


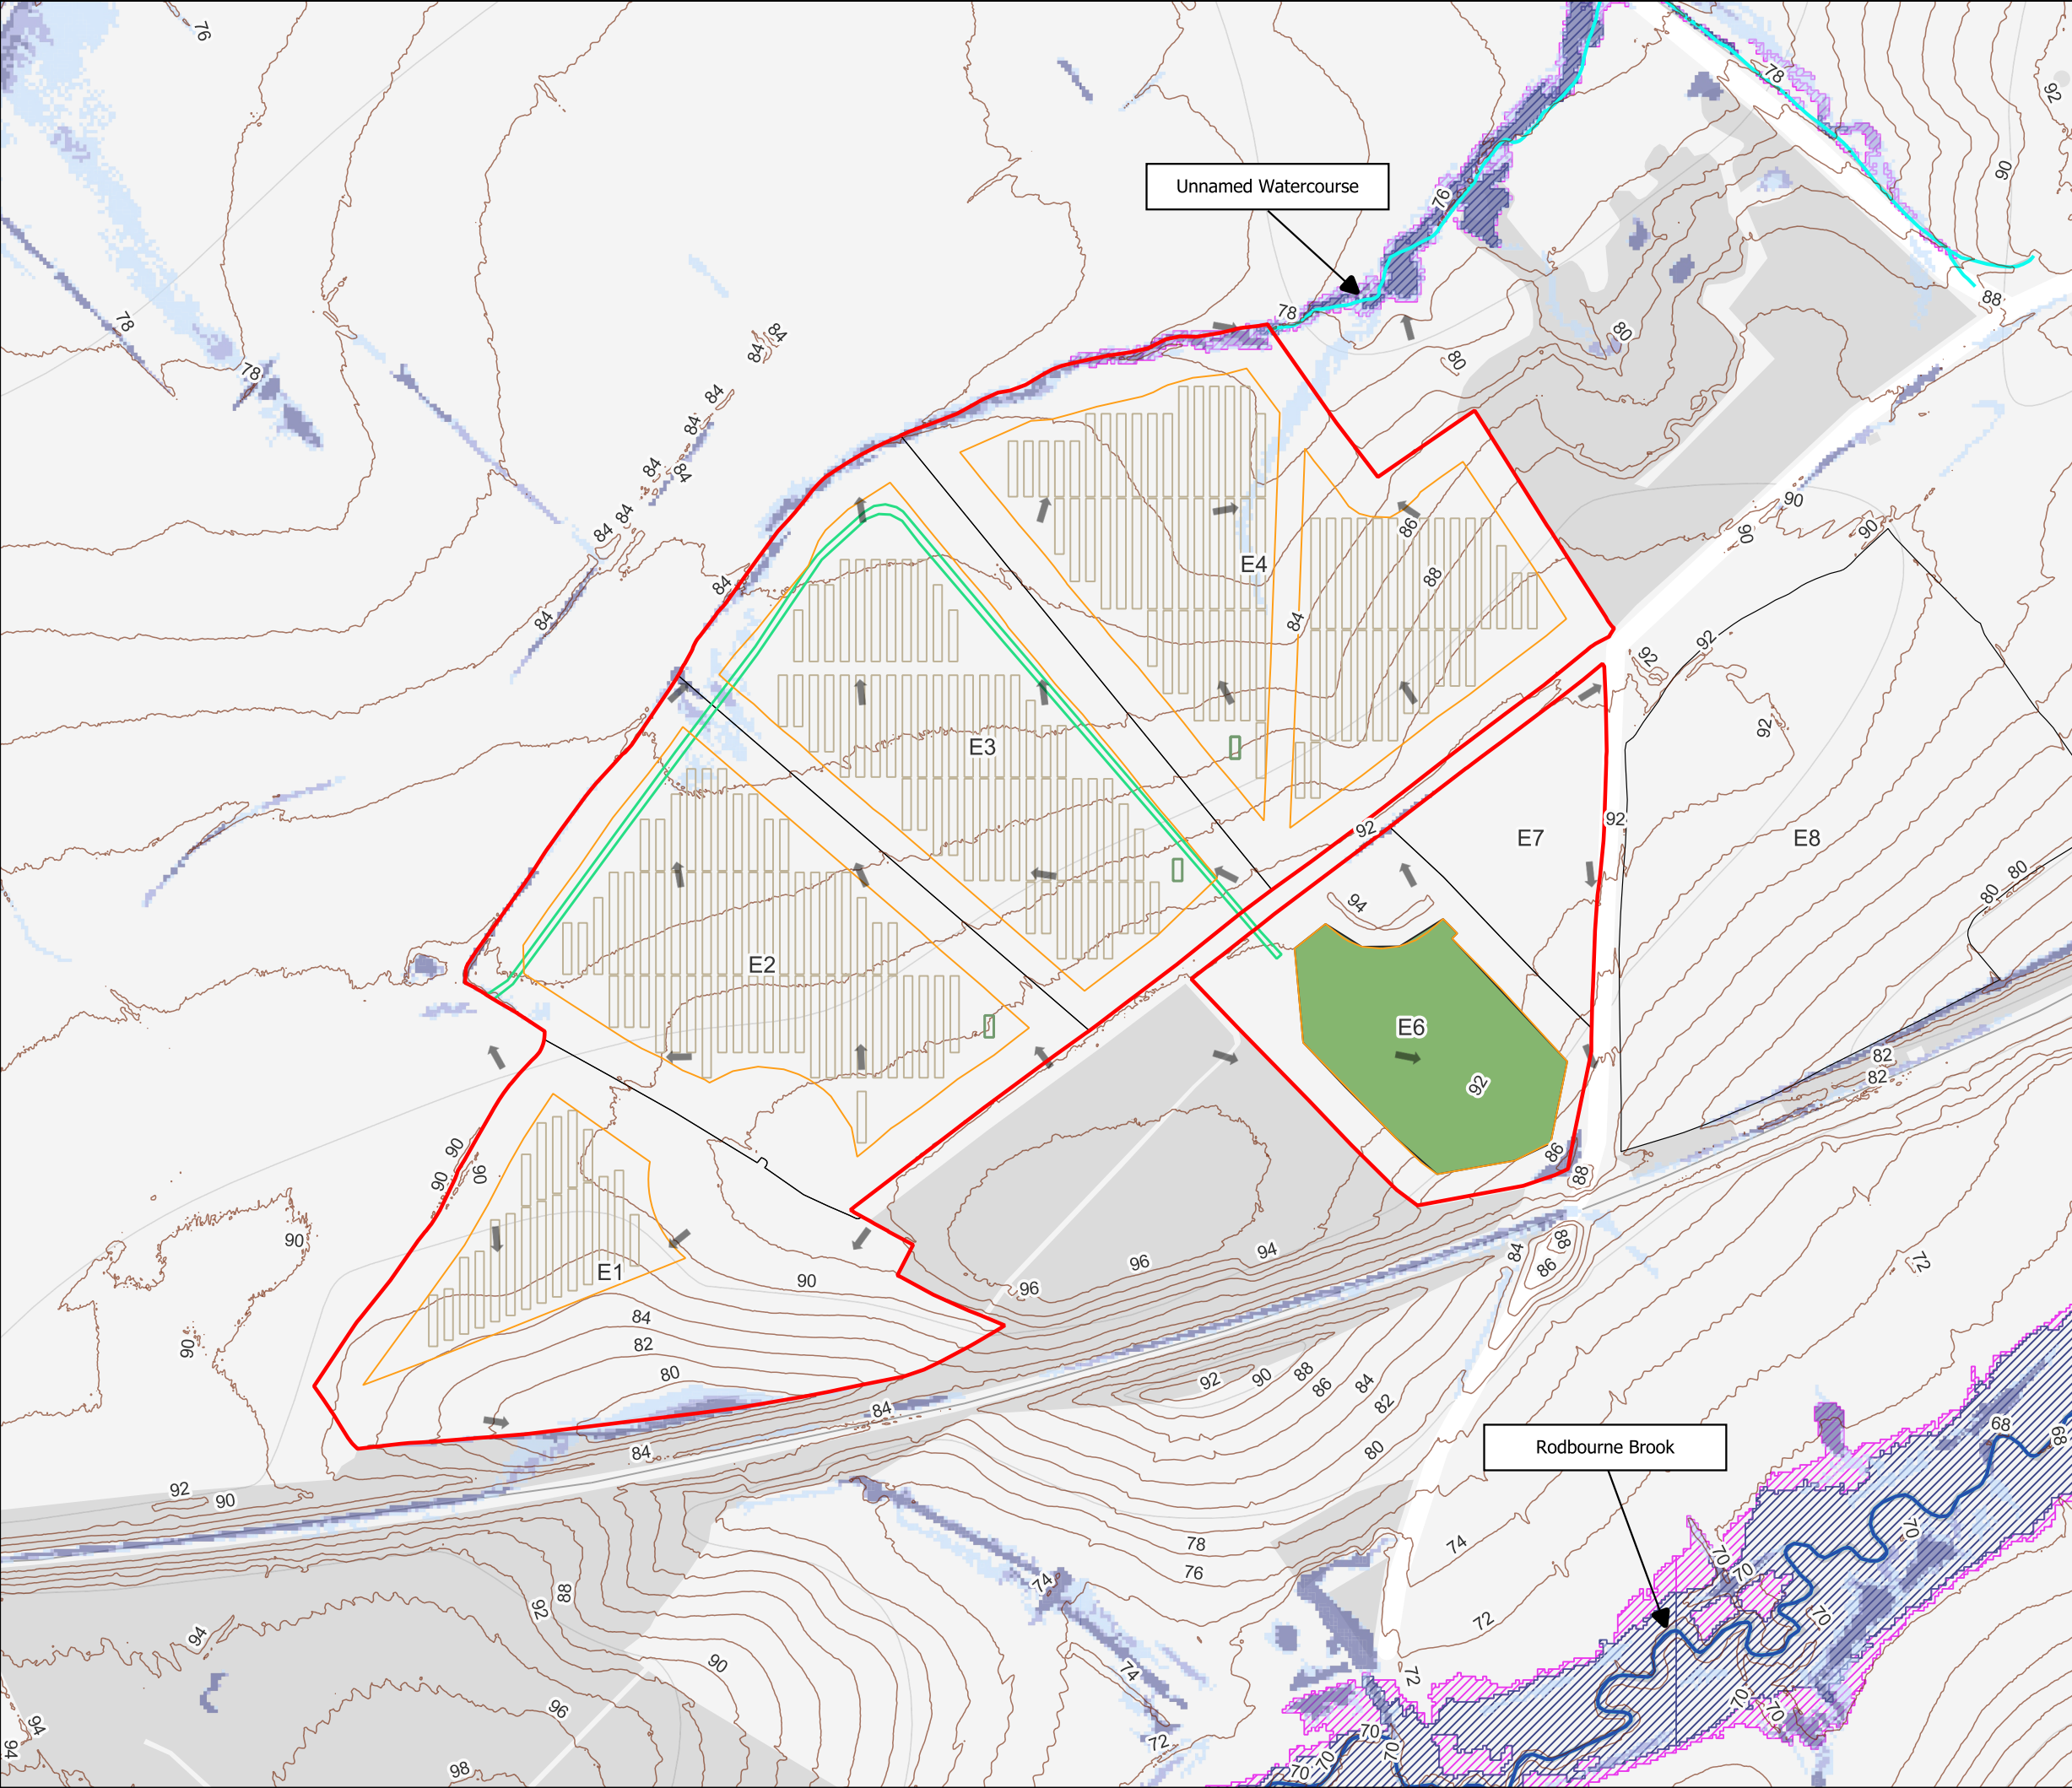

Title:
Figure 11.6 Rev 4: Lime Down E1 Fluvial and Surface Water Flood Risk Map

Document:
Volume 2
Hydrology, Flood Risk and Drainage
Environmental Statement (ES)

Legend:

Solar PV Site

132kV Substation

Conversion Units / 33kV sub distribution switch room

Solar PV Panels

Solar PV Panels Areas

Access to Substation

Hydrological Features

EA Main River

Ordinary Watercourse

EA Flood Zones

Flood Zone 3

Flood Zone 2

Surface Water Features

Overland Flow Routes

High Likelihood (>3.3% AEP)

Medium Likelihood (1%-3.3% AEP)

Low Likelihood (0.1%-1% AEP)

Very Low Likelihood (<0.1% AEP)

APFP Regulation: 5(2)(a)
Application Doc no.: EN010168/APP.6.2
Drawing no.: 317212/11.6.1

Co-ordinate system: OSGB36 / British National Grid

Scale: 1:3500 @ A3

00.2 km