Meridian Solar Farm

EN010169

Volume 6

Environmental Statement

6.2 ES Figure 2-7: Grid Connection Route Illustrative Construction Layout Plan (Rev 1)

APFP Regulation 5(2)(a)

Infrastructure Planning (Applications: Prescribed Forms and Procedure) Regulations 2009

October 2026

N

G1

4SV44

4SV43

4SV42

4SV41

4SV40

0 100 200 m

This drawing has been prepared for the use of AECOM's client. It may not be used, modified, reproduced or relied upon by third parties, except as agreed by AECOM or as required by law. AECOM accepts no responsibility, and denies any liability whatsoever, to any party that uses or relies on this drawing without AECOM's express written consent. Do not scale this document. All measurements must be obtained from the stated dimensions.

Project Title

Meridian Solar Farm

Map Title

Environmental Statement
Figure 2-7: Grid Connection Route Illustrative Construction Layout Plan (Sheet 1 of 9)

Scale	Version	Drawn	Reviewed
1:5,000	1	CT	AD

Legend


- Order Limits
- Pylons
- Gantry
- Indicative OHL
- OHL Limit of Deviation
- Stringing Positions
- Construction Access
- Third Party Centreline
- Third Party Access
- Crossing Protection
- LOD for Routeing into Substation
- Working Area
- Bellmouths

Date: 20/03/2026

Copyright

Microsoft, Vantor, Contains OS data © Crown Copyright and database right 2026. Contains data from OS Zoomstack. Reproduced from Ordnance Survey digital map data © Crown copyright 2025. All rights reserved. Licence number AC0000808122.

Meridian Solar

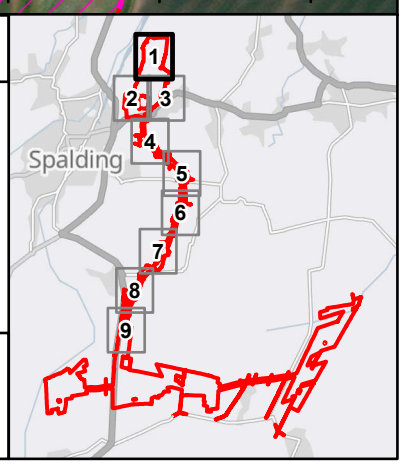



This drawing has been prepared for the use of AECOM's client. It may not be used, modified, reproduced or relied upon by third parties, except as agreed by AECOM or as required by law. AECOM accepts no responsibility, and denies any liability whatsoever, to any party that uses or relies on this drawing without AECOM's express written consent. Do not scale this document. All measurements must be obtained from the stated dimensions.

Project Title

Meridian Solar Farm

Map Title

Environmental Statement
Figure 2-7: Grid Connection Route Illustrative Construction Layout Plan (Sheet 2 of 9)

Scale	Version	Drawn	Reviewed
1:5,000	1	CT	AD


Legend

- Order Limits
- Pylons
- Indicative OHL
- OHL Limit of Deviation
- Stringing Positions
- Construction Access
- Third Party Centreline
- Crossing Protection
- Construction Compound
- LOD for Routeing into Substation
- Working Area
- Bellmouths

Date: 20/03/2026

Copyright
Microsoft, Vantor, Contains OS data © Crown Copyright and database right 2026. Contains data from OS Zoomstack. Reproduced from Ordnance Survey digital map data © Crown copyright 2025. All rights reserved. Licence number AC0000808122.

Meridian Solar

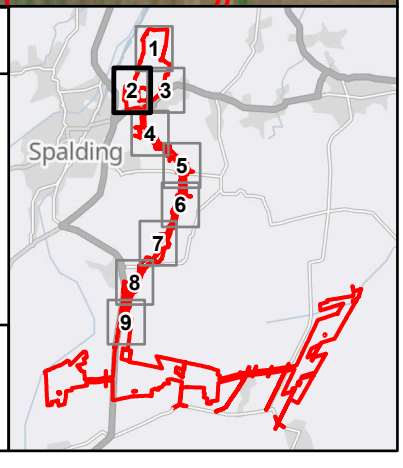

4SV40
4SV39
C-3
4SV38
4SV37
4SV36
N
0
100
200 m

This drawing has been prepared for the use of AECOM's client. It may not be used, modified, reproduced or relied upon by third parties, except as agreed by AECOM or as required by law. AECOM accepts no responsibility, and denies any liability whatsoever, to any party that uses or relies on this drawing without AECOM's express written consent. Do not scale this document. All measurements must be obtained from the stated dimensions.

Project Title

Meridian Solar Farm

Map Title

Environmental Statement
Figure 2-7: Grid Connection Route Illustrative Construction Layout Plan (Sheet 3 of 9)

Scale	Version	Drawn	Reviewed
1:5,000	1	CT	AD


Legend


- Order Limits
- Pylons
- Indicative OHL
- OHL Limit of Deviation
- Stringing Positions
- Construction Access
- Third Party Centreline
- Construction Compound
- LOD for Routeing into Substation
- Working Area
- Bellmouths

Date: 20/03/2026

Copyright
Microsoft, Vantor, Contains OS data © Crown Copyright and database right 2026. Contains data from OS Zoomstack. Reproduced from Ordnance Survey digital map data © Crown copyright 2025. All rights reserved. Licence number AC0000808122.

Meridian Solar

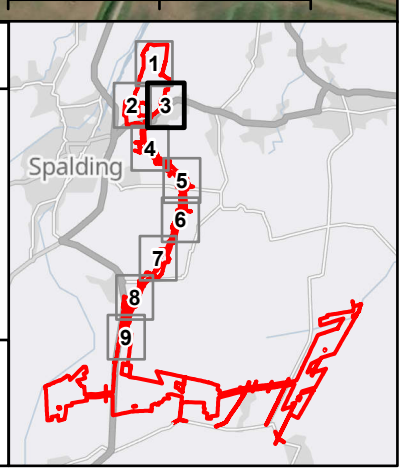

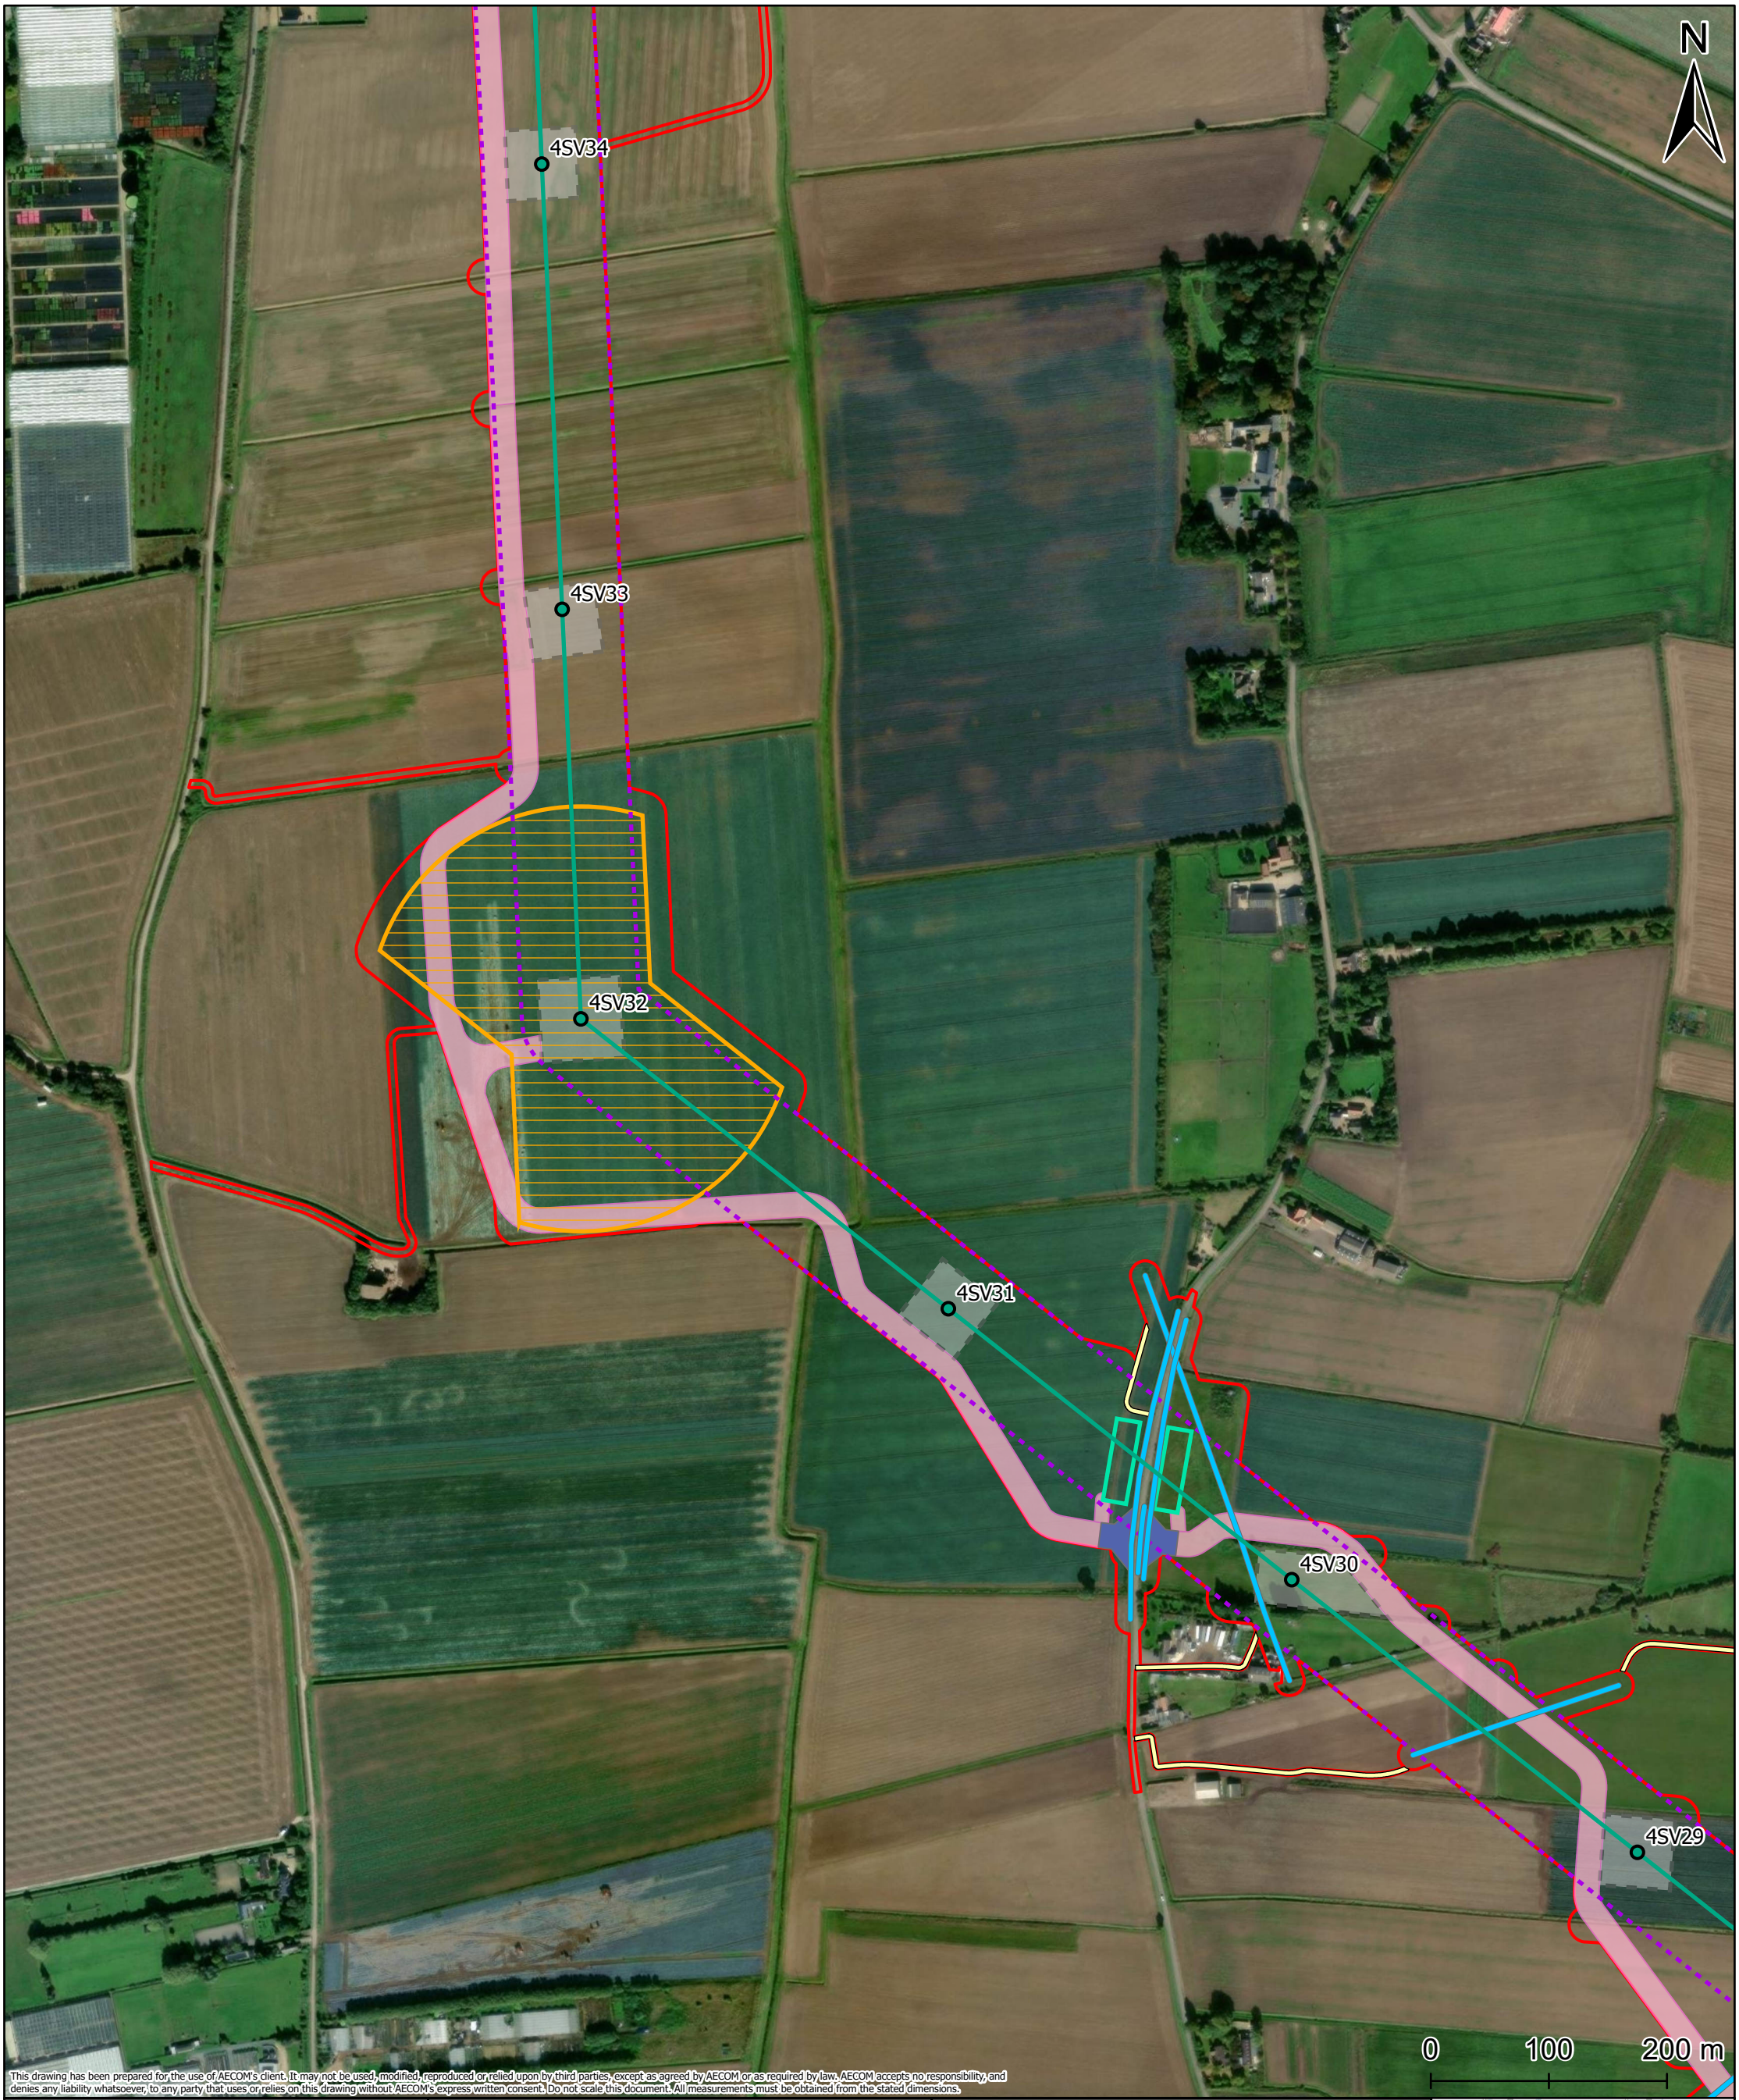

This drawing has been prepared for the use of AECOM's client. It may not be used, modified, reproduced or relied upon by third parties, except as agreed by AECOM or as required by law. AECOM accepts no responsibility, and denies any liability whatsoever, to any party that uses or relies on this drawing without AECOM's express written consent. Do not scale this document. All measurements must be obtained from the stated dimensions.

Project Title

Meridian Solar Farm

Map Title

Environmental Statement
Figure 2-7: Grid Connection Route Illustrative Construction Layout Plan (Sheet 4 of 9)

Scale	Version	Drawn	Reviewed
1:5,000	1	CT	AD


Legend

- Order Limits
- Pylons
- Indicative OHL
- OHL Limit of Deviation
- Stringing Positions
- Construction Access
- Third Party Centreline
- Third Party Access
- Crossing Protection
- Working Area
- Bellmouths

Date: 20/03/2026

Copyright
Microsoft, Vantor, Contains OS data © Crown Copyright and database right 2026. Contains data from OS Zoomstack. Reproduced from Ordnance Survey digital map data © Crown copyright 2025. All rights reserved. Licence number AC0000808122.

Meridian Solar

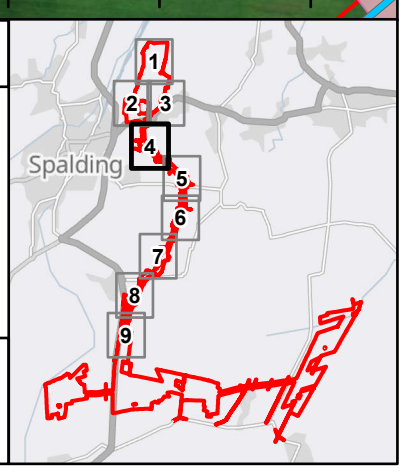

N

4SV29

4SV28

4SV27

4SV26

4SV25

4SV24

0 100 200 m

This drawing has been prepared for the use of AECOM's client. It may not be used, modified, reproduced or relied upon by third parties, except as agreed by AECOM or as required by law. AECOM accepts no responsibility, and denies any liability whatsoever, to any party that uses or relies on this drawing without AECOM's express written consent. Do not scale this document. All measurements must be obtained from the stated dimensions.

Project Title

Meridian Solar Farm

Map Title

Environmental Statement
Figure 2-7: Grid Connection Route Illustrative Construction Layout Plan (Sheet 5 of 9)

Scale	Version	Drawn	Reviewed
1:5,000	1	CT	AD


Legend

- Order Limits
- Pylons
- Indicative OHL
- OHL Limit of Deviation
- Stringing Positions
- Construction Access
- Third Party Centreline
- Third Party Access
- Crossing Protection
- Working Area
- Bellmouths

Date: 20/03/2026

Copyright
Microsoft, Vantor, Contains OS data © Crown Copyright and database right 2026. Contains data from OS Zoomstack. Reproduced from Ordnance Survey digital map data © Crown copyright 2025. All rights reserved. Licence number AC0000808122.

Meridian Solar

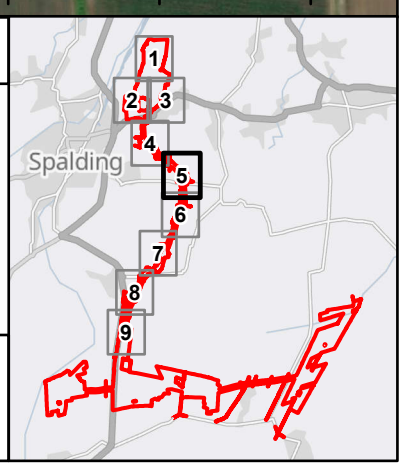

4SV24
4SV23
4SV22
4SV21
4SV20
4SV19
N
0
100
200 m

This drawing has been prepared for the use of AECOM's client. It may not be used, modified, reproduced or relied upon by third parties, except as agreed by AECOM or as required by law. AECOM accepts no responsibility, and denies any liability whatsoever, to any party that uses or relies on this drawing without AECOM's express written consent. Do not scale this document. All measurements must be obtained from the stated dimensions.

Project Title

Meridian Solar Farm

Map Title

Environmental Statement
Figure 2-7: Grid Connection Route Illustrative Construction Layout Plan (Sheet 6 of 9)

Scale	Version	Drawn	Reviewed
1:5,000	1	CT	AD


Legend


- Order Limits
- Pylons
- Indicative OHL
- OHL Limit of Deviation
- Stringing Positions
- Construction Access
- Third Party Centreline
- Third Party Access
- Crossing Protection
- Working Area
- Bellmouths

Date: 20/03/2026

Copyright
Microsoft, Vantor, Contains OS data © Crown Copyright and database right 2026. Contains data from OS Zoomstack. Reproduced from Ordnance Survey digital map data © Crown copyright 2025. All rights reserved. Licence number AC0000808122.

Meridian Solar

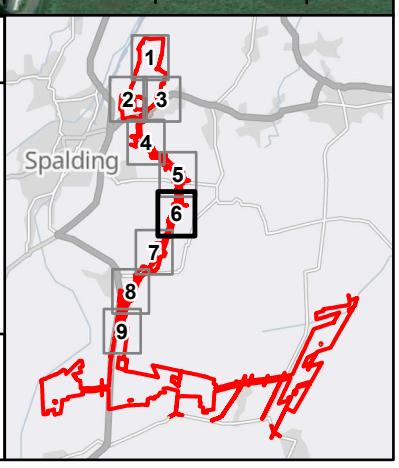

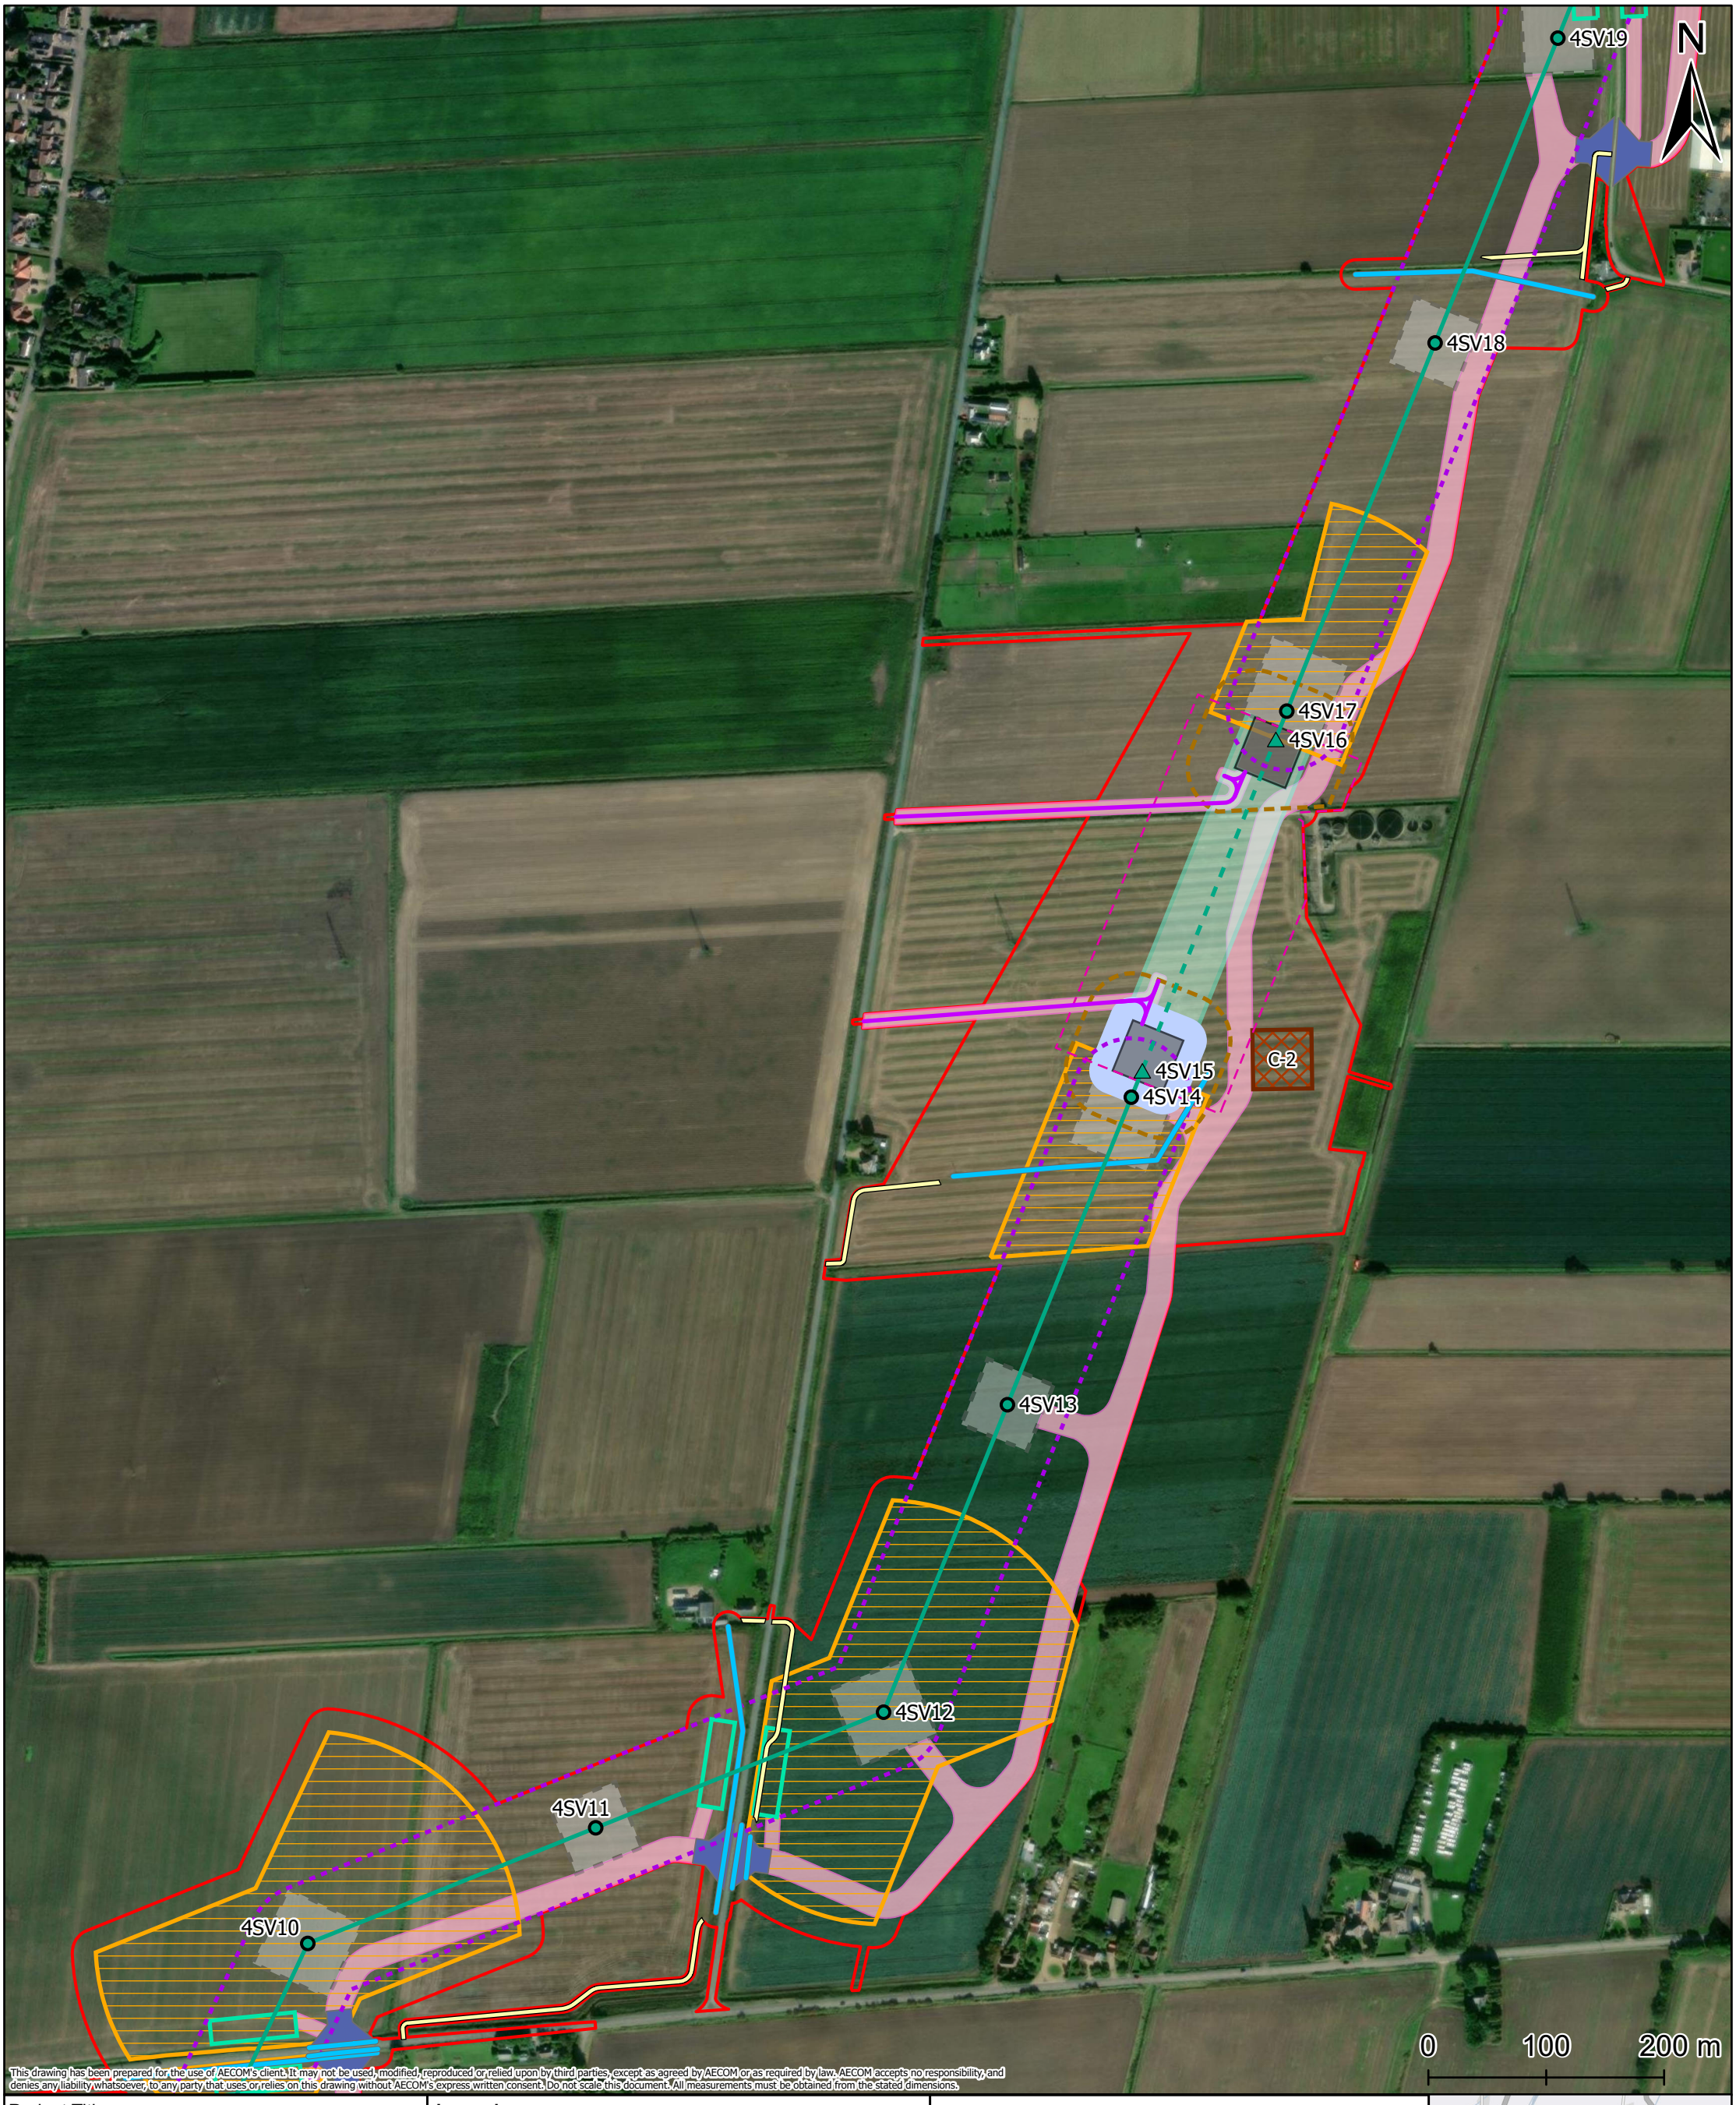

This drawing has been prepared for the use of AECOM's client. It may not be used, modified, reproduced or relied upon by third parties, except as agreed by AECOM or as required by law. AECOM accepts no responsibility, and denies any liability whatsoever, to any party that uses or relies on this drawing without AECOM's express written consent. Do not scale this document. All measurements must be obtained from the stated dimensions.

Project Title

Meridian Solar Farm

Map Title

Environmental Statement
Figure 2-7: Grid Connection Route Illustrative Construction Layout Plan (Sheet 7 of 9)

Scale	Version	Drawn	Reviewed
1:5,000	1	CT	AD


Legend

- Order Limits
- Pylons
- Gantry
- Indicative OHL
- Indicative UGC
- CSEC Limit of Deviation
- OHL Limit of Deviation
- UGC Limit of Deviation
- Stringing Positions
- Permanent Access
- Construction Access
- Third Party Centreline
- Third Party Access
- Crossing Protection
- CSEC
- CSEC Bunding
- Construction Compound
- Working Area
- UGC Working Corridor
- Bellmouths

Date: 20/03/2026

Copyright
Microsoft, Vantor, Contains OS data © Crown Copyright and database right 2026. Contains data from OS Zoomstack. Reproduced from Ordnance Survey digital map data © Crown copyright 2025. All rights reserved. Licence number AC0000808122.

Meridian Solar

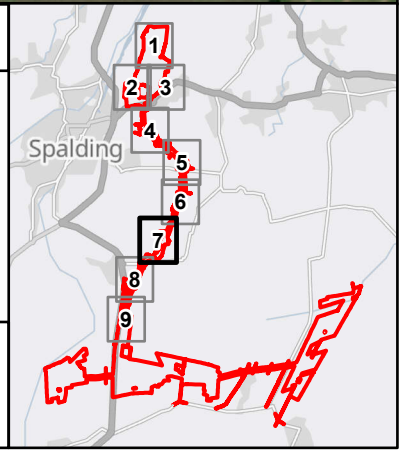

N

4SV10

4SV9

4SV8

4SV7

C-1A

4SV6

4SV5

0 100 200 m

This drawing has been prepared for the use of AECOM's client. It may not be used, modified, reproduced or relied upon by third parties, except as agreed by AECOM or as required by law. AECOM accepts no responsibility, and denies any liability whatsoever, to any party that uses or relies on this drawing without AECOM's express written consent. Do not scale this document. All measurements must be obtained from the stated dimensions.

Project Title

Meridian Solar Farm

Map Title

Environmental Statement
Figure 2-7: Grid Connection Route Illustrative Construction Layout Plan (Sheet 8 of 9)

Scale	Version	Drawn	Reviewed
1:5,000	1	CT	AD


Legend

- Order Limits
- Pylons
- Indicative OHL
- OHL Limit of Deviation
- Stringing Positions
- Construction Access
- Third Party Centreline
- Third Party Access
- Crossing Protection
- Construction Compound
- Working Area
- Bellmouths

Date: 20/03/2026

Copyright
Microsoft, Vantor, Contains OS data © Crown Copyright and database right 2026. Contains data from OS Zoomstack. Reproduced from Ordnance Survey digital map data © Crown copyright 2025. All rights reserved. Licence number AC0000808122.

Meridian Solar

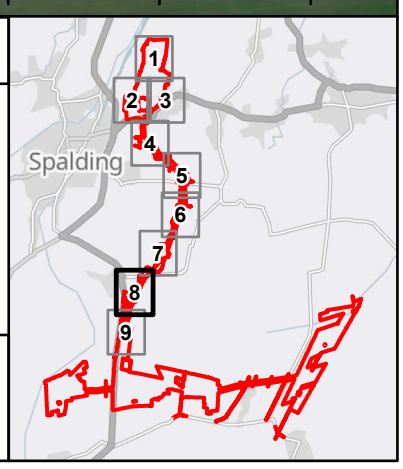

N

4SV5

4SV4

4SV3

4SV2

4SV1

400kV Substation
and BESS Compound

C-1B

Refer to ES Figure 2-6 for
the Solar Development Area and
Inter-Array Connections Illustrative Construction Layout Plan

0 100 200 m

This drawing has been prepared for the use of AECOM's client. It may not be used, modified, reproduced or relied upon by third parties, except as agreed by AECOM or as required by law. AECOM accepts no responsibility, and denies any liability whatsoever, to any party that uses or relies on this drawing without AECOM's express written consent. Do not scale this document. All measurements must be obtained from the stated dimensions.

Project Title

Meridian Solar Farm

Map Title

Environmental Statement
Figure 2-7: Grid Connection Route
Illustrative Construction Layout Plan
(Sheet 9 of 9)

Scale	Version	Drawn	Reviewed
1:5,000	1	CT	AD

Legend

- Order Limits
- Pylons
- Gantry
- Indicative OHL
- OHL Limit of Deviation
- Stringing Positions
- Substation
- Construction Access
- Construction Compound
- Working Area

Date: 20/03/2026

Copyright
Microsoft, Vantor, Contains OS data © Crown Copyright and database right 2026. Contains data from OS Zoomstack. Reproduced from Ordnance Survey digital map data © Crown copyright 2025. All rights reserved. Licence number AC0000808122.

Meridian Solar

