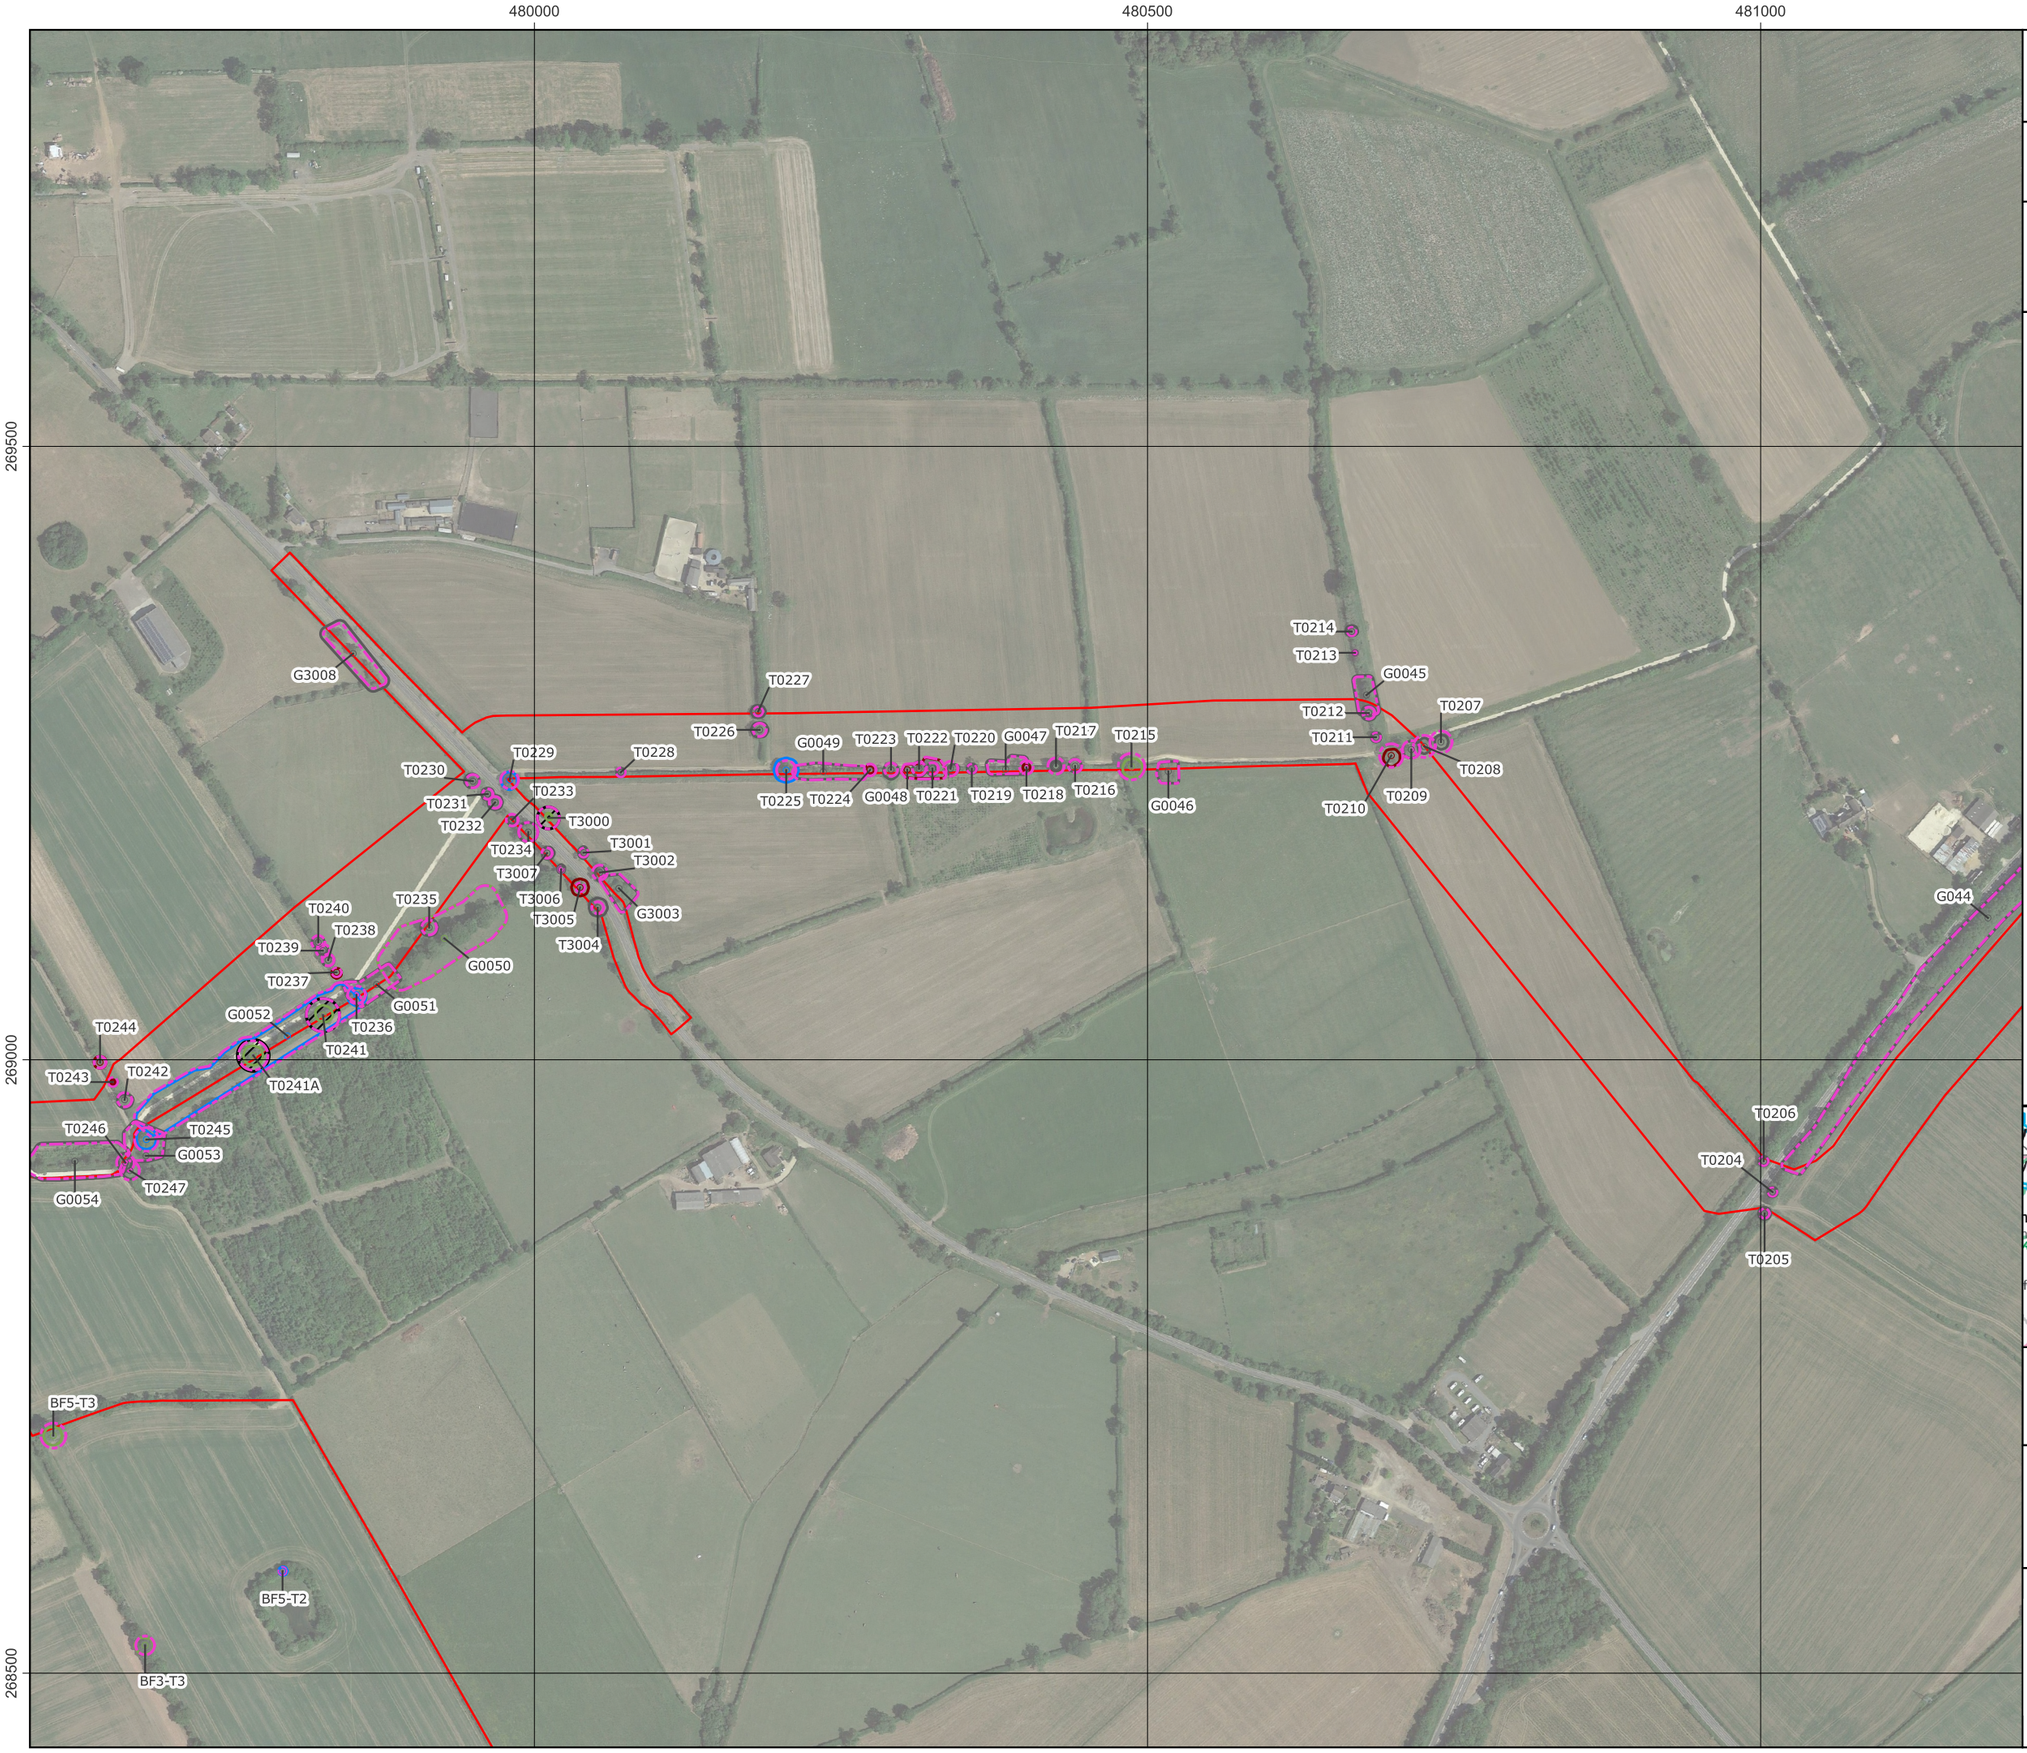

GREEN HILL SOLAR FARM

Title:
Figure 19.1.8 Tree Constraints Plan
Green Hill B and Cable Route Corridor

Document:
Arboricultural Impact Assessment and Outline Arboricultural Method Statement

Legend:

- Order Limits
- Ancient Woodland/Veteran Tree Buffer
- Root Protection Area

Tree Stem Position

- Category A tree (high quality)
- Category B tree (moderate quality)
- Category C tree (low quality)
- Category U tree (very low quality)

Canopy Spread

- Category A tree (high quality)
- Category B tree (moderate quality)
- Category C tree (low quality)
- Category U tree (very low quality)

Please note that trees within the Sites have been plotted on a topographical survey. The positions of trees within the Cable Route Corridor have been estimated based on aerial imagery.

Data: Natural England, 2025; Lanpro, 2025; IGP, 2025
Base Maps: © Crown copyright and database rights 2023 Ordnance Survey 0100031673

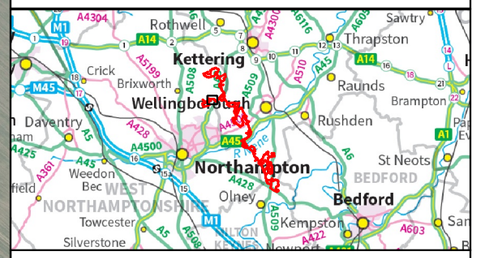

APFP Regulation: 5(2)(a)

Application Doc no.: EN010170/APP/GH6.3.19.1.8

Drawing no.: P3535_LPR_ZZ_XX_DR_Z_ARB_0245

Co-ordinate system: OSGB36 / British National Grid

Scale: 1:5000 @ A3

N W E S

0 100 200 300 m

Island GREEN POWER

Lanpro