

The Drovers Solar Farm

Figure 6.13: PM6, PM8, PM12 and PM14 Parameter Based Summer Photowires (Part C)

Prepared by: LDA Design

Date: November 2025


PINS reference: EN0110013

Document reference: APP/6.3 (Original)

APFP Regulation Reg 5(2)(a)

Planning Act 2008


Infrastructure Planning (Applications: Prescribed Forms and Procedure) Regulations 2009

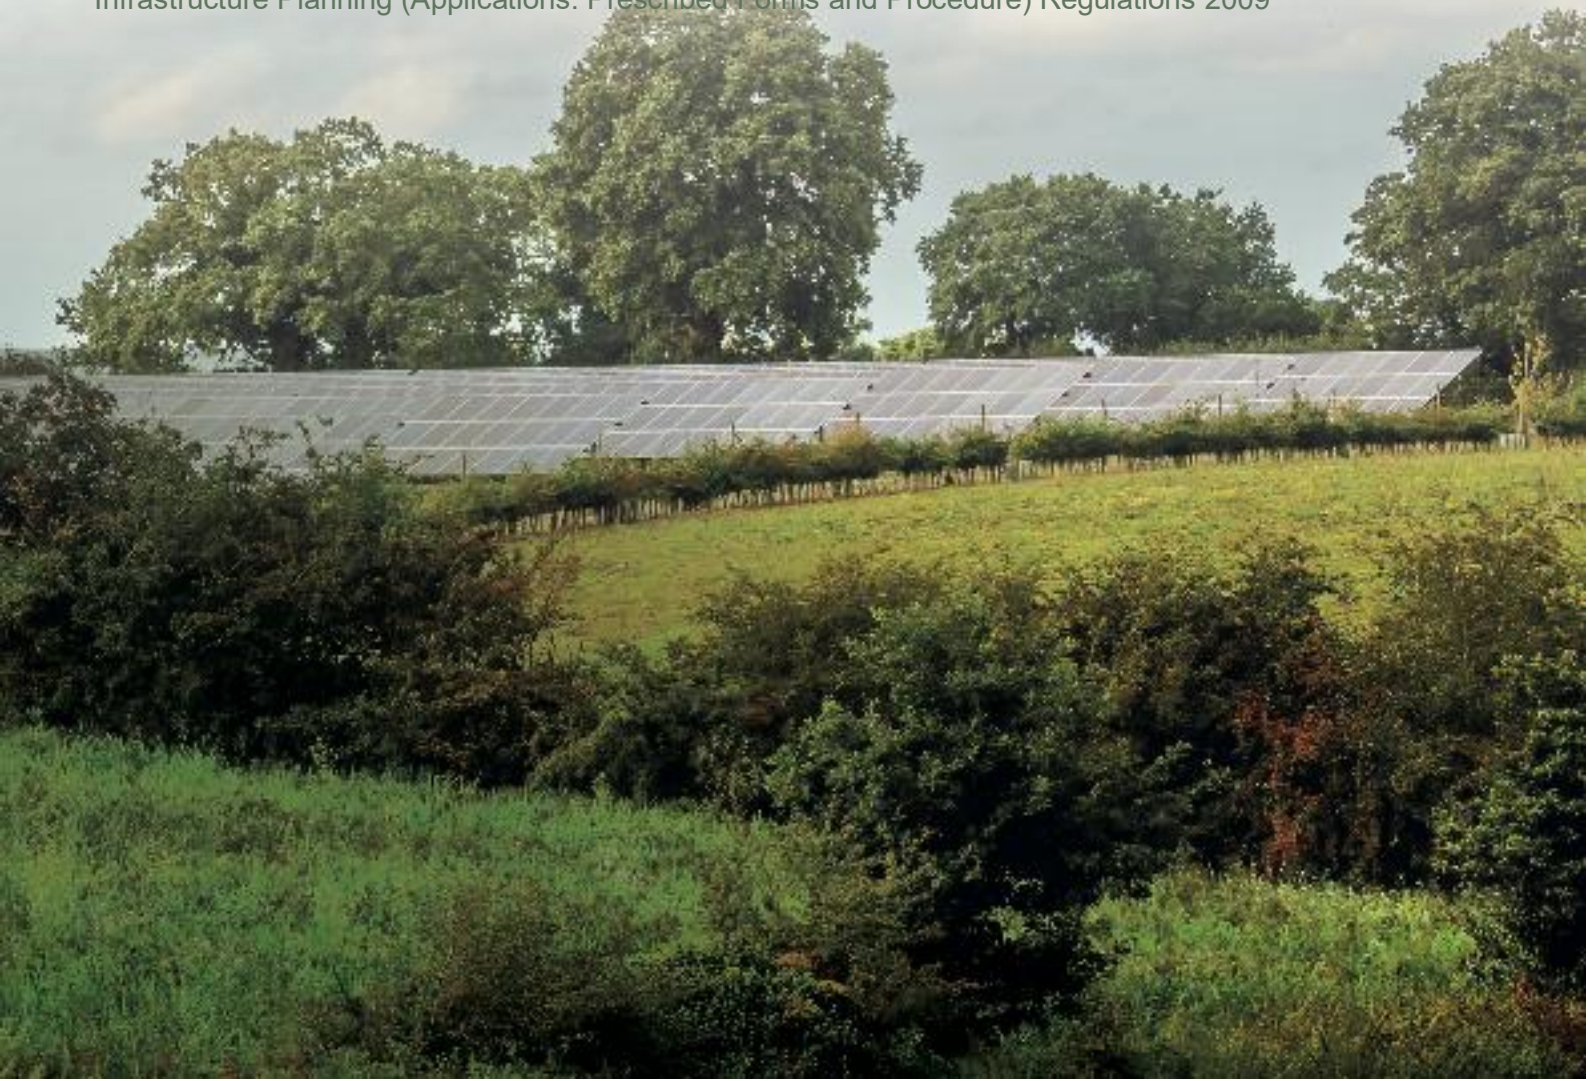



Existing Photograph

LDĀDESIGN	Camera Location (OS Grid Reference):	581543 E 314960 N	Horizontal Field of View:	90° (Cylindrical projection)	Photo Date / Time:	19/06/2025 10:59		COPYRIGHT Ordnance Survey material by permission of Ordnance Survey on behalf of the Controller of Her Majesty's Stationery Office © Crown Copyright. All rights reserved. 2025 Reference number AC0000808122.	PROJECT TITLE THE DROVES SOLAR FARM DOCUMENT 6.3 Environmental Statement Volume 3 The Infrastructure Planning (Applications: Prescribed Forms and Procedure) Regulations 2009 – Reg 5(2)(a). PINS Ref. EN0110013.	DRAWING TITLE ES Figure 6.13 Viewpoint 12 - Castle Acre Priory, Castle Acre REVISION P0, DCO Submission DRN JB CHK OWh/MB APP RP DWG NO 9485_0523 DATE 19/11/2025 Sheet 1 of 2
	Ground Level (mAOD):	42m	Paper Size:	841mm x 297mm (Half A1)	Camera Model and Sensor Format:	Canon EOS 6D, FFS				
	Direction of View: bearing from North (0°):	205°	Enlargement Factor:	96%	Lens Make, Model and Focal Length:	Canon EF50mm f/1.8 STM				
	Distance to Site:	844m	Visualisation Type:	Type 1 (for context)	Height of Camera Lens above Ground (mAOD):	1.5m				

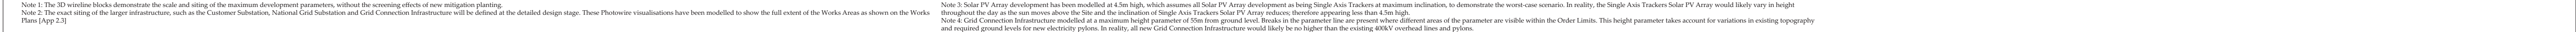

LDÄ DESIGN

Camera Location (OS Grid Reference):	581543 E 314960 N	Horizontal Field of View:	90° (Cylindrical projection)	Photo Date / Time:	19/06/2025 10:59		COPYRIGHT Ordnance Survey material by permission of Ordnance Survey on behalf of the Controller of Her Majesty's Stationery Office © Crown Copyright. All rights reserved. 2025 Reference number AC000808122.	LEGEND - Maximum extent of sitting zone for Solar PV Array (modelled at 4.5m high) - Maximum extent of sitting zone for BESS (modelled at 3.5m high) - Maximum extent of sitting zone for Customer Substation (modelled at 13m high) - Maximum extent of sitting zone for National Grid Substation (modelled at 13m high) - Maximum extent of sitting zone for Grid Connection Infrastructure (modelled at 55m high)	PROJECT TITLE THE DROVES SOLAR FARM DOCUMENT 6.3 Environmental Statement Volume 3 The Infrastructure Planning (Applications: Prescribed Forms and Procedure) Regulations 2009 – Reg 5(2)(a), PINS Ref: EN0110013.	DRAWING TITLE ES Figure 6.13 Viewpoint 12 - Castle Acre Priory, Castle Acre <table><tr><td>REVISION</td><td>P0, DCO Submission</td><td>DRN</td><td>JB</td><td>CHK</td><td>OWH/MB</td><td>APP</td><td>RP</td></tr><tr><td>DWG NO</td><td>9485_0523</td><td>DATE</td><td>19/11/2025</td><td colspan="4">Sheet 2 of 2</td></tr></table>	REVISION	P0, DCO Submission	DRN	JB	CHK	OWH/MB	APP	RP	DWG NO	9485_0523	DATE	19/11/2025	Sheet 2 of 2			
REVISION	P0, DCO Submission	DRN	JB	CHK	OWH/MB						APP	RP														
DWG NO	9485_0523	DATE	19/11/2025	Sheet 2 of 2																						
Ground Level (mAOD):	42m	Paper Size:	841mm x 297mm (Half A1)	Camera Model and Sensor Format:	Canon EOS 6D, FFS						The three dimensional model of the development is based on 9485_0250_G_Concept_Masterplan.															
Direction of View: bearing from North (0°):	205°	Enlargement Factor:	96%	Lens Make, Model and Focal Length:	Canon EF50mm f/1.8 STM																					
Distance to Site:	844m	Visualisation Type:	Type 3	Height of Camera Lens above Ground (mAOD):	1.5m																					



THE DROVES
SOLAR FARM