East Pye Solar

Works Plan

Revision 1

March 2026

Planning Inspectorate Reference: EN0110014

Document Reference: APP/2.3

APFP Regulation 5(2)(j)

1 2.3 Works Plan

Drawing Title	Scale	Revision
Index Plan	1:20,000@ A0	A
Sheet 1 of 19	1:2,500@ A0	A
Sheet 2 of 19	1:2,500@ A0	A
Sheet 3 of 19	1:2,500@ A0	A
Sheet 4 of 19	1:2,500@ A0	A
Sheet 5 of 19	1:2,500@ A0	A
Sheet 6 of 19	1:2,500@ A0	A
Sheet 7 of 19	1:2,500@ A0	A
Sheet 8 of 19	1:2,500@ A0	A
Sheet 9 of 19	1:2,500@ A0	A
Sheet 10 of 19	1:2,500@ A0	A
Sheet 11 of 19	1:2,500@ A0	A
Sheet 12 of 19	1:2,500@ A0	A
Sheet 13 of 19	1:2,500@ A0	A
Sheet 14 of 19	1:2,500@ A0	A
Sheet 15 of 19	1:2,500@ A0	A
Sheet 16 of 19	1:2,500@ A0	A
Sheet 17 of 19	1:2,500@ A0	A
Sheet 18 of 19	1:2,500@ A0	A
Sheet 19 of 19	1:2,500@ A0	A

1.1 How to View Individual Work Layers

Step by step guide on how to view the extent of individual Works as described within Schedule 1 of the **draft Development Consent Order (draft DCO) [EN0110014/APP/3.1]**

Step 1 – Download and open the pdf using Adobe Acrobat.

Step 2 – Select the '**Show, hide, or modify layered content imported from other apps'** feature, as highlighted within the red box below. Select the drop-down list from the 'East Pye Works Plan.pdf' folder. Select the ellipsis and in drop down select 'List Layer for Visible Page'. Then select a Map Frame folder for a particular Sheet.

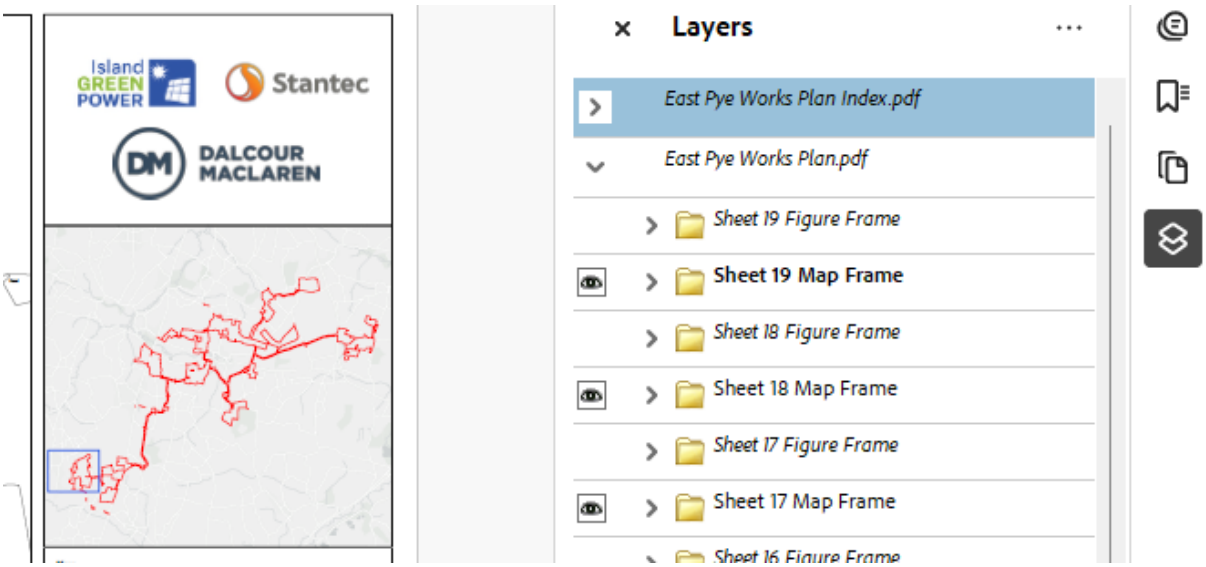

Step 3 – Select the Map Frame folder for the Work Plan Sheet you are viewing (e.g. Sheet 19 Map Frame). Select the individual Work layers within the Map Frame folder which you would like to view on the pdf by toggling on or off the 'eye' icon shown in the image below. Please note that all Work layers will be shown when the pdf opens.

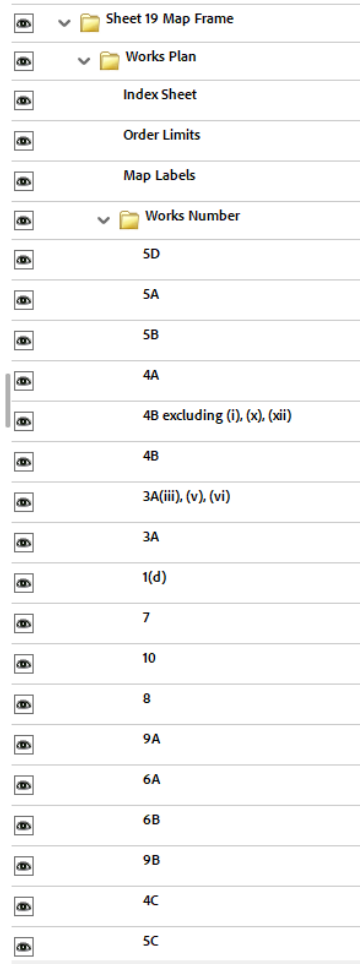

Island GREEN POWER

Stantec

DALCOUR MACLAREN

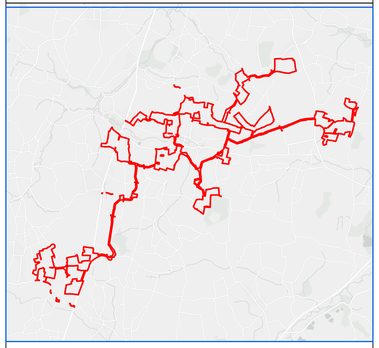

Key

- Order Limits
- Sheet Index

Works Number

- 1
- 1(d)
- 2
- 3A
- 3A(iii), (v), (vi)
- 3B
- 4A
- 4B
- 4B excluding (i), (x), (xii)
- 4C
- 5A
- 5B
- 5C
- 5D
- 6A
- 6A(vi)
- 6A excluding (vi)
- 6B
- 6B(vi)
- 6B excluding (vi)
- 7
- 8
- 9A
- 9B
- 10
- 11

Layers: Stantec, 2026; IGP, 2026
Base map: Reproduced from Ordnance Survey digital map data © Crown copyright 2026. All rights reserved. License number . AC0000849896
Contains OS data © Crown Copyright and database right 2026. Contains data from OS Zoomstack

0 2 km

Scale: 1:20,000@ A0

APFP Regulation: 5(2)(j)	Application Doc No: EN0110014/APP/2.3
Ref: Works Plan	Date: 3/5/2026
Drawn by: TL/AD	Checked by: AH

Works Plan
Index Plan
Revision A

East Pye SOLAR

N

Brooke Wood

Sheet 2

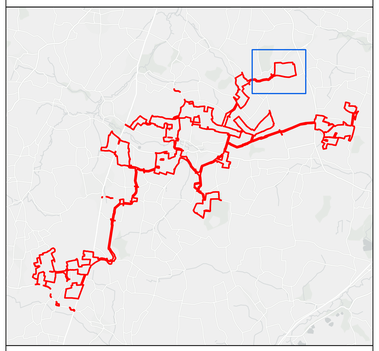

Key

- Order Limits
- Sheet Index

Works Number

- 1
- 1(d)
- 6B
- 7
- 9A
- 9B
- 10

Layers: Stantec, 2026; IGP, 2026
Base map: Reproduced from Ordnance Survey digital map data © Crown copyright 2026. All rights reserved. License number . AC0000849896
Contains OS data © Crown Copyright and database right 2026. Contains data from OS Zoomstack

0 — 250 Metres

Scale: 1:2,500@ A0

APFP Regulation: 5(2)(j)	Application Doc No: EN0110014/APP/2.3
Ref: Works Plan	Date: 3/3/2026
Drawn by: TL/AD	Checked by: AH

Works Plan

Sheet 1 of 19
Revision A

East Pye SOLAR

N

Great Wood

Little Wood

Sheet 1

Sheet 3

Sheet 8

Sheet 7

Ringer's Grove

Baxter's Grove

Privett Plantation

Pye's Covert

Oak Plantation

Spot Plantation

Hengate Farm

Hengate Farm Cottages

Meadow View

Markon Lane Farm

Lay Farm

King's Farm

Golden Owl Barn

The Cowpit

Gatehouse

Sedgeham Hall (Nursing Home)

Lower Farm House

Holly Cottage

The Stables

The Wilson

Horse Farm House

Eve House

Lodgmore Farm

Hall Hay Barn

Spencer's Farm

Little Fairview Farm

Arkwood House

Woodton Farm

Pond

Track

Path (um)

Path (ftp)

Ditch

Hedge

Fence

Wood

Orchard

Marsh

Scrub

Quarry

Rough

Water

Bridge

Ford

Footbridge

Gate

Stile

Post

Tank

Pylon

Electricity Line

Telegraph Line

Pipeline

Cattle Grid

Sluice

Spring

Well

Weir

Boundary Line

Parish Boundary

Public Right of Way

Road

Lane

Track

Path

Footpath

Bridleway

Byway

Cycle Track

Ford

Footbridge

Gate

Stile

Post

Tank

Pylon

Electricity Line

Telegraph Line

Pipeline

Cattle Grid

Sluice

Spring

Well

Weir

Boundary Line

Parish Boundary

Public Right of Way

Road

Lane

Track

Path

Footpath

Bridleway

Byway

Cycle Track

Island GREEN POWER

Stantec

DALCOUR MACLAREN

Key

- Order Limits
- Sheet Index

Works Number

- 1
- 1(d)
- 6B
- 7
- 9A
- 9B
- 10
- 11

Layers: Stantec, 2026; IGP, 2026

Base map: Reproduced from Ordnance Survey digital map data © Crown copyright 2026. All rights reserved. License number . AC0000849896 Contains OS data © Crown Copyright and database right 2026. Contains data from OS Zoomstack

0 250 Metres

Scale: 1:2,500@ A0

APFP Regulation: 5(2)(j)	Application Doc No: EN0110014/APP/2.3
Ref: Works Plan	Date: 3/3/2026
Drawn by: TL/AD	Checked by: AH

Works Plan
Sheet 2 of 19
Revision A

East Pye SOLAR

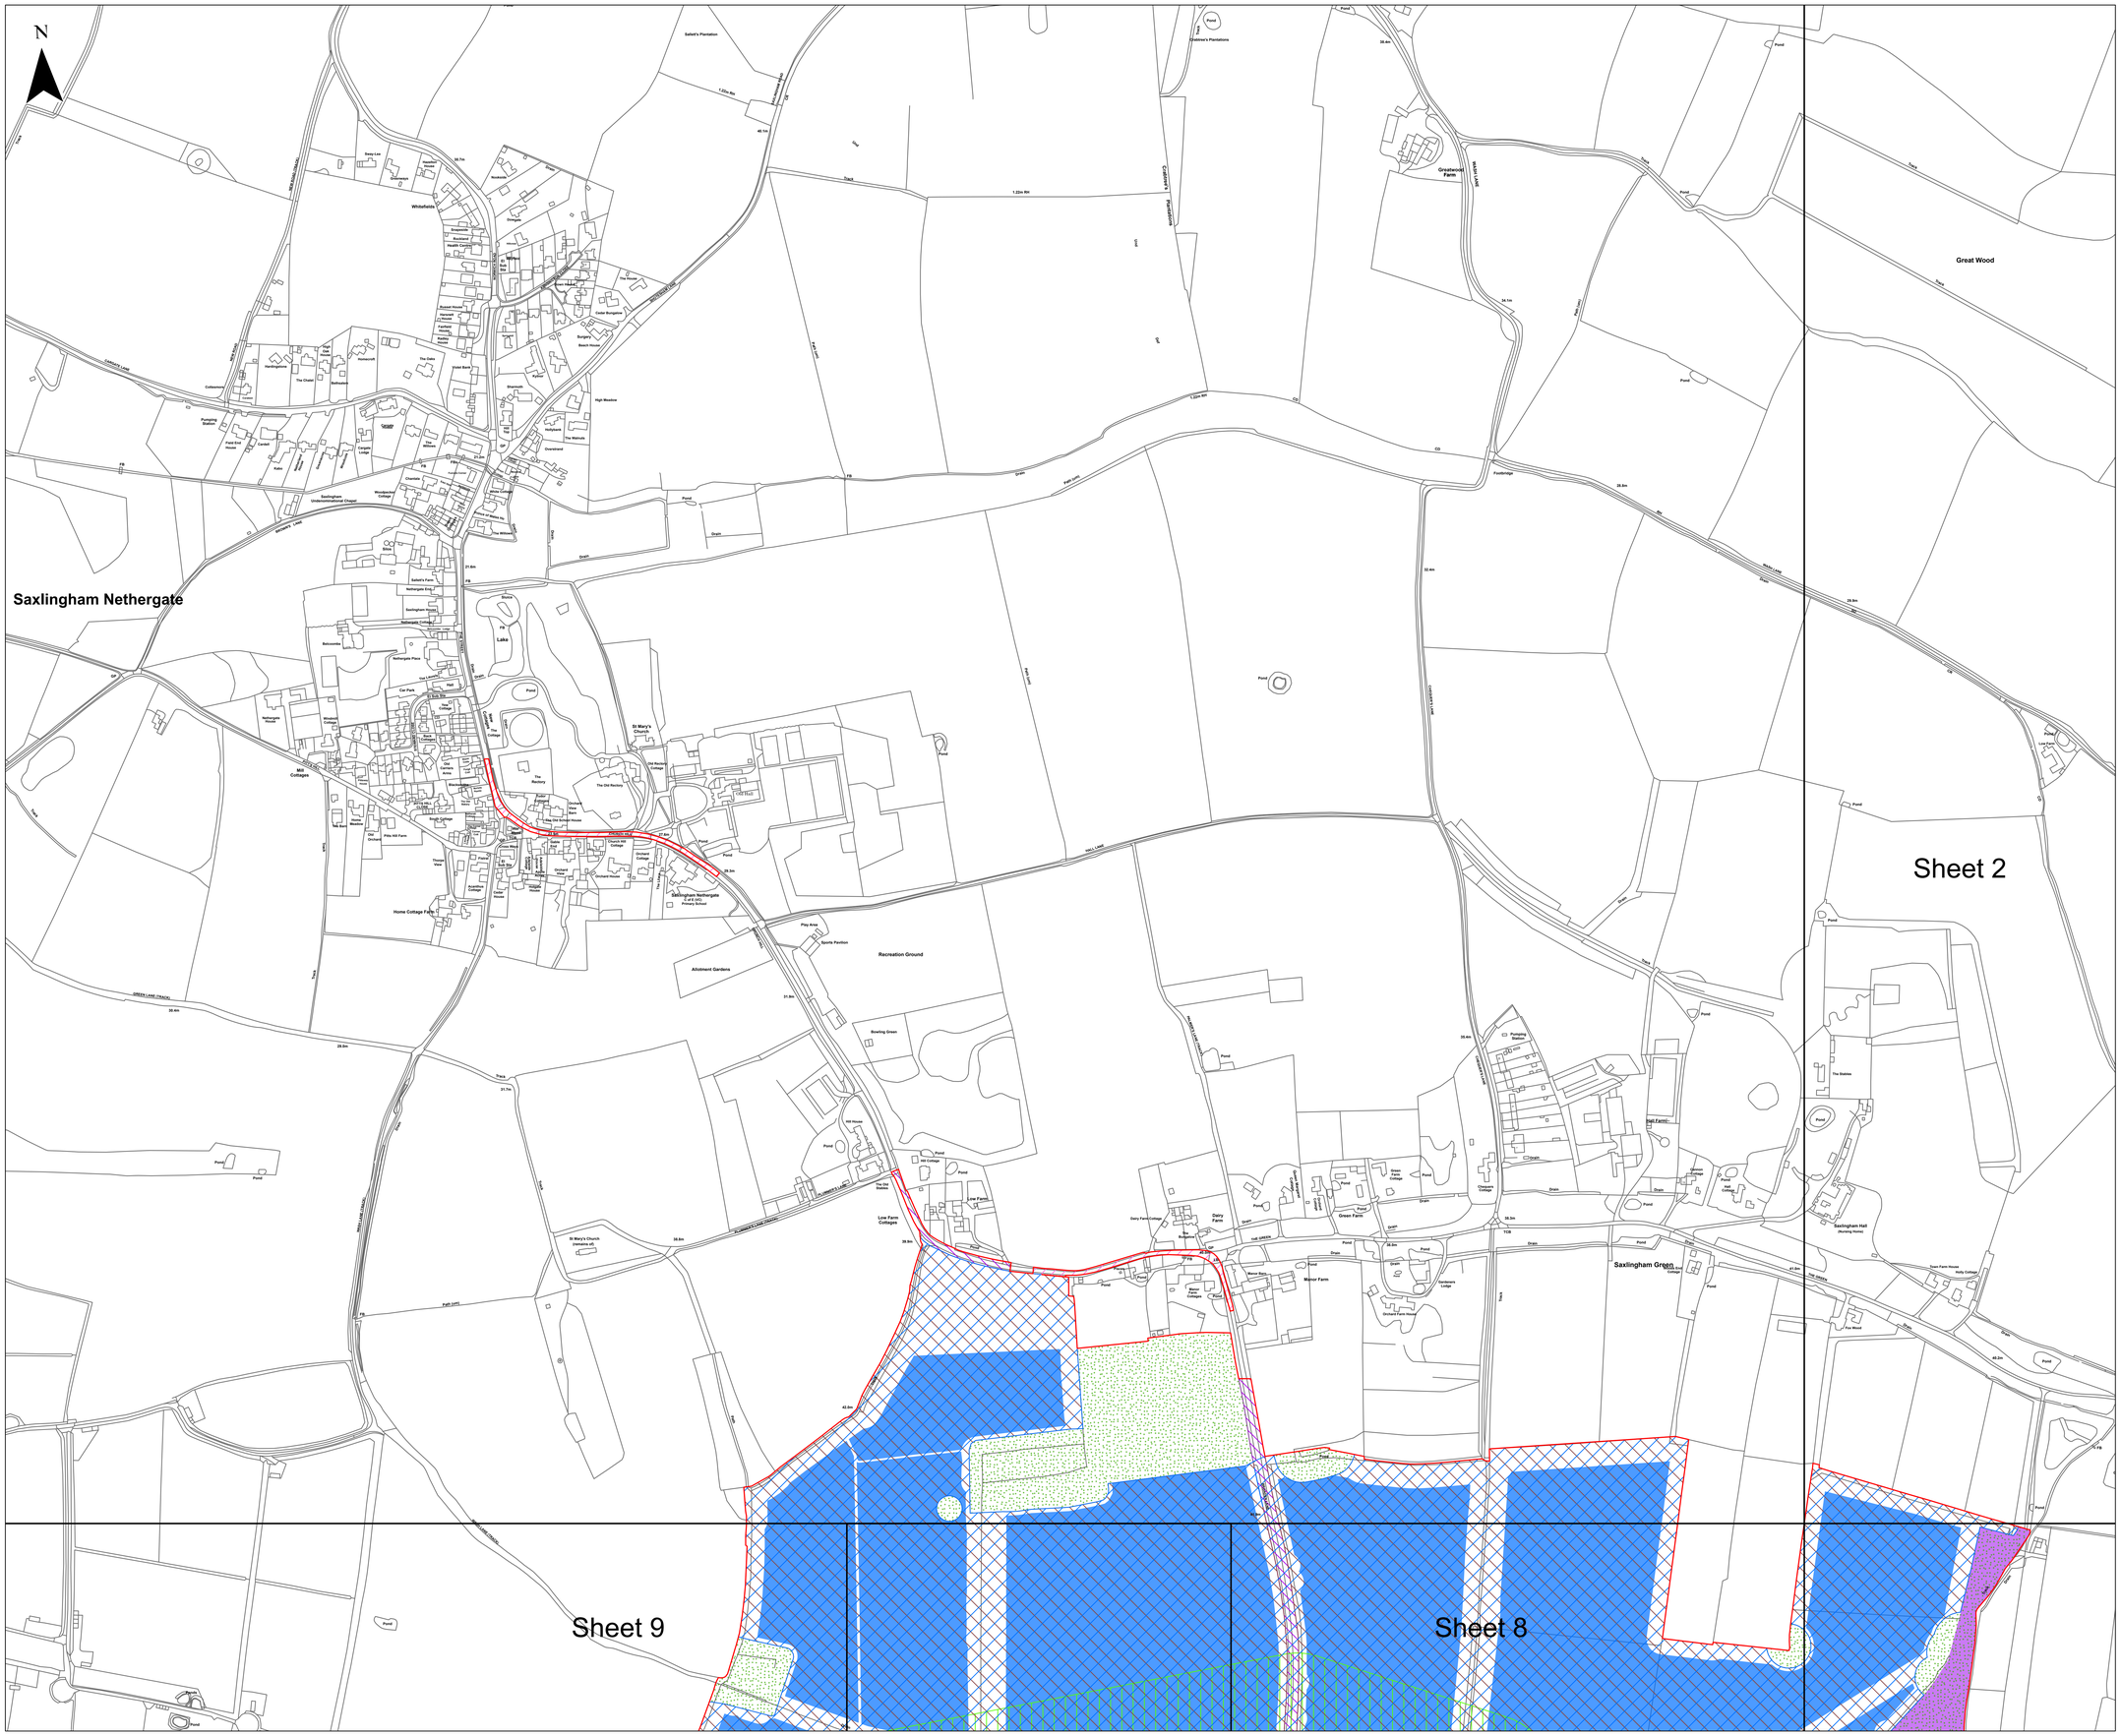

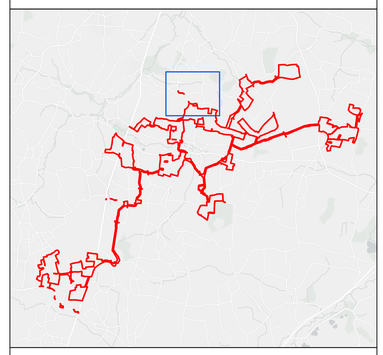

Key

- Order Limits
- Sheet Index

Works Number

- 1
- 1(d)
- 6B
- 7
- 9A
- 9B
- 10
- 11

Layers: Stantec, 2026; IGP, 2026
Base map: Reproduced from Ordnance Survey digital map data © Crown copyright 2026. All rights reserved. License number . AC0000849896
Contains OS data © Crown Copyright and database right 2026. Contains data from OS Zoomstack

0 250 Metres

Scale: 1:2,500@ A0

APFP Regulation: 5(2)(j)	Application Doc No: EN0110014/APP/2.3
Ref: Works Plan	Date: 3/3/2026
Drawn by: TL/AD	Checked by: AH

Works Plan
Sheet 3 of 19
Revision A

East Pye SOLAR

Island GREEN POWER

Stantec

DALCOUR MACLAREN

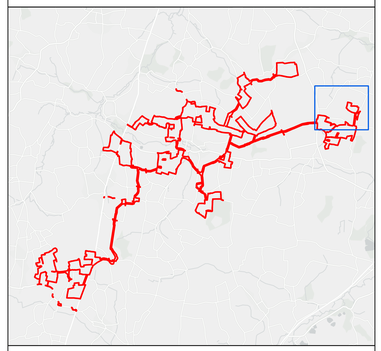

Key

- Order Limits
- Sheet Index

Works Number

- 1
- 1(d)
- 3B
- 6B
- 7
- 8
- 9A
- 9B
- 10
- 11

Layers: Stantec, 2026; IGP, 2026
Base map: Reproduced from Ordnance Survey digital map data © Crown copyright 2026. All rights reserved. License number . AC0000849896
Contains OS data © Crown Copyright and database right 2026. Contains data from OS Zoomstack

0 250 Metres

Scale: 1:2,500@ A0

APFP Regulation: 5(2)(j)	Application Doc No: EN0110014/APP/2.3
Ref: Works Plan	Date: 3/3/2026
Drawn by: TL/AD	Checked by: AH

Works Plan
Sheet 4 of 19
Revision A

East Pye SOLAR

Sheet 6

Sheet 5

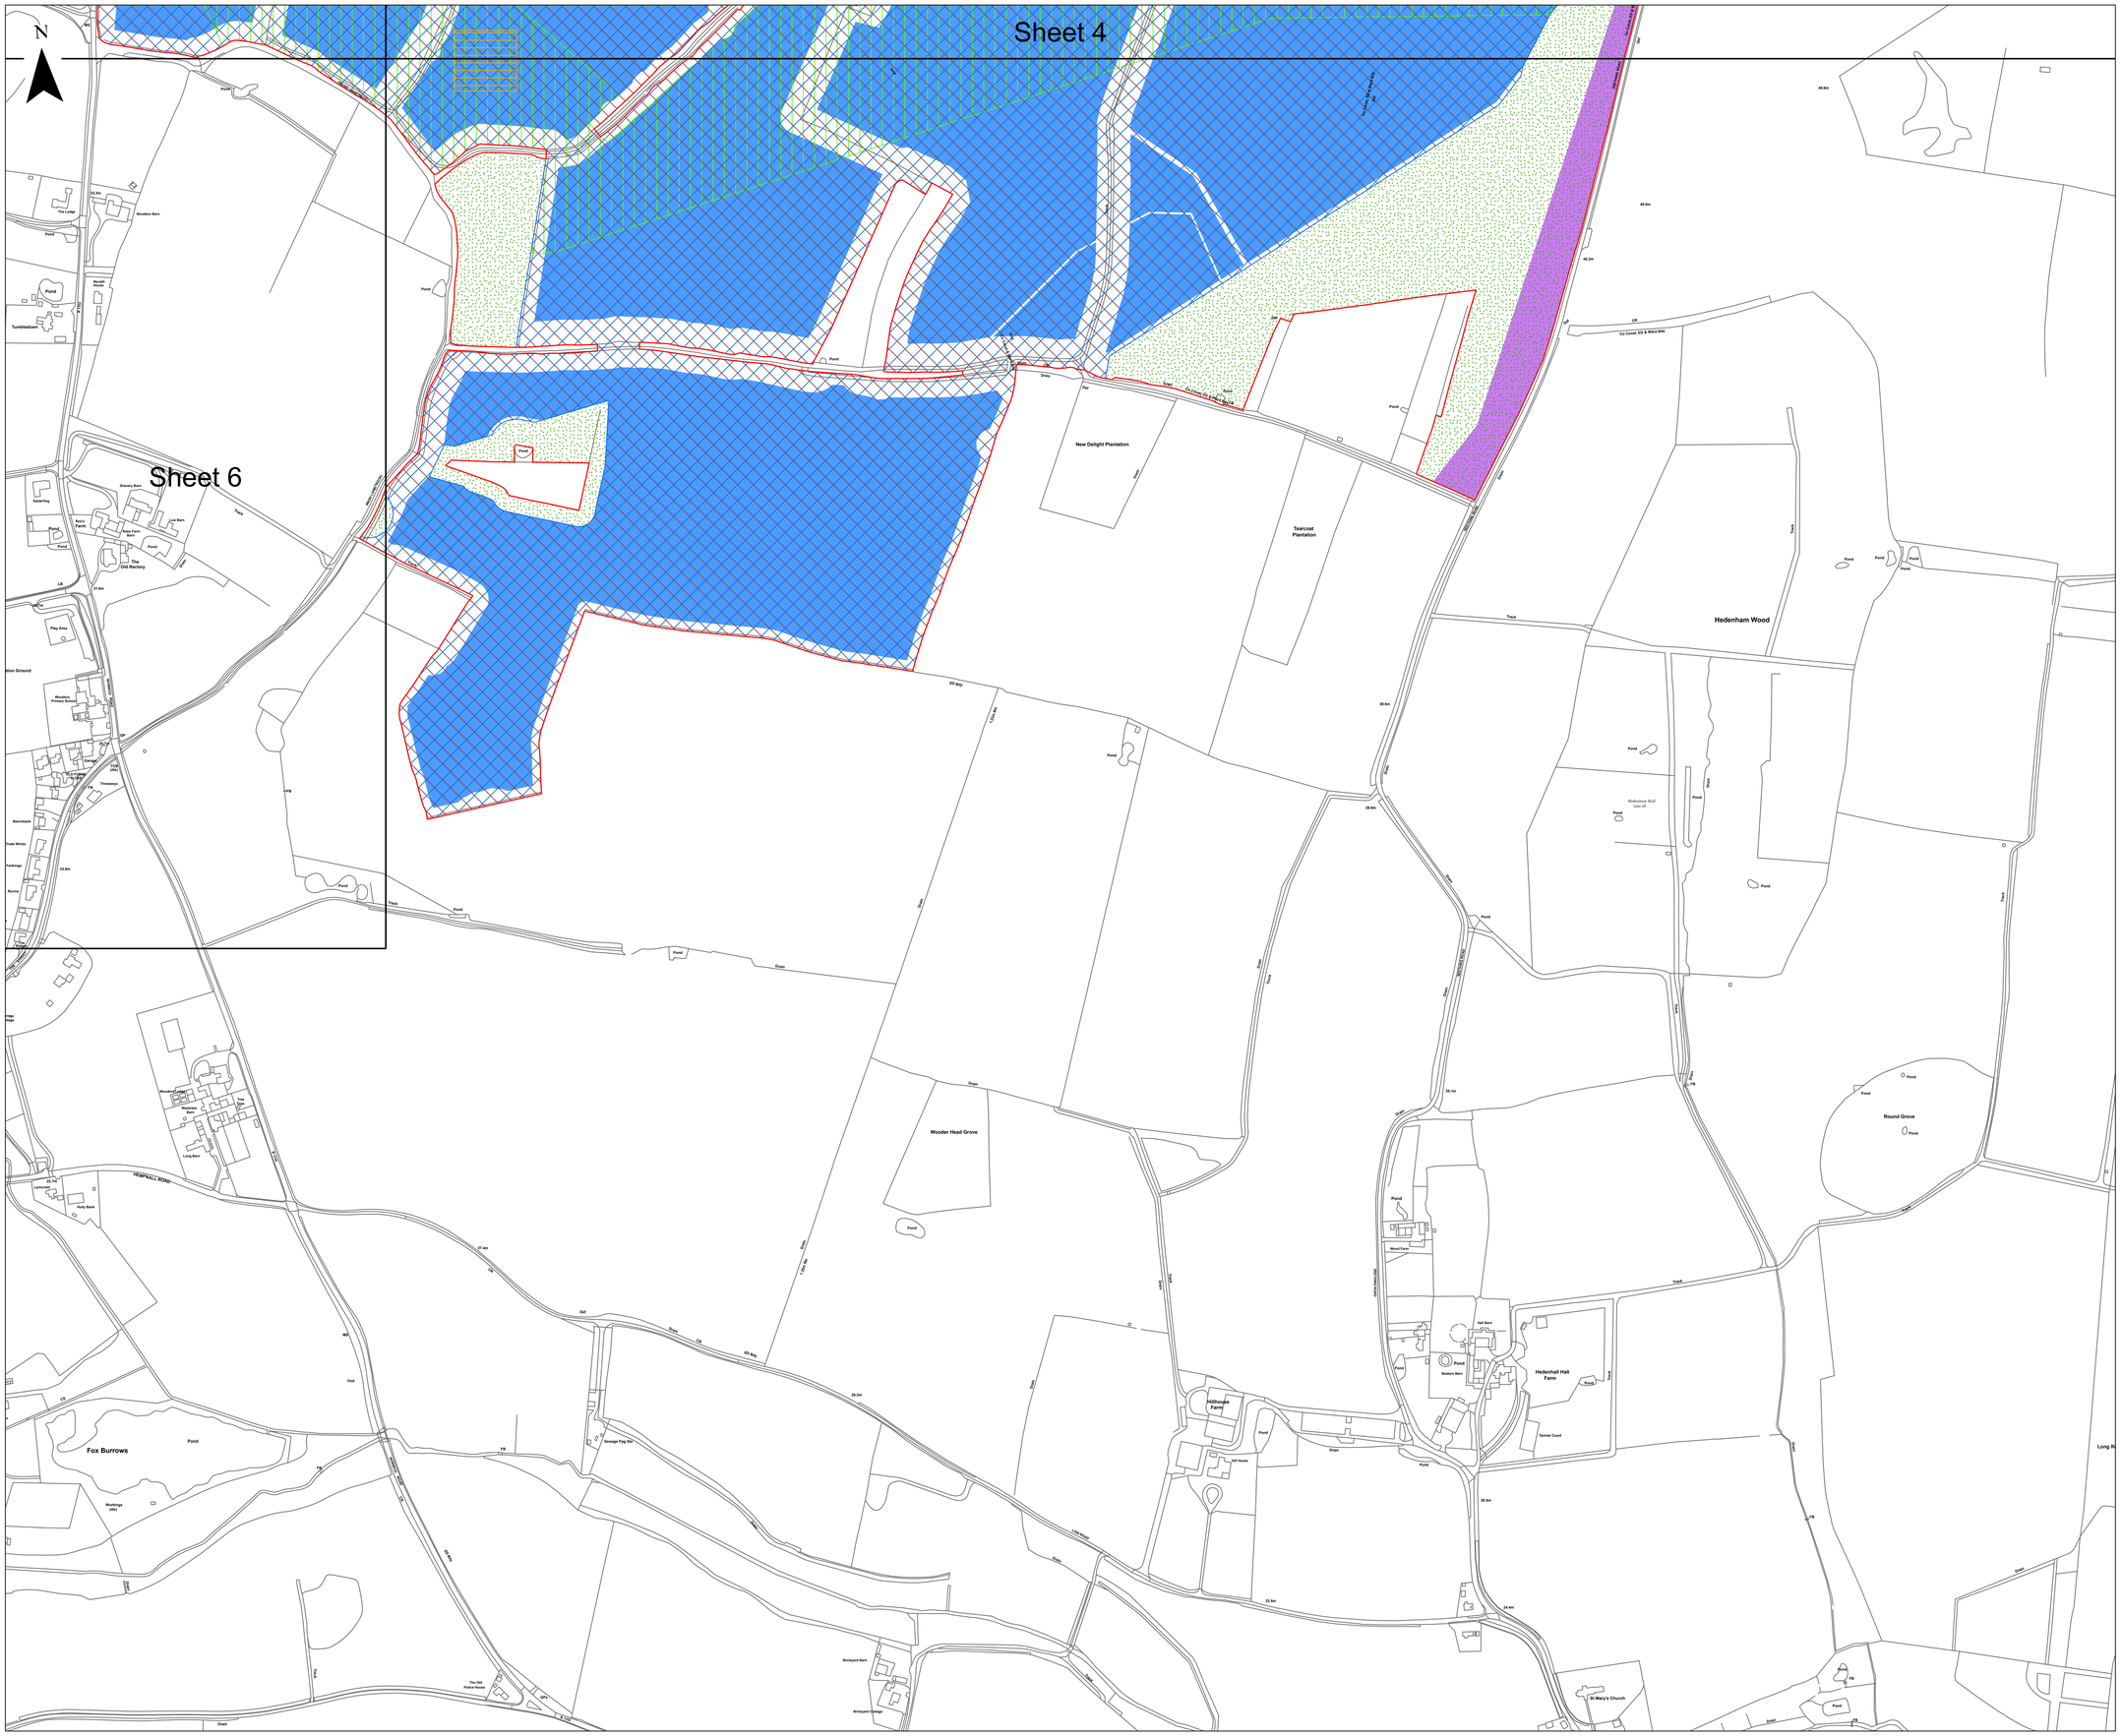

Island GREEN POWER

Stantec

DALCOUR MACLAREN

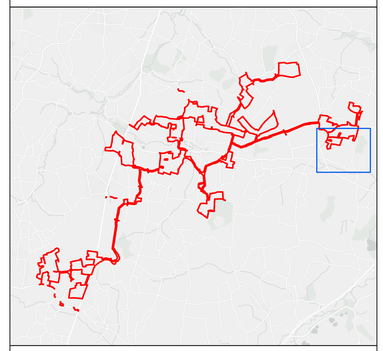

Key

- Order Limits
- Sheet Index

Works Number

- 1
- 1(d)
- 3B
- 6B
- 7
- 10
- 11

Layers: Stantec, 2026; IGP, 2026
Base map: Reproduced from Ordnance Survey digital map data © Crown copyright 2026. All rights reserved. License number . AC0000849896
Contains OS data © Crown Copyright and database right 2026. Contains data from OS Zoomstack

0 250 Metres

Scale: 1:2,500@ A0

APFP Regulation: 5(2)(j)	Application Doc No: EN0110014/APP/2.3
Ref: Works Plan	Date: 3/3/2026
Drawn by: TL/AD	Checked by: AH

Works Plan

Sheet 5 of 19
Revision A

East Pye SOLAR

Island GREEN POWER

Stantec

DALCOUR MACLAREN

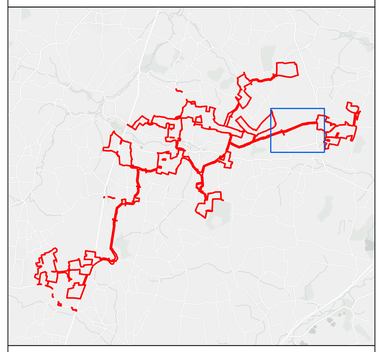

Key

- Order Limits
- Sheet Index

Works Number

- 1
- 1(d)
- 6B
- 7
- 8
- 9A
- 9B
- 10

Layers: Stantec, 2026; IGP, 2026
Base map: Reproduced from Ordnance Survey digital map data © Crown copyright 2026. All rights reserved. License number . AC0000849896
Contains OS data © Crown Copyright and database right 2026. Contains data from OS Zoomstack

0 250 Metres

Scale: 1:2,500@ A0

APFP Regulation: 5(2)(j)	Application Doc No: EN0110014/APP/2.3
Ref: Works Plan	Date: 3/3/2026
Drawn by: TL/AD	Checked by: AH

Works Plan
Sheet 6 of 19
Revision A

East Pye SOLAR

Island GREEN POWER

Stantec

DALCOUR MACLAREN

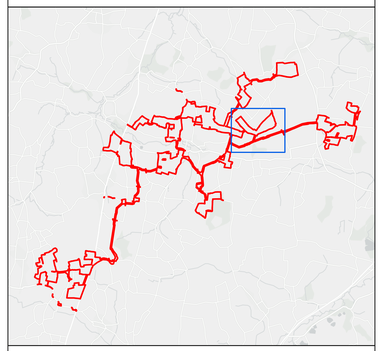

Key

- Order Limits
- Sheet Index

Works Number

- 1
- 1(d)
- 6B
- 7
- 9A
- 9B
- 10

Layers: Stantec, 2026; IGP, 2026
Base map: Reproduced from Ordnance Survey digital map data © Crown copyright 2026. All rights reserved. License number . AC0000849896
Contains OS data © Crown Copyright and database right 2026. Contains data from OS Zoomstack

0 250 Metres

Scale: 1:2,500@ A0

APFP Regulation: 5(2)(j)	Application Doc No: EN0110014/APP/2.3
Ref: Works Plan	Date: 3/3/2026
Drawn by: TL/AD	Checked by: AH

Works Plan
Sheet 7 of 19
Revision A

East Pye SOLAR

Sheet 2

Sheet 8

Sheet 6

Sheet 11

Little Wood

Winter's Grove

Ash Beds

Beckett's Wood

Hill House Farm

Woodton Farm

Frogs' Farm

Pond

Track

Drain

Hedge

Ditch

Tree

Fence

Gate

Public Right of Way (PRW)

Island GREEN POWER

Stantec

DALCOUR MACLAREN

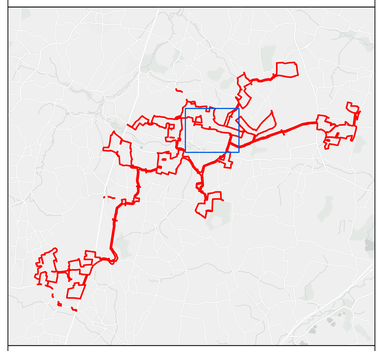

Key

- Order Limits
- Sheet Index

Works Number

- 1
- 1(d)
- 3B
- 6B
- 6B(vi)
- 7
- 9A
- 9B
- 10
- 11

Layers: Stantec, 2026; IGP, 2026
Base map: Reproduced from Ordnance Survey digital map data © Crown copyright 2026. All rights reserved. License number . AC0000849896
Contains OS data © Crown Copyright and database right 2026. Contains data from OS Zoomstack

0 250 Metres

Scale: 1:2,500@ A0

APFP Regulation: 5(2)(j)	Application Doc No: EN0110014/APP/2.3
Ref: Works Plan	Date: 3/3/2026
Drawn by: TL/AD	Checked by: AH

Works Plan
Sheet 8 of 19
Revision A

East Pye SOLAR

Island GREEN POWER

Stantec

DALCOUR MACLAREN

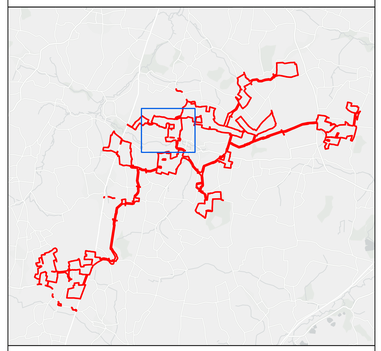

Key

- Order Limits
- Sheet Index

Works Number

- 1
- 1(d)
- 6B
- 7
- 9A
- 9B
- 10

Layers: Stantec, 2026; IGP, 2026
Base map: Reproduced from Ordnance Survey digital map data © Crown copyright 2026. All rights reserved. License number . AC0000849896
Contains OS data © Crown Copyright and database right 2026. Contains data from OS Zoomstack

0 250 Metres

Scale: 1:2,500@ A0

APFP Regulation: 5(2)(j)	Application Doc No: EN0110014/APP/2.3
Ref: Works Plan	Date: 3/3/2026
Drawn by: TL/AD	Checked by: AH

Works Plan
Sheet 9 of 19
Revision A

East Pye SOLAR

Sheet 3

Sheet 10

Sheet 8

Sheet 14

Sheet 13

Sheet 11

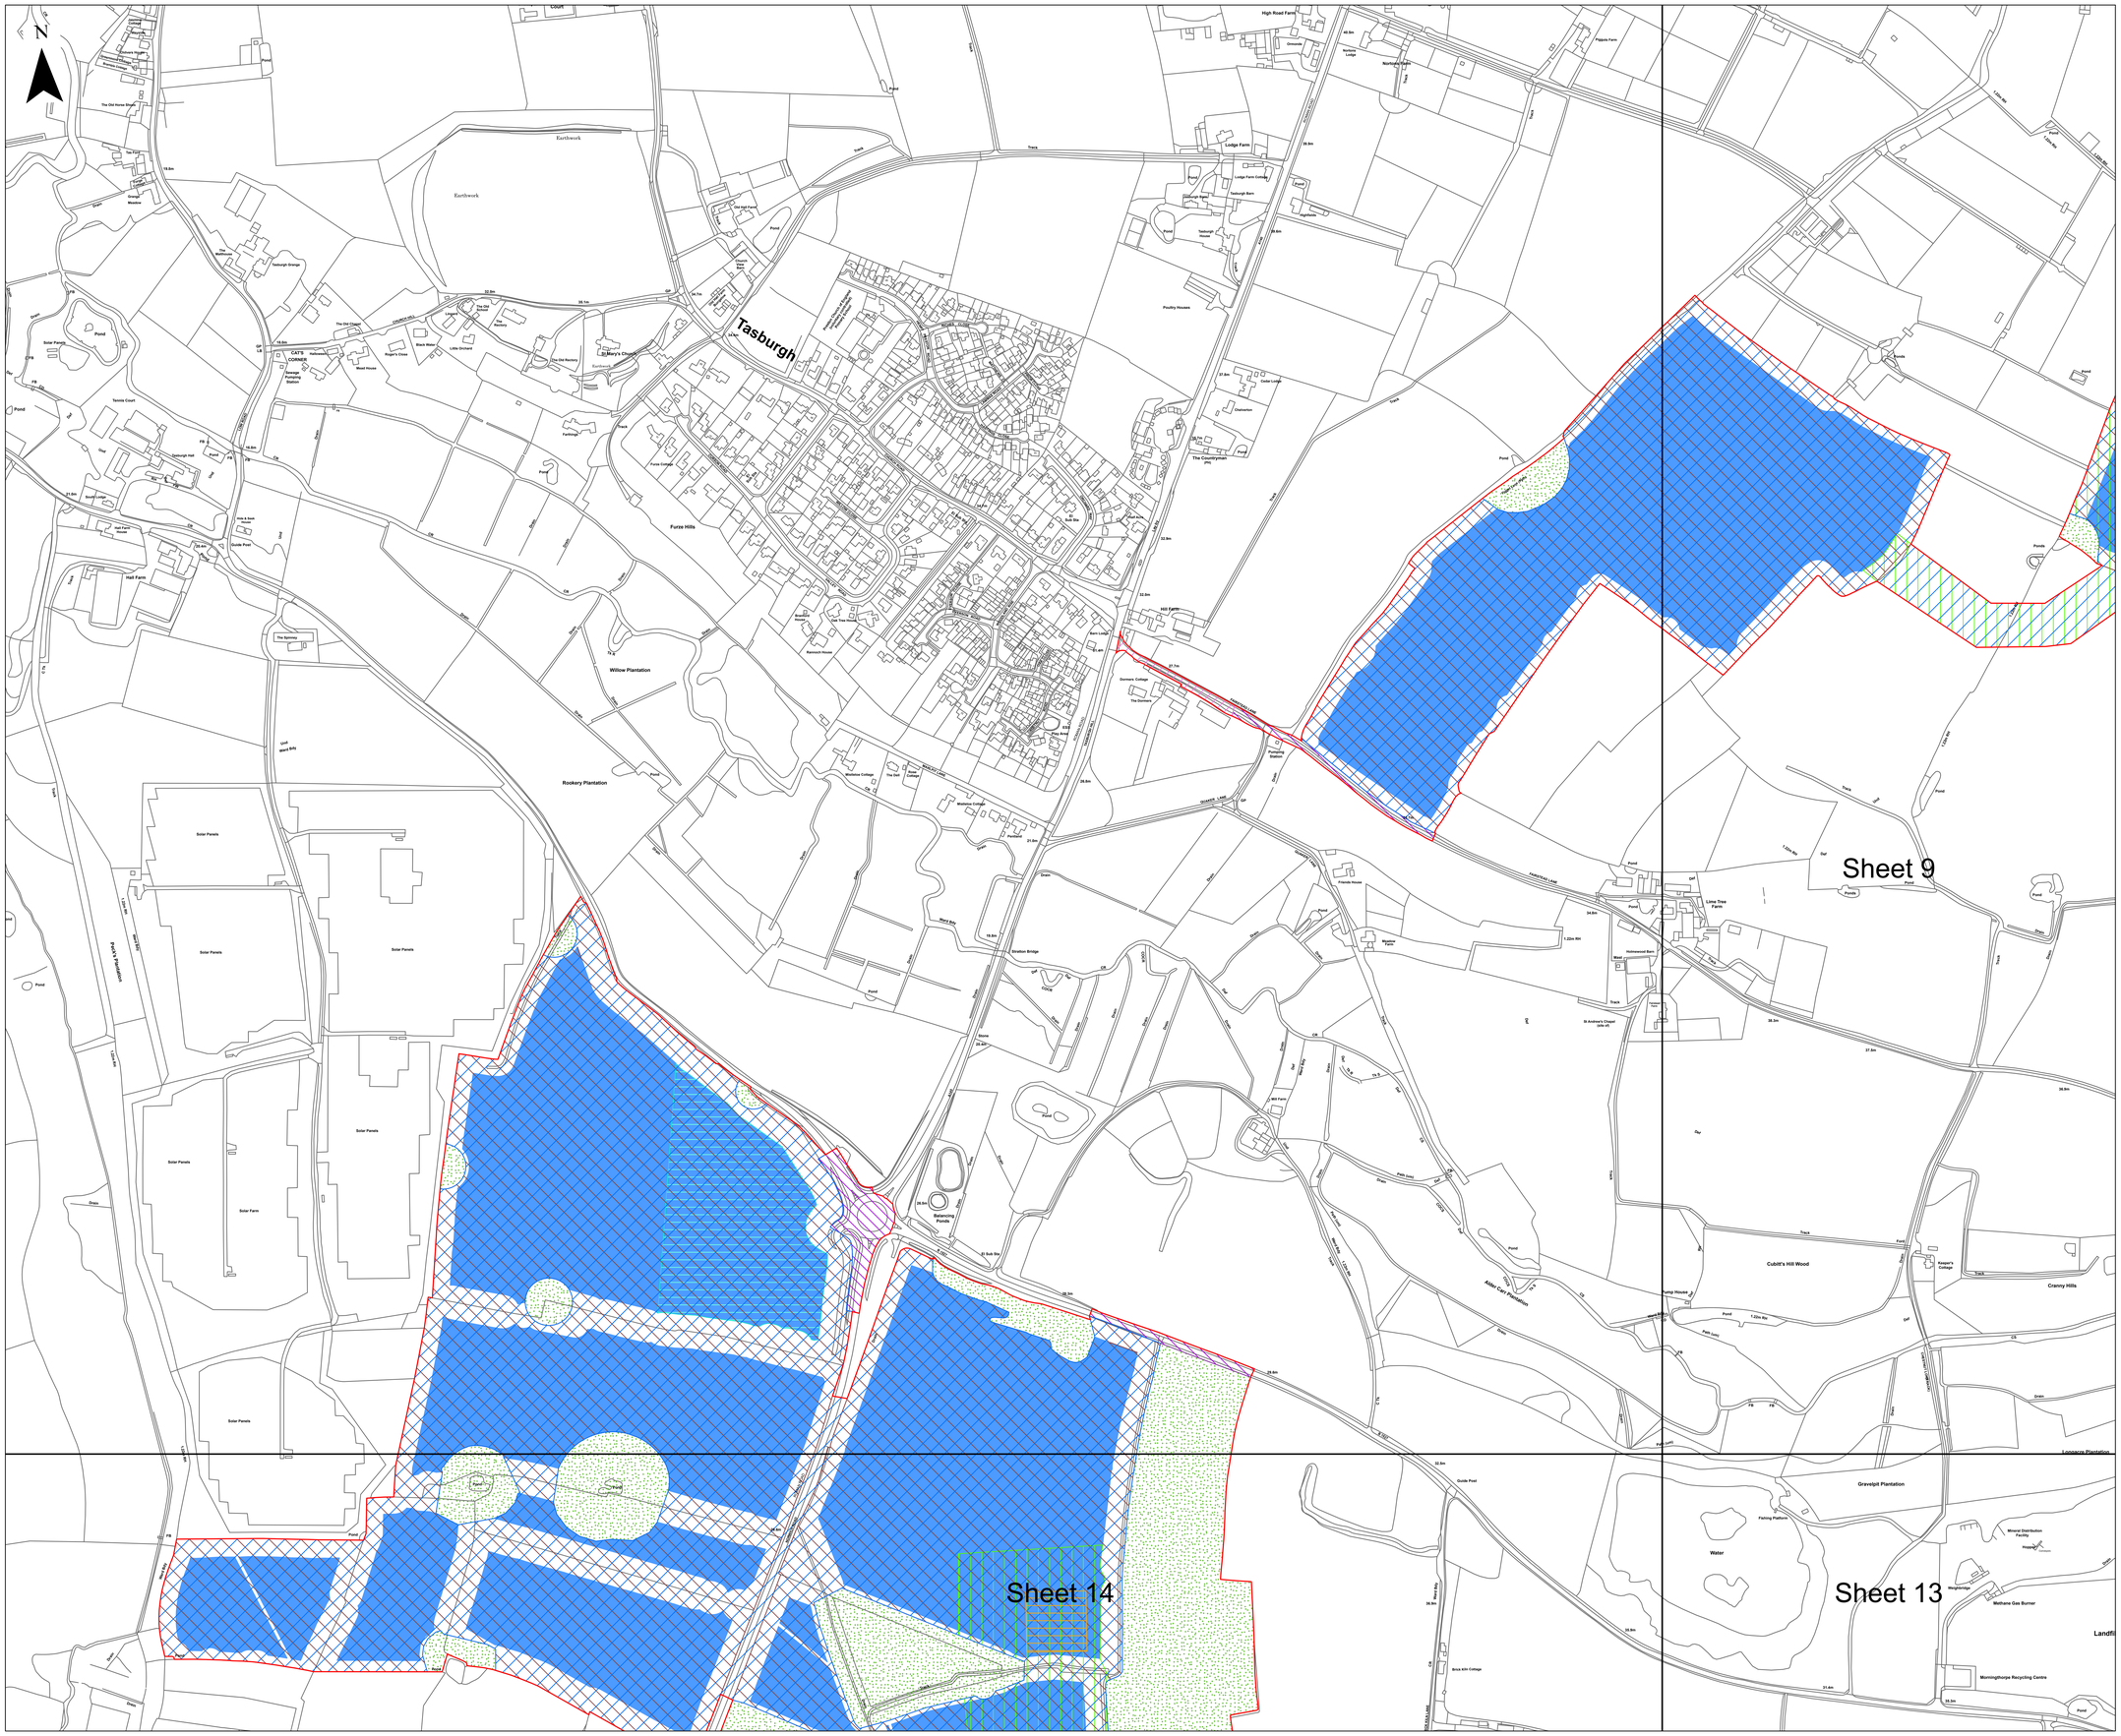

Island GREEN POWER

Stantec

DALCOUR MACLAREN

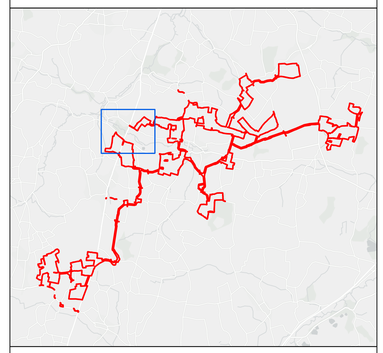

Key

- Order Limits
- Sheet Index

Works Number

- 1
- 1(d)
- 3B
- 6B
- 7
- 8
- 9A
- 9B
- 10

Layers: Stantec, 2026; IGP, 2026
Base map: Reproduced from Ordnance Survey digital map data © Crown copyright 2026. All rights reserved. License number . AC0000849896
Contains OS data © Crown Copyright and database right 2026. Contains data from OS Zoomstack

0 — 250 Metres

Scale: 1:2,500@ A0

APFP Regulation: 5(2)(j)	Application Doc No: EN0110014/APP/2.3
Ref: Works Plan	Date: 3/3/2026
Drawn by: TL/AD	Checked by: AH

Works Plan
Sheet 10 of 19
Revision A

East Pye SOLAR

Sheet 9

Sheet 8

Sheet 7

Sheet 13

Sheet 12

Hempnall

Hempnall Green

Silver Green

Recreation Ground

Poultry Houses

Poultry Houses

Clip Bush Farm

Hole Farm

Lower Farm

Turkey Row

Fox Farm

Meadow Farm

Reservoir

Reservoir

Key

- Order Limits
- Sheet Index

Works Number

- 1(d)
- 6B
- 6B(vi)
- 9A
- 9B
- 10

Layers: Stantec, 2026; IGP, 2026
Base map: Reproduced from Ordnance Survey digital map data © Crown copyright 2026. All rights reserved. License number . AC0000849896
Contains OS data © Crown Copyright and database right 2026. Contains data from OS Zoomstack

0 250 Metres

Scale: 1:2,500@ A0

APFP Regulation: 5(2)(j)	Application Doc No: EN0110014/APP/2.3
Ref: Works Plan	Date: 3/3/2026
Drawn by: TL/AD	Checked by: AH

Works Plan
Sheet 11 of 19
Revision A

N

Sheet 13

Sheet 11

Island GREEN POWER

Stantec

DALCOUR MACLAREN

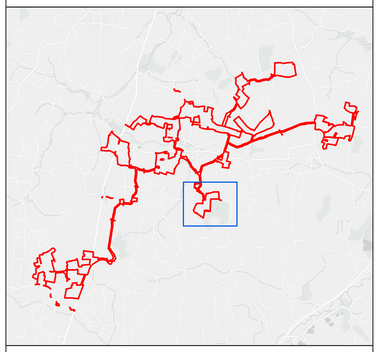

Key

- Order Limits
- Sheet Index

Works Number

- 1
- 1(d)
- 6B
- 7
- 9A
- 9B
- 10

Layers: Stantec, 2026; IGP, 2026
Base map: Reproduced from Ordnance Survey digital map data © Crown copyright 2026. All rights reserved. License number . AC0000849896
Contains OS data © Crown Copyright and database right 2026. Contains data from OS Zoomstack

0 — 250 Metres

Scale: 1:2,500@ A0

APFP Regulation: 5(2)(j)	Application Doc No: EN0110014/APP/2.3
Ref: Works Plan	Date: 3/3/2026
Drawn by: TL/AD	Checked by: AH

Works Plan
Sheet 12 of 19
Revision A

East Pye SOLAR

Island GREEN POWER

Stantec

DALCOUR MACLAREN

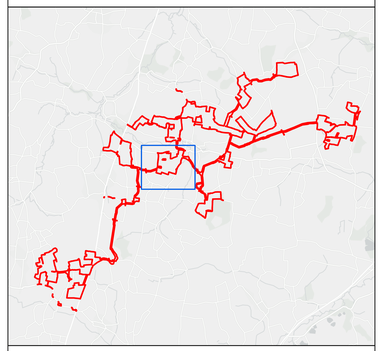

Key

- Order Limits
- Sheet Index

Works Number

- 1
- 1(d)
- 3A
- 6A
- 6B
- 7
- 8
- 9A
- 9B
- 10

Layers: Stantec, 2026; IGP, 2026
Base map: Reproduced from Ordnance Survey digital map data © Crown copyright 2026. All rights reserved. License number . AC0000849896
Contains OS data © Crown Copyright and database right 2026. Contains data from OS Zoomstack

0 — 250 Metres

Scale: 1:2,500@ A0

APFP Regulation: 5(2)(j)	Application Doc No: EN0110014/APP/2.3
Ref: Works Plan	Date: 3/3/2026
Drawn by: TL/AD	Checked by: AH

Works Plan
Sheet 13 of 19
Revision A

East Pye SOLAR

Island GREEN POWER

Stantec

DALCOUR MACLAREN

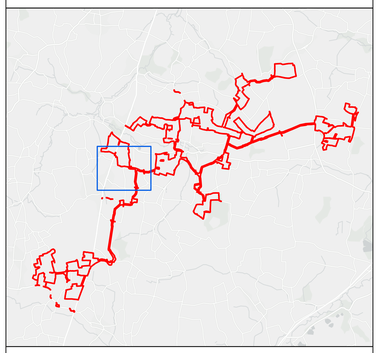

Key

- Order Limits
- Sheet Index

Works Number

- 1
- 1(d)
- 3B
- 6A
- 6B
- 7
- 9A
- 10
- 11

Layers: Stantec, 2026; IGP, 2026
Base map: Reproduced from Ordnance Survey digital map data © Crown copyright 2026. All rights reserved. License number . AC0000849896
Contains OS data © Crown Copyright and database right 2026. Contains data from OS Zoomstack

0 250 Metres

Scale: 1:2,500@ A0

APFP Regulation: 5(2)(j)	Application Doc No: EN0110014/APP/2.3
Ref: Works Plan	Date: 3/3/2026
Drawn by: TL/AD	Checked by: AH

Works Plan
Sheet 14 of 19
Revision A

East Pye SOLAR

Sheet 14

Sheet 13

Morningthorpe

Long Stratton

Sheet 16

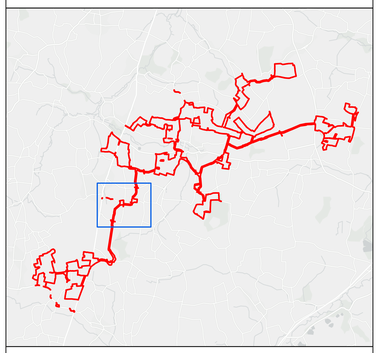

Key

- Order Limits
- Sheet Index

Works Number

- 6A
- 6A(vi)
- 6B
- 9A

Layers: Stantec, 2026; IGP, 2026
Base map: Reproduced from Ordnance Survey digital map data © Crown copyright 2026. All rights reserved. License number . AC0000849896
Contains OS data © Crown Copyright and database right 2026. Contains data from OS Zoomstack

0 250 Metres

Scale: 1:2,500@ A0

APFP Regulation: 5(2)(j)	Application Doc No: EN0110014/APP/2.3
Ref: Works Plan	Date: 3/3/2026
Drawn by: TL/AD	Checked by: AH

Works Plan
Sheet 15 of 19
Revision A

Sheet 15

Sheet 17

Island GREEN POWER

Stantec

DALCOUR MACLAREN

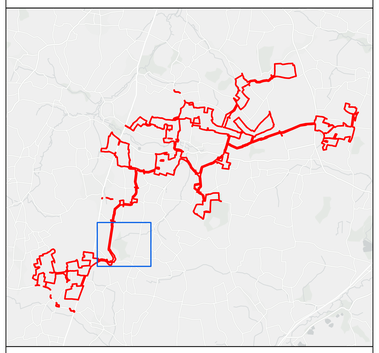

Key

- Order Limits
- Sheet Index

Works Number

- 6A
- 6B
- 9A

Layers: Stantec, 2026; IGP, 2026
Base map: Reproduced from Ordnance Survey digital map data © Crown copyright 2026. All rights reserved. License number . AC0000849896
Contains OS data © Crown Copyright and database right 2026. Contains data from OS Zoomstack

0 250 Metres

Scale: 1:2,500@ A0

APFP Regulation: 5(2)(j)	Application Doc No: EN0110014/APP/2.3
Ref: Works Plan	Date: 3/3/2026
Drawn by: TL/AD	Checked by: AH

Works Plan
Sheet 16 of 19
Revision A

East Pye SOLAR

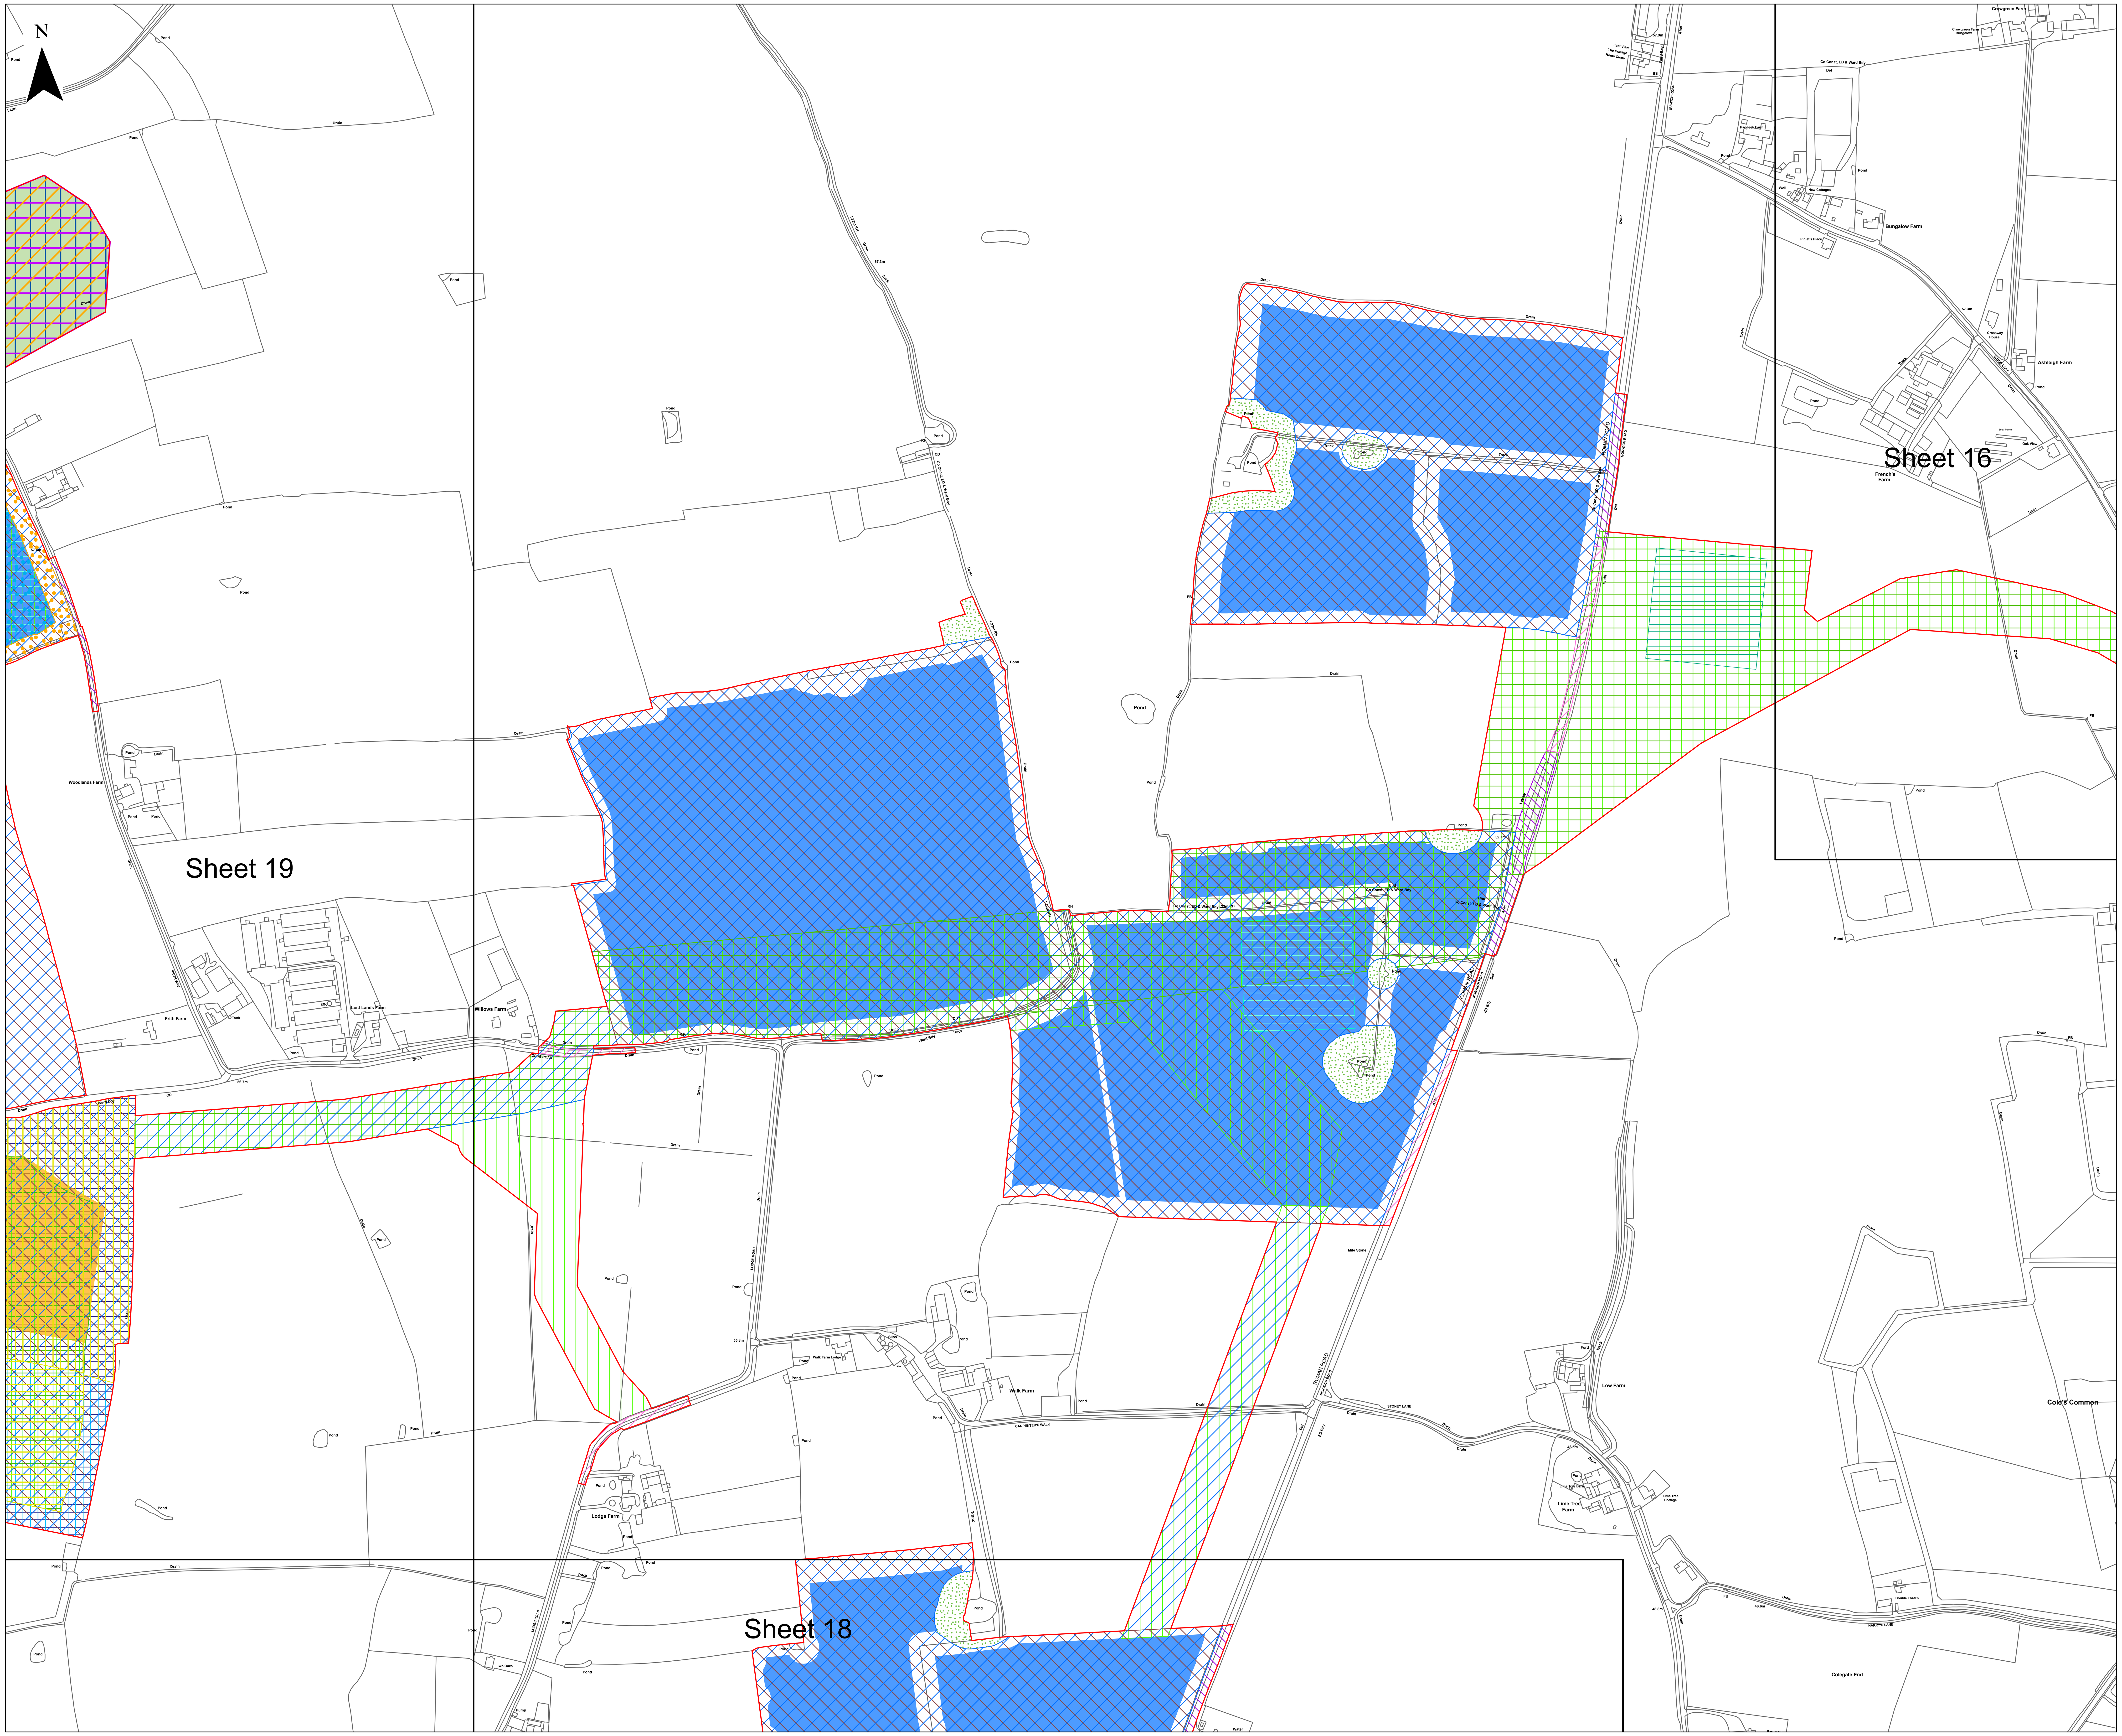

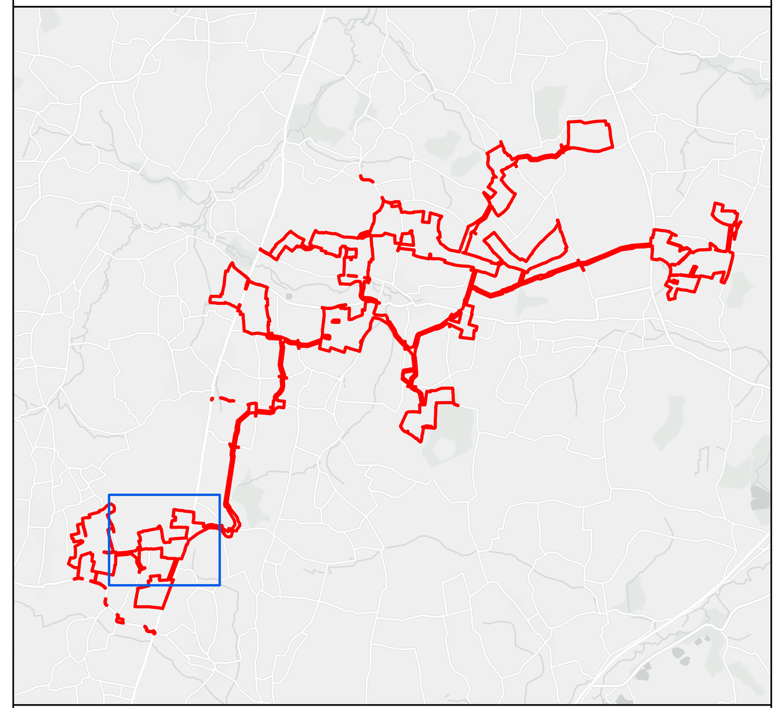

Key

- Order Limits
- Sheet Index

Works Number

- 1
- 1(d)
- 2
- 3A
- 3A(iii), (v), (vi)
- 4B
- 4B excluding (i), (x), (xii)
- 5A
- 5B
- 5C
- 5D
- 6A
- 6A(vi)
- 6A excluding (vi)
- 6B
- 6B excluding (vi)
- 7
- 8
- 9A
- 9B
- 10

Layers: Stantec, 2026; IGP, 2026
Base map: Reproduced from Ordnance Survey digital map data © Crown copyright 2026. All rights reserved. License number . AC0000849896
Contains OS data © Crown Copyright and database right 2026. Contains data from OS Zoomstack

0 — 250 Metres

Scale: 1:2,500@ A0

APFP Regulation: 5(2)(j)	Application Doc No: EN0110014/APP/2.3
Ref: Works Plan	Date: 3/3/2026
Drawn by: TL/AD	Checked by: AH

Works Plan
Sheet 17 of 19
Revision A

East Pye SOLAR

Island GREEN POWER

Stantec

DALCOUR MACLAREN

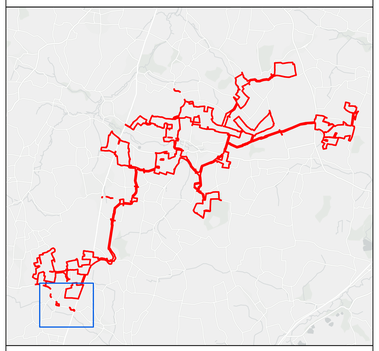

Key

- Order Limits
- Sheet Index

Works Number

- 1
- 1(d)
- 4B excluding (i), (x), (xii)
- 4C
- 6B
- 7
- 9A
- 9B
- 10

Layers: Stantec, 2026; IGP, 2026
Base map: Reproduced from Ordnance Survey digital map data © Crown copyright 2026. All rights reserved. License number . AC0000849896
Contains OS data © Crown Copyright and database right 2026. Contains data from OS Zoomstack

0 250 Metres

Scale: 1:2,500@ A0

APFP Regulation: 5(2)(j)	Application Doc No: EN0110014/APP/2.3
Ref: Works Plan	Date: 3/3/2026
Drawn by: TL/AD	Checked by: AH

Works Plan
Sheet 18 of 19
Revision A

East Pye SOLAR

N

Sheet 17

Sheet 18

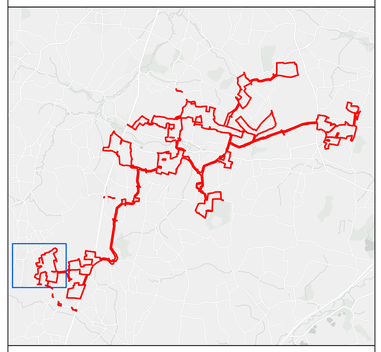

Key

- Order Limits
- Sheet Index

Works Number

- 1
- 1(d)
- 2
- 3A
- 3A(iii), (v), (vi)
- 4A
- 4B
- 4B excluding (i), (x), (xii)
- 4C
- 5A
- 5B
- 5C
- 5D
- 6A
- 6A excluding (vi)
- 6B
- 6B excluding (vi)
- 7
- 8
- 9A
- 9B
- 10

Layers: Stantec, 2026; IGP, 2026
Base map: Reproduced from Ordnance Survey digital map data © Crown copyright 2026. All rights reserved. License number . AC0000849896
Contains OS data © Crown Copyright and database right 2026. Contains data from OS Zoomstack

0 250 Metres

Scale: 1:2,500@ A0

APFP Regulation: 5(2)(j)	Application Doc No: EN0110014/APP/2.3
Ref: Works Plan	Date: 3/5/2026
Drawn by: TL/AD	Checked by: AH

Works Plan
Sheet 19 of 19
Revision A