



East Pye Solar Green Infrastructure Strategy

Revision 2

October 2026


Planning Inspectorate Reference: EN0110014

Document Reference: APP/2.13

APFP Regulation 5(2)(o)

Schedule of Changes

Reference	Page	Description of Changes	Reason for Revision
Green Infrastructure Strategy (Rev 2)	All sheets	Updated Basemap, additional hedgerow added within Site 2A, Linear tress added to Site 7D.	Updated base mapping to show the Long Stratton Bypass.

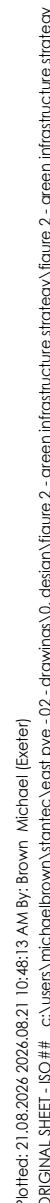

LEGEND

Order Limits

Proposed Infrastructure

Battery Energy Storage System (BESS)
132kv Substation
400kv Substation
National Grid Substation

Existing Features

Retained Agricultural Land
Retained Woodland Vegetation (within site boundary)
Retained Scrub
Retained Grassland

Proposed Planting, Ecological Mitigation and Enhancement

Proposed Tree/Woodland Planting
Individual Trees
Native Linear Tree Belt
Native Broadleaf Woodland

Proposed Scrub

Native Scrub

Proposed Community Measures

Permissive Path
Community Space

Proposed Hedgerow

Native Hedgerow
Native Hedgerow With Trees


Existing Hedgerow Measures / Improvements

Infill Planting within Existing Hedge
Infill Planting / Opportunity for Hedge Laying / Coppicing of Existing Hedge
Native Hedgerow Planting adjacent to Existing Hedge

Environmental Measure Labelling

Environmental Function
VS: Visual Screening
LI: Landscape Integration
NCB: Nature Conservation and Biodiversity
Environmental Measure ID
Refer to Outline Landscape and Ecological Management Plan EN0110014/APP/7.4

KEY SHEET

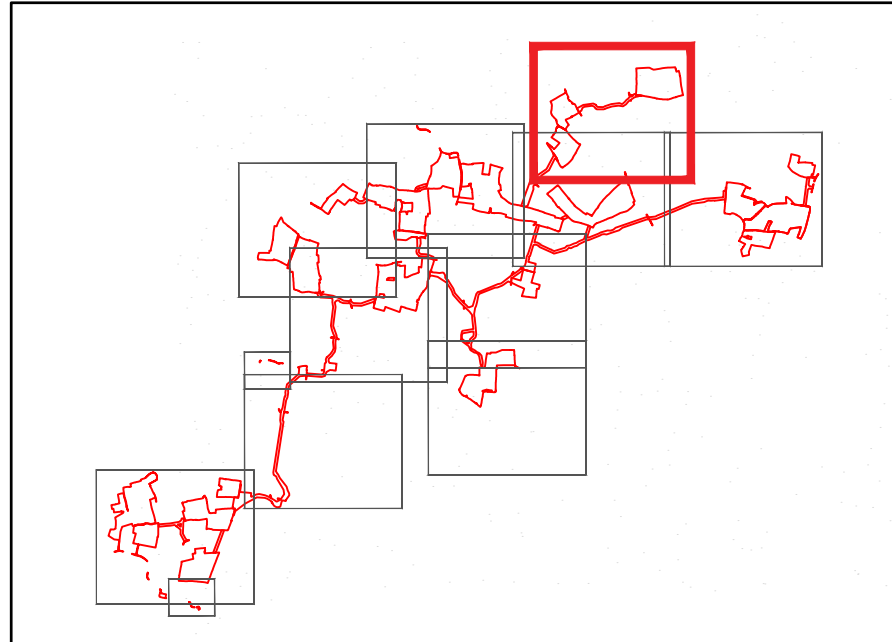

Refer to Figure 1.1 ES Volume 2 Site Location Plan for Sub-Site boundaries

S5 - FOR REVIEW
AND ACCEPTANCE


V2	OS MAP & PLANTING UPDATED	MB	AC	2026.08.21
V1	FIRST ISSUE	MB	AC	2026.03.02
Issued/Revision		By	Appd	YYYY.MM.DD
		MB	AC	2026.03.02
		Dwn.	Dsgn.	Chkd.

Client/Project

East Pye Solar

Title
Green Infrastructure Strategy
Sheet 1

Project No. 333101211 Scale 1:5,000
Revision V2 Drawing No. EN0110014/APP/2.13

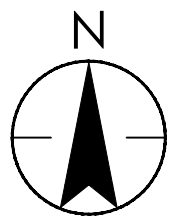

LEGEND

- Order Limits
- Public Rights of Way (PRoW)
- A140 Long Stratton Bypass Side Roads Order (2022) PRoW Alignment

Proposed Infrastructure

- Battery Energy Storage System (BESS)
- 132kv Substation
- 400kv Substation
- National Grid Substation
- Cable Route Corridor
- Highway Works Area
- Indicative access routes (permanent for maintenance)

Existing Features

- Retained Agricultural Land
- Retained Woodland Vegetation (within site boundary)
- Retained Scrub
- Retained Grassland
- Existing Pond
- Existing Vegetation Cover
- Ancient Woodland
- Veteran Trees


Proposed Planting, Ecological Mitigation and Enhancement

- Proposed Tree/Woodland Planting**
 - Individual Trees
 - Native Linear Tree Belt
 - Native Broadleaf Woodland
- Proposed Scrub**
 - Native Scrub
- Proposed Community Measures**
 - Permissive Path
 - Community Space
- Proposed Ecology Measures**
 - Arable Field Margins (Priority Habitat)
 - Skylark Mitigation
 - Proposed Ghost Pond restoration
- Proposed Grassland**
 - Flower Rich Pollinator Mix
 - Tussocky Grass Mix
 - Neutral Grassland
 - Modified Grassland
- Proposed Hedgerow**
 - Native Hedgerow
 - Native Hedgerow With Trees
- Existing Hedgerow Measures / Improvements**
 - Infill Planting within Existing Hedge
 - Infill Planting / Opportunity for Hedge Laying / Coppicing of Existing Hedge
 - Native Hedgerow Planting adjacent to Existing Hedge
- Proposed Ecology Measures**
 - Tree Planting within Existing Hedge
 - Tree Planting Adjacent to Existing Hedge
 - Hedgerow replanting (removed for construction)

Environmental Measure Labelling

- Environmental Function**
 - VS: Visual Screening
 - LI: Landscape Integration
 - NCB: Nature Conservation and Biodiversity
- Environmental Measure ID**
 - Refer to Outline Landscape and Ecological Management Plan EN0110014/APP/7.4

KEY SHEET

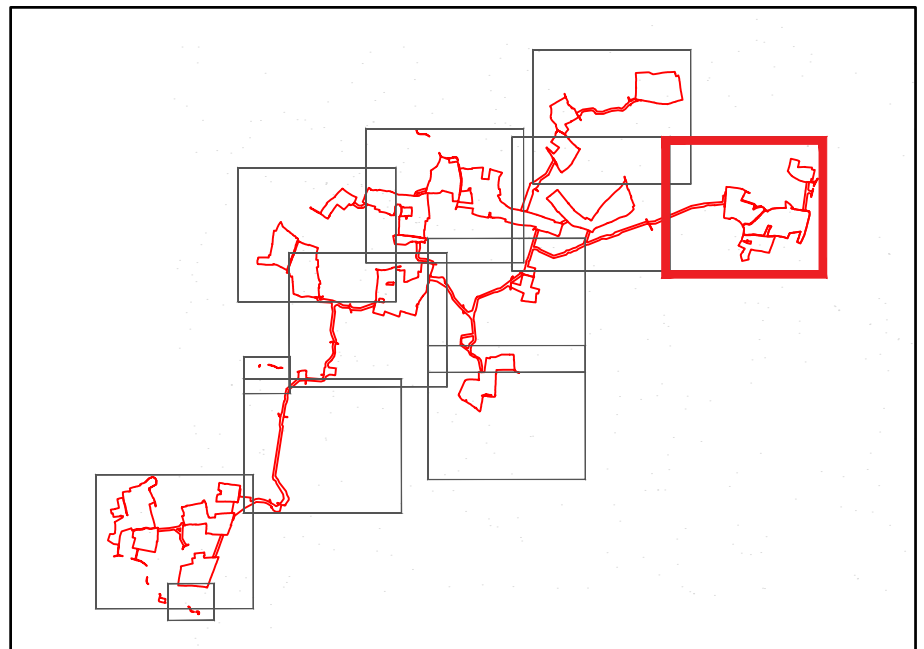

Refer to Figure 1.1 ES Volume 2 Site Location Plan for Sub-Site boundaries

S5 - FOR REVIEW AND ACCEPTANCE

V2	OS MAP & PLANTING UPDATED	MB	AC	2026.08.21
V1	FIRST ISSUE	MB	AC	2026.03.02
Issued/Revision		By	Appd	YYYY.MM.DD
		MB	AC	2026.03.02
		Dwn.	Dgn.	Chkd: YYYY.MM.DD

Client/Project


East Pye Solar

Title
Green Infrastructure Strategy
Sheet 2

Project No. 333101211 Scale 1:5,000

Revision V2 Drawing No. EN0110014/APP/7.13

0 100 200 300 400 500m
SCALE 1:5000

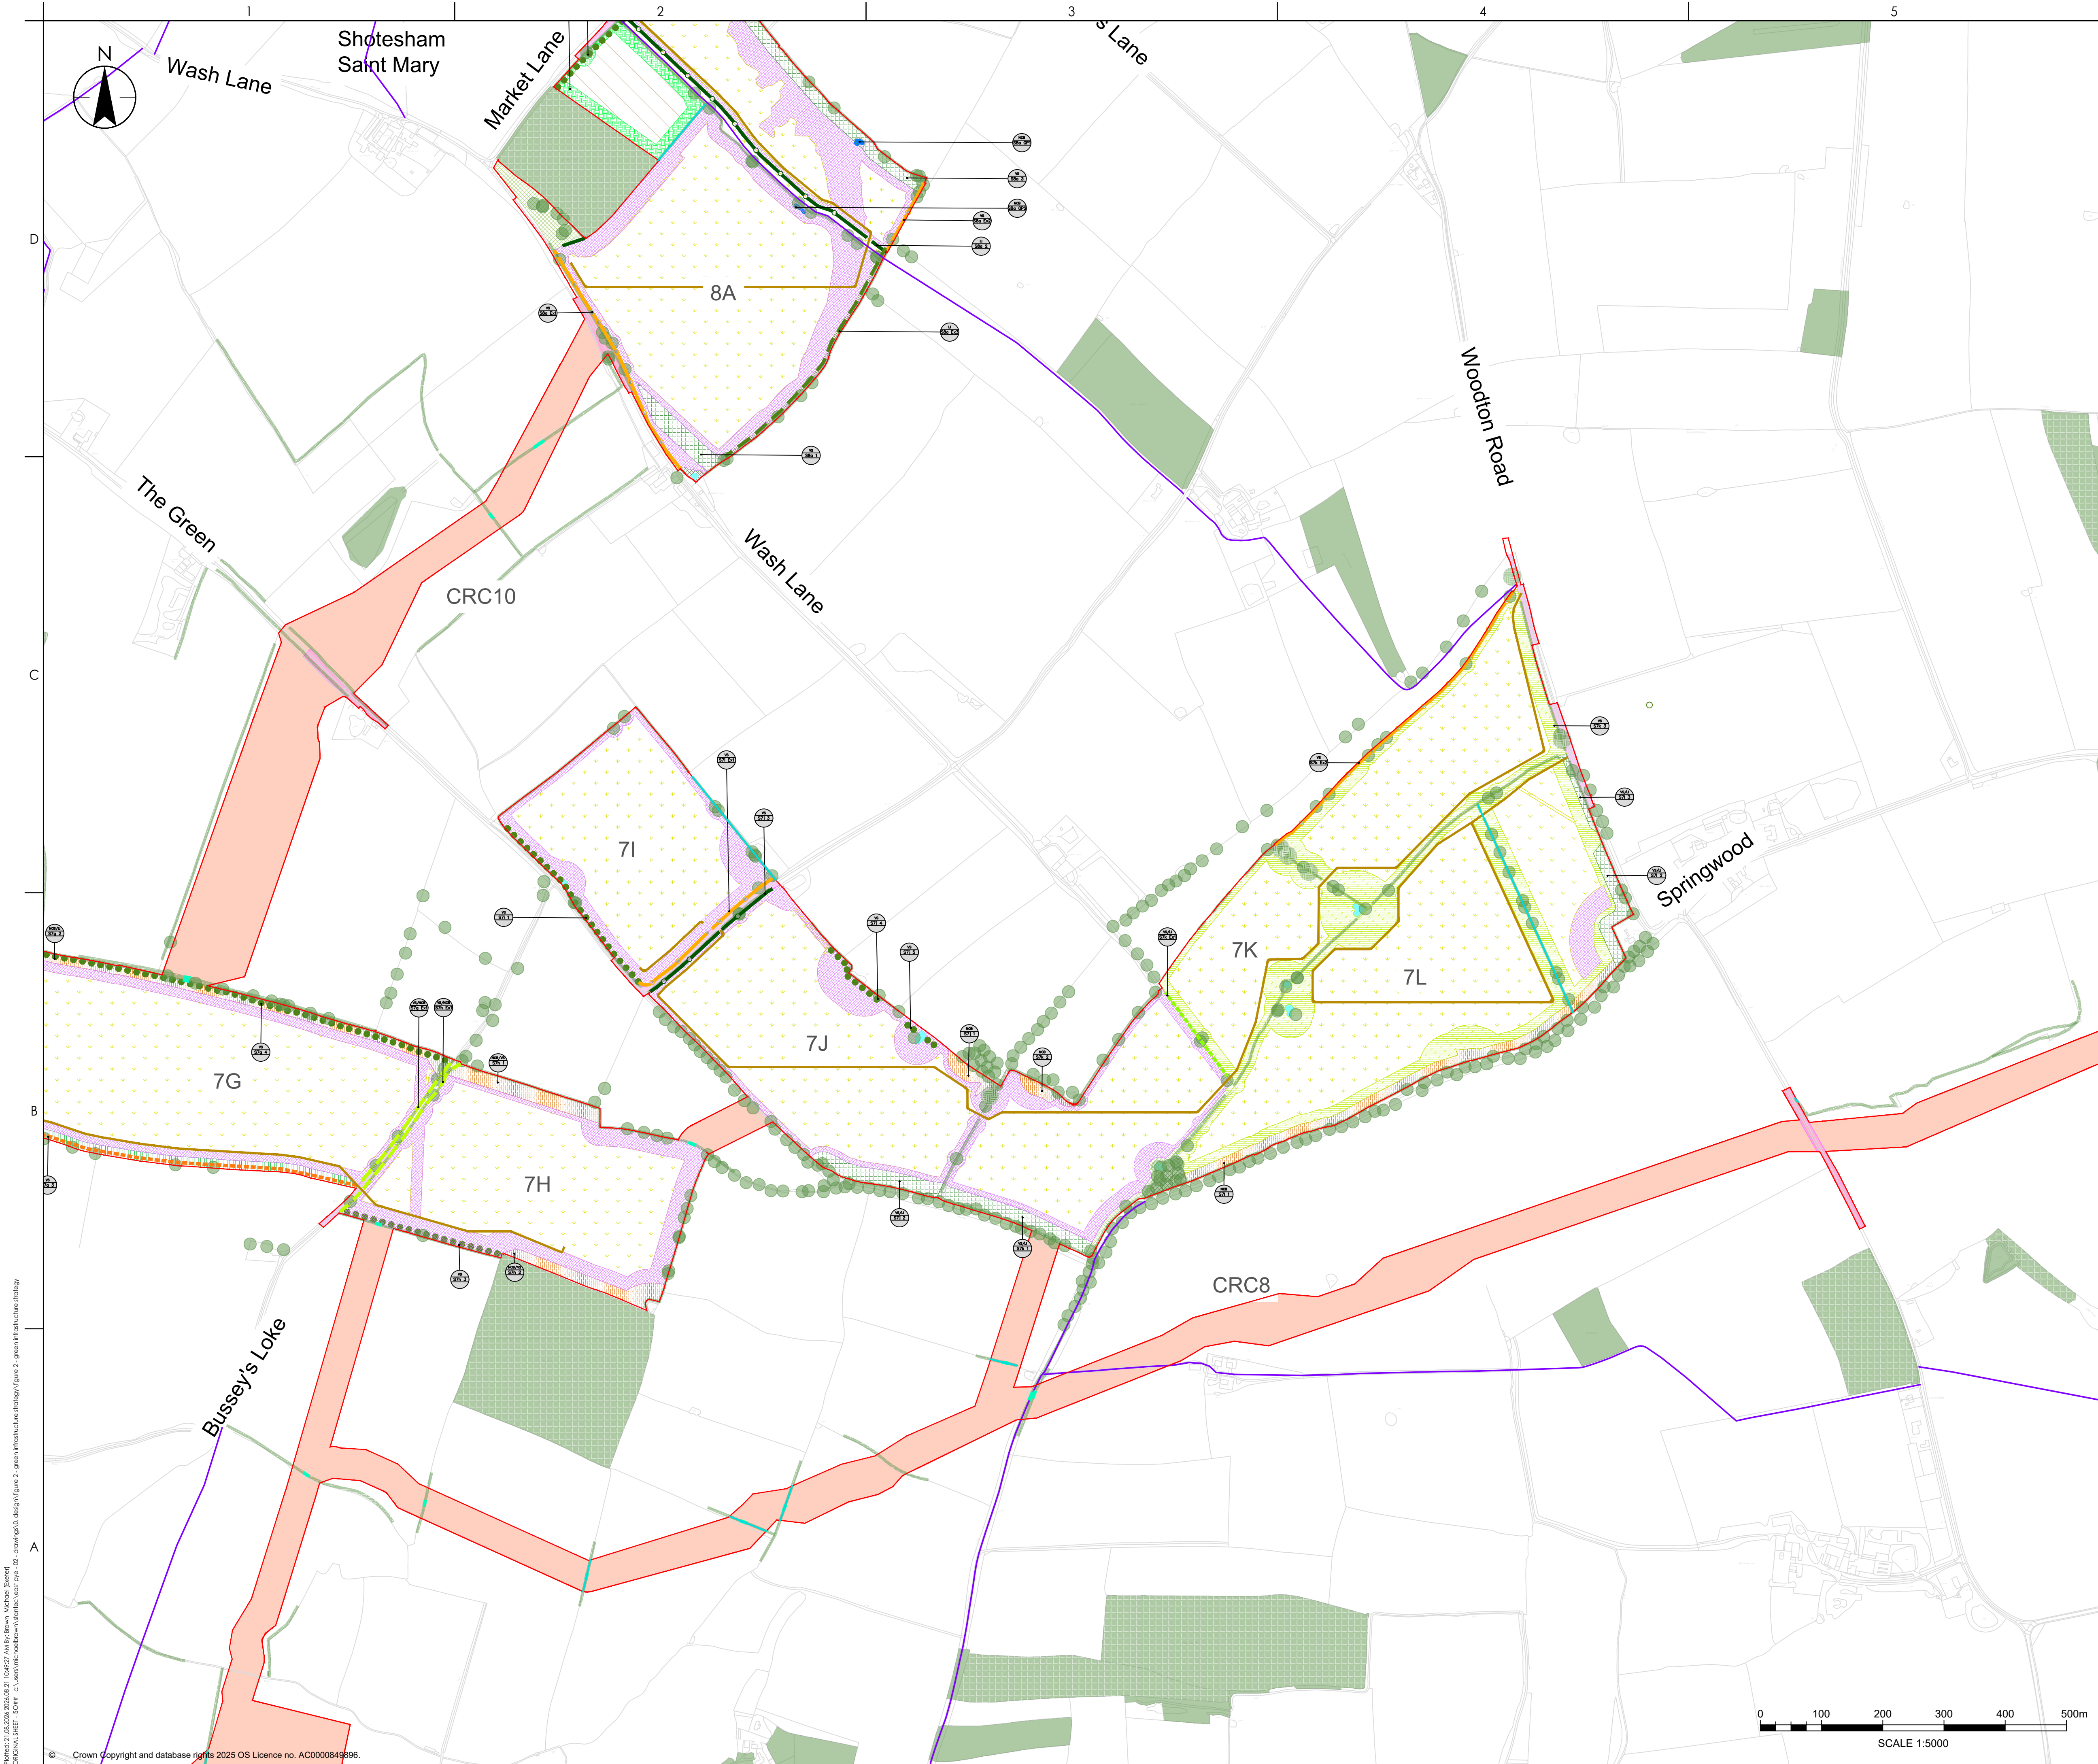

East Pye

SOLAR

LEGEND

Order Limits

Battery Energy Storage System (BESS)

132kv Substation

400kv Substation

National Grid Substation

Public Rights of Way (PRoW)

A140 Long Stratton Bypass Side Roads Order (2022) PRoW Alignment

Cable Route Corridor

Highway Works Area

Indicative access routes (permanent for maintenance)

Proposed Infrastructure

Retained Agricultural Land

Retained Woodland Vegetation (within site boundary)

Retained Scrub

Retained Grassland

Existing Pond

Existing Vegetation Cover

Ancient Woodland

Veteran Trees

Existing Features

Proposed Planting, Ecological Mitigation and Enhancement

Proposed Tree/Woodland Planting

Individual Trees

Native Linear Tree Belt

Native Broadleaf Woodland

Proposed Scrub

Native Scrub

Proposed Community Measures

Permissive Path

Community Space

Proposed Hedgerow

Native Hedgerow

Native Hedgerow With Trees

Proposed Ecology Measures

Arable Field Margins (Priority Habitat)

Skylark Mitigation

Proposed Ghost Pond restoration

Proposed Grassland

Flower Rich Pollinator Mix

Tussocky Grass Mix

Neutral Grassland

Modified Grassland

Existing Hedgerow Measures / Improvements

Infill Planting within Existing Hedge

Infill Planting / Opportunity for Hedge Laying / Coppicing of Existing Hedge

Native Hedgerow Planting adjacent to Existing Hedge

Tree Planting within Existing Hedge

Tree Planting Adjacent to Existing Hedge

Hedgerow replanting (removed for construction)

Instant Hedgerow (For Glint and Glare)

Environmental Measure Labelling

Environmental Function
VS: Visual Screening
LI: Landscape Integration
NCB: Nature Conservation and Biodiversity

Environmental Measure ID
Refer to Outline Landscape and Ecological Management Plan EN0110014/APP/7.4

KEY SHEET

Refer to Figure 1.1 ES Volume 2 Site Location Plan for Sub-Site boundaries

S5 - FOR REVIEW AND ACCEPTANCE

V2	OS MAP & PLANTING UPDATED	MB	AC	2026.08.21	
V1	FIRST ISSUE	MB	AC	2026.03.02	
Issued/Revision		By	Appd	YYYY.MM.DD	
		MB	AC	2026.03.02	
		Dwn.	Dsgn.	Chkd.	YYYY.MM.DD

Client/Project

East Pye Solar

Title

Green Infrastructure Strategy

Sheet 3

Project No. 333101211

Scale 1:5,000

Revision

Drawing No.

V2

EN0110014/APP/2.13

Project: 01 Design (2024.03.01) / East Pye Solar - Volume 2 ES
ORIGINAL SHEET: S044 - Green Infrastructure Strategy (Sheet 3) - 02 Drawings
© Crown Copyright and database rights 2025 OS Licence no. AC0000849896.

S5 - FOR REVIEW
AND ACCEPTANCE

V2	OS MAP & PLANTING UPDATED	MB	AC	2026.08.21
V1	FIRST ISSUE	MB	AC	2026.03.02
Issued/Revision		By	Appd	YYYY.MM.DD
		MB	AC	2026.03.02
		Dwn.	Dsgn.	Chkd.
				YYYY.MM.DD

Client/Project

East Pye Solar

Title
Green Infrastructure Strategy
Sheet 4


Project No. 333101211	Scale 1:5,000
Revision V2	Drawing No. EN0110014/APP.2.13





Project No. 333101211	Scale 1:5,000
Revision V2	Drawing No. EN0110014/APP/2.13


Project: 21/08/2022 20:06:03 104931 A4 By: Bowen Michael (Baker)
Drawing: 1/2/22 10:24 104931 A4 By: Bowen Michael (Baker)
Drawing: 1/2/22 10:24 104931 A4 By: Bowen Michael (Baker)

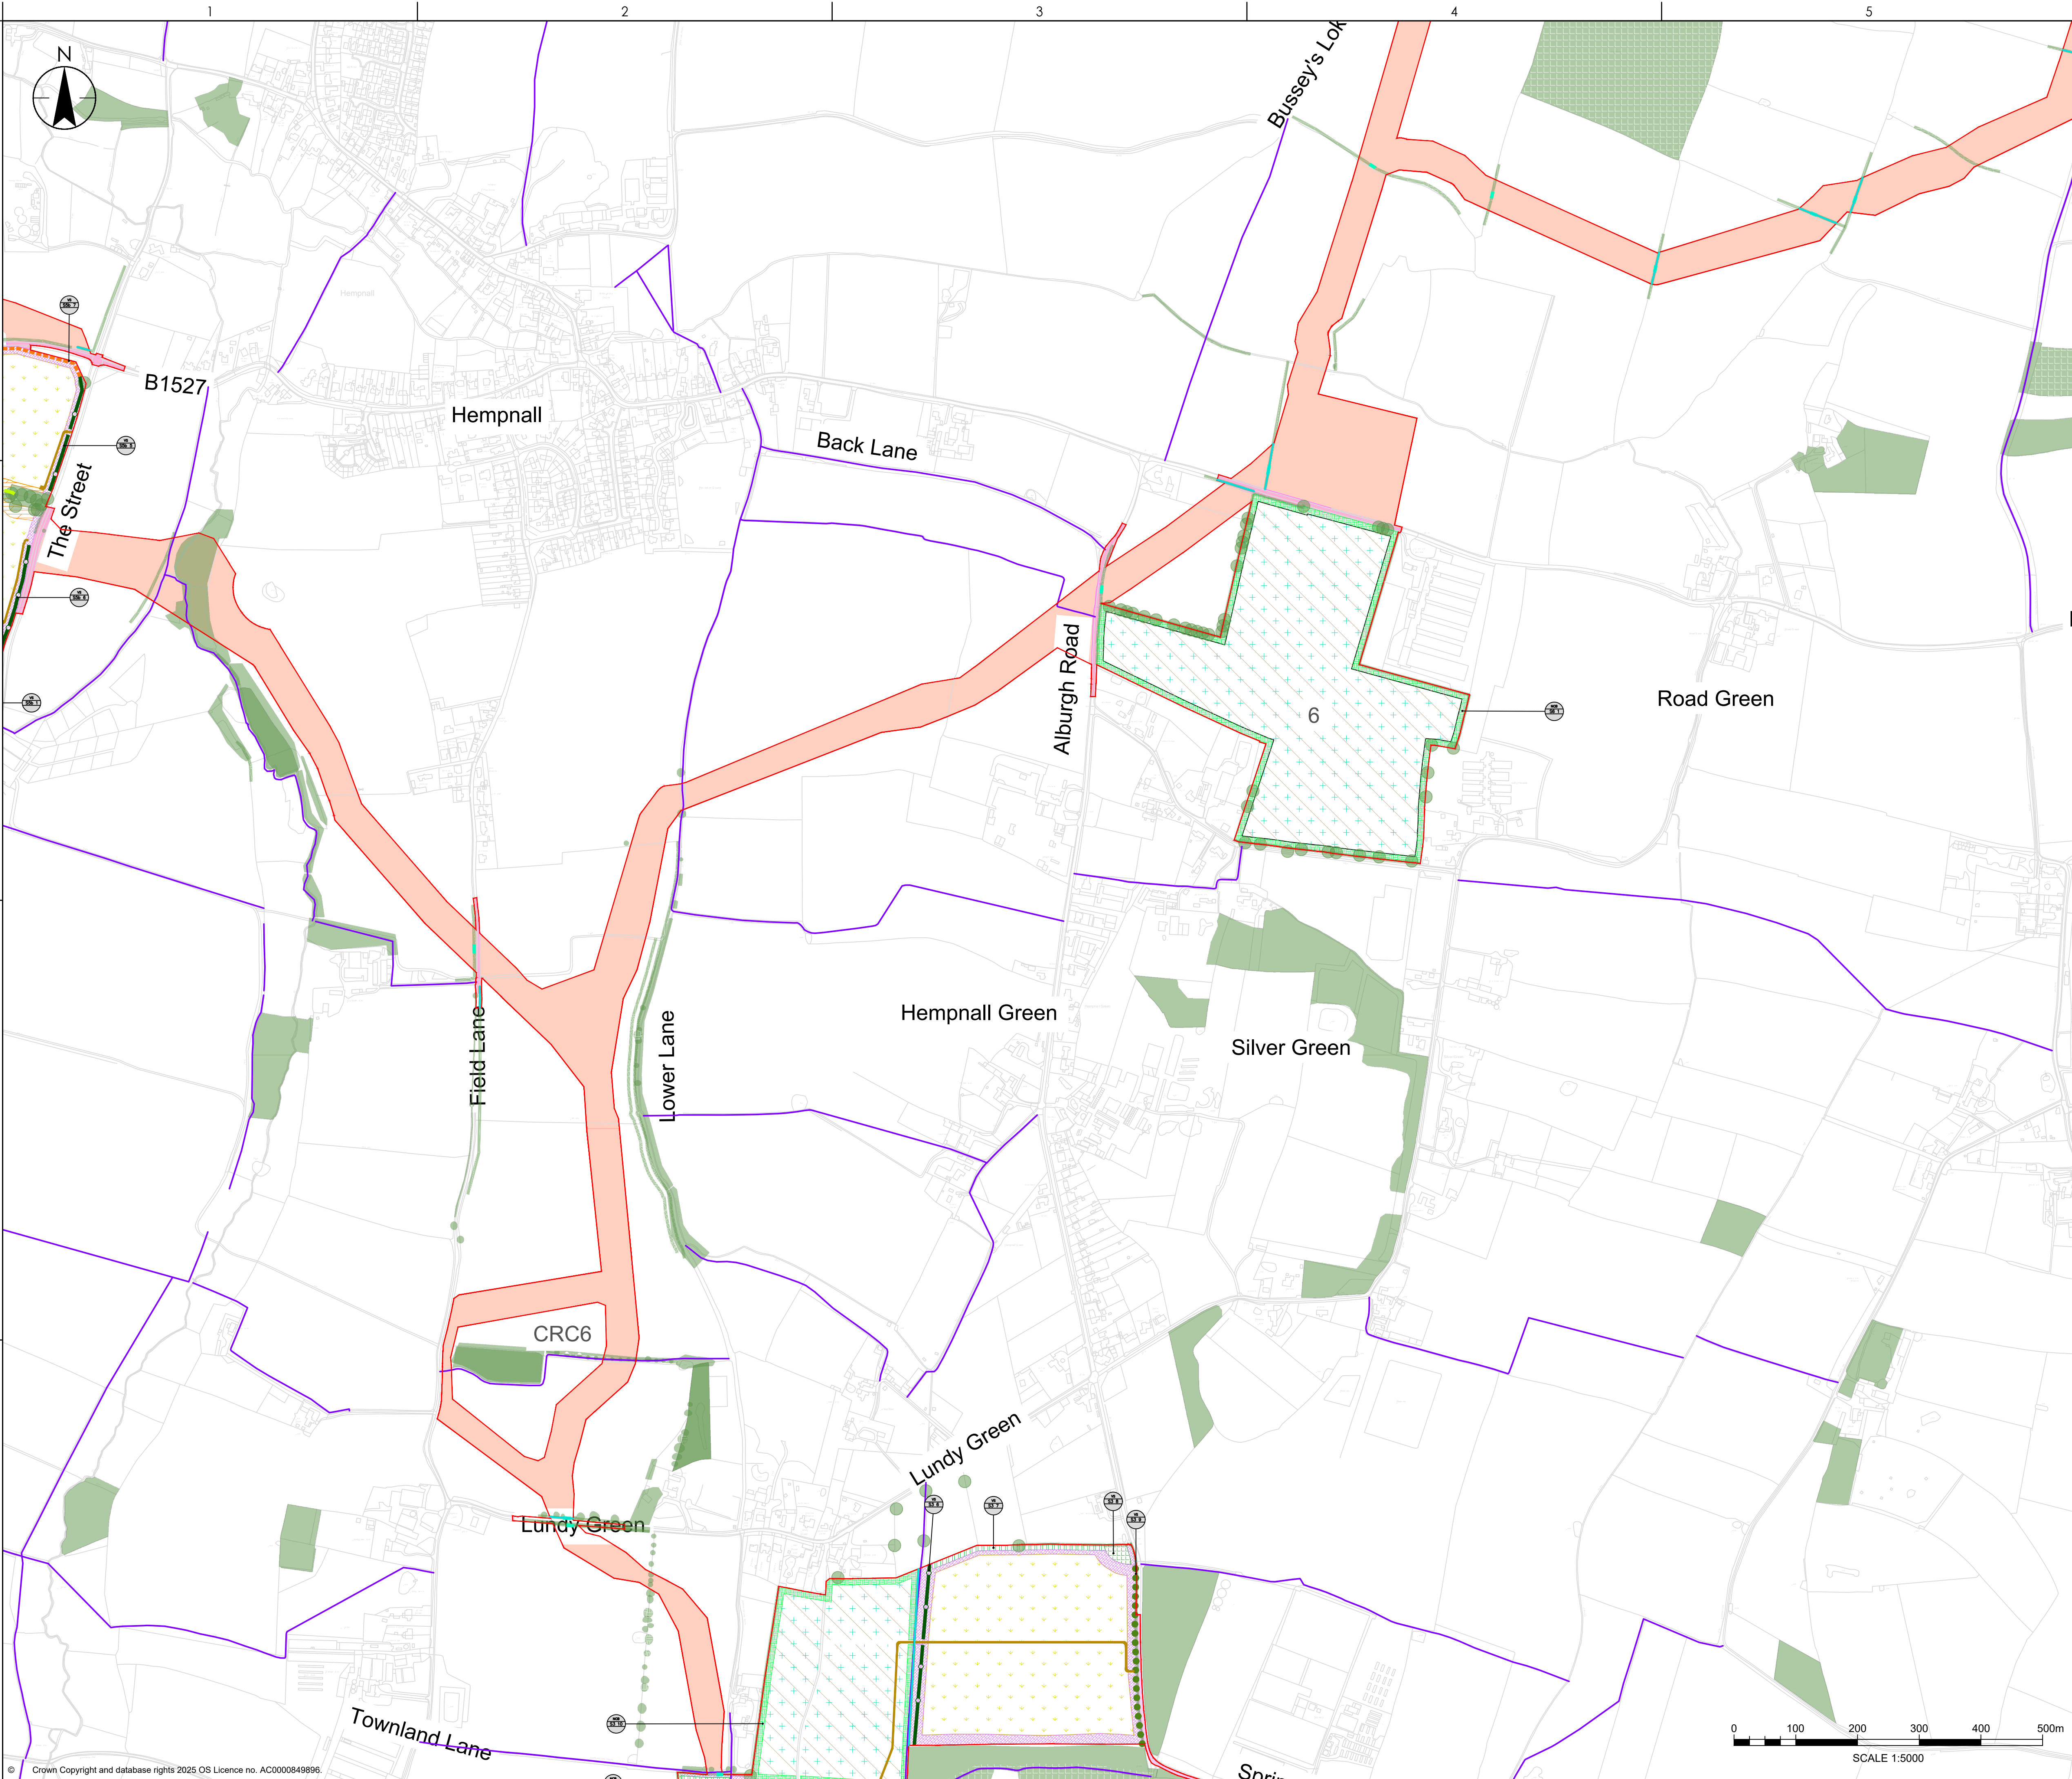

East Pye SOLAR

- LEGEND**
- Order Limits
 - Battery Energy Storage System (BESS)
 - 132kv Substation
 - 400kv Substation
 - National Grid Substation
 - Public Rights of Way (PRoW)
 - A140 Long Stratton Bypass Side Roads Order (2022) PRoW Alignment
 - Cable Route Corridor
 - Highway Works Area
 - Indicative access routes (permanent for maintenance)
- Existing Features**
- Retained Agricultural Land
 - Retained Woodland Vegetation (within site boundary)
 - Retained Scrub
 - Retained Grassland
 - Existing Pond
 - Existing Vegetation Cover
 - Ancient Woodland
 - Veteran Trees
- Proposed Infrastructure**
- Proposed Tree/Woodland Planting
 - Individual Trees
 - Native Linear Tree Belt
 - Native Broadleaf Woodland
 - Proposed Scrub
 - Native Scrub
 - Proposed Community Measures
 - Permissive Path
 - Community Space
 - Proposed Hedgerow
 - Native Hedgerow
 - Native Hedgerow With Trees
 - Existing Hedgerow Measures / Improvements
 - Infill Planting within Existing Hedge
 - Infill Planting / Opportunity for Hedge Laying / Coppicing of Existing Hedge
 - Native Hedgerow Planting adjacent to Existing Hedge
- Proposed Ecology Measures**
- Arable Field Margins (Priority Habitat)
 - Skylark Mitigation
 - Proposed Ghost Pond restoration
- Proposed Grassland**
- Flower Rich Pollinator Mix
 - Tussocky Grass Mix
 - Neutral Grassland
 - Modified Grassland
 - Instant Hedgerow (For Glint and Glare)
 - Tree Planting within Existing Hedge
 - Tree Planting Adjacent to Existing Hedge
 - Hedgerow replanting (removed for construction)

- Environmental Measure Labelling**
- Environmental Function
 - VS: Visual Screening
 - LI: Landscape Integration
 - NCB: Nature Conservation and Biodiversity
 - Environmental Measure ID
 - Refer to Outline Landscape and Ecological Management Plan EN0110014/APP/7.4

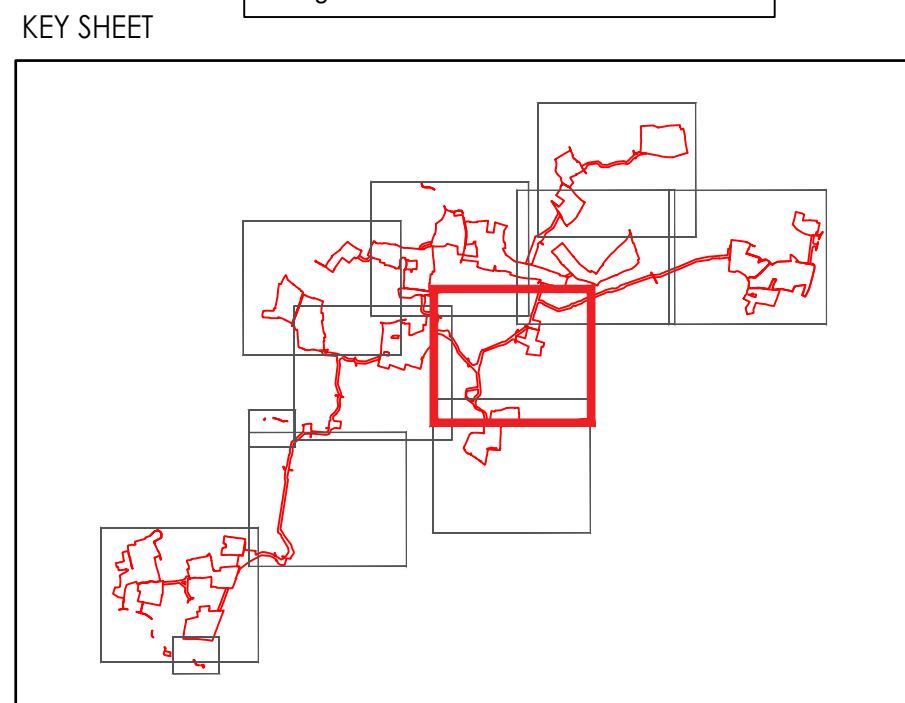

Refer to Figure 1.1 ES Volume 2 Site Location Plan for Sub-Site boundaries

S5 - FOR REVIEW AND ACCEPTANCE

V2 - OS MAP & PLANTING UPDATED	MB	AC	2026.08.21
V1 - FIRST ISSUE	MB	AC	2026.03.02
Issued/Revision	By	Appd	YYYY.MM.DD
	MB	AC	KF
	Dwn.	Dsgn.	Chkd.

Client/Project


East Pye Solar


Title
Green Infrastructure Strategy
Sheet 6

Project No.
333101211
Revision
V2

Scale
1:5,000

Drawing No.
EN0110014/APP/2.13

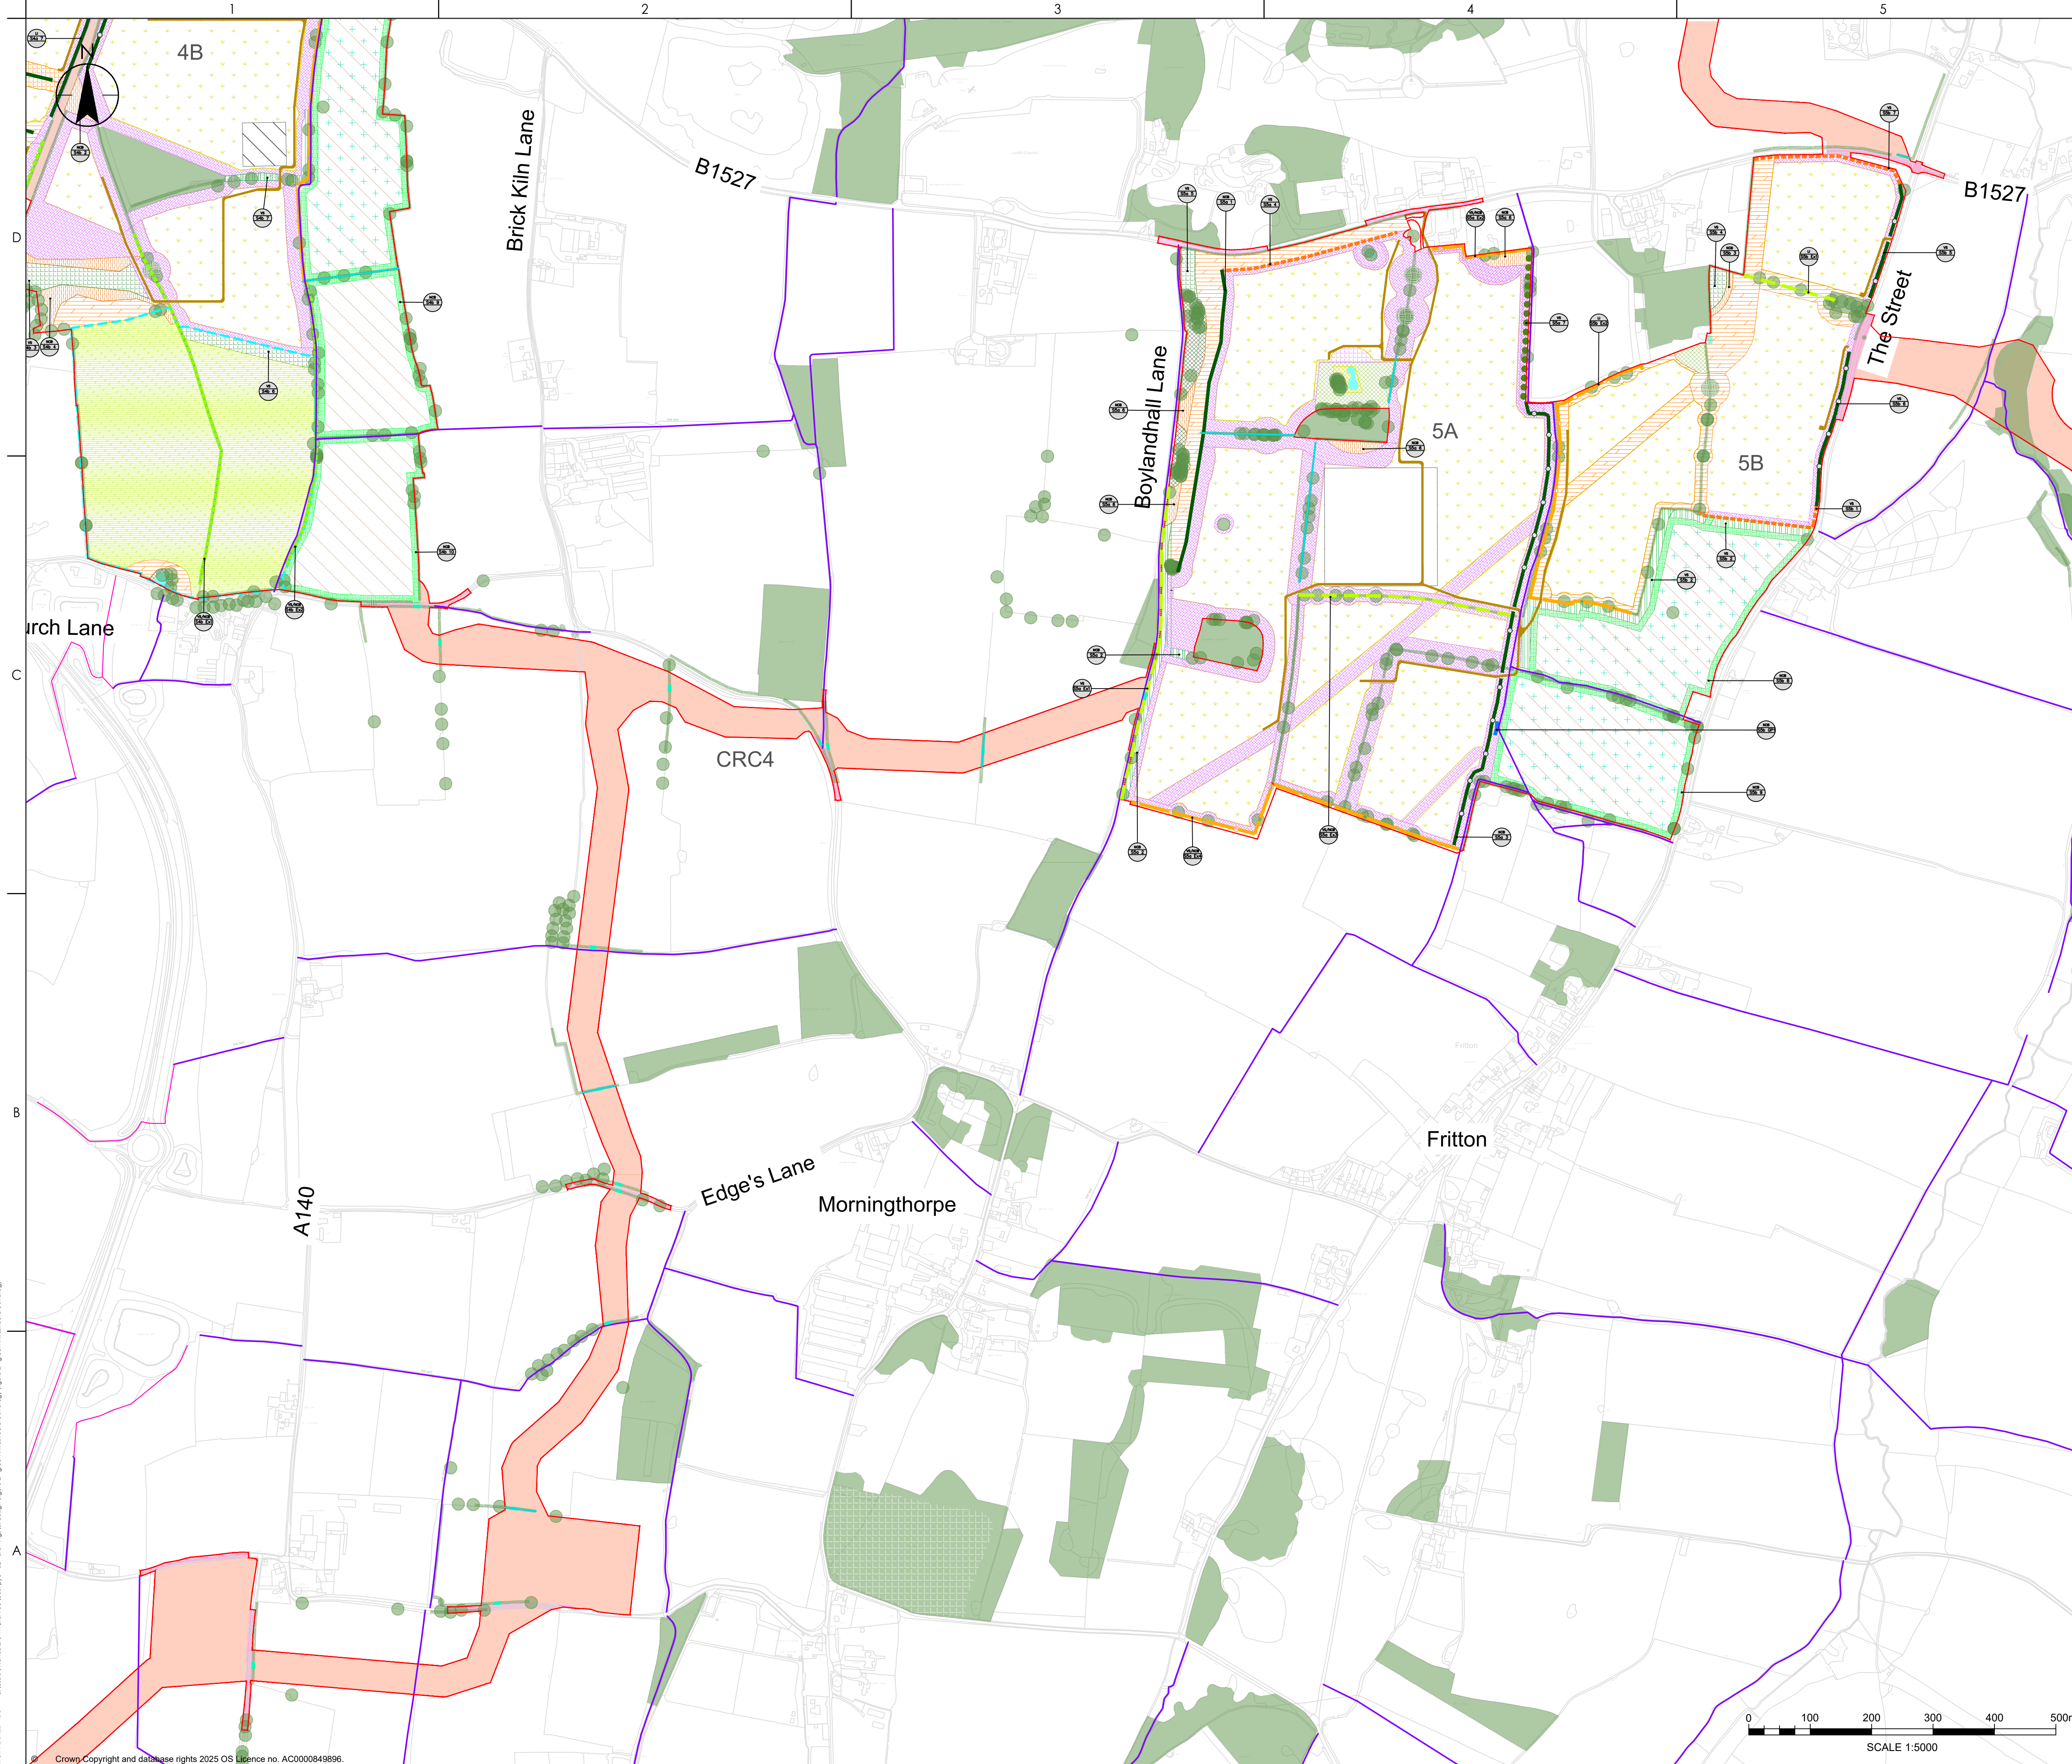

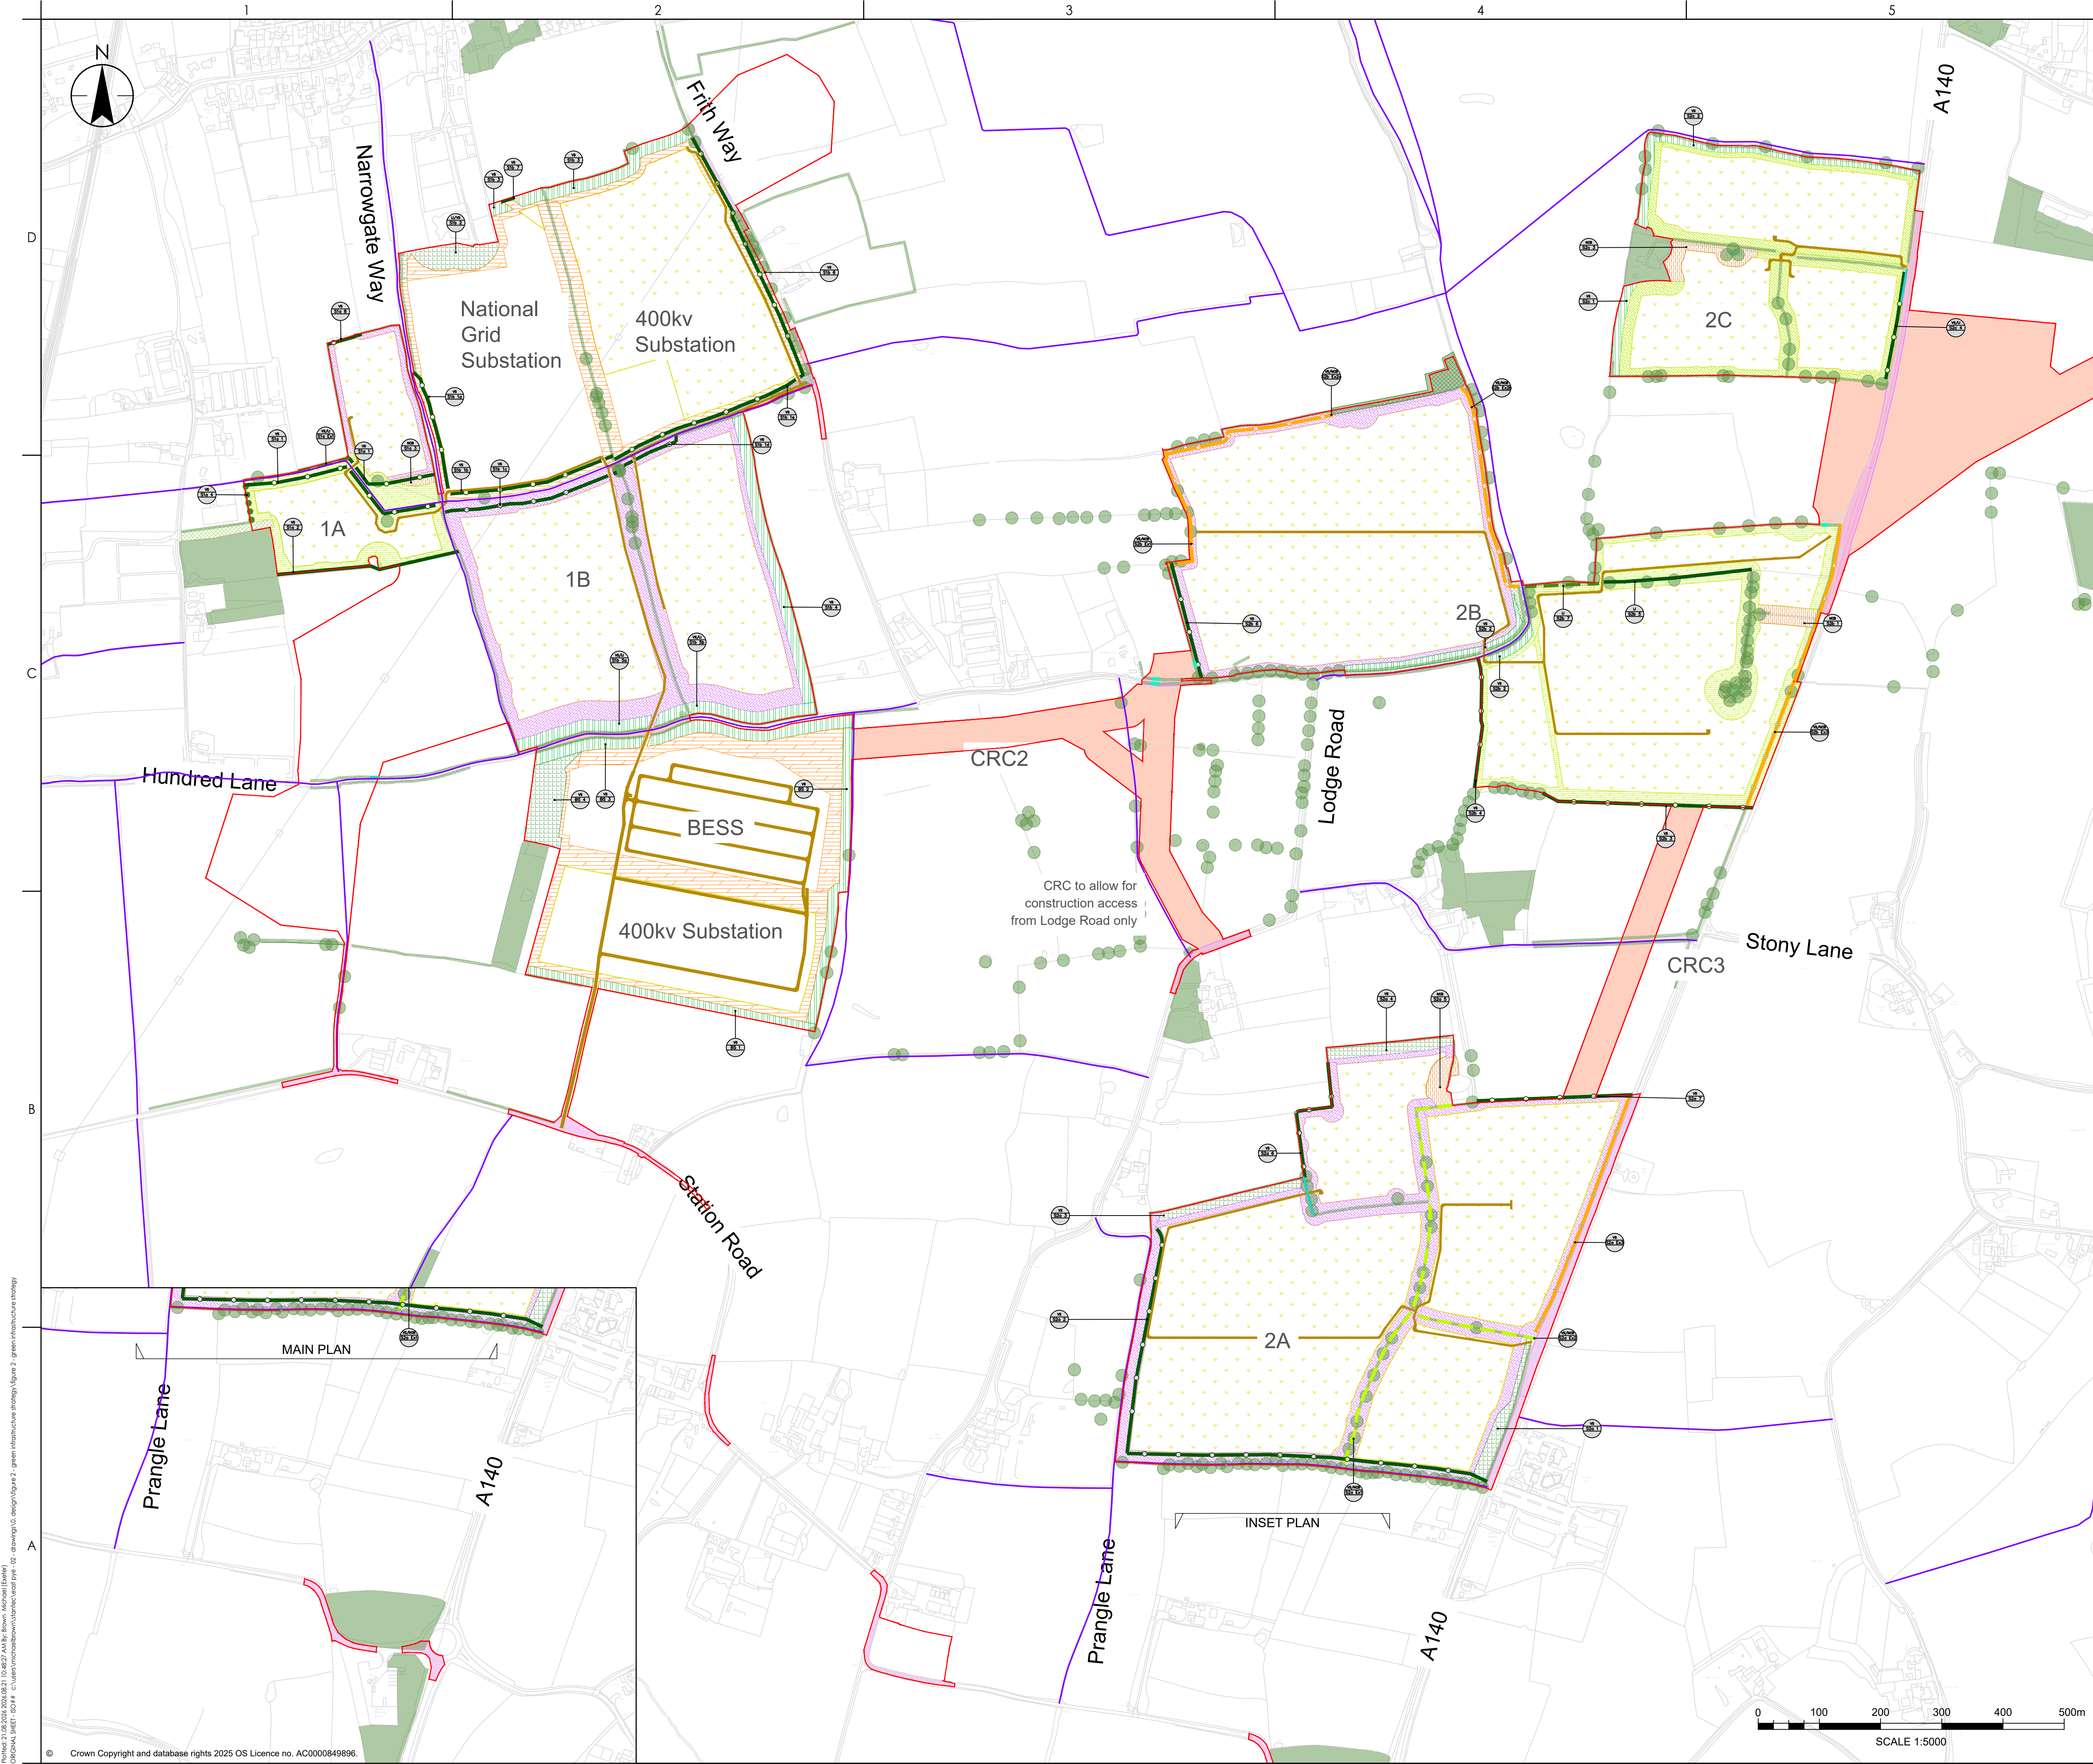

East Pye

SOLAR

LEGEND

Order Limits

Battery Energy Storage System (BESS)

132kv Substation

400kv Substation

National Grid Substation

Public Rights of Way (PRoW)

A140 Long Stratton Bypass Side Roads Order (2022) PRoW Alignment

Cable Route Corridor

Highway Works Area

Indicative access routes (permanent for maintenance)

Proposed Infrastructure

Battery Energy Storage System (BESS)

132kv Substation

400kv Substation

National Grid Substation

Existing Features

Retained Agricultural Land

Retained Woodland Vegetation (within site boundary)

Retained Scrub

Retained Grassland

Existing Pond

Existing Vegetation Cover

Ancient Woodland

Veteran Trees

Proposed Planting, Ecological Mitigation and Enhancement

Proposed Tree/Woodland Planting

Individual Trees

Native Linear Tree Belt

Native Broadleaf Woodland

Proposed Scrub

Native Scrub

Proposed Community Measures

Permissive Path

Community Space

Proposed Ecology Measures

Arable Field Margins (Priority Habitat)

Skyllark Mitigation

Proposed Ghost Pond restoration

Proposed Grassland

Flower Rich Pollinator Mix

Tussocky Grass Mix

Neutral Grassland

Modified Grassland

Proposed Hedgerow

Native Hedgerow

Native Hedgerow With Trees

Existing Hedgerow Measures / Improvements

Infill Planting within Existing Hedge

Infill Planting / Opportunity for Hedge Laying / Coppicing of Existing Hedge

Native Hedgerow Planting adjacent to Existing Hedge

Tree Planting within Existing Hedge

Tree Planting Adjacent to Existing Hedge

Hedgerow replanting (removed for construction)

Environmental Measure Labelling

Environmental Function
VS: Visual Screening
LI: Landscape Integration
NCB: Nature Conservation and Biodiversity

Environmental Measure ID
Refer to Outline Landscape and Ecological Management Plan EN0110014/APP/7.4

KEY SHEET

Refer to Figure 1.1 ES Volume 2 Site Location Plan for Sub-Site boundaries

S5 - FOR REVIEW AND ACCEPTANCE

V2	OS MAP & PLANTING UPDATED	MB	AC	2026.08.21
V1	FIRST ISSUE	MB	AC	2026.03.02
Issued/Revision		By	Appd	YYYY.MM.DD
		MB	AC	KF
		Dwn.	Dsgn.	Chkd.
				YYYY.MM.DD

Client/Project

East Pye Solar

Title

Green Infrastructure Strategy
Sheet 10

Project No.
333101211

Scale
1:5,000

Revision
V2

Drawing No.
EN0110014/APP.7.13

0 100 200 300 400 500m

SCALE 1:5000

Project: 21/03/2025/2026/03/21 15:45:27 AM By: Simon Macdonald (Senior)
Project: 21/03/2025/2026/03/21 15:45:27 AM By: Simon Macdonald (Senior)
Project: 21/03/2025/2026/03/21 15:45:27 AM By: Simon Macdonald (Senior)

© Crown Copyright and database rights 2025 OS Licence no. AC0000849896.