


Schedule of Changes


Reference	Page	Description of Changes	Reason for Revision
Environmental Statement Volume 2, Figure 7.5.2– Site 10 Zone of Theoretical Visibility Revision 2	All sheets	Updated base map.	Updated base mapping to show the Long Stratton Bypass.

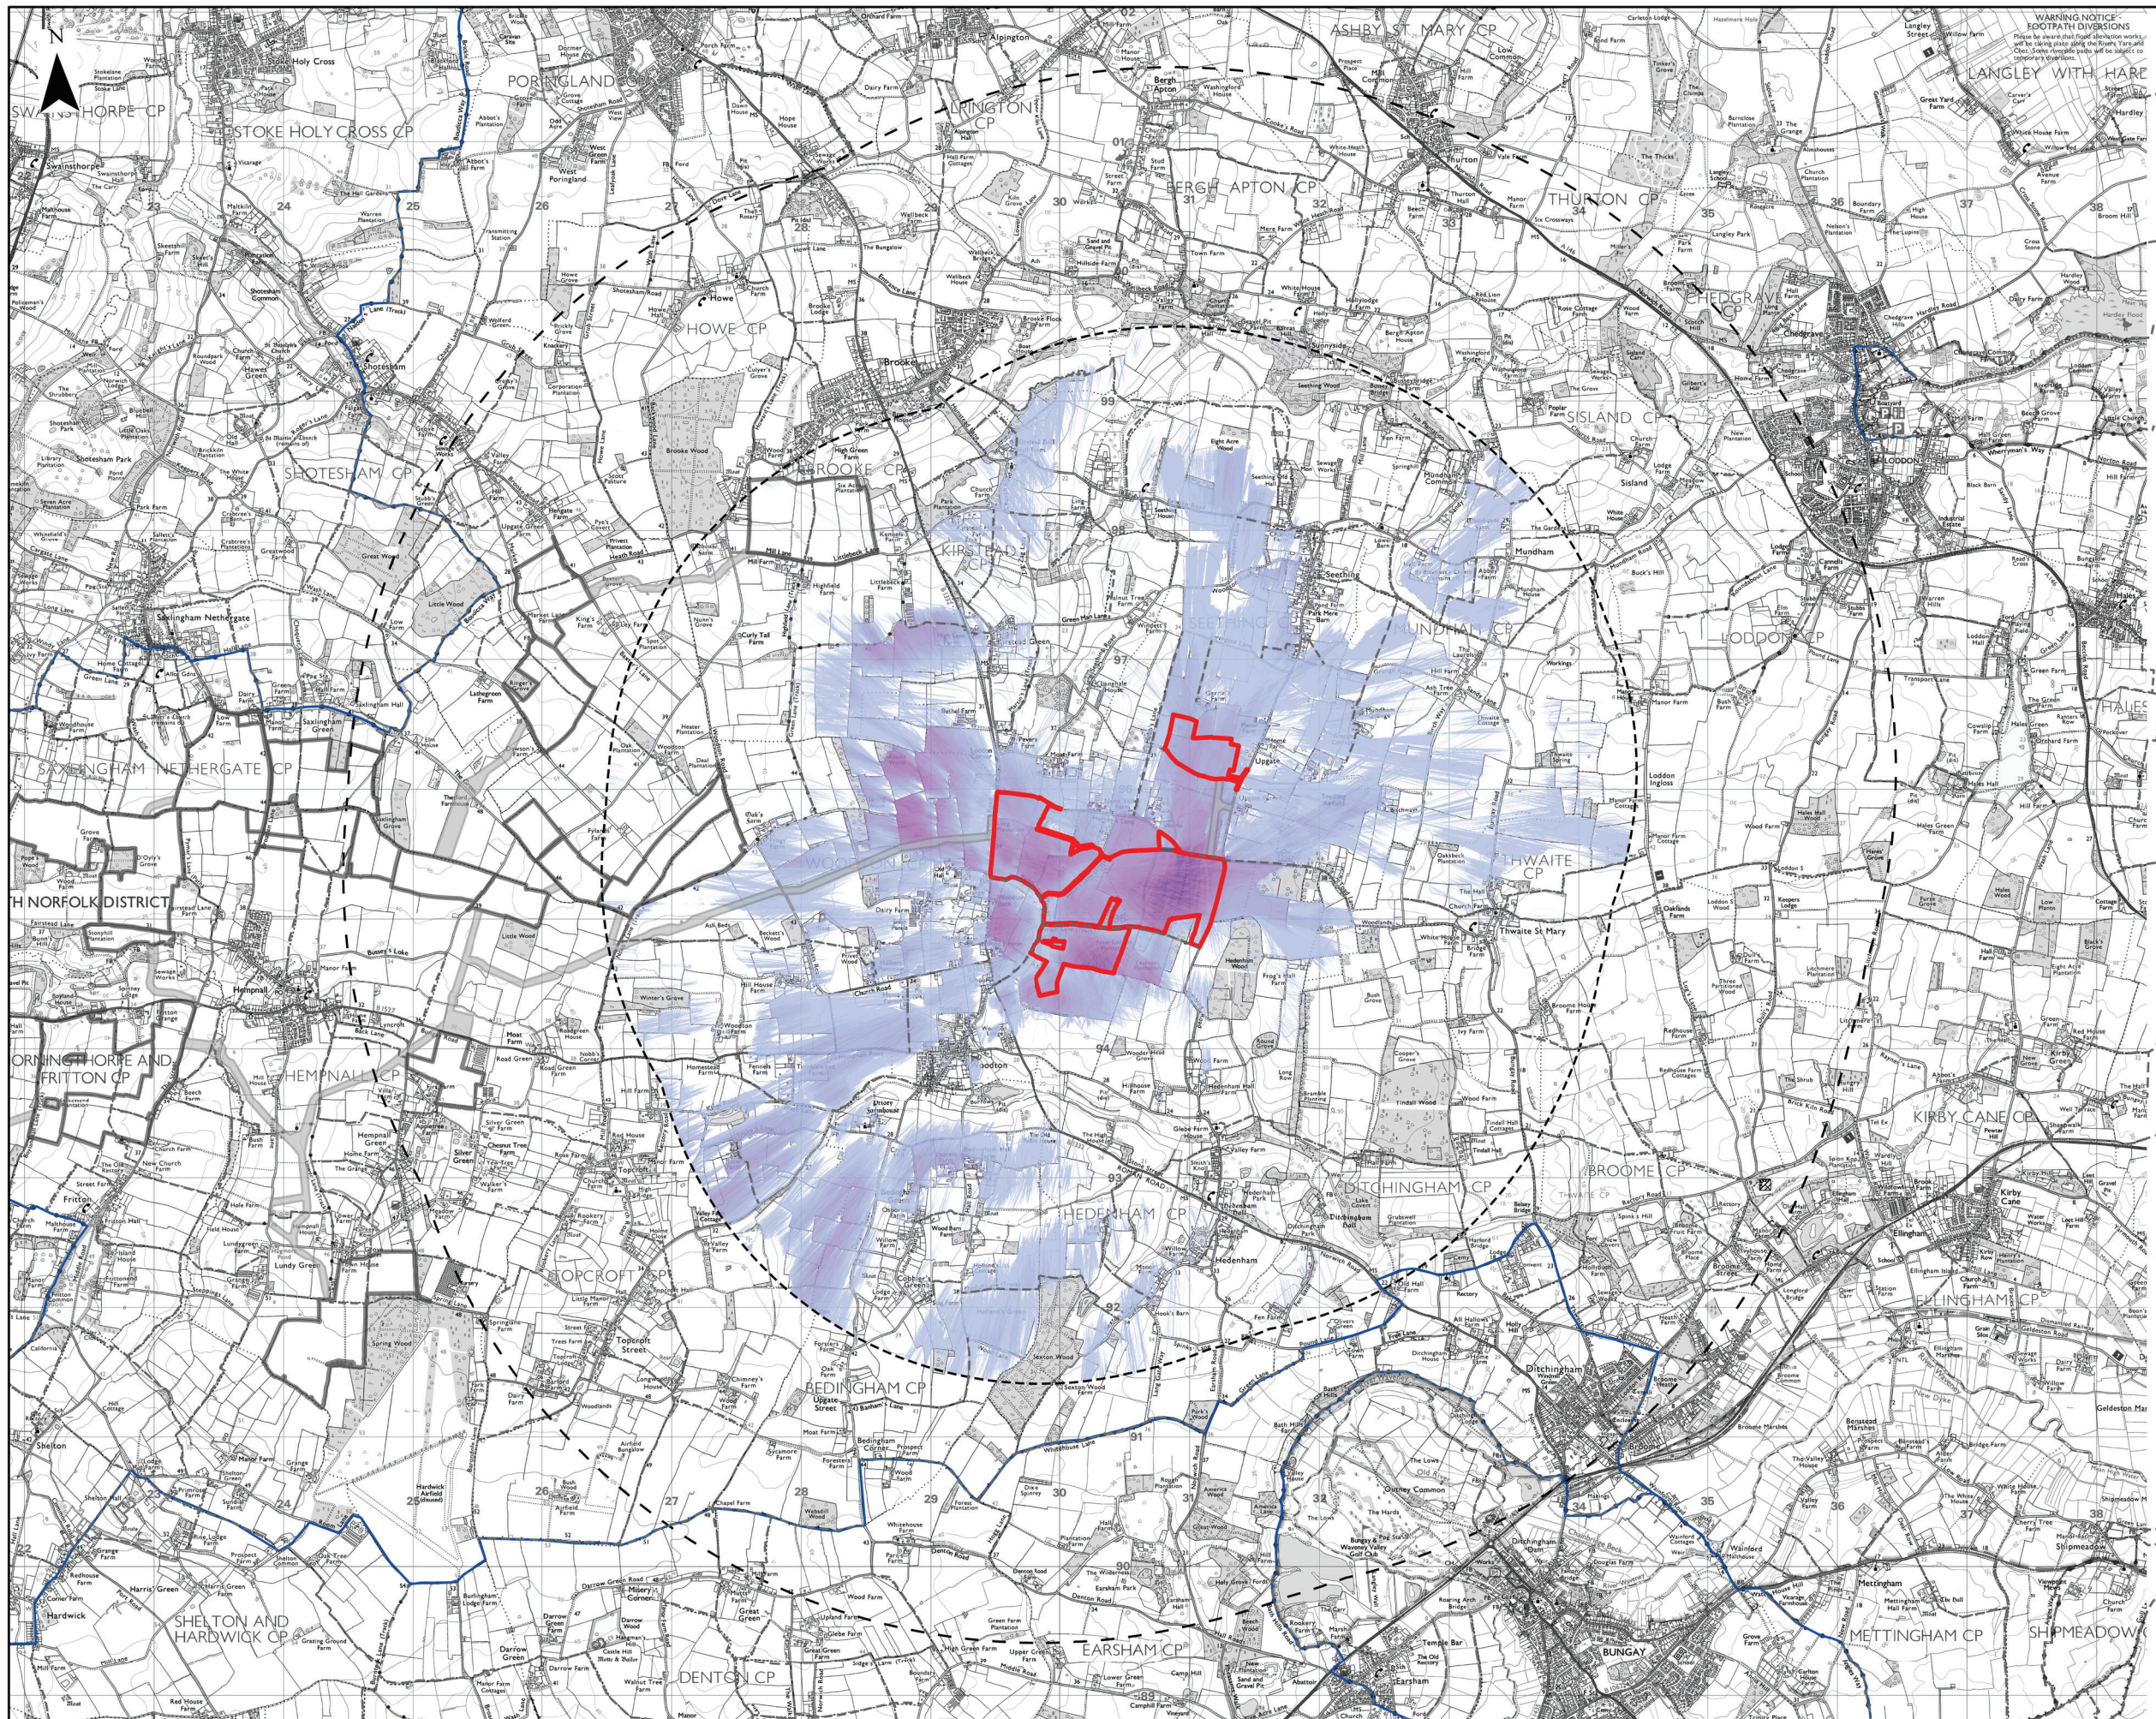

Legend

- The Site Boundaries (Site 10)
- 5km Search Area
- 3km Search Area
- PRoW
- Long Distance Paths
- Graded Zone of Theoretical Visibility (ZTV) of proposed Sites:
- More Visibility
- Less Visibility

- NOTES:**
- 1) This ZTV was run on a Digital Surface Model (DSM) using National LIDAR Programme data, 1m resolution grid (2021 and 2022).
 - 2) The ZTV was created using ESRI ArcGIS Pro version 3.5.2 Spatial Analyst tool.
 - 3) The ZTV illustrates the area of theoretical visibility of the defined area.
 - 4) The following heights were used:
 - Solar array: 4.5m
 - 132kV substations: 7m
 - 5) Observer height was set to 1.6m.
 - 6) Viewsheds have been clipped to a 3km search area for DSM.
 - 7) The ZTV analysis remains only as a tool in the visual appraisal of the project. It's accuracy is limited to the digital information that it has been based upon and the algorithm used in it's calculation.
 - 8) The ZTV analysis only considers the Solar arrays and 132kV substation within Site 10.

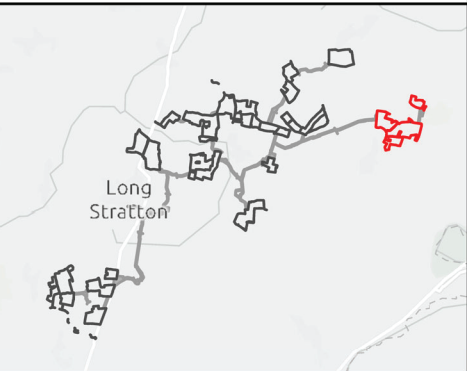

Sources: Esri, TomTom, Garmin, FAO, NOAA, USGS, © OpenStreetMap contributors, and the GIS User Community