



**East Pye Solar
Environmental Statement
Volume 3: Appendix 4.1 – Illustrative Technical
Information**

Revision ~~21~~

~~October~~March 2026

Planning Inspectorate Reference: EN0110014

Document Reference: APP/6.3.4.1

APFP Regulation 5(2)(a)

Schedule of Changes

Reference	Page	Description of Changes	Reason for Revision
Environmental Statement Volume 3, Appendix 4.1 – Illustrative Technical Information Revision 2	9-13	Additional illustrative technical information provided.	In response to ExA's initial written questions and Issue Specific Hearing 1 action points.

Drawings

1	Deer Fencing Details	1
2	Solar Battery Inverter	2
3	Fence and Gate Elevations.....	3
4	Mounting Structure 2P	4
5	CCTV	5
6	Construction Compound	6
7	Internal Access Track	7
8	Water Tank	8
9	Ballasted Fixed Tilt Solar Panel Mounting Structure.....	9
10	33kV Sub-distribution Switchroom Indicative Elevation.....	10
11	Overhead Line Works.....	11
12	Indicative PRow Cross-Section	12
13	National Grid Substation	13
14	Link Box	14
1	Deer Fencing Details.....	1
2	Solar Battery Inverter	2
3	Fence and Gate Elevations.....	3
4	Mounting Structure 2P.....	4
5	CCTV	5
6	Construction Compound	6
7	Internal Access Track	7
8	Water Tank	8

1 Deer Fencing Details

Posts at Max 2500mm

2500mm

700mm

300mm

200mm

5600mm

1600mm

2500mm

2500mm


[illegible]

Project:	East Pye Solar Farm		
Project Location:	Land near Saxingham Nethergate in Norwich, NR15 1TB, England		
Ownership:	East Pye Solar Farm Ltd		
Document Title:	Solar Site - Deer Fence and Gate Details		
Sheet format:	A3 "420 x 297"	Scale:	1:25
Document amendments	v.1	23/09/2025	O.S.
Company:	 	Iceland Green Power UK Limited Unit 25.7, Coda Studios 189 Munster Road, London SW6 6AW	




2 Solar Battery Inverter

3 Fence and Gate Elevations

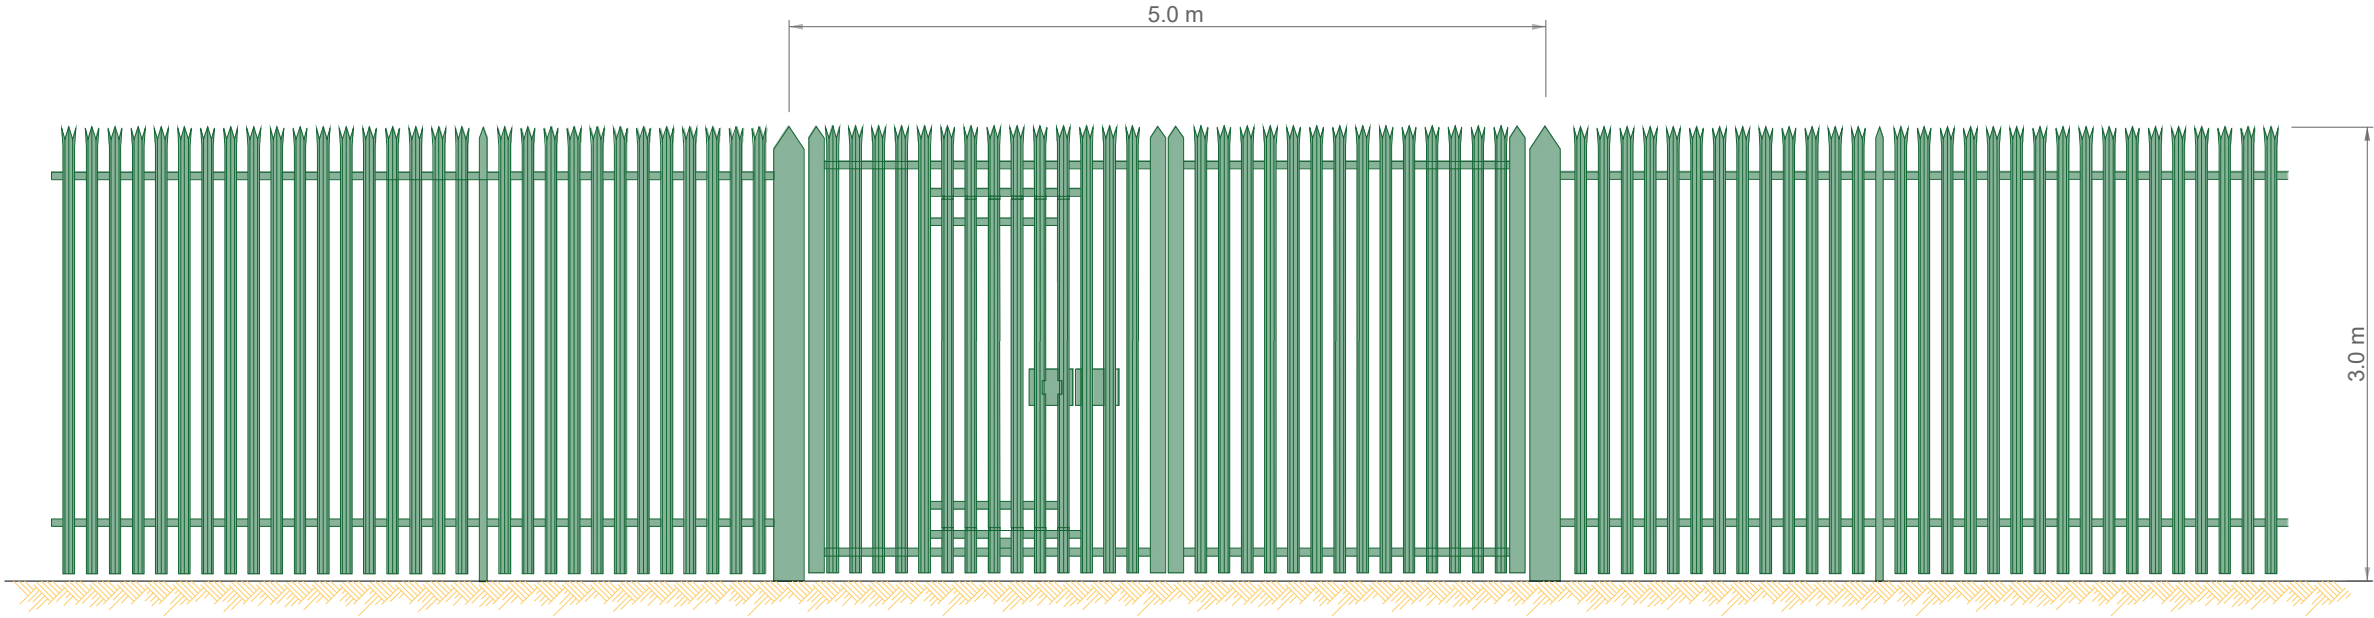

Metal Palisade Fence and Gate
(Substation)

General Legend:	

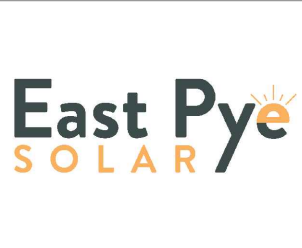


Project:	East Pye Solar Farm		
Project Location:	Land near Saxlingham Nethergate in Norwich, NR15 1TB, England		
Ownership:	East Pye Solar Farm Ltd		
Document Title:	Security Fence Details		
Sheet format:	A3 "420 x 297"	Scale:	1:50
Document amendments:	v.1	23/09/2025	O.S.
Company:	Island Green Power UK Limited Unit 25.7, Coda Studios 189 Munster Road, London SW6 6AW		




4 Mounting Structure 2P




Side View
Scale 1:50

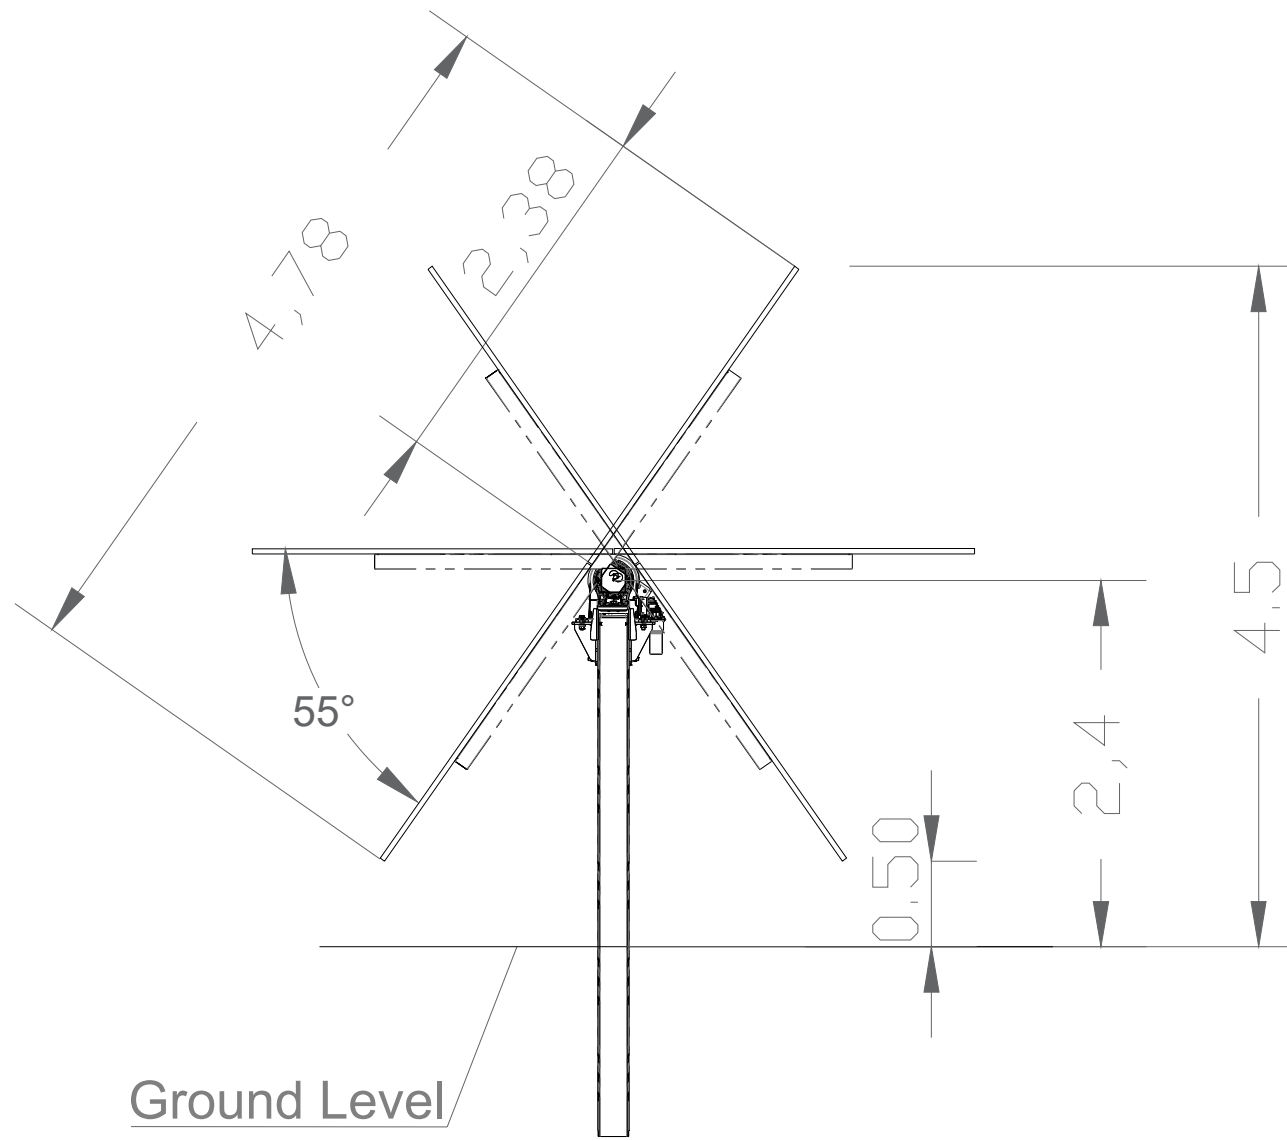

PV Panel

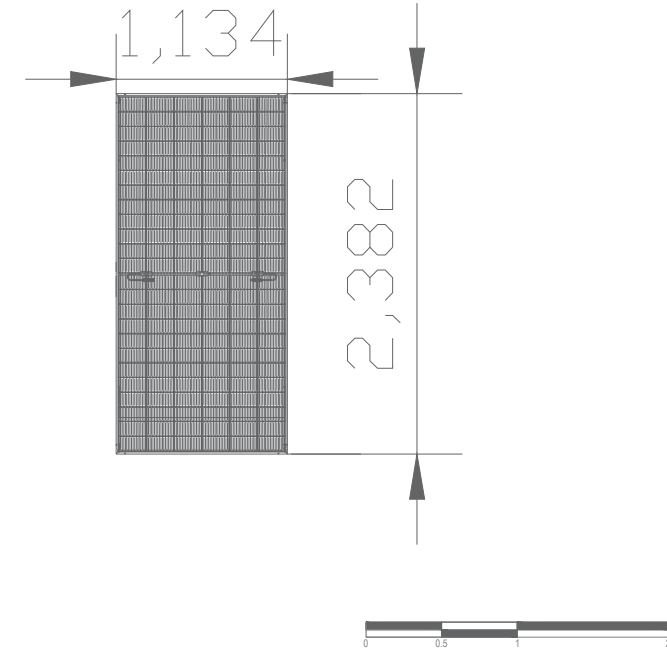


Top View
Scale 1:250

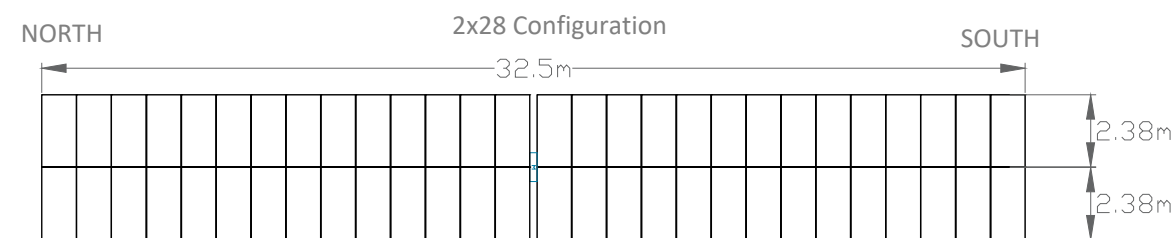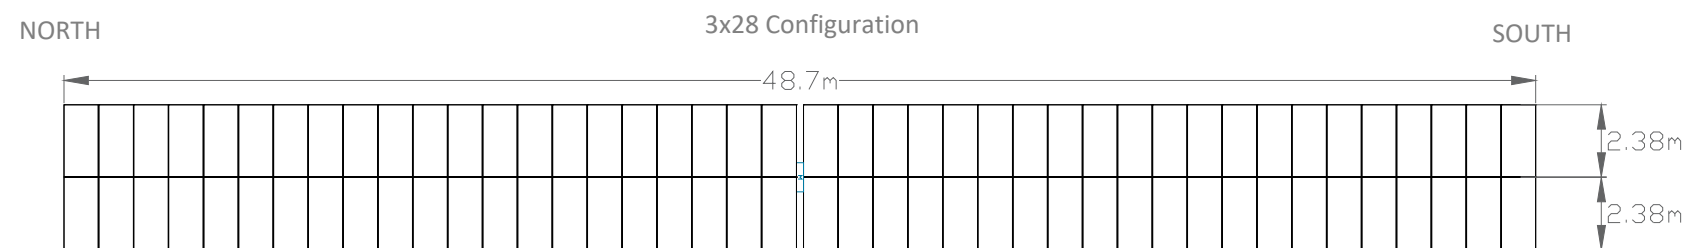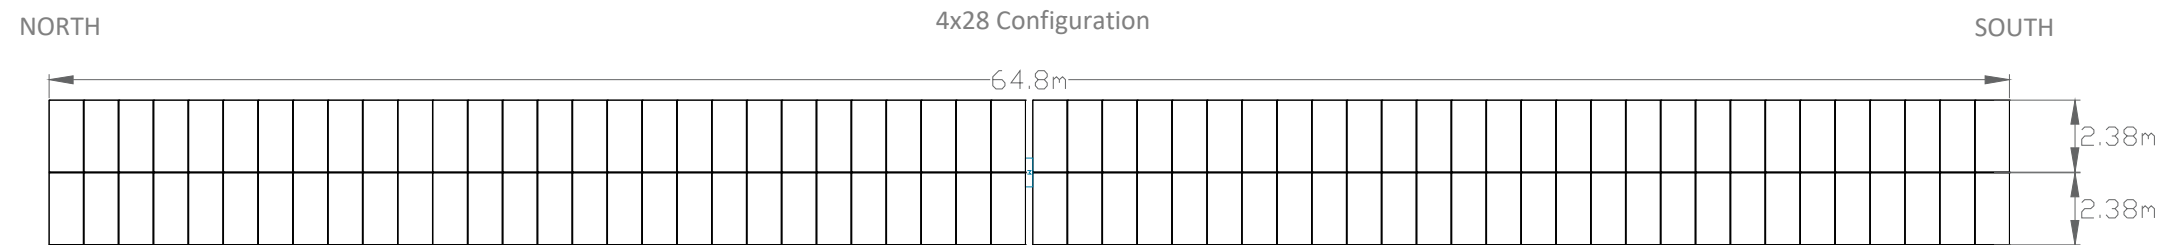
[illegible]

Project:	East Pye Solar Farm		
Project Location:	Land near Saxlingham Nethergate in Norwich, NR15 1TB, England		
Ownership:	East Pye Solar Farm Ltd		
Document Title:	Tracker Solar Panel Mounting Structure		
Sheet format:	A3 "420 x 297"	Scale:	Varies
Document amendments:	v.1 23/06/2025 v.2 01/12/2025	O.S. A.C.	28 Module in Series Update
Company:	Island Green Power UK Limited Unit 25.7, Coda Studios 189 Munster Road, London SW6 6AA		


5 CCTV

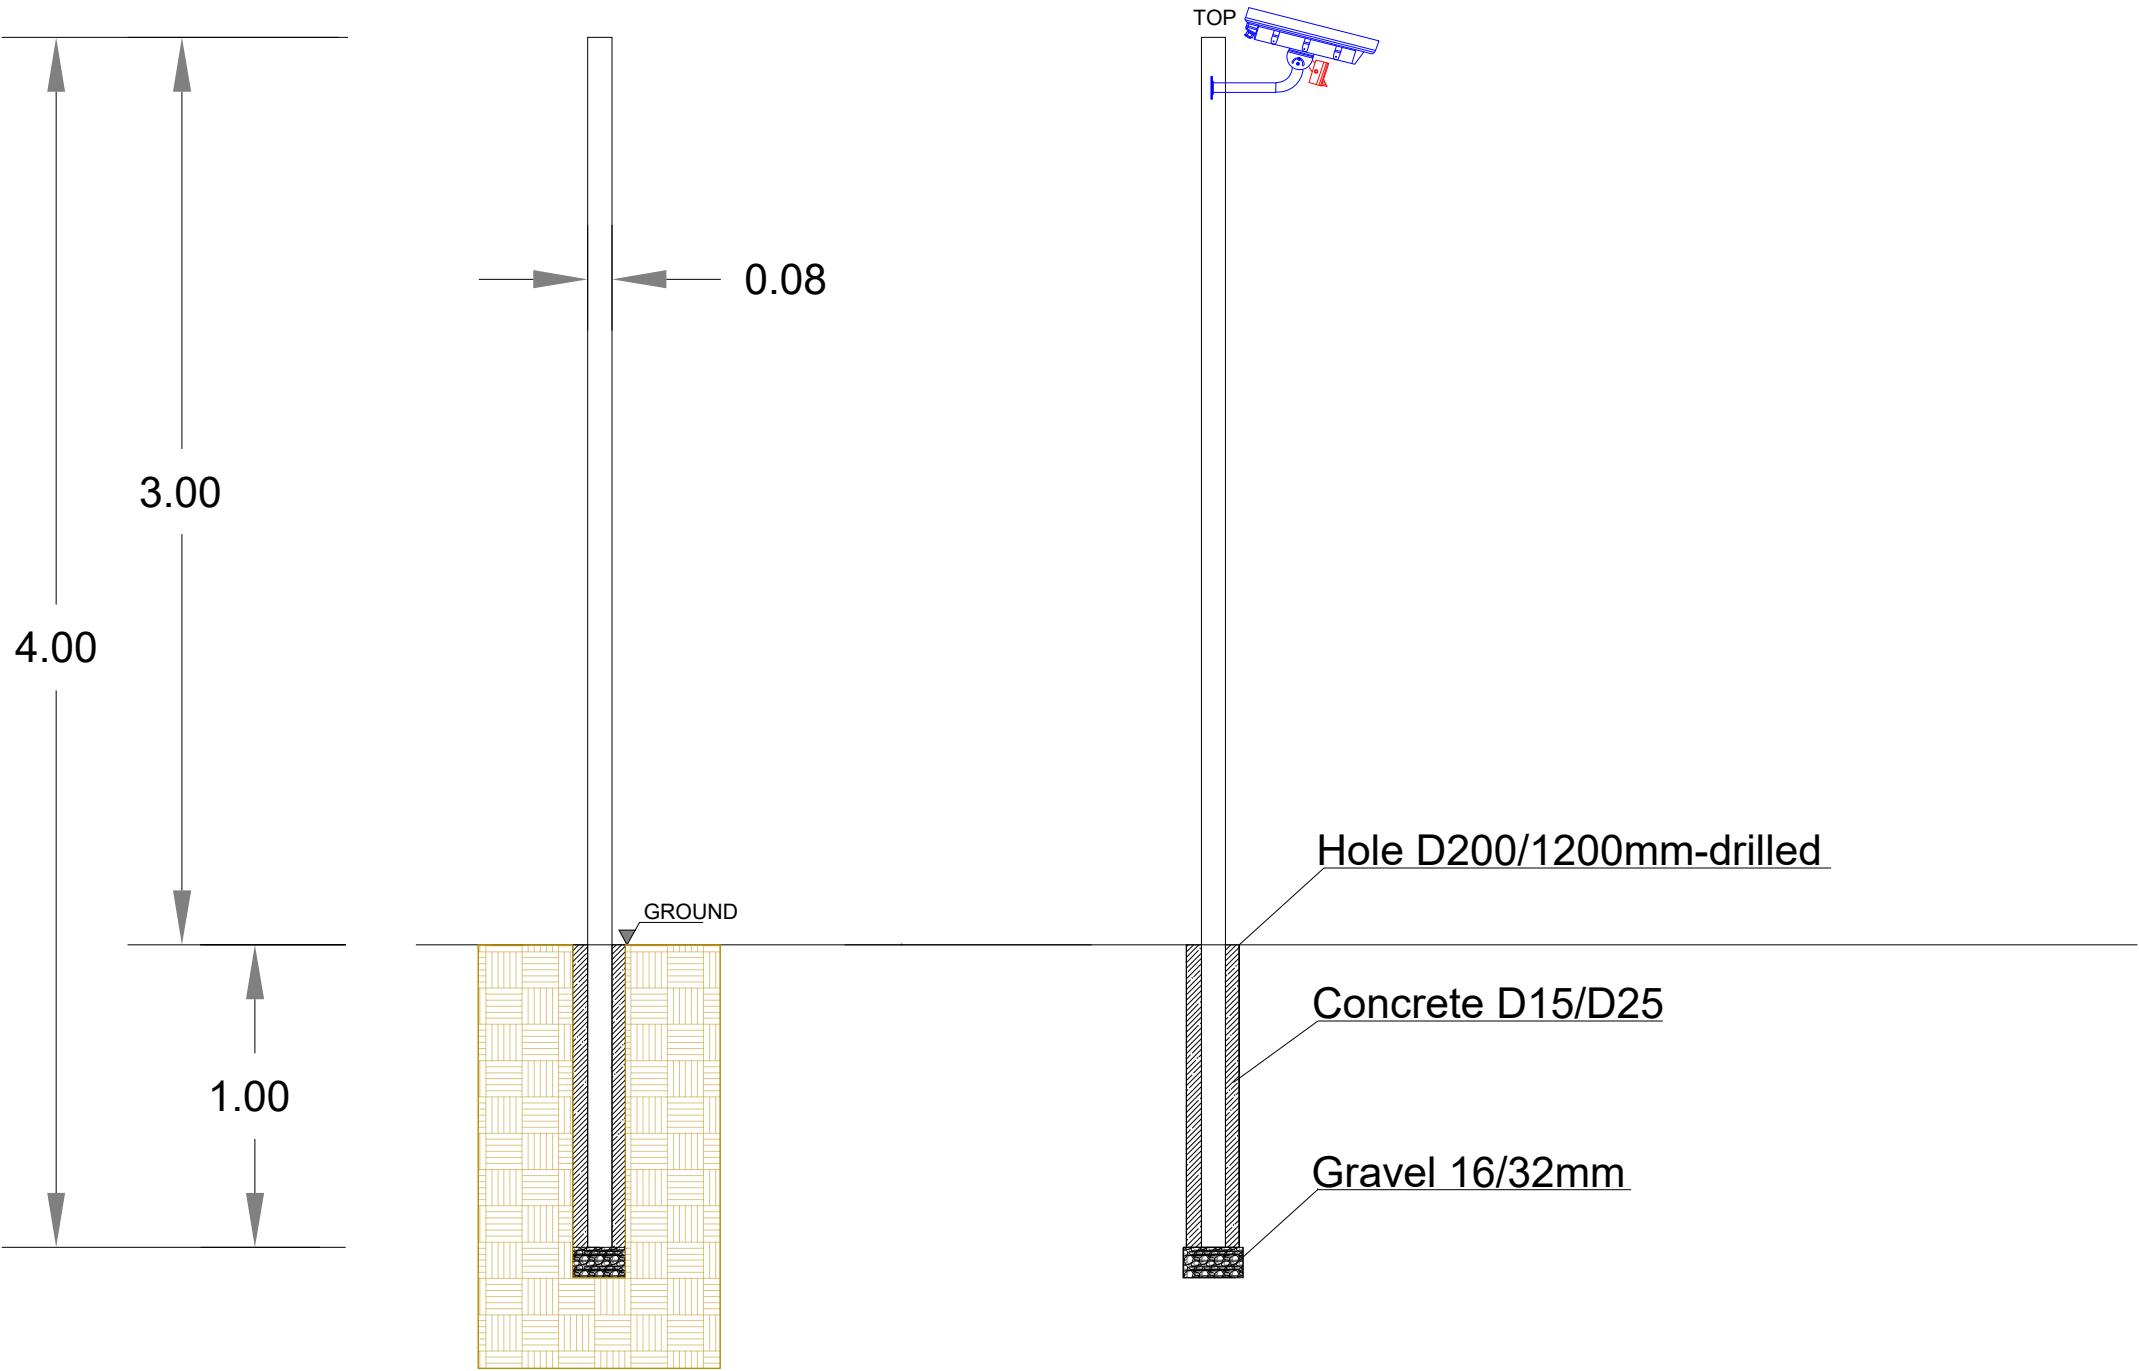

General Legend:	

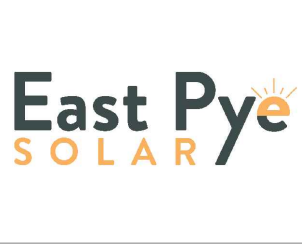


Project:	East Pye Solar Farm																						
Project Location:	Land near Savingham Nethergate in Norwich, NR15 1TB, England																						
Ownership:	East Pye Solar Farm Ltd																						
Document Title:	Solar and BESS Sites - CCTV																						
Sheet Format:	A3 "420 x 297"	Scale:	1:25																				
Document amendments:	<table><tr><th></th><th></th><th></th><th></th></tr><tr><td>v.1</td><td>22/09/2025</td><td>O.S.</td><td></td></tr><tr><td> </td><td> </td><td> </td><td> </td></tr><tr><td> </td><td> </td><td> </td><td> </td></tr><tr><td> </td><td> </td><td> </td><td> </td></tr></table>							v.1	22/09/2025	O.S.													
v.1	22/09/2025	O.S.																					
Comments:	<table><tr><td> </td><td> </td><td> </td><td> </td></tr><tr><td> </td><td> </td><td> </td><td> </td></tr><tr><td> </td><td> </td><td> </td><td> </td></tr><tr><td> </td><td> </td><td> </td><td> </td></tr><tr><td> </td><td> </td><td> </td><td> </td></tr></table>																						
Company:	Island GREEN POWER Island Green Power UK Limited Unit 25.7, Coda Studios 189 Munster Road, London SW6 6AW																						

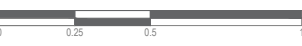


6 Construction Compound

100x100m Compound

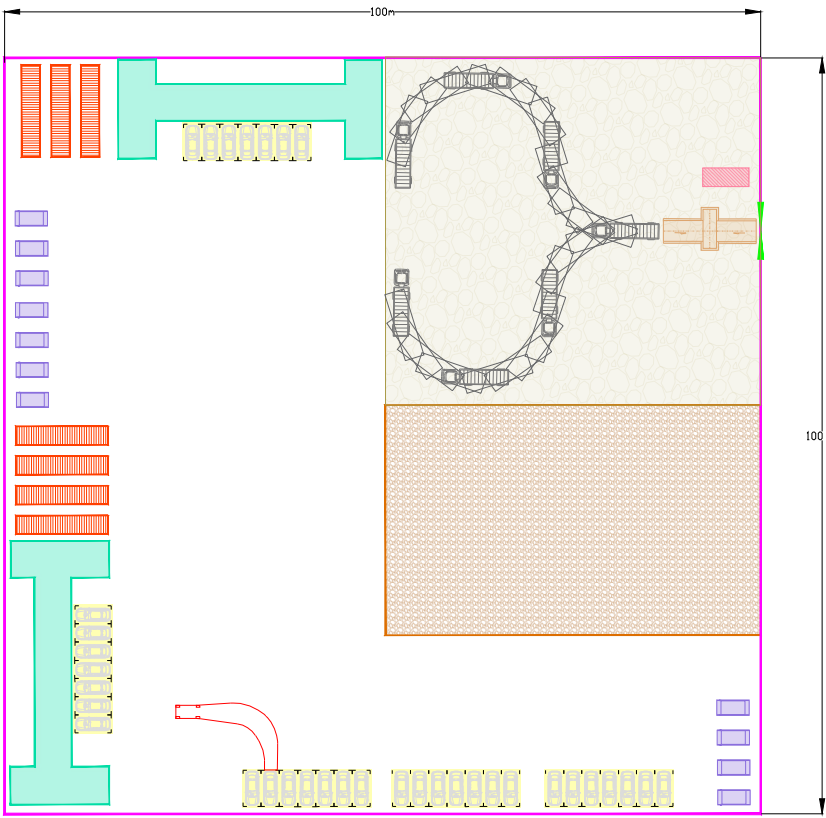

130x130m Compound

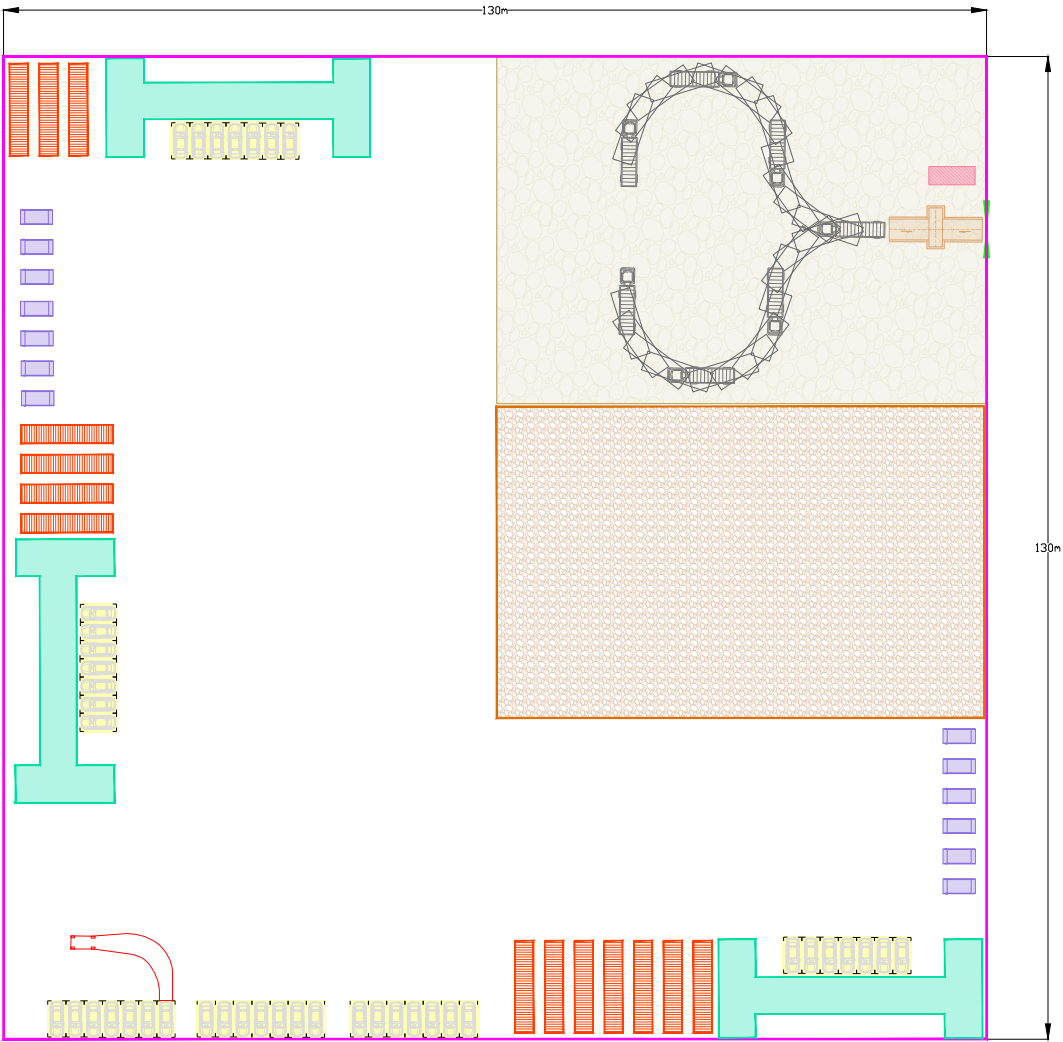

* Dimensions are indicative only

General Legend			
	Construction Compound Boundary		
	Gates		
	Reception Area		
	Turning Area for Delivery Vehicles		
	Laydown Area		
	Office and Welfare Unit		
	Skip / Water Area		
	Storage Containers		
	Vehicle Wheel Washers		
	Vehicle Swept Path		
	Parking Area		

Project:	East Pye Solar Farm
Project Location:	Land near Saxlingham Nethergate in Norwich, NR15 1TB, England
Project Ownership:	East Pye Solar Farm Ltd
Document Title:	Indicative Construction Compound

020m50m	
Sheet Format:	A3 "420 x 297"
Scale:	1:1000
Document Revisions:	
Company:	Island Green Power UK Limited Unit 25.7, Coda Studios 189 Munster Road, London SW6 6AW

7 Internal Access Track



Aggregate sub-base layer (sieving curve 40/80). Minimum depth 30cm and according to soil conditions

Geotextile 200 gr/m²



Soil

Compacted soil

The logo for East Pye Solar features the words "East Pye" in a large, bold, black sans-serif font. Below "East" and "Pye" are the letters "SOLAR" in a smaller, orange, all-caps sans-serif font. A stylized orange sun icon with rays is positioned to the right of the word "Pye".

Project:	East Pye Solar Farm		
Project Location:	Land near Saxlingham Nethergrave in Norwich, NR15 1TB, England		
Ownership:	East Pye Solar Farm Ltd		
Document Title:	Solar and BESS sites - Internal Access Track		
Sheet format:	A3 "420 x 297"	Scale:	1:50
Document amendments:	v.1	22/09/2025	O.S.
Company:	 Island Green Power UK Limited Unit 25.7, Coda Studios 189 Marlborough Road, London SW6 6AA		


8 Water Tank

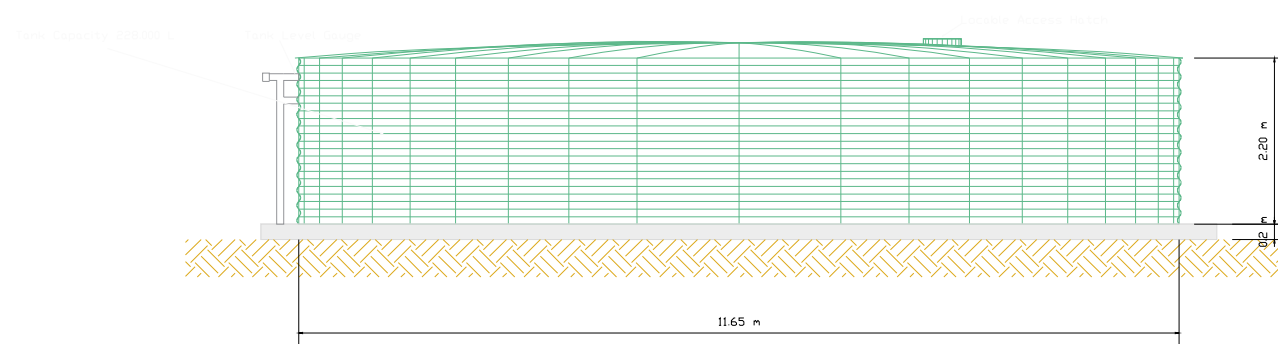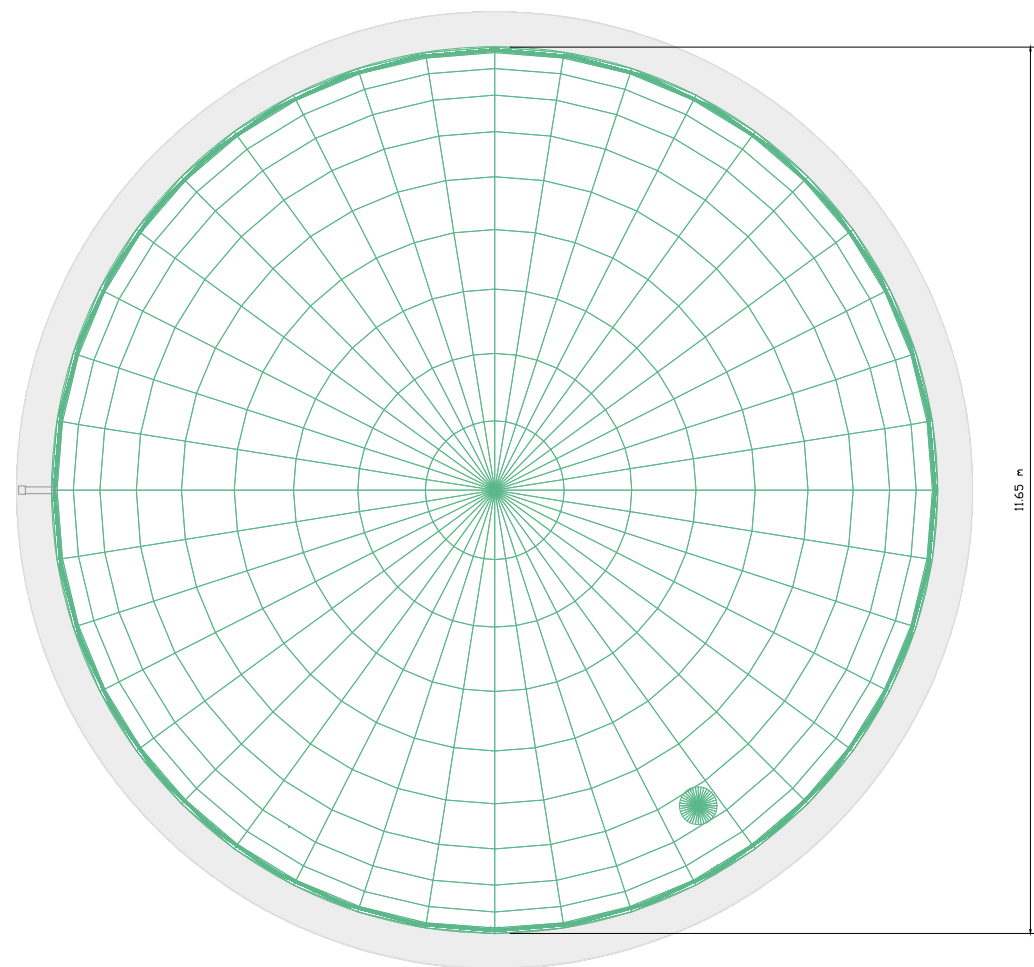[illegible]

Project:	East Pye Solar Farm		
Project Location:	Land near Saxlingham Nethergate in Norwich, NR15 1TB, England		
Ownership:	East Pye Solar Farm Ltd		
Document Title:	BESS Site - Water Tank		
Sheet format:	A3 "420 x 297"	Scale:	1:100
Document amendments:	v.1	22/09/2025	O.S.
Comments:			
Company:	 Island Green Power UK Limited Unit 25.7, Coda Studios 189 Munster Road, London SW6 6AW		

9 Ballasted Fixed Tilt Solar Panel Mounting Structure

Side View
Scale 1:25

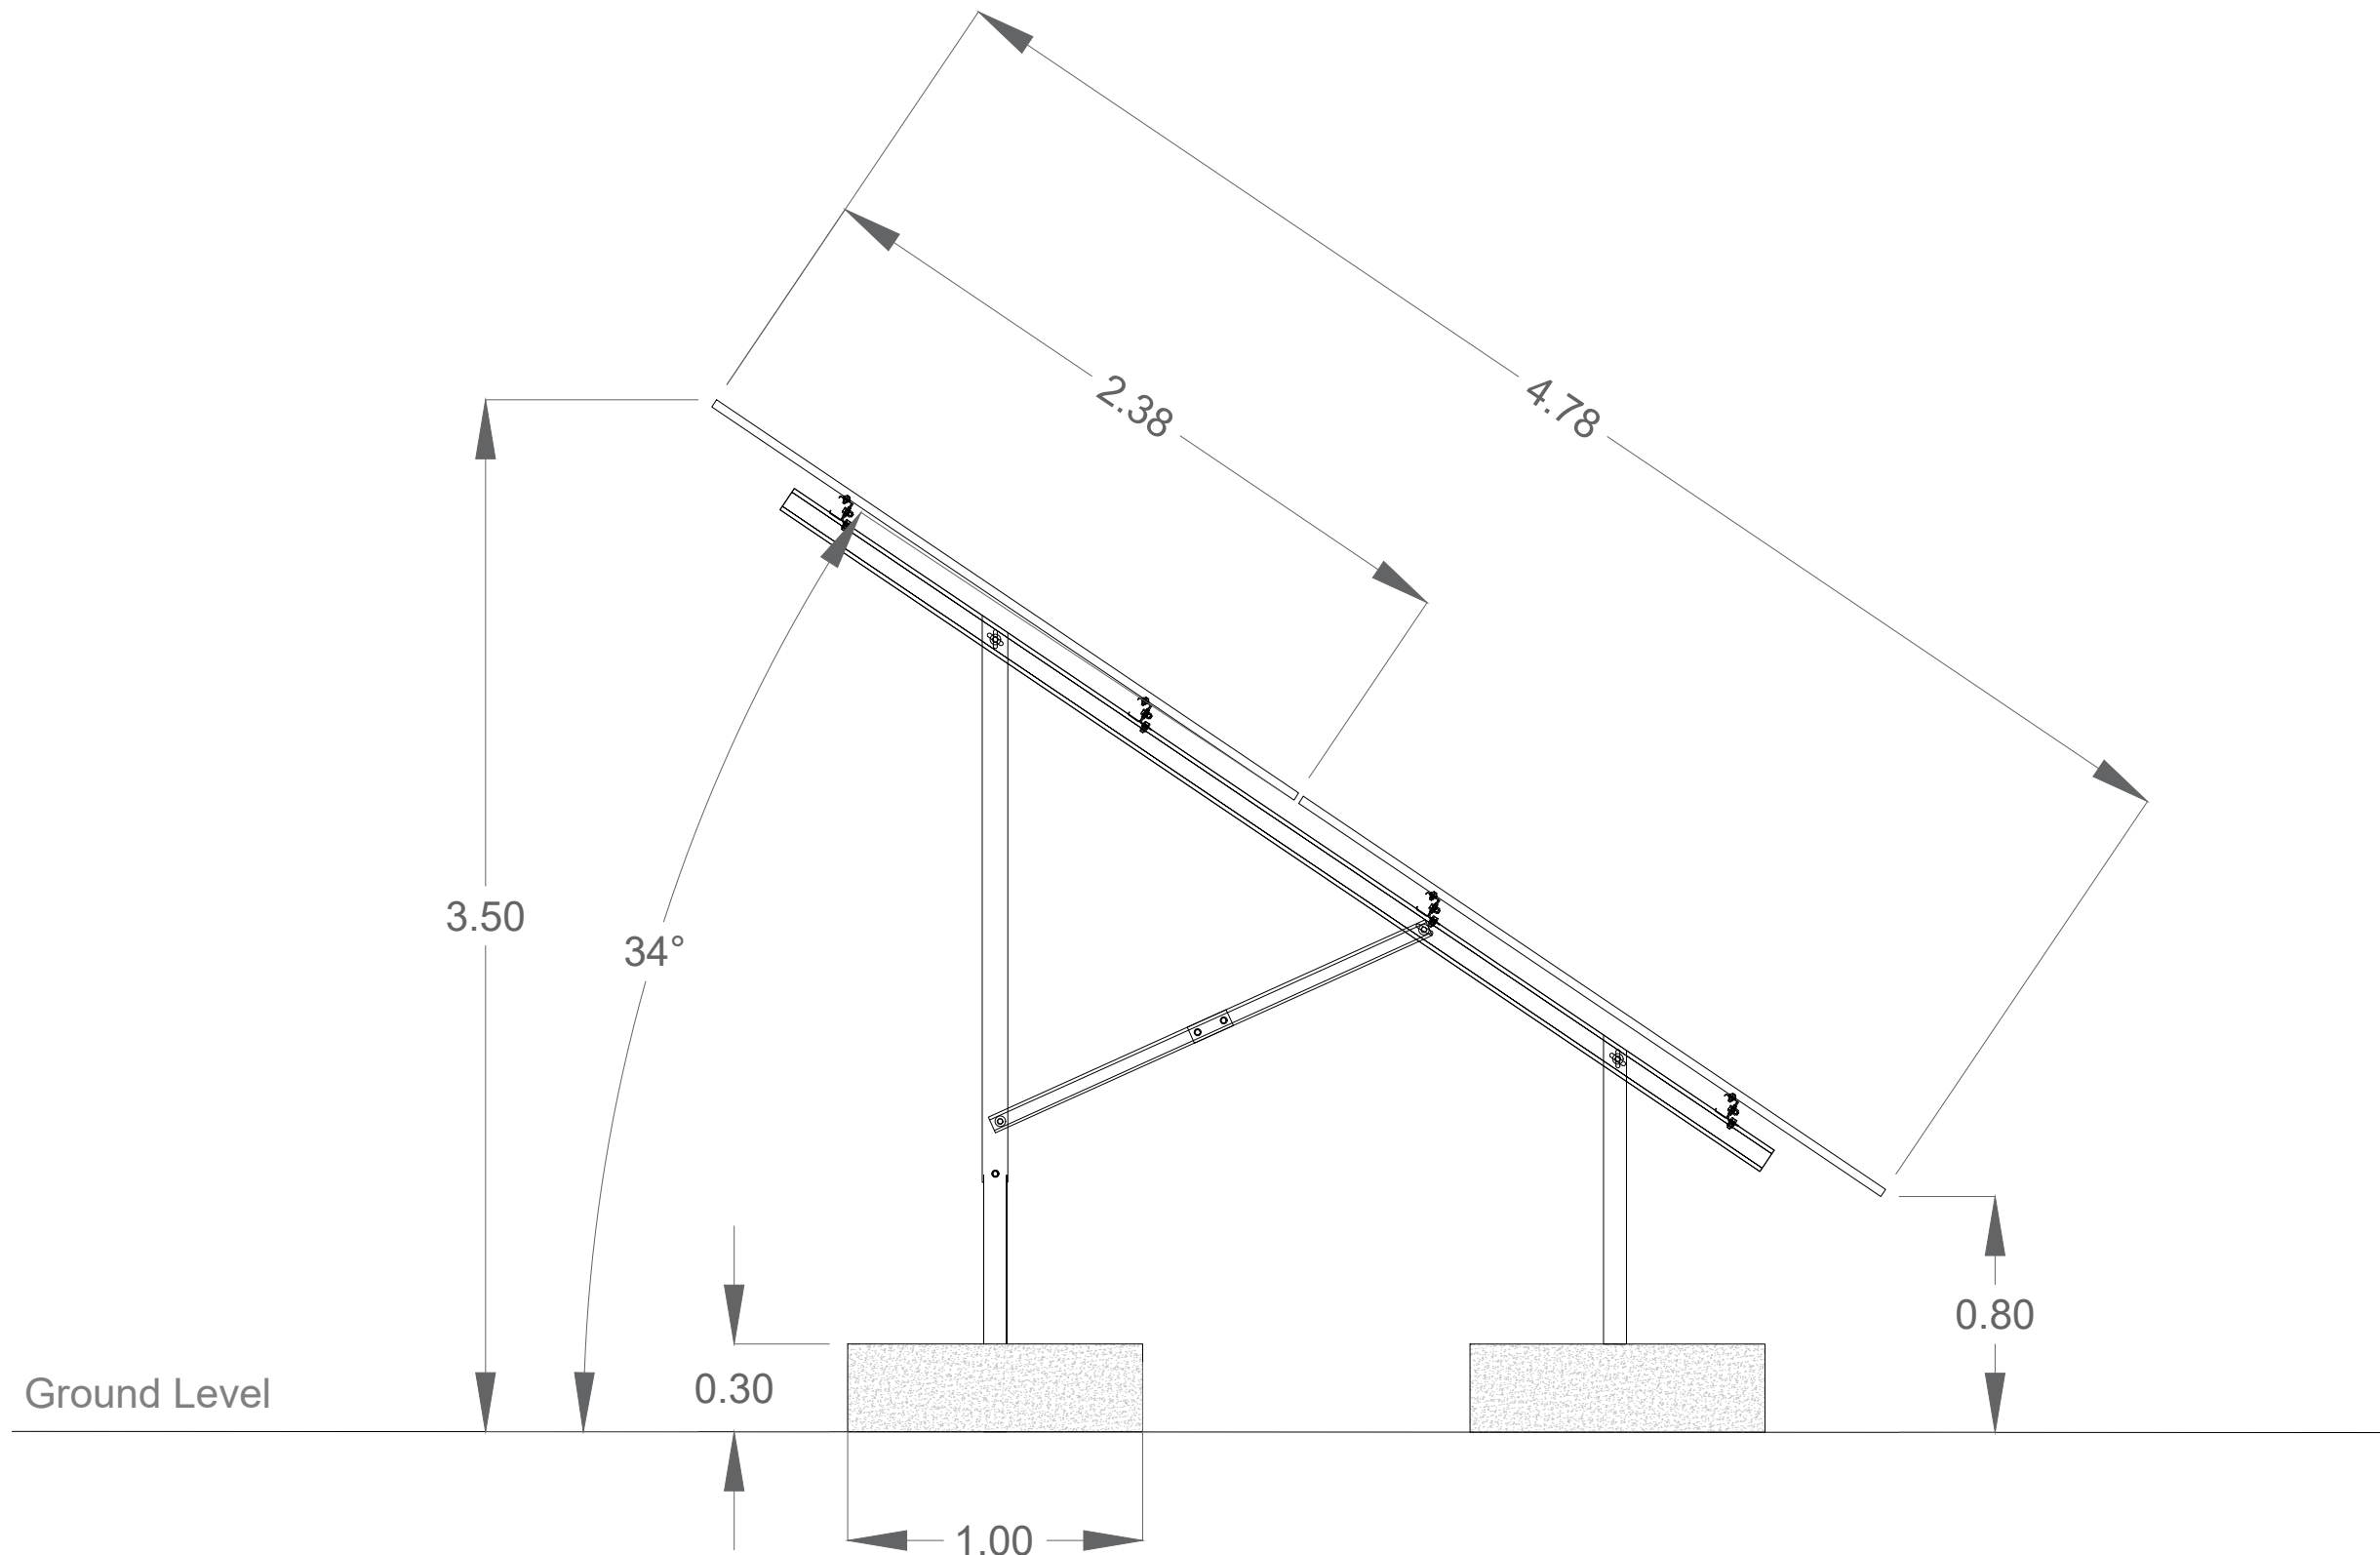








Notes

1. All dimensions are in metres unless otherwise stated.

[illegible]

Project:	East Pye Solar Farm			
Project Location:	Land near Saxlingham Nethergate in Norwich, NR15 1TB, England			
Ownership:	East Pye Solar Farm Ltd			
Document Title:	Ballasted Fixed Tilt Solar Panel Mounting Structure			
Sheet format:	A3 "420 x 297"		Scale:	1:25
Document encodings:	v.1 v.2	26/08/2026 06/10/2026	S.W. S.W.	Document Created Dimensions Added
Company:	Island Green Power UK Limited Unit 25.7, Coda Studios 189 Munster Road, London SW6 6AU			

10 33kV Sub-distribution Switchroom Indicative Elevation

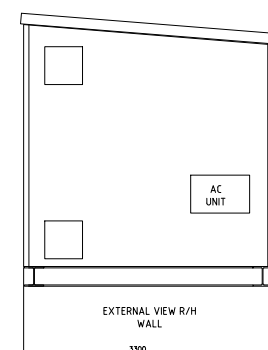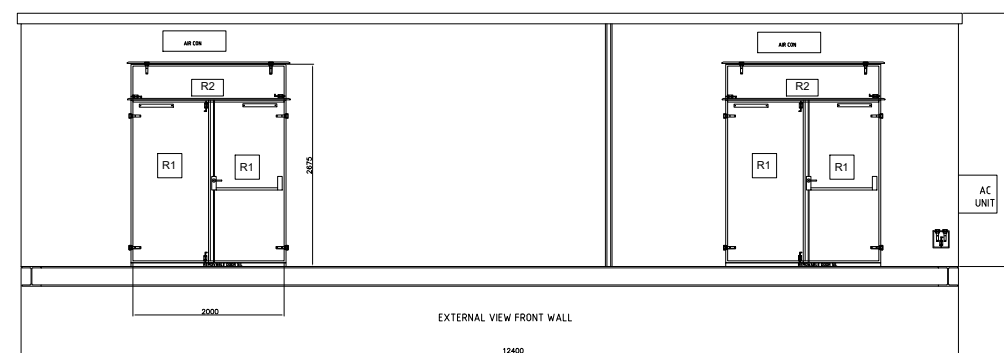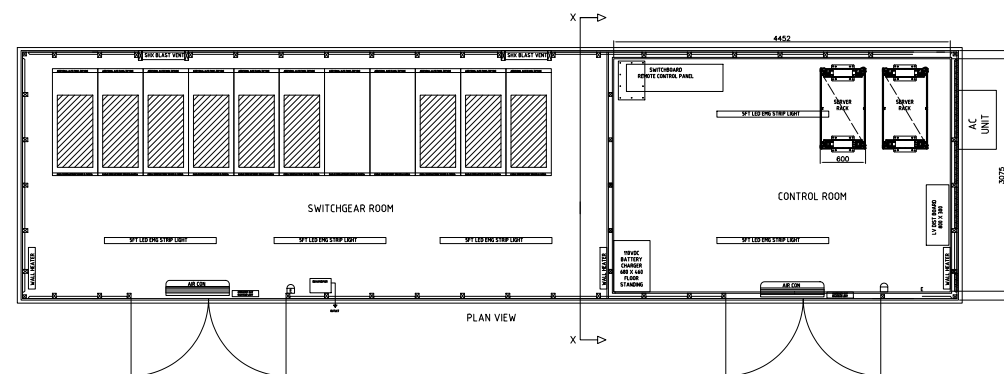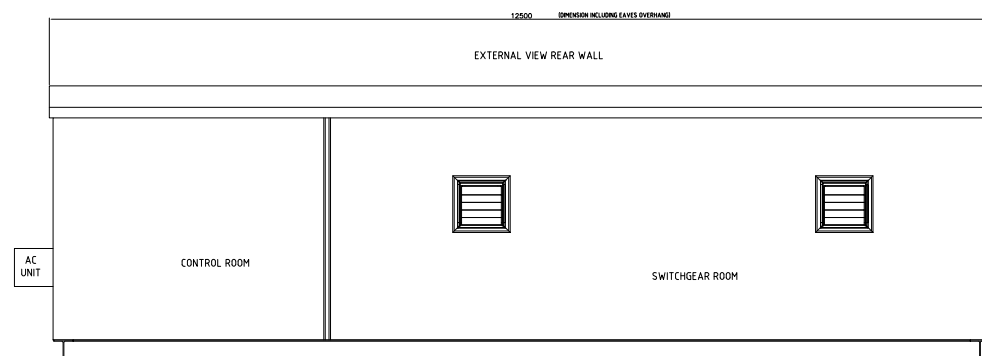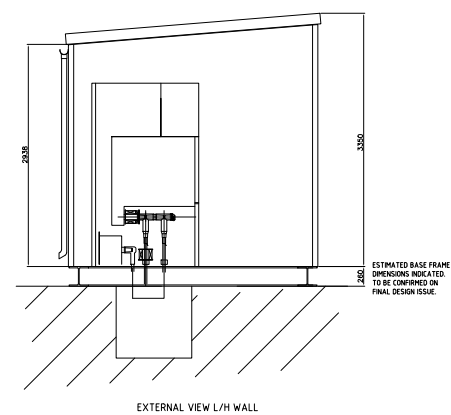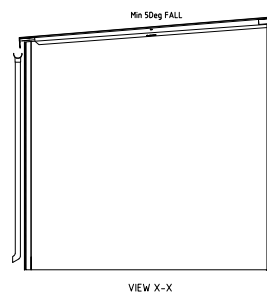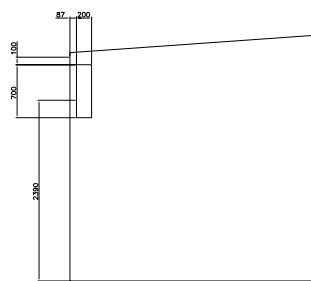[illegible]


Project:	East Pye Solar Farm		
Project Location:	Land near Saxlingham Nethergate in Norwich, NR15 1TB, England		
Ownership:	East Pye Solar Farm Ltd		
Document Title:	Solar Site - 33kV Sub-distribution Switchroom Indicative Elevation		
Sheet format:	A3 "420 x 297"	Scale:	1:100
Document amendments:	v.1	01/10/2026	S.W.V.
Company:	Comments		
Island Green Power UK Limited Unit 25.7, Coda Studios 189 Munster Road, London SW6 6AU			




11 Overhead Line Works

[illegible]

Project:	East Pye Solar Farm				
Project Location:	TBC				
Ownership:	East Pye Solar Farm Ltd				
Document Title:	OHL Rerouting Strategy Illustrative Drawing				
Sheet format:	A1 "841 x 594"		Scale:	1:2000	
Document amendments	v.1	01/10/2026	S.W.	Document Created	
Comments:					
Company:	Island Green Power UK Limited Unit 25.7, Coda Studios 189 Munster Road, London SW6 6AW				

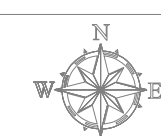

12 Indicative PRow Cross-Section

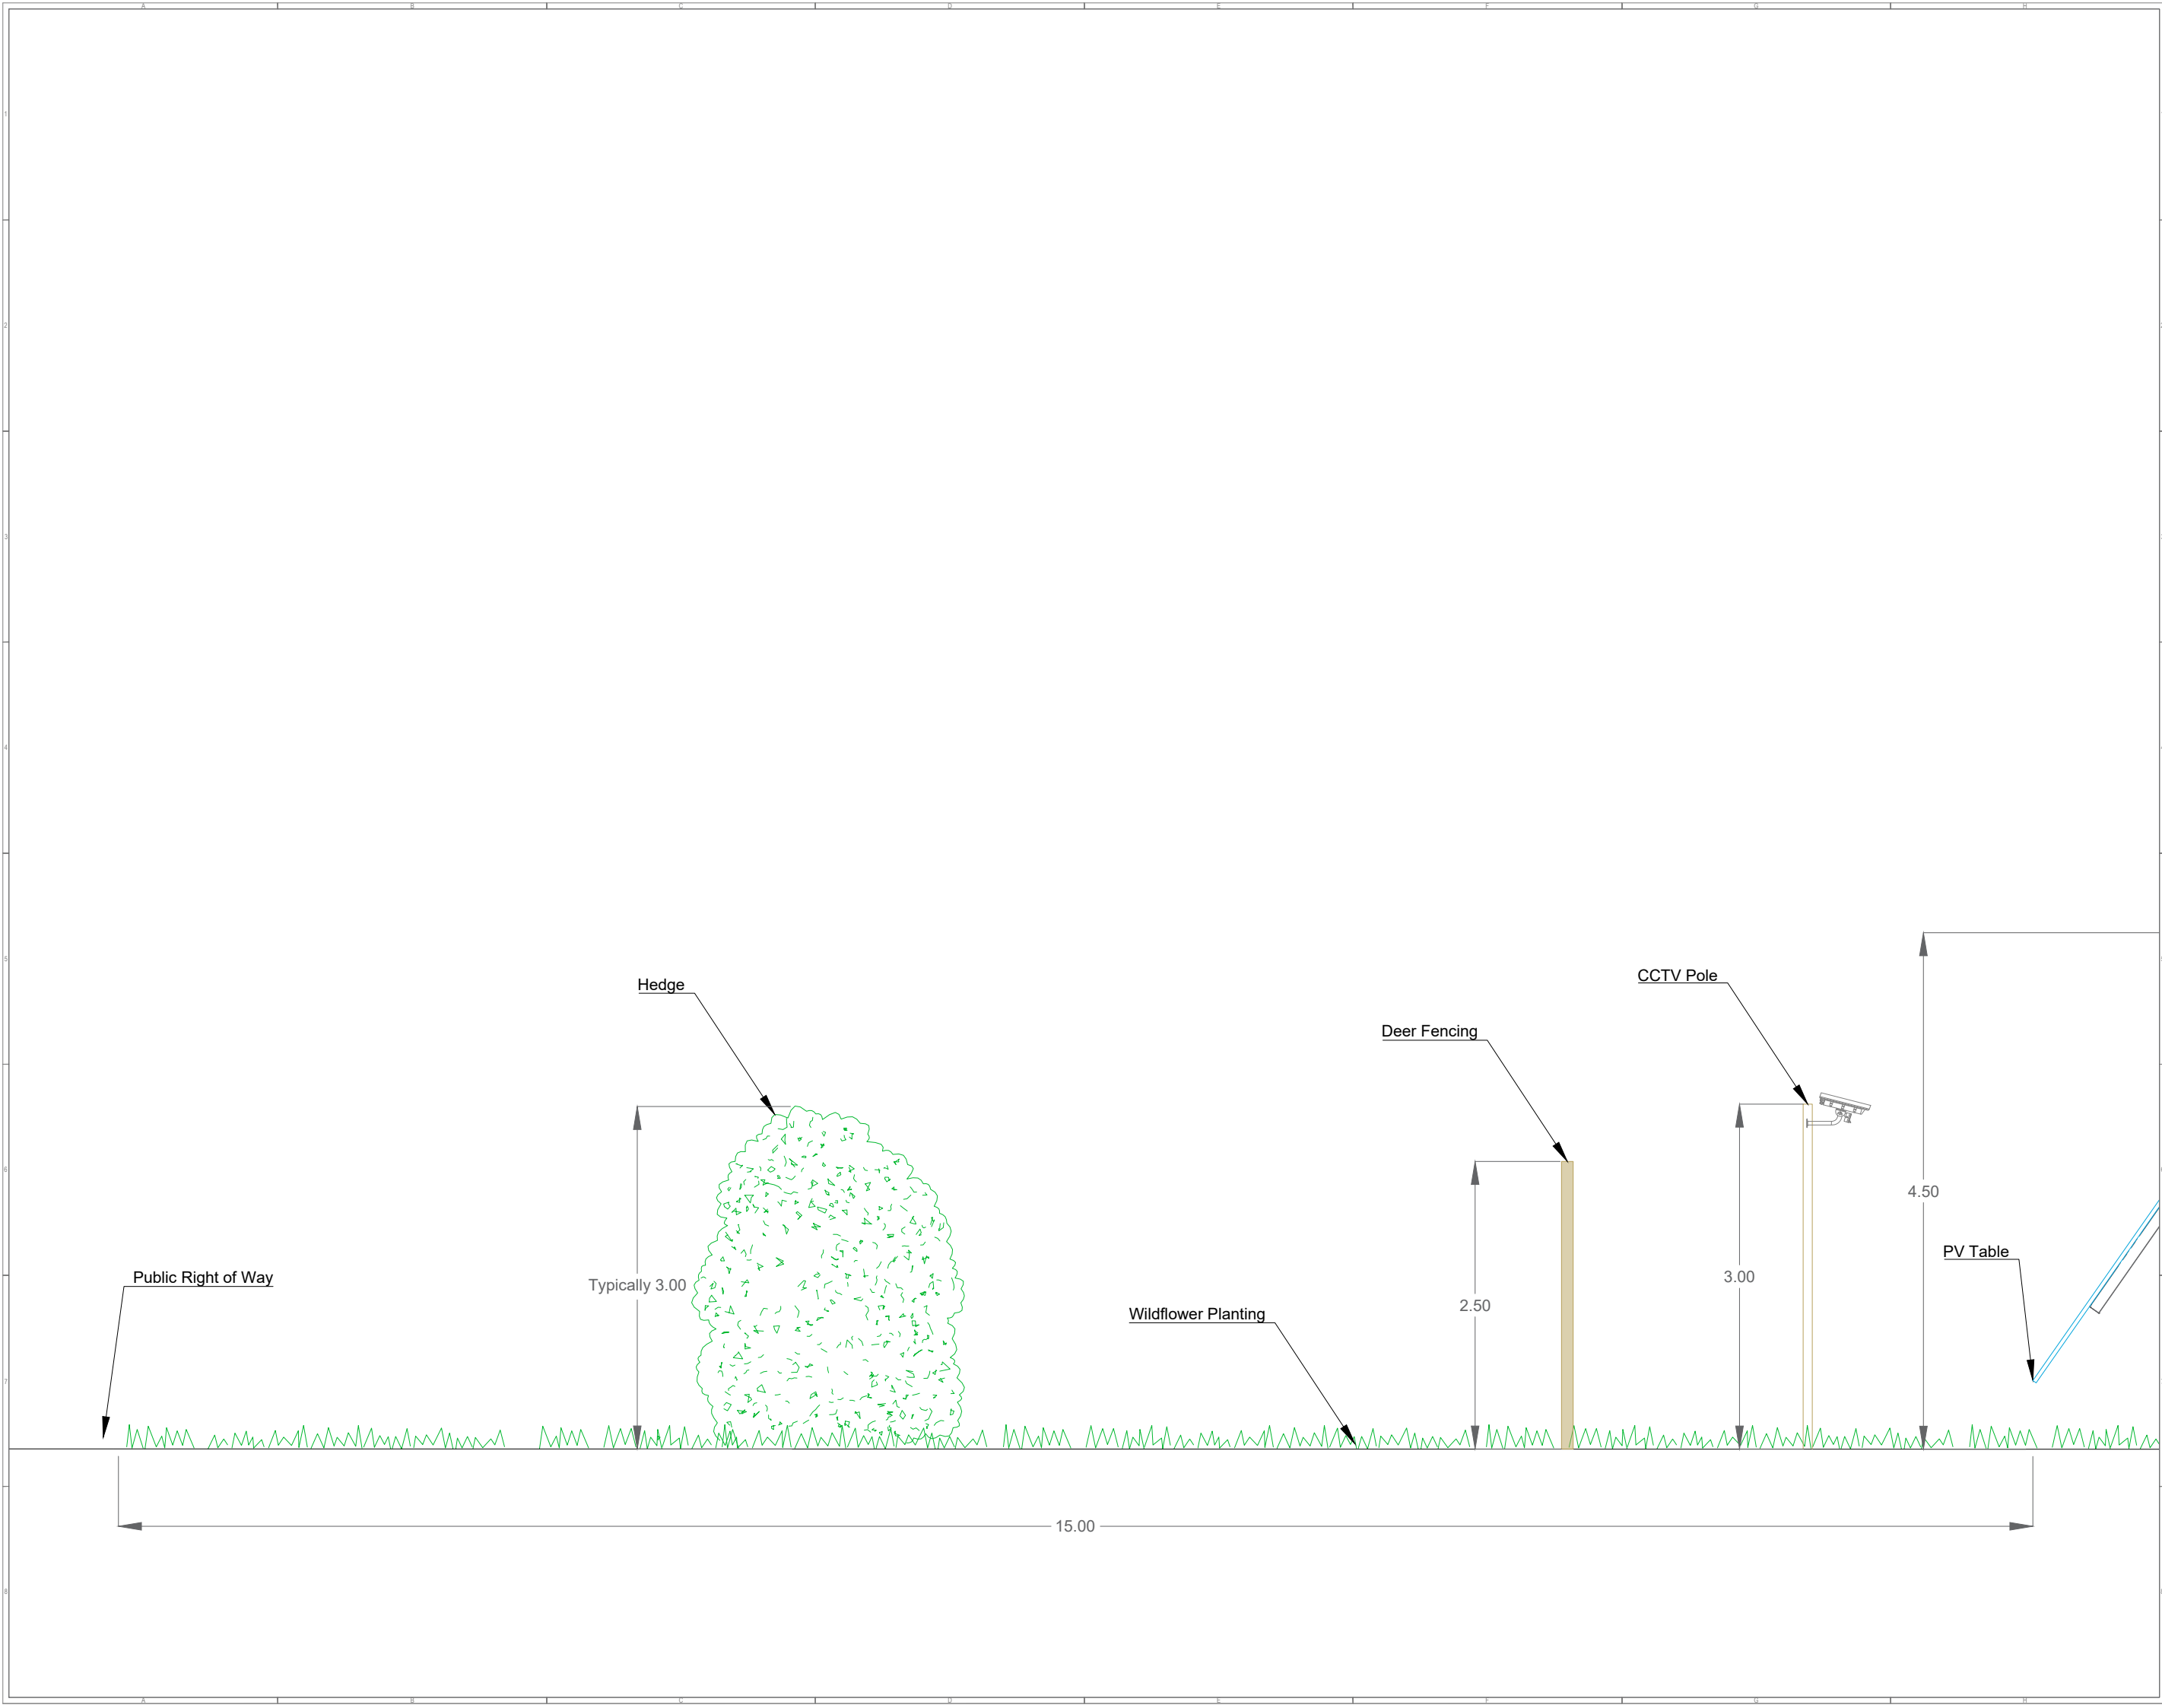

Notes

1. All dimensions are in metres unless otherwise stated.

General Legend:	




Project:	East Pye Solar Farm		
Project Location:	Land near Saxlingham Nethergate in Norwich, NR15 1TB, England		
Overship:	East Pye Solar Farm Ltd		
Document Title:	Public Right of Way Clearances Illustrative Drawing		
Sheet Format:	A3 "420 x 297"	Scale:	1:50
Document Amendments:	Document Created		
Company:	Island Green Power UK Limited Unit 25.7, Coda Studios 189 Munster Road, London SW6 6AW		




13 National Grid Substation

814 Link Box

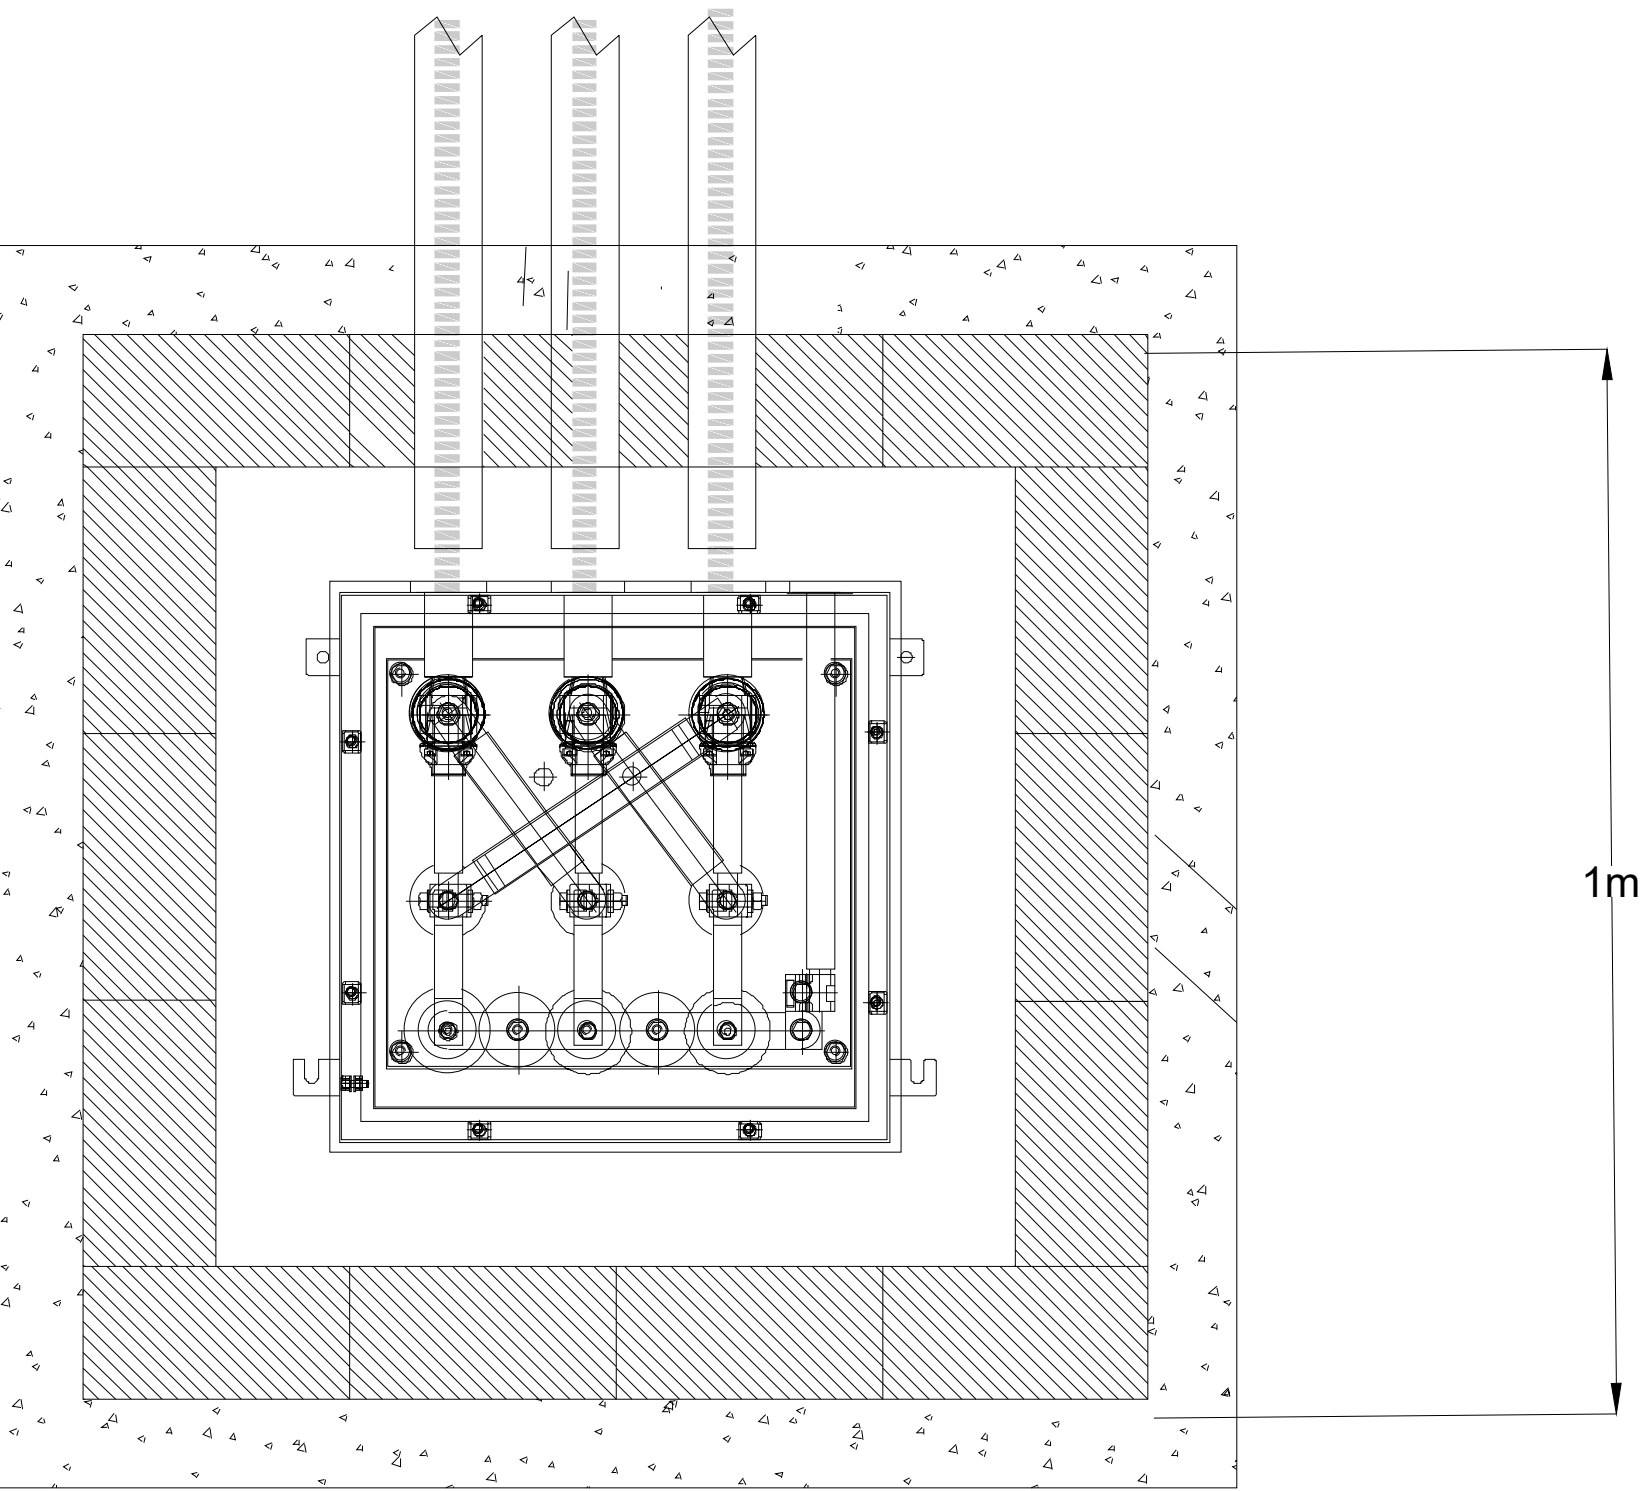

PLAN

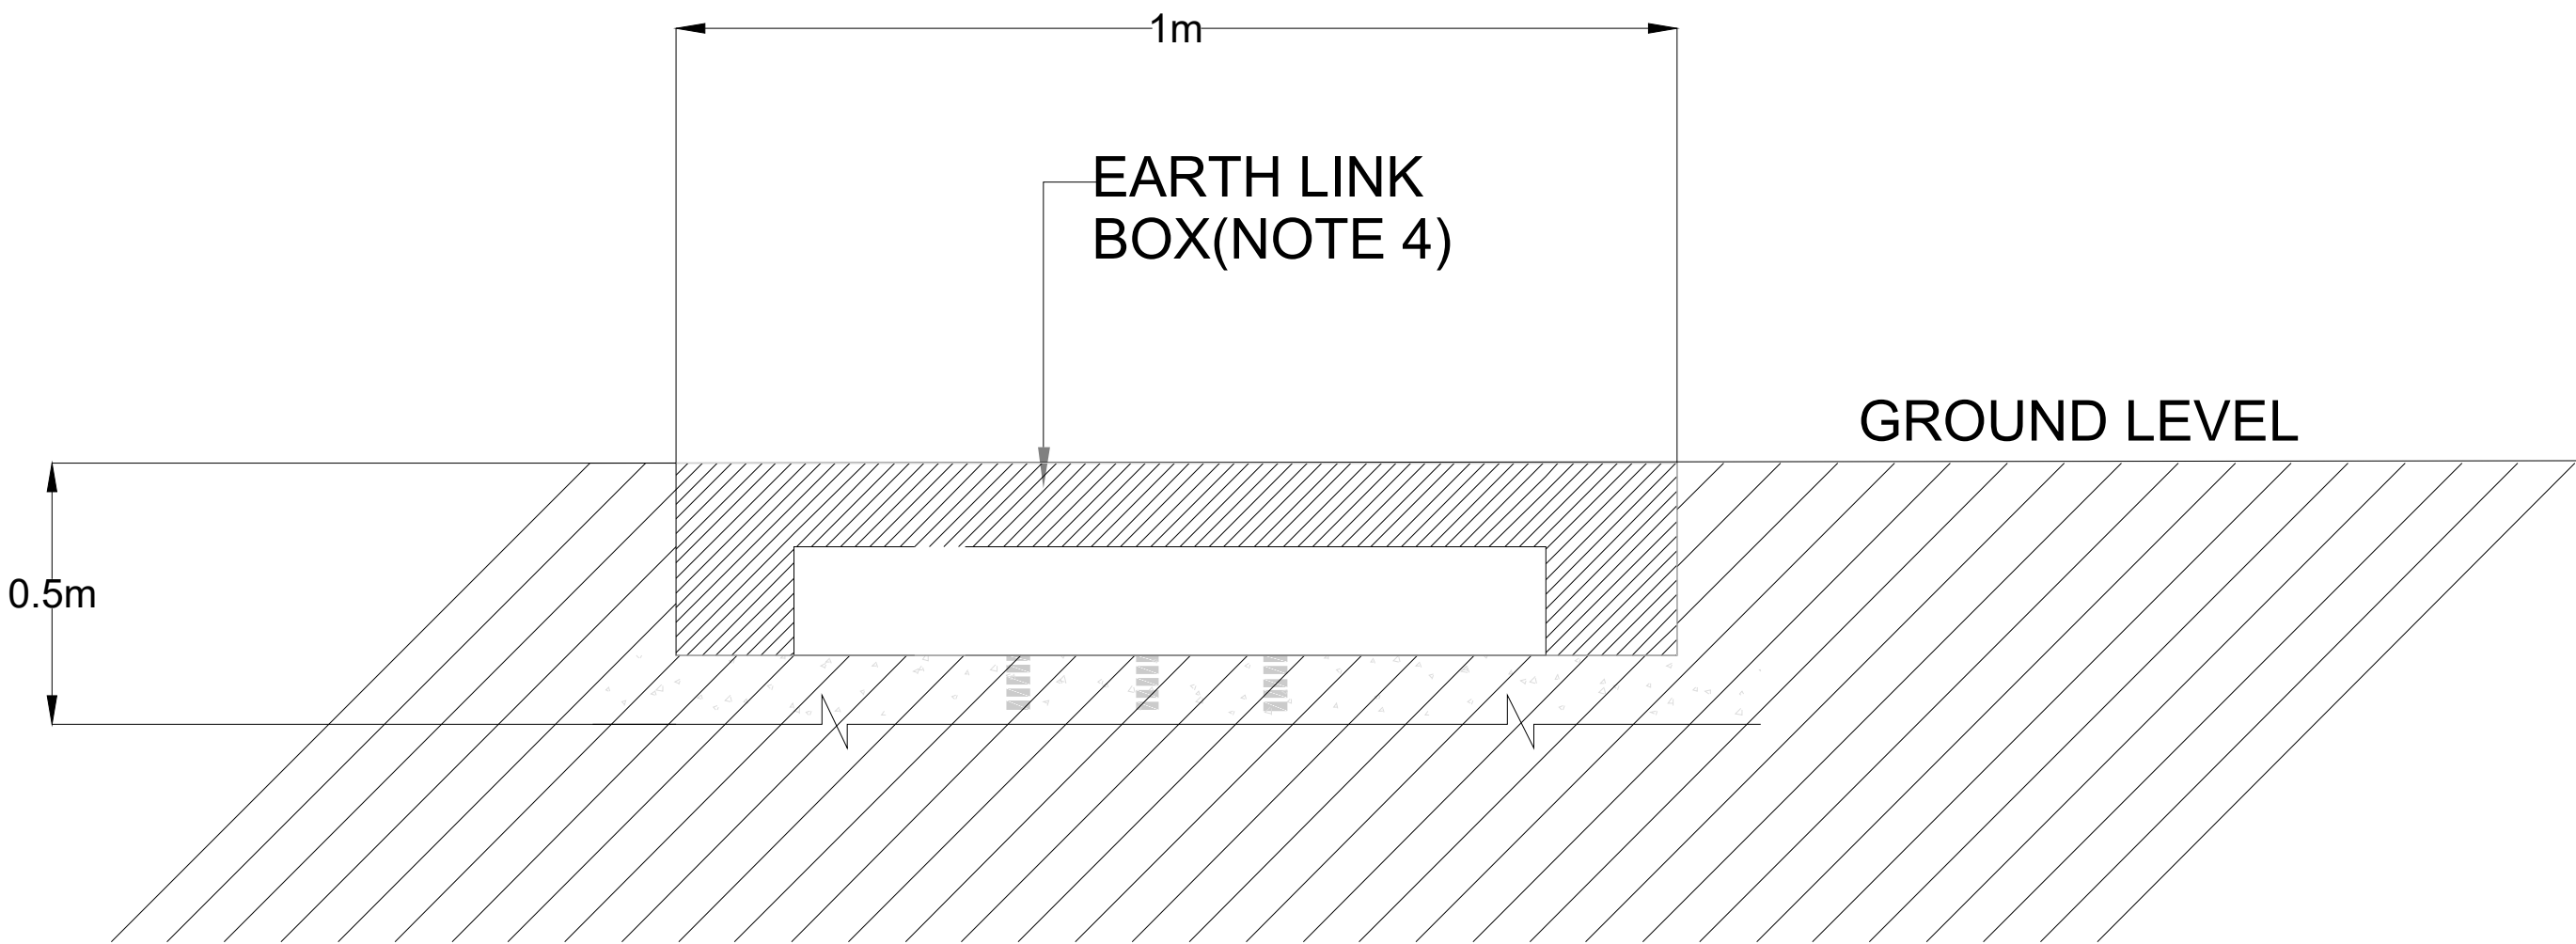

SECTION

NOTES:

PRELIMINARY
NOT FOR SITE USE

5					
4					
3					
2					
1					
0	FIRST ISSUE	RP	RP	AC	6/10/26
Rev	REVISION	Drawn	Design	Appd	Date

Project Title

EAST PYE 400KV SOLAR PV

Title

EAST PYE 400KV JOINT-BAY
GENERAL ARRANGEMENT

Drawn	Designer	Checked	Date Approved
RP	RP	AC	6/10/26

Drawing No

East Pye - 001

Status	Scale	Rev
PRELIMINARY	NTS	1

