



WHITESTONE
solar farm

WHITESTONE SOLAR FARM

Volume 2 – Plans, Drawings, Sections

2.9.1 Vegetation Removal Plans (Clean)

Application Document ref. EN0110020/APP/2.9.1
Revision 02
August 2026

Planning Act 2008
Infrastructure Planning
(Applications: Prescribed Forms and
Procedure) Regulations 2009
Regulation 5(2)(n)

whitstonesolarfarm.co.uk

Document status					
Version	Purpose of document	Authored by	Reviewed by	Approved by	Review date
Rev 01	DCO Submission	EJ	STG	SM	May 2026
Rev 02	Response to s55 advice	EJ	STG	SM	August 2026



Approval for issue			
Whitestone Net Zero Ltd			1 August 2026

Prepared by:

Iceni Projects

Prepared for:

Whitestone Net Zero Ltd

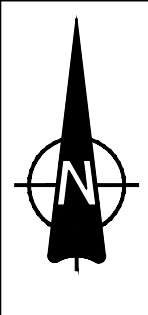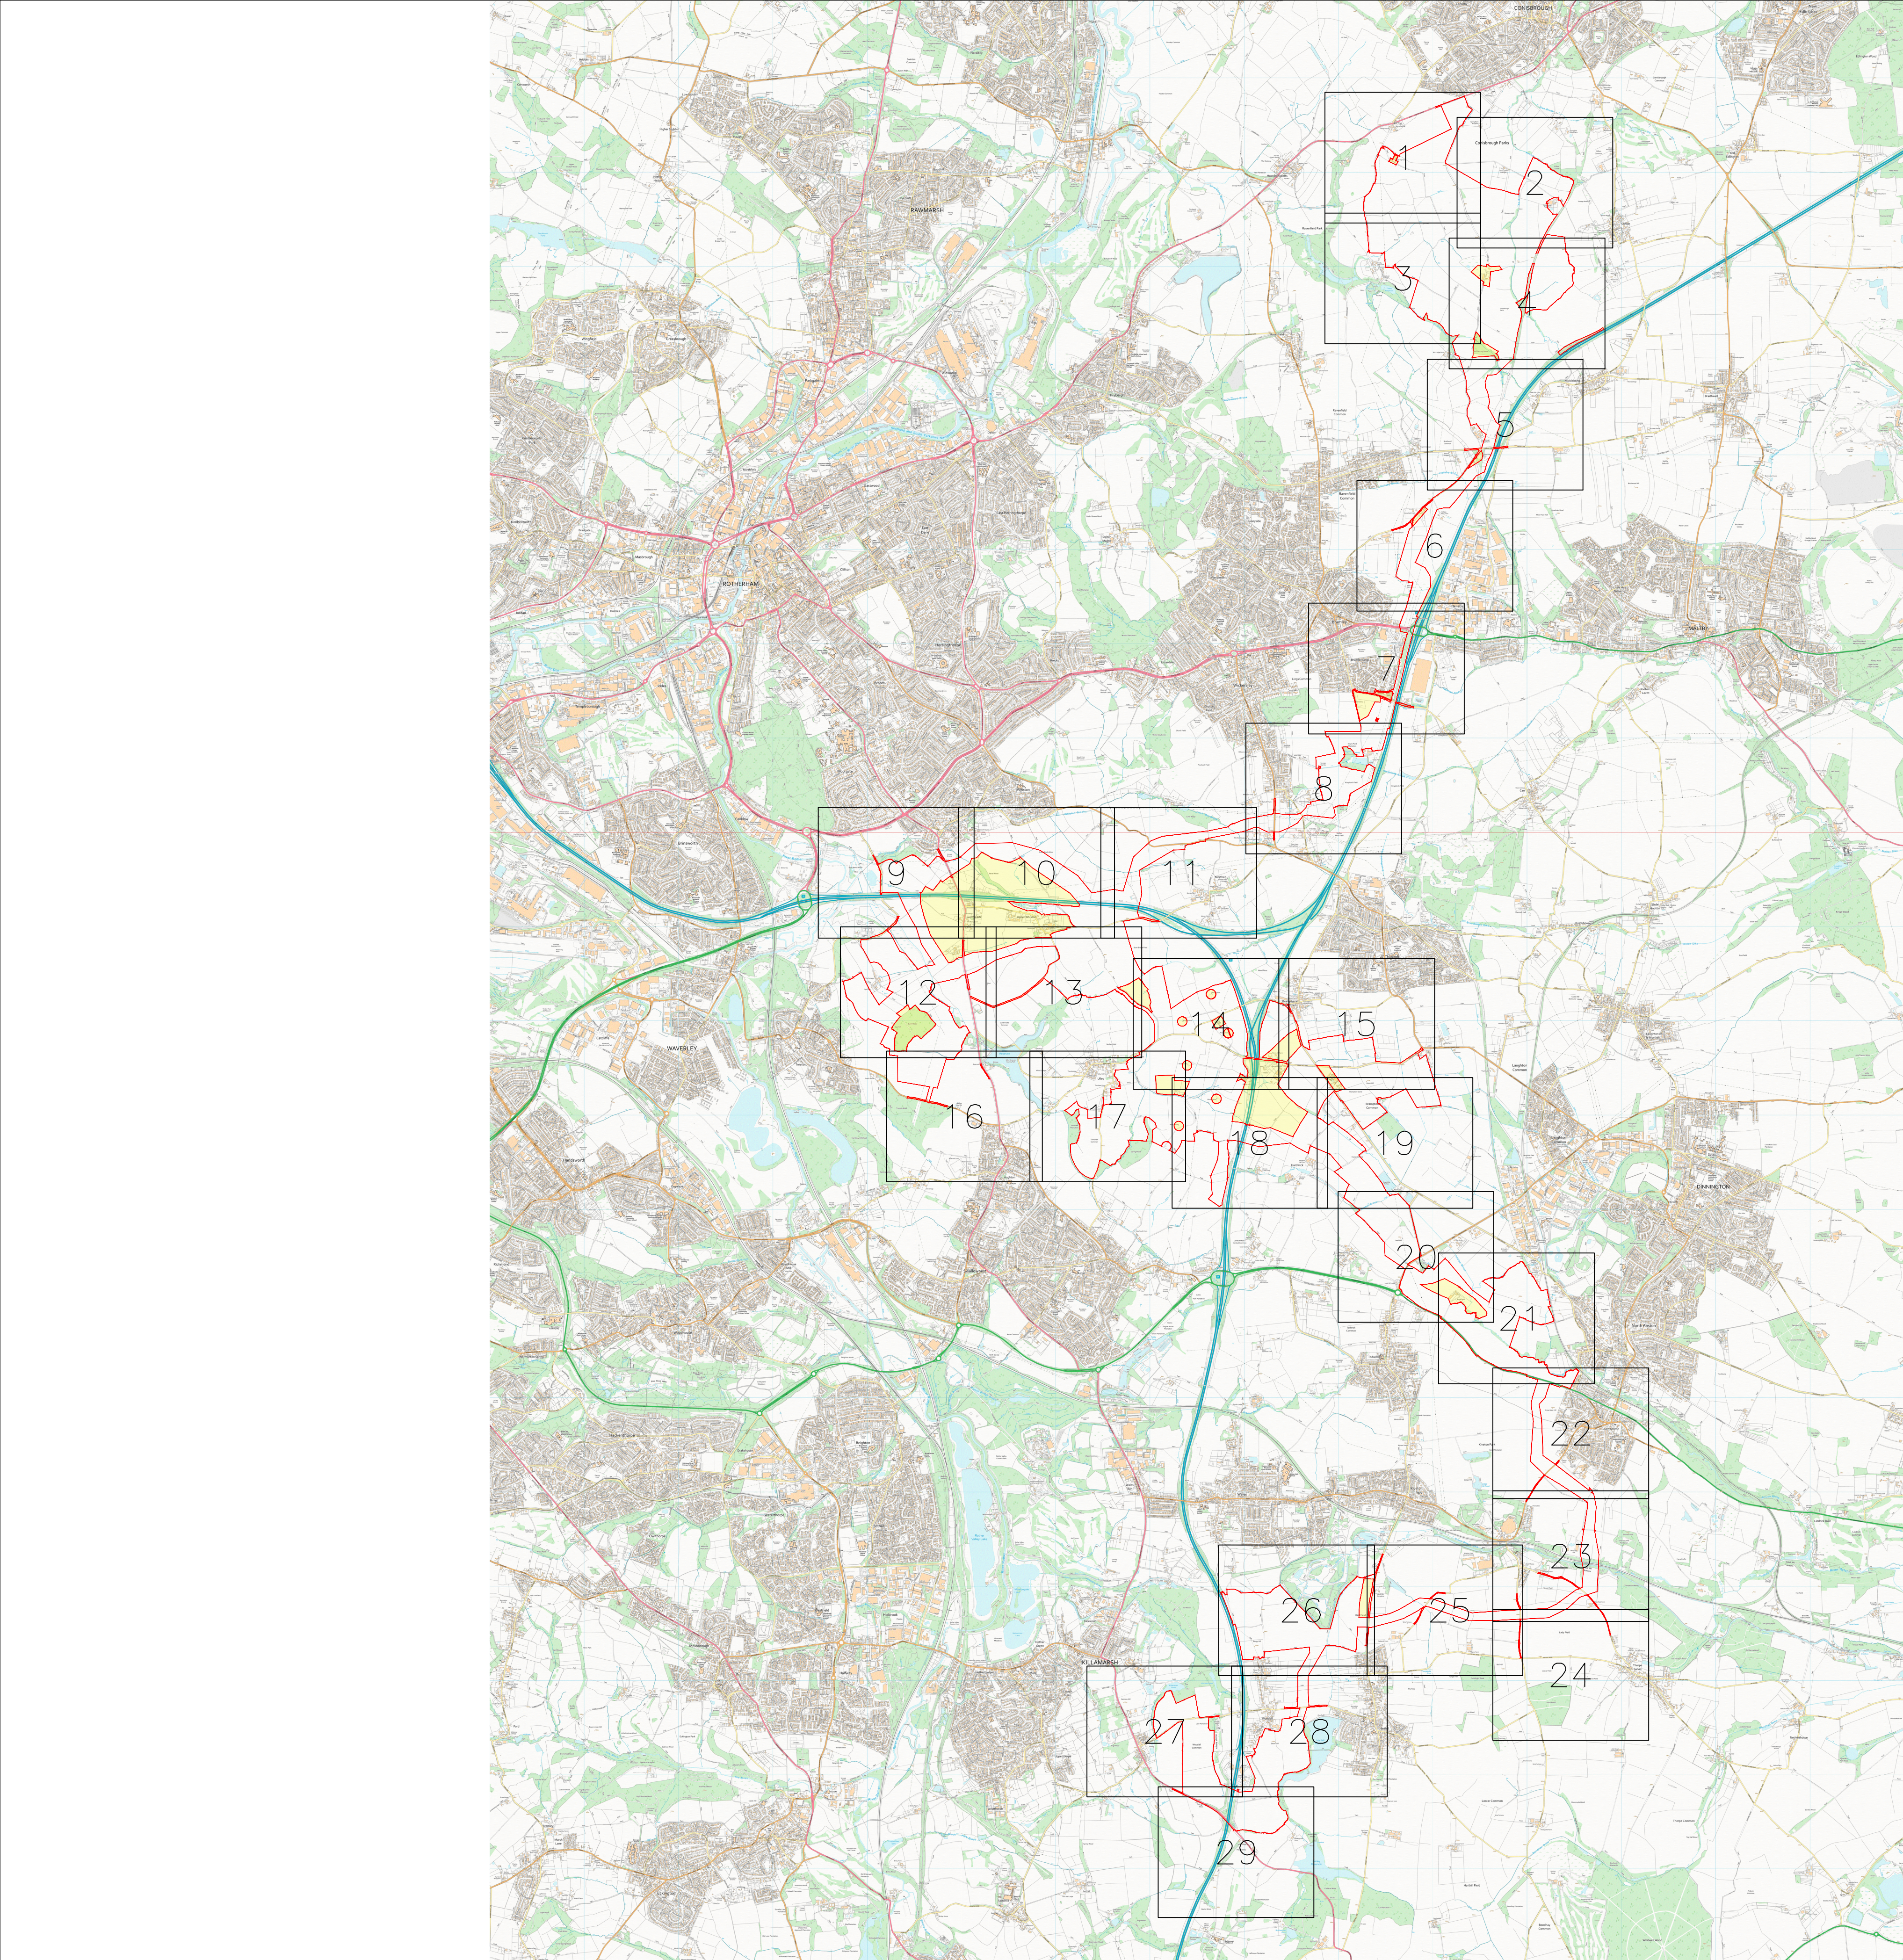

- NOTES**
1. ALL DIMENSIONS IN METRES UNLESS STATED OTHERWISE.
 2. DO NOT SCALE FROM THIS DRAWING. USE ONLY PRINTED DIMENSIONS.
 3. THE PROPOSED WORKS SHOWN ARE ILLUSTRATIVE ONLY AND WILL BE SUBJECT TO CHANGE AS PART OF DETAILED DESIGN DEVELOPMENT. ANY CHANGES WILL BE LIMITED TO BEING WITHIN THE ORDER LIMITS AND ANY OTHER CONSTRAINTS INCLUDED IN THE DEVELOPMENT CONSENT ORDER.

LEGEND

Order Limits

Land outside the Order Limits

02	August 2026	Addition of land outside the Order Limits	EJ	SG	SM
01	June 2026	N/A	EJ	SG	SM
ISSUE	DATE	REMARKS	DRAWN	CHECK	APPROVED

TITLE:
Vegetation Removal Plans
Sheet 0 of 29
Whitestone Solar Farm
Regulation 5(2)(n)


DRAWING DATE: 04/06/2026

SCALE: 1:37500	SHEET: Sheet 0 of 29
SIZE: A1	REVISION: P02

DRAWING REFERENCE: EN0110020/APP/2.9.1


APPLICATION NUMBER: EN0110020



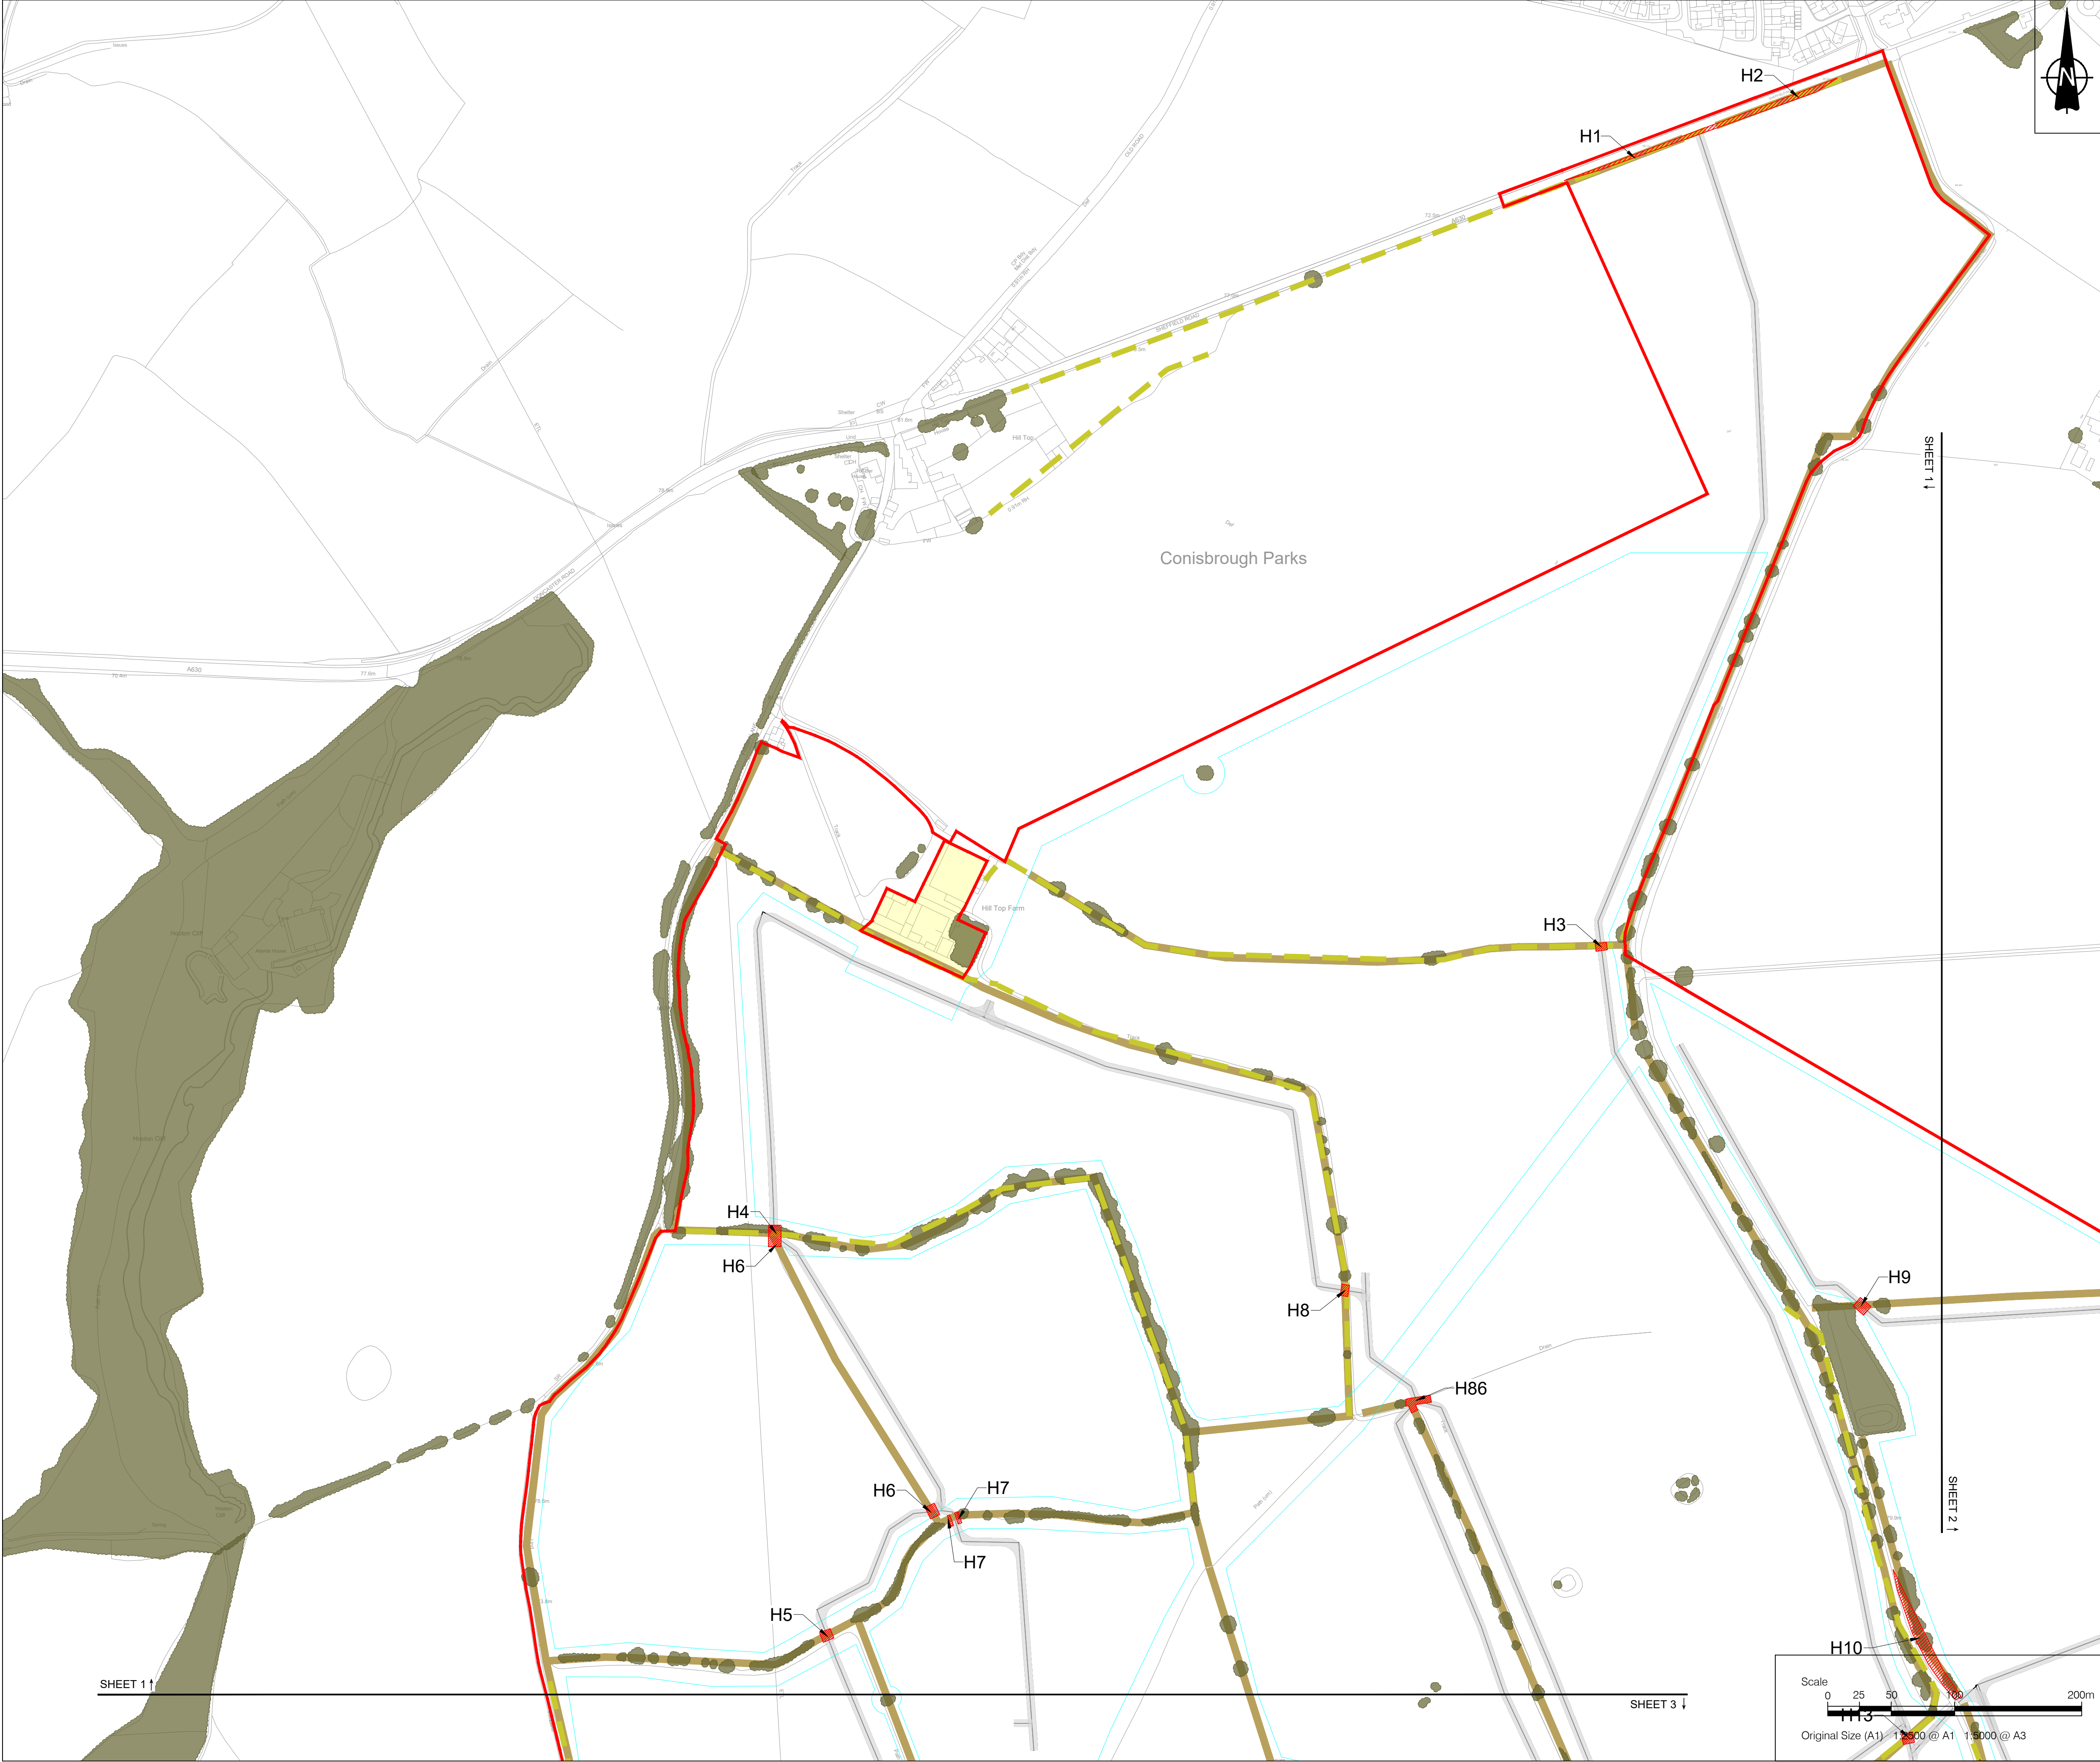

- NOTES**
1. ALL DIMENSIONS IN METRES UNLESS STATED OTHERWISE.
 2. DO NOT SCALE FROM THIS DRAWING. USE ONLY PRINTED DIMENSIONS.
 3. THE PROPOSED WORKS SHOWN ARE ILLUSTRATIVE ONLY AND WILL BE SUBJECT TO CHANGE AS PART OF DETAILED DESIGN DEVELOPMENT. ANY CHANGES WILL BE LIMITED TO BEING WITHIN THE ORDER LIMITS AND ANY OTHER CONSTRAINTS INCLUDED IN THE DEVELOPMENT CONSENT ORDER.

- LEGEND**
- Order Limits
 - Land outside the Order Limits
 - Proposed internal access tracks
 - Proposed fence alignment
 - Existing hedgerow
 - Existing hedgerow of importance
 - Existing vegetation
 - Vegetation to be removed
 - Vegetation to be managed at 0.25m during construction

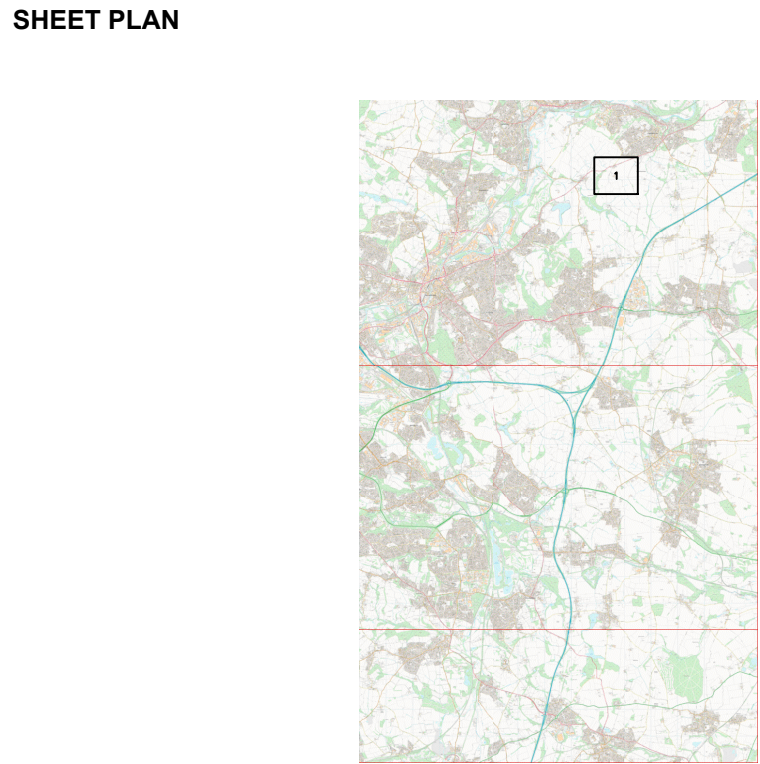

02	August 2026	Addition of land outside the Order Limits	EJ	SG	SM
01	June 2026	N/A	EJ	SG	SM
ISSUE	DATE	REMARKS	DRAWN	CHECK	APPROVED

TITLE:
Vegetation Removal Plans
Sheet 1 of 29
Whitestone Solar Farm
Regulation 5(2)(n)



DRAWING DATE: 04/06/2026

SCALE: 1:2500	SHEET: Sheet 1 of 29
SIZE: A1	REVISION: P02

DRAWING REFERENCE: EN0110020/APP/2.9.1


APPLICATION NUMBER: EN0110020



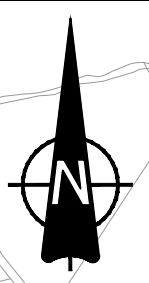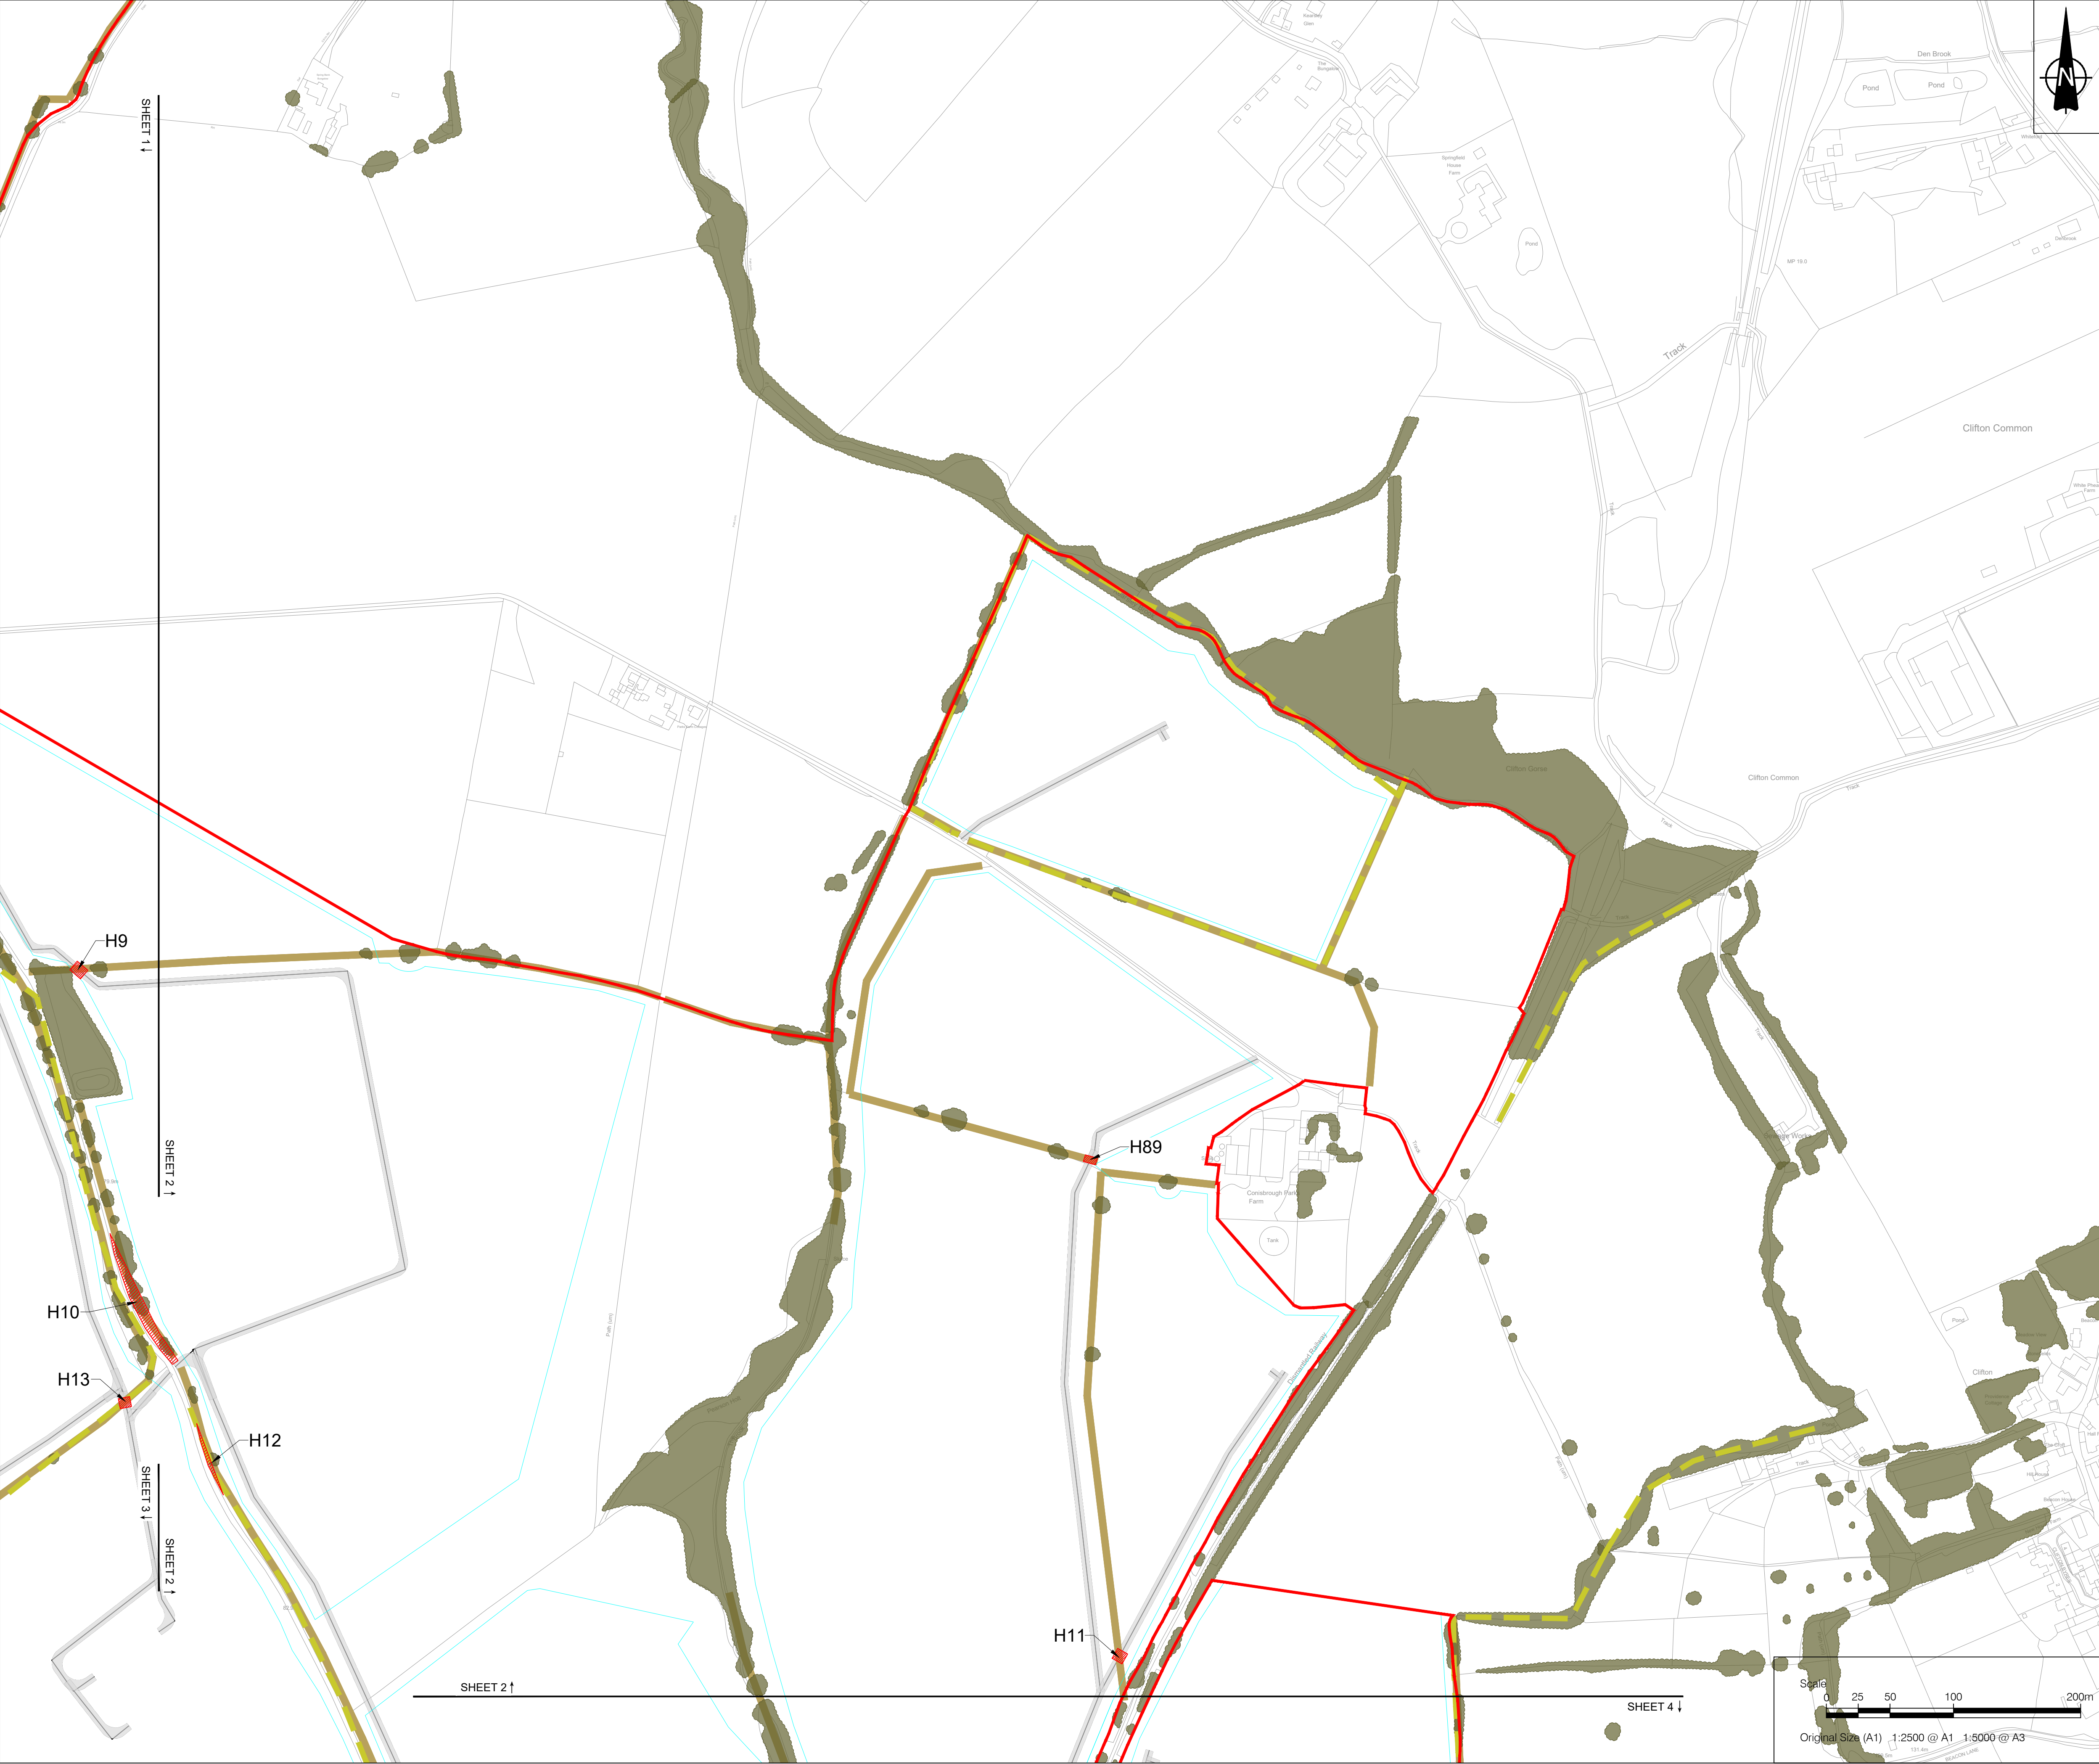

- NOTES**
- ALL DIMENSIONS IN METRES UNLESS STATED OTHERWISE.
 - DO NOT SCALE FROM THIS DRAWING. USE ONLY PRINTED DIMENSIONS.
 - THE PROPOSED WORKS SHOWN ARE ILLUSTRATIVE ONLY AND WILL BE SUBJECT TO CHANGE AS PART OF DETAILED DESIGN DEVELOPMENT. ANY CHANGES WILL BE LIMITED TO BEING WITHIN THE ORDER LIMITS AND ANY OTHER CONSTRAINTS INCLUDED IN THE DEVELOPMENT CONSENT ORDER.

- LEGEND**
- Order Limits
 - Land outside the Order Limits
 - Proposed internal access tracks
 - Proposed fence alignment
 - Existing hedgerow
 - Existing hedgerow of importance
 - Existing vegetation
 - Vegetation to be removed
 - Vegetation to be managed at 0.25m during construction

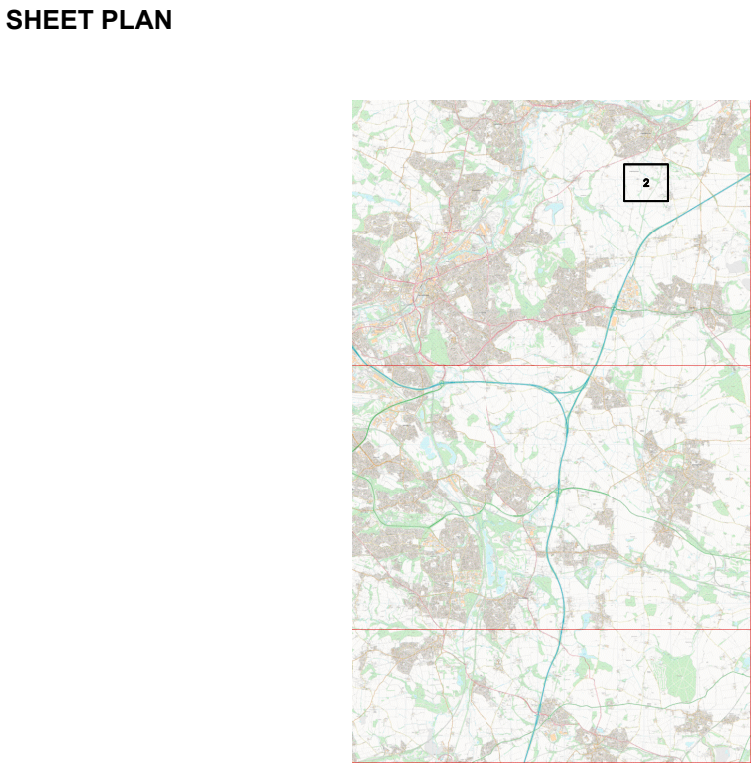

02	August 2026	Addition of land outside the Order Limits	EJ	SG	SM
01	June 2026	N/A	EJ	SG	SM
ISSUE	DATE	REMARKS	DRAWN	CHECK	APPROVED

TITLE:
Vegetation Removal Plans
Sheet 2 of 29
Whitestone Solar Farm
Regulation 5(2)(n)


DRAWING DATE: 04/06/2026	
SCALE: 1:2500	SHEET: Sheet 2 of 29
SIZE: A1	REVISION: P02
DRAWING REFERENCE: EN0110020/APP/2.9.1	
APPLICATION NUMBER: EN0110020	





- NOTES**
- ALL DIMENSIONS IN METRES UNLESS STATED OTHERWISE.
 - DO NOT SCALE FROM THIS DRAWING. USE ONLY PRINTED DIMENSIONS.
 - THE PROPOSED WORKS SHOWN ARE ILLUSTRATIVE ONLY AND WILL BE SUBJECT TO CHANGE AS PART OF DETAILED DESIGN DEVELOPMENT. ANY CHANGES WILL BE LIMITED TO BEING WITHIN THE ORDER LIMITS AND ANY OTHER CONSTRAINTS INCLUDED IN THE DEVELOPMENT CONSENT ORDER.

- LEGEND**
- Order Limits
 - Land outside the Order Limits
 - Proposed internal access tracks
 - Proposed fence alignment
 - Existing hedgerow
 - Existing hedgerow of importance
 - Existing vegetation
 - Vegetation to be removed
 - Vegetation to be managed at 0.25m during construction

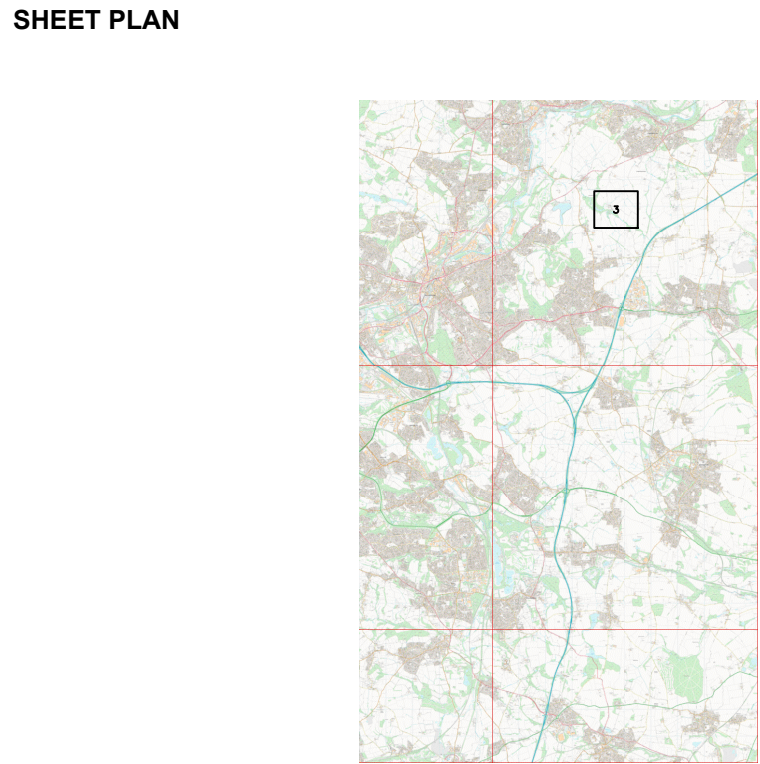

02	August 2026	Addition of land outside the Order Limits	EJ	SG	SM
01	June 2026	N/A	EJ	SG	SM
ISSUE	DATE	REMARKS	DRAWN	CHECK	APPROVED

TITLE:
Vegetation Removal Plans
Sheet 3 of 29
Whitestone Solar Farm
Regulation 5(2)(n)


DRAWING DATE: 04/06/2026

SCALE: 1:2500	SHEET: Sheet 3 of 29
SIZE: A1	REVISION: P02

DRAWING REFERENCE: EN0110020/APP/2.9.1


APPLICATION NUMBER: EN0110020



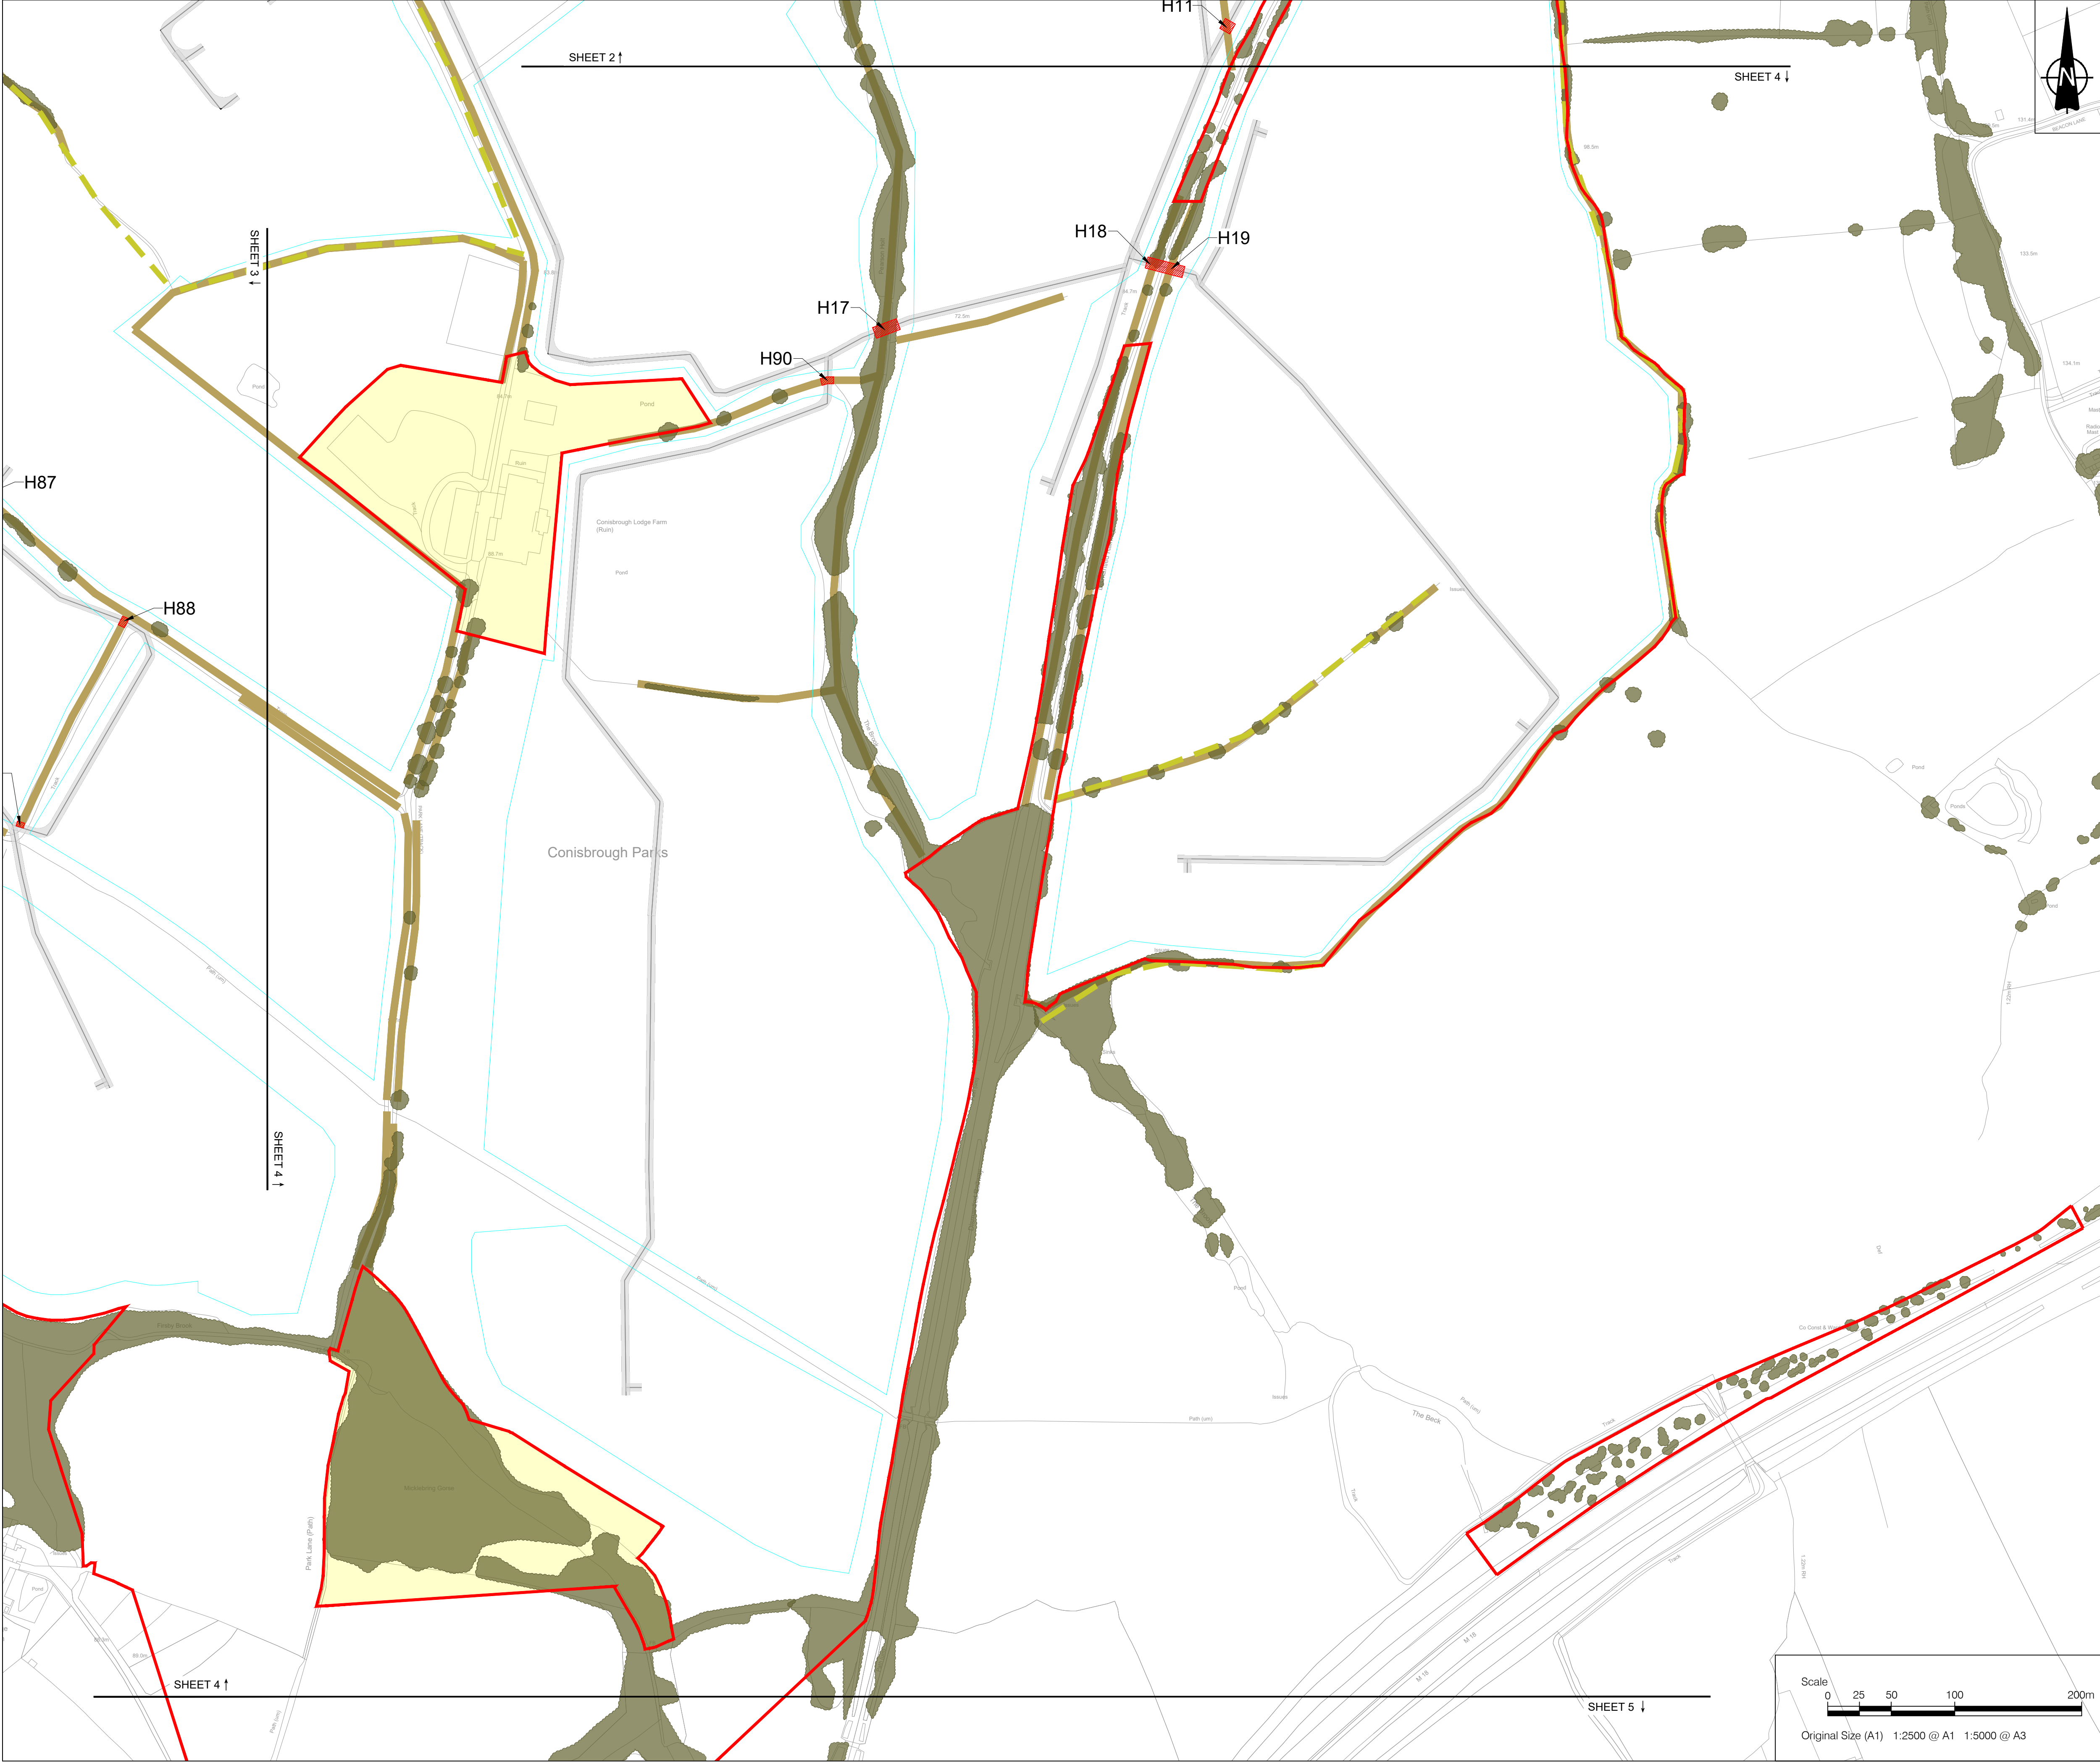

- NOTES**
1. ALL DIMENSIONS IN METRES UNLESS STATED OTHERWISE.
 2. DO NOT SCALE FROM THIS DRAWING. USE ONLY PRINTED DIMENSIONS.
 3. THE PROPOSED WORKS SHOWN ARE ILLUSTRATIVE ONLY AND WILL BE SUBJECT TO CHANGE AS PART OF DETAILED DESIGN DEVELOPMENT. ANY CHANGES WILL BE LIMITED TO BEING WITHIN THE ORDER LIMITS AND ANY OTHER CONSTRAINTS INCLUDED IN THE DEVELOPMENT CONSENT ORDER.


- LEGEND**
- Order Limits
 - Land outside the Order Limits
 - Proposed internal access tracks
 - Proposed fence alignment
 - Existing hedgerow
 - Existing hedgerow of importance
 - Existing vegetation
 - Vegetation to be removed
 - Vegetation to be managed at 0.25m during construction

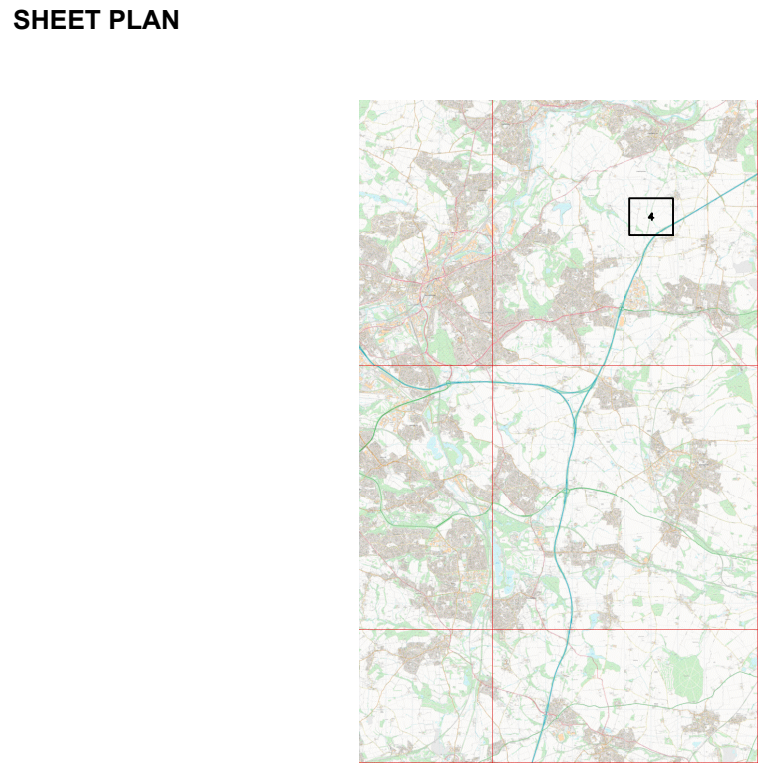


02	August 2026	Addition of land outside the Order Limits	EJ	SG	SM
01	June 2026	N/A	EJ	SG	SM
ISSUE	DATE	REMARKS	DRAWN	CHECK	APPROVED

TITLE:
Vegetation Removal Plans
Sheet 4 of 29
Whitestone Solar Farm
Regulation 5(2)(n)


DRAWING DATE: 04/06/2026	
SCALE: 1:2500	SHEET: Sheet 4 of 29
SIZE: A1	REVISION: P02
DRAWING REFERENCE: EN0110020/APP/2.9.1	
APPLICATION NUMBER: EN0110020	

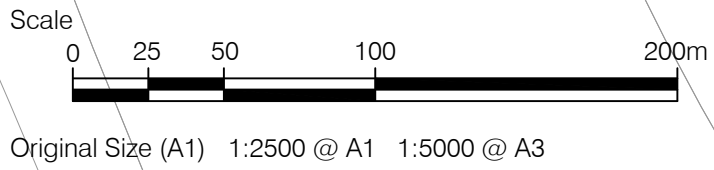

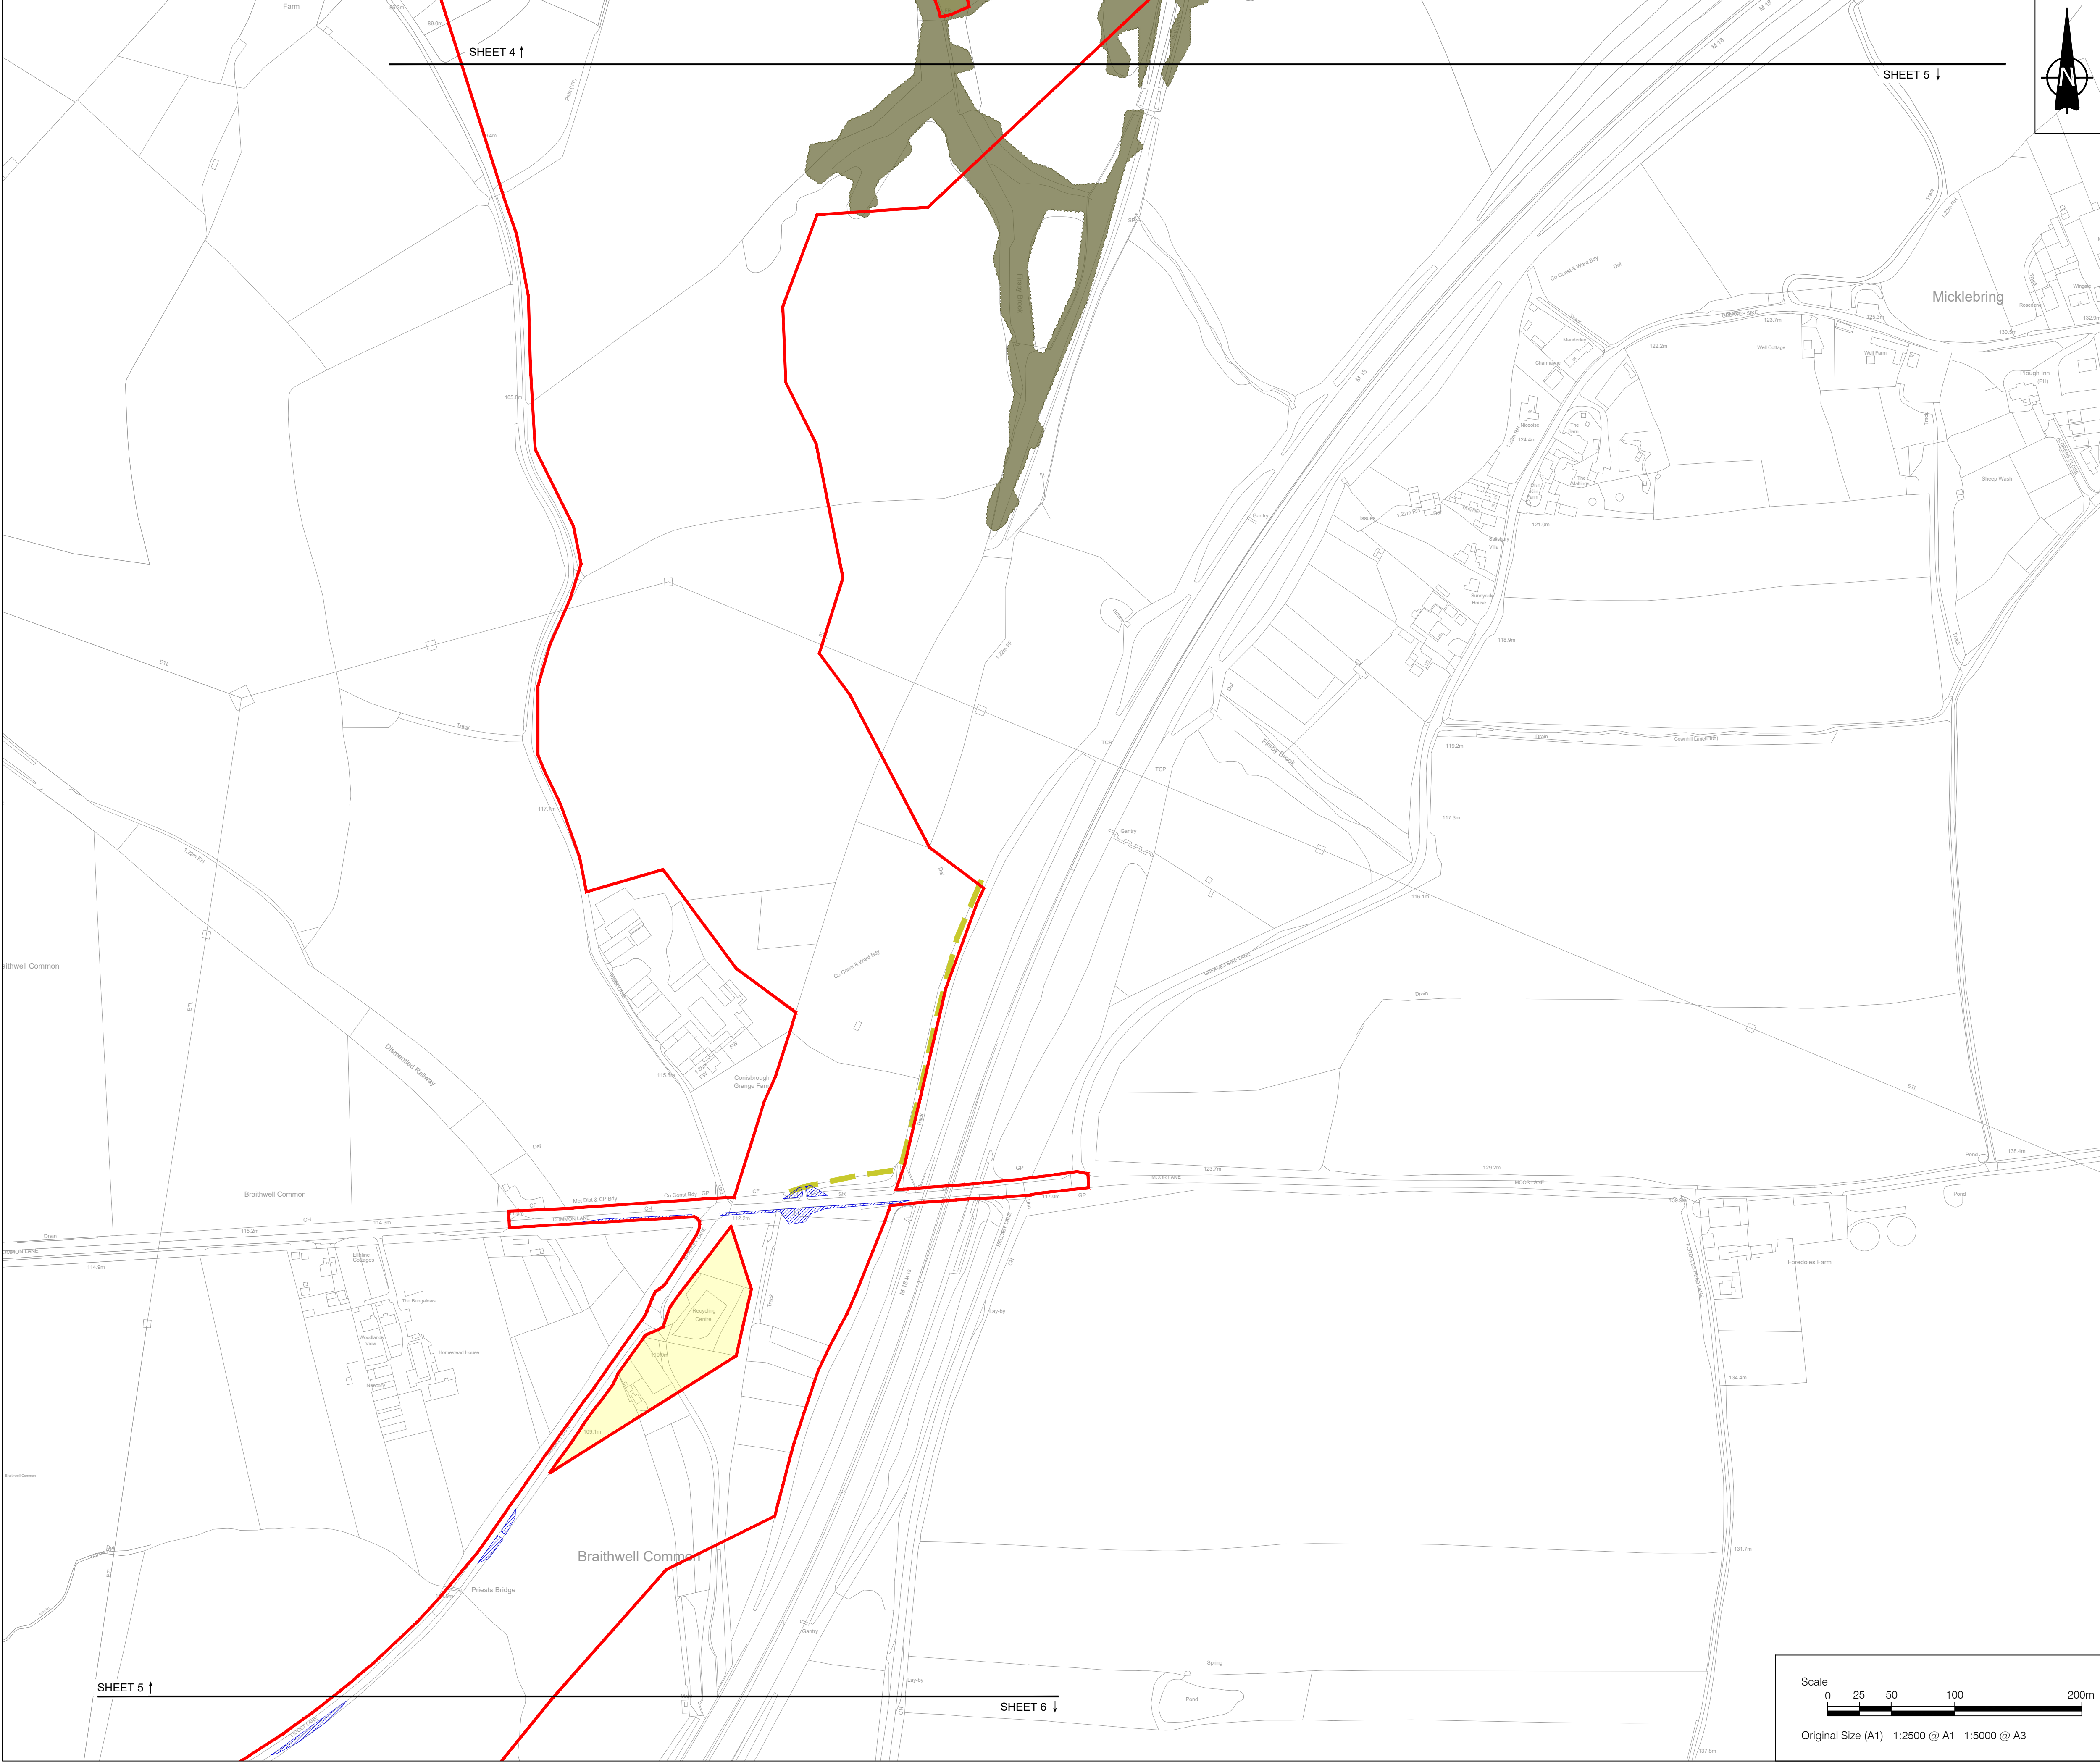

- NOTES**
- ALL DIMENSIONS IN METRES UNLESS STATED OTHERWISE.
 - DO NOT SCALE FROM THIS DRAWING. USE ONLY PRINTED DIMENSIONS.
 - THE PROPOSED WORKS SHOWN ARE ILLUSTRATIVE ONLY AND WILL BE SUBJECT TO CHANGE AS PART OF DETAILED DESIGN DEVELOPMENT. ANY CHANGES WILL BE LIMITED TO BEING WITHIN THE ORDER LIMITS AND ANY OTHER CONSTRAINTS INCLUDED IN THE DEVELOPMENT CONSENT ORDER.

- LEGEND**
- Order Limits
 - Land outside the Order Limits
 - Proposed internal access tracks
 - Proposed fence alignment
 - Existing hedgerow
 - Existing hedgerow of importance
 - Existing vegetation
 - Vegetation to be removed
 - Vegetation to be managed at 0.25m during construction


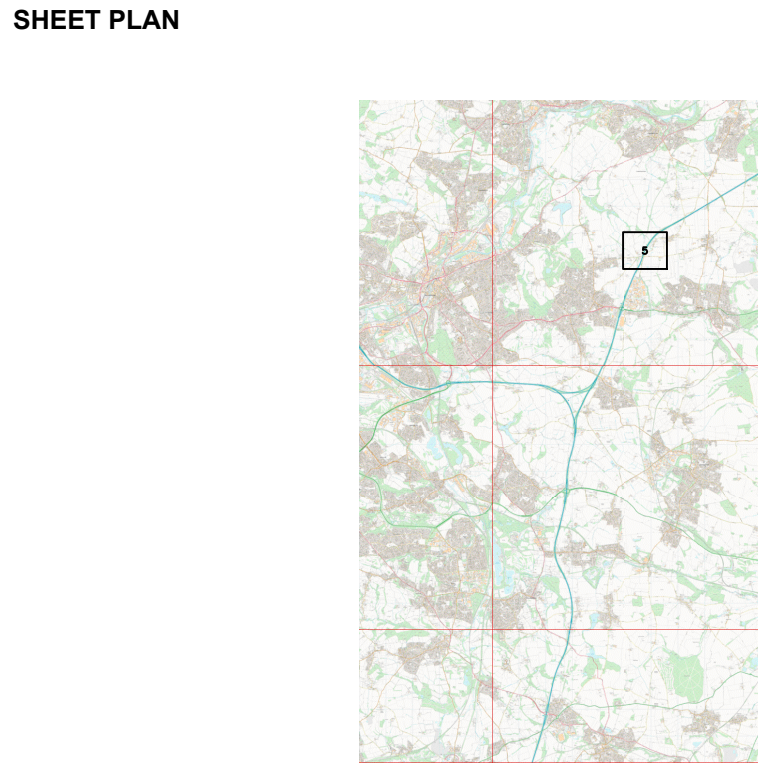


02	August 2026	Addition of land outside the Order Limits	EJ	SG	SM
01	June 2026	N/A	EJ	SG	SM
ISSUE	DATE	REMARKS	DRAWN	CHECK	APPROVED

TITLE:
Vegetation Removal Plans
Sheet 5 of 29
Whitestone Solar Farm
Regulation 5(2)(n)


DRAWING DATE: 04/06/2026	
SCALE: 1:2500	SHEET: Sheet 5 of 29
SIZE: A1	REVISION: P02
DRAWING REFERENCE: EN0110020/APP/2.9.1	
APPLICATION NUMBER: EN0110020	



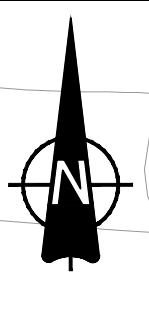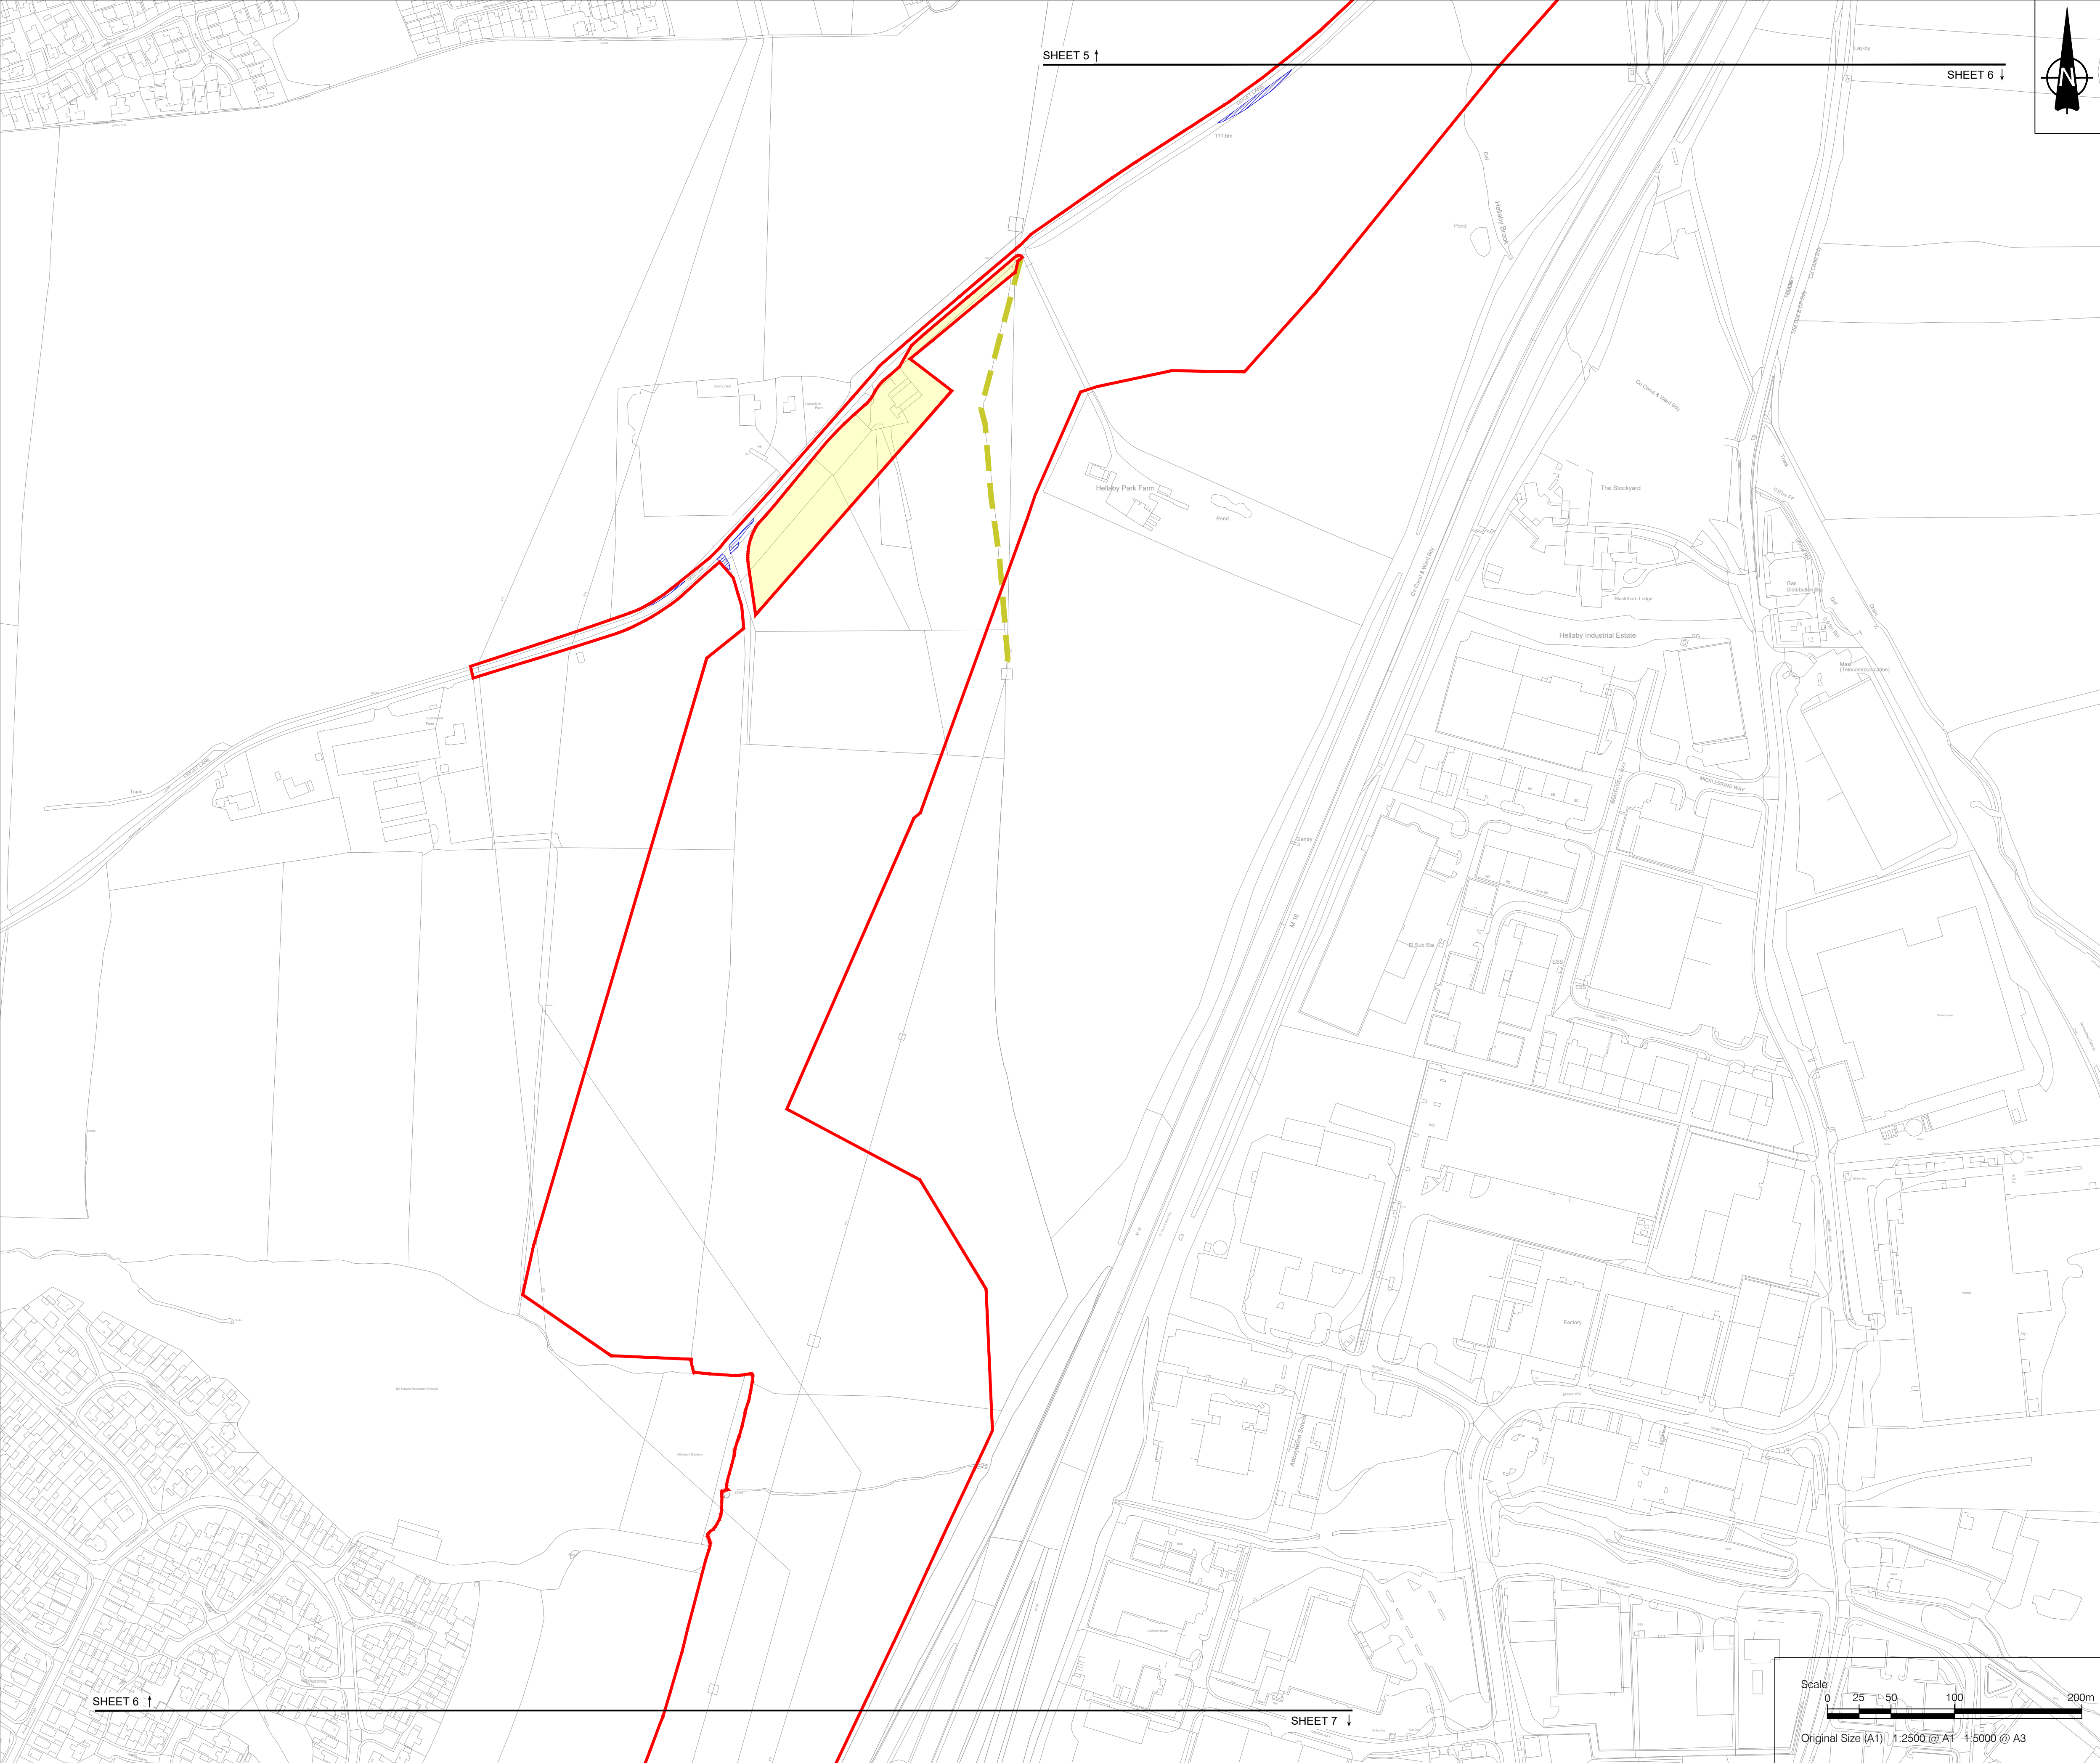

- NOTES**
1. ALL DIMENSIONS IN METRES UNLESS STATED OTHERWISE.
 2. DO NOT SCALE FROM THIS DRAWING. USE ONLY PRINTED DIMENSIONS.
 3. THE PROPOSED WORKS SHOWN ARE ILLUSTRATIVE ONLY AND WILL BE SUBJECT TO CHANGE AS PART OF DETAILED DESIGN DEVELOPMENT. ANY CHANGES WILL BE LIMITED TO BEING WITHIN THE ORDER LIMITS AND ANY OTHER CONSTRAINTS INCLUDED IN THE DEVELOPMENT CONSENT ORDER.

- LEGEND**
- Order Limits
 - Land outside the Order Limits
 - Proposed internal access tracks
 - Proposed fence alignment
 - Existing hedgerow
 - Existing hedgerow of importance
 - Existing vegetation
 - Vegetation to be removed
 - Vegetation to be managed at 0.25m during construction

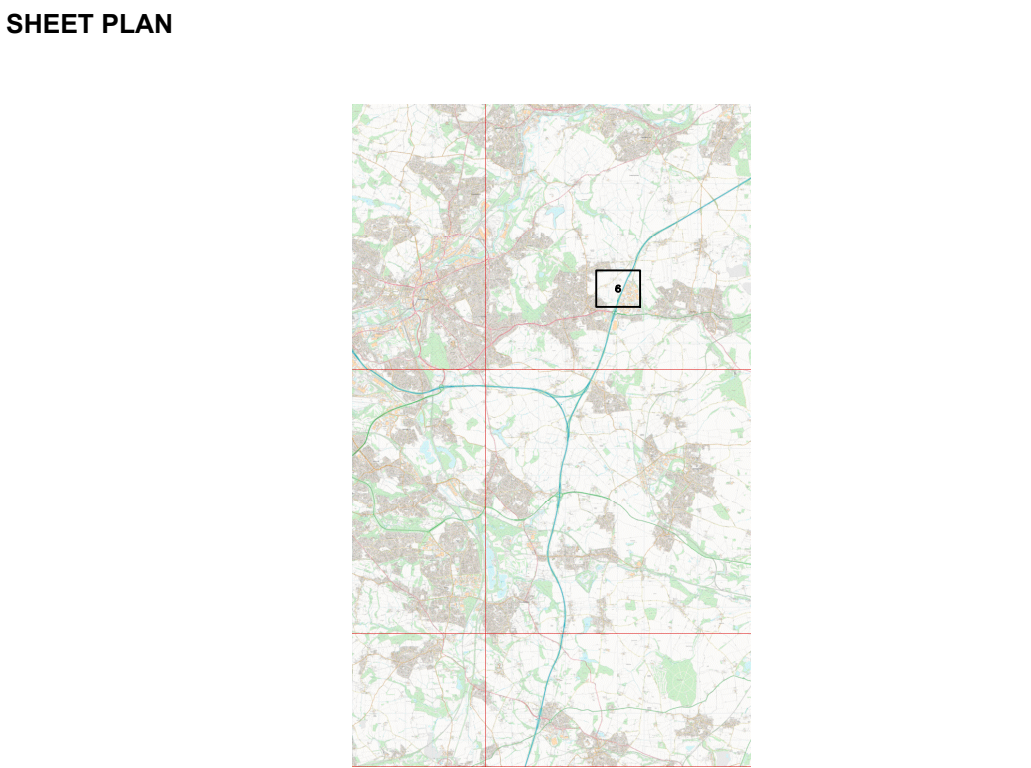

02	August 2026	Addition of land outside the Order Limits	EJ	SG	SM
01	June 2026	N/A	EJ	SG	SM
ISSUE	DATE	REMARKS	DRAWN	CHECK	APPROVED

TITLE:
Vegetation Removal Plans
Sheet 6 of 29
Whitestone Solar Farm
Regulation 5(2)(n)


DRAWING DATE: 04/06/2026

SCALE: 1:2500	SHEET: Sheet 6 of 29
SIZE: A1	REVISION: P02

DRAWING REFERENCE: EN0110020/APP/2.9.1


APPLICATION NUMBER: EN0110020



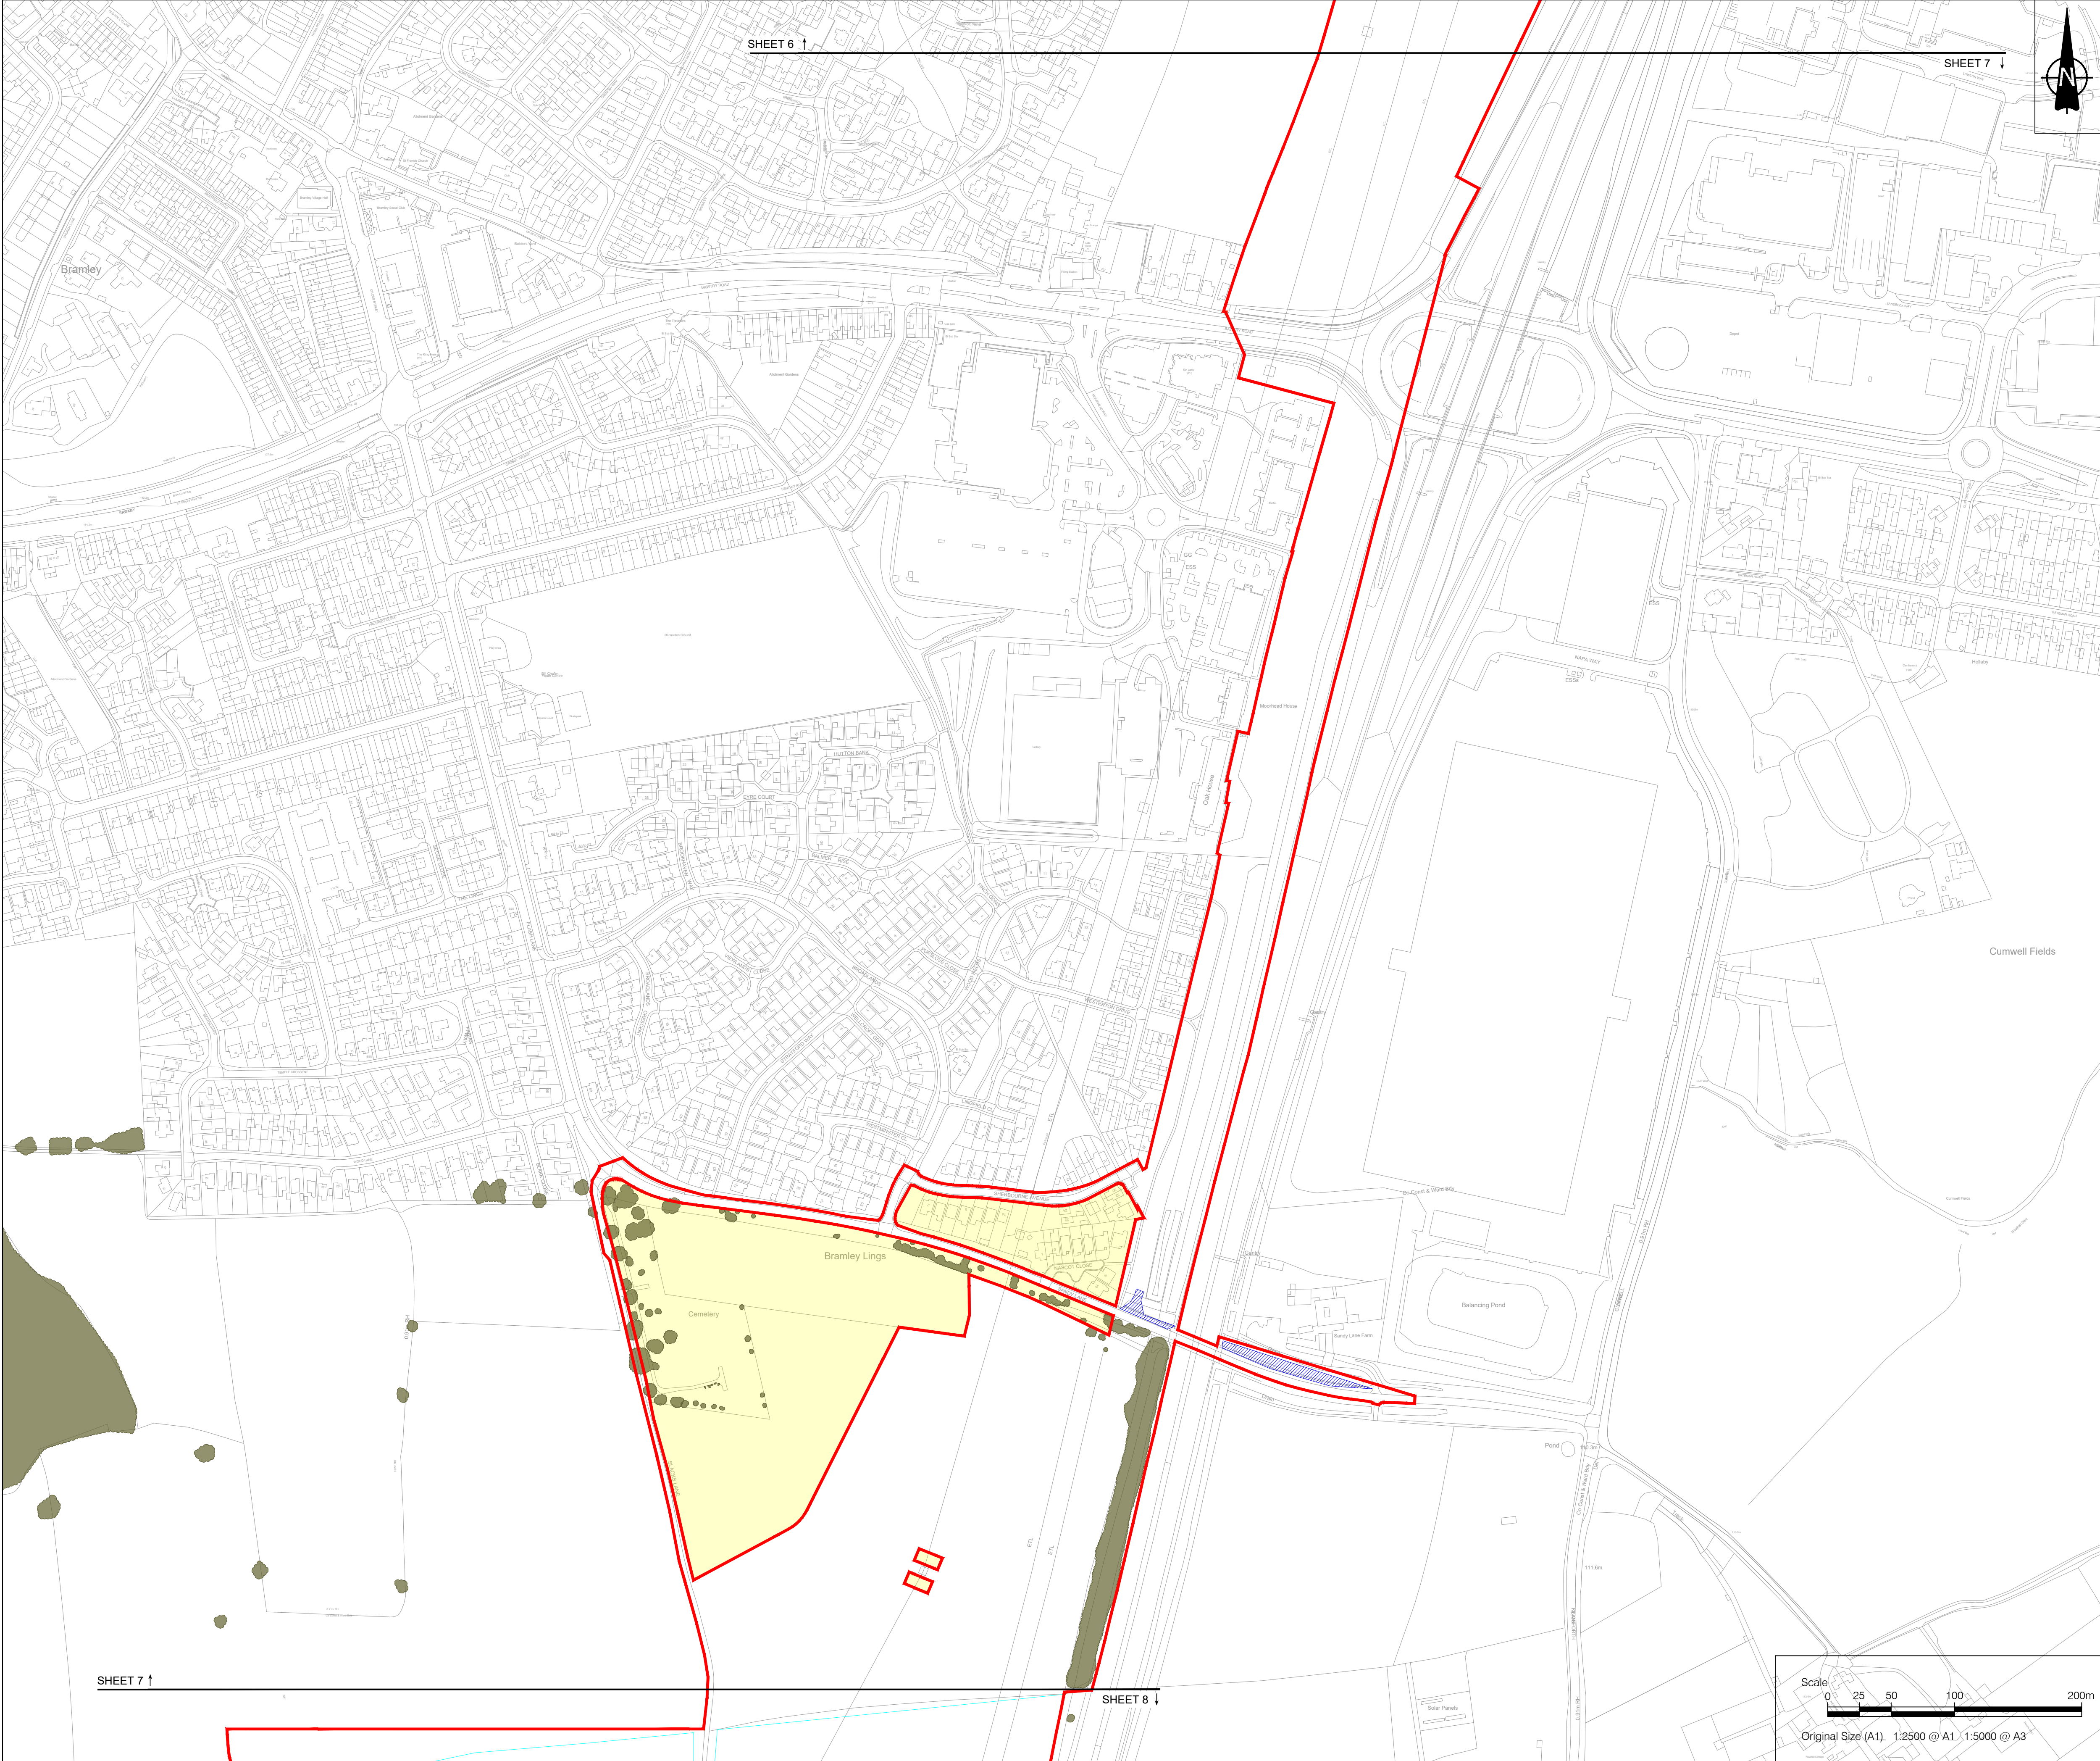

- NOTES**
- ALL DIMENSIONS IN METRES UNLESS STATED OTHERWISE.
 - DO NOT SCALE FROM THIS DRAWING. USE ONLY PRINTED DIMENSIONS.
 - THE PROPOSED WORKS SHOWN ARE ILLUSTRATIVE ONLY AND WILL BE SUBJECT TO CHANGE AS PART OF DETAILED DESIGN DEVELOPMENT. ANY CHANGES WILL BE LIMITED TO BEING WITHIN THE ORDER LIMITS AND ANY OTHER CONSTRAINTS INCLUDED IN THE DEVELOPMENT CONSENT ORDER.

- LEGEND**
- Order Limits
 - Land outside the Order Limits
 - Proposed internal access tracks
 - Proposed fence alignment
 - Existing hedgerow
 - Existing hedgerow of importance
 - Existing vegetation
 - Vegetation to be removed
 - Vegetation to be managed at 0.25m during construction

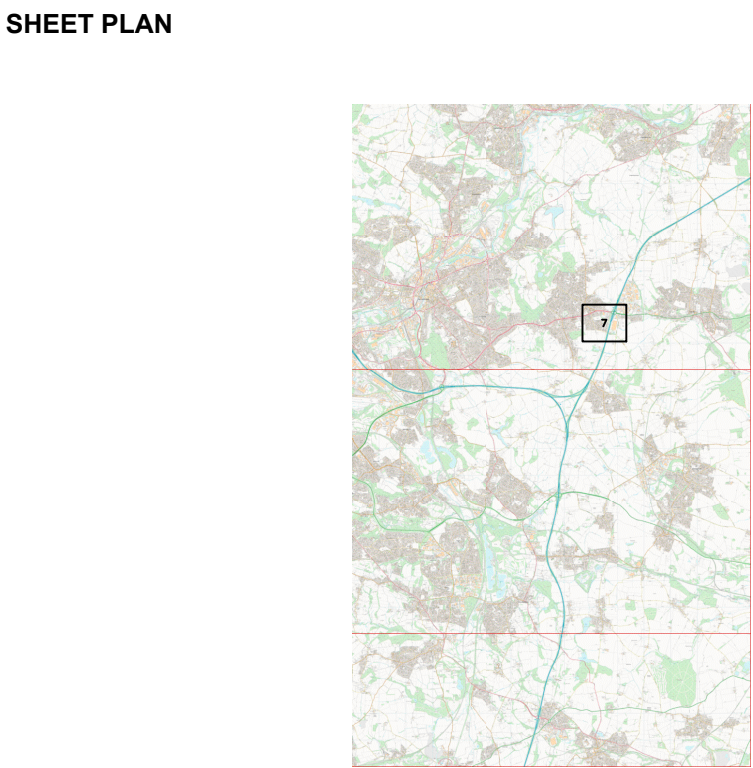

02	August 2026	Addition of land outside the Order Limits	EJ	SG	SM
01	June 2026	N/A	EJ	SG	SM
ISSUE	DATE	REMARKS	DRAWN	CHECK	APPROVED

TITLE:
Vegetation Removal Plans
Sheet 7 of 29
Whitstone Solar Farm
Regulation 5(2)(n)



DRAWING DATE: 04/06/2026

SCALE: 1:2500	SHEET: Sheet 7 of 29
SIZE: A1	REVISION: P02

DRAWING REFERENCE: EN0110020/APP/2.9.1


APPLICATION NUMBER: EN0110020



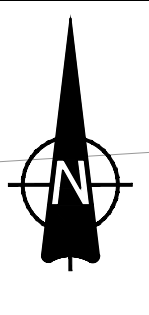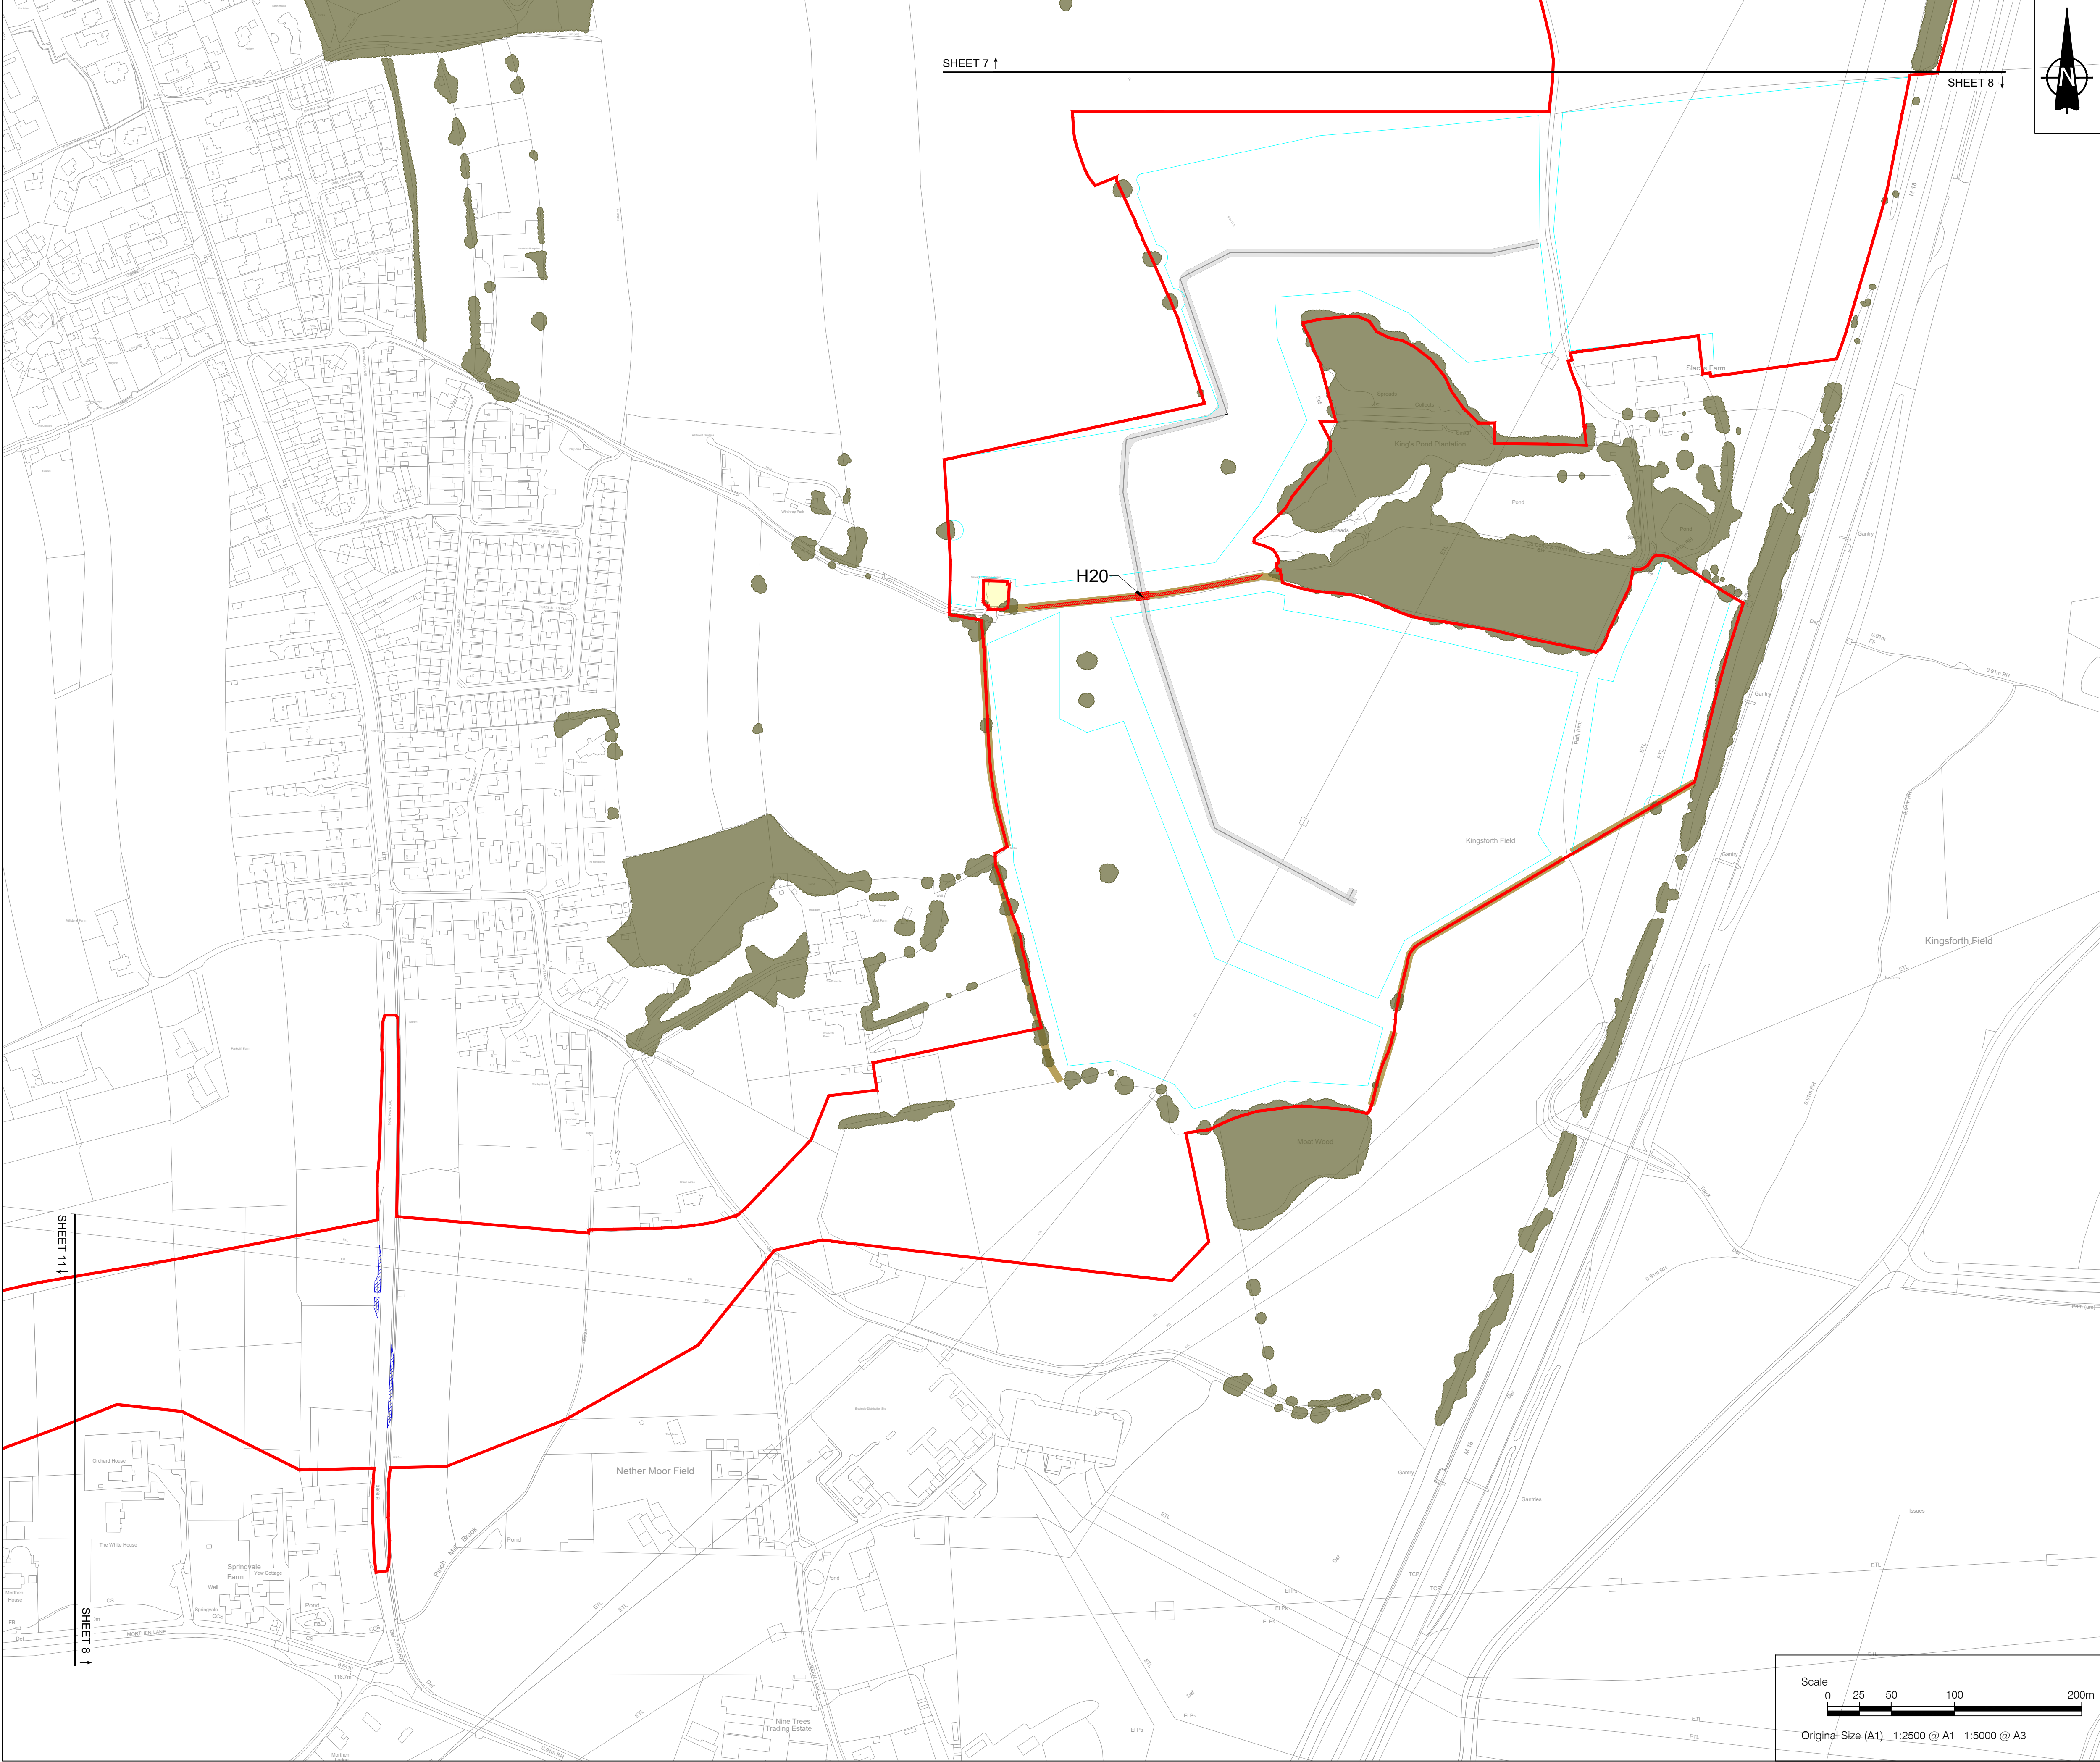

- NOTES**
1. ALL DIMENSIONS IN METRES UNLESS STATED OTHERWISE.
 2. DO NOT SCALE FROM THIS DRAWING. USE ONLY PRINTED DIMENSIONS.
 3. THE PROPOSED WORKS SHOWN ARE ILLUSTRATIVE ONLY AND WILL BE SUBJECT TO CHANGE AS PART OF DETAILED DESIGN DEVELOPMENT. ANY CHANGES WILL BE LIMITED TO BEING WITHIN THE ORDER LIMITS AND ANY OTHER CONSTRAINTS INCLUDED IN THE DEVELOPMENT CONSENT ORDER.

- LEGEND**
- Order Limits
 - Land outside the Order Limits
 - Proposed internal access tracks
 - Proposed fence alignment
 - Existing hedgerow
 - Existing hedgerow of importance
 - Existing vegetation
 - Vegetation to be removed
 - Vegetation to be managed at 0.25m during construction

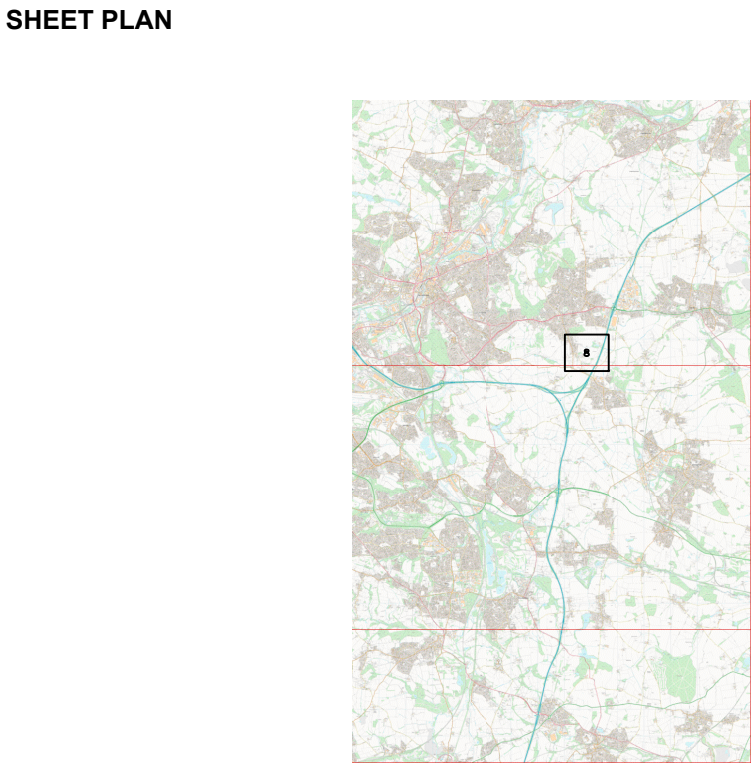

02	August 2026	Addition of land outside the Order Limits	EJ	SG	SM
01	June 2026	N/A	EJ	SG	SM
ISSUE	DATE	REMARKS	DRAWN	CHECK	APPROVED

TITLE:
Vegetation Removal Plans
Sheet 8 of 29
Whitestone Solar Farm
Regulation 5(2)(n)


DRAWING DATE: 04/06/2026

SCALE: 1:2500	SHEET: Sheet 8 of 29
SIZE: A1	REVISION: P02

DRAWING REFERENCE: EN0110020/APP/2.9.1


APPLICATION NUMBER: EN0110020



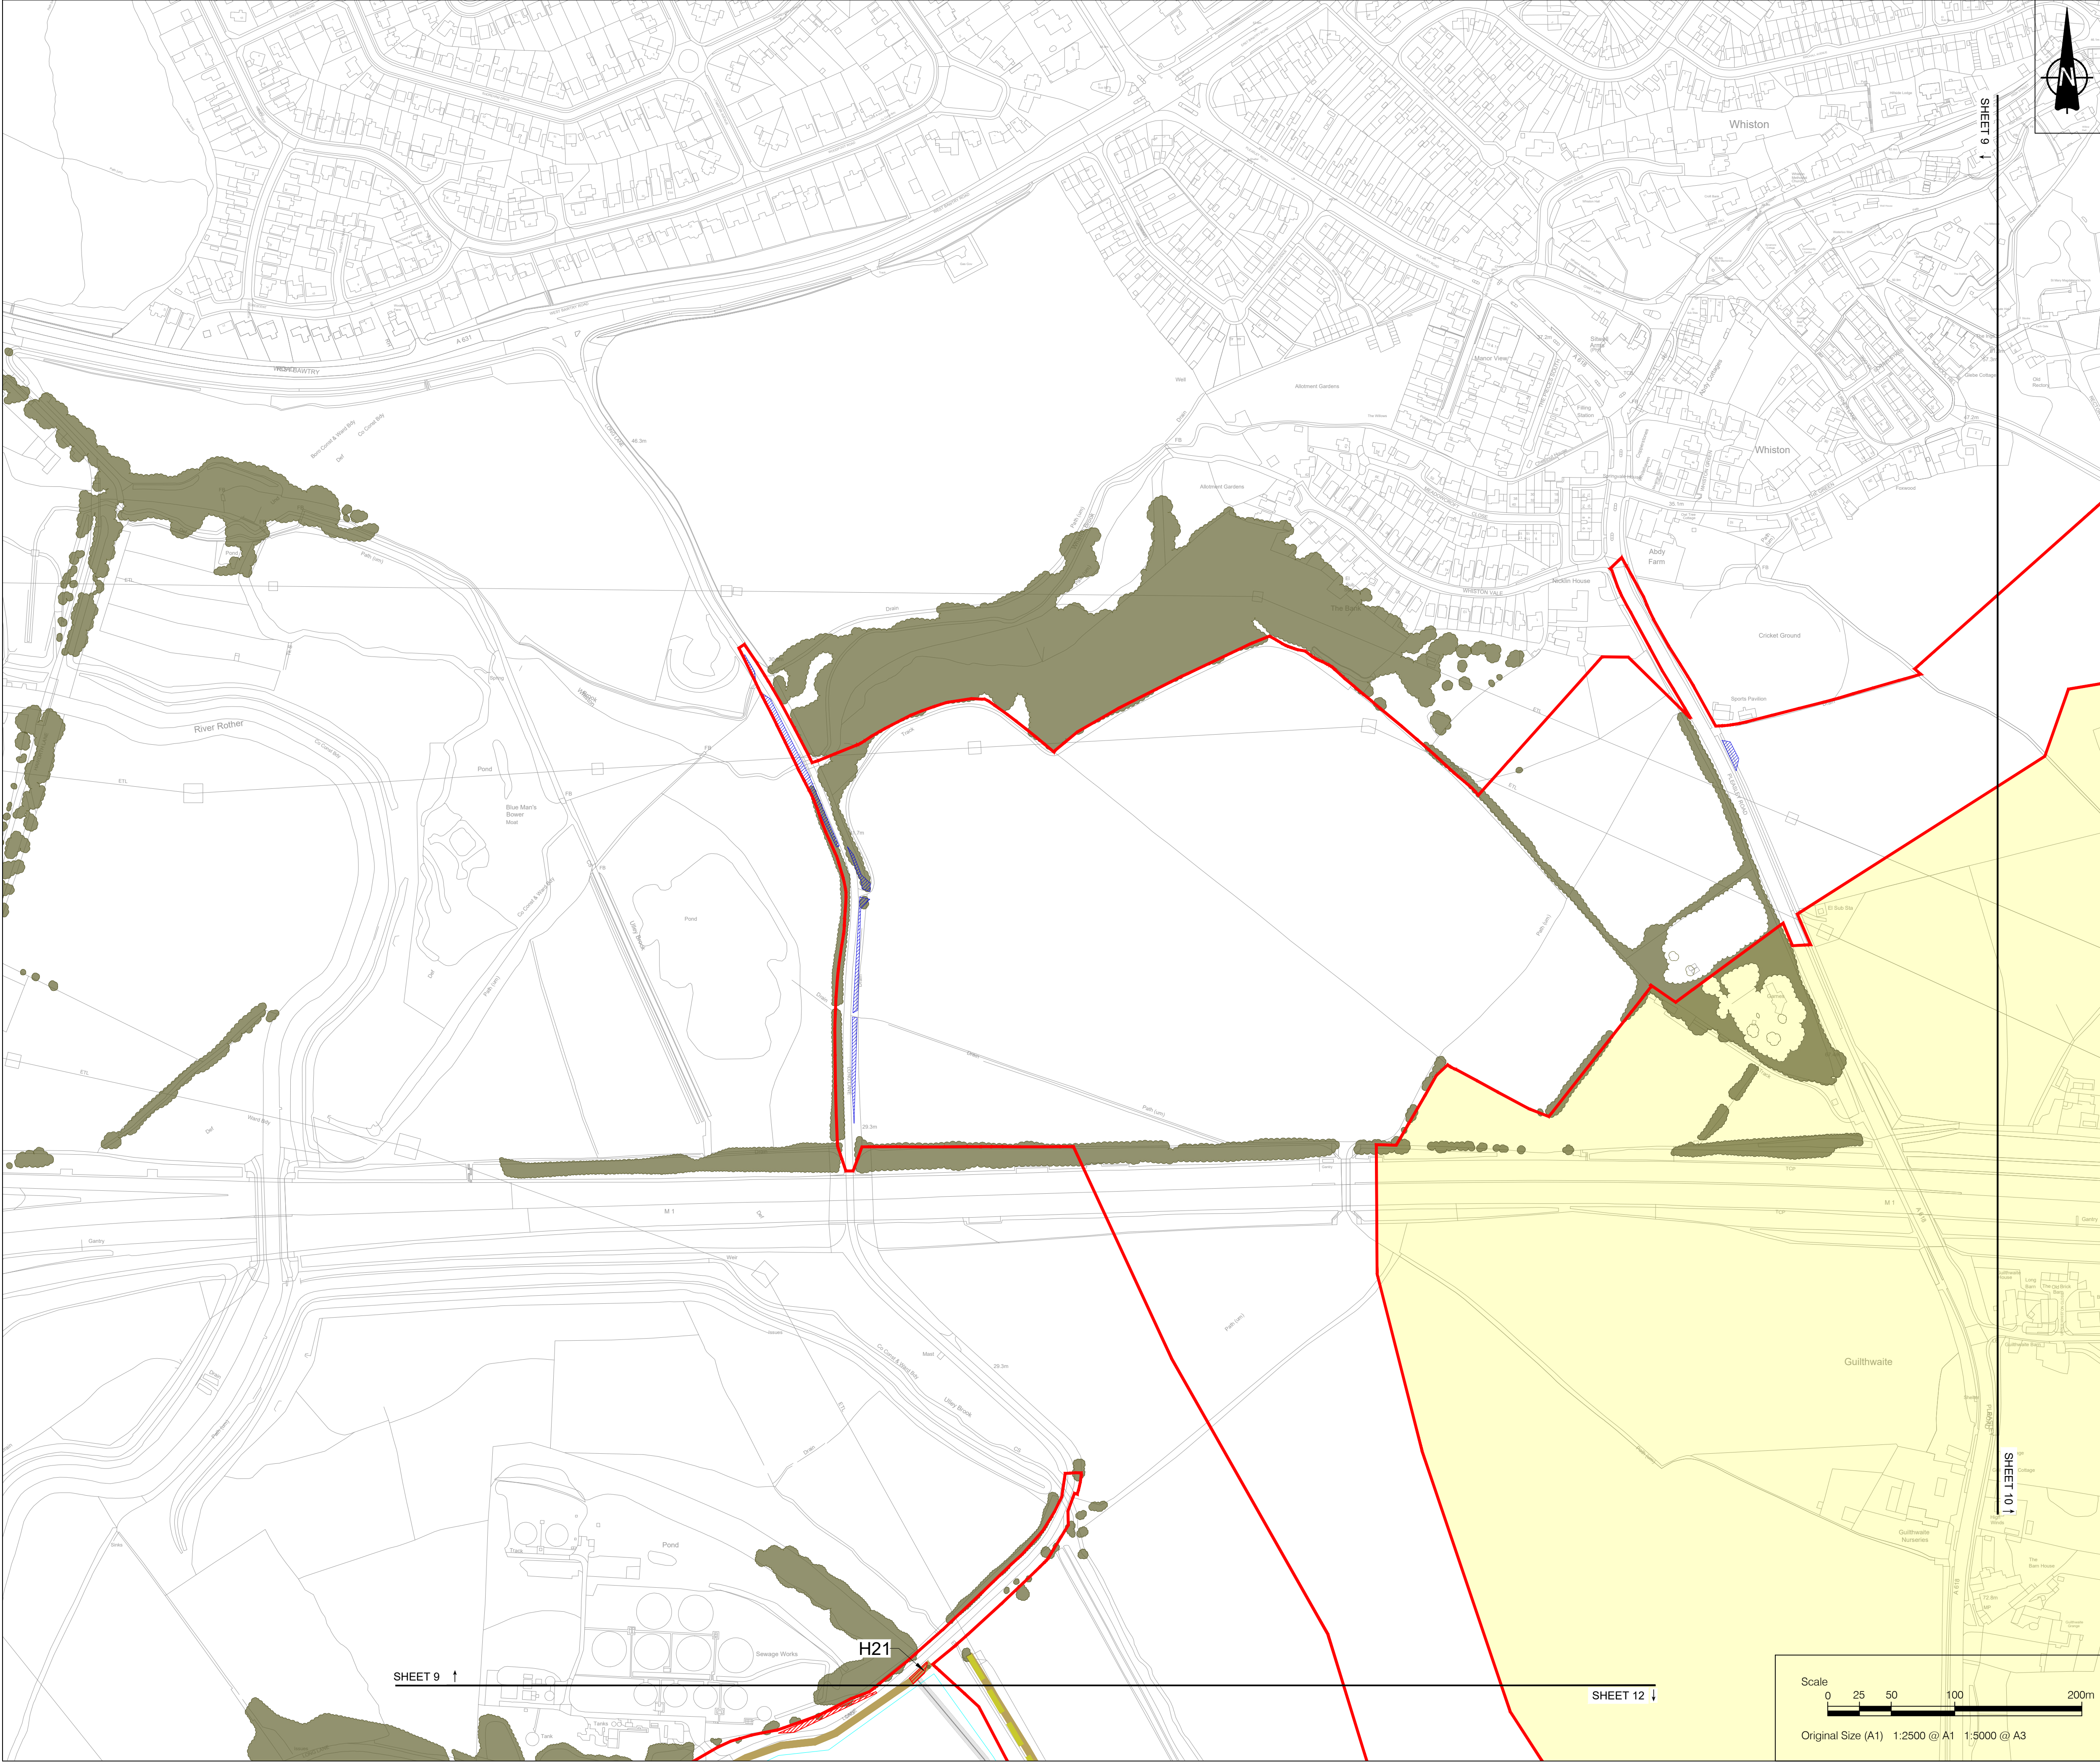

- NOTES**
1. ALL DIMENSIONS IN METRES UNLESS STATED OTHERWISE.
 2. DO NOT SCALE FROM THIS DRAWING. USE ONLY PRINTED DIMENSIONS.
 3. THE PROPOSED WORKS SHOWN ARE ILLUSTRATIVE ONLY AND WILL BE SUBJECT TO CHANGE AS PART OF DETAILED DESIGN DEVELOPMENT. ANY CHANGES WILL BE LIMITED TO BEING WITHIN THE ORDER LIMITS AND ANY OTHER CONSTRAINTS INCLUDED IN THE DEVELOPMENT CONSENT ORDER.

- LEGEND**
- Order Limits
 - Land outside the Order Limits
 - Proposed internal access tracks
 - Proposed fence alignment
 - Existing hedgerow
 - Existing hedgerow of importance
 - Existing vegetation
 - Vegetation to be removed
 - Vegetation to be managed at 0.25m during construction

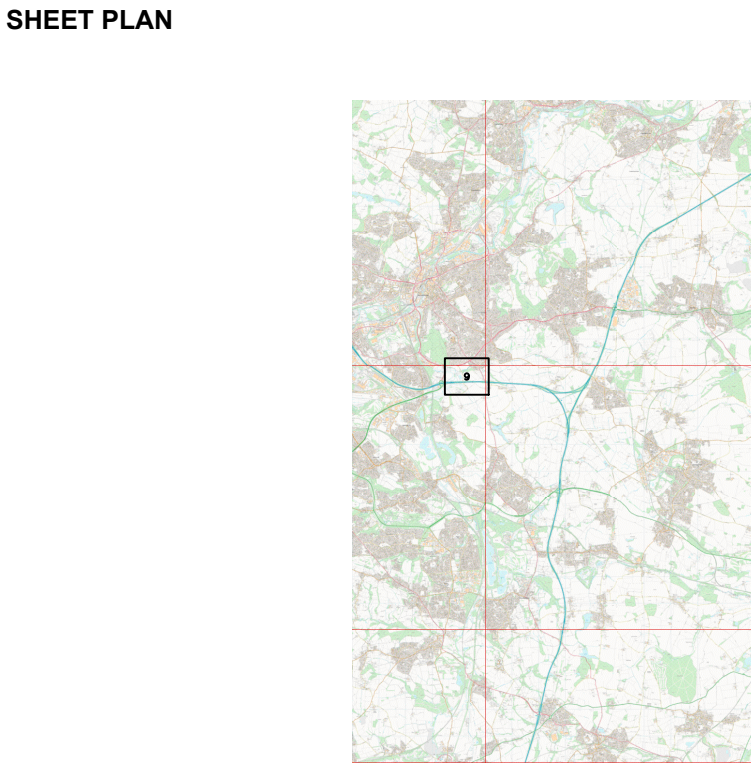

02	August 2026	Addition of land outside the Order Limits	EJ	SG	SM
01	June 2026	N/A	EJ	SG	SM
ISSUE	DATE	REMARKS	DRAWN	CHECK	APPROVED

TITLE:
Vegetation Removal Plans
Sheet 9 of 29
Whitestone Solar Farm
Regulation 5(2)(n)



DRAWING DATE: 04/06/2026

SCALE: 1:2500	SHEET: Sheet 9 of 29
SIZE: A1	REVISION: P02

DRAWING REFERENCE: EN0110020/APP/2.9.1


APPLICATION NUMBER: EN0110020



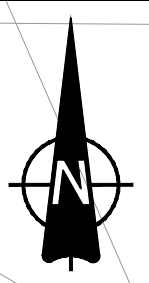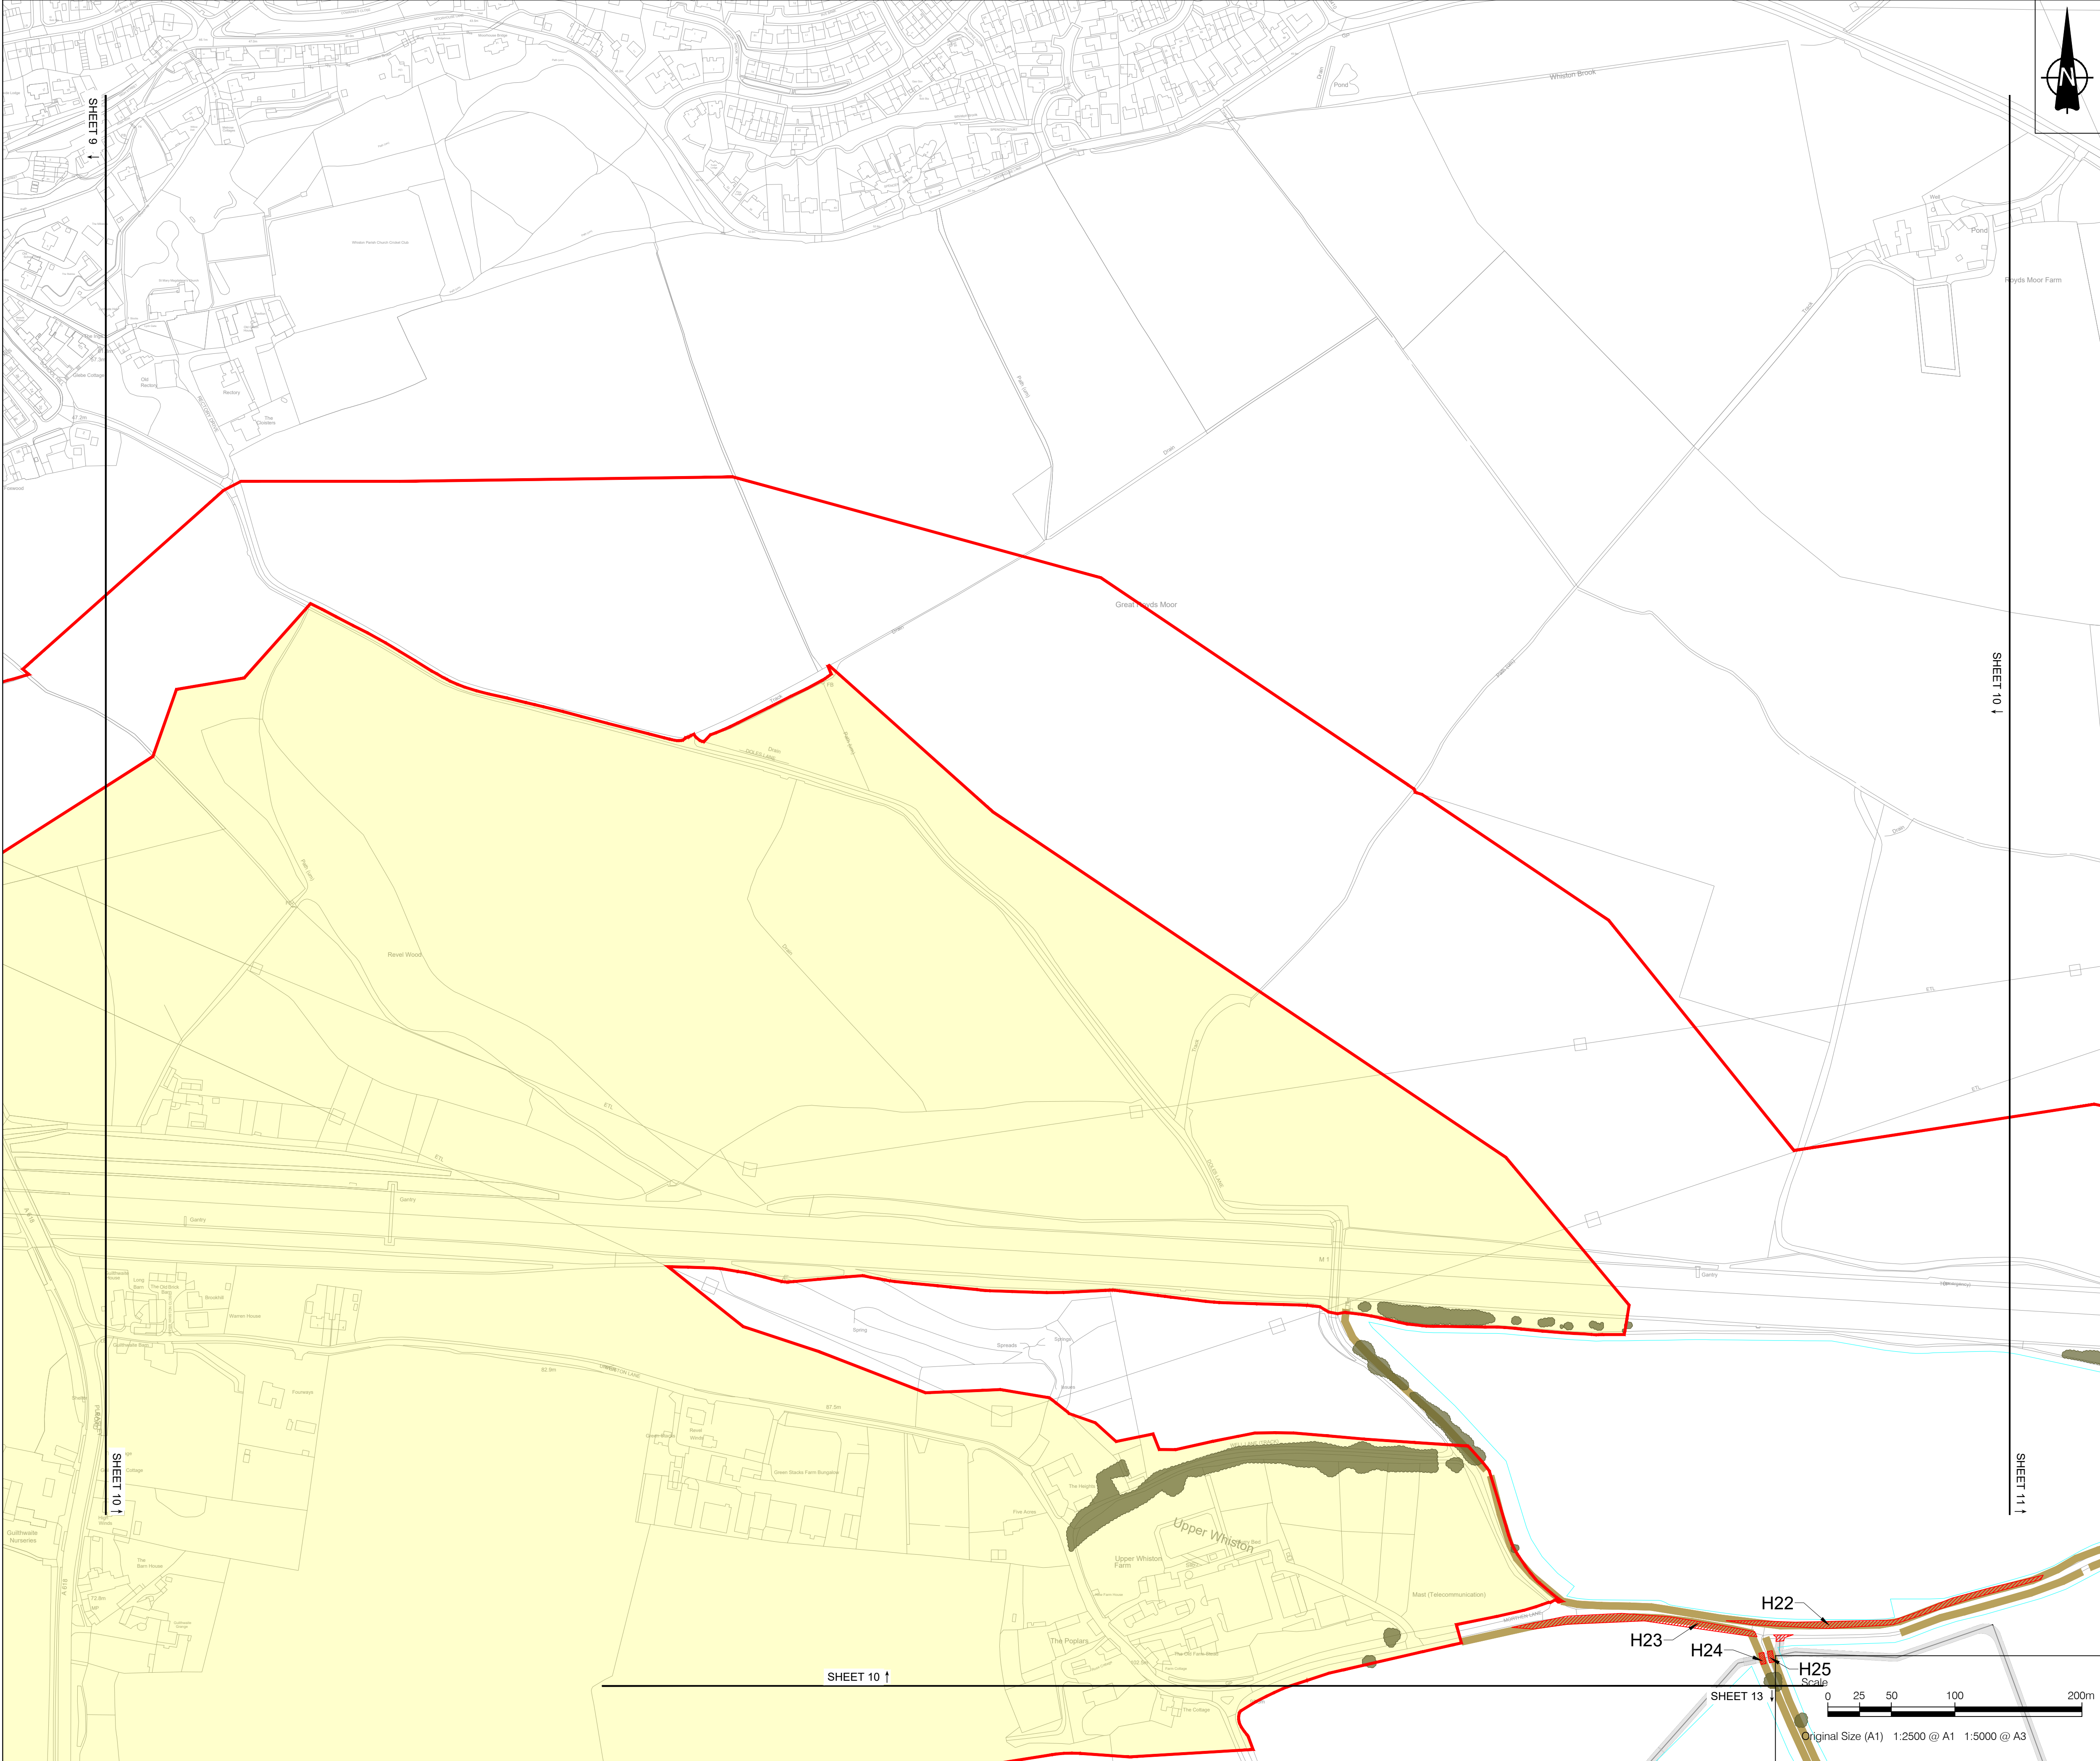

- NOTES**
- ALL DIMENSIONS IN METRES UNLESS STATED OTHERWISE.
 - DO NOT SCALE FROM THIS DRAWING. USE ONLY PRINTED DIMENSIONS.
 - THE PROPOSED WORKS SHOWN ARE ILLUSTRATIVE ONLY AND WILL BE SUBJECT TO CHANGE AS PART OF DETAILED DESIGN DEVELOPMENT. ANY CHANGES WILL BE LIMITED TO BEING WITHIN THE ORDER LIMITS AND ANY OTHER CONSTRAINTS INCLUDED IN THE DEVELOPMENT CONSENT ORDER.

- LEGEND**
- Order Limits
 - Land outside the Order Limits
 - Proposed internal access tracks
 - Proposed fence alignment
 - Existing hedgerow
 - Existing hedgerow of importance
 - Existing vegetation
 - Vegetation to be removed
 - Vegetation to be managed at 0.25m during construction

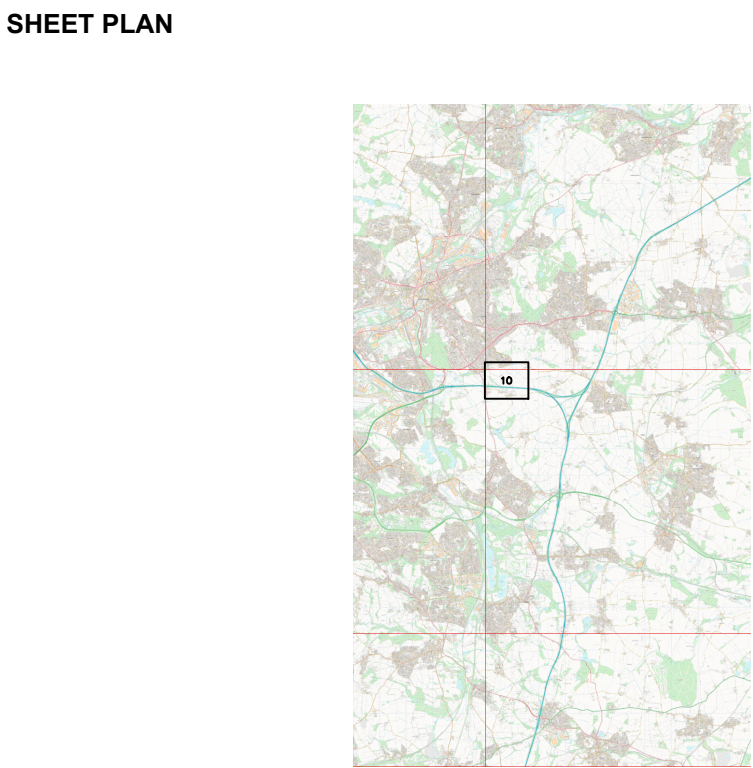

02	August 2026	Addition of land outside the Order Limits	EJ	SG	SM
01	June 2026	N/A	EJ	SG	SM
ISSUE	DATE	REMARKS	DRAWN	CHECK	APPROVED

TITLE:
Vegetation Removal Plans
Sheet 10 of 29
Whitestone Solar Farm
Regulation 5(2)(n)



DRAWING DATE: 04/06/2026

SCALE: 1:2500	SHEET: Sheet 10 of 29
SIZE: A1	REVISION: P02

DRAWING REFERENCE: EN0110020/APP/2.9.1


APPLICATION NUMBER: EN0110020



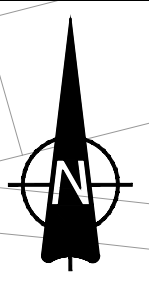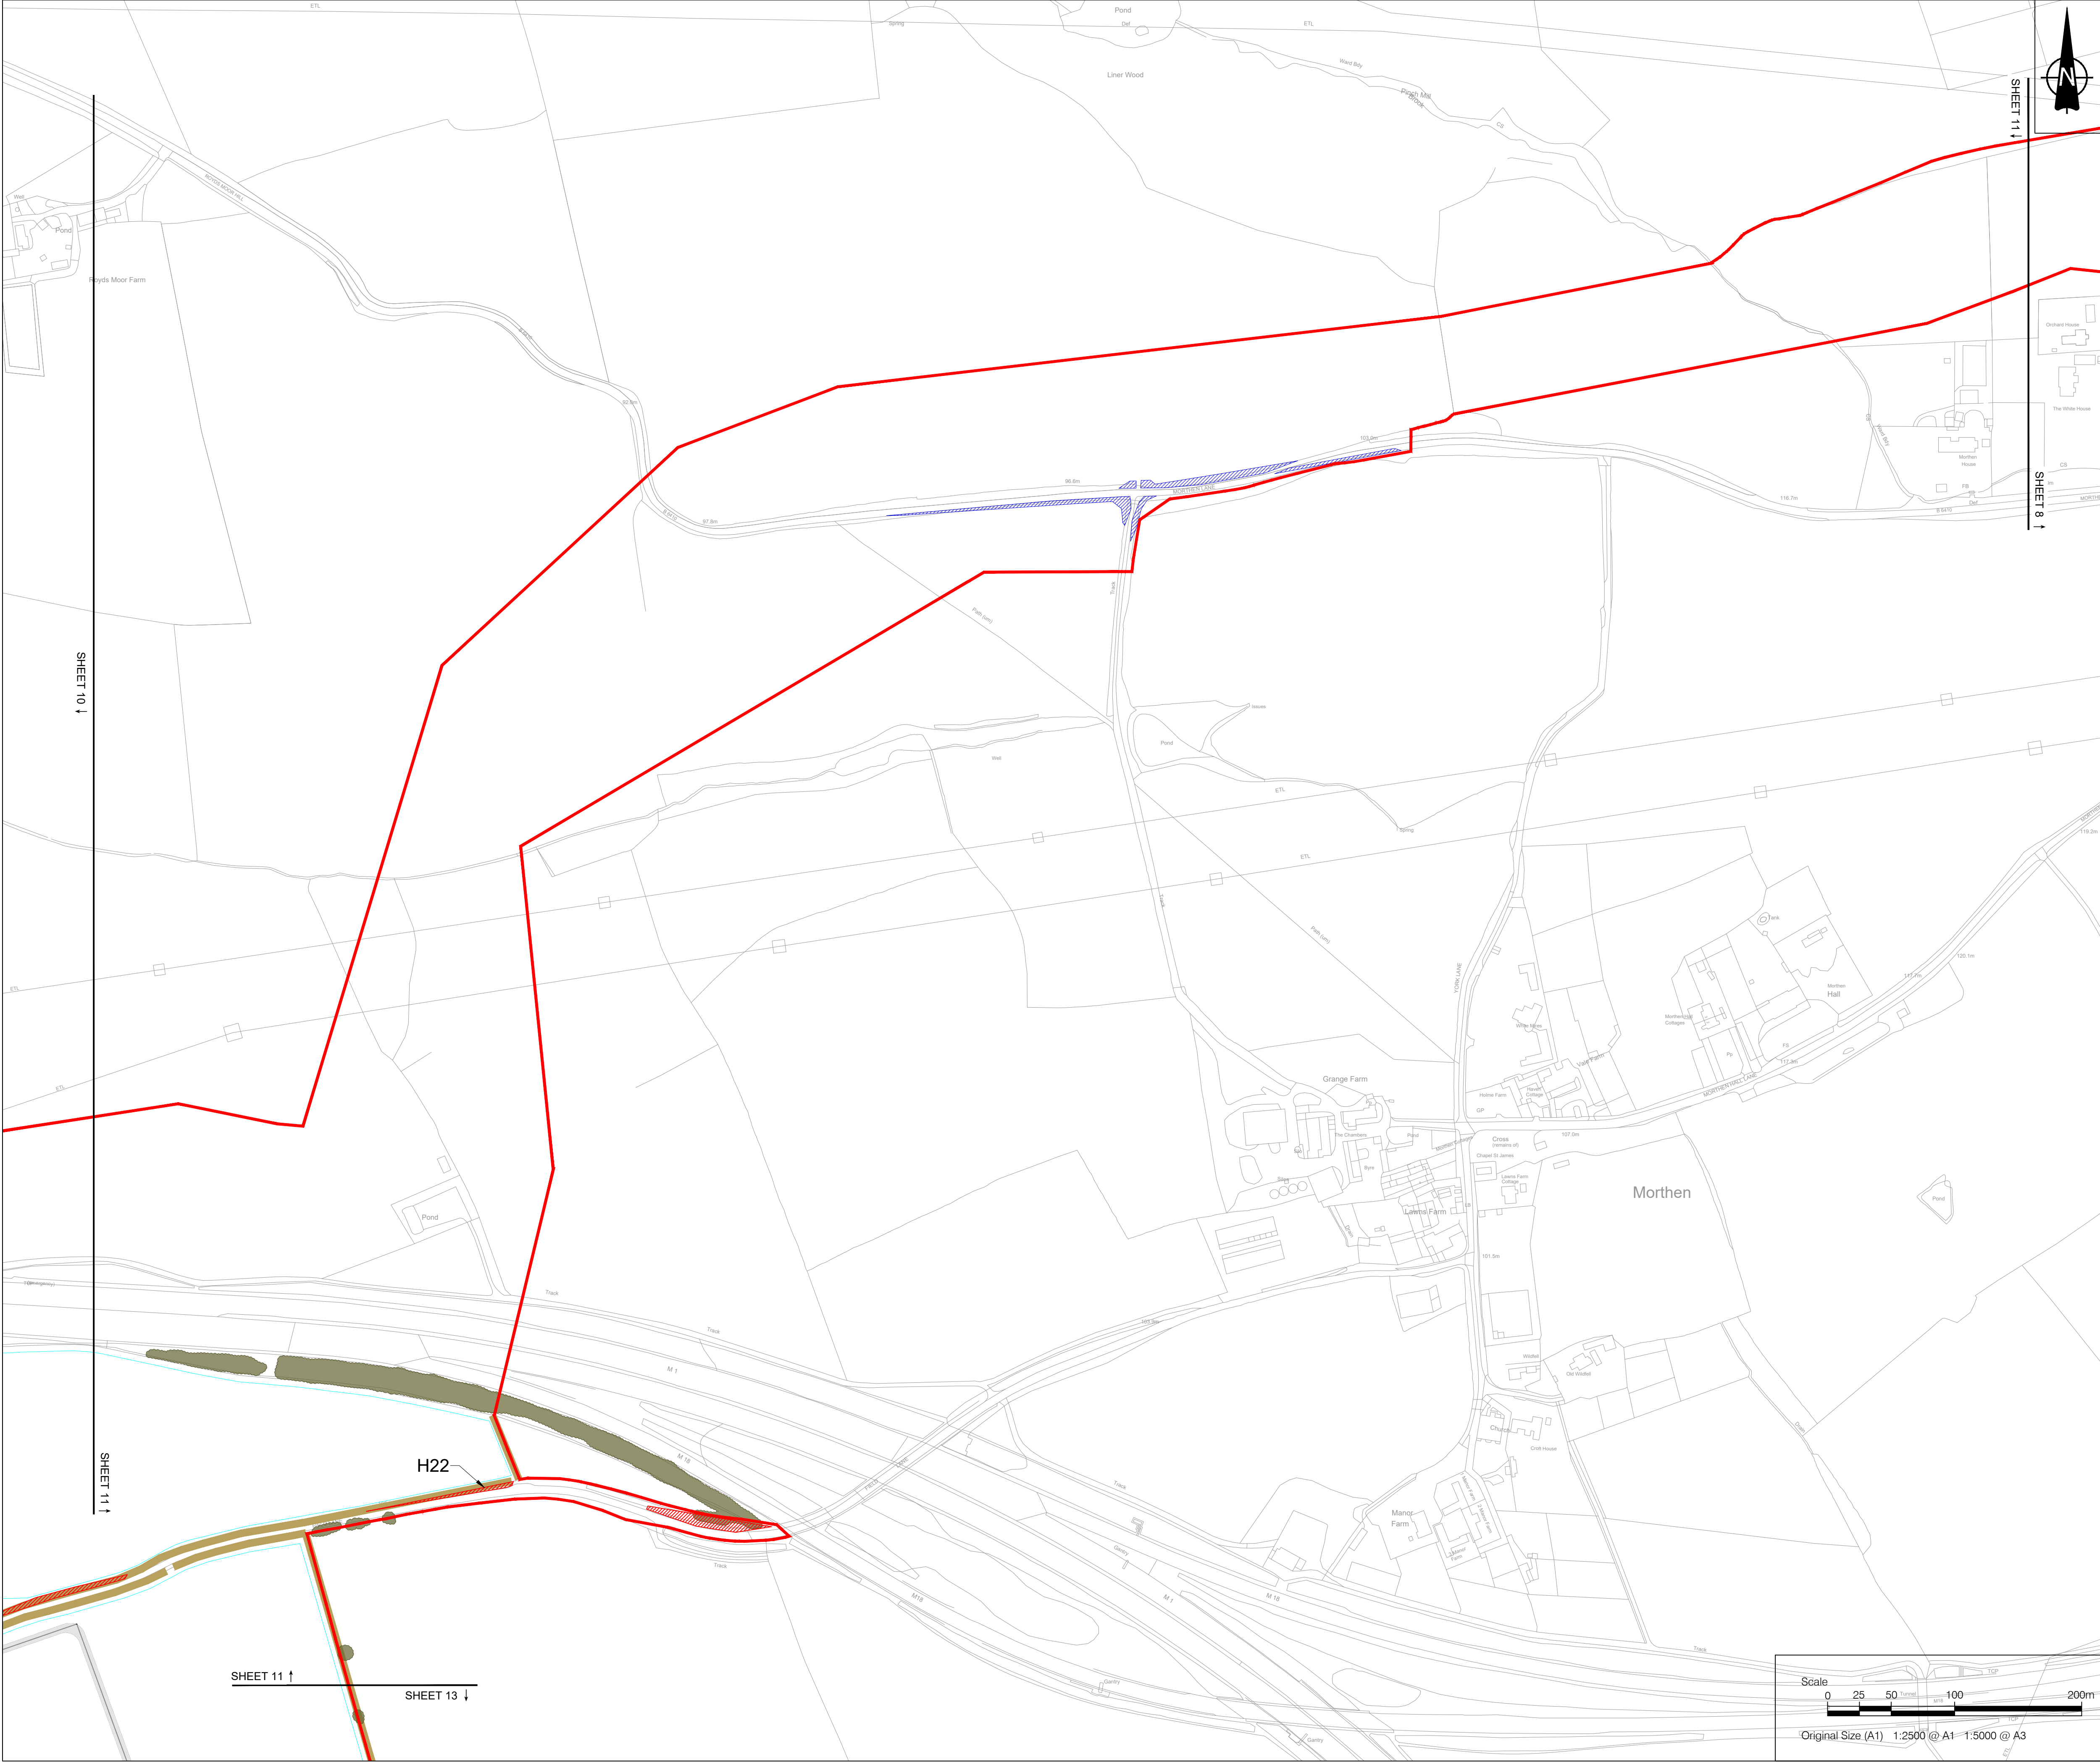

- NOTES**
1. ALL DIMENSIONS IN METRES UNLESS STATED OTHERWISE.
 2. DO NOT SCALE FROM THIS DRAWING. USE ONLY PRINTED DIMENSIONS.
 3. THE PROPOSED WORKS SHOWN ARE ILLUSTRATIVE ONLY AND WILL BE SUBJECT TO CHANGE AS PART OF DETAILED DESIGN DEVELOPMENT. ANY CHANGES WILL BE LIMITED TO BEING WITHIN THE ORDER LIMITS AND ANY OTHER CONSTRAINTS INCLUDED IN THE DEVELOPMENT CONSENT ORDER.

- LEGEND**
- Order Limits
 - Land outside the Order Limits
 - Proposed internal access tracks
 - Proposed fence alignment
 - Existing hedgerow
 - Existing hedgerow of importance
 - Existing vegetation
 - Vegetation to be removed
 - Vegetation to be managed at 0.25m during construction

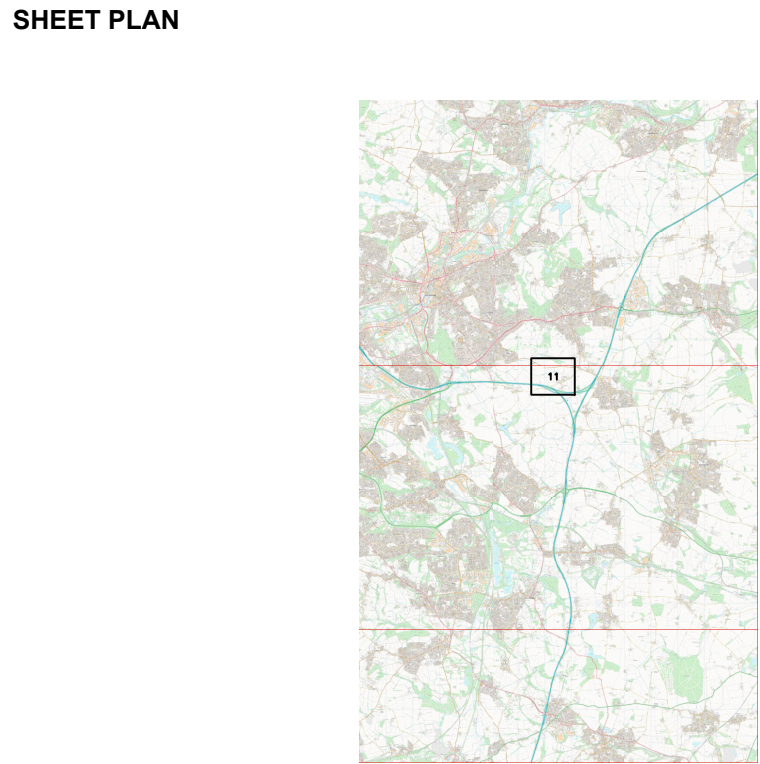

02	August 2026	Addition of land outside the Order Limits	EJ	SG	SM
01	June 2026	N/A	EJ	SG	SM
ISSUE	DATE	REMARKS	DRAWN	CHECK	APPROVED

TITLE:
Vegetation Removal Plans
Sheet 11 of 29
Whitestone Solar Farm
Regulation 5(2)(n)


DRAWING DATE: 04/06/2026

SCALE: 1:2500	SHEET: Sheet 11 of 29
SIZE: A1	REVISION: P02

DRAWING REFERENCE: EN0110020/APP/2.9.1

APPLICATION NUMBER: EN0110020




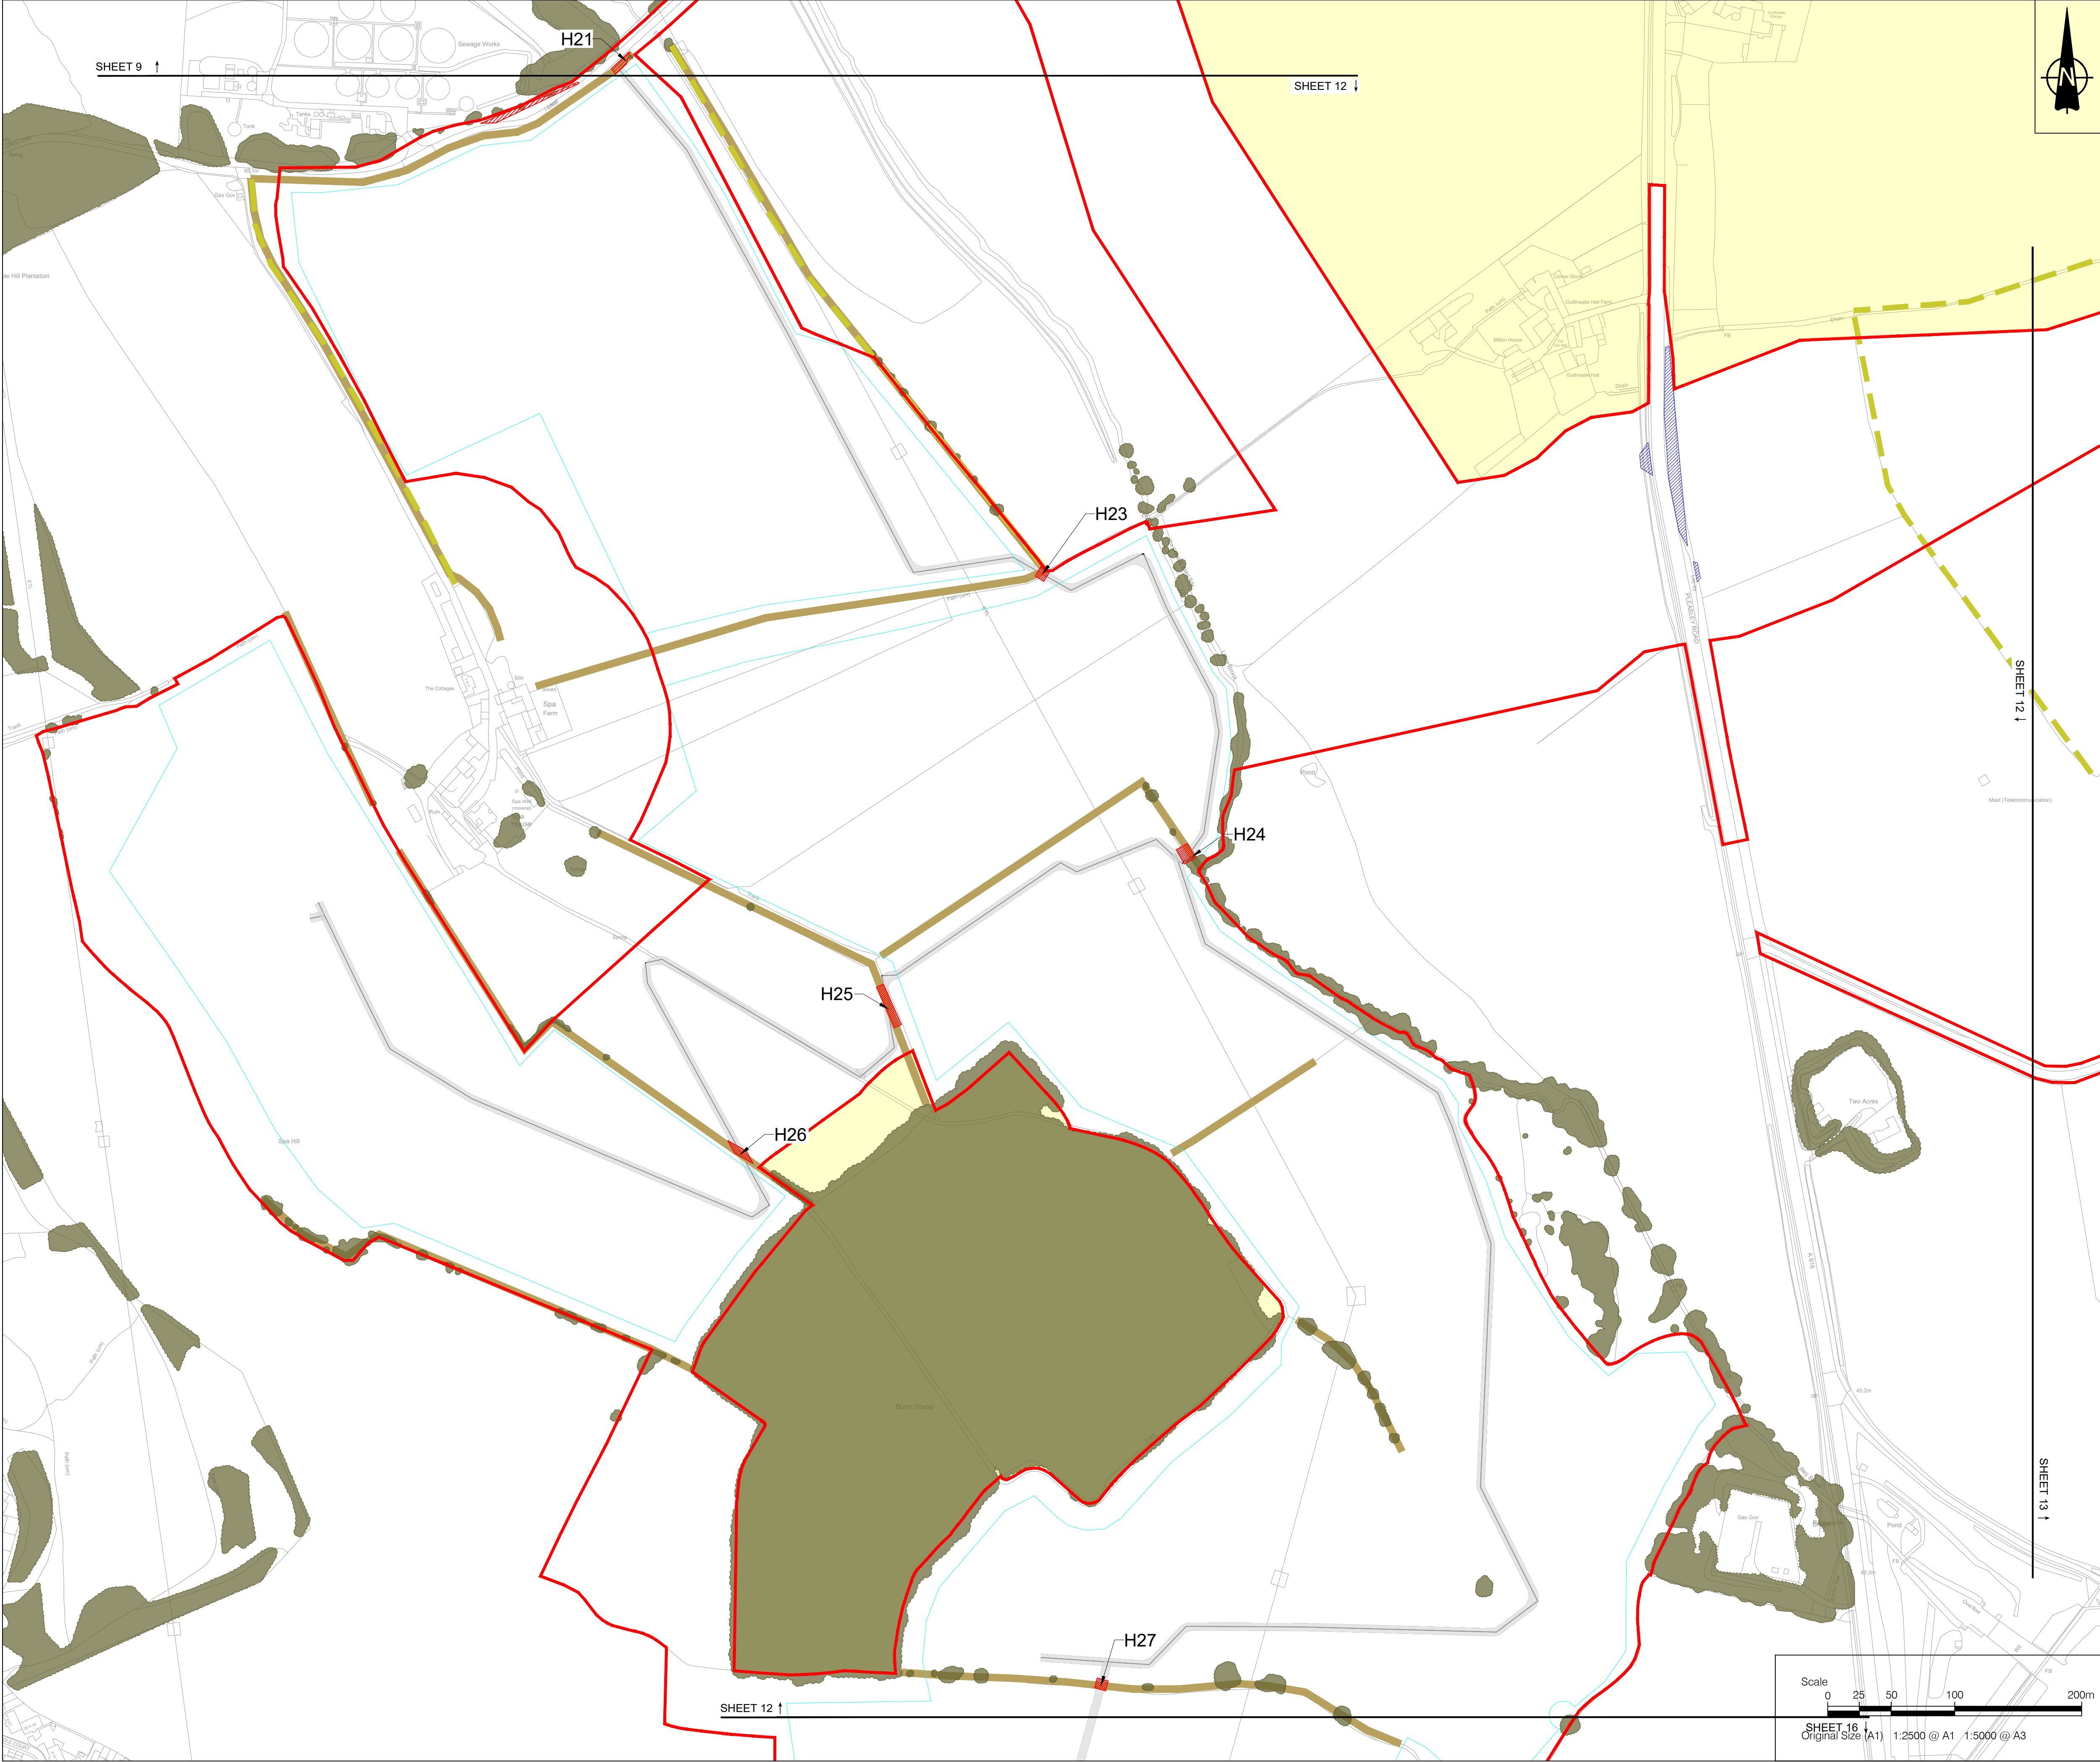

- NOTES**
1. ALL DIMENSIONS IN METRES UNLESS STATED OTHERWISE.
 2. DO NOT SCALE FROM THIS DRAWING. USE ONLY PRINTED DIMENSIONS.
 3. THE PROPOSED WORKS SHOWN ARE ILLUSTRATIVE ONLY AND WILL BE SUBJECT TO CHANGE AS PART OF DETAILED DESIGN DEVELOPMENT. ANY CHANGES WILL BE LIMITED TO BEING WITHIN THE ORDER LIMITS AND ANY OTHER CONSTRAINTS INCLUDED IN THE DEVELOPMENT CONSENT ORDER.

- LEGEND**
- Order Limits
 - Land outside the Order Limits
 - Proposed internal access tracks
 - Proposed fence alignment
 - Existing hedgerow
 - Existing hedgerow of importance
 - Existing vegetation
 - Vegetation to be removed
 - Vegetation to be managed at 0.25m during construction

SHEET PLAN

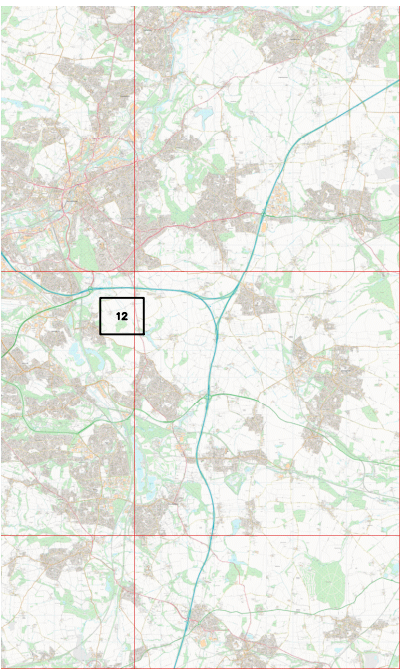


02	August 2026	Addition of land outside the Order Limits	EJ	SG	SM
01	June 2026	N/A	EJ	SG	SM
ISSUE	DATE	REMARKS	DRAWN	CHECK	APPROVED

TITLE:

<




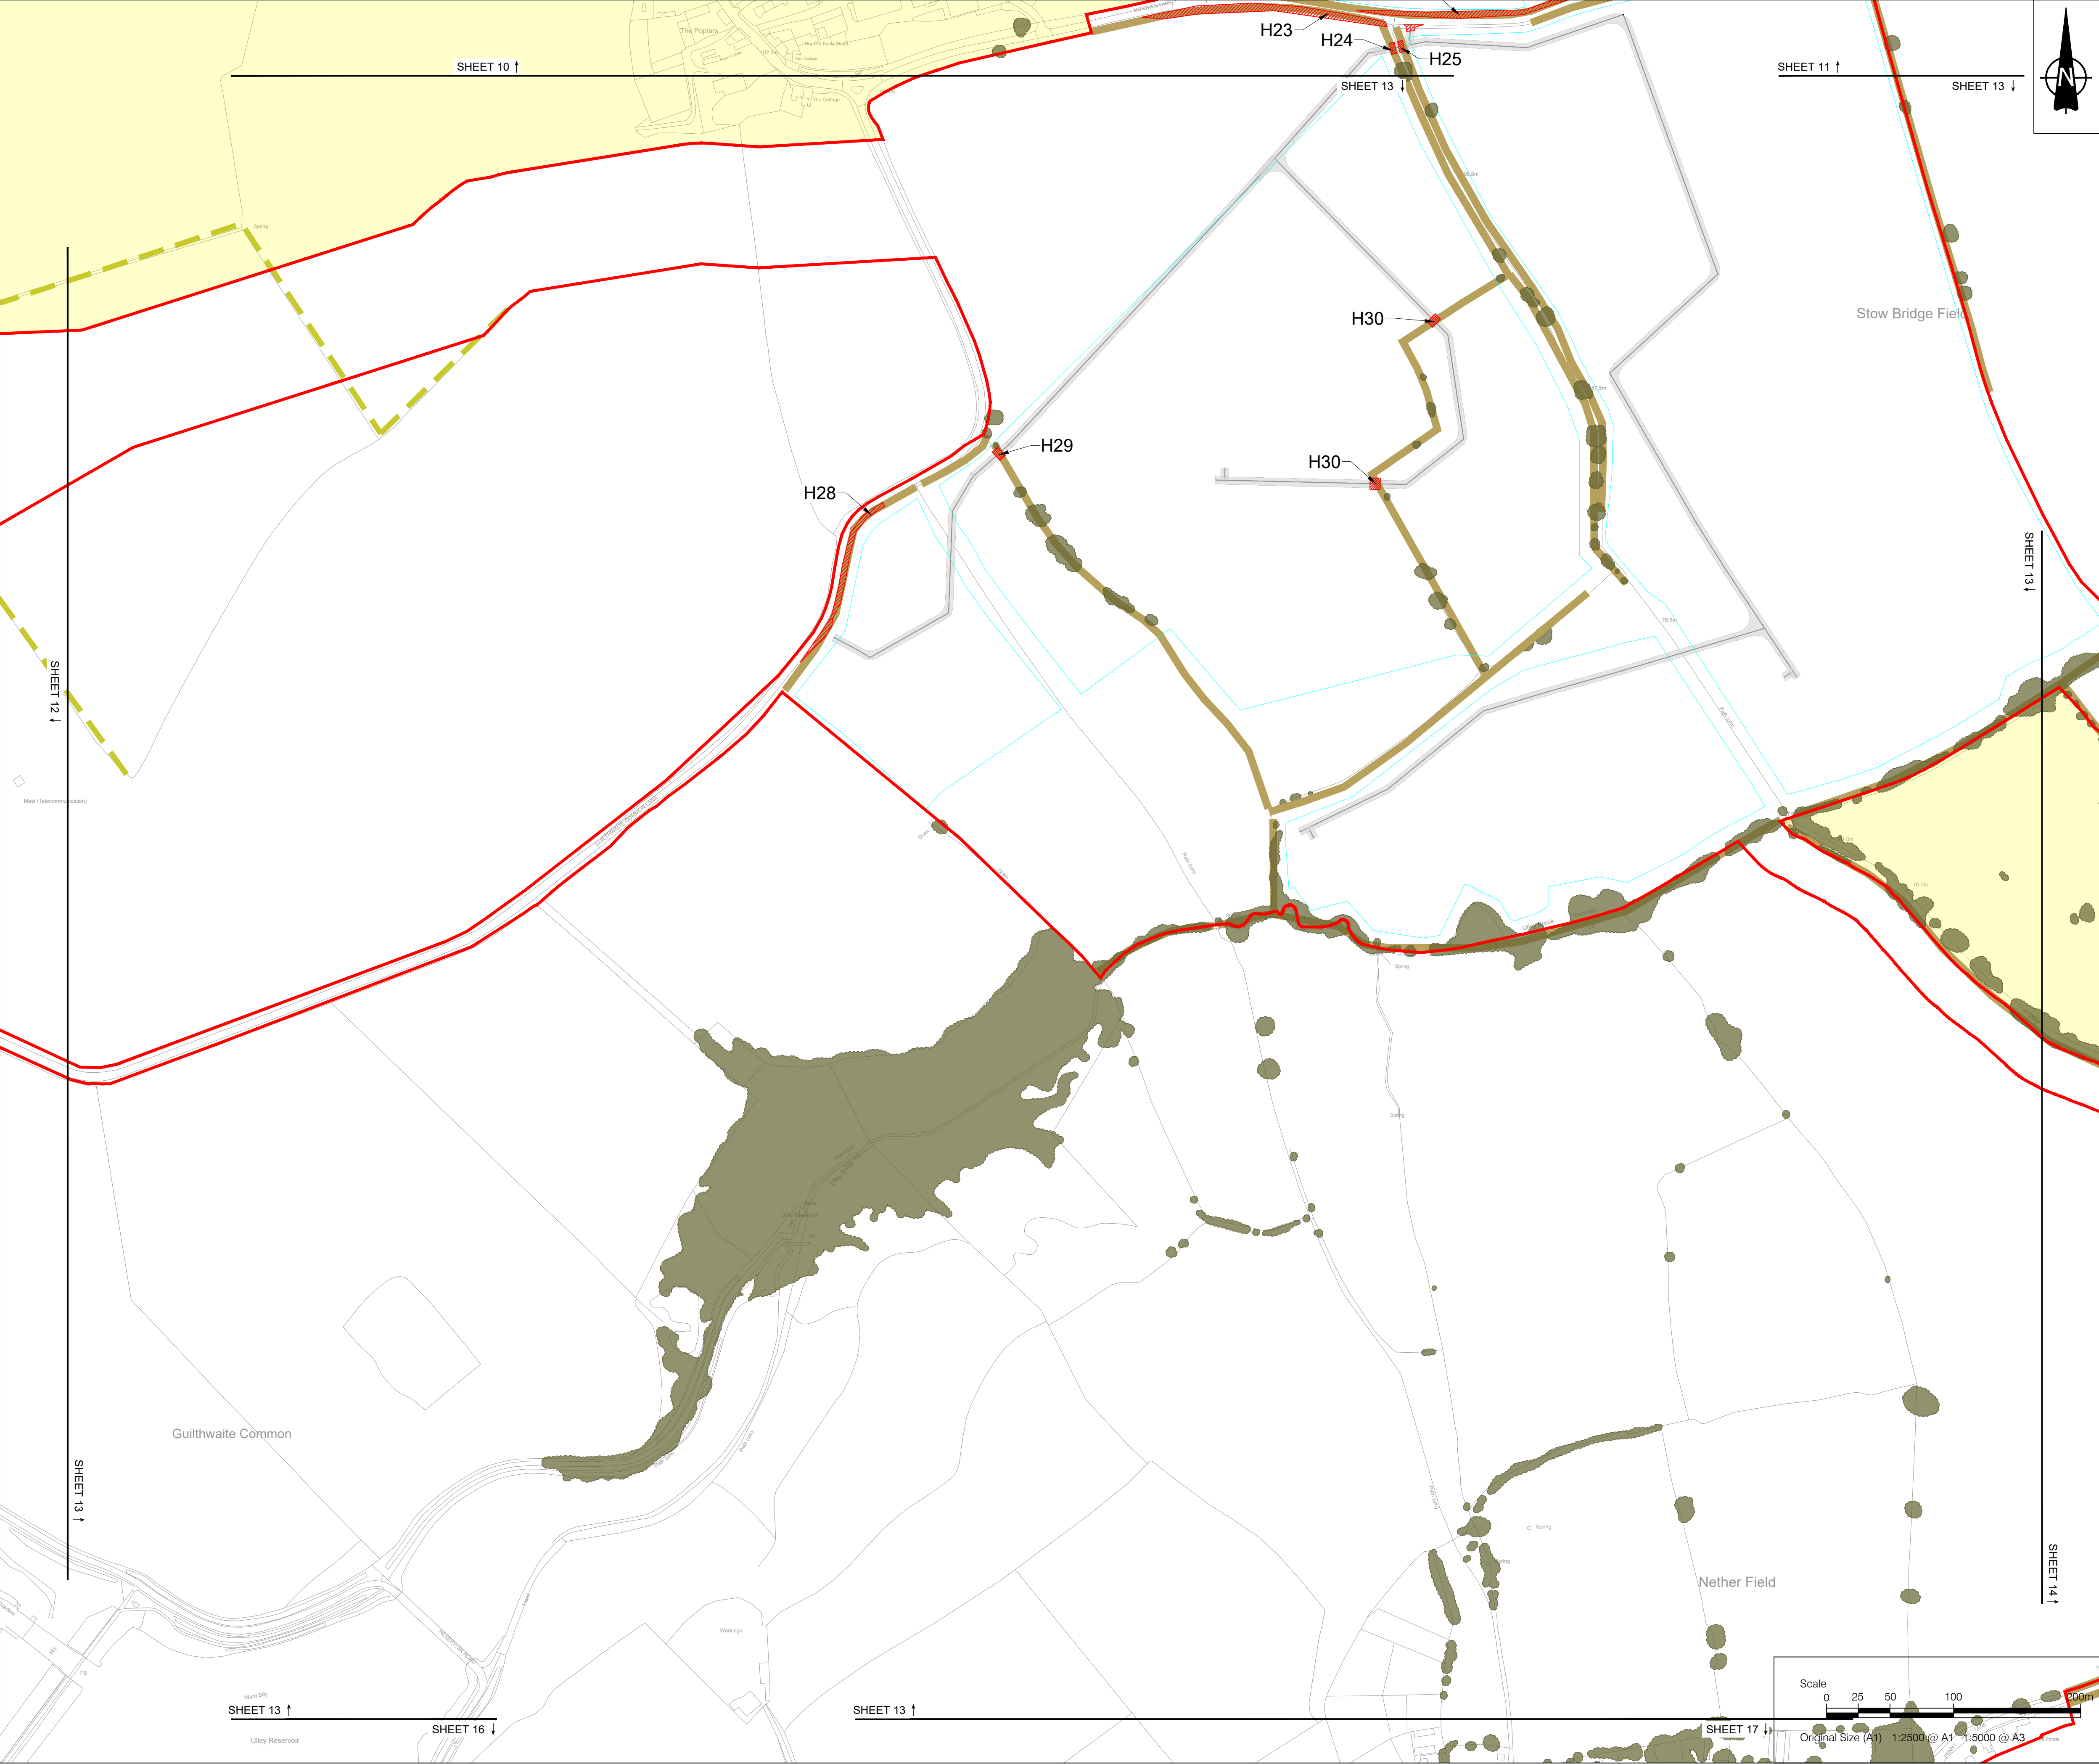

- NOTES**
1. ALL DIMENSIONS IN METRES UNLESS STATED OTHERWISE.
 2. DO NOT SCALE FROM THIS DRAWING. USE ONLY PRINTED DIMENSIONS.
 3. THE PROPOSED WORKS SHOWN ARE ILLUSTRATIVE ONLY AND WILL BE SUBJECT TO CHANGE AS PART OF DETAILED DESIGN DEVELOPMENT. ANY CHANGES WILL BE LIMITED TO BEING WITHIN THE ORDER LIMITS AND ANY OTHER CONSTRAINTS INCLUDED IN THE DEVELOPMENT CONSENT ORDER.

- LEGEND**
- Order Limits
 - Land outside the Order Limits
 - Proposed internal access tracks
 - Proposed fence alignment
 - Existing hedgerow
 - Existing hedgerow of importance
 - Existing vegetation
 - Vegetation to be removed
 - Vegetation to be managed at 0.25m during construction

SHEET PLAN

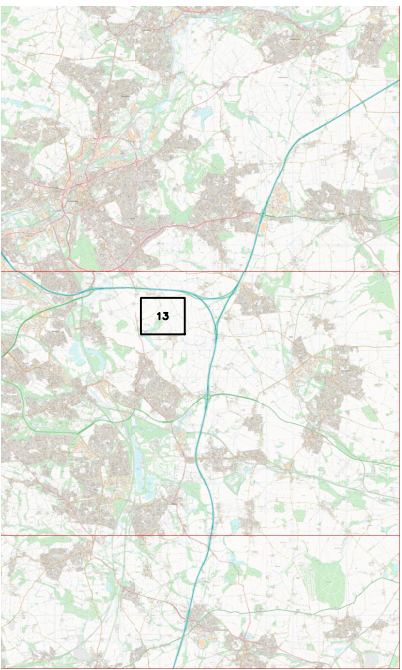

02	August 2026	Addition of land outside the Order Limits	EJ	SG	SM
01	June 2026	N/A	EJ	SG	SM
ISSUE	DATE	REMARKS	DRAWN	CHECK	APPROVED

TITLE:
Vegetation Removal Plans
Sheet 13 of 29
Whitestone Solar Farm
Regulation 5(2)(n)

DRAWING DATE: 04/06/2026

SCALE: 1:2500	SHEET: Sheet 13 of 29
SIZE: A1	REVISION: P02

DRAWING REFERENCE: EN0110020/APP/2.9.1


APPLICATION NUMBER: EN0110020





- NOTES**
1. ALL DIMENSIONS IN METRES UNLESS STATED OTHERWISE.
 2. DO NOT SCALE FROM THIS DRAWING. USE ONLY PRINTED DIMENSIONS.
 3. THE PROPOSED WORKS SHOWN ARE ILLUSTRATIVE ONLY AND WILL BE SUBJECT TO CHANGE AS PART OF DETAILED DESIGN DEVELOPMENT. ANY CHANGES WILL BE LIMITED TO BEING WITHIN THE ORDER LIMITS AND ANY OTHER CONSTRAINTS INCLUDED IN THE DEVELOPMENT CONSENT ORDER.

- LEGEND**
- Order Limits
 - Land outside the Order Limits
 - Proposed internal access tracks
 - Proposed fence alignment
 - Existing hedgerow
 - Existing hedgerow of importance
 - Existing vegetation
 - Vegetation to be removed
 - Vegetation to be managed at 0.25m during construction

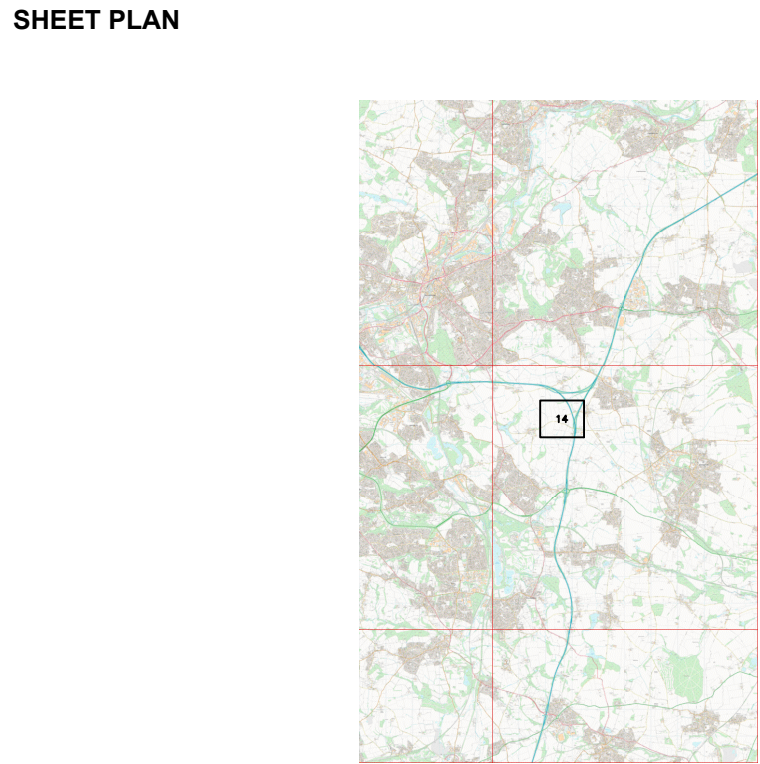

02	August 2026	Addition of land outside the Order Limits	EJ	SG	SM
01	June 2026	N/A	EJ	SG	SM
ISSUE	DATE	REMARKS	DRAWN	CHECK	APPROVED

TITLE:
Vegetation Removal Plans
Sheet 14 of 29
Whitestone Solar Farm
Regulation 5(2)(n)

DRAWING DATE: 04/06/2026	
SCALE: 1:2500	SHEET: Sheet 14 of 29
SIZE: A1	REVISION: P02
DRAWING REFERENCE: EN0110020/APP/2.9.1	
APPLICATION NUMBER: EN0110020	






- NOTES**
1. ALL DIMENSIONS IN METRES UNLESS STATED OTHERWISE.
 2. DO NOT SCALE FROM THIS DRAWING. USE ONLY PRINTED DIMENSIONS.
 3. THE PROPOSED WORKS SHOWN ARE ILLUSTRATIVE ONLY AND WILL BE SUBJECT TO CHANGE AS PART OF DETAILED DESIGN DEVELOPMENT. ANY CHANGES WILL BE LIMITED TO BEING WITHIN THE ORDER LIMITS AND ANY OTHER CONSTRAINTS INCLUDED IN THE DEVELOPMENT CONSENT ORDER.

- LEGEND**
- Order Limits
 - Land outside the Order Limits
 - Proposed internal access tracks
 - Proposed fence alignment
 - Existing hedgerow
 - Existing hedgerow of importance
 - Existing vegetation
 - Vegetation to be removed
 - Vegetation to be managed at 0.25m during construction

SHEET PLAN


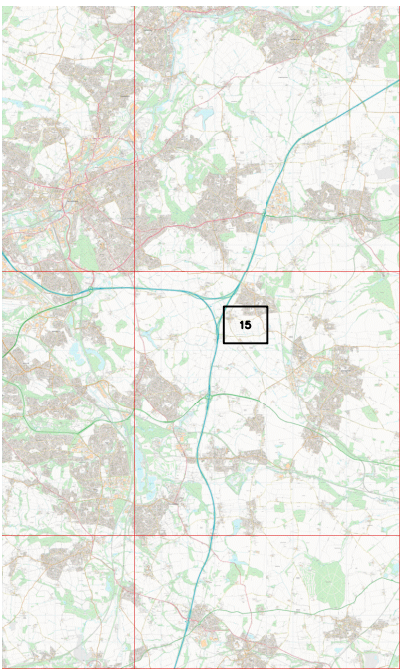


02	August 2026	Addition of land outside the Order Limits	EJ	SG	SM
01	June 2026	N/A	EJ	SG	SM
ISSUE	DATE	REMARKS	DRAWN	CHECK	APPROVED

TITLE:
Vegetation Removal Plans
Sheet 15 of 29
Whitestone Solar Farm
Regulation 5(2)(n)


DRAWING DATE: 04/06/2026	
SCALE: 1:2500	SHEET: Sheet 15 of 29
SIZE: A1	REVISION: P02
DRAWING REFERENCE: EN0110020/APP/2.9.1	
APPLICATION NUMBER: EN0110020	



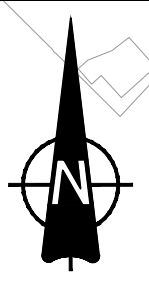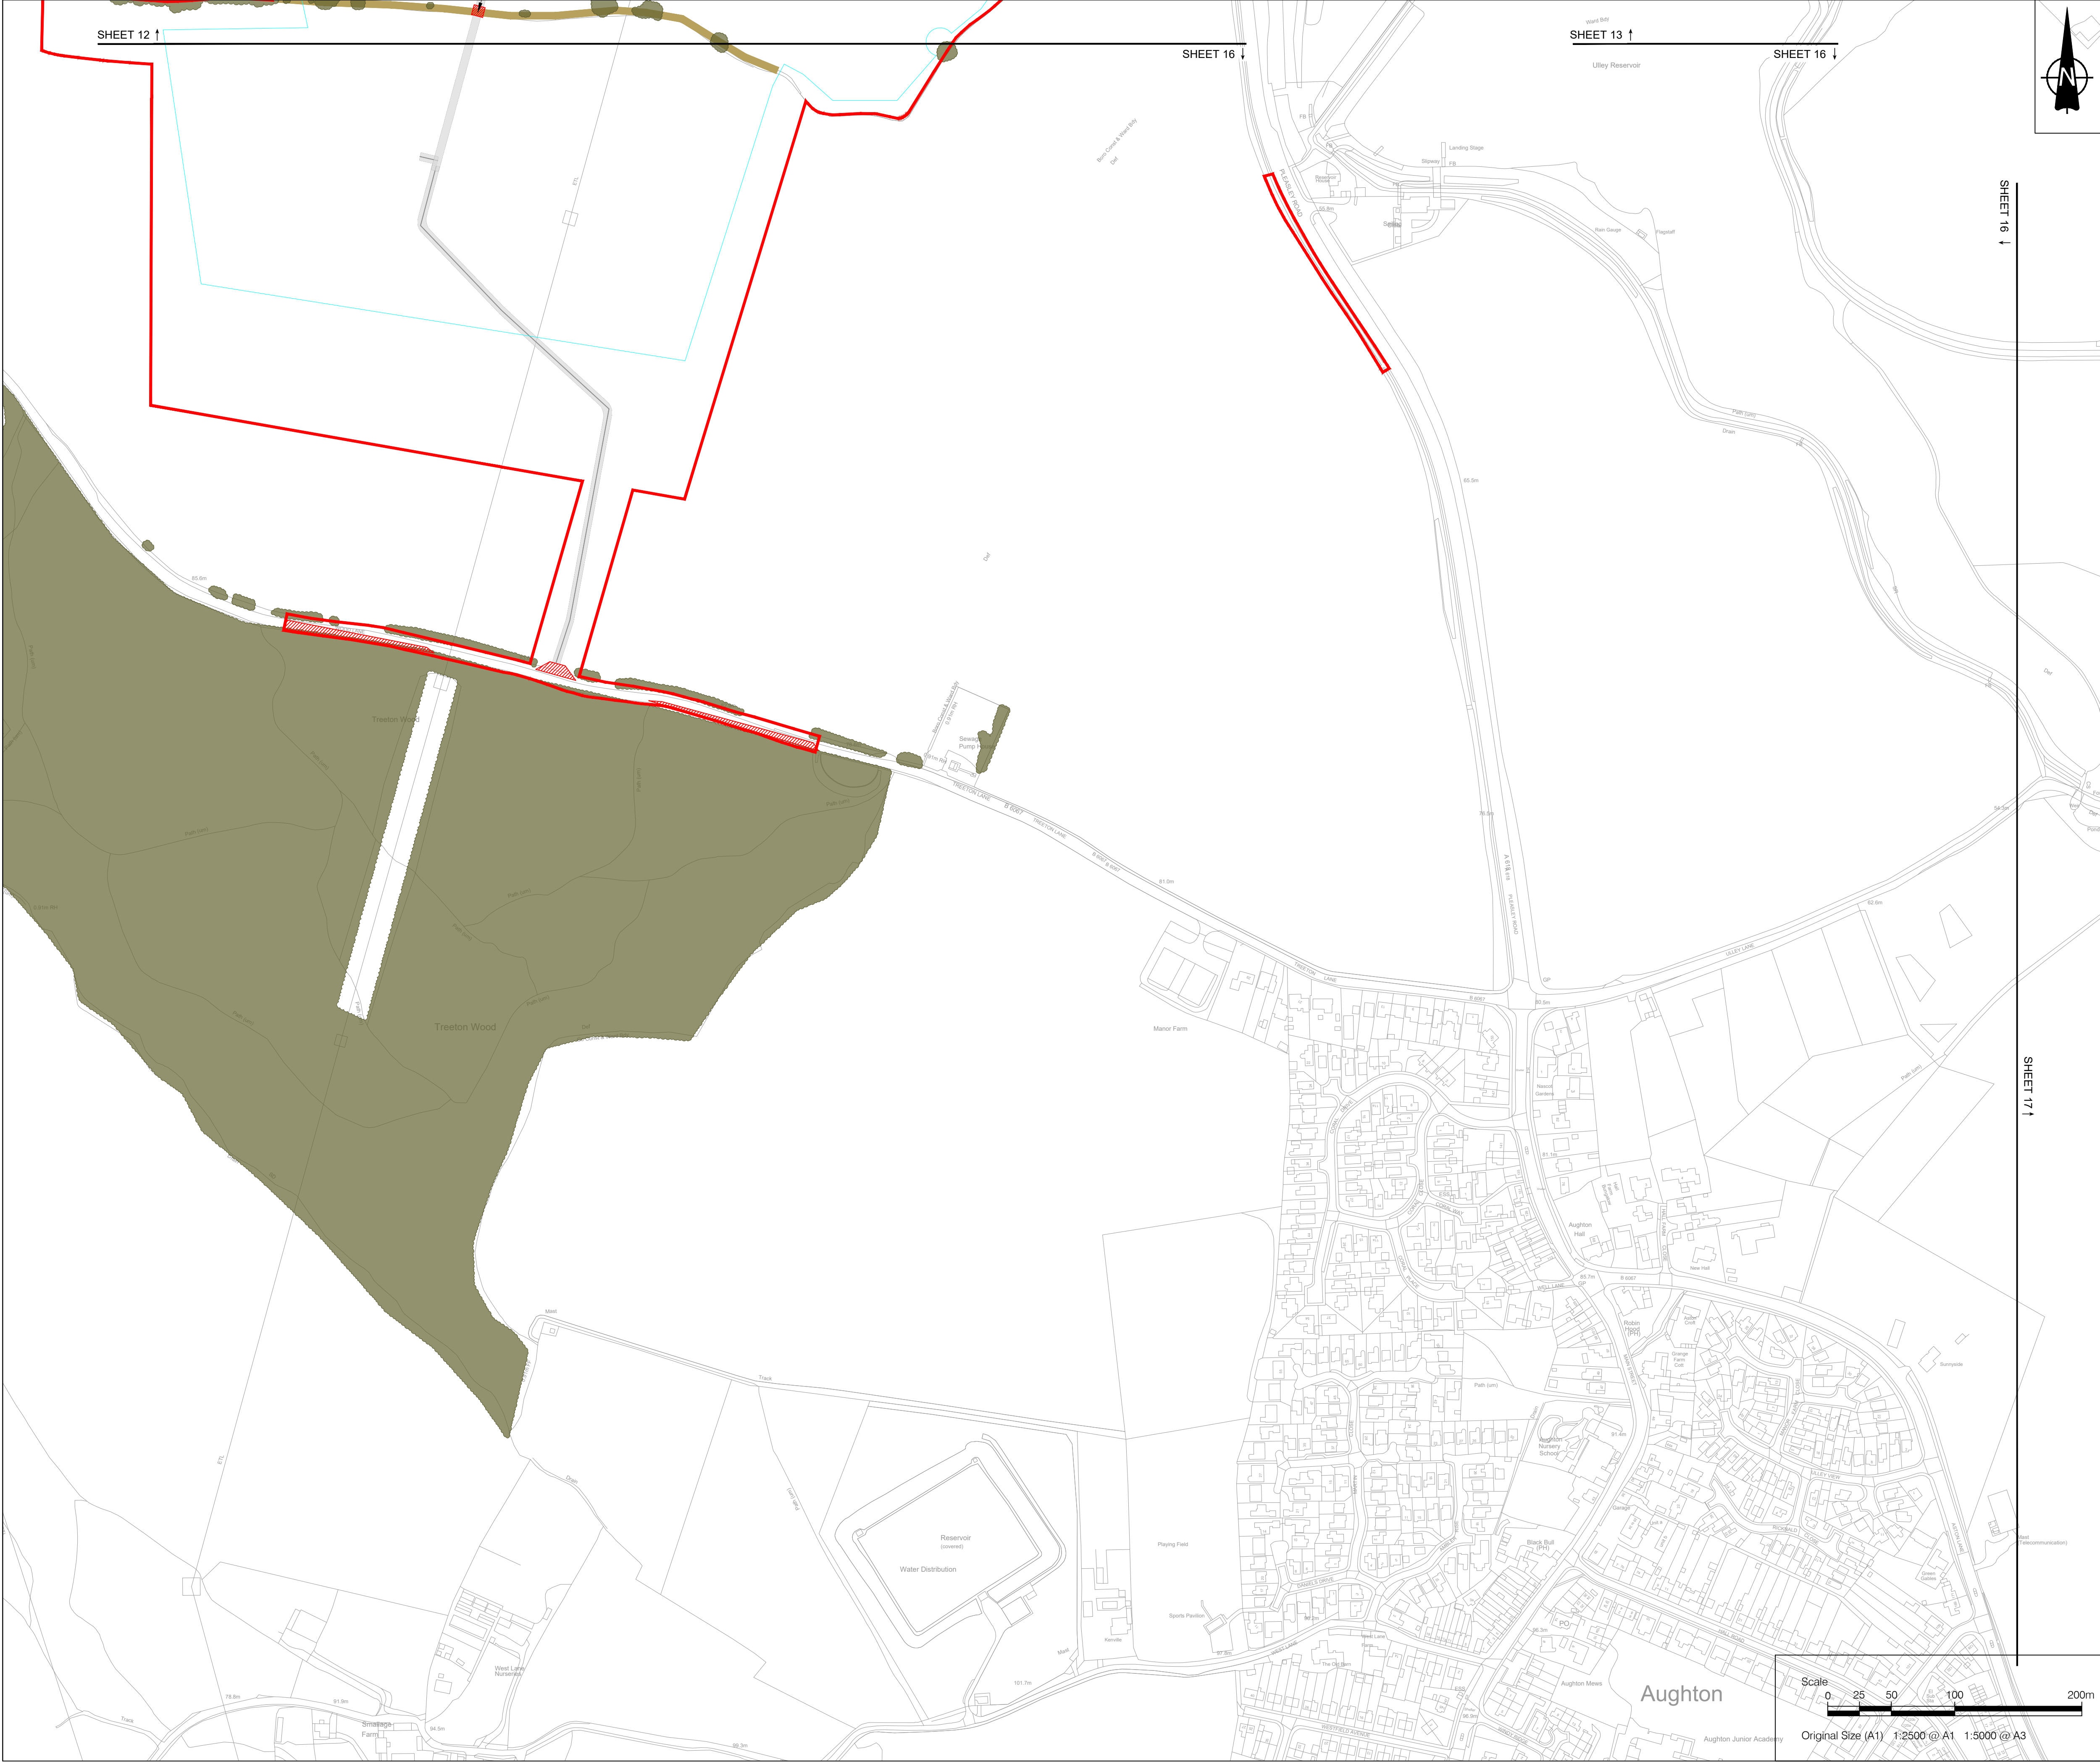

- NOTES**
1. ALL DIMENSIONS IN METRES UNLESS STATED OTHERWISE.
 2. DO NOT SCALE FROM THIS DRAWING. USE ONLY PRINTED DIMENSIONS.
 3. THE PROPOSED WORKS SHOWN ARE ILLUSTRATIVE ONLY AND WILL BE SUBJECT TO CHANGE AS PART OF DETAILED DESIGN DEVELOPMENT. ANY CHANGES WILL BE LIMITED TO BEING WITHIN THE ORDER LIMITS AND ANY OTHER CONSTRAINTS INCLUDED IN THE DEVELOPMENT CONSENT ORDER.

- LEGEND**
- Order Limits
 - Land outside the Order Limits
 - Proposed internal access tracks
 - Proposed fence alignment
 - Existing hedgerow
 - Existing hedgerow of importance
 - Existing vegetation
 - Vegetation to be removed
 - Vegetation to be managed at 0.25m during construction

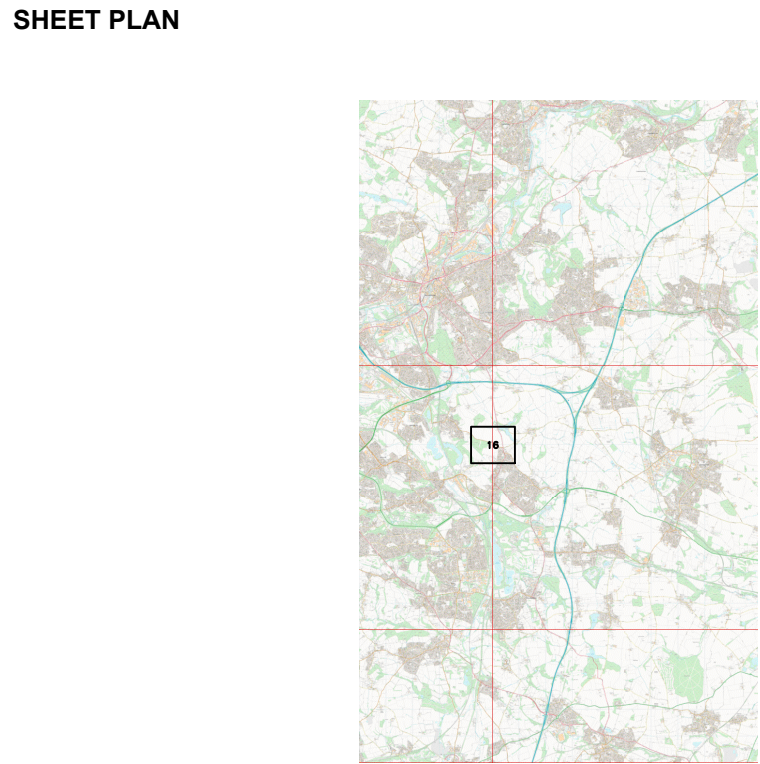


02	August 2026	Addition of land outside the Order Limits	EJ	SG	SM
01	June 2026	N/A	EJ	SG	SM
ISSUE	DATE	REMARKS	DRAWN	CHECK	APPROVED

TITLE:
Vegetation Removal Plans
Sheet 16 of 29
Whitstone Solar Farm
Regulation 5(2)(n)

DRAWING DATE: 04/06/2026	
SCALE: 1:2500	SHEET: Sheet 16 of 29
SIZE: A1	REVISION: P02
DRAWING REFERENCE: EN0110020/APP/2.9.1	
APPLICATION NUMBER: EN0110020	




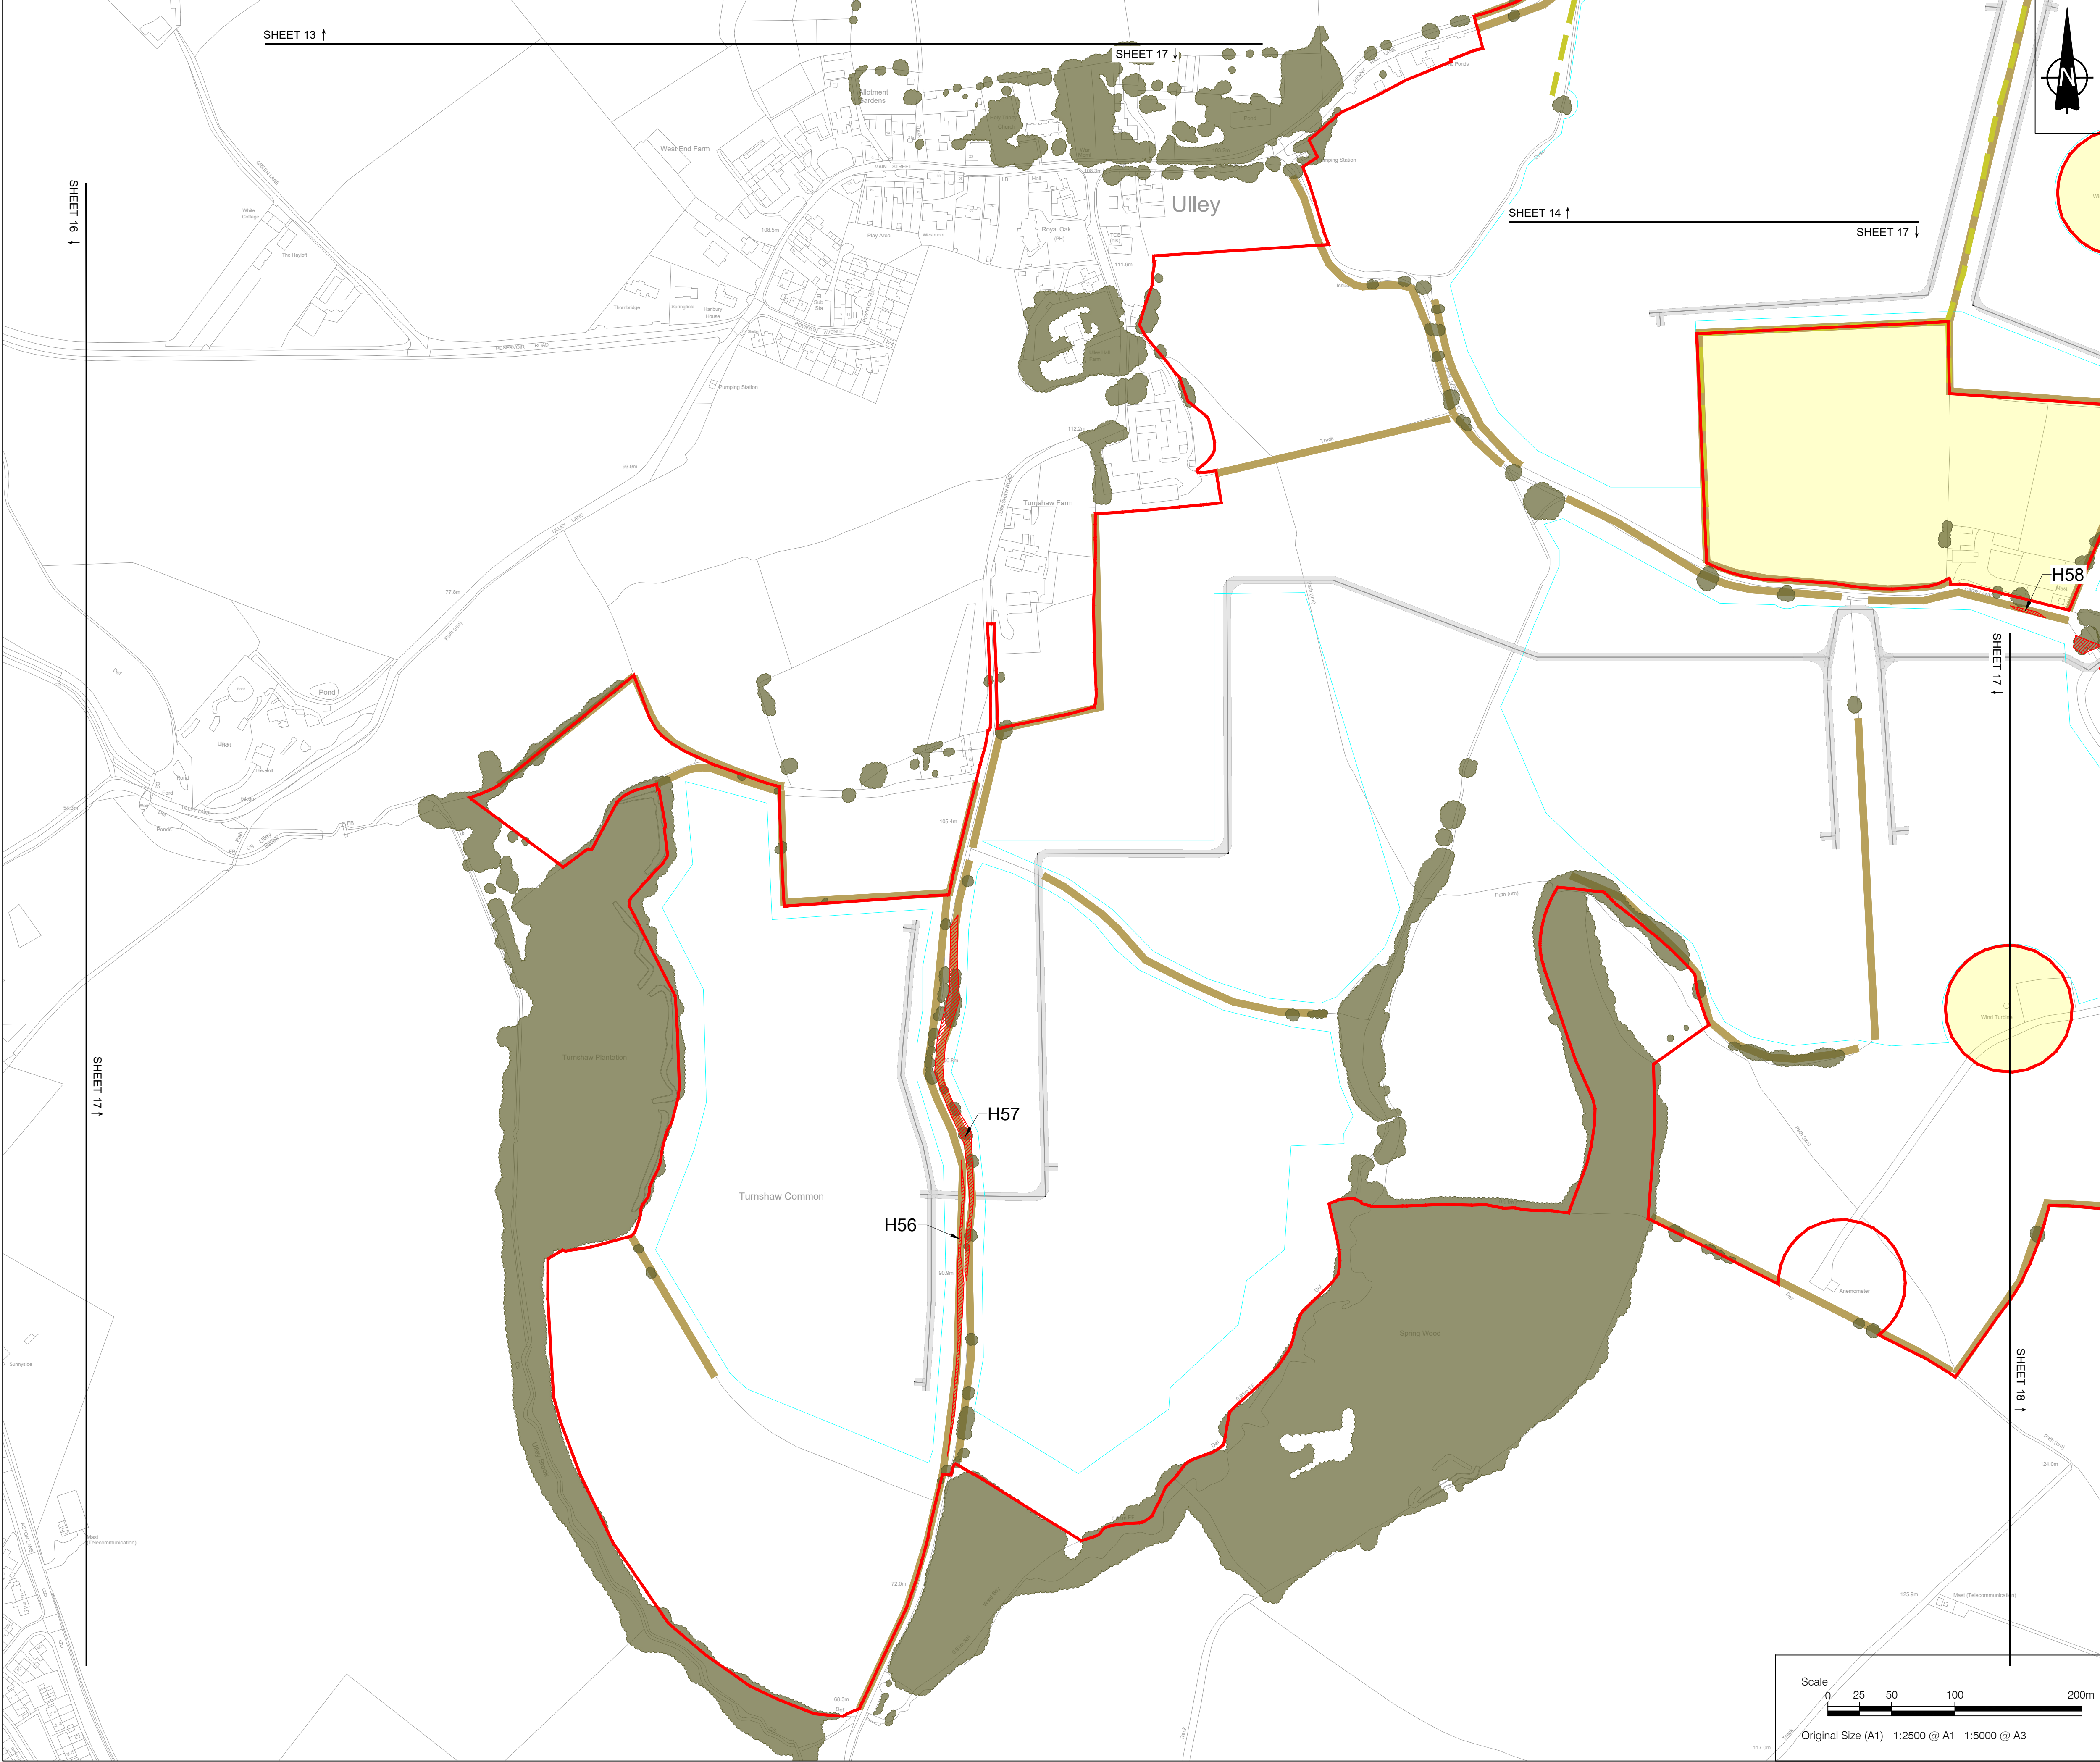

- NOTES**
1. ALL DIMENSIONS IN METRES UNLESS STATED OTHERWISE.
 2. DO NOT SCALE FROM THIS DRAWING. USE ONLY PRINTED DIMENSIONS.
 3. THE PROPOSED WORKS SHOWN ARE ILLUSTRATIVE ONLY AND WILL BE SUBJECT TO CHANGE AS PART OF DETAILED DESIGN DEVELOPMENT. ANY CHANGES WILL BE LIMITED TO BEING WITHIN THE ORDER LIMITS AND ANY OTHER CONSTRAINTS INCLUDED IN THE DEVELOPMENT CONSENT ORDER.

- LEGEND**
- Order Limits
 - Land outside the Order Limits
 - Proposed internal access tracks
 - Proposed fence alignment
 - Existing hedgerow
 - Existing hedgerow of importance
 - Existing vegetation
 - Vegetation to be removed
 - Vegetation to be managed at 0.25m during construction


SHEET PLAN

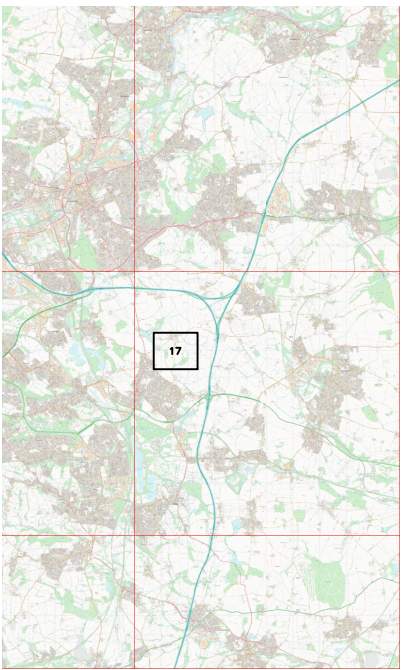

02	August 2026	Addition of land outside the Order Limits	EJ	SG	SM
01	June 2026	N/A	EJ	SG	SM
ISSUE	DATE	REMARKS	DRAWN	CHECK	APPROVED


TITLE:



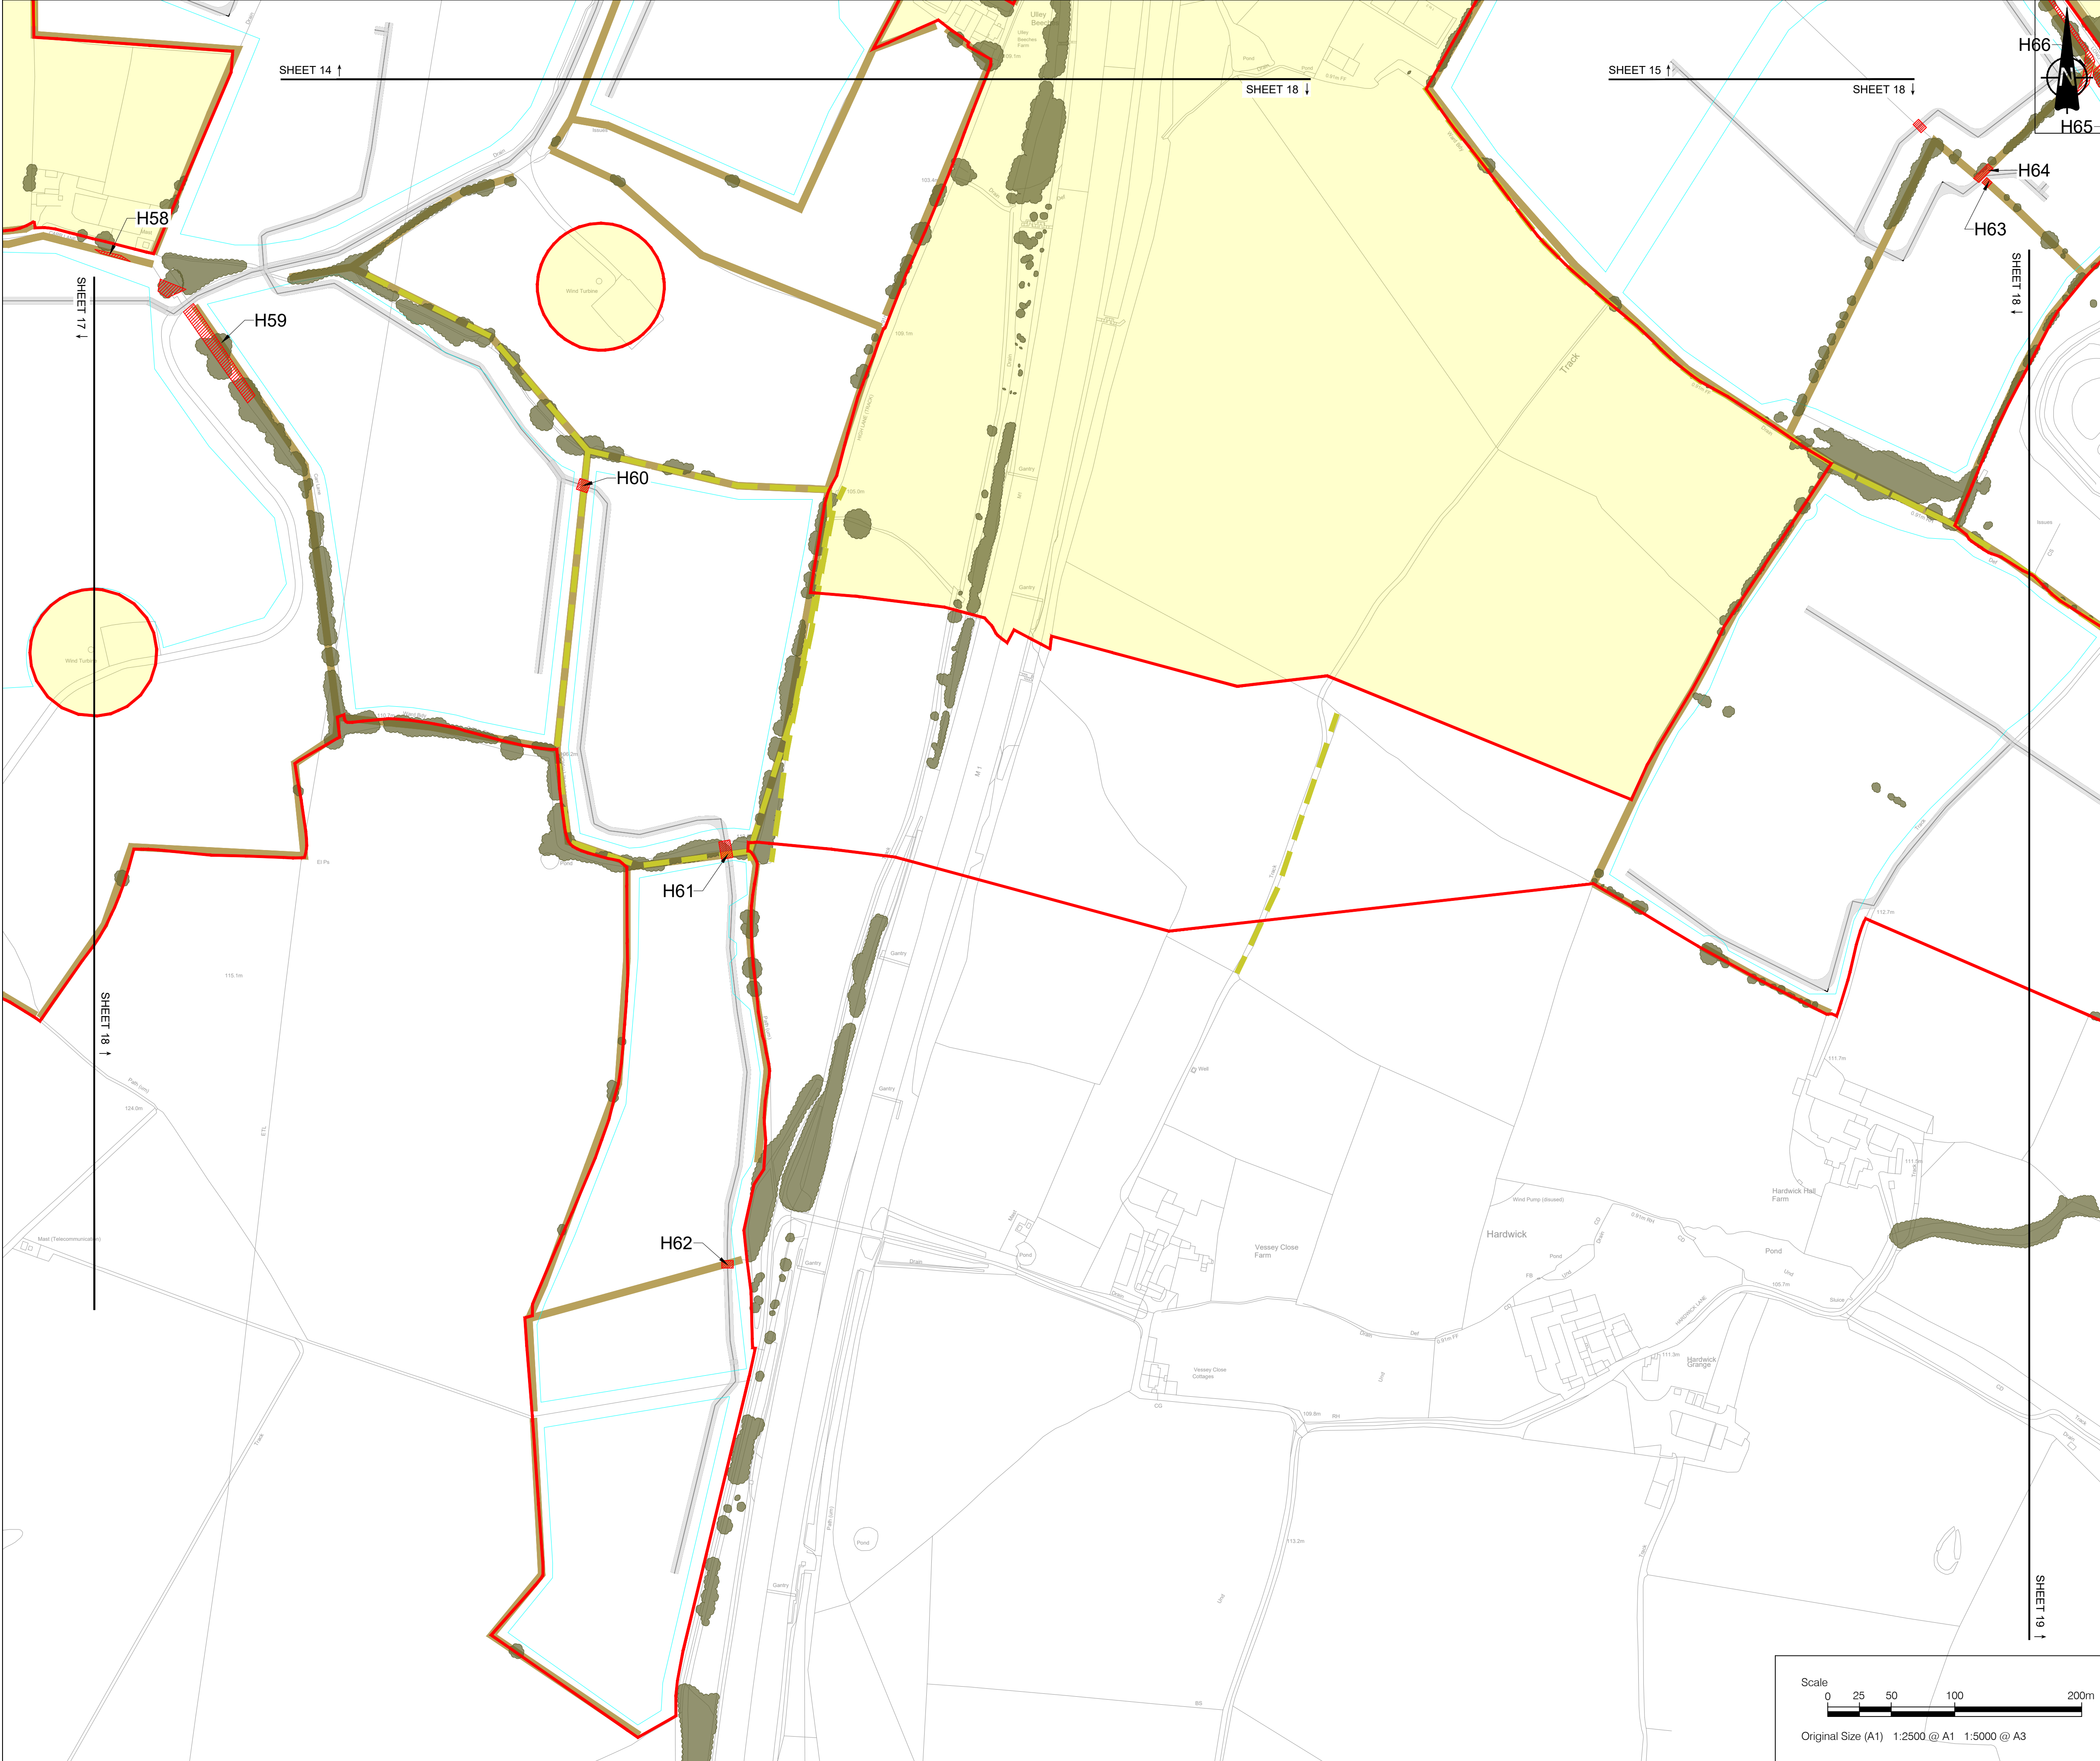

- NOTES**
1. ALL DIMENSIONS IN METRES UNLESS STATED OTHERWISE.
 2. DO NOT SCALE FROM THIS DRAWING. USE ONLY PRINTED DIMENSIONS.
 3. THE PROPOSED WORKS SHOWN ARE ILLUSTRATIVE ONLY AND WILL BE SUBJECT TO CHANGE AS PART OF DETAILED DESIGN DEVELOPMENT. ANY CHANGES WILL BE LIMITED TO BEING WITHIN THE ORDER LIMITS AND ANY OTHER CONSTRAINTS INCLUDED IN THE DEVELOPMENT CONSENT ORDER.

- LEGEND**
- Order Limits
 - Land outside the Order Limits
 - Proposed internal access tracks
 - Proposed fence alignment
 - Existing hedgerow
 - Existing hedgerow of importance
 - Existing vegetation
 - Vegetation to be removed
 - Vegetation to be managed at 0.25m during construction

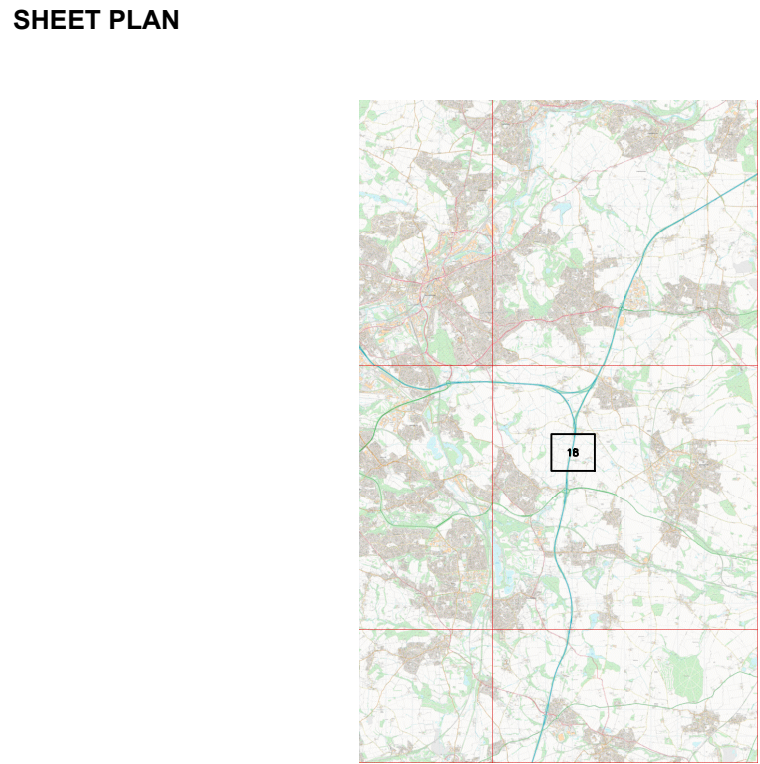

02	August 2026	Addition of land outside the Order Limits	EJ	SG	SM
01	June 2026	N/A	EJ	SG	SM
ISSUE	DATE	REMARKS	DRAWN	CHECK	APPROVED

TITLE:
Vegetation Removal Plans
Sheet 18 of 29
Whitestone Solar Farm
Regulation 5(2)(n)



DRAWING DATE: 04/06/2026

SCALE: 1:2500	SHEET: Sheet 18 of 29
SIZE: A1	REVISION: P02

DRAWING REFERENCE: EN0110020/APP/2.9.1


APPLICATION NUMBER: EN0110020



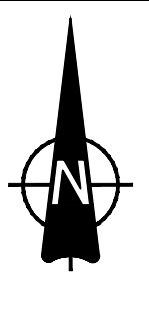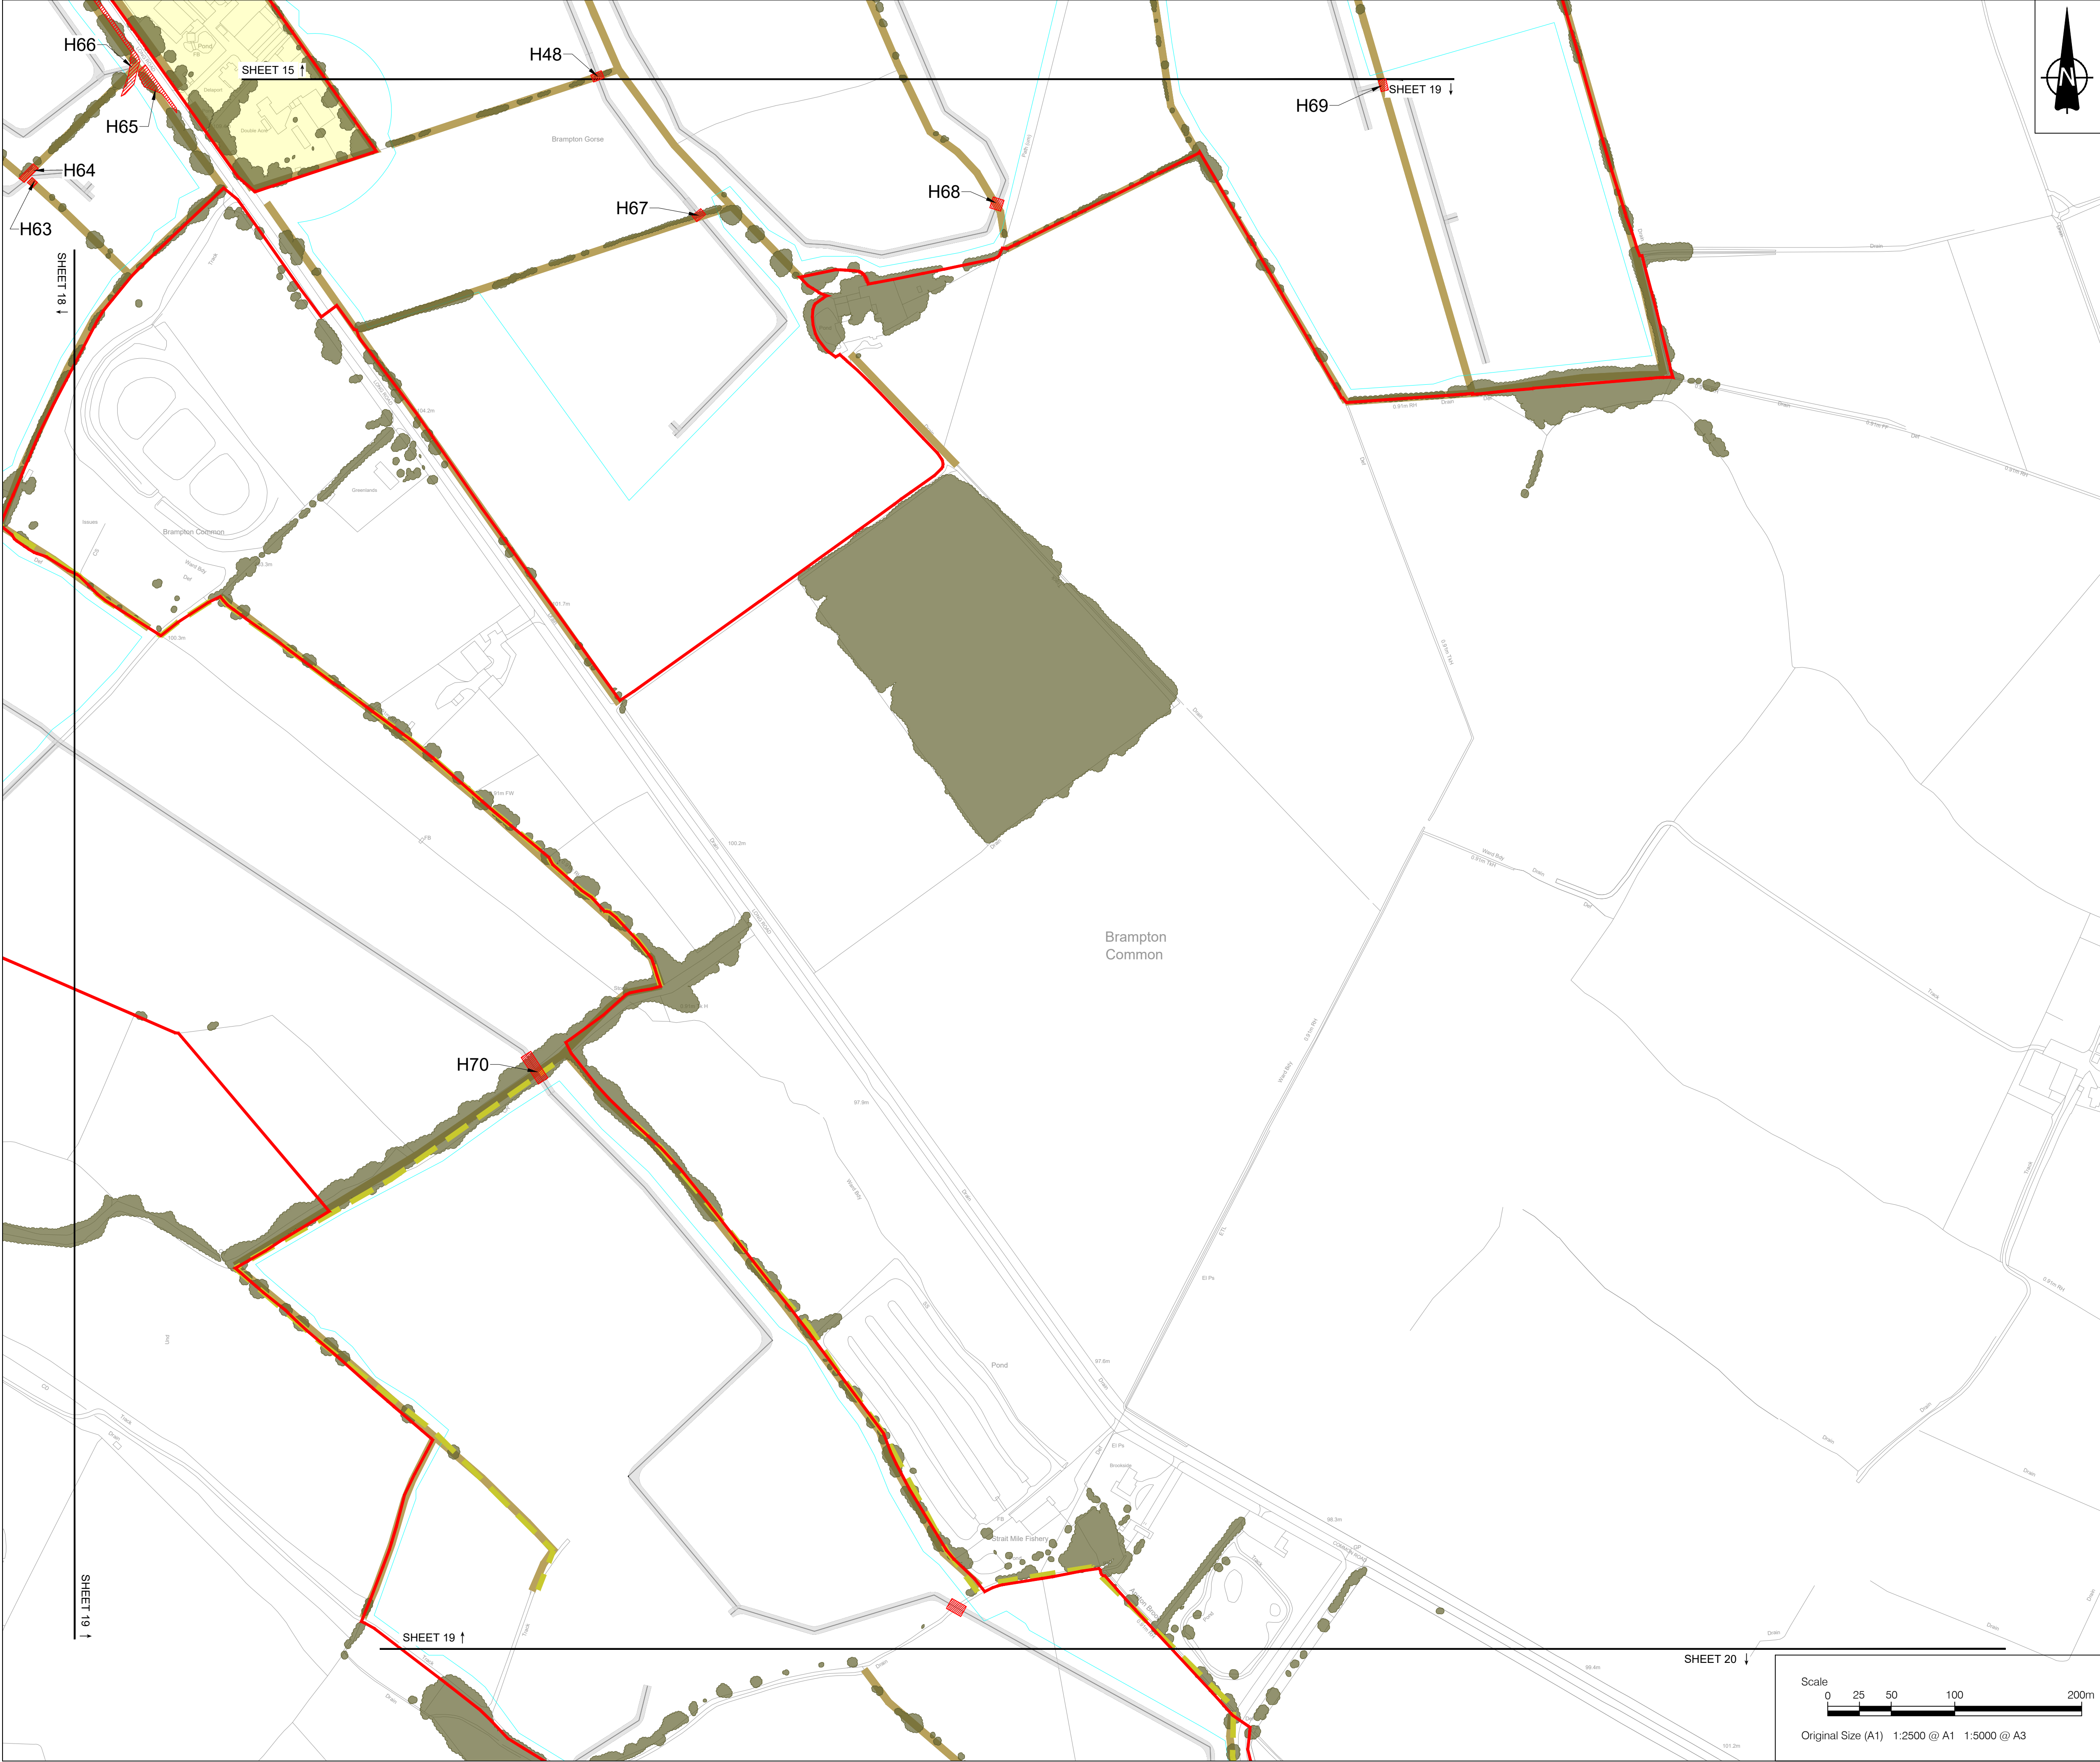

- NOTES**
1. ALL DIMENSIONS IN METRES UNLESS STATED OTHERWISE.
 2. DO NOT SCALE FROM THIS DRAWING. USE ONLY PRINTED DIMENSIONS.
 3. THE PROPOSED WORKS SHOWN ARE ILLUSTRATIVE ONLY AND WILL BE SUBJECT TO CHANGE AS PART OF DETAILED DESIGN DEVELOPMENT. ANY CHANGES WILL BE LIMITED TO BEING WITHIN THE ORDER LIMITS AND ANY OTHER CONSTRAINTS INCLUDED IN THE DEVELOPMENT CONSENT ORDER.


- LEGEND**
- Order Limits
 - Land outside the Order Limits
 - Proposed internal access tracks
 - Proposed fence alignment
 - Existing hedgerow
 - Existing hedgerow of importance
 - Existing vegetation
 - Vegetation to be removed
 - Vegetation to be managed at 0.25m during construction


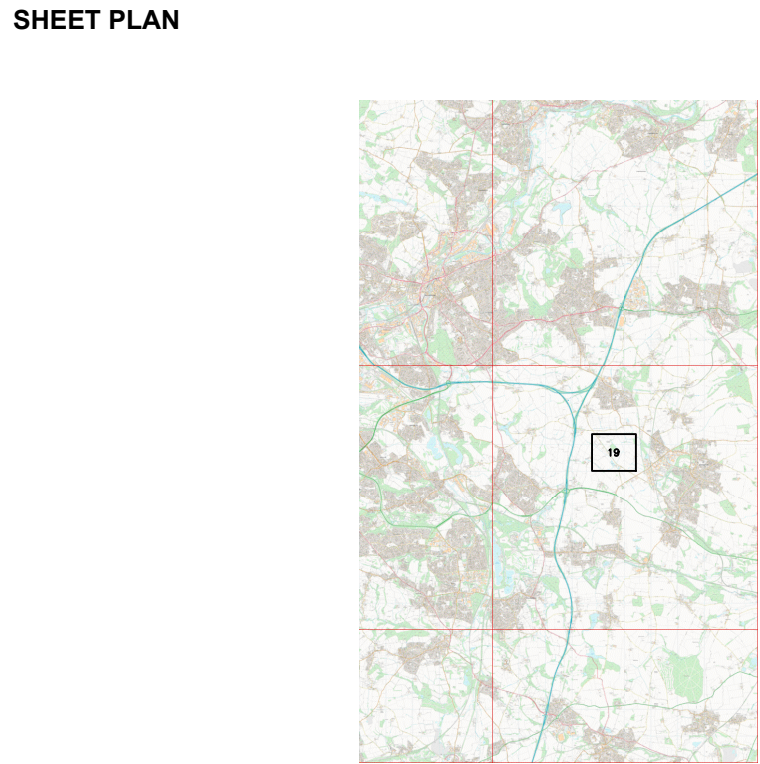


02	August 2026	Addition of land outside the Order Limits	EJ	SG	SM
01	June 2026	N/A	EJ	SG	SM
ISSUE	DATE	REMARKS	DRAWN	CHECK	APPROVED

TITLE:
Vegetation Removal Plans
Sheet 19 of 29
Whitestone Solar Farm
Regulation 5(2)(n)


DRAWING DATE: 04/06/2026	
SCALE: 1:2500	SHEET: Sheet 19 of 29
SIZE: A1	REVISION: P02
DRAWING REFERENCE: EN0110020/APP/2.9.1	
APPLICATION NUMBER: EN0110020	

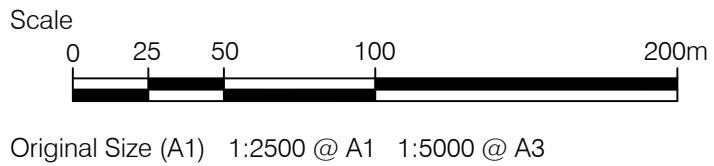

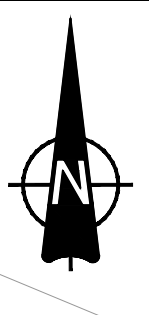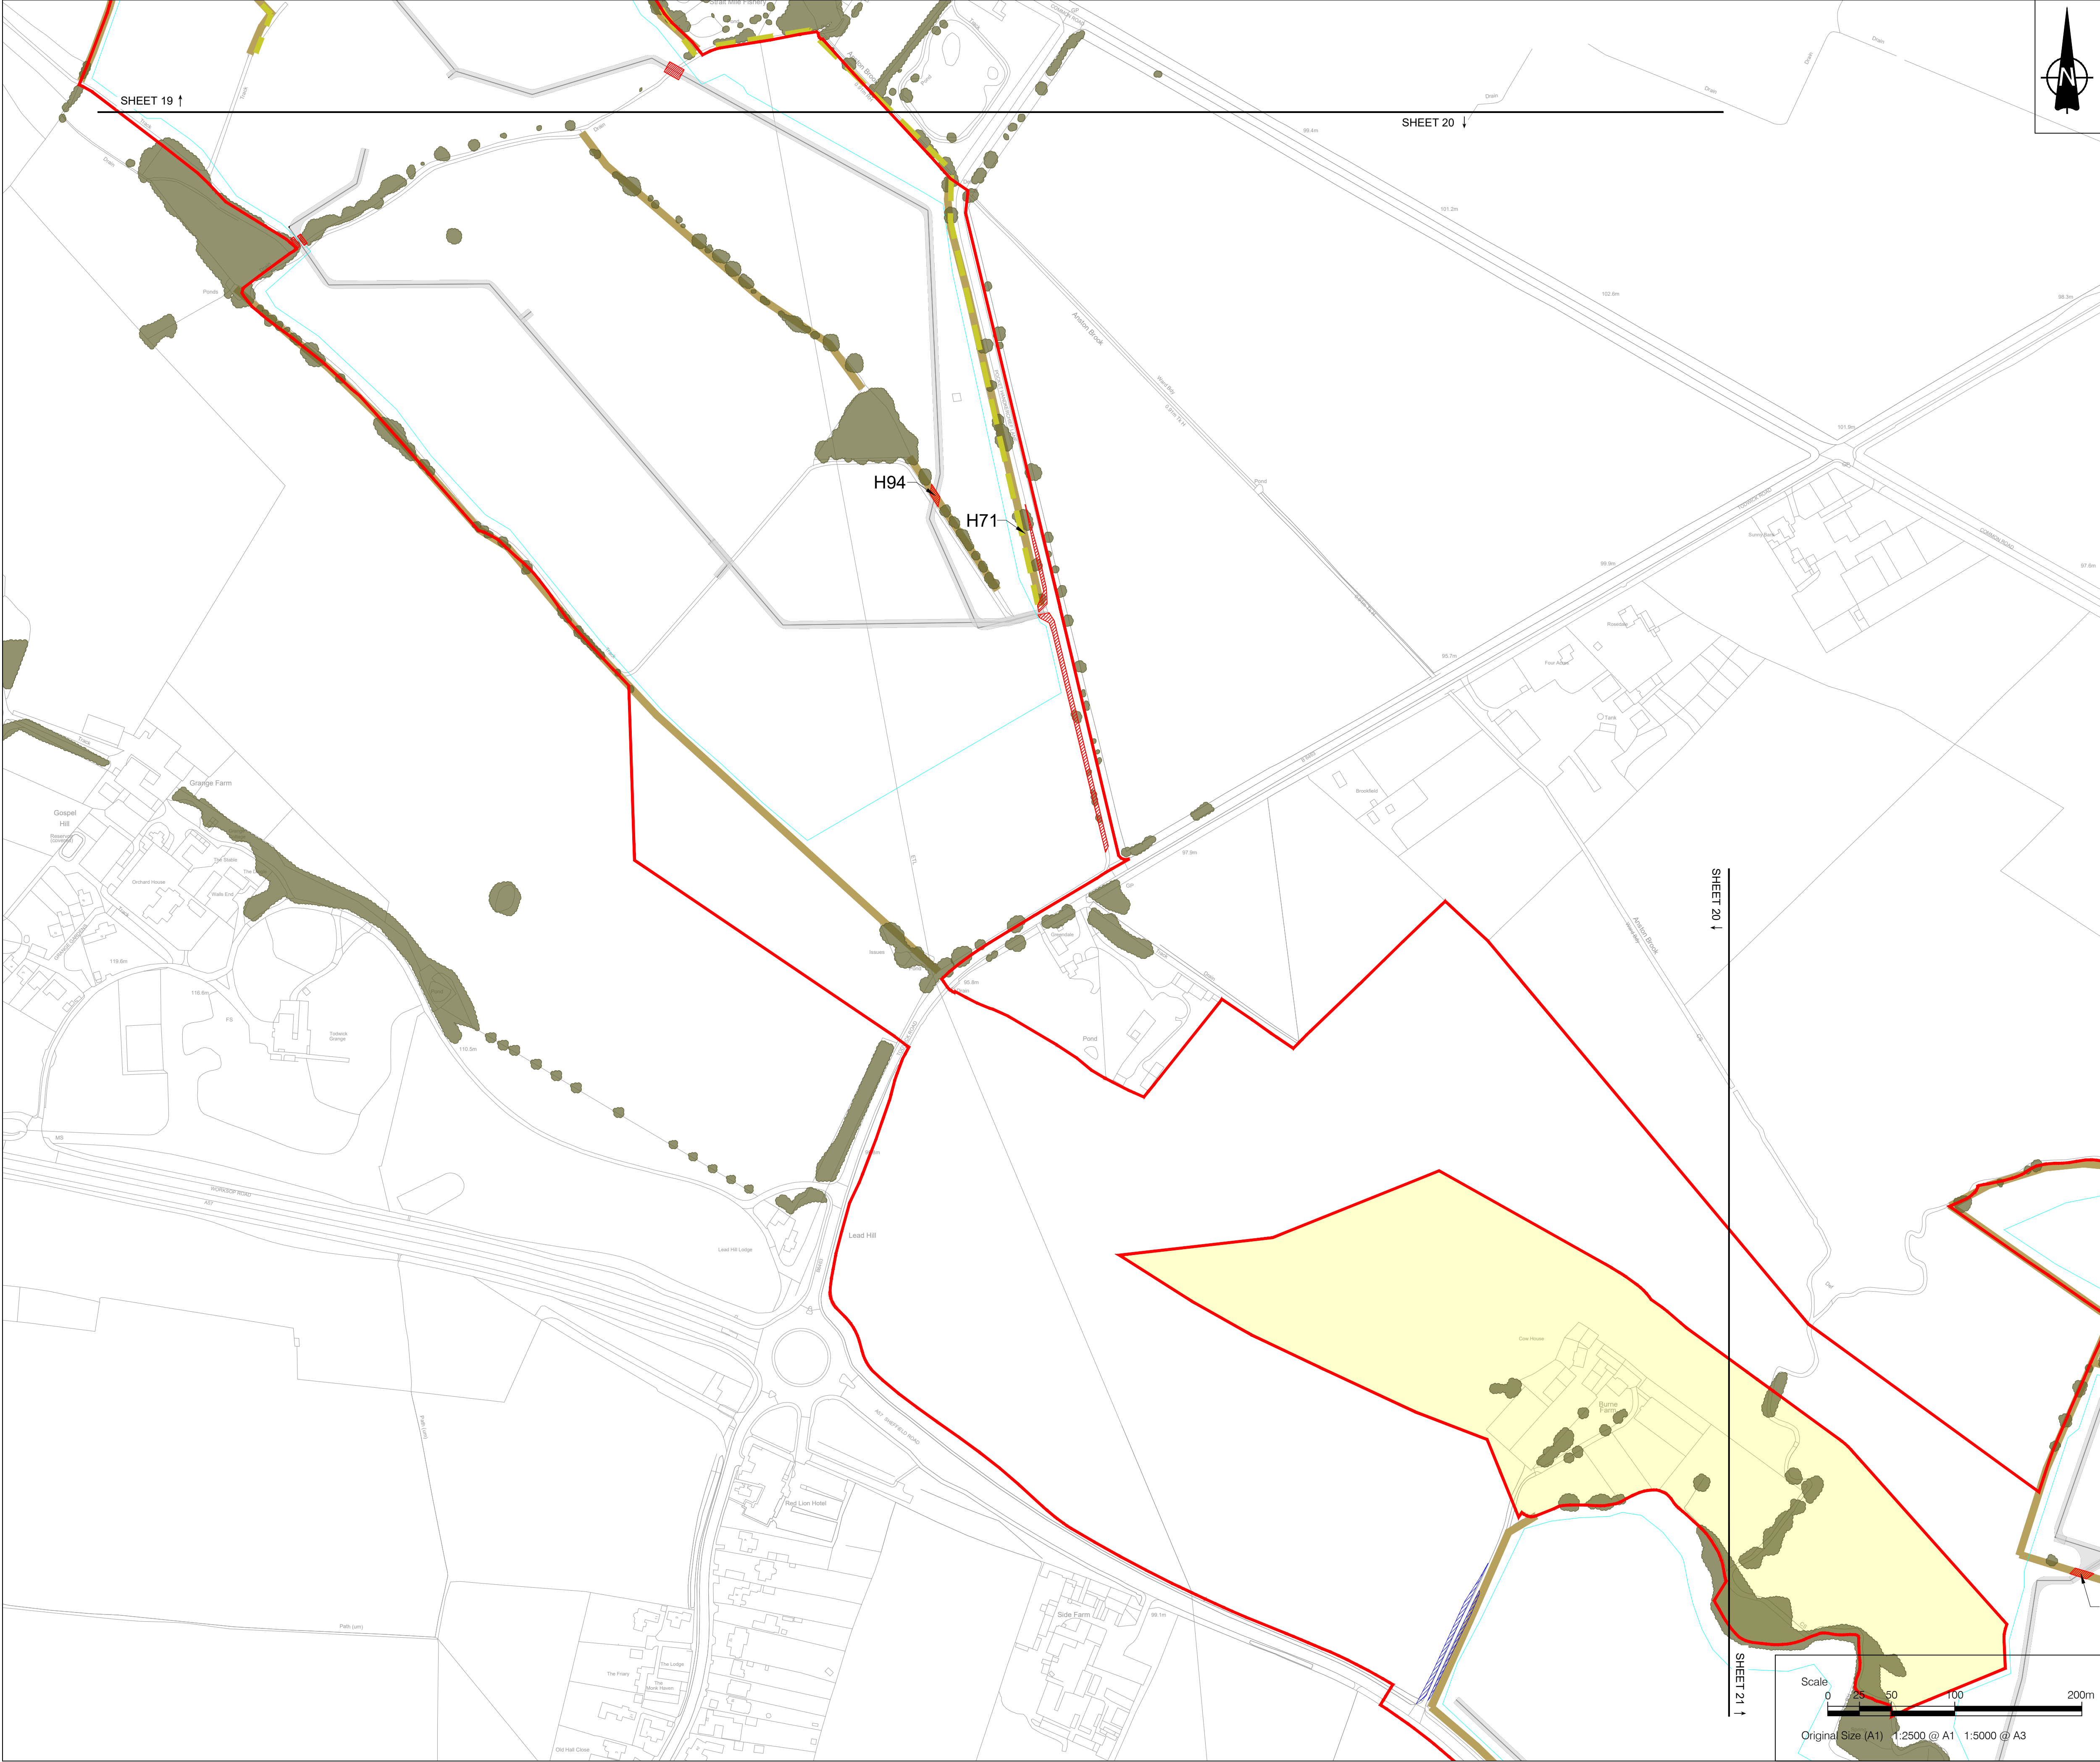

- NOTES**
1. ALL DIMENSIONS IN METRES UNLESS STATED OTHERWISE.
 2. DO NOT SCALE FROM THIS DRAWING. USE ONLY PRINTED DIMENSIONS.
 3. THE PROPOSED WORKS SHOWN ARE ILLUSTRATIVE ONLY AND WILL BE SUBJECT TO CHANGE AS PART OF DETAILED DESIGN DEVELOPMENT. ANY CHANGES WILL BE LIMITED TO BEING WITHIN THE ORDER LIMITS AND ANY OTHER CONSTRAINTS INCLUDED IN THE DEVELOPMENT CONSENT ORDER.

- LEGEND**
- Order Limits
 - Land outside the Order Limits
 - Proposed internal access tracks
 - Proposed fence alignment
 - Existing hedgerow
 - Existing hedgerow of importance
 - Existing vegetation
 - Vegetation to be removed
 - Vegetation to be managed at 0.25m during construction

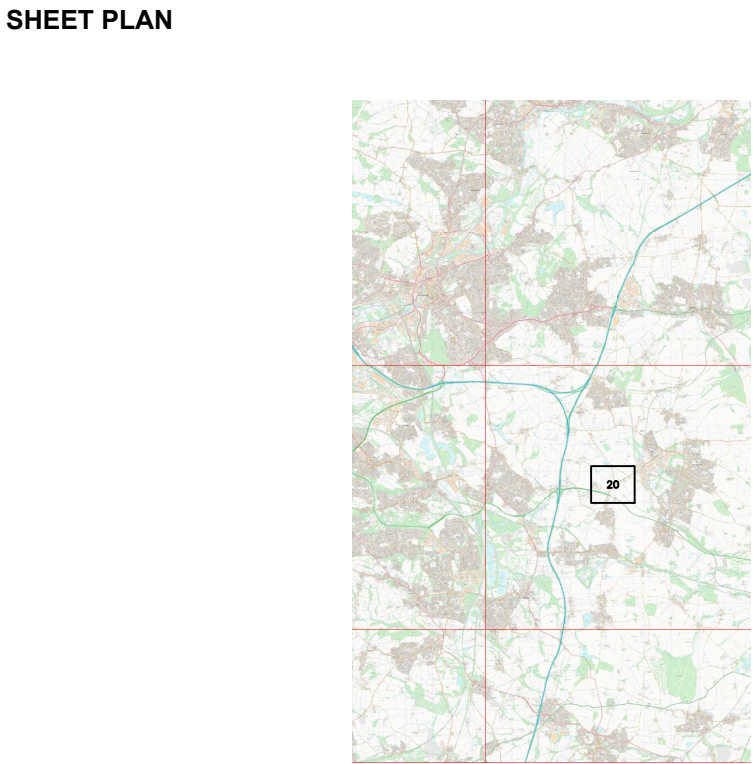

02	August 2026	Addition of land outside the Order Limits	EJ	SG	SM
01	June 2026	N/A	EJ	SG	SM
ISSUE	DATE	REMARKS	DRAWN	CHECK	APPROVED

TITLE:
Vegetation Removal Plans
Sheet 20 of 29
Whitestone Solar Farm
Regulation 5(2)(n)



DRAWING DATE: 04/06/2026

SCALE: 1:2500	SHEET: Sheet 20 of 29
SIZE: A1	REVISION: P02

DRAWING REFERENCE: EN0110020/APP/2.9.1


APPLICATION NUMBER: EN0110020



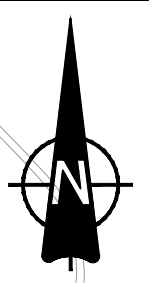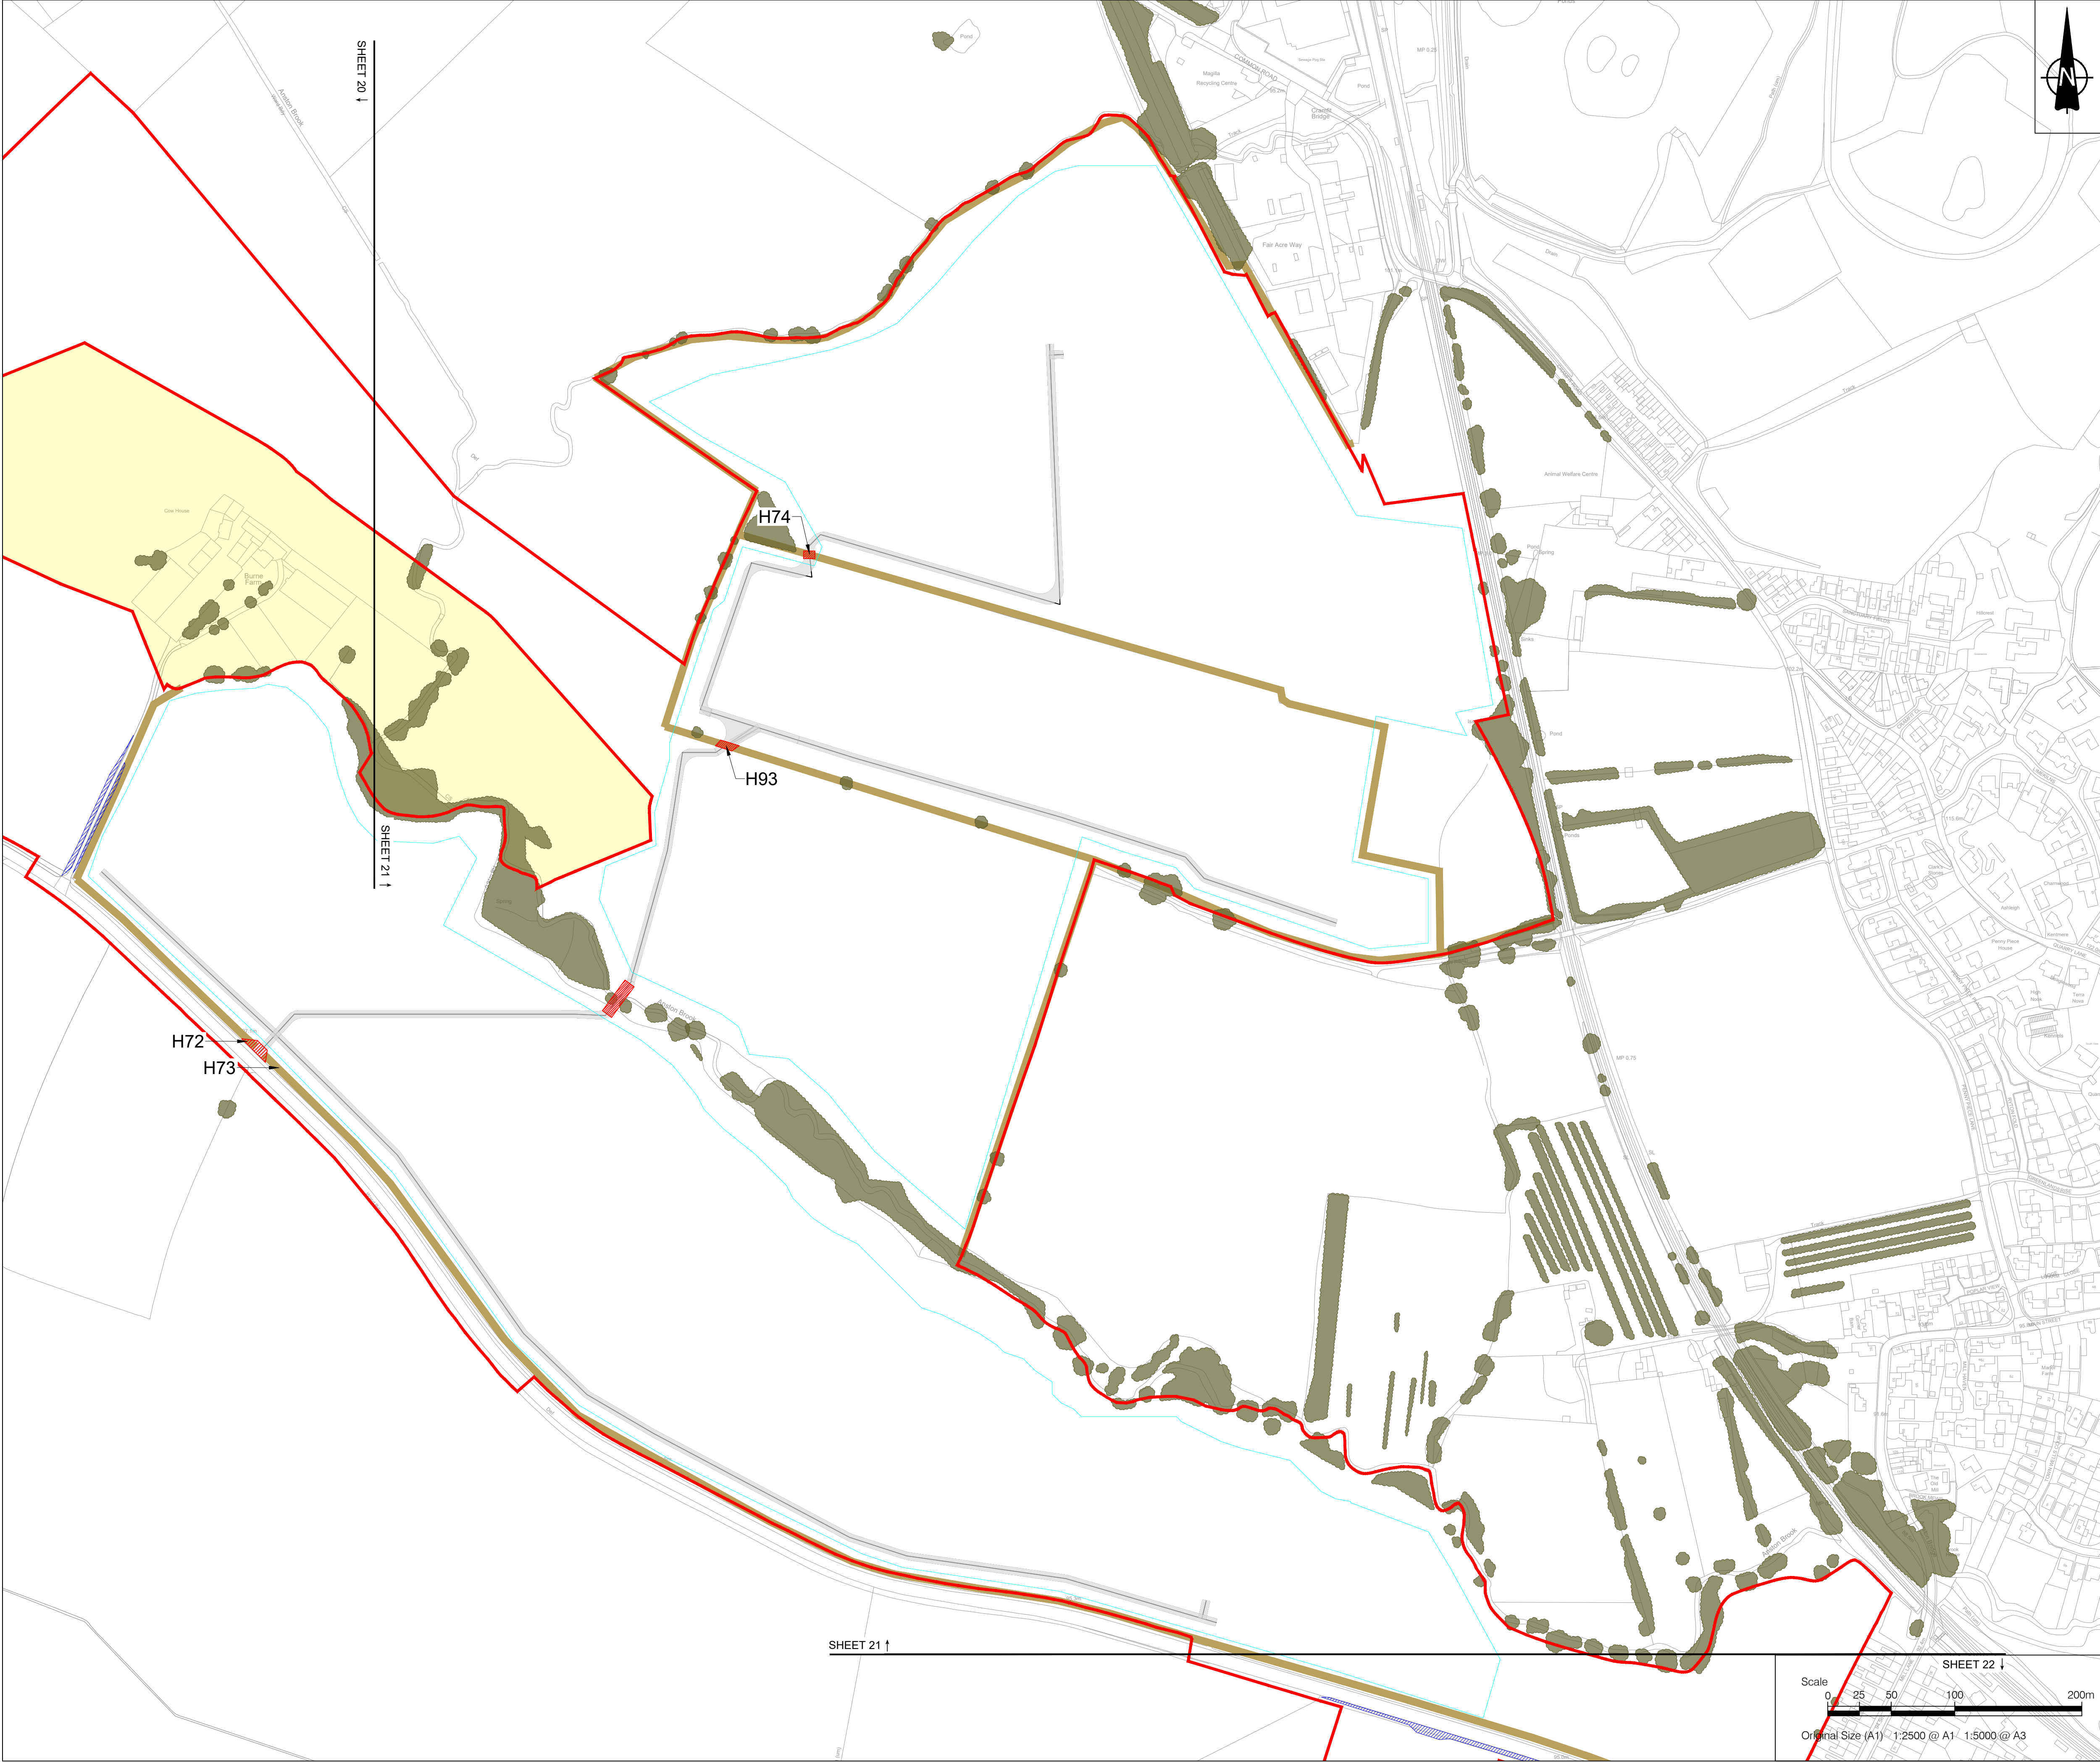

- NOTES**
1. ALL DIMENSIONS IN METRES UNLESS STATED OTHERWISE.
 2. DO NOT SCALE FROM THIS DRAWING. USE ONLY PRINTED DIMENSIONS.
 3. THE PROPOSED WORKS SHOWN ARE ILLUSTRATIVE ONLY AND WILL BE SUBJECT TO CHANGE AS PART OF DETAILED DESIGN DEVELOPMENT. ANY CHANGES WILL BE LIMITED TO BEING WITHIN THE ORDER LIMITS AND ANY OTHER CONSTRAINTS INCLUDED IN THE DEVELOPMENT CONSENT ORDER.

- LEGEND**
- Order Limits
 - Land outside the Order Limits
 - Proposed internal access tracks
 - Proposed fence alignment
 - Existing hedgerow
 - Existing hedgerow of importance
 - Existing vegetation
 - Vegetation to be removed
 - Vegetation to be managed at 0.25m during construction

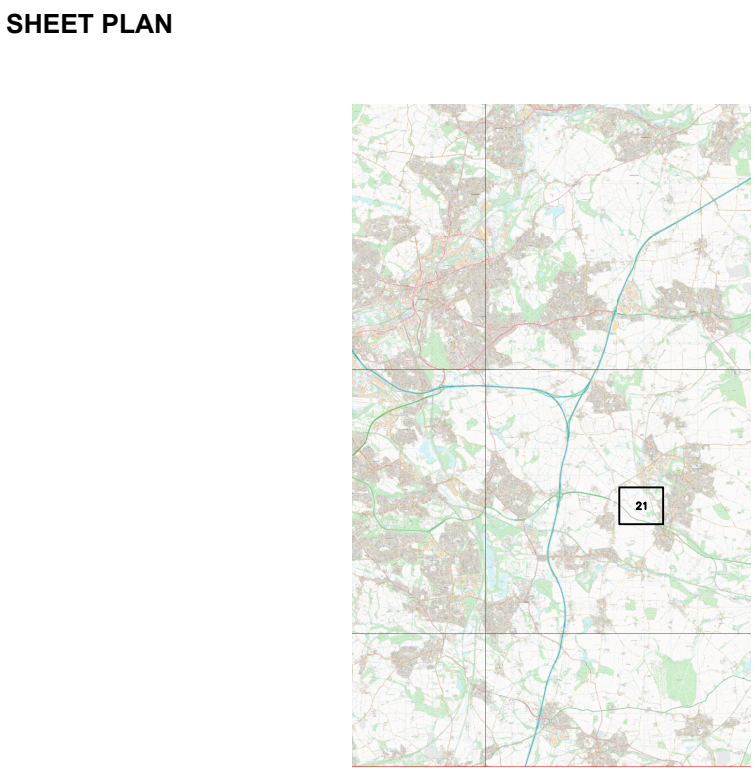


02	August 2026	Addition of land outside the Order Limits	EJ	SG	SM
01	June 2026	N/A	EJ	SG	SM
ISSUE	DATE	REMARKS	DRAWN	CHECK	APPROVED

TITLE:
Vegetation Removal Plans
Sheet 21 of 29
Whitestone Solar Farm
Regulation 5(2)(n)


DRAWING DATE: 04/06/2026	
SCALE: 1:2500	SHEET: Sheet 21 of 29
SIZE: A1	REVISION: P02
DRAWING REFERENCE: EN0110020/APP/2.9.1	
APPLICATION NUMBER: EN0110020	



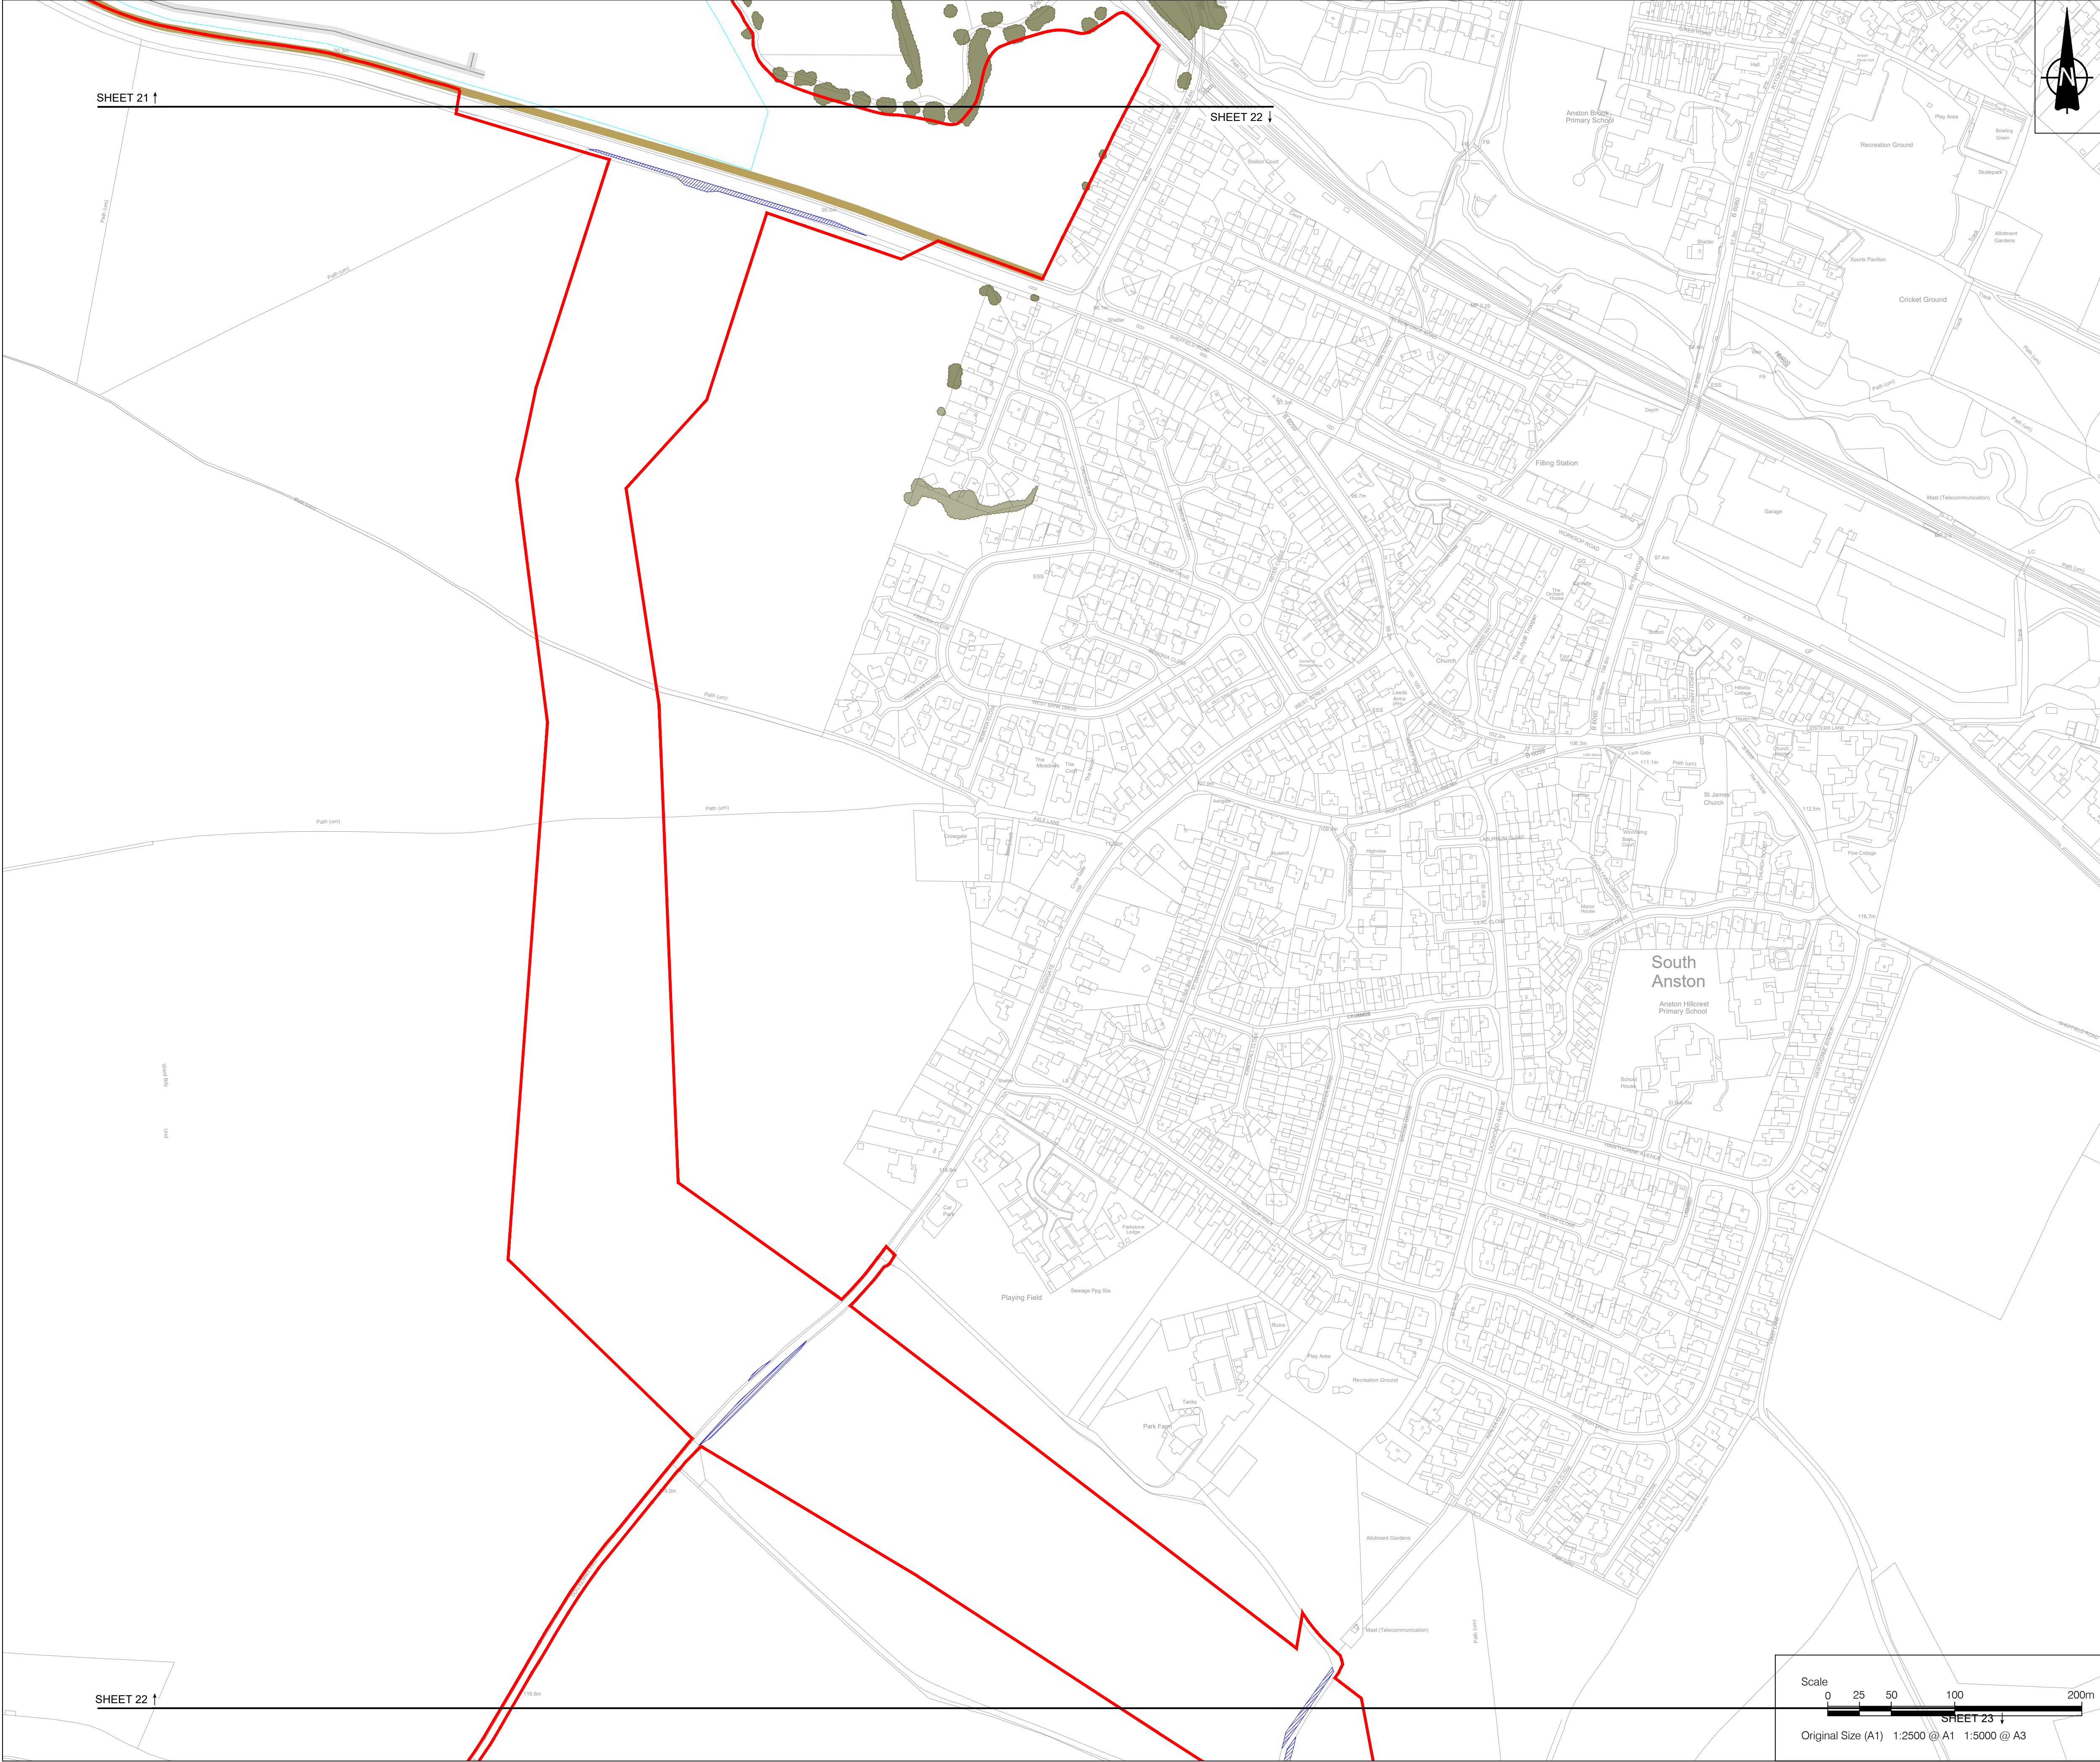

- NOTES**
- ALL DIMENSIONS IN METRES UNLESS STATED OTHERWISE.
 - DO NOT SCALE FROM THIS DRAWING. USE ONLY PRINTED DIMENSIONS.
 - THE PROPOSED WORKS SHOWN ARE ILLUSTRATIVE ONLY AND WILL BE SUBJECT TO CHANGE AS PART OF DETAILED DESIGN DEVELOPMENT. ANY CHANGES WILL BE LIMITED TO BEING WITHIN THE ORDER LIMITS AND ANY OTHER CONSTRAINTS INCLUDED IN THE DEVELOPMENT CONSENT ORDER.

- LEGEND**
- Order Limits
 - Land outside the Order Limits
 - Proposed internal access tracks
 - Proposed fence alignment
 - Existing hedgerow
 - Existing hedgerow of importance
 - Existing vegetation
 - Vegetation to be removed
 - Vegetation to be managed at 0.25m during construction

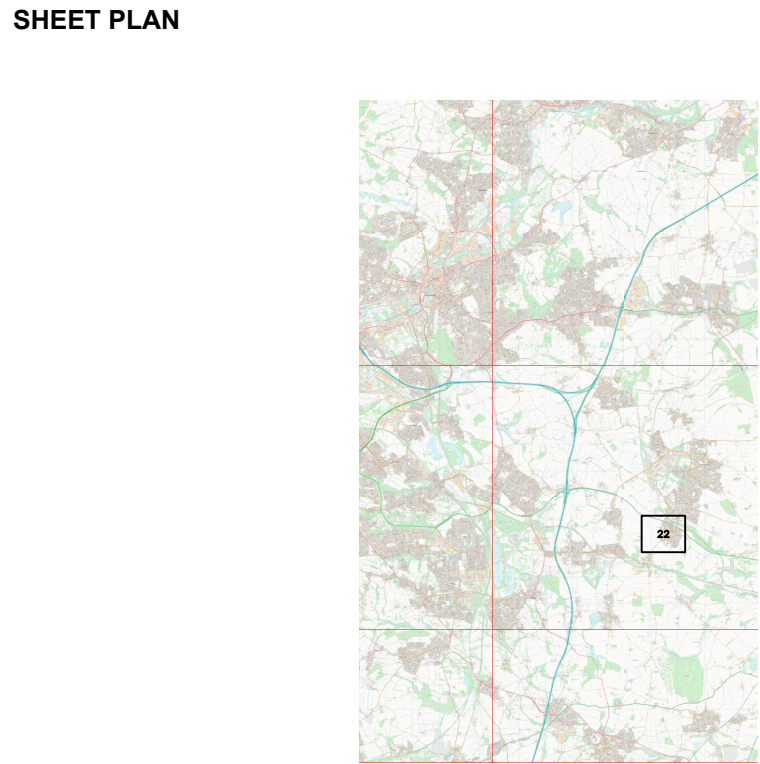

02	August 2026	Addition of land outside the Order Limits	EJ	SG	SM
01	June 2026	N/A	EJ	SG	SM
ISSUE	DATE	REMARKS	DRAWN	CHECK	APPROVED

TITLE:
Vegetation Removal Plans
Sheet 22 of 29
Whitestone Solar Farm
Regulation 5(2)(n)



DRAWING DATE: 04/06/2026

SCALE: 1:2500	SHEET: Sheet 22 of 29
SIZE: A1	REVISION: P02

DRAWING REFERENCE: EN0110020/APP/2.9.1


APPLICATION NUMBER: EN0110020



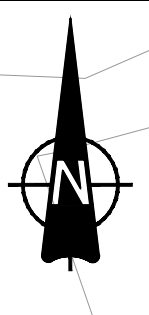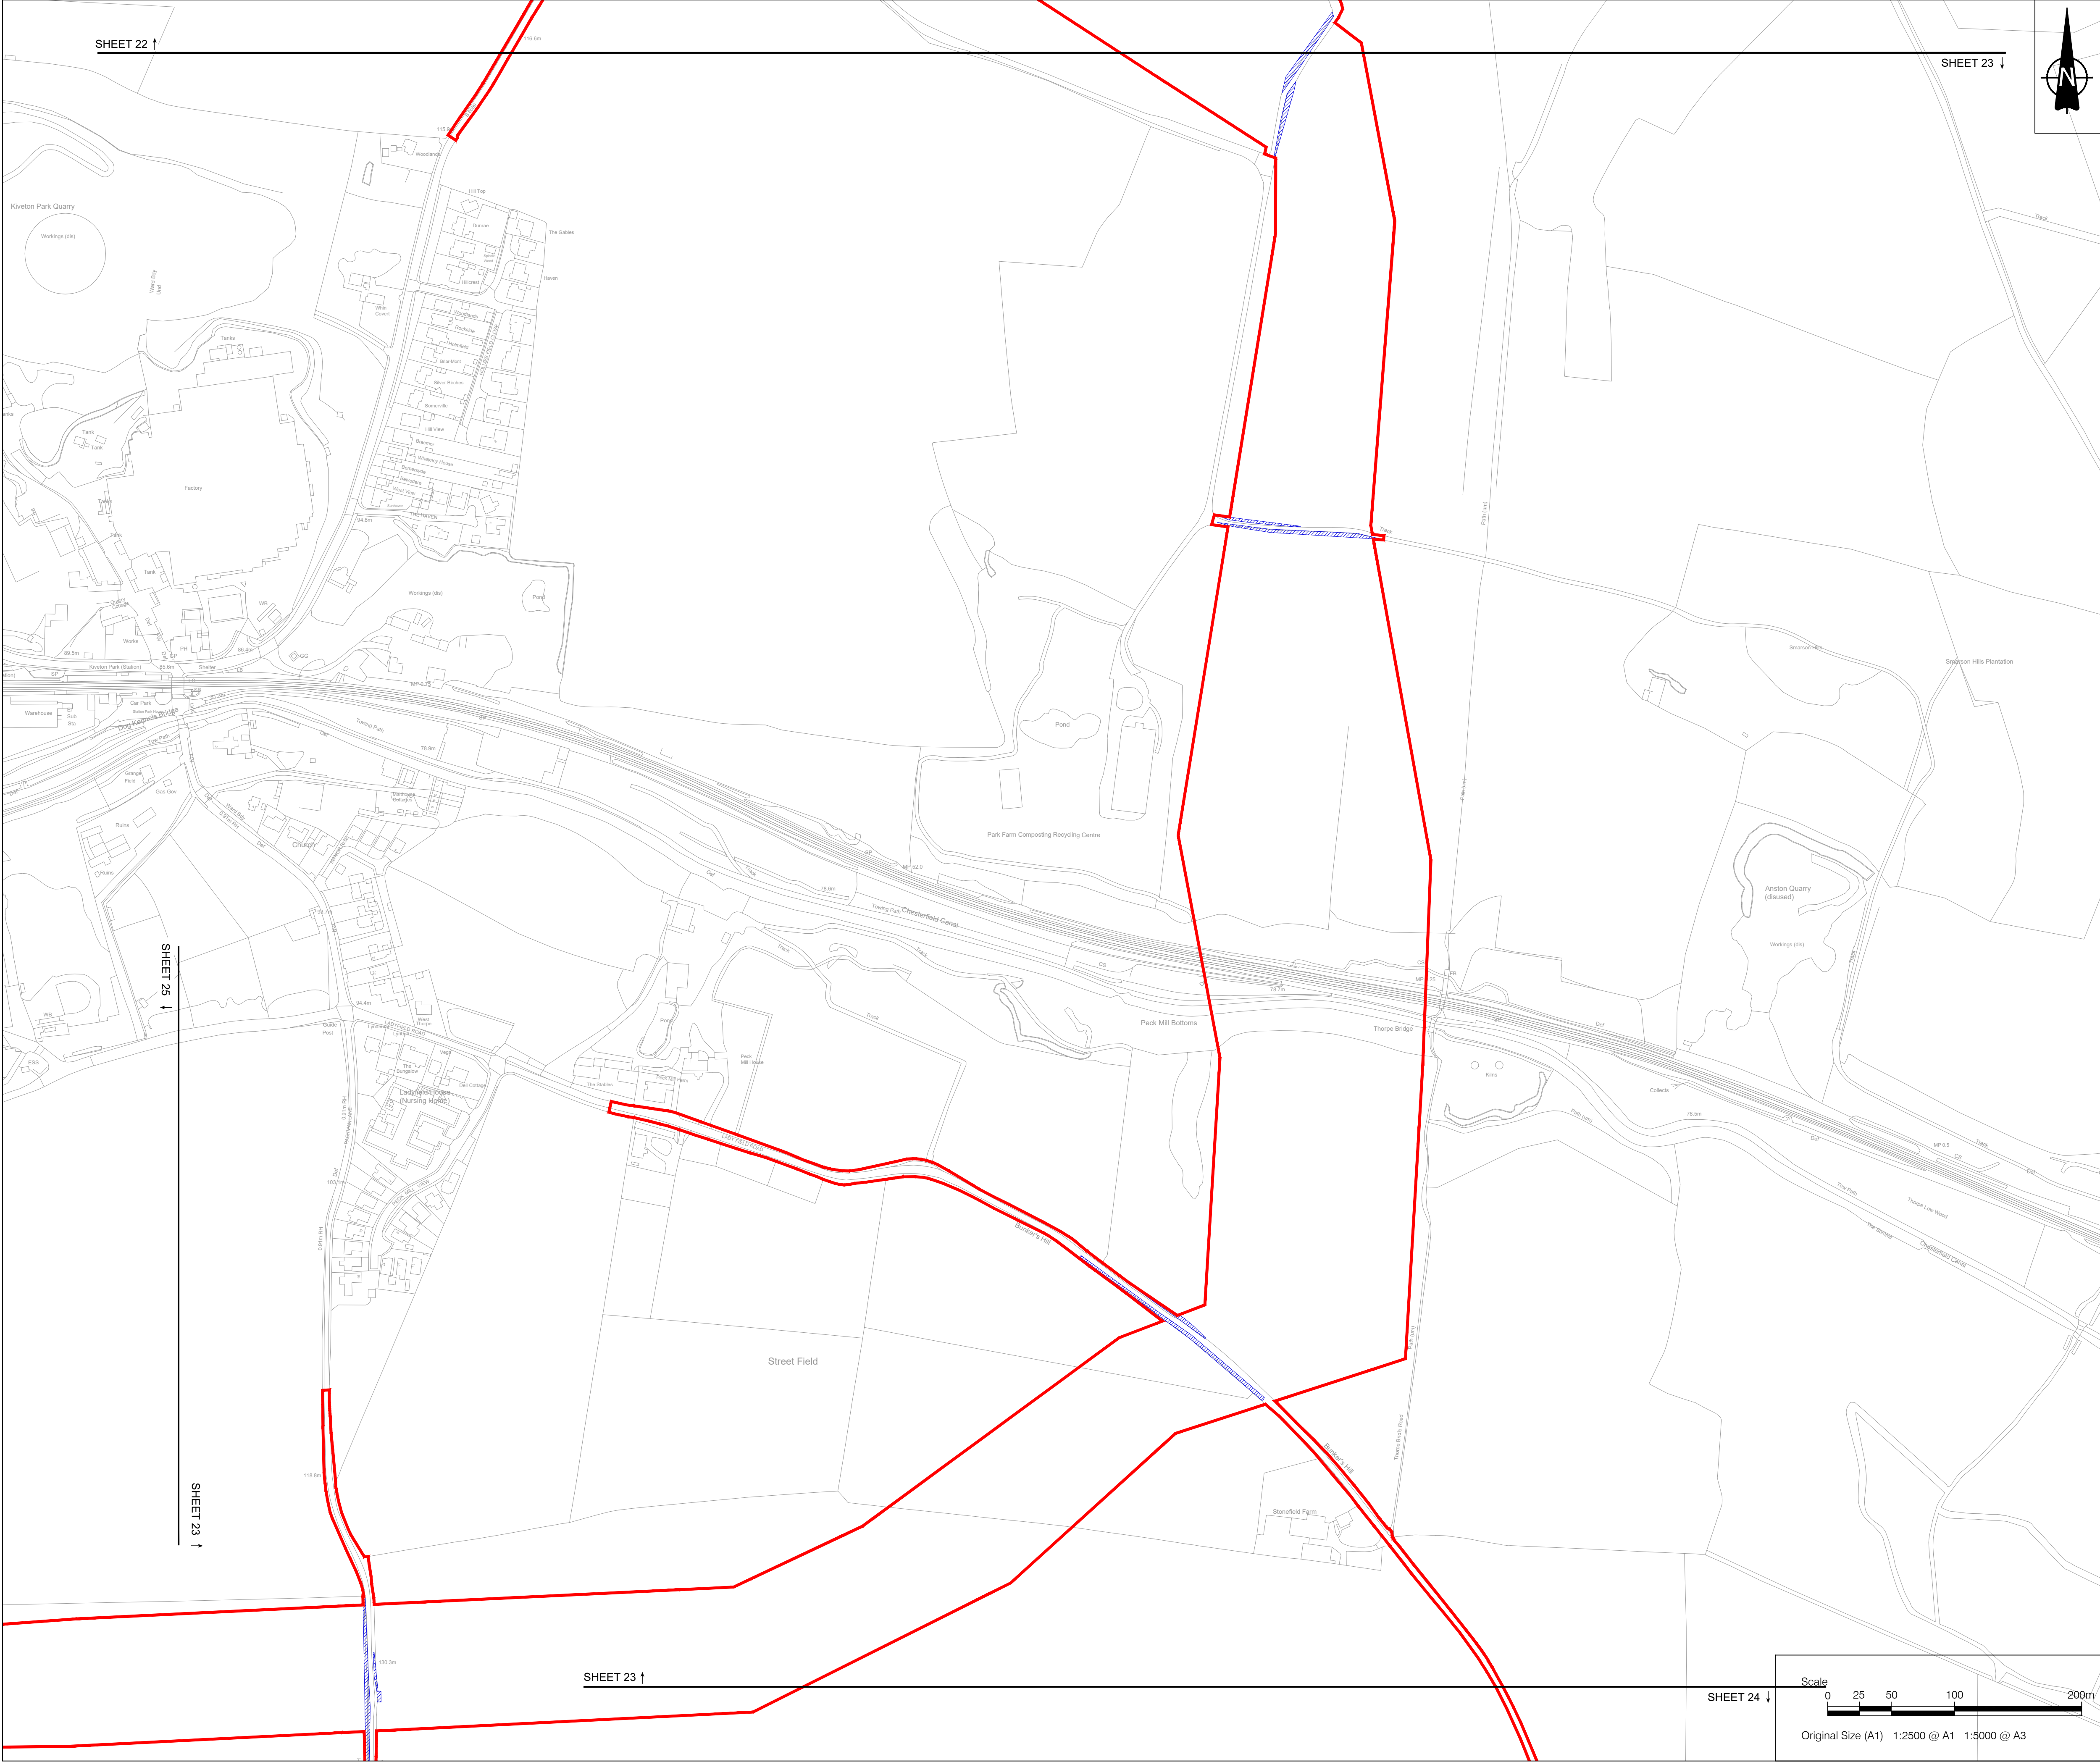

- NOTES**
1. ALL DIMENSIONS IN METRES UNLESS STATED OTHERWISE.
 2. DO NOT SCALE FROM THIS DRAWING. USE ONLY PRINTED DIMENSIONS.
 3. THE PROPOSED WORKS SHOWN ARE ILLUSTRATIVE ONLY AND WILL BE SUBJECT TO CHANGE AS PART OF DETAILED DESIGN DEVELOPMENT. ANY CHANGES WILL BE LIMITED TO BEING WITHIN THE ORDER LIMITS AND ANY OTHER CONSTRAINTS INCLUDED IN THE DEVELOPMENT CONSENT ORDER.

- LEGEND**
- Order Limits
 - Land outside the Order Limits
 - Proposed internal access tracks
 - Proposed fence alignment
 - Existing hedgerow
 - Existing hedgerow of importance
 - Existing vegetation
 - Vegetation to be removed
 - Vegetation to be managed at 0.25m during construction

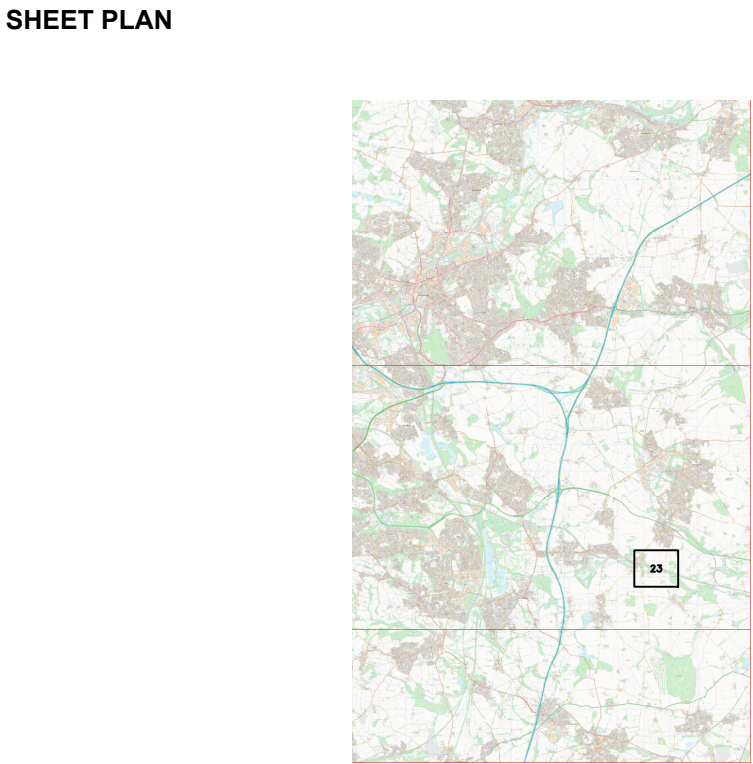


02	August 2026	Addition of land outside the Order Limits	EJ	SG	SM
01	June 2026	N/A	EJ	SG	SM
ISSUE	DATE	REMARKS	DRAWN	CHECK	APPROVED

TITLE:
Vegetation Removal Plans
Sheet 23 of 29
Whitestone Solar Farm
Regulation 5(2)(n)


DRAWING DATE: 04/06/2026	
SCALE: 1:2500	SHEET: Sheet 23 of 29
SIZE: A1	REVISION: P02
DRAWING REFERENCE: EN0110020/APP/2.9.1	
APPLICATION NUMBER: EN0110020	



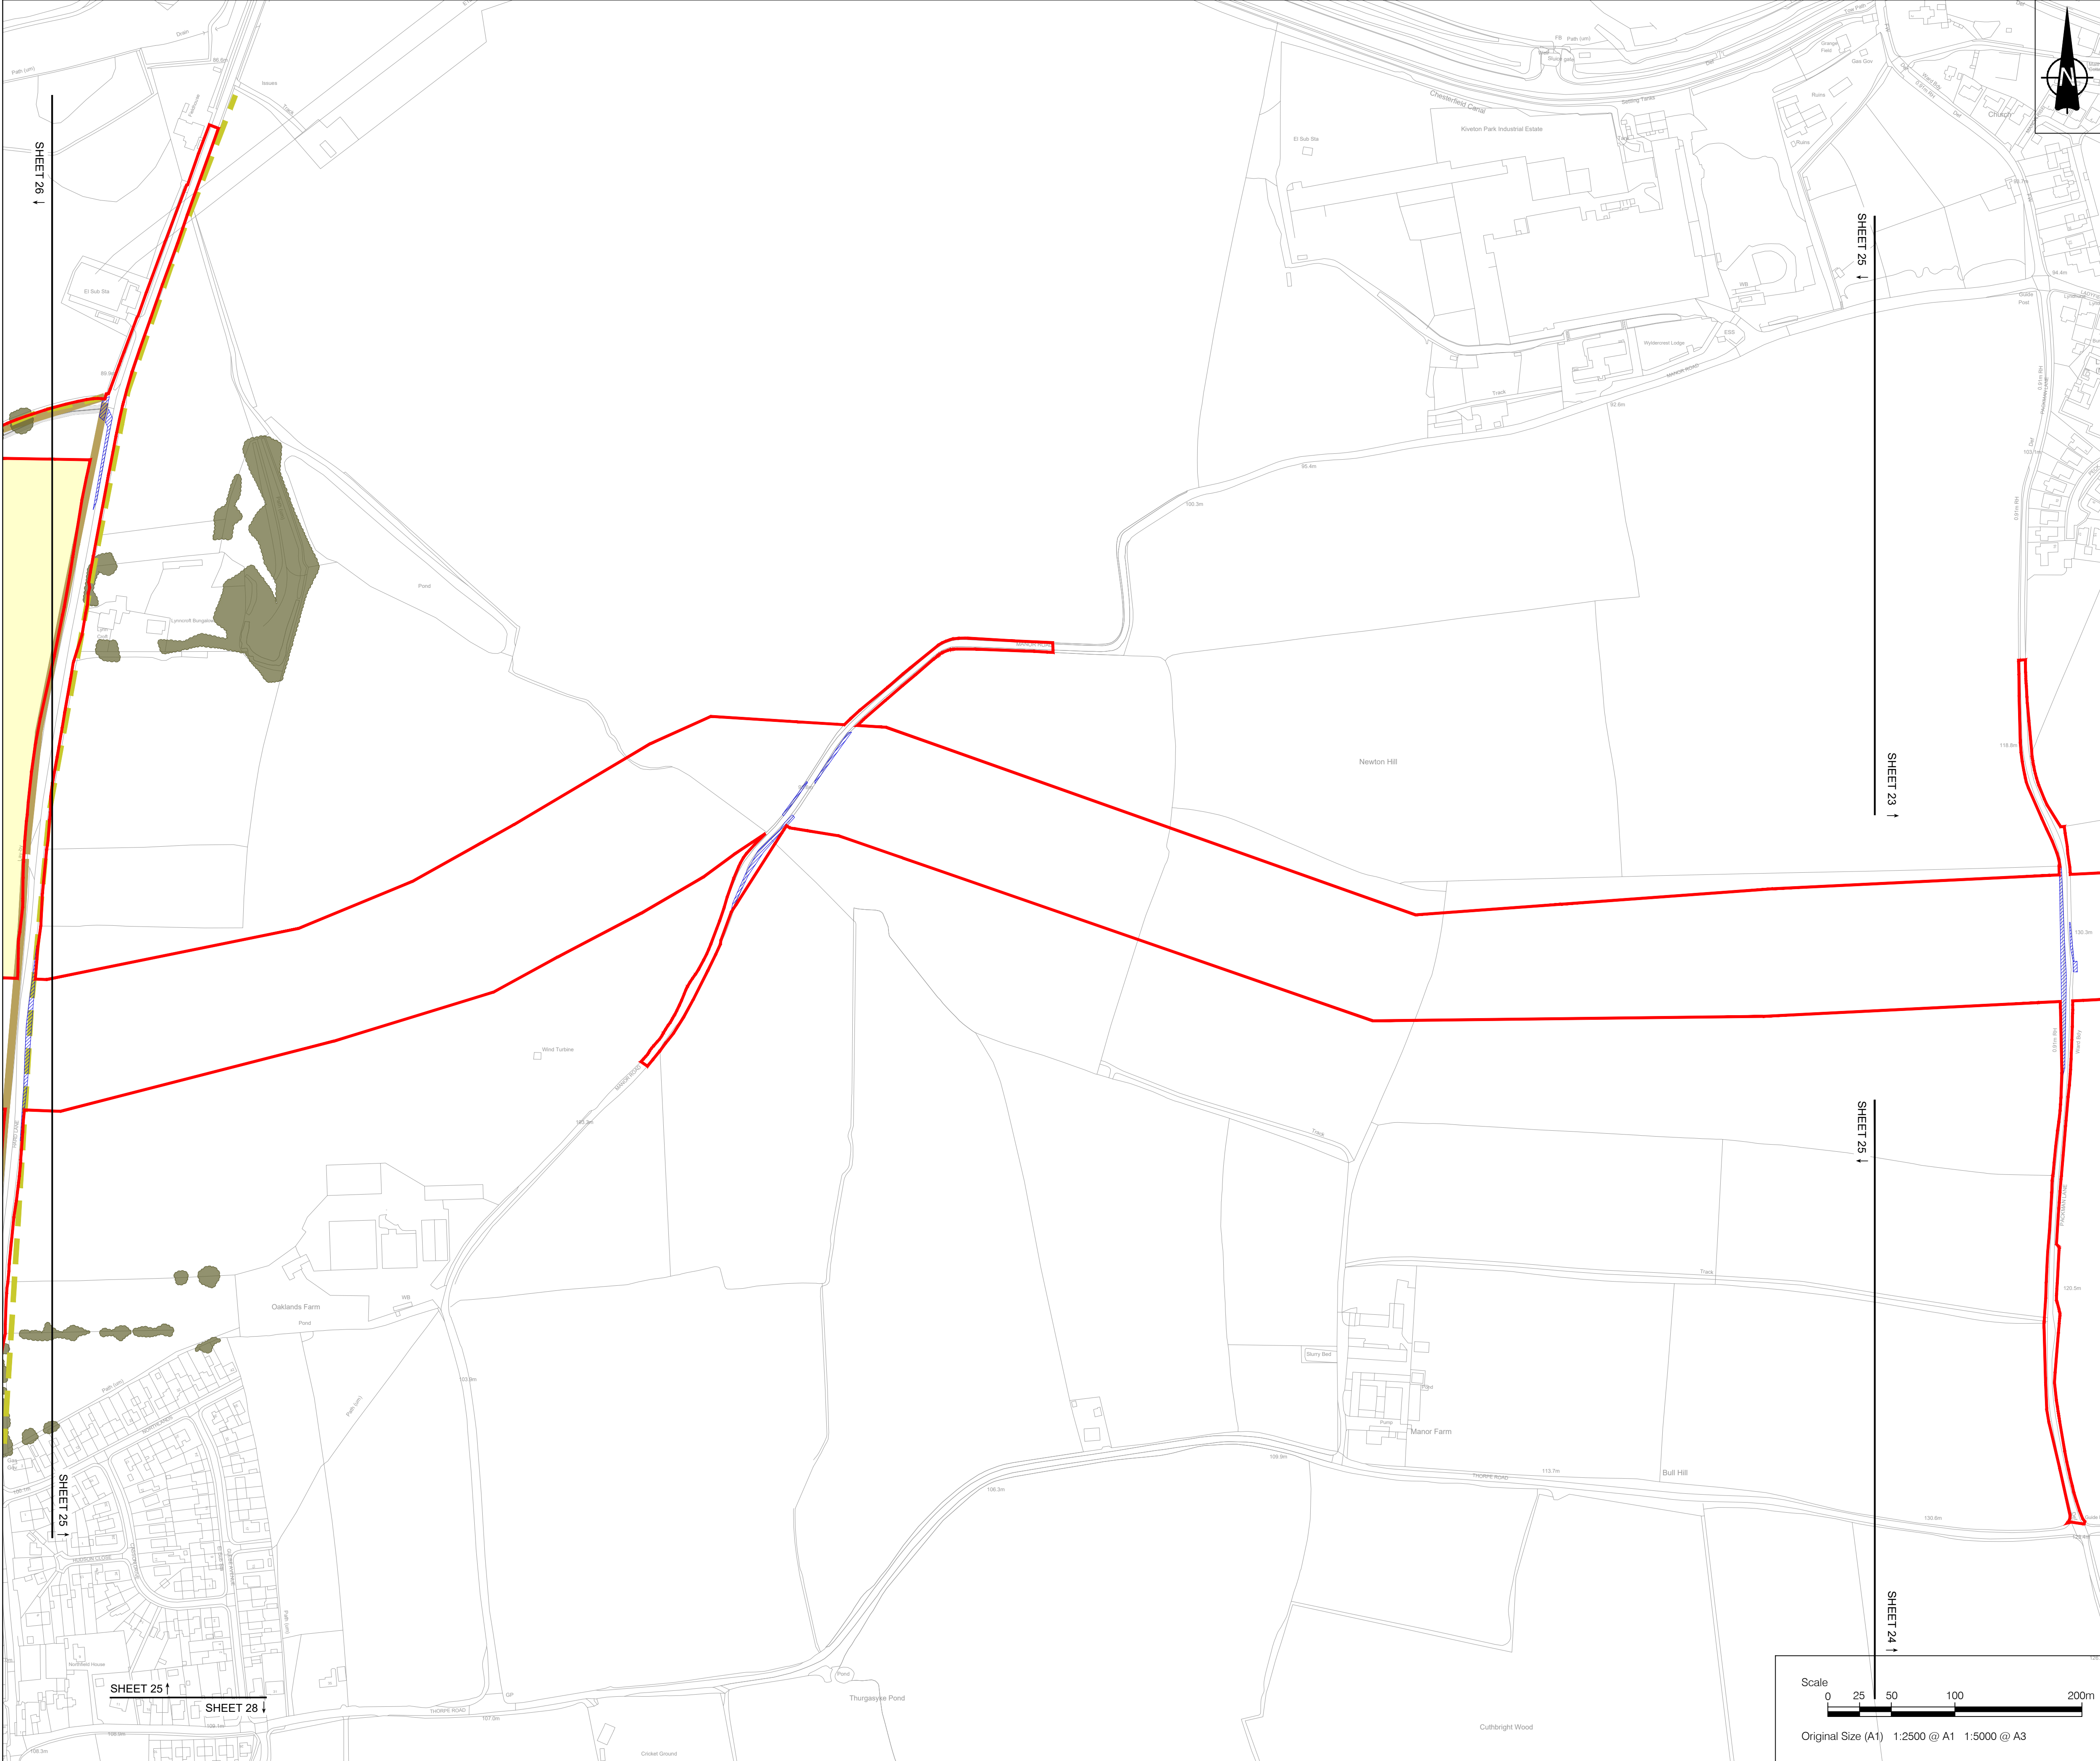

- NOTES**
- ALL DIMENSIONS IN METRES UNLESS STATED OTHERWISE.
 - DO NOT SCALE FROM THIS DRAWING. USE ONLY PRINTED DIMENSIONS.
 - THE PROPOSED WORKS SHOWN ARE ILLUSTRATIVE ONLY AND WILL BE SUBJECT TO CHANGE AS PART OF DETAILED DESIGN DEVELOPMENT. ANY CHANGES WILL BE LIMITED TO BEING WITHIN THE ORDER LIMITS AND ANY OTHER CONSTRAINTS INCLUDED IN THE DEVELOPMENT CONSENT ORDER.


- LEGEND**
- Order Limits
 - Land outside the Order Limits
 - Proposed internal access tracks
 - Proposed fence alignment
 - Existing hedgerow
 - Existing hedgerow of importance
 - Existing vegetation
 - Vegetation to be removed
 - Vegetation to be managed at 0.25m during construction

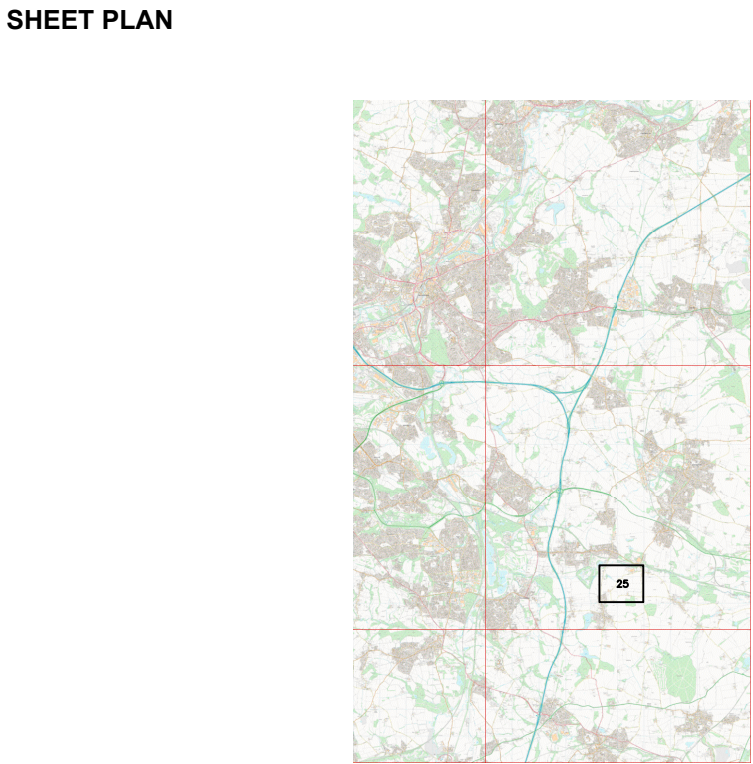

02	August 2026	Addition of land outside the Order Limits	EJ	SG	SM
01	June 2026	N/A	EJ	SG	SM
ISSUE	DATE	REMARKS	DRAWN	CHECK	APPROVED

TITLE:
Vegetation Removal Plans
Sheet 25 of 29
Whitestone Solar Farm
Regulation 5(2)(n)

DRAWING DATE: 04/06/2026	
SCALE: 1:2500	SHEET: Sheet 25 of 29
SIZE: A1	REVISION: P02
DRAWING REFERENCE: EN0110020/APP/2.9.1	
APPLICATION NUMBER: EN0110020	

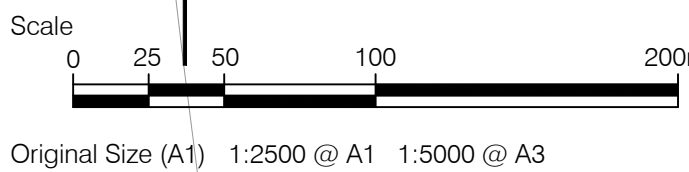




- NOTES**
- ALL DIMENSIONS IN METRES UNLESS STATED OTHERWISE.
 - DO NOT SCALE FROM THIS DRAWING. USE ONLY PRINTED DIMENSIONS.
 - THE PROPOSED WORKS SHOWN ARE ILLUSTRATIVE ONLY AND WILL BE SUBJECT TO CHANGE AS PART OF DETAILED DESIGN DEVELOPMENT. ANY CHANGES WILL BE LIMITED TO BEING WITHIN THE ORDER LIMITS AND ANY OTHER CONSTRAINTS INCLUDED IN THE DEVELOPMENT CONSENT ORDER.

- LEGEND**
- Order Limits
 - Land outside the Order Limits
 - Proposed internal access tracks
 - Proposed fence alignment
 - Existing hedgerow
 - Existing hedgerow of importance
 - Existing vegetation
 - Vegetation to be removed
 - Vegetation to be managed at 0.25m during construction

SHEET PLAN

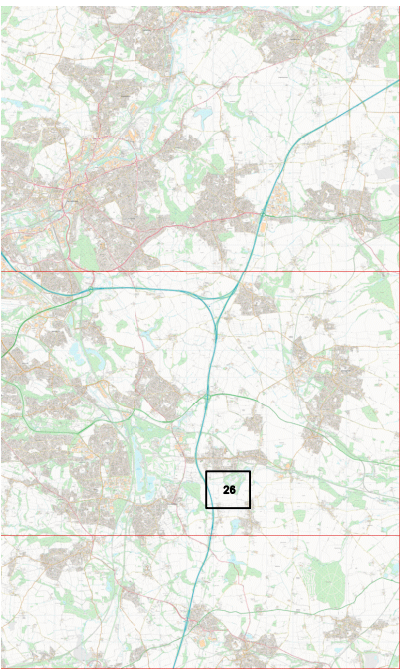

02	August 2026	Addition of land outside the Order Limits	EJ	SG	SM
01	June 2026	N/A	EJ	SG	SM
ISSUE	DATE	REMARKS	DRAWN	CHECK	APPROVED

TITLE:
Vegetation Removal Plans
Sheet 26 of 29
Whitestone Solar Farm
Regulation 5(2)(n)

DRAWING DATE: 04/06/2026

SCALE: 1:2500

SHEET: Sheet 26 of 29

SIZE: A1

REVISION: P02

DRAWING REFERENCE: EN0110020/APP/2.9.1


APPLICATION NUMBER: EN0110020





- NOTES**
1. ALL DIMENSIONS IN METRES UNLESS STATED OTHERWISE.
 2. DO NOT SCALE FROM THIS DRAWING. USE ONLY PRINTED DIMENSIONS.
 3. THE PROPOSED WORKS SHOWN ARE ILLUSTRATIVE ONLY AND WILL BE SUBJECT TO CHANGE AS PART OF DETAILED DESIGN DEVELOPMENT. ANY CHANGES WILL BE LIMITED TO BEING WITHIN THE ORDER LIMITS AND ANY OTHER CONSTRAINTS INCLUDED IN THE DEVELOPMENT CONSENT ORDER.

- LEGEND**
- Order Limits
 - Land outside the Order Limits
 - Proposed internal access tracks
 - Proposed fence alignment
 - Existing hedgerow
 - Existing hedgerow of importance
 - Existing vegetation
 - Vegetation to be removed
 - Vegetation to be managed at 0.25m during construction

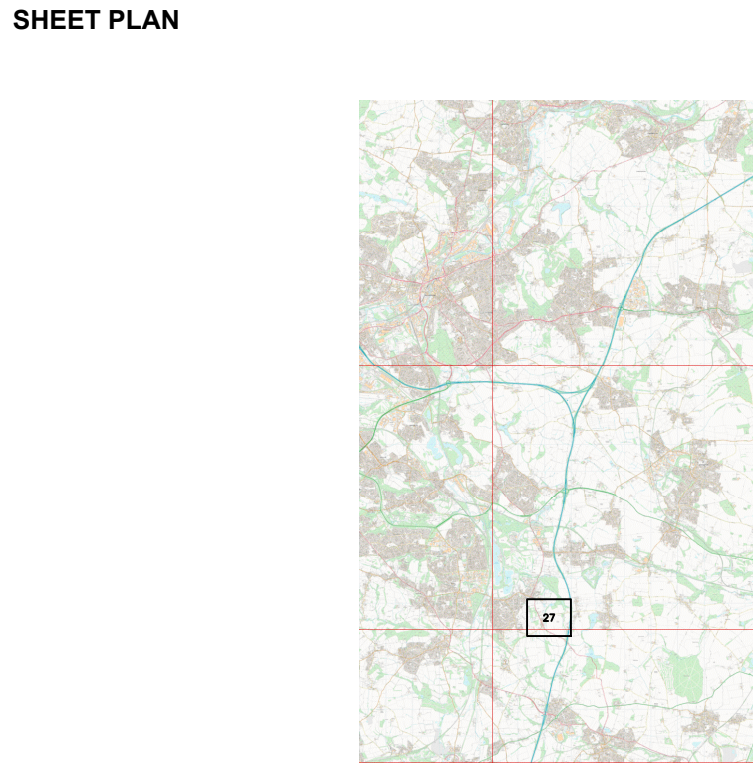


02	August 2026	Addition of land outside the Order Limits	EJ	SG	SM
01	June 2026	N/A	EJ	SG	SM
ISSUE	DATE	REMARKS	DRAWN	CHECK	APPROVED

TITLE:
Vegetation Removal Plans
Sheet 27 of 29
Whitestone Solar Farm
Regulation 5(2)(n)


DRAWING DATE: 04/06/2026	
SCALE: 1:2500	SHEET: Sheet 27 of 29
SIZE: A1	REVISION: P02
DRAWING REFERENCE: EN0110020/APP/2.9.1	
APPLICATION NUMBER: EN0110020	



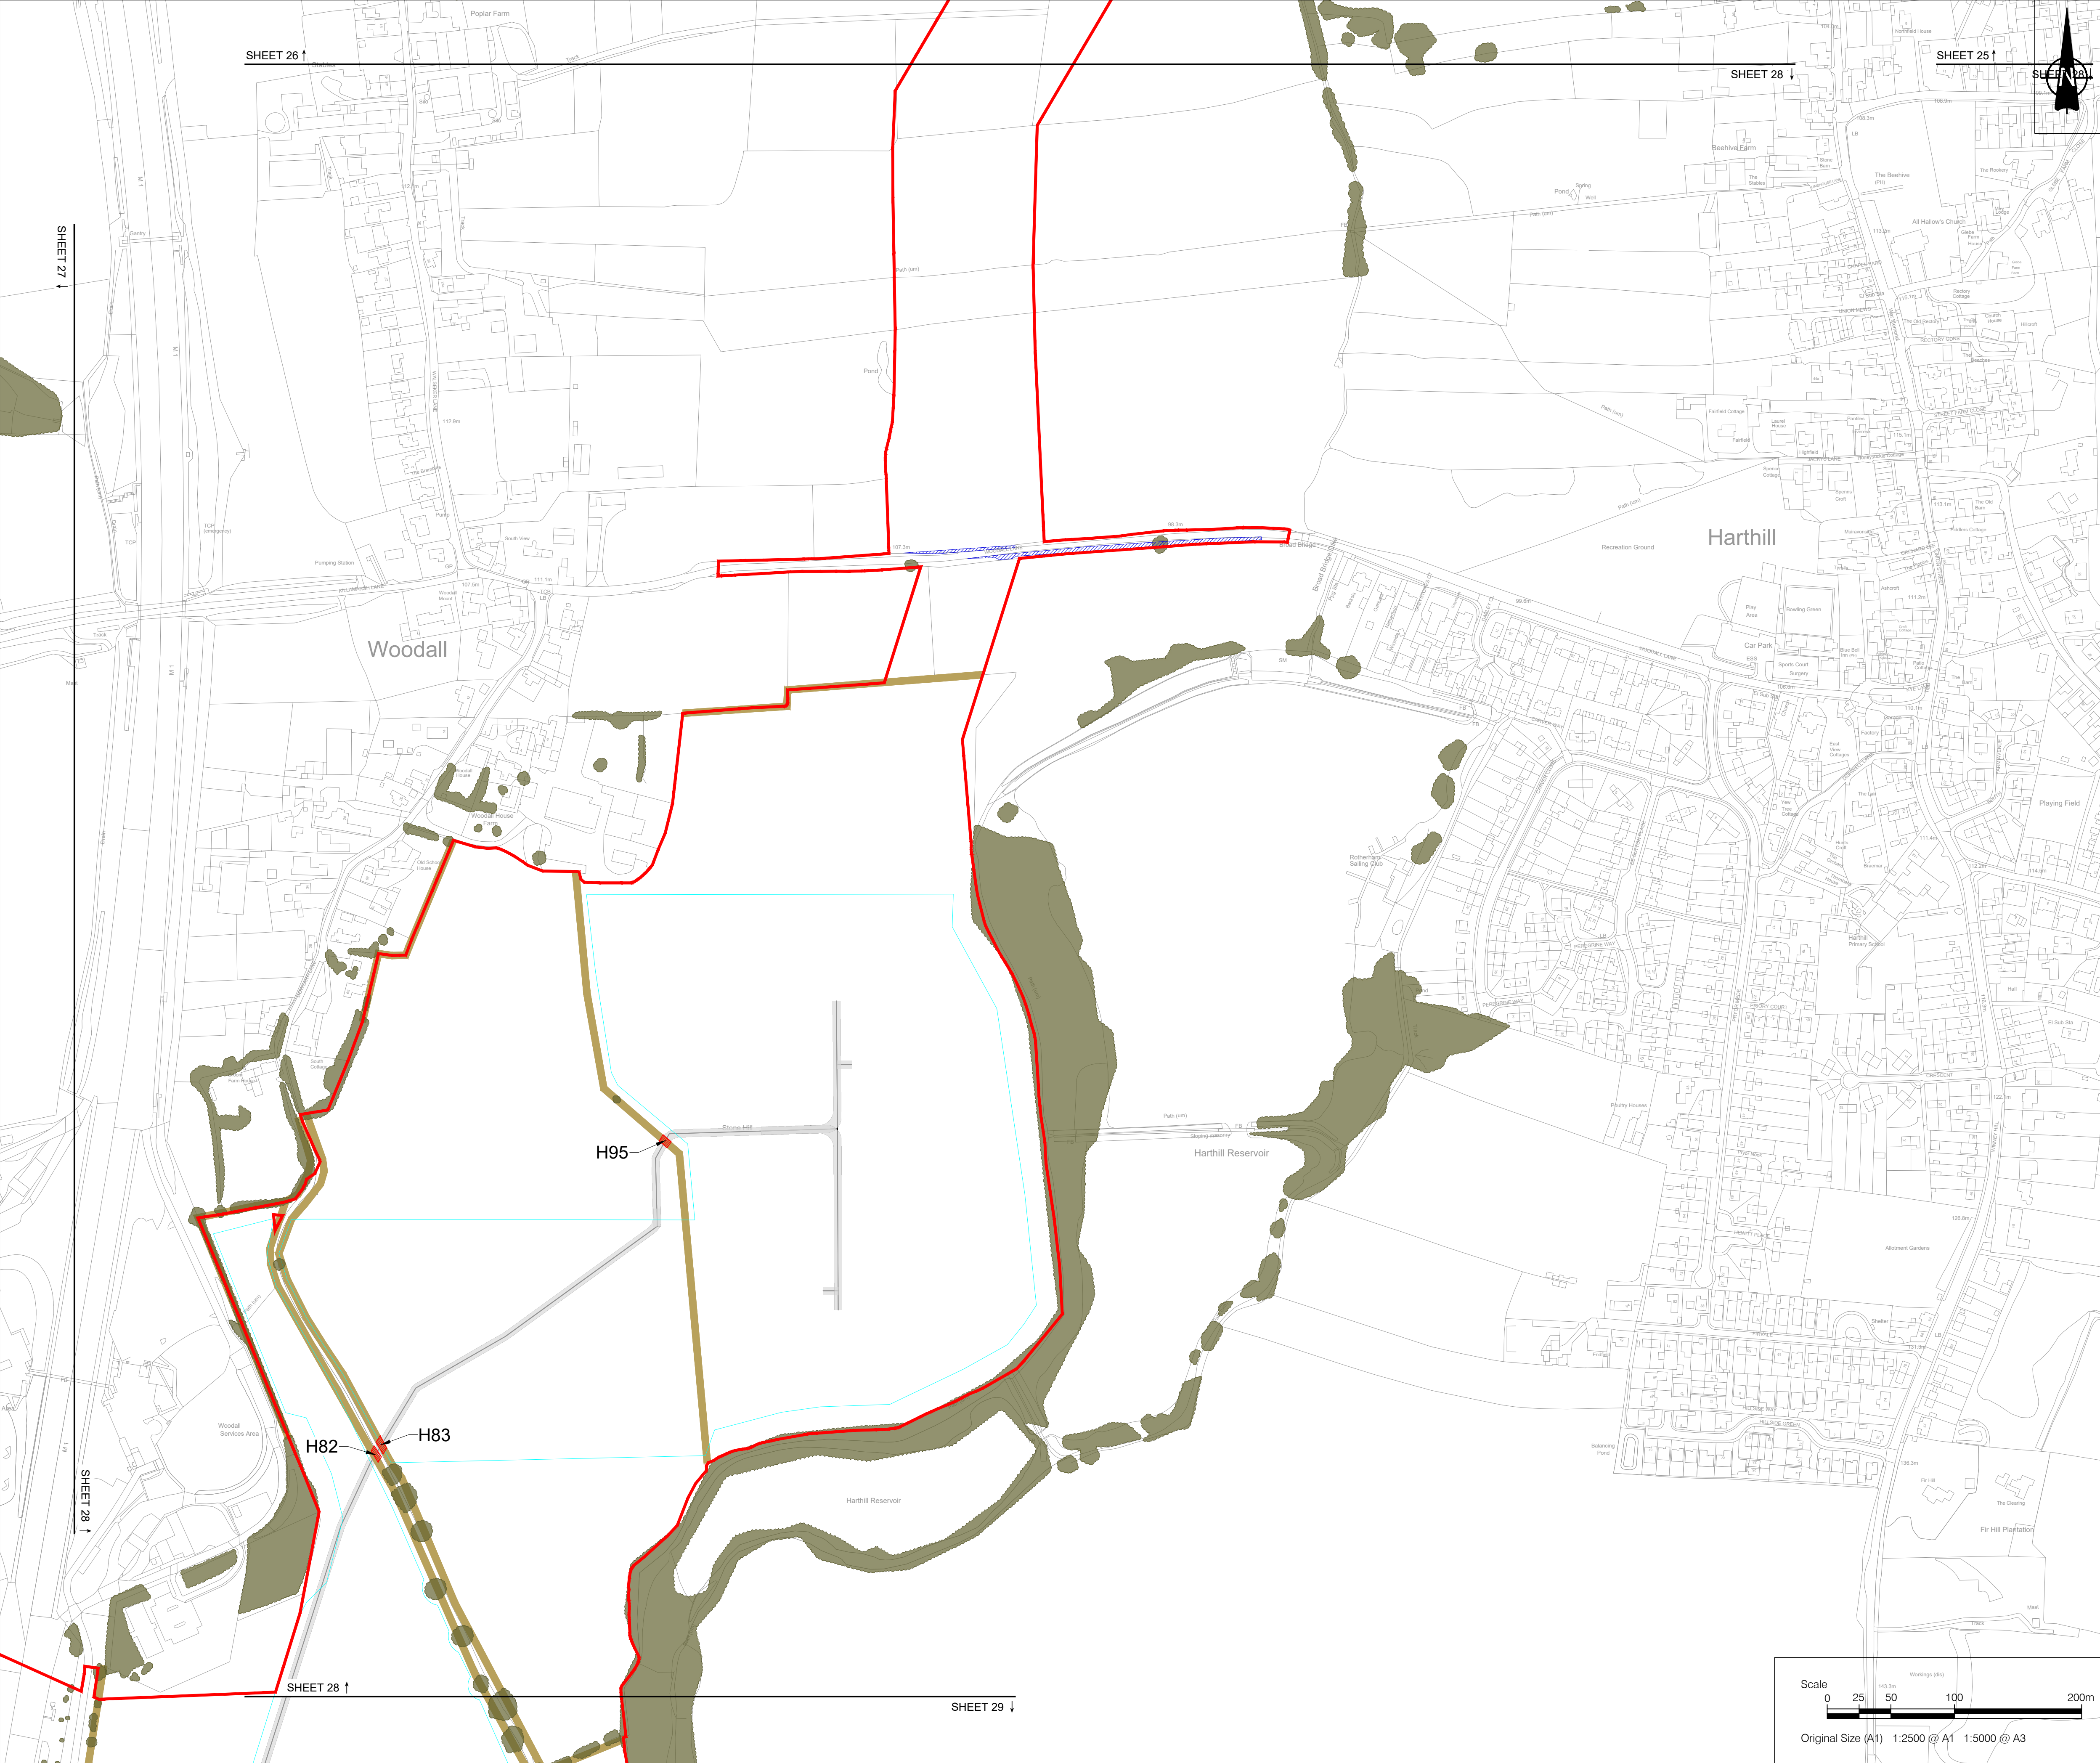

- NOTES**
1. ALL DIMENSIONS IN METRES UNLESS STATED OTHERWISE.
 2. DO NOT SCALE FROM THIS DRAWING. USE ONLY PRINTED DIMENSIONS.
 3. THE PROPOSED WORKS SHOWN ARE ILLUSTRATIVE ONLY AND WILL BE SUBJECT TO CHANGE AS PART OF DETAILED DESIGN DEVELOPMENT. ANY CHANGES WILL BE LIMITED TO BEING WITHIN THE ORDER LIMITS AND ANY OTHER CONSTRAINTS INCLUDED IN THE DEVELOPMENT CONSENT ORDER.

- LEGEND**
- Order Limits
 - Land outside the Order Limits
 - Proposed internal access tracks
 - Proposed fence alignment
 - Existing hedgerow
 - Existing hedgerow of importance
 - Existing vegetation
 - Vegetation to be removed
 - Vegetation to be managed at 0.25m during construction

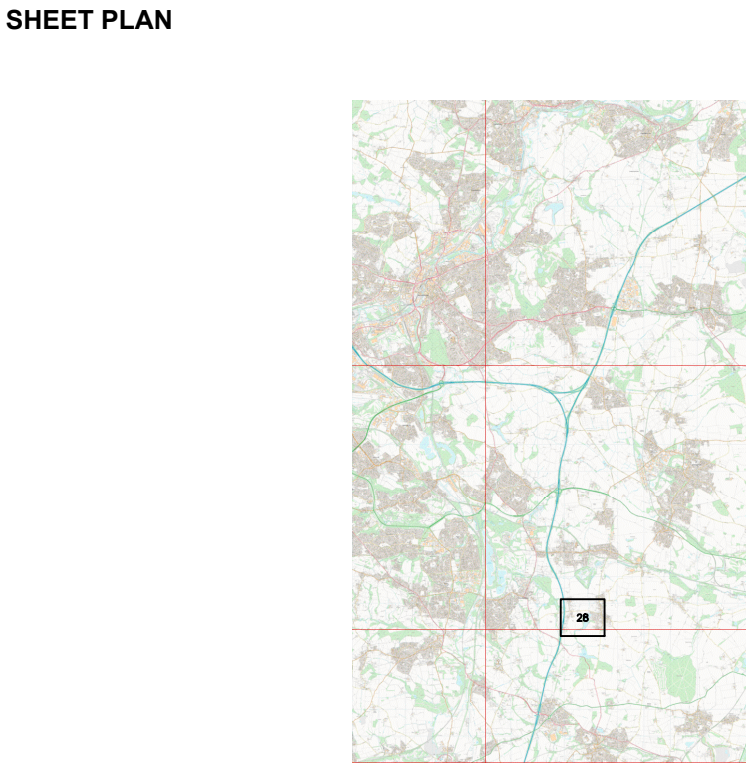


02	August 2026	Addition of land outside the Order Limits	EJ	SG	SM
01	June 2026	N/A	EJ	SG	SM
ISSUE	DATE	REMARKS	DRAWN	CHECK	APPROVED

TITLE:
Vegetation Removal Plans
Sheet 28 of 29
Whitestone Solar Farm
Regulation 5(2)(n)


DRAWING DATE: 04/06/2026	
SCALE: 1:2500	SHEET: Sheet 28 of 29
SIZE: A1	REVISION: P02
DRAWING REFERENCE: EN0110020/APP/2.9.1	
APPLICATION NUMBER: EN0110020	



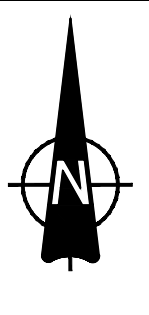

- NOTES**
- ALL DIMENSIONS IN METRES UNLESS STATED OTHERWISE.
 - DO NOT SCALE FROM THIS DRAWING. USE ONLY PRINTED DIMENSIONS.
 - THE PROPOSED WORKS SHOWN ARE ILLUSTRATIVE ONLY AND WILL BE SUBJECT TO CHANGE AS PART OF DETAILED DESIGN DEVELOPMENT. ANY CHANGES WILL BE LIMITED TO BEING WITHIN THE ORDER LIMITS AND ANY OTHER CONSTRAINTS INCLUDED IN THE DEVELOPMENT CONSENT ORDER.

- LEGEND**
- Order Limits
 - Land outside the Order Limits
 - Proposed internal access tracks
 - Proposed fence alignment
 - Existing hedgerow
 - Existing hedgerow of importance
 - Existing vegetation
 - Vegetation to be removed
 - Vegetation to be managed at 0.25m during construction

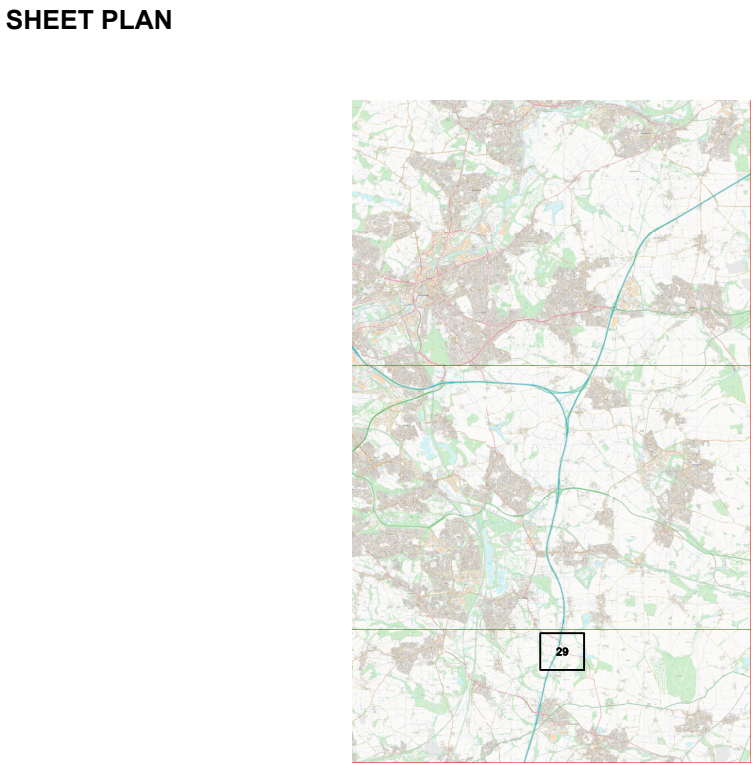

02	August 2026	Addition of land outside the Order Limits	EJ	SG	SM
01	June 2026	N/A	EJ	SG	SM
ISSUE	DATE	REMARKS	DRAWN	CHECK	APPROVED

TITLE:
Vegetation Removal Plans
Sheet 29 of 29
Whitestone Solar Farm
Regulation 5(2)(n)

DRAWING DATE: 04/06/2026	
SCALE: 1:2500	SHEET: Sheet 29 of 29
SIZE: A1	REVISION: P02
DRAWING REFERENCE: EN0110020/APP/2.9.1	
APPLICATION NUMBER: EN0110020	





WHITESTONE
solar farm

Contact

Whitestone Net Zero Ltd

info@whitestonesolarfarm.co.uk

0800 688 9936