

The Lighthouse Green Fuels Order

Application Reference: EN0110025

Applicant: LGF Projects Limited

Marine Works Indicative Proposed Isometric Drawing

Document Reference: 2.8.4

Revision: 00

APFP Reg. 5(2)(o)

Document information


Document Title	Marine Works Indicative Proposed Isometric Drawing
Document Ref	2.8.4
Author	Arup

Revision record

00	Purpose	DCO Application Submission
	Date	September 2026

Information classification

Information Classification	Date	Reason
Public	September 2026	Proprietary information which will have no impact on the company if disclosed publicly

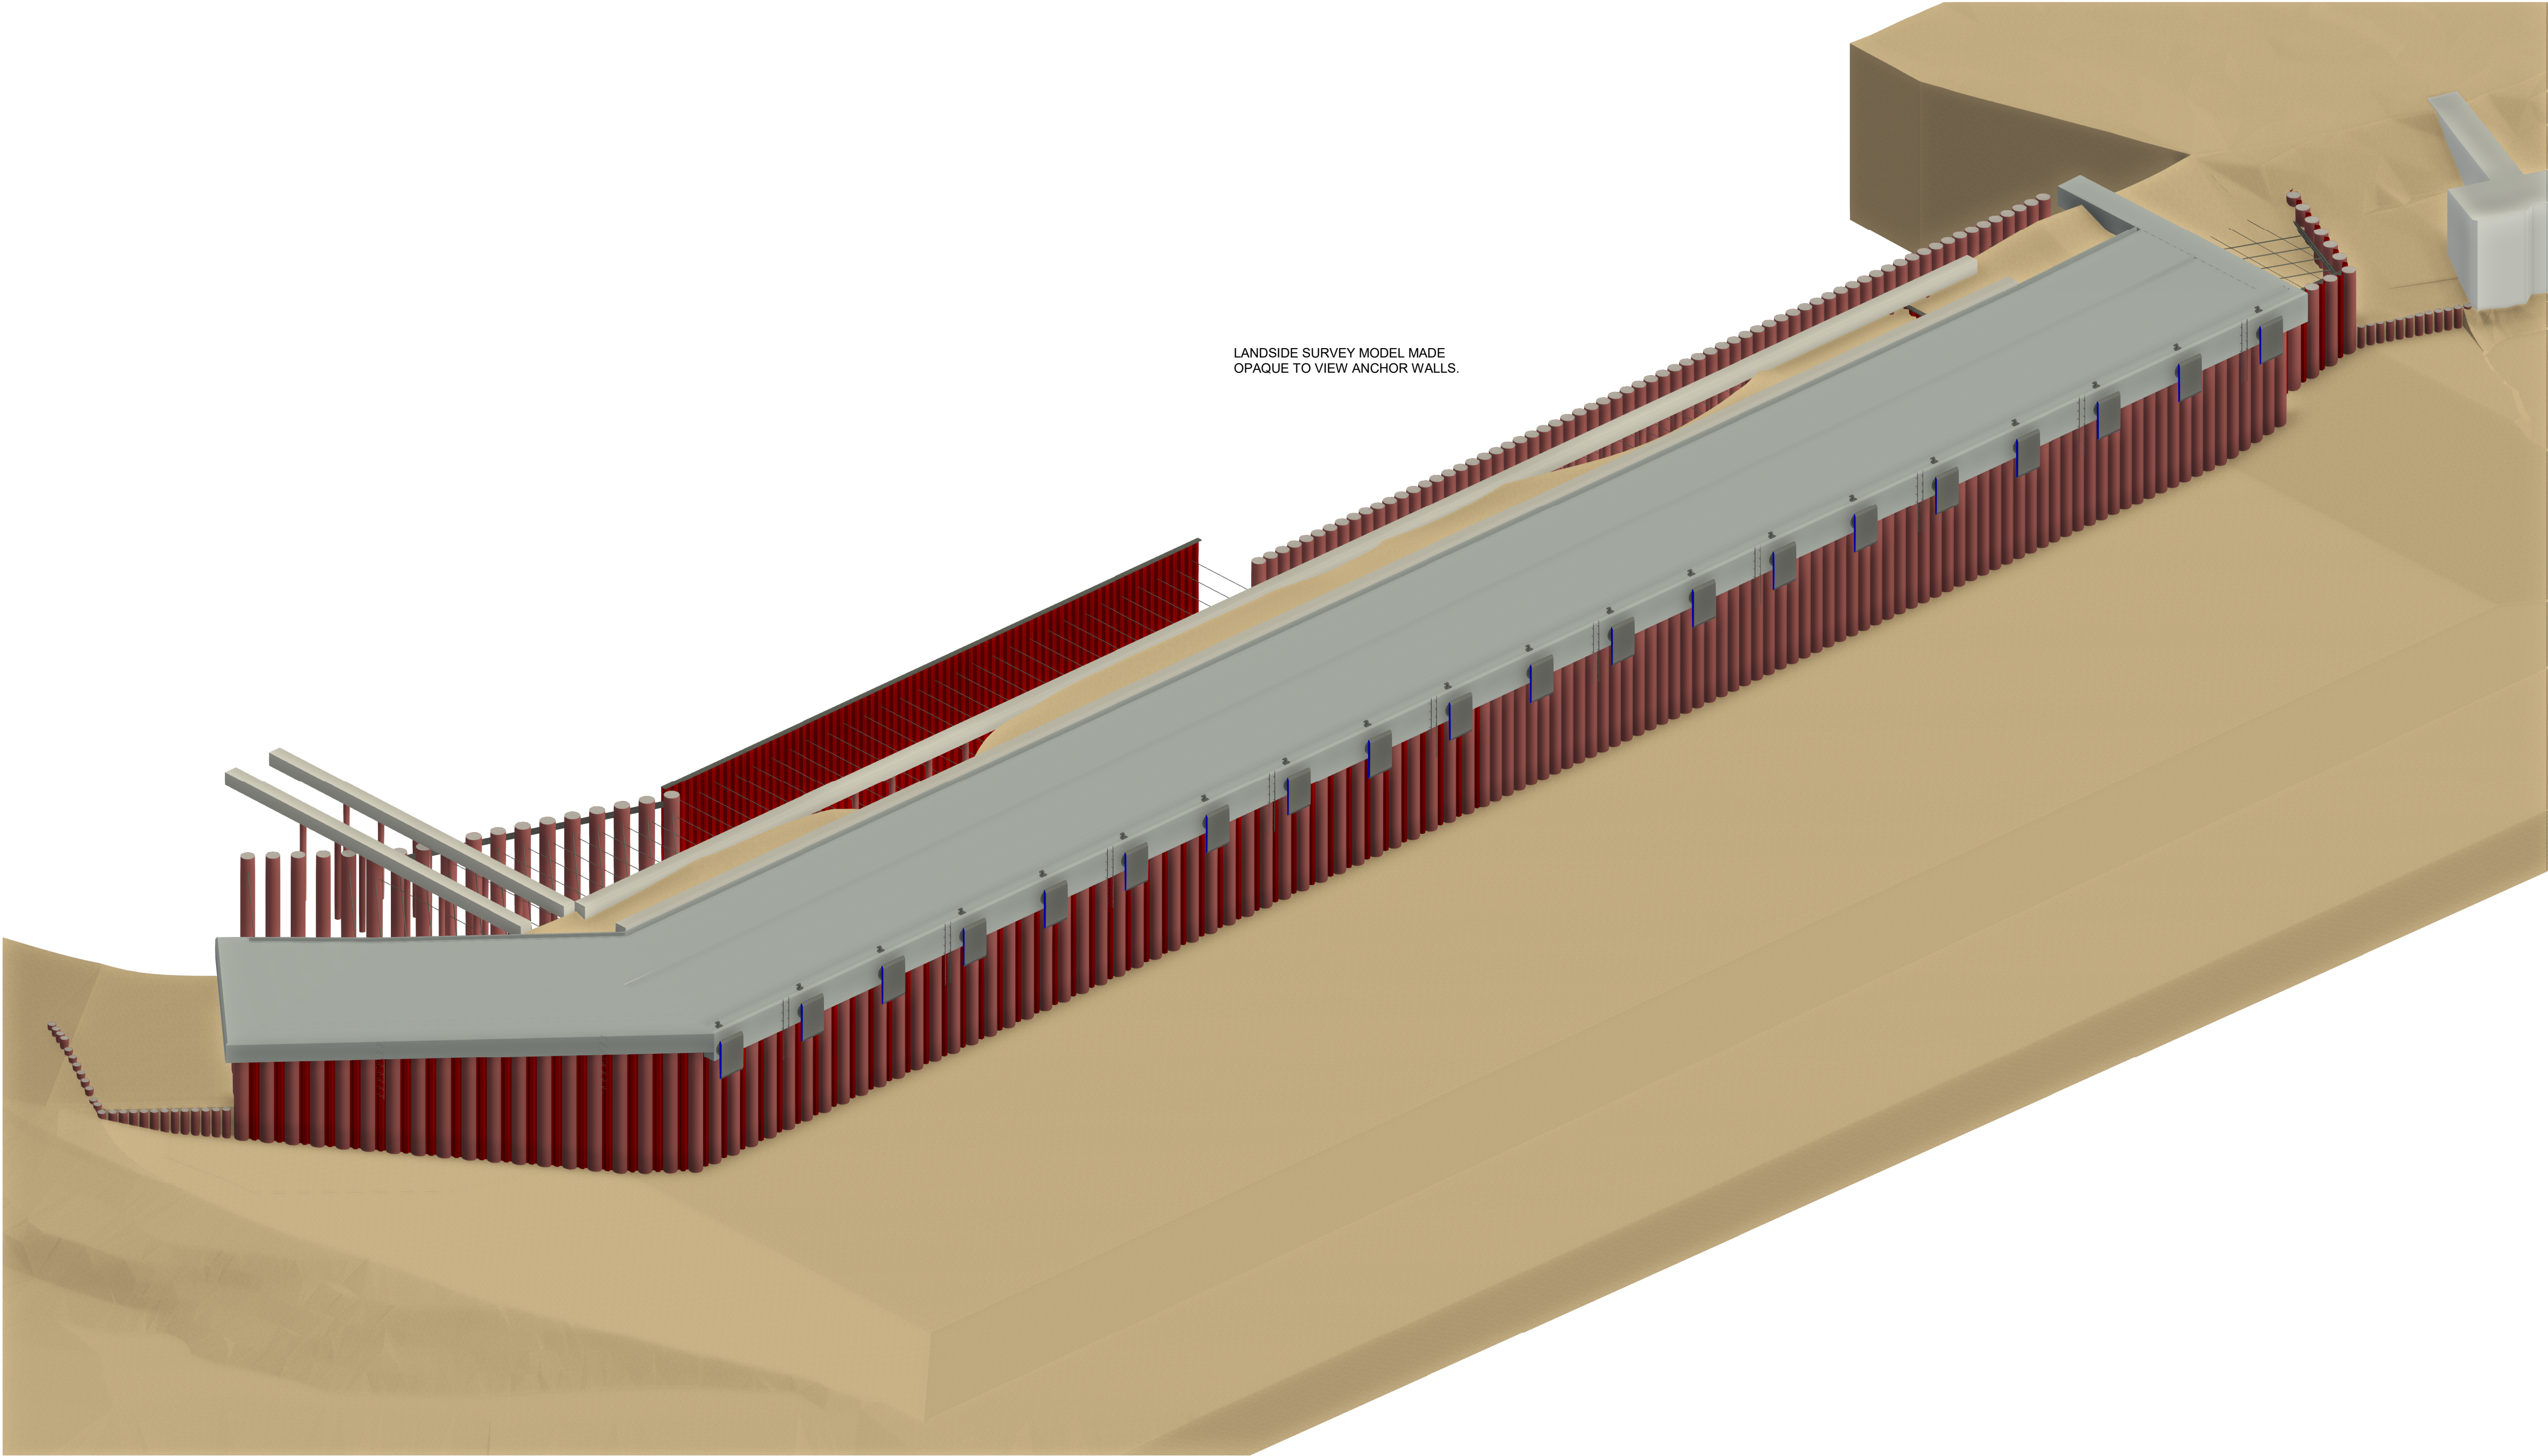

LANDSIDE SURVEY MODEL MADE
OPAQUE TO VIEW ANCHOR WALLS.

NOTES:
1. VIEWS SHOWING STRUCTURAL COMPONENTS SUCH AS PILES, ANCHOR WALLS AND TIE RODS ARE INDICATIVE AND INTENDED TO CONVEY THE GENERAL ARRANGEMENT AND FOOTPRINT OF THE PROPOSED LAYOUT UNLESS NOTED OTHERWISE.

NOTE: ALL DETAILS AND DIMENSTIONS SHOWN ARE INDICATIVE ONLY AND SUBJECT TO DETAIL DESIGN.

Issue	Date	Description
-------	------	-------------

ARUP

Admiral House,
Rose Wharf 78 East Street
Leeds, LS9 8EE
Tel +44 (0)113 242 8498
www.arup.com

Client
LGF PROJECTS LTD



Project Title
LIGHTHOUSE GREEN FUELS
PROJECT

DCO APPLICATION

Drawing Title
2.8.4 MARINE WORKS
INDICATIVE PROPOSED
ISOMETRIC DRAWING
APFP Reg. 5 (2)(o)

Scale at A1	N / A	Dsg/Drw/Chkd/Appd YS/JDW/CU/CB
-------------	-------	-----------------------------------

Role
CIVIL - MARITIME

Status
FOR DCO APPLICATION SUBMISSION

Arup Job No 306732-30	Rev 00
---------------------------------	------------------

ID
2.8.4



www.lighthousegreenfuels.co.uk

