

The Lighthouse Green Fuels Order

Application Reference: EN0110025

Applicant: LGF Projects Limited

Marine Works Existing Site Plan

Document Reference: 2.8.1

Revision: 00

APFP Reg. 5(2)(o)



Document information


Document Title	Marine Works Existing Site Plan
Document Ref	2.8.1
Author	Arup

Revision record

00	Purpose	DCO Application Submission
	Date	September 2026

Information classification

Information Classification	Date	Reason
Public	September 2026	Proprietary information which will have no impact on the company if disclosed publicly

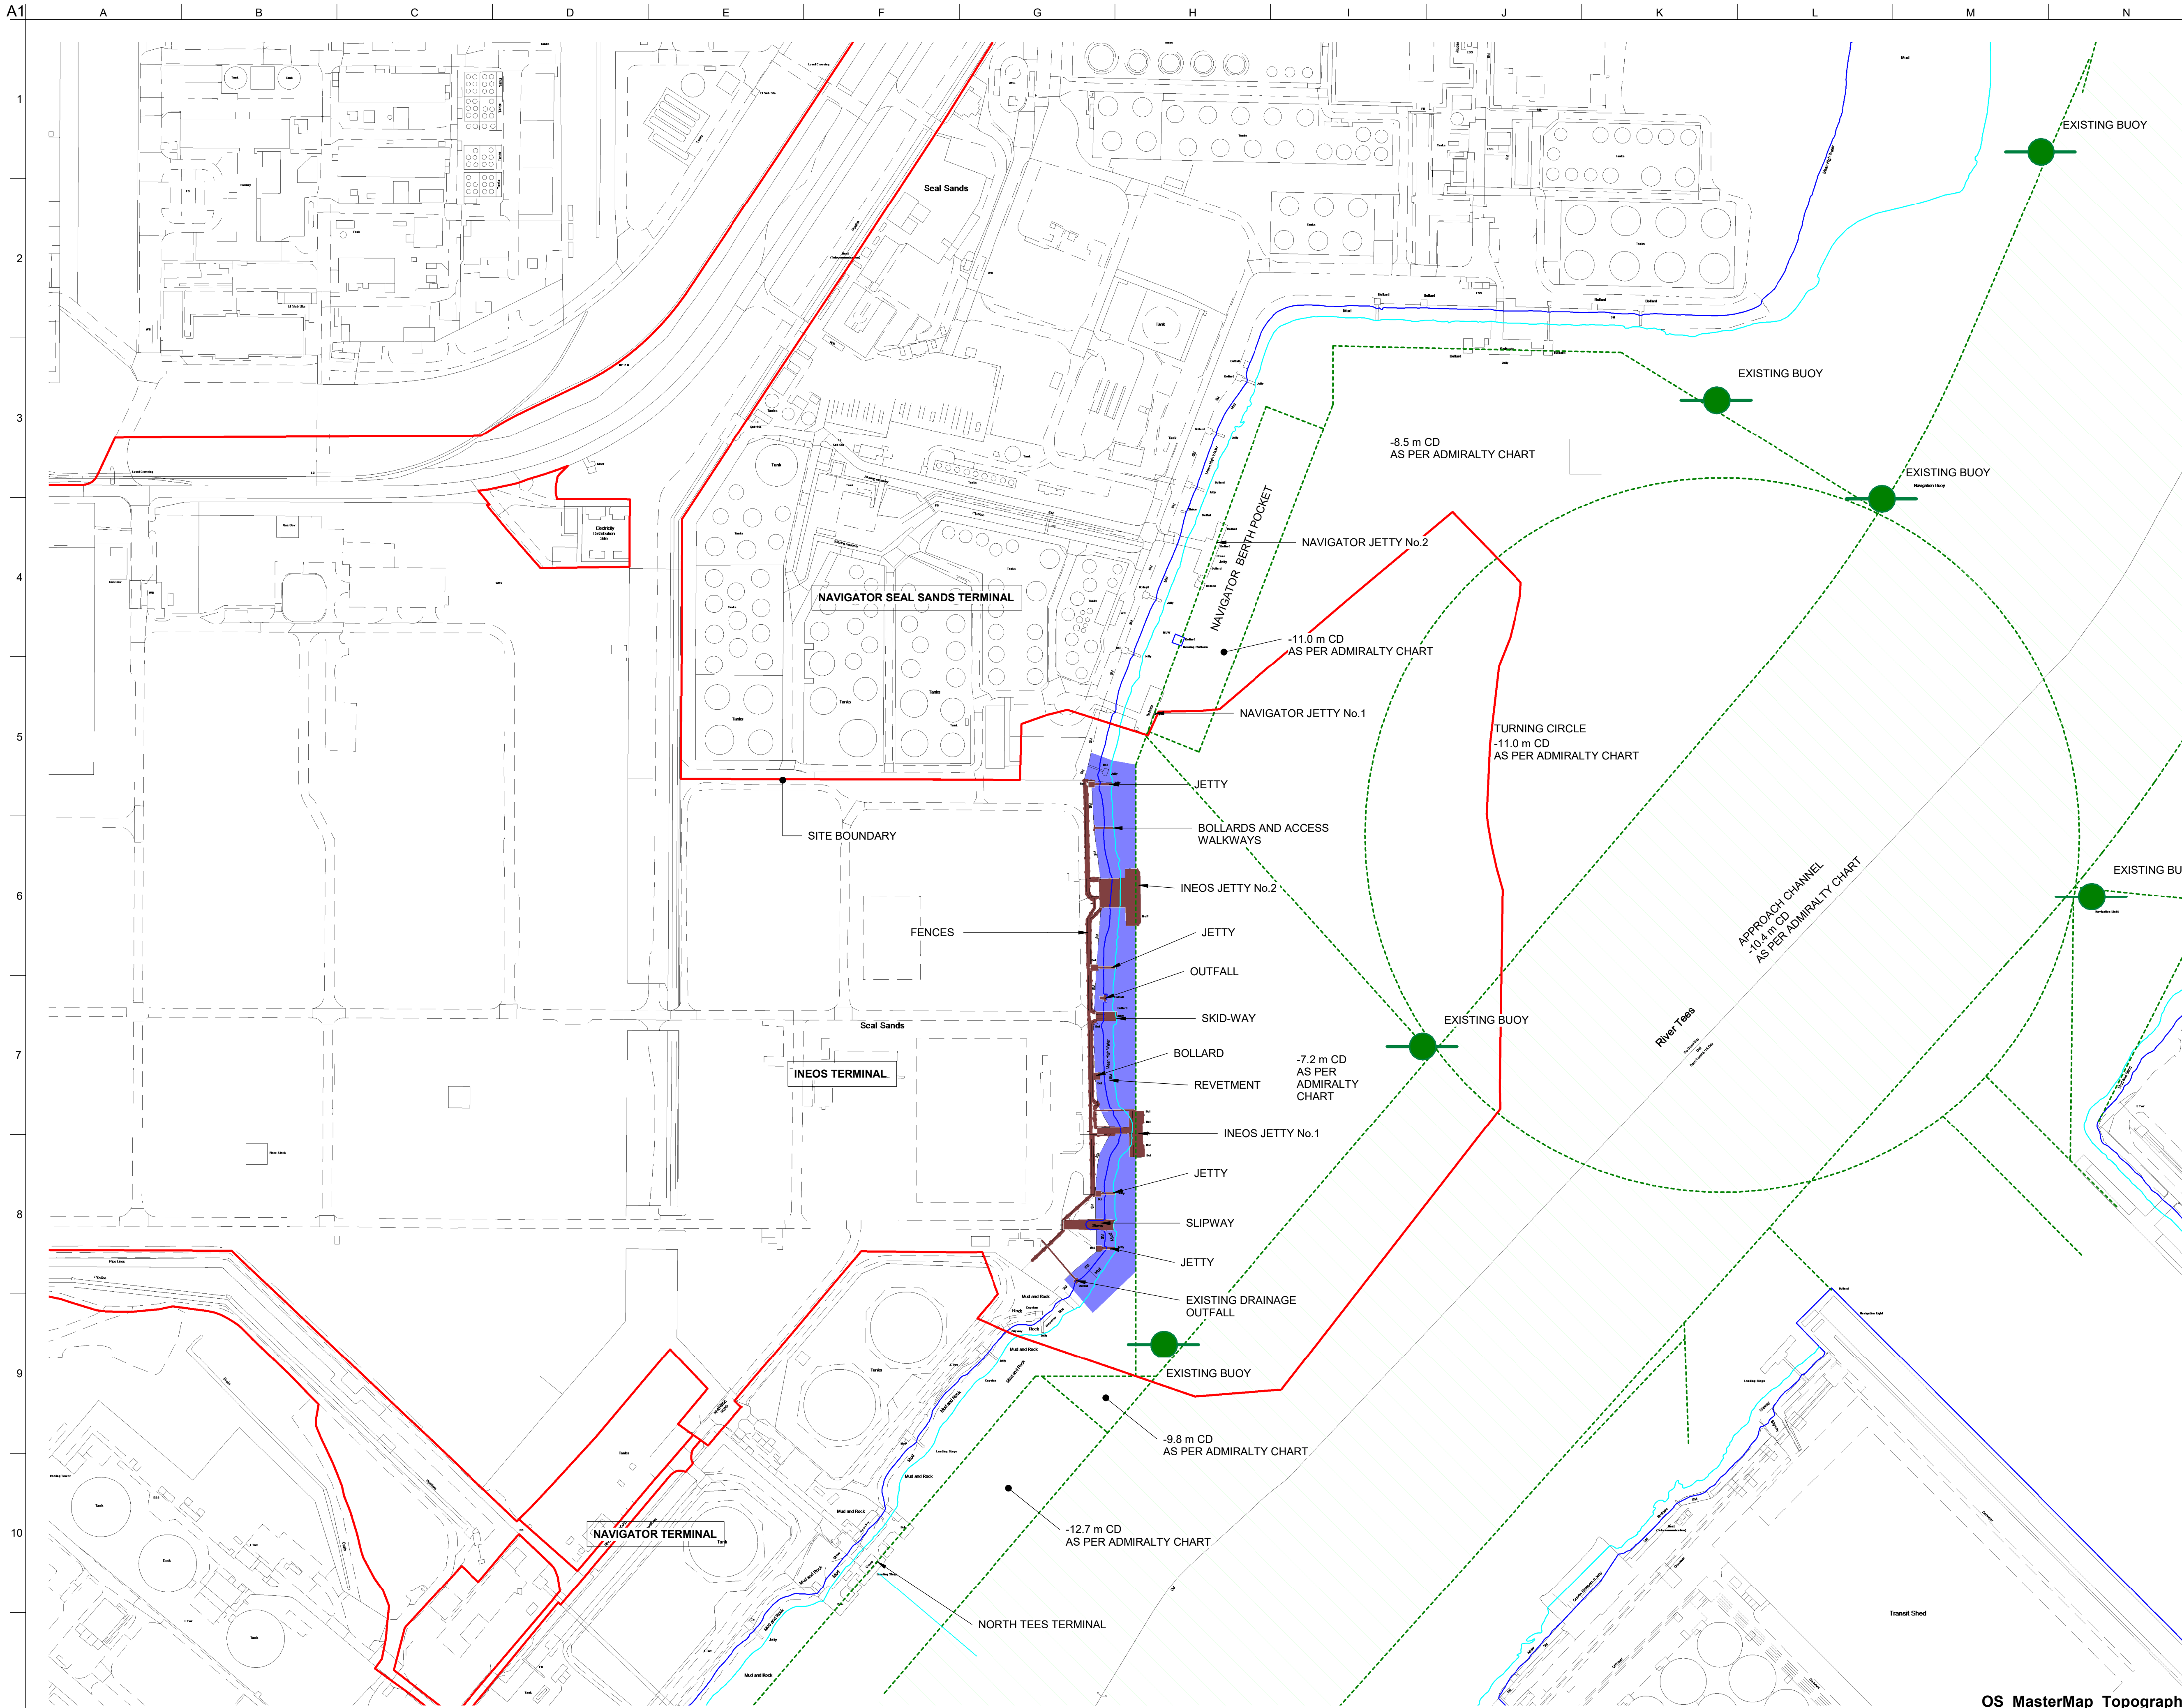

- NOTES:
1. ALL DIMENSIONS ARE IN METRES (m) UNLESS NOTED OTHERWISE.
 2. ALL LEVELS ARE GIVEN IN METRES CHART DATUM (m CD) WHICH IS 2.85m BELOW ORDNANCE DATUM (NEWLYN).
 3. THIS DRAWING MUST BE READ IN COLOUR.

KEY

- DECLARED DREDGE BOUNDARY AS PER ADMIRALTY CHART 2566: TEES AND HARTLEPOOL BAYS, UK HYDROGRAPHIC OFFICE, EDITED 4TH JULY 2019, PRINTED 29TH SEPTEMBER 2025.
- ORDER LIMITS
- MHWS
- MLWS
- EXISTING BUOY
- EXISTING STRUCTURE TO BE DEMOLISHED
- GABION REVETMENT TO BE DEMOLISHED
- FENCE LINE TO BE DEMOLISHED AFTER SITE SECURITY IS IN PLACE

NOTE: ALL DETAILS AND DIMENSIONS SHOWN ARE INDICATIVE ONLY AND SUBJECT TO DETAIL DESIGN.

Issue	Date	Description

Scale 1:2000@ A1, 1:4000@ A3

0 20 40 60 80 100

N

ARUP

Admiral House,
Rose Wharf 78 East Street
Leeds, LS9 8EE
Tel +44 (0)113 242 8498
www.arup.com

Client

LGF PROJECTS LTD

Lighthouse
GREEN FUELS

Project Title

LIGHTHOUSE GREEN FUELS PROJECT

DCO APPLICATION

Drawing Title

2.8.1 MARINE WORKS
EXISTING SITE PLAN
APFP Reg. 5 (2)(o)

Scale at A1	As indicated	Dsg/Drw/Chkd/Appd YS/JDW/CU/CB
Role	CIVIL - MARITIME	
Status	FOR DCO APPLICATION SUBMISSION	
Arup Job No	306732-30	Rev 00
ID	2.8.1	

OS_MasterMap_Topography
Provided by Ardent Management,
OS Licence Number: AC0000808122
Licensed until 22/1/2027

