AENC-LSTC-ENG-DWG-0002

Norwich to Tilbury

Volume 2: Plans, Drawings and Sections


Document: 2.16 Trees and Hedgerows to be Removed and or Managed Plans - Section A

Final Issue A

August 2025

Planning Inspectorate Reference: EN020027

Infrastructure Planning (Applications: Prescribed Forms and Procedure) Regulations 2009 Regulation 5(2)(o)

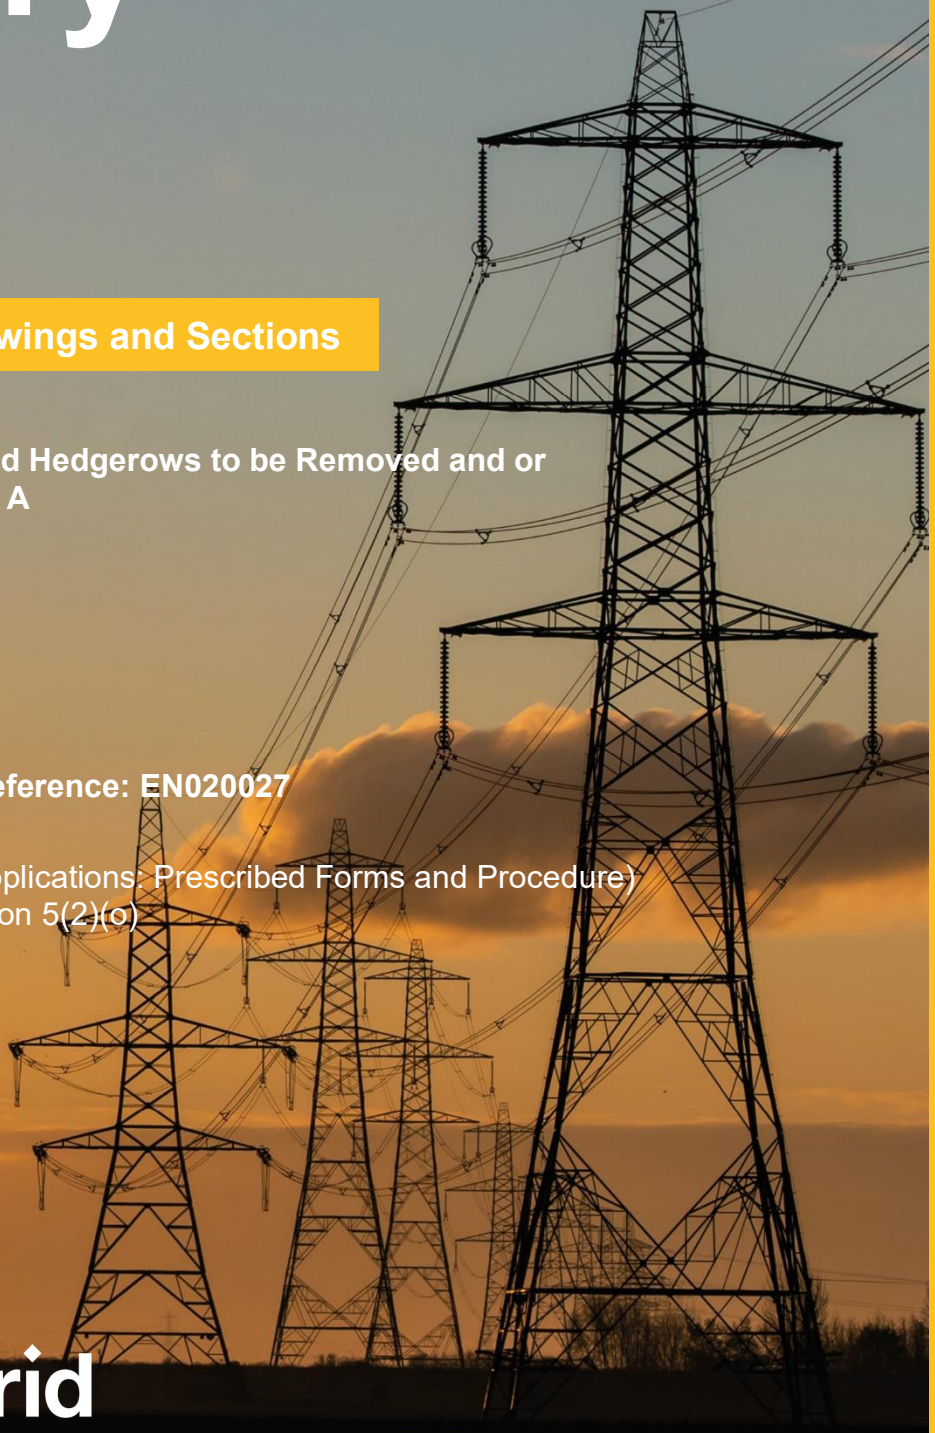

nationalgrid

Application Document 2.16

THE NATIONAL GRID (NORWICH TO TILBURY) ORDER
TREES AND HEDGEROWS TO BE REMOVED AND OR MANAGED PLANS KEY PLAN
REGULATION 5(2)(o)
SECTION A (SHEET 1 OF 1,
SOUTH NORFOLK COUNCIL AND MID SUFFOLK DISTRICT COUNCIL)

SHEET 1
SHEET 2
SHEET 3
SHEET 4
SHEET 5
SHEET 6
SHEET 7
SHEET 8
SHEET 9
SHEET 10
SHEET 11
SHEET 12
SHEET 13

Breckland District Council


South Norfolk Council

Mid Suffolk District Council

SECTION A

SECTION B

SITE MAP

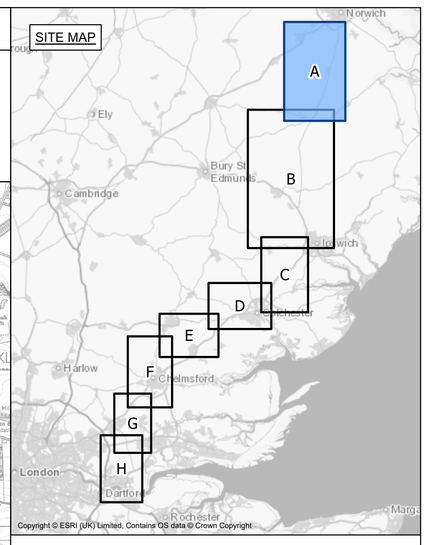

Copyright © ESRI (UK) Limited, Contains OS data © Crown Copyright

Legend

- Local authority boundary
- Section boundary & local authority boundary
- Sheet index
- Order Limits

Notes

1. These plans are indicative and the Project will sit within the Order Limits. Due to the need for future flexibility, National Grid will be applying for Order Limits and Limits of Deviation within its DCO, within which any final alignment would lie.

2. For additional detail on the plan suites, please refer to the Guide to Plans (document reference 2.0), located in the Volume 2 of the DCO application.

3. This drawing is scaled at paper size A0, therefore any prints taken at smaller sizes will affect accuracy of the measurement units and should not be scaled against.

Coordinate System: British National Grid

Sheet X Centroid Coordinate: 615733 Sheet Y Centroid Coordinate: 292211

0 250 500 1,000 1,500 2,000 2,500 Meters

BACKGROUND MAPPING INFORMATION HAS BEEN REPRODUCED FROM THE ORDNANCE SURVEY BY PERMISSION OF ORDNANCE SURVEY OF THE CONTROLLER OF HIS MAJESTY'S STATIONERY OFFICE. © CROWN COPYRIGHT AND DATABASE RIGHTS (2025) LICENCE OS100024241 AND AC0000807948.

Issue	Date	Remarks	Drawn	Checked	Approved
A	AUG-2025	For DCO submission	MAB	JPC	KR

Title

THE NATIONAL GRID
(NORWICH TO TILBURY) ORDER
TREES AND HEDGEROWS TO BE REMOVED
AND OR MANAGED PLANS
REGULATION 5(2)(o)
SECTION A (SHEET 1 OF 1,
SOUTH NORFOLK COUNCIL AND
MID SUFFOLK DISTRICT COUNCIL)

nationalgrid

PINS Application Number

EN020027

National Grid Drawing Reference

AENC-LSTC-ENG-DWG-0002

Scale	Sheet Size	Sheet	Issue
1:25,000	A0	SHEET 1 OF 1	A


A

COPYRIGHT: NOT TO BE REPRODUCED WITHOUT THE WRITTEN PERMISSION OF NATIONAL GRID ELECTRICITY TRANSMISSION Plc

THE NATIONAL GRID (NORWICH TO TILBURY) ORDER
TREES AND HEDGEROWS TO BE REMOVED AND OR MANAGED PLANS
REGULATION 5(2)(o)
SECTION A (SHEET 1 OF 13, SOUTH NORFOLK COUNCIL)

Application Document 2.16

SITE MAP

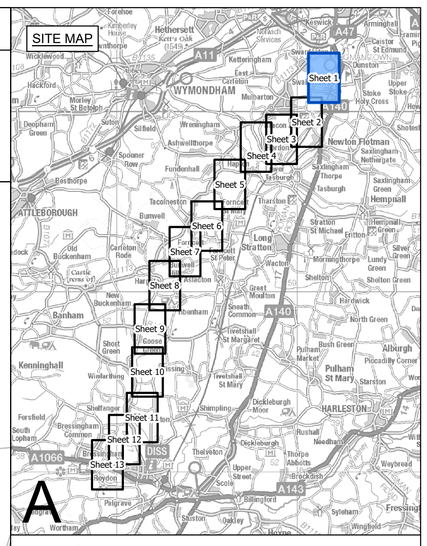

Legend

- Local authority boundary
- Section boundary & local authority boundary
- Sheet index cutlines
- Order Limits
- Tree Preservation Order groups
- Ancient woodland (Natural England)
- Veteran tree group
- Important hedgerows

Veteran tree
- Removed
- Affected managed
- Potentially affected
- Unaffected

Tree
- Removed
- Affected managed
- Potentially affected
- Unaffected

Tree groups
- Removed
- Affected managed
- Potentially affected
- Unaffected

Hedgerows
- Removed
- Affected managed
- Potentially affected
- Unaffected

Notes

1. These plans are indicative and the Project will sit within the Order Limits. Due to the need for future flexibility, National Grid will be applying for Order Limits and Limits of Deviation within its DCO, within which any final alignment would lie.

2. For additional detail on the plan suites, please refer to the Guide to Plans (document reference 2.0), located in the Volume 2 of the DCO application.

3. This drawing is scaled at paper size A0, therefore any prints taken at smaller sizes will affect accuracy of the measurement units and should not be scaled against.

4. Spatial locations and details of Tree Preservation Orders have been provided by relevant Local Planning Authorities and their projected spatial locations may differ slightly to those recorded during the arboricultural survey undertaken by the Project. For the avoidance of doubt, references to any tree subject to a Tree Preservation Order on these plans include any such slight differences.

5. The Tree Preservation Order data illustrated on the plans is limited to the arboriculture study area (which applies a 30 m buffer from the outer edge of the Order Limits).

6. Reference to any tree, shrub, shrubbery, hedgerow, or important hedgerow being removed, affected managed, potentially affected or unaffected is without prejudice to the exercise of any power in relation to such tree, shrub, shrubbery, hedgerow, or important hedgerow on the terms of the DCO.

7. The numbered references to trees comprised in any Individual Tree Preservation Order shown on these plans include any tree to which the relevant line points as well as any tree overlapping any such tree, whether or not a line points to it or not.

8. For the avoidance of doubt, where the section boundary & local authority boundary and/or Order Limits shown on these plans overlie any tree, hedgerow or ancient woodland shown on these plans such that they are partially obscured these plans are to be interpreted as if the tree, hedgerow or ancient woodland in question is not so obscured.

Coordinate System: British National Grid

Sheet X Centroid Coordinate: 621477 Sheet Y Centroid Coordinate: 301867

0 50 100 150 200 250 Metres

BACKGROUND MAPPING INFORMATION HAS BEEN REPRODUCED FROM THE ORDNANCE SURVEY BY PERMISSION OF ORDNANCE SURVEY OF THE CONTROLLER OF HIS MAJESTY'S STATIONERY OFFICE. © CROWN COPYRIGHT AND DATABASE RIGHTS (2025) LICENCE OS100024241 AND AC0000807948.

Issue	Date	Remarks	Drawn	Checked	Approved
A	AUG-2025	For DCO submission	MAB	JPC	KR

Title

THE NATIONAL GRID
(NORWICH TO TILBURY) ORDER
TREES AND HEDGEROWS TO BE REMOVED
AND OR MANAGED PLANS
REGULATION 5(2)(o)
SECTION A (SHEET 1 OF 13,
SOUTH NORFOLK COUNCIL)

nationalgrid

PINS Application Number

EN020027

National Grid Drawing Reference

AENC-LSTC-ENG-DWG-0002


Scale	Sheet Size	Sheet	Issue
1:2,500	A0	SHEET 1 OF 13	A


FOR CONTINUATION SEE SHEET 2

COPYRIGHT: NOT TO BE REPRODUCED WITHOUT THE WRITTEN PERMISSION OF NATIONAL GRID ELECTRICITY TRANSMISSION Plc

THE NATIONAL GRID (NORWICH TO TILBURY) ORDER
TREES AND HEDGEROWS TO BE REMOVED AND OR MANAGED PLANS
REGULATION 5(2)(o)
SECTION A (SHEET 2 OF 13, SOUTH NORFOLK COUNCIL)

Application Document 2.16

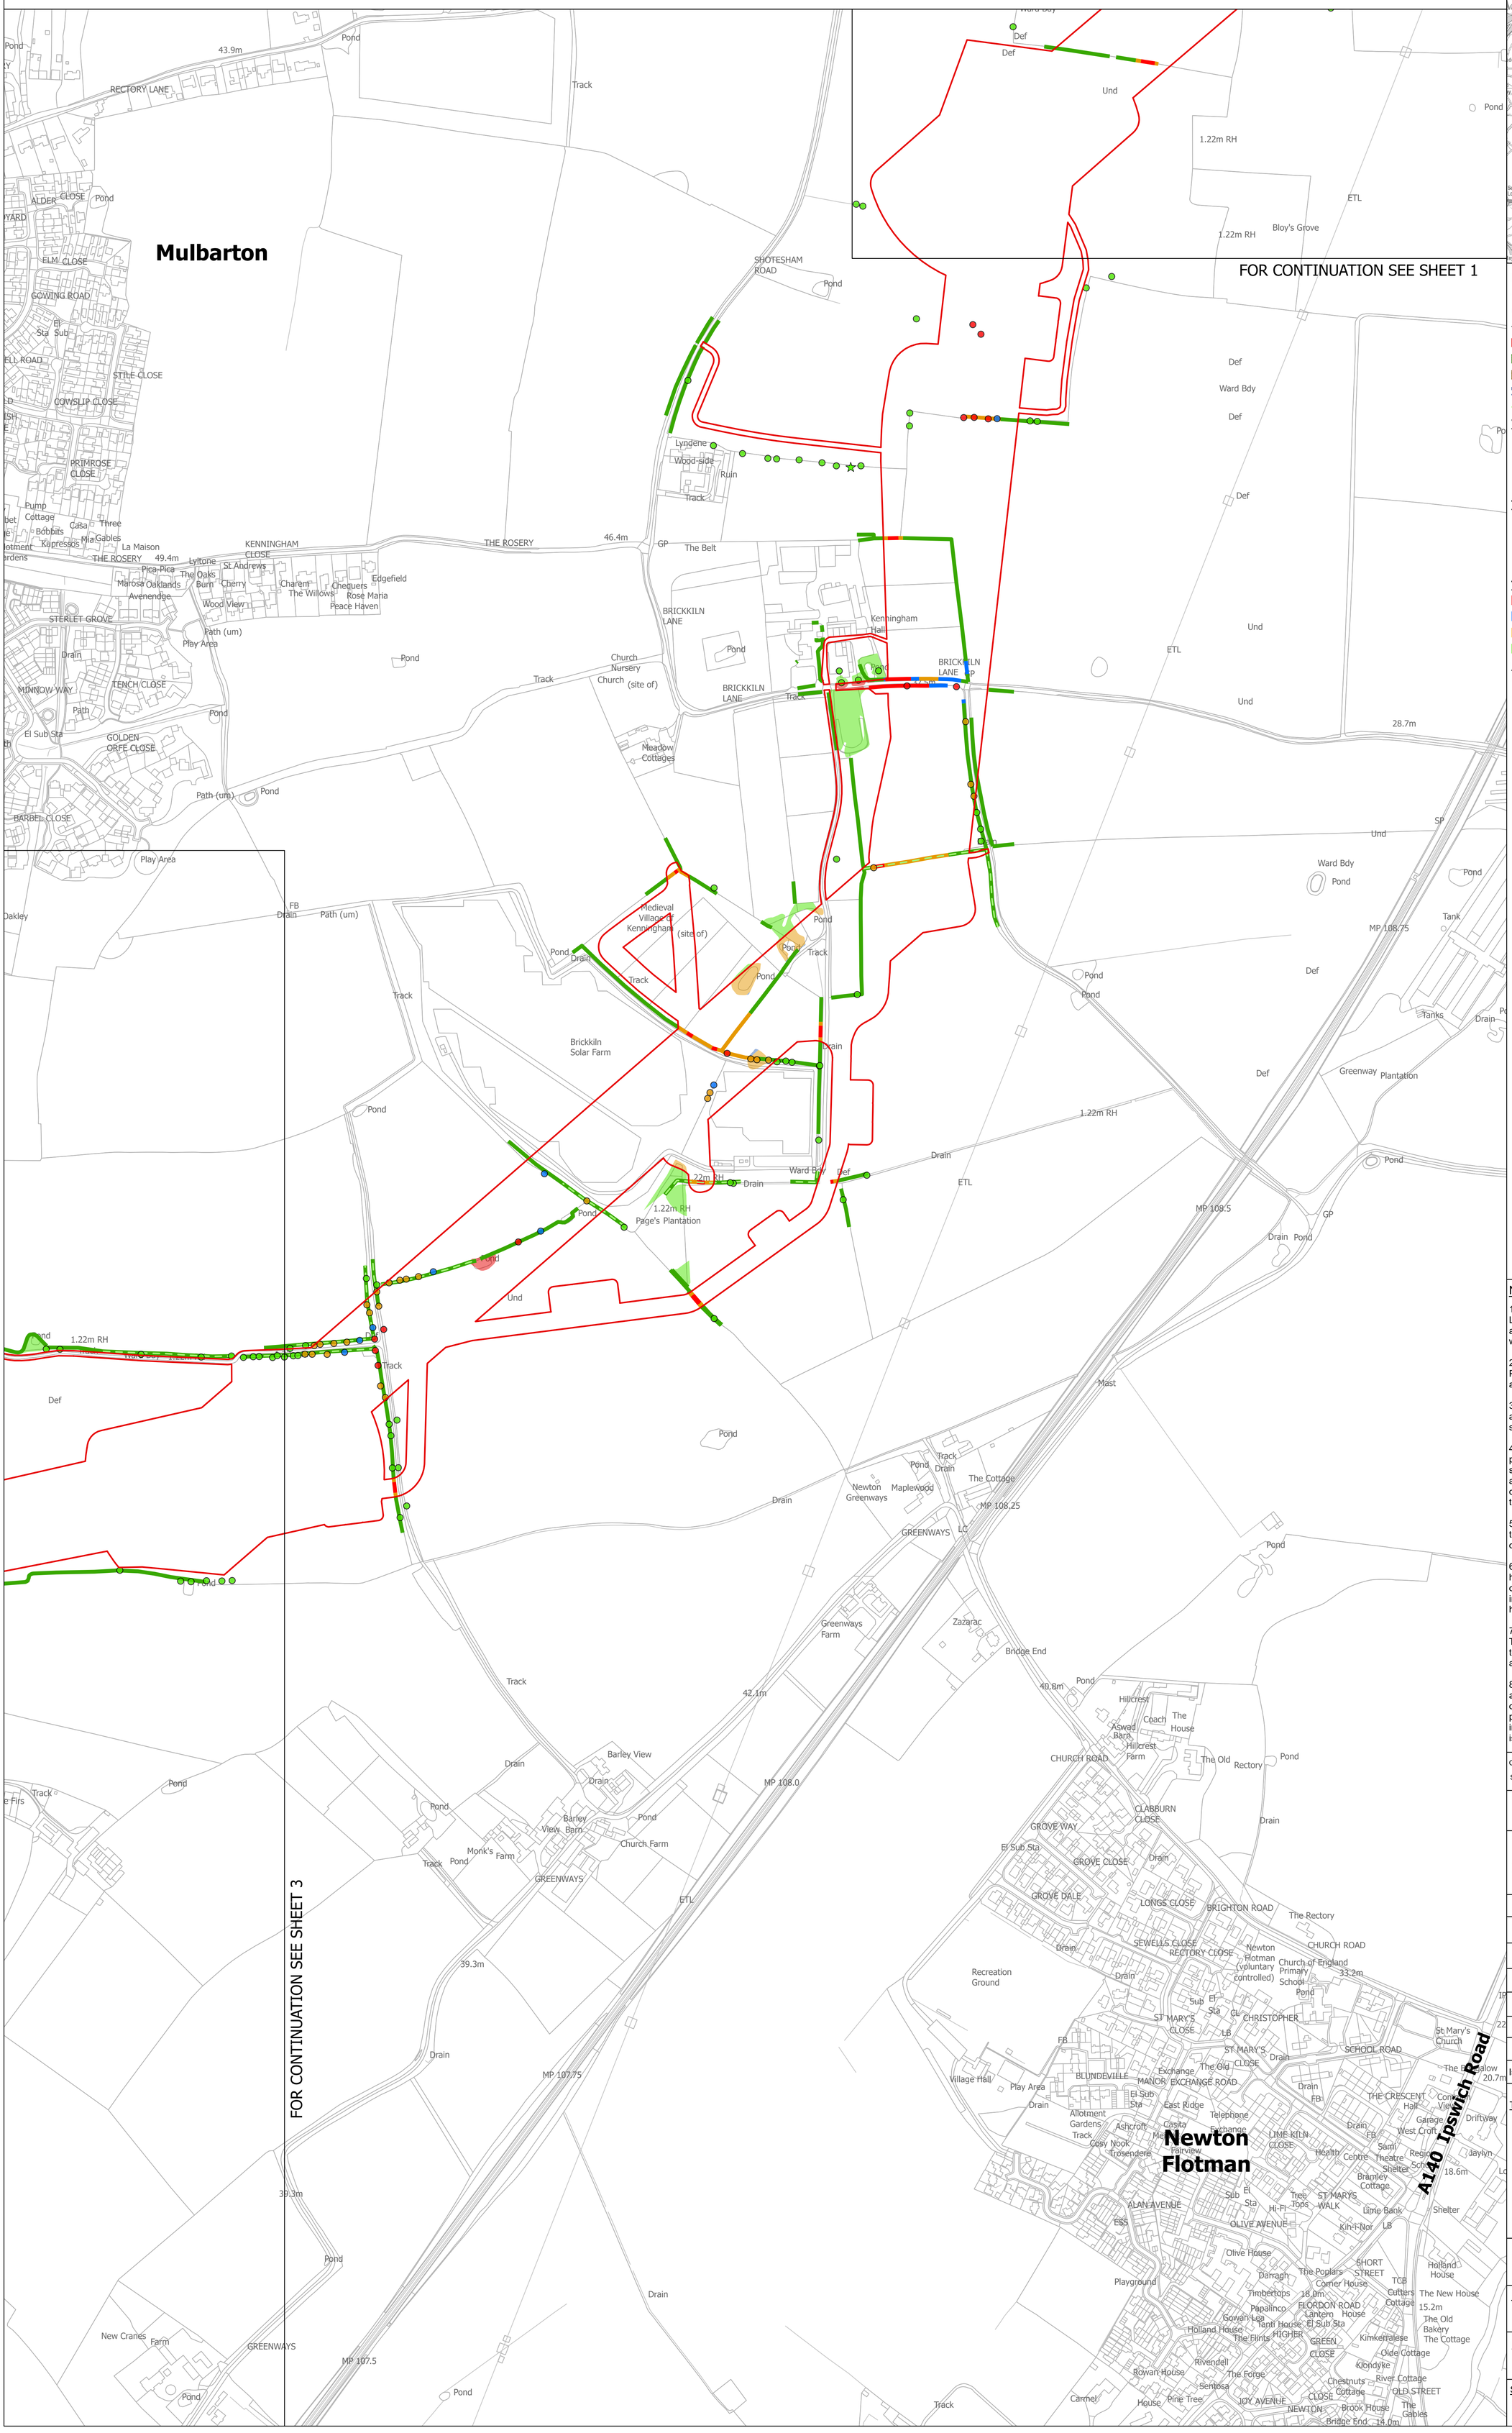

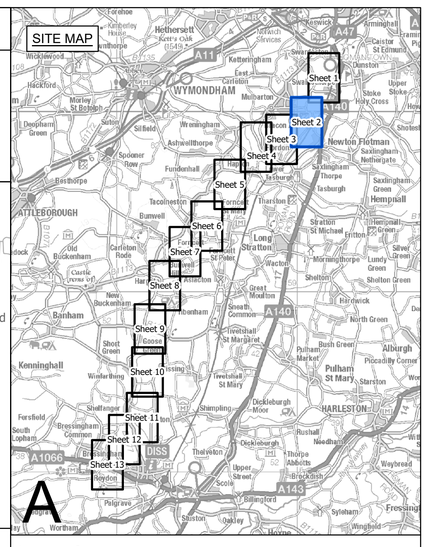

Legend

- Local authority boundary
- Section boundary & local authority boundary
- Sheet index cutlines
- Order Limits
- Tree Preservation Order groups
- Ancient woodland (Natural England)
- Veteran tree group
- Important hedgerows

Veteran tree
- Removed
- Affected managed
- Potentially affected
- Unaffected

Tree
- Removed
- Affected managed
- Potentially affected
- Unaffected

Tree groups
- Removed
- Affected managed
- Potentially affected
- Unaffected

Hedgerows
- Removed
- Affected managed
- Potentially affected
- Unaffected

Notes

1. These plans are indicative and the Project will sit within the Order Limits. Due to the need for future flexibility, National Grid will be applying for Order Limits and Limits of Deviation within its DCO, within which any final alignment would lie.

2. For additional detail on the plan suites, please refer to the Guide to Plans (document reference 2.0), located in the Volume 2 of the DCO application.

3. This drawing is scaled at paper size A0, therefore any prints taken at smaller sizes will affect accuracy of the measurement units and should not be scaled against.

4. Spatial locations and details of Tree Preservation Orders have been provided by relevant Local Planning Authorities and their projected spatial locations may differ slightly to those recorded during the arboricultural survey undertaken by the Project. For the avoidance of doubt, references to any tree subject to a Tree Preservation Order on these plans include any such slight differences.

5. The Tree Preservation Order data illustrated on the plans is limited to the arboriculture study area (which applies a 30 m buffer from the outer edge of the Order Limits).

6. Reference to any tree, shrub, shrubbery, hedgerow, or important hedgerow being removed, affected managed, potentially affected or unaffected is without prejudice to the exercise of any power in relation to such tree, shrub, shrubbery, hedgerow, or important hedgerow on the terms of the DCO.

7. The numbered references to trees comprised in any Individual Tree Preservation Order shown on these plans include any tree to which the relevant line points as well as any tree overlapping any such tree, whether or not a line points to it or not.

8. For the avoidance of doubt, where the section boundary & local authority boundary and/or Order Limits shown on these plans overlie any tree, hedgerow or ancient woodland shown on these plans such that they are partially obscured these plans are to be interpreted as if the tree, hedgerow or ancient woodland in question is not so obscured.

Coordinate System: British National Grid

Sheet X Centroid Coordinate: 620515 Sheet Y Centroid Coordinate: 299408

0 50 100 150 200 250 Metres

BACKGROUND MAPPING INFORMATION HAS BEEN REPRODUCED FROM THE ORDNANCE SURVEY BY PERMISSION OF ORDNANCE SURVEY OF THE CONTROLLER OF HIS MAJESTY'S STATIONERY OFFICE. © CROWN COPYRIGHT AND DATABASE RIGHTS (2025) LICENCE OS100024241 AND AC0000807948.

Issue	Date	Remarks	Drawn	Checked	Approved
A	AUG-2025	For DCO submission	MAB	JPC	KR

Title

THE NATIONAL GRID
(NORWICH TO TILBURY) ORDER
TREES AND HEDGEROWS TO BE REMOVED AND OR MANAGED PLANS
REGULATION 5(2)(o)
SECTION A (SHEET 2 OF 13, SOUTH NORFOLK COUNCIL)

nationalgrid

PINS Application Number: EN020027

National Grid Drawing Reference: AENC-LSTC-ENG-DWG-0002


Scale	Sheet Size	Sheet	Issue
1:2,500	A0	SHEET 2 OF 13	A

COPYRIGHT: NOT TO BE REPRODUCED WITHOUT THE WRITTEN PERMISSION OF NATIONAL GRID ELECTRICITY TRANSMISSION Plc

THE NATIONAL GRID (NORWICH TO TILBURY) ORDER
TREES AND HEDGEROWS TO BE REMOVED AND OR MANAGED PLANS
REGULATION 5(2)(o)
SECTION A (SHEET 3 OF 13, SOUTH NORFOLK COUNCIL)

Application Document 2.16

SITE MAP

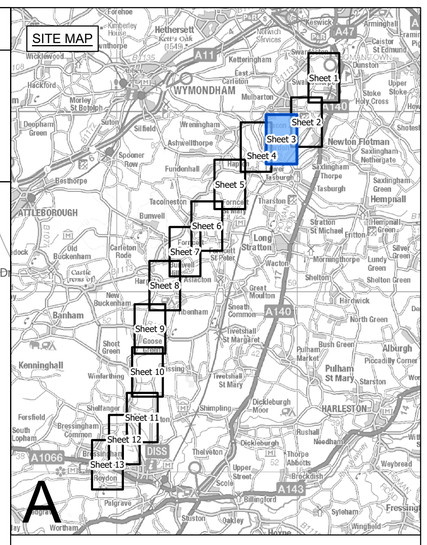

Legend

- Local authority boundary
- Section boundary & local authority boundary
- Sheet index cutlines
- Order Limits
- Tree Preservation Order groups
- Ancient woodland (Natural England)
- Veteran tree group
- Important hedgerows

Veteran tree
- Removed
- Affected managed
- Potentially affected
- Unaffected

Tree
- Removed
- Affected managed
- Potentially affected
- Unaffected

Tree groups
- Removed
- Affected managed
- Potentially affected
- Unaffected

Hedgerows
- Removed
- Affected managed
- Potentially affected
- Unaffected

FOR CONTINUATION SEE SHEET 4

FOR CONTINUATION SEE SHEET 2

Notes

1. These plans are indicative and the Project will sit within the Order Limits. Due to the need for future flexibility, National Grid will be applying for Order Limits and Limits of Deviation within its DCO, within which any final alignment would lie.

2. For additional detail on the plan suites, please refer to the Guide to Plans (document reference 2.0), located in the Volume 2 of the DCO application.

3. This drawing is scaled at paper size A0, therefore any prints taken at smaller sizes will affect accuracy of the measurement units and should not be scaled against.

4. Spatial locations and details of Tree Preservation Orders have been provided by relevant Local Planning Authorities and their projected spatial locations may differ slightly to those recorded during the arboricultural survey undertaken by the Project. For the avoidance of doubt, references to any tree subject to a Tree Preservation Order on these plans include any such slight differences.

5. The Tree Preservation Order data illustrated on the plans is limited to the arboriculture study area (which applies a 30 m buffer from the outer edge of the Order Limits).

6. Reference to any tree, shrub, shrubbery, hedgerow, or important hedgerow being removed, affected managed, potentially affected or unaffected is without prejudice to the exercise of any power in relation to such tree, shrub, shrubbery, hedgerow, or important hedgerow on the terms of the DCO.

7. The numbered references to trees comprised in any Individual Tree Preservation Order shown on these plans include any tree to which the relevant line points as well as any tree overlapping any such tree, whether or not a line points to it or not.

8. For the avoidance of doubt, where the section boundary & local authority boundary and/or Order Limits shown on these plans overlie any tree, hedgerow or ancient woodland shown on these plans such that they are partially obscured these plans are to be interpreted as if the tree, hedgerow or ancient woodland in question is not so obscured.

Coordinate System: British National Grid

Sheet X Centroid Coordinate: 619127 Sheet Y Centroid Coordinate: 298454

0 50 100 150 200 250 Metres

BACKGROUND MAPPING INFORMATION HAS BEEN REPRODUCED FROM THE ORDNANCE SURVEY BY PERMISSION OF ORDNANCE SURVEY OF THE CONTROLLER OF HIS MAJESTY'S STATIONERY OFFICE. © CROWN COPYRIGHT AND DATABASE RIGHTS (2025) LICENCE OS100024241 AND AC0000807948.

Issue	Date	Remarks	Drawn	Checked	Approved
A	AUG-2025	For DCO submission	MAB	JPC	KR

Title

THE NATIONAL GRID
(NORWICH TO TILBURY) ORDER
TREES AND HEDGEROWS TO BE REMOVED
AND OR MANAGED PLANS
REGULATION 5(2)(o)
SECTION A (SHEET 3 OF 13,
SOUTH NORFOLK COUNCIL)

nationalgrid

PINS Application Number

EN020027

National Grid Drawing Reference


AENC-LSTC-ENG-DWG-0002

Scale	Sheet Size	Sheet	Issue
1:2,500	A0	SHEET 3 OF 13	A

COPYRIGHT: NOT TO BE REPRODUCED WITHOUT THE WRITTEN PERMISSION OF NATIONAL GRID ELECTRICITY TRANSMISSION Plc


THE NATIONAL GRID (NORWICH TO TILBURY) ORDER
TREES AND HEDGEROWS TO BE REMOVED AND OR MANAGED PLANS
REGULATION 5(2)(o)
SECTION A (SHEET 4 OF 13, SOUTH NORFOLK COUNCIL)


Application Document 2.16

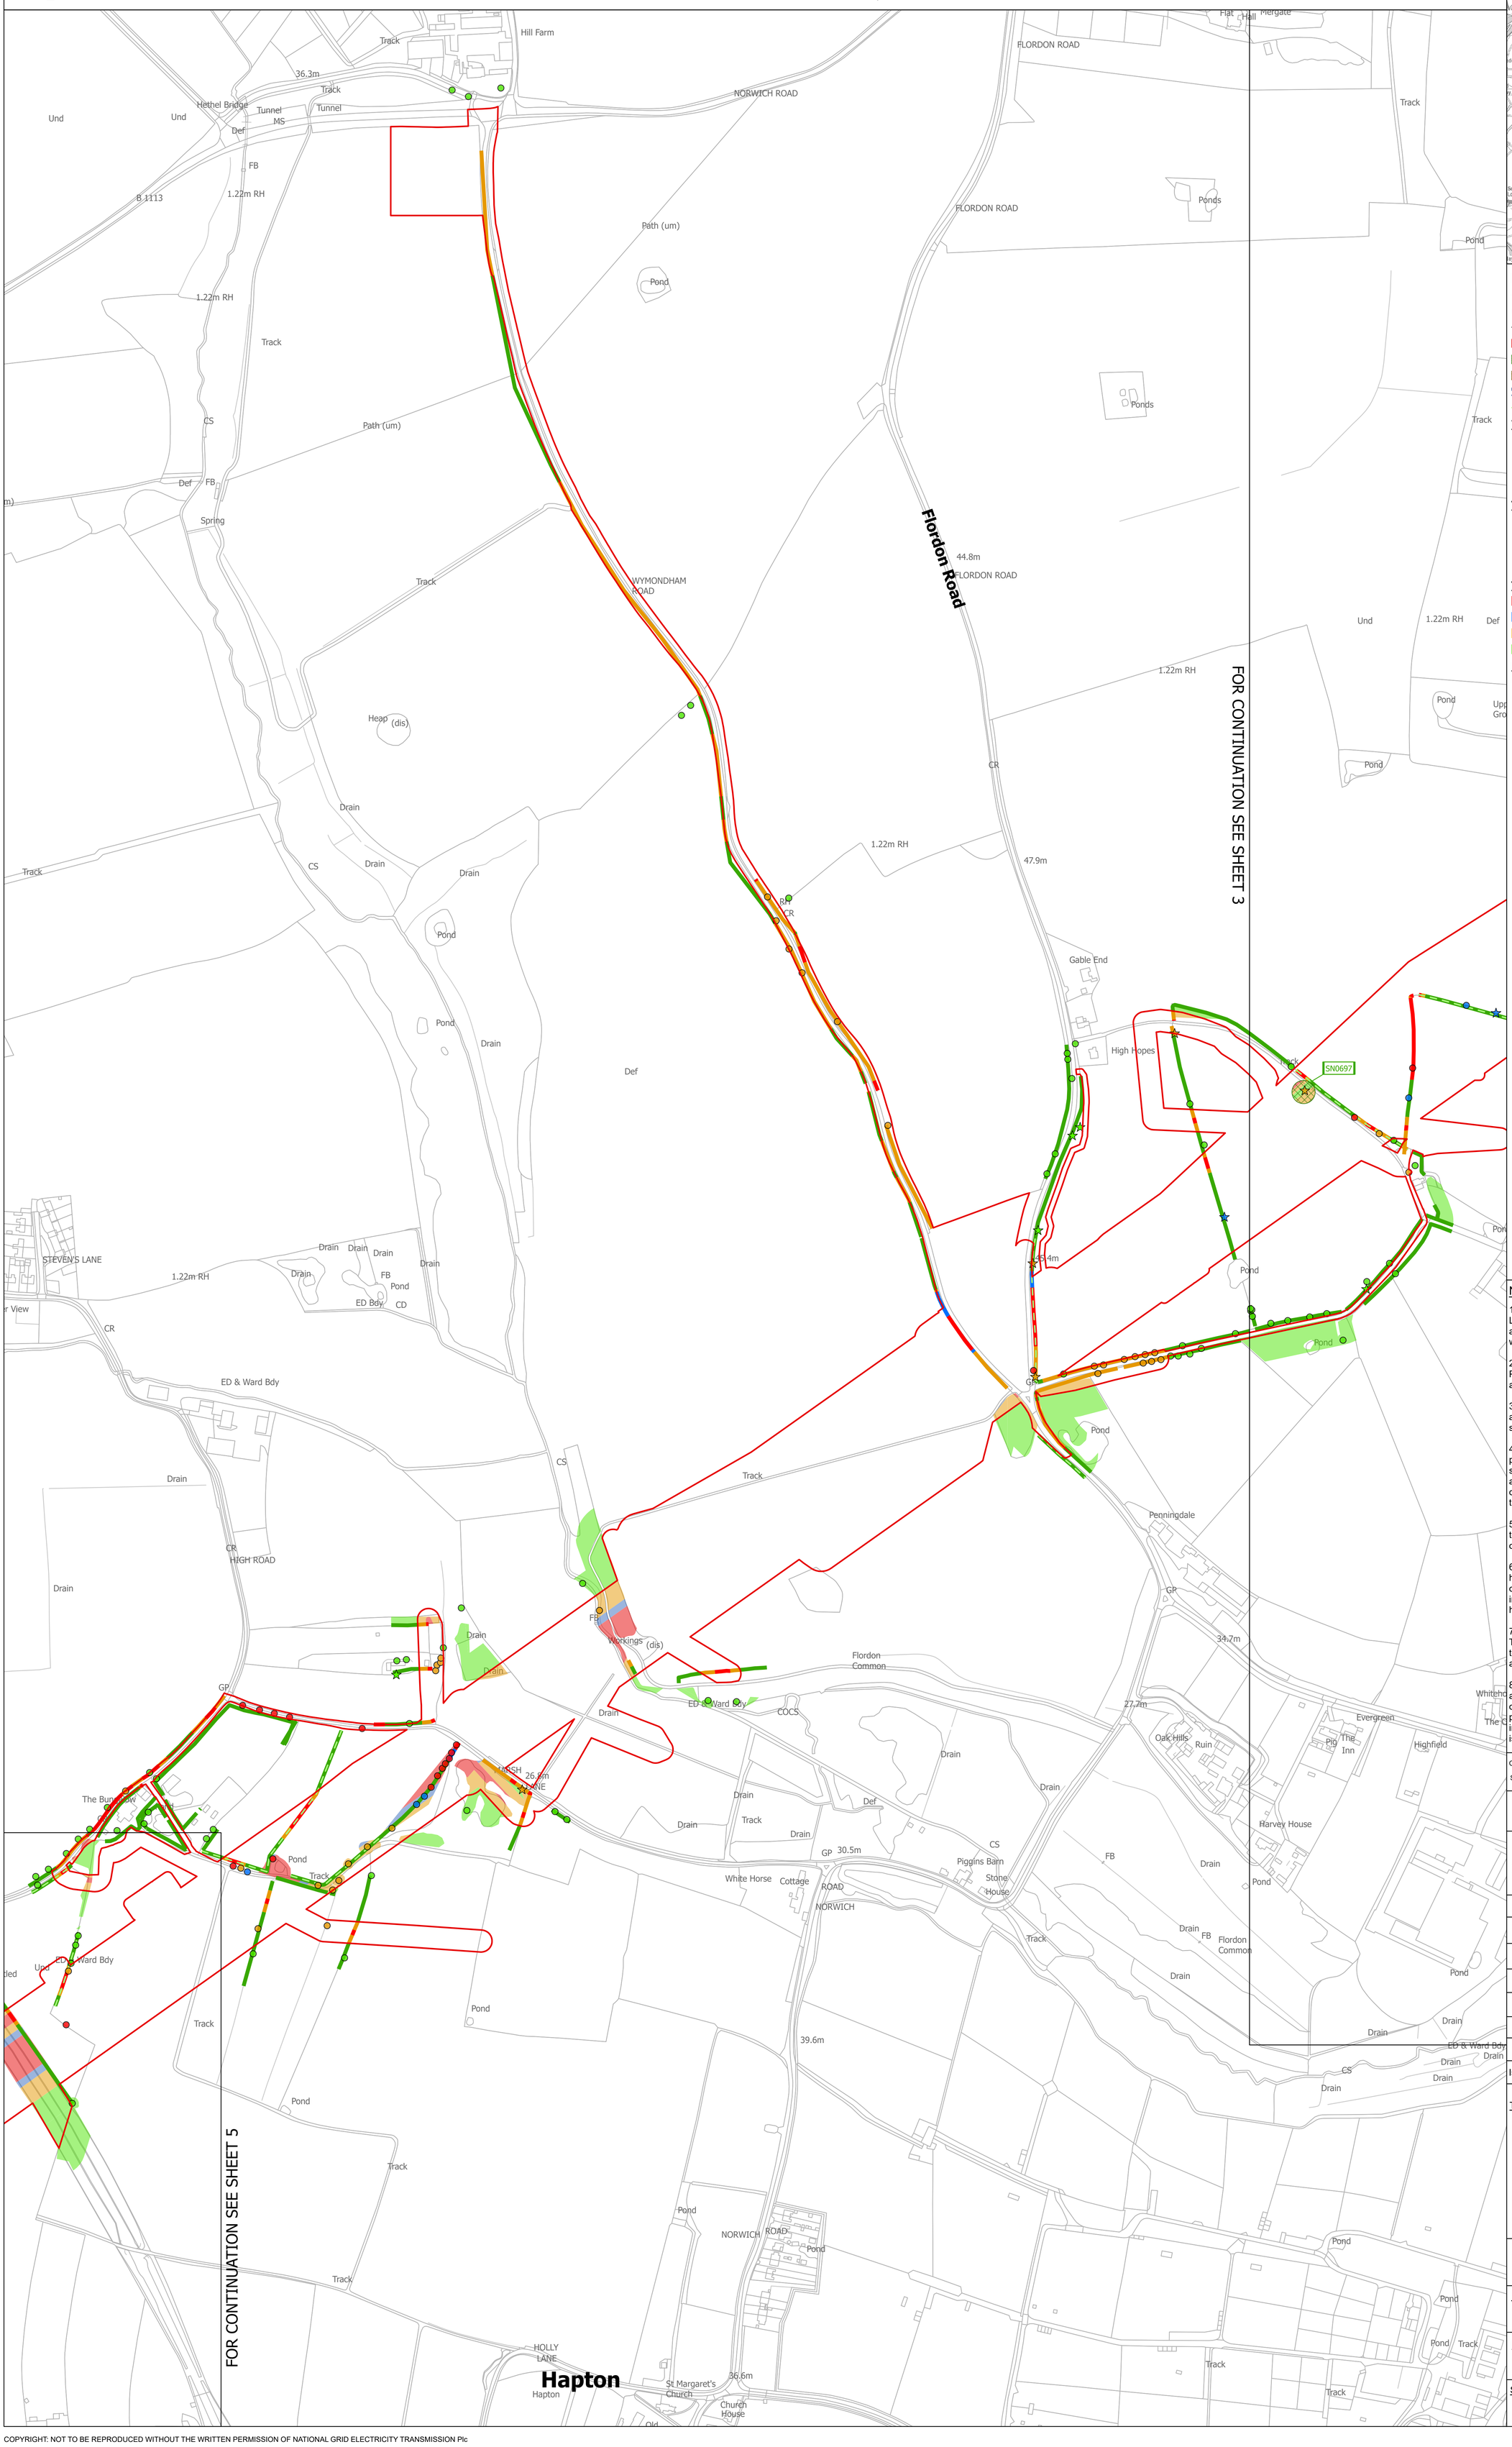
Track
Hill Farm
36.3m
Hethel Bridge
Tunnel
MS
Tunnel
Und
Und
Def
FB
1.22m RH
B 1113
NORWICH ROAD
FLORDON ROAD
Path (um)
Pond
Flat
Hall
Mergate
Track
Ponds
Pond
1.22m RH
Track
CS
Path (um)
Def
FB
Spring
Track
WYMONDHAM ROAD
Flordon Road
44.8m
FLORDON ROAD
Heap (dis)
Drain
Track
CS
Drain
Drain
Pond
Drain
Def
1.22m RH
CR
47.9m
RH
CR
Gable End
High Hopes
Track
SN0697
Und
1.22m RH
Def
Pond
Pond
FOR CONTINUATION SEE SHEET 3
STEVEN'S LANE
1.22m RH
Drain
Drain
Drain
Drain
Drain
FB
Pond
ED Bdy
CD
CR
ED & Ward Bdy
Drain
CR
HIGH ROAD
Drain
GP
The Bungalow
Pond
Und
ED & Ward Bdy
Pond
Track
Track
Pond
Drain
Drain
Drain
Workings
(dis)
FB
ED & Ward Bdy
COCS
Flordon Common
Drain
Drain
Drain
Drain
Track
Drain
Def
MARSH LANE
26.8m
GP
30.5m
White Horse
Cottage
ROAD
NORWICH
CS
Piggins Barn
Stone House
FB
Drain
Pond
Track
Drain
FB
Flordon Common
Drain
Drain
Drain
Drain
ED & Ward Bdy
Drain
CS
Drain
Drain
Pond
39.6m
Pond
Track
Pond
NORWICH ROAD
Pond
HOLLY LANE
Hapton
St Margaret's Church
36.6m
Church House
Old
Track
Track
Penningdale
GP
34.7m
27.7m
Oak Hills
Ruin
Evergreen
Pig
The Inn
Highfield
Harvey House
Pond
Pond
Pond
Pond
Track
Track
Pond
Pond
Pond
Pond
Track
Track
Track
Pond
Pond
Track
Track
Track
Pond
Pond
Track
Track
Track

Application Document 2.16

THE NATIONAL GRID (NORWICH TO TILBURY) ORDER
TREES AND HEDGEROWS TO BE REMOVED AND OR MANAGED PLANS
REGULATION 5(2)(o)
SECTION A (SHEET 5 OF 13, SOUTH NORFOLK COUNCIL)

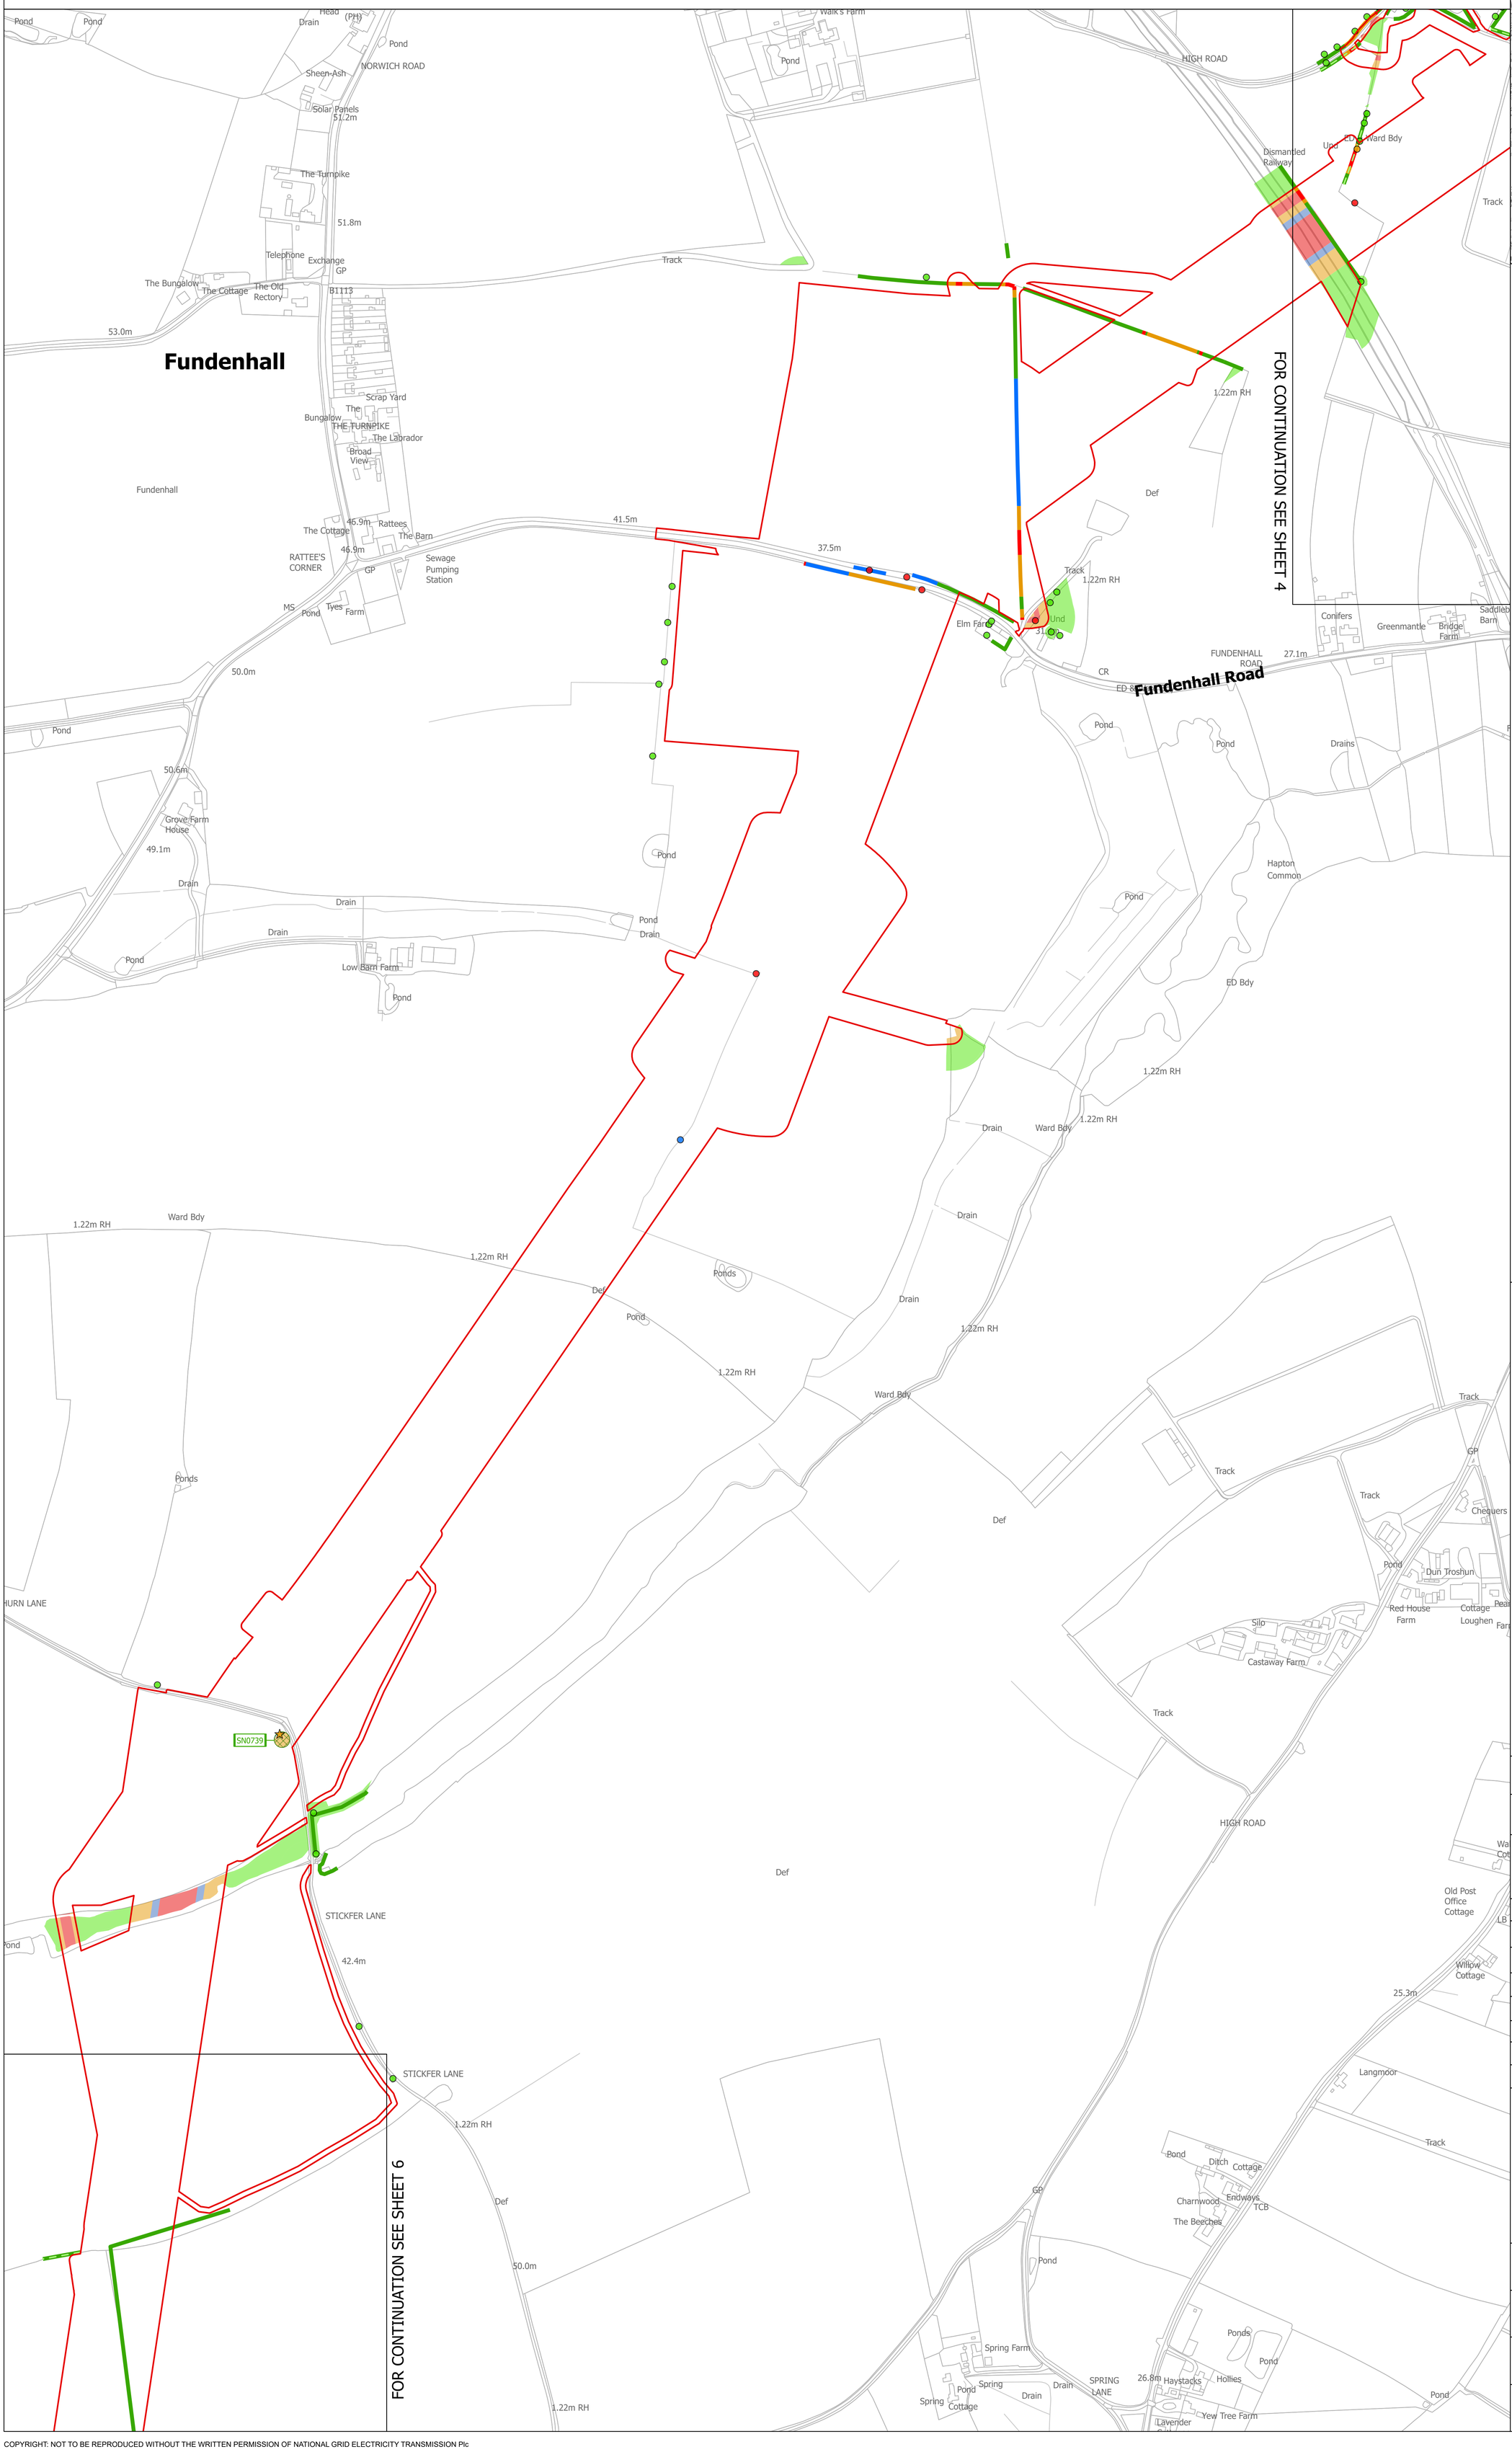

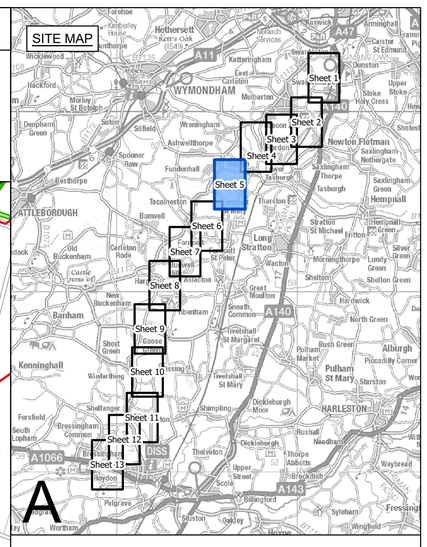

Legend

- Local authority boundary
- Section boundary & local authority boundary
- Sheet index cutlines
- Order Limits
- Tree Preservation Order groups
- Ancient woodland (Natural England)
- Veteran tree group
- Important hedgerows

Veteran tree
- Removed
- Affected managed
- Potentially affected
- Unaffected

Tree
- Removed
- Affected managed
- Potentially affected
- Unaffected

Tree groups
- Removed
- Affected managed
- Potentially affected
- Unaffected

Hedgerows
- Removed
- Affected managed
- Potentially affected
- Unaffected

Notes

1. These plans are indicative and the Project will sit within the Order Limits. Due to the need for future flexibility, National Grid will be applying for Order Limits and Limits of Deviation within its DCO, within which any final alignment would lie.

2. For additional detail on the plan suites, please refer to the Guide to Plans (document reference 2.0), located in the Volume 2 of the DCO application.

3. This drawing is scaled at paper size A0, therefore any prints taken at smaller sizes will affect accuracy of the measurement units and should not be scaled against.

4. Spatial locations and details of Tree Preservation Orders have been provided by relevant Local Planning Authorities and their projected spatial locations may differ slightly to those recorded during the arboricultural survey undertaken by the Project. For the avoidance of doubt, references to any tree subject to a Tree Preservation Order on these plans include any such slight differences.

5. The Tree Preservation Order data illustrated on the plans is limited to the arboriculture study area (which applies a 30 m buffer from the outer edge of the Order Limits).

6. Reference to any tree, shrub, shrubbery, hedgerow, or important hedgerow being removed, affected managed, potentially affected or unaffected is without prejudice to the exercise of any power in relation to such tree, shrub, shrubbery, hedgerow, or important hedgerow on the terms of the DCO.

7. The numbered references to trees comprised in any Individual Tree Preservation Order shown on these plans include any tree to which the relevant line points as well as any tree overlapping any such tree, whether or not a line points to it or not.

8. For the avoidance of doubt, where the section boundary & local authority boundary and/or Order Limits shown on these plans overlie any tree, hedgerow or ancient woodland shown on these plans such that they are partially obscured these plans are to be interpreted as if the tree, hedgerow or ancient woodland in question is not so obscured.

Coordinate System: British National Grid

Sheet X Centroid Coordinate: 616255 Sheet Y Centroid Coordinate: 295955

0 50 100 150 200 250 Metres

BACKGROUND MAPPING INFORMATION HAS BEEN REPRODUCED FROM THE ORDNANCE SURVEY BY PERMISSION OF ORDNANCE SURVEY OF THE CONTROLLER OF HIS MAJESTY'S STATIONERY OFFICE. © CROWN COPYRIGHT AND DATABASE RIGHTS (2025) LICENCE OS100024241 AND AC0000807948.

Issue	Date	Remarks	Drawn	Checked	Approved
A	AUG-2025	For DCO submission	MAB	JPC	KR

Title

THE NATIONAL GRID
(NORWICH TO TILBURY) ORDER
TREES AND HEDGEROWS TO BE REMOVED
AND OR MANAGED PLANS
REGULATION 5(2)(o)
SECTION A (SHEET 5 OF 13,
SOUTH NORFOLK COUNCIL)

nationalgrid

PINS Application Number

EN020027

National Grid Drawing Reference


AENC-LSTC-ENG-DWG-0002

Scale	Sheet Size	Sheet	Issue
1:2,500	A0	SHEET 5 OF 13	A

COPYRIGHT: NOT TO BE REPRODUCED WITHOUT THE WRITTEN PERMISSION OF NATIONAL GRID ELECTRICITY TRANSMISSION Plc

Application Document 2.16


THE NATIONAL GRID (NORWICH TO TILBURY) ORDER
TREES AND HEDGEROWS TO BE REMOVED AND OR MANAGED PLANS
REGULATION 5(2)(o)
SECTION A (SHEET 6 OF 13, SOUTH NORFOLK COUNCIL)

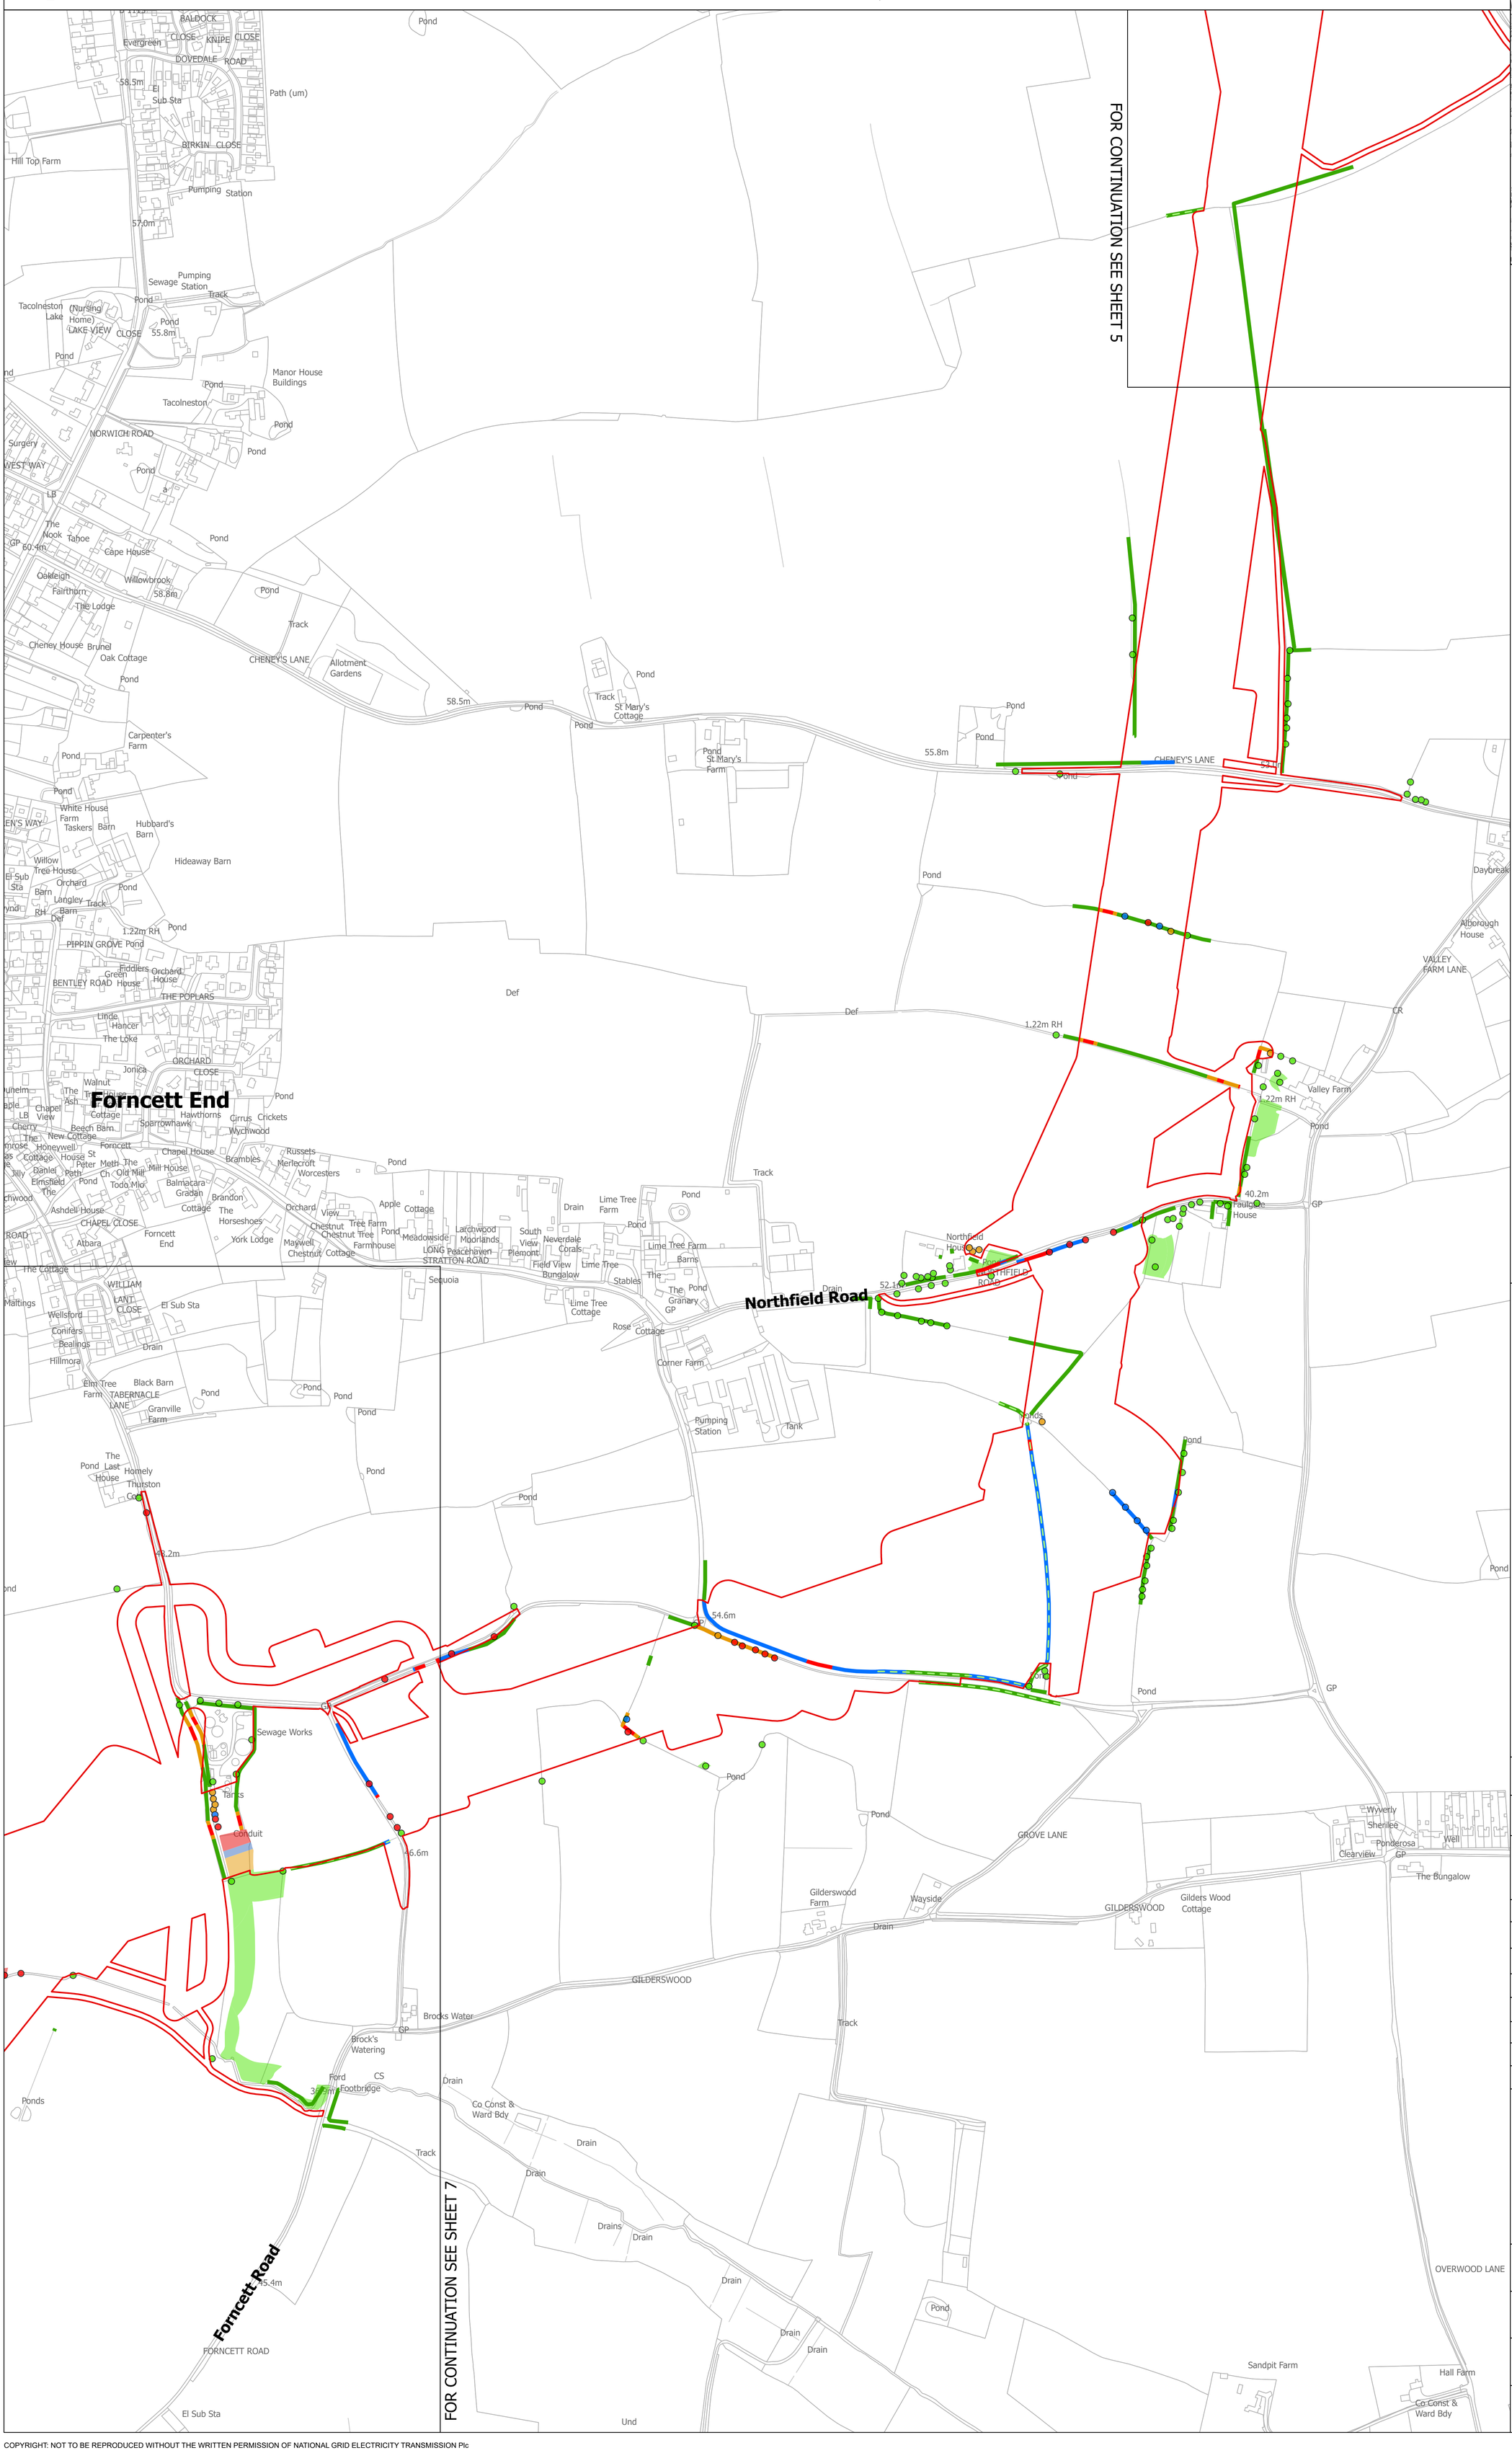
FOR CONTINUATION SEE SHEET 5
FOR CONTINUATION SEE SHEET 7
Forncett End
Northfield Road
Forncett Road
CHENEY'S LANE
NORWICH ROAD
STRATTON ROAD
GILDERSWOOD
GROVE LANE
FORNCETT ROAD
OVERWOOD LANE
PIPPIN GROVE
BENTLEY ROAD
THE POPLARS
ORCHARD CLOSE
CHAPEL CLOSE
TABERNACLE LANE
WEST WAY
VALLEY FARM LANE
DOVEDALE ROAD
BIRKIN CLOSE
KNIPE CLOSE
BALDOCK CLOSE
LAKE VIEW CLOSE
Hill Top Farm
Tacolneston Lake
Manor House Buildings
Surgery
Cape House
Willowbrook
Oak Cottage
Allotment Gardens
St Mary's Cottage
St Mary's Farm
Carpenter's Farm
White House Farm
Taskers
Hubbard's Barn
Hideaway Barn
Willow Tree House
Orchard House
Langley
Fiddlers Green House
Linde
Hancer
The Loke
Walnut
Chapel View
Cherry
Beech Barn
New Cottage
Honeywell
Cottage
Forncett
Chapel House
Hawthorns
Sparrowhawk
Cirrus
Wychwood
Crickets
Brambles
Russets
Merlecroft
Worcesters
Mill House
Old Mill
Todo Mio
Balmacara
Gradan
Brandon
Cottage
Ashdell House
The Horseshoes
York Lodge
Orchard View
Chestnut Cottage
Chestnut Tree
Tree Farm
Farmhouse
Meadowside
Larchwood Moorlands
LONG Peacehaven
South View
Plemont
Neverdale
Corals
Field View Bungalow
Lime Tree
Lime Tree Farm
Barns
Stables
The Granary
Lime Tree Cottage
Rose Cottage
Corner Farm
Pumping Station
Tank
Drain
Lime Tree Farm
Sequoia
Maltings
Wellsford
Conifers
Bealings
Hillmora
Elm Tree Farm
Black Barn
Granville Farm
The Last House
Homely
Thurston
Sewage Works
Tanks
Conduit
Ponds
Brocks Water
Brock's Watering
Ford
Footbridge
CS
CP
Co Const & Ward Bdy
Track
Drain
Drains
Pond
Def
Und
Gilderswood Farm
Wayside
Gilders Wood Cottage
Northfield House
NORTHFIELD ROAD
Faulgate House
Valley Farm
Alborough House
Daybreak
Sandpit Farm
Hall Farm
Wyverly
Sherilee
Ponderosa
Clearview
Well
The Bungalow
Foulds
Pond
GP
CR
1.22m RH
52.1m
54.6m
46.6m
45.4m
40.2m
58.5m
55.8m
57.0m
60.4m
58.8m
55.8m
Path (um)
Pumping Station
Sewage Pumping Station
Track
Pond
Tacolneston (Nursing Home)
Surgery
Oakleigh
Fairthorn
The Lodge
Cheney House
Brunel
Carpenter's Farm
Hideaway Barn
Willow Tree House
Orchard
Langley
Barn
Def
PIPPIN GROVE
Linde
Hancer
The Loke
Walnut
Chapel View
Cherry
Beech Barn
New Cottage
Honeywell
Cottage
Forncett
Chapel House
Hawthorns
Sparrowhawk
Cirrus
Wychwood
Crickets
Brambles
Russets
Merlecroft
Worcesters
Mill House
Old Mill
Todo Mio
Balmacara
Gradan
Brandon
Cottage
Ashdell House
The Horseshoes
York Lodge
Orchard

THE NATIONAL GRID (NORWICH TO TILBURY) ORDER
TREES AND HEDGEROWS TO BE REMOVED AND OR MANAGED PLANS
REGULATION 5(2)(o)
SECTION A (SHEET 7 OF 13, SOUTH NORFOLK COUNCIL)

Application Document 2.16

SITE MAP

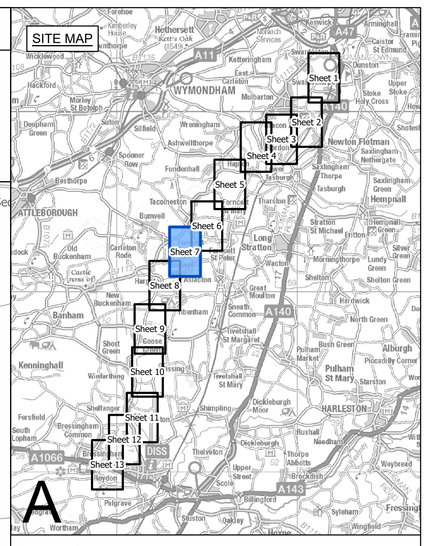

Legend

- Local authority boundary
- Section boundary & local authority boundary
- Sheet index cutlines
- Order Limits
- Tree Preservation Order groups
- Ancient woodland (Natural England)
- Veteran tree group
- Important hedgerows

Veteran tree
- Removed
- Affected managed
- Potentially affected
- Unaffected

Tree
- Removed
- Affected managed
- Potentially affected
- Unaffected

Tree groups
- Removed
- Affected managed
- Potentially affected
- Unaffected

Hedgerows
- Removed
- Affected managed
- Potentially affected
- Unaffected

Notes

1. These plans are indicative and the Project will sit within the Order Limits. Due to the need for future flexibility, National Grid will be applying for Order Limits and Limits of Deviation within its DCO, within which any final alignment would lie.

2. For additional detail on the plan suites, please refer to the Guide to Plans (document reference 2.0), located in the Volume 2 of the DCO application.

3. This drawing is scaled at paper size A0, therefore any prints taken at smaller sizes will affect accuracy of the measurement units and should not be scaled against.

4. Spatial locations and details of Tree Preservation Orders have been provided by relevant Local Planning Authorities and their projected spatial locations may differ slightly to those recorded during the arboricultural survey undertaken by the Project. For the avoidance of doubt, references to any tree subject to a Tree Preservation Order on these plans include any such slight differences.

5. The Tree Preservation Order data illustrated on the plans is limited to the arboriculture study area (which applies a 30 m buffer from the outer edge of the Order Limits).

6. Reference to any tree, shrub, shrubbery, hedgerow, or important hedgerow being removed, affected managed, potentially affected or unaffected is without prejudice to the exercise of any power in relation to such tree, shrub, shrubbery, hedgerow, or important hedgerow on the terms of the DCO.

7. The numbered references to trees comprised in any Individual Tree Preservation Order shown on these plans include any tree to which the relevant line points as well as any tree overlapping any such tree, whether or not a line points to it or not.

8. For the avoidance of doubt, where the section boundary & local authority boundary and/or Order Limits shown on these plans overlie any tree, hedgerow or ancient woodland shown on these plans such that they are partially obscured these plans are to be interpreted as if the tree, hedgerow or ancient woodland in question is not so obscured.

Coordinate System: British National Grid

Sheet X Centroid Coordinate: 613771 Sheet Y Centroid Coordinate: 292219

0 50 100 150 200 250 Metres

BACKGROUND MAPPING INFORMATION HAS BEEN REPRODUCED FROM THE ORDNANCE SURVEY BY PERMISSION OF ORDNANCE SURVEY OF THE CONTROLLER OF HIS MAJESTY'S STATIONERY OFFICE. © CROWN COPYRIGHT AND DATABASE RIGHTS (2025) LICENCE OS100024241 AND AC0000807948.

Issue	Date	Remarks	Drawn	Checked	Approved
A	AUG-2025	For DCO submission	MAB	JPC	KR

Title

THE NATIONAL GRID
(NORWICH TO TILBURY) ORDER
TREES AND HEDGEROWS TO BE REMOVED
AND OR MANAGED PLANS
REGULATION 5(2)(o)
SECTION A (SHEET 7 OF 13,
SOUTH NORFOLK COUNCIL)

nationalgrid

PINS Application Number

EN020027

National Grid Drawing Reference

AENC-LSTC-ENG-DWG-0002

Scale	Sheet Size	Sheet	Issue
1:2,500	A0	SHEET 7 OF 13	A


FOR CONTINUATION SEE SHEET 6


FOR CONTINUATION SEE SHEET 8

COPYRIGHT: NOT TO BE REPRODUCED WITHOUT THE WRITTEN PERMISSION OF NATIONAL GRID ELECTRICITY TRANSMISSION Plc

Application Document 2.16

THE NATIONAL GRID (NORWICH TO TILBURY) ORDER
TREES AND HEDGEROWS TO BE REMOVED AND OR MANAGED PLANS
REGULATION 5(2)(o)
SECTION A (SHEET 8 OF 13, SOUTH NORFOLK COUNCIL)

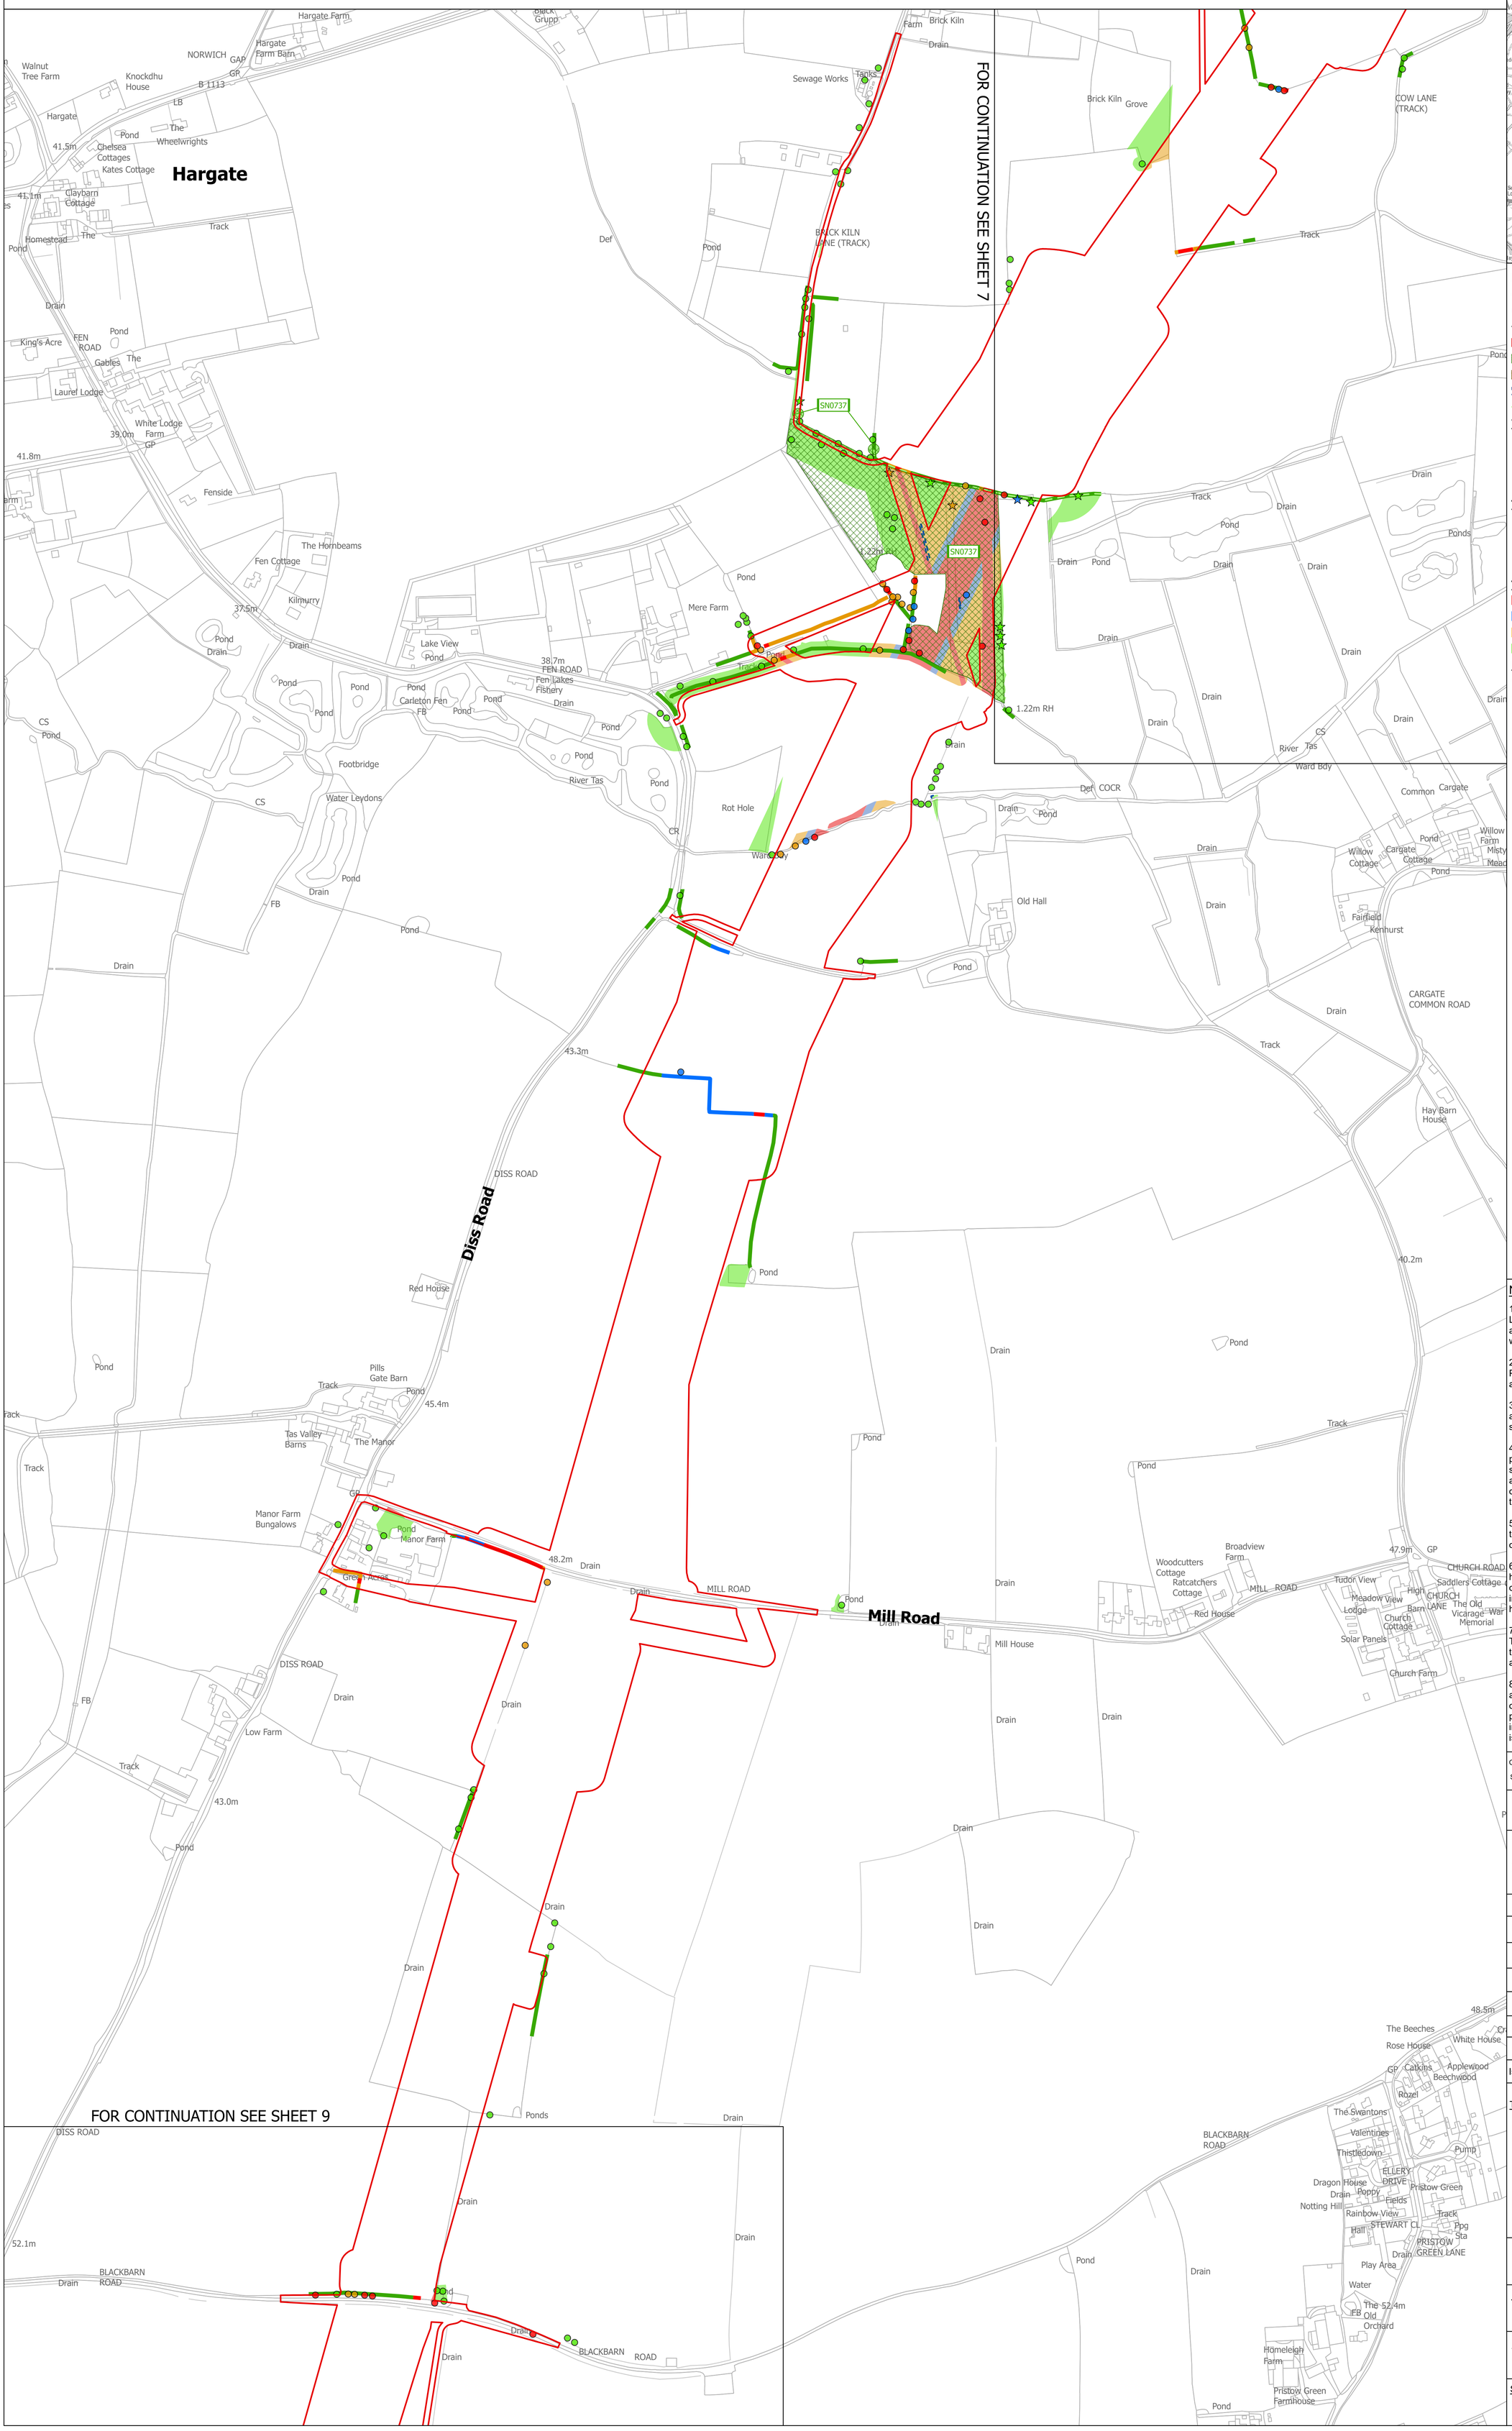

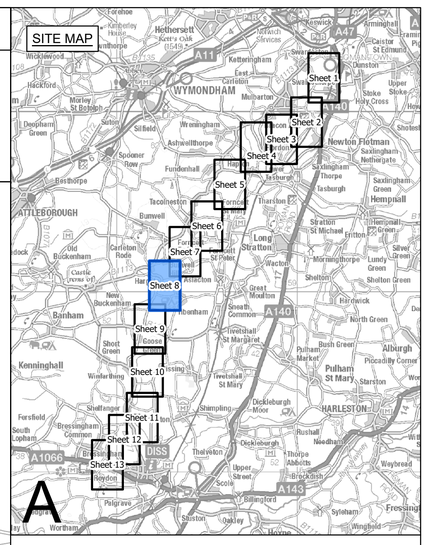

Legend

- Local authority boundary
- Section boundary & local authority boundary
- Sheet index cutlines
- Order Limits
- Tree Preservation Order groups
- Ancient woodland (Natural England)
- Veteran tree group
- Important hedgerows

Veteran tree
- Removed
- Affected managed
- Potentially affected
- Unaffected

Tree
- Removed
- Affected managed
- Potentially affected
- Unaffected

Tree groups
- Removed
- Affected managed
- Potentially affected
- Unaffected

Hedgerows
- Removed
- Affected managed
- Potentially affected
- Unaffected

Notes

1. These plans are indicative and the Project will sit within the Order Limits. Due to the need for future flexibility, National Grid will be applying for Order Limits and Limits of Deviation within its DCO, within which any final alignment would lie.

2. For additional detail on the plan suites, please refer to the Guide to Plans (document reference 2.0), located in the Volume 2 of the DCO application.

3. This drawing is scaled at paper size A0, therefore any prints taken at smaller sizes will affect accuracy of the measurement units and should not be scaled against.

4. Spatial locations and details of Tree Preservation Orders have been provided by relevant Local Planning Authorities and their projected spatial locations may differ slightly to those recorded during the arboricultural survey undertaken by the Project. For the avoidance of doubt, references to any tree subject to a Tree Preservation Order on these plans include any such slight differences.

5. The Tree Preservation Order data illustrated on the plans is limited to the arboriculture study area (which applies a 30 m buffer from the outer edge of the Order Limits).

6. Reference to any tree, shrub, shrubbery, hedgerow, or important hedgerow being removed, affected managed, potentially affected or unaffected is without prejudice to the exercise of any power in relation to such tree, shrub, shrubbery, hedgerow, or important hedgerow on the terms of the DCO.

7. The numbered references to trees comprised in any Individual Tree Preservation Order shown on these plans include any tree to which the relevant line points as well as any tree overlapping any such tree, whether or not a line points to it or not.

8. For the avoidance of doubt, where the section boundary & local authority boundary and/or Order Limits shown on these plans overlie any tree, hedgerow or ancient woodland shown on these plans such that they are partially obscured these plans are to be interpreted as if the tree, hedgerow or ancient woodland in question is not so obscured.

Coordinate System: British National Grid

Sheet X Centroid Coordinate: 612647 Sheet Y Centroid Coordinate: 290334

0 50 100 150 200 250 Metres

BACKGROUND MAPPING INFORMATION HAS BEEN REPRODUCED FROM THE ORDNANCE SURVEY BY PERMISSION OF ORDNANCE SURVEY OF THE CONTROLLER OF HIS MAJESTY'S STATIONERY OFFICE. © CROWN COPYRIGHT AND DATABASE RIGHTS (2025) LICENCE OS100024241 AND AC0000807948.

Issue	Date	Remarks	Drawn	Checked	Approved
A	AUG-2025	For DCO submission	MAB	JPC	KR

Title

THE NATIONAL GRID
(NORWICH TO TILBURY) ORDER
TREES AND HEDGEROWS TO BE REMOVED
AND OR MANAGED PLANS
REGULATION 5(2)(o)
SECTION A (SHEET 8 OF 13,
SOUTH NORFOLK COUNCIL)

nationalgrid

PINS Application Number: EN020027


National Grid Drawing Reference: AENC-LSTC-ENG-DWG-0002


Scale	Sheet Size	Sheet	Issue
1:2,500	A0	SHEET 8 OF 13	A

COPYRIGHT: NOT TO BE REPRODUCED WITHOUT THE WRITTEN PERMISSION OF NATIONAL GRID ELECTRICITY TRANSMISSION Plc

THE NATIONAL GRID (NORWICH TO TILBURY) ORDER
TREES AND HEDGEROWS TO BE REMOVED AND OR MANAGED PLANS
REGULATION 5(2)(o)
SECTION A (SHEET 9 OF 13, SOUTH NORFOLK COUNCIL)

Application Document 2.16

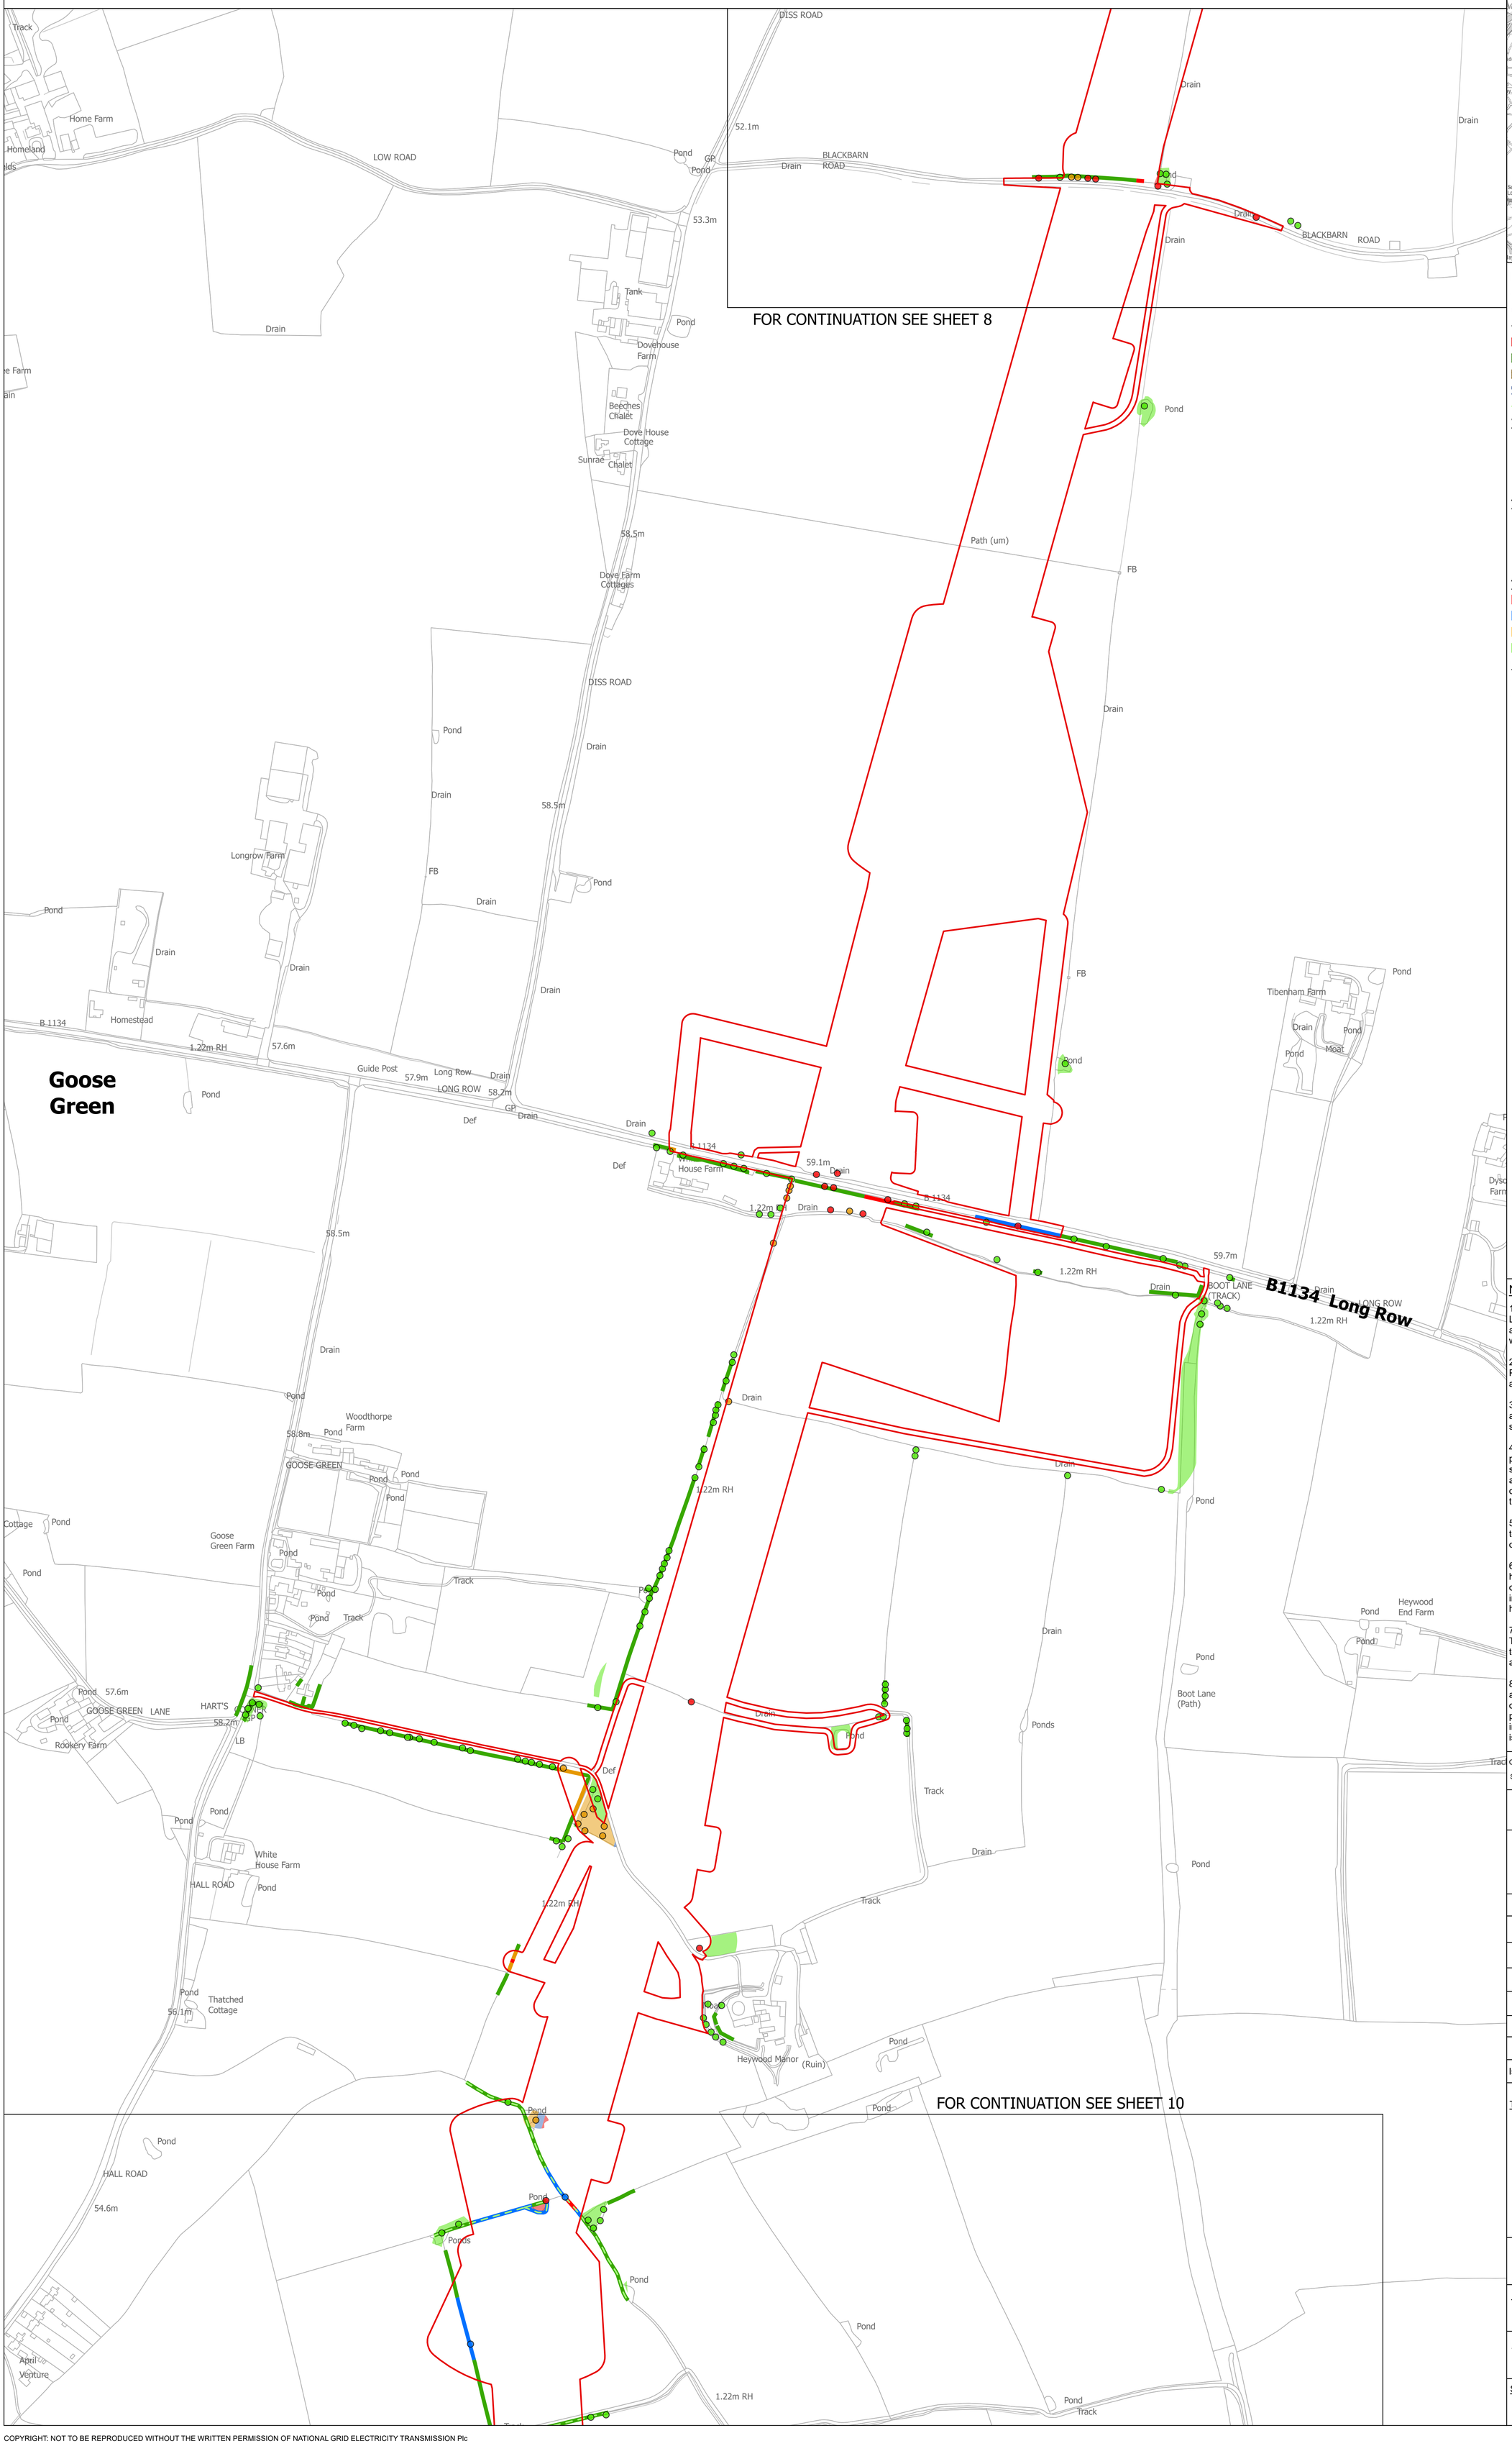

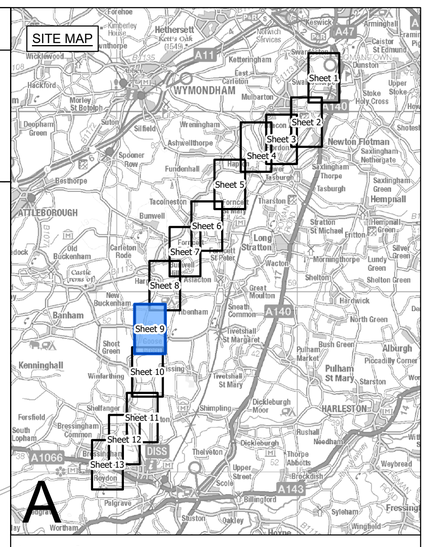

Legend

- Local authority boundary
- Section boundary & local authority boundary
- Sheet index cutlines
- Order Limits
- Tree Preservation Order groups
- Ancient woodland (Natural England)
- Veteran tree group
- Important hedgerows

Veteran tree
- Removed
- Affected managed
- Potentially affected
- Unaffected

Tree
- Removed
- Affected managed
- Potentially affected
- Unaffected

Tree groups
- Removed
- Affected managed
- Potentially affected
- Unaffected

Hedgerows
- Removed
- Affected managed
- Potentially affected
- Unaffected

Notes

1. These plans are indicative and the Project will sit within the Order Limits. Due to the need for future flexibility, National Grid will be applying for Order Limits and Limits of Deviation within its DCO, within which any final alignment would lie.

2. For additional detail on the plan suites, please refer to the Guide to Plans (document reference 2.0), located in the Volume 2 of the DCO application.

3. This drawing is scaled at paper size A0, therefore any prints taken at smaller sizes will affect accuracy of the measurement units and should not be scaled against.

4. Spatial locations and details of Tree Preservation Orders have been provided by relevant Local Planning Authorities and their projected spatial locations may differ slightly to those recorded during the arboricultural survey undertaken by the Project. For the avoidance of doubt, references to any tree subject to a Tree Preservation Order on these plans include any such slight differences.

5. The Tree Preservation Order data illustrated on the plans is limited to the arboriculture study area (which applies a 30 m buffer from the outer edge of the Order Limits).

6. Reference to any tree, shrub, shrubbery, hedgerow, or important hedgerow being removed, affected managed, potentially affected or unaffected is without prejudice to the exercise of any power in relation to such tree, shrub, shrubbery, hedgerow, or important hedgerow on the terms of the DCO.

7. The numbered references to trees comprised in any Individual Tree Preservation Order shown on these plans include any tree to which the relevant line points as well as any tree overlapping any such tree, whether or not a line points to it or not.

8. For the avoidance of doubt, where the section boundary & local authority boundary and/or Order Limits shown on these plans overlie any tree, hedgerow or ancient woodland shown on these plans such that they are partially obscured these plans are to be interpreted as if the tree, hedgerow or ancient woodland in question is not so obscured.

Coordinate System: British National Grid

Sheet X Centroid Coordinate: 611826 Sheet Y Centroid Coordinate: 287932

0 50 100 150 200 250 Metres

BACKGROUND MAPPING INFORMATION HAS BEEN REPRODUCED FROM THE ORDNANCE SURVEY BY PERMISSION OF ORDNANCE SURVEY OF THE CONTROLLER OF HIS MAJESTY'S STATIONERY OFFICE. © CROWN COPYRIGHT AND DATABASE RIGHTS (2025) LICENCE OS100024241 AND AC0000807948.

Issue	Date	Remarks	Drawn	Checked	Approved
A	AUG-2025	For DCO submission	MAB	JPC	KR

Title

THE NATIONAL GRID
(NORWICH TO TILBURY) ORDER
TREES AND HEDGEROWS TO BE REMOVED
AND OR MANAGED PLANS
REGULATION 5(2)(o)
SECTION A (SHEET 9 OF 13,
SOUTH NORFOLK COUNCIL)

nationalgrid

PINS Application Number

EN020027

National Grid Drawing Reference


AENC-LSTC-ENG-DWG-0002


Scale	Sheet Size	Sheet	Issue
1:2,500	A0	SHEET 9 OF 13	A

COPYRIGHT: NOT TO BE REPRODUCED WITHOUT THE WRITTEN PERMISSION OF NATIONAL GRID ELECTRICITY TRANSMISSION Plc

Application Document 2.16

THE NATIONAL GRID (NORWICH TO TILBURY) ORDER
TREES AND HEDGEROWS TO BE REMOVED AND OR MANAGED PLANS
REGULATION 5(2)(o)
SECTION A (SHEET 10 OF 13, SOUTH NORFOLK COUNCIL)

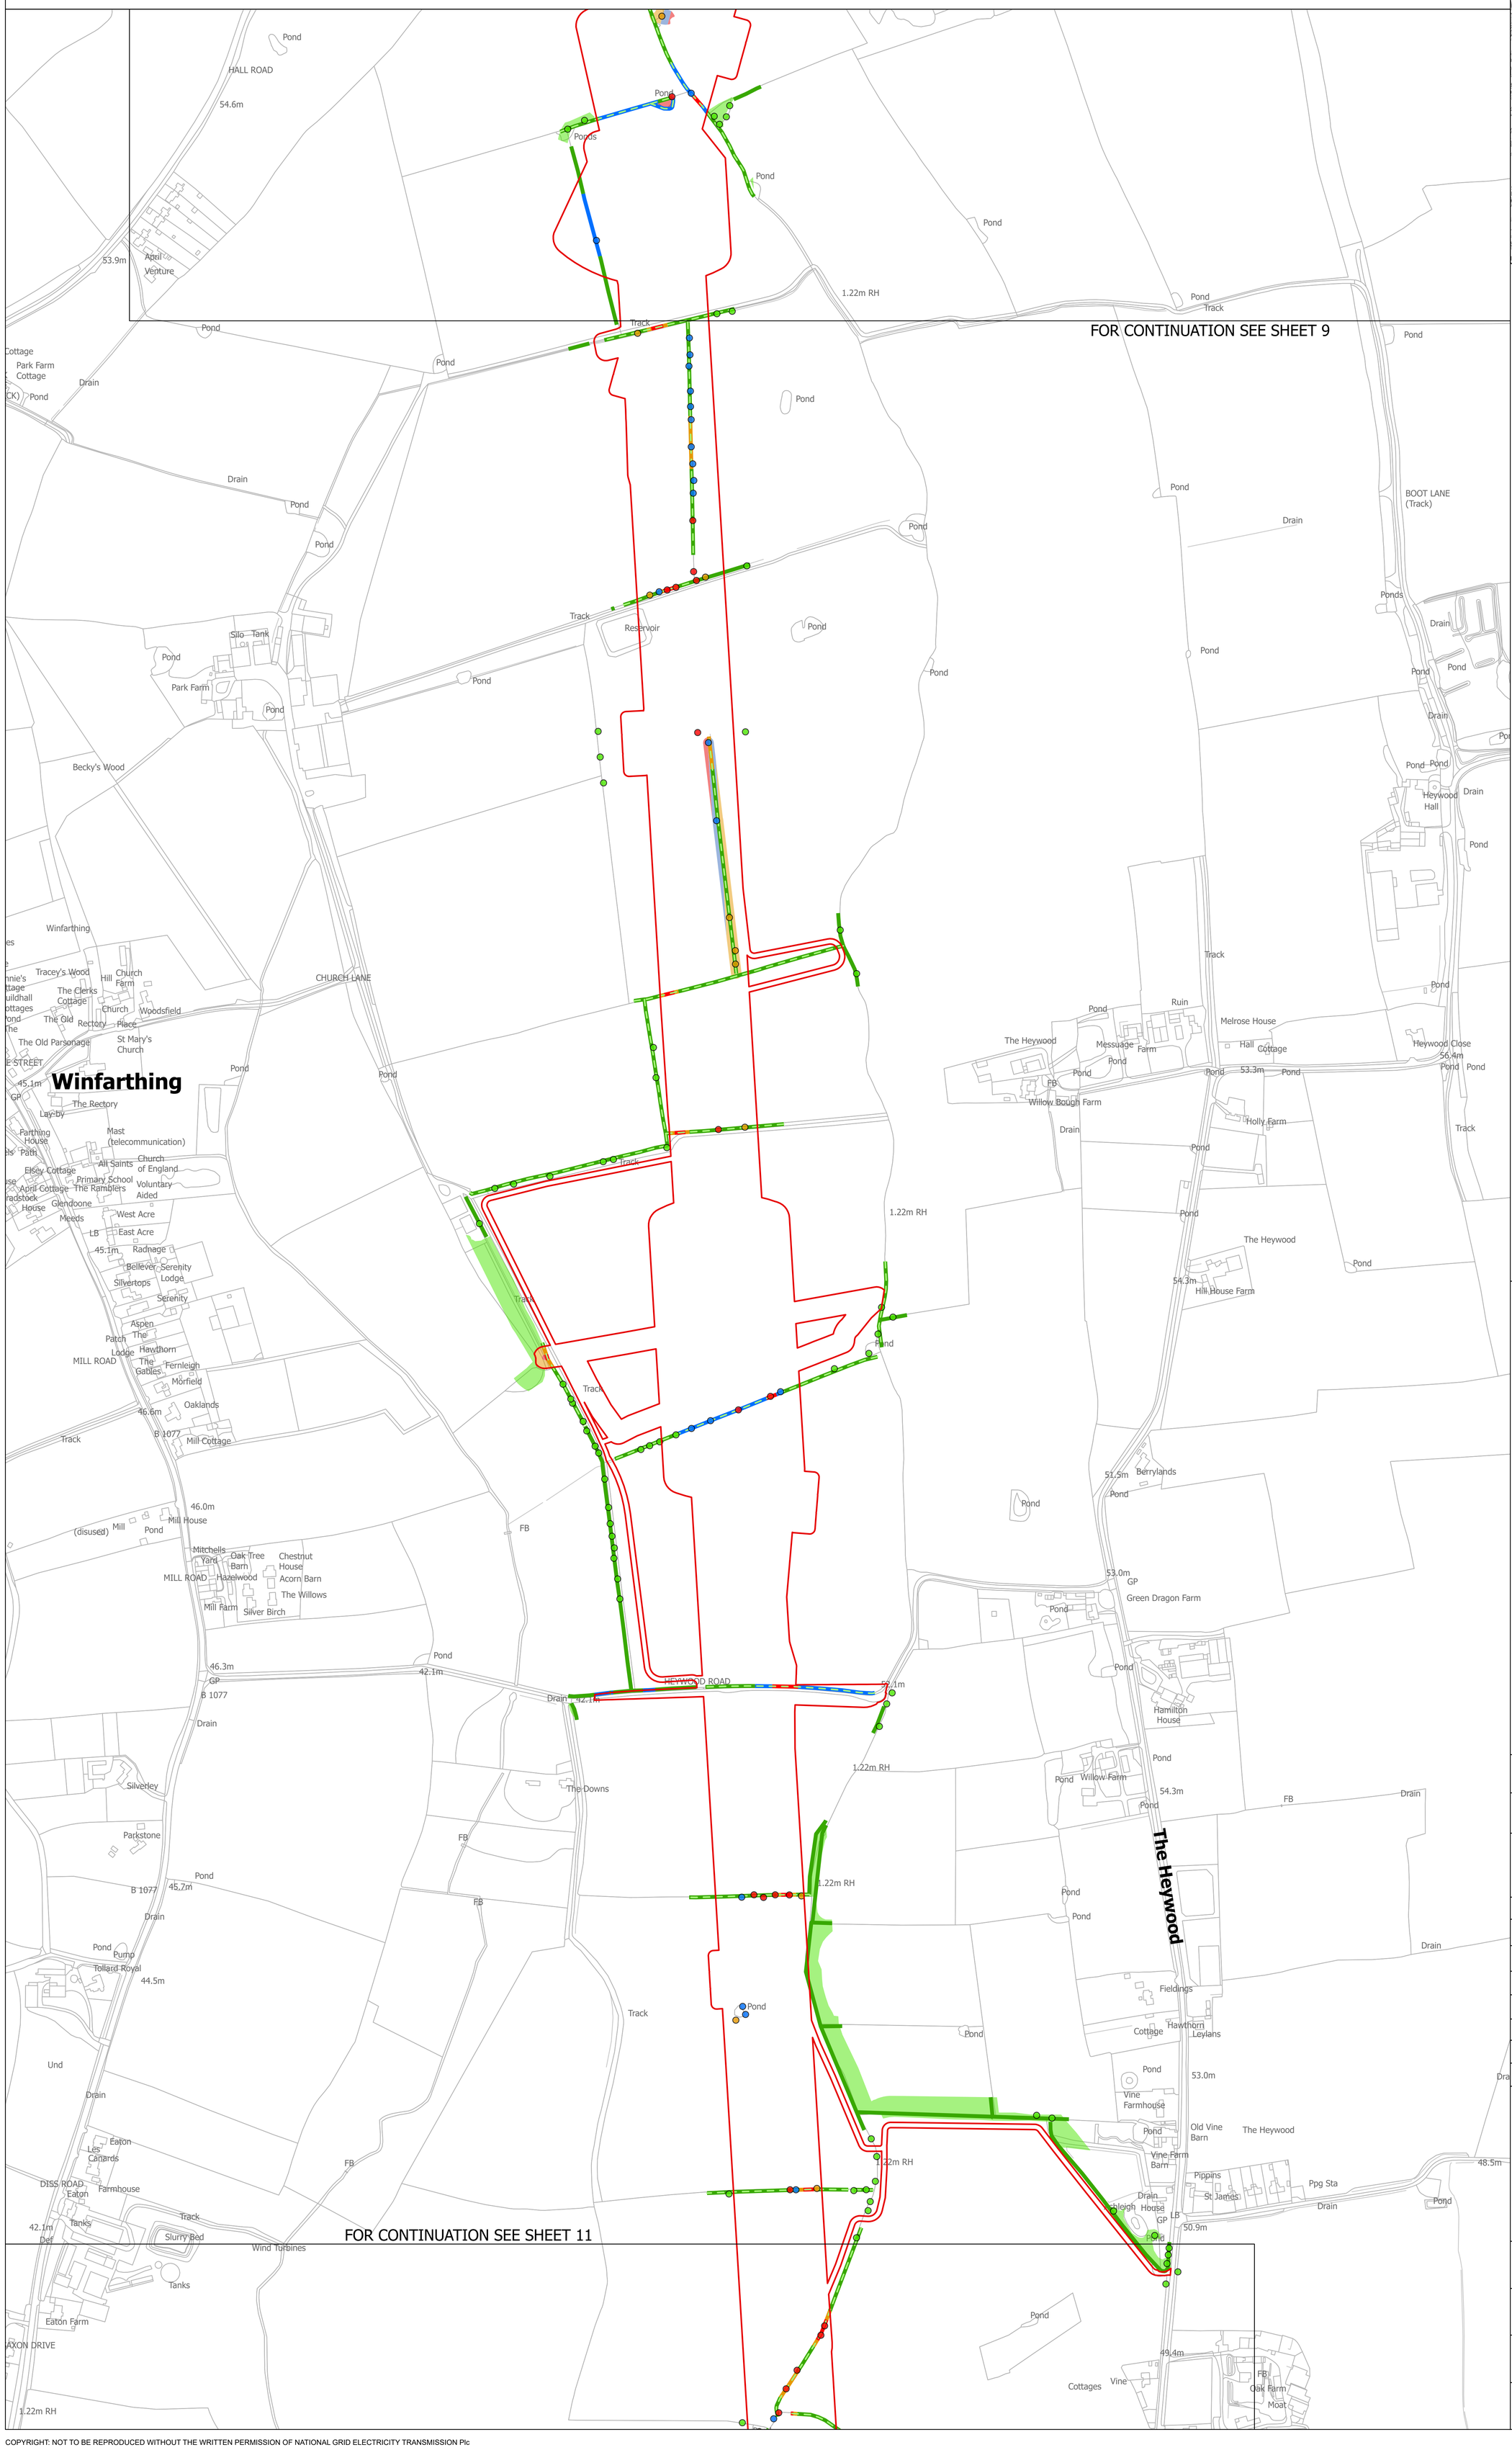

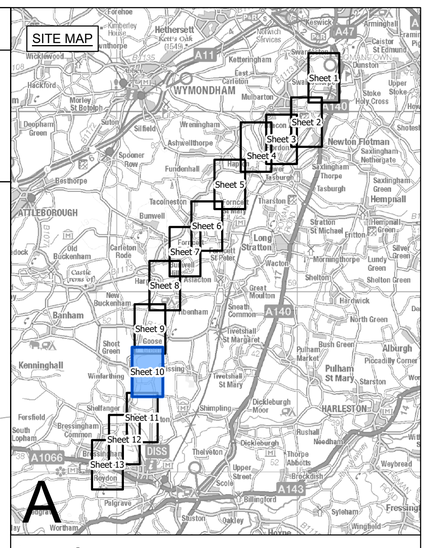

Legend

- Local authority boundary
- Section boundary & local authority boundary
- Sheet index cutlines
- Order Limits
- Tree Preservation Order groups
- Ancient woodland (Natural England)
- Veteran tree group
- Important hedgerows

Veteran tree
- Removed
- Affected managed
- Potentially affected
- Unaffected

Tree
- Removed
- Affected managed
- Potentially affected
- Unaffected

Tree groups
- Removed
- Affected managed
- Potentially affected
- Unaffected

Hedgerows
- Removed
- Affected managed
- Potentially affected
- Unaffected

Notes

1. These plans are indicative and the Project will sit within the Order Limits. Due to the need for future flexibility, National Grid will be applying for Order Limits and Limits of Deviation within its DCO, within which any final alignment would lie.

2. For additional detail on the plan suites, please refer to the Guide to Plans (document reference 2.0), located in the Volume 2 of the DCO application.

3. This drawing is scaled at paper size A0, therefore any prints taken at smaller sizes will affect accuracy of the measurement units and should not be scaled against.

4. Spatial locations and details of Tree Preservation Orders have been provided by relevant Local Planning Authorities and their projected spatial locations may differ slightly to those recorded during the arboricultural survey undertaken by the Project. For the avoidance of doubt, references to any tree subject to a Tree Preservation Order on these plans include any such slight differences.

5. The Tree Preservation Order data illustrated on the plans is limited to the arboriculture study area (which applies a 30 m buffer from the outer edge of the Order Limits).

6. Reference to any tree, shrub, shrubbery, hedgerow, or important hedgerow being removed, affected managed, potentially affected or unaffected is without prejudice to the exercise of any power in relation to such tree, shrub, shrubbery, hedgerow, or important hedgerow on the terms of the DCO.

7. The numbered references to trees comprised in any Individual Tree Preservation Order shown on these plans include any tree to which the relevant line points as well as any tree overlapping any such tree, whether or not a line points to it or not.

8. For the avoidance of doubt, where the section boundary & local authority boundary and/or Order Limits shown on these plans overlie any tree, hedgerow or ancient woodland shown on these plans such that they are partially obscured these plans are to be interpreted as if the tree, hedgerow or ancient woodland in question is not so obscured.

Coordinate System: British National Grid

Sheet X Centroid Coordinate: 611685 Sheet Y Centroid Coordinate: 285543

0 50 100 150 200 250 Metres

BACKGROUND MAPPING INFORMATION HAS BEEN REPRODUCED FROM THE ORDNANCE SURVEY BY PERMISSION OF ORDNANCE SURVEY OF THE CONTROLLER OF HIS MAJESTY'S STATIONERY OFFICE. © CROWN COPYRIGHT AND DATABASE RIGHTS (2025) LICENCE OS100024241 AND AC0000807948.

Issue	Date	Remarks	Drawn	Checked	Approved
A	AUG-2025	For DCO submission	MAB	JPC	KR

Title

THE NATIONAL GRID
(NORWICH TO TILBURY) ORDER
TREES AND HEDGEROWS TO BE REMOVED AND OR MANAGED PLANS
REGULATION 5(2)(o)
SECTION A (SHEET 10 OF 13, SOUTH NORFOLK COUNCIL)

nationalgrid

PINS Application Number: EN020027


National Grid Drawing Reference: AENC-LSTC-ENG-DWG-0002


Scale	Sheet Size	Sheet	Issue
1:2,500	A0	SHEET 10 OF 13	A

COPYRIGHT: NOT TO BE REPRODUCED WITHOUT THE WRITTEN PERMISSION OF NATIONAL GRID ELECTRICITY TRANSMISSION Plc

Application Document 2.16

THE NATIONAL GRID (NORWICH TO TILBURY) ORDER
TREES AND HEDGEROWS TO BE REMOVED AND OR MANAGED PLANS
REGULATION 5(2)(o)
SECTION A (SHEET 11 OF 13, SOUTH NORFOLK COUNCIL)

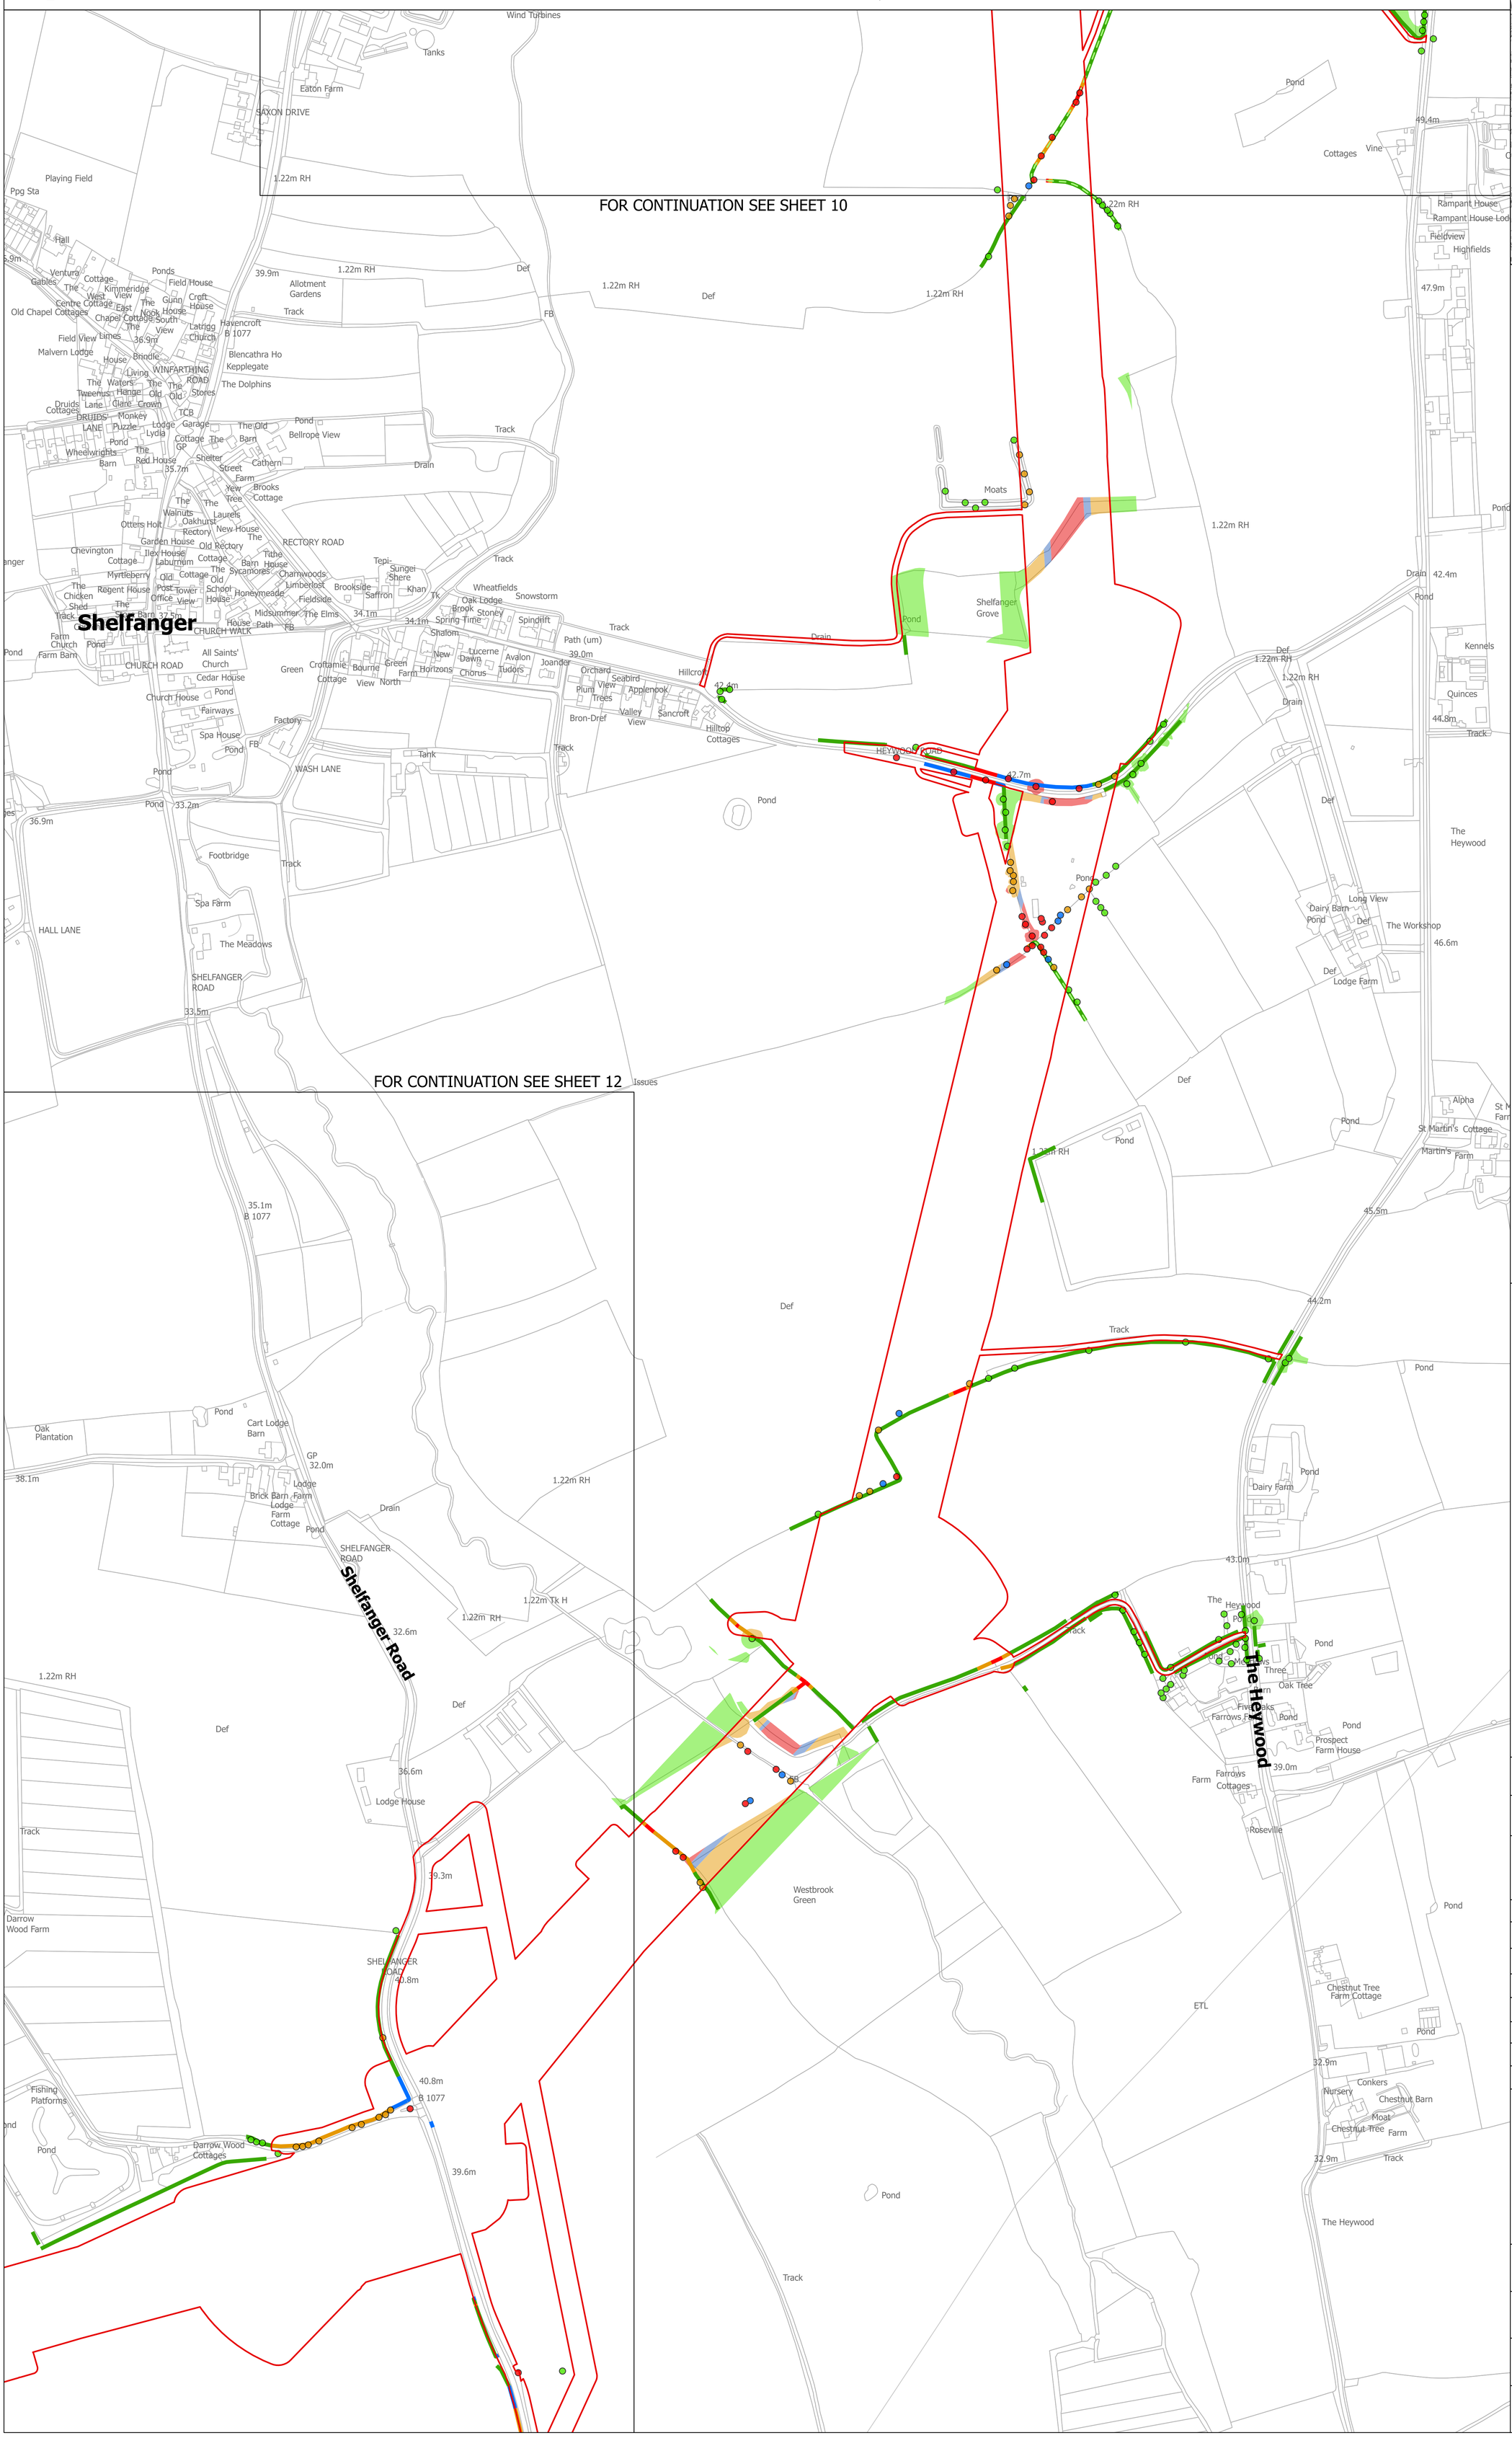

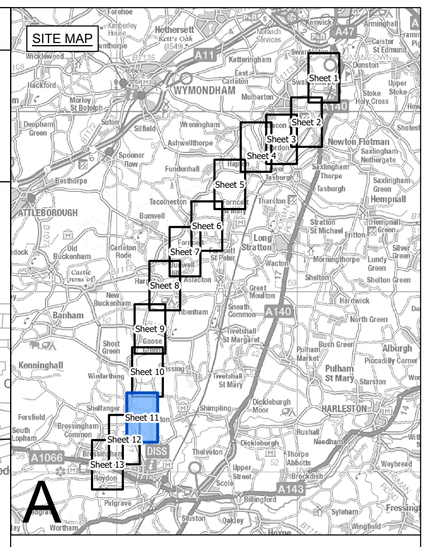

Legend

- Local authority boundary
- Section boundary & local authority boundary
- Sheet index cutlines
- Order Limits
- Tree Preservation Order groups
- Ancient woodland (Natural England)
- Veteran tree group
- Important hedgerows

Veteran tree
- Removed
- Affected managed
- Potentially affected
- Unaffected

Tree
- Removed
- Affected managed
- Potentially affected
- Unaffected

Tree groups
- Removed
- Affected managed
- Potentially affected
- Unaffected

Hedgerows
- Removed
- Affected managed
- Potentially affected
- Unaffected

Notes

1. These plans are indicative and the Project will sit within the Order Limits. Due to the need for future flexibility, National Grid will be applying for Order Limits and Limits of Deviation within its DCO, within which any final alignment would lie.

2. For additional detail on the plan suites, please refer to the Guide to Plans (document reference 2.0), located in the Volume 2 of the DCO application.

3. This drawing is scaled at paper size A0, therefore any prints taken at smaller sizes will affect accuracy of the measurement units and should not be scaled against.

4. Spatial locations and details of Tree Preservation Orders have been provided by relevant Local Planning Authorities and their projected spatial locations may differ slightly to those recorded during the arboricultural survey undertaken by the Project. For the avoidance of doubt, references to any tree subject to a Tree Preservation Order on these plans include any such slight differences.

5. The Tree Preservation Order data illustrated on the plans is limited to the arboriculture study area (which applies a 30 m buffer from the outer edge of the Order Limits).

6. Reference to any tree, shrub, shrubbery, hedgerow, or important hedgerow being removed, affected managed, potentially affected or unaffected is without prejudice to the exercise of any power in relation to such tree, shrub, shrubbery, hedgerow, or important hedgerow on the terms of the DCO.

7. The numbered references to trees comprised in any Individual Tree Preservation Order shown on these plans include any tree to which the relevant line points as well as any tree overlapping any such tree, whether or not a line points to it or not.

8. For the avoidance of doubt, where the section boundary & local authority boundary and/or Order Limits shown on these plans overlie any tree, hedgerow or ancient woodland shown on these plans such that they are partially obscured these plans are to be interpreted as if the tree, hedgerow or ancient woodland in question is not so obscured.

Coordinate System: British National Grid

Sheet X Centroid Coordinate: 611396 Sheet Y Centroid Coordinate: 283012

0 50 100 150 200 250 Metres

BACKGROUND MAPPING INFORMATION HAS BEEN REPRODUCED FROM THE ORDNANCE SURVEY BY PERMISSION OF ORDNANCE SURVEY OF THE CONTROLLER OF HIS MAJESTY'S STATIONERY OFFICE. © CROWN COPYRIGHT AND DATABASE RIGHTS (2025) LICENCE OS100024241 AND AC0000807948.

Issue	Date	Remarks	Drawn	Checked	Approved
A	AUG-2025	For DCO submission	MAB	JPC	KR

Title

THE NATIONAL GRID
(NORWICH TO TILBURY) ORDER
TREES AND HEDGEROWS TO BE REMOVED
AND OR MANAGED PLANS
REGULATION 5(2)(o)
SECTION A (SHEET 11 OF 13,
SOUTH NORFOLK COUNCIL)

nationalgrid

PINS Application Number

EN020027

National Grid Drawing Reference


AENC-LSTC-ENG-DWG-0002


Scale	Sheet Size	Sheet	Issue
1:2,500	A0	SHEET 11 OF 13	A

COPYRIGHT: NOT TO BE REPRODUCED WITHOUT THE WRITTEN PERMISSION OF NATIONAL GRID ELECTRICITY TRANSMISSION Plc

THE NATIONAL GRID (NORWICH TO TILBURY) ORDER
TREES AND HEDGEROWS TO BE REMOVED AND OR MANAGED PLANS
REGULATION 5(2)(o)
SECTION A (SHEET 12 OF 13, SOUTH NORFOLK COUNCIL)

Application Document 2.16

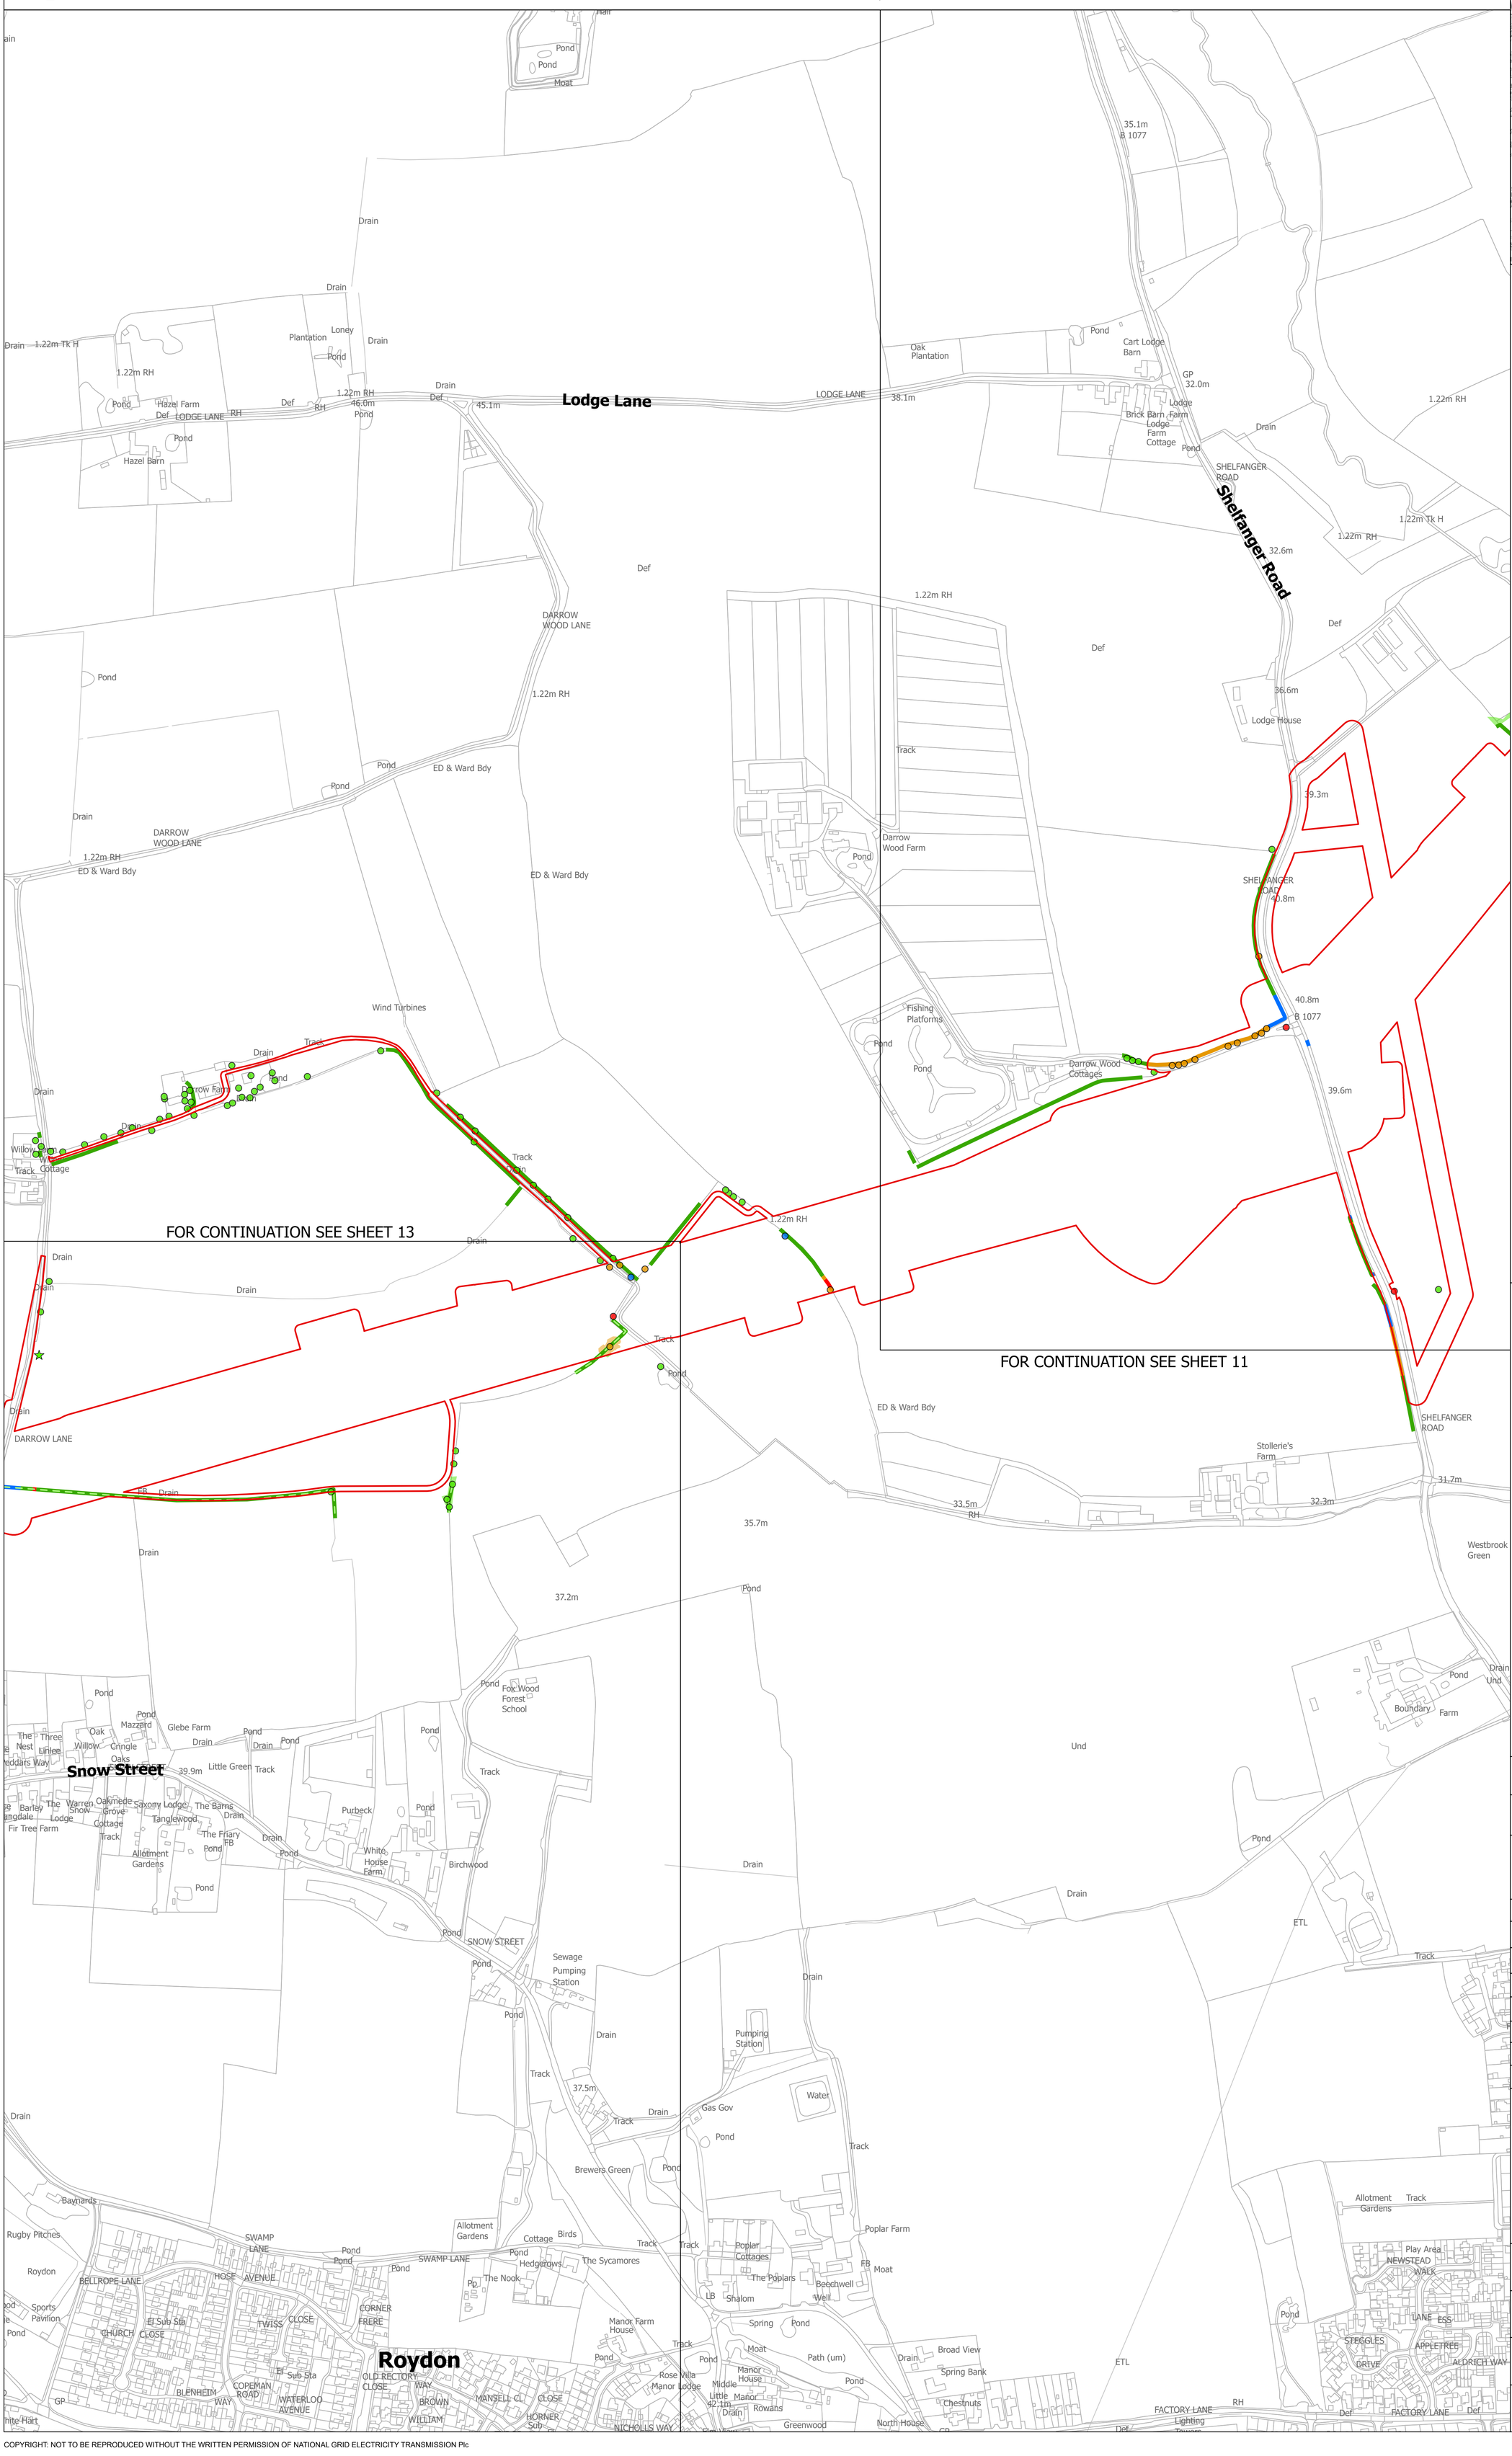

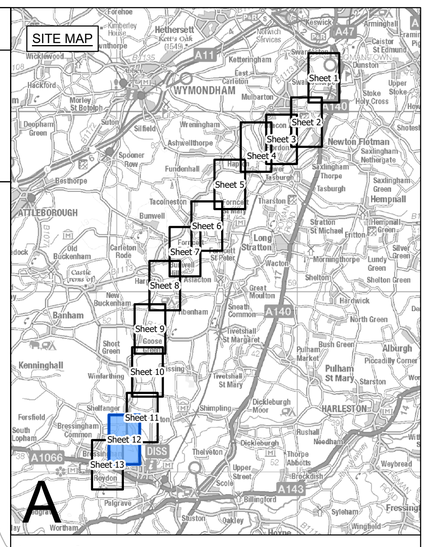

Legend

- Local authority boundary
- Section boundary & local authority boundary
- Sheet index cutlines
- Order Limits
- Tree Preservation Order groups
- Ancient woodland (Natural England)
- Veteran tree group
- Important hedgerows

Veteran tree
- Removed
- Affected managed
- Potentially affected
- Unaffected

Tree
- Removed
- Affected managed
- Potentially affected
- Unaffected

Tree groups
- Removed
- Affected managed
- Potentially affected
- Unaffected

Hedgerows
- Removed
- Affected managed
- Potentially affected
- Unaffected

Notes

1. These plans are indicative and the Project will sit within the Order Limits. Due to the need for future flexibility, National Grid will be applying for Order Limits and Limits of Deviation within its DCO, within which any final alignment would lie.

2. For additional detail on the plan suites, please refer to the Guide to Plans (document reference 2.0), located in the Volume 2 of the DCO application.

3. This drawing is scaled at paper size A0, therefore any prints taken at smaller sizes will affect accuracy of the measurement units and should not be scaled against.

4. Spatial locations and details of Tree Preservation Orders have been provided by relevant Local Planning Authorities and their projected spatial locations may differ slightly to those recorded during the arboricultural survey undertaken by the Project. For the avoidance of doubt, references to any tree subject to a Tree Preservation Order on these plans include any such slight differences.

5. The Tree Preservation Order data illustrated on the plans is limited to the arboriculture study area (which applies a 30 m buffer from the outer edge of the Order Limits).

6. Reference to any tree, shrub, shrubbery, hedgerow, or important hedgerow being removed, affected managed, potentially affected or unaffected is without prejudice to the exercise of any power in relation to such tree, shrub, shrubbery, hedgerow, or important hedgerow on the terms of the DCO.

7. The numbered references to trees comprised in any Individual Tree Preservation Order shown on these plans include any tree to which the relevant line points as well as any tree overlapping any such tree, whether or not a line points to it or not.

8. For the avoidance of doubt, where the section boundary & local authority boundary and/or Order Limits shown on these plans overlie any tree, hedgerow or ancient woodland shown on these plans such that they are partially obscured these plans are to be interpreted as if the tree, hedgerow or ancient woodland in question is not so obscured.

Coordinate System: British National Grid

Sheet X Centroid Coordinate: 610403 Sheet Y Centroid Coordinate: 281788

0 50 100 150 200 250 Metres

BACKGROUND MAPPING INFORMATION HAS BEEN REPRODUCED FROM THE ORDNANCE SURVEY BY PERMISSION OF ORDNANCE SURVEY OF THE CONTROLLER OF HIS MAJESTY'S STATIONERY OFFICE. © CROWN COPYRIGHT AND DATABASE RIGHTS (2025) LICENCE OS100024241 AND AC0000807948.

Issue	Date	Remarks	Drawn	Checked	Approved
A	AUG-2025	For DCO submission	MAB	JPC	KR

Title

THE NATIONAL GRID
(NORWICH TO TILBURY) ORDER
TREES AND HEDGEROWS TO BE REMOVED AND OR MANAGED PLANS
REGULATION 5(2)(o)
SECTION A (SHEET 12 OF 13, SOUTH NORFOLK COUNCIL)

nationalgrid

PINS Application Number: EN020027


National Grid Drawing Reference: AENC-LSTC-ENG-DWG-0002

Scale	Sheet Size	Sheet	Issue
1:2,500	A0	SHEET 12 OF 13	A

COPYRIGHT: NOT TO BE REPRODUCED WITHOUT THE WRITTEN PERMISSION OF NATIONAL GRID ELECTRICITY TRANSMISSION Plc

THE NATIONAL GRID (NORWICH TO TILBURY) ORDER
TREES AND HEDGEROWS TO BE REMOVED AND OR MANAGED PLANS
REGULATION 5(2)(o)
SECTION A (SHEET 13 OF 13,
SOUTH NORFOLK COUNCIL AND MID SUFFOLK DISTRICT COUNCIL)

Application Document 2.16

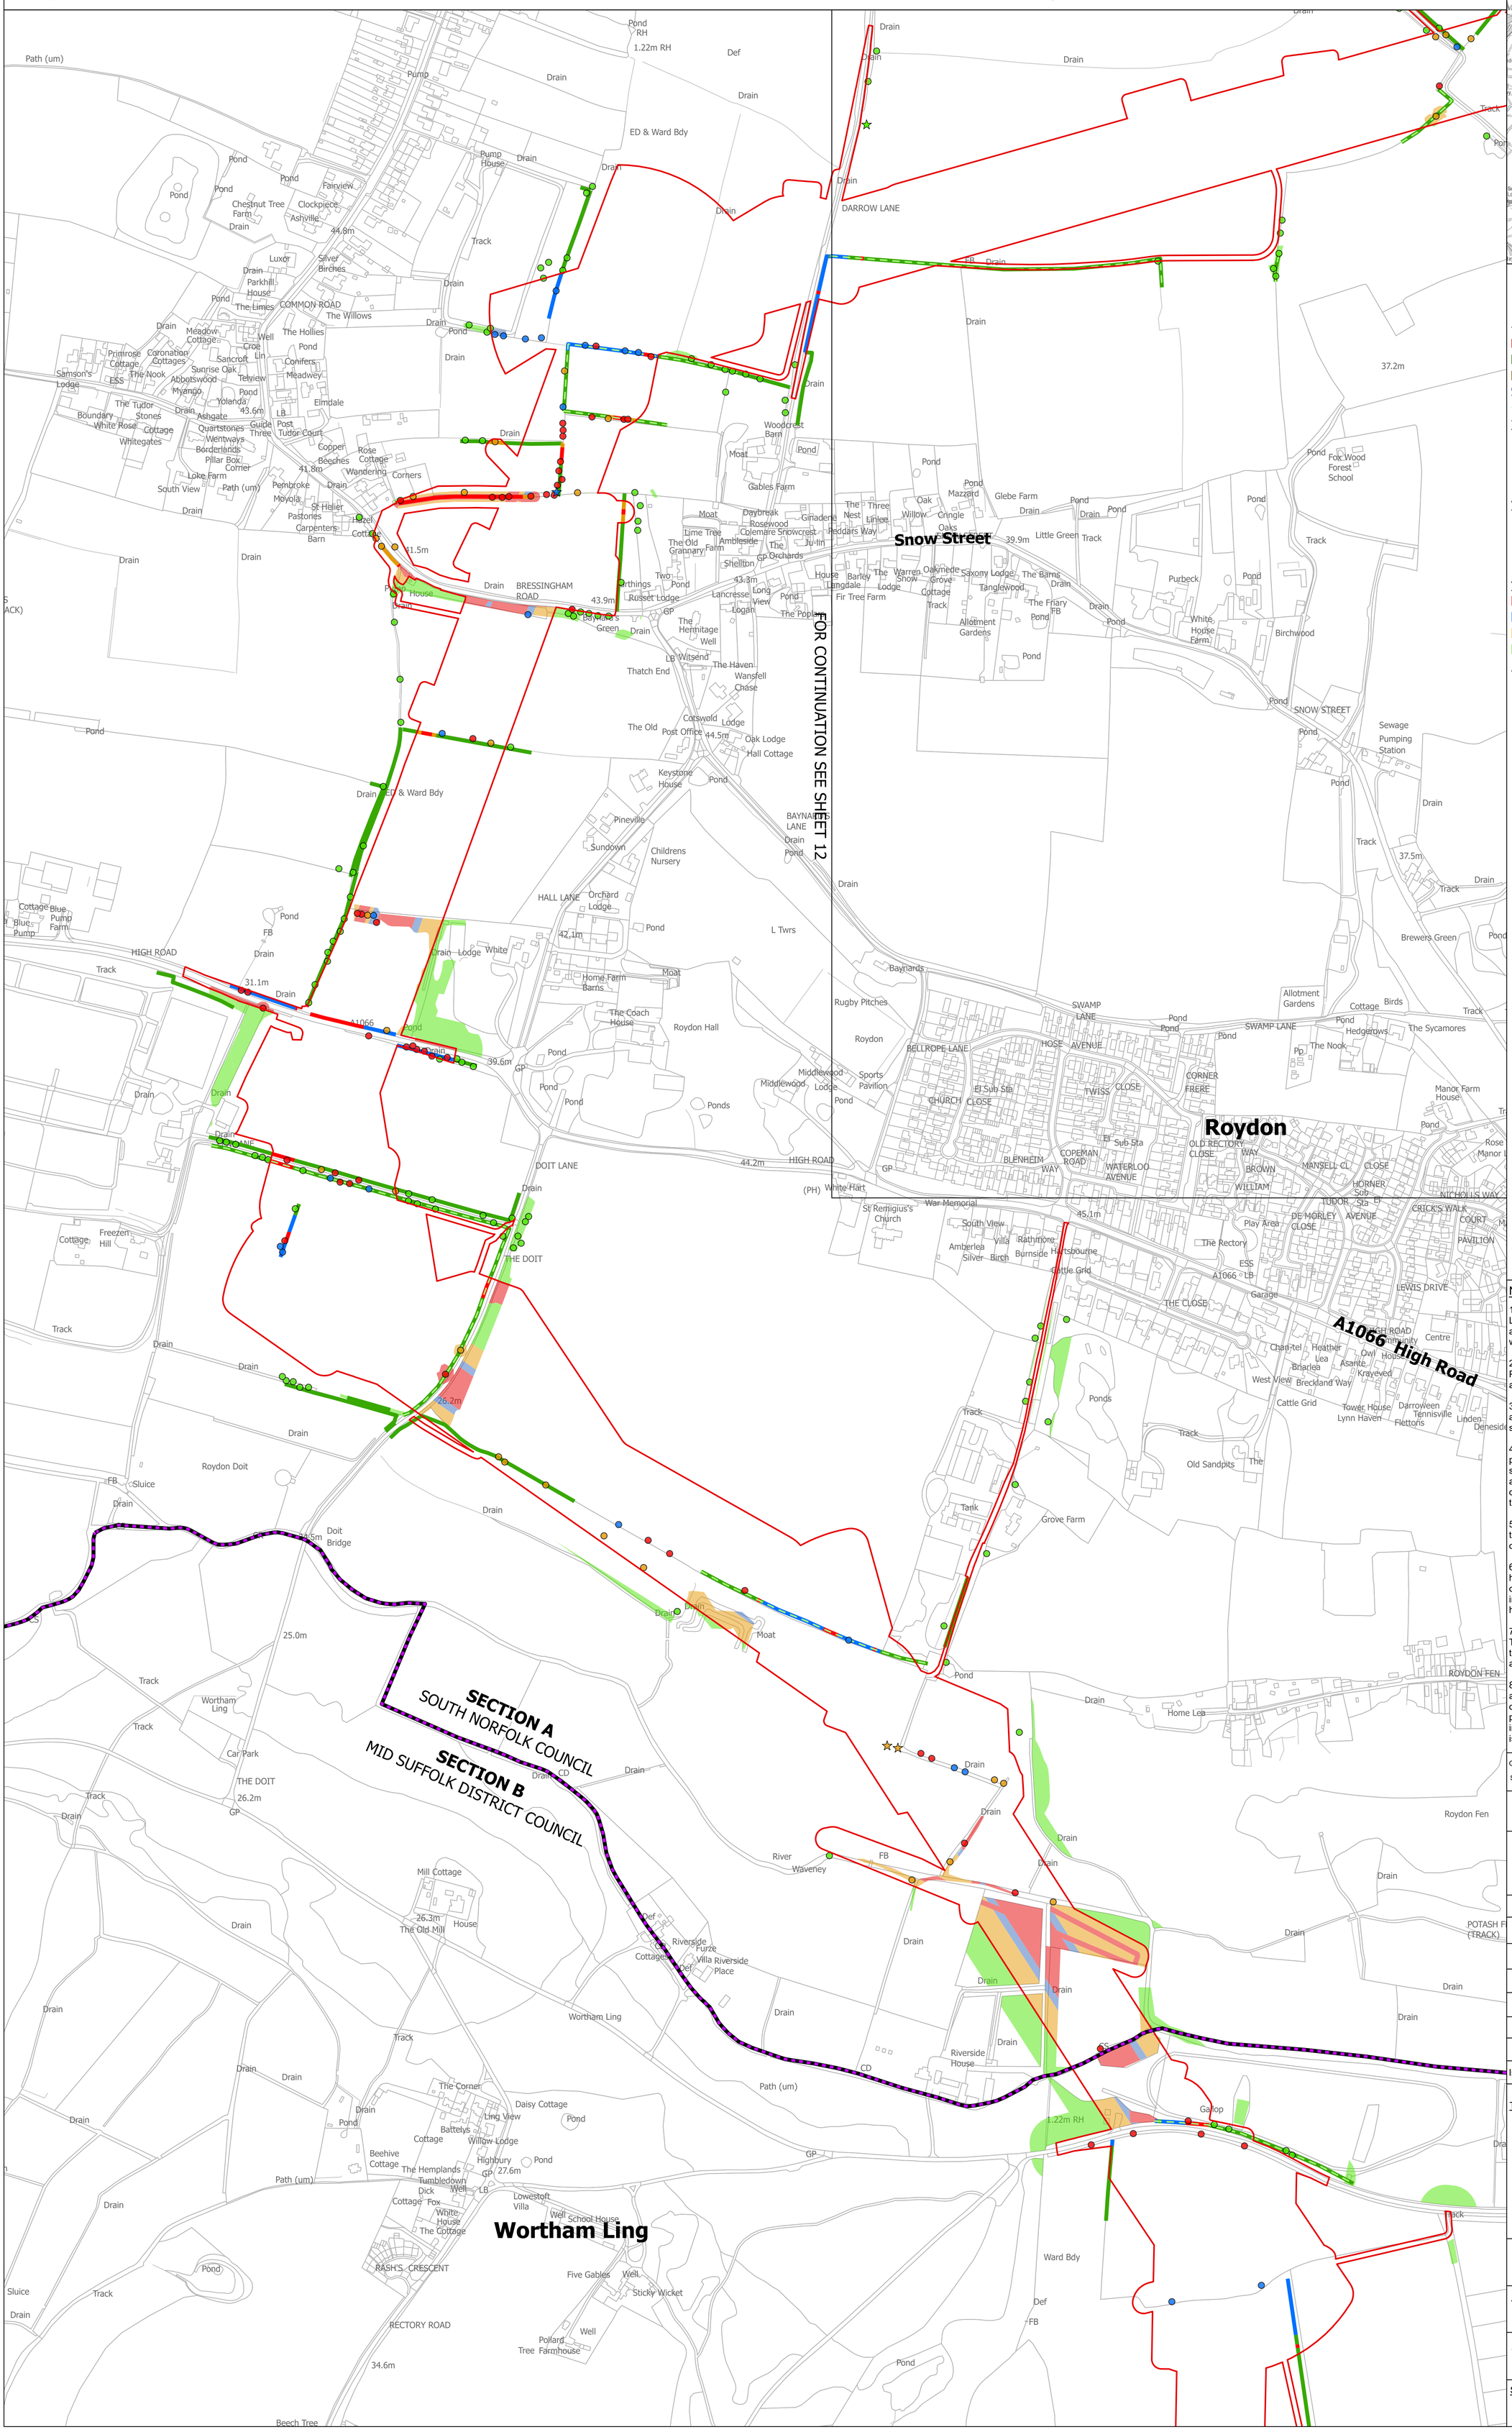
FOR CONTINUATION SEE SHEET 12
Snow Street
Roydon
A1066 High Road
Wortham Ling
SECTION A
SOUTH NORFOLK COUNCIL
SECTION B
MID SUFFOLK DISTRICT COUNCIL
DARROW LANE
COMMON ROAD
HALL LANE
DOIT LANE
HIGH ROAD
BRESSINGHAM ROAD
BAYNARDS LANE
SNOW STREET
SWAMP LANE
BELLROPE LANE
RECTORY ROAD
ROYDON FEN
THE DOIT
Roydon Doit
Track
Drain
Pond
Def
Pump
Fairview
Chestnut Tree Farm
Clockpiece
Ashville
Luxor
Silver Birches
Parkhill House
The Limes
The Willows
The Hollies
Well
Croe Lin
Sancroft
Sunrise Oak
Telview
Meadwey
Conifers
Elmdale
Ashgate
Quartstones
Wentways
Borderlands
Pillar Box Corner
Loke Farm
Pembroke
Moyola
St Helier
Pastories
Carpenters Barn
Hazel Cottage
Copper Beeches
Rose Cottage
Wandering
Corners
Post Tudor Court
Guide Three
Primrose Cottage
Coronation Cottages
The Nook
Abbotswood
Myango
Yolanda
Samson's Lodge
ESS
Boundary
White Rose Cottage
Whitegates
The Tudor Stones
Meadow Cottage
Path (um)
South View
Drain
Track
Pump House
Ambleside
Shellton
Lancresse
Logan
Long View
Russet Lodge
Arthings
Two Pond
Daybreak
Rosewood
Colemare
Snowcrest
Peddars Way
Ginadene
Ju-lin
Lime Tree
The Old Grannary
Farm
GP Orchards
The Three Nest
Linlee
Willow
Oak
Cringle
Oaks
Mazzard
Glebe Farm
Little Green
Fir Tree Farm
Barley Langdale
The Warren
Snow Lodge
Oakmede Grove
Cottage
Saxony Lodge
The Barns
Tanglewood
The Friary
FB
Allotment Gardens
Purbeck
White House Farm
Birchwood
Pond
Baynards Green
The Hermitage
Well
LB Witsend
The Haven
Wansfell Chase
Thatch End
The Old Post Office
Cotswold Lodge
Oak Lodge
Hall Cottage
Keystone House
Pineville
Sundown
Childrens Nursery
Orchard Lodge
Home Farm Barns
Moat
L Twrs
The Coach House
Roydon Hall
Rugby Pitches
Baynards
Middlewood
Middlewood Lodge
Sports Pavilion
Ponds
Gables Farm
Woodcrest Barn
Cottage
Blue Pump
Blue Pump Farm
FB
Lodge
White
Track
Freezen Hill
Mill Cottage
The Old Mill
House
Riverside Cottages
Furze Villa
Riverside Place
Def
Waveney
River
CD
Path (um)
Ward Bdy
Def
FB
Pond
Drain
Track
Roydon Fen
POTASH F (TRACK)
Grove Farm
Tank
Old Sandpits
The
Ponds
Cattle Grid
Lynn Haven
Tower House
Darroween
Tennisville
Fiettons
Linden
Deneside
Chan-tel
Heather Lea
Asante
Krayeved
Bnarlea
West View
Breckland Way
Garage
LEWIS DRIVE
THE CLOSE
ESS
A1066
LB
Cattle Grid
Play Area
The Rectory
Amberlea
Silver Birch
Villa
Rathmore
Burnside
Hartsbourne
Cattle Grid
South View
War Memorial
St Remigius's Church
White Hart
(PH)
DE MORLEY CLOSE
AVENUE
TUDOR
Sub Sta
HORNER
NICHOLLS WAY
CRICKS WALK
COURT
PAVILION
MANSELL CL
CLOSE
BROWN
WILLIAM
WAY
BLENHEIM
COPEMAN ROAD
WATERLOO AVENUE
OLD RECTORY CLOSE
CHURCH CLOSE
TWISS CLOSE
CORNER FRERE
SWAMP LANE
HOSE AVENUE
The Nook
Hedgerows
The Sycamores
Birds Cottage
Allotment Gardens
Brewers Green
Sewage Pumping Station
Manor Farm House
Rose Manor
Fox Wood Forest School
Pond
Track
Drain
Ponds
Moat
Tank
Grove Farm
Home Lea
Ward Bdy
Def
FB
Pond
Drain
Track
Ponds
Old Sandpits
The
Cattle Grid
Lynn Haven
Tower House
Darroween
Tennisville
Fiettons
Linden
Deneside
Chan-tel
Heather Lea
Asante
Krayeved
Bnarlea
West View
Breckland Way
Garage
LEWIS DRIVE
THE CLOSE
ESS
A1066
LB
Cattle Grid
Play Area
The Rectory
Amberlea
Silver Birch
Villa
Rathmore
Burnside
Hartsbourne
Cattle Grid
South View
War Memorial
St Remigius's Church
White Hart
(PH)
DE MORLEY CLOSE
AVENUE
TUDOR
Sub Sta
HORNER
NICHOLLS WAY
CRICKS WALK
COURT
PAVILION
MANSELL CL
CLOSE
BROWN
WILLIAM
WAY
BLENHEIM
COPEMAN ROAD
WATERLOO AVENUE
OLD RECTORY CLOSE
CHURCH CLOSE
TWISS CLOSE
CORNER FRERE
SWAMP LANE
HOSE AVENUE
The Nook
Hedgerows
The Sycamores
Birds Cottage
Allotment Gardens
Brewers Green
Sewage Pumping Station
Manor Farm House
Rose Manor
Fox Wood Forest School
Pond
Track
Drain
Ponds
Moat
Tank
Grove Farm
Home Lea
Ward Bdy
Def
FB
Pond
Drain
Track
Roydon Fen
POTASH F (TRACK)
Path (um)
Riverside House
CD
Gallop
1.22m RH
GP
Wortham Ling
The Corner
Daisy Cottage
Ling View
Battelys Cottage
Willow Lodge
Beehive Cottage
The Hemplands
Tumbledown Dick Cottage
Fox
White House
The Cottage
Highbury
27.6m
Lowestoft Villa
Well
School House
RASH'S CRESCENT
RECTORY ROAD
Five Gables
Sticky Wicket
Polard Tree
Farmhouse
34.6m
Beech Tree
Riverside
Furze Villa
Riverside Place
Def
Mill Cottage
The Old Mill
House
26.3m
Car Park
Wortham Ling
Track
Drain
Pond
Sluice
FB
Doit Bridge
Roydon Doit
THE DOIT
26.2m
GP
Track
Drain
Pond
Sluice
Freezen Hill
Cottage
Track
Drain
Pond
Sluice
Drain
Track
Drain
Pond
Sluice
Drain
Track
Drain
Pond
Sluice
Drain