AENC-ARC-ENV-REP-0115

Norwich to Tilbury

Volume 6: Environmental Statement

Document: 6.13.A6 Environmental Statement Appendix 13.6 - Arboricultural Impact Assessment (AIA) Figure A13.6.1 - Arboricultural Impact Assessment

Final Issue B


February 2026

Planning Inspectorate Reference: EN020027

Infrastructure Planning (Applications: Prescribed Forms and Procedure) Regulations 2009 Regulation 5(2)(a)

nationalgrid

Doc Ref: 6.13.A6.F1

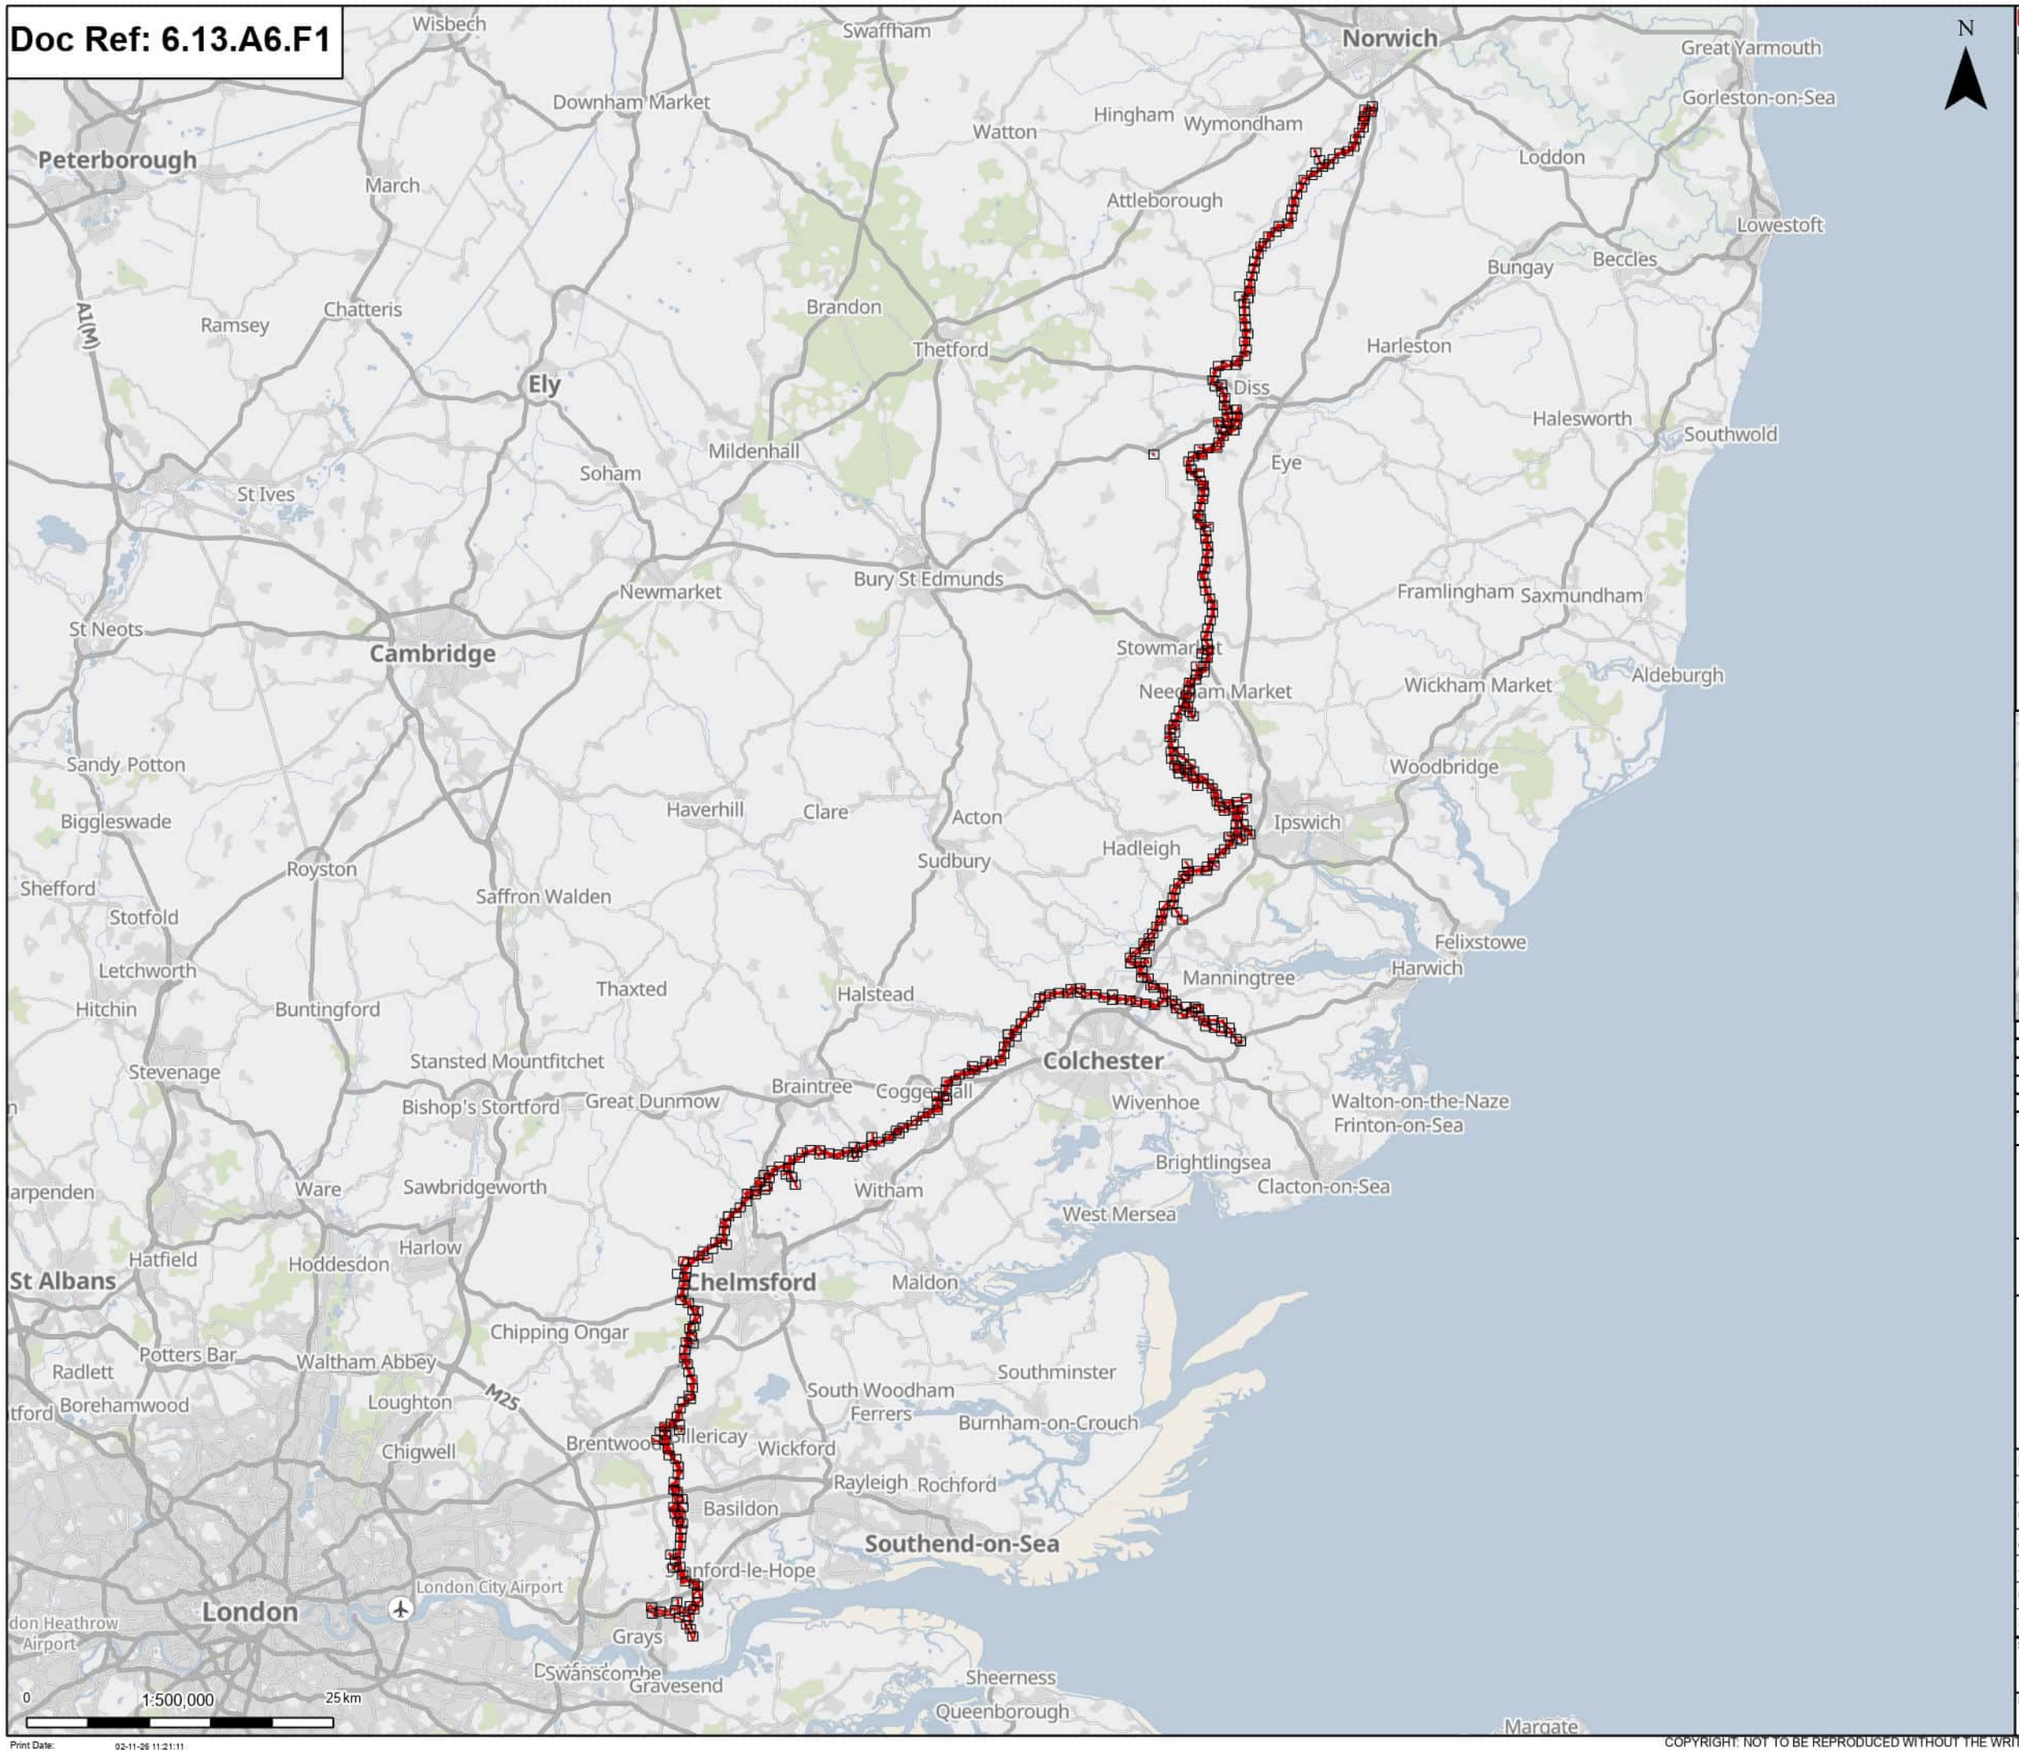

Order Limits

Pages

Notes: Background mapping information has been reproduced from the Ordnance Survey by permission of Ordnance Survey of the Controller of His Majesty's Stationery Office. © Crown copyright and database rights (2025) Licence OS100024241 and AC0000807948; © Crown copyright and database rights 2025 Ordnance Survey AC0000808122, Contains public sector information licensed under the Open Government Licence v3.0, © National Grid UK



Rev	Date	Description	Drawn	Check	Approv
B	Aug 2025	FOR DCO APPLICATION	JAL	AF	KB
A	Aug 2025	FOR DCO APPLICATION	JAL	AF	KB

nationalgrid

PROJECT: Norwich to Tilbury

Planning Inspectorate App Number: EN020027
Regulation 5(2)(a)

Title:

Figure A13.6.1- Landscape and Visual Arboriculture Impacts Plan Overview

Designed	M. Watson	Date	February 26
Drawn	J. Acero Leon	Date	February 26
Checked	A. Fell	Date	February 26
Approved	K. Burrows	Date	February 26
Scale:	1:500,000	Datum:	AOD
Original Size:	A3	Grid:	OS
Suitability Code:	A2	Project Number:	10059280

Suitability Description:
Accepted as Concept Stage


Drawing Number: 10059280-ARC-EBD-ZZ-DR-ZZ-00393

Revision: B

Print Date: 02-11-26 11:21:11

COPYRIGHT: NOT TO BE REPRODUCED WITHOUT THE WRITTEN PERMISSION OF NATIONAL GRID ELECTRICITY TRANSMISSION Plc

Doc Ref: 6.13.A6.F1

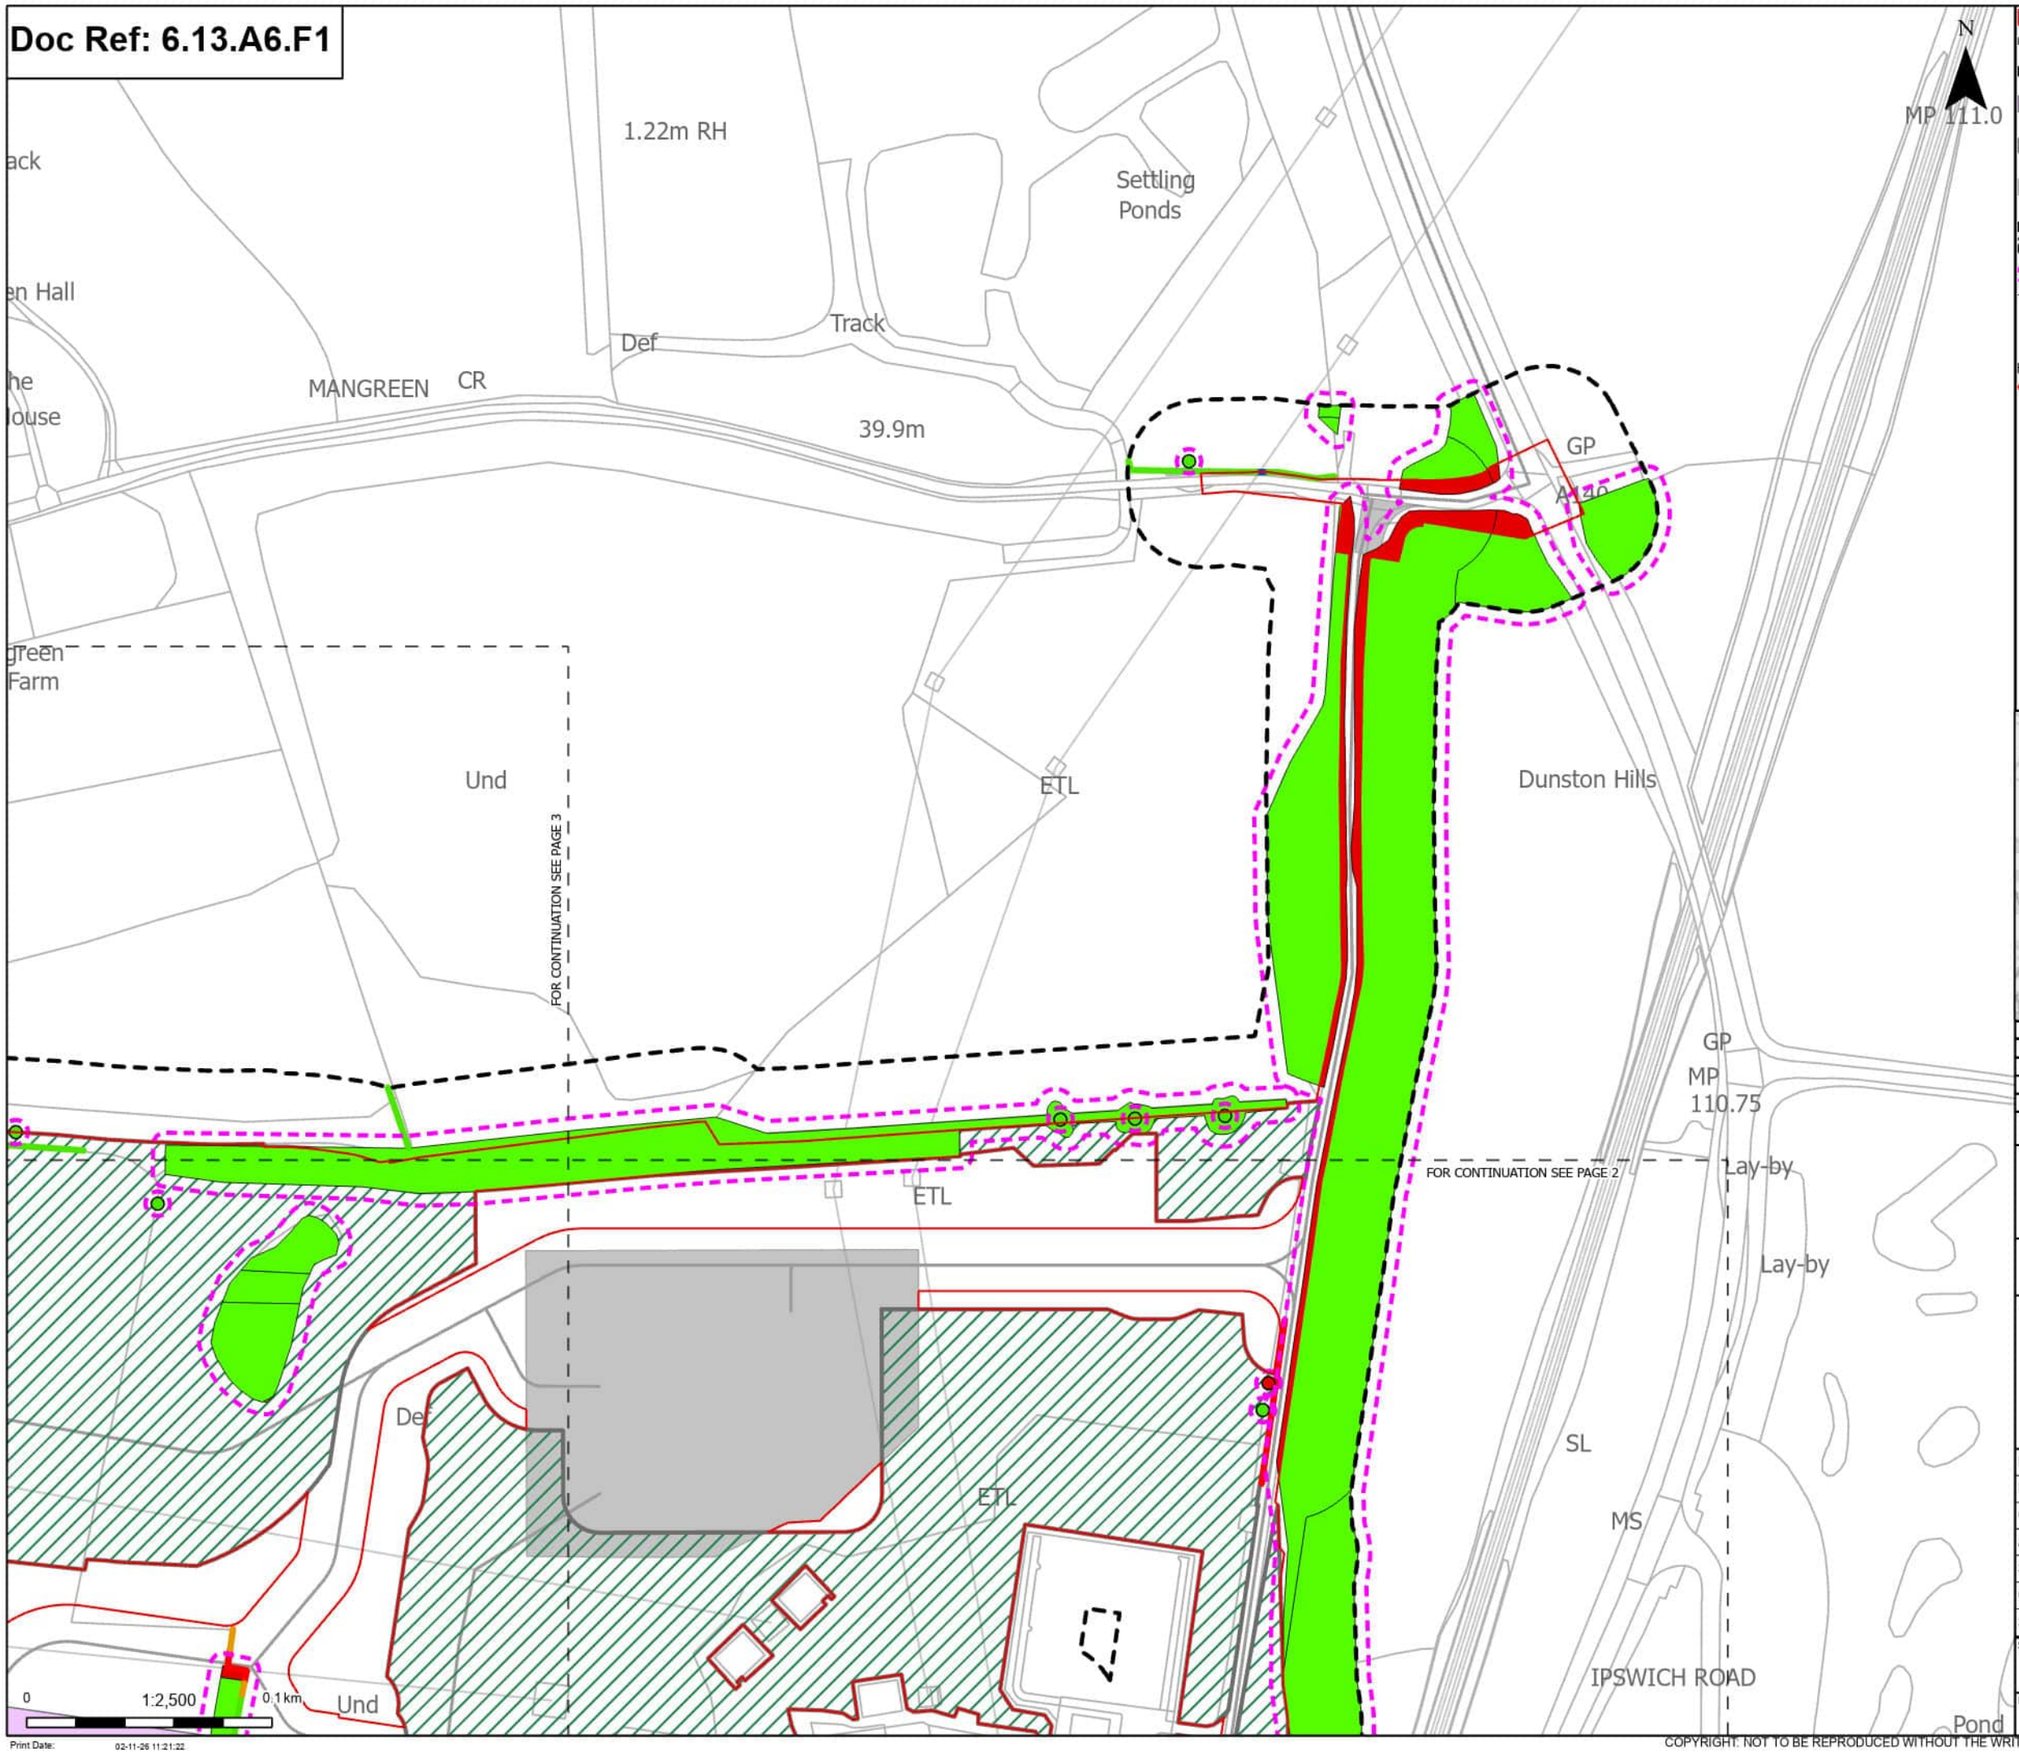

Order Limits
Sheet index cutline

Proposed project design details
Norwich Main Substation Extension (future baseline)
Environmental area
Other temporary and permanent construction and operational works

Discipline specific constraints
Arboriculture Study Area
Root protection area

Trees - Impact
Removed
Unaffected

Hedgerow - Impact
Removed

Affected Managed
Potentially Affected
Unaffected

Groups of trees - Impact
Removed
Potentially Affected
Unaffected

Note: The proposed overhead line alignment and proposed underground cable alignment together comprise the alignment. For further details regarding the design, please refer to Figures 4.1 (document reference 6.4.F1) and 4.2 (document reference 6.4.F2).

Notes: Background mapping information has been reproduced from the Ordnance Survey by permission of Ordnance Survey of the Controller of His Majesty's Stationery Office. © Crown copyright and database rights (2025) Licence OS100024241 and AC0000807948; © Crown copyright and database rights 2025 Ordnance Survey AC0000808122, Contains public sector information licensed under the Open Government Licence v3.0, © National Grid UK



Rev	Date	Description	Drawn	Check	Approv
B	Aug 2025	FOR DCO APPLICATION	JAL	AF	KB
A	Aug 2025	FOR DCO APPLICATION	JAL	AF	KB

nationalgrid

PROJECT: Norwich to Tilbury

Planning Inspectorate App Number: EN020027
Regulation 5(2)(a)

Title:

Figure A13.6.1- Landscape and Visual Arboriculture Impacts Plan
Page 1 of 396

Designed	M. Watson	Date	February 26
Drawn	J. Acero Leon	Date	February 26
Checked	A. Fell	Date	February 26
Approved	K. Burrows	Date	February 26
Scale:	1:2,500	Datum:	AOD
Original Size:	A3	Grid:	OS
Suitability Code:	A2	Project Number:	10059280


Suitability Description:
Accepted as Concept Stage

Drawing Number: 10059280-ARC-EBD-ZZ-DR-ZZ-00393
Revision: B

Print Date: 02-11-26 11:21:22

COPYRIGHT: NOT TO BE REPRODUCED WITHOUT THE WRITTEN PERMISSION OF NATIONAL GRID ELECTRICITY TRANSMISSION Plc

Doc Ref: 6.13.A6.F1

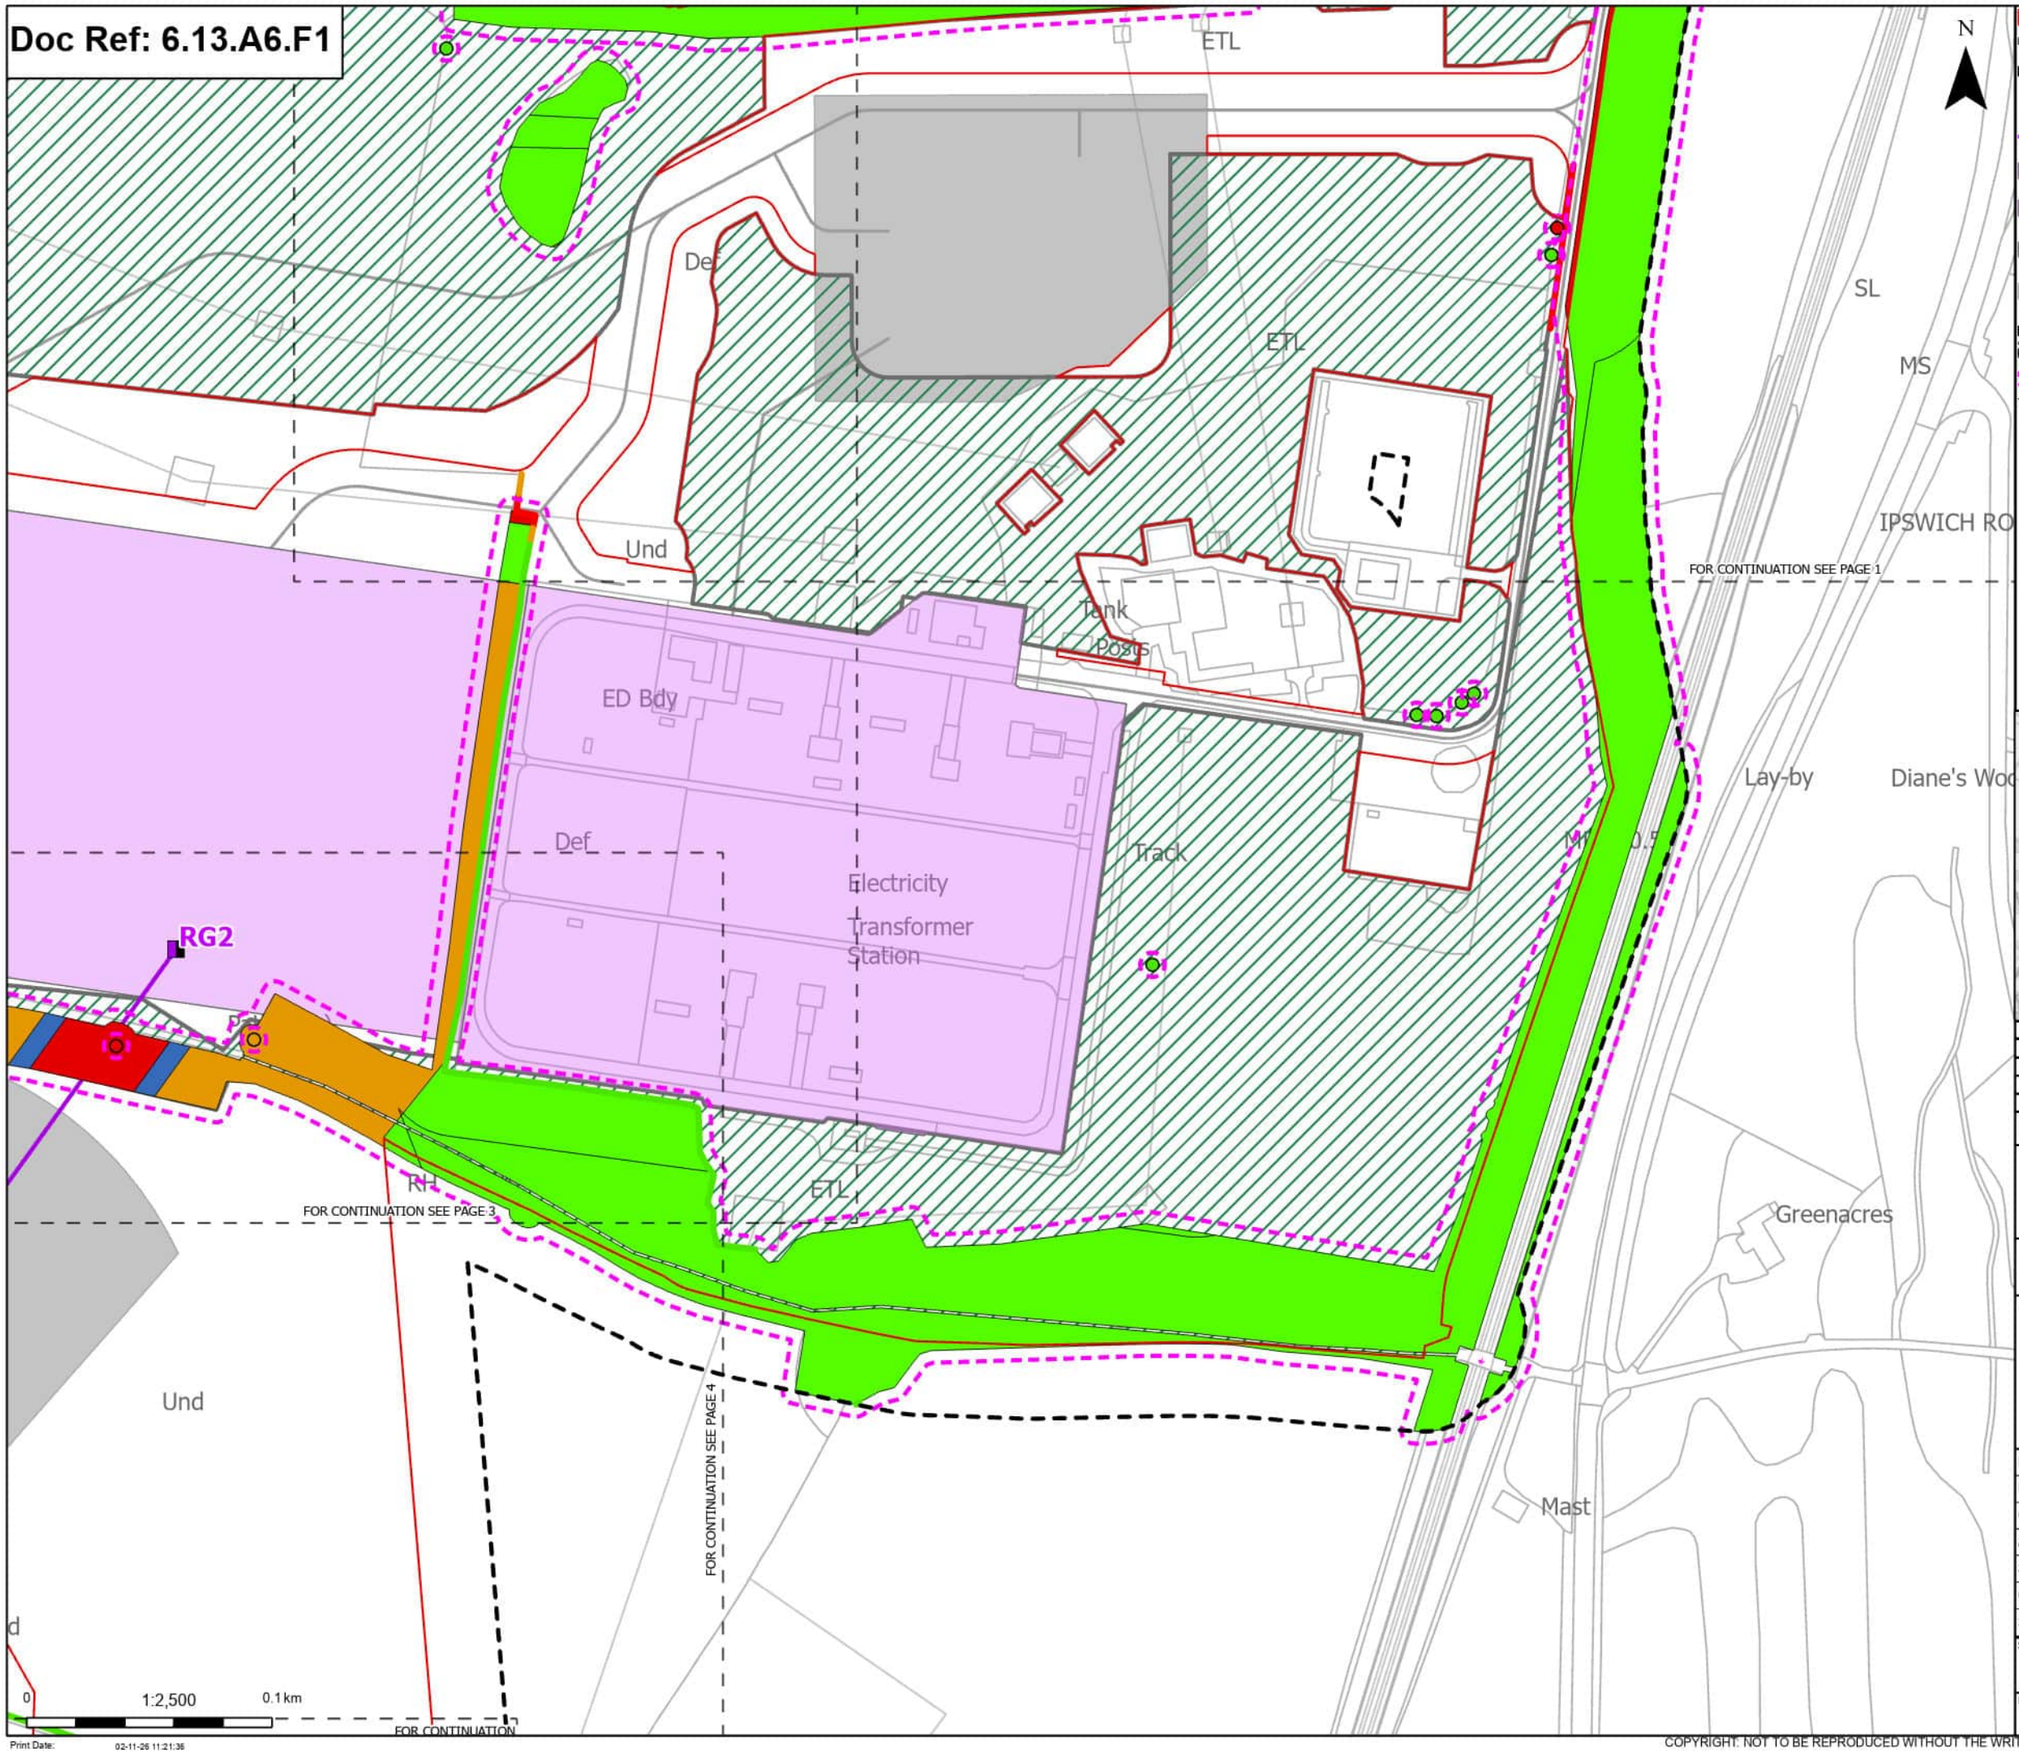

Order Limits
Sheet index cutline

Proposed project design details
- Proposed full line tension gantry
- Proposed overhead line alignment
- Norwich Main Substation
- Norwich Main Substation Extension (future baseline)
- Environmental area
- Other temporary and permanent construction and operational works

Discipline specific constraints
- Arboriculture Study Area
- Root protection area

Trees - Impact
- Removed
- Potentially Affected
- Unaffected

Hedgerow - Impact
- Removed
- Potentially Affected
- Unaffected

Groups of trees - Impact
- Removed
- Affected Managed
- Potentially Affected
- Unaffected

Note: The proposed overhead line alignment and proposed underground cable alignment together comprise the alignment. For further details regarding the design, please refer to Figures 4.1 (document reference 6.4.F1) and 4.2 (document reference 6.4.F2).

Notes: Background mapping information has been reproduced from the Ordnance Survey by permission of Ordnance Survey of the Controller of His Majesty's Stationery Office. © Crown copyright and database rights (2025) Licence OS100024241 and AC0000807948; © Crown copyright and database rights 2025 Ordnance Survey AC0000808122, Contains public sector information licensed under the Open Government Licence v3.0, © National Grid UK



Rev	Date	Description	Drawn	Check	Approv
B	Aug 2025	FOR DCO APPLICATION	JAL	AF	KB
A	Aug 2025	FOR DCO APPLICATION	JAL	AF	KB

nationalgrid

PROJECT: Norwich to Tilbury

Planning Inspectorate App Number: EN020027
Regulation 5(2)(a)

Title:

Figure A13.6.1- Landscape and Visual Arboriculture Impacts Plan
Page 2 of 396

Designed	M. Watson	Date	February 26
Drawn	J. Acero Leon	Date	February 26
Checked	A. Fell	Date	February 26
Approved	K. Burrows	Date	February 26
Scale:	1:2,500	Datum:	AOD
Original Size:	A3	Grid:	OS
Suitability Code:	A2	Project Number:	10059280

Suitability Description: Accepted as Concept Stage


Drawing Number: 10059280-ARC-EBD-ZZ-DR-ZZ-00393

Revision: B

Print Date: 02-11-26 11:21:36

COPYRIGHT: NOT TO BE REPRODUCED WITHOUT THE WRITTEN PERMISSION OF NATIONAL GRID ELECTRICITY TRANSMISSION Plc

Doc Ref: 6.13.A6.F1

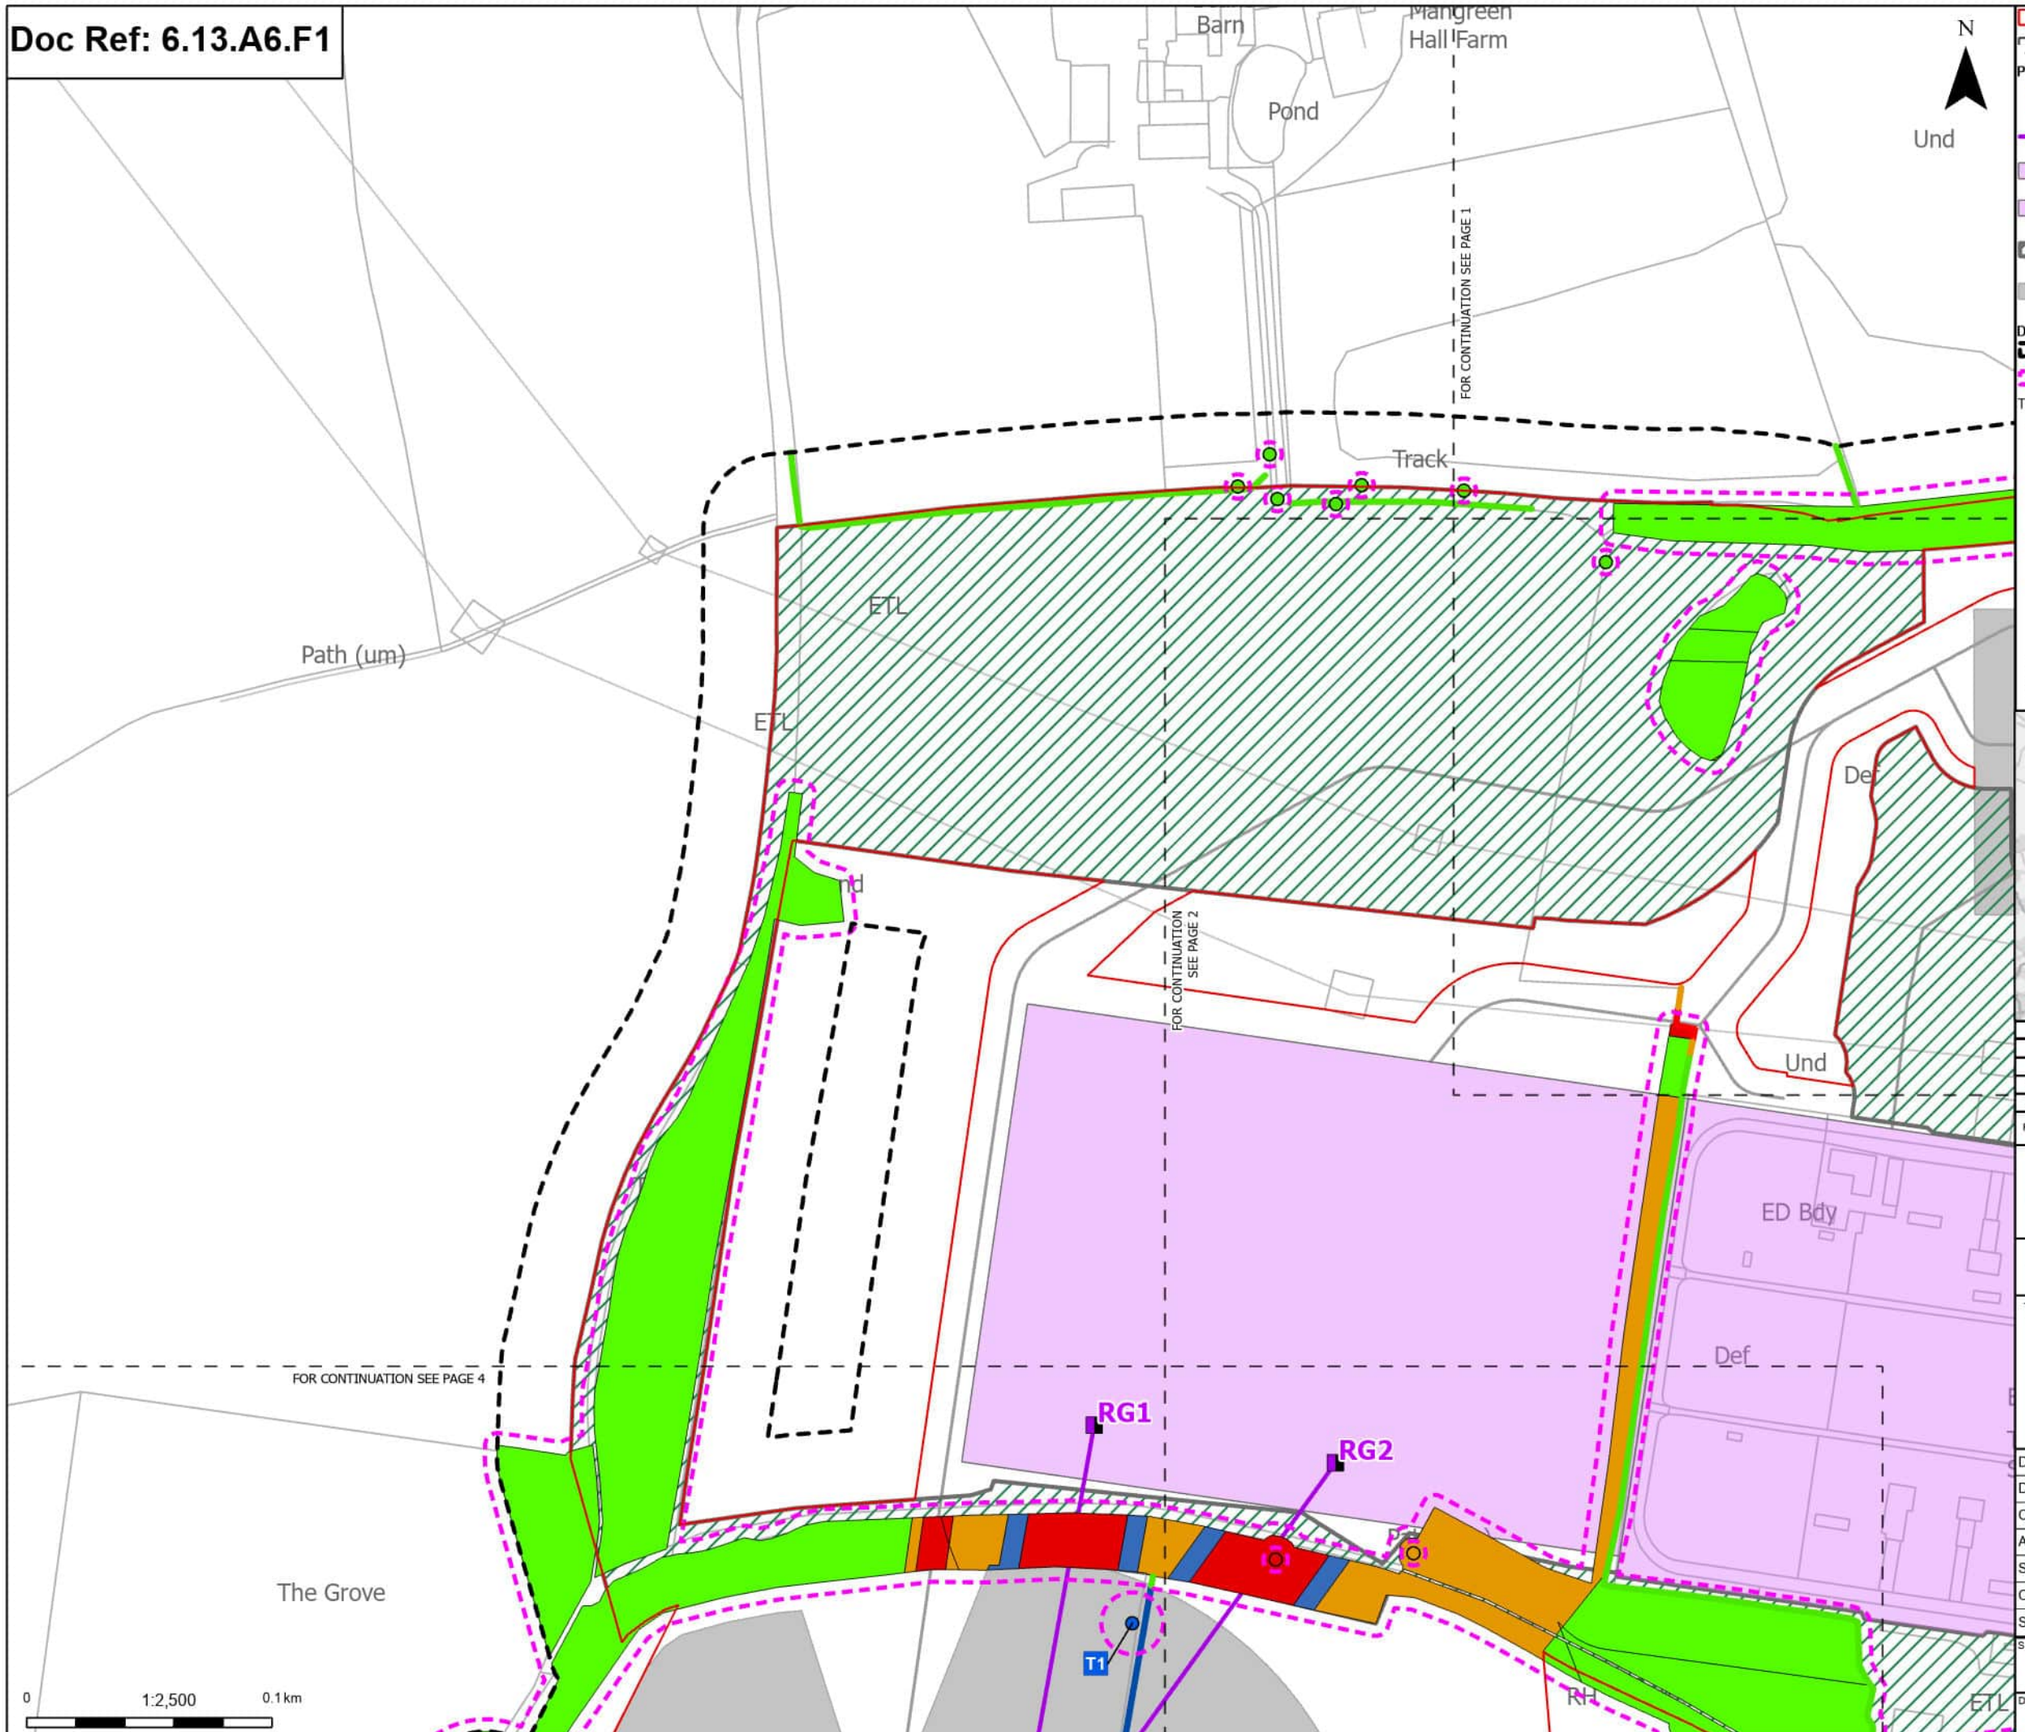

N

Order Limits
Sheet index cutline

Proposed project design details
- Proposed full line tension gantry
- Proposed overhead line alignment
- Norwich Main Substation
- Norwich Main Substation Extension (future baseline)
- Environmental area
- Other temporary and permanent construction and operational works

Discipline specific constraints
- Arboriculture Study Area
- Root protection area

Trees - Impact
- Removed
- Affected Managed
- Potentially Affected
- Unaffected

Hedgerow - Impact
- Removed
- Affected Managed
- Potentially Affected
- Unaffected

Groups of trees - Impact
- Removed
- Affected Managed
- Potentially Affected
- Unaffected

Note: The proposed overhead line alignment and proposed underground cable alignment together comprise the alignment. For further details regarding the design, please refer to Figures 4.1 (document reference 6.4.F1) and 4.2 (document reference 6.4.F2).

Notes: Background mapping information has been reproduced from the Ordnance Survey by permission of Ordnance Survey of the Controller of His Majesty's Stationery Office. © Crown copyright and database rights (2025) Licence OS100024241 and AC0000807948; © Crown copyright and database rights 2025 Ordnance Survey AC0000808122, Contains public sector information licensed under the Open Government Licence v3.0, © National Grid UK



Rev	Date	Description	Drawn	Check	Approv
B	Aug 2025	FOR DCO APPLICATION	JAL	AF	KB
A	Aug 2025	FOR DCO APPLICATION	JAL	AF	KB

nationalgrid

PROJECT: Norwich to Tilbury

Planning Inspectorate App Number: EN020027
Regulation 5(2)(a)

Title:

Figure A13.6.1- Landscape and Visual Arboriculture Impacts Plan
Page 3 of 396

Designed	M. Watson	Date	February 26
Drawn	J. Acero Leon	Date	February 26
Checked	A. Fell	Date	February 26
Approved	K. Burrows	Date	February 26
Scale:	1:2,500	Datum:	AOD
Original Size:	A3	Grid:	OS
Suitability Code:	A2	Project Number:	10059280


Suitability Description: Accepted as Concept Stage

Drawing Number: 10059280-ARC-EBD-ZZ-DR-ZZ-00393

Revision: B

COPYRIGHT: NOT TO BE REPRODUCED WITHOUT THE WRITTEN PERMISSION OF NATIONAL GRID ELECTRICITY TRANSMISSION Plc

Doc Ref: 6.13.A6.F1

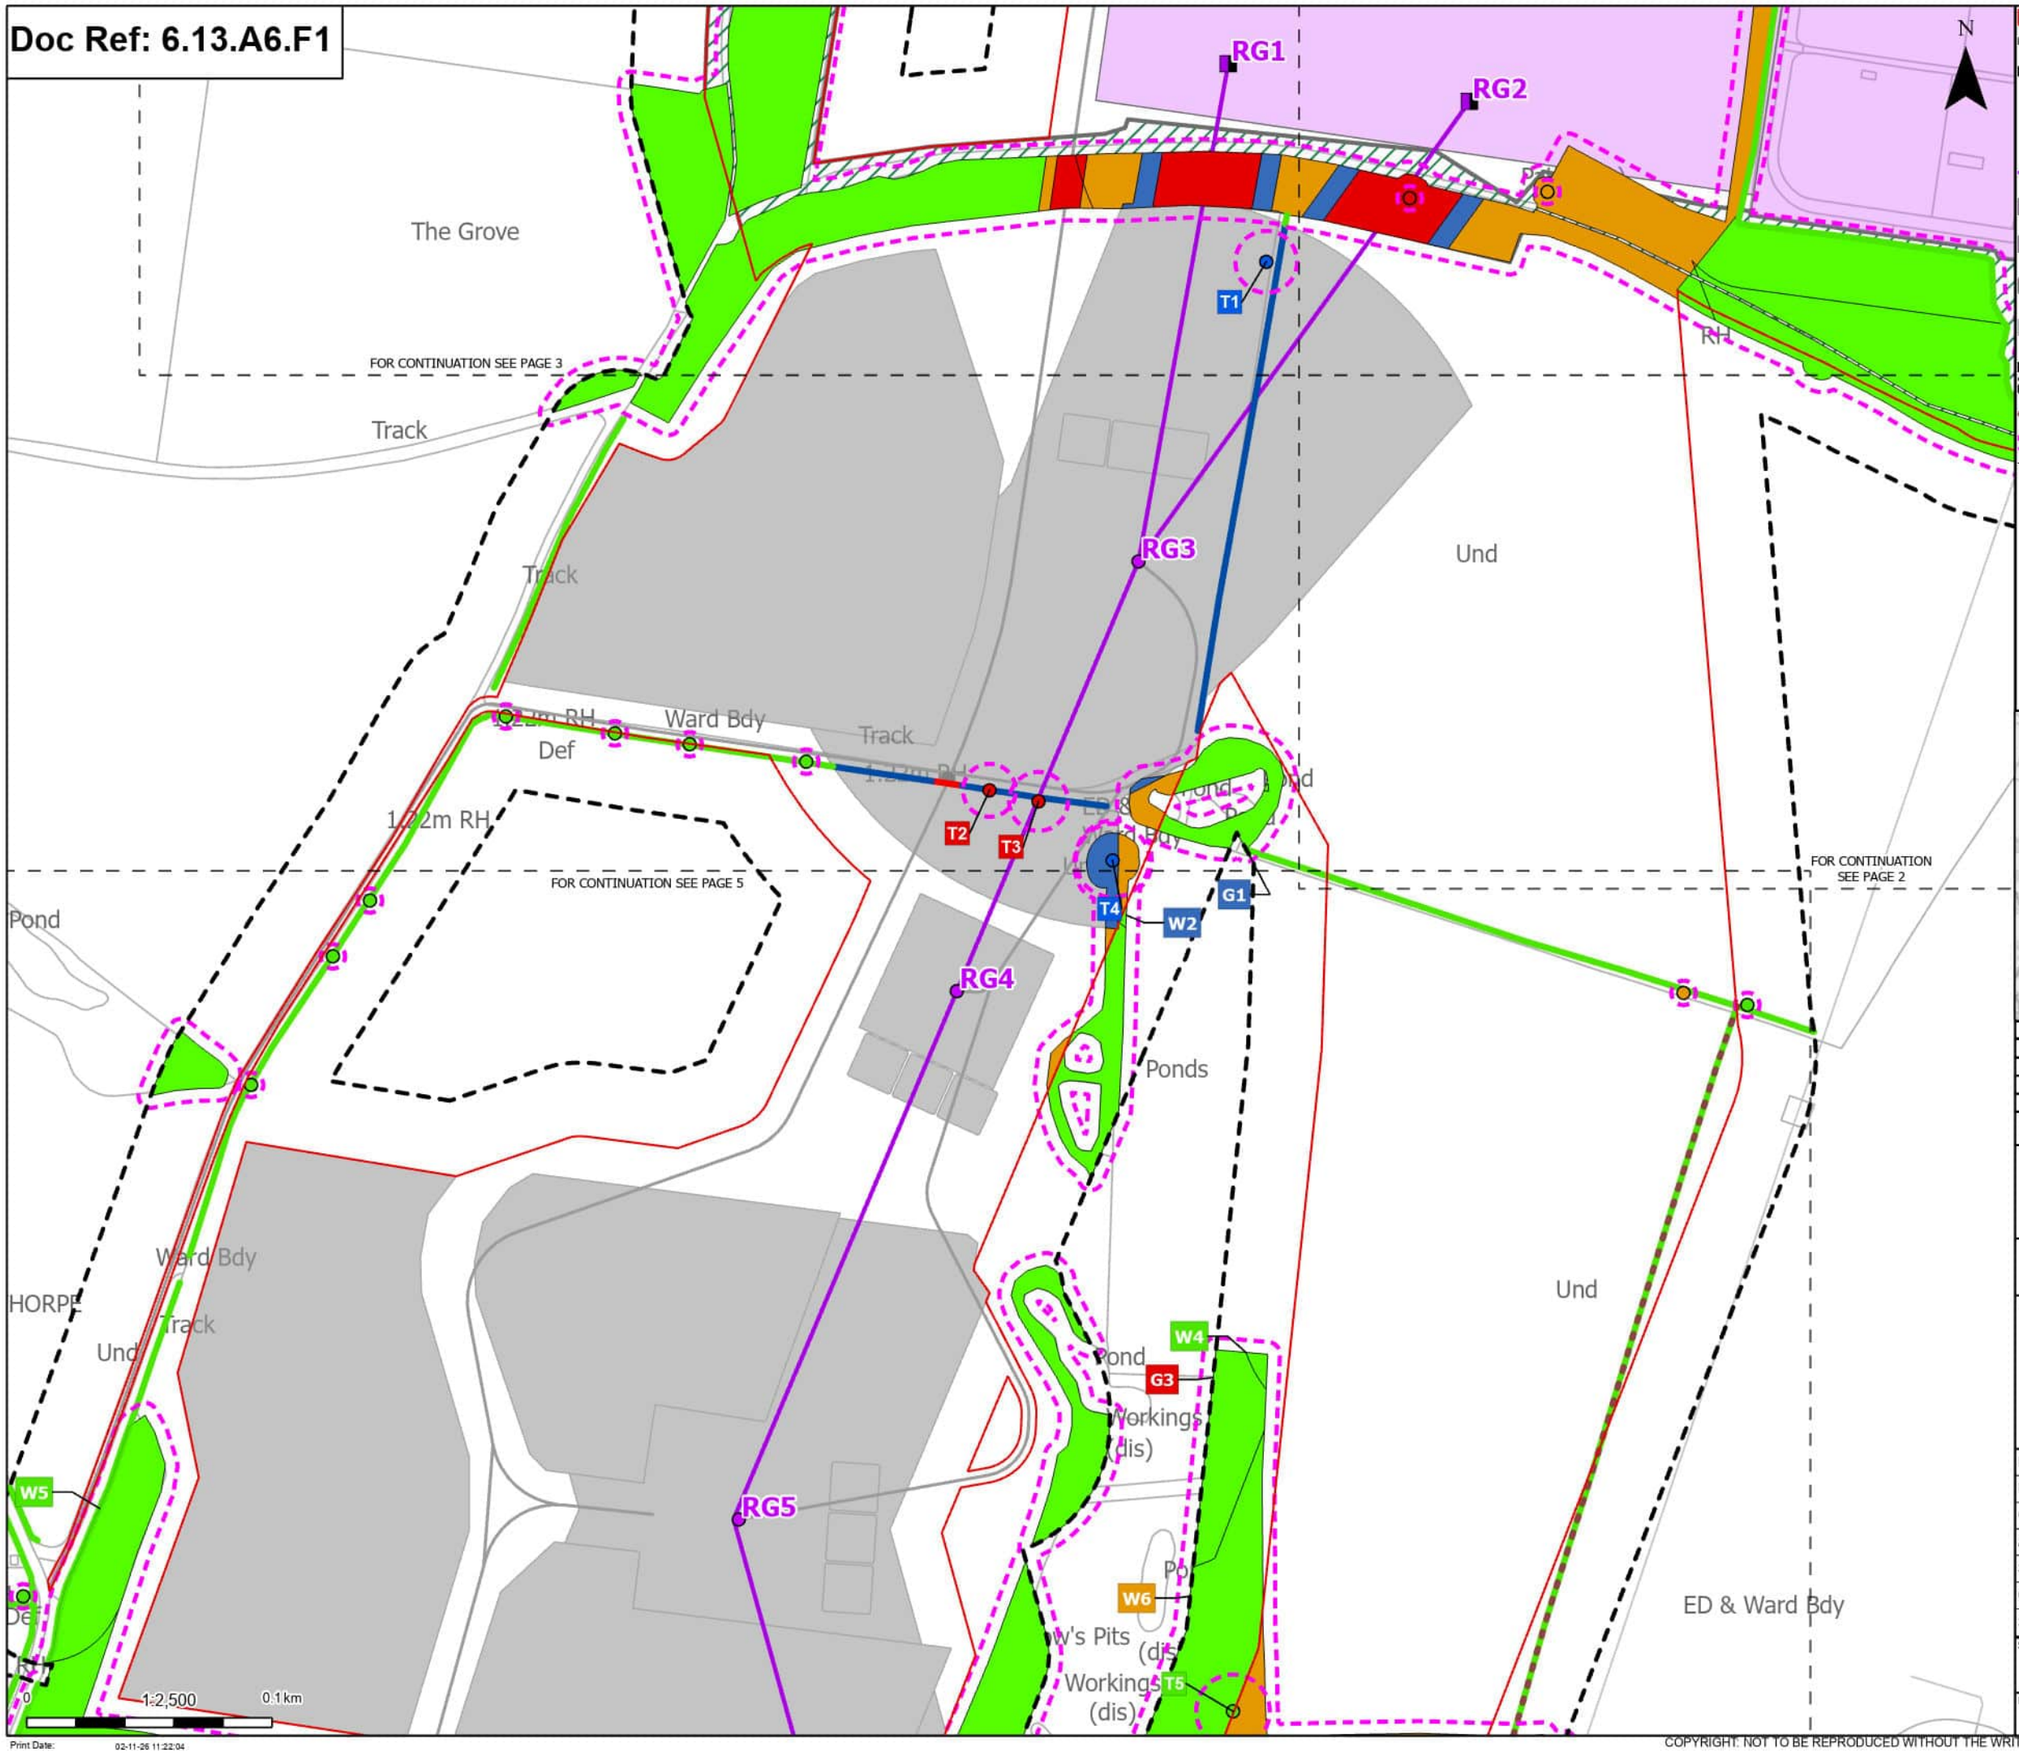

Order Limits
Sheet index cutline

Proposed project design details
- Proposed full line tension gantry
- Proposed standard lattice pylon location
- Proposed overhead line alignment
- Norwich Main Substation
- Norwich Main Substation Extension (future baseline)
- Environmental area
- Other temporary and permanent construction and operational works

Discipline specific constraints
- Arboriculture Study Area
- Important Hedgerows
- Root protection area

Trees - Impact
- Removed

- Affected Managed
- Potentially Affected
- Unaffected

Hedgerow - Impact
- Removed
- Affected Managed
- Unaffected

Groups of trees - Impact
- Removed
- Affected Managed
- Potentially Affected
- Unaffected

Note: The proposed overhead line alignment and proposed underground cable alignment together comprise the alignment. For further details regarding the design, please refer to Figures 4.1 (document reference 6.4.F1) and 4.2 (document reference 6.4.F2).

Notes: Background mapping information has been reproduced from the Ordnance Survey by permission of Ordnance Survey of the Controller of His Majesty's Stationery Office. © Crown copyright and database rights (2025) Licence OS100024241 and AC0000807948; © Crown copyright and database rights 2025 Ordnance Survey AC0000808122, Contains public sector information licensed under the Open Government Licence v3.0, © National Grid UK



Rev	Date	Description	Drawn	Check	Approv
B	Aug 2025	FOR DCO APPLICATION	JAL	AF	KB
A	Aug 2025	FOR DCO APPLICATION	JAL	AF	KB

nationalgrid

PROJECT: Norwich to Tilbury

Planning Inspectorate App Number: EN020027
Regulation 5(2)(a)

Title:

Figure A13.6.1- Landscape and Visual Arboriculture Impacts Plan
Page 4 of 396

Designed	M. Watson	Date	February 26
Drawn	J. Acero Leon	Date	February 26
Checked	A. Fell	Date	February 26
Approved	K. Burrows	Date	February 26
Scale:	1:2,500	Datum:	AOD
Original Size:	A3	Grid:	OS
Suitability Code:	A2	Project Number:	10059280


Suitability Description:
Accepted as Concept Stage

Drawing Number: 10059280-ARC-EBD-ZZ-DR-ZZ-00393
Revision: B

Print Date: 02-11-26 11:22:04

COPYRIGHT. NOT TO BE REPRODUCED WITHOUT THE WRITTEN PERMISSION OF NATIONAL GRID ELECTRICITY TRANSMISSION Plc

Doc Ref: 6.13.A6.F1

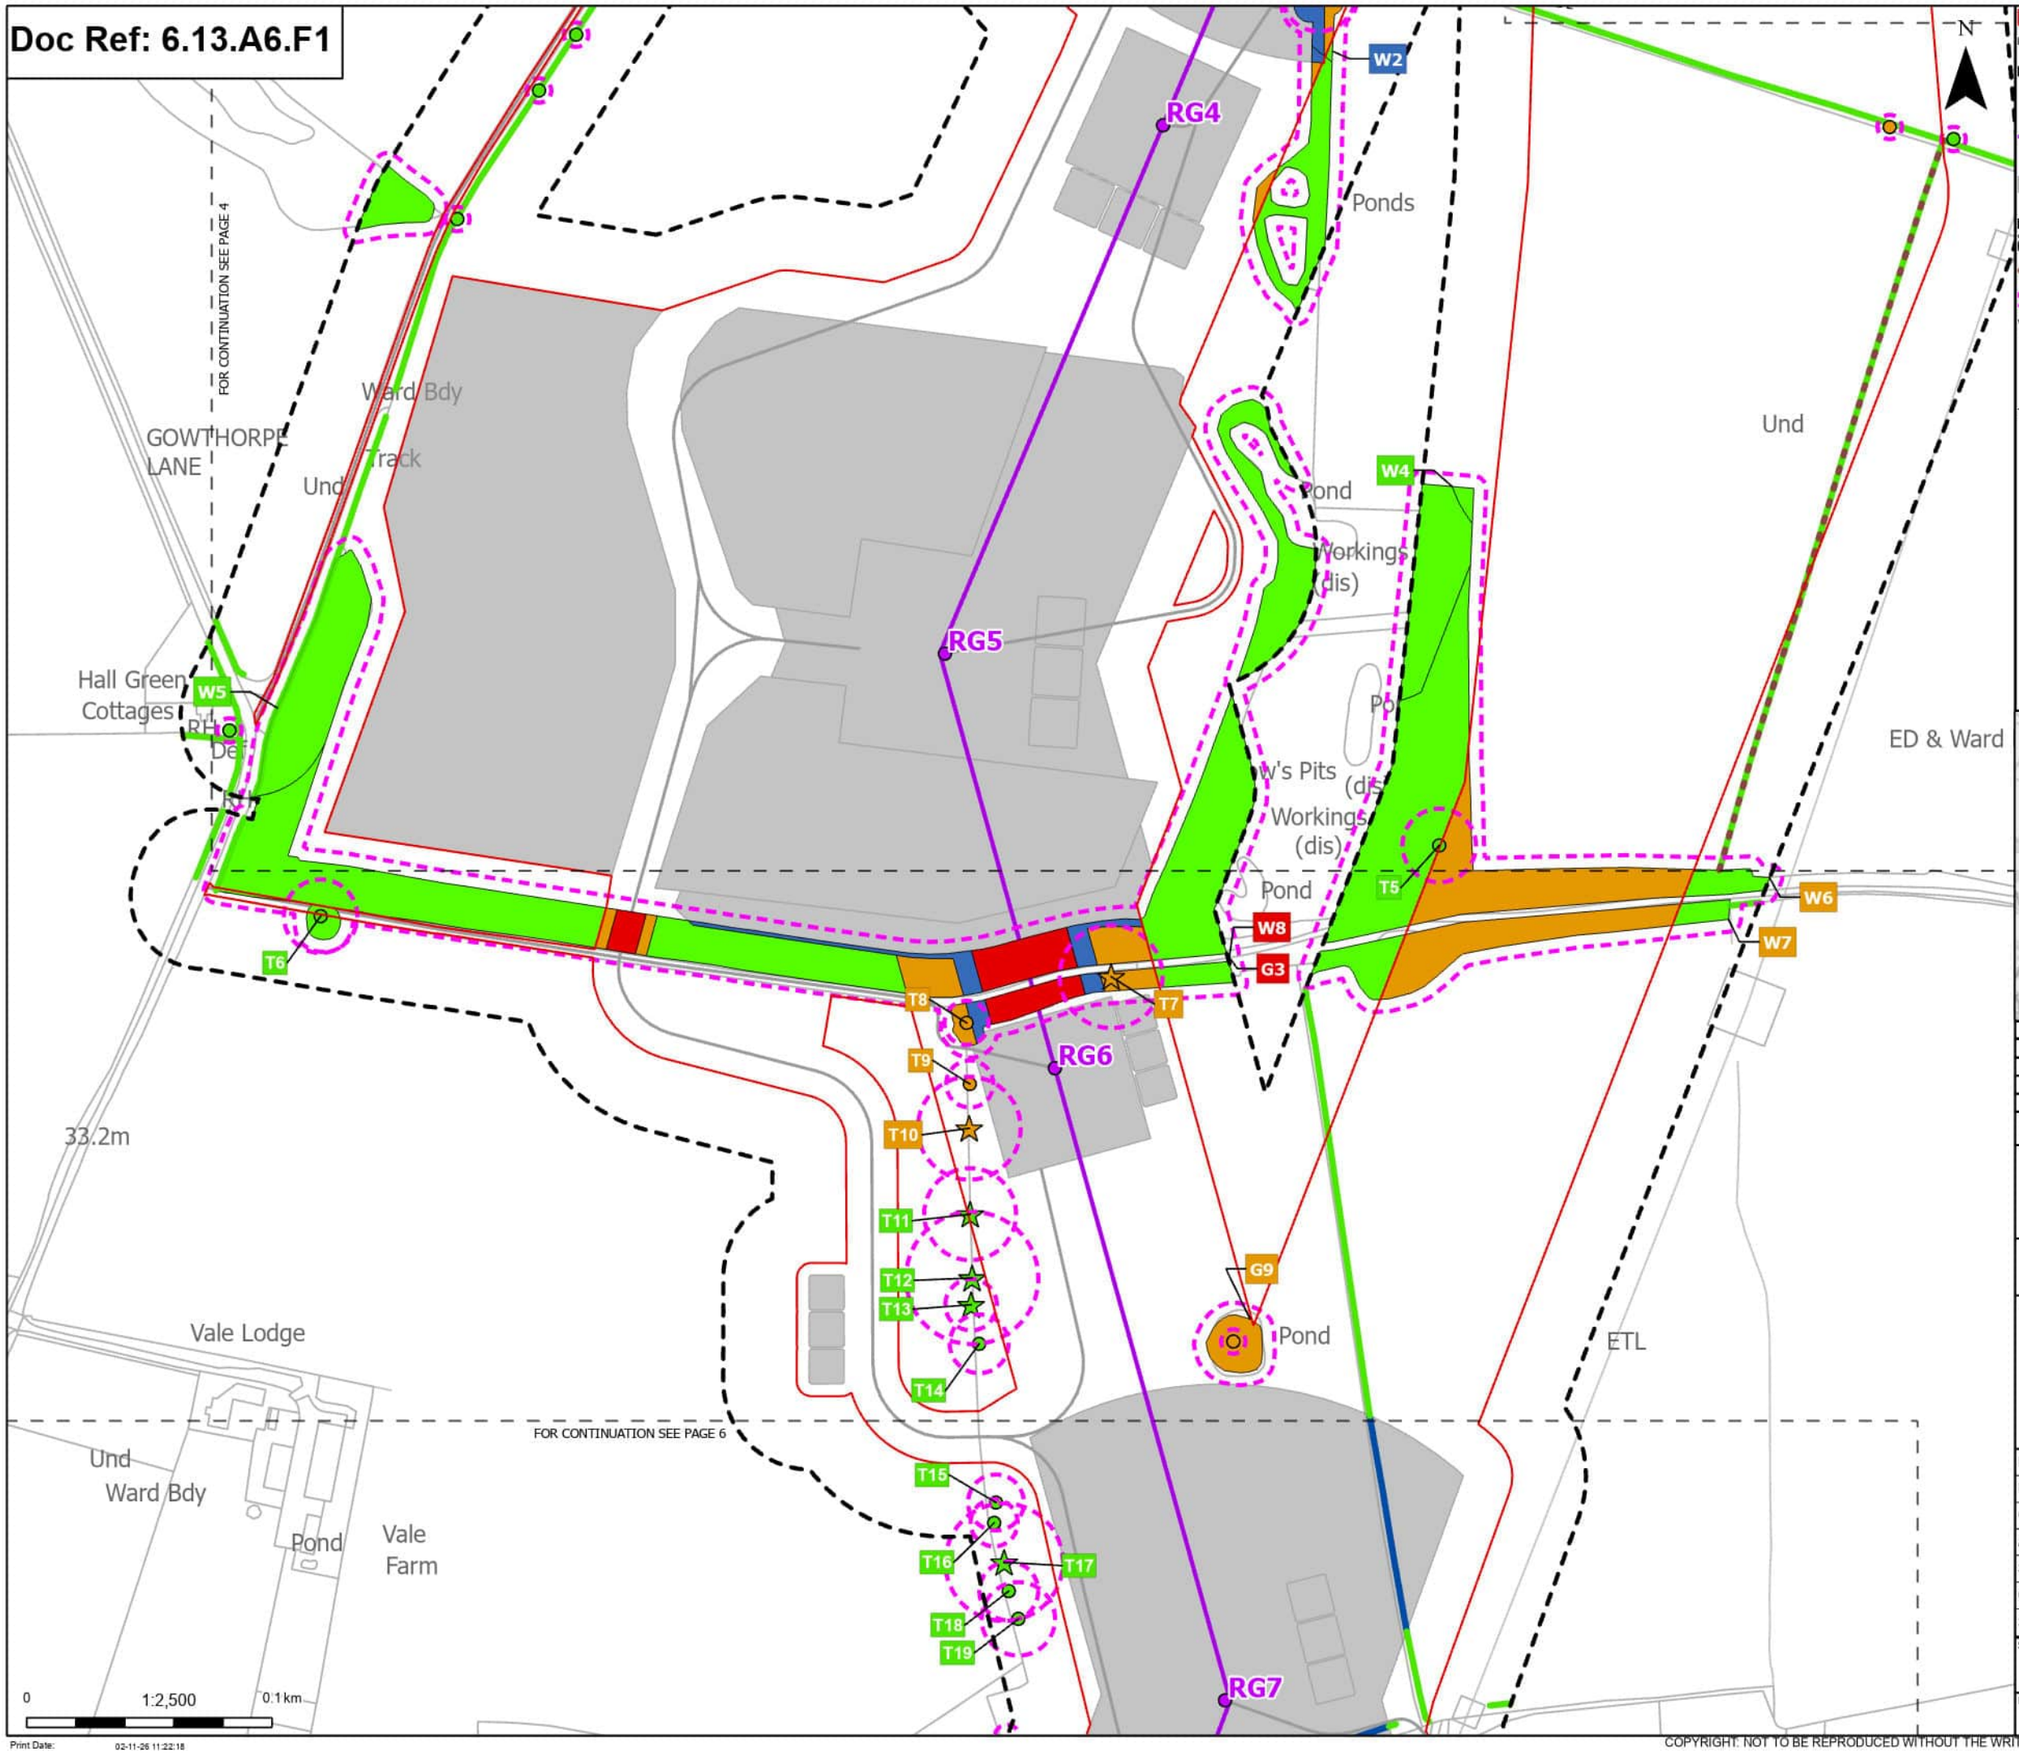

Order Limits
Sheet index cutline

Proposed project design details
- Proposed standard lattice pylon location
- Proposed overhead line alignment
- Other temporary and permanent construction and operational works

Discipline specific constraints
- Arboriculture Study Area
- Important Hedgerows
- Root protection area

Veteran Trees - Impact
- Potentially Affected
- Unaffected

Trees - Impact
- Potentially Affected
- Unaffected

Hedgerow - Impact
- Affected Managed
- Unaffected

Groups of trees - Impact
- Removed
- Affected Managed
- Potentially Affected
- Unaffected

Note: The proposed overhead line alignment and proposed underground cable alignment together comprise the alignment. For further details regarding the design, please refer to Figures 4.1 (document reference 6.4.F1) and 4.2 (document reference 6.4.F2).

Notes: Background mapping information has been reproduced from the Ordnance Survey by permission of Ordnance Survey of the Controller of His Majesty's Stationery Office. © Crown copyright and database rights (2025) Licence OS100024241 and AC0000807948; © Crown copyright and database rights 2025 Ordnance Survey AC0000808122, Contains public sector information licensed under the Open Government Licence v3.0, © National Grid UK



Rev	Date	Description	Drawn	Check	Approv
B	Aug 2025	FOR DCO APPLICATION	JAL	AF	KB
A	Aug 2025	FOR DCO APPLICATION	JAL	AF	KB

nationalgrid

PROJECT: Norwich to Tilbury

Planning Inspectorate App Number: EN020027
Regulation 5(2)(a)

Title:

Figure A13.6.1- Landscape and Visual Arboriculture Impacts Plan
Page 5 of 396

Designed	M. Watson	Date	February 26
Drawn	J. Acero Leon	Date	February 26
Checked	A. Fell	Date	February 26
Approved	K. Burrows	Date	February 26
Scale:	1:2,500	Datum:	AOD
Original Size:	A3	Grid:	OS
Suitability Code:	A2	Project Number:	10059280

Suitability Description:
Accepted as Concept Stage

Drawing Number: 10059280-ARC-EBD-ZZ-DR-ZZ-00393
Revision: B

Print Date: 02-11-26 11:22:18

COPYRIGHT: NOT TO BE REPRODUCED WITHOUT THE WRITTEN PERMISSION OF NATIONAL GRID ELECTRICITY TRANSMISSION Plc

Doc Ref: 6.13.A6.F1

Vale Farm
Pond
CHURCH ROAD
Def
The Birches
Pond
1.22m RH
1.22m RH
1.22m RH
Lower Bungalow
Wheevale
The Hollies
40.2m
33.2m
Track
Pond
Ponds
Ponds
Pond
Pond
Workings (dis)
FOR CONTINUATION SEE PAGE 5
FOR CONTINUATION SEE PAGE 7
T15
T16
T17
T18
T19
T20
T21
T22
T23
T24
T25
T26
T27
T28
G10
G11
G12
RG7
RG8
RG9
N
0
1:2,500
0.1 km
Print Date: 02-11-26 11:22:32

Order Limits
Sheet index cutline
Proposed project design details
Proposed standard lattice pylon location
Proposed overhead line alignment
Other temporary and permanent construction and operational works
Discipline specific constraints
Arboriculture Study Area
Important Hedgerows
Root protection area
Veteran Trees - Impact
Unaffected
Trees - Impact
Removed
Affected Managed
Potentially Affected
Unaffected
Hedgerow - Impact
Removed
Affected Managed
Potentially Affected
Unaffected
Groups of trees - Impact
Removed
Affected Managed
Potentially Affected
Unaffected

Note: The proposed overhead line alignment and proposed underground cable alignment together comprise the alignment. For further details regarding the design, please refer to Figures 4.1 (document reference 6.4.F1) and 4.2 (document reference 6.4.F2).

Notes: Background mapping information has been reproduced from the Ordnance Survey by permission of Ordnance Survey of the Controller of His Majesty's Stationery Office. © Crown copyright and database rights (2025) Licence OS100024241 and AC0000807948; © Crown copyright and database rights 2025 Ordnance Survey AC0000808122, Contains public sector information licensed under the Open Government Licence v3.0, © National Grid UK



Rev	Date	Description	Drawn	Check	Approv
B	Aug 2025	FOR DCO APPLICATION	JAL	AF	KB
A	Aug 2025	FOR DCO APPLICATION	JAL	AF	KB

nationalgrid

PROJECT: Norwich to Tilbury

Planning Inspectorate App Number: EN020027
Regulation 5(2)(a)

Title:

Figure A13.6.1- Landscape and Visual Arboriculture Impacts Plan
Page 6 of 396


Designed	M. Watson	Date	February 26
Drawn	J. Acero Leon	Date	February 26
Checked	A. Fell	Date	February 26
Approved	K. Burrows	Date	February 26
Scale:	1:2,500	Datum:	AOD
Original Size:	A3	Grid:	OS
Suitability Code:	A2	Project Number:	10059280

Suitability Description:
Accepted as Concept Stage

Drawing Number: 10059280-ARC-EBD-ZZ-DR-ZZ-00393
Revision: B

COPYRIGHT: NOT TO BE REPRODUCED WITHOUT THE WRITTEN PERMISSION OF NATIONAL GRID ELECTRICITY TRANSMISSION Plc

Doc Ref: 6.13.A6.F1

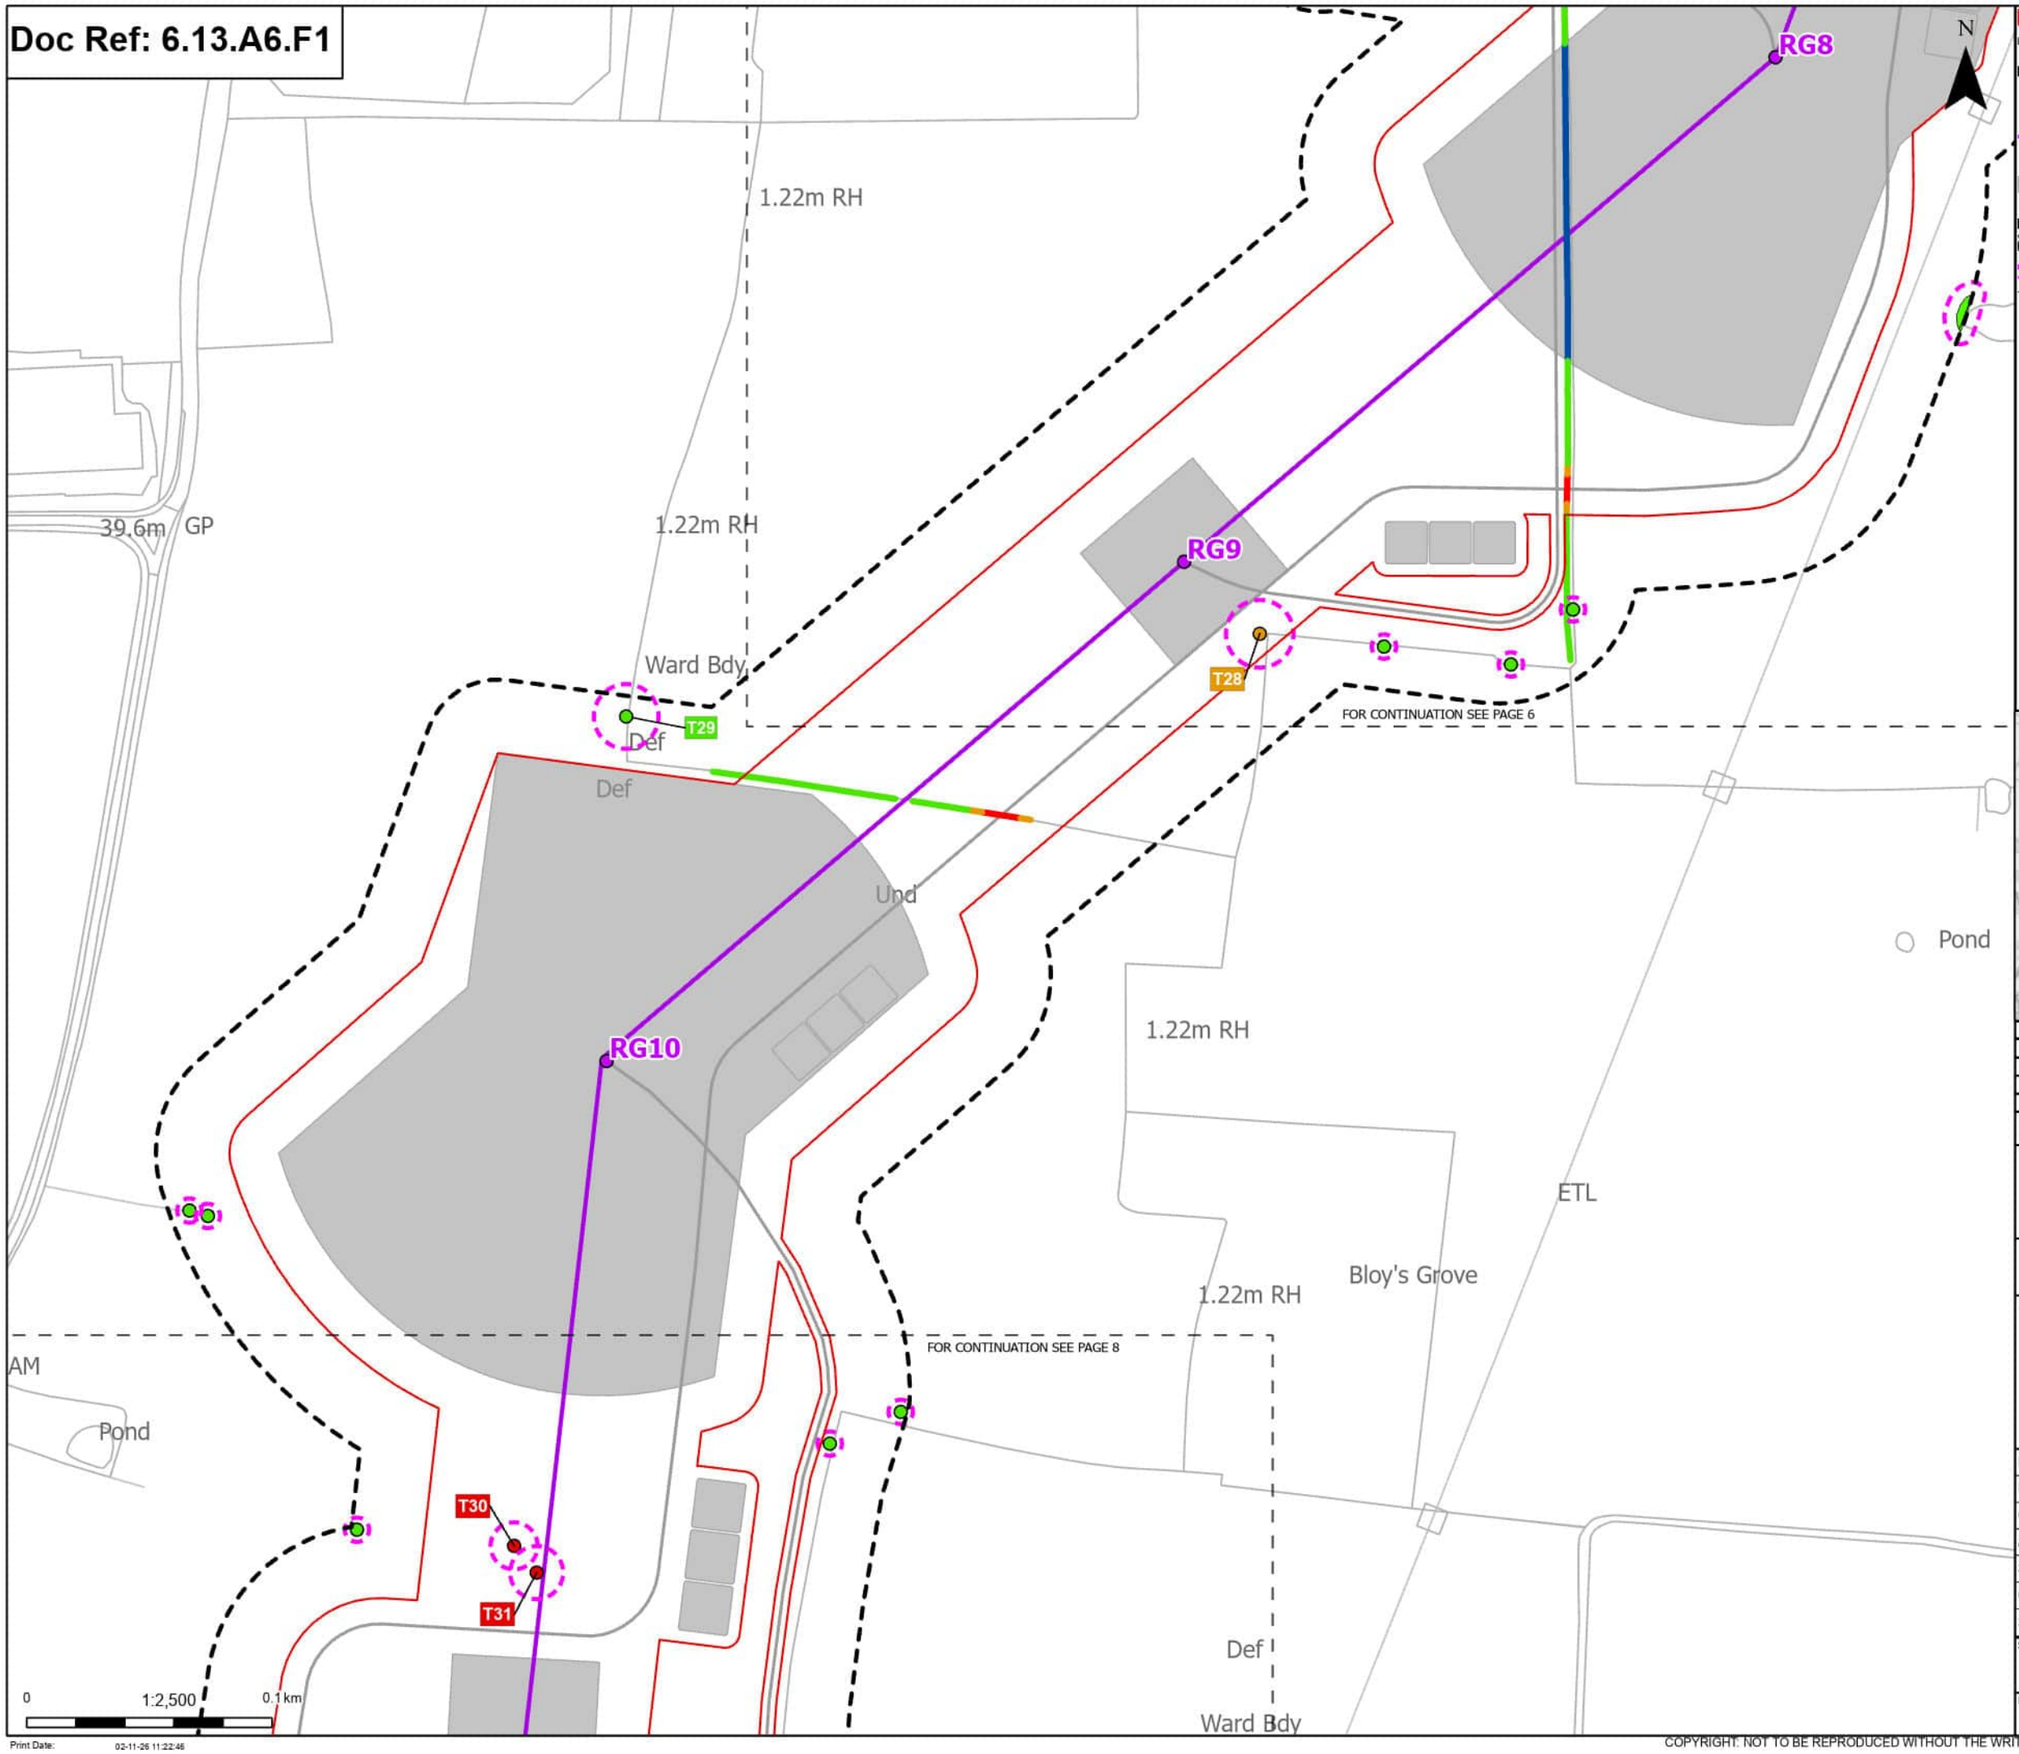

Order Limits
Sheet index cutline

Proposed project design details
- Proposed standard lattice pylon location
- Proposed overhead line alignment
- Other temporary and permanent construction and operational works

Discipline specific constraints
- Arboriculture Study Area
- Root protection area

Trees - Impact
- Removed
- Potentially Affected
- Unaffected

Hedgerow - Impact
- Removed
- Affected Managed
- Potentially Affected
- Unaffected

Groups of trees - Impact
- Unaffected

Note: The proposed overhead line alignment and proposed underground cable alignment together comprise the alignment. For further details regarding the design, please refer to Figures 4.1 (document reference 6.4.F1) and 4.2 (document reference 6.4.F2).

Notes: Background mapping information has been reproduced from the Ordnance Survey by permission of Ordnance Survey of the Controller of His Majesty's Stationery Office. © Crown copyright and database rights (2025) Licence OS100024241 and AC0000807948; © Crown copyright and database rights 2025 Ordnance Survey AC0000808122, Contains public sector information licensed under the Open Government Licence v3.0, © National Grid UK



Rev	Date	Description	Drawn	Check	Approv
B	Aug 2025	FOR DCO APPLICATION	JAL	AF	KB
A	Aug 2025	FOR DCO APPLICATION	JAL	AF	KB

nationalgrid

PROJECT: Norwich to Tilbury

Planning Inspectorate App Number: EN020027
Regulation 5(2)(a)

Title:

Figure A13.6.1- Landscape and Visual Arboriculture Impacts Plan
Page 7 of 396

Designed	M. Watson	Date	February 26
Drawn	J. Acero Leon	Date	February 26
Checked	A. Fell	Date	February 26
Approved	K. Burrows	Date	February 26
Scale:	1:2,500	Datum:	AOD
Original Size:	A3	Grid:	OS
Suitability Code:	A2	Project Number:	10059280

Suitability Description:
Accepted as Concept Stage

Drawing Number: 10059280-ARC-EBD-ZZ-DR-ZZ-00393
Revision: B

Print Date: 02-11-26 11:22:46

COPYRIGHT: NOT TO BE REPRODUCED WITHOUT THE WRITTEN PERMISSION OF NATIONAL GRID ELECTRICITY TRANSMISSION Plc

Doc Ref: 6.13.A6.F1

SHOTESHAM ROAD
Pond
T30
T31
T32
RG11
FOR CONTINUATION SEE PAGE 7
Def
Ward E
Def
De
Lyndene
Wood-side
Ruin
T33
Track
RY
46.4m
GP
The Belt
BRICKKILN LANE
Kenningham Hall
Pond
Church Nursery
Church (site of)
Track
BRICKKILN LANE
Track
T34
T35
T36
T37
RG12
G13
T38
BRICKILN LANE GP
7.5m
ETL
U
Meadow Cottages
FOR CONTINUATION SEE PAGE 9
T39
T40
T41
T42
Lan
N
0
1:2,500
0.1 km
Print Date: 02-11-26 11:23:00

Order Limits
Sheet index cutline
Proposed project design details
Proposed standard lattice pylon location
Proposed overhead line alignment
Other temporary and permanent construction and operational works
Discipline specific constraints
Arboriculture Study Area
Important Hedgerows
Root protection area
Veteran Trees - Impact
Unaffected
Trees - Impact
Removed
Affected Managed
Potentially Affected
Unaffected
Hedgerow - Impact
Removed
Affected Managed
Potentially Affected
Unaffected
Groups of trees - Impact
Removed
Unaffected

Note: The proposed overhead line alignment and proposed underground cable alignment together comprise the alignment. For further details regarding the design, please refer to Figures 4.1 (document reference 6.4.F1) and 4.2 (document reference 6.4.F2).

Notes: Background mapping information has been reproduced from the Ordnance Survey by permission of Ordnance Survey of the Controller of His Majesty's Stationery Office. © Crown copyright and database rights (2025) Licence OS100024241 and AC0000807948; © Crown copyright and database rights 2025 Ordnance Survey AC0000808122, Contains public sector information licensed under the Open Government Licence v3.0, © National Grid UK

Norwich
Cambridge
Ipswich
Chelmsford
Tilbury
London

Rev	Date	Description	Drawn	Check	Approv
B	Aug 2025	FOR DCO APPLICATION	JAL	AF	KB
A	Aug 2025	FOR DCO APPLICATION	JAL	AF	KB

nationalgrid

PROJECT: Norwich to Tilbury

Planning Inspectorate App Number: EN020027
Regulation 5(2)(a)

Title:

Figure A13.6.1- Landscape and Visual Arboriculture Impacts Plan
Page 8 of 396


Designed	M. Watson	Date	February 26
Drawn	J. Acero Leon	Date	February 26
Checked	A. Fell	Date	February 26
Approved	K. Burrows	Date	February 26
Scale:	1:2,500	Datum:	AOD
Original Size:	A3	Grid:	OS
Suitability Code:	A2	Project Number:	10059280

Suitability Description:
Accepted as Concept Stage

Drawing Number: 10059280-ARC-EBD-ZZ-DR-ZZ-00393
Revision: B

COPYRIGHT. NOT TO BE REPRODUCED WITHOUT THE WRITTEN PERMISSION OF NATIONAL GRID ELECTRICITY TRANSMISSION Plc

Doc Ref: 6.13.A6.F1

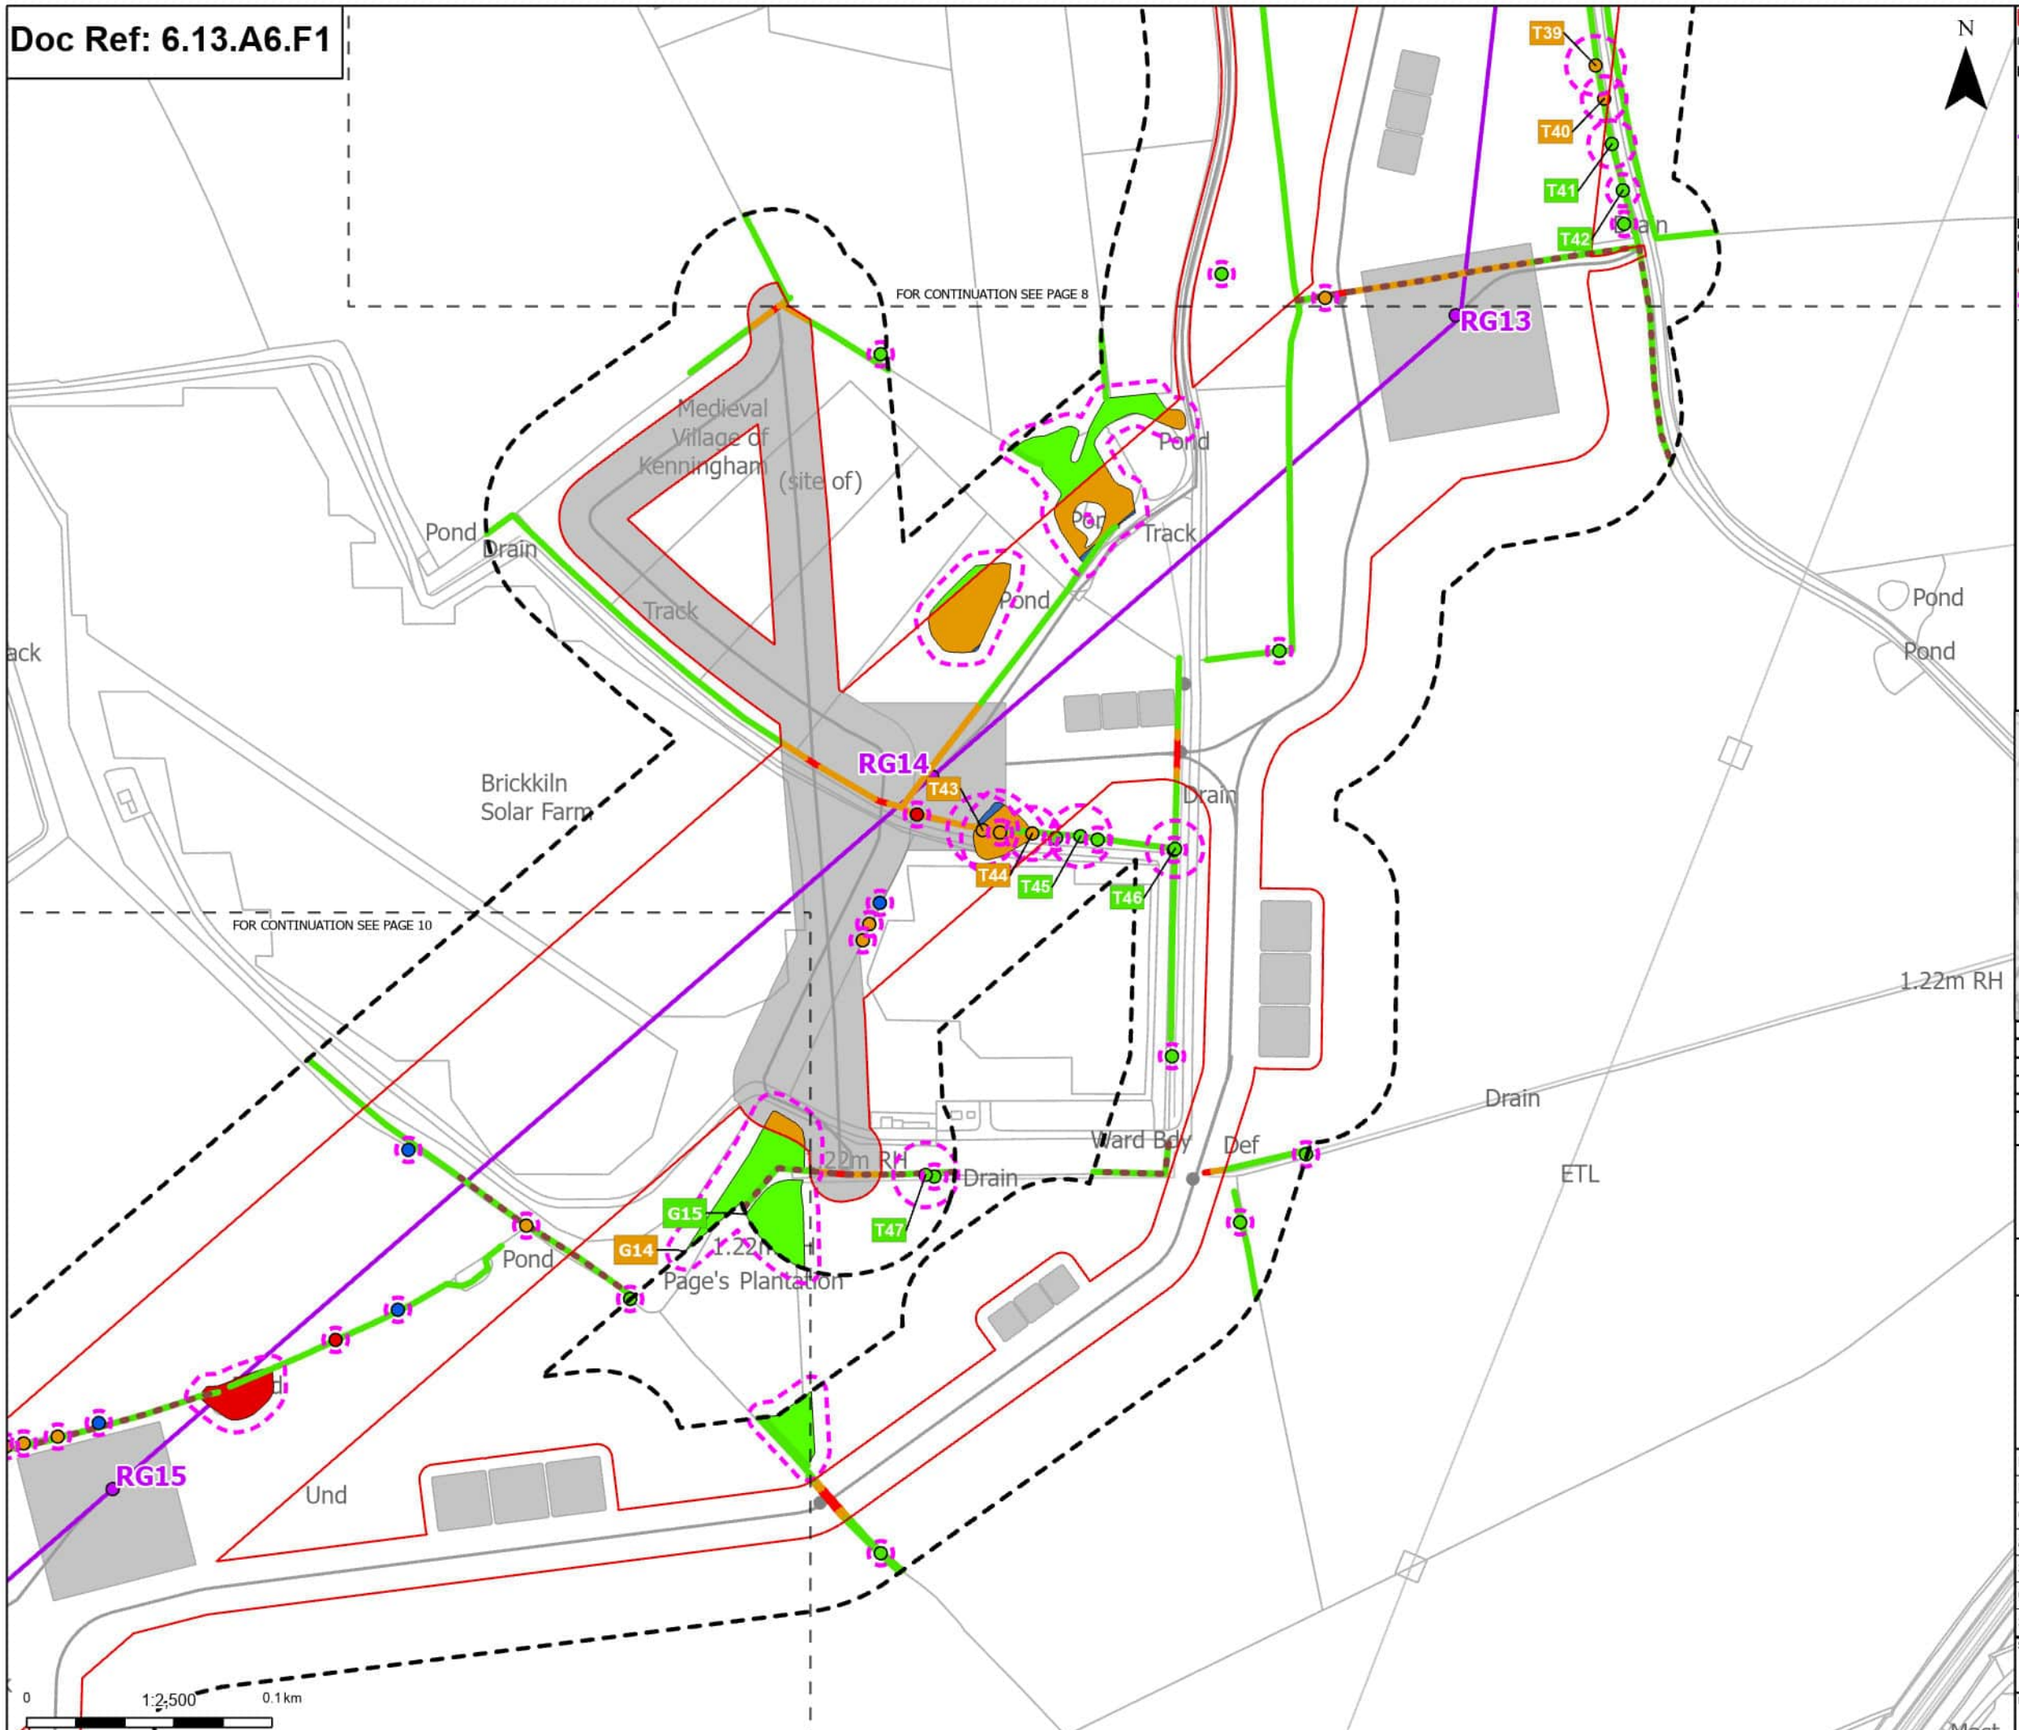

N

Order Limits
Sheet index cutline

Proposed project design details
- Proposed standard lattice pylon location
- Proposed overhead line alignment
- Other temporary and permanent construction and operational works

Discipline specific constraints
- Arboriculture Study Area
- Important Hedgerows
- Root protection area

Trees - Impact
- Removed
- Affected Managed
- Potentially Affected
- Unaffected

Hedgerow - Impact
- Removed
- Potentially Affected
- Unaffected

Groups of trees - Impact
- Removed
- Affected Managed
- Potentially Affected
- Unaffected

Note: The proposed overhead line alignment and proposed underground cable alignment together comprise the alignment. For further details regarding the design, please refer to Figures 4.1 (document reference 6.4.F1) and 4.2 (document reference 6.4.F2).

Notes: Background mapping information has been reproduced from the Ordnance Survey by permission of Ordnance Survey of the Controller of His Majesty's Stationery Office. © Crown copyright and database rights (2025) Licence OS100024241 and AC0000807948; © Crown copyright and database rights 2025 Ordnance Survey AC0000808122, Contains public sector information licensed under the Open Government Licence v3.0, © National Grid UK



Rev	Date	Description	Drawn	Check	Approv
B	Aug 2025	FOR DCO APPLICATION	JAL	AF	KB
A	Aug 2025	FOR DCO APPLICATION	JAL	AF	KB

nationalgrid

PROJECT: Norwich to Tilbury

Planning Inspectorate App Number: EN020027
Regulation 5(2)(a)

Title:

Figure A13.6.1- Landscape and Visual Arboriculture Impacts Plan
Page 9 of 396

Designed	M. Watson	Date	February 26
Drawn	J. Acero Leon	Date	February 26
Checked	A. Fell	Date	February 26
Approved	K. Burrows	Date	February 26
Scale:	1:2,500	Datum:	AOD
Original Size:	A3	Grid:	OS
Suitability Code:	A2	Project Number:	10059280


Suitability Description: Accepted as Concept Stage

Drawing Number: 10059280-ARC-EBD-ZZ-DR-ZZ-00393

Revision: B

COPYRIGHT: NOT TO BE REPRODUCED WITHOUT THE WRITTEN PERMISSION OF NATIONAL GRID ELECTRICITY TRANSMISSION Plc

Doc Ref: 6.13.A6.F1

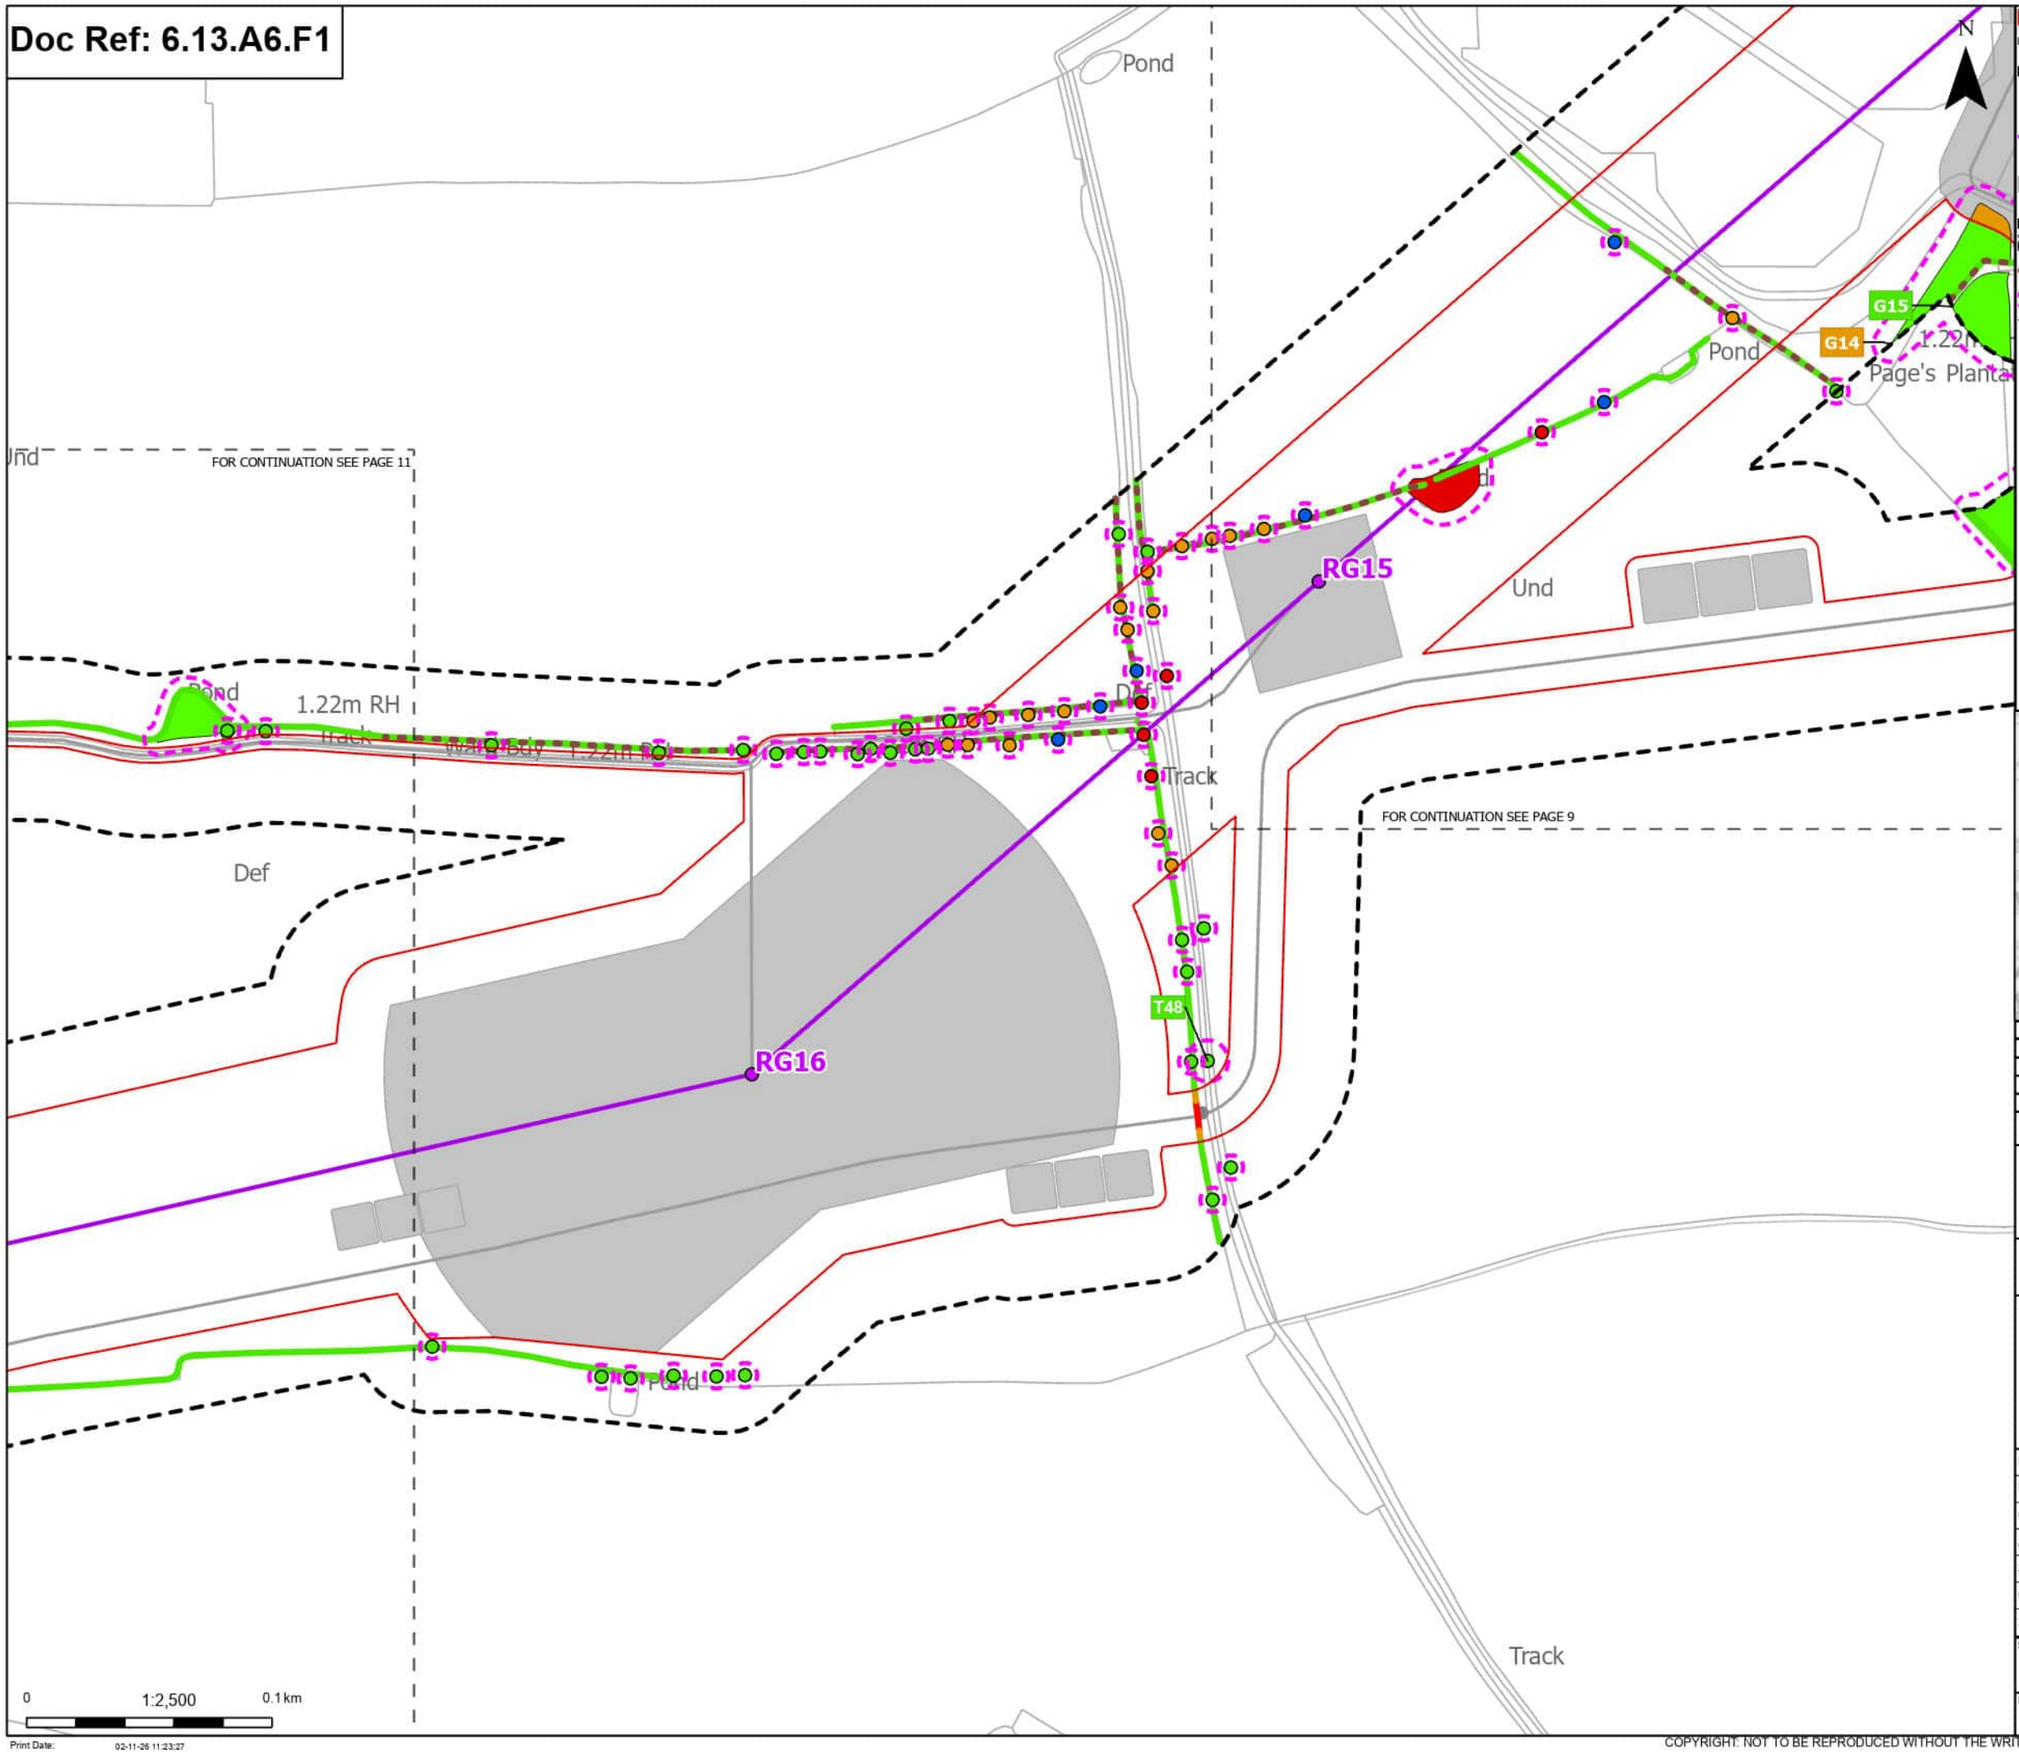

Print Date: 02-11-26 11:23:27

Order Limits
Sheet index cutline

Proposed project design details
- Proposed standard lattice pylon location
- Proposed overhead line alignment
- Other temporary and permanent construction and operational works

Discipline specific constraints
- Arboriculture Study Area
- Important Hedgerows
- Root protection area

Trees - Impact
- Removed
- Affected Managed
- Potentially Affected
- Unaffected

Hedgerow - Impact
- Removed
- Potentially Affected
- Unaffected

Groups of trees - Impact
- Removed
- Potentially Affected
- Unaffected

Note: The proposed overhead line alignment and proposed underground cable alignment together comprise the alignment. For further details regarding the design, please refer to Figures 4.1 (document reference 6.4.F1) and 4.2 (document reference 6.4.F2).

Notes: Background mapping information has been reproduced from the Ordnance Survey by permission of Ordnance Survey of the Controller of His Majesty's Stationery Office. © Crown copyright and database rights (2025) Licence OS100024241 and AC0000807948; © Crown copyright and database rights 2025 Ordnance Survey AC0000808122, Contains public sector information licensed under the Open Government Licence v3.0, © National Grid UK



Rev	Date	Description	Drawn	Check	Approv
B	Aug 2025	FOR DCO APPLICATION	JAL	AF	KB
A	Aug 2025	FOR DCO APPLICATION	JAL	AF	KB

nationalgrid

PROJECT: Norwich to Tilbury

Planning Inspectorate App Number: EN020027
Regulation 5(2)(a)

Title:

Figure A13.6.1- Landscape and Visual Arboriculture Impacts Plan
Page 10 of 396

Designed	M. Watson	Date	February 26
Drawn	J. Acero Leon	Date	February 26
Checked	A. Fell	Date	February 26
Approved	K. Burrows	Date	February 26
Scale:	1:2,500	Datum:	AOD
Original Size:	A3	Grid:	OS
Suitability Code:	A2	Project Number:	10059280


Suitability Description:
Accepted as Concept Stage

Drawing Number: 10059280-ARC-EBD-ZZ-DR-ZZ-00393

Revision: B

COPYRIGHT: NOT TO BE REPRODUCED WITHOUT THE WRITTEN PERMISSION OF NATIONAL GRID ELECTRICITY TRANSMISSION Plc

Doc Ref: 6.13.A6.F1

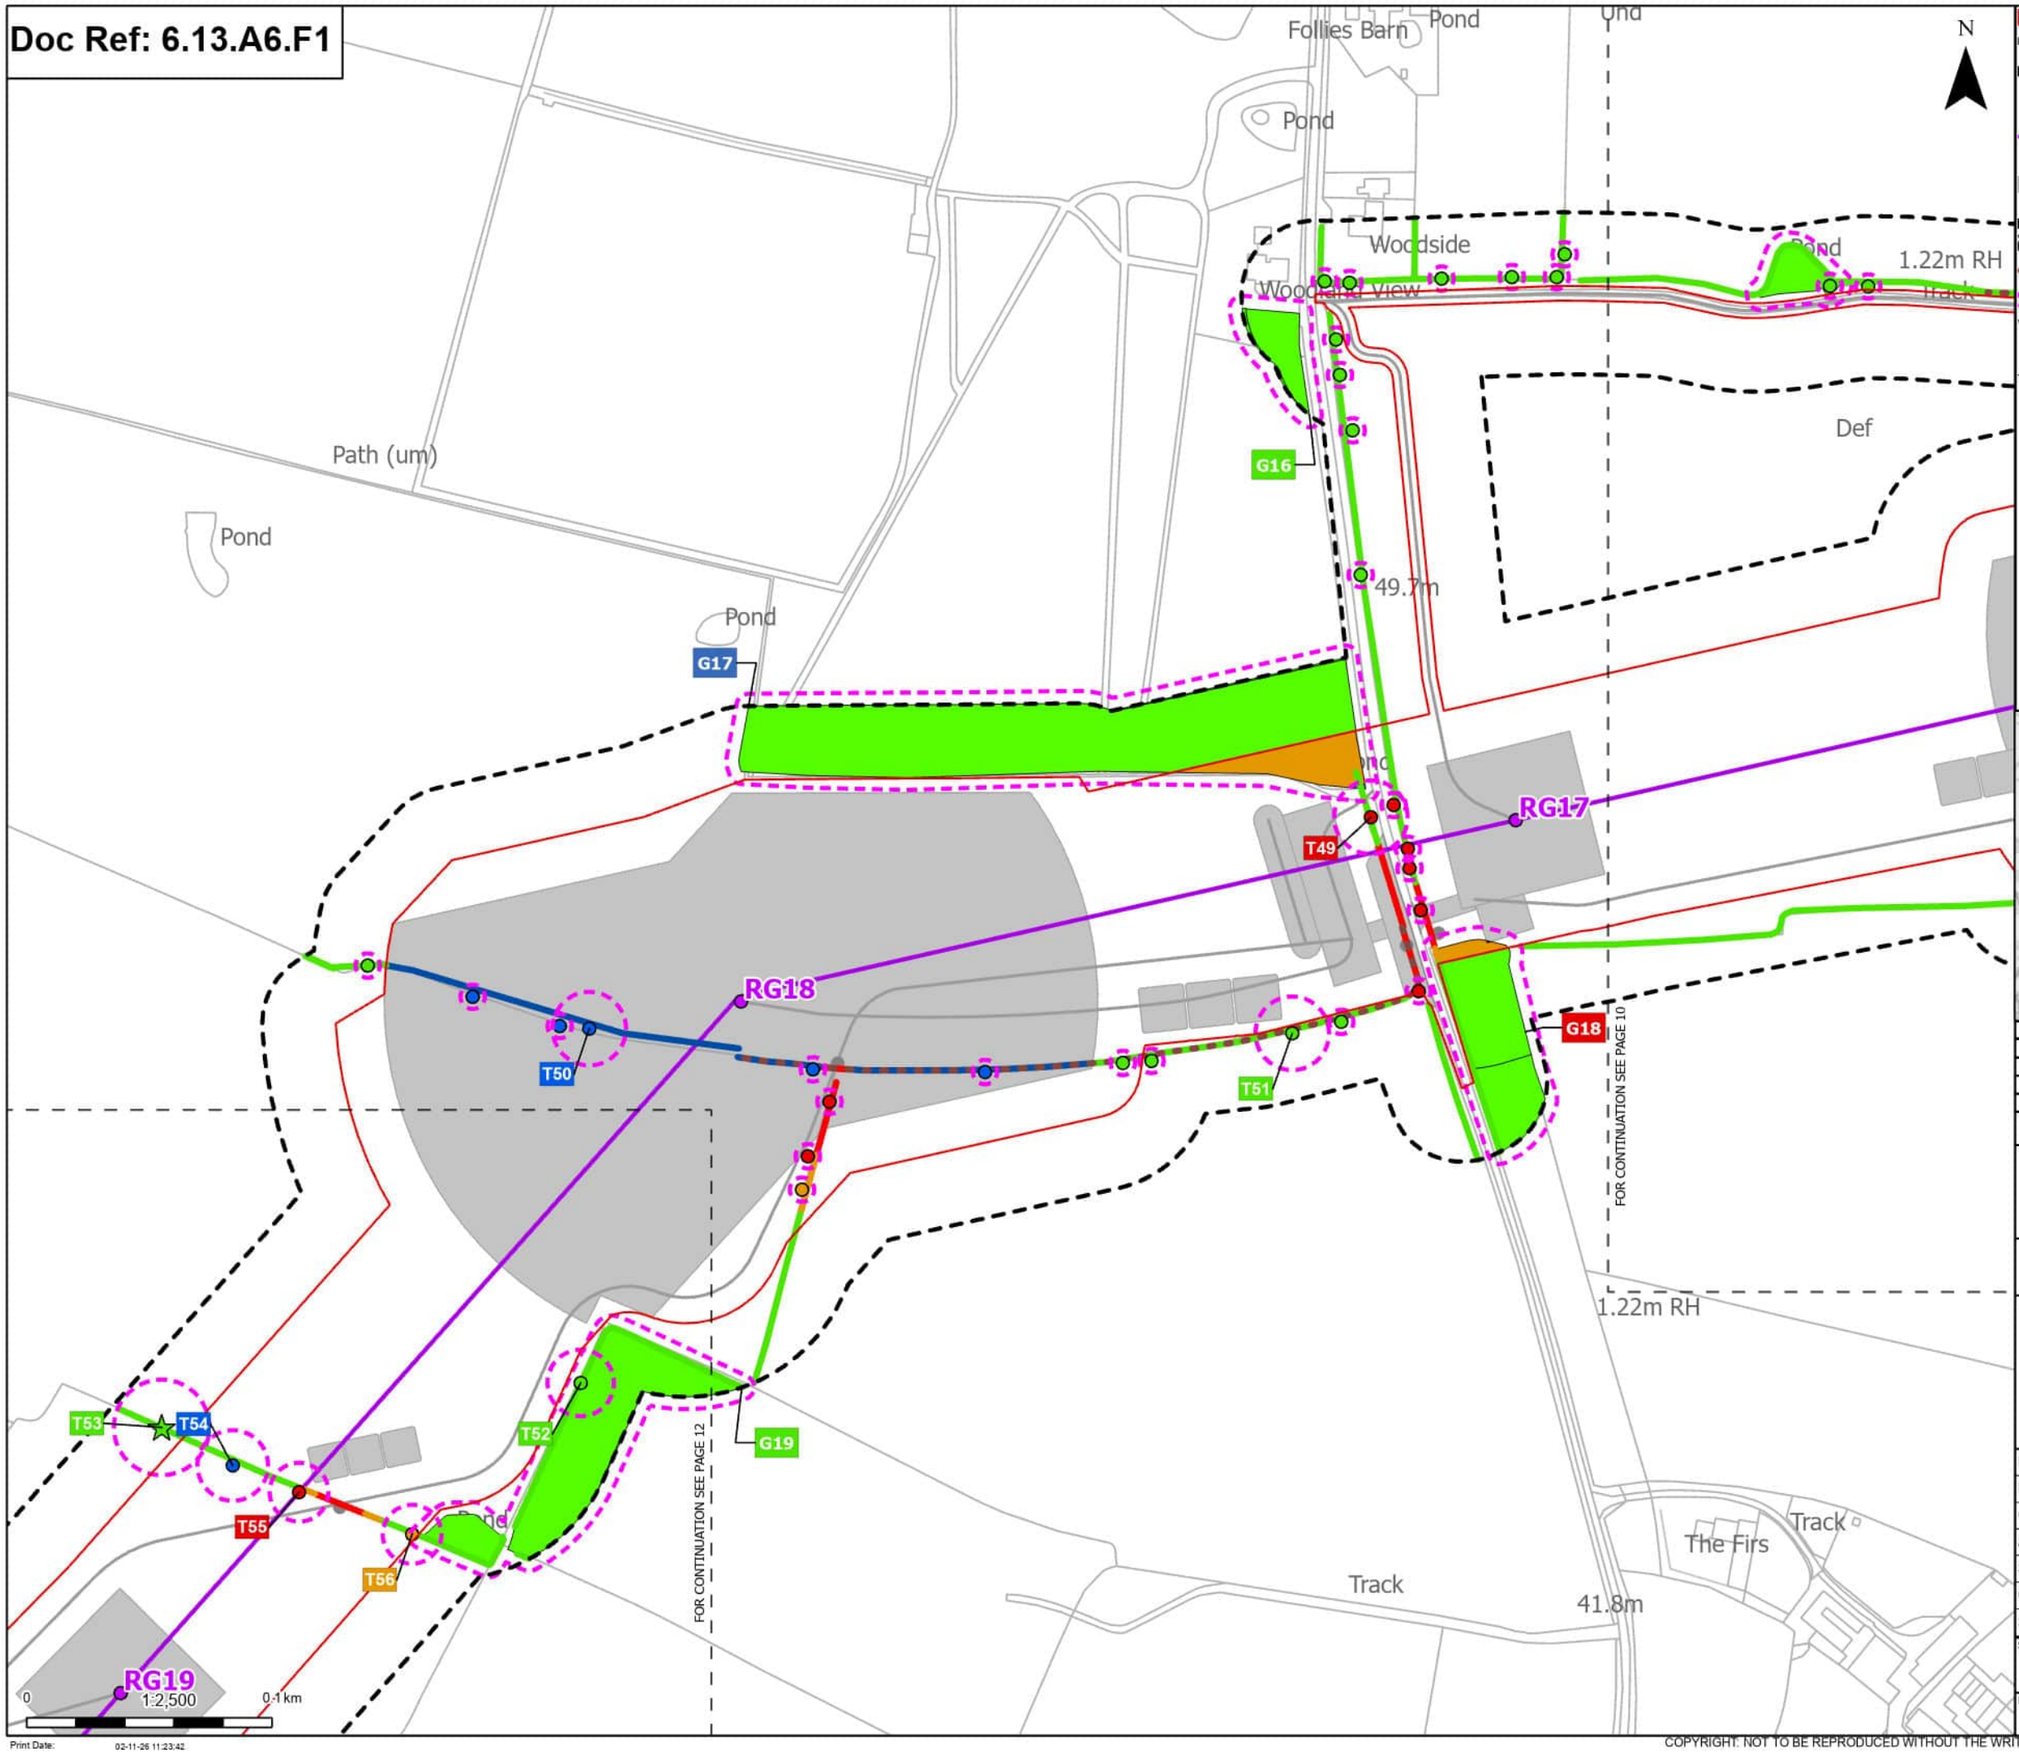

Order Limits
Sheet index cutline

Proposed project design details
Proposed standard lattice pylon location
Proposed overhead line alignment
Other temporary and permanent construction and operational works

Discipline specific constraints
Arboriculture Study Area
Important Hedgerows
Root protection area

Veteran Trees - Impact
Unaffected

Trees - Impact
Removed
Affected Managed
Potentially Affected
Unaffected

Hedgerow - Impact
Removed
Affected Managed
Potentially Affected
Unaffected

Groups of trees - Impact
Removed
Affected Managed
Potentially Affected
Unaffected

Note: The proposed overhead line alignment and proposed underground cable alignment together comprise the alignment. For further details regarding the design, please refer to Figures 4.1 (document reference 6.4.F1) and 4.2 (document reference 6.4.F2).

Notes: Background mapping information has been reproduced from the Ordnance Survey by permission of Ordnance Survey of the Controller of His Majesty's Stationery Office. © Crown copyright and database rights (2025) Licence OS100024241 and AC0000807948; © Crown copyright and database rights 2025 Ordnance Survey AC0000808122, Contains public sector information licensed under the Open Government Licence v3.0, © National Grid UK



Rev	Date	Description	Drawn	Check	Approv
B	Aug 2025	FOR DCO APPLICATION	JAL	AF	KB
A	Aug 2025	FOR DCO APPLICATION	JAL	AF	KB

nationalgrid

PROJECT: Norwich to Tilbury

Planning Inspectorate App Number: EN020027
Regulation 5(2)(a)

Title:

Figure A13.6.1- Landscape and Visual Arboriculture Impacts Plan
Page 11 of 396

Designed	M. Watson	Date	February 26
Drawn	J. Acero Leon	Date	February 26
Checked	A. Fell	Date	February 26
Approved	K. Burrows	Date	February 26
Scale:	1:2,500	Datum:	AOD
Original Size:	A3	Grid:	OS
Suitability Code:	A2	Project Number:	10059280


Suitability Description:
Accepted as Concept Stage

Drawing Number: 10059280-ARC-EBD-ZZ-DR-ZZ-00393
Revision: B

Print Date: 02-11-26 11:23:42

COPYRIGHT: NOT TO BE REPRODUCED WITHOUT THE WRITTEN PERMISSION OF NATIONAL GRID ELECTRICITY TRANSMISSION Plc

Doc Ref: 6.13.A6.F1

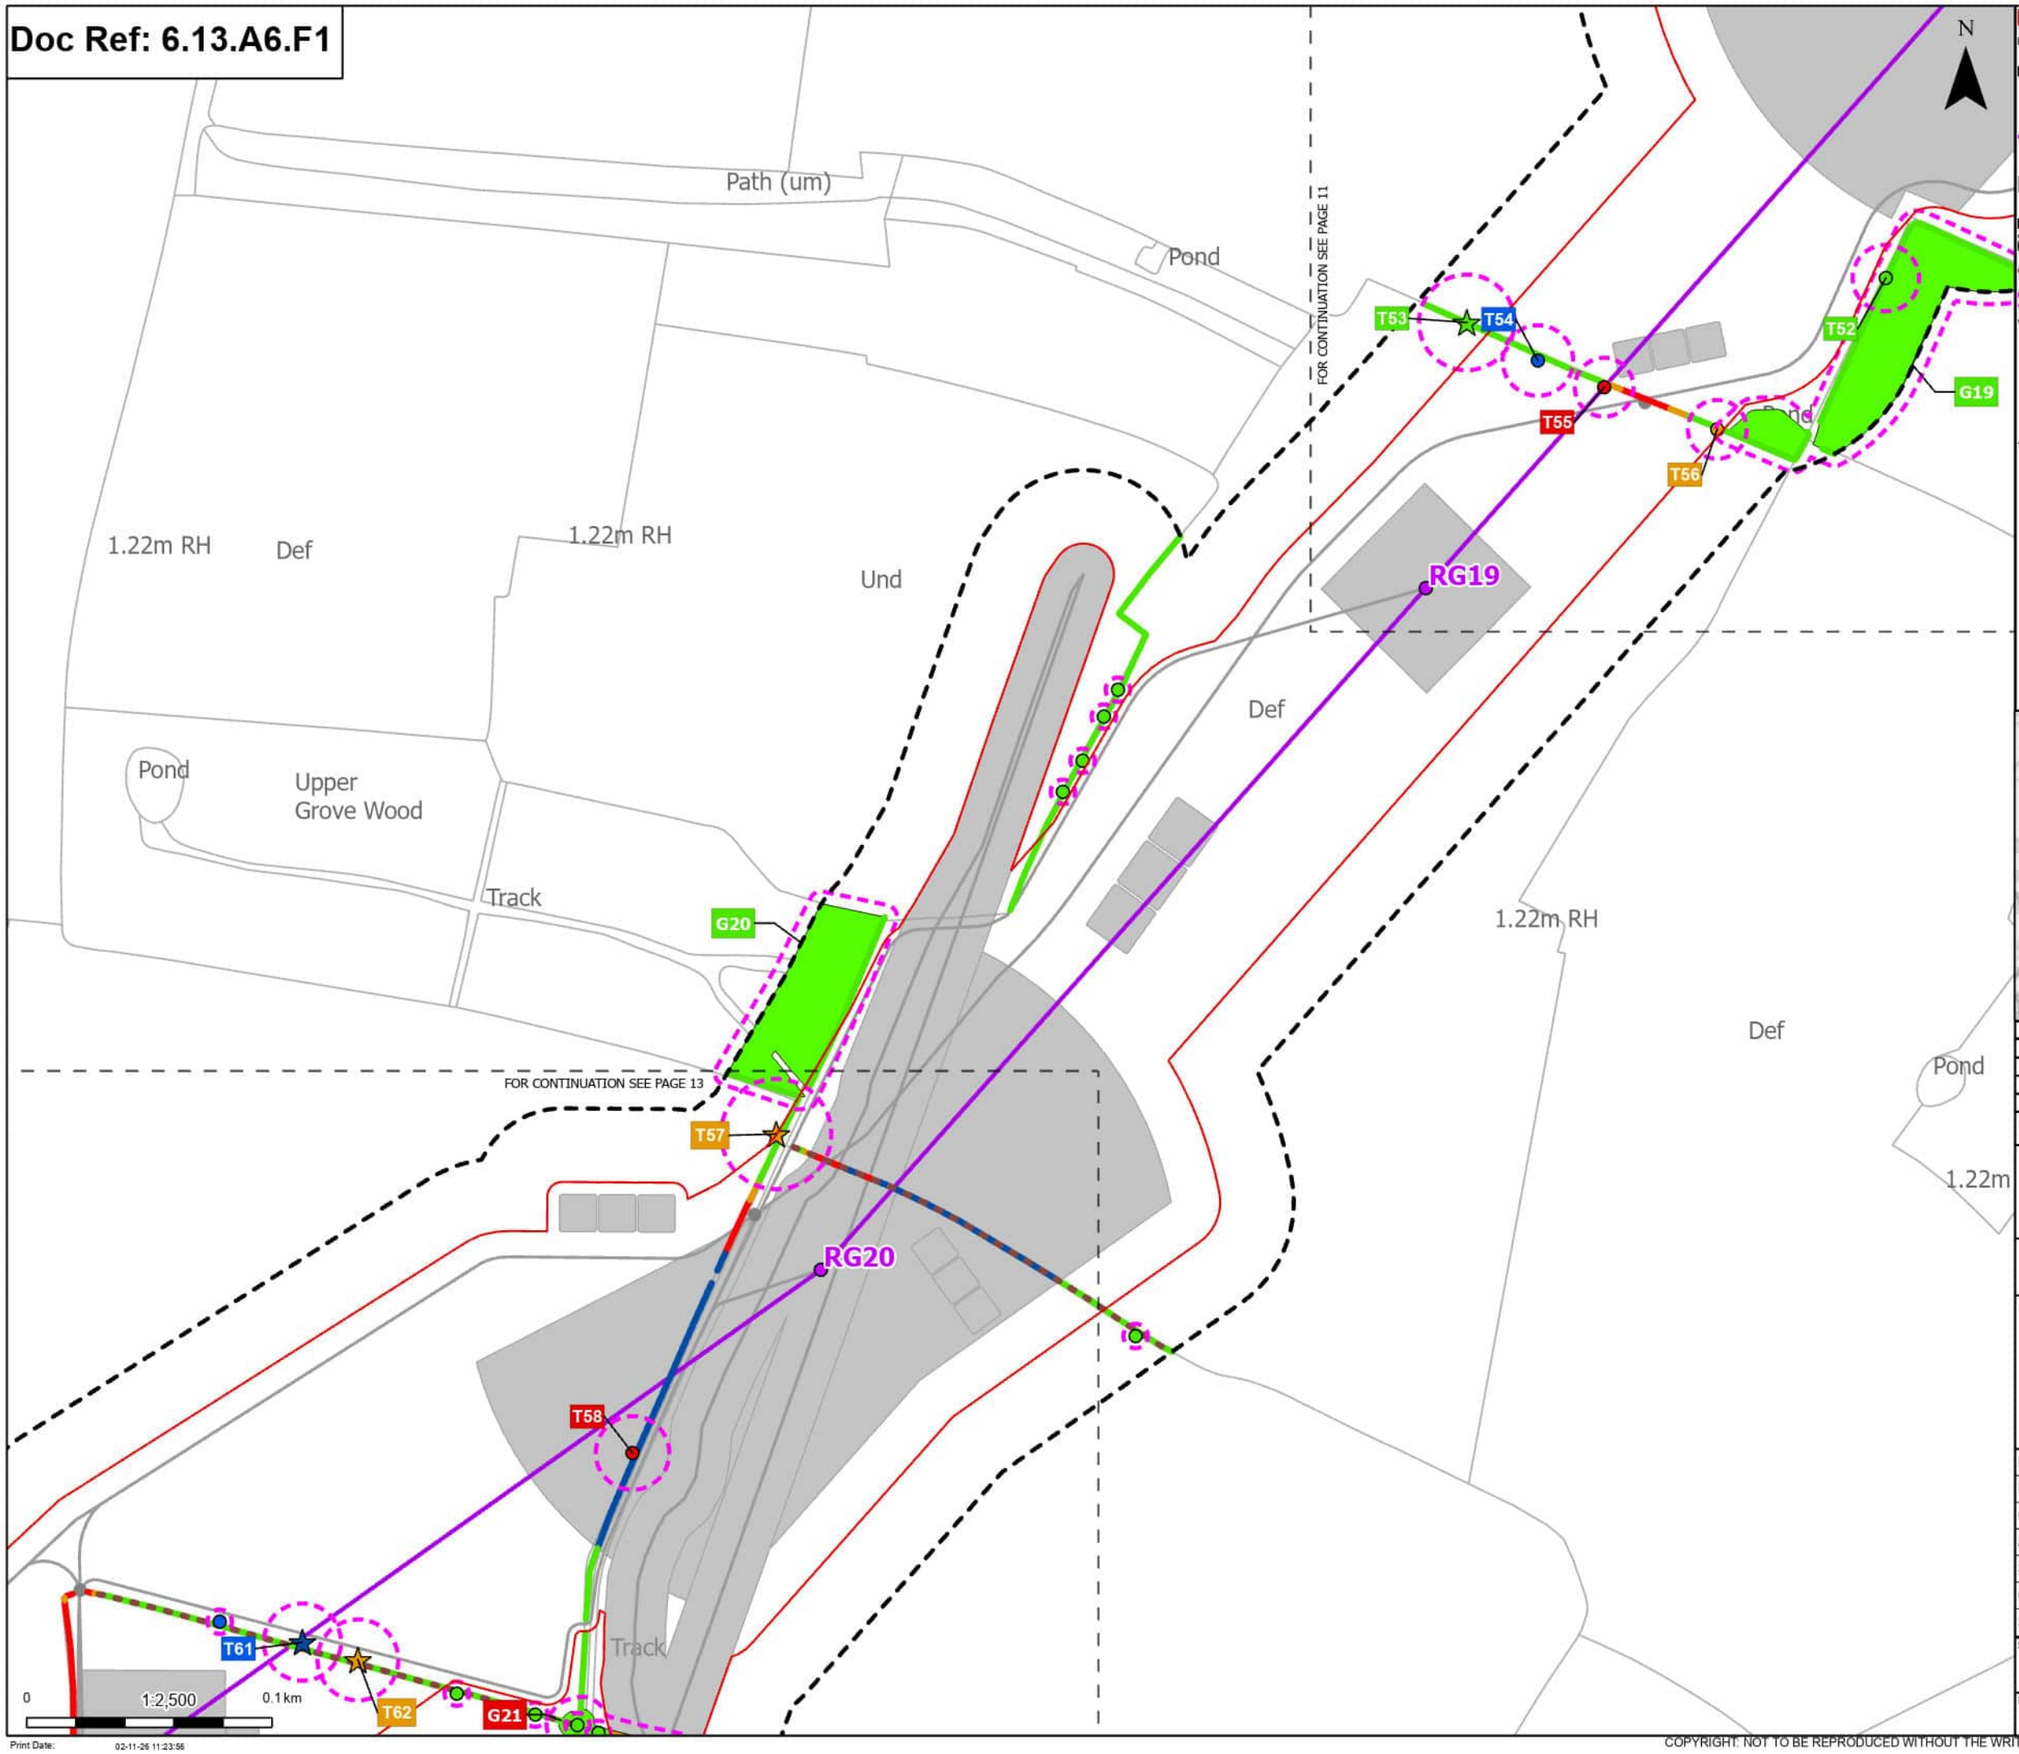

Order Limits
Sheet index cutline

Proposed project design details
- Proposed standard lattice pylon location
- Proposed overhead line alignment
- Other temporary and permanent construction and operational works

Discipline specific constraints
- Arboriculture Study Area
- Important Hedgerows
- Root protection area

Veteran Trees - Impact
- Affected Managed
- Potentially Affected
- Unaffected

Trees - Impact
- Removed

- Affected Managed
- Potentially Affected
- Unaffected

Hedgerow - Impact
- Removed
- Affected Managed
- Potentially Affected
- Unaffected

Groups of trees - Impact
- Potentially Affected
- Unaffected

Note: The proposed overhead line alignment and proposed underground cable alignment together comprise the alignment. For further details regarding the design, please refer to Figures 4.1 (document reference 6.4.F1) and 4.2 (document reference 6.4.F2).

Notes: Background mapping information has been reproduced from the Ordnance Survey by permission of Ordnance Survey of the Controller of His Majesty's Stationery Office. © Crown copyright and database rights (2025) Licence OS100024241 and AC0000807948; © Crown copyright and database rights 2025 Ordnance Survey AC0000808122, Contains public sector information licensed under the Open Government Licence v3.0, © National Grid UK



Rev	Date	Description	Drawn	Check	Approv
B	Aug 2025	FOR DCO APPLICATION	JAL	AF	KB
A	Aug 2025	FOR DCO APPLICATION	JAL	AF	KB

nationalgrid

PROJECT:
Norwich to Tilbury

Planning Inspectorate App Number: EN020027
Regulation 5(2)(a)

Title:

Figure A13.6.1- Landscape and Visual Arboriculture Impacts Plan
Page 12 of 396


Designed	M. Watson	Date	February 26
Drawn	J. Acero Leon	Date	February 26
Checked	A. Fell	Date	February 26
Approved	K. Burrows	Date	February 26
Scale:	1:2,500	Datum:	AOD
Original Size:	A3	Grid:	OS
Suitability Code:	A2	Project Number:	10059280

Suitability Description:
Accepted as Concept Stage

Drawing Number: 10059280-ARC-EBD-ZZ-DR-ZZ-00393
Revision: B

COPYRIGHT: NOT TO BE REPRODUCED WITHOUT THE WRITTEN PERMISSION OF NATIONAL GRID ELECTRICITY TRANSMISSION Plc

Doc Ref: 6.13.A6.F1

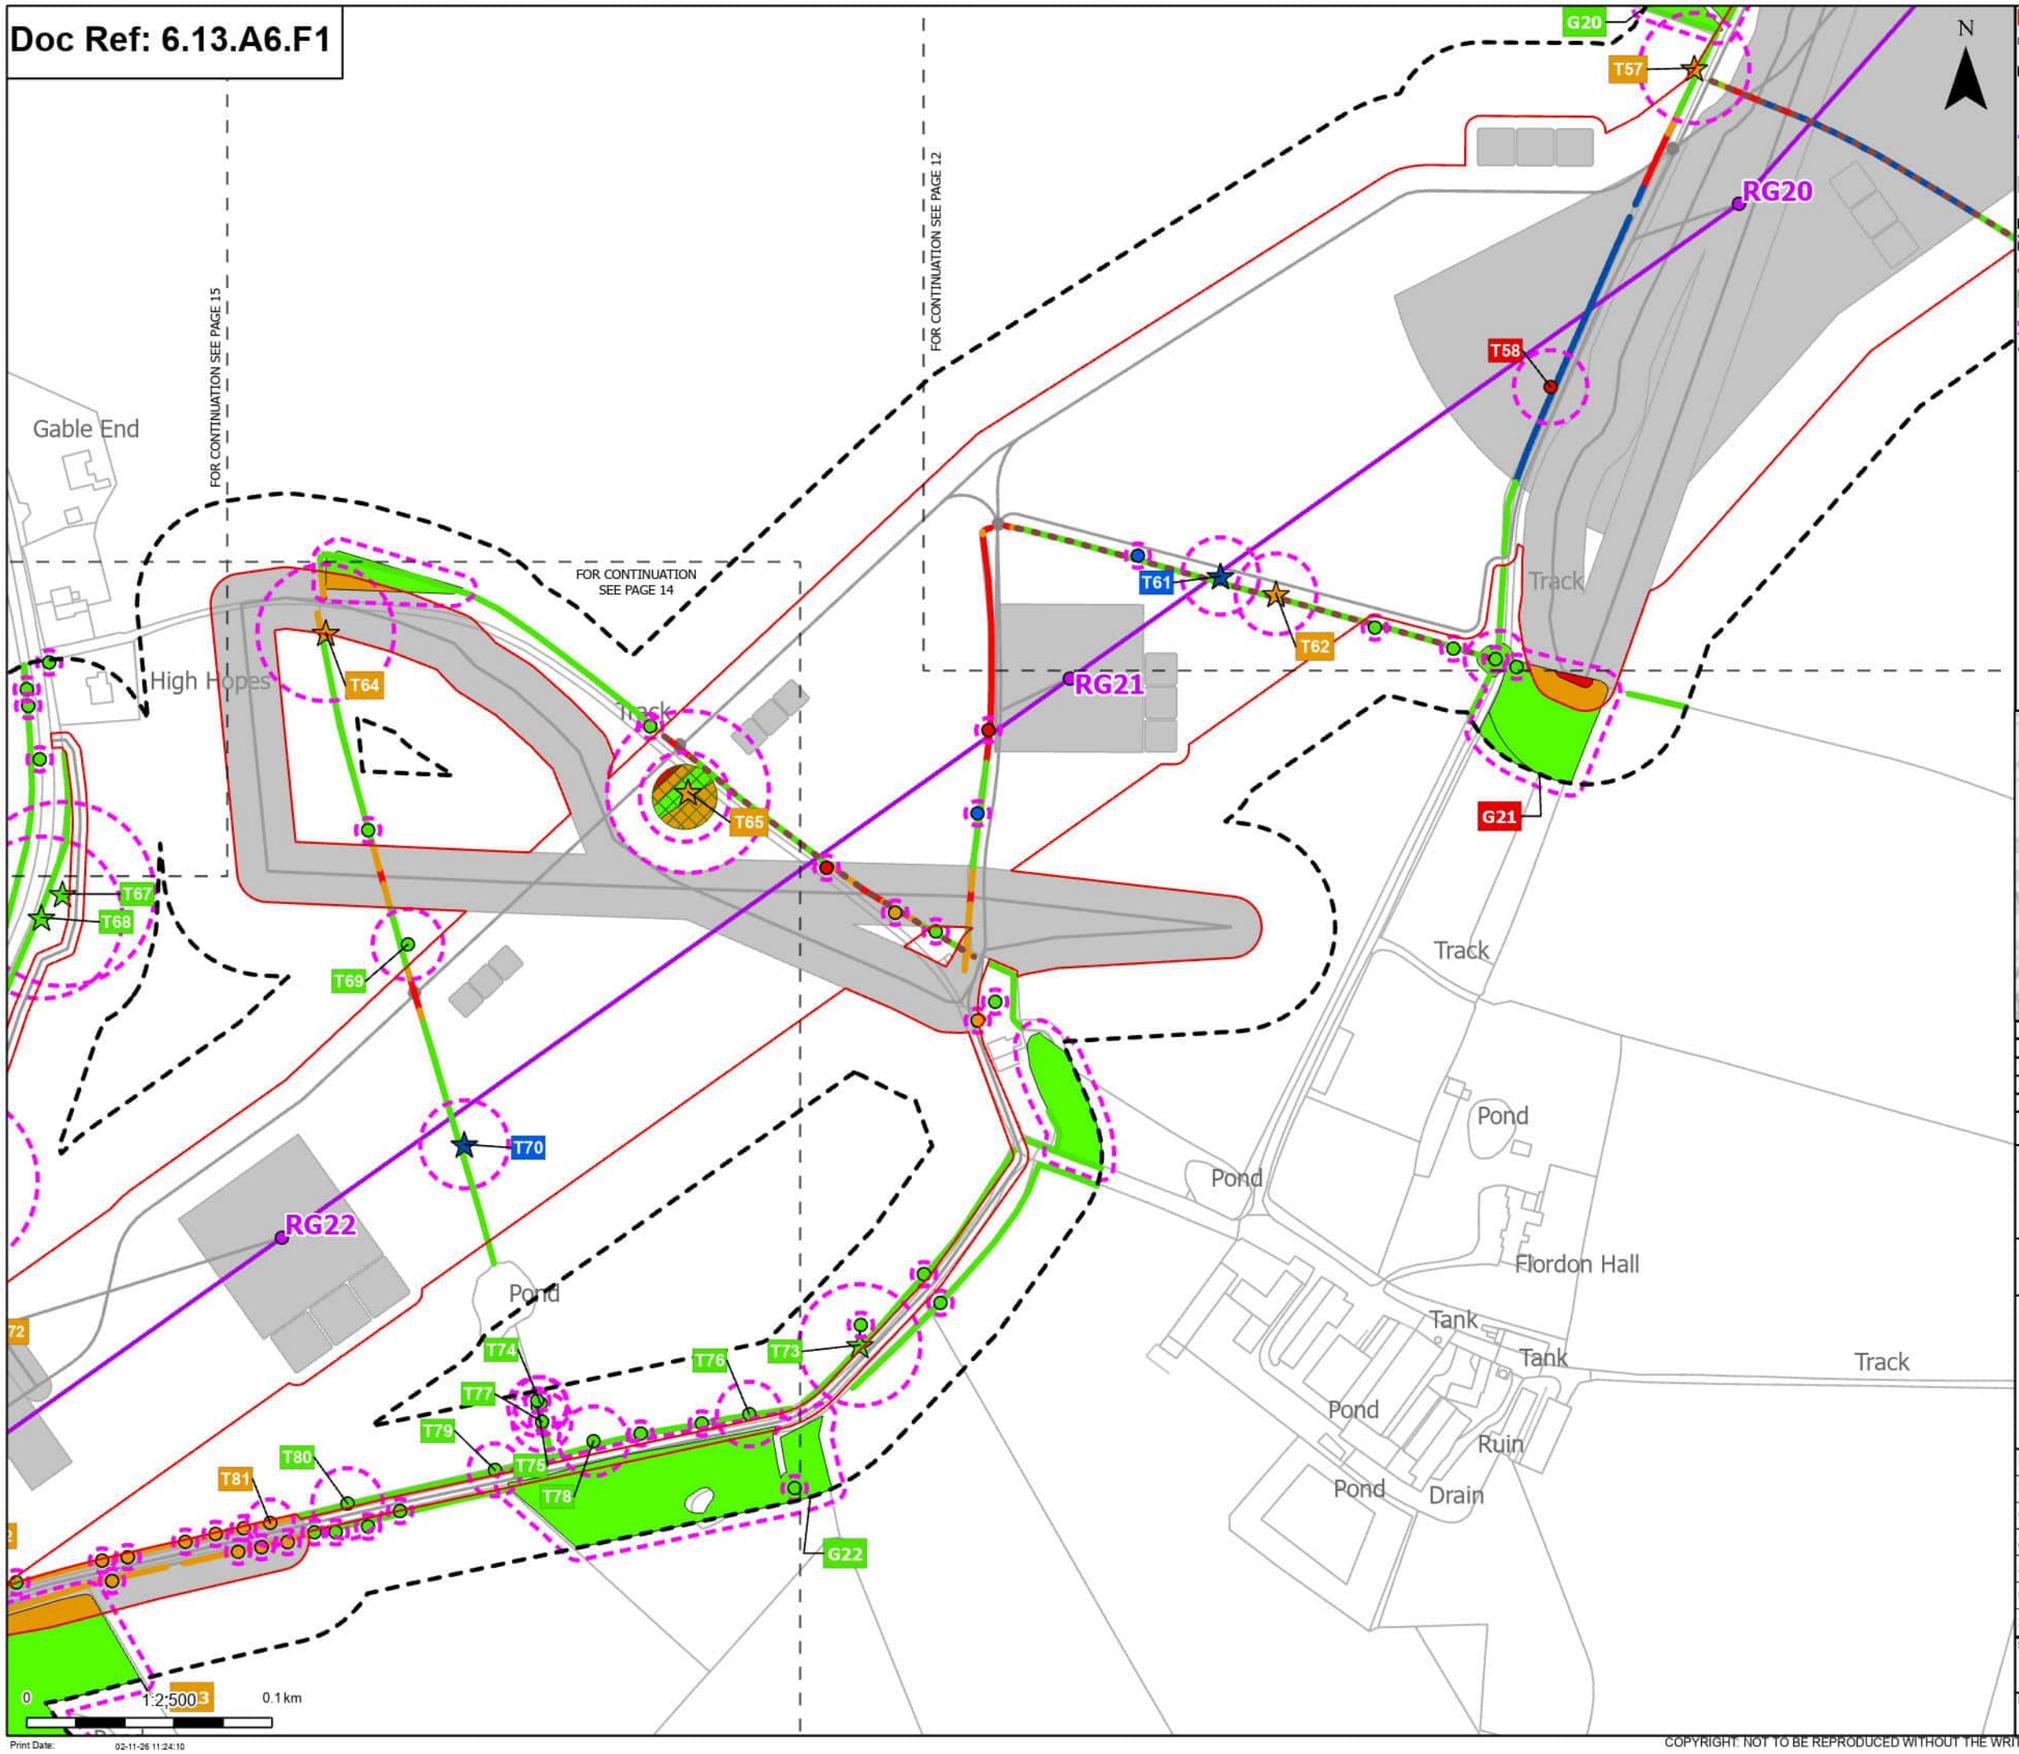

Order Limits
Sheet index cutline

Proposed project design details
Proposed standard lattice pylon location
Proposed overhead line alignment
Other temporary and permanent construction and operational works

Discipline specific constraints
Arboriculture Study Area
Important Hedgerows
TPO group of trees
Root protection area

Veteran Trees - Impact
Affected Managed
Potentially Affected
Unaffected

Trees - Impact
Removed
Affected Managed
Potentially Affected
Unaffected

Hedgerow - Impact
Removed
Affected Managed
Potentially Affected
Unaffected

Groups of trees - Impact
Removed
Potentially Affected
Unaffected

Note: The proposed overhead line alignment and proposed underground cable alignment together comprise the alignment. For further details regarding the design, please refer to Figures 4.1 (document reference 6.4.F1) and 4.2 (document reference 6.4.F2).

Notes: Background mapping information has been reproduced from the Ordnance Survey by permission of Ordnance Survey of the Controller of His Majesty's Stationery Office. © Crown copyright and database rights (2025) Licence OS100024241 and AC0000807948; © Crown copyright and database rights 2025 Ordnance Survey AC0000808122, Contains public sector information licensed under the Open Government Licence v3.0, © National Grid UK



Rev	Date	Description	Drawn	Check	Approv
B	Aug 2025	FOR DCO APPLICATION	JAL	AF	KB
A	Aug 2025	FOR DCO APPLICATION	JAL	AF	KB

nationalgrid

PROJECT: Norwich to Tilbury

Planning Inspectorate App Number: EN020027
Regulation 5(2)(a)

Title:

Figure A13.6.1- Landscape and Visual Arboriculture Impacts Plan
Page 13 of 396

Designed	M. Watson	Date	February 26
Drawn	J. Acero Leon	Date	February 26
Checked	A. Fell	Date	February 26
Approved	K. Burrows	Date	February 26
Scale:	1:2,500	Datum:	AOD
Original Size:	A3	Grid:	OS
Suitability Code:	A2	Project Number:	10059280

Suitability Description:
Accepted as Concept Stage

Drawing Number: 10059280-ARC-EBD-ZZ-DR-ZZ-00393
Revision: B

Print Date: 02-11-26 11:24:10

COPYRIGHT: NOT TO BE REPRODUCED WITHOUT THE WRITTEN PERMISSION OF NATIONAL GRID ELECTRICITY TRANSMISSION Plc

Doc Ref: 6.13.A6.F1

Def

FOR CONTINUATION SEE PAGE 15

FOR CONTINUATION SEE PAGE 17

FOR CONTINUATION SEE PAGE 13

High Hopes

Track

Pond

Pond

Penningdale

GP

45.4m

T63 T64 T65 T66 T67 T68 T69 T70 T71 T72 T74 T75 T76 T77 T78 T79 T80 T81 T82

G22 G23 G24

RG22 RG23 RG24

N

0 1:2,500 0.1 km

Print Date: 02-11-26 11:24:23

Order Limits
Sheet index cutline

Proposed project design details
Proposed standard lattice pylon location
Proposed overhead line alignment
Other temporary and permanent construction and operational works

Discipline specific constraints
Arboriculture Study Area
Important Hedgerows
TPO group of trees
Root protection area

Veteran Trees - Impact
Affected Managed
Potentially Affected
Unaffected

Trees - Impact
Removed
Potentially Affected
Unaffected

Hedgerow - Impact
Removed
Affected Managed
Potentially Affected
Unaffected

Groups of trees - Impact
Removed
Affected Managed
Potentially Affected
Unaffected

Note: The proposed overhead line alignment and proposed underground cable alignment together comprise the alignment. For further details regarding the design, please refer to Figures 4.1 (document reference 6.4.F1) and 4.2 (document reference 6.4.F2).

Notes: Background mapping information has been reproduced from the Ordnance Survey by permission of Ordnance Survey of the Controller of His Majesty's Stationery Office. © Crown copyright and database rights (2025) Licence OS100024241 and AC0000807948; © Crown copyright and database rights 2025 Ordnance Survey AC0000808122, Contains public sector information licensed under the Open Government Licence v3.0, © National Grid UK

Norwich
Cambridge
Ipswich
Chelmsford
Tilbury
London

Rev	Date	Description	Drawn	Check	Approv
B	Aug 2025	FOR DCO APPLICATION	JAL	AF	KB
A	Aug 2025	FOR DCO APPLICATION	JAL	AF	KB

nationalgrid

PROJECT: Norwich to Tilbury

Planning Inspectorate App Number: EN020027
Regulation 5(2)(a)

Title:

Figure A13.6.1- Landscape and Visual Arboriculture Impacts Plan
Page 14 of 396

Designed	M. Watson	Date	February 26
Drawn	J. Acero Leon	Date	February 26
Checked	A. Fell	Date	February 26
Approved	K. Burrows	Date	February 26
Scale:	1:2,500	Datum:	AOD
Original Size:	A3	Grid:	OS
Suitability Code:	A2	Project Number:	10059280

Suitability Description:
Accepted as Concept Stage

Drawing Number: 10059280-ARC-EBD-ZZ-DR-ZZ-00393
Revision: B

COPYRIGHT: NOT TO BE REPRODUCED WITHOUT THE WRITTEN PERMISSION OF NATIONAL GRID ELECTRICITY TRANSMISSION Plc

Doc Ref: 6.13.A6.F1

Track

WYMONDHAM ROAD

FOR CONTINUATION SEE PAGE 16

44.8m

FLORDON ROAD

CR

1.22m RH

47.9m

Drain

Pond

Pond

Drain

Def

RH

CR

T59

T60

T63

FOR CONTINUATION SEE PAGE 14

FOR CONTINUATION SEE PAGE 13

Gable End

High H

0 1:2,500 0.1 km

Print Date: 02-11-26 11:24:38

N

Order Limits

Sheet index cutline

Proposed project design details

Other temporary and permanent construction and operational works

Discipline specific constraints

Arboriculture Study Area

Root protection area

Trees - Impact

Potentially Affected

Unaffected

Hedgerow - Impact

Removed

Potentially Affected

Unaffected

Note: The proposed overhead line alignment and proposed underground cable alignment together comprise the alignment. For further details regarding the design, please refer to Figures 4.1 (document reference 6.4.F1) and 4.2 (document reference 6.4.F2).

Notes: Background mapping information has been reproduced from the Ordnance Survey by permission of Ordnance Survey of the Controller of His Majesty's Stationery Office. © Crown copyright and database rights (2025) Licence OS100024241 and AC0000807948; © Crown copyright and database rights 2025 Ordnance Survey AC0000808122, Contains public sector information licensed under the Open Government Licence v3.0, © National Grid UK



Rev	Date	Description	Drawn	Check	Approv
B	Aug 2025	FOR DCO APPLICATION	JAL	AF	KB
A	Aug 2025	FOR DCO APPLICATION	JAL	AF	KB

nationalgrid

PROJECT: Norwich to Tilbury

Planning Inspectorate App Number: EN020027
Regulation 5(2)(a)

Title:

Figure A13.6.1- Landscape and Visual Arboriculture Impacts Plan
Page 15 of 396

Designed	M. Watson	Date	February 26
Drawn	J. Acero Leon	Date	February 26
Checked	A. Fell	Date	February 26
Approved	K. Burrows	Date	February 26
Scale:	1:2,500	Datum:	AOD
Original Size:	A3	Grid:	OS
Suitability Code:	A2	Project Number:	10059280

Suitability Description:


Accepted as Concept Stage

Drawing Number: 10059280-ARC-EBD-ZZ-DR-ZZ-00393

Revision: B

COPYRIGHT: NOT TO BE REPRODUCED WITHOUT THE WRITTEN PERMISSION OF NATIONAL GRID ELECTRICITY TRANSMISSION Plc

Doc Ref: 6.13.A6.F1

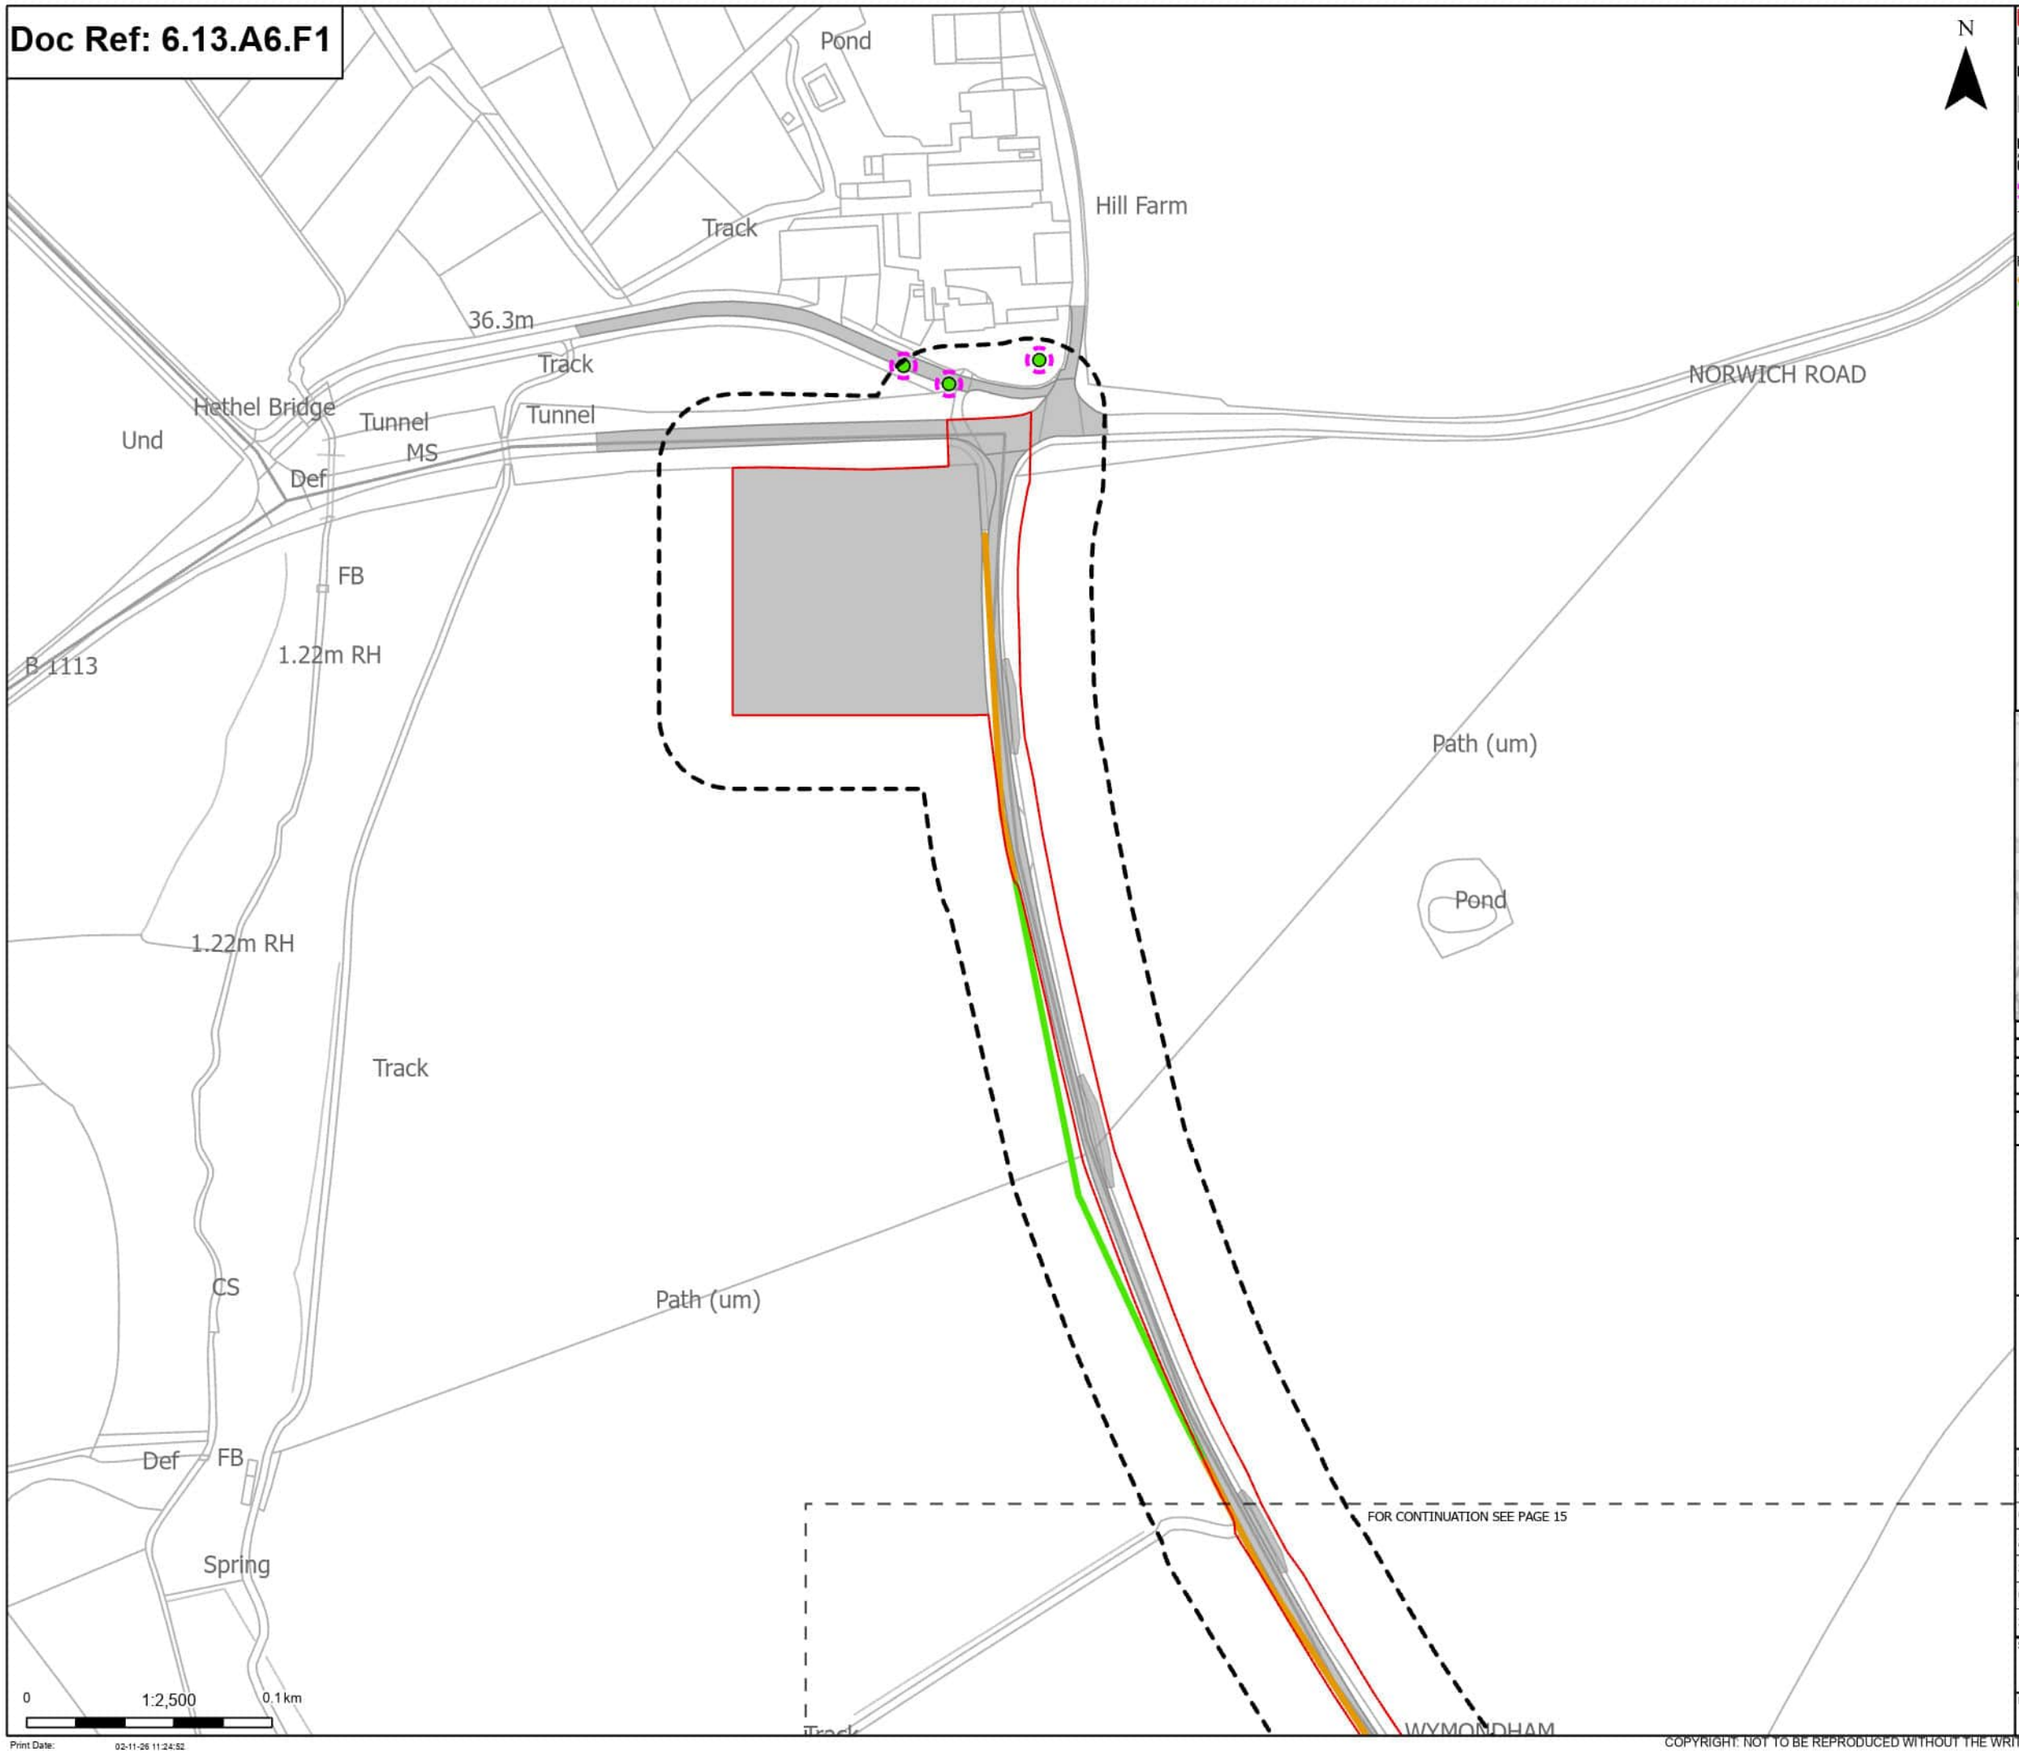

N

Order Limits

Sheet index cutline

Proposed project design details

Other temporary and permanent construction and operational works

Discipline specific constraints

Arboriculture Study Area

Root protection area

Trees - Impact

Unaffected

Hedgerow - Impact

Potentially Affected

Unaffected

Note: The proposed overhead line alignment and proposed underground cable alignment together comprise the alignment. For further details regarding the design, please refer to Figures 4.1 (document reference 6.4.F1) and 4.2 (document reference 6.4.F2).

Notes: Background mapping information has been reproduced from the Ordnance Survey by permission of Ordnance Survey of the Controller of His Majesty's Stationery Office. © Crown copyright and database rights (2025) Licence OS100024241 and AC0000807948; © Crown copyright and database rights 2025 Ordnance Survey AC0000808122, Contains public sector information licensed under the Open Government Licence v3.0, © National Grid UK



Rev	Date	Description	Drawn	Check	Approv
B	Aug 2025	FOR DCO APPLICATION	JAL	AF	KB
A	Aug 2025	FOR DCO APPLICATION	JAL	AF	KB

nationalgrid

PROJECT: Norwich to Tilbury

Planning Inspectorate App Number: EN020027
Regulation 5(2)(a)

Title:

Figure A13.6.1- Landscape and Visual Arboriculture Impacts Plan
Page 16 of 396

Designed	M. Watson	Date	February 26
Drawn	J. Acero Leon	Date	February 26
Checked	A. Fell	Date	February 26
Approved	K. Burrows	Date	February 26
Scale:	1:2,500	Datum:	AOD
Original Size:	A3	Grid:	OS
Suitability Code:	A2	Project Number:	10059280

Suitability Description:


Accepted as Concept Stage

Drawing Number: 10059280-ARC-EBD-ZZ-DR-ZZ-00393

Revision: B

COPYRIGHT: NOT TO BE REPRODUCED WITHOUT THE WRITTEN PERMISSION OF NATIONAL GRID ELECTRICITY TRANSMISSION Plc

Doc Ref: 6.13.A6.F1

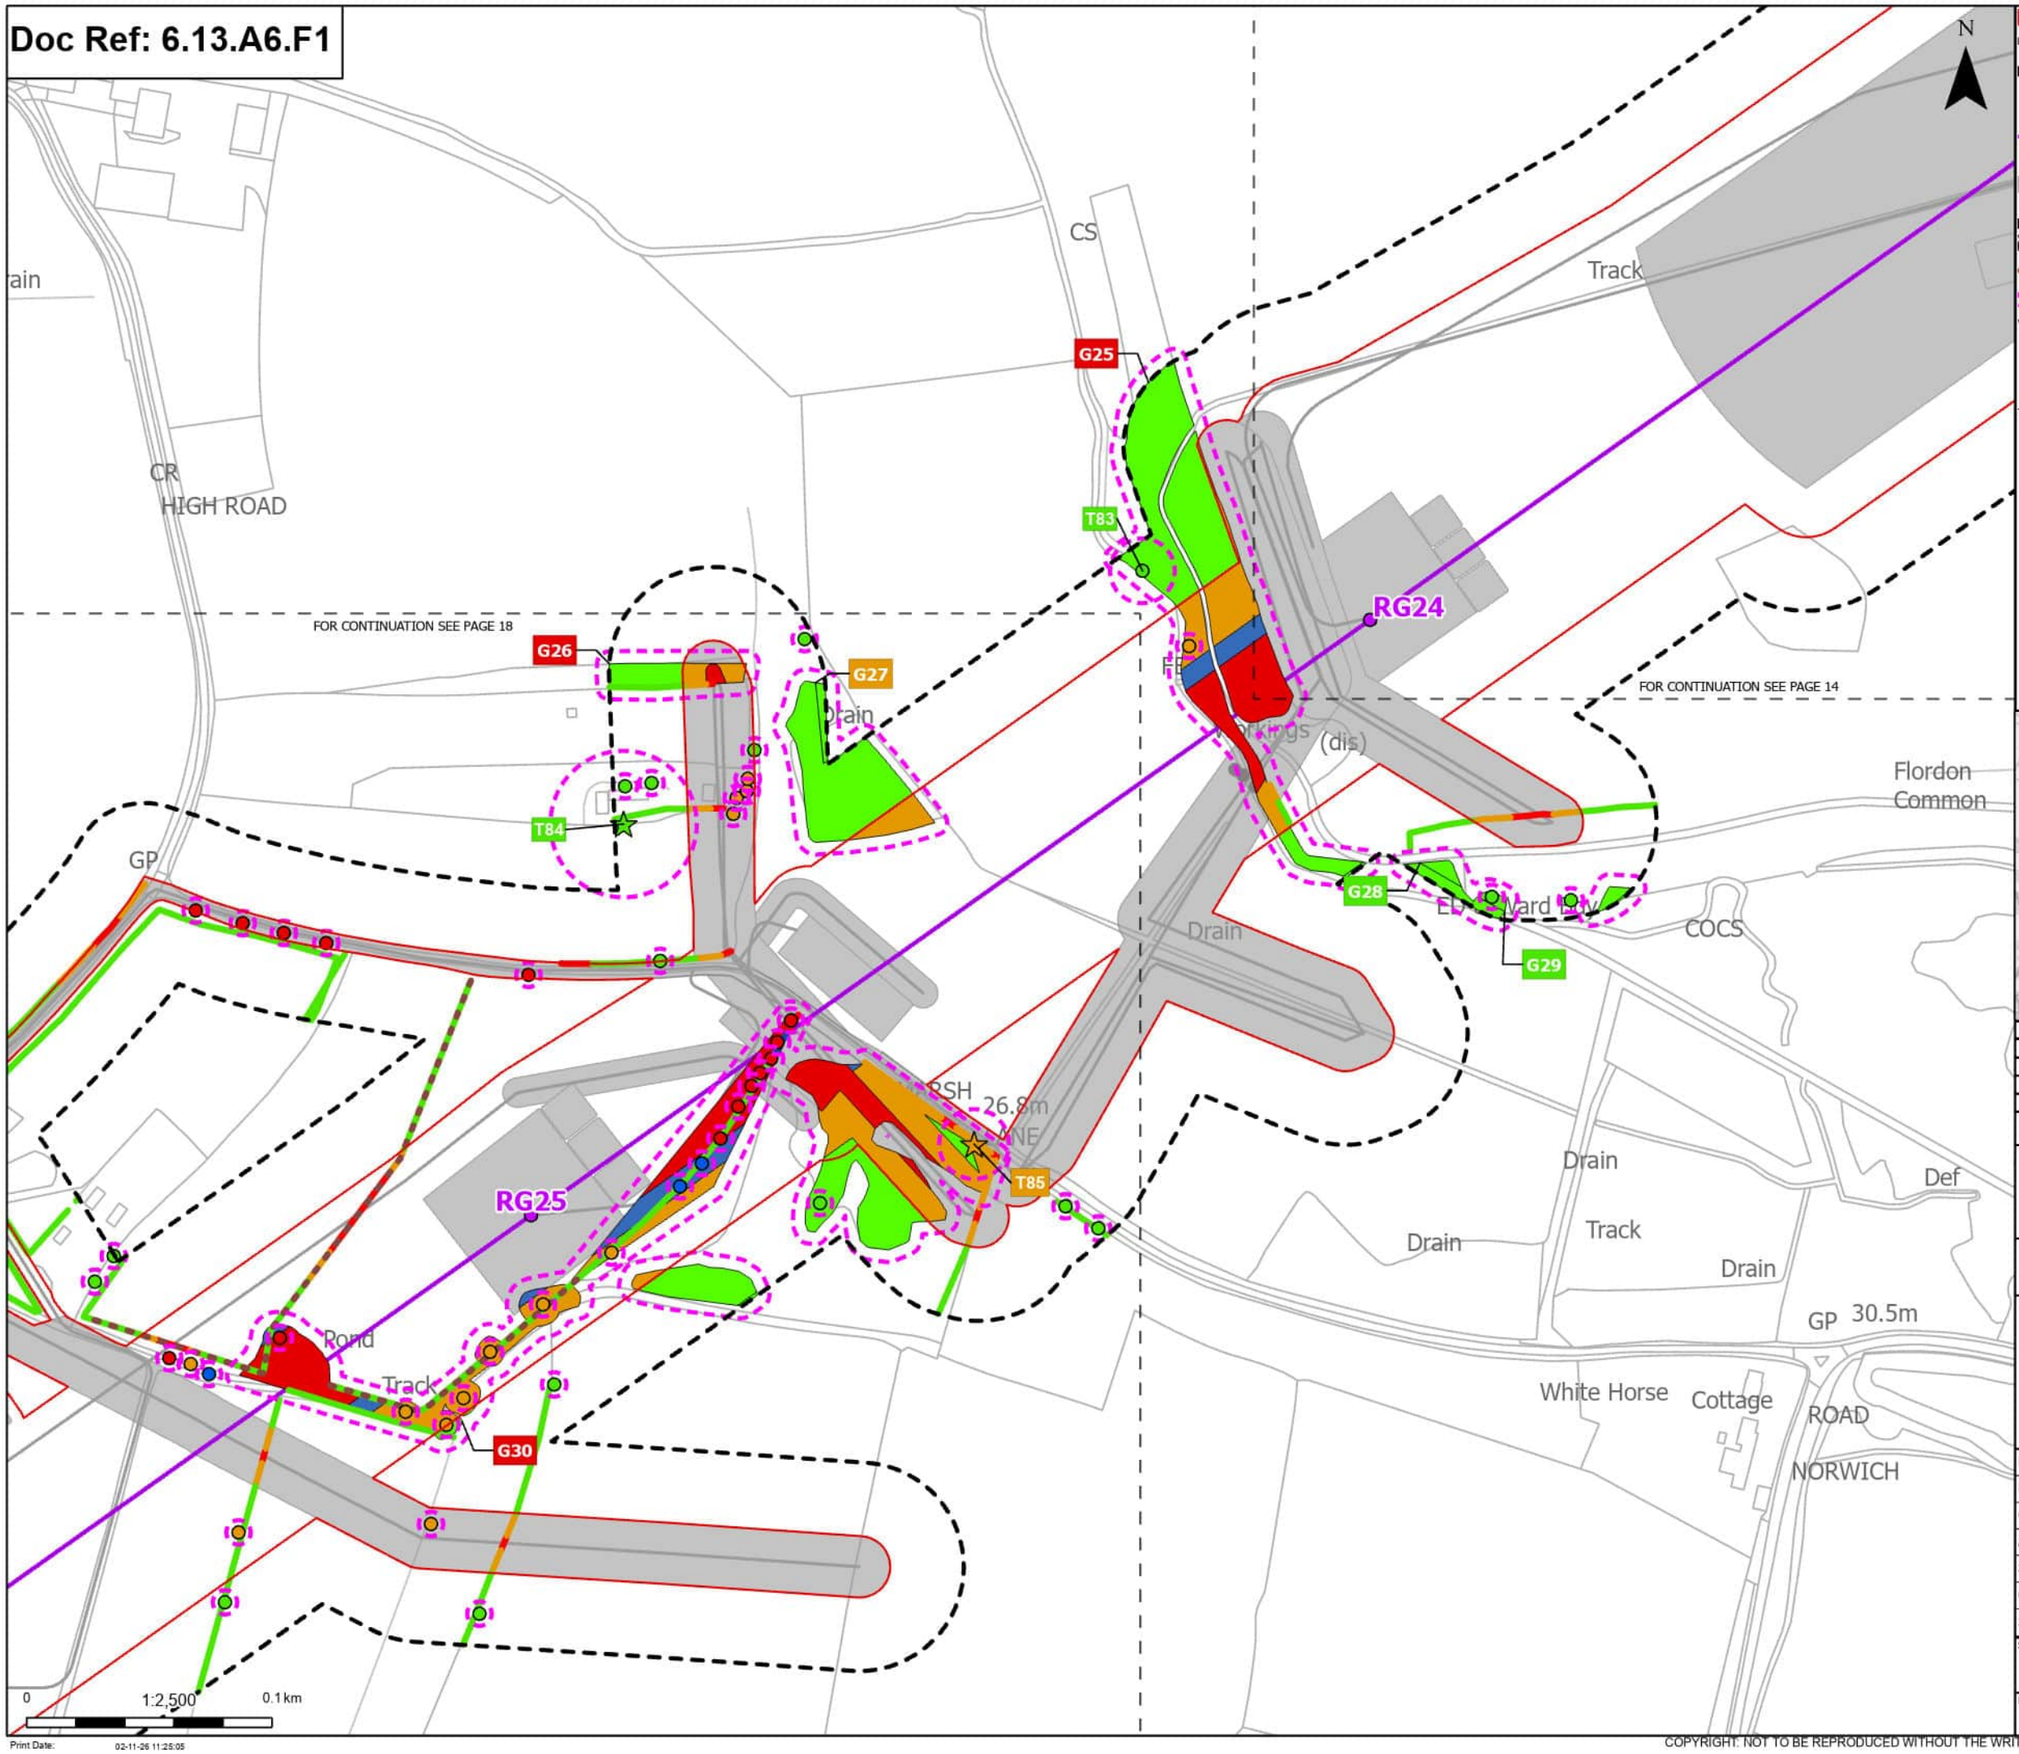

Order Limits
Sheet index cutline

Proposed project design details
Proposed standard lattice pylon location
Proposed overhead line alignment
Other temporary and permanent construction and operational works

Discipline specific constraints
Arboriculture Study Area
Important Hedgerows
Root protection area

Veteran Trees - Impact
Potentially Affected
Unaffected

Trees - Impact
Removed
Affected Managed

Potentially Affected
Unaffected

Hedgerow - Impact
Removed
Affected Managed
Potentially Affected
Unaffected

Groups of trees - Impact
Removed
Affected Managed
Potentially Affected
Unaffected

Note: The proposed overhead line alignment and proposed underground cable alignment together comprise the alignment. For further details regarding the design, please refer to Figures 4.1 (document reference 6.4.F1) and 4.2 (document reference 6.4.F2).

Notes: Background mapping information has been reproduced from the Ordnance Survey by permission of Ordnance Survey of the Controller of His Majesty's Stationery Office. © Crown copyright and database rights (2025) Licence OS100024241 and AC0000807948; © Crown copyright and database rights 2025 Ordnance Survey AC0000808122, Contains public sector information licensed under the Open Government Licence v3.0, © National Grid UK



Rev	Date	Description	Drawn	Check	Approv
B	Aug 2025	FOR DCO APPLICATION	JAL	AF	KB
A	Aug 2025	FOR DCO APPLICATION	JAL	AF	KB

nationalgrid

PROJECT:
Norwich to Tilbury

Planning Inspectorate App Number: EN020027
Regulation 5(2)(a)

Title:

Figure A13.6.1- Landscape and Visual Arboriculture Impacts Plan
Page 17 of 396

Designed	M. Watson	Date	February 26
Drawn	J. Acero Leon	Date	February 26
Checked	A. Fell	Date	February 26
Approved	K. Burrows	Date	February 26
Scale:	1:2,500	Datum:	AOD
Original Size:	A3	Grid:	OS
Suitability Code:	A2	Project Number:	10059280


Suitability Description:
Accepted as Concept Stage

Drawing Number: 10059280-ARC-EBD-ZZ-DR-ZZ-00393

Revision: B

COPYRIGHT: NOT TO BE REPRODUCED WITHOUT THE WRITTEN PERMISSION OF NATIONAL GRID ELECTRICITY TRANSMISSION Plc

Doc Ref: 6.13.A6.F1

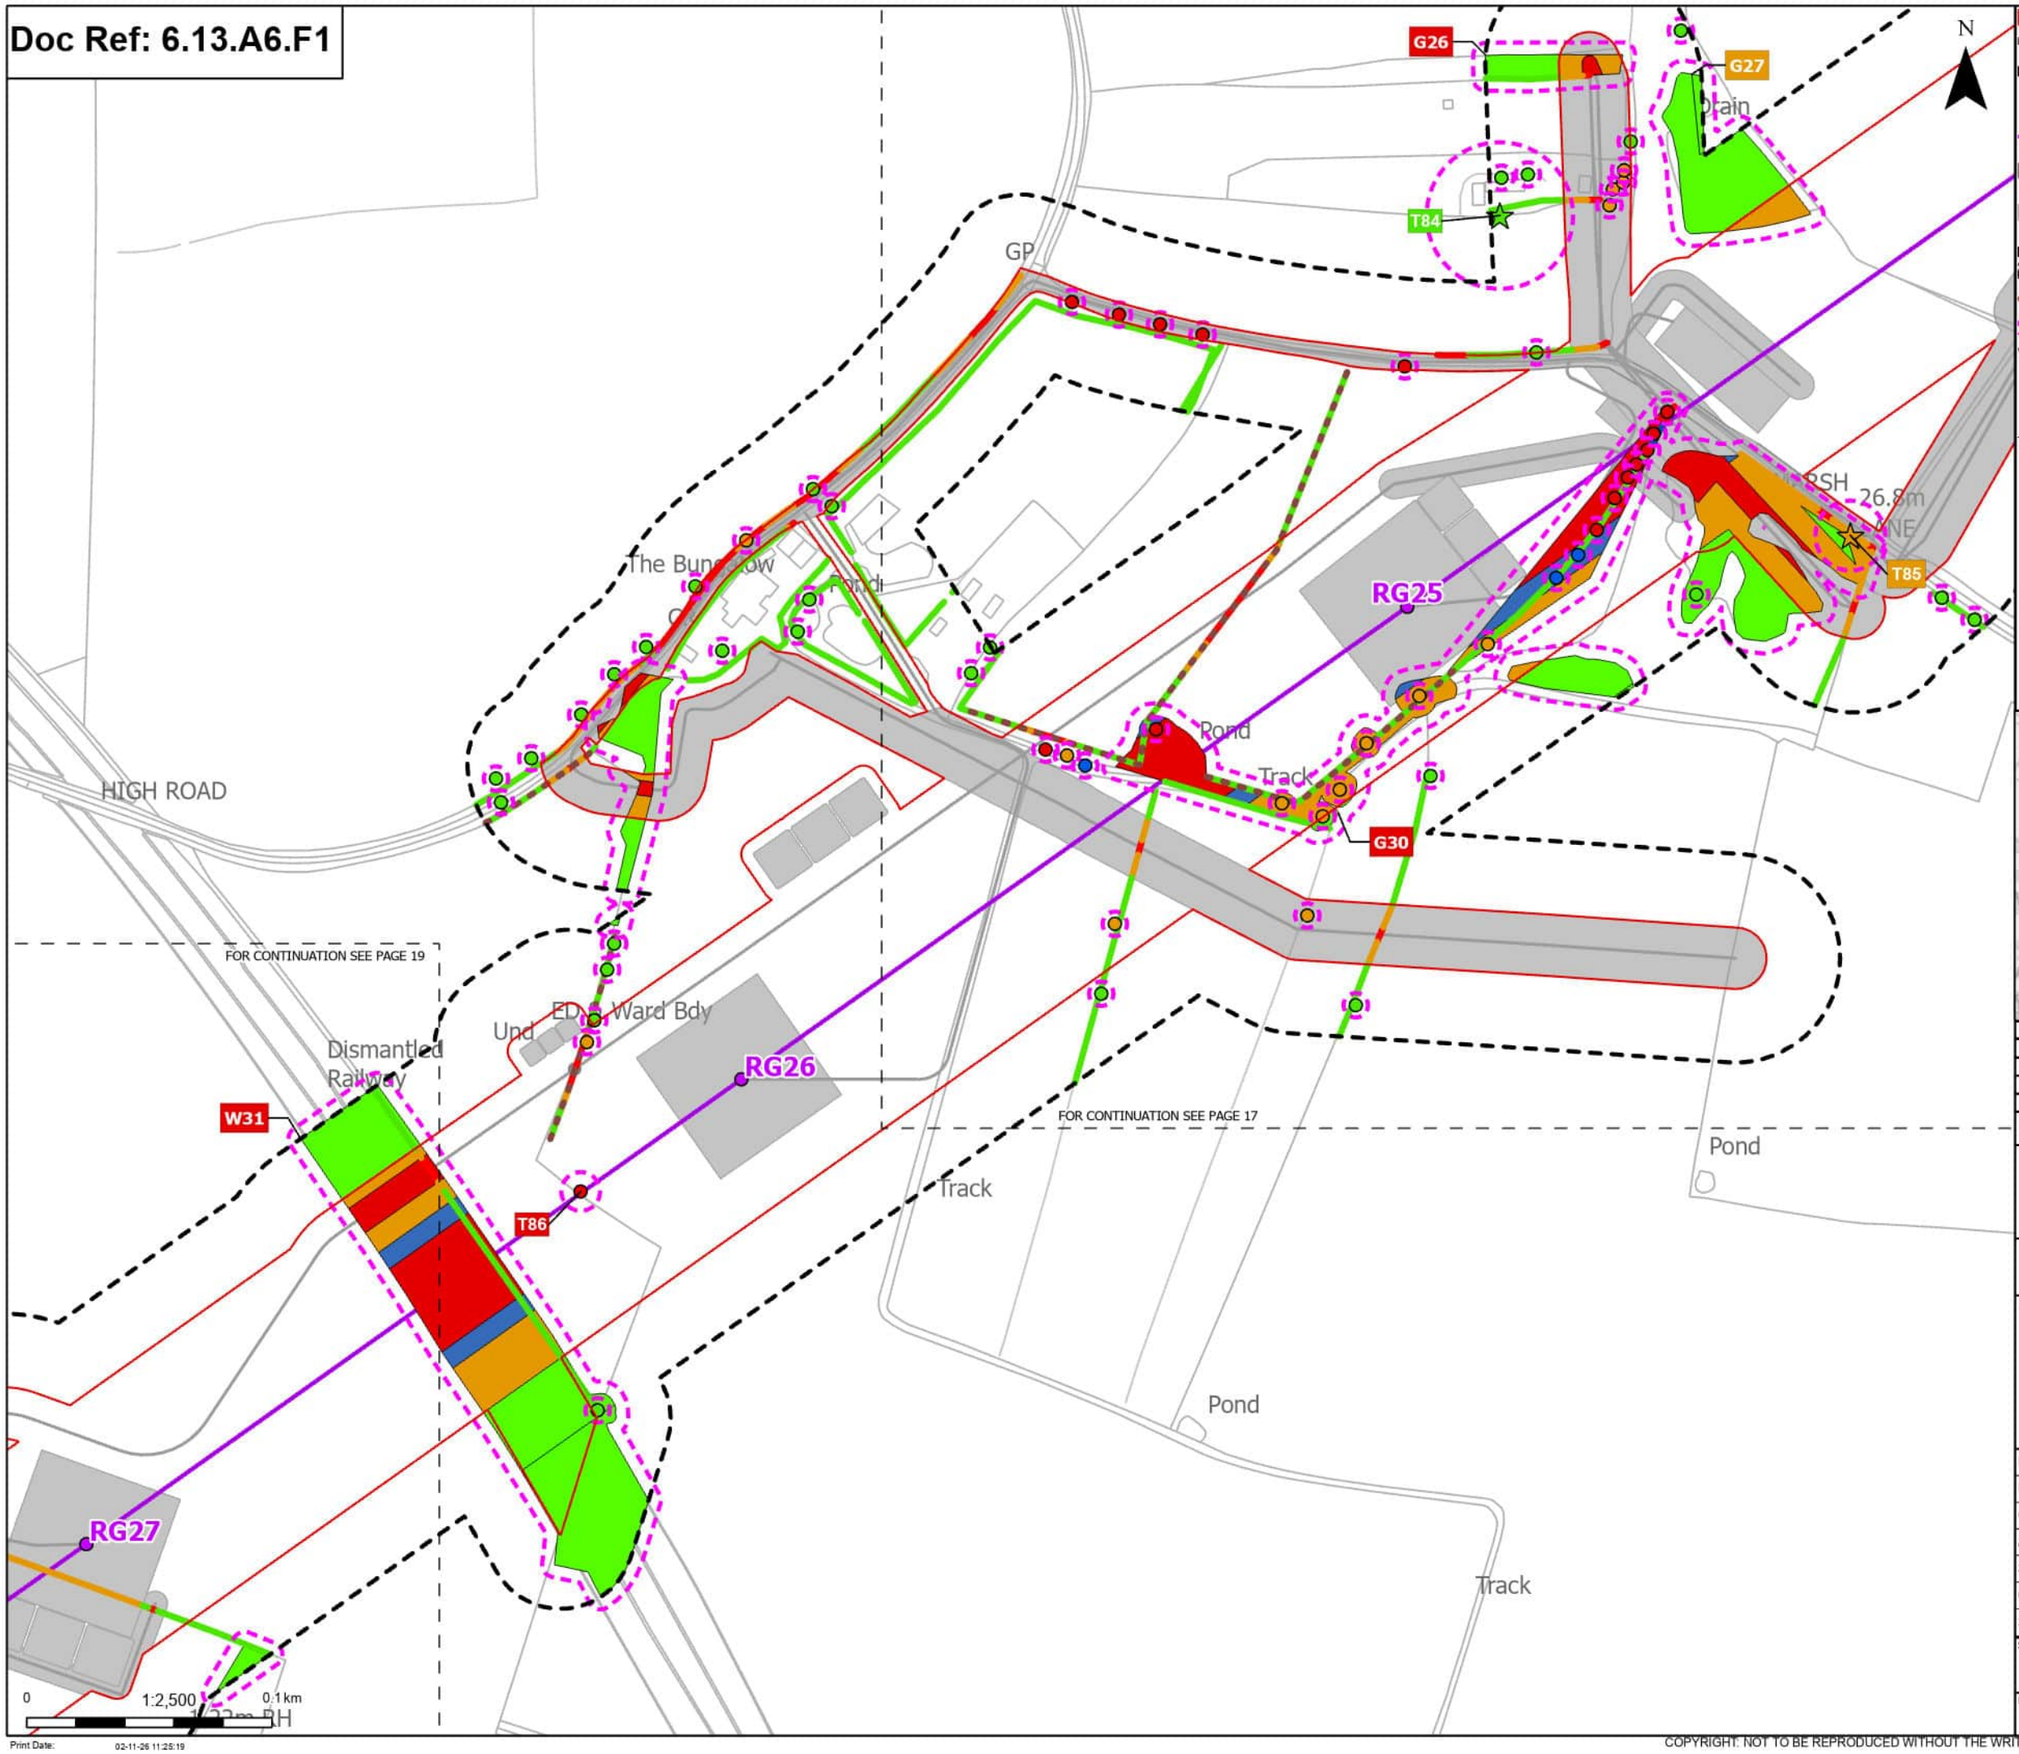

Order Limits
Sheet index cutline

Proposed project design details
Proposed standard lattice pylon location
Proposed overhead line alignment
Environmental mitigation
Other temporary and permanent construction and operational works

Discipline specific constraints
Arboriculture Study Area
Important Hedgerows
Root protection area

Veteran Trees - Impact
Potentially Affected
Unaffected

Trees - Impact
Removed
Affected Managed

Potentially Affected
Unaffected

Hedgerow - Impact
Removed
Affected Managed
Potentially Affected
Unaffected

Groups of trees - Impact
Removed
Affected Managed
Potentially Affected
Unaffected

Note: The proposed overhead line alignment and proposed underground cable alignment together comprise the alignment. For further details regarding the design, please refer to Figures 4.1 (document reference 6.4.F1) and 4.2 (document reference 6.4.F2).

Notes: Background mapping information has been reproduced from the Ordnance Survey by permission of Ordnance Survey of the Controller of His Majesty's Stationery Office. © Crown copyright and database rights (2025) Licence OS100024241 and AC0000807948; © Crown copyright and database rights 2025 Ordnance Survey AC0000808122, Contains public sector information licensed under the Open Government Licence v3.0, © National Grid UK



Rev	Date	Description	Drawn	Check	Approv
B	Aug 2025	FOR DCO APPLICATION	JAL	AF	KB
A	Aug 2025	FOR DCO APPLICATION	JAL	AF	KB

nationalgrid

PROJECT: Norwich to Tilbury

Planning Inspectorate App Number: EN020027
Regulation 5(2)(a)

Title:

Figure A13.6.1- Landscape and Visual Arboriculture Impacts Plan
Page 18 of 396

Designed	M. Watson	Date	February 26
Drawn	J. Acero Leon	Date	February 26
Checked	A. Fell	Date	February 26
Approved	K. Burrows	Date	February 26
Scale:	1:2,500	Datum:	AOD
Original Size:	A3	Grid:	OS
Suitability Code:	A2	Project Number:	10059280


Suitability Description:
Accepted as Concept Stage

Drawing Number: 10059280-ARC-EBD-ZZ-DR-ZZ-00393
Revision: B

Print Date: 02-11-26 11:25:19

COPYRIGHT: NOT TO BE REPRODUCED WITHOUT THE WRITTEN PERMISSION OF NATIONAL GRID ELECTRICITY TRANSMISSION Plc

Doc Ref: 6.13.A6.F1

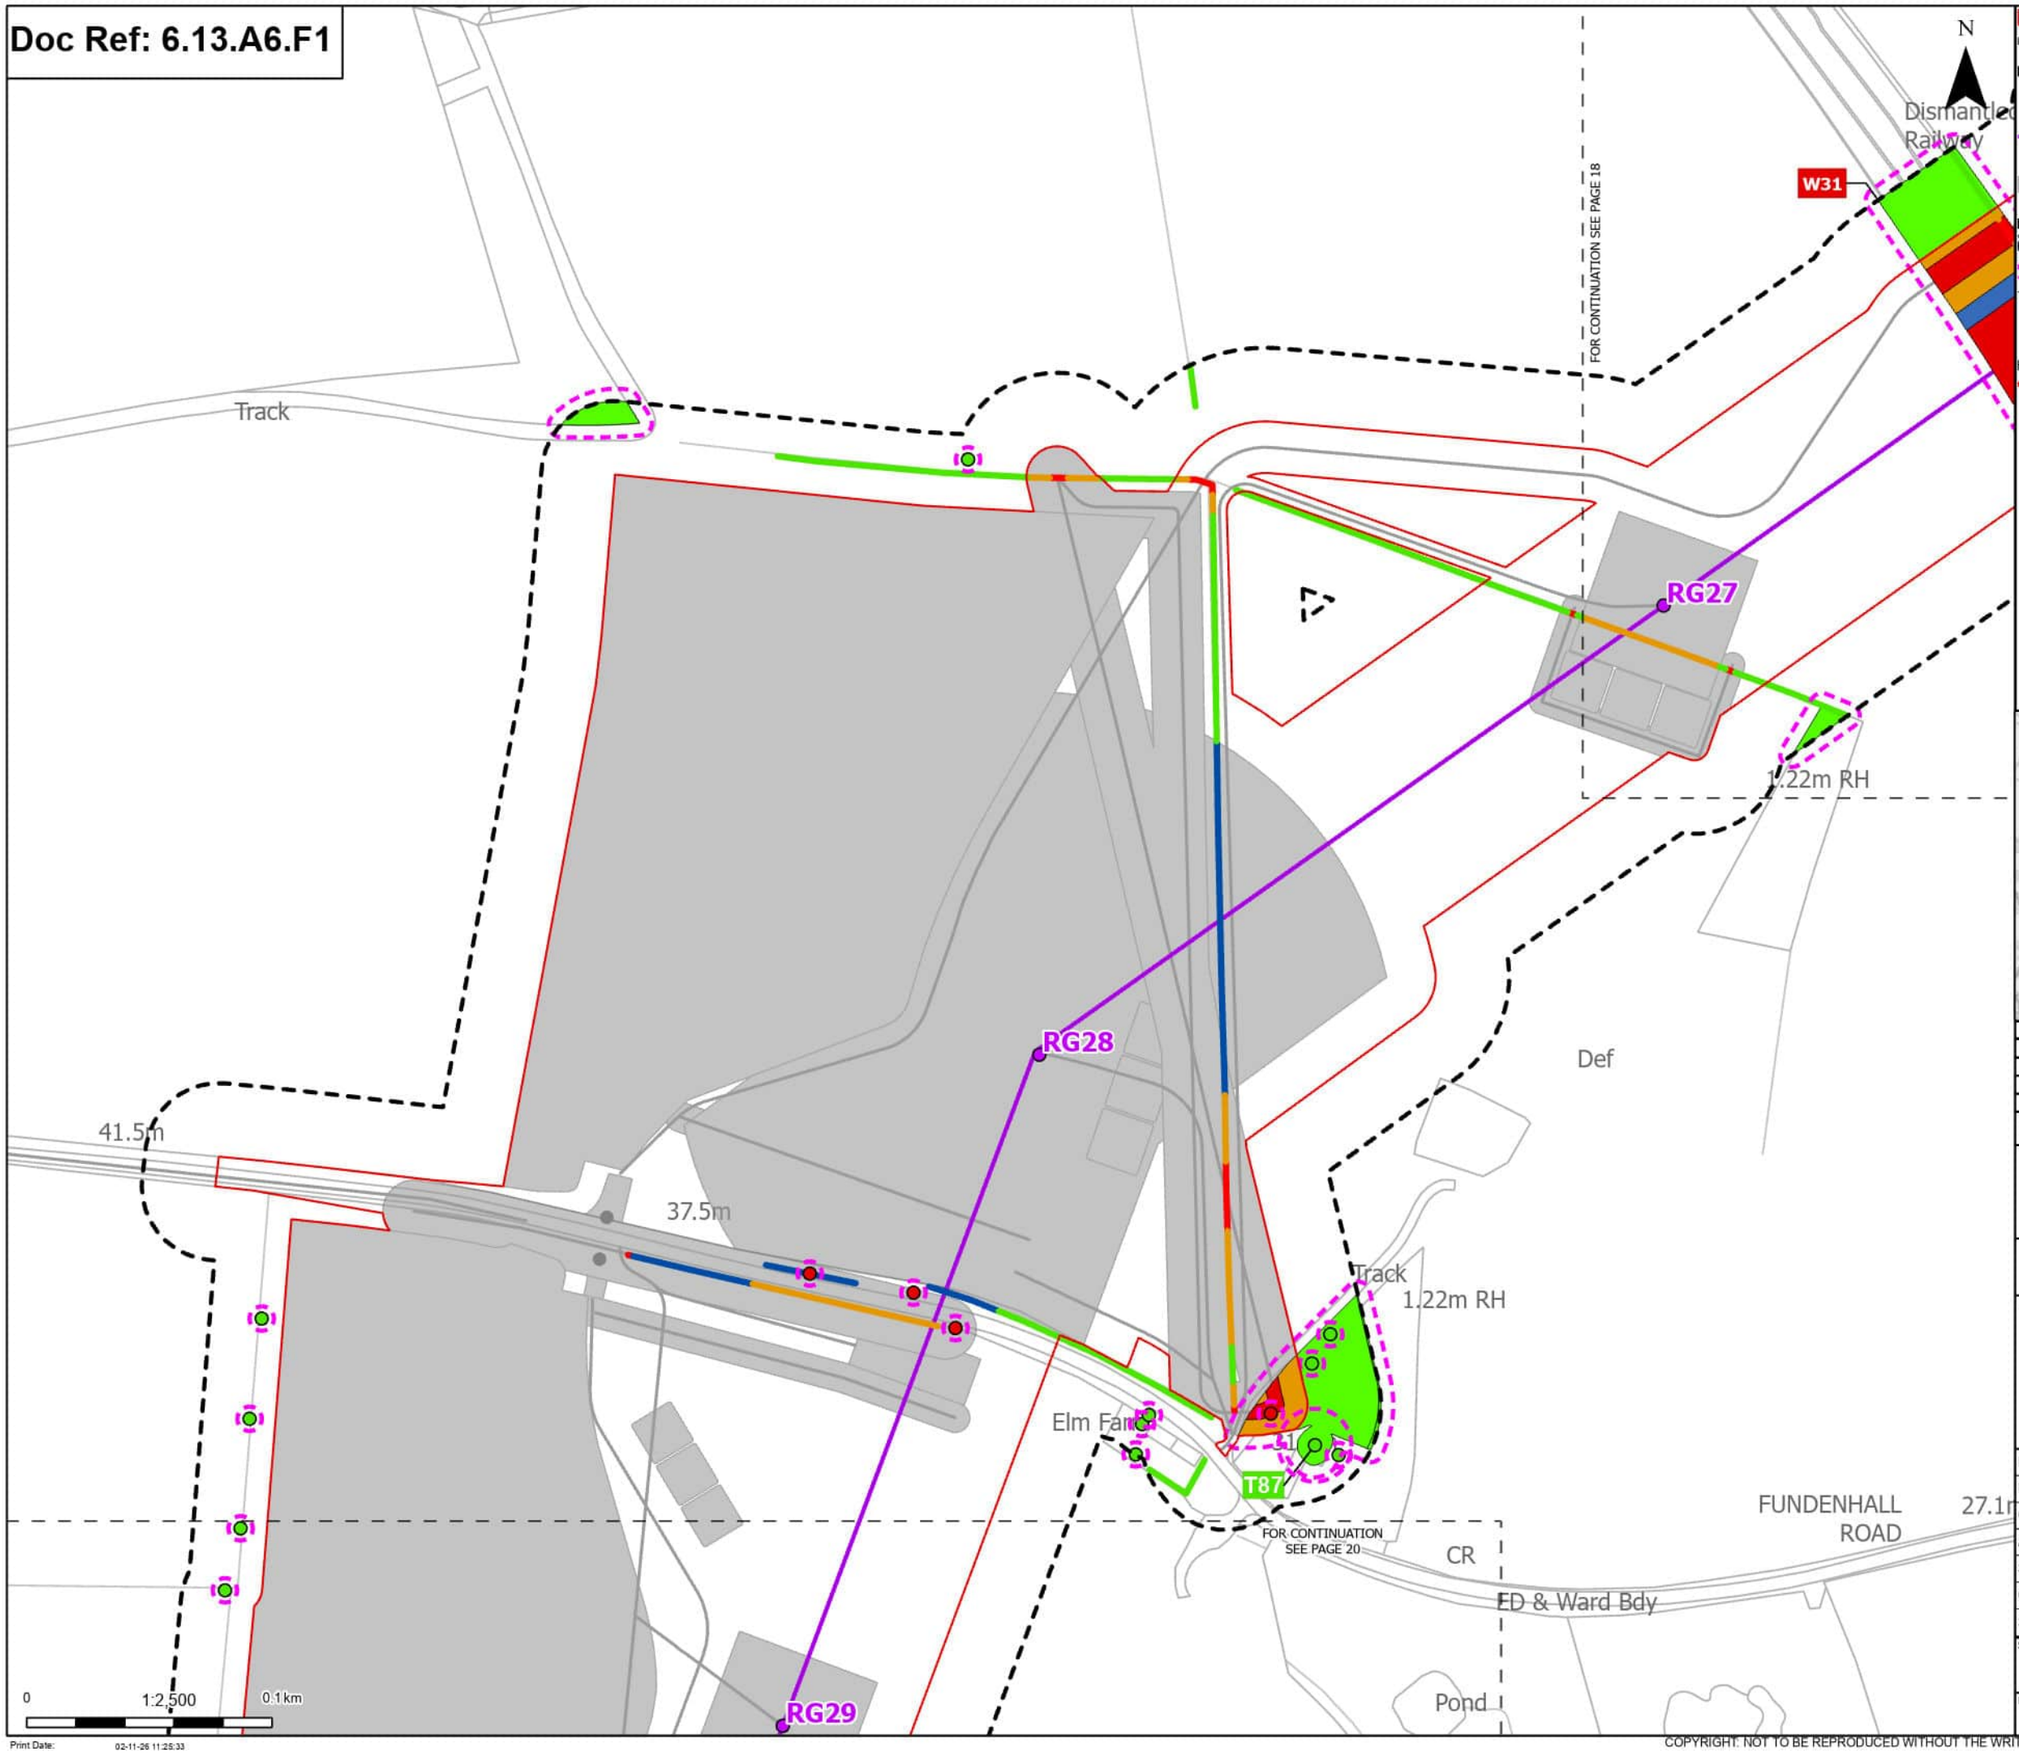

Order Limits
Sheet index cutline

Proposed project design details
Proposed standard lattice pylon location
Proposed overhead line alignment
Other temporary and permanent construction and operational works

Discipline specific constraints
Arboriculture Study Area
Root protection area

Trees - Impact
Removed
Unaffected

Hedgerow - Impact
Removed

Affected Managed
Potentially Affected
Unaffected

Groups of trees - Impact
Removed
Affected Managed
Potentially Affected
Unaffected

Note: The proposed overhead line alignment and proposed underground cable alignment together comprise the alignment. For further details regarding the design, please refer to Figures 4.1 (document reference 6.4.F1) and 4.2 (document reference 6.4.F2).

Notes: Background mapping information has been reproduced from the Ordnance Survey by permission of Ordnance Survey of the Controller of His Majesty's Stationery Office. © Crown copyright and database rights (2025) Licence OS100024241 and AC0000807948; © Crown copyright and database rights 2025 Ordnance Survey AC0000808122, Contains public sector information licensed under the Open Government Licence v3.0, © National Grid UK



Rev	Date	Description	Drawn	Check	Approv
B	Aug 2025	FOR DCO APPLICATION	JAL	AF	KB
A	Aug 2025	FOR DCO APPLICATION	JAL	AF	KB

nationalgrid

PROJECT: Norwich to Tilbury

Planning Inspectorate App Number: EN020027
Regulation 5(2)(a)

Title:

Figure A13.6.1- Landscape and Visual Arboriculture Impacts Plan
Page 19 of 396

Designed	M. Watson	Date	February 26
Drawn	J. Acero Leon	Date	February 26
Checked	A. Fell	Date	February 26
Approved	K. Burrows	Date	February 26
Scale:	1:2,500	Datum:	AOD
Original Size:	A3	Grid:	OS
Suitability Code:	A2	Project Number:	10059280


Suitability Description:
Accepted as Concept Stage

Drawing Number: 10059280-ARC-EBD-ZZ-DR-ZZ-00393
Revision: B

Print Date: 02-11-26 11:25:33

COPYRIGHT: NOT TO BE REPRODUCED WITHOUT THE WRITTEN PERMISSION OF NATIONAL GRID ELECTRICITY TRANSMISSION Plc

Doc Ref: 6.13.A6.F1

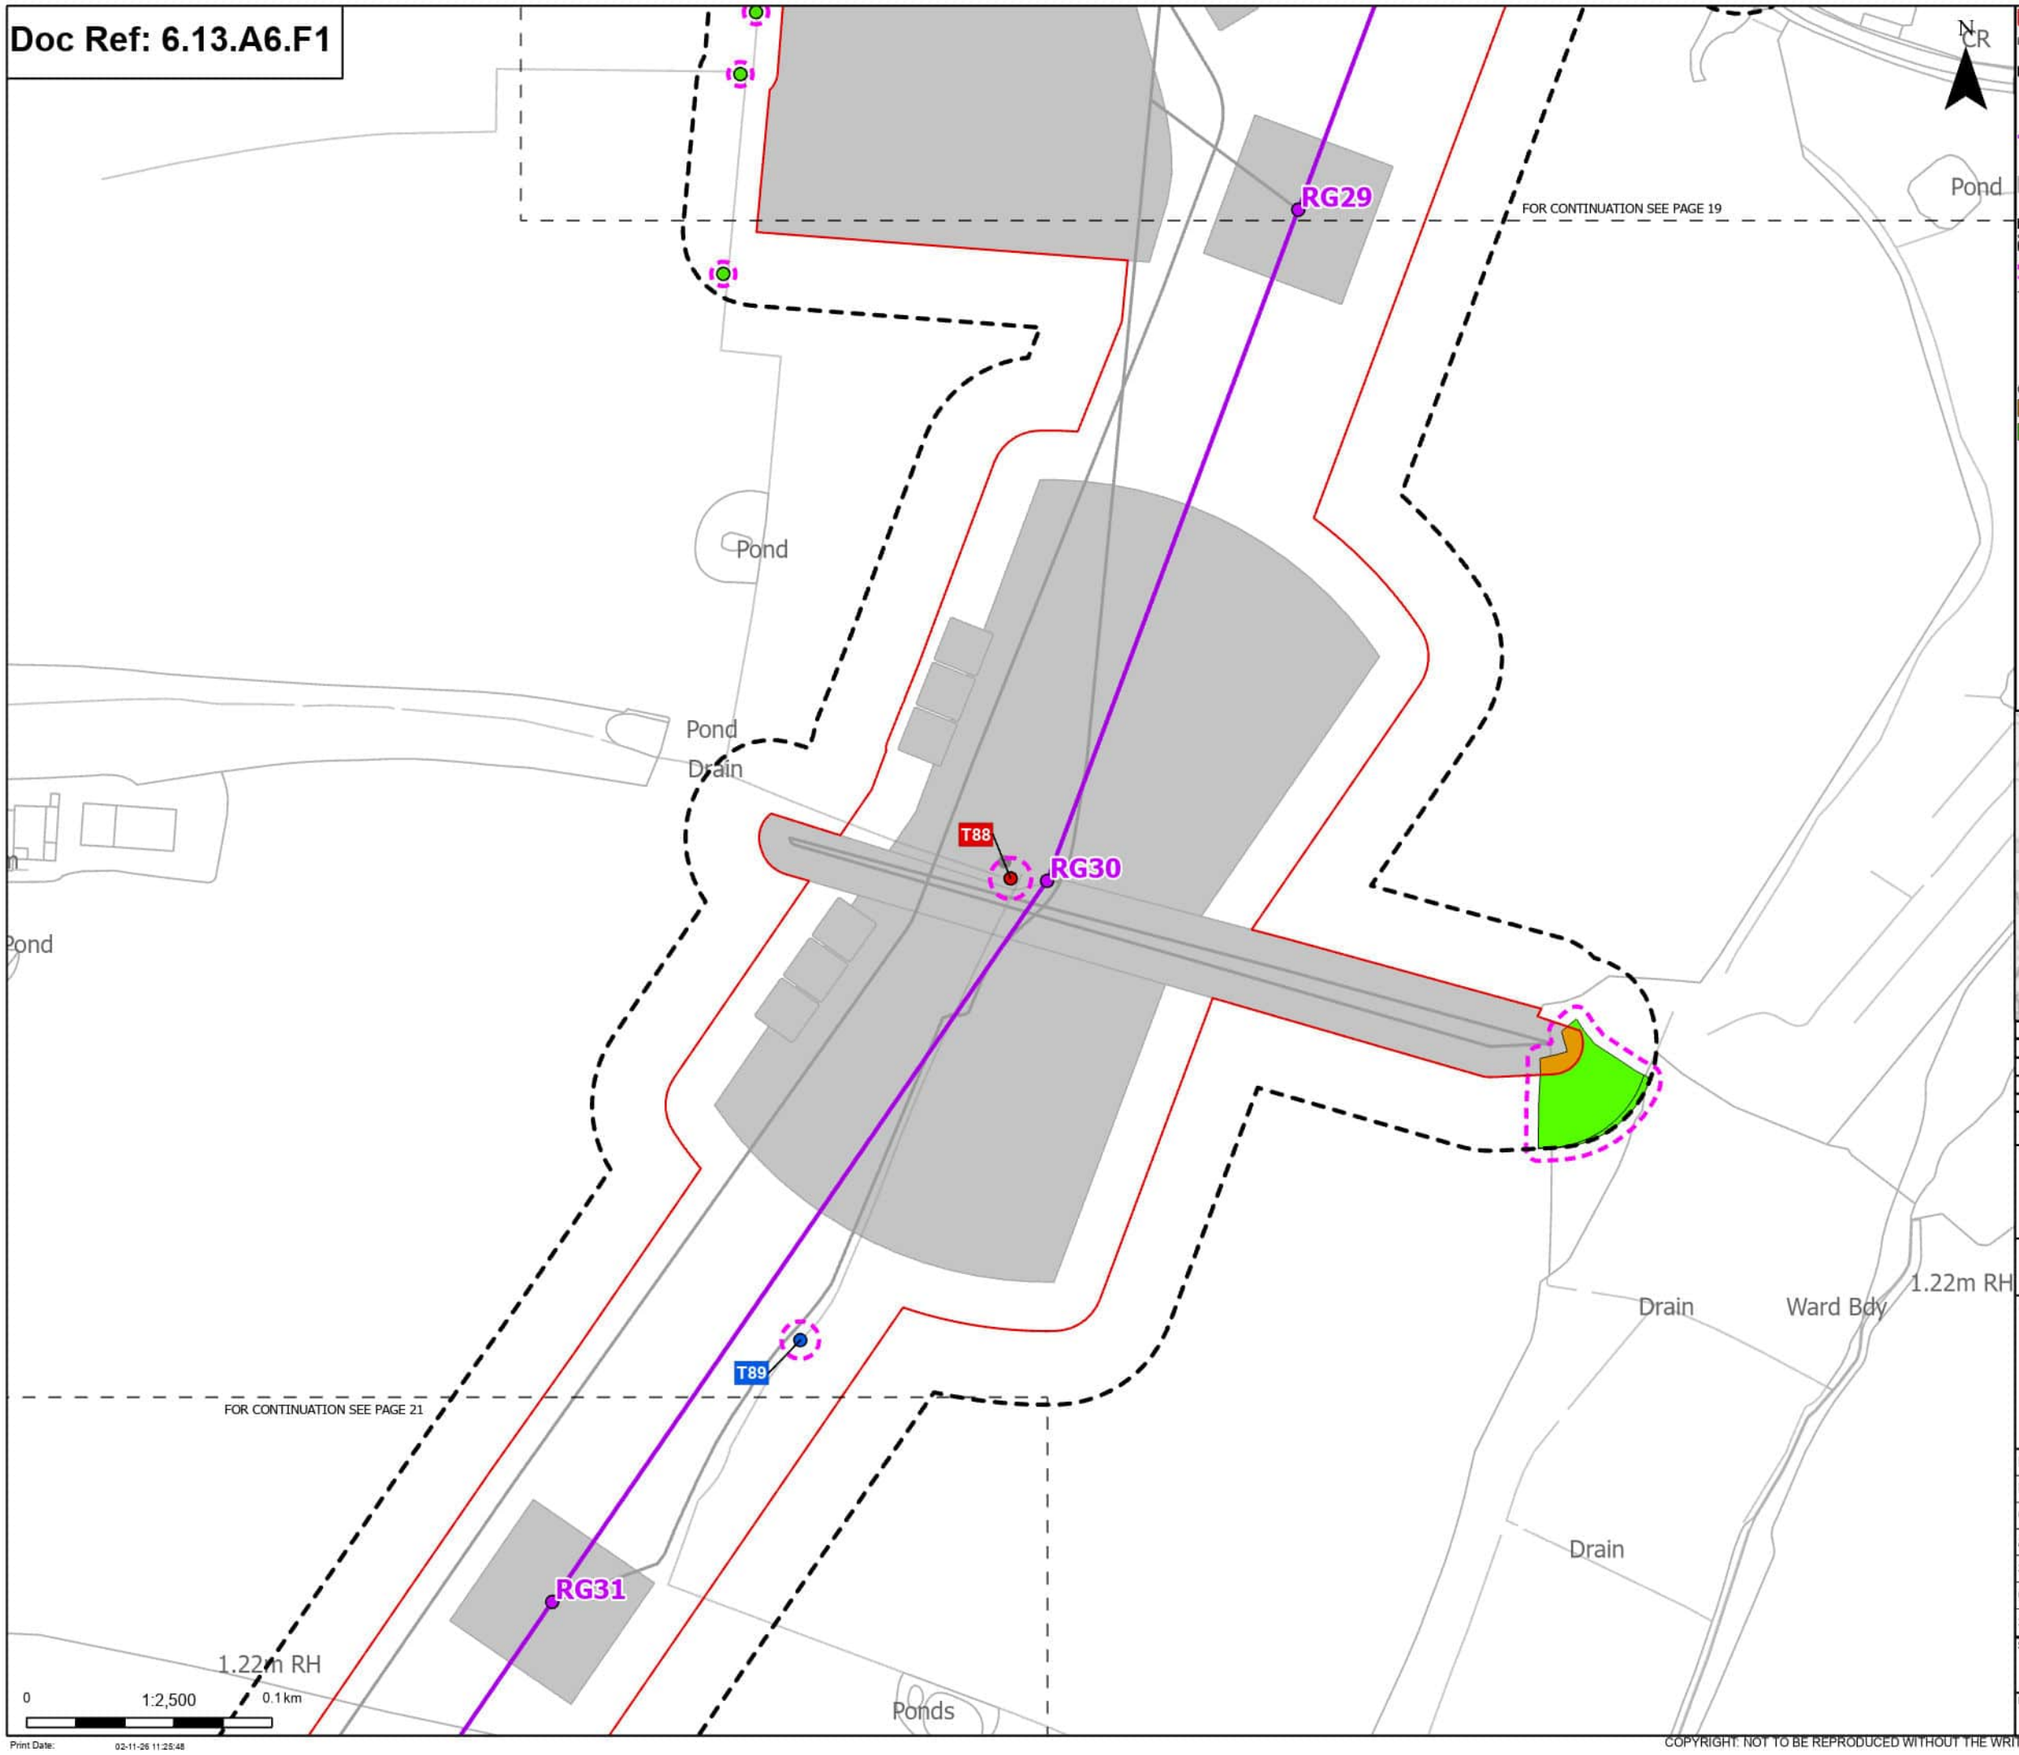

Order Limits
Sheet index cutline

Proposed project design details
- Proposed standard lattice pylon location
- Proposed overhead line alignment
- Other temporary and permanent construction and operational works

Discipline specific constraints
- Arboriculture Study Area
- Root protection area

Trees - Impact
- Removed
- Affected Managed
- Unaffected

Groups of trees - Impact
- Potentially Affected
- Unaffected

Note: The proposed overhead line alignment and proposed underground cable alignment together comprise the alignment. For further details regarding the design, please refer to Figures 4.1 (document reference 6.4.F1) and 4.2 (document reference 6.4.F2).

Notes: Background mapping information has been reproduced from the Ordnance Survey by permission of Ordnance Survey of the Controller of His Majesty's Stationery Office. © Crown copyright and database rights (2025) Licence OS100024241 and AC0000807948; © Crown copyright and database rights 2025 Ordnance Survey AC0000808122, Contains public sector information licensed under the Open Government Licence v3.0, © National Grid UK



Rev	Date	Description	Drawn	Check	Approv
B	Aug 2025	FOR DCO APPLICATION	JAL	AF	KB
A	Aug 2025	FOR DCO APPLICATION	JAL	AF	KB

nationalgrid

PROJECT: Norwich to Tilbury

Planning Inspectorate App Number: EN020027
Regulation 5(2)(a)

Title:

Figure A13.6.1- Landscape and Visual Arboriculture Impacts Plan
Page 20 of 396

Designed	M. Watson	Date	February 26
Drawn	J. Acero Leon	Date	February 26
Checked	A. Fell	Date	February 26
Approved	K. Burrows	Date	February 26
Scale:	1:2,500	Datum:	AOD
Original Size:	A3	Grid:	OS
Suitability Code:	A2	Project Number:	10059280

Suitability Description: Accepted as Concept Stage

Drawing Number: 10059280-ARC-EBD-ZZ-DR-ZZ-00393

Revision: B

Print Date: 02-11-26 11:25:48

COPYRIGHT: NOT TO BE REPRODUCED WITHOUT THE WRITTEN PERMISSION OF NATIONAL GRID ELECTRICITY TRANSMISSION Plc

Doc Ref: 6.13.A6.F1

1.22m RH

Ward Bdy

1.22m RH

FOR CONTINUATION SEE PAGE 20

RG31

Ponds

Def

Pond

1.22m RH

Ponds

RG32

T90

T91

G32

FOR CONTINUATION SEE PAGE 22

0 1:2,500 0.1km

Print Date: 02-11-26 11:26:02

N

Order Limits
Sheet index cutline

Proposed project design details
Proposed standard lattice pylon location
Proposed overhead line alignment
Other temporary and permanent construction and operational works

Discipline specific constraints
Arboriculture Study Area
TPO group of trees
Root protection area

Veteran Trees - Impact
Potentially Affected

Trees - Impact
Unaffected

Groups of trees - Impact
Affected Managed
Potentially Affected
Unaffected

Note: The proposed overhead line alignment and proposed underground cable alignment together comprise the alignment. For further details regarding the design, please refer to Figures 4.1 (document reference 6.4.F1) and 4.2 (document reference 6.4.F2).

Notes: Background mapping information has been reproduced from the Ordnance Survey by permission of Ordnance Survey of the Controller of His Majesty's Stationery Office. © Crown copyright and database rights (2025) Licence OS100024241 and AC0000807948; © Crown copyright and database rights 2025 Ordnance Survey AC0000808122, Contains public sector information licensed under the Open Government Licence v3.0, © National Grid UK



Rev	Date	Description	Drawn	Check	Approv
B	Aug 2025	FOR DCO APPLICATION	JAL	AF	KB
A	Aug 2025	FOR DCO APPLICATION	JAL	AF	KB

nationalgrid

PROJECT: Norwich to Tilbury

Planning Inspectorate App Number: EN020027
Regulation 5(2)(a)

Title:

Figure A13.6.1- Landscape and Visual Arboriculture Impacts Plan
Page 21 of 396


Designed	M. Watson	Date	February 26
Drawn	J. Acero Leon	Date	February 26
Checked	A. Fell	Date	February 26
Approved	K. Burrows	Date	February 26
Scale:	1:2,500	Datum:	AOD
Original Size:	A3	Grid:	OS
Suitability Code:	A2	Project Number:	10059280

Suitability Description:
Accepted as Concept Stage

Drawing Number: 10059280-ARC-EBD-ZZ-DR-ZZ-00393
Revision: B

COPYRIGHT: NOT TO BE REPRODUCED WITHOUT THE WRITTEN PERMISSION OF NATIONAL GRID ELECTRICITY TRANSMISSION Plc

Doc Ref: 6.13.A6.F1

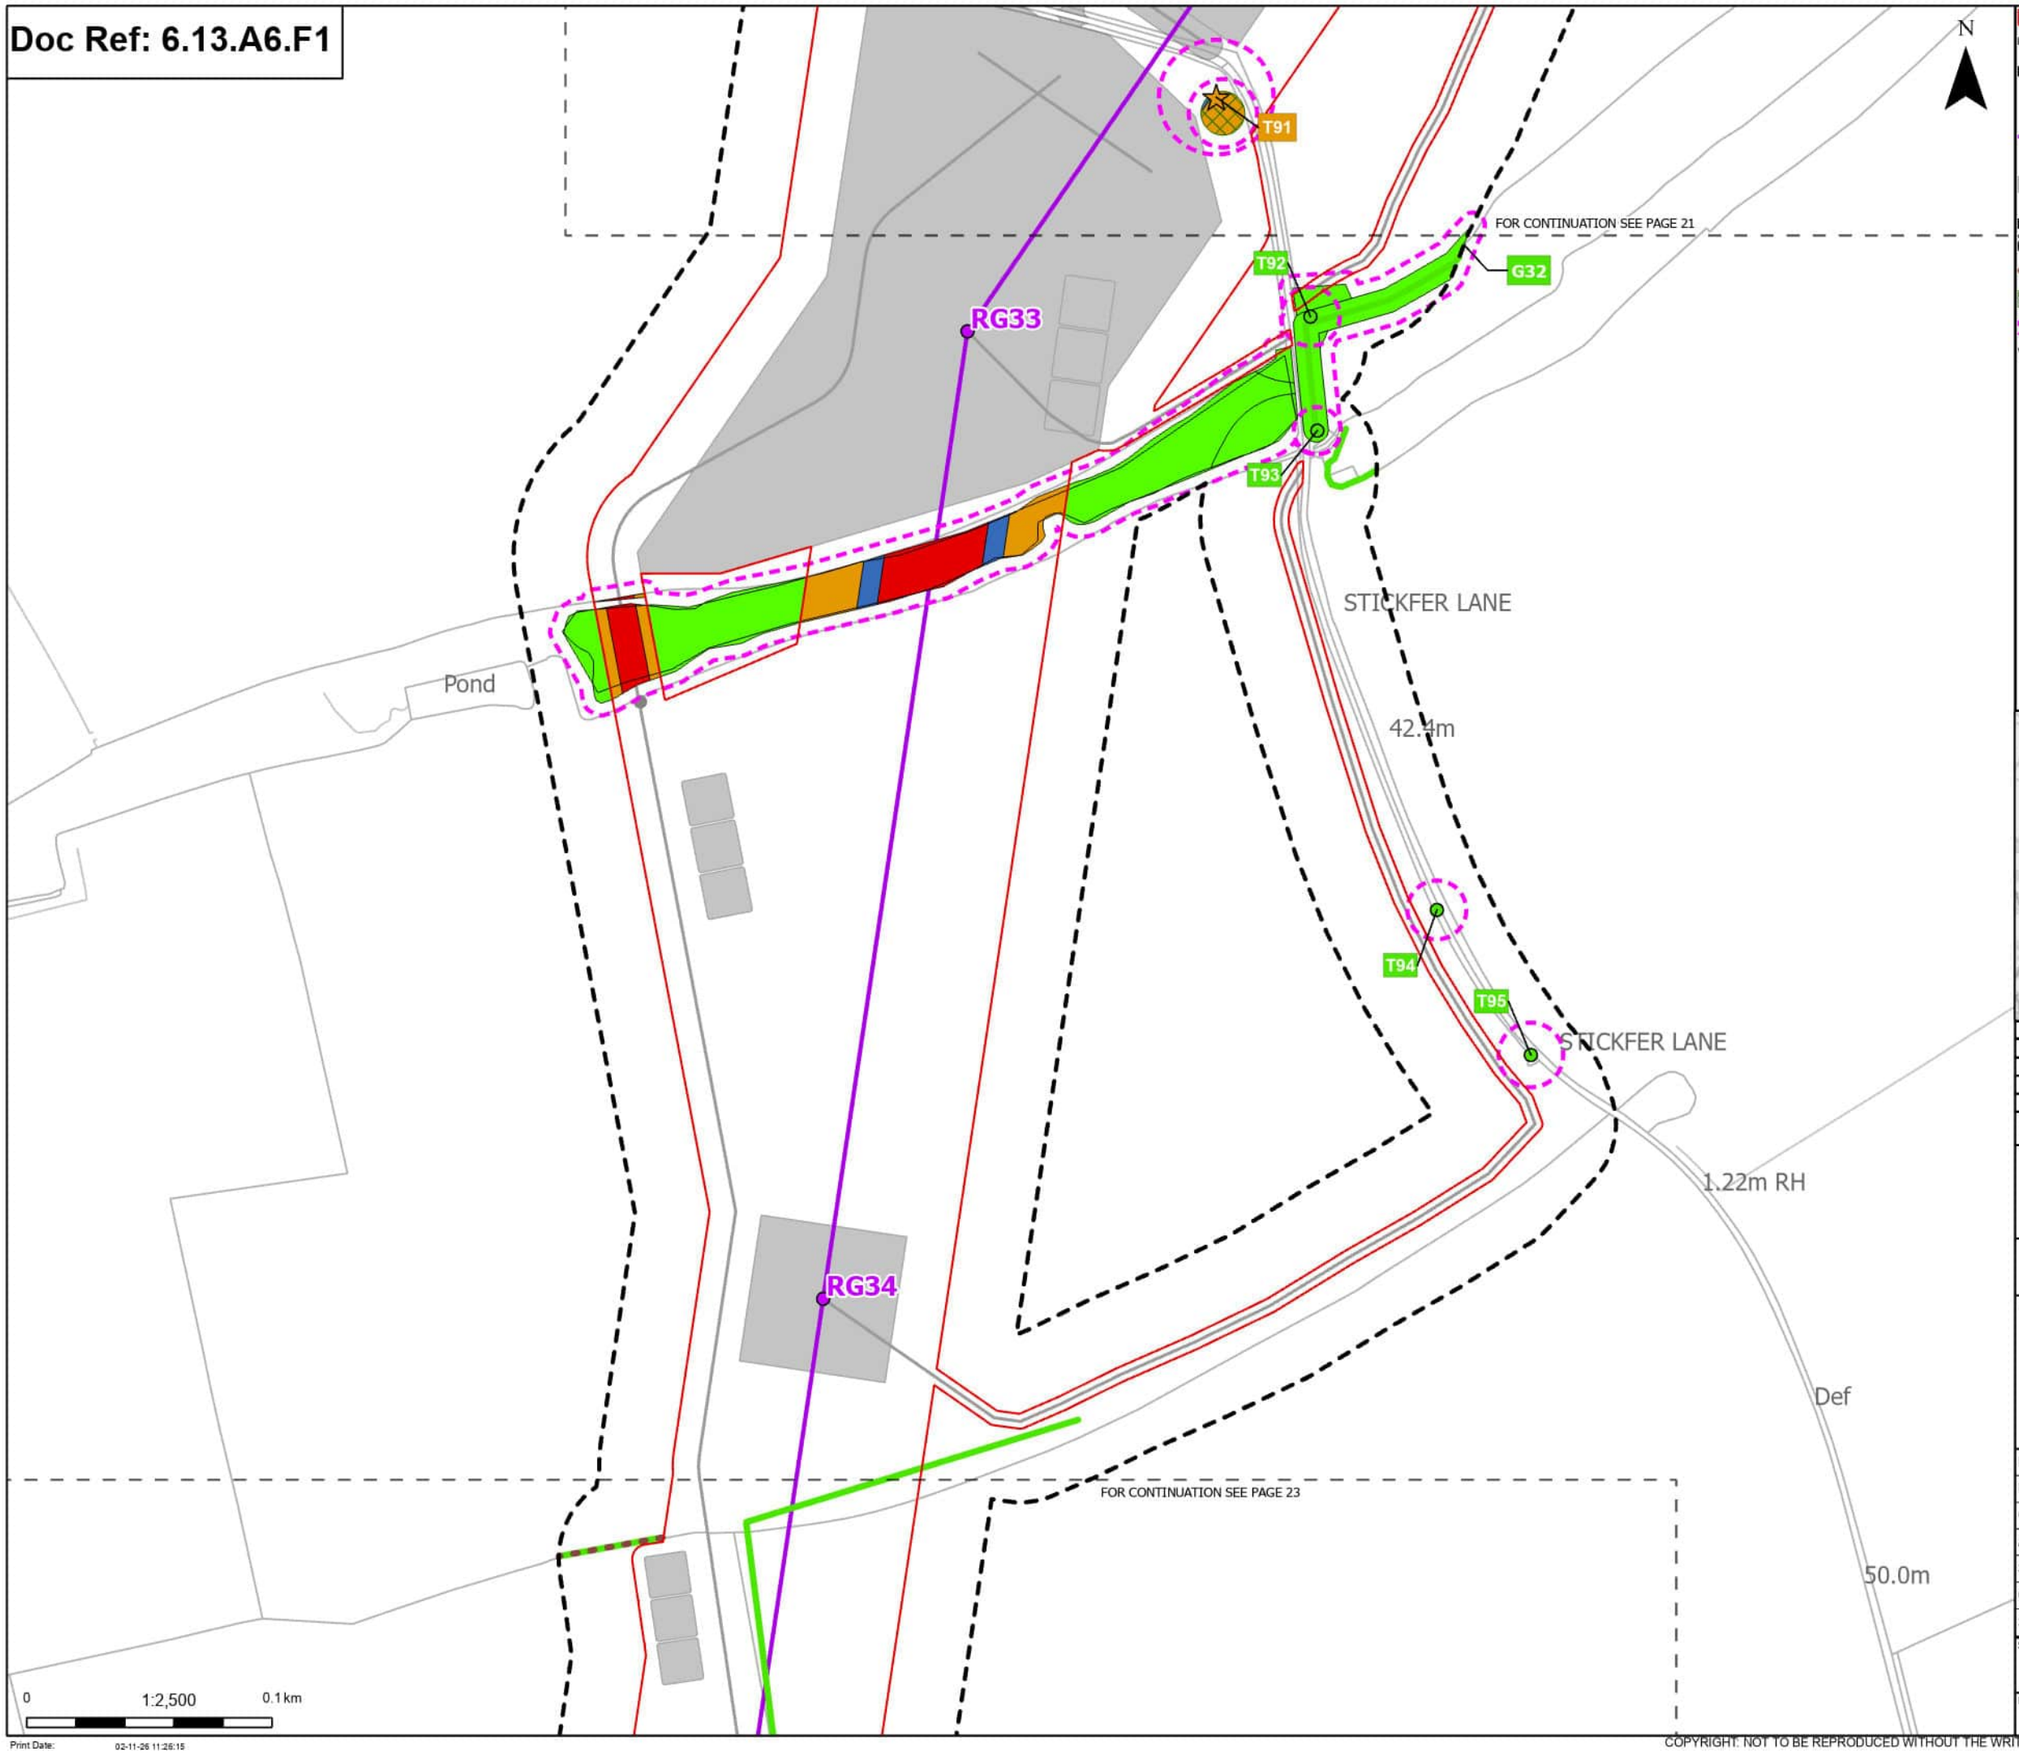

Order Limits
Sheet index cutline

Proposed project design details
Proposed standard lattice pylon location
Proposed overhead line alignment
Other temporary and permanent construction and operational works

Discipline specific constraints
Arboriculture Study Area
Important Hedgerows
TPO group of trees
Root protection area

Veteran Trees - Impact
Potentially Affected

Trees - Impact
Unaffected

Hedgerow - Impact
Unaffected

Groups of trees - Impact
Removed
Affected Managed
Potentially Affected
Unaffected

Note: The proposed overhead line alignment and proposed underground cable alignment together comprise the alignment. For further details regarding the design, please refer to Figures 4.1 (document reference 6.4.F1) and 4.2 (document reference 6.4.F2).

Notes: Background mapping information has been reproduced from the Ordnance Survey by permission of Ordnance Survey of the Controller of His Majesty's Stationery Office. © Crown copyright and database rights (2025) Licence OS100024241 and AC0000807948; © Crown copyright and database rights 2025 Ordnance Survey AC0000808122, Contains public sector information licensed under the Open Government Licence v3.0, © National Grid UK



Rev	Date	Description	Drawn	Check	Approv
B	Aug 2025	FOR DCO APPLICATION	JAL	AF	KB
A	Aug 2025	FOR DCO APPLICATION	JAL	AF	KB

nationalgrid

PROJECT:
Norwich to Tilbury

Planning Inspectorate App Number: EN020027
Regulation 5(2)(a)

Title:

Figure A13.6.1- Landscape and Visual Arboriculture Impacts Plan
Page 22 of 396

Designed	M. Watson	Date	February 26
Drawn	J. Acero Leon	Date	February 26
Checked	A. Fell	Date	February 26
Approved	K. Burrows	Date	February 26
Scale:	1:2,500	Datum:	AOD
Original Size:	A3	Grid:	OS
Suitability Code:	A2	Project Number:	10059280


Suitability Description:
Accepted as Concept Stage

Drawing Number: 10059280-ARC-EBD-ZZ-DR-ZZ-00393
Revision: B

Print Date: 02-11-26 11:26:15

COPYRIGHT: NOT TO BE REPRODUCED WITHOUT THE WRITTEN PERMISSION OF NATIONAL GRID ELECTRICITY TRANSMISSION Plc

Doc Ref: 6.13.A6.F1

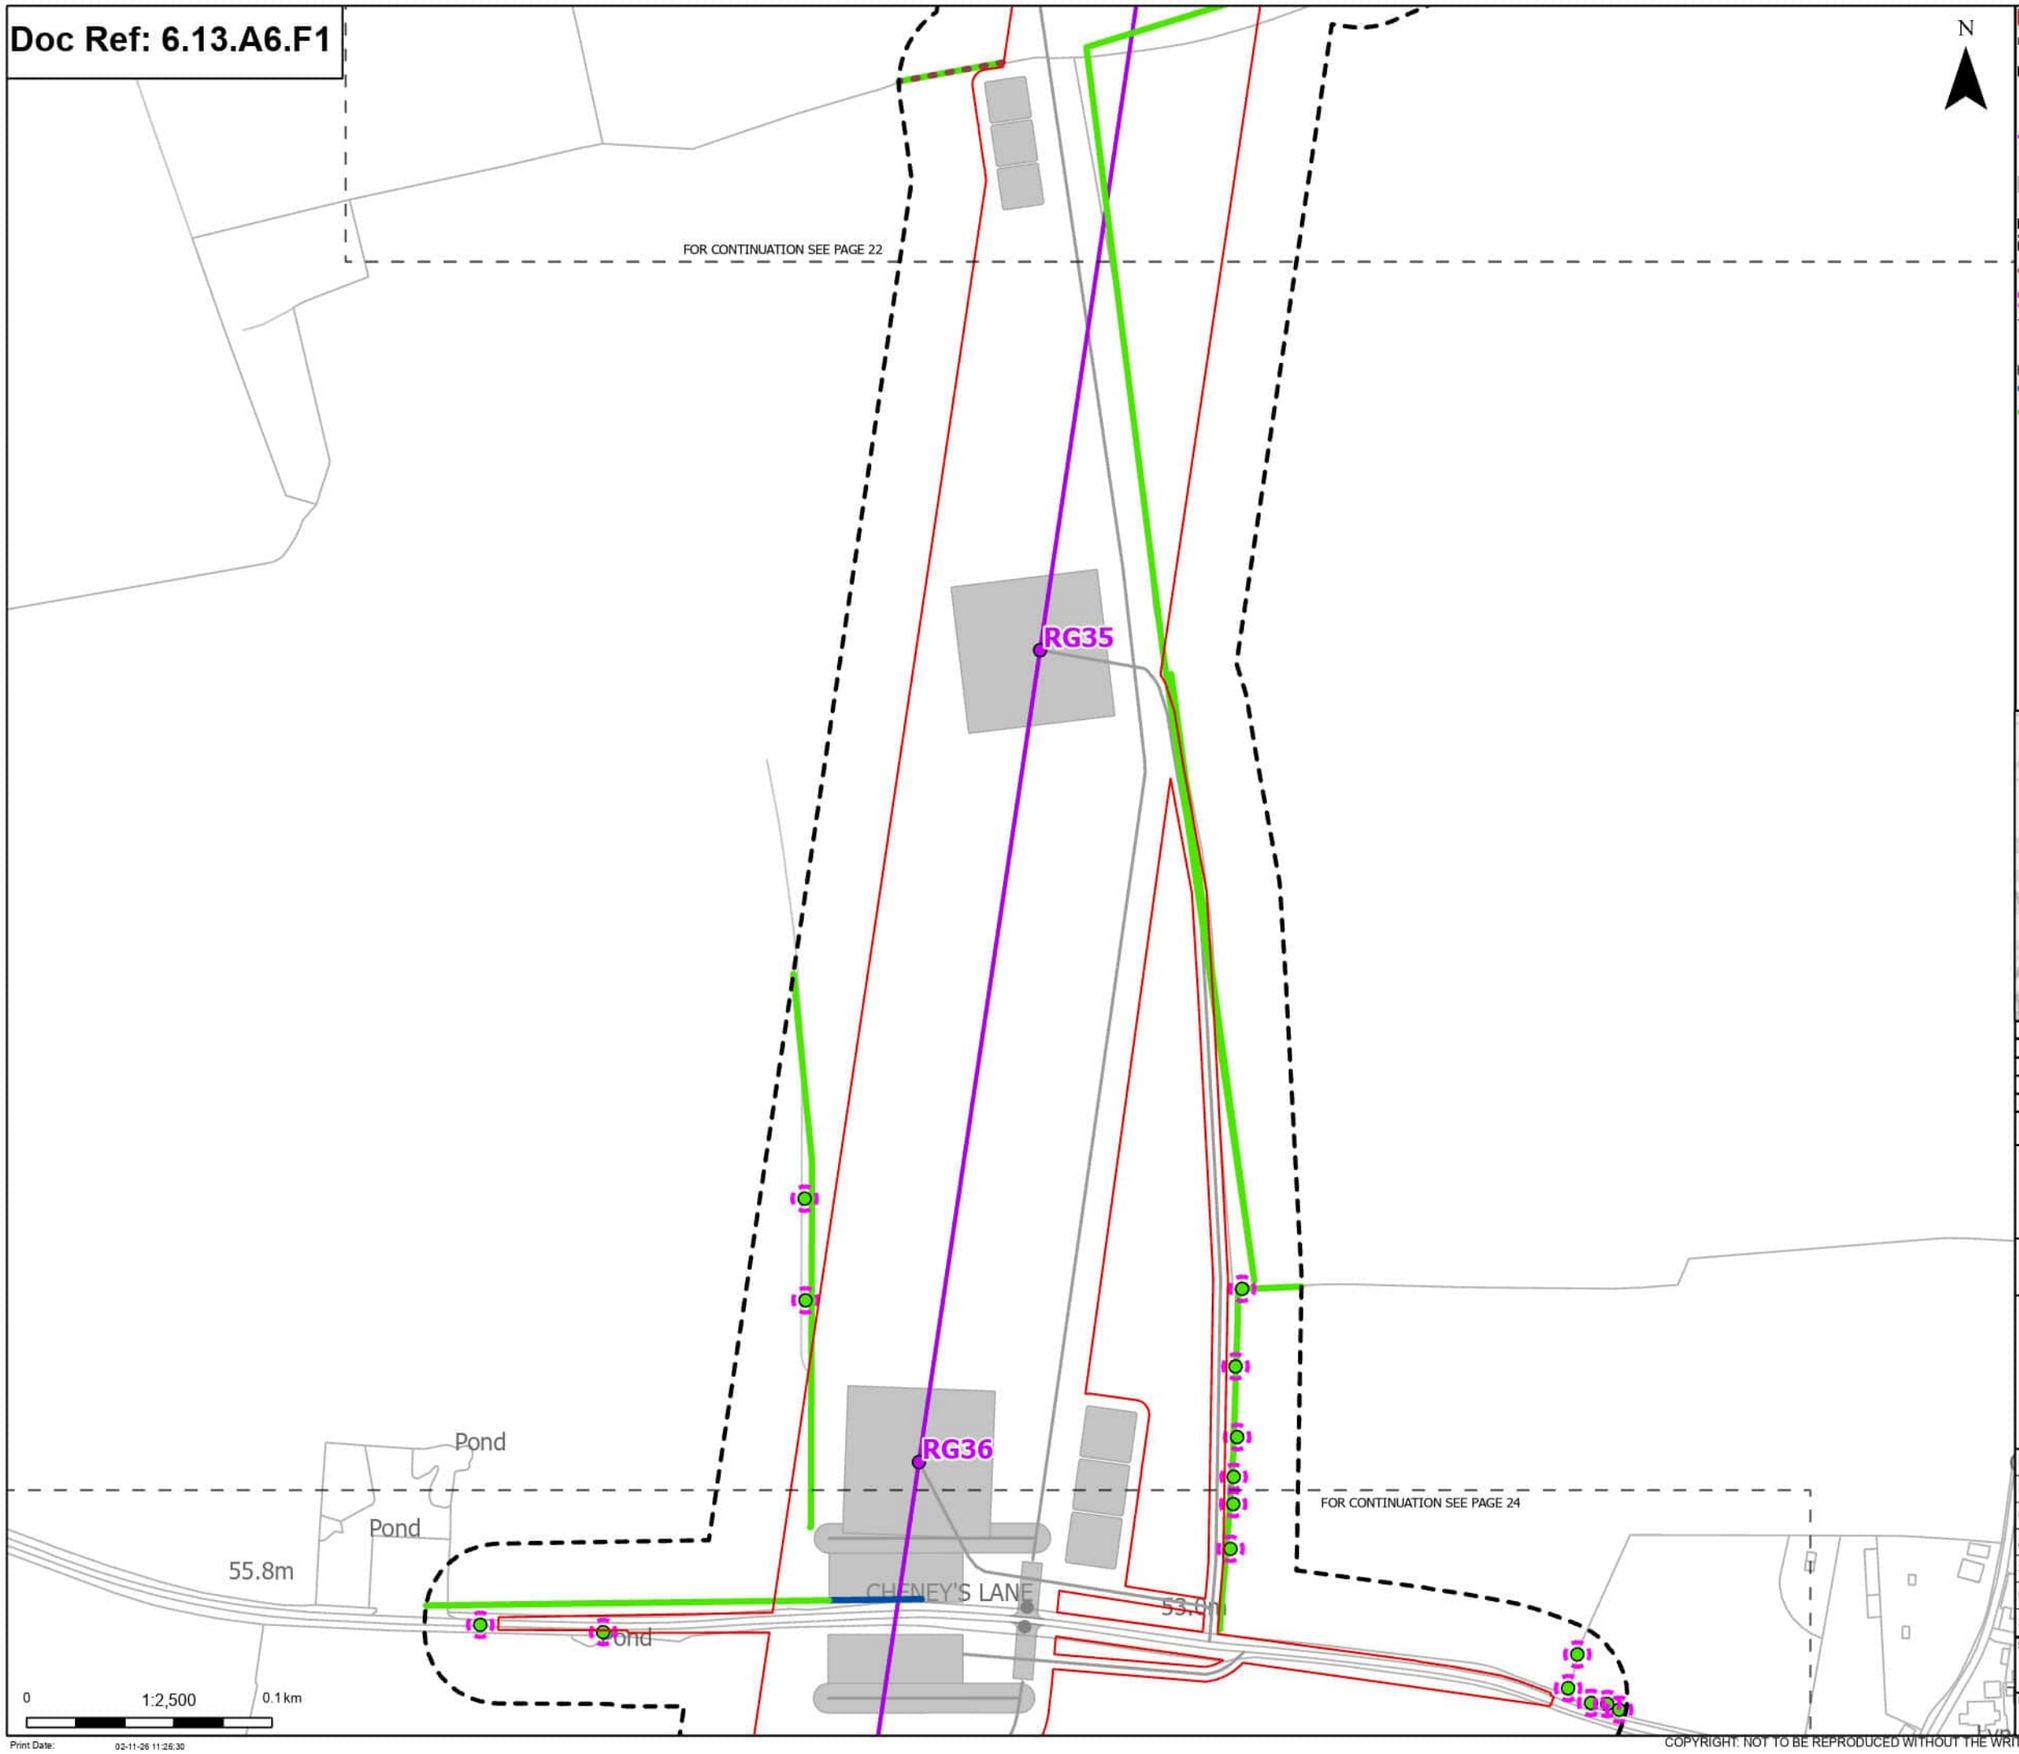

N

Order Limits
Sheet index cutline

Proposed project design details
Proposed standard lattice pylon location
Proposed overhead line alignment
Other temporary and permanent construction and operational works

Discipline specific constraints
Arboriculture Study Area
Important Hedgerows
Root protection area

Trees - Impact
Unaffected

Hedgerow - Impact
Affected Managed
Unaffected

Note: The proposed overhead line alignment and proposed underground cable alignment together comprise the alignment. For further details regarding the design, please refer to Figures 4.1 (document reference 6.4.F1) and 4.2 (document reference 6.4.F2).

Notes: Background mapping information has been reproduced from the Ordnance Survey by permission of Ordnance Survey of the Controller of His Majesty's Stationery Office. © Crown copyright and database rights (2025) Licence 0S100024241 and AC0000807948; © Crown copyright and database rights 2025 Ordnance Survey AC0000808122, Contains public sector information licensed under the Open Government Licence v3.0, © National Grid UK



Rev	Date	Description	Drawn	Check	Approv
B	Aug 2025	FOR DCO APPLICATION	JAL	AF	KB
A	Aug 2025	FOR DCO APPLICATION	JAL	AF	KB

nationalgrid

PROJECT:
Norwich to Tilbury

Planning Inspectorate App Number: EN020027
Regulation 5(2)(a)

Title:

Figure A13.6.1- Landscape and Visual Arboriculture Impacts Plan
Page 23 of 396

Designed	M. Watson	Date	February 26
Drawn	J. Acero Leon	Date	February 26
Checked	A. Fell	Date	February 26
Approved	K. Burrows	Date	February 26
Scale:	1:2,500	Datum:	AOD
Original Size:	A3	Grid:	OS
Suitability Code:	A2	Project Number:	10059280


Suitability Description:
Accepted as Concept Stage

Drawing Number: 10059280-ARC-EBD-ZZ-DR-ZZ-00393
Revision: B

Print Date: 02-11-26 11:26:30

COPYRIGHT: NOT TO BE REPRODUCED WITHOUT THE WRITTEN PERMISSION OF NATIONAL GRID ELECTRICITY TRANSMISSION Plc

Doc Ref: 6.13.A6.F1

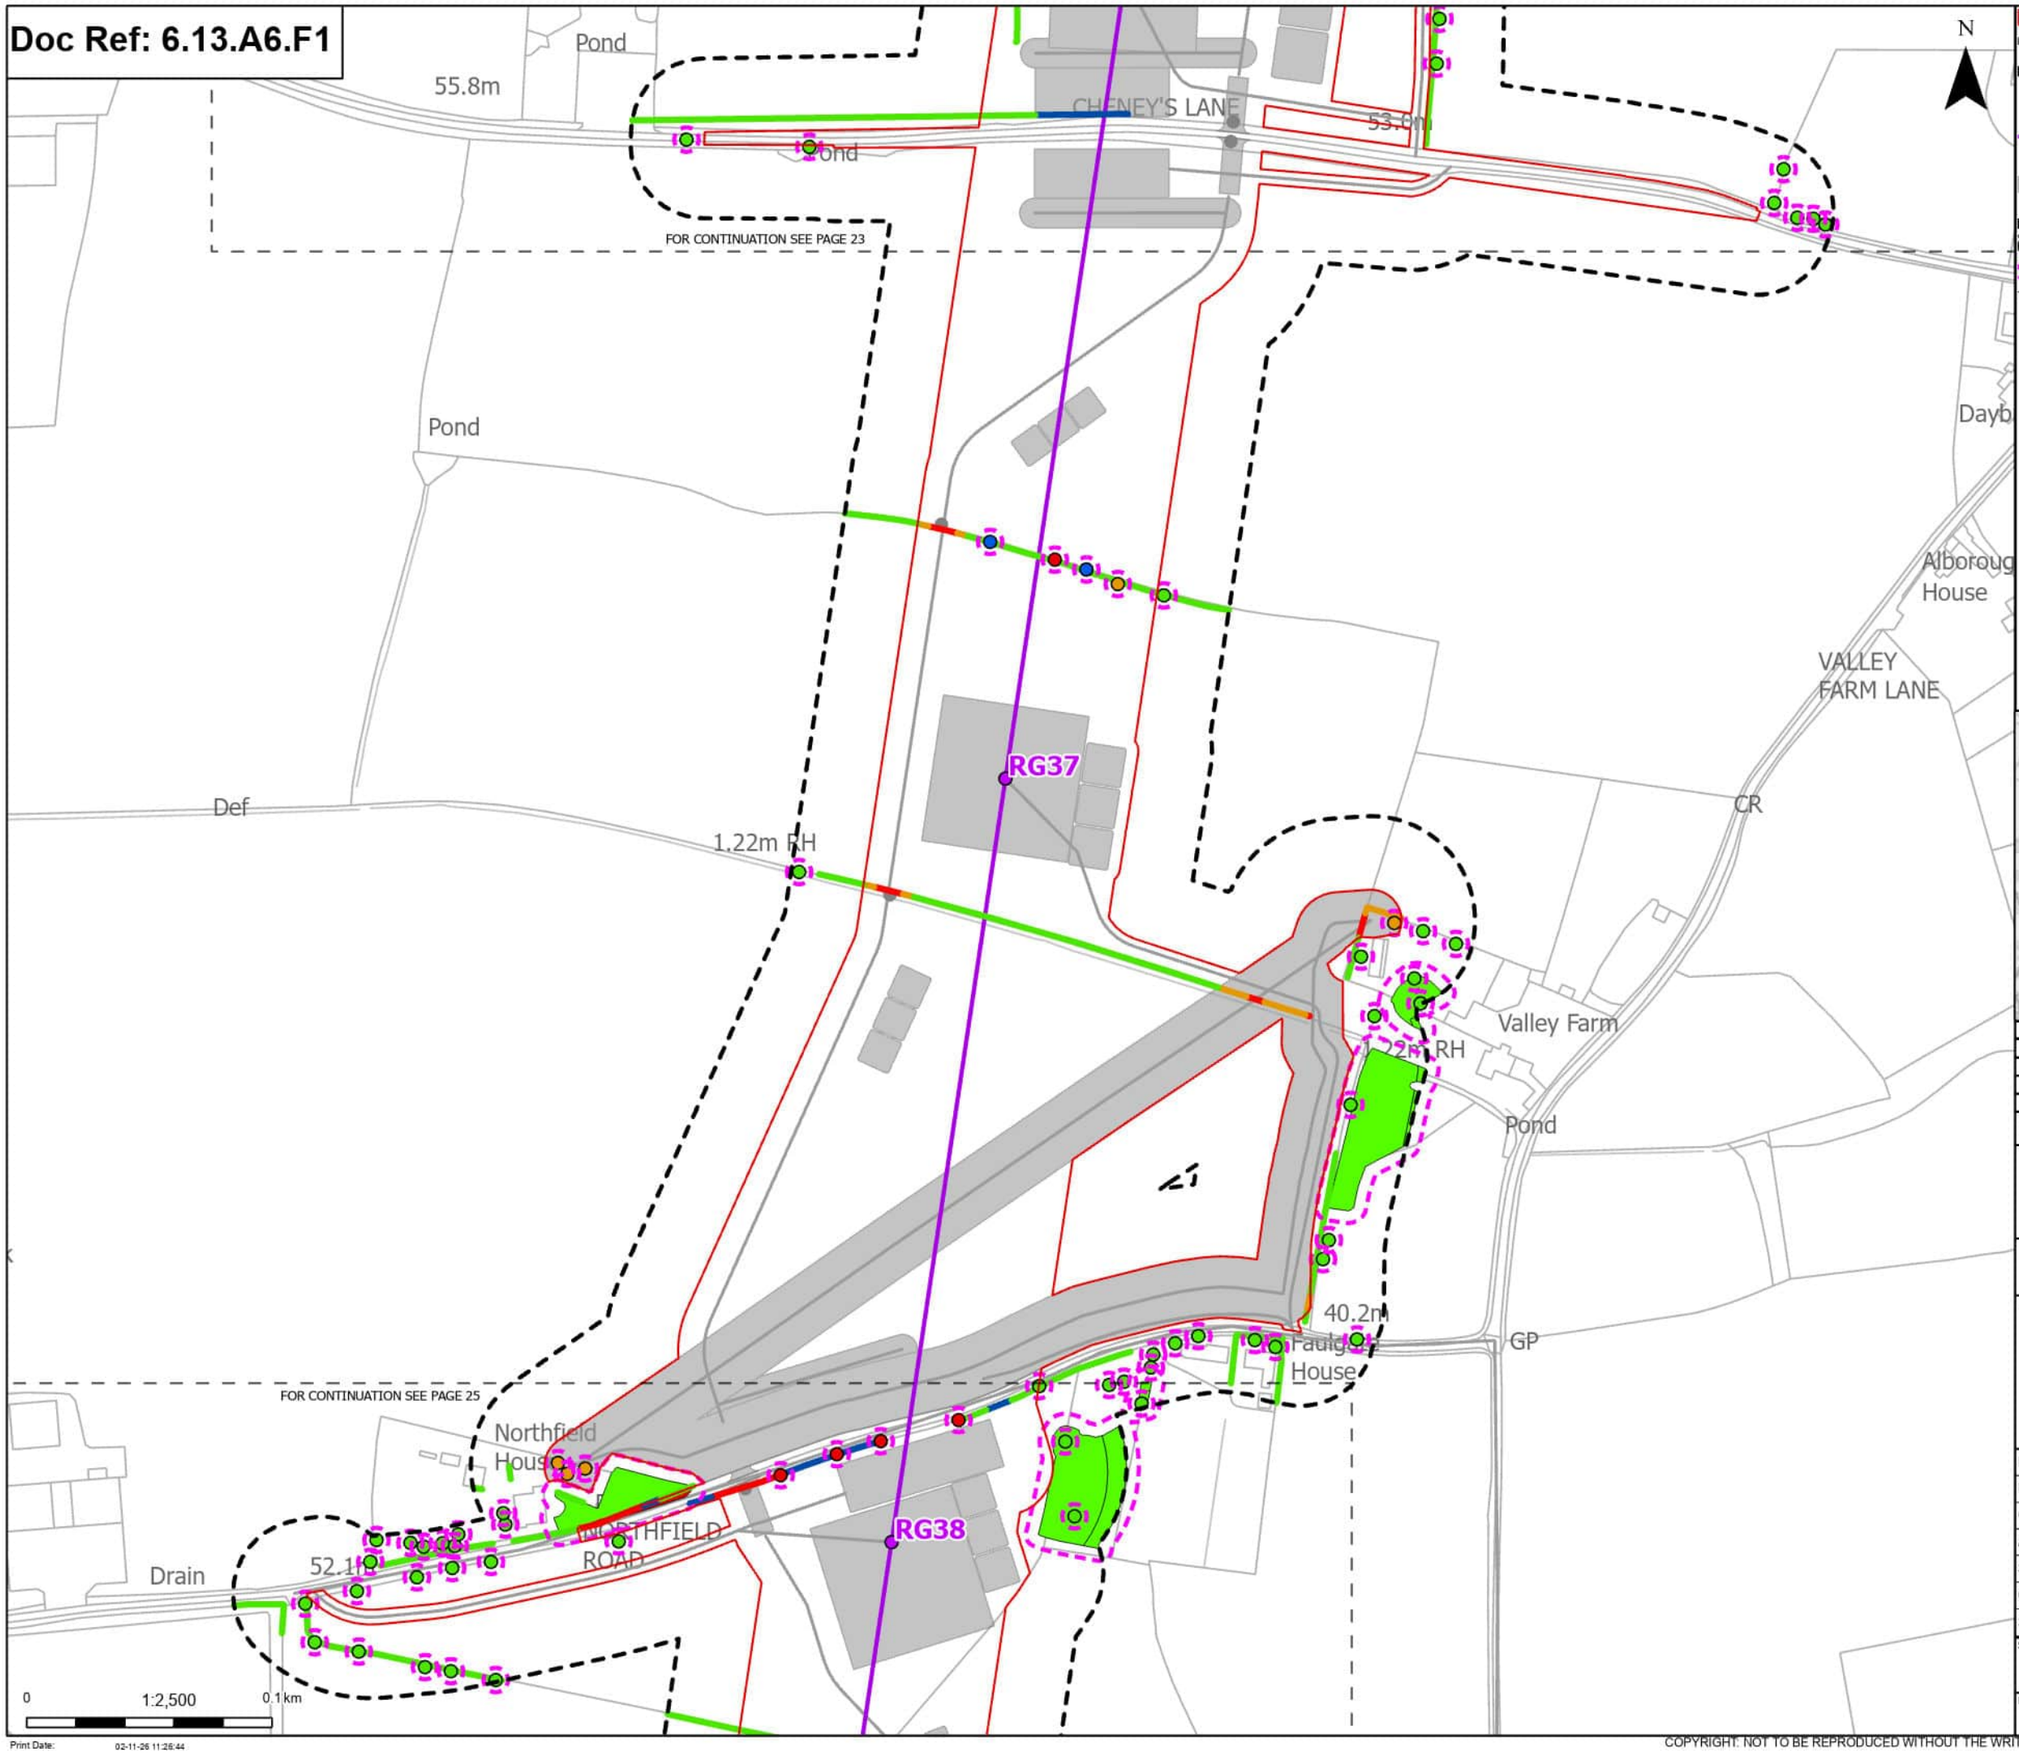

Order Limits
Sheet index cutline

Proposed project design details
- Proposed standard lattice pylon location
- Proposed overhead line alignment
- Other temporary and permanent construction and operational works

Discipline specific constraints
- Arboriculture Study Area
- Root protection area

Trees - Impact
- Removed
- Affected Managed
- Potentially Affected
- Unaffected

Hedgerow - Impact
- Removed
- Affected Managed
- Potentially Affected
- Unaffected

Groups of trees - Impact
- Removed
- Unaffected

Note: The proposed overhead line alignment and proposed underground cable alignment together comprise the alignment. For further details regarding the design, please refer to Figures 4.1 (document reference 6.4.F1) and 4.2 (document reference 6.4.F2).

Notes: Background mapping information has been reproduced from the Ordnance Survey by permission of Ordnance Survey of the Controller of His Majesty's Stationery Office. © Crown copyright and database rights (2025) Licence OS100024241 and AC0000807948; © Crown copyright and database rights 2025 Ordnance Survey AC0000808122, Contains public sector information licensed under the Open Government Licence v3.0, © National Grid UK



Rev	Date	Description	Drawn	Check	Approv
B	Aug 2025	FOR DCO APPLICATION	JAL	AF	KB
A	Aug 2025	FOR DCO APPLICATION	JAL	AF	KB

nationalgrid

PROJECT: Norwich to Tilbury

Planning Inspectorate App Number: EN020027
Regulation 5(2)(a)

Title:

Figure A13.6.1- Landscape and Visual Arboriculture Impacts Plan
Page 24 of 396

Designed	M. Watson	Date	February 26
Drawn	J. Acero Leon	Date	February 26
Checked	A. Fell	Date	February 26
Approved	K. Burrows	Date	February 26
Scale:	1:2,500	Datum:	AOD
Original Size:	A3	Grid:	OS
Suitability Code:	A2	Project Number:	10059280

Suitability Description:
Accepted as Concept Stage

Drawing Number: 10059280-ARC-EBD-ZZ-DR-ZZ-00393
Revision: B

Print Date: 02-11-26 11:26:44

COPYRIGHT: NOT TO BE REPRODUCED WITHOUT THE WRITTEN PERMISSION OF NATIONAL GRID ELECTRICITY TRANSMISSION Plc

Doc Ref: 6.13.A6.F1

Corals
Field View
Bungalow
Lime Tree
Stables
Lime Tree Farm
Barns
The
The Granary
Pond
GP
Lime Tree Cottage
Rose Cottage
Corner Farm
Drain
Northfield House
NORTHFIELD ROAD
52.1m
RG38
FOR CONTINUATION SEE PAGE 24
Pumping Station
Tank
Ponds
Pond
RG39
FOR CONTINUATION SEE PAGE 26
54.6m
RG40
Pond
Pond
Pond
GROVE LANE
0
1:2,500
0.1km
Print Date: 02-11-26 11:26:58

Order Limits
Sheet index cutline

Proposed project design details
Proposed standard lattice pylon location
Proposed overhead line alignment
Other temporary and permanent construction and operational works

Discipline specific constraints
Arboriculture Study Area
Important Hedgerows
Root protection area

Trees - Impact
Removed
Affected Managed
Potentially Affected
Unaffected

Hedgerow - Impact
Removed
Affected Managed
Potentially Affected
Unaffected

Groups of trees - Impact
Removed
Unaffected

Note: The proposed overhead line alignment and proposed underground cable alignment together comprise the alignment. For further details regarding the design, please refer to Figures 4.1 (document reference 6.4.F1) and 4.2 (document reference 6.4.F2).

Notes: Background mapping information has been reproduced from the Ordnance Survey by permission of Ordnance Survey of the Controller of His Majesty's Stationery Office. © Crown copyright and database rights (2025) Licence OS100024241 and AC0000807948; © Crown copyright and database rights 2025 Ordnance Survey AC0000808122, Contains public sector information licensed under the Open Government Licence v3.0, © National Grid UK



Rev	Date	Description	Drawn	Check	Approv
B	Aug 2025	FOR DCO APPLICATION	JAL	AF	KB
A	Aug 2025	FOR DCO APPLICATION	JAL	AF	KB

nationalgrid

PROJECT: Norwich to Tilbury

Planning Inspectorate App Number: EN020027
Regulation 5(2)(a)

Title:

Figure A13.6.1- Landscape and Visual Arboriculture Impacts Plan
Page 25 of 396


Designed	M. Watson	Date	February 26
Drawn	J. Acero Leon	Date	February 26
Checked	A. Fell	Date	February 26
Approved	K. Burrows	Date	February 26
Scale:	1:2,500	Datum:	AOD
Original Size:	A3	Grid:	OS
Suitability Code:	A2	Project Number:	10059280

Suitability Description:
Accepted as Concept Stage

Drawing Number: 10059280-ARC-EBD-ZZ-DR-ZZ-00393
Revision: B

COPYRIGHT: NOT TO BE REPRODUCED WITHOUT THE WRITTEN PERMISSION OF NATIONAL GRID ELECTRICITY TRANSMISSION Plc

Doc Ref: 6.13.A6.F1

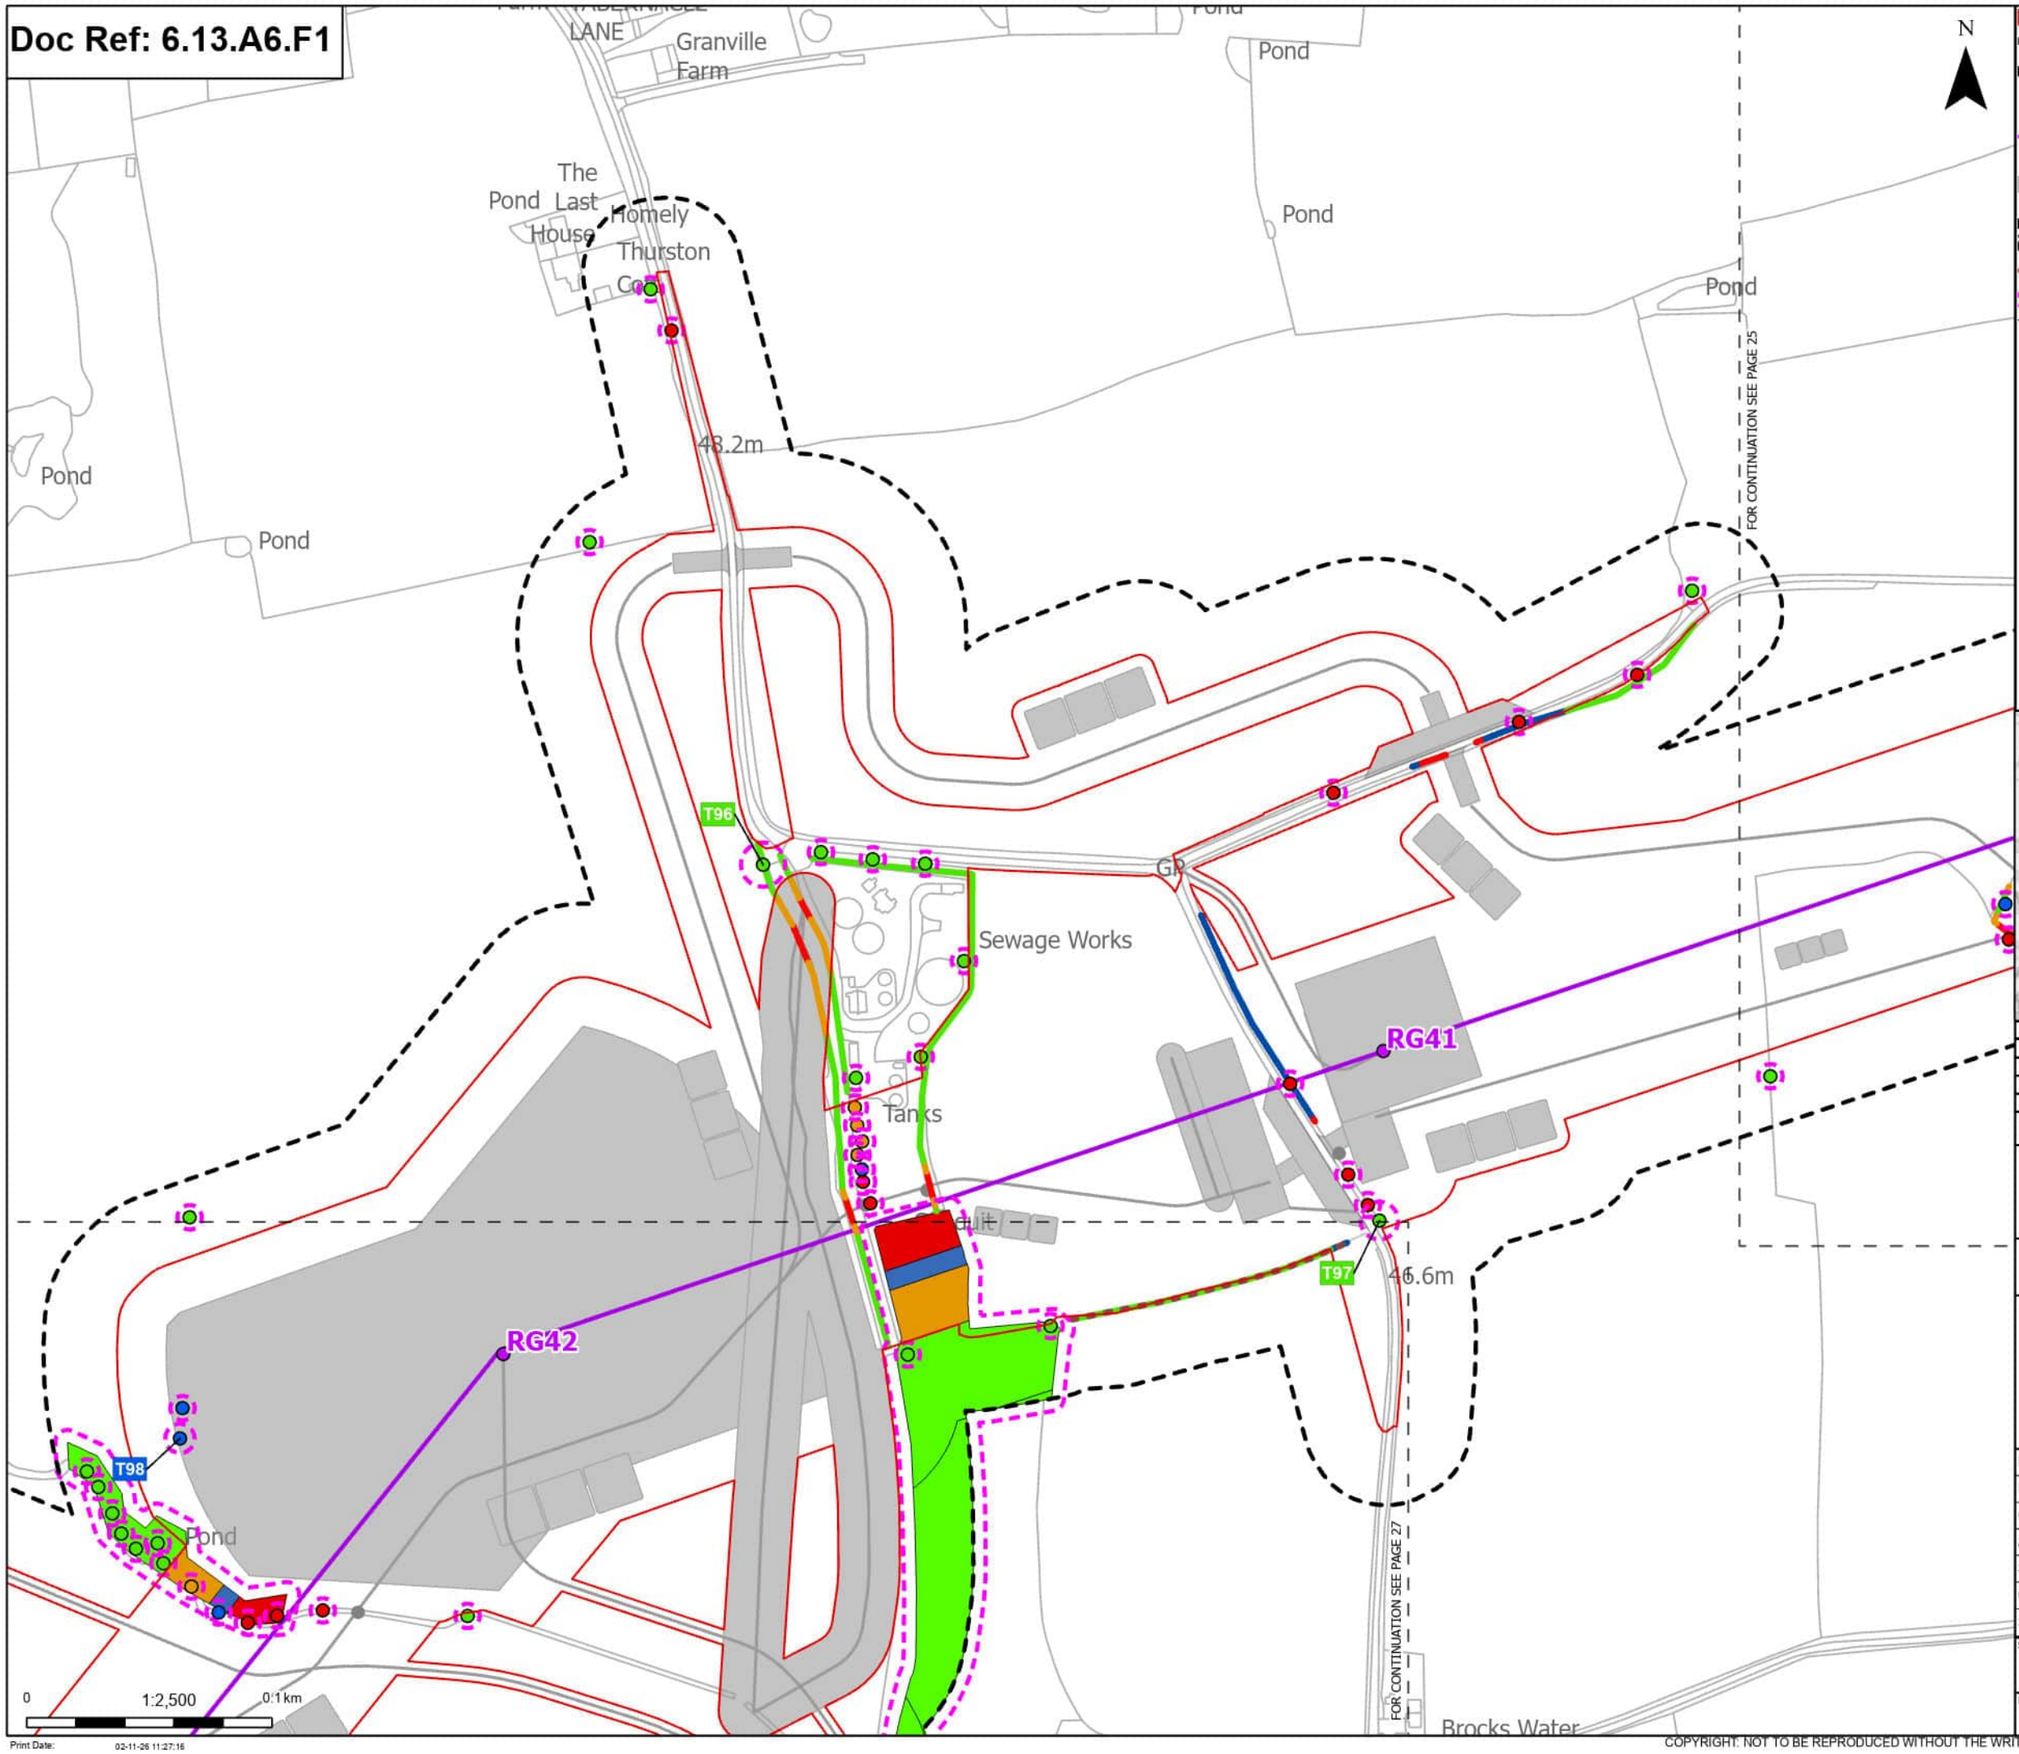

Order Limits
Sheet index cutline

Proposed project design details
Proposed standard lattice pylon location
Proposed overhead line alignment
Other temporary and permanent construction and operational works

Discipline specific constraints
Arboriculture Study Area
Important Hedgerows
Root protection area

Trees - Impact
Removed
Affected Managed
Potentially Affected
Unaffected

Hedgerow - Impact
Removed
Affected Managed
Potentially Affected
Unaffected

Groups of trees - Impact
Removed
Affected Managed
Potentially Affected
Unaffected

Note: The proposed overhead line alignment and proposed underground cable alignment together comprise the alignment. For further details regarding the design, please refer to Figures 4.1 (document reference 6.4.F1) and 4.2 (document reference 6.4.F2).

Notes: Background mapping information has been reproduced from the Ordnance Survey by permission of Ordnance Survey of the Controller of His Majesty's Stationery Office. © Crown copyright and database rights (2025) Licence OS100024241 and AC0000807948; © Crown copyright and database rights 2025 Ordnance Survey AC0000808122, Contains public sector information licensed under the Open Government Licence v3.0, © National Grid UK



Rev	Date	Description	Drawn	Check	Approv
B	Aug 2025	FOR DCO APPLICATION	JAL	AF	KB
A	Aug 2025	FOR DCO APPLICATION	JAL	AF	KB

nationalgrid

PROJECT: Norwich to Tilbury

Planning Inspectorate App Number: EN020027
Regulation 5(2)(a)

Title:

Figure A13.6.1- Landscape and Visual Arboriculture Impacts Plan
Page 26 of 396

Designed	M. Watson	Date	February 26
Drawn	J. Acero Leon	Date	February 26
Checked	A. Fell	Date	February 26
Approved	K. Burrows	Date	February 26
Scale:	1:2,500	Datum:	AOD
Original Size:	A3	Grid:	OS
Suitability Code:	A2	Project Number:	10059280


Suitability Description:
Accepted as Concept Stage

Drawing Number: 10059280-ARC-EBD-ZZ-DR-ZZ-00393
Revision: B

Print Date: 02-11-26 11:27:16

COPYRIGHT: NOT TO BE REPRODUCED WITHOUT THE WRITTEN PERMISSION OF NATIONAL GRID ELECTRICITY TRANSMISSION Plc

Doc Ref: 6.13.A6.F1

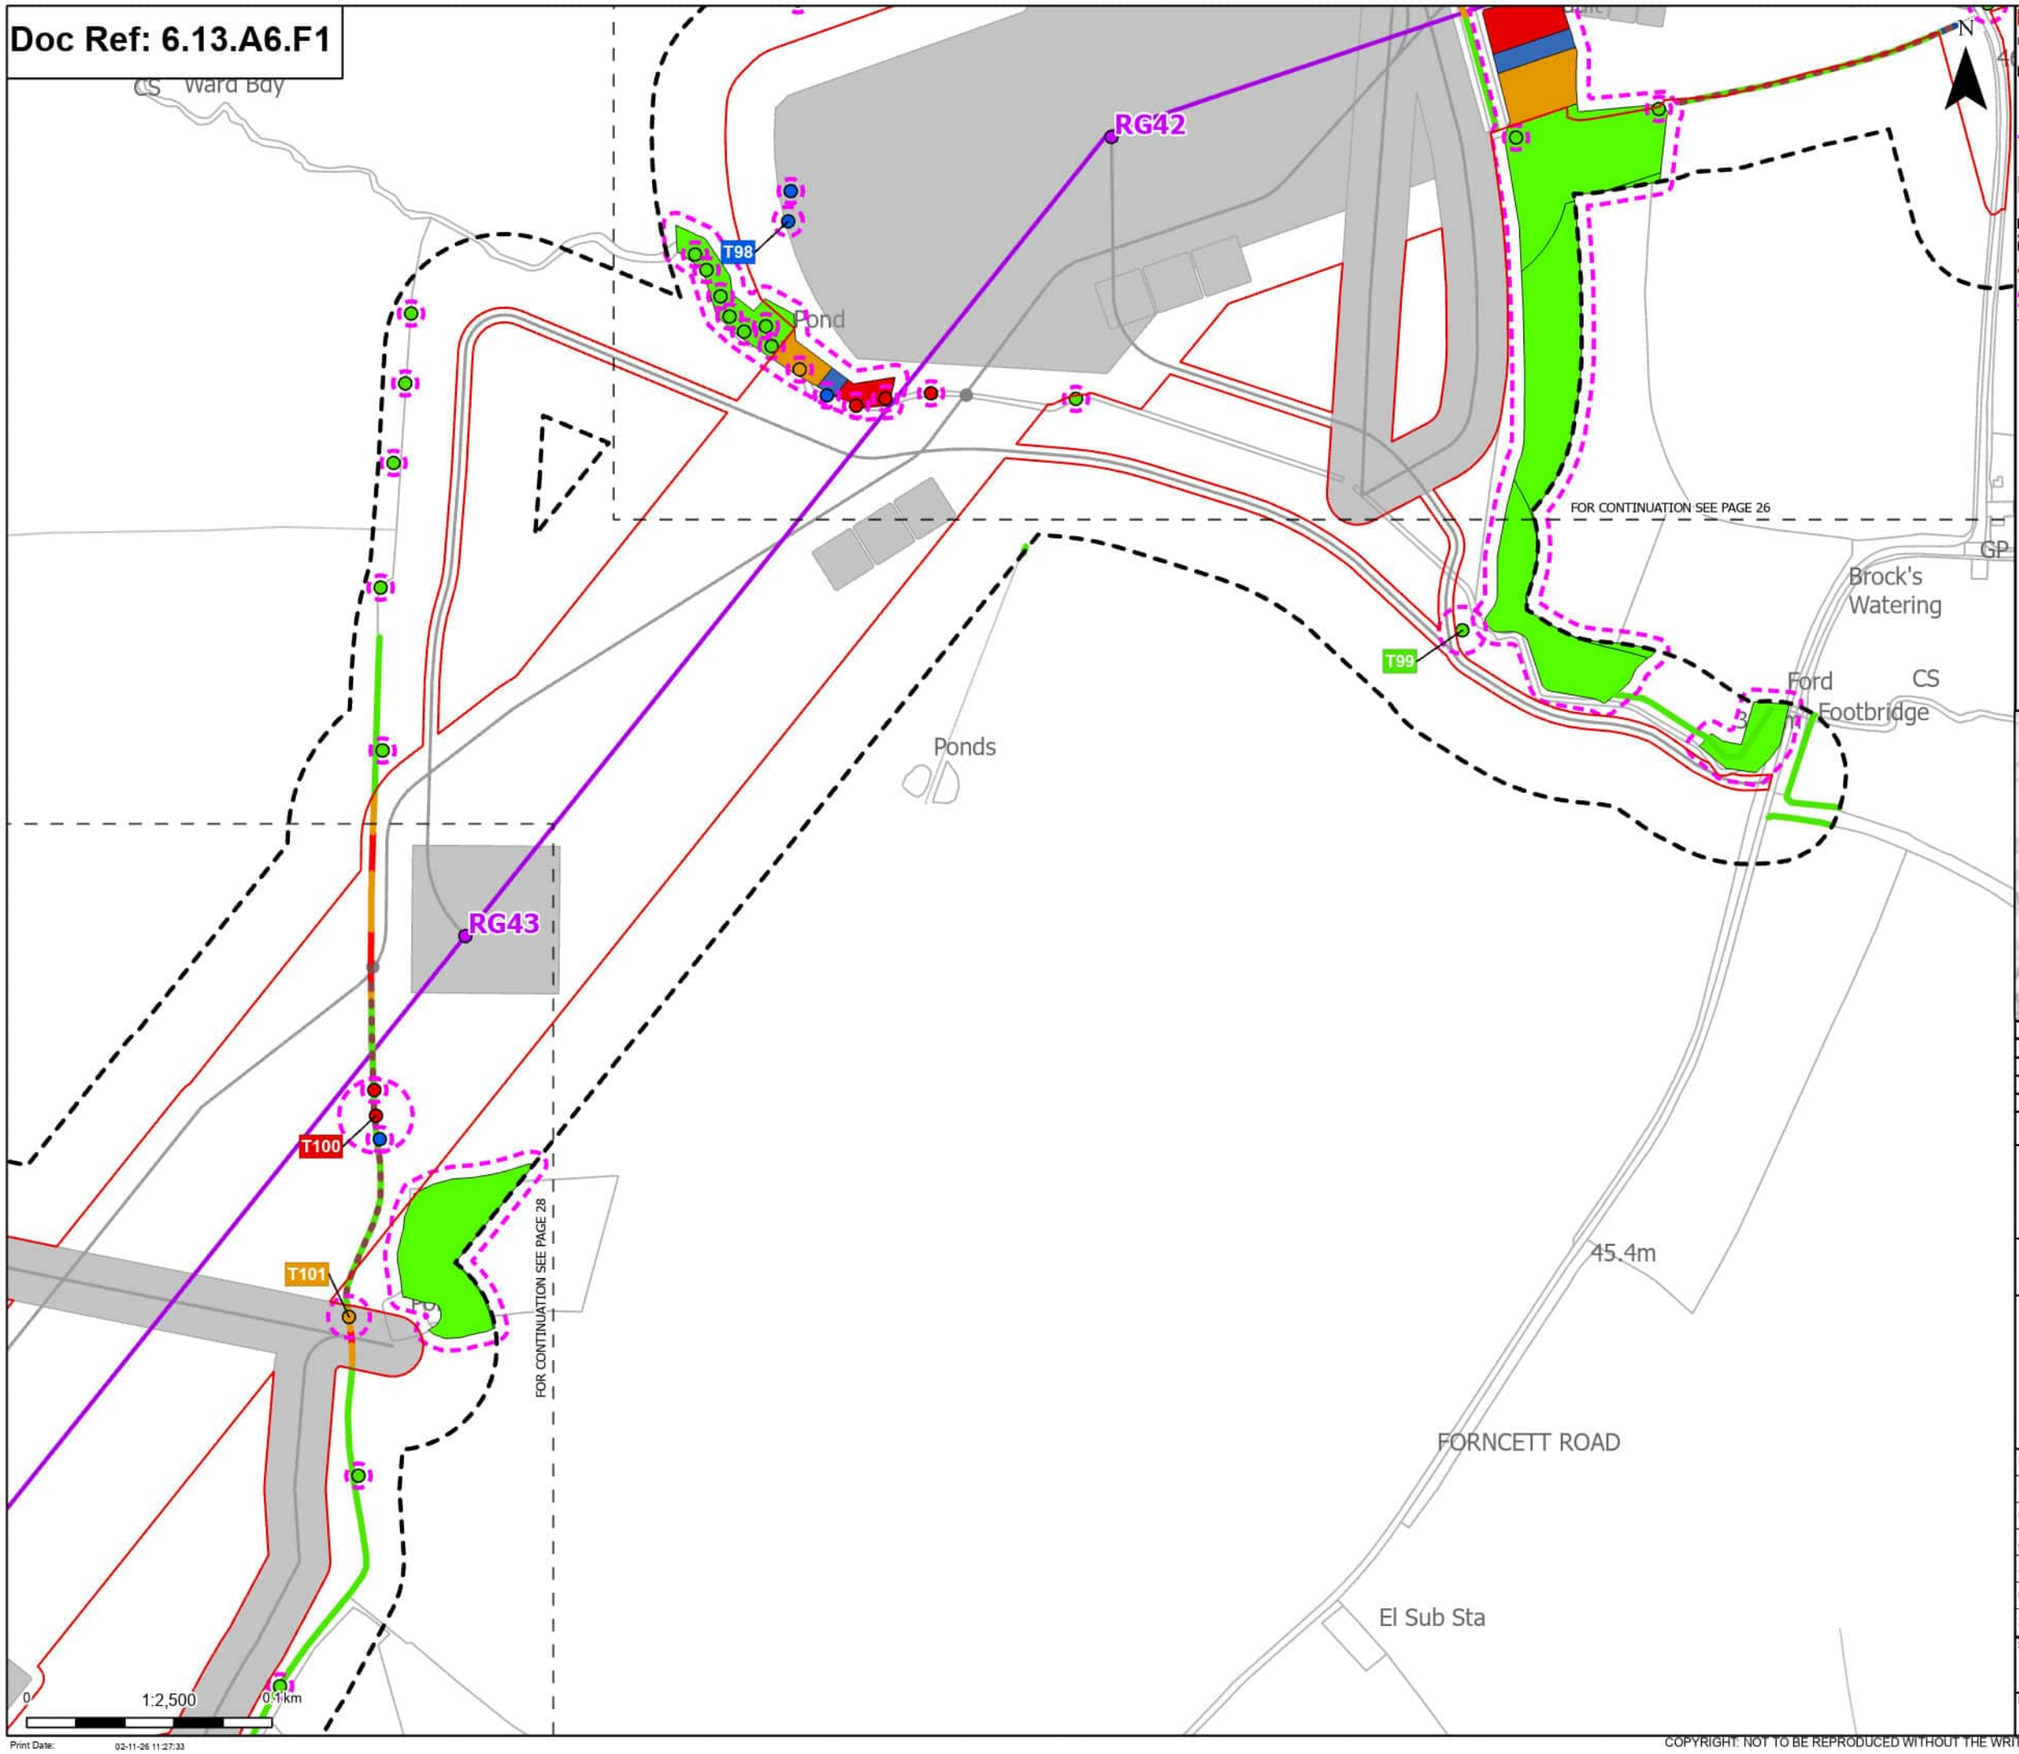

Order Limits
Sheet index cutline

Proposed project design details
- Proposed standard lattice pylon location
- Proposed overhead line alignment
- Other temporary and permanent construction and operational works

Discipline specific constraints
- Arboriculture Study Area
- Important Hedgerows
- Root protection area

Trees - Impact
- Removed
- Affected Managed
- Potentially Affected
- Unaffected

Hedgerow - Impact
- Removed
- Affected Managed
- Potentially Affected
- Unaffected

Groups of trees - Impact
- Removed
- Affected Managed
- Potentially Affected
- Unaffected

Note: The proposed overhead line alignment and proposed underground cable alignment together comprise the alignment. For further details regarding the design, please refer to Figures 4.1 (document reference 6.4.F1) and 4.2 (document reference 6.4.F2).

Notes: Background mapping information has been reproduced from the Ordnance Survey by permission of Ordnance Survey of the Controller of His Majesty's Stationery Office. © Crown copyright and database rights (2025) Licence OS100024241 and AC0000807948; © Crown copyright and database rights 2025 Ordnance Survey AC0000808122, Contains public sector information licensed under the Open Government Licence v3.0, © National Grid UK



Rev	Date	Description	Drawn	Check	Approv
B	Aug 2025	FOR DCO APPLICATION	JAL	AF	KB
A	Aug 2025	FOR DCO APPLICATION	JAL	AF	KB

nationalgrid

PROJECT: Norwich to Tilbury

Planning Inspectorate App Number: EN020027
Regulation 5(2)(a)

Title:

Figure A13.6.1- Landscape and Visual Arboriculture Impacts Plan
Page 27 of 396


Designed	M. Watson	Date	February 26
Drawn	J. Acero Leon	Date	February 26
Checked	A. Fell	Date	February 26
Approved	K. Burrows	Date	February 26
Scale:	1:2,500	Datum:	AOD
Original Size:	A3	Grid:	OS
Suitability Code:	A2	Project Number:	10059280

Suitability Description:
Accepted as Concept Stage

Drawing Number: 10059280-ARC-EBD-ZZ-DR-ZZ-00393
Revision: B

COPYRIGHT: NOT TO BE REPRODUCED WITHOUT THE WRITTEN PERMISSION OF NATIONAL GRID ELECTRICITY TRANSMISSION Plc

Doc Ref: 6.13.A6.F1

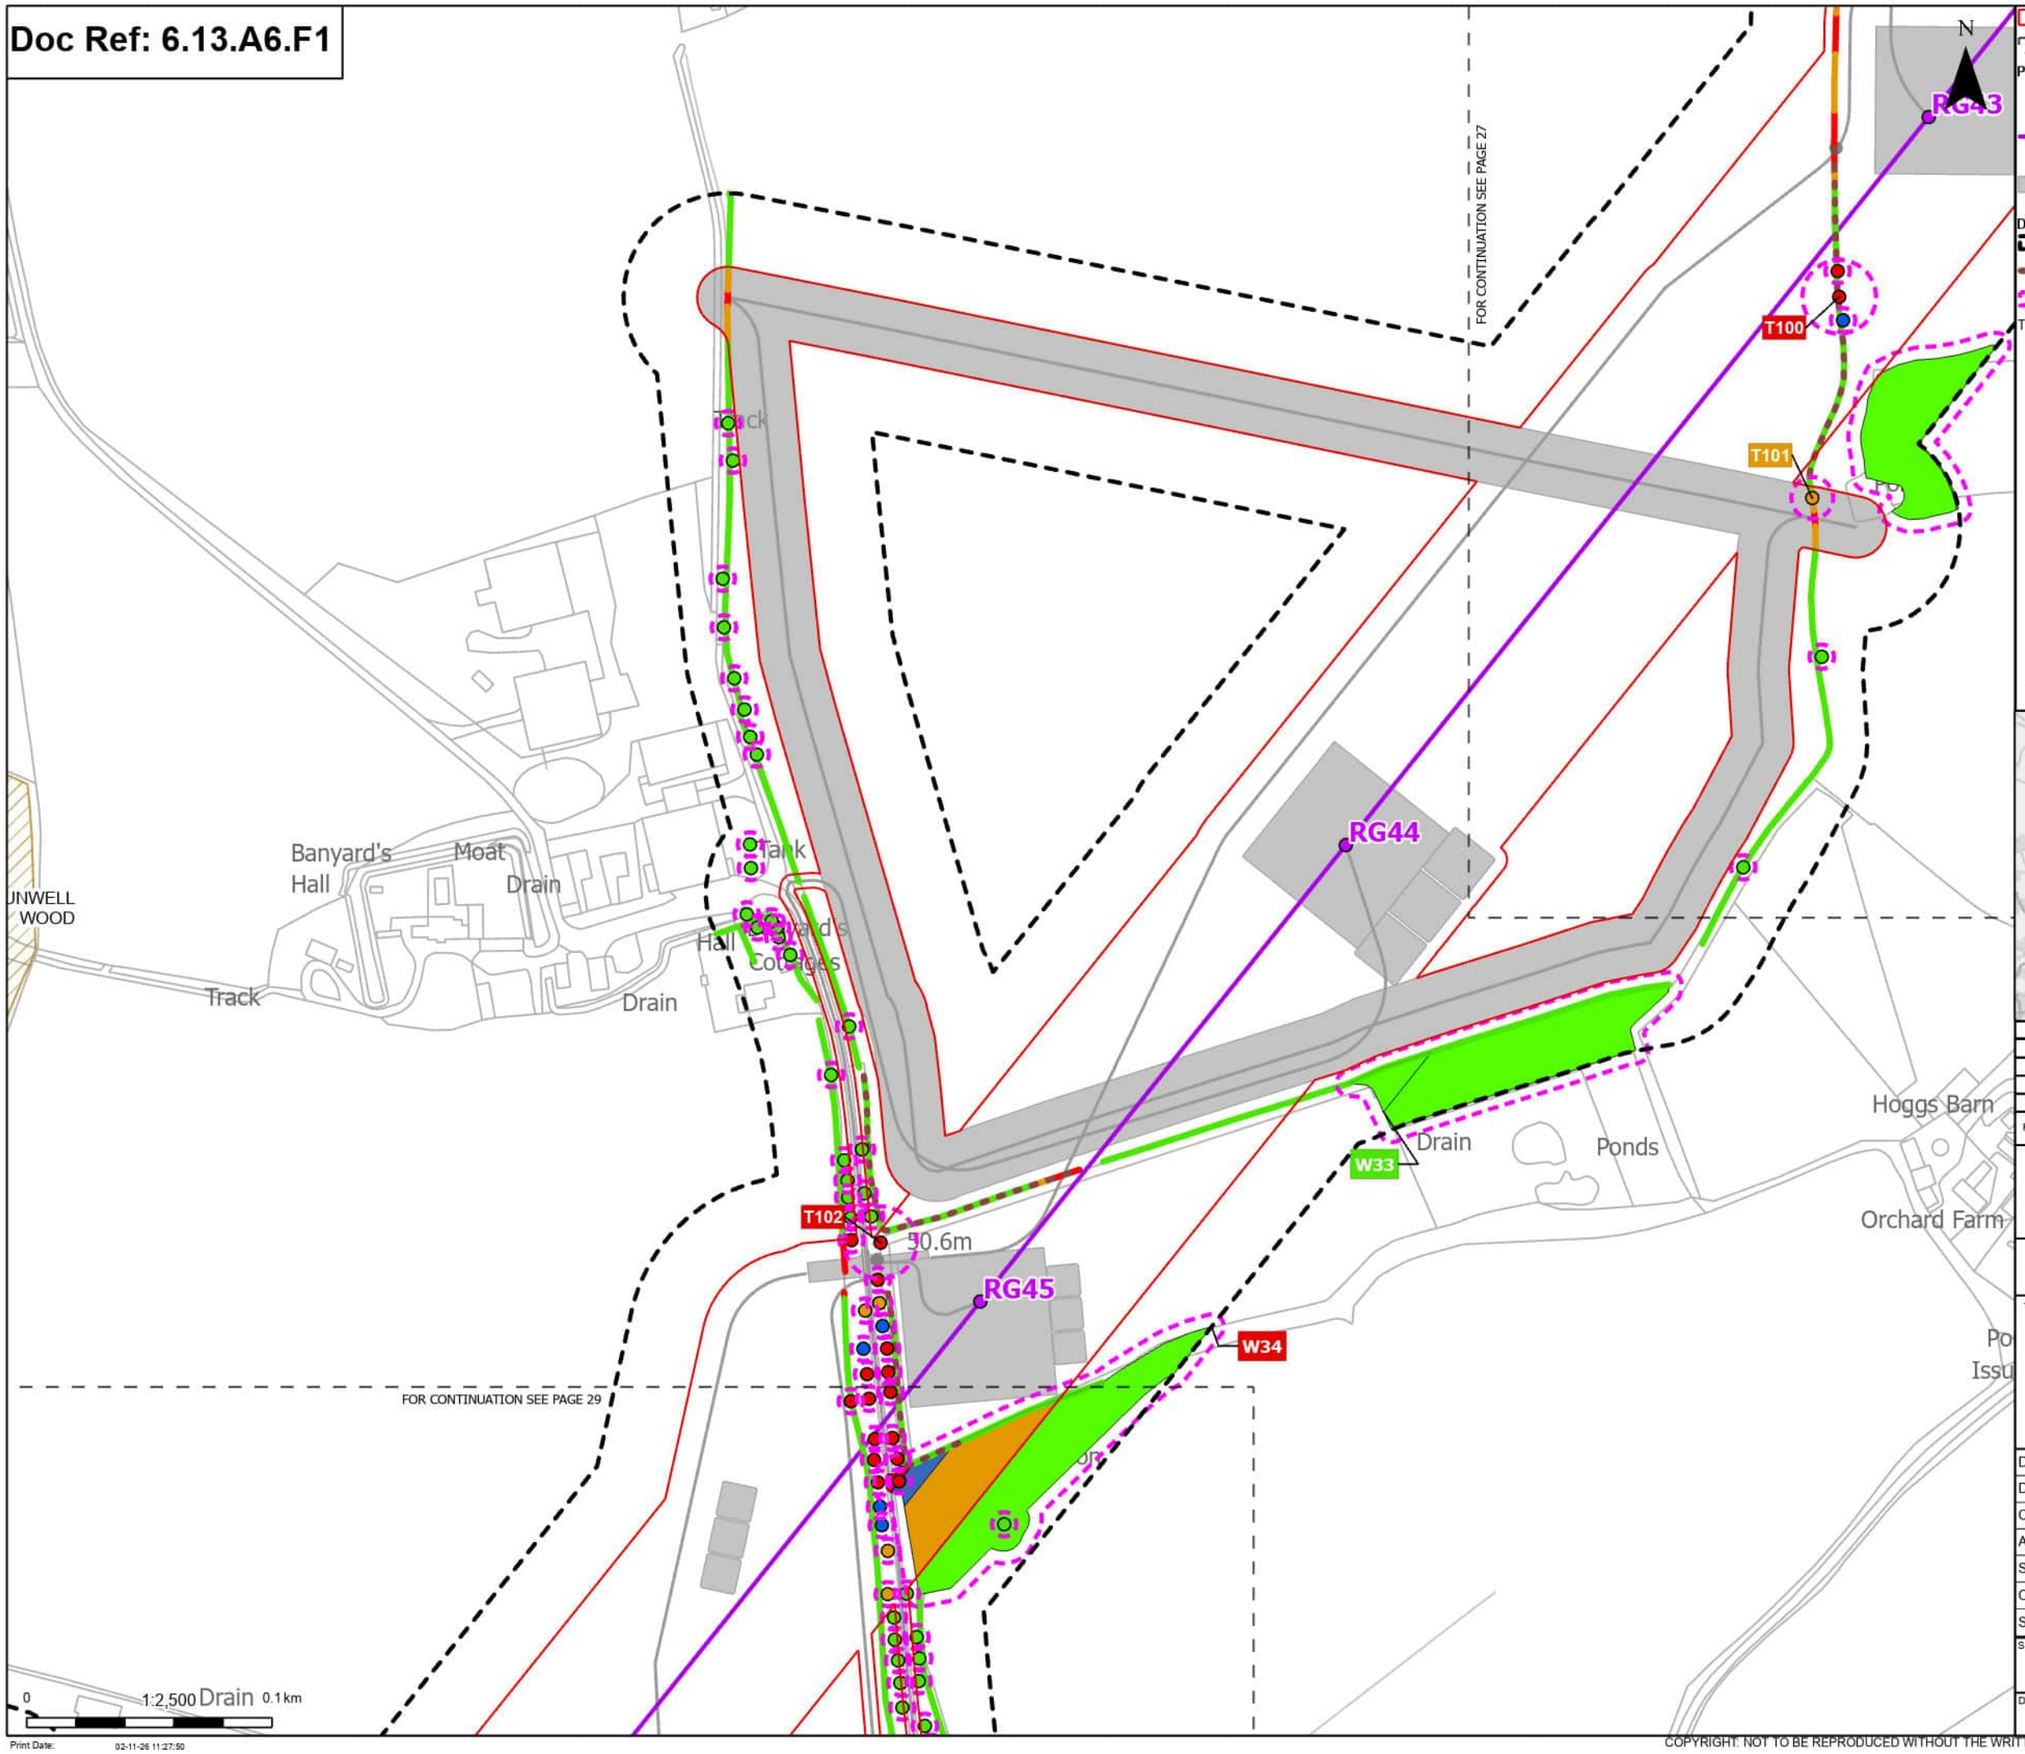

Order Limits
Sheet index cutline

Proposed project design details
- Proposed standard lattice pylon location
- Proposed overhead line alignment
- Other temporary and permanent construction and operational works

Discipline specific constraints
- Arboriculture Study Area
- Important Hedgerows
- Root protection area

Trees - Impact
- Removed
- Affected Managed
- Potentially Affected
- Unaffected

Ancient Woodland (Natural England)

Hedgerow - Impact
- Removed
- Affected Managed
- Potentially Affected
- Unaffected

Groups of trees - Impact
- Removed
- Affected Managed
- Potentially Affected
- Unaffected

Note: The proposed overhead line alignment and proposed underground cable alignment together comprise the alignment. For further details regarding the design, please refer to Figures 4.1 (document reference 6.4.F1) and 4.2 (document reference 6.4.F2).

Notes: Background mapping information has been reproduced from the Ordnance Survey by permission of Ordnance Survey of the Controller of His Majesty's Stationery Office. © Crown copyright and database rights (2025) Licence OS100024241 and AC0000807948; © Crown copyright and database rights 2025 Ordnance Survey AC0000808122, Contains public sector information licensed under the Open Government Licence v3.0, © National Grid UK



Rev	Date	Description	Drawn	Check	Approv
B	Aug 2025	FOR DCO APPLICATION	JAL	AF	KB
A	Aug 2025	FOR DCO APPLICATION	JAL	AF	KB

nationalgrid

PROJECT: Norwich to Tilbury

Planning Inspectorate App Number: EN020027
Regulation 5(2)(a)

Title:

Figure A13.6.1- Landscape and Visual Arboriculture Impacts Plan
Page 28 of 396

Designed	M. Watson	Date	February 26
Drawn	J. Acero Leon	Date	February 26
Checked	A. Fell	Date	February 26
Approved	K. Burrows	Date	February 26
Scale:	1:2,500	Datum:	AOD
Original Size:	A3	Grid:	OS
Suitability Code:	A2	Project Number:	10059280


Suitability Description:
Accepted as Concept Stage

Drawing Number: 10059280-ARC-EBD-ZZ-DR-ZZ-00393
Revision: B

Print Date: 02-11-26 11:27:50

COPYRIGHT: NOT TO BE REPRODUCED WITHOUT THE WRITTEN PERMISSION OF NATIONAL GRID ELECTRICITY TRANSMISSION Plc

Doc Ref: 6.13.A6.F1

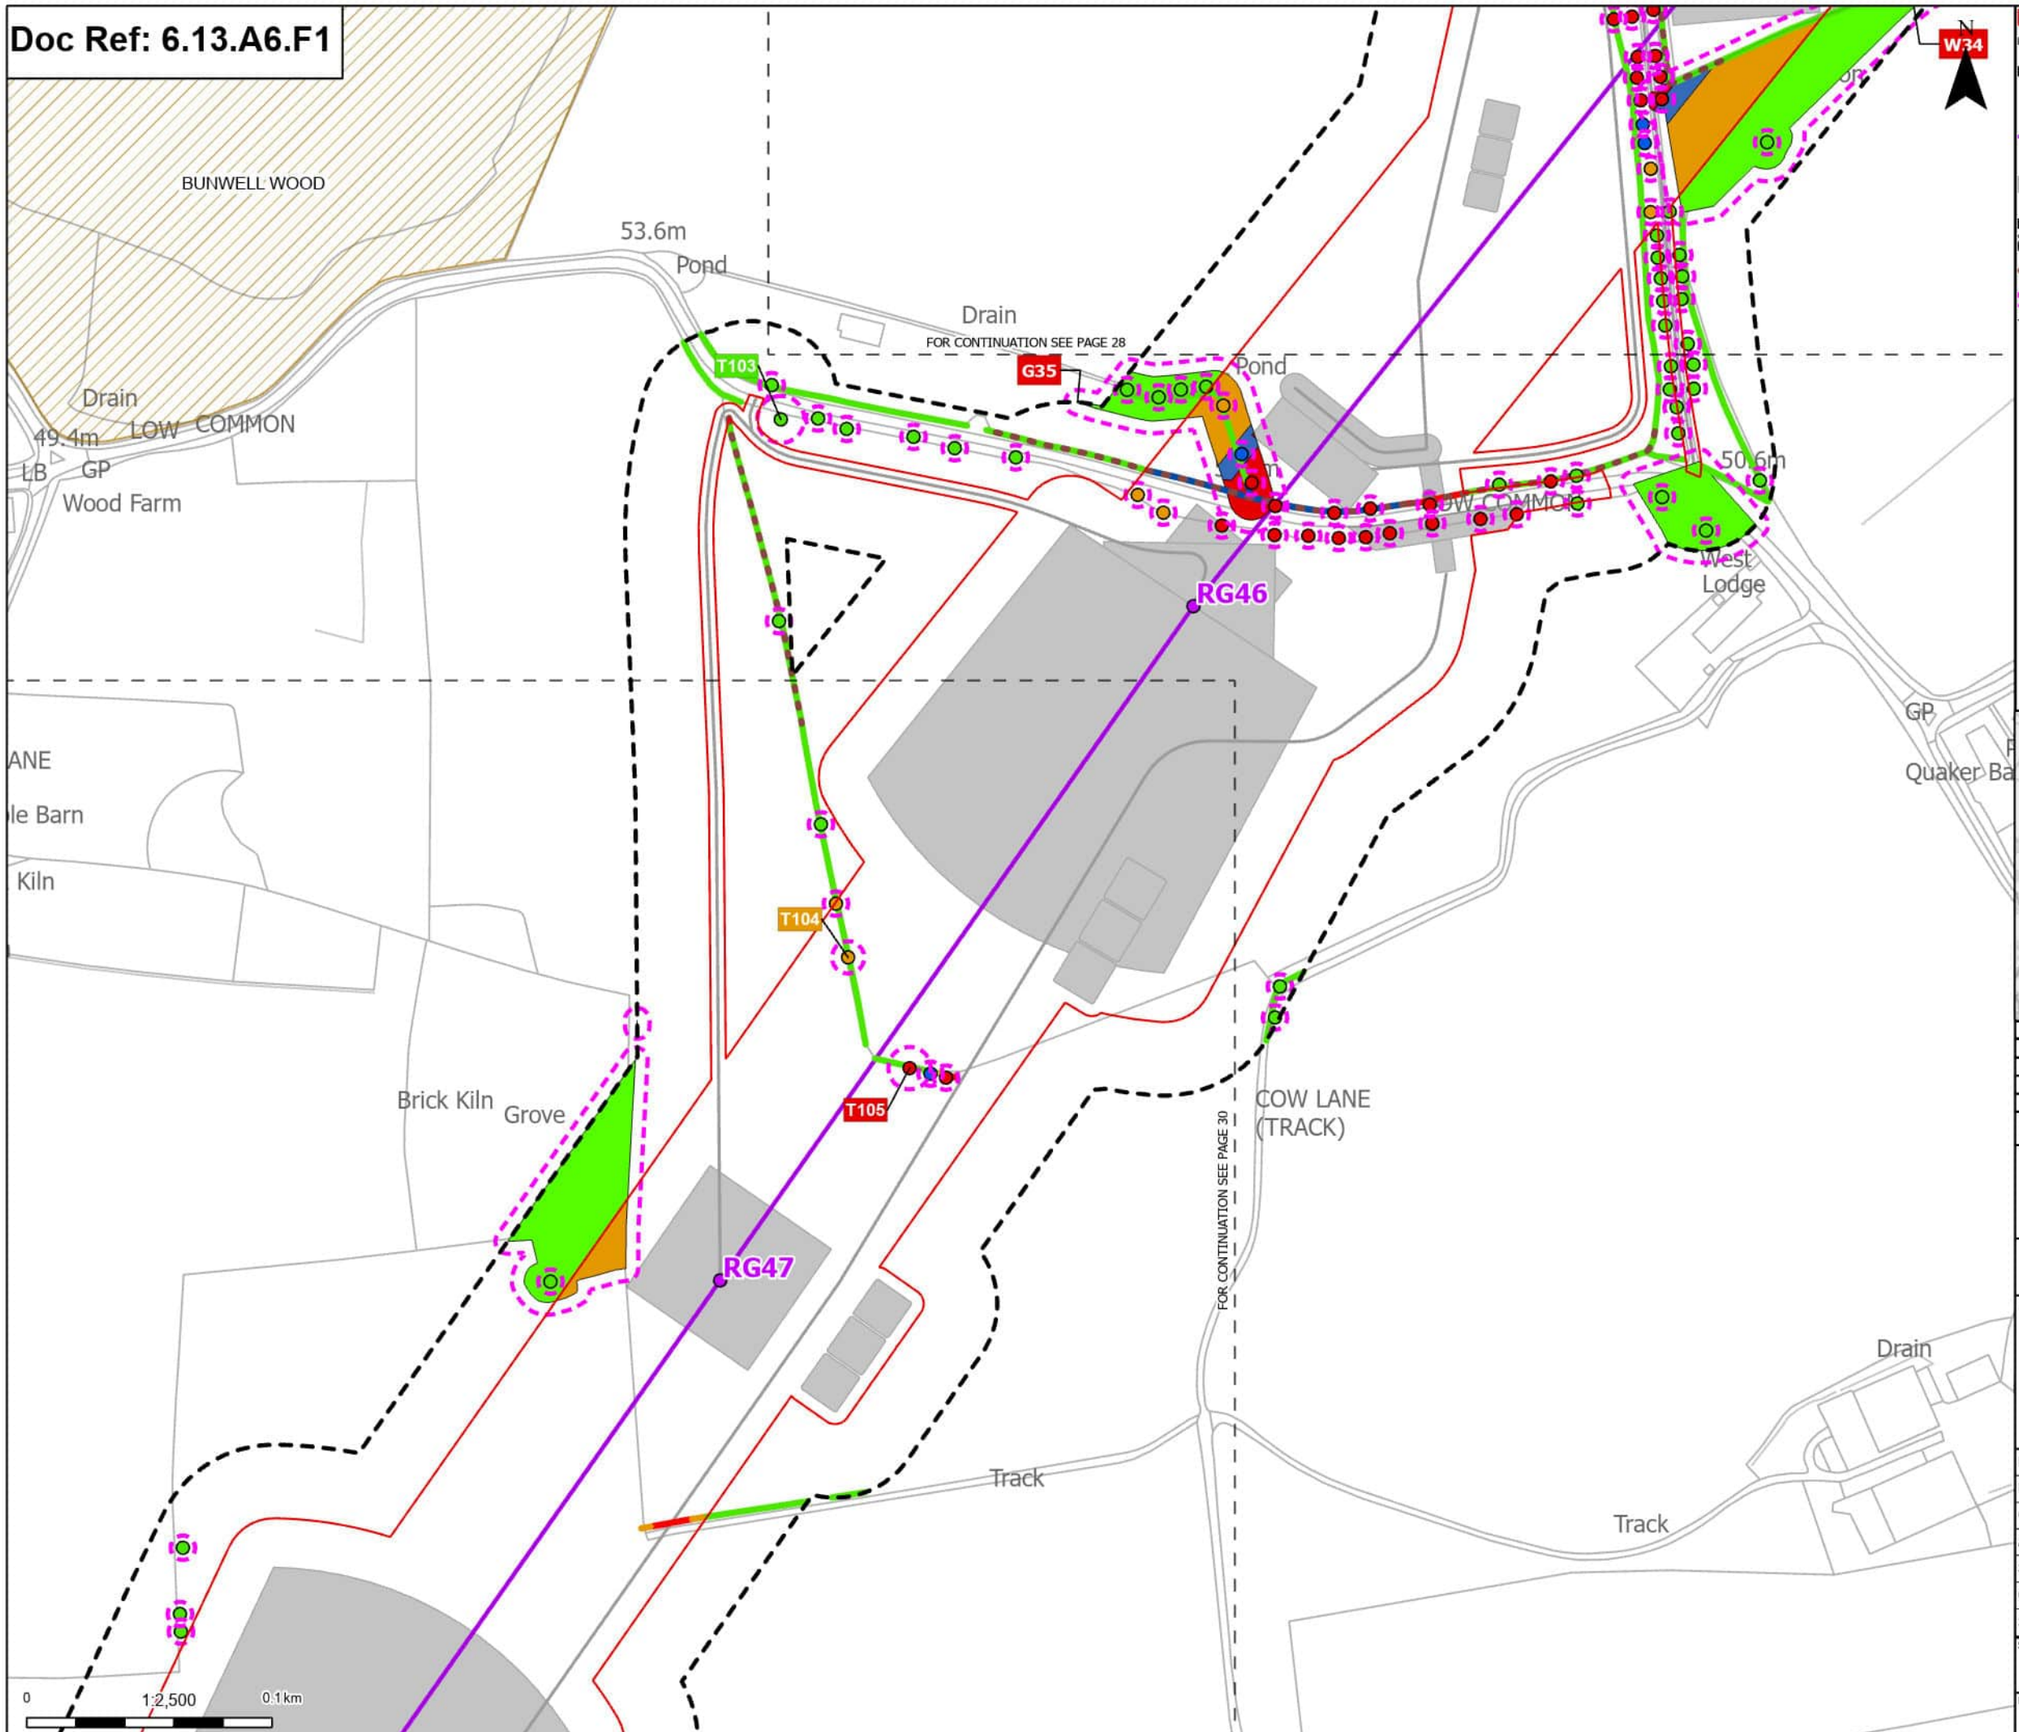

Order Limits
Sheet index cutline

Proposed project design details
- Proposed standard lattice pylon location
- Proposed overhead line alignment
- Other temporary and permanent construction and operational works

Discipline specific constraints
- Arboriculture Study Area
- Important Hedgerows
- Root protection area

Trees - Impact
- Removed
- Affected Managed
- Potentially Affected
- Unaffected

Ancient Woodland (Natural England)

Hedgerow - Impact
- Removed
- Affected Managed
- Potentially Affected
- Unaffected

Groups of trees - Impact
- Removed
- Affected Managed
- Potentially Affected
- Unaffected

Note: The proposed overhead line alignment and proposed underground cable alignment together comprise the alignment. For further details regarding the design, please refer to Figures 4.1 (document reference 6.4.F1) and 4.2 (document reference 6.4.F2).

Notes: Background mapping information has been reproduced from the Ordnance Survey by permission of Ordnance Survey of the Controller of His Majesty's Stationery Office. © Crown copyright and database rights (2025) Licence OS100024241 and AC0000807948; © Crown copyright and database rights 2025 Ordnance Survey AC0000808122, Contains public sector information licensed under the Open Government Licence v3.0, © National Grid UK



Rev	Date	Description	Drawn	Check	Approv
B	Aug 2025	FOR DCO APPLICATION	JAL	AF	KB
A	Aug 2025	FOR DCO APPLICATION	JAL	AF	KB

nationalgrid

PROJECT: Norwich to Tilbury

Planning Inspectorate App Number: EN020027
Regulation 5(2)(a)

Title:

Figure A13.6.1- Landscape and Visual Arboriculture Impacts Plan
Page 29 of 396

Designed	M. Watson	Date	February 26
Drawn	J. Acero Leon	Date	February 26
Checked	A. Fell	Date	February 26
Approved	K. Burrows	Date	February 26
Scale:	1:2,500	Datum:	AOD
Original Size:	A3	Grid:	OS
Suitability Code:	A2	Project Number:	10059280


Suitability Description: Accepted as Concept Stage

Drawing Number: 10059280-ARC-EBD-ZZ-DR-ZZ-00393

Revision: B

COPYRIGHT: NOT TO BE REPRODUCED WITHOUT THE WRITTEN PERMISSION OF NATIONAL GRID ELECTRICITY TRANSMISSION Plc

Doc Ref: 6.13.A6.F1

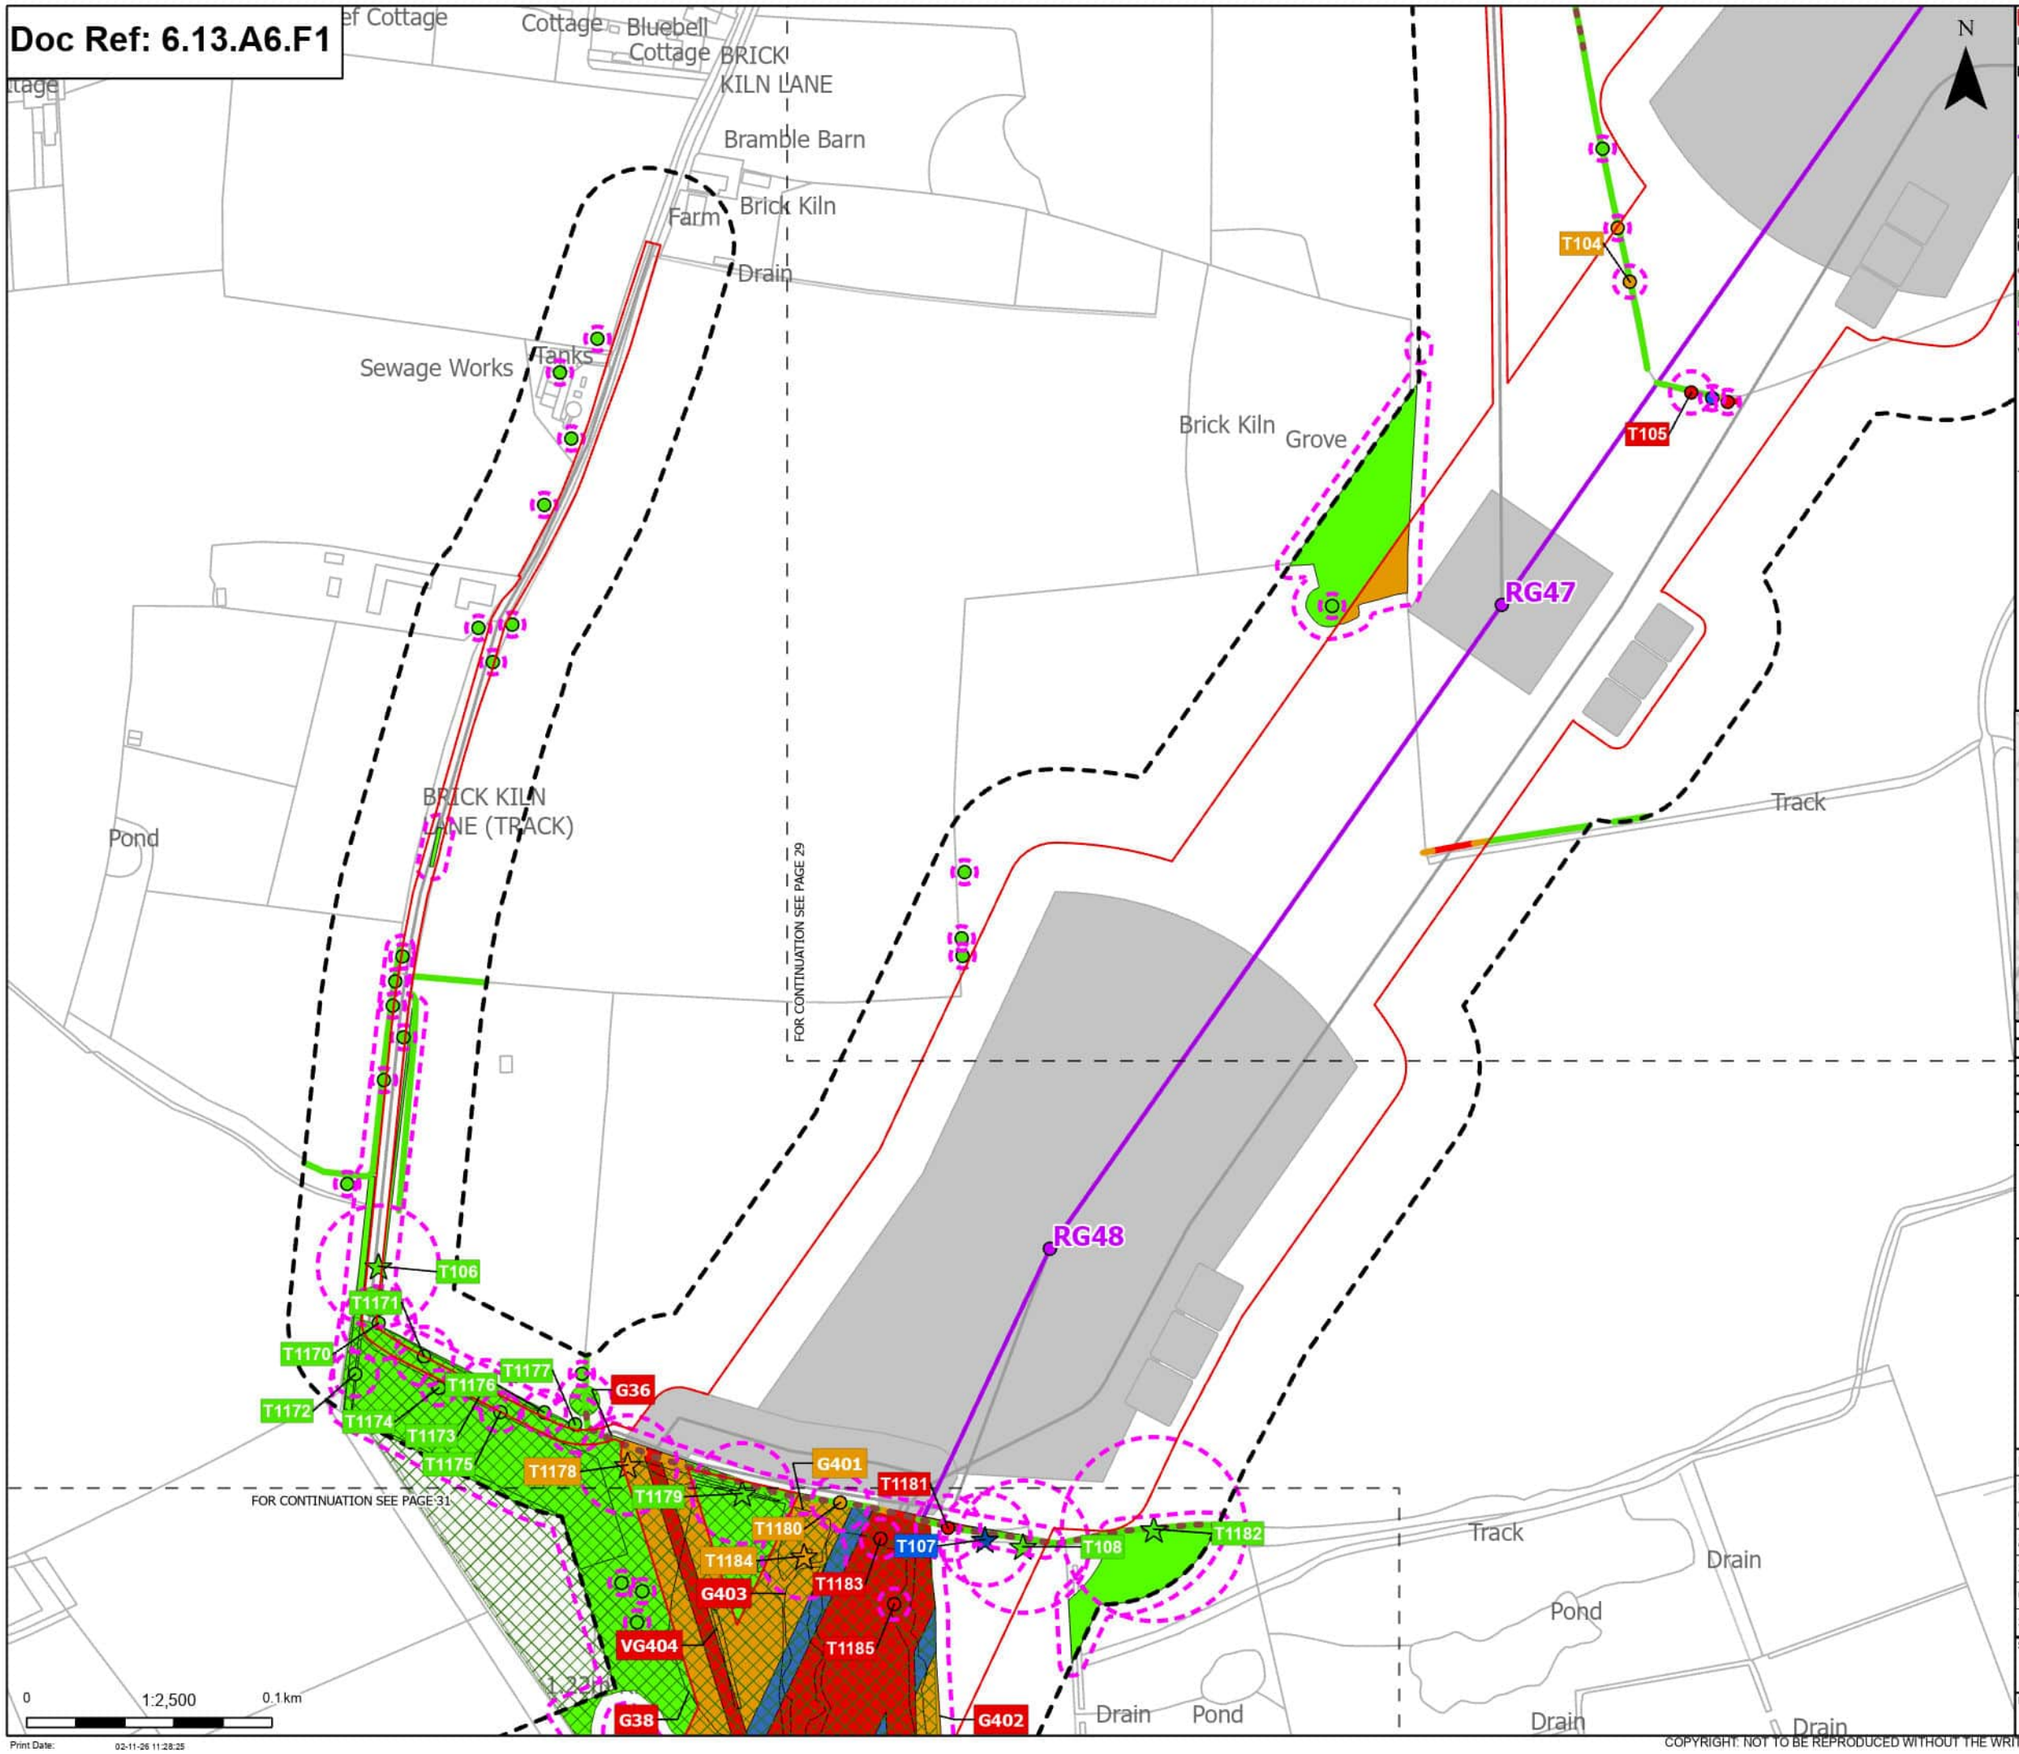

Order Limits
Sheet index cutline

Proposed project design details
Proposed standard lattice pylon location
Proposed overhead line alignment
Other temporary and permanent construction and operational works

Discipline specific constraints
Arboriculture Study Area
Important Hedgerows
TPO group of trees
Root protection area

Veteran Trees - Impact
Affected Managed
Potentially Affected
Unaffected

Trees - Impact
Removed
Affected Managed
Potentially Affected
Unaffected

Hedgerow - Impact
Removed
Potentially Affected
Unaffected

Groups of trees - Impact
Removed
Affected Managed
Potentially Affected
Unaffected

Note: The proposed overhead line alignment and proposed underground cable alignment together comprise the alignment. For further details regarding the design, please refer to Figures 4.1 (document reference 6.4.F1) and 4.2 (document reference 6.4.F2).

Notes: Background mapping information has been reproduced from the Ordnance Survey by permission of Ordnance Survey of the Controller of His Majesty's Stationery Office. © Crown copyright and database rights (2025) Licence OS100024241 and AC0000807948; © Crown copyright and database rights 2025 Ordnance Survey AC0000808122, Contains public sector information licensed under the Open Government Licence v3.0, © National Grid UK



Rev	Date	Description	Drawn	Check	Approv
B	Aug 2025	FOR DCO APPLICATION	JAL	AF	KB
A	Aug 2025	FOR DCO APPLICATION	JAL	AF	KB

nationalgrid

PROJECT: Norwich to Tilbury

Planning Inspectorate App Number: EN020027
Regulation 5(2)(a)

Title:

Figure A13.6.1- Landscape and Visual Arboriculture Impacts Plan
Page 30 of 396

Designed	M. Watson	Date	February 26
Drawn	J. Acero Leon	Date	February 26
Checked	A. Fell	Date	February 26
Approved	K. Burrows	Date	February 26
Scale:	1:2,500	Datum:	AOD
Original Size:	A3	Grid:	OS
Suitability Code:	A2	Project Number:	10059280


Suitability Description:
Accepted as Concept Stage

Drawing Number: 10059280-ARC-EBD-ZZ-DR-ZZ-00393
Revision: B

Print Date: 02-11-26 11:28:25

COPYRIGHT: NOT TO BE REPRODUCED WITHOUT THE WRITTEN PERMISSION OF NATIONAL GRID ELECTRICITY TRANSMISSION Plc

Doc Ref: 6.13.A6.F1

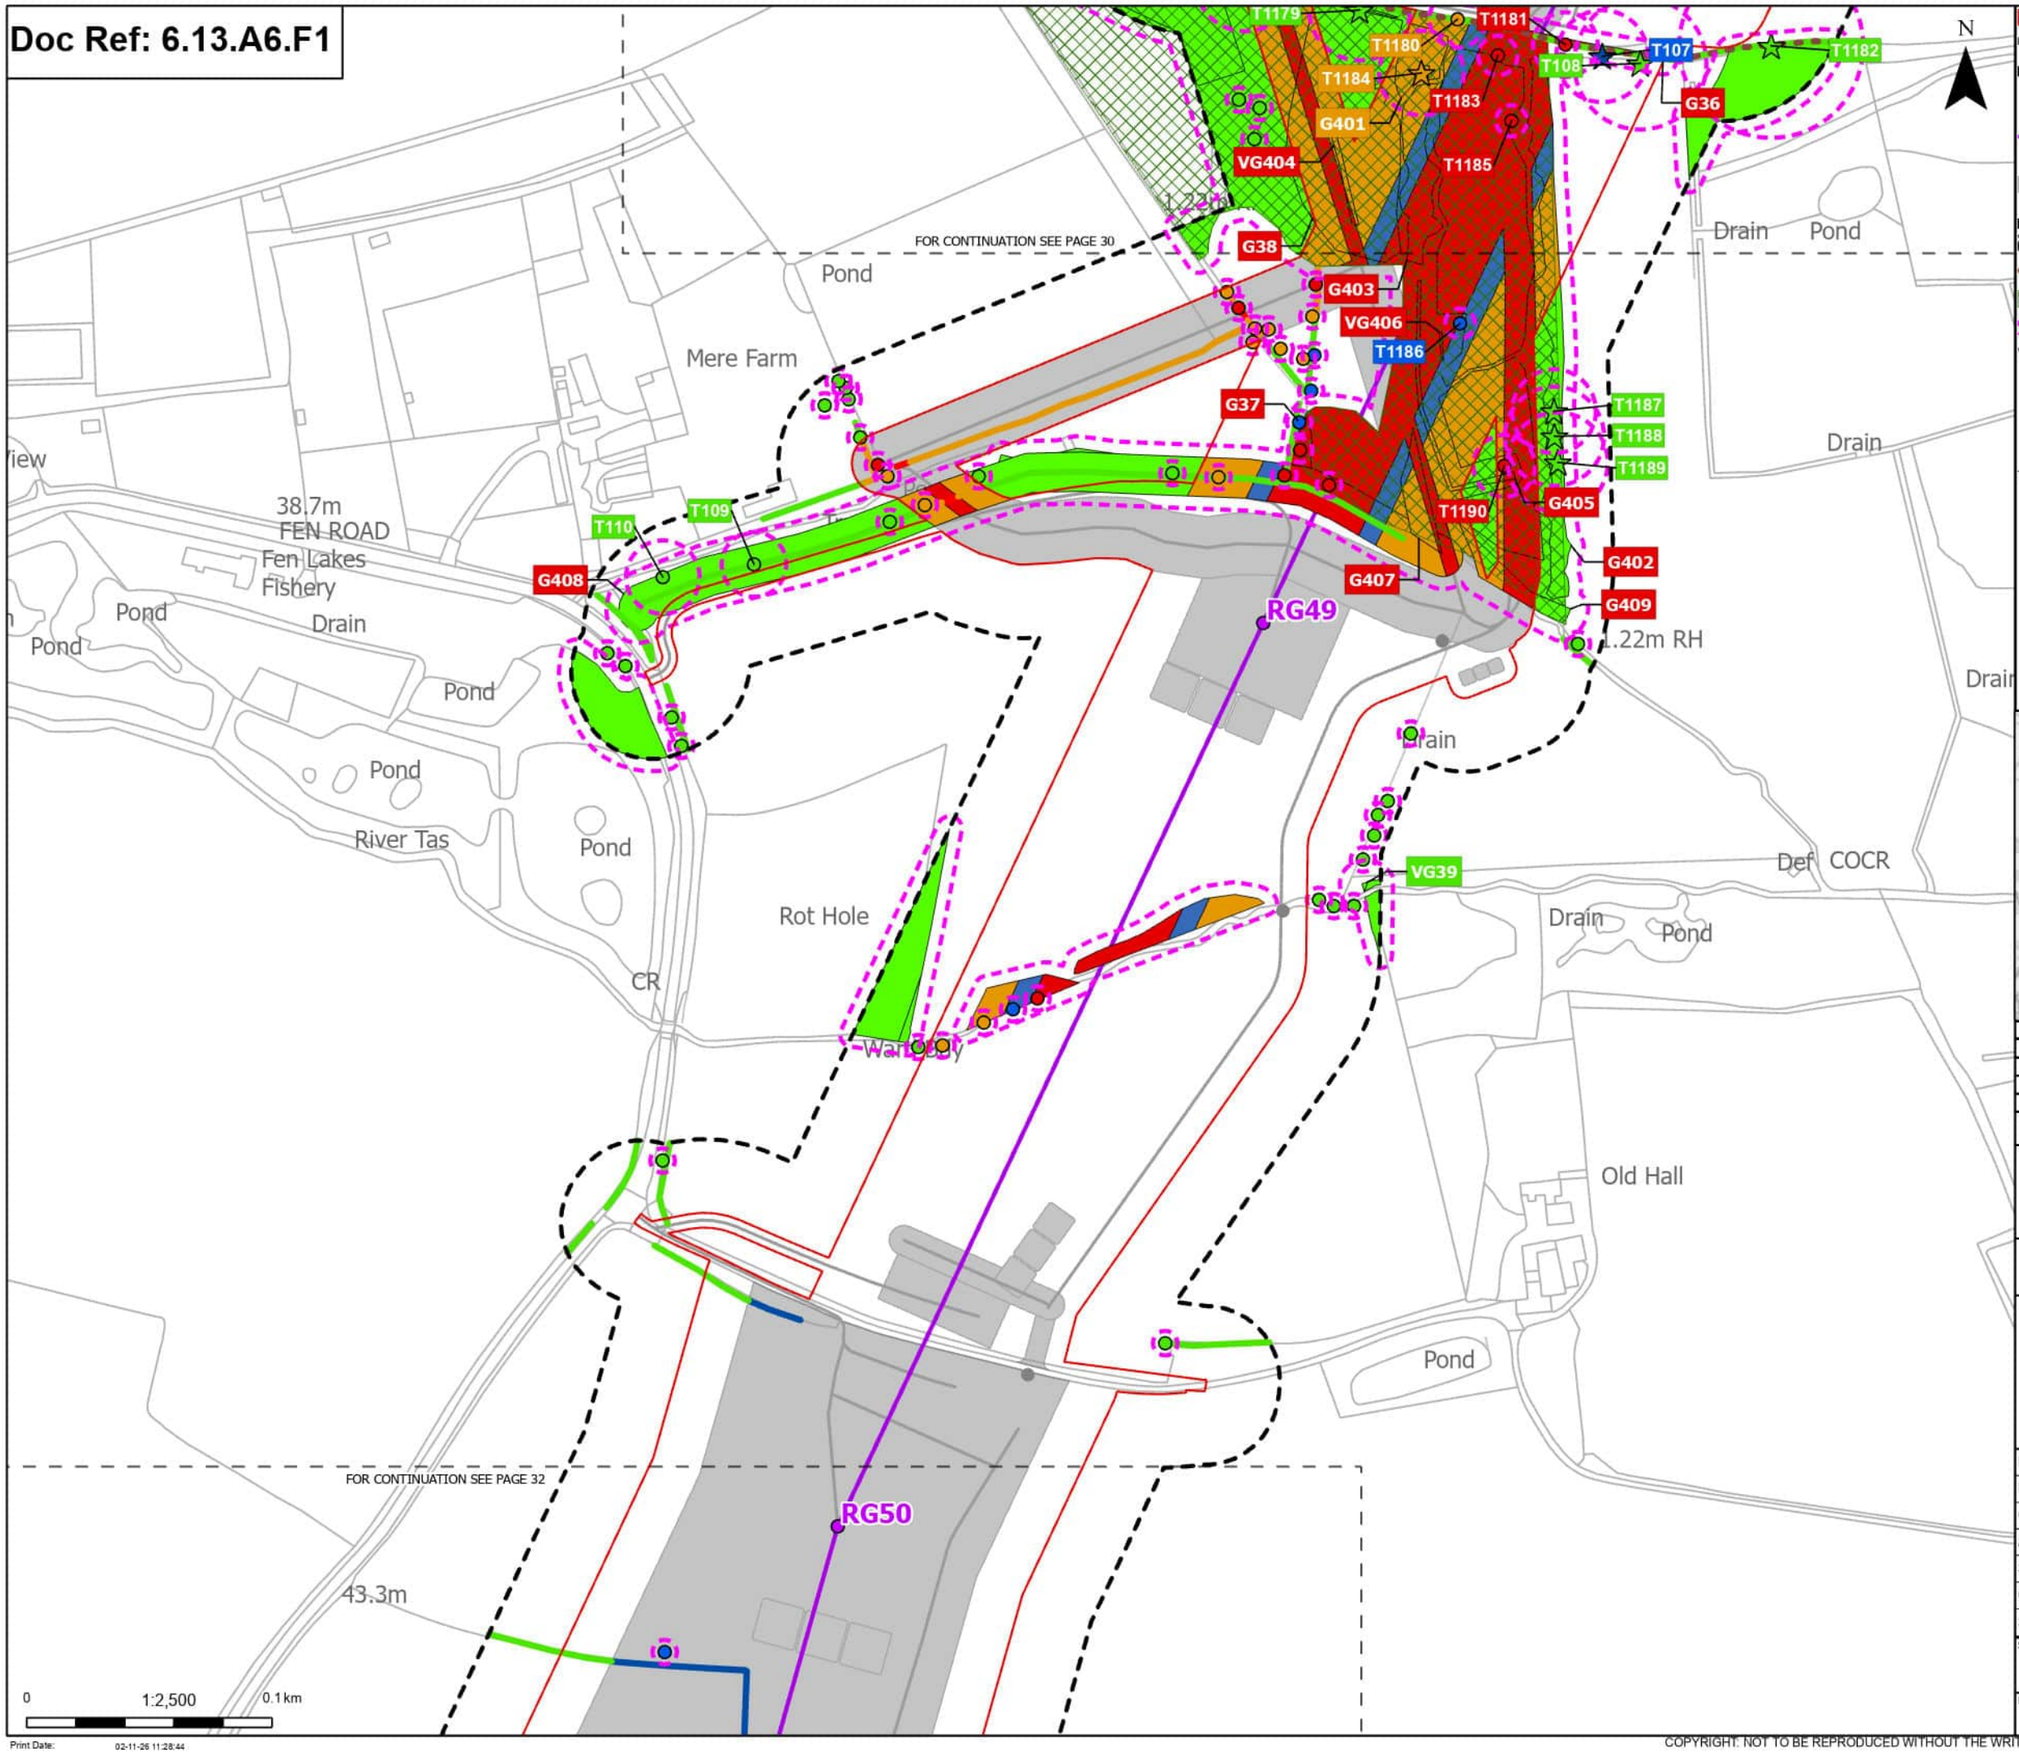

Order Limits
Sheet index cutline

Proposed project design details
Proposed standard lattice pylon location
Proposed overhead line alignment
Other temporary and permanent construction and operational works

Discipline specific constraints
Arboriculture Study Area
Important Hedgerows
TPO group of trees
Root protection area

Veteran Trees - Impact
Affected Managed
Potentially Affected
Unaffected

Trees - Impact
Removed

Affected Managed
Potentially Affected
Unaffected

Hedgerow - Impact
Removed
Affected Managed
Potentially Affected
Unaffected

Groups of trees - Impact
Removed
Affected Managed
Potentially Affected
Unaffected

Note: The proposed overhead line alignment and proposed underground cable alignment together comprise the alignment. For further details regarding the design, please refer to Figures 4.1 (document reference 6.4.F1) and 4.2 (document reference 6.4.F2).

Notes: Background mapping information has been reproduced from the Ordnance Survey by permission of Ordnance Survey of the Controller of His Majesty's Stationery Office. © Crown copyright and database rights (2025) Licence OS100024241 and AC0000807948; © Crown copyright and database rights 2025 Ordnance Survey AC0000808122, Contains public sector information licensed under the Open Government Licence v3.0, © National Grid UK



Rev	Date	Description	Drawn	Check	Approv
B	Aug 2025	FOR DCO APPLICATION	JAL	AF	KB
A	Aug 2025	FOR DCO APPLICATION	JAL	AF	KB

nationalgrid

PROJECT:
Norwich to Tilbury

Planning Inspectorate App Number: EN020027
Regulation 5(2)(a)

Title:

Figure A13.6.1- Landscape and Visual Arboriculture Impacts Plan
Page 31 of 396

Designed	M. Watson	Date	February 26
Drawn	J. Acero Leon	Date	February 26
Checked	A. Fell	Date	February 26
Approved	K. Burrows	Date	February 26
Scale:	1:2,500	Datum:	AOD
Original Size:	A3	Grid:	OS
Suitability Code:	A2	Project Number:	10059280


Suitability Description:
Accepted as Concept Stage

Drawing Number: 10059280-ARC-EBD-ZZ-DR-ZZ-00393
Revision: B

Print Date: 02-11-26 11:28:44

COPYRIGHT: NOT TO BE REPRODUCED WITHOUT THE WRITTEN PERMISSION OF NATIONAL GRID ELECTRICITY TRANSMISSION Plc

Doc Ref: 6.13.A6.F1

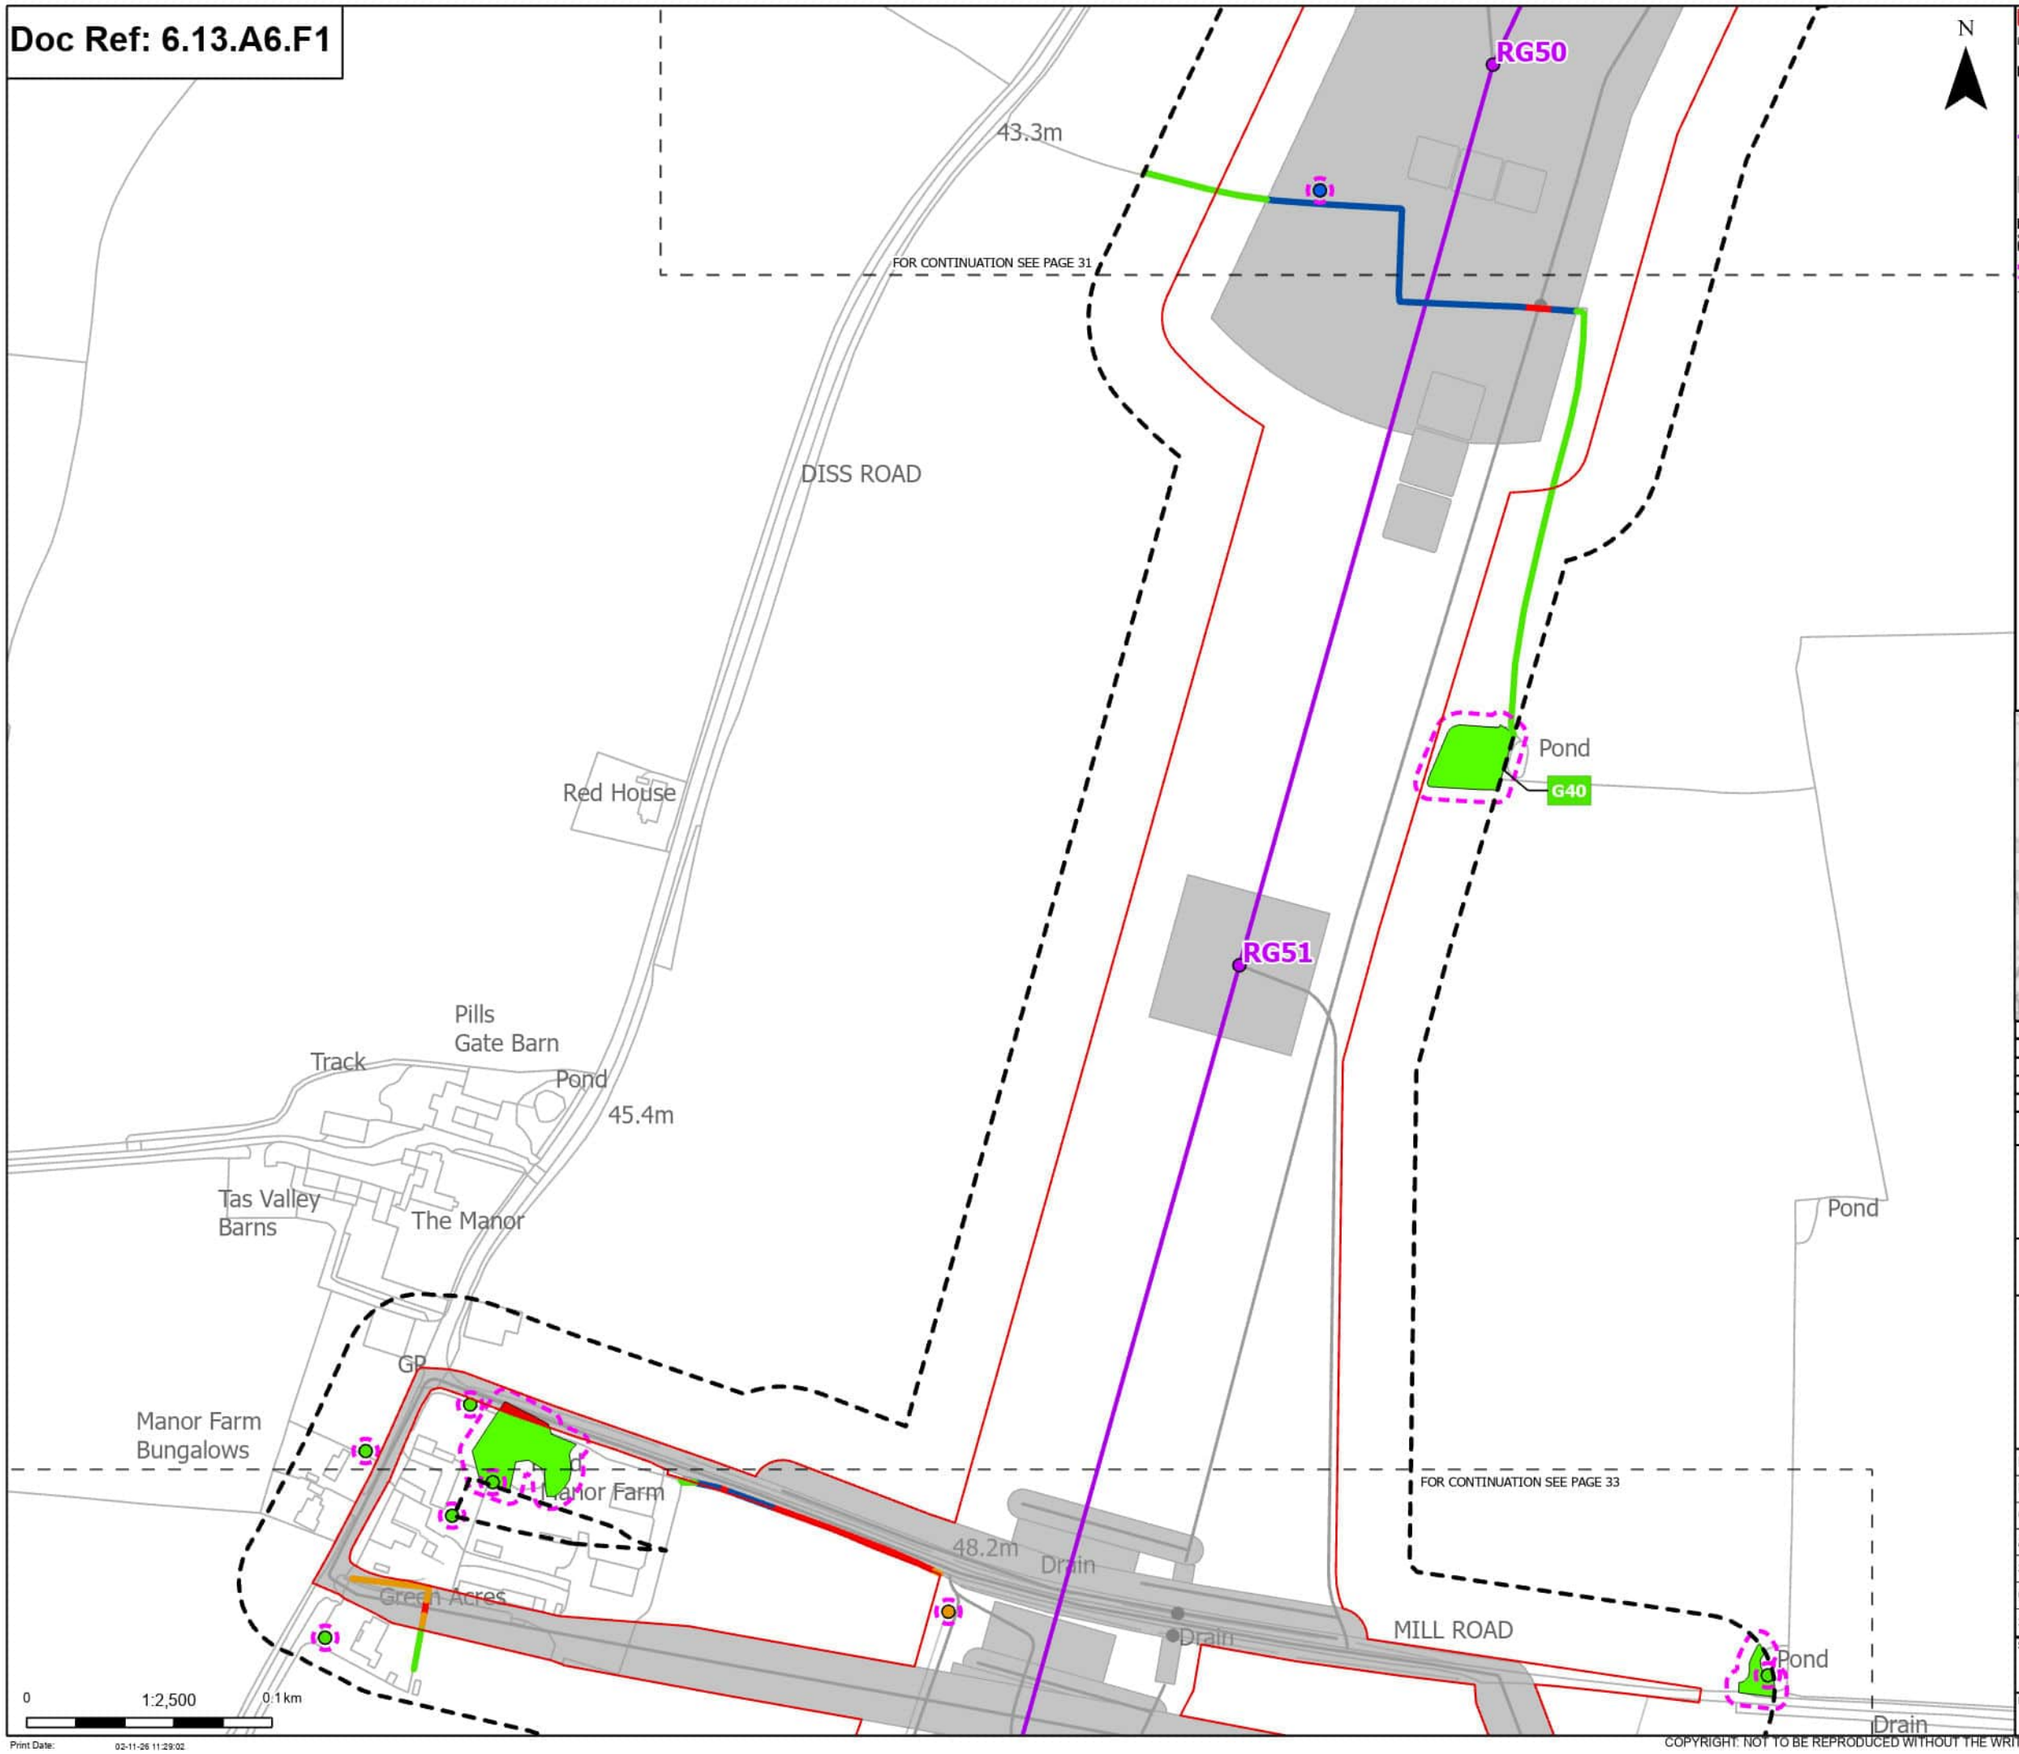

Order Limits
Sheet index cutline

Proposed project design details
- Proposed standard lattice pylon location
- Proposed overhead line alignment
- Other temporary and permanent construction and operational works

Discipline specific constraints
- Arboriculture Study Area
- Root protection area

Trees - Impact
- Affected Managed
- Potentially Affected
- Unaffected

Hedgerow - Impact
- Removed
- Affected Managed
- Potentially Affected
- Unaffected

Groups of trees - Impact
- Removed
- Unaffected

Note: The proposed overhead line alignment and proposed underground cable alignment together comprise the alignment. For further details regarding the design, please refer to Figures 4.1 (document reference 6.4.F1) and 4.2 (document reference 6.4.F2).

Notes: Background mapping information has been reproduced from the Ordnance Survey by permission of Ordnance Survey of the Controller of His Majesty's Stationery Office. © Crown copyright and database rights (2025) Licence OS100024241 and AC0000807948; © Crown copyright and database rights 2025 Ordnance Survey AC0000808122, Contains public sector information licensed under the Open Government Licence v3.0, © National Grid UK



Rev	Date	Description	Drawn	Check	Approv
B	Aug 2025	FOR DCO APPLICATION	JAL	AF	KB
A	Aug 2025	FOR DCO APPLICATION	JAL	AF	KB

nationalgrid

PROJECT: Norwich to Tilbury

Planning Inspectorate App Number: EN020027
Regulation 5(2)(a)

Title:

Figure A13.6.1- Landscape and Visual Arboriculture Impacts Plan
Page 32 of 396

Designed	M. Watson	Date	February 26
Drawn	J. Acero Leon	Date	February 26
Checked	A. Fell	Date	February 26
Approved	K. Burrows	Date	February 26
Scale:	1:2,500	Datum:	AOD
Original Size:	A3	Grid:	OS
Suitability Code:	A2	Project Number:	10059280


Suitability Description:
Accepted as Concept Stage

Drawing Number: 10059280-ARC-EBD-ZZ-DR-ZZ-00393
Revision: B

Print Date: 02-11-26 11:29:02

COPYRIGHT: NOT TO BE REPRODUCED WITHOUT THE WRITTEN PERMISSION OF NATIONAL GRID ELECTRICITY TRANSMISSION Plc

Doc Ref: 6.13.A6.F1

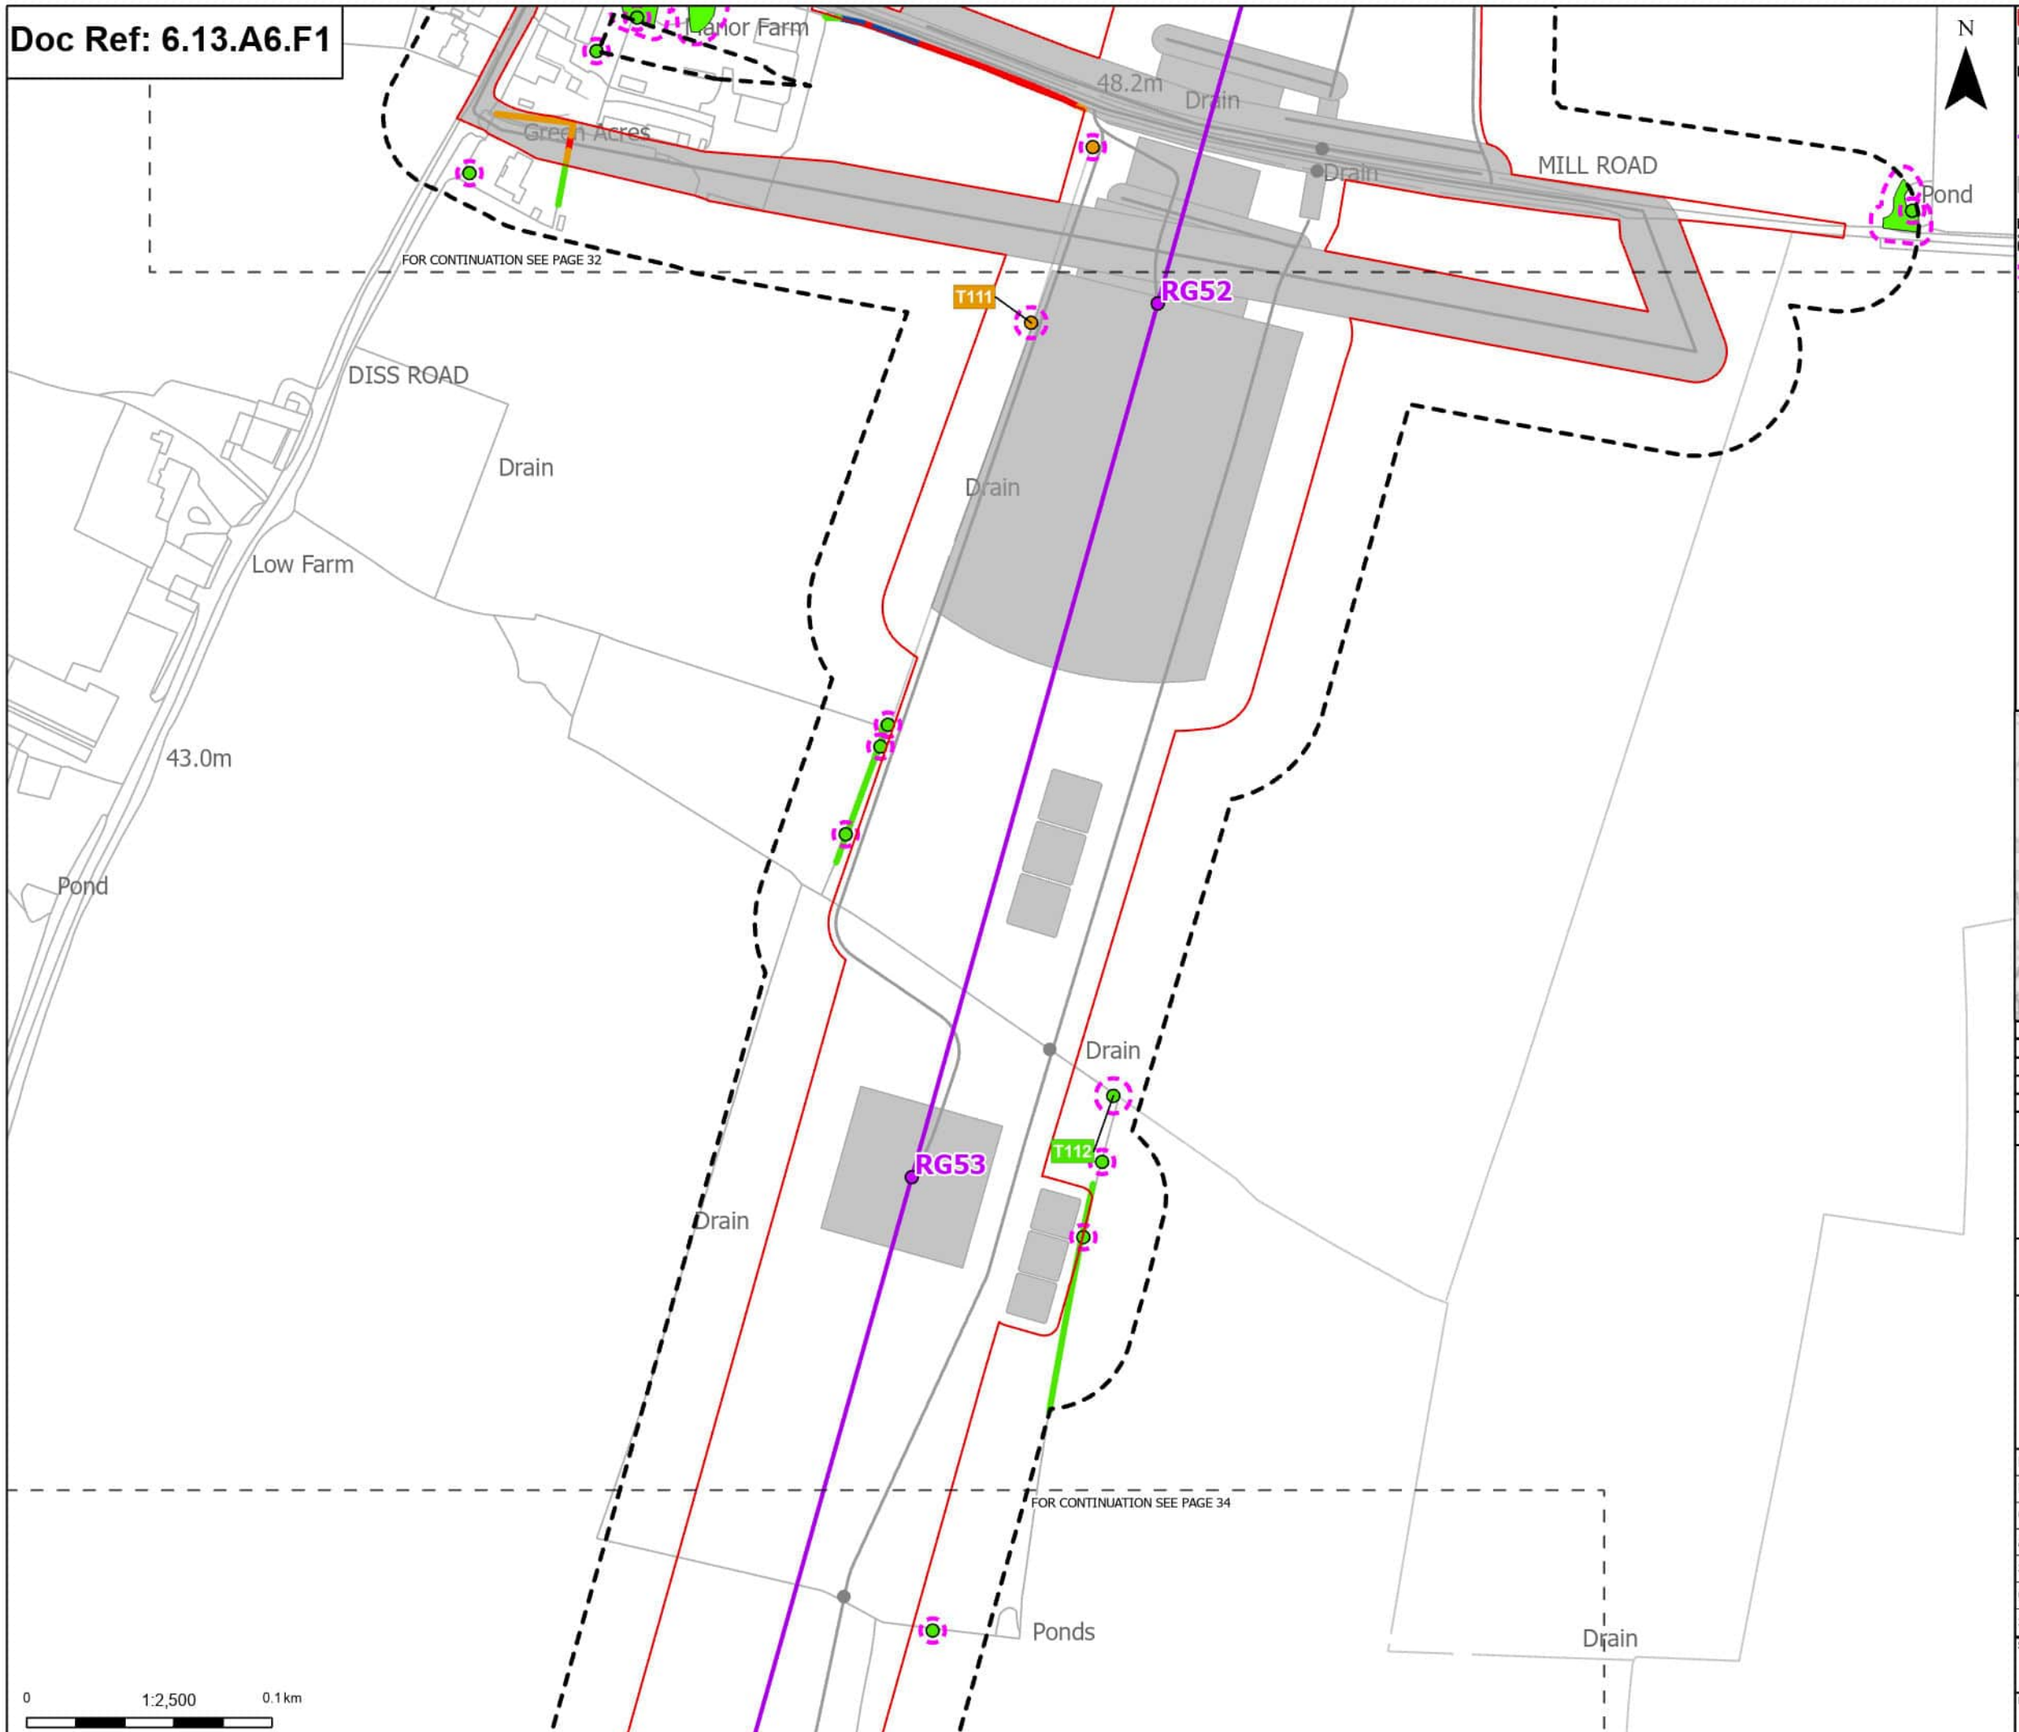

N

Order Limits
Sheet index cutline

Proposed project design details
Proposed standard lattice pylon location
Proposed overhead line alignment
Other temporary and permanent construction and operational works

Discipline specific constraints
Arboriculture Study Area
Root protection area

Trees - Impact
Potentially Affected
Unaffected

Hedgerow - Impact
Removed
Affected Managed
Potentially Affected
Unaffected

Groups of trees - Impact
Unaffected

Note: The proposed overhead line alignment and proposed underground cable alignment together comprise the alignment. For further details regarding the design, please refer to Figures 4.1 (document reference 6.4.F1) and 4.2 (document reference 6.4.F2).

Notes: Background mapping information has been reproduced from the Ordnance Survey by permission of Ordnance Survey of the Controller of His Majesty's Stationery Office. © Crown copyright and database rights (2025) Licence OS100024241 and AC0000807948; © Crown copyright and database rights 2025 Ordnance Survey AC0000808122, Contains public sector information licensed under the Open Government Licence v3.0, © National Grid UK



Rev	Date	Description	Drawn	Check	Approv
B	Aug 2025	FOR DCO APPLICATION	JAL	AF	KB
A	Aug 2025	FOR DCO APPLICATION	JAL	AF	KB

nationalgrid

PROJECT:
Norwich to Tilbury

Planning Inspectorate App Number: EN020027
Regulation 5(2)(a)

Title:

Figure A13.6.1- Landscape and Visual Arboriculture Impacts Plan
Page 33 of 396


Designed	M. Watson	Date	February 26
Drawn	J. Acero Leon	Date	February 26
Checked	A. Fell	Date	February 26
Approved	K. Burrows	Date	February 26
Scale:	1:2,500	Datum:	AOD
Original Size:	A3	Grid:	OS
Suitability Code:	A2	Project Number:	10059280

Suitability Description:
Accepted as Concept Stage

Drawing Number: 10059280-ARC-EBD-ZZ-DR-ZZ-00393
Revision: B

COPYRIGHT: NOT TO BE REPRODUCED WITHOUT THE WRITTEN PERMISSION OF NATIONAL GRID ELECTRICITY TRANSMISSION Plc

Doc Ref: 6.13.A6.F1

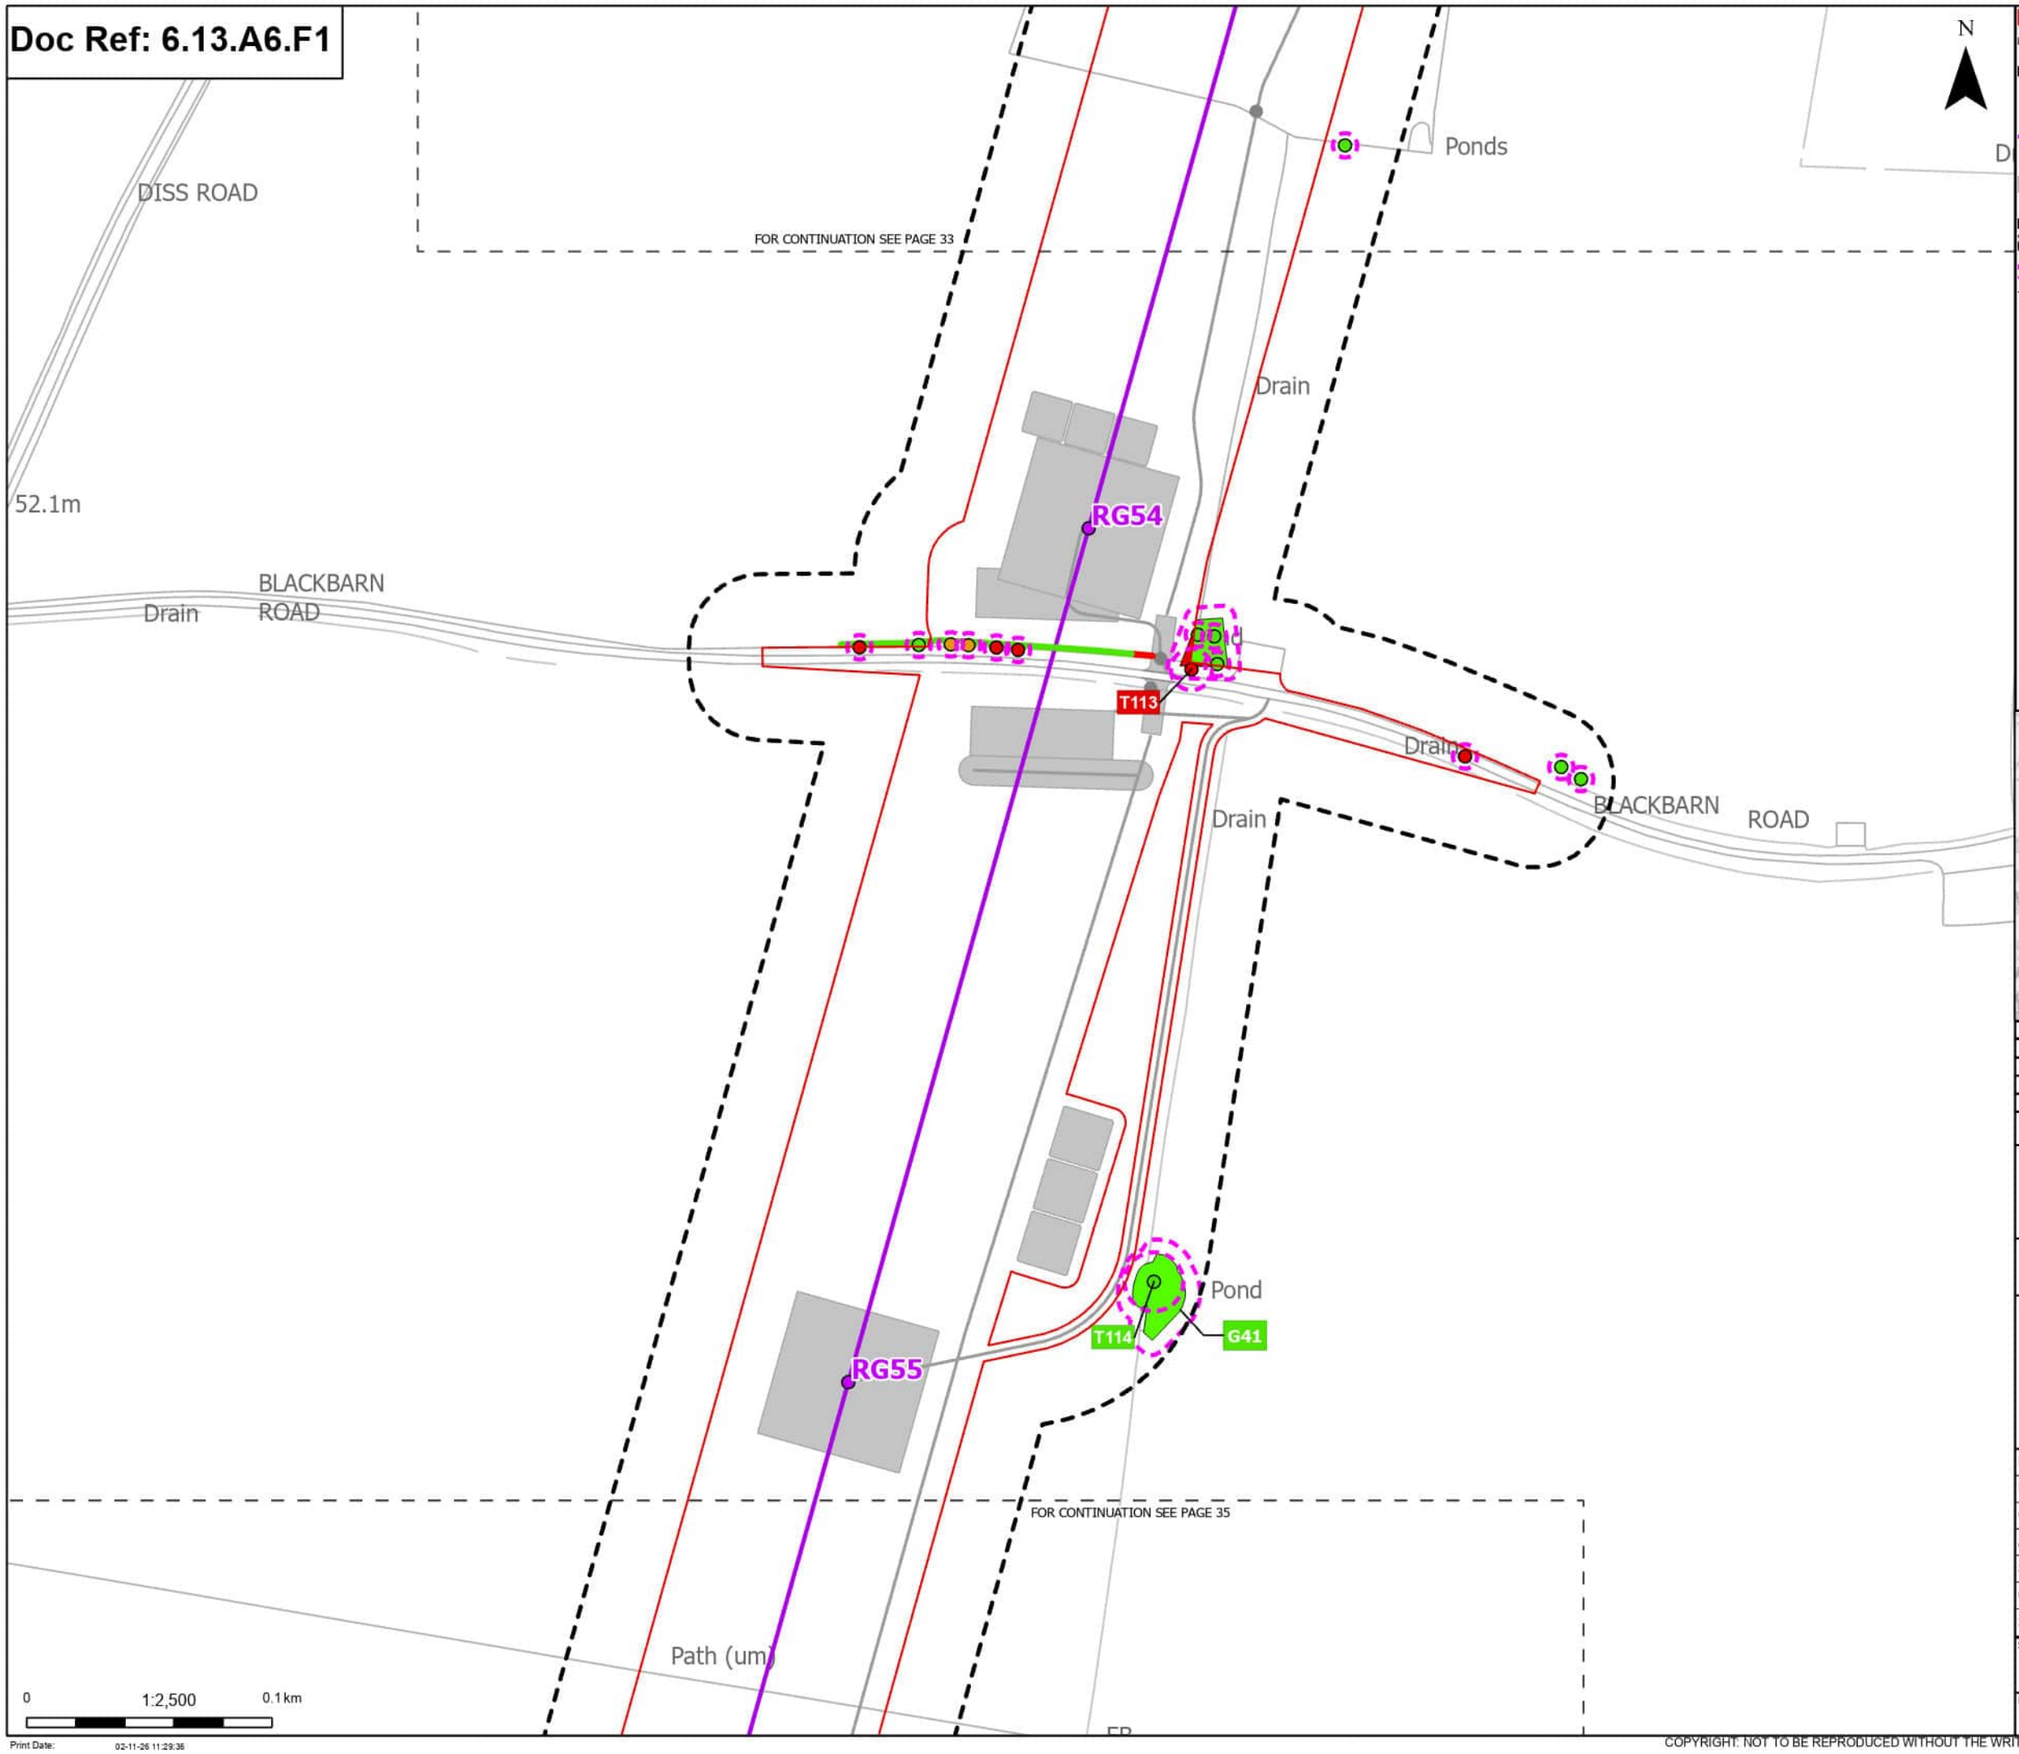

N

Order Limits
Sheet index cutline

Proposed project design details
Proposed standard lattice pylon location
Proposed overhead line alignment
Other temporary and permanent construction and operational works

Discipline specific constraints
Arboriculture Study Area
Root protection area

Trees - Impact
Removed
Potentially Affected
Unaffected

Hedgerow - Impact
Removed
Unaffected

Groups of trees - Impact
Removed
Unaffected

Note: The proposed overhead line alignment and proposed underground cable alignment together comprise the alignment. For further details regarding the design, please refer to Figures 4.1 (document reference 6.4.F1) and 4.2 (document reference 6.4.F2).

Notes: Background mapping information has been reproduced from the Ordnance Survey by permission of Ordnance Survey of the Controller of His Majesty's Stationery Office. © Crown copyright and database rights (2025) Licence OS100024241 and AC0000807948; © Crown copyright and database rights 2025 Ordnance Survey AC0000808122, Contains public sector information licensed under the Open Government Licence v3.0, © National Grid UK



Rev	Date	Description	Drawn	Check	Approv
B	Aug 2025	FOR DCO APPLICATION	JAL	AF	KB
A	Aug 2025	FOR DCO APPLICATION	JAL	AF	KB

nationalgrid

PROJECT:
Norwich to Tilbury

Planning Inspectorate App Number: EN020027
Regulation 5(2)(a)

Title:

Figure A13.6.1- Landscape and Visual Arboriculture Impacts Plan
Page 34 of 396

Designed	M. Watson	Date	February 26
Drawn	J. Acero Leon	Date	February 26
Checked	A. Fell	Date	February 26
Approved	K. Burrows	Date	February 26
Scale:	1:2,500	Datum:	AOD
Original Size:	A3	Grid:	OS
Suitability Code:	A2	Project Number:	10059280

Suitability Description:
Accepted as Concept Stage

Drawing Number: 10059280-ARC-EBD-ZZ-DR-ZZ-00393
Revision: B

COPYRIGHT: NOT TO BE REPRODUCED WITHOUT THE WRITTEN PERMISSION OF NATIONAL GRID ELECTRICITY TRANSMISSION Plc

Doc Ref: 6.13.A6.F1

58.5m

Dove Farm Cottages

DISS ROAD

Drain

Path (um)

FOR CONTINUATION SEE PAGE 34

FB

Drain

RG56

RG57

Pond

FB

FOR CONTINUATION SEE PAGE 36

Tibenha

Pond

0 1:2,500 0.1 km

Print Date: 02-11-26 11:29:53

N

Order Limits

Sheet index cutline

Proposed project design details

Proposed standard lattice pylon location

Proposed overhead line alignment

Other temporary and permanent construction and operational works

Discipline specific constraints

Arboriculture Study Area

Root protection area

Trees - Impact

Unaffected

Groups of trees - Impact

Unaffected

Note: The proposed overhead line alignment and proposed underground cable alignment together comprise the alignment. For further details regarding the design, please refer to Figures 4.1 (document reference 6.4.F1) and 4.2 (document reference 6.4.F2).

Notes: Background mapping information has been reproduced from the Ordnance Survey by permission of Ordnance Survey of the Controller of His Majesty's Stationery Office. © Crown copyright and database rights (2025) Licence OS100024241 and AC0000807948; © Crown copyright and database rights 2025 Ordnance Survey AC0000808122, Contains public sector information licensed under the Open Government Licence v3.0, © National Grid UK



Rev	Date	Description	Drawn	Check	Approv
B	Aug 2025	FOR DCO APPLICATION	JAL	AF	KB
A	Aug 2025	FOR DCO APPLICATION	JAL	AF	KB

nationalgrid

PROJECT: Norwich to Tilbury

Planning Inspectorate App Number: EN020027
Regulation 5(2)(a)

Title:

Figure A13.6.1- Landscape and Visual Arboriculture Impacts Plan
Page 35 of 396

Designed	M. Watson	Date	February 26
Drawn	J. Acero Leon	Date	February 26
Checked	A. Fell	Date	February 26
Approved	K. Burrows	Date	February 26
Scale:	1:2,500	Datum:	AOD
Original Size:	A3	Grid:	OS
Suitability Code:	A2	Project Number:	10059280

Suitability Description:


Accepted as Concept Stage

Drawing Number: 10059280-ARC-EBD-ZZ-DR-ZZ-00393

Revision: B

COPYRIGHT: NOT TO BE REPRODUCED WITHOUT THE WRITTEN PERMISSION OF NATIONAL GRID ELECTRICITY TRANSMISSION Plc

Doc Ref: 6.13.A6.F1

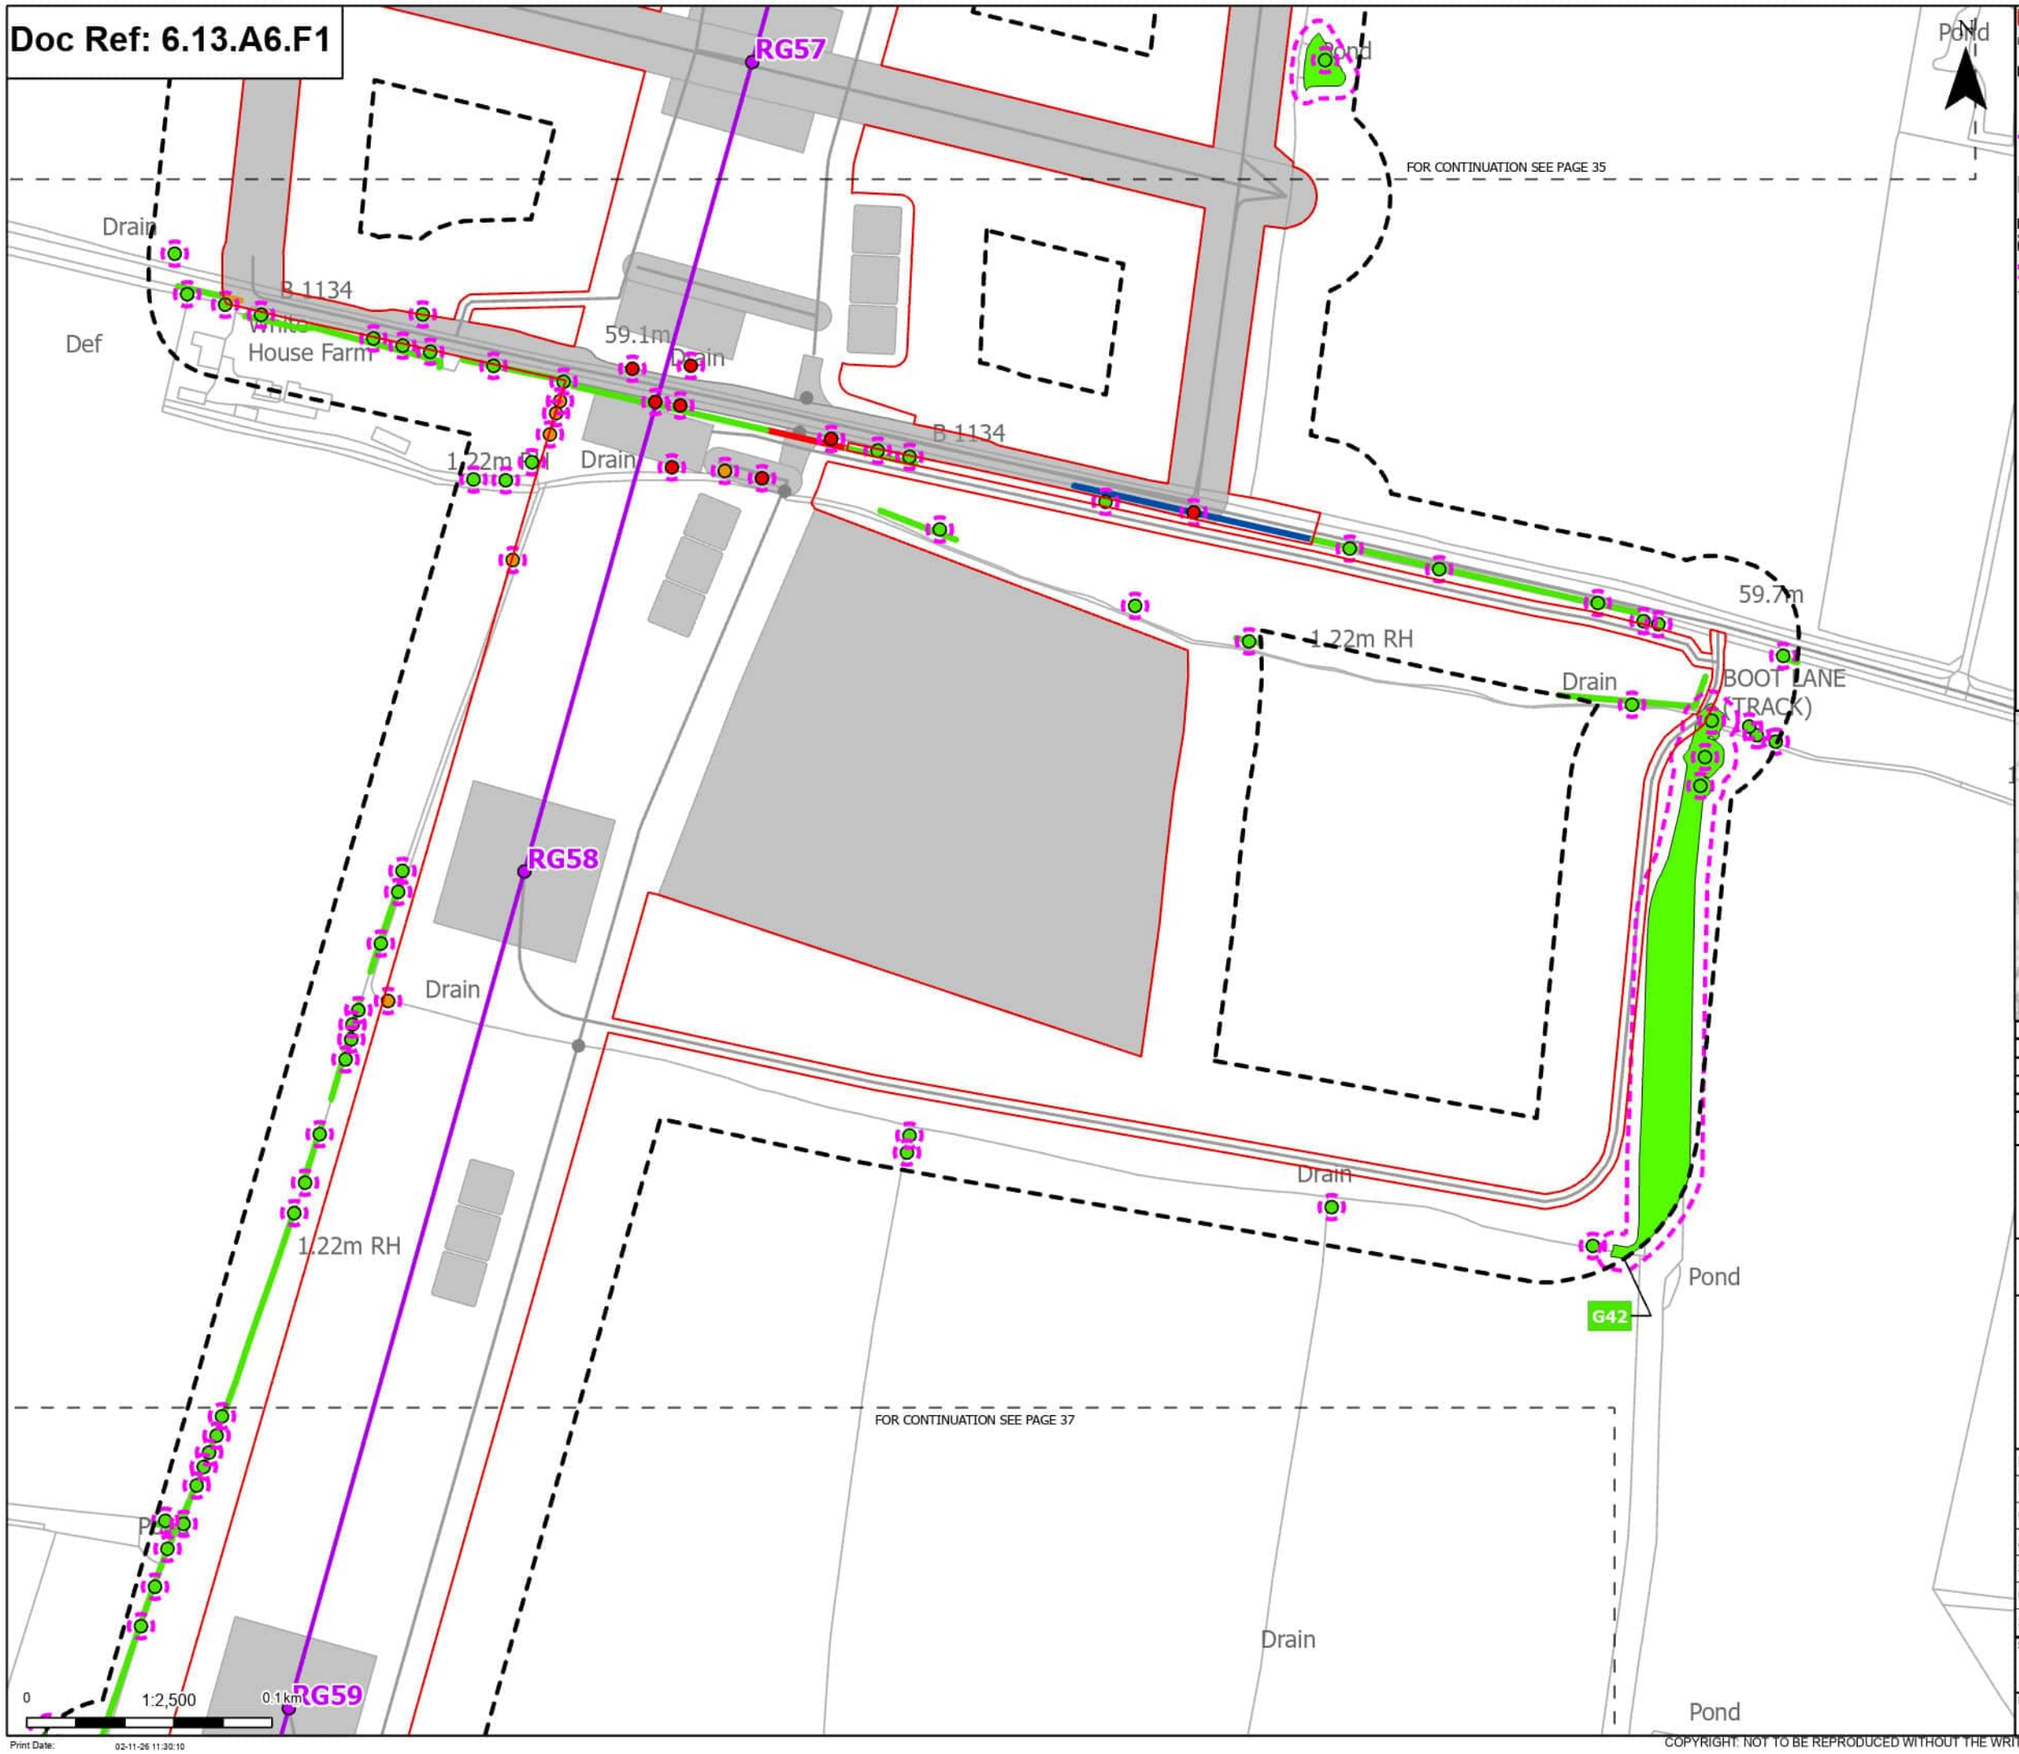

Order Limits
Sheet index cutline

Proposed project design details
- Proposed standard lattice pylon location
- Proposed overhead line alignment
- Other temporary and permanent construction and operational works

Discipline specific constraints
- Arboriculture Study Area
- Root protection area

Trees - Impact
- Removed
- Potentially Affected
- Unaffected

Hedgerow - Impact
- Removed
- Affected Managed
- Potentially Affected
- Unaffected

Groups of trees - Impact
- Unaffected

Note: The proposed overhead line alignment and proposed underground cable alignment together comprise the alignment. For further details regarding the design, please refer to Figures 4.1 (document reference 6.4.F1) and 4.2 (document reference 6.4.F2).

Notes: Background mapping information has been reproduced from the Ordnance Survey by permission of Ordnance Survey of the Controller of His Majesty's Stationery Office. © Crown copyright and database rights (2025) Licence OS100024241 and AC0000807948; © Crown copyright and database rights 2025 Ordnance Survey AC0000808122, Contains public sector information licensed under the Open Government Licence v3.0, © National Grid UK



Rev	Date	Description	Drawn	Check	Approv
B	Aug 2025	FOR DCO APPLICATION	JAL	AF	KB
A	Aug 2025	FOR DCO APPLICATION	JAL	AF	KB

nationalgrid

PROJECT: Norwich to Tilbury

Planning Inspectorate App Number: EN020027
Regulation 5(2)(a)

Title:

Figure A13.6.1- Landscape and Visual Arboriculture Impacts Plan
Page 36 of 396

Designed	M. Watson	Date	February 26
Drawn	J. Acero Leon	Date	February 26
Checked	A. Fell	Date	February 26
Approved	K. Burrows	Date	February 26
Scale:	1:2,500	Datum:	AOD
Original Size:	A3	Grid:	OS
Suitability Code:	A2	Project Number:	10059280

Suitability Description: Accepted as Concept Stage


Drawing Number: 10059280-ARC-EBD-ZZ-DR-ZZ-00393

Revision: B

Print Date: 02-11-26 11:30:10

COPYRIGHT: NOT TO BE REPRODUCED WITHOUT THE WRITTEN PERMISSION OF NATIONAL GRID ELECTRICITY TRANSMISSION Plc

Doc Ref: 6.13.A6.F1

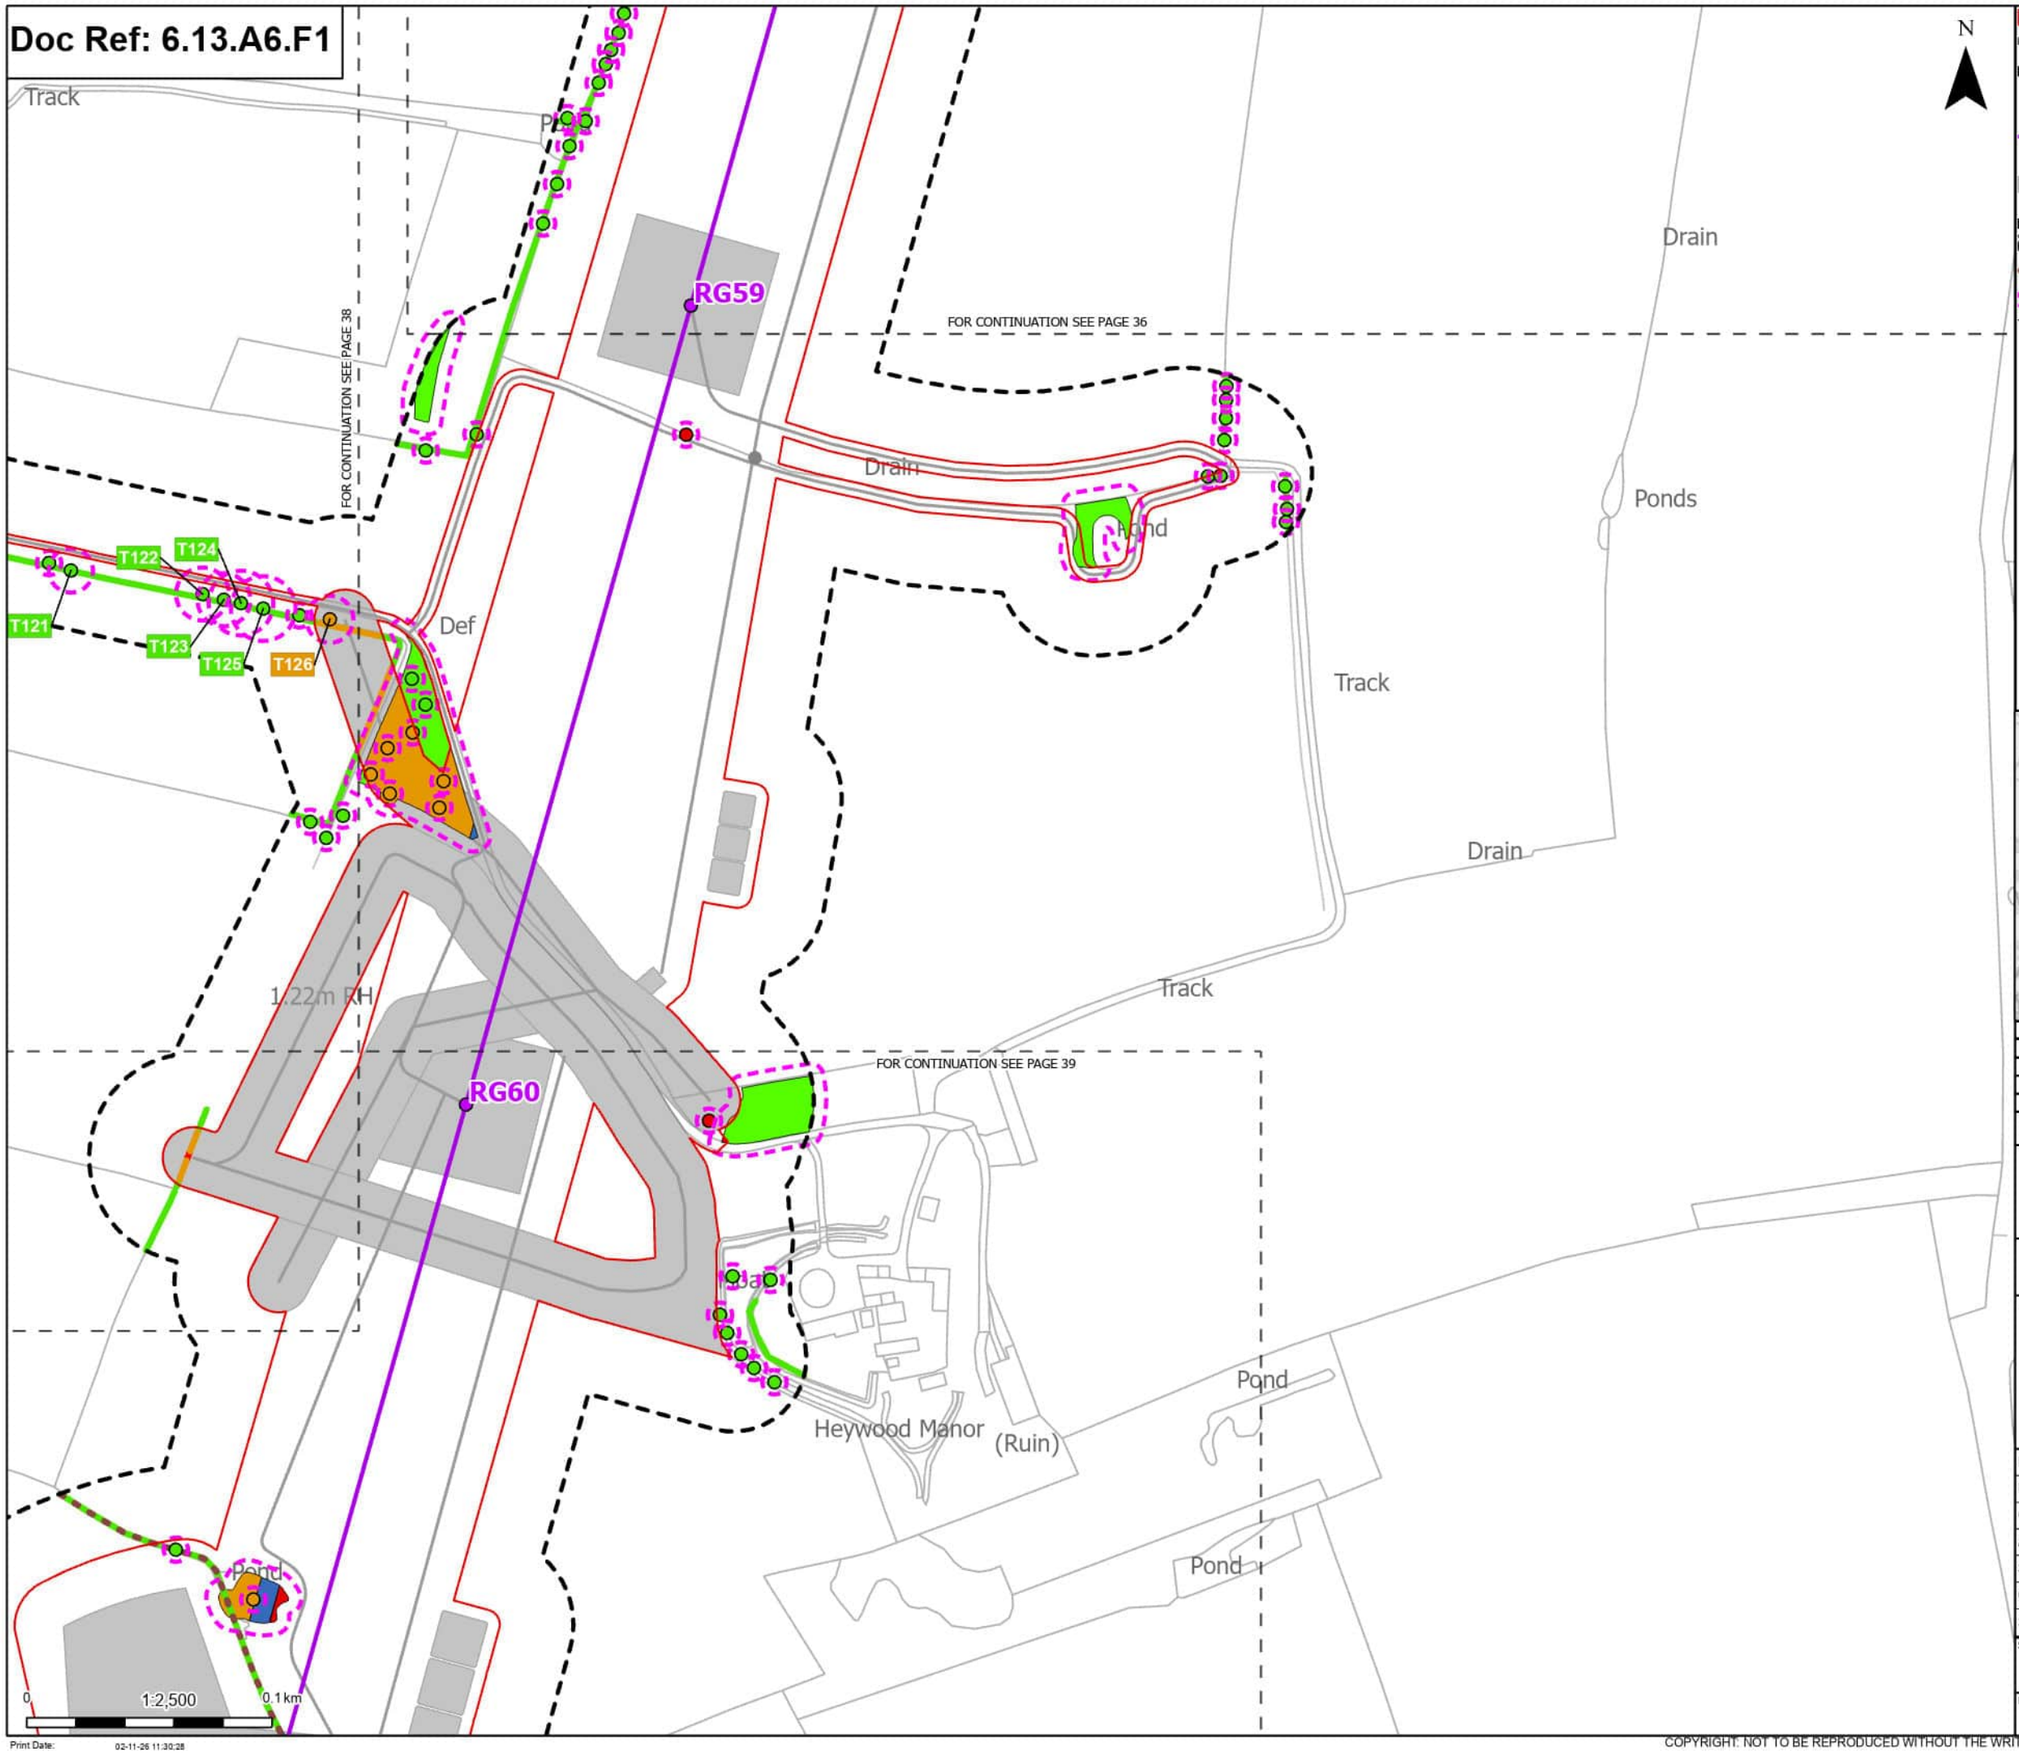

Print Date: 02-11-26 11:30:28

N

Order Limits
Sheet index cutline

Proposed project design details
Proposed standard lattice pylon location
Proposed overhead line alignment
Other temporary and permanent construction and operational works

Discipline specific constraints
Arboriculture Study Area
Important Hedgerows
Root protection area

Trees - Impact
Removed
Potentially Affected
Unaffected

Hedgerow - Impact
Removed
Affected Managed
Potentially Affected
Unaffected

Groups of trees - Impact
Removed
Affected Managed
Potentially Affected
Unaffected

Note: The proposed overhead line alignment and proposed underground cable alignment together comprise the alignment. For further details regarding the design, please refer to Figures 4.1 (document reference 6.4.F1) and 4.2 (document reference 6.4.F2).

Notes: Background mapping information has been reproduced from the Ordnance Survey by permission of Ordnance Survey of the Controller of His Majesty's Stationery Office. © Crown copyright and database rights (2025) Licence OS100024241 and AC0000807948; © Crown copyright and database rights 2025 Ordnance Survey AC0000808122, Contains public sector information licensed under the Open Government Licence v3.0, © National Grid UK



Rev	Date	Description	Drawn	Check	Approv
B	Aug 2025	FOR DCO APPLICATION	JAL	AF	KB
A	Aug 2025	FOR DCO APPLICATION	JAL	AF	KB

nationalgrid

PROJECT:
Norwich to Tilbury

Planning Inspectorate App Number: EN020027
Regulation 5(2)(a)

Title:

Figure A13.6.1- Landscape and Visual Arboriculture Impacts Plan
Page 37 of 396

Designed	M. Watson	Date	February 26
Drawn	J. Acero Leon	Date	February 26
Checked	A. Fell	Date	February 26
Approved	K. Burrows	Date	February 26
Scale:	1:2,500	Datum:	AOD
Original Size:	A3	Grid:	OS
Suitability Code:	A2	Project Number:	10059280

Suitability Description:
Accepted as Concept Stage

Drawing Number: 10059280-ARC-EBD-ZZ-DR-ZZ-00393
Revision: B

COPYRIGHT: NOT TO BE REPRODUCED WITHOUT THE WRITTEN PERMISSION OF NATIONAL GRID ELECTRICITY TRANSMISSION Plc

Doc Ref: 6.13.A6.F1

LANE
Pond
Well
The Cottage
Pond
Pond
Pond 57.6m
GOOSE GREEN LANE
Pond
Rookery Farm
Pond
Pond
Pond
Pond
Woodthorpe Farm
58.8m
Pond
GOOSE GREEN
Pond
Pond
Pond
Goose Green Farm
Pond
Track
Pond
Pond
Track
FOR CONTINUATION SEE PAGE 37
G43
HART'S
58.2m
LB
T115
T116
T117
T118
T119
T120
T121
T122
T123
T124
T125
T126
White House Farm
HALL ROAD
Pond
FOR CONTINUATION SEE PAGE 39
Pond
Thatched Cottage
56.1m
122m R
0
1:2,500
0.1 km
Print Date: 02-11-26 11:30:44

N

Order Limits
Sheet index cutline

Proposed project design details
Other temporary and permanent construction and operational works

Discipline specific constraints
Arboriculture Study Area
Root protection area

Trees - Impact
Potentially Affected
Unaffected

Hedgerow - Impact
Removed
Potentially Affected
Unaffected

Groups of trees - Impact
Unaffected

Note: The proposed overhead line alignment and proposed underground cable alignment together comprise the alignment. For further details regarding the design, please refer to Figures 4.1 (document reference 6.4.F1) and 4.2 (document reference 6.4.F2).

Notes: Background mapping information has been reproduced from the Ordnance Survey by permission of Ordnance Survey of the Controller of His Majesty's Stationery Office. © Crown copyright and database rights (2025) Licence OS100024241 and AC0000807948; © Crown copyright and database rights 2025 Ordnance Survey AC0000808122, Contains public sector information licensed under the Open Government Licence v3.0, © National Grid UK



Rev	Date	Description	Drawn	Check	Approv
B	Aug 2025	FOR DCO APPLICATION	JAL	AF	KB
A	Aug 2025	FOR DCO APPLICATION	JAL	AF	KB

nationalgrid

PROJECT: Norwich to Tilbury

Planning Inspectorate App Number: EN020027
Regulation 5(2)(a)

Title:

Figure A13.6.1- Landscape and Visual Arboriculture Impacts Plan
Page 38 of 396


Designed	M. Watson	Date	February 26
Drawn	J. Acero Leon	Date	February 26
Checked	A. Fell	Date	February 26
Approved	K. Burrows	Date	February 26
Scale:	1:2,500	Datum:	AOD
Original Size:	A3	Grid:	OS
Suitability Code:	A2	Project Number:	10059280

Suitability Description:
Accepted as Concept Stage

Drawing Number: 10059280-ARC-EBD-ZZ-DR-ZZ-00393
Revision: B

COPYRIGHT: NOT TO BE REPRODUCED WITHOUT THE WRITTEN PERMISSION OF NATIONAL GRID ELECTRICITY TRANSMISSION Plc

Doc Ref: 6.13.A6.F1

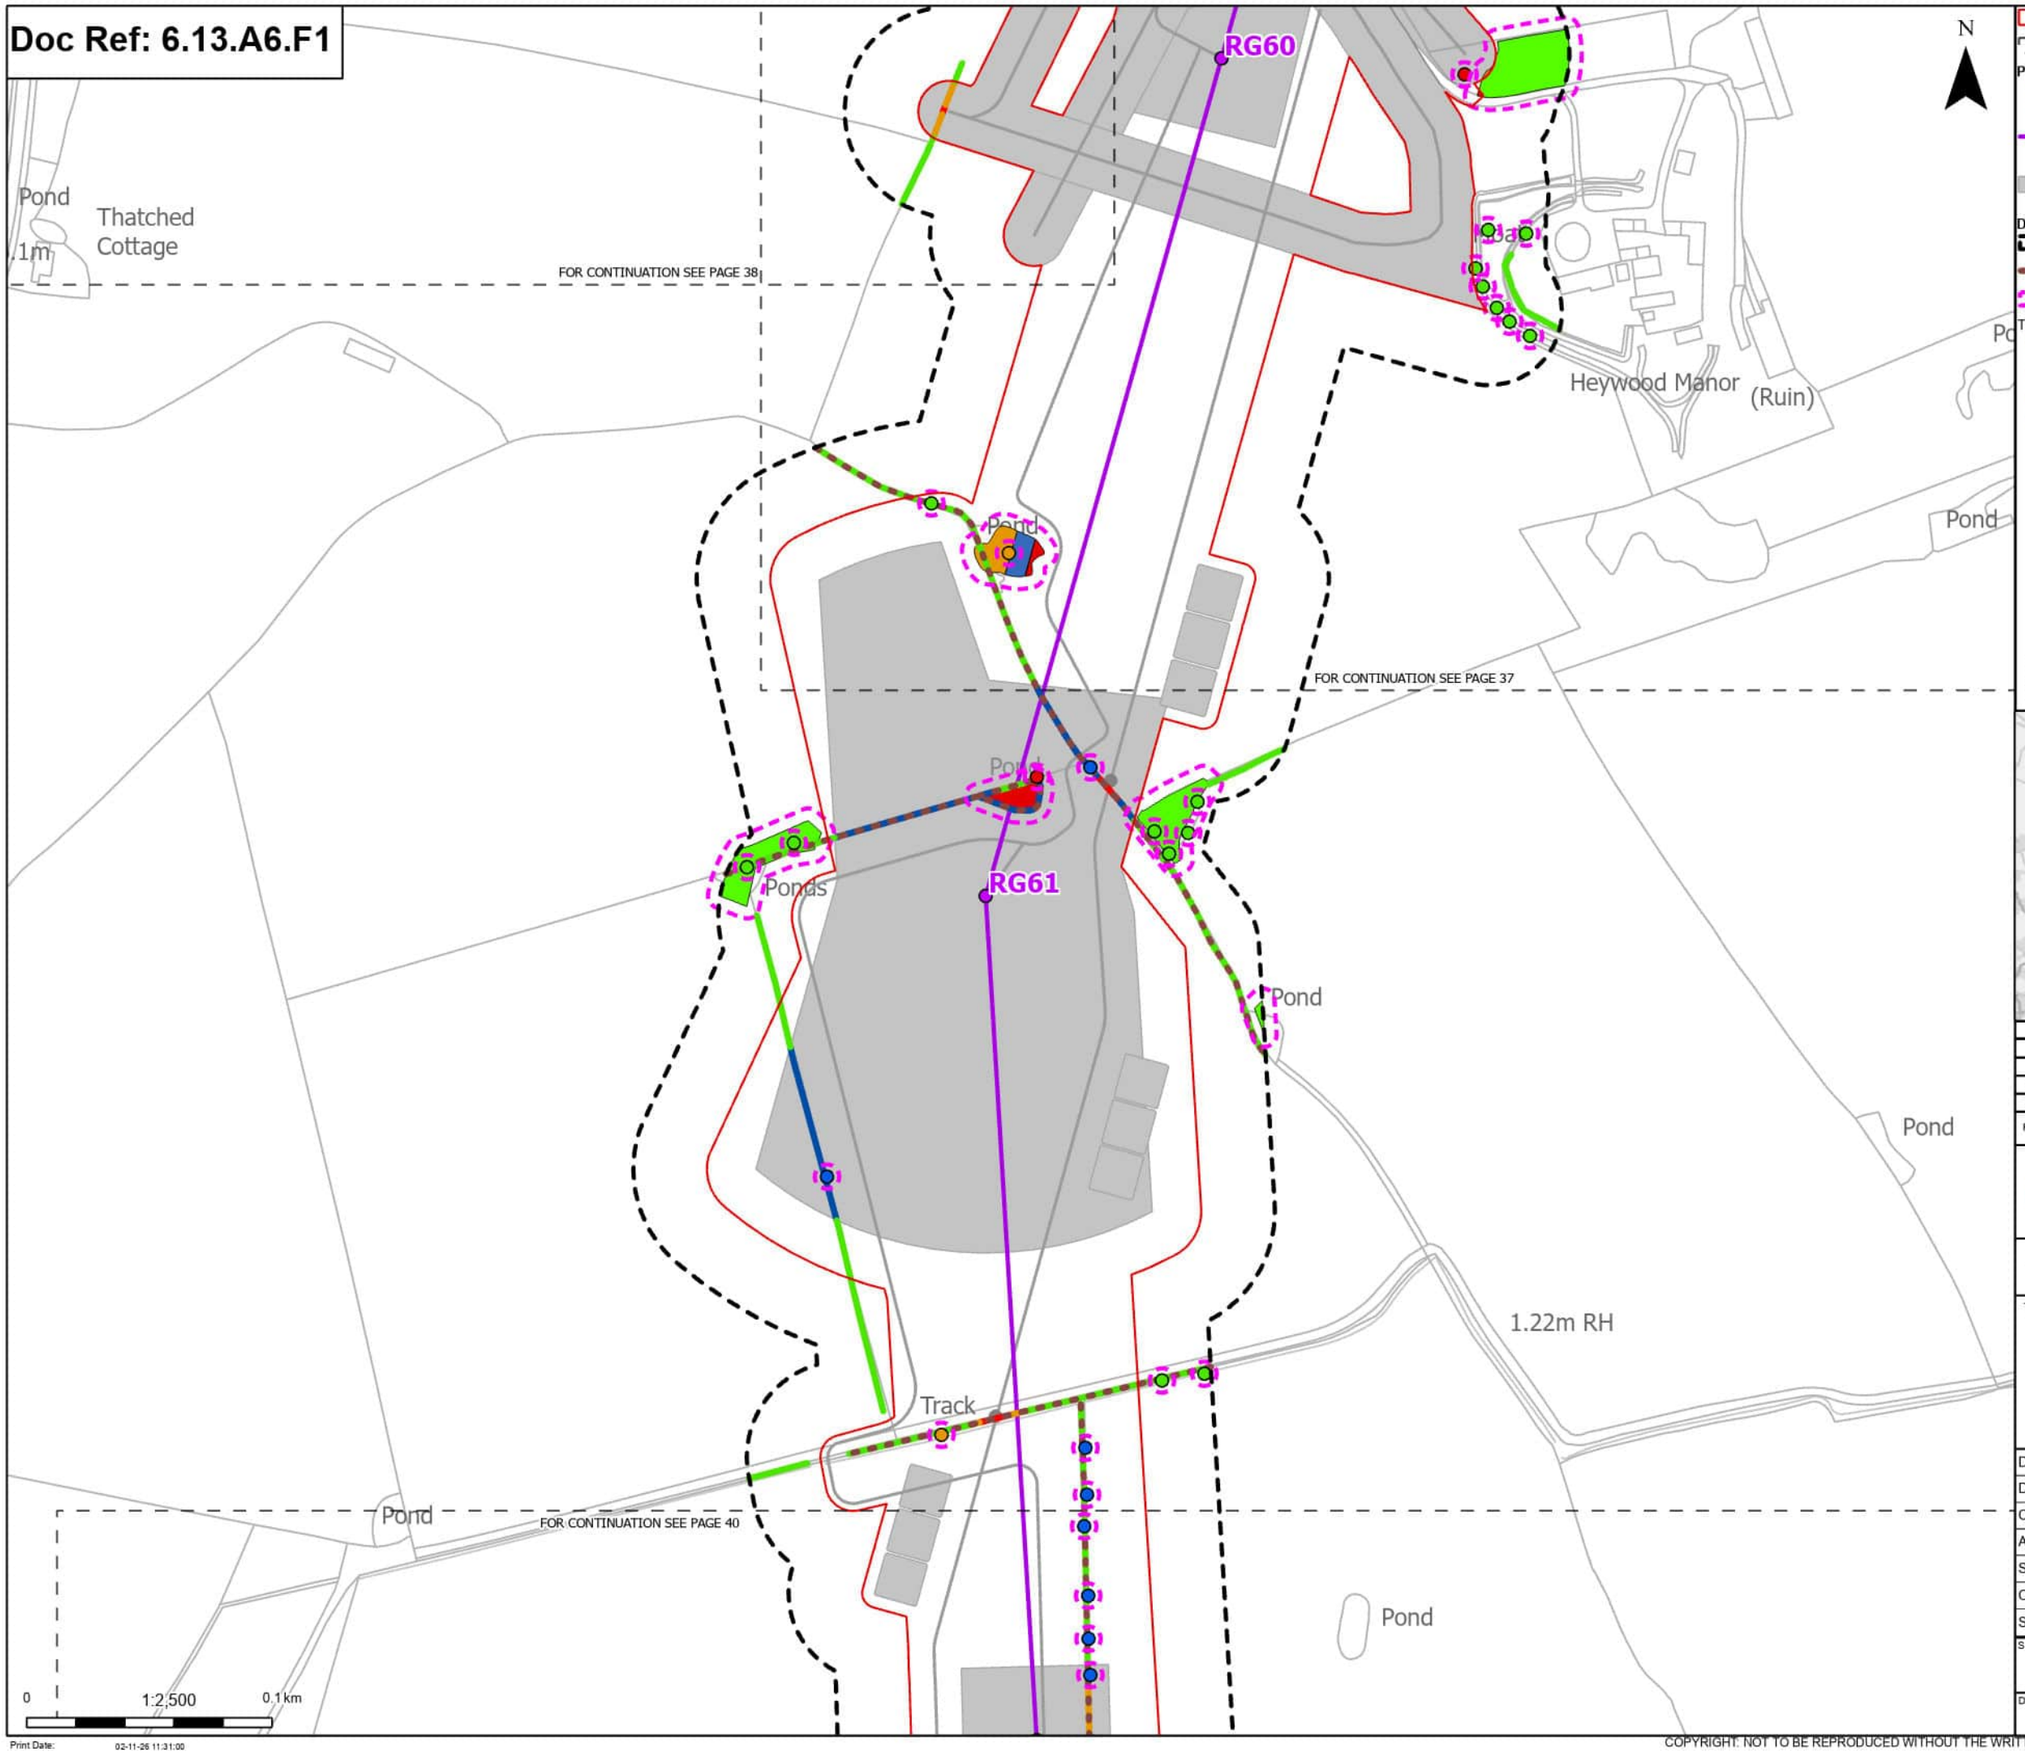

N

Order Limits
Sheet index cutline

Proposed project design details
Proposed standard lattice pylon location
Proposed overhead line alignment
Other temporary and permanent construction and operational works

Discipline specific constraints
Arboriculture Study Area
Important Hedgerows
Root protection area

Trees - Impact
Removed
Affected Managed
Potentially Affected
Unaffected

Hedgerow - Impact
Removed
Affected Managed
Potentially Affected
Unaffected

Groups of trees - Impact
Removed
Affected Managed
Potentially Affected
Unaffected

Note: The proposed overhead line alignment and proposed underground cable alignment together comprise the alignment. For further details regarding the design, please refer to Figures 4.1 (document reference 6.4.F1) and 4.2 (document reference 6.4.F2).

Notes: Background mapping information has been reproduced from the Ordnance Survey by permission of Ordnance Survey of the Controller of His Majesty's Stationery Office. © Crown copyright and database rights (2025) Licence OS100024241 and AC0000807948; © Crown copyright and database rights 2025 Ordnance Survey AC0000808122, Contains public sector information licensed under the Open Government Licence v3.0, © National Grid UK



Rev	Date	Description	Drawn	Check	Approv
B	Aug 2025	FOR DCO APPLICATION	JAL	AF	KB
A	Aug 2025	FOR DCO APPLICATION	JAL	AF	KB

nationalgrid

PROJECT: Norwich to Tilbury

Planning Inspectorate App Number: EN020027
Regulation 5(2)(a)

Title:

Figure A13.6.1- Landscape and Visual Arboriculture Impacts Plan
Page 39 of 396

Designed	M. Watson	Date	February 26
Drawn	J. Acero Leon	Date	February 26
Checked	A. Fell	Date	February 26
Approved	K. Burrows	Date	February 26
Scale:	1:2,500	Datum:	AOD
Original Size:	A3	Grid:	OS
Suitability Code:	A2	Project Number:	10059280


Suitability Description:
Accepted as Concept Stage

Drawing Number: 10059280-ARC-EBD-ZZ-DR-ZZ-00393
Revision: B

Print Date: 02-11-26 11:31:00

COPYRIGHT: NOT TO BE REPRODUCED WITHOUT THE WRITTEN PERMISSION OF NATIONAL GRID ELECTRICITY TRANSMISSION Plc

Doc Ref: 6.13.A6.F1

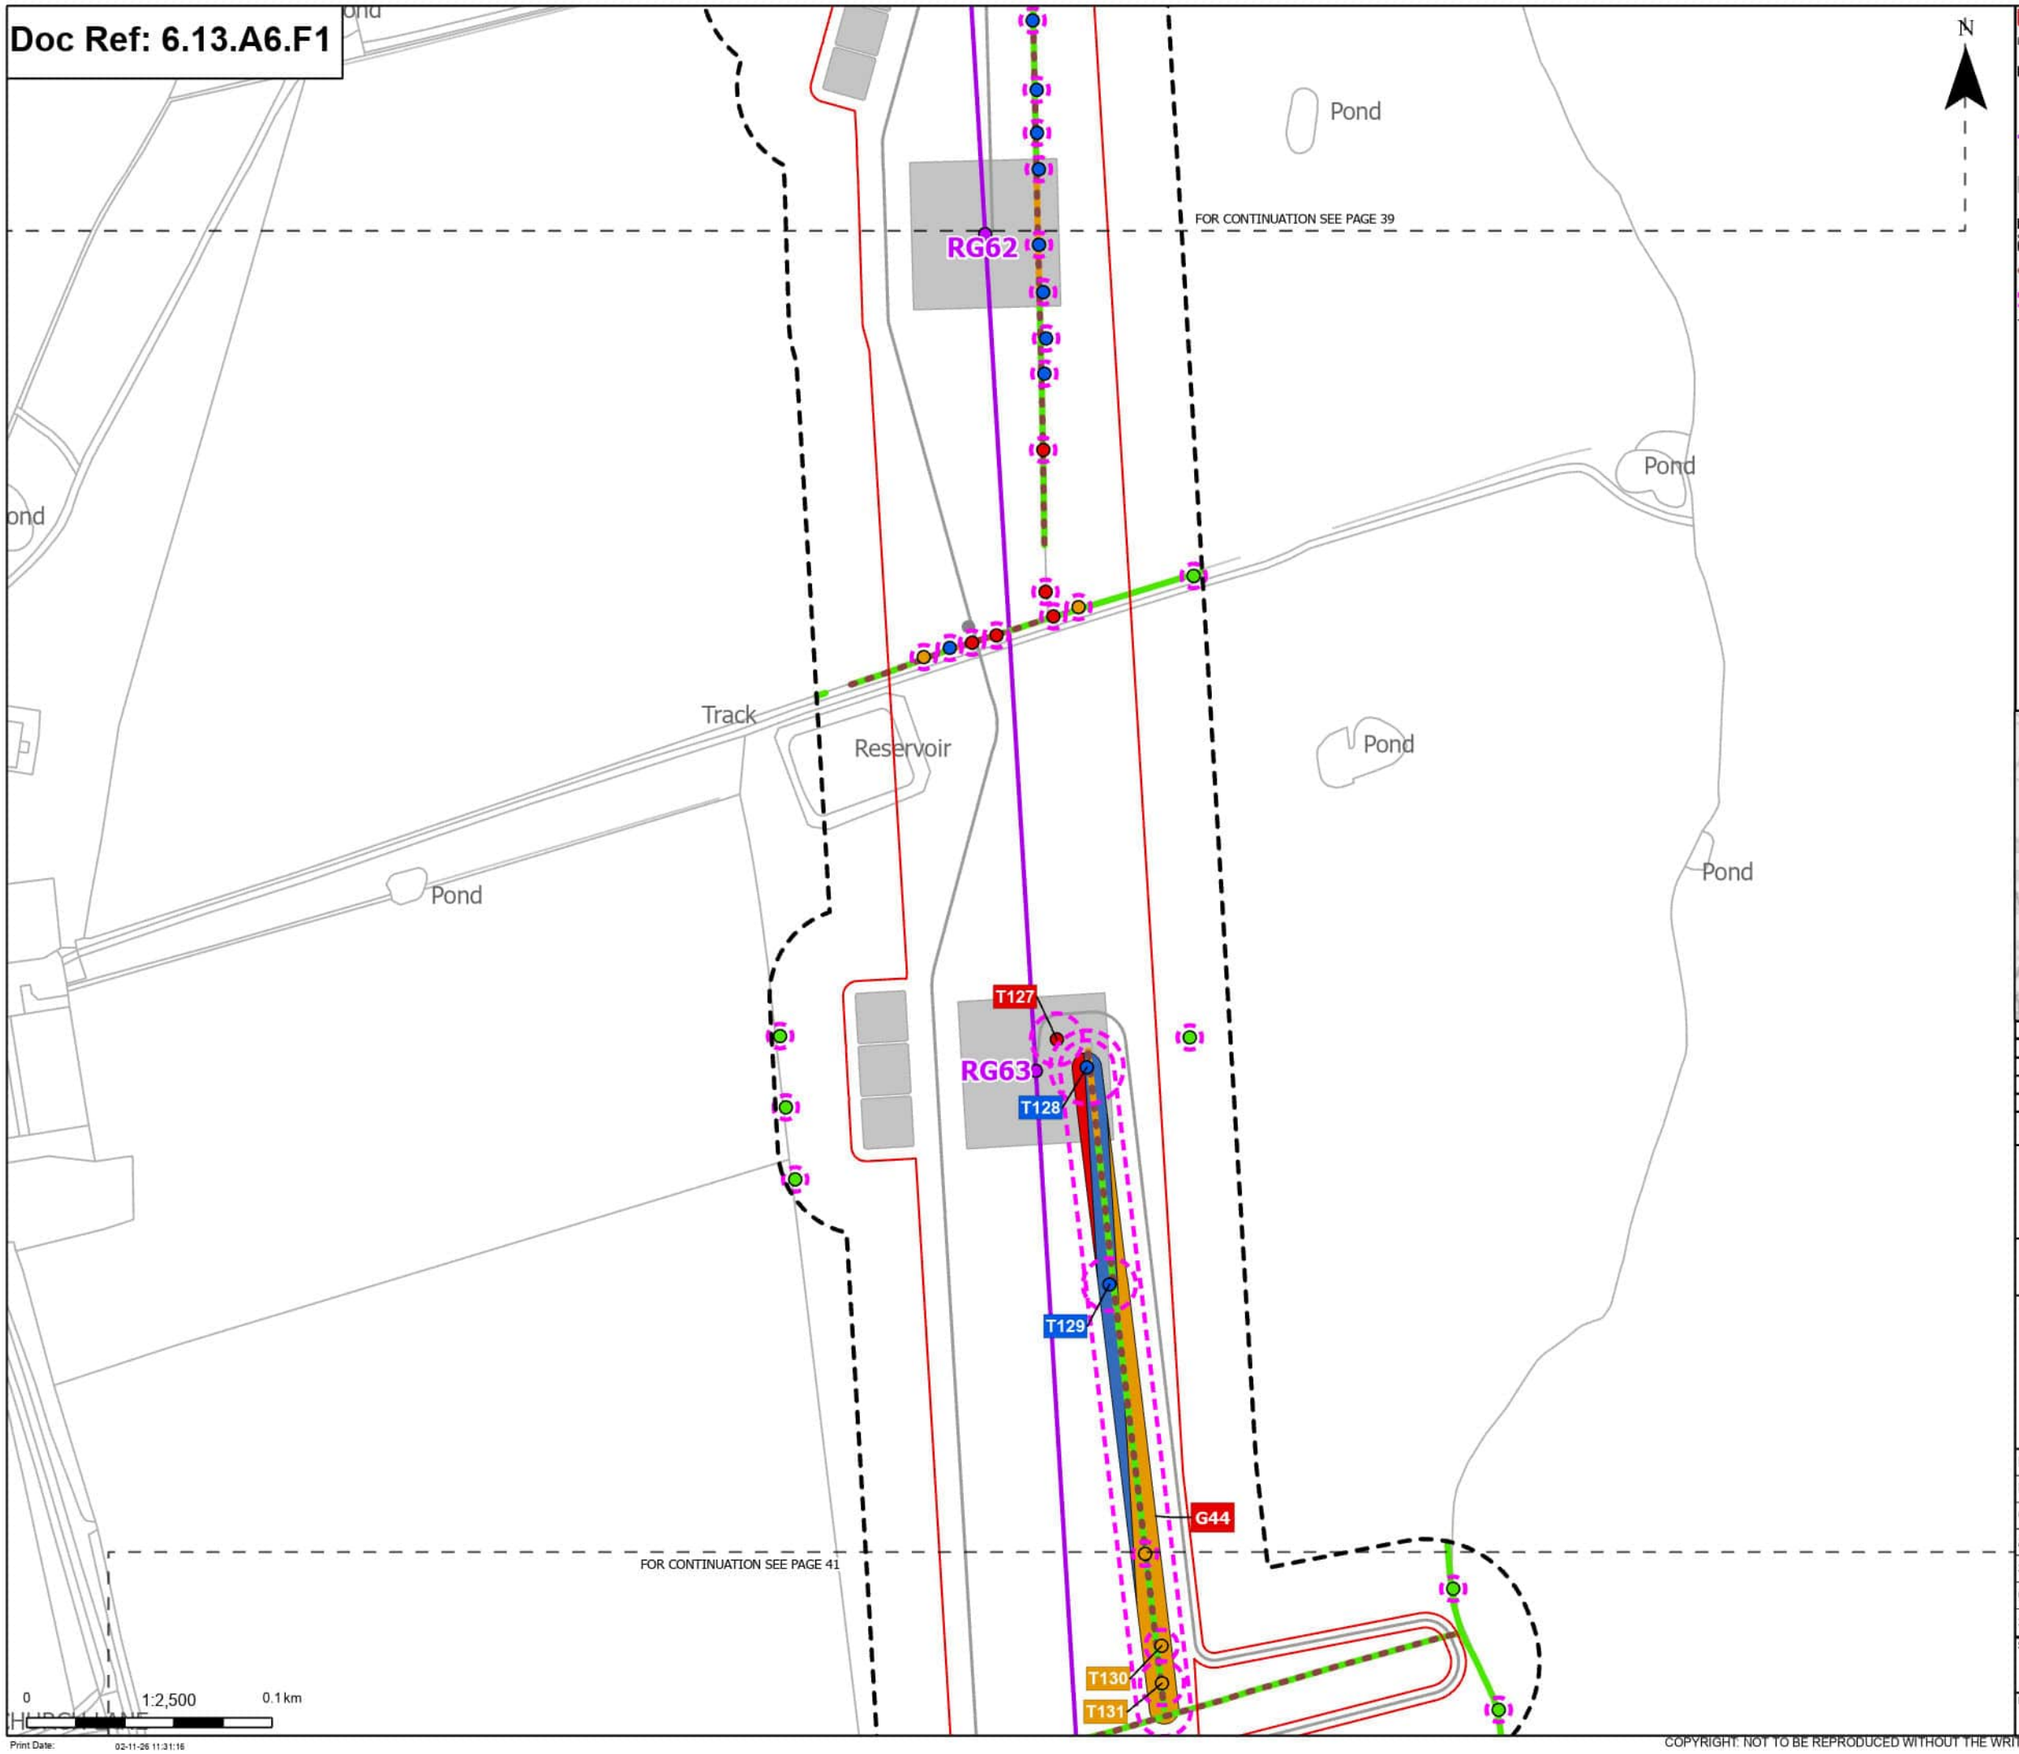

- Order Limits
- Sheet index cutline

Proposed project design details
- Proposed standard lattice pylon location
- Proposed overhead line alignment
- Other temporary and permanent construction and operational works

Discipline specific constraints
- Arboriculture Study Area
- Important Hedgerows
- Root protection area

Trees - Impact
- Removed
- Affected Managed
- Potentially Affected
- Unaffected

Hedgerow - Impact
- Removed
- Potentially Affected
- Unaffected

Groups of trees - Impact
- Removed
- Affected Managed
- Potentially Affected

Note: The proposed overhead line alignment and proposed underground cable alignment together comprise the alignment. For further details regarding the design, please refer to Figures 4.1 (document reference 6.4.F1) and 4.2 (document reference 6.4.F2).

Notes: Background mapping information has been reproduced from the Ordnance Survey by permission of Ordnance Survey of the Controller of His Majesty's Stationery Office. © Crown copyright and database rights (2025) Licence OS100024241 and AC0000807948; © Crown copyright and database rights 2025 Ordnance Survey AC0000808122, Contains public sector information licensed under the Open Government Licence v3.0, © National Grid UK



Rev	Date	Description	Drawn	Check	Approv
B	Aug 2025	FOR DCO APPLICATION	JAL	AF	KB
A	Aug 2025	FOR DCO APPLICATION	JAL	AF	KB

nationalgrid

PROJECT: Norwich to Tilbury

Planning Inspectorate App Number: EN020027
Regulation 5(2)(a)

Title:

Figure A13.6.1- Landscape and Visual Arboriculture Impacts Plan
Page 40 of 396

Designed	M. Watson	Date	February 26
Drawn	J. Acero Leon	Date	February 26
Checked	A. Fell	Date	February 26
Approved	K. Burrows	Date	February 26
Scale:	1:2,500	Datum:	AOD
Original Size:	A3	Grid:	OS
Suitability Code:	A2	Project Number:	10059280


Suitability Description:
Accepted as Concept Stage

Drawing Number: 10059280-ARC-EBD-ZZ-DR-ZZ-00393

Revision: B

COPYRIGHT: NOT TO BE REPRODUCED WITHOUT THE WRITTEN PERMISSION OF NATIONAL GRID ELECTRICITY TRANSMISSION Plc

Doc Ref: 6.13.A6.F1

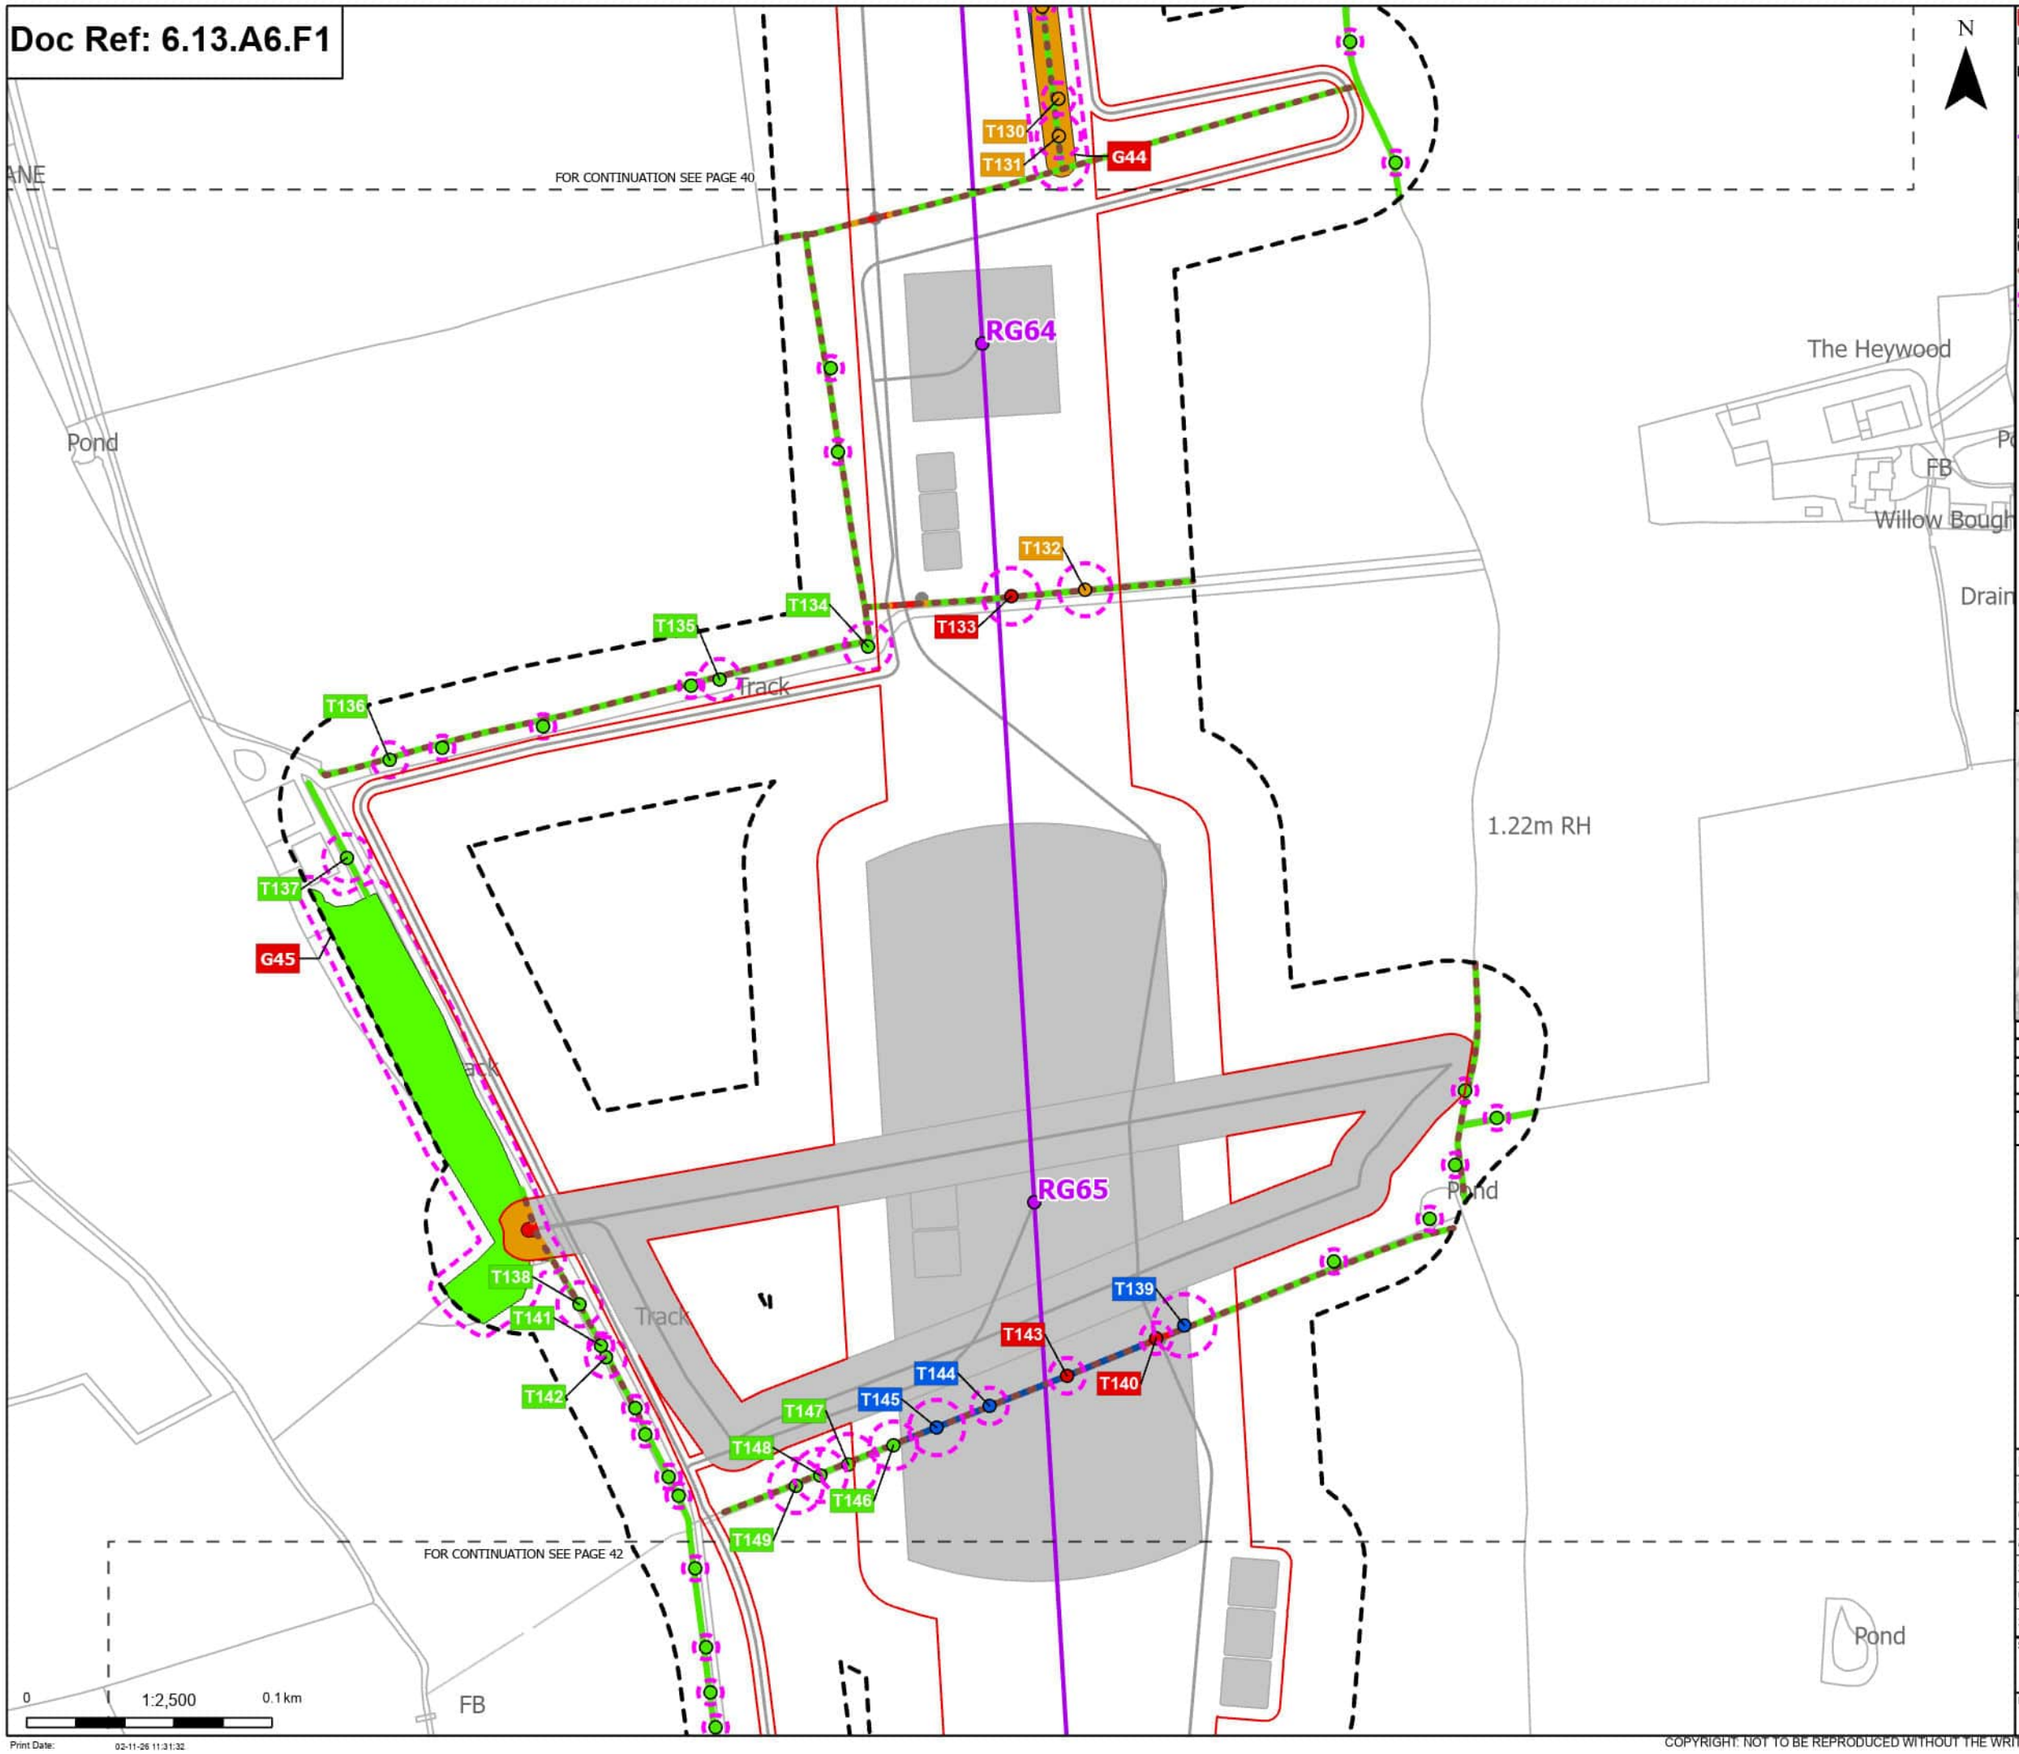

Order Limits
Sheet index cutline

Proposed project design details
Proposed standard lattice pylon location
Proposed overhead line alignment
Other temporary and permanent construction and operational works

Discipline specific constraints
Arboriculture Study Area
Important Hedgerows
Root protection area

Trees - Impact
Removed
Affected Managed
Potentially Affected
Unaffected

Hedgerow - Impact
Removed
Affected Managed
Potentially Affected
Unaffected

Groups of trees - Impact
Removed
Affected Managed
Potentially Affected
Unaffected

Note: The proposed overhead line alignment and proposed underground cable alignment together comprise the alignment. For further details regarding the design, please refer to Figures 4.1 (document reference 6.4.F1) and 4.2 (document reference 6.4.F2).

Notes: Background mapping information has been reproduced from the Ordnance Survey by permission of Ordnance Survey of the Controller of His Majesty's Stationery Office. © Crown copyright and database rights (2025) Licence OS100024241 and ACD000807948; © Crown copyright and database rights 2025 Ordnance Survey ACD000808122, Contains public sector information licensed under the Open Government Licence v3.0, © National Grid UK



Rev	Date	Description	Drawn	Check	Approv
B	Aug 2025	FOR DCO APPLICATION	JAL	AF	KB
A	Aug 2025	FOR DCO APPLICATION	JAL	AF	KB

nationalgrid

PROJECT: Norwich to Tilbury

Planning Inspectorate App Number: EN020027
Regulation 5(2)(a)

Title:

Figure A13.6.1- Landscape and Visual Arboriculture Impacts Plan
Page 41 of 396


Designed	M. Watson	Date	February 26
Drawn	J. Acero Leon	Date	February 26
Checked	A. Fell	Date	February 26
Approved	K. Burrows	Date	February 26
Scale:	1:2,500	Datum:	AOD
Original Size:	A3	Grid:	OS
Suitability Code:	A2	Project Number:	10059280

Suitability Description:
Accepted as Concept Stage

Drawing Number: 10059280-ARC-EBD-ZZ-DR-ZZ-00393
Revision: B

COPYRIGHT: NOT TO BE REPRODUCED WITHOUT THE WRITTEN PERMISSION OF NATIONAL GRID ELECTRICITY TRANSMISSION Plc

Doc Ref: 6.13.A6.F1

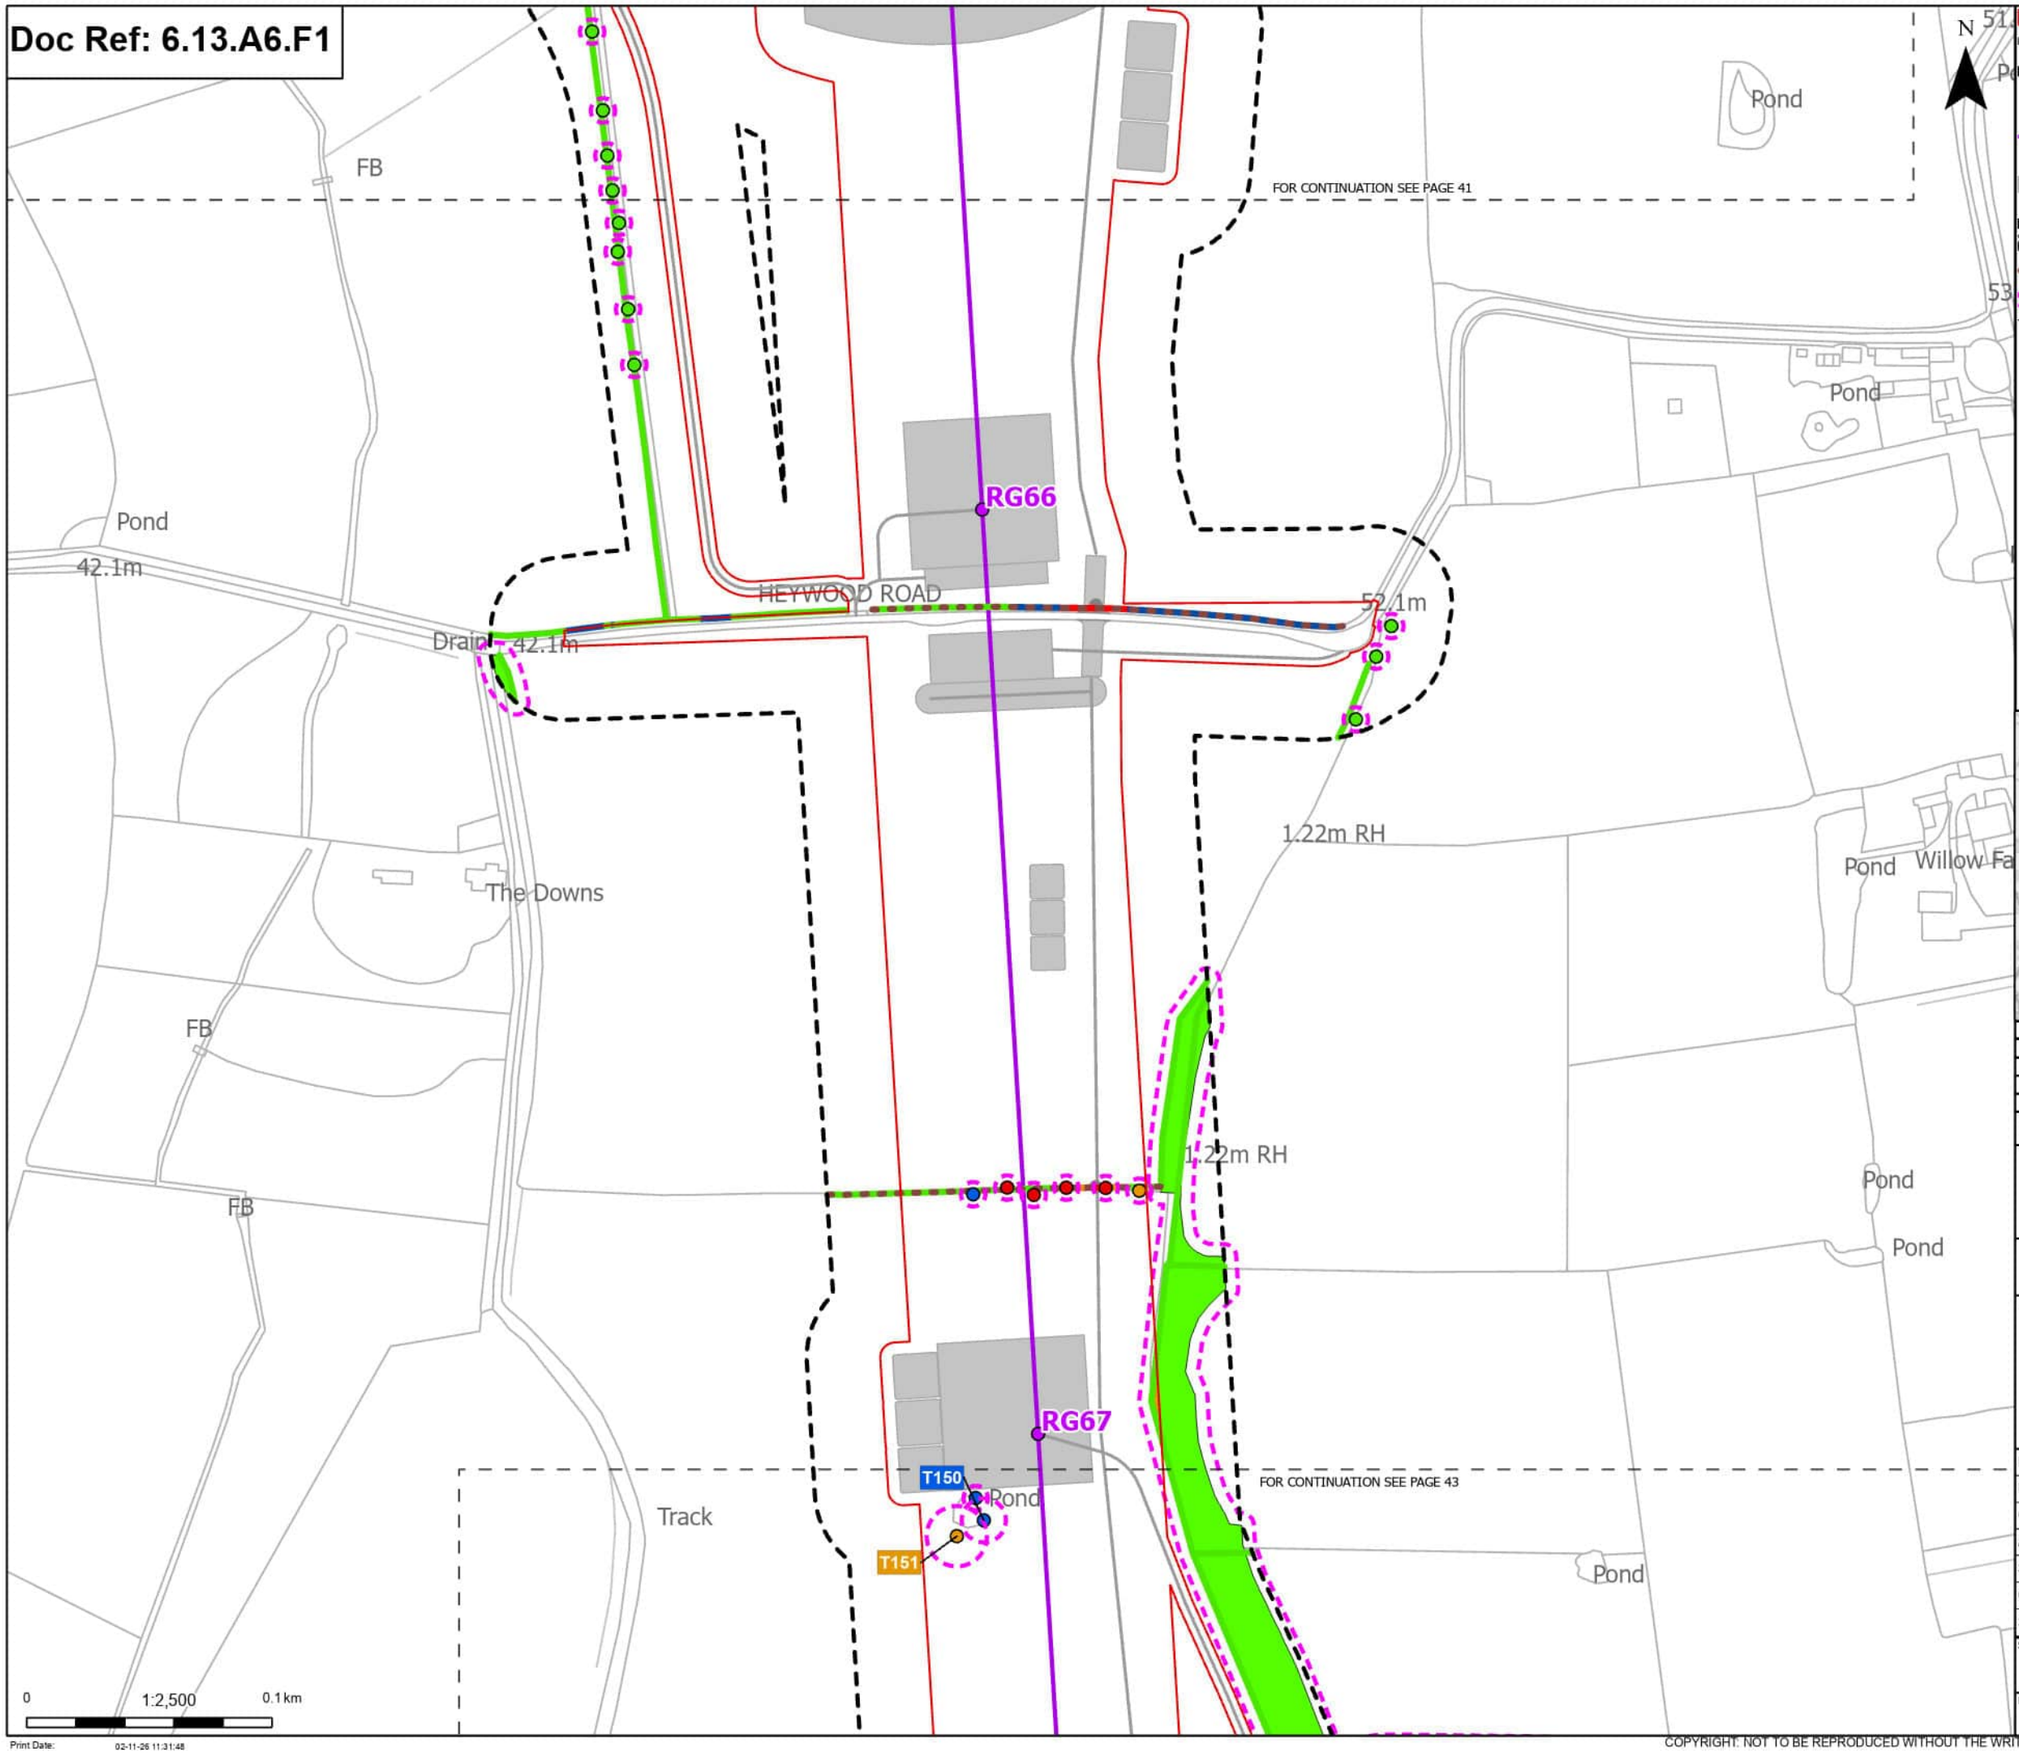

N

Order Limits
Sheet index cutline

Proposed project design details
Proposed standard lattice pylon location
Proposed overhead line alignment
Other temporary and permanent construction and operational works

Discipline specific constraints
Arboriculture Study Area
Important Hedgerows
Root protection area

Trees - Impact
Removed
Affected Managed
Potentially Affected
Unaffected

Hedgerow - Impact
Removed
Affected Managed
Potentially Affected
Unaffected

Groups of trees - Impact
Potentially Affected
Unaffected

Note: The proposed overhead line alignment and proposed underground cable alignment together comprise the alignment. For further details regarding the design, please refer to Figures 4.1 (document reference 6.4.F1) and 4.2 (document reference 6.4.F2).

Notes: Background mapping information has been reproduced from the Ordnance Survey by permission of Ordnance Survey of the Controller of His Majesty's Stationery Office. © Crown copyright and database rights (2025) Licence OS100024241 and AC0000807948; © Crown copyright and database rights 2025 Ordnance Survey AC0000808122, Contains public sector information licensed under the Open Government Licence v3.0, © National Grid UK



Rev	Date	Description	Drawn	Check	Approv
B	Aug 2025	FOR DCO APPLICATION	JAL	AF	KB
A	Aug 2025	FOR DCO APPLICATION	JAL	AF	KB

nationalgrid

PROJECT: Norwich to Tilbury

Planning Inspectorate App Number: EN020027
Regulation 5(2)(a)

Title:

Figure A13.6.1- Landscape and Visual Arboriculture Impacts Plan
Page 42 of 396


Designed	M. Watson	Date	February 26
Drawn	J. Acero Leon	Date	February 26
Checked	A. Fell	Date	February 26
Approved	K. Burrows	Date	February 26
Scale:	1:2,500	Datum:	AOD
Original Size:	A3	Grid:	OS
Suitability Code:	A2	Project Number:	10059280

Suitability Description:
Accepted as Concept Stage

Drawing Number: 10059280-ARC-EBD-ZZ-DR-ZZ-00393
Revision: B

COPYRIGHT: NOT TO BE REPRODUCED WITHOUT THE WRITTEN PERMISSION OF NATIONAL GRID ELECTRICITY TRANSMISSION Plc

Doc Ref: 6.13.A6.F1

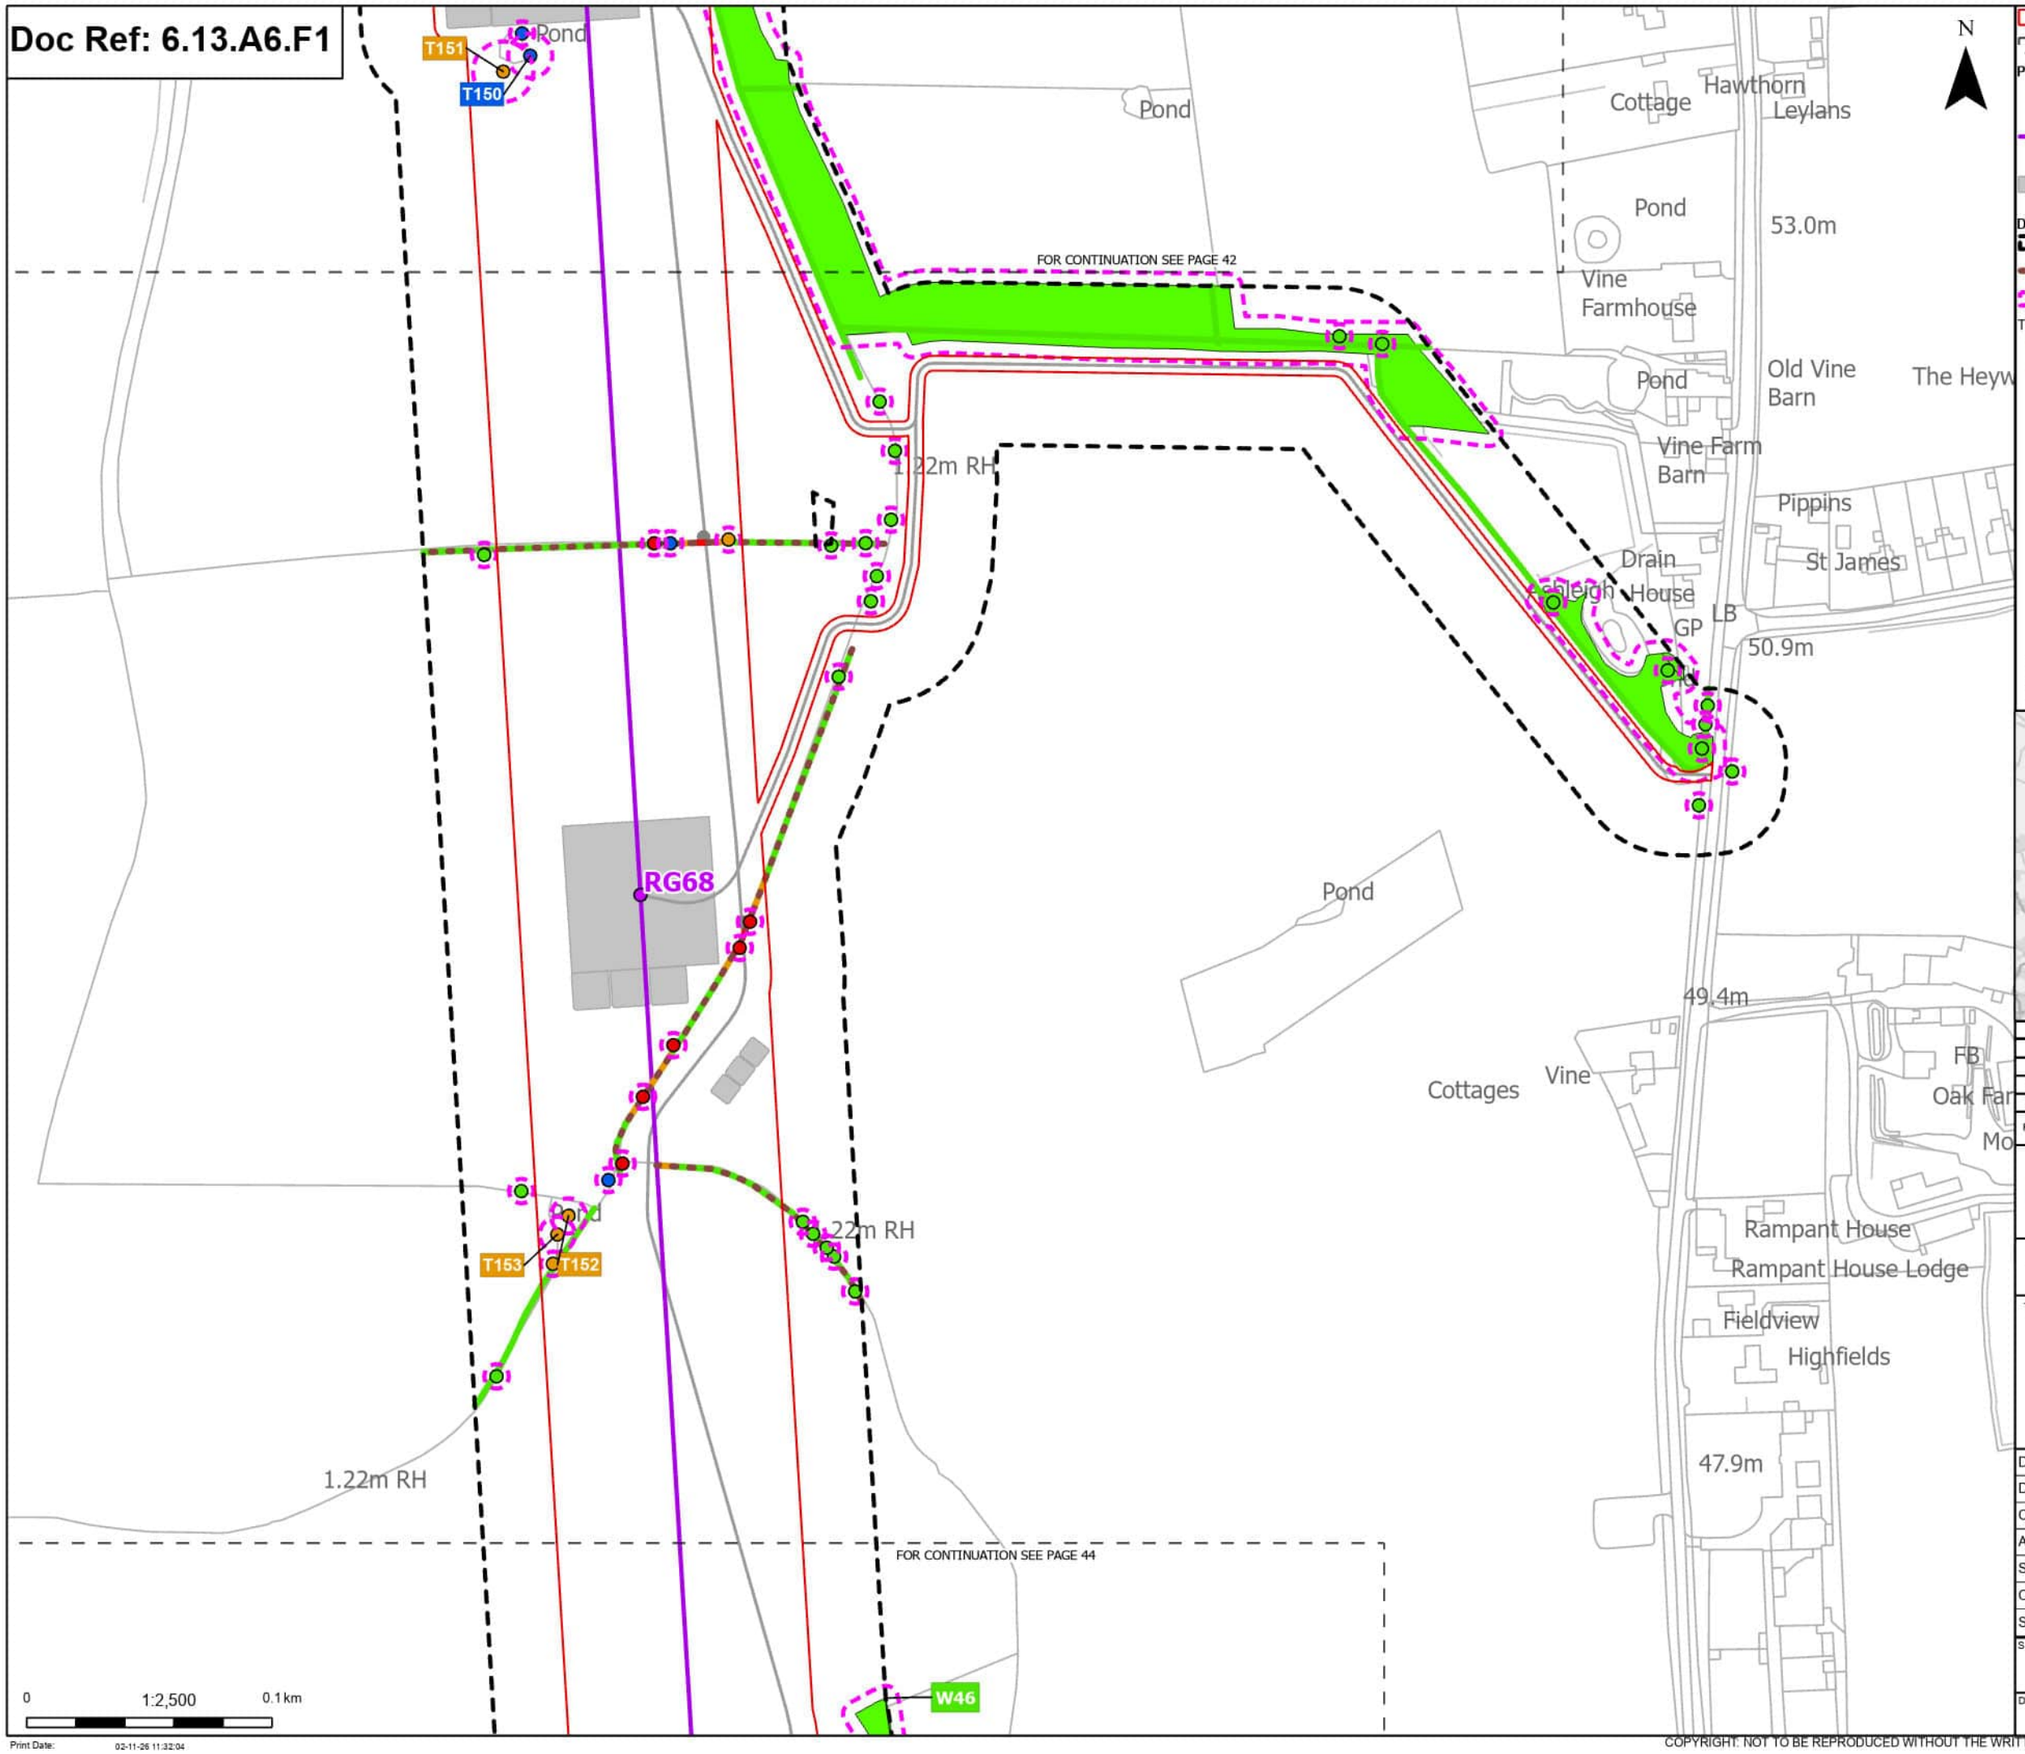

Order Limits
Sheet index cutline

Proposed project design details
Proposed standard lattice pylon location
Proposed overhead line alignment
Other temporary and permanent construction and operational works

Discipline specific constraints
Arboriculture Study Area
Important Hedgerows
Root protection area

Trees - Impact
Removed
Affected Managed
Potentially Affected
Unaffected

Hedgerow - Impact
Removed
Potentially Affected
Unaffected

Groups of trees - Impact
Unaffected

Note: The proposed overhead line alignment and proposed underground cable alignment together comprise the alignment. For further details regarding the design, please refer to Figures 4.1 (document reference 6.4.F1) and 4.2 (document reference 6.4.F2).

Notes: Background mapping information has been reproduced from the Ordnance Survey by permission of Ordnance Survey of the Controller of His Majesty's Stationery Office. © Crown copyright and database rights (2025) Licence OS100024241 and AC0000807948; © Crown copyright and database rights 2025 Ordnance Survey AC0000808122, Contains public sector information licensed under the Open Government Licence v3.0, © National Grid UK



Rev	Date	Description	Drawn	Check	Approv
B	Aug 2025	FOR DCO APPLICATION	JAL	AF	KB
A	Aug 2025	FOR DCO APPLICATION	JAL	AF	KB

nationalgrid

PROJECT: Norwich to Tilbury

Planning Inspectorate App Number: EN020027
Regulation 5(2)(a)

Title:

Figure A13.6.1- Landscape and Visual Arboriculture Impacts Plan
Page 43 of 396

Designed	M. Watson	Date	February 26
Drawn	J. Acero Leon	Date	February 26
Checked	A. Fell	Date	February 26
Approved	K. Burrows	Date	February 26
Scale:	1:2,500	Datum:	AOD
Original Size:	A3	Grid:	OS
Suitability Code:	A2	Project Number:	10059280


Suitability Description:
Accepted as Concept Stage

Drawing Number: 10059280-ARC-EBD-ZZ-DR-ZZ-00393
Revision: B

Print Date: 02-11-26 11:32:04

COPYRIGHT: NOT TO BE REPRODUCED WITHOUT THE WRITTEN PERMISSION OF NATIONAL GRID ELECTRICITY TRANSMISSION Plc

Doc Ref: 6.13.A6.F1

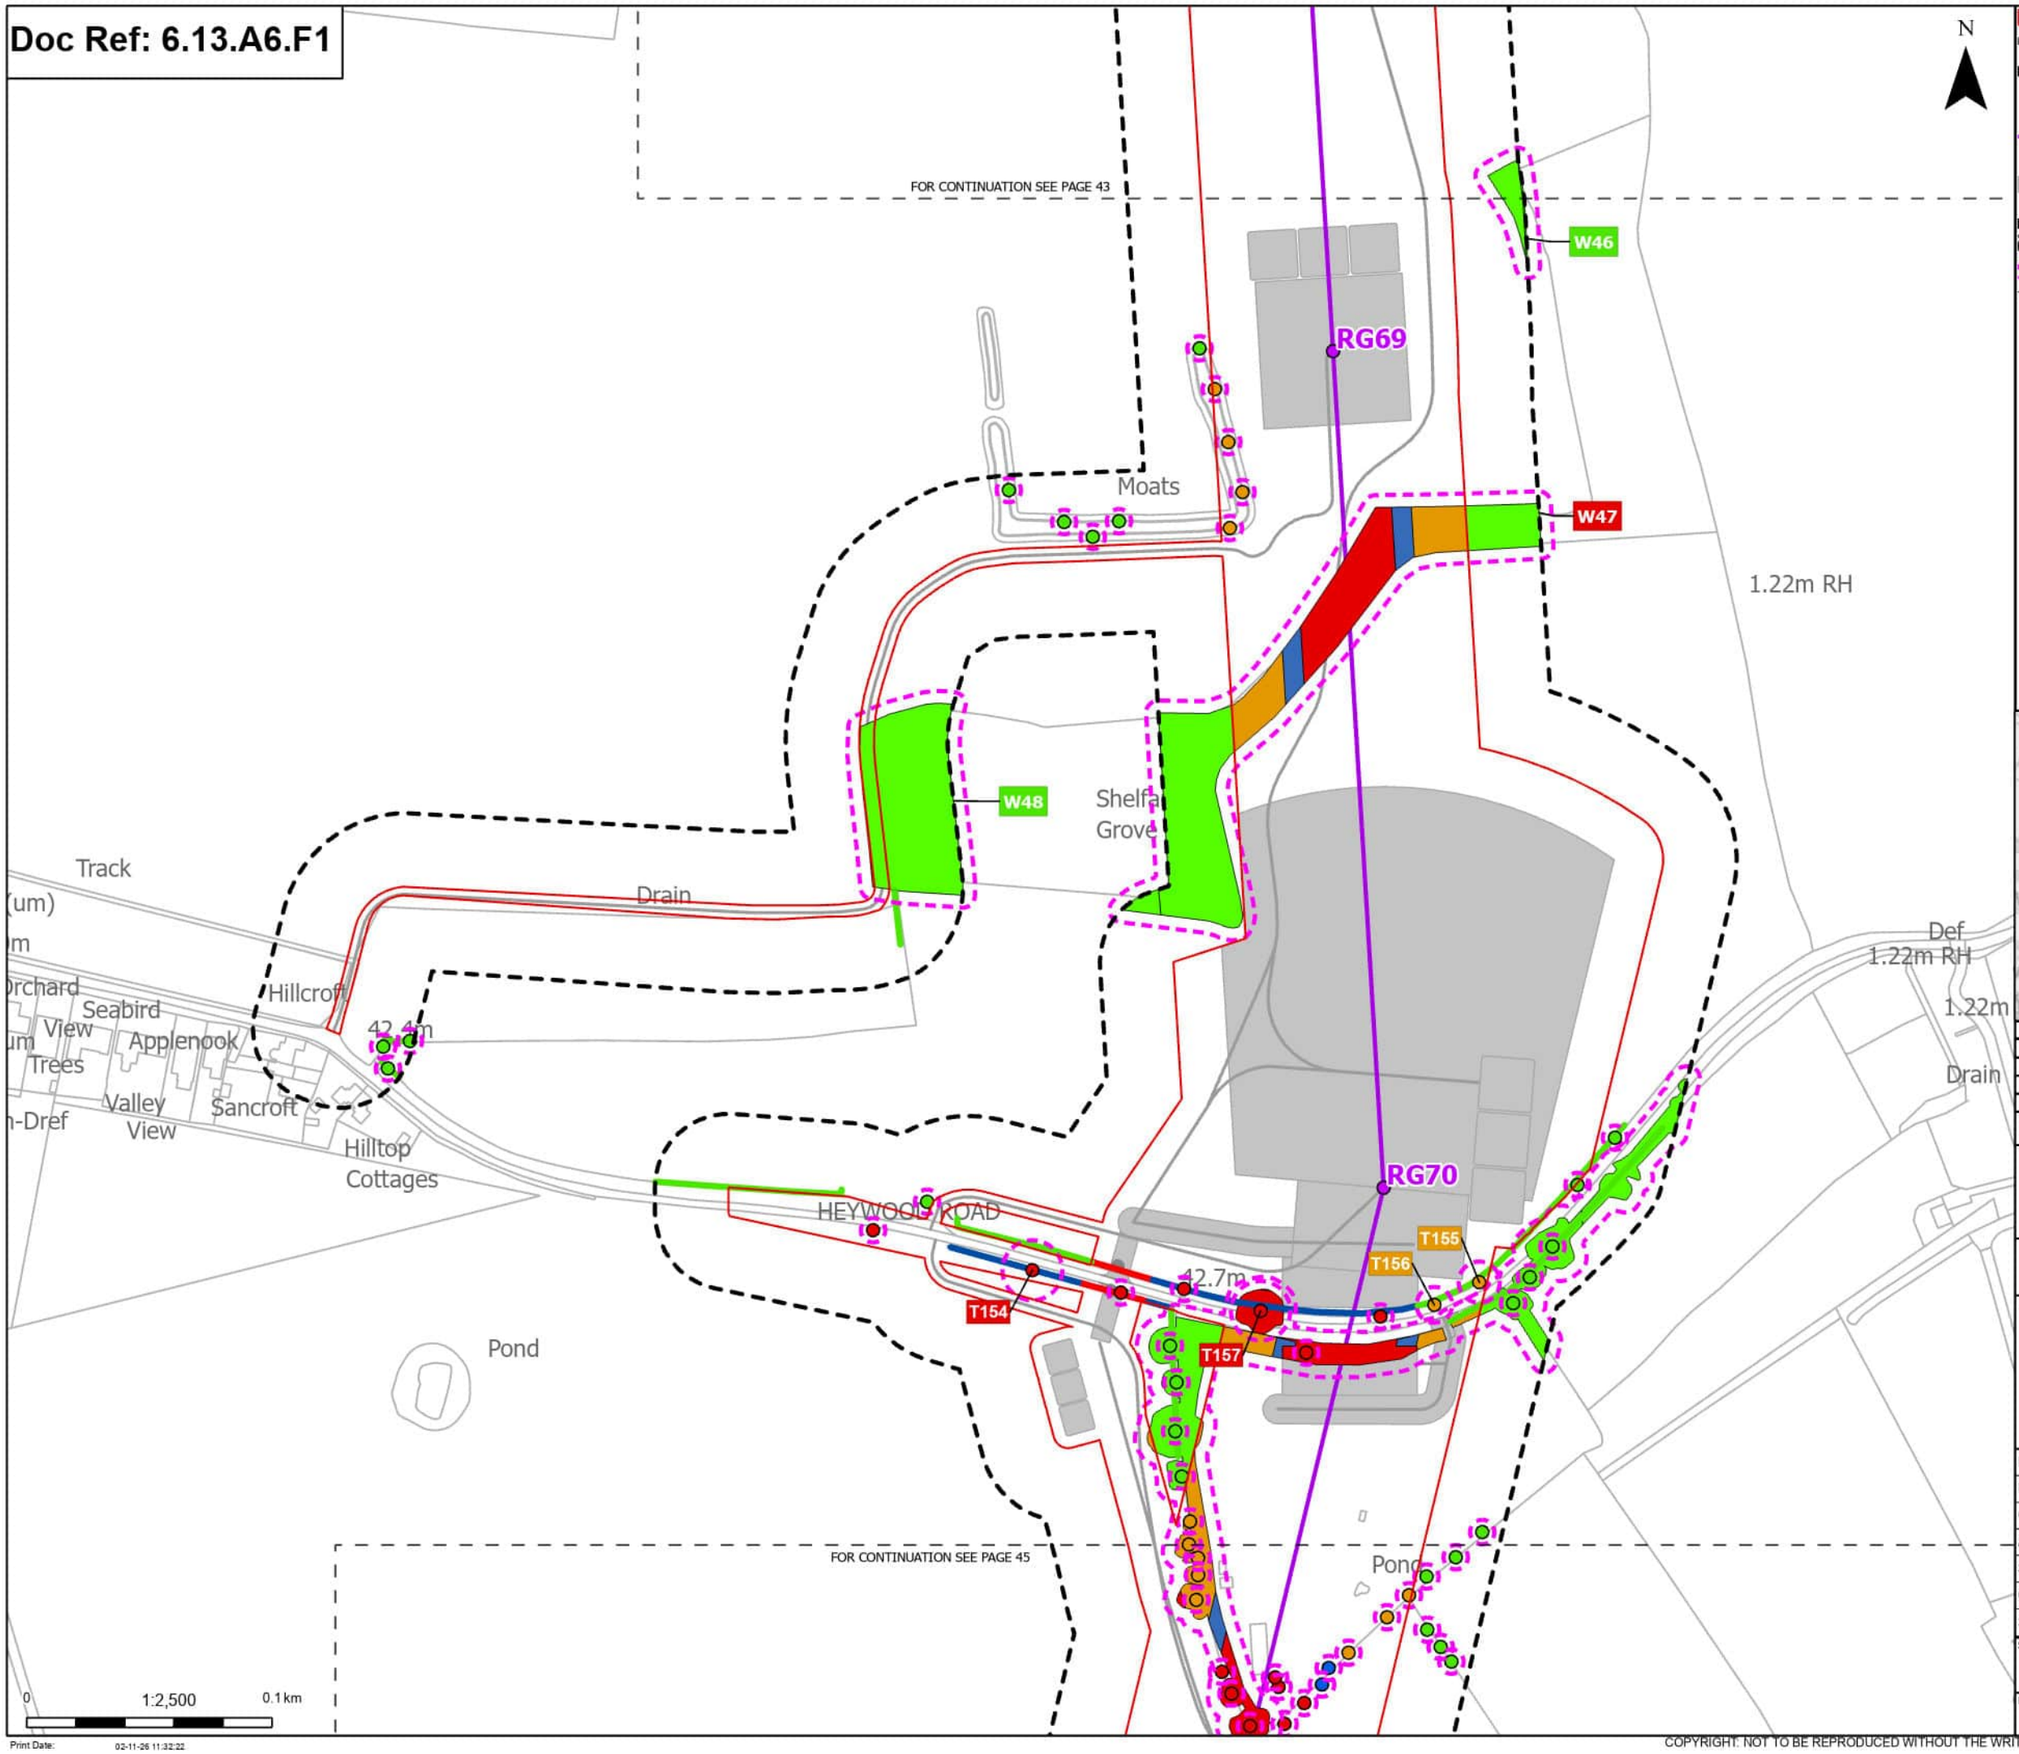

Order Limits
Sheet index cutline

Proposed project design details
- Proposed standard lattice pylon location
- Proposed overhead line alignment
- Other temporary and permanent construction and operational works

Discipline specific constraints
- Arboriculture Study Area
- Root protection area

Trees - Impact
- Removed
- Affected Managed
- Potentially Affected
- Unaffected

Hedgerow - Impact
- Removed
- Affected Managed
- Unaffected

Groups of trees - Impact
- Removed
- Affected Managed
- Potentially Affected
- Unaffected

Note: The proposed overhead line alignment and proposed underground cable alignment together comprise the alignment. For further details regarding the design, please refer to Figures 4.1 (document reference 6.4.F1) and 4.2 (document reference 6.4.F2).

Notes: Background mapping information has been reproduced from the Ordnance Survey by permission of Ordnance Survey of the Controller of His Majesty's Stationery Office. © Crown copyright and database rights (2025) Licence OS100024241 and AC0000807948; © Crown copyright and database rights 2025 Ordnance Survey AC0000808122, Contains public sector information licensed under the Open Government Licence v3.0, © National Grid UK



Rev	Date	Description	Drawn	Check	Approv
B	Aug 2025	FOR DCO APPLICATION	JAL	AF	KB
A	Aug 2025	FOR DCO APPLICATION	JAL	AF	KB

nationalgrid

PROJECT: Norwich to Tilbury

Planning Inspectorate App Number: EN020027
Regulation 5(2)(a)

Title:

Figure A13.6.1- Landscape and Visual Arboriculture Impacts Plan

Designed	M. Watson	Date	February 26
Drawn	J. Acero Leon	Date	February 26
Checked	A. Fell	Date	February 26
Approved	K. Burrows	Date	February 26
Scale:	1:2,500	Datum:	AOD
Original Size:	A3	Grid:	OS
Suitability Code:	A2	Project Number:	10059280


Suitability Description: Accepted as Concept Stage

Drawing Number: 10059280-ARC-EBD-ZZ-DR-ZZ-00393

Revision: B

COPYRIGHT: NOT TO BE REPRODUCED WITHOUT THE WRITTEN PERMISSION OF NATIONAL GRID ELECTRICITY TRANSMISSION Plc

Doc Ref: 6.13.A6.F1

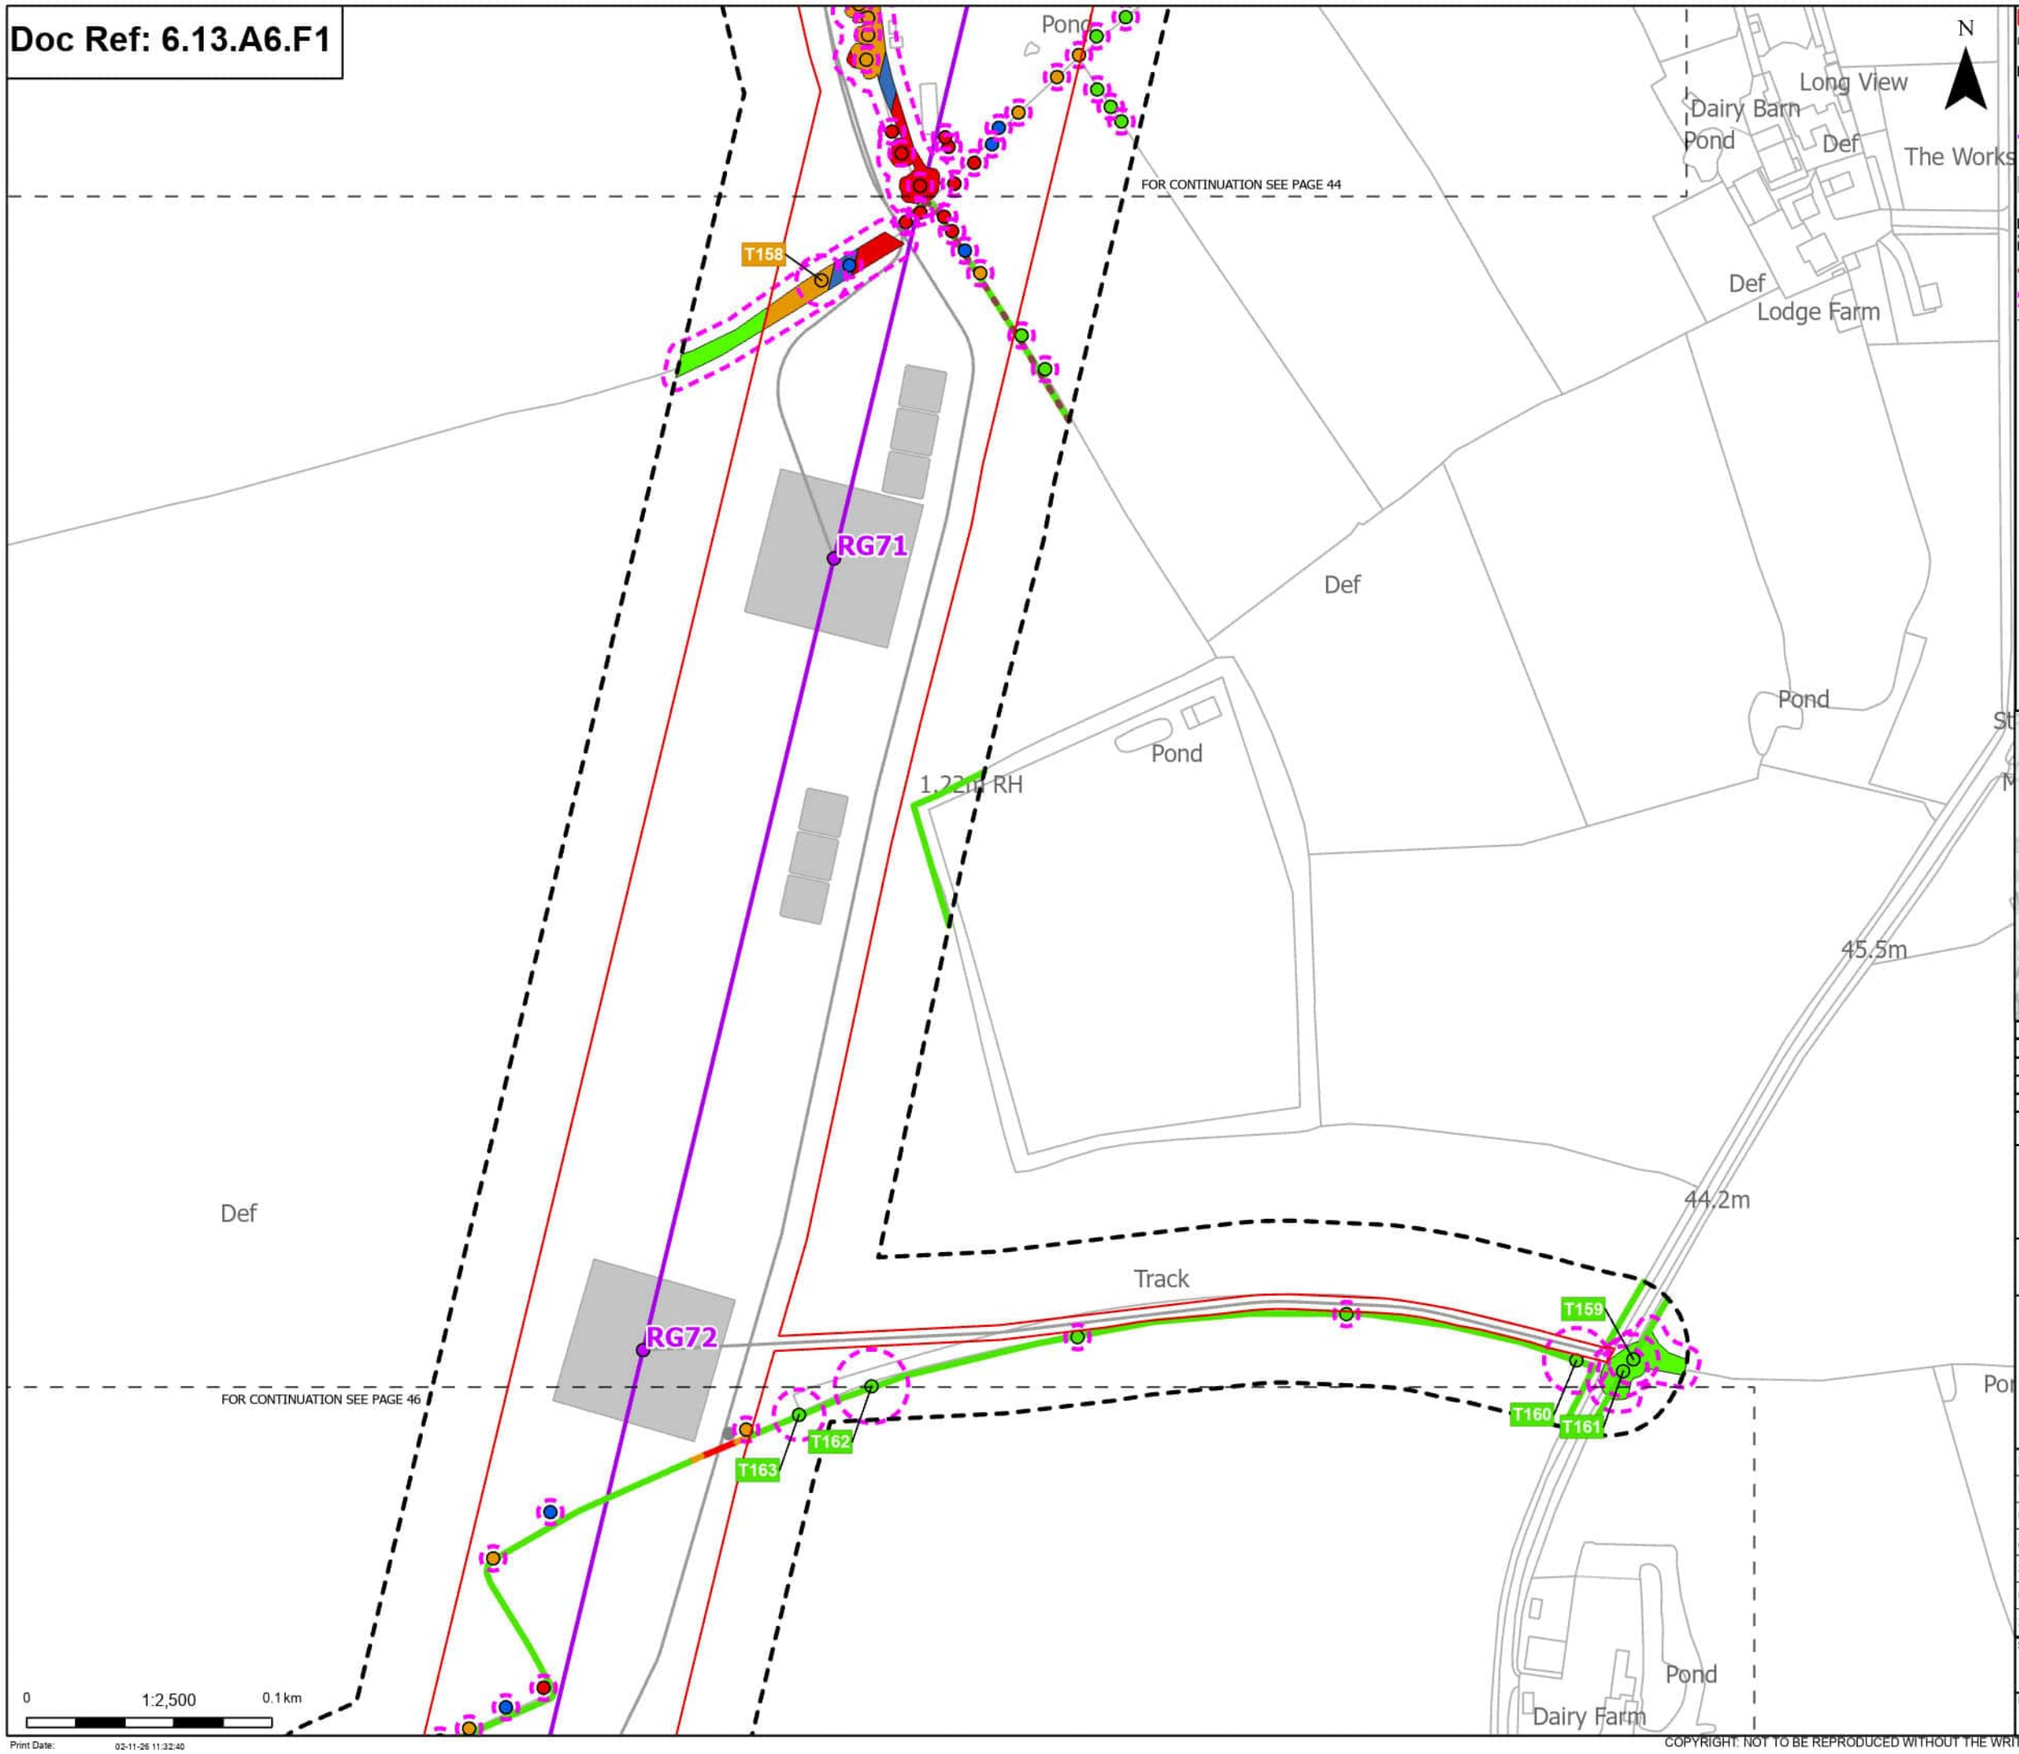

N

Order Limits
Sheet index cutline

Proposed project design details
- Proposed standard lattice pylon location
- Proposed overhead line alignment
- Other temporary and permanent construction and operational works

Discipline specific constraints
- Arboriculture Study Area
- Important Hedgerows
- Root protection area

Trees - Impact
- Removed
- Affected Managed
- Potentially Affected
- Unaffected

Hedgerow - Impact
- Removed
- Potentially Affected
- Unaffected

Groups of trees - Impact
- Removed
- Affected Managed
- Potentially Affected
- Unaffected

Note: The proposed overhead line alignment and proposed underground cable alignment together comprise the alignment. For further details regarding the design, please refer to Figures 4.1 (document reference 6.4.F1) and 4.2 (document reference 6.4.F2).

Notes: Background mapping information has been reproduced from the Ordnance Survey by permission of Ordnance Survey of the Controller of His Majesty's Stationery Office. © Crown copyright and database rights (2025) Licence OS100024241 and AC0000807948; © Crown copyright and database rights 2025 Ordnance Survey AC0000808122, Contains public sector information licensed under the Open Government Licence v3.0, © National Grid UK



Rev	Date	Description	Drawn	Check	Approv
B	Aug 2025	FOR DCO APPLICATION	JAL	AF	KB
A	Aug 2025	FOR DCO APPLICATION	JAL	AF	KB

nationalgrid

PROJECT: Norwich to Tilbury

Planning Inspectorate App Number: EN020027
Regulation 5(2)(a)

Title:

Figure A13.6.1- Landscape and Visual Arboriculture Impacts Plan
Page 45 of 396

Designed	M. Watson	Date	February 26
Drawn	J. Acero Leon	Date	February 26
Checked	A. Fell	Date	February 26
Approved	K. Burrows	Date	February 26
Scale:	1:2,500	Datum:	AOD
Original Size:	A3	Grid:	OS
Suitability Code:	A2	Project Number:	10059280


Suitability Description: Accepted as Concept Stage

Drawing Number: 10059280-ARC-EBD-ZZ-DR-ZZ-00393

Revision: B

COPYRIGHT: NOT TO BE REPRODUCED WITHOUT THE WRITTEN PERMISSION OF NATIONAL GRID ELECTRICITY TRANSMISSION Plc

Doc Ref: 6.13.A6.F1

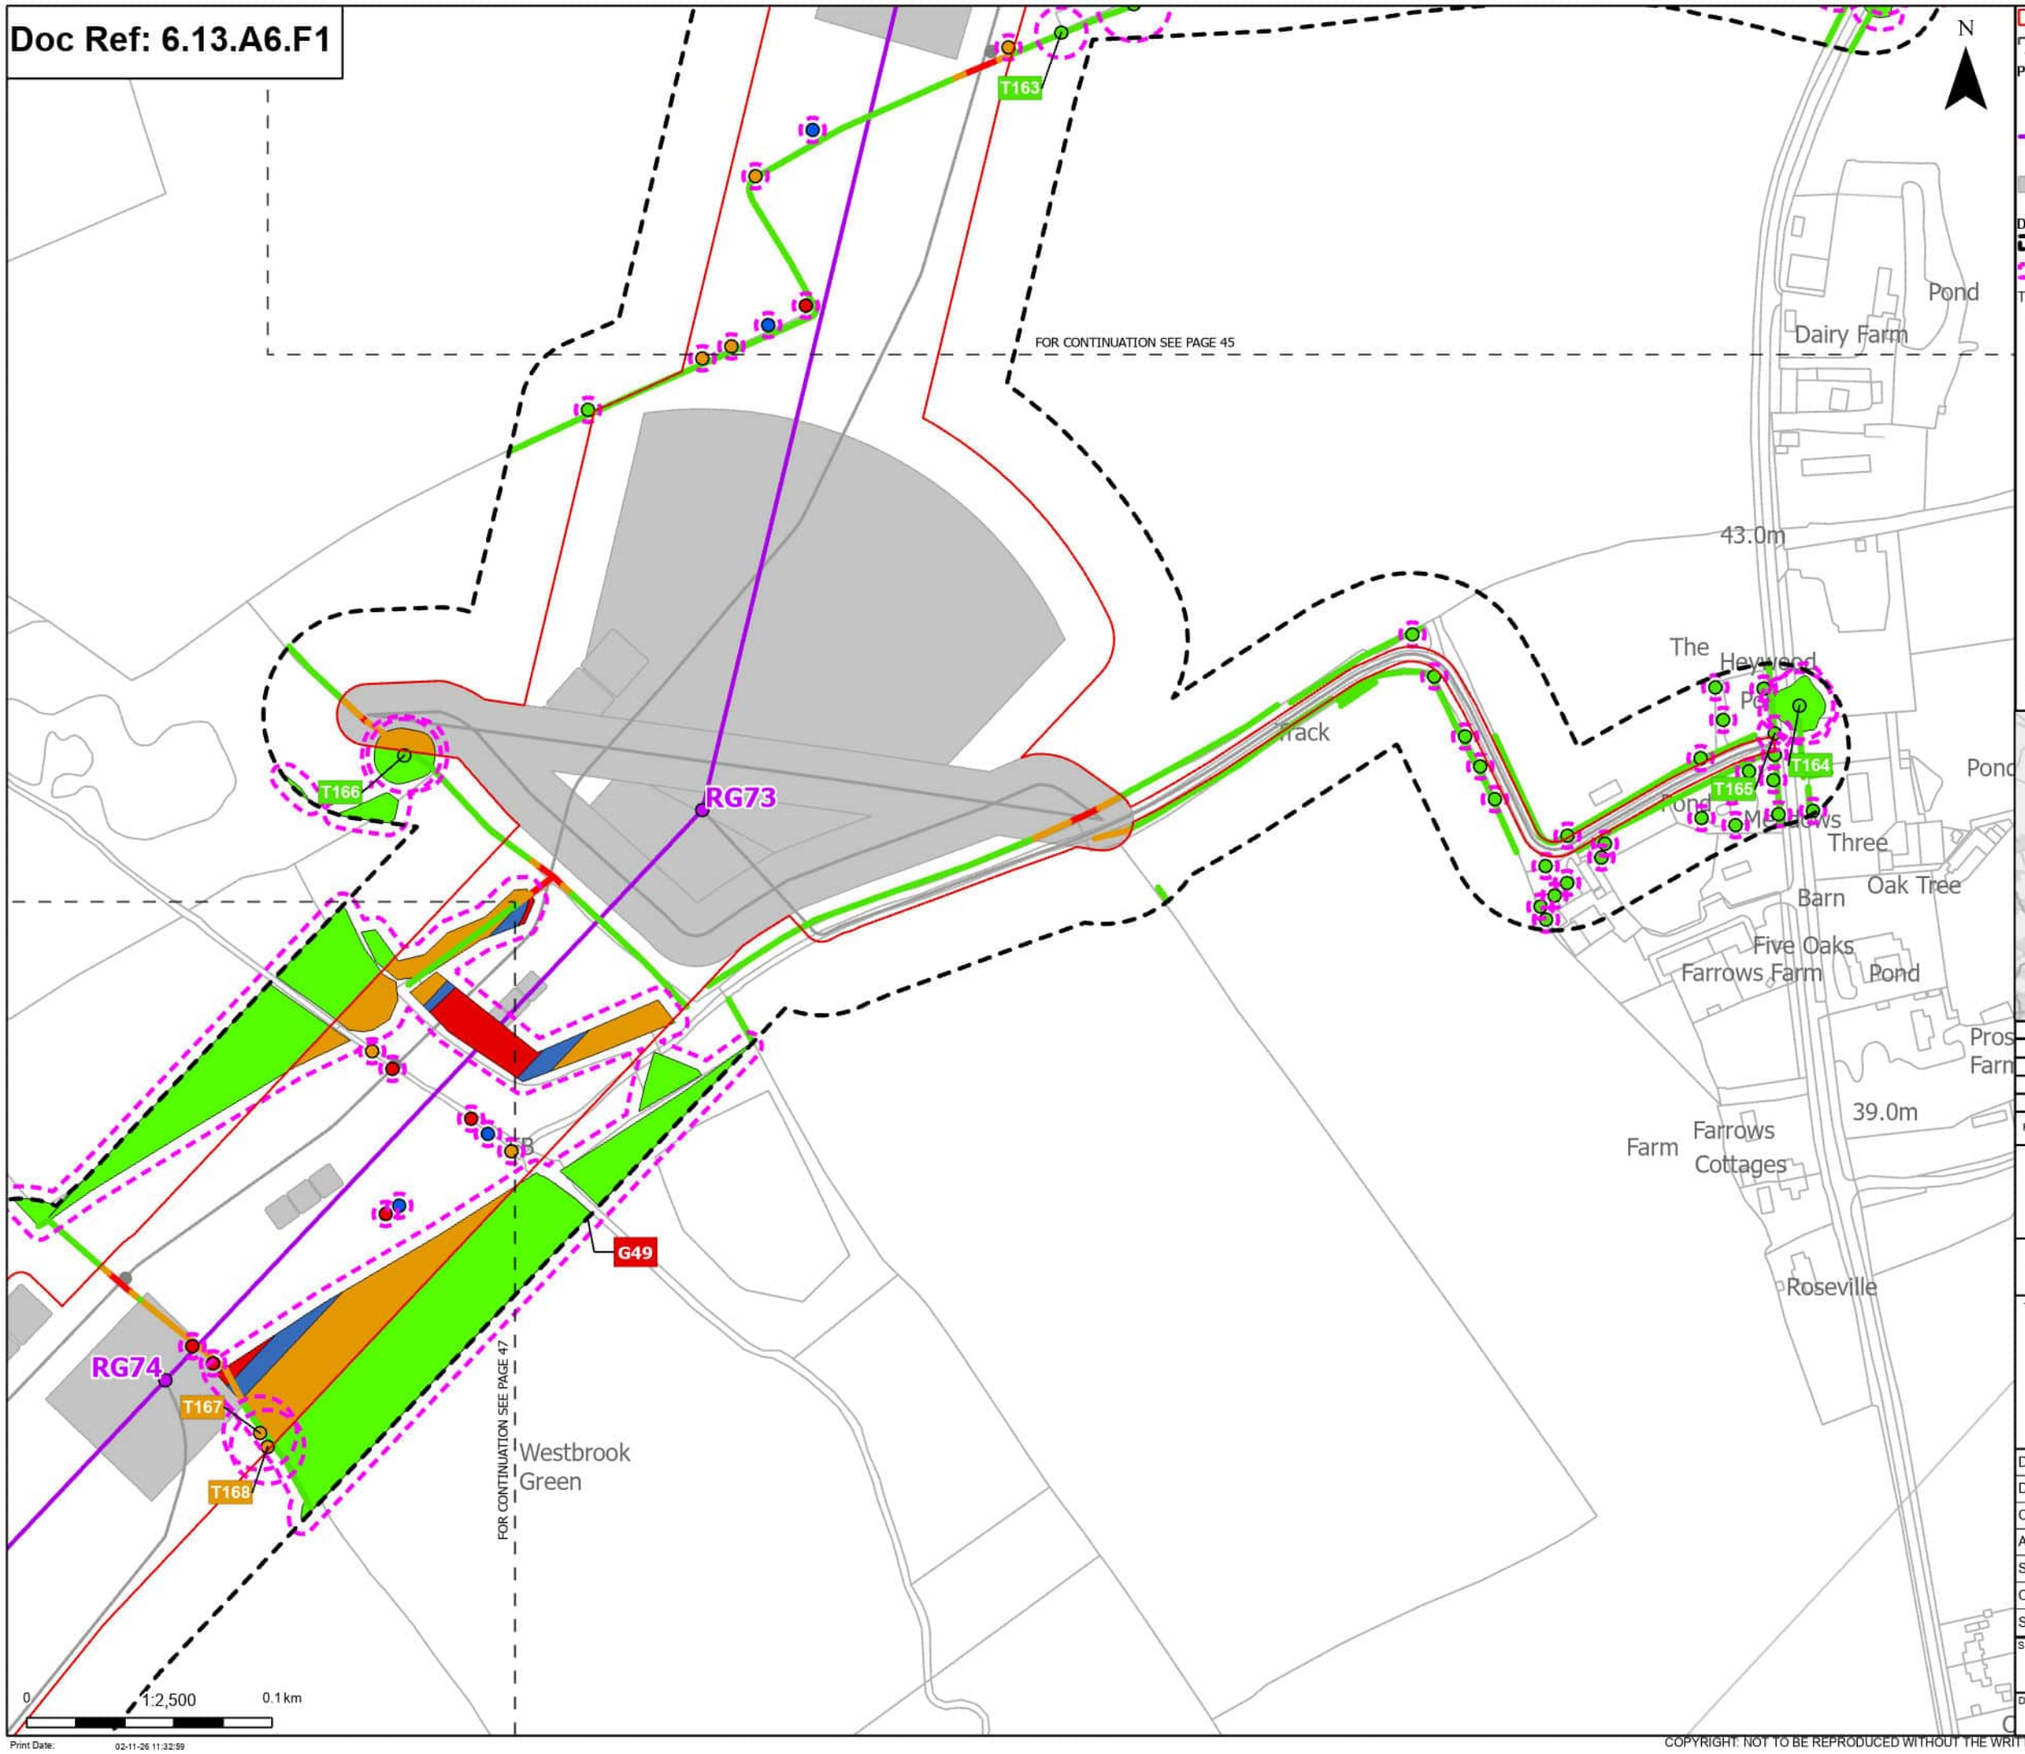

Order Limits
Sheet index cutline

Proposed project design details
Proposed standard lattice pylon location
Proposed overhead line alignment
Other temporary and permanent construction and operational works

Discipline specific constraints
Arboriculture Study Area
Root protection area

Trees - Impact
Removed
Affected Managed
Potentially Affected
Unaffected

Hedgerow - Impact
Removed
Potentially Affected
Unaffected

Groups of trees - Impact
Removed
Affected Managed
Potentially Affected
Unaffected

Note: The proposed overhead line alignment and proposed underground cable alignment together comprise the alignment. For further details regarding the design, please refer to Figures 4.1 (document reference 6.4.F1) and 4.2 (document reference 6.4.F2).

Notes: Background mapping information has been reproduced from the Ordnance Survey by permission of Ordnance Survey of the Controller of His Majesty's Stationery Office. © Crown copyright and database rights (2025) Licence OS100024241 and AC0000807948; © Crown copyright and database rights 2025 Ordnance Survey AC0000808122, Contains public sector information licensed under the Open Government Licence v3.0, © National Grid UK



Rev	Date	Description	Drawn	Check	Approv
B	Aug 2025	FOR DCO APPLICATION	JAL	AF	KB
A	Aug 2025	FOR DCO APPLICATION	JAL	AF	KB

nationalgrid

PROJECT: Norwich to Tilbury

Planning Inspectorate App Number: EN020027
Regulation 5(2)(a)

Title:

Figure A13.6.1- Landscape and Visual Arboriculture Impacts Plan
Page 46 of 396


Designed	M. Watson	Date	February 26
Drawn	J. Acero Leon	Date	February 26
Checked	A. Fell	Date	February 26
Approved	K. Burrows	Date	February 26
Scale:	1:2,500	Datum:	AOD
Original Size:	A3	Grid:	OS
Suitability Code:	A2	Project Number:	10059280

Suitability Description:
Accepted as Concept Stage

Drawing Number: 10059280-ARC-EBD-ZZ-DR-ZZ-00393
Revision: B

COPYRIGHT: NOT TO BE REPRODUCED WITHOUT THE WRITTEN PERMISSION OF NATIONAL GRID ELECTRICITY TRANSMISSION Plc

Doc Ref: 6.13.A6.F1

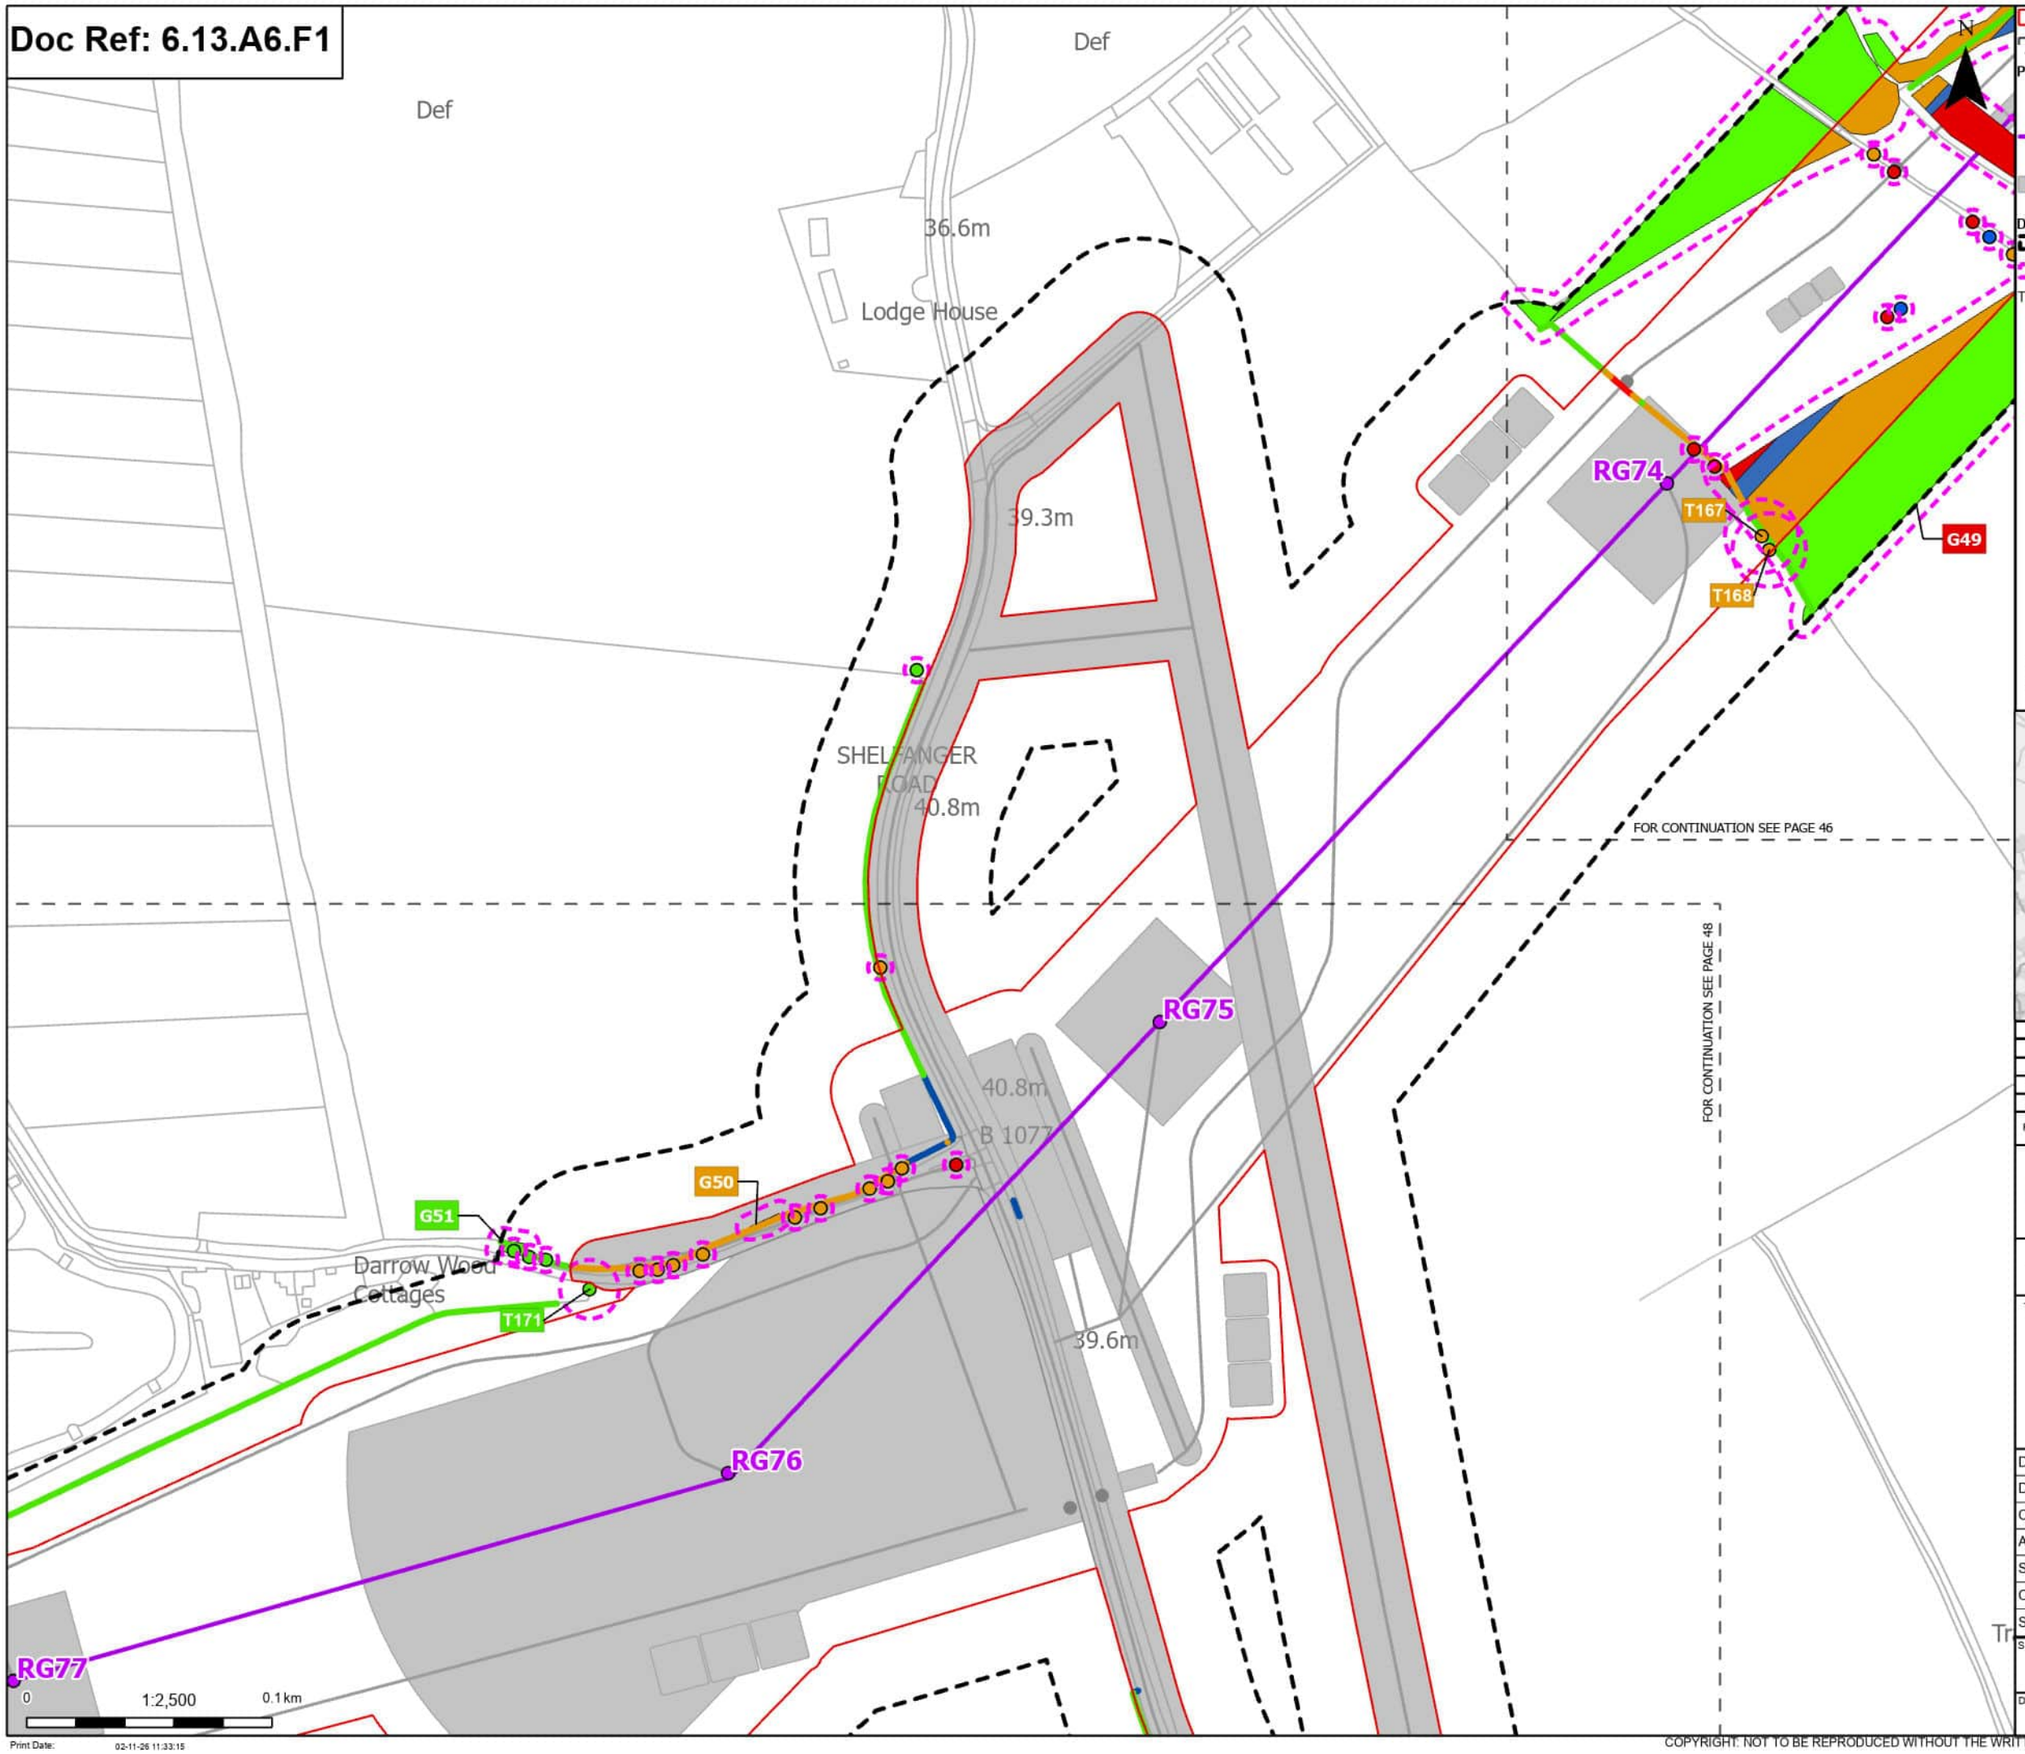

Order Limits
Sheet index cutline

Proposed project design details
Proposed standard lattice pylon location
Proposed overhead line alignment
Other temporary and permanent construction and operational works

Discipline specific constraints
Arboriculture Study Area
Root protection area

Trees - Impact
Removed
Affected Managed
Potentially Affected
Unaffected

Hedgerow - Impact
Removed
Affected Managed
Potentially Affected
Unaffected

Groups of trees - Impact
Removed
Affected Managed
Potentially Affected
Unaffected

Note: The proposed overhead line alignment and proposed underground cable alignment together comprise the alignment. For further details regarding the design, please refer to Figures 4.1 (document reference 6.4.F1) and 4.2 (document reference 6.4.F2).

Notes: Background mapping information has been reproduced from the Ordnance Survey by permission of Ordnance Survey of the Controller of His Majesty's Stationery Office. © Crown copyright and database rights (2025) Licence OS100024241 and AC0000807948; © Crown copyright and database rights 2025 Ordnance Survey AC0000808122, Contains public sector information licensed under the Open Government Licence v3.0, © National Grid UK



Rev	Date	Description	Drawn	Check	Approv
B	Aug 2025	FOR DCO APPLICATION	JAL	AF	KB
A	Aug 2025	FOR DCO APPLICATION	JAL	AF	KB

nationalgrid

PROJECT:
Norwich to Tilbury

Planning Inspectorate App Number: EN020027
Regulation 5(2)(a)

Title:

Figure A13.6.1- Landscape and Visual Arboriculture Impacts Plan
Page 47 of 396

Designed	M. Watson	Date	February 26
Drawn	J. Acero Leon	Date	February 26
Checked	A. Fell	Date	February 26
Approved	K. Burrows	Date	February 26
Scale:	1:2,500	Datum:	AOD
Original Size:	A3	Grid:	OS
Suitability Code:	A2	Project Number:	10059280


Suitability Description:
Accepted as Concept Stage

Drawing Number: 10059280-ARC-EBD-ZZ-DR-ZZ-00393
Revision: B

Print Date: 02-11-26 11:33:15

COPYRIGHT: NOT TO BE REPRODUCED WITHOUT THE WRITTEN PERMISSION OF NATIONAL GRID ELECTRICITY TRANSMISSION Plc

Doc Ref: 6.13.A6.F1

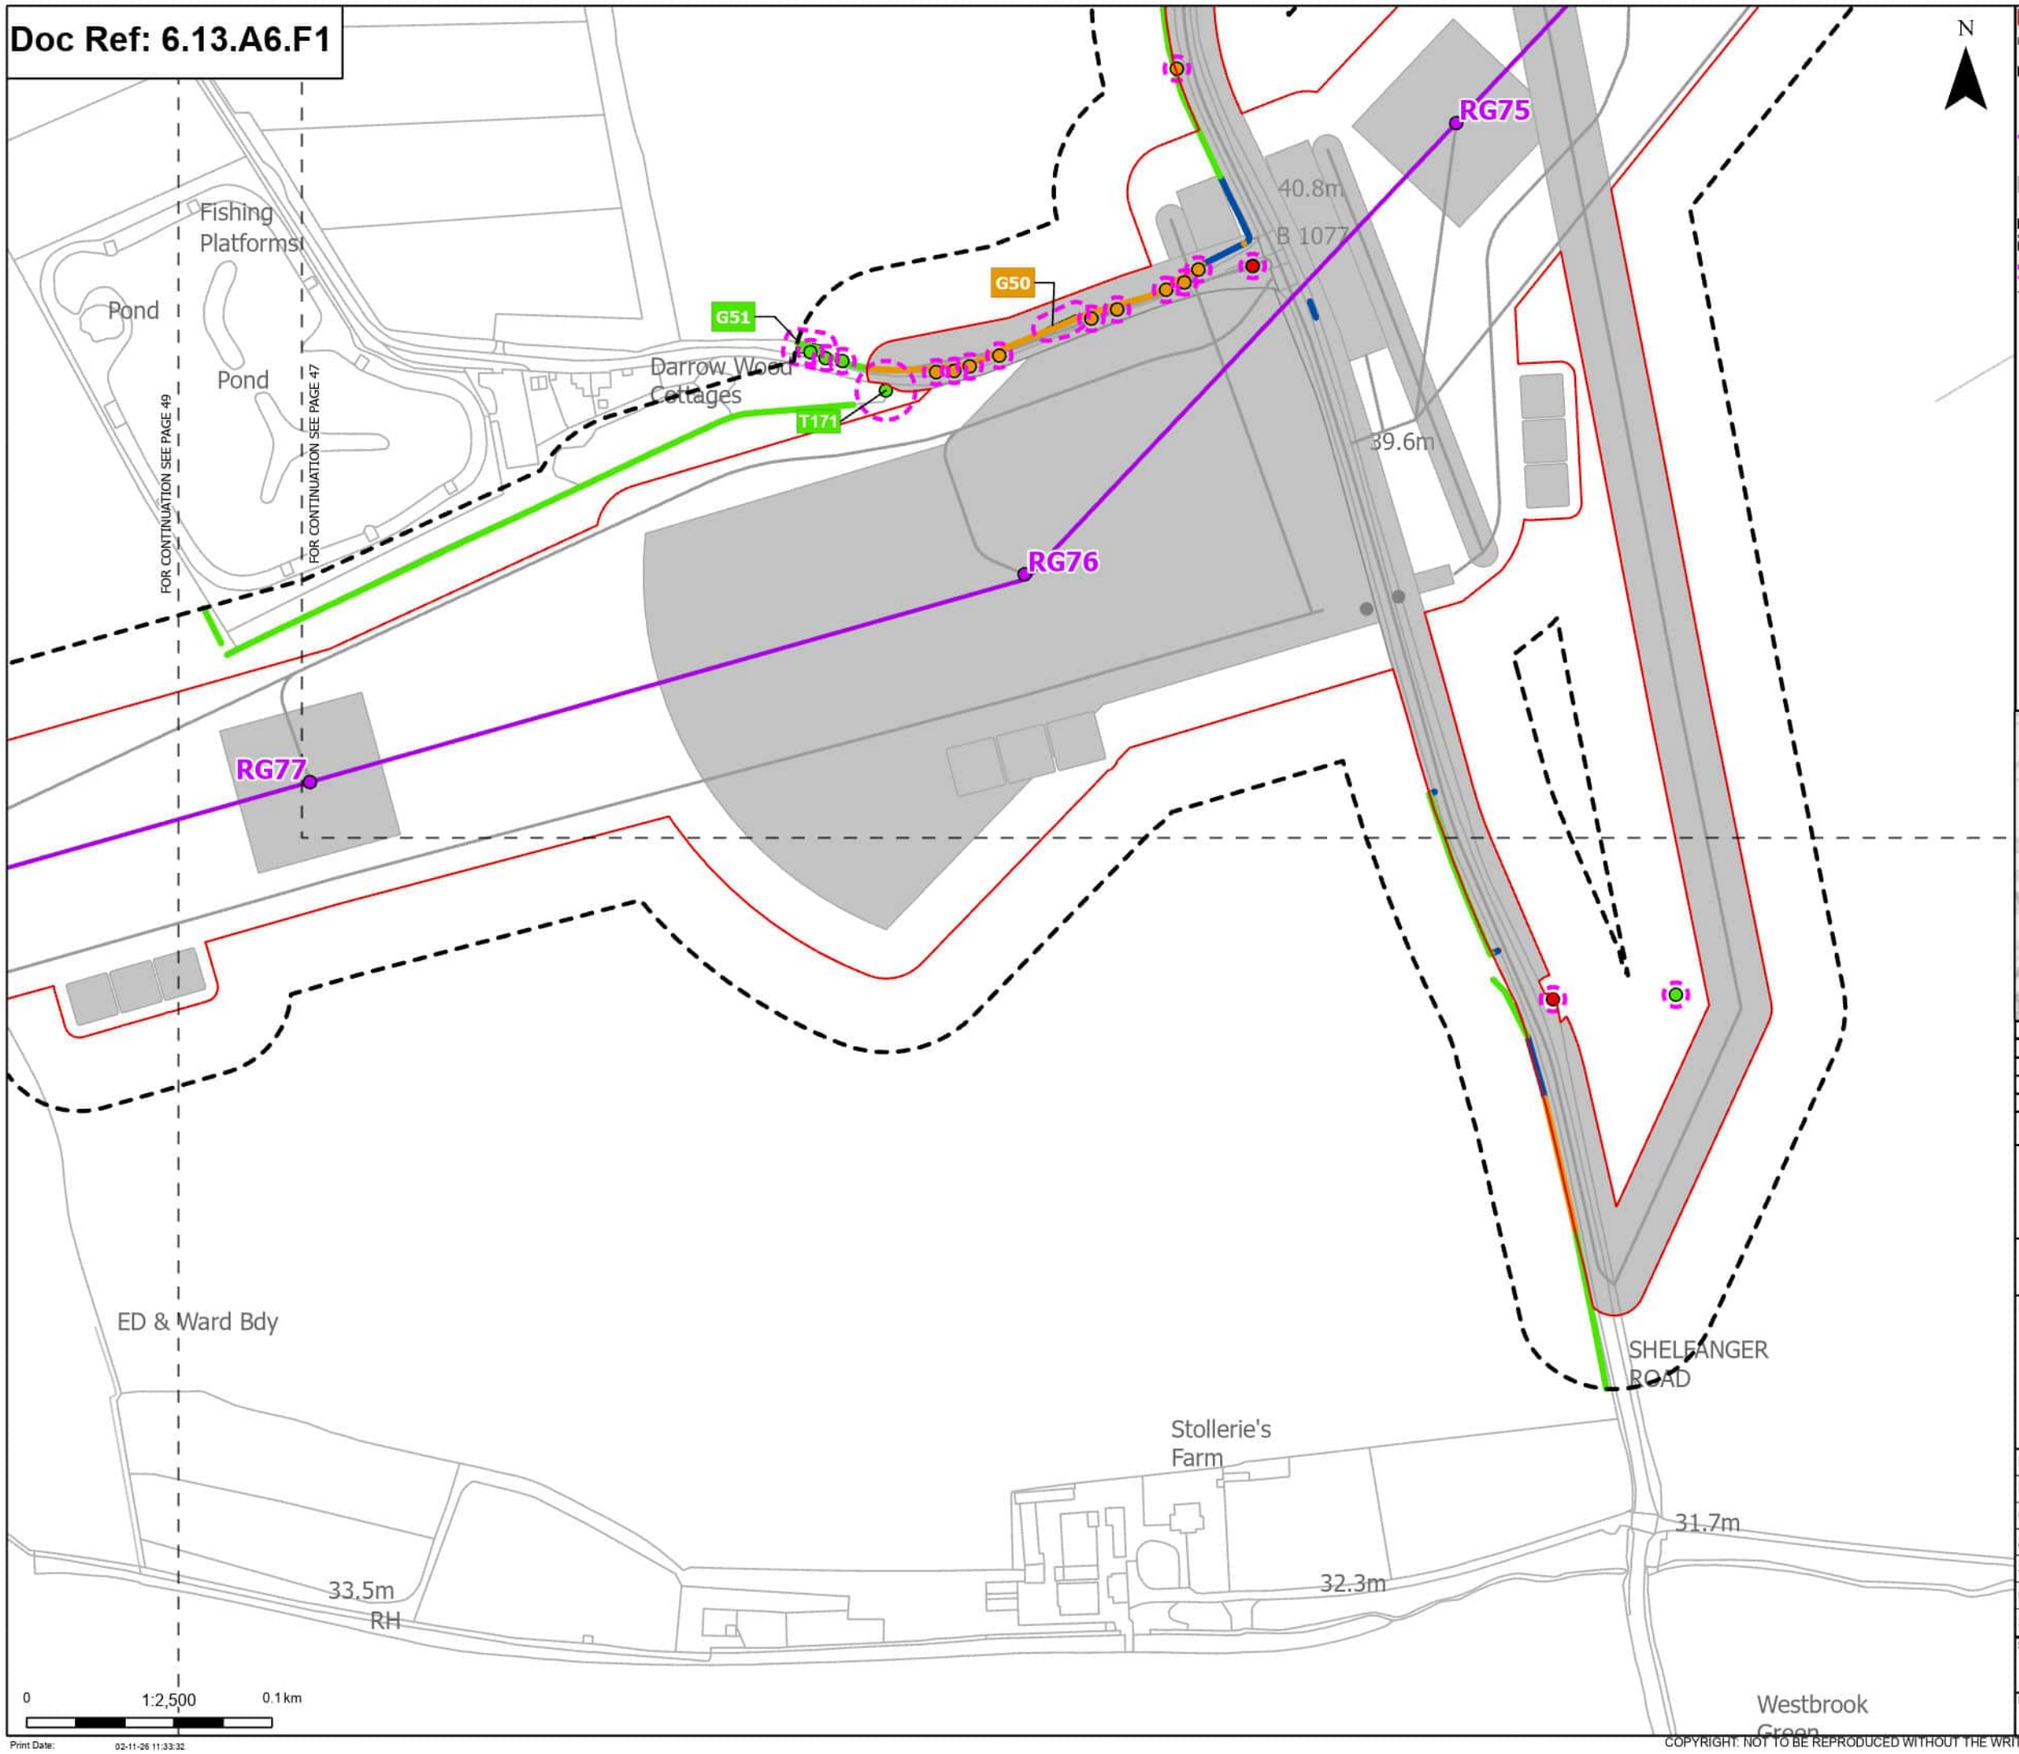

N

Order Limits
Sheet index cutline

Proposed project design details
- Proposed standard lattice pylon location
- Proposed overhead line alignment
- Other temporary and permanent construction and operational works

Discipline specific constraints
- Arboriculture Study Area
- Root protection area

Trees - Impact
- Removed
- Potentially Affected
- Unaffected

Hedgerow - Impact
- Removed
- Affected Managed
- Potentially Affected
- Unaffected

Groups of trees - Impact
- Potentially Affected
- Unaffected

Note: The proposed overhead line alignment and proposed underground cable alignment together comprise the alignment. For further details regarding the design, please refer to Figures 4.1 (document reference 6.4.F1) and 4.2 (document reference 6.4.F2).

Notes: Background mapping information has been reproduced from the Ordnance Survey by permission of Ordnance Survey of the Controller of His Majesty's Stationery Office. © Crown copyright and database rights (2025) Licence OS100024241 and AC0000807948; © Crown copyright and database rights 2025 Ordnance Survey AC0000808122, Contains public sector information licensed under the Open Government Licence v3.0, © National Grid UK



Rev	Date	Description	Drawn	Check	Approv
B	Aug 2025	FOR DCO APPLICATION	JAL	AF	KB
A	Aug 2025	FOR DCO APPLICATION	JAL	AF	KB

nationalgrid

PROJECT: Norwich to Tilbury

Planning Inspectorate App Number: EN020027
Regulation 5(2)(a)

Title:

Figure A13.6.1- Landscape and Visual Arboriculture Impacts Plan
Page 48 of 396

Designed	M. Watson	Date	February 26
Drawn	J. Acero Leon	Date	February 26
Checked	A. Fell	Date	February 26
Approved	K. Burrows	Date	February 26
Scale:	1:2,500	Datum:	AOD
Original Size:	A3	Grid:	OS
Suitability Code:	A2	Project Number:	10059280


Suitability Description: Accepted as Concept Stage

Drawing Number: 10059280-ARC-EBD-ZZ-DR-ZZ-00393

Revision: B

COPYRIGHT: NOT TO BE REPRODUCED WITHOUT THE WRITTEN PERMISSION OF NATIONAL GRID ELECTRICITY TRANSMISSION Plc

Doc Ref: 6.13.A6.F1

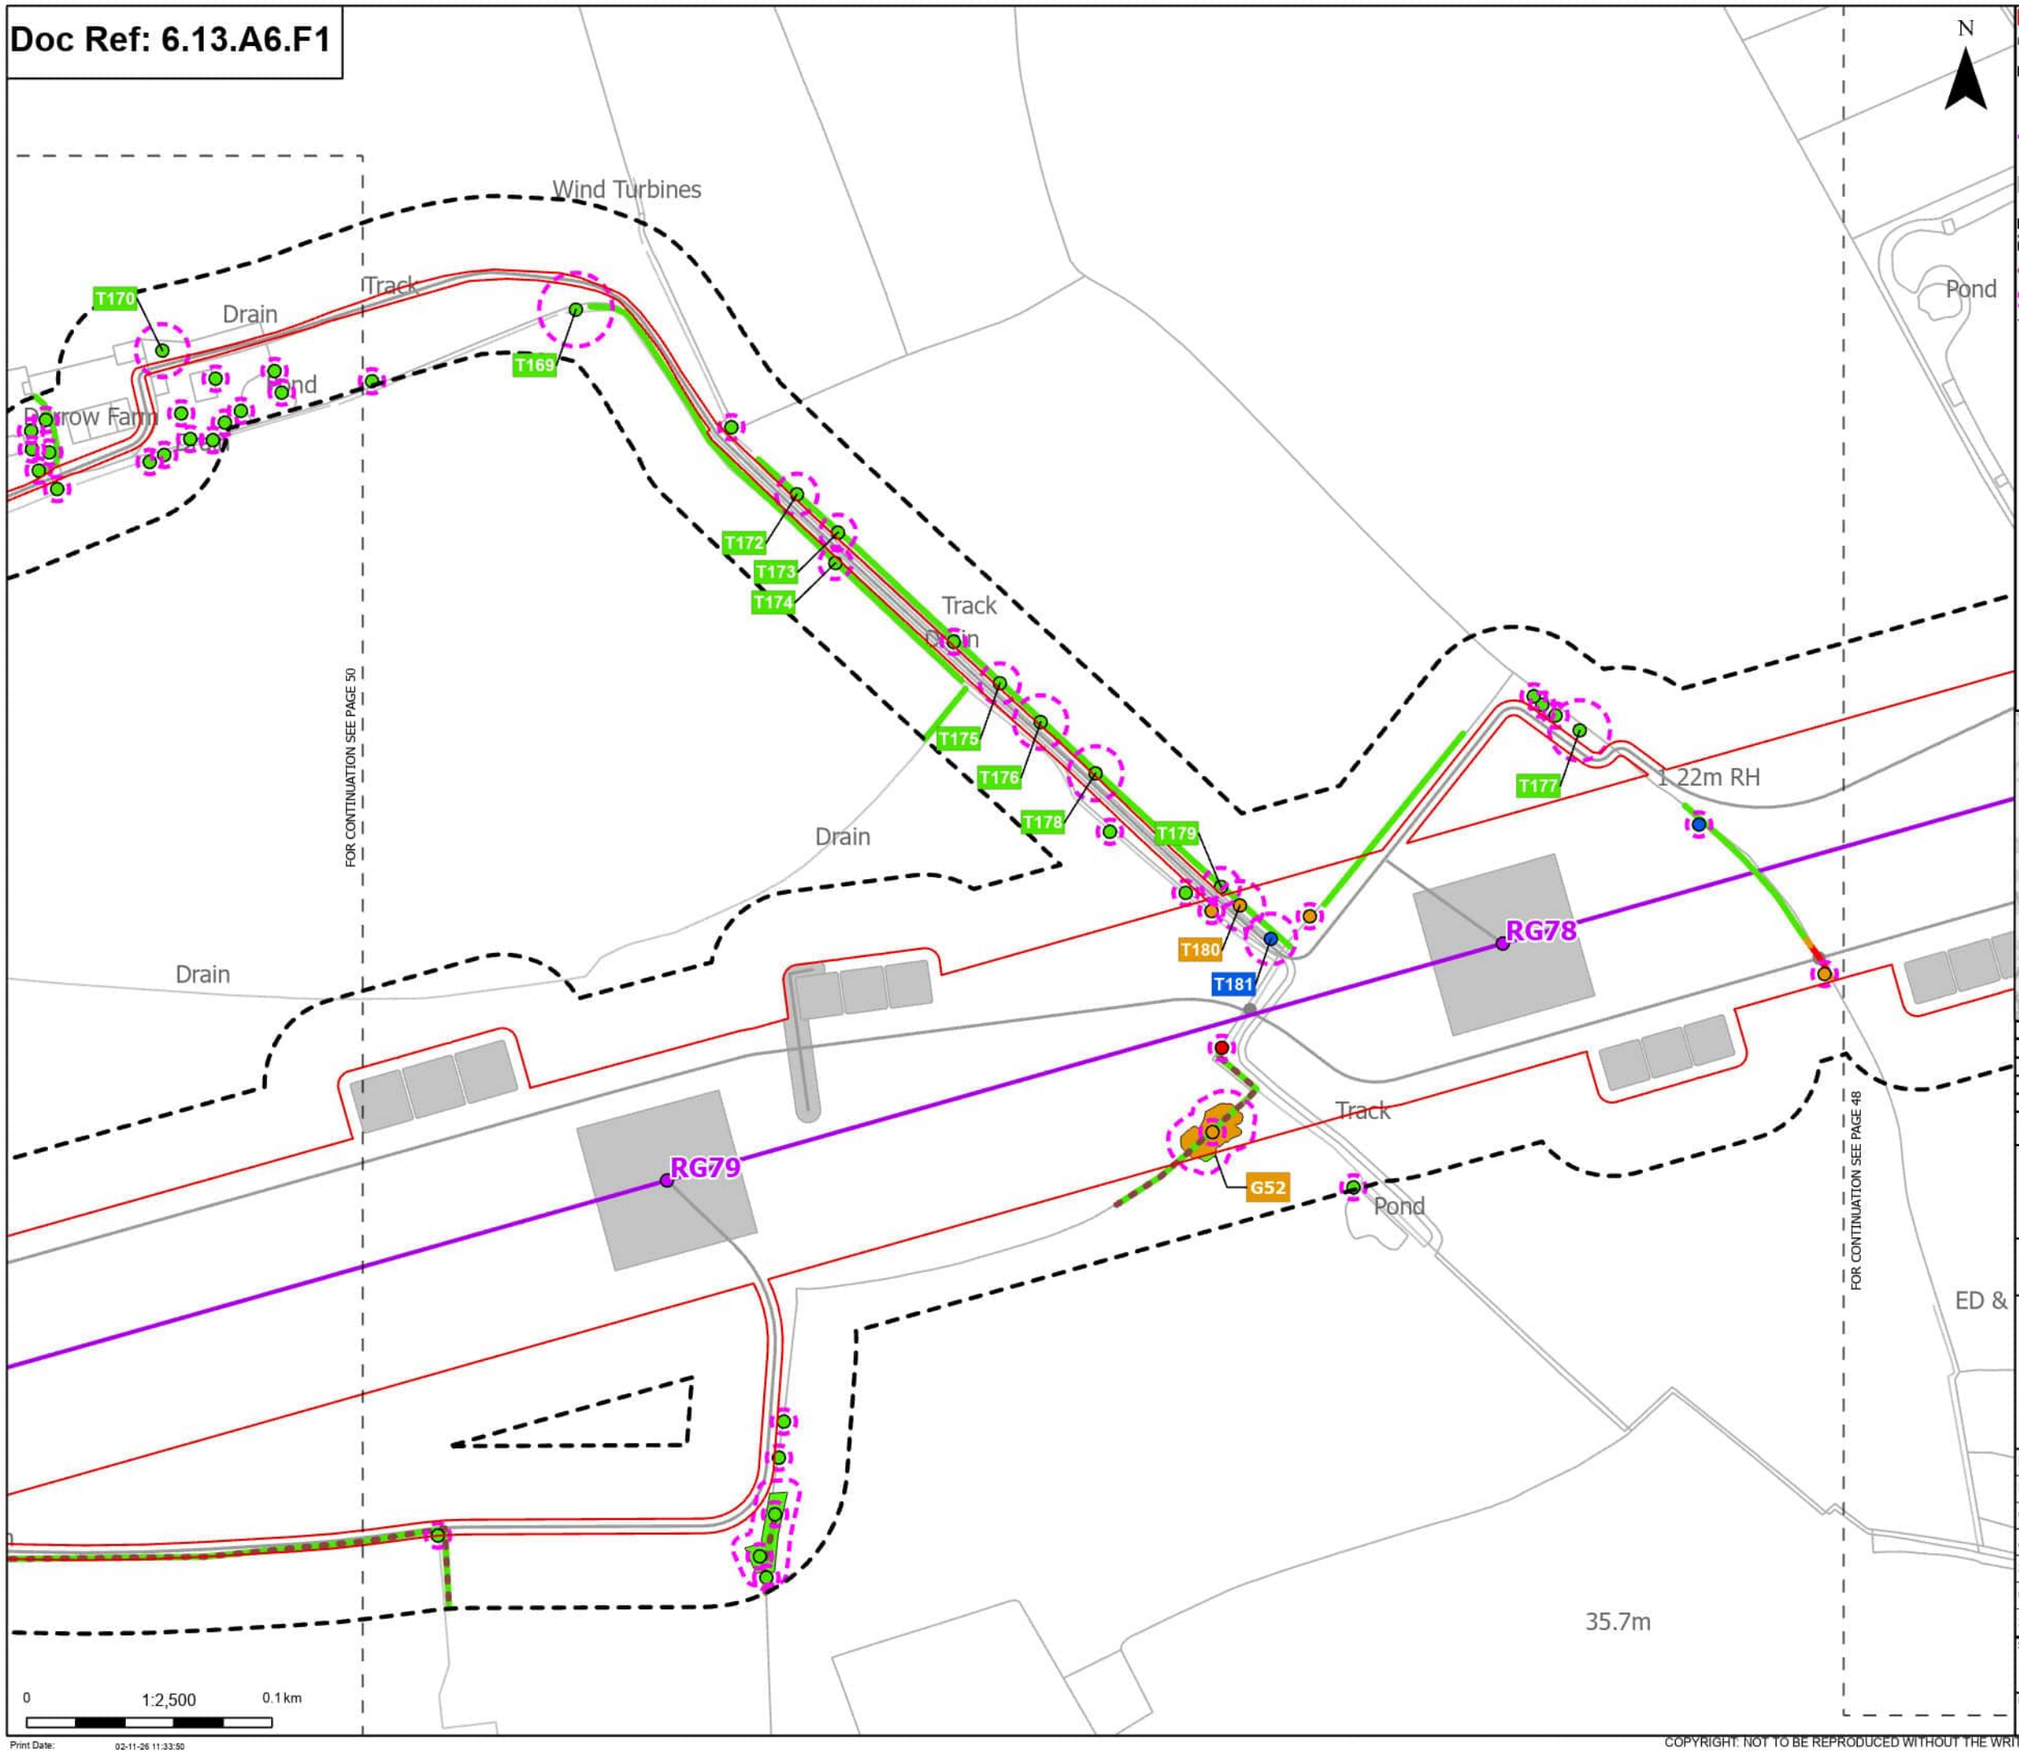

Order Limits
Sheet index cutline

Proposed project design details
Proposed standard lattice pylon location
Proposed overhead line alignment
Other temporary and permanent construction and operational works

Discipline specific constraints
Arboriculture Study Area
Important Hedgerows
Root protection area

Trees - Impact
Removed
Affected Managed
Potentially Affected
Unaffected

Hedgerow - Impact
Removed
Potentially Affected
Unaffected

Groups of trees - Impact
Potentially Affected
Unaffected

Note: The proposed overhead line alignment and proposed underground cable alignment together comprise the alignment. For further details regarding the design, please refer to Figures 4.1 (document reference 6.4.F1) and 4.2 (document reference 6.4.F2).

Notes: Background mapping information has been reproduced from the Ordnance Survey by permission of Ordnance Survey of the Controller of His Majesty's Stationery Office. © Crown copyright and database rights (2025) Licence OS100024241 and AC0000807948; © Crown copyright and database rights 2025 Ordnance Survey AC0000808122, Contains public sector information licensed under the Open Government Licence v3.0, © National Grid UK



Rev	Date	Description	Drawn	Check	Approv
B	Aug 2025	FOR DCO APPLICATION	JAL	AF	KB
A	Aug 2025	FOR DCO APPLICATION	JAL	AF	KB

nationalgrid

PROJECT: Norwich to Tilbury

Planning Inspectorate App Number: EN020027
Regulation 5(2)(a)

Title:

Figure A13.6.1- Landscape and Visual Arboriculture Impacts Plan
Page 49 of 396

Designed	M. Watson	Date	February 26
Drawn	J. Acero Leon	Date	February 26
Checked	A. Fell	Date	February 26
Approved	K. Burrows	Date	February 26
Scale:	1:2,500	Datum:	AOD
Original Size:	A3	Grid:	OS
Suitability Code:	A2	Project Number:	10059280


Suitability Description:
Accepted as Concept Stage

Drawing Number: 10059280-ARC-EBD-ZZ-DR-ZZ-00393
Revision: B


Print Date: 02-11-26 11:33:50

COPYRIGHT: NOT TO BE REPRODUCED WITHOUT THE WRITTEN PERMISSION OF NATIONAL GRID ELECTRICITY TRANSMISSION Plc

Doc Ref: 6.13.A6.F1

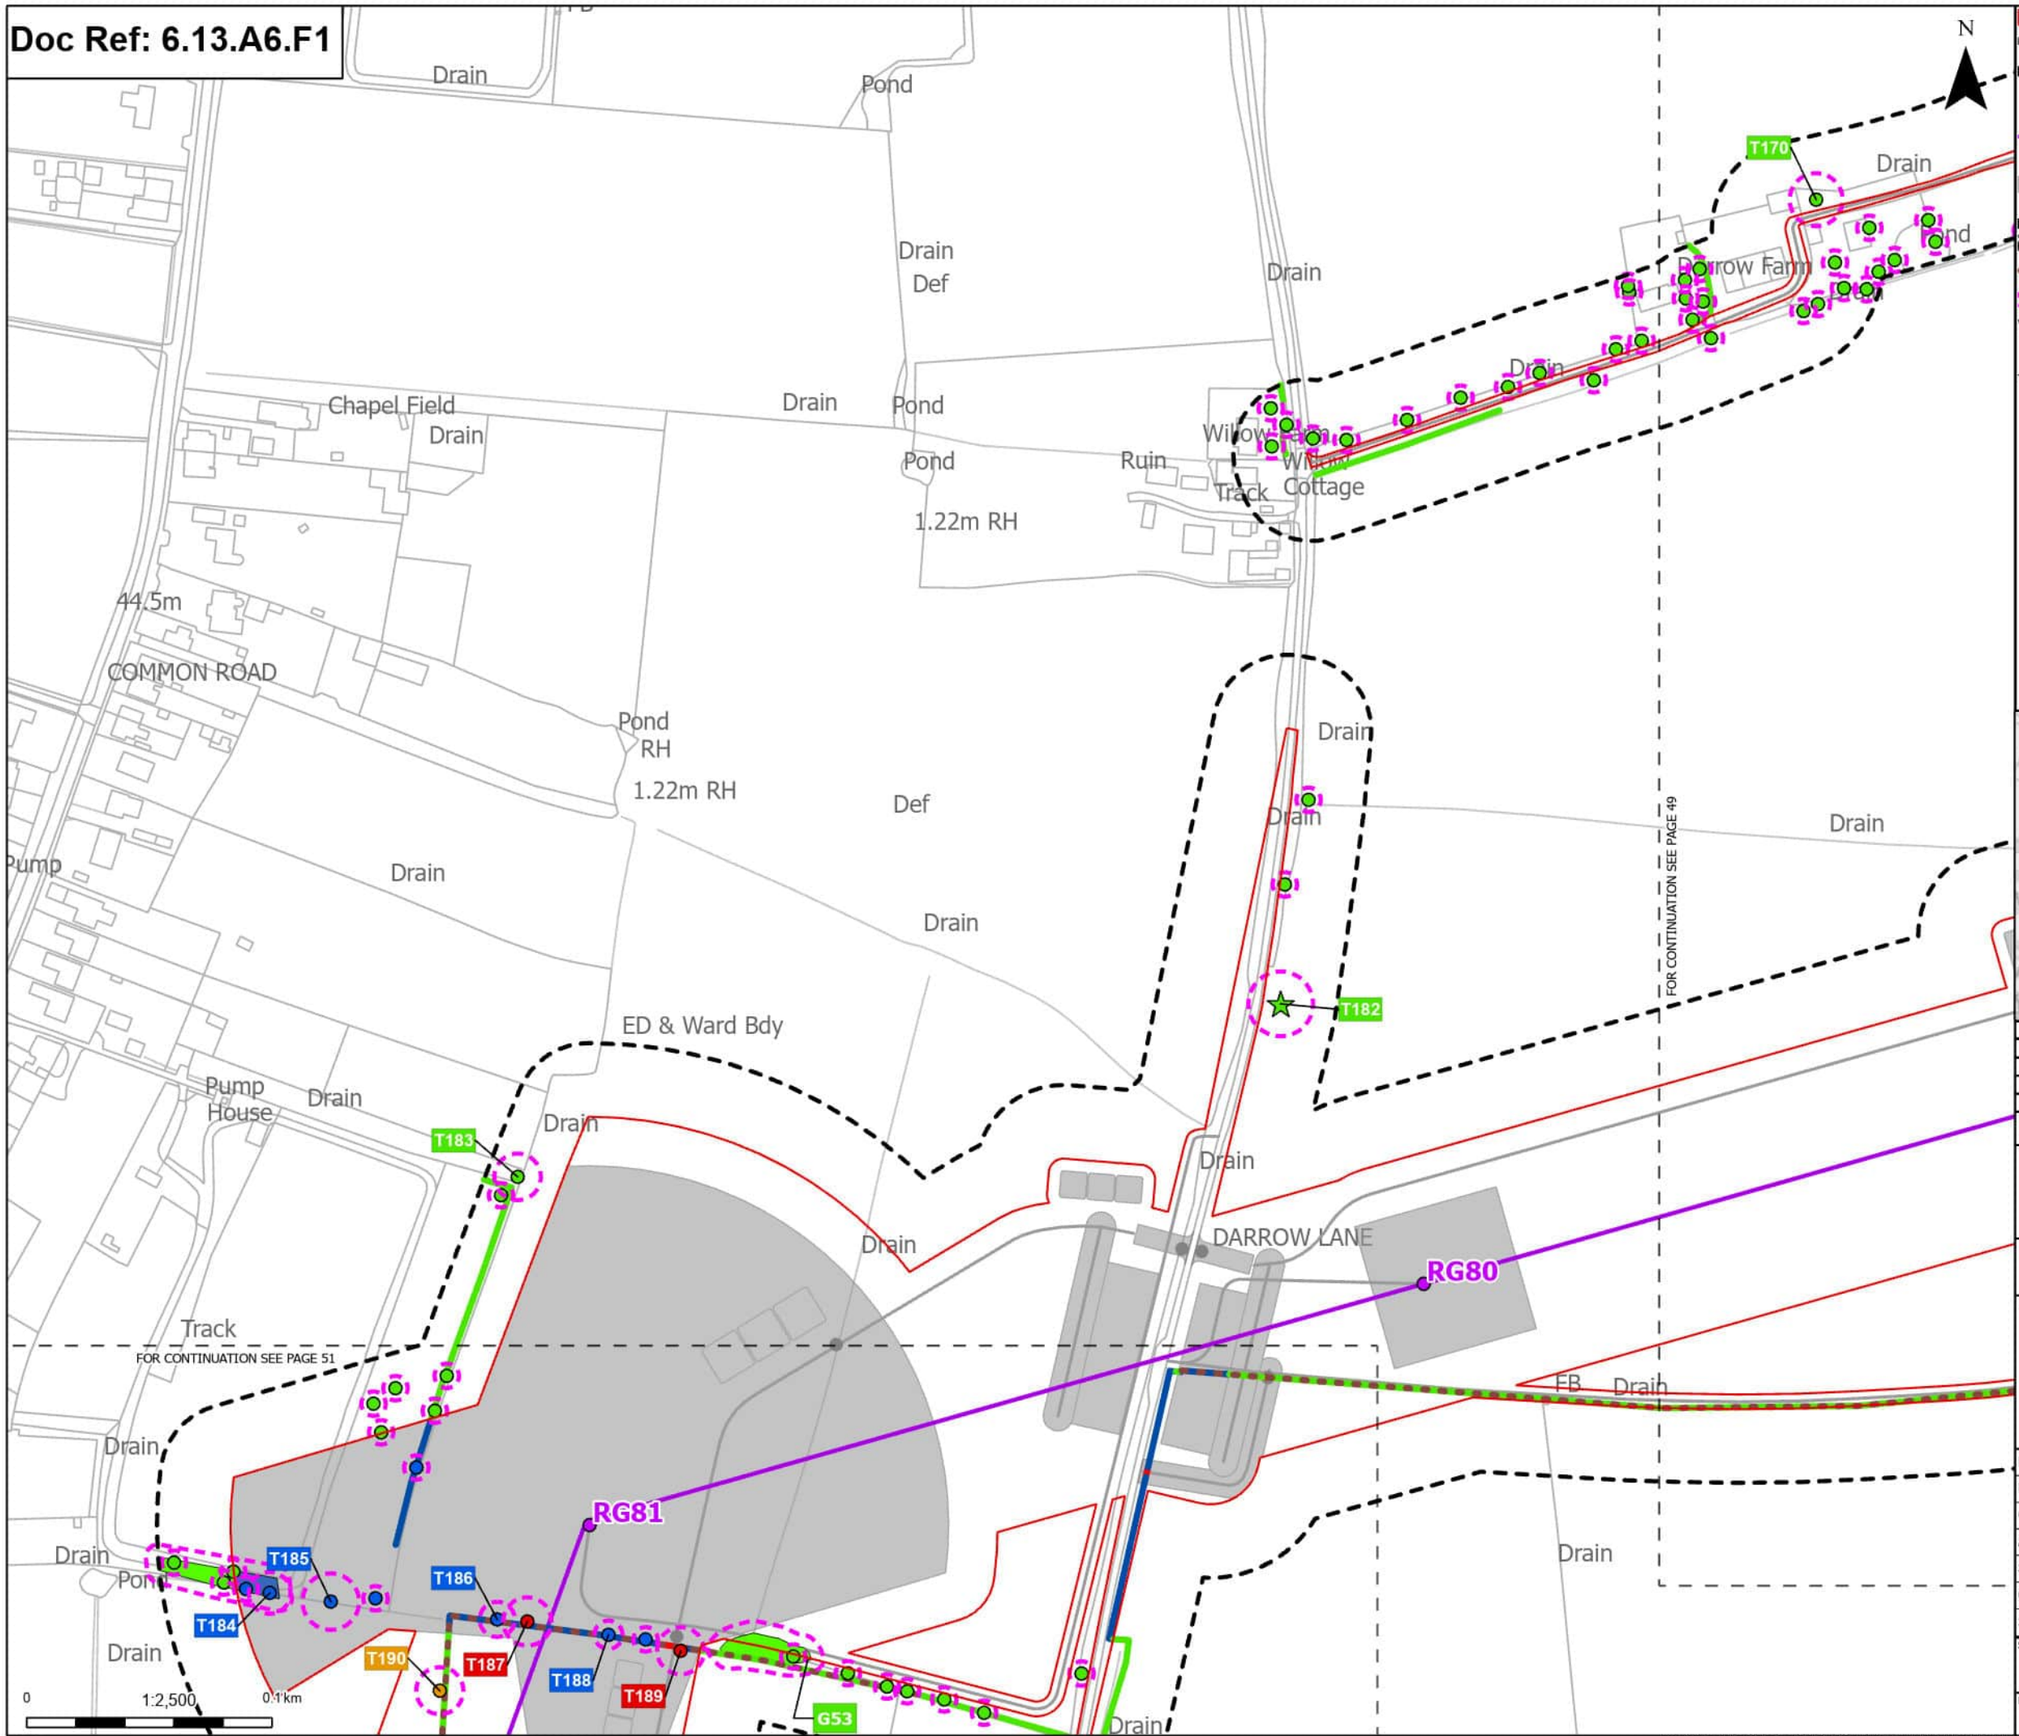
Drain
Pond
Drain
Def
Drain
Drain
Chapel Field
Drain
Drain
Pond
Pond
Ruin
Track
Willow Farm
Willow Cottage
1.22m RH
44.5m
COMMON ROAD
Pond
RH
1.22m RH
Def
Drain
Drain
Drain

Doc Ref: 6.13.A6.F1

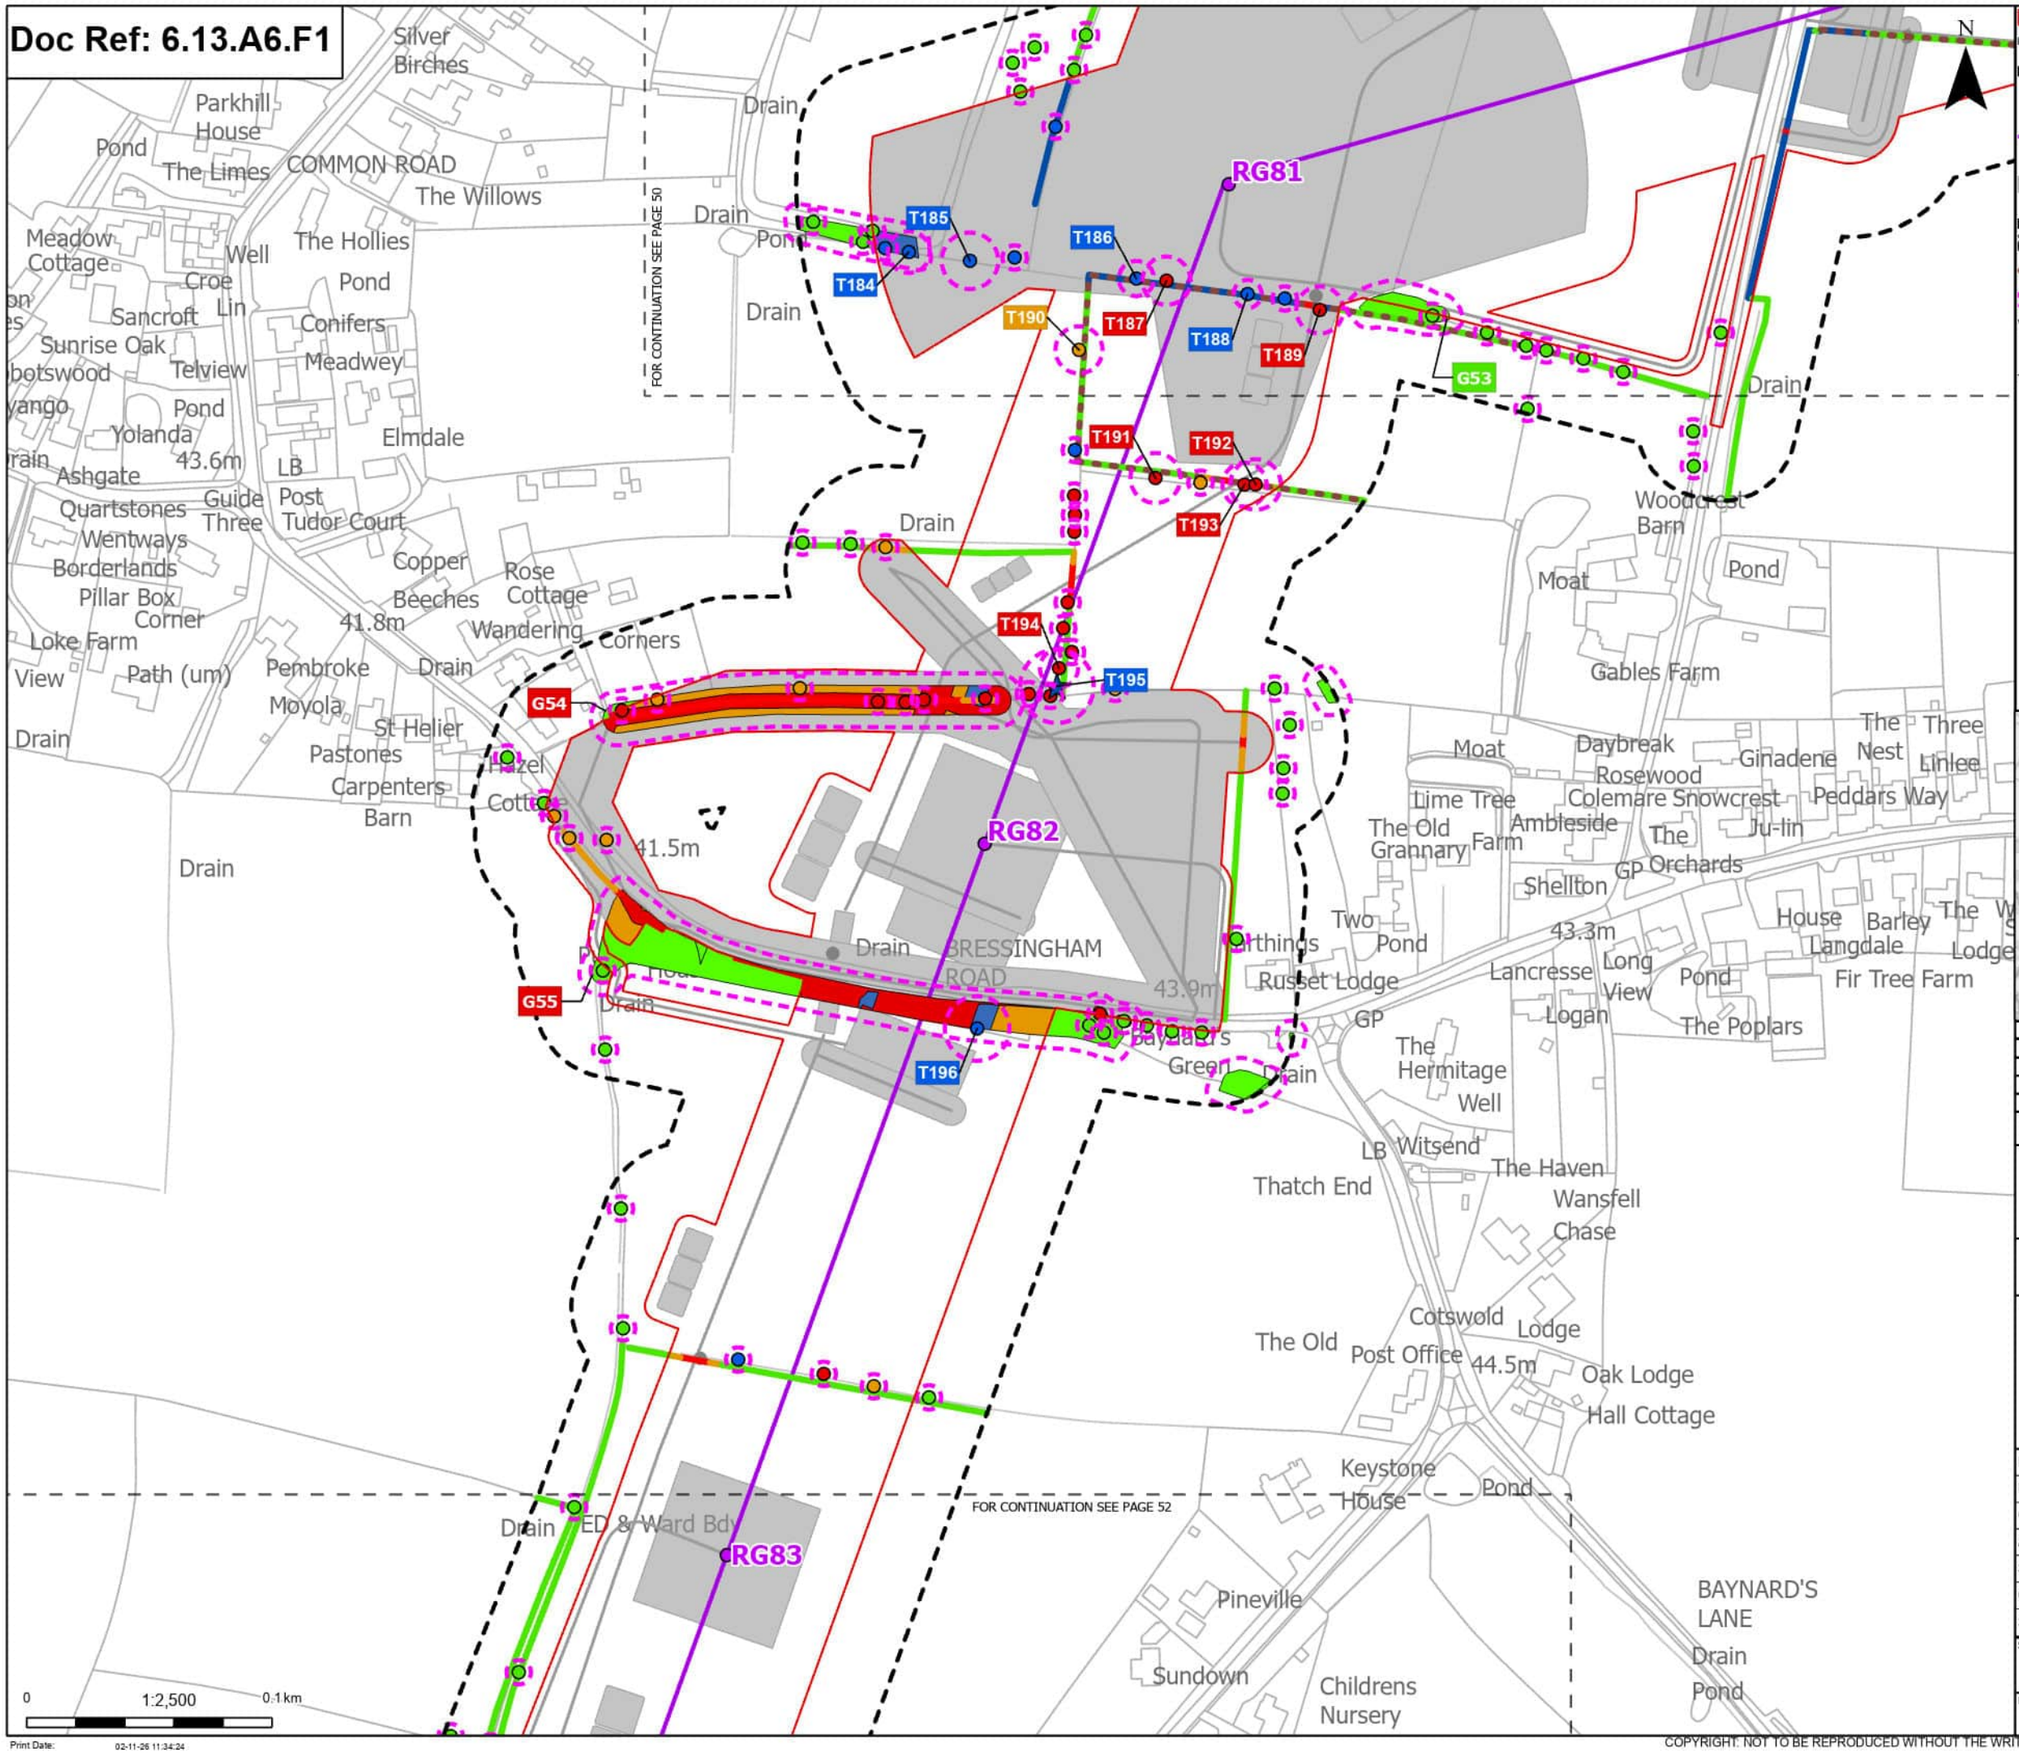

Order Limits
Sheet index cutline

Proposed project design details
- Proposed standard lattice pylon location
- Proposed overhead line alignment
- Other temporary and permanent construction and operational works

Discipline specific constraints
- Arboriculture Study Area
- Important Hedgerows
- Root protection area

Veteran Trees - Impact
- Affected Managed

Trees - Impact
- Removed
- Affected Managed
- Potentially Affected
- Unaffected

Hedgerow - Impact
- Removed
- Affected Managed
- Potentially Affected
- Unaffected

Groups of trees - Impact
- Removed
- Affected Managed
- Potentially Affected
- Unaffected

Note: The proposed overhead line alignment and proposed underground cable alignment together comprise the alignment. For further details regarding the design, please refer to Figures 4.1 (document reference 6.4.F1) and 4.2 (document reference 6.4.F2).

Notes: Background mapping information has been reproduced from the Ordnance Survey by permission of Ordnance Survey of the Controller of His Majesty's Stationery Office. © Crown copyright and database rights (2025) Licence OS100024241 and AC0000807948; © Crown copyright and database rights 2025 Ordnance Survey AC0000808122, Contains public sector information licensed under the Open Government Licence v3.0, © National Grid UK



Rev	Date	Description	Drawn	Check	Approv
B	Aug 2025	FOR DCO APPLICATION	JAL	AF	KB
A	Aug 2025	FOR DCO APPLICATION	JAL	AF	KB

nationalgrid

PROJECT: Norwich to Tilbury

Planning Inspectorate App Number: EN020027
Regulation 5(2)(a)

Title:

Figure A13.6.1- Landscape and Visual Arboriculture Impacts Plan
Page 51 of 396


Designed	M. Watson	Date	February 26
Drawn	J. Acero Leon	Date	February 26
Checked	A. Fell	Date	February 26
Approved	K. Burrows	Date	February 26
Scale:	1:2,500	Datum:	AOD
Original Size:	A3	Grid:	OS
Suitability Code:	A2	Project Number:	10059280

Suitability Description: Accepted as Concept Stage

Drawing Number: 10059280-ARC-EBD-ZZ-DR-ZZ-00393 | Revision: B

COPYRIGHT: NOT TO BE REPRODUCED WITHOUT THE WRITTEN PERMISSION OF NATIONAL GRID ELECTRICITY TRANSMISSION Plc

Doc Ref: 6.13.A6.F1

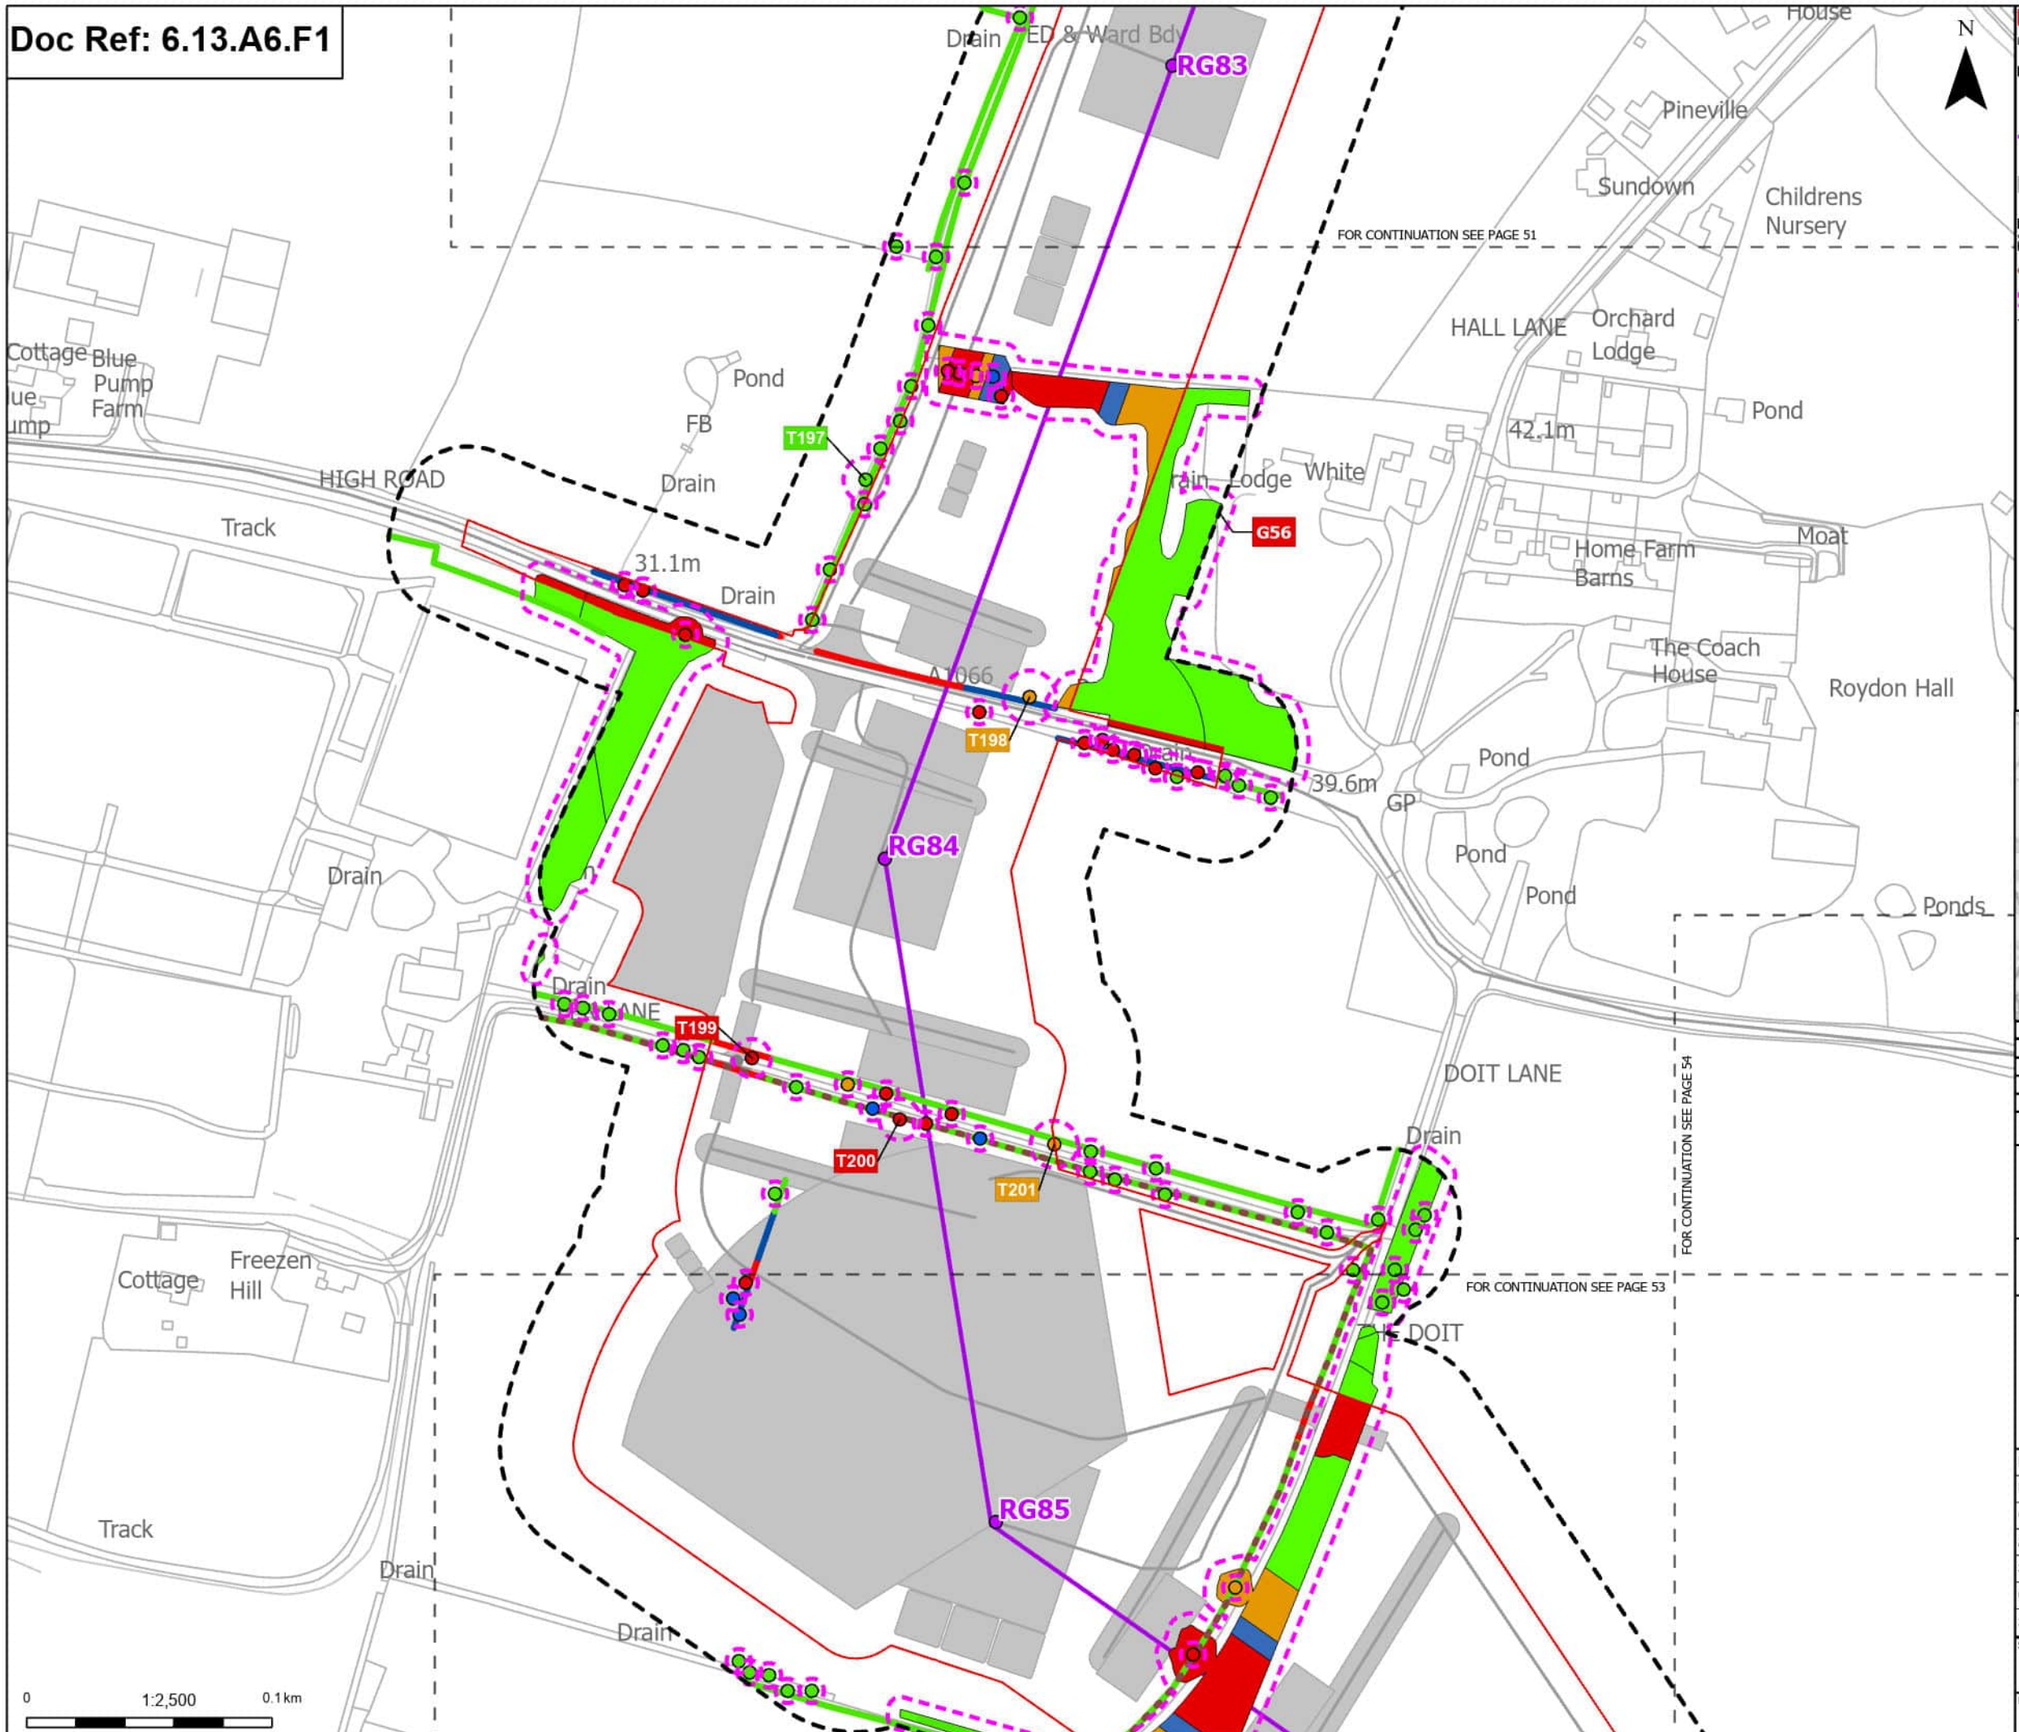

Order Limits
Sheet index cutline

Proposed project design details
- Proposed standard lattice pylon location
- Proposed overhead line alignment
- Other temporary and permanent construction and operational works

Discipline specific constraints
- Arboriculture Study Area
- Important Hedgerows
- Root protection area

Trees - Impact
- Removed
- Affected Managed
- Potentially Affected
- Unaffected

Hedgerow - Impact
- Removed
- Affected Managed
- Unaffected

Groups of trees - Impact
- Removed
- Affected Managed
- Potentially Affected
- Unaffected

Note: The proposed overhead line alignment and proposed underground cable alignment together comprise the alignment. For further details regarding the design, please refer to Figures 4.1 (document reference 6.4.F1) and 4.2 (document reference 6.4.F2).

Notes: Background mapping information has been reproduced from the Ordnance Survey by permission of Ordnance Survey of the Controller of His Majesty's Stationery Office. © Crown copyright and database rights (2025) Licence OS100024241 and AC0000807948; © Crown copyright and database rights 2025 Ordnance Survey AC0000808122, Contains public sector information licensed under the Open Government Licence v3.0, © National Grid UK



Rev	Date	Description	Drawn	Check	Approv
B	Aug 2025	FOR DCO APPLICATION	JAL	AF	KB
A	Aug 2025	FOR DCO APPLICATION	JAL	AF	KB

nationalgrid

PROJECT: Norwich to Tilbury

Planning Inspectorate App Number: EN020027
Regulation 5(2)(a)

Title:

Figure A13.6.1- Landscape and Visual Arboriculture Impacts Plan
Page 52 of 396

Designed	M. Watson	Date	February 26
Drawn	J. Acero Leon	Date	February 26
Checked	A. Fell	Date	February 26
Approved	K. Burrows	Date	February 26
Scale:	1:2,500	Datum:	AOD
Original Size:	A3	Grid:	OS
Suitability Code:	A2	Project Number:	10059280

Suitability Description: Accepted as Concept Stage


Drawing Number: 10059280-ARC-EBD-ZZ-DR-ZZ-00393

Revision: B

Print Date: 02-11-26 11:34:40

COPYRIGHT: NOT TO BE REPRODUCED WITHOUT THE WRITTEN PERMISSION OF NATIONAL GRID ELECTRICITY TRANSMISSION Plc

Doc Ref: 6.13.A6.F1

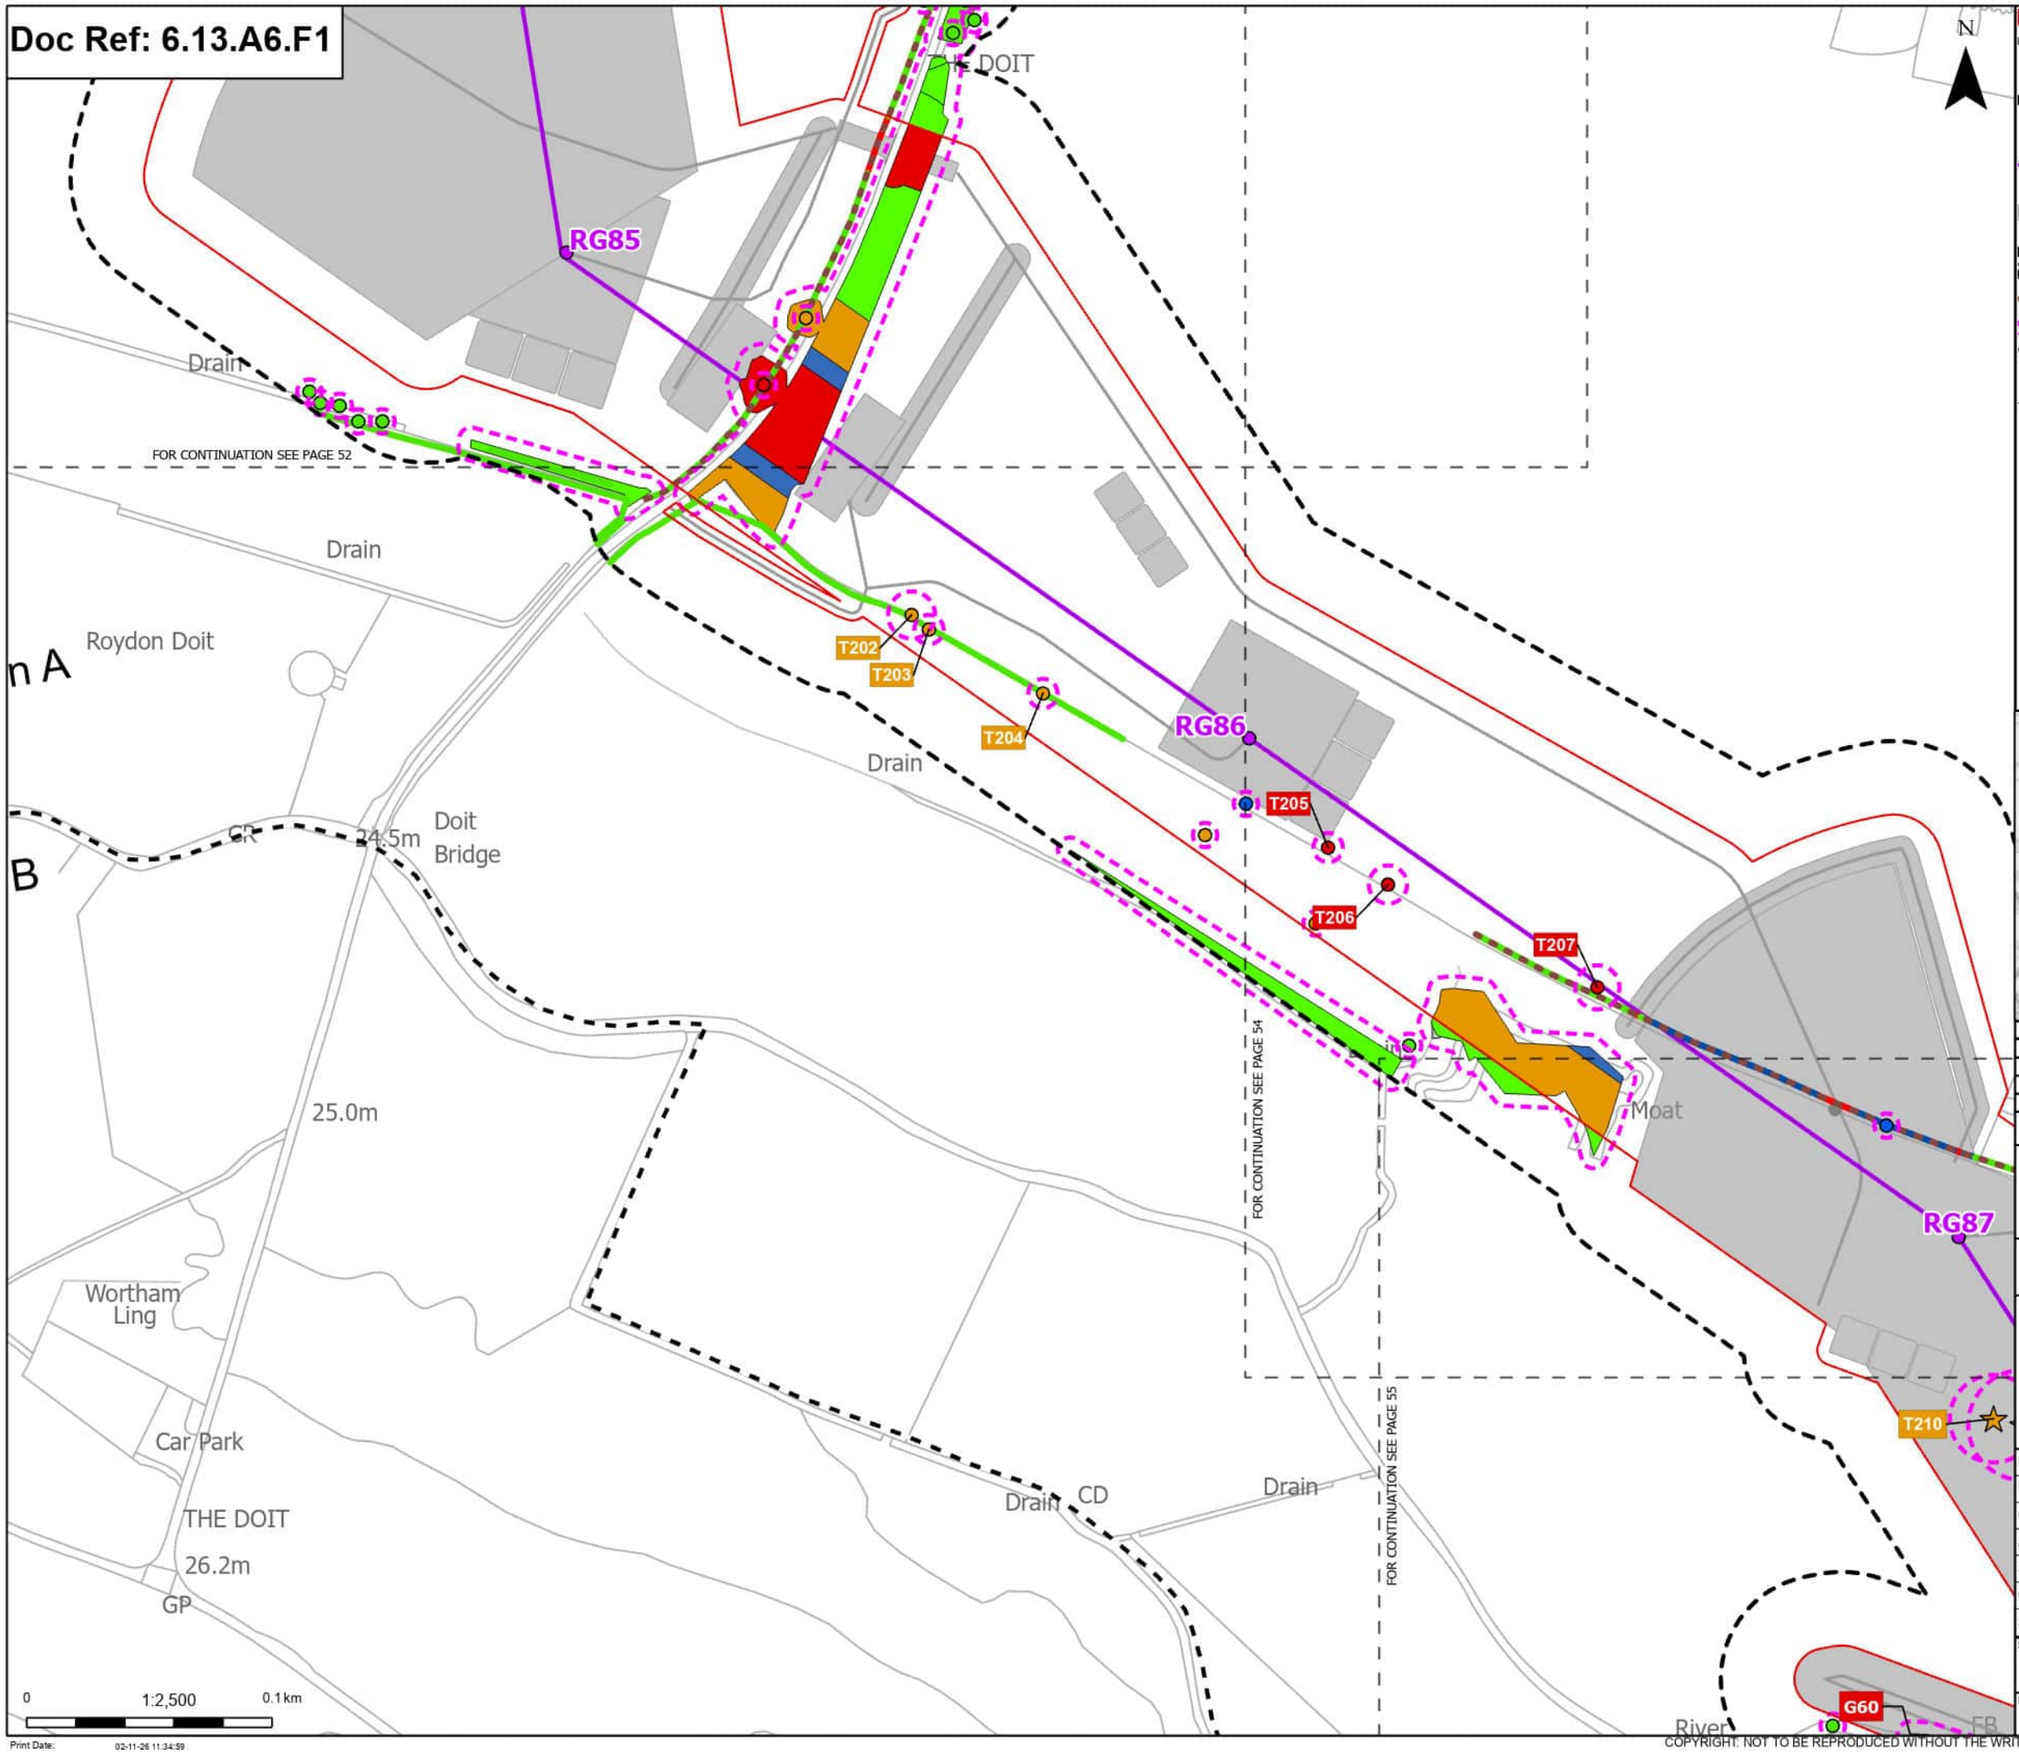

Order Limits
Sheet index cutline
Project section line

Proposed project design details
Proposed standard lattice pylon location
Proposed overhead line alignment
Other temporary and permanent construction and operational works

Discipline specific constraints
Arboriculture Study Area
Important Hedgerows
Root protection area

Veteran Trees - Impact
Potentially Affected

Trees - Impact
Removed
Affected Managed
Potentially Affected
Unaffected

Hedgerow - Impact
Removed
Affected Managed
Unaffected

Groups of trees - Impact
Removed
Affected Managed
Potentially Affected
Unaffected

Note: The proposed overhead line alignment and proposed underground cable alignment together comprise the alignment. For further details regarding the design, please refer to Figures 4.1 (document reference 6.4.F1) and 4.2 (document reference 6.4.F2).

Notes: Background mapping information has been reproduced from the Ordnance Survey by permission of Ordnance Survey of the Controller of His Majesty's Stationery Office. © Crown copyright and database rights (2025) Licence OS100024241 and AC0000807948; © Crown copyright and database rights 2025 Ordnance Survey AC0000808122, Contains public sector information licensed under the Open Government Licence v3.0, © National Grid UK



Rev	Date	Description	Drawn	Check	Approv
B	Aug 2025	FOR DCO APPLICATION	JAL	AF	KB
A	Aug 2025	FOR DCO APPLICATION	JAL	AF	KB

nationalgrid

PROJECT: Norwich to Tilbury

Planning Inspectorate App Number: EN020027
Regulation 5(2)(a)

Title:

Figure A13.6.1- Landscape and Visual Arboriculture Impacts Plan
Page 53 of 396

Designed	M. Watson	Date	February 26
Drawn	J. Acero Leon	Date	February 26
Checked	A. Fell	Date	February 26
Approved	K. Burrows	Date	February 26
Scale:	1:2,500	Datum:	AOD
Original Size:	A3	Grid:	OS
Suitability Code:	A2	Project Number:	10059280


Suitability Description:
Accepted as Concept Stage

Drawing Number: 10059280-ARC-EBD-ZZ-DR-ZZ-00393
Revision: B

Print Date: 02-11-26 11:34:59

COPYRIGHT: NOT TO BE REPRODUCED WITHOUT THE WRITTEN PERMISSION OF NATIONAL GRID ELECTRICITY TRANSMISSION Plc

Doc Ref: 6.13.A6.F1

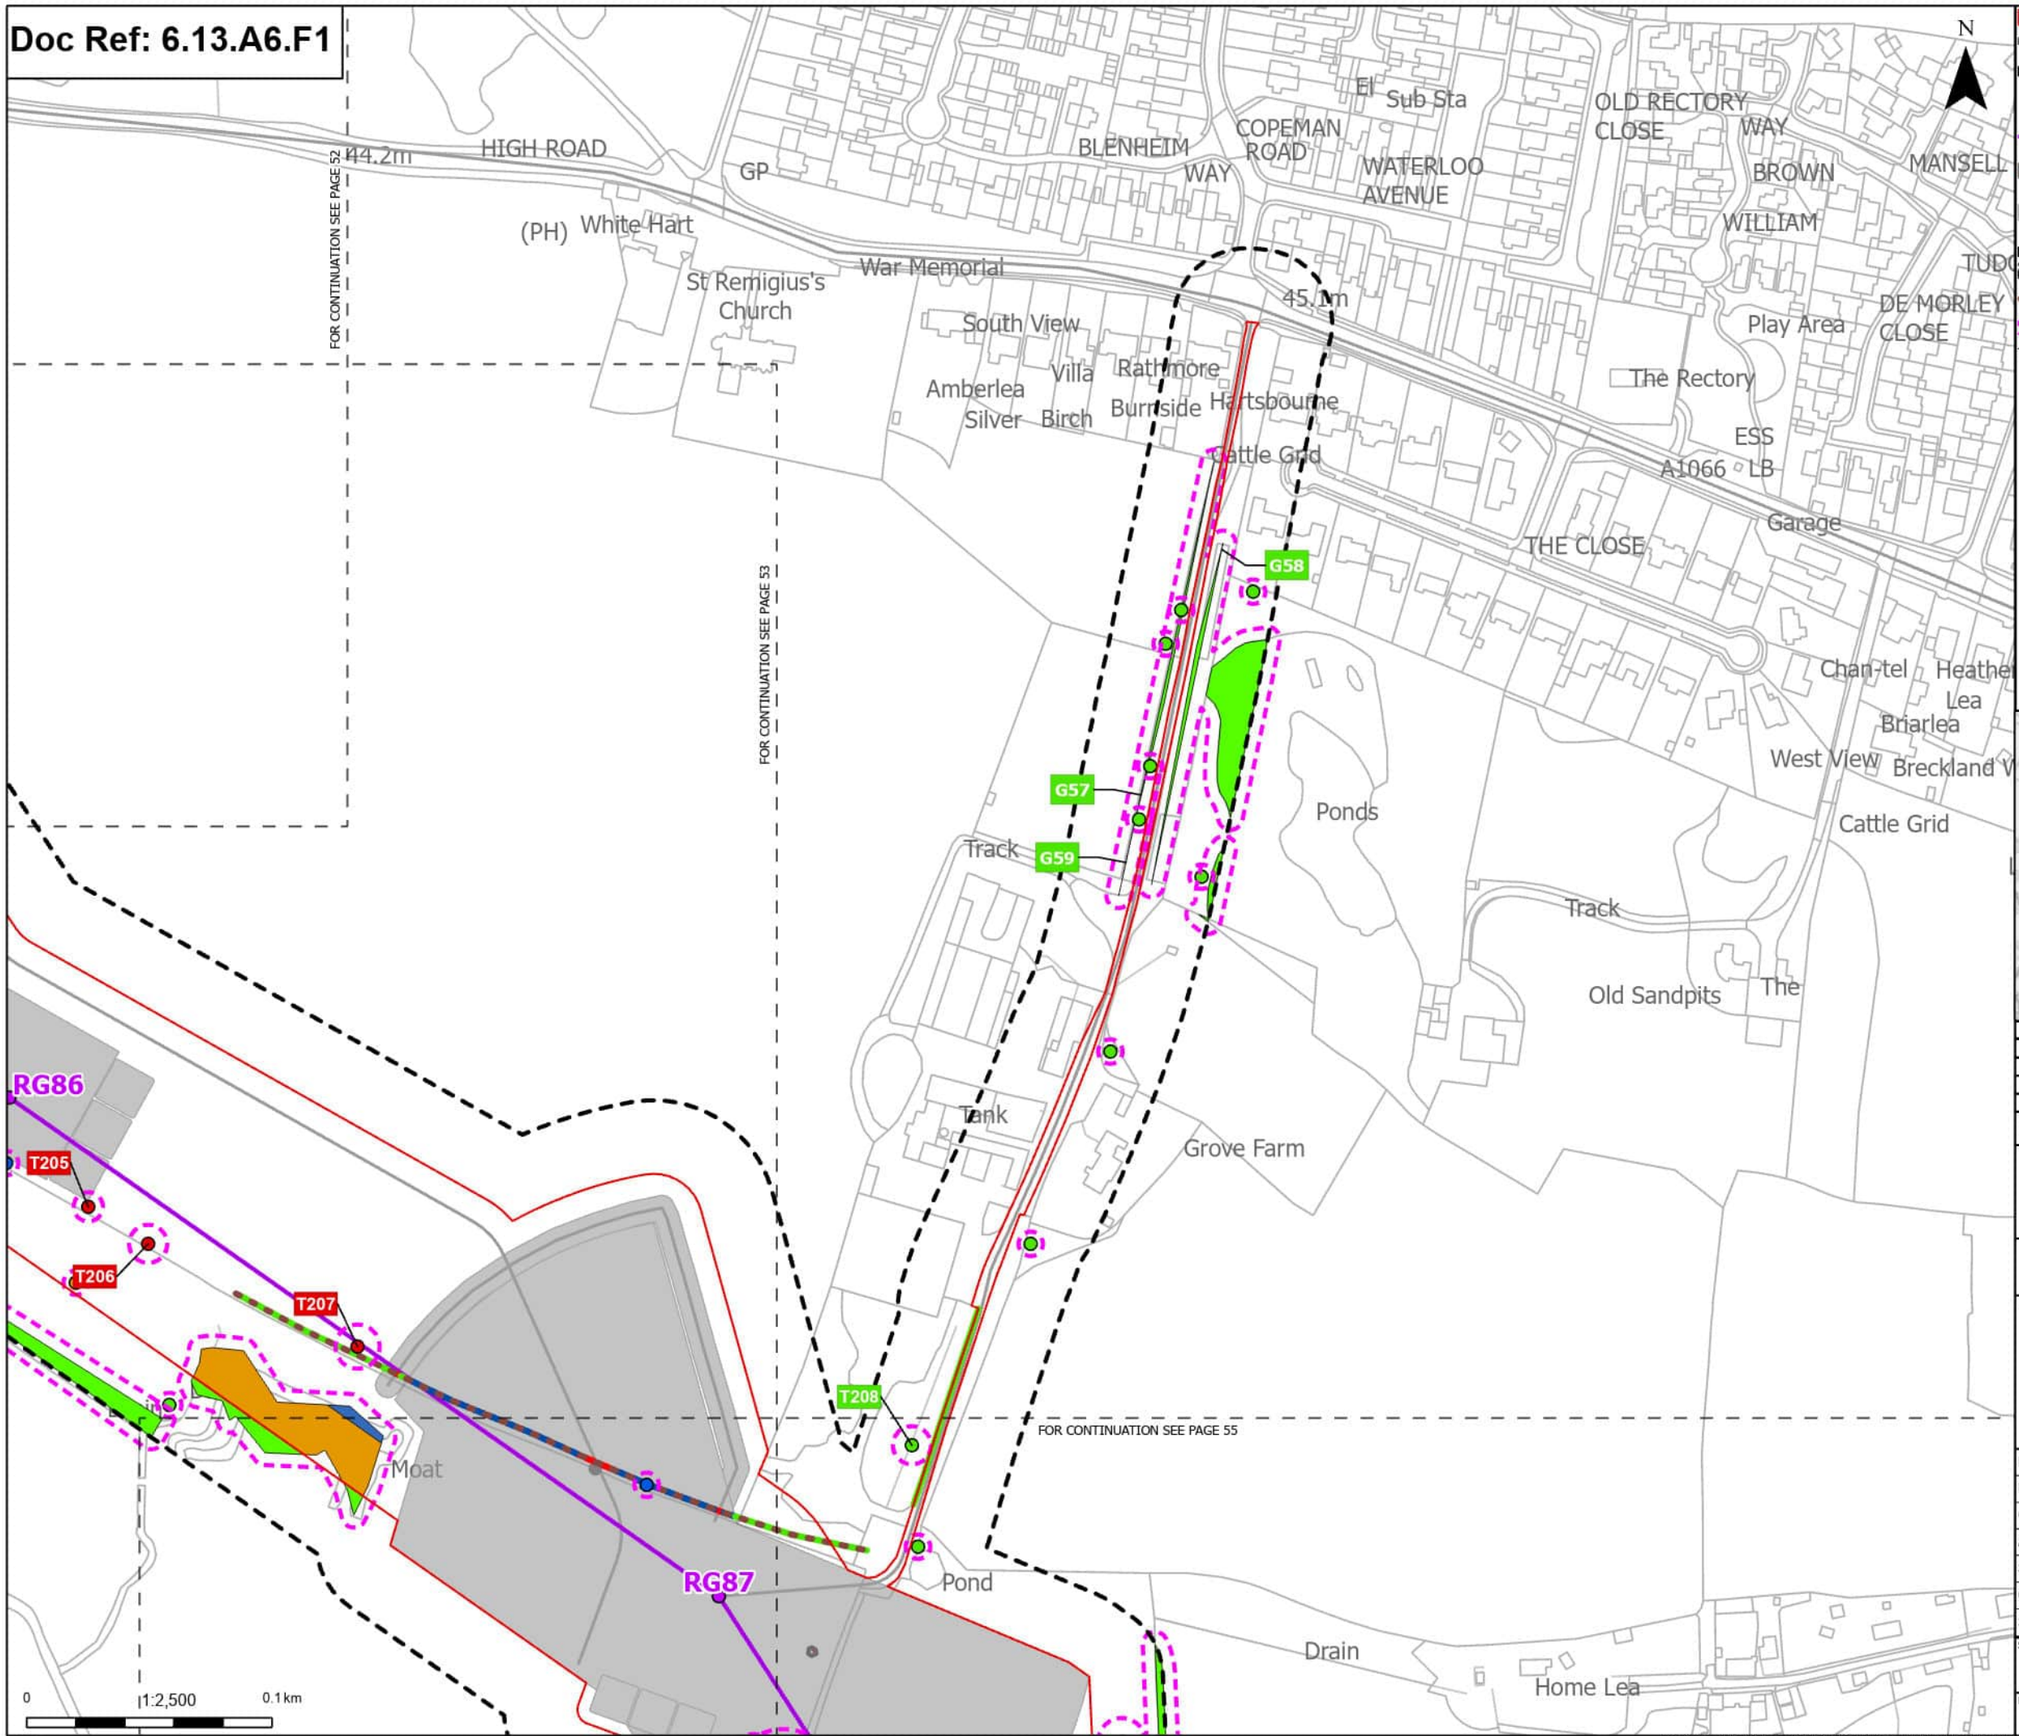

Order Limits
Sheet index cutline

Proposed project design details
- Proposed standard lattice pylon location
- Proposed overhead line alignment
- Environmental mitigation
- Other temporary and permanent construction and operational works

Discipline specific constraints
- Arboriculture Study Area
- Important Hedgerows
- Root protection area

Trees - Impact
- Removed
- Affected Managed
- Potentially Affected
- Unaffected

Hedgerow - Impact
- Removed
- Affected Managed
- Unaffected

Groups of trees - Impact
- Affected Managed
- Potentially Affected
- Unaffected

Note: The proposed overhead line alignment and proposed underground cable alignment together comprise the alignment. For further details regarding the design, please refer to Figures 4.1 (document reference 6.4.F1) and 4.2 (document reference 6.4.F2).

Notes: Background mapping information has been reproduced from the Ordnance Survey by permission of Ordnance Survey of the Controller of His Majesty's Stationery Office. © Crown copyright and database rights (2025) Licence OS100024241 and AC0000807948; © Crown copyright and database rights 2025 Ordnance Survey AC0000808122, Contains public sector information licensed under the Open Government Licence v3.0, © National Grid UK



Rev	Date	Description	Drawn	Check	Approv
B	Aug 2025	FOR DCO APPLICATION	JAL	AF	KB
A	Aug 2025	FOR DCO APPLICATION	JAL	AF	KB

nationalgrid

PROJECT: Norwich to Tilbury

Planning Inspectorate App Number: EN020027
Regulation 5(2)(a)

Title:

Figure A13.6.1- Landscape and Visual Arboriculture Impacts Plan
Page 54 of 396

Designed	M. Watson	Date	February 26
Drawn	J. Acero Leon	Date	February 26
Checked	A. Fell	Date	February 26
Approved	K. Burrows	Date	February 26
Scale:	1:2,500	Datum:	AOD
Original Size:	A3	Grid:	OS
Suitability Code:	A2	Project Number:	10059280

Suitability Description: Accepted as Concept Stage


Drawing Number: 10059280-ARC-EBD-ZZ-DR-ZZ-00393

Revision: B

Print Date: 02-11-26 11:35:17

COPYRIGHT: NOT TO BE REPRODUCED WITHOUT THE WRITTEN PERMISSION OF NATIONAL GRID ELECTRICITY TRANSMISSION Plc

Doc Ref: 6.13.A6.F1

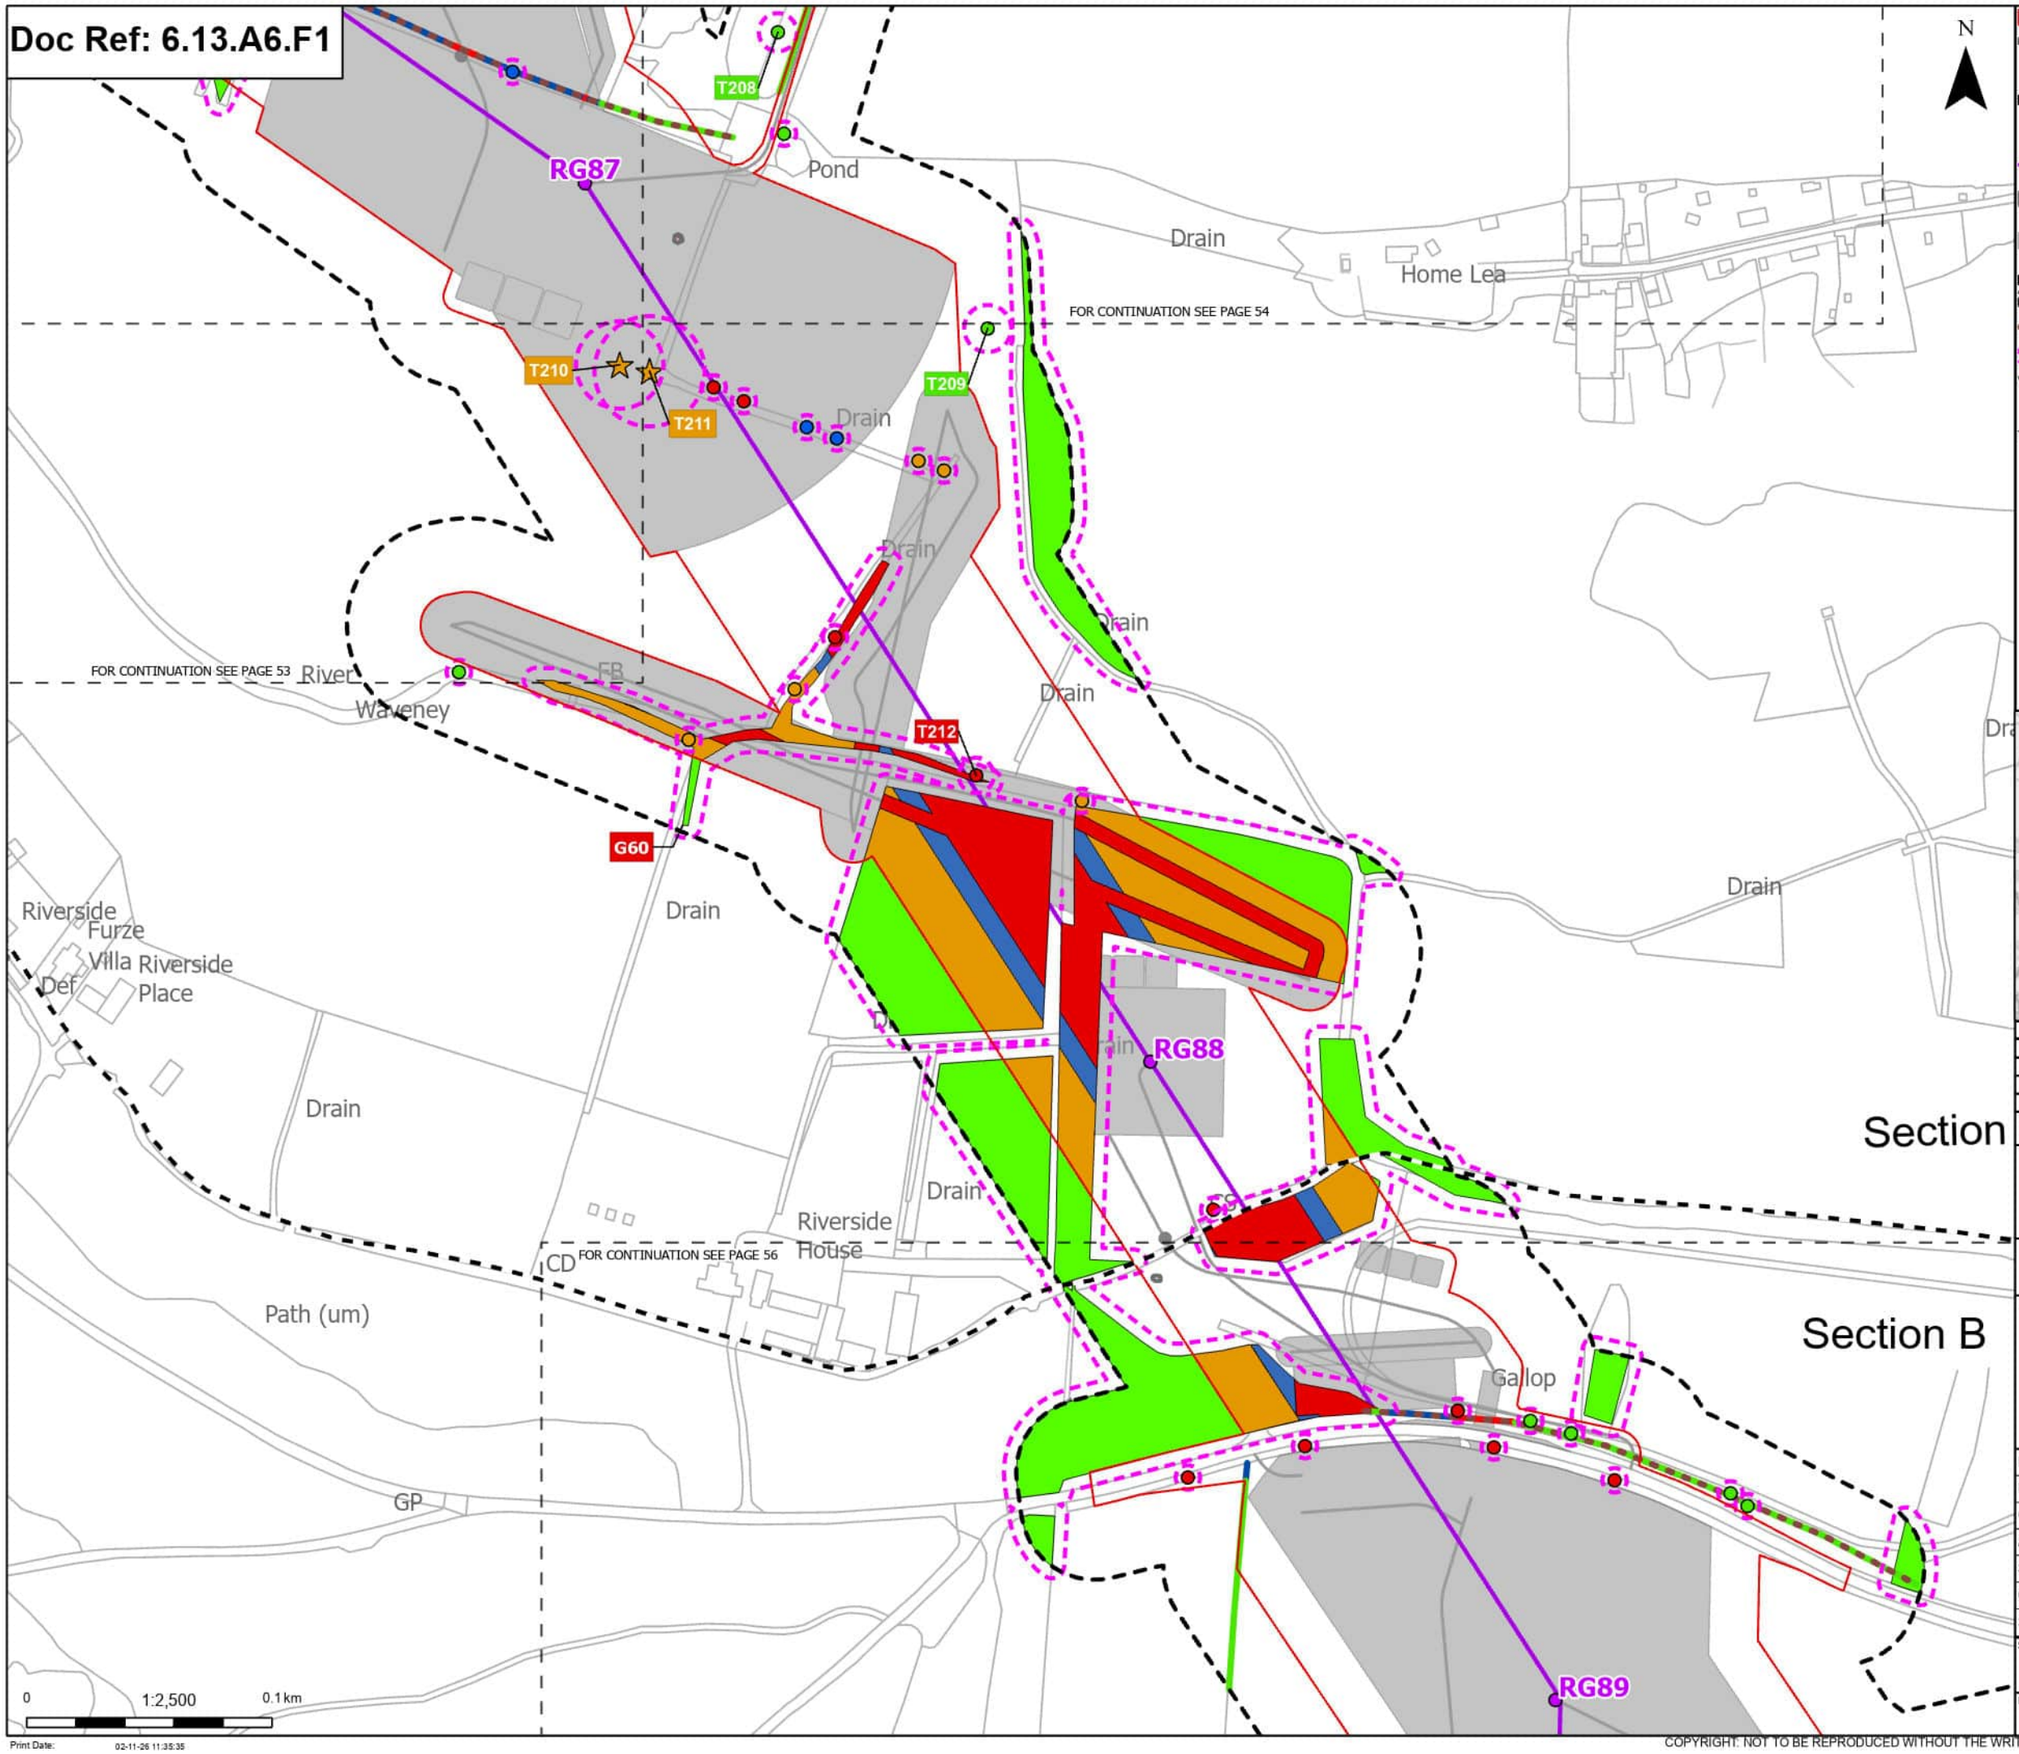

Order Limits
Sheet index cutline
Project section line

Proposed project design details
Proposed standard lattice pylon location
Proposed overhead line alignment
Environmental mitigation
Other temporary and permanent construction and operational works

Discipline specific constraints
Arboriculture Study Area
Important Hedgerows
Root protection area

Veteran Trees - Impact
Potentially Affected

Trees - Impact
Removed

Affected Managed
Potentially Affected
Unaffected

Hedgerow - Impact
Removed
Affected Managed
Unaffected

Groups of trees - Impact
Removed
Affected Managed
Potentially Affected
Unaffected

Note: The proposed overhead line alignment and proposed underground cable alignment together comprise the alignment. For further details regarding the design, please refer to Figures 4.1 (document reference 6.4.F1) and 4.2 (document reference 6.4.F2).

Notes: Background mapping information has been reproduced from the Ordnance Survey by permission of Ordnance Survey of the Controller of His Majesty's Stationery Office. © Crown copyright and database rights (2025) Licence OS100024241 and AC0000807948; © Crown copyright and database rights 2025 Ordnance Survey AC0000808122, Contains public sector information licensed under the Open Government Licence v3.0, © National Grid UK



Rev	Date	Description	Drawn	Check	Approv
B	Aug 2025	FOR DCO APPLICATION	JAL	AF	KB
A	Aug 2025	FOR DCO APPLICATION	JAL	AF	KB

nationalgrid

PROJECT: Norwich to Tilbury

Planning Inspectorate App Number: EN020027
Regulation 5(2)(a)

Title:

Figure A13.6.1- Landscape and Visual Arboriculture Impacts Plan
Page 55 of 396

Designed	M. Watson	Date	February 26
Drawn	J. Acero Leon	Date	February 26
Checked	A. Fell	Date	February 26
Approved	K. Burrows	Date	February 26
Scale:	1:2,500	Datum:	AOD
Original Size:	A3	Grid:	OS
Suitability Code:	A2	Project Number:	10059280

Suitability Description:
Accepted as Concept Stage

Drawing Number: 10059280-ARC-EBD-ZZ-DR-ZZ-00393
Revision: B

Print Date: 02-11-26 11:35:35

COPYRIGHT: NOT TO BE REPRODUCED WITHOUT THE WRITTEN PERMISSION OF NATIONAL GRID ELECTRICITY TRANSMISSION Plc

Doc Ref: 6.13.A6.F1

Section B

Gallop

Drain

Star Cottage

Track

RG89

RG90

FOR CONTINUATION SEE PAGE 55

FOR CONTINUATION SEE PAGE 57

Ward Bdy

Def

FB

Pond

Drain

Drain RH

RH

N

0 1:2,500 0.1 km

Print Date: 02-11-26 11:35:54

Order Limits
Sheet index cutline
Project section line

Proposed project design details
Proposed standard lattice pylon location
Proposed overhead line alignment
Environmental mitigation
Other temporary and permanent construction and operational works

Discipline specific constraints
Arboriculture Study Area
Important Hedgerows
Root protection area

Trees - Impact
Removed
Affected Managed
Unaffected

Hedgerow - Impact
Removed
Affected Managed
Unaffected

Groups of trees - Impact
Removed
Affected Managed
Potentially Affected
Unaffected

Note: The proposed overhead line alignment and proposed underground cable alignment together comprise the alignment. For further details regarding the design, please refer to Figures 4.1 (document reference 6.4.F1) and 4.2 (document reference 6.4.F2).

Notes: Background mapping information has been reproduced from the Ordnance Survey by permission of Ordnance Survey of the Controller of His Majesty's Stationery Office. © Crown copyright and database rights (2025) Licence OS100024241 and AC0000807948; © Crown copyright and database rights 2025 Ordnance Survey AC0000808122, Contains public sector information licensed under the Open Government Licence v3.0, © National Grid UK



Rev	Date	Description	Drawn	Check	Approv
B	Aug 2025	FOR DCO APPLICATION	JAL	AF	KB
A	Aug 2025	FOR DCO APPLICATION	JAL	AF	KB

nationalgrid

PROJECT: Norwich to Tilbury

Planning Inspectorate App Number: EN020027
Regulation 5(2)(a)

Title:

Figure A13.6.1- Landscape and Visual Arboriculture Impacts Plan
Page 56 of 396


Designed	M. Watson	Date	February 26
Drawn	J. Acero Leon	Date	February 26
Checked	A. Fell	Date	February 26
Approved	K. Burrows	Date	February 26
Scale:	1:2,500	Datum:	AOD
Original Size:	A3	Grid:	OS
Suitability Code:	A2	Project Number:	10059280

Suitability Description:
Accepted as Concept Stage

Drawing Number: 10059280-ARC-EBD-ZZ-DR-ZZ-00393
Revision: B

COPYRIGHT: NOT TO BE REPRODUCED WITHOUT THE WRITTEN PERMISSION OF NATIONAL GRID ELECTRICITY TRANSMISSION Plc

Doc Ref: 6.13.A6.F1

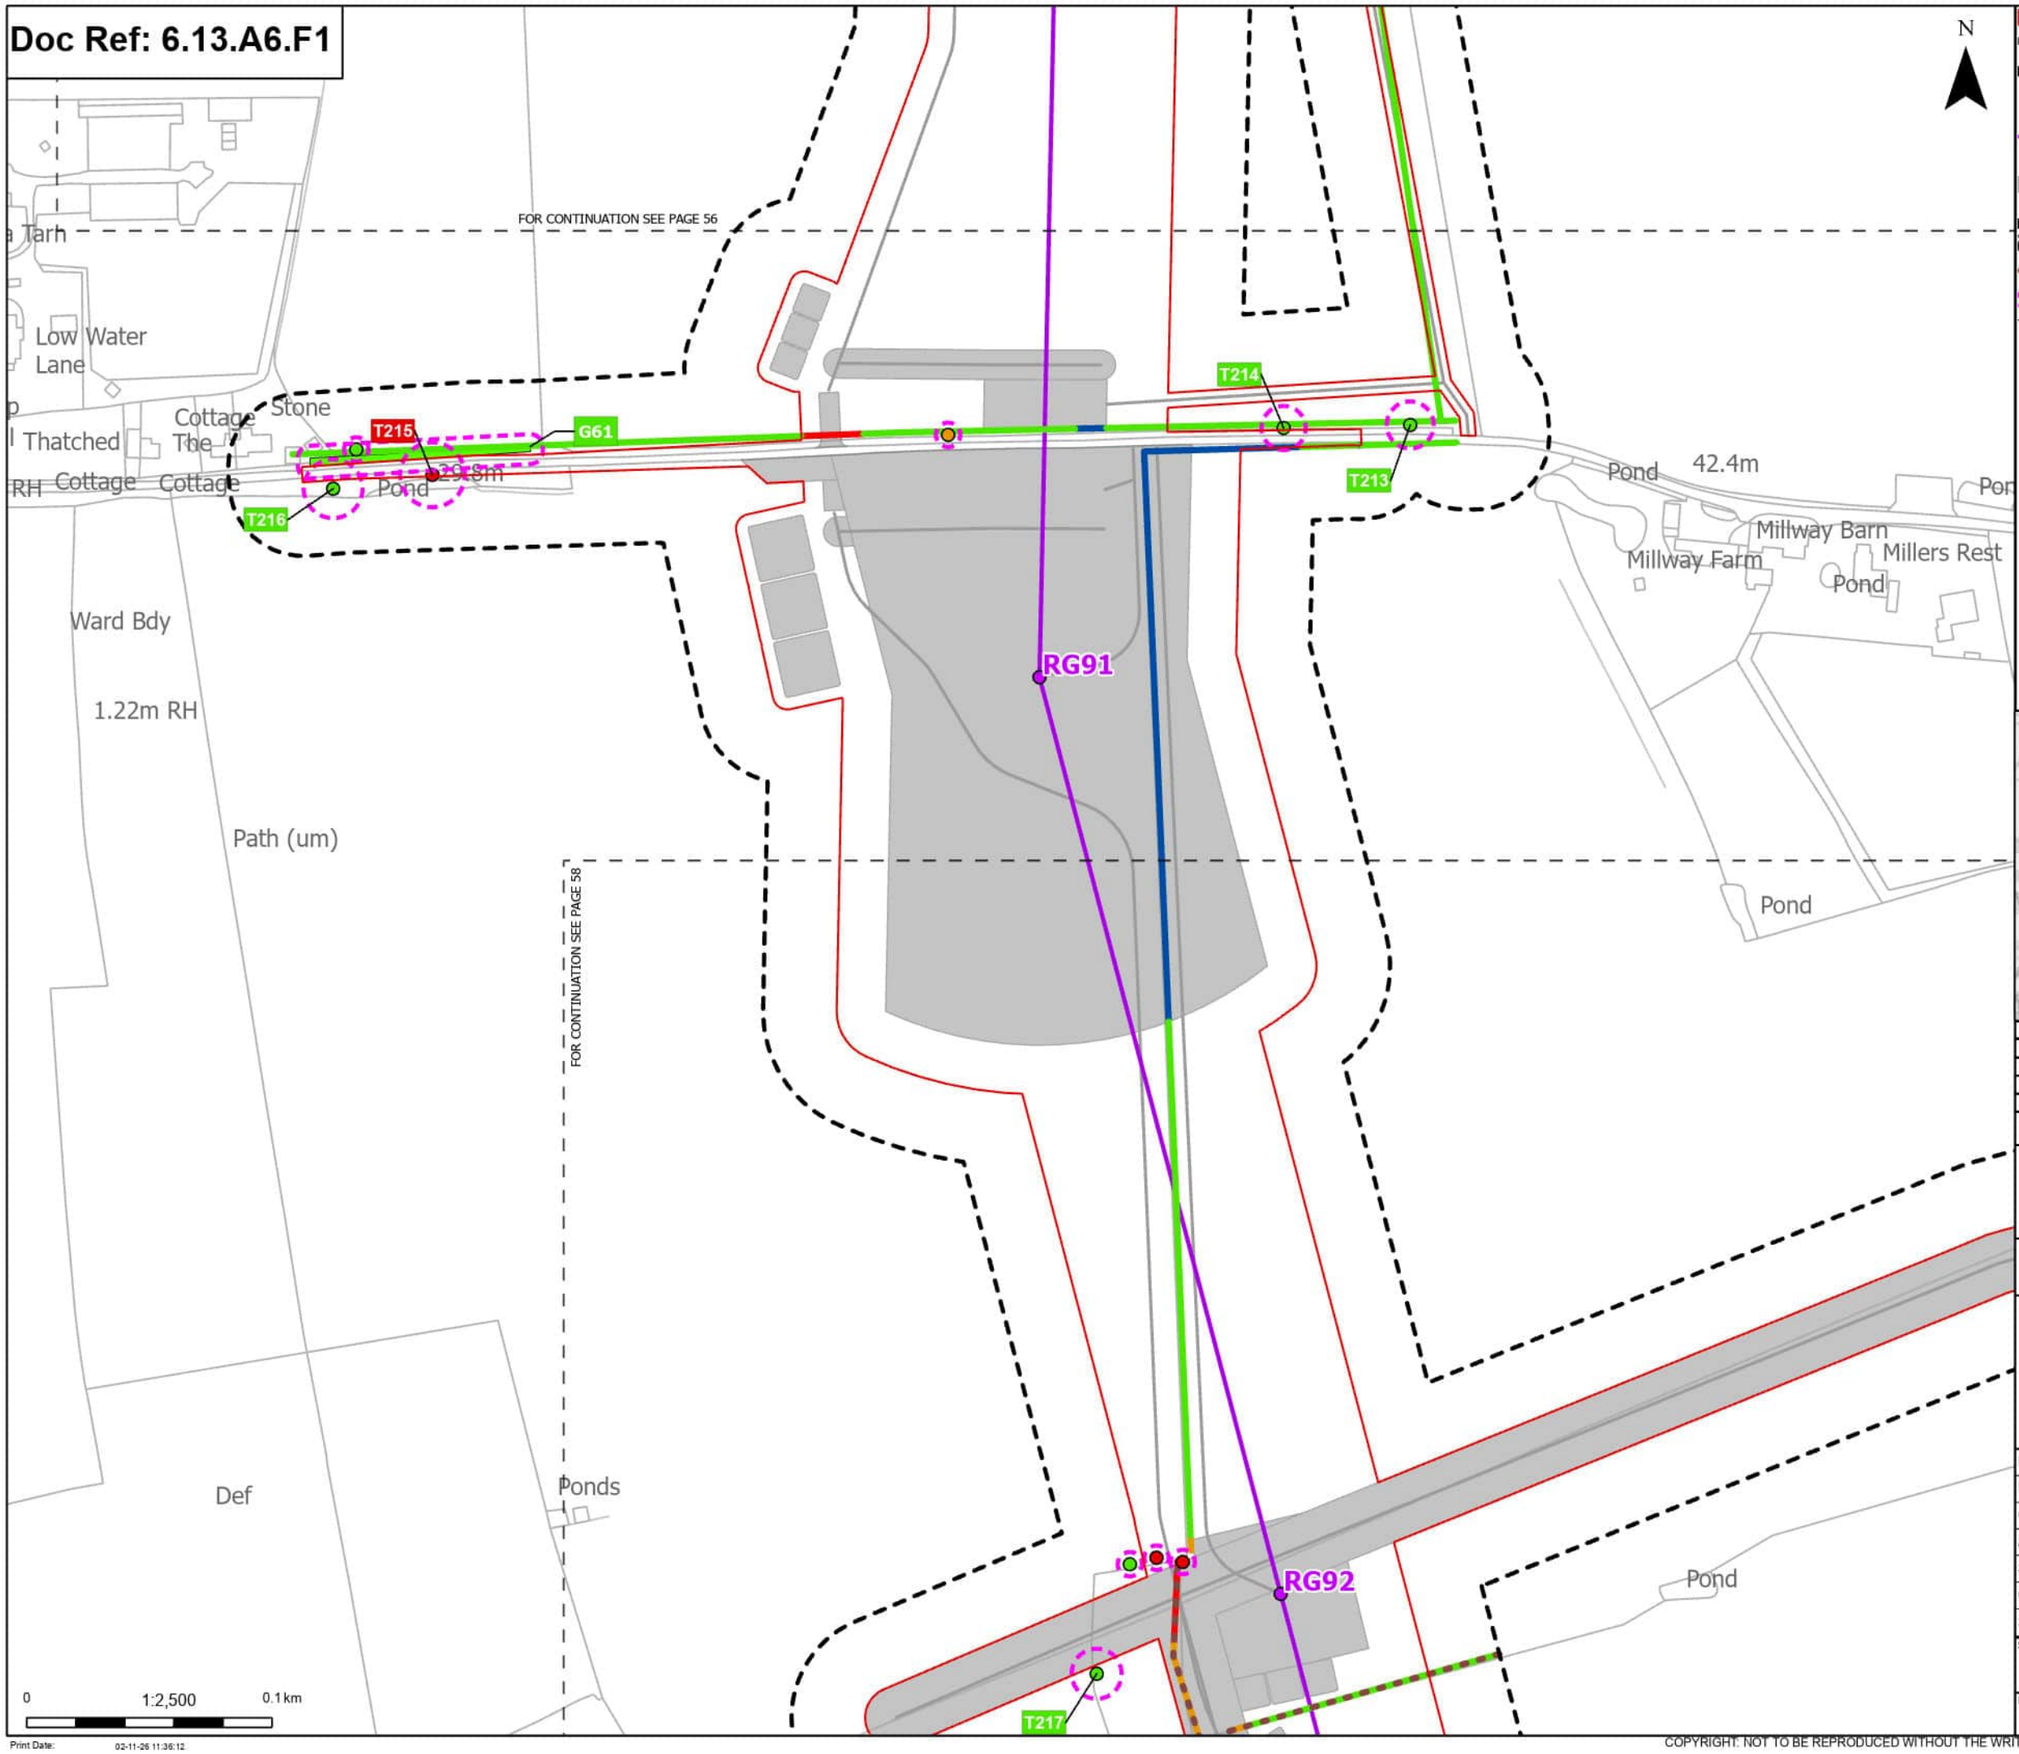

Print Date: 02-11-26 11:36:12

Order Limits
Sheet index cutline

Proposed project design details
- Proposed standard lattice pylon location
- Proposed overhead line alignment
- Other temporary and permanent construction and operational works

Discipline specific constraints
- Arboriculture Study Area
- Important Hedgerows
- Root protection area

Trees - Impact
- Removed
- Potentially Affected
- Unaffected

Hedgerow - Impact
- Removed
- Affected Managed
- Potentially Affected
- Unaffected

Groups of trees - Impact
- Unaffected

Note: The proposed overhead line alignment and proposed underground cable alignment together comprise the alignment. For further details regarding the design, please refer to Figures 4.1 (document reference 6.4.F1) and 4.2 (document reference 6.4.F2).

Notes: Background mapping information has been reproduced from the Ordnance Survey by permission of Ordnance Survey of the Controller of His Majesty's Stationery Office. © Crown copyright and database rights (2025) Licence OS100024241 and AC0000807948; © Crown copyright and database rights 2025 Ordnance Survey AC0000808122, Contains public sector information licensed under the Open Government Licence v3.0, © National Grid UK



Rev	Date	Description	Drawn	Check	Approv
B	Aug 2025	FOR DCO APPLICATION	JAL	AF	KB
A	Aug 2025	FOR DCO APPLICATION	JAL	AF	KB

nationalgrid

PROJECT: Norwich to Tilbury

Planning Inspectorate App Number: EN020027
Regulation 5(2)(a)

Title:

Figure A13.6.1- Landscape and Visual Arboriculture Impacts Plan
Page 57 of 396

Designed	M. Watson	Date	February 26
Drawn	J. Acero Leon	Date	February 26
Checked	A. Fell	Date	February 26
Approved	K. Burrows	Date	February 26
Scale:	1:2,500	Datum:	AOD
Original Size:	A3	Grid:	OS
Suitability Code:	A2	Project Number:	10059280


Suitability Description: Accepted as Concept Stage

Drawing Number: 10059280-ARC-EBD-ZZ-DR-ZZ-00393

Revision: B

COPYRIGHT: NOT TO BE REPRODUCED WITHOUT THE WRITTEN PERMISSION OF NATIONAL GRID ELECTRICITY TRANSMISSION Plc

Doc Ref: 6.13.A6.F1

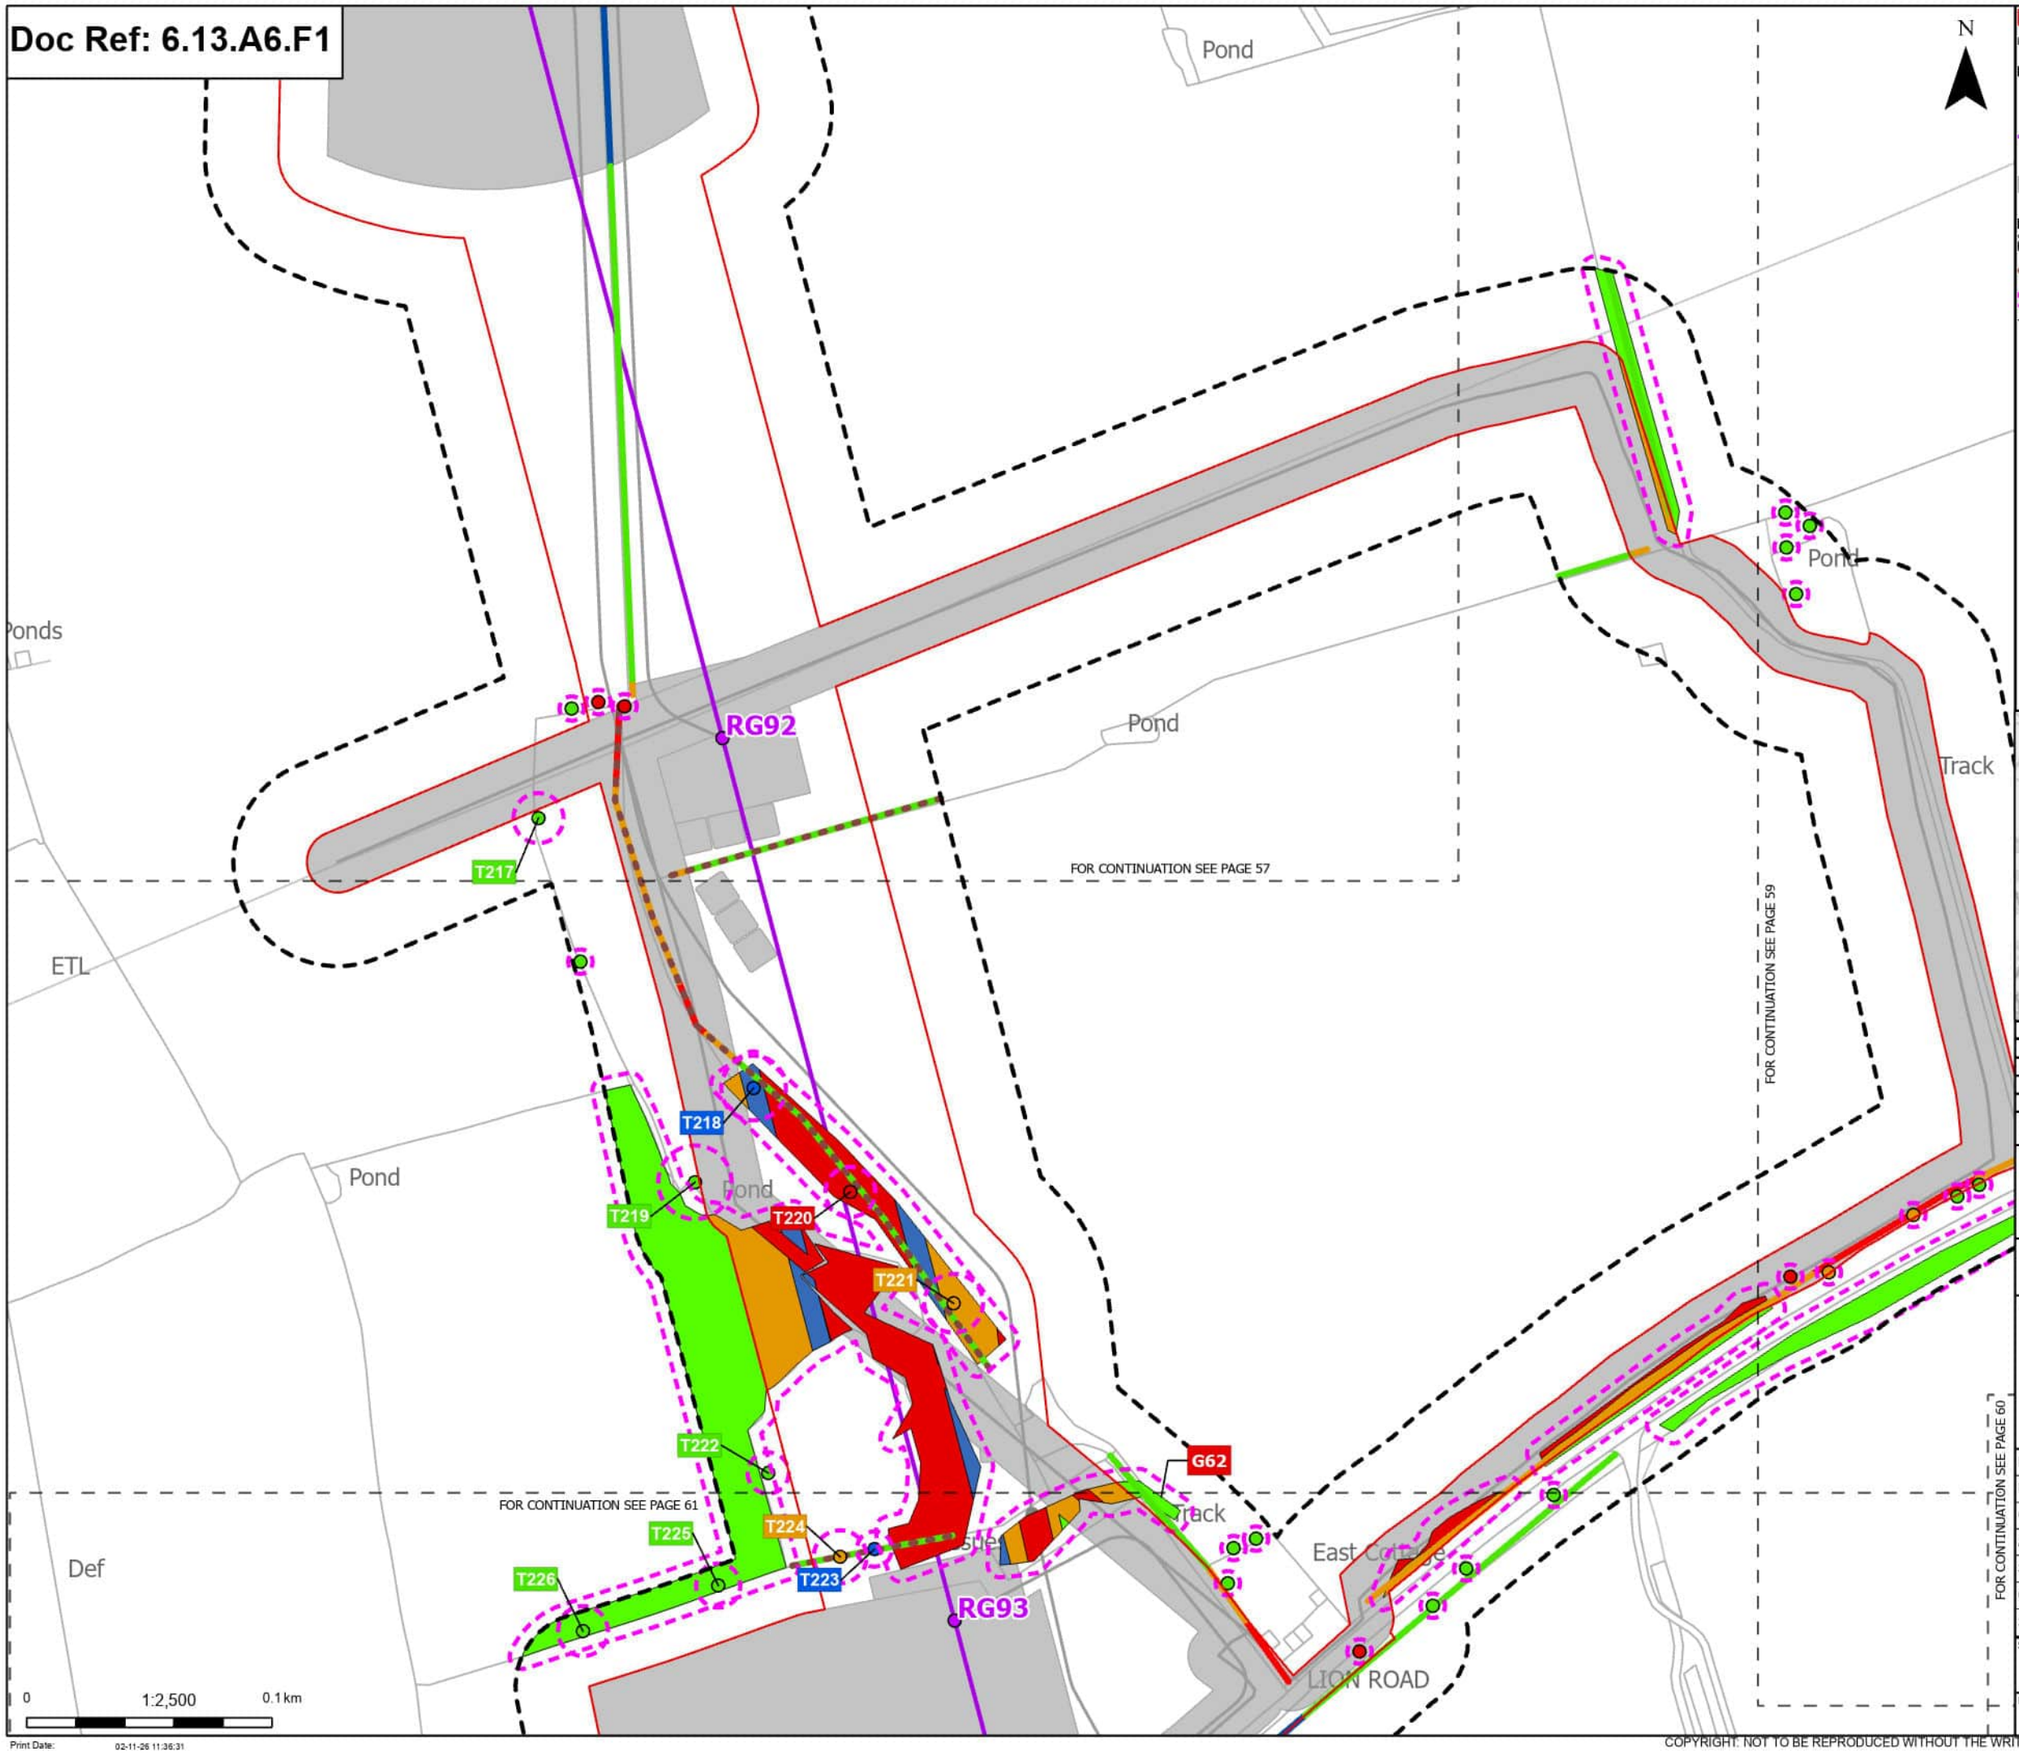

N

Order Limits
Sheet index cutline

Proposed project design details
Proposed standard lattice pylon location
Proposed overhead line alignment
Other temporary and permanent construction and operational works

Discipline specific constraints
Arboriculture Study Area
Important Hedgerows
Root protection area

Trees - Impact
Removed
Affected Managed
Potentially Affected
Unaffected

Hedgerow - Impact
Removed
Affected Managed
Potentially Affected
Unaffected

Groups of trees - Impact
Removed
Affected Managed
Potentially Affected
Unaffected

Note: The proposed overhead line alignment and proposed underground cable alignment together comprise the alignment. For further details regarding the design, please refer to Figures 4.1 (document reference 6.4.F1) and 4.2 (document reference 6.4.F2).

Notes: Background mapping information has been reproduced from the Ordnance Survey by permission of Ordnance Survey of the Controller of His Majesty's Stationery Office. © Crown copyright and database rights (2025) Licence OS100024241 and AC0000807948; © Crown copyright and database rights 2025 Ordnance Survey AC0000808122, Contains public sector information licensed under the Open Government Licence v3.0, © National Grid UK



Rev	Date	Description	Drawn	Check	Approv
B	Aug 2025	FOR DCO APPLICATION	JAL	AF	KB
A	Aug 2025	FOR DCO APPLICATION	JAL	AF	KB

nationalgrid

PROJECT: Norwich to Tilbury

Planning Inspectorate App Number: EN020027
Regulation 5(2)(a)

Title:

Figure A13.6.1- Landscape and Visual Arboriculture Impacts Plan
Page 58 of 396

Designed	M. Watson	Date	February 26
Drawn	J. Acero Leon	Date	February 26
Checked	A. Fell	Date	February 26
Approved	K. Burrows	Date	February 26
Scale:	1:2,500	Datum:	AOD
Original Size:	A3	Grid:	OS
Suitability Code:	A2	Project Number:	10059280

Suitability Description:
Accepted as Concept Stage

Drawing Number: 10059280-ARC-EBD-ZZ-DR-ZZ-00393
Revision: B

COPYRIGHT: NOT TO BE REPRODUCED WITHOUT THE WRITTEN PERMISSION OF NATIONAL GRID ELECTRICITY TRANSMISSION Plc

Doc Ref: 6.13.A6.F1

ETL

Pond

Pond

Pond

Track

FOR CONTINUATION SEE PAGE 58

LION ROAD

Track

Police

Fuchsia House

Crest-a-lea

Old House

Howard House

ESS

MARTYN CLOSE

Birch Trees

Lark Rise

Dezina

Sarum

Brambley

LION ROAD

HILLING GARDENS

FOR CONTINUATION SEE PAGE 60

FOR CONTINUATION SEE PAGE 61

0 1:2,500 0.1 km

Print Date: 02-11-26 11:36:47

N

Order Limits
Sheet index cutline

Proposed project design details
Other temporary and permanent construction and operational works

Discipline specific constraints
Arboriculture Study Area
TPO group of trees
Root protection area

Trees - Impact
Removed
Potentially Affected
Unaffected

Hedgerow - Impact
Removed

Affected Managed
Potentially Affected
Unaffected

Groups of trees - Impact
Removed
Potentially Affected
Unaffected

Note: The proposed overhead line alignment and proposed underground cable alignment together comprise the alignment. For further details regarding the design, please refer to Figures 4.1 (document reference 6.4.F1) and 4.2 (document reference 6.4.F2).

Notes: Background mapping information has been reproduced from the Ordnance Survey by permission of Ordnance Survey of the Controller of His Majesty's Stationery Office. © Crown copyright and database rights (2025) Licence OS100024241 and AC0000807948; © Crown copyright and database rights 2025 Ordnance Survey AC0000808122, Contains public sector information licensed under the Open Government Licence v3.0, © National Grid UK



Rev	Date	Description	Drawn	Check	Approv
B	Aug 2025	FOR DCO APPLICATION	JAL	AF	KB
A	Aug 2025	FOR DCO APPLICATION	JAL	AF	KB

nationalgrid

PROJECT: Norwich to Tilbury

Planning Inspectorate App Number: EN020027
Regulation 5(2)(a)

Title:

Figure A13.6.1- Landscape and Visual Arboriculture Impacts Plan
Page 59 of 396

Designed	M. Watson	Date	February 26
Drawn	J. Acero Leon	Date	February 26
Checked	A. Fell	Date	February 26
Approved	K. Burrows	Date	February 26
Scale:	1:2,500	Datum:	AOD
Original Size:	A3	Grid:	OS
Suitability Code:	A2	Project Number:	10059280


Suitability Description:
Accepted as Concept Stage

Drawing Number: 10059280-ARC-EBD-ZZ-DR-ZZ-00393

Revision: B

COPYRIGHT: NOT TO BE REPRODUCED WITHOUT THE WRITTEN PERMISSION OF NATIONAL GRID ELECTRICITY TRANSMISSION Plc

Doc Ref: 6.13.A6.F1

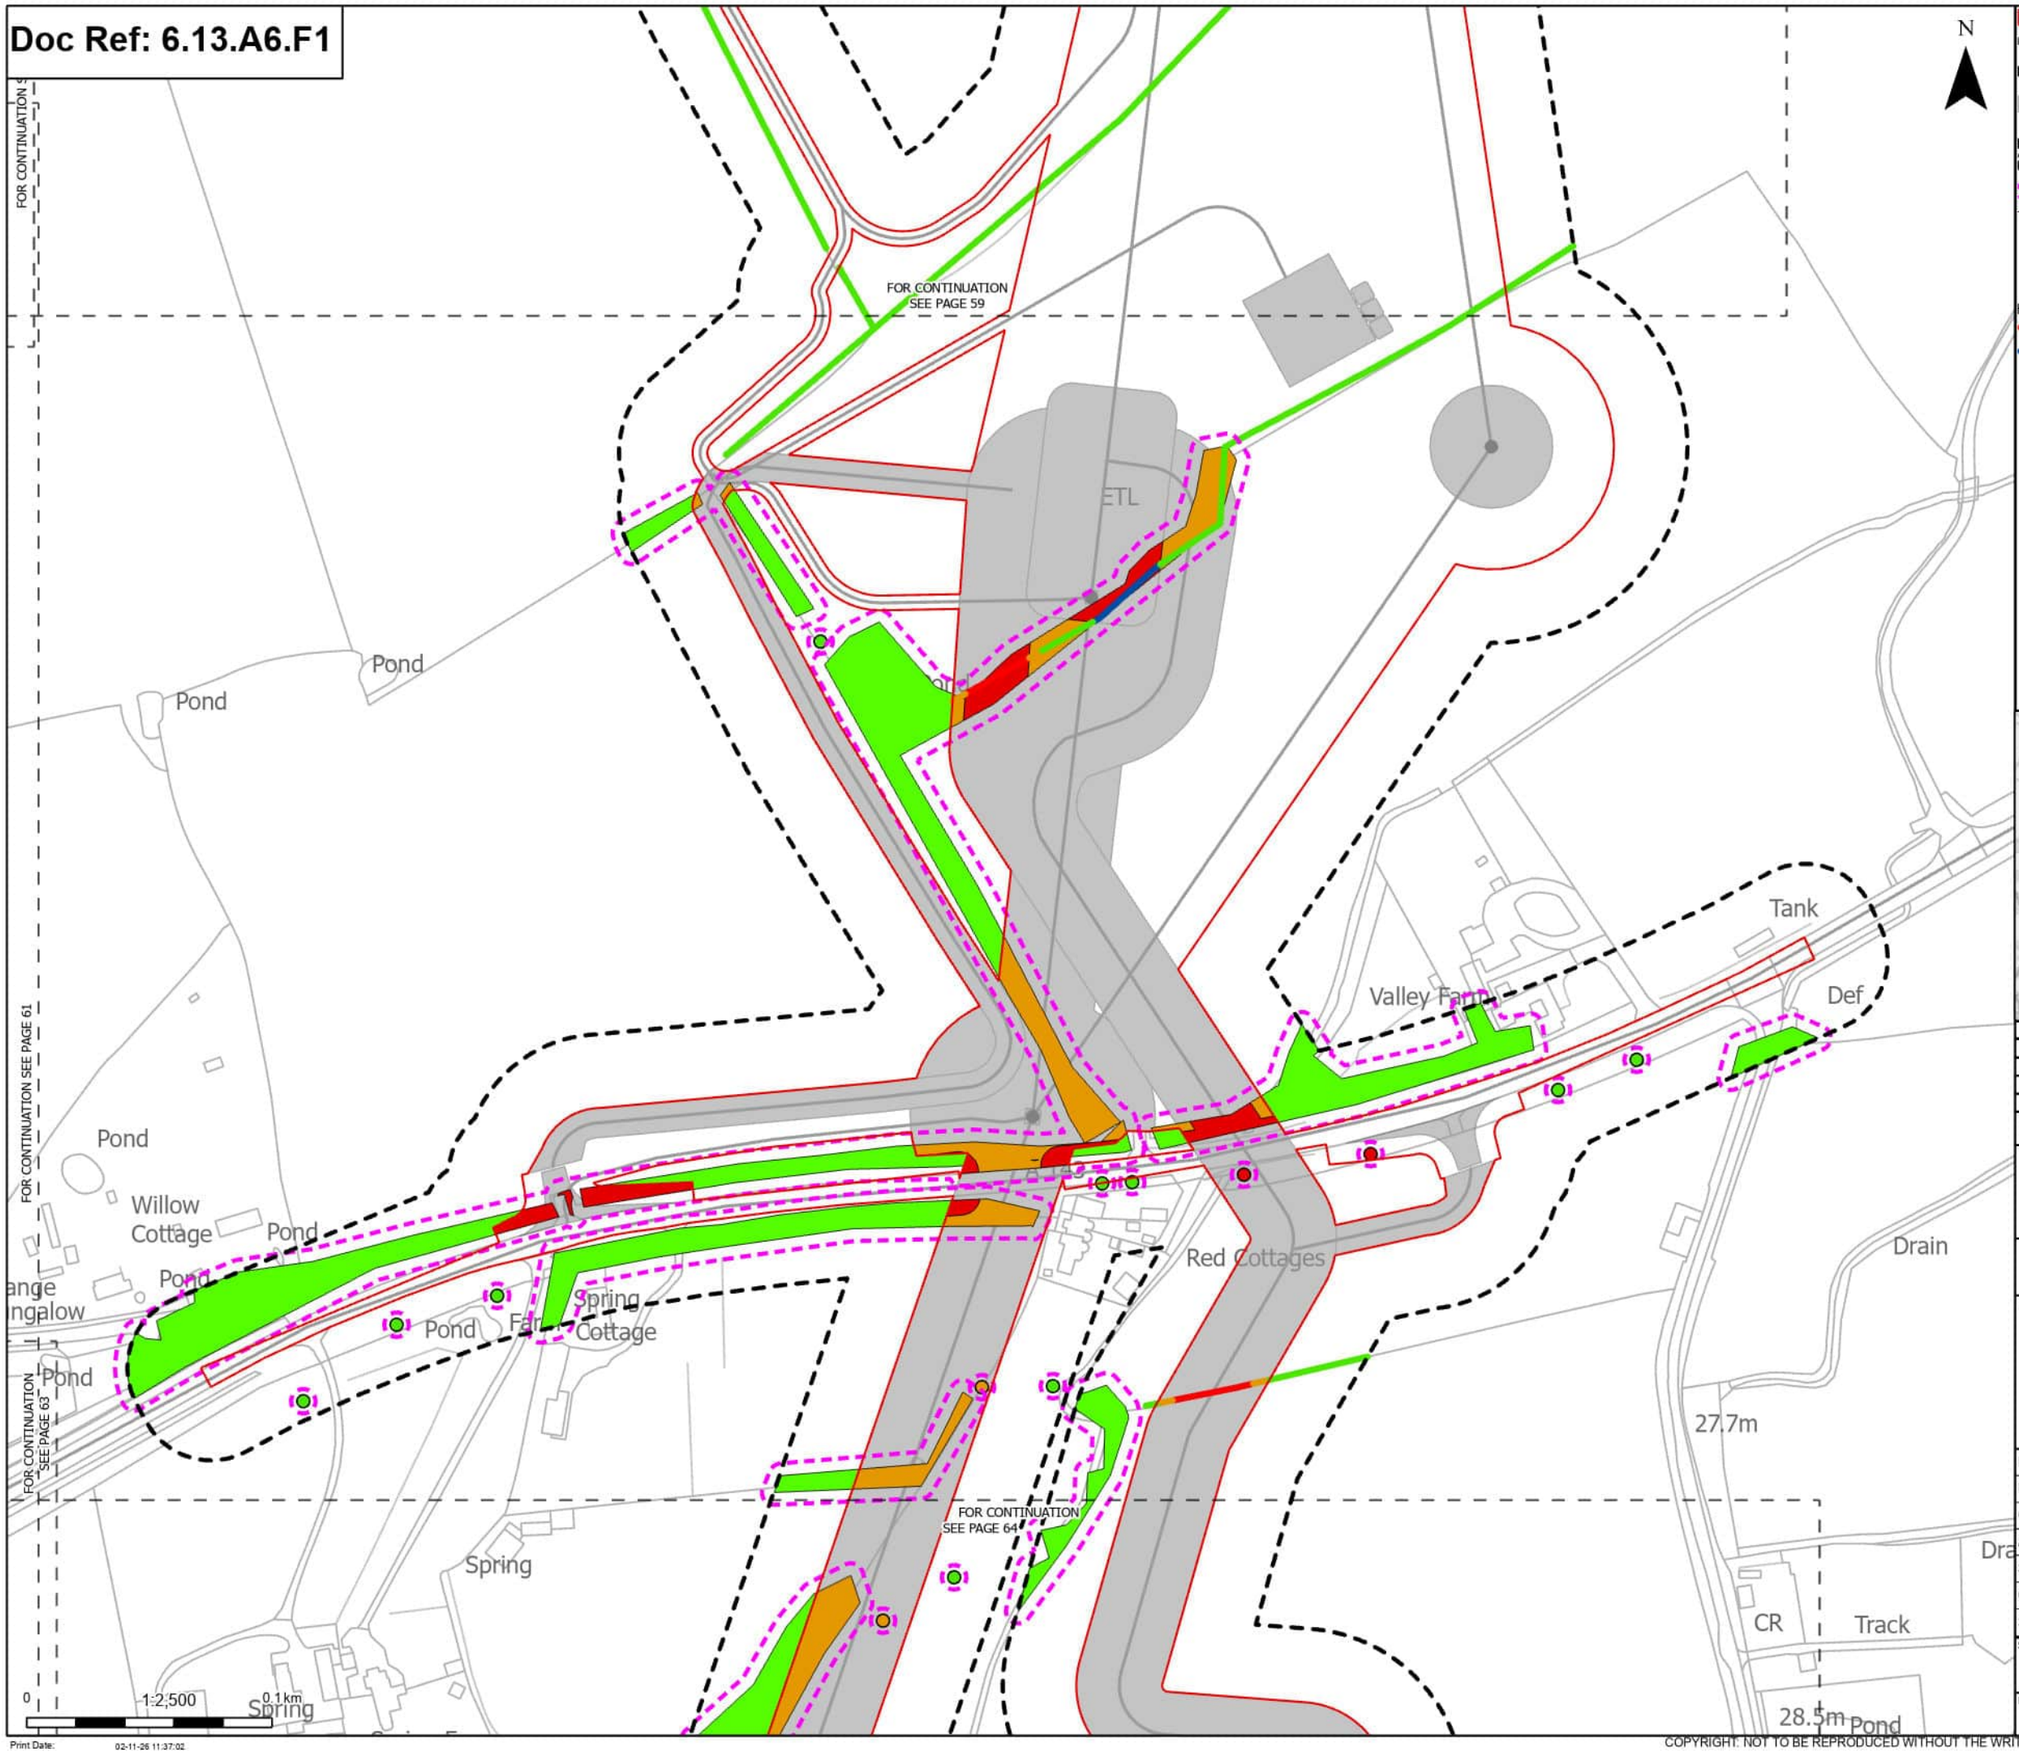

Order Limits
Sheet index cutline

Proposed project design details
Other temporary and permanent construction and operational works

Discipline specific constraints
Arboriculture Study Area
Root protection area

Trees - Impact
Removed
Potentially Affected
Unaffected

Hedgerow - Impact
Removed
Affected Managed

Potentially Affected
Unaffected

Groups of trees - Impact
Removed
Potentially Affected
Unaffected

Note: The proposed overhead line alignment and proposed underground cable alignment together comprise the alignment. For further details regarding the design, please refer to Figures 4.1 (document reference 6.4.F1) and 4.2 (document reference 6.4.F2).

Notes: Background mapping information has been reproduced from the Ordnance Survey by permission of Ordnance Survey of the Controller of His Majesty's Stationery Office. © Crown copyright and database rights (2025) Licence OS100024241 and AC0000807948; © Crown copyright and database rights 2025 Ordnance Survey AC0000808122, Contains public sector information licensed under the Open Government Licence v3.0, © National Grid UK



Rev	Date	Description	Drawn	Check	Approv
B	Aug 2025	FOR DCO APPLICATION	JAL	AF	KB
A	Aug 2025	FOR DCO APPLICATION	JAL	AF	KB

nationalgrid

PROJECT: Norwich to Tilbury

Planning Inspectorate App Number: EN020027
Regulation 5(2)(a)

Title:

Figure A13.6.1- Landscape and Visual Arboriculture Impacts Plan
Page 60 of 396

Designed	M. Watson	Date	February 26
Drawn	J. Acero Leon	Date	February 26
Checked	A. Fell	Date	February 26
Approved	K. Burrows	Date	February 26
Scale:	1:2,500	Datum:	AOD
Original Size:	A3	Grid:	OS
Suitability Code:	A2	Project Number:	10059280

Suitability Description:
Accepted as Concept Stage

Drawing Number: 10059280-ARC-EBD-ZZ-DR-ZZ-00393
Revision: B

Print Date: 02-11-26 11:37:02

COPYRIGHT: NOT TO BE REPRODUCED WITHOUT THE WRITTEN PERMISSION OF NATIONAL GRID ELECTRICITY TRANSMISSION Plc

Doc Ref: 6.13.A6.F1

T225 T224 T226 T223 G62 RG93 G63 G64 RG94 T227 T229 T228 T230 T235 G67 G66 G68 RG95 T237 G69 G70

East Cottage
LION ROAD
Track
Well St John's cottages
Ward Bdy
Health Centre
St John's House
Goodrich Park
Pond
Track Track
Reservoir
Track
Slurry Bed
OLD BURY ROAD
The Grange
Pond
43.6m
A143

FOR CONTINUATION SEE PAGE 58
FOR CONTINUATION SEE PAGE 59
FOR CONTINUATION SEE PAGE 60
FOR CONTINUATION SEE PAGE 62
FOR CONTINUATION SEE PAGE 63
FOR CONTINUATION SEE PAGE 64

N

0 1:2,500 0.1km

Print Date: 02-11-26 11:37:18

- Order Limits
- Sheet index cutline

Proposed project design details
- Proposed standard lattice pylon location
- Proposed overhead line alignment
- Other temporary and permanent construction and operational works

Discipline specific constraints
- Arboriculture Study Area
- Important Hedgerows
- TPO group of trees
- Root protection area

Trees - Impact
- Removed
- Affected Managed
- Potentially Affected
- Unaffected

Hedgerow - Impact
- Removed
- Affected Managed
- Potentially Affected
- Unaffected

Groups of trees - Impact
- Removed
- Affected Managed
- Potentially Affected
- Unaffected

Note: The proposed overhead line alignment and proposed underground cable alignment together comprise the alignment. For further details regarding the design, please refer to Figures 4.1 (document reference 6.4.F1) and 4.2 (document reference 6.4.F2).

Notes: Background mapping information has been reproduced from the Ordnance Survey by permission of Ordnance Survey of the Controller of His Majesty's Stationery Office. © Crown copyright and database rights (2025) Licence OS100024241 and AC0000807948; © Crown copyright and database rights 2025 Ordnance Survey AC0000808122, Contains public sector information licensed under the Open Government Licence v3.0, © National Grid UK



Rev	Date	Description	Drawn	Check	Approv
B	Aug 2025	FOR DCO APPLICATION	JAL	AF	KB
A	Aug 2025	FOR DCO APPLICATION	JAL	AF	KB

nationalgrid

PROJECT: Norwich to Tilbury

Planning Inspectorate App Number: EN020027
Regulation 5(2)(a)

Title:

Figure A13.6.1- Landscape and Visual Arboriculture Impacts Plan
Page 61 of 396


Designed	M. Watson	Date	February 26
Drawn	J. Acero Leon	Date	February 26
Checked	A. Fell	Date	February 26
Approved	K. Burrows	Date	February 26
Scale:	1:2,500	Datum:	AOD
Original Size:	A3	Grid:	OS
Suitability Code:	A2	Project Number:	10059280

Suitability Description:
Accepted as Concept Stage

Drawing Number: 10059280-ARC-EBD-ZZ-DR-ZZ-00393
Revision: B

COPYRIGHT: NOT TO BE REPRODUCED WITHOUT THE WRITTEN PERMISSION OF NATIONAL GRID ELECTRICITY TRANSMISSION Plc

Doc Ref: 6.13.A6.F1

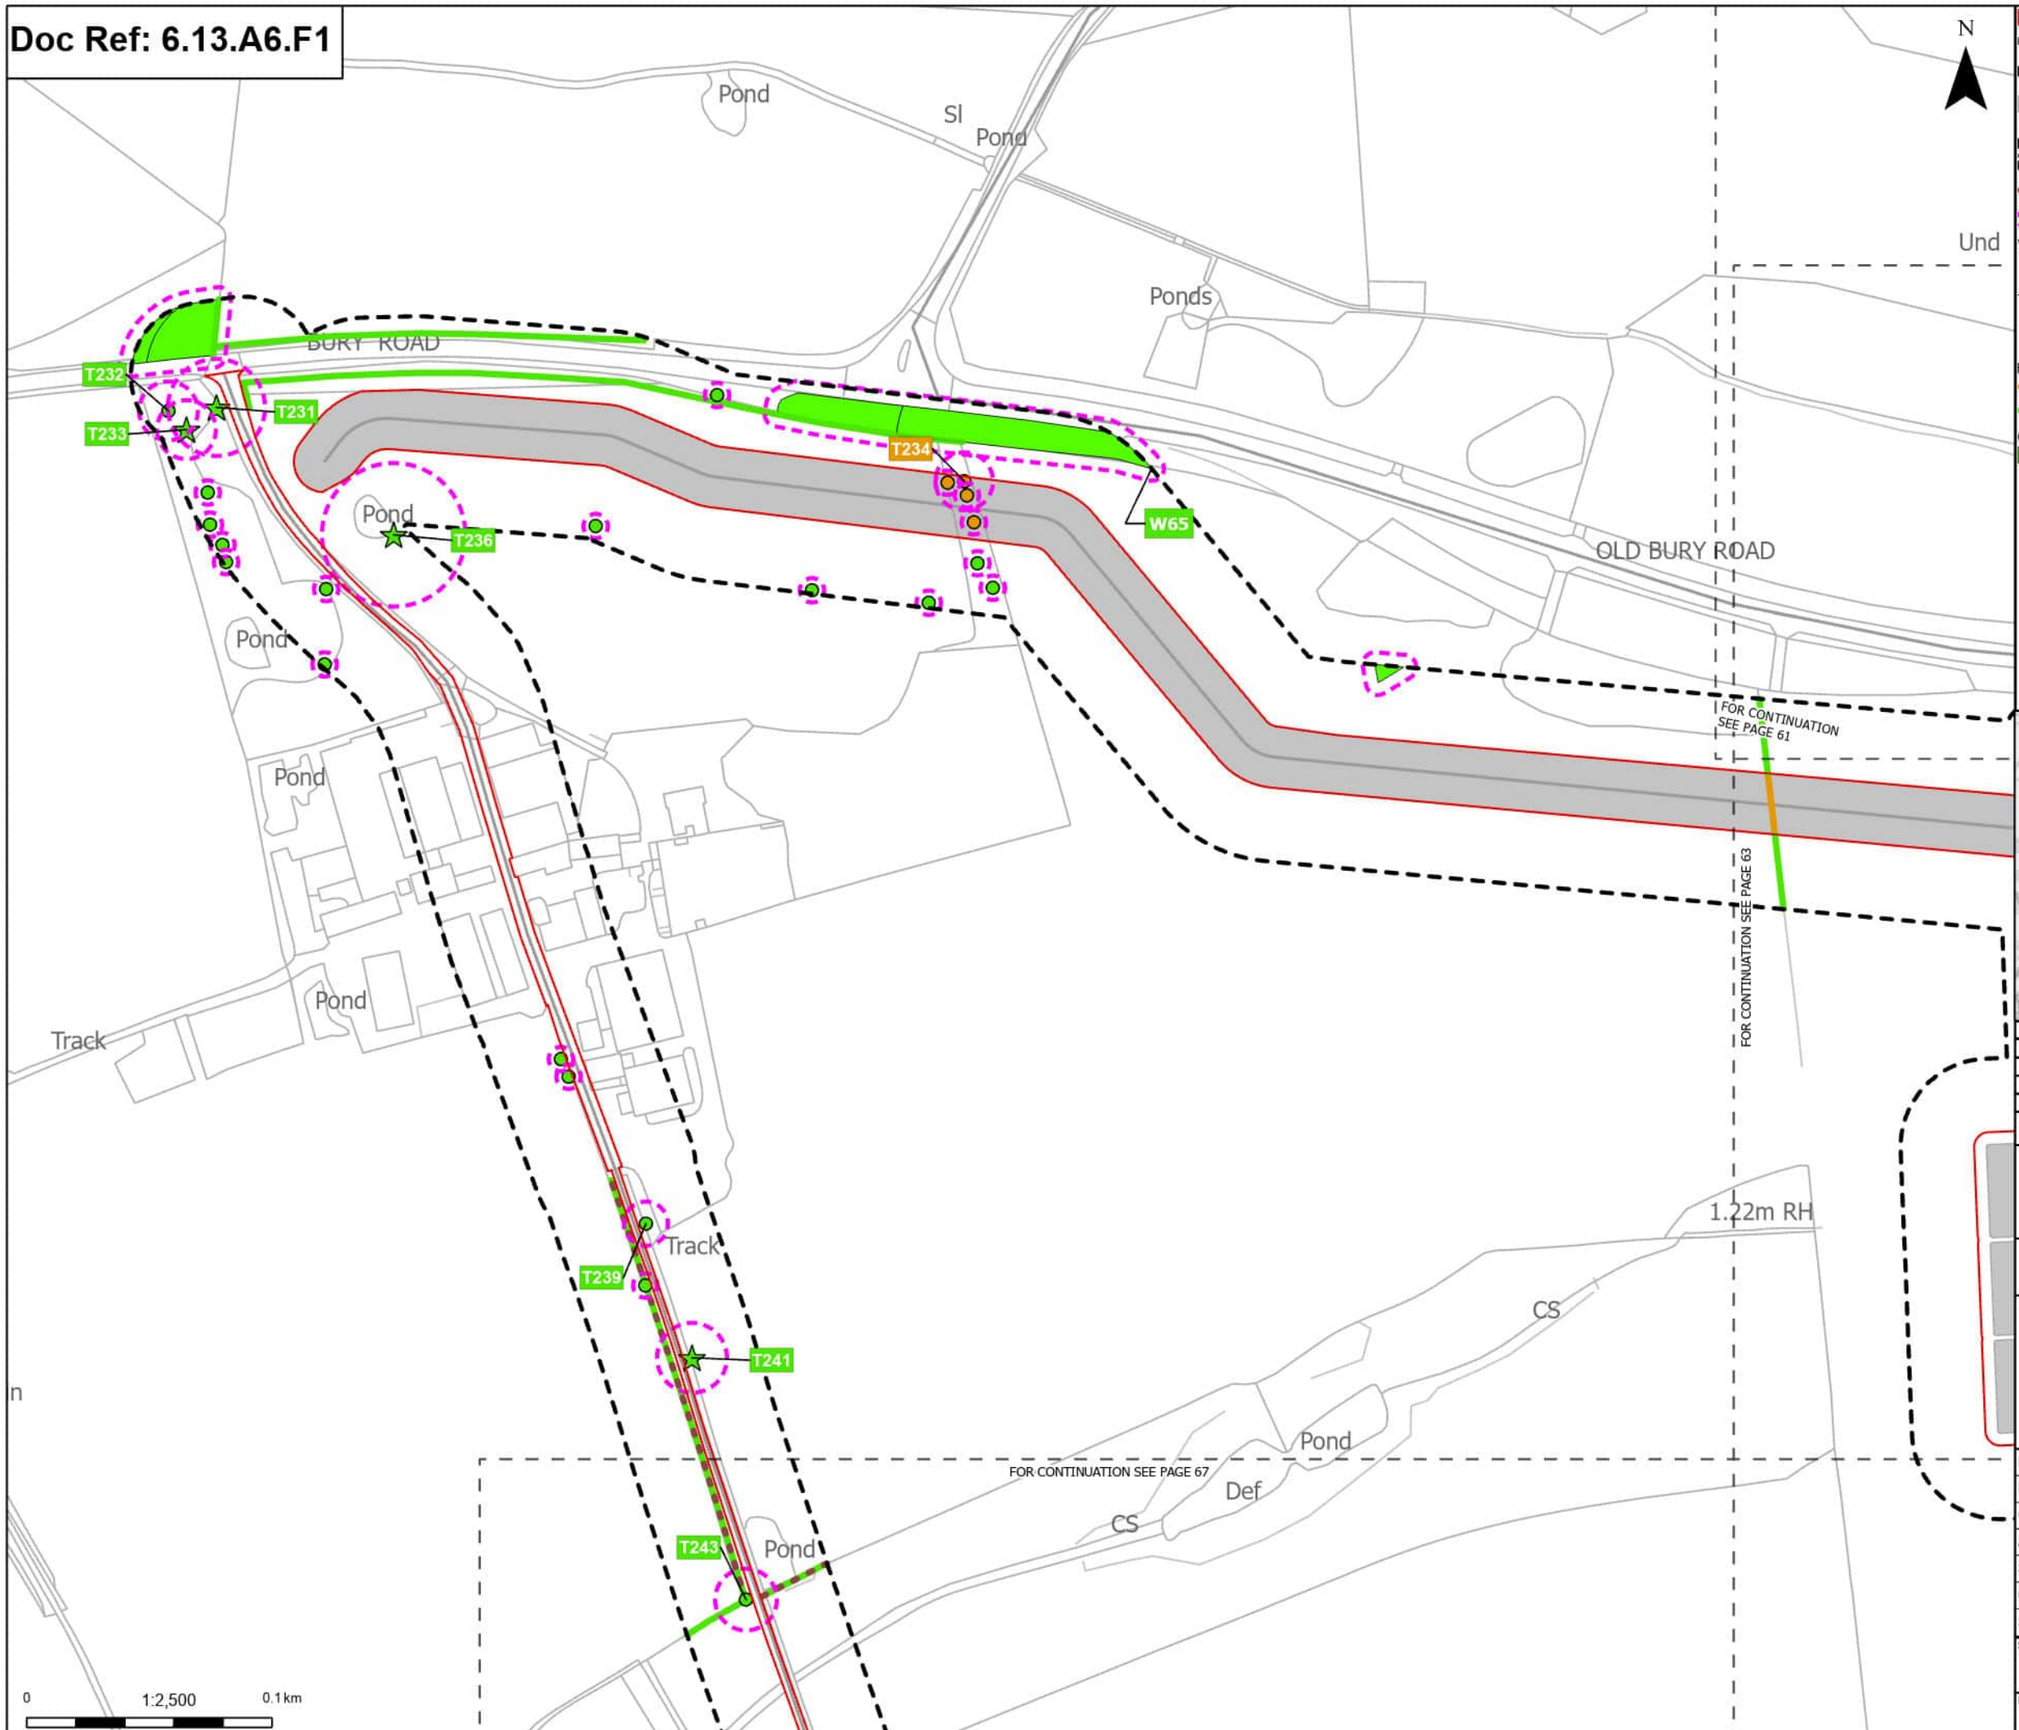

N

Order Limits

Sheet index cutline

Proposed project design details

Other temporary and permanent construction and operational works

Discipline specific constraints

Arboriculture Study Area

Important Hedgerows

Root protection area

Veteran Trees - Impact

Unaffected

Trees - Impact

Potentially Affected

Unaffected

Hedgerow - Impact

Potentially Affected

Unaffected

Groups of trees - Impact

Unaffected

Note: The proposed overhead line alignment and proposed underground cable alignment together comprise the alignment. For further details regarding the design, please refer to Figures 4.1 (document reference 6.4.F1) and 4.2 (document reference 6.4.F2).

Notes: Background mapping information has been reproduced from the Ordnance Survey by permission of Ordnance Survey of the Controller of His Majesty's Stationery Office. © Crown copyright and database rights (2025) Licence OS100024241 and AC0000807948; © Crown copyright and database rights 2025 Ordnance Survey AC0000808122, Contains public sector information licensed under the Open Government Licence v3.0, © National Grid UK



Rev	Date	Description	Drawn	Check	Approv
B	Aug 2025	FOR DCO APPLICATION	JAL	AF	KB
A	Aug 2025	FOR DCO APPLICATION	JAL	AF	KB

nationalgrid

PROJECT: Norwich to Tilbury

Planning Inspectorate App Number: EN020027
Regulation 5(2)(a)

Title:

Figure A13.6.1- Landscape and Visual Arboriculture Impacts Plan
Page 62 of 396

Designed	M. Watson	Date	February 26
Drawn	J. Acero Leon	Date	February 26
Checked	A. Fell	Date	February 26
Approved	K. Burrows	Date	February 26
Scale:	1:2,500	Datum:	AOD
Original Size:	A3	Grid:	OS
Suitability Code:	A2	Project Number:	10059280


Suitability Description: Accepted as Concept Stage

Drawing Number: 10059280-ARC-EBD-ZZ-DR-ZZ-00393

Revision: B

COPYRIGHT: NOT TO BE REPRODUCED WITHOUT THE WRITTEN PERMISSION OF NATIONAL GRID ELECTRICITY TRANSMISSION Plc

Doc Ref: 6.13.A6.F1

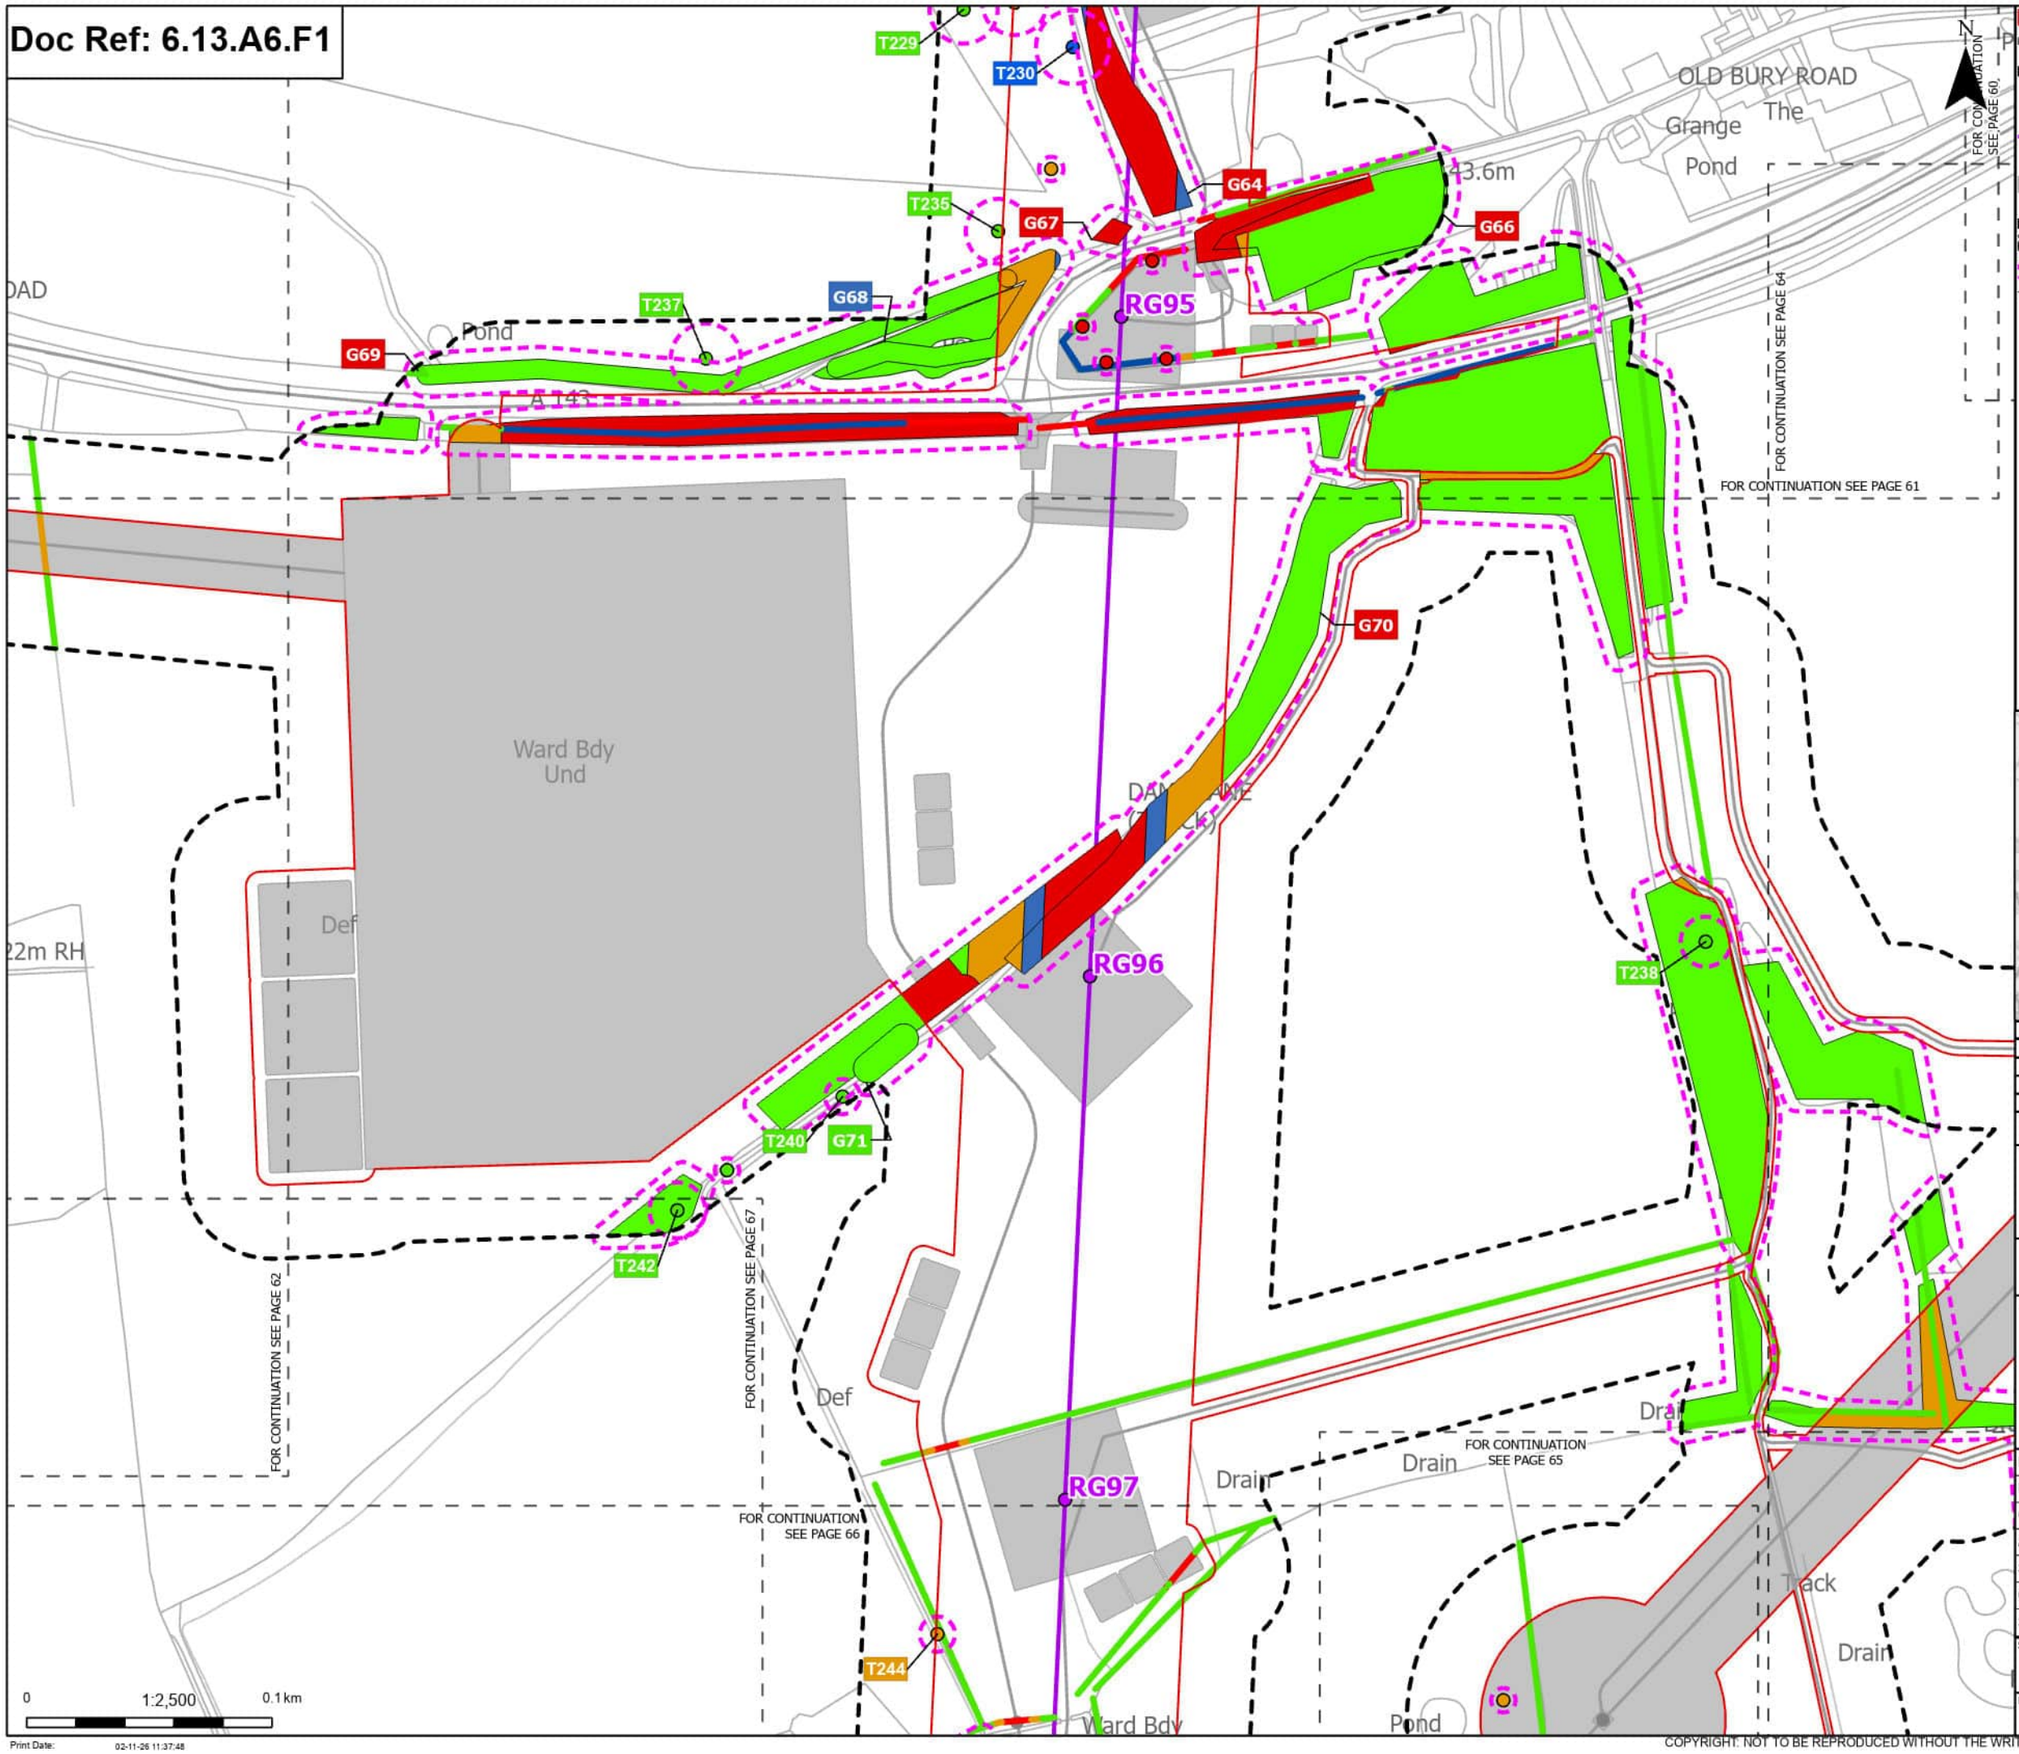

Order Limits
Sheet index cutline

Proposed project design details
- Proposed standard lattice pylon location
- Proposed overhead line alignment
- Other temporary and permanent construction and operational works

Discipline specific constraints
- Arboriculture Study Area
- Root protection area

Trees - Impact
- Removed
- Affected Managed
- Potentially Affected
- Unaffected

Hedgerow - Impact
- Removed
- Affected Managed
- Potentially Affected
- Unaffected

Groups of trees - Impact
- Removed
- Affected Managed
- Potentially Affected
- Unaffected

Note: The proposed overhead line alignment and proposed underground cable alignment together comprise the alignment. For further details regarding the design, please refer to Figures 4.1 (document reference 6.4.F1) and 4.2 (document reference 6.4.F2).

Notes: Background mapping information has been reproduced from the Ordnance Survey by permission of Ordnance Survey of the Controller of His Majesty's Stationery Office. © Crown copyright and database rights (2025) Licence OS100024241 and AC0000807948; © Crown copyright and database rights 2025 Ordnance Survey AC0000808122, Contains public sector information licensed under the Open Government Licence v3.0, © National Grid UK



Rev	Date	Description	Drawn	Check	Approv
B	Aug 2025	FOR DCO APPLICATION	JAL	AF	KB
A	Aug 2025	FOR DCO APPLICATION	JAL	AF	KB

nationalgrid

PROJECT: Norwich to Tilbury

Planning Inspectorate App Number: EN020027
Regulation 5(2)(a)

Title:

Figure A13.6.1- Landscape and Visual Arboriculture Impacts Plan
Page 63 of 396

Designed	M. Watson	Date	February 26
Drawn	J. Acero Leon	Date	February 26
Checked	A. Fell	Date	February 26
Approved	K. Burrows	Date	February 26
Scale:	1:2,500	Datum:	AOD
Original Size:	A3	Grid:	OS
Suitability Code:	A2	Project Number:	10059280

Suitability Description: Accepted as Concept Stage


Drawing Number: 10059280-ARC-EBD-ZZ-DR-ZZ-00393

Revision: B

Print Date: 02-11-26 11:37:48

COPYRIGHT: NOT TO BE REPRODUCED WITHOUT THE WRITTEN PERMISSION OF NATIONAL GRID ELECTRICITY TRANSMISSION Plc

Doc Ref: 6.13.A6.F1

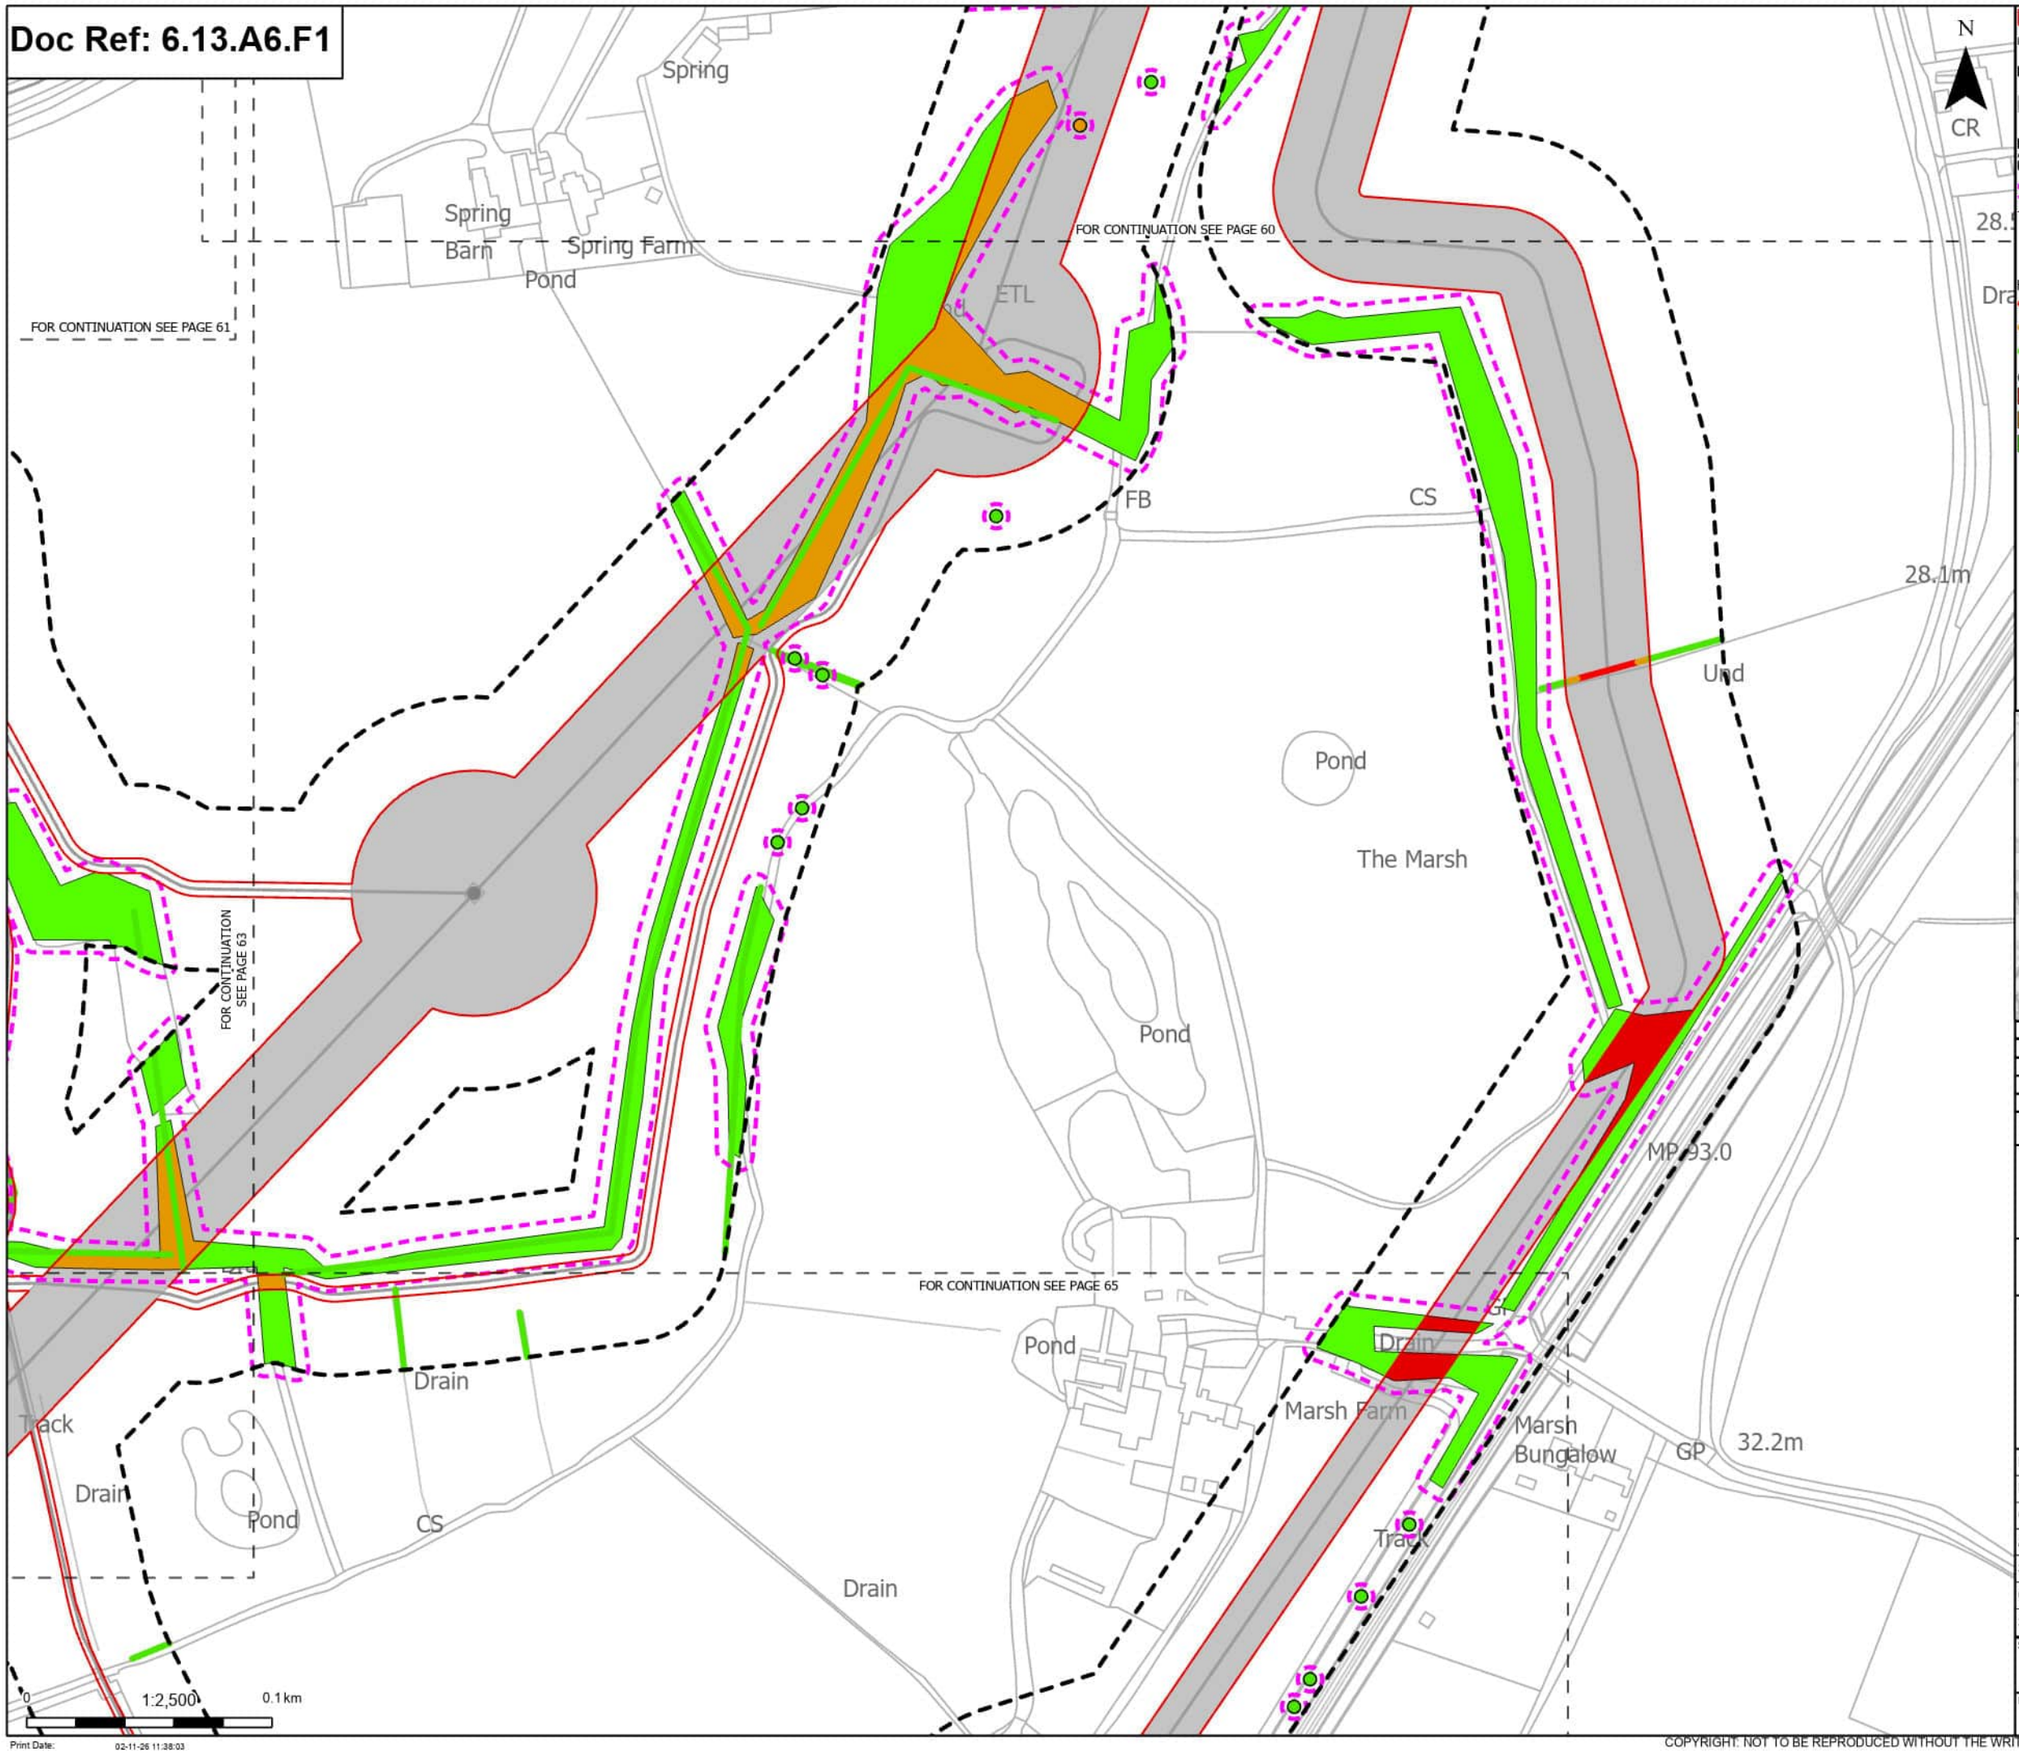

Order Limits
Sheet index cutline

Proposed project design details
Other temporary and permanent construction and operational works

Discipline specific constraints
Arboriculture Study Area
Root protection area

Trees - Impact
Potentially Affected
Unaffected

Hedgerow - Impact
Removed
Potentially Affected
Unaffected

Groups of trees - Impact
Removed
Potentially Affected
Unaffected

Note: The proposed overhead line alignment and proposed underground cable alignment together comprise the alignment. For further details regarding the design, please refer to Figures 4.1 (document reference 6.4.F1) and 4.2 (document reference 6.4.F2).

Notes: Background mapping information has been reproduced from the Ordnance Survey by permission of Ordnance Survey of the Controller of His Majesty's Stationery Office. © Crown copyright and database rights (2025) Licence OS100024241 and AC0000807948; © Crown copyright and database rights 2025 Ordnance Survey AC0000808122, Contains public sector information licensed under the Open Government Licence v3.0, © National Grid UK



Rev	Date	Description	Drawn	Check	Approv
B	Aug 2025	FOR DCO APPLICATION	JAL	AF	KB
A	Aug 2025	FOR DCO APPLICATION	JAL	AF	KB

nationalgrid

PROJECT: Norwich to Tilbury

Planning Inspectorate App Number: EN020027
Regulation 5(2)(a)

Title:

Figure A13.6.1- Landscape and Visual Arboriculture Impacts Plan
Page 64 of 396

Designed	M. Watson	Date	February 26
Drawn	J. Acero Leon	Date	February 26
Checked	A. Fell	Date	February 26
Approved	K. Burrows	Date	February 26
Scale:	1:2,500	Datum:	AOD
Original Size:	A3	Grid:	OS
Suitability Code:	A2	Project Number:	10059280


Suitability Description:
Accepted as Concept Stage

Drawing Number: 10059280-ARC-EBD-ZZ-DR-ZZ-00393
Revision: B

Print Date: 02-11-26 11:38:03

COPYRIGHT: NOT TO BE REPRODUCED WITHOUT THE WRITTEN PERMISSION OF NATIONAL GRID ELECTRICITY TRANSMISSION Plc

Doc Ref: 6.13.A6.F1

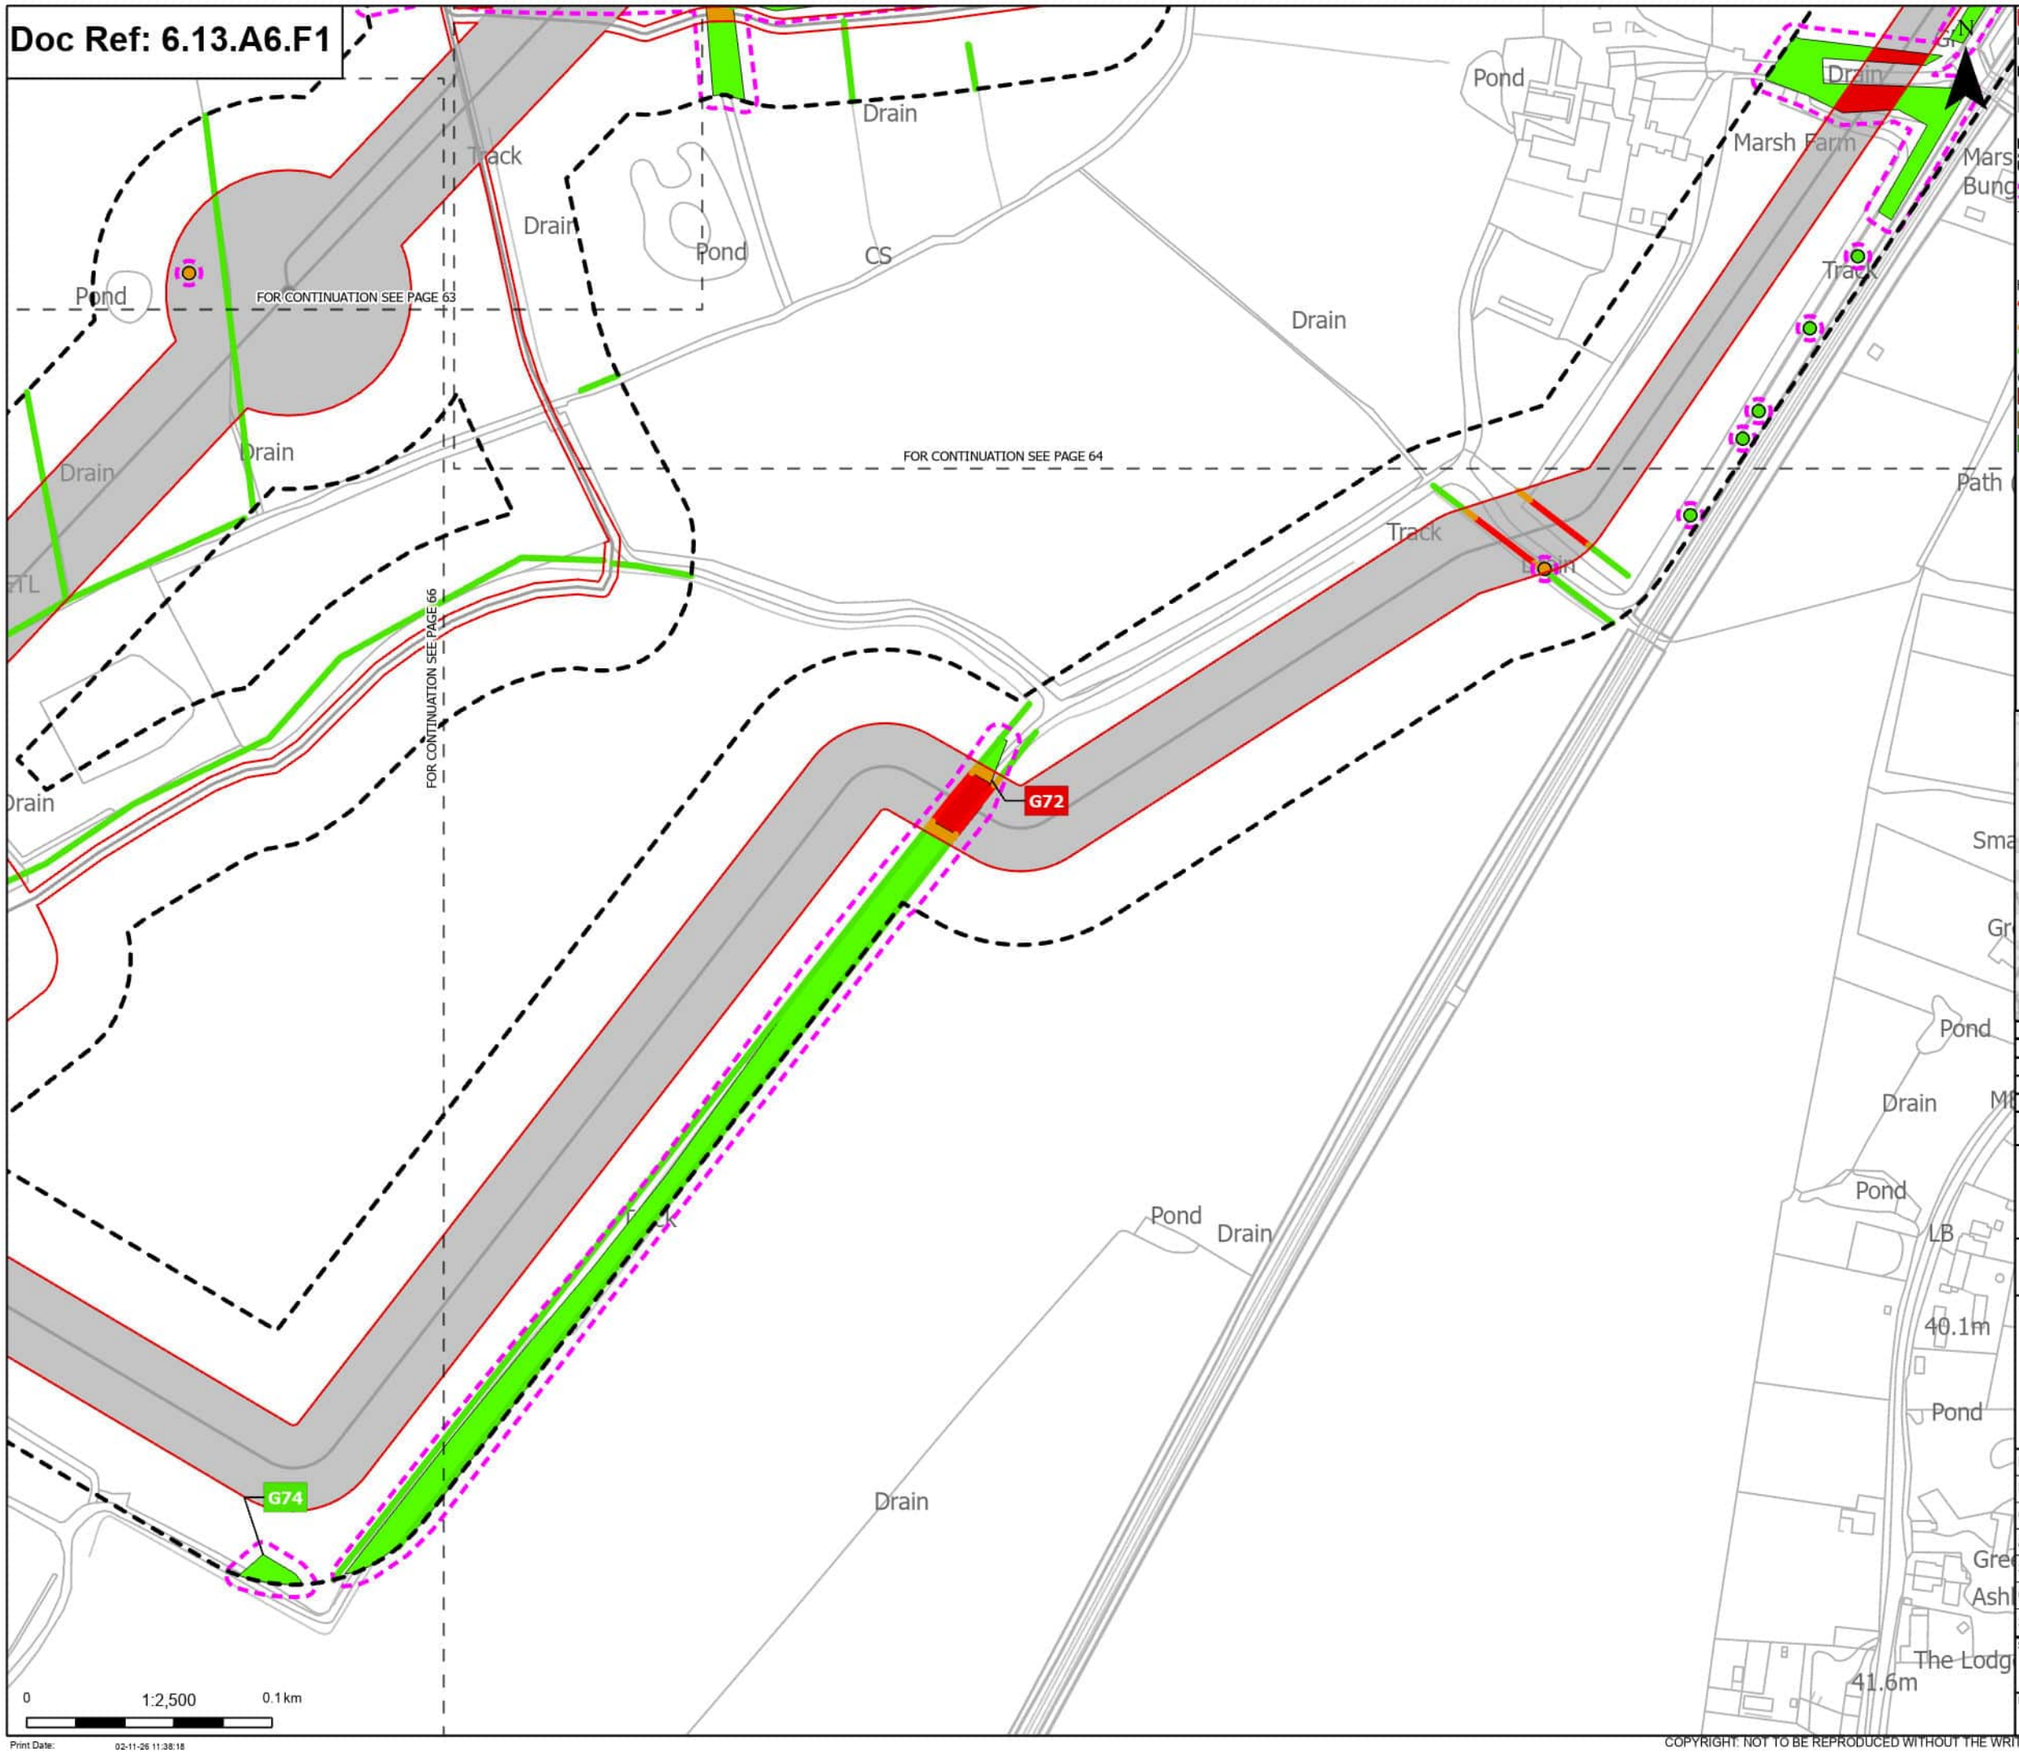

Order Limits
Sheet index cutline

Proposed project design details
Other temporary and permanent construction and operational works

Discipline specific constraints
Arboriculture Study Area
Root protection area

Trees - Impact
Potentially Affected
Unaffected

Hedgerow - Impact
Removed
Potentially Affected
Unaffected

Groups of trees - Impact
Removed
Potentially Affected
Unaffected

Note: The proposed overhead line alignment and proposed underground cable alignment together comprise the alignment. For further details regarding the design, please refer to Figures 4.1 (document reference 6.4.F1) and 4.2 (document reference 6.4.F2).

Notes: Background mapping information has been reproduced from the Ordnance Survey by permission of Ordnance Survey of the Controller of His Majesty's Stationery Office. © Crown copyright and database rights (2025) Licence OS100024241 and AC0000807948; © Crown copyright and database rights 2025 Ordnance Survey AC0000808122, Contains public sector information licensed under the Open Government Licence v3.0, © National Grid UK



Rev	Date	Description	Drawn	Check	Approv
B	Aug 2025	FOR DCO APPLICATION	JAL	AF	KB
A	Aug 2025	FOR DCO APPLICATION	JAL	AF	KB

nationalgrid

PROJECT:
Norwich to Tilbury

Planning Inspectorate App Number: EN020027
Regulation 5(2)(a)

Title:

Figure A13.6.1- Landscape and Visual Arboriculture Impacts Plan
Page 65 of 396

Designed	M. Watson	Date	February 26
Drawn	J. Acero Leon	Date	February 26
Checked	A. Fell	Date	February 26
Approved	K. Burrows	Date	February 26
Scale:	1:2,500	Datum:	AOD
Original Size:	A3	Grid:	OS
Suitability Code:	A2	Project Number:	10059280


Suitability Description:
Accepted as Concept Stage

Drawing Number: 10059280-ARC-EBD-ZZ-DR-ZZ-00393
Revision: B

Print Date: 02-11-26 11:38:18

COPYRIGHT: NOT TO BE REPRODUCED WITHOUT THE WRITTEN PERMISSION OF NATIONAL GRID ELECTRICITY TRANSMISSION Plc

Doc Ref: 6.13.A6.F1

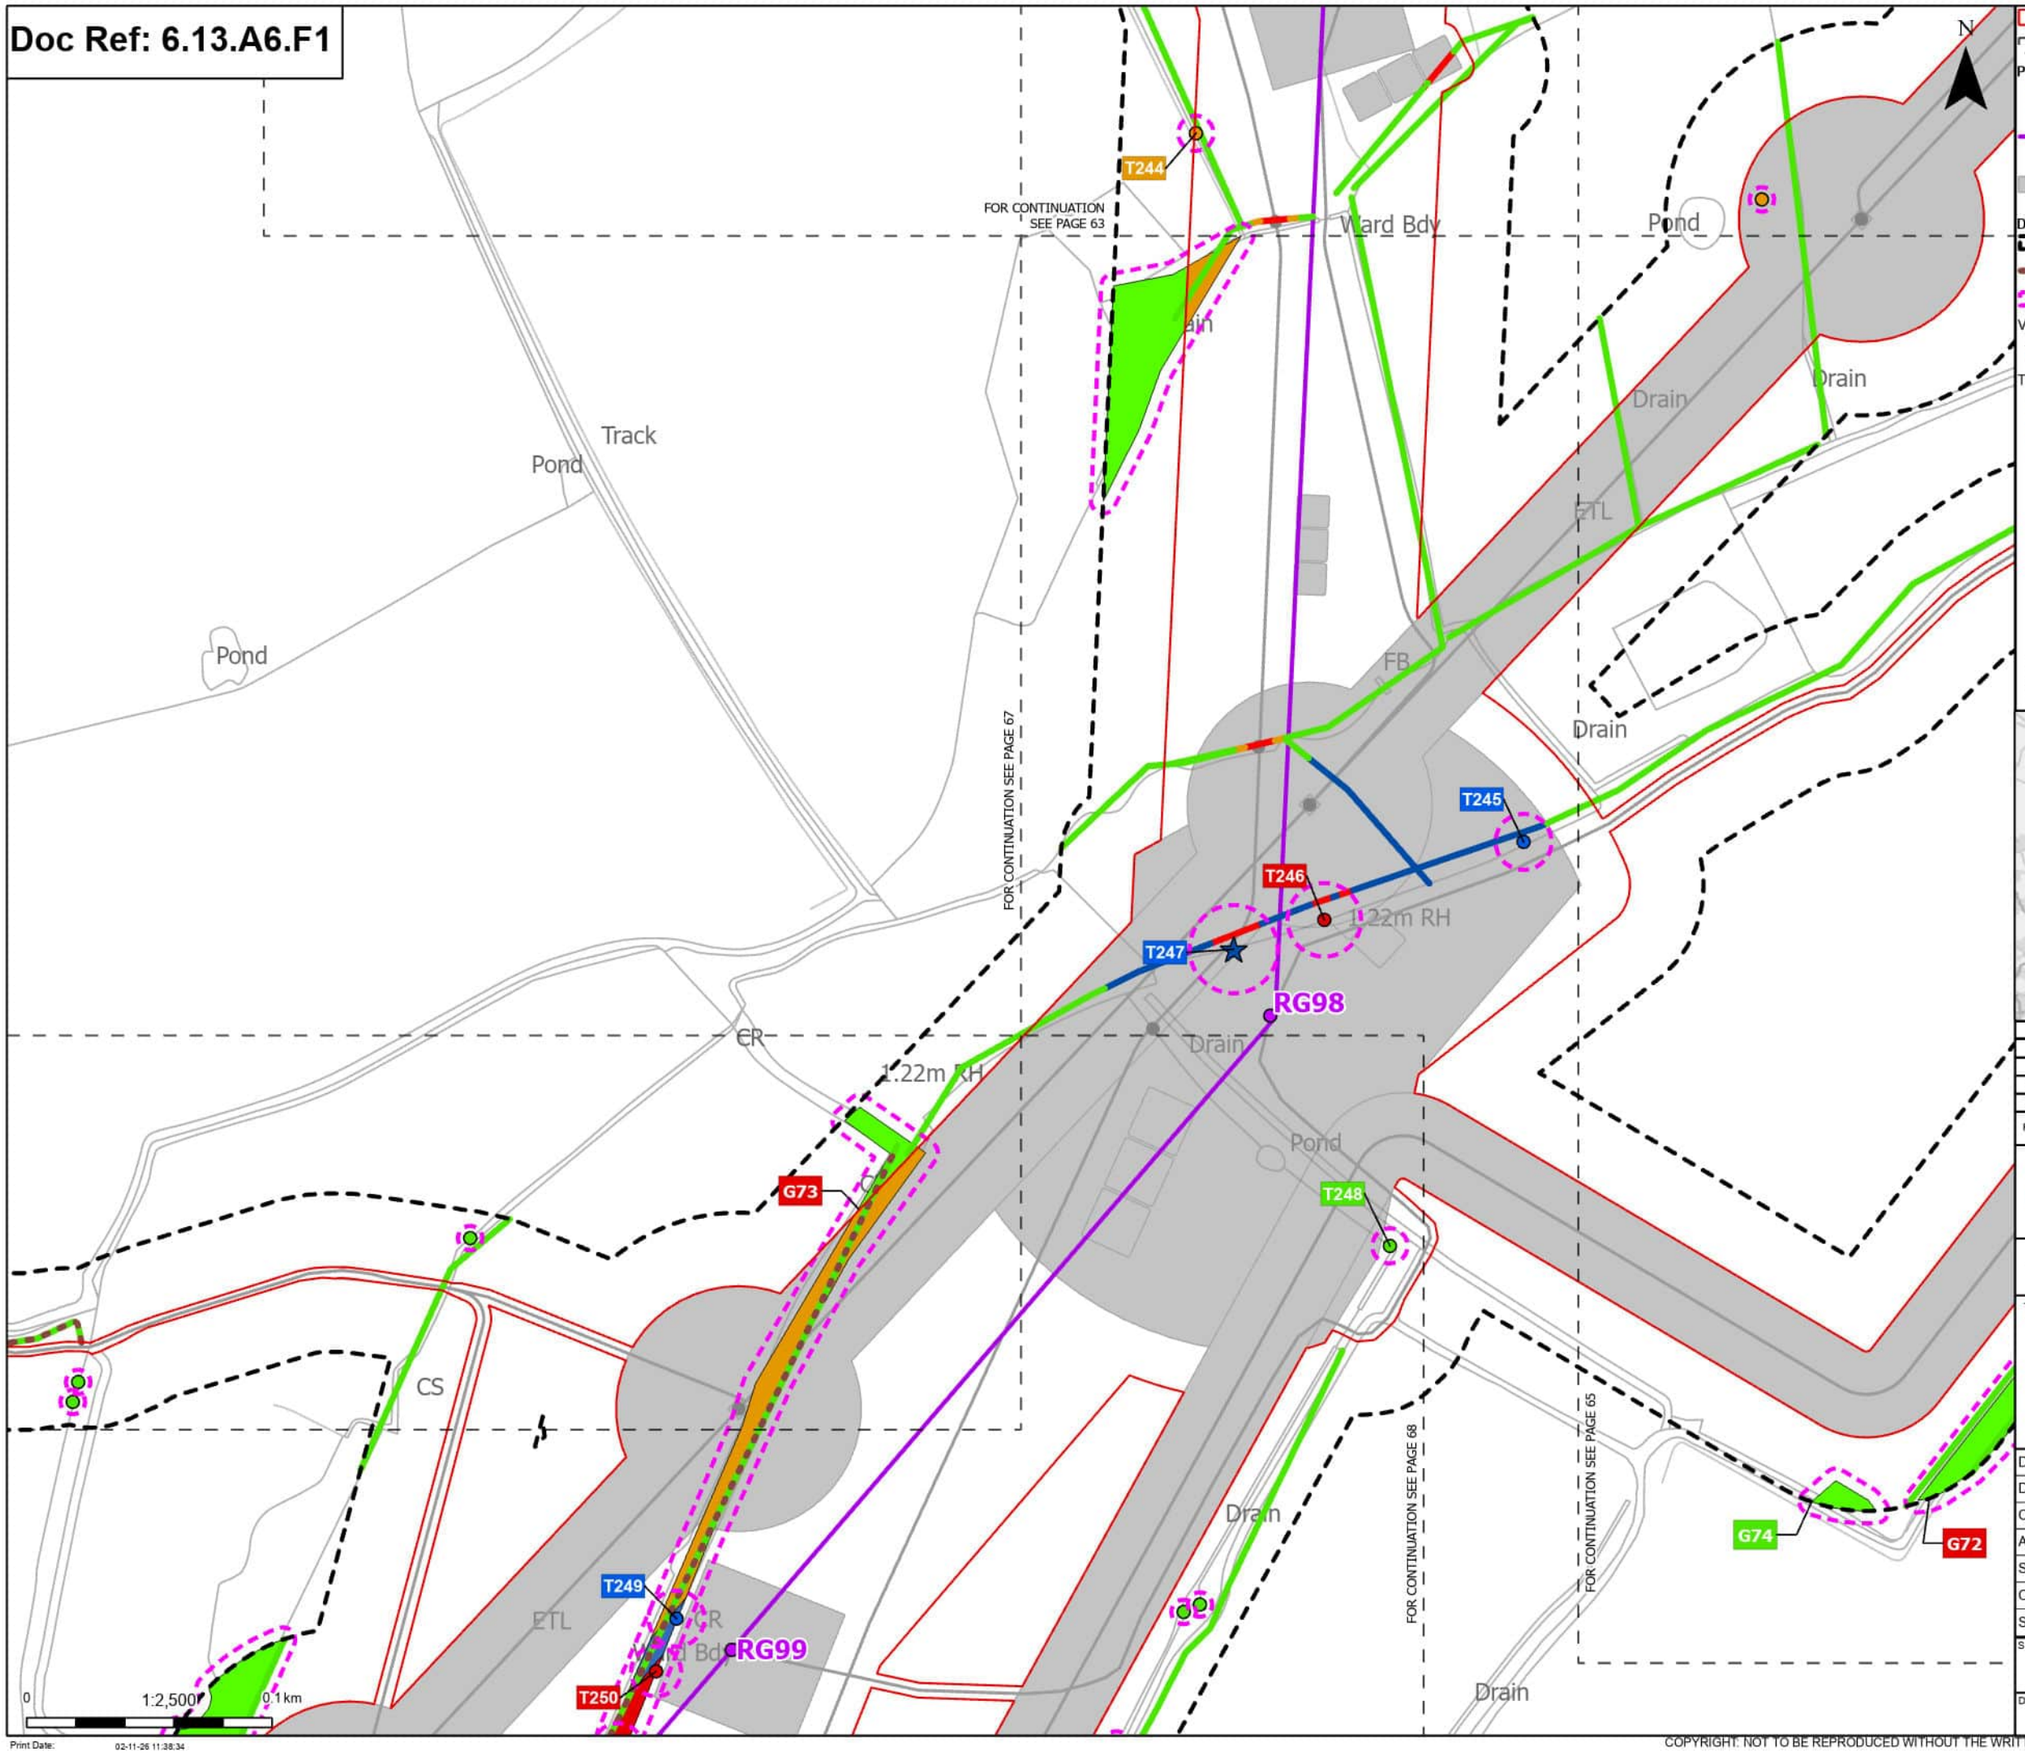

Order Limits
Sheet index cutline

Proposed project design details
Proposed standard lattice pylon location
Proposed overhead line alignment
Other temporary and permanent construction and operational works

Discipline specific constraints
Arboriculture Study Area
Important Hedgerows
Root protection area

Veteran Trees - Impact
Affected Managed

Trees - Impact
Removed
Affected Managed
Potentially Affected
Unaffected

Hedgerow - Impact
Removed
Affected Managed
Potentially Affected
Unaffected

Groups of trees - Impact
Removed
Affected Managed
Potentially Affected
Unaffected

Note: The proposed overhead line alignment and proposed underground cable alignment together comprise the alignment. For further details regarding the design, please refer to Figures 4.1 (document reference 6.4.F1) and 4.2 (document reference 6.4.F2).

Notes: Background mapping information has been reproduced from the Ordnance Survey by permission of Ordnance Survey of the Controller of His Majesty's Stationery Office. © Crown copyright and database rights (2025) Licence OS100024241 and AC0000807948; © Crown copyright and database rights 2025 Ordnance Survey AC0000808122, Contains public sector information licensed under the Open Government Licence v3.0, © National Grid UK



Rev	Date	Description	Drawn	Check	Approv
B	Aug 2025	FOR DCO APPLICATION	JAL	AF	KB
A	Aug 2025	FOR DCO APPLICATION	JAL	AF	KB

nationalgrid

PROJECT: Norwich to Tilbury

Planning Inspectorate App Number: EN020027
Regulation 5(2)(a)

Title:

Figure A13.6.1- Landscape and Visual Arboriculture Impacts Plan
Page 66 of 396

Designed	M. Watson	Date	February 26
Drawn	J. Acero Leon	Date	February 26
Checked	A. Fell	Date	February 26
Approved	K. Burrows	Date	February 26
Scale:	1:2,500	Datum:	AOD
Original Size:	A3	Grid:	OS
Suitability Code:	A2	Project Number:	10059280

Suitability Description:
Accepted as Concept Stage

Drawing Number: 10059280-ARC-EBD-ZZ-DR-ZZ-00393
Revision: B

Print Date: 02-11-26 11:38:34

COPYRIGHT: NOT TO BE REPRODUCED WITHOUT THE WRITTEN PERMISSION OF NATIONAL GRID ELECTRICITY TRANSMISSION Plc

Doc Ref: 6.13.A6.F1

T245
Pond
CS
Def
T242
N
FOR CONTINUATION SEE PAGE 62
FOR CONTINUATION SEE PAGE 63
FOR CONTINUATION SEE PAGE 66
Und
Track
Pond
Track
Pond
Track
FOR CONTINUATION SEE PAGE 68
CR
1.22m RH
G73
CS
0
1:2,500
0.1 km
Print Date: 02-11-26 11:38:50

Order Limits
Sheet index cutline

Proposed project design details
Proposed overhead line alignment
Other temporary and permanent construction and operational works

Discipline specific constraints
Arboriculture Study Area
Important Hedgerows
Root protection area

Trees - Impact
Unaffected

Hedgerow - Impact
Unaffected

Groups of trees - Impact
Potentially Affected
Unaffected

Note: The proposed overhead line alignment and proposed underground cable alignment together comprise the alignment. For further details regarding the design, please refer to Figures 4.1 (document reference 6.4.F1) and 4.2 (document reference 6.4.F2).

Notes: Background mapping information has been reproduced from the Ordnance Survey by permission of Ordnance Survey of the Controller of His Majesty's Stationery Office. © Crown copyright and database rights (2025) Licence OS100024241 and AC0000807948; © Crown copyright and database rights 2025 Ordnance Survey AC0000808122, Contains public sector information licensed under the Open Government Licence v3.0, © National Grid UK



Rev	Date	Description	Drawn	Check	Approv
B	Aug 2025	FOR DCO APPLICATION	JAL	AF	KB
A	Aug 2025	FOR DCO APPLICATION	JAL	AF	KB

nationalgrid

PROJECT: Norwich to Tilbury

Planning Inspectorate App Number: EN020027
Regulation 5(2)(a)

Title:

Figure A13.6.1- Landscape and Visual Arboriculture Impacts Plan
Page 67 of 396


Designed	M. Watson	Date	February 26
Drawn	J. Acero Leon	Date	February 26
Checked	A. Fell	Date	February 26
Approved	K. Burrows	Date	February 26
Scale:	1:2,500	Datum:	AOD
Original Size:	A3	Grid:	OS
Suitability Code:	A2	Project Number:	10059280

Suitability Description:
Accepted as Concept Stage

Drawing Number: 10059280-ARC-EBD-ZZ-DR-ZZ-00393
Revision: B

COPYRIGHT: NOT TO BE REPRODUCED WITHOUT THE WRITTEN PERMISSION OF NATIONAL GRID ELECTRICITY TRANSMISSION Plc

Doc Ref: 6.13.A6.F1

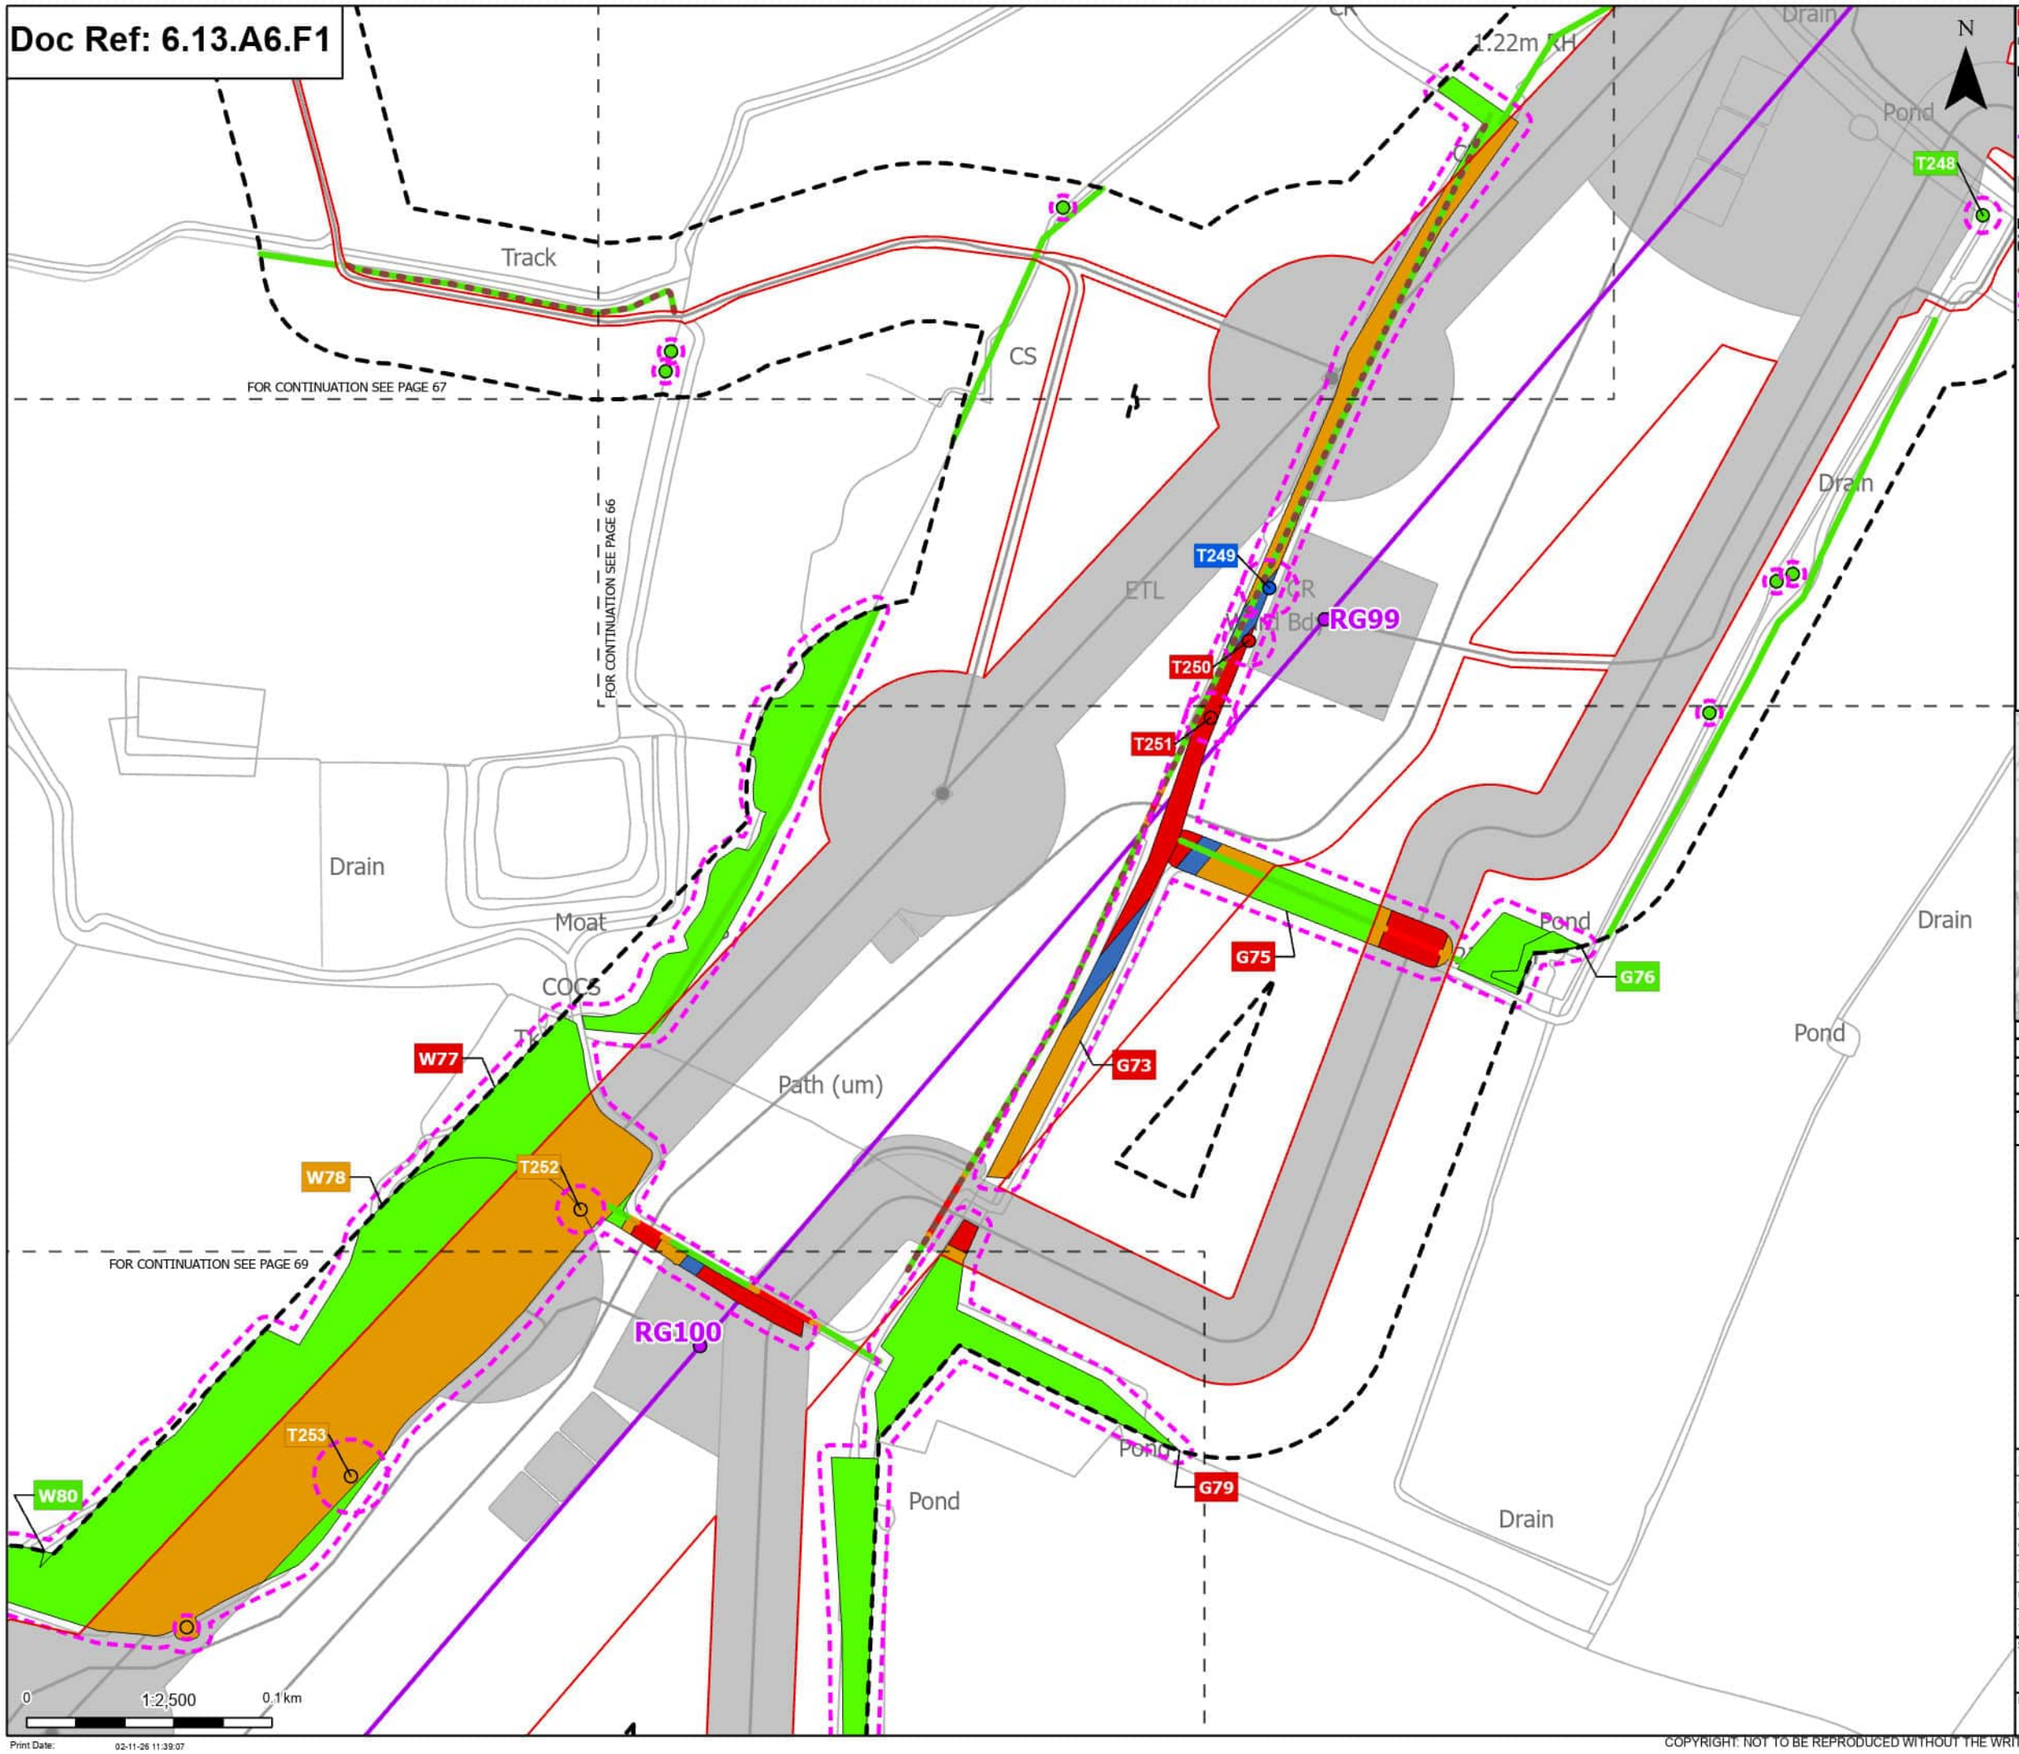

Order Limits
Sheet index cutline

Proposed project design details
- Proposed standard lattice pylon location
- Proposed overhead line alignment
- Other temporary and permanent construction and operational works

Discipline specific constraints
- Arboriculture Study Area
- Important Hedgerows
- Root protection area

Trees - Impact
- Removed
- Affected Managed
- Potentially Affected
- Unaffected

Hedgerow - Impact
- Removed
- Potentially Affected
- Unaffected

Groups of trees - Impact
- Removed
- Affected Managed
- Potentially Affected
- Unaffected

Note: The proposed overhead line alignment and proposed underground cable alignment together comprise the alignment. For further details regarding the design, please refer to Figures 4.1 (document reference 6.4.F1) and 4.2 (document reference 6.4.F2).

Notes: Background mapping information has been reproduced from the Ordnance Survey by permission of Ordnance Survey of the Controller of His Majesty's Stationery Office. © Crown copyright and database rights (2025) Licence OS100024241 and AC0000807948; © Crown copyright and database rights 2025 Ordnance Survey AC0000808122, Contains public sector information licensed under the Open Government Licence v3.0, © National Grid UK



Rev	Date	Description	Drawn	Check	Approv
B	Aug 2025	FOR DCO APPLICATION	JAL	AF	KB
A	Aug 2025	FOR DCO APPLICATION	JAL	AF	KB

nationalgrid

PROJECT: Norwich to Tilbury

Planning Inspectorate App Number: EN020027
Regulation 5(2)(a)

Title:

Figure A13.6.1- Landscape and Visual Arboriculture Impacts Plan
Page 68 of 396

Designed	M. Watson	Date	February 26
Drawn	J. Acero Leon	Date	February 26
Checked	A. Fell	Date	February 26
Approved	K. Burrows	Date	February 26
Scale:	1:2,500	Datum:	AOD
Original Size:	A3	Grid:	OS
Suitability Code:	A2	Project Number:	10059280


Suitability Description:
Accepted as Concept Stage

Drawing Number: 10059280-ARC-EBD-ZZ-DR-ZZ-00393
Revision: B

Print Date: 02-11-26 11:39:07

COPYRIGHT: NOT TO BE REPRODUCED WITHOUT THE WRITTEN PERMISSION OF NATIONAL GRID ELECTRICITY TRANSMISSION Plc

Doc Ref: 6.13.A6.F1

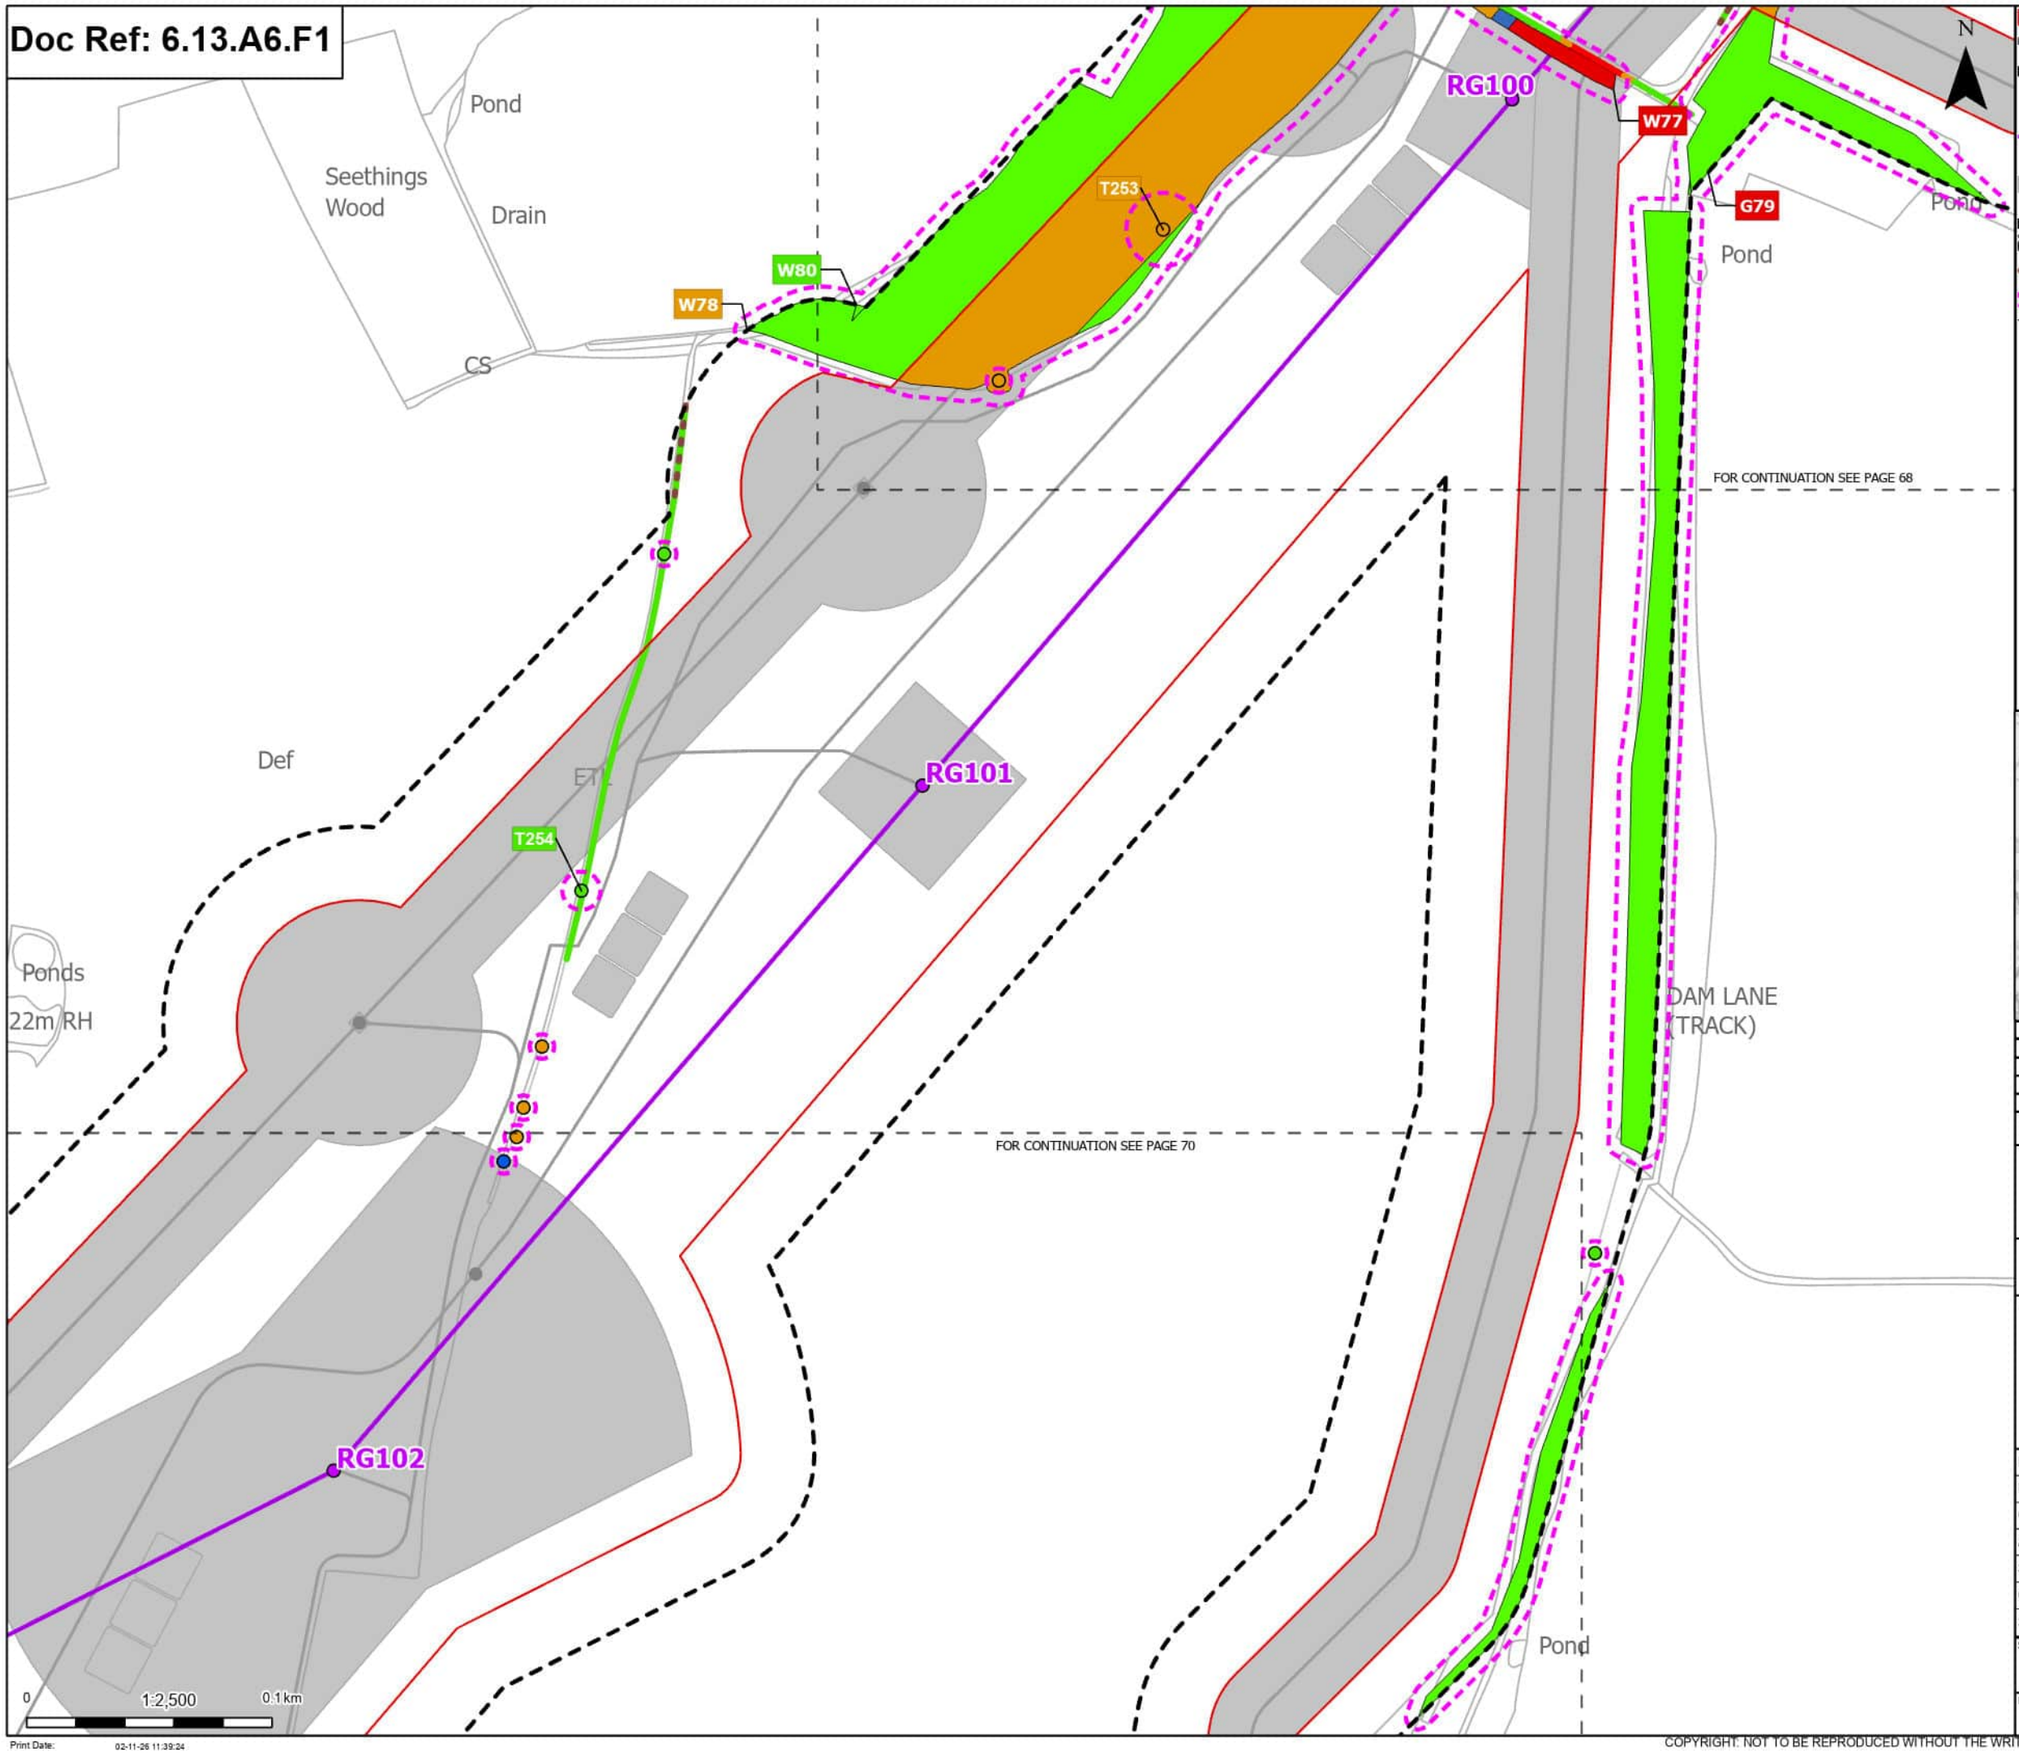

Order Limits
Sheet index cutline

Proposed project design details
- Proposed standard lattice pylon location
- Proposed overhead line alignment
- Other temporary and permanent construction and operational works

Discipline specific constraints
- Arboriculture Study Area
- Important Hedgerows
- Root protection area

Trees - Impact
- Affected Managed
- Potentially Affected
- Unaffected

Hedgerow - Impact
- Removed
- Potentially Affected
- Unaffected

Groups of trees - Impact
- Removed
- Affected Managed
- Potentially Affected
- Unaffected

Note: The proposed overhead line alignment and proposed underground cable alignment together comprise the alignment. For further details regarding the design, please refer to Figures 4.1 (document reference 6.4.F1) and 4.2 (document reference 6.4.F2).

Notes: Background mapping information has been reproduced from the Ordnance Survey by permission of Ordnance Survey of the Controller of His Majesty's Stationery Office. © Crown copyright and database rights (2025) Licence OS100024241 and AC0000807948; © Crown copyright and database rights 2025 Ordnance Survey AC0000808122, Contains public sector information licensed under the Open Government Licence v3.0, © National Grid UK



Rev	Date	Description	Drawn	Check	Approv
B	Aug 2025	FOR DCO APPLICATION	JAL	AF	KB
A	Aug 2025	FOR DCO APPLICATION	JAL	AF	KB

nationalgrid

PROJECT: Norwich to Tilbury

Planning Inspectorate App Number: EN020027
Regulation 5(2)(a)

Title:

Figure A13.6.1- Landscape and Visual Arboriculture Impacts Plan
Page 69 of 396

Designed	M. Watson	Date	February 26
Drawn	J. Acero Leon	Date	February 26
Checked	A. Fell	Date	February 26
Approved	K. Burrows	Date	February 26
Scale:	1:2,500	Datum:	AOD
Original Size:	A3	Grid:	OS
Suitability Code:	A2	Project Number:	10059280

Suitability Description: Accepted as Concept Stage

Drawing Number: 10059280-ARC-EBD-ZZ-DR-ZZ-00393

Revision: B

Print Date: 02-11-26 11:39:24

COPYRIGHT: NOT TO BE REPRODUCED WITHOUT THE WRITTEN PERMISSION OF NATIONAL GRID ELECTRICITY TRANSMISSION Plc

Doc Ref: 6.13.A6.F1

RG102

RG103

T256

T258

47.9m

49.2m

FOR CONTINUATION SEE PAGE 69

FOR CONTINUATION SEE PAGE 71

DAM LANE

MELLISASH ROAD

Mellis Lodge

Halls Croft

Pond

Greenlea

Mara House

Ash Hill House

Rusper House

The Granar

Ashtree Far

N

0 1:2,500 0.1 km

Print Date: 02-11-26 11:39:39

Order Limits

Sheet index cutline

Proposed project design details

Proposed standard lattice pylon location

Proposed overhead line alignment

Other temporary and permanent construction and operational works

Discipline specific constraints

Arboriculture Study Area

Root protection area

Trees - Impact

Removed

Affected Managed

Potentially Affected

Unaffected

Groups of trees - Impact

Unaffected

Note: The proposed overhead line alignment and proposed underground cable alignment together comprise the alignment. For further details regarding the design, please refer to Figures 4.1 (document reference 6.4.F1) and 4.2 (document reference 6.4.F2).

Notes: Background mapping information has been reproduced from the Ordnance Survey by permission of Ordnance Survey of the Controller of His Majesty's Stationery Office. © Crown copyright and database rights (2025) Licence OS100024241 and AC0000807948; © Crown copyright and database rights 2025 Ordnance Survey AC0000808122, Contains public sector information licensed under the Open Government Licence v3.0, © National Grid UK



Rev	Date	Description	Drawn	Check	Approv
B	Aug 2025	FOR DCO APPLICATION	JAL	AF	KB
A	Aug 2025	FOR DCO APPLICATION	JAL	AF	KB

nationalgrid

PROJECT: Norwich to Tilbury

Planning Inspectorate App Number: EN020027
Regulation 5(2)(a)

Title:

Figure A13.6.1- Landscape and Visual Arboriculture Impacts Plan
Page 70 of 396

Designed	M. Watson	Date	February 26
Drawn	J. Acero Leon	Date	February 26
Checked	A. Fell	Date	February 26
Approved	K. Burrows	Date	February 26
Scale:	1:2,500	Datum:	AOD
Original Size:	A3	Grid:	OS
Suitability Code:	A2	Project Number:	10059280


Suitability Description: Accepted as Concept Stage

Drawing Number: 10059280-ARC-EBD-ZZ-DR-ZZ-00393

Revision: B

COPYRIGHT: NOT TO BE REPRODUCED WITHOUT THE WRITTEN PERMISSION OF NATIONAL GRID ELECTRICITY TRANSMISSION Plc

Doc Ref: 6.13.A6.F1

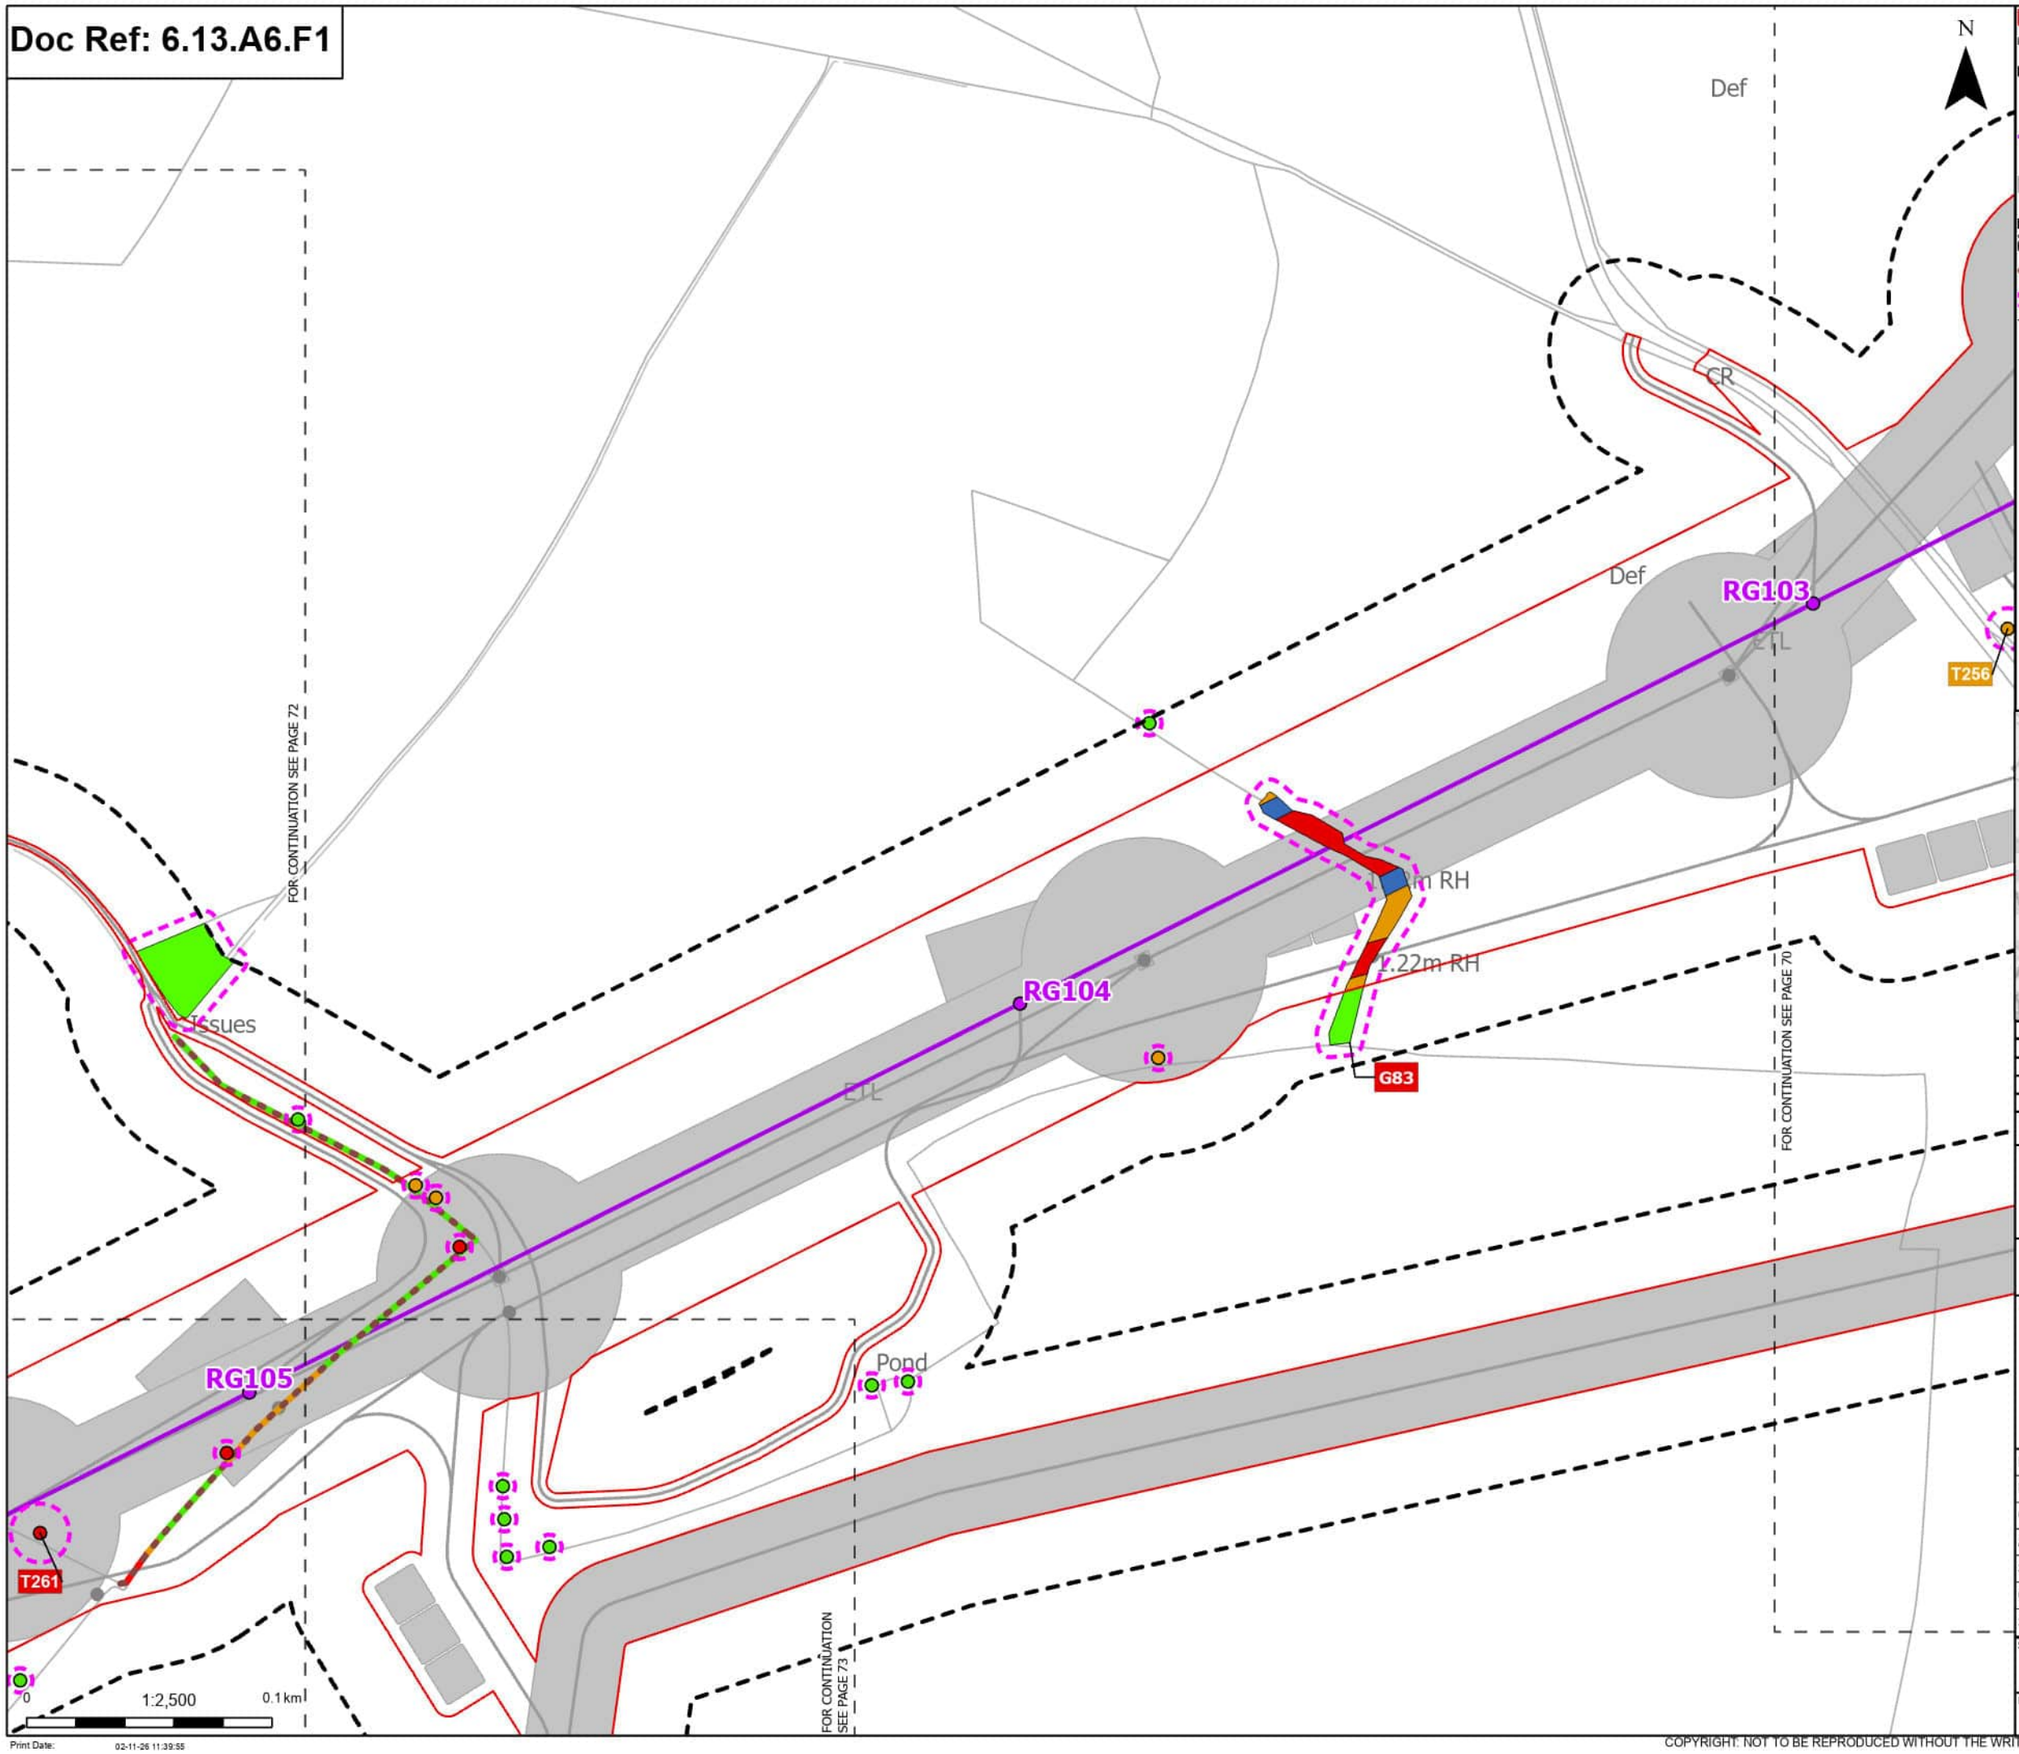

Order Limits
Sheet index cutline

Proposed project design details
- Proposed standard lattice pylon location
- Proposed overhead line alignment
- Other temporary and permanent construction and operational works

Discipline specific constraints
- Arboriculture Study Area
- Important Hedgerows
- Root protection area

Trees - Impact
- Removed
- Potentially Affected
- Unaffected

Hedgerow - Impact
- Removed
- Potentially Affected
- Unaffected

Groups of trees - Impact
- Removed
- Affected Managed
- Potentially Affected
- Unaffected

Note: The proposed overhead line alignment and proposed underground cable alignment together comprise the alignment. For further details regarding the design, please refer to Figures 4.1 (document reference 6.4.F1) and 4.2 (document reference 6.4.F2).

Notes: Background mapping information has been reproduced from the Ordnance Survey by permission of Ordnance Survey of the Controller of His Majesty's Stationery Office. © Crown copyright and database rights (2025) Licence OS100024241 and AC0000807948; © Crown copyright and database rights 2025 Ordnance Survey AC0000808122, Contains public sector information licensed under the Open Government Licence v3.0, © National Grid UK



Rev	Date	Description	Drawn	Check	Approv
B	Aug 2025	FOR DCO APPLICATION	JAL	AF	KB
A	Aug 2025	FOR DCO APPLICATION	JAL	AF	KB

nationalgrid

PROJECT: Norwich to Tilbury

Planning Inspectorate App Number: EN020027
Regulation 5(2)(a)

Title:

Figure A13.6.1- Landscape and Visual Arboriculture Impacts Plan
Page 71 of 396

Designed	M. Watson	Date	February 26
Drawn	J. Acero Leon	Date	February 26
Checked	A. Fell	Date	February 26
Approved	K. Burrows	Date	February 26
Scale:	1:2,500	Datum:	AOD
Original Size:	A3	Grid:	OS
Suitability Code:	A2	Project Number:	10059280

Suitability Description: Accepted as Concept Stage


Drawing Number: 10059280-ARC-EBD-ZZ-DR-ZZ-00393

Revision: B

Print Date: 02-11-26 11:39:55

COPYRIGHT: NOT TO BE REPRODUCED WITHOUT THE WRITTEN PERMISSION OF NATIONAL GRID ELECTRICITY TRANSMISSION Plc

Doc Ref: 6.13.A6.F1

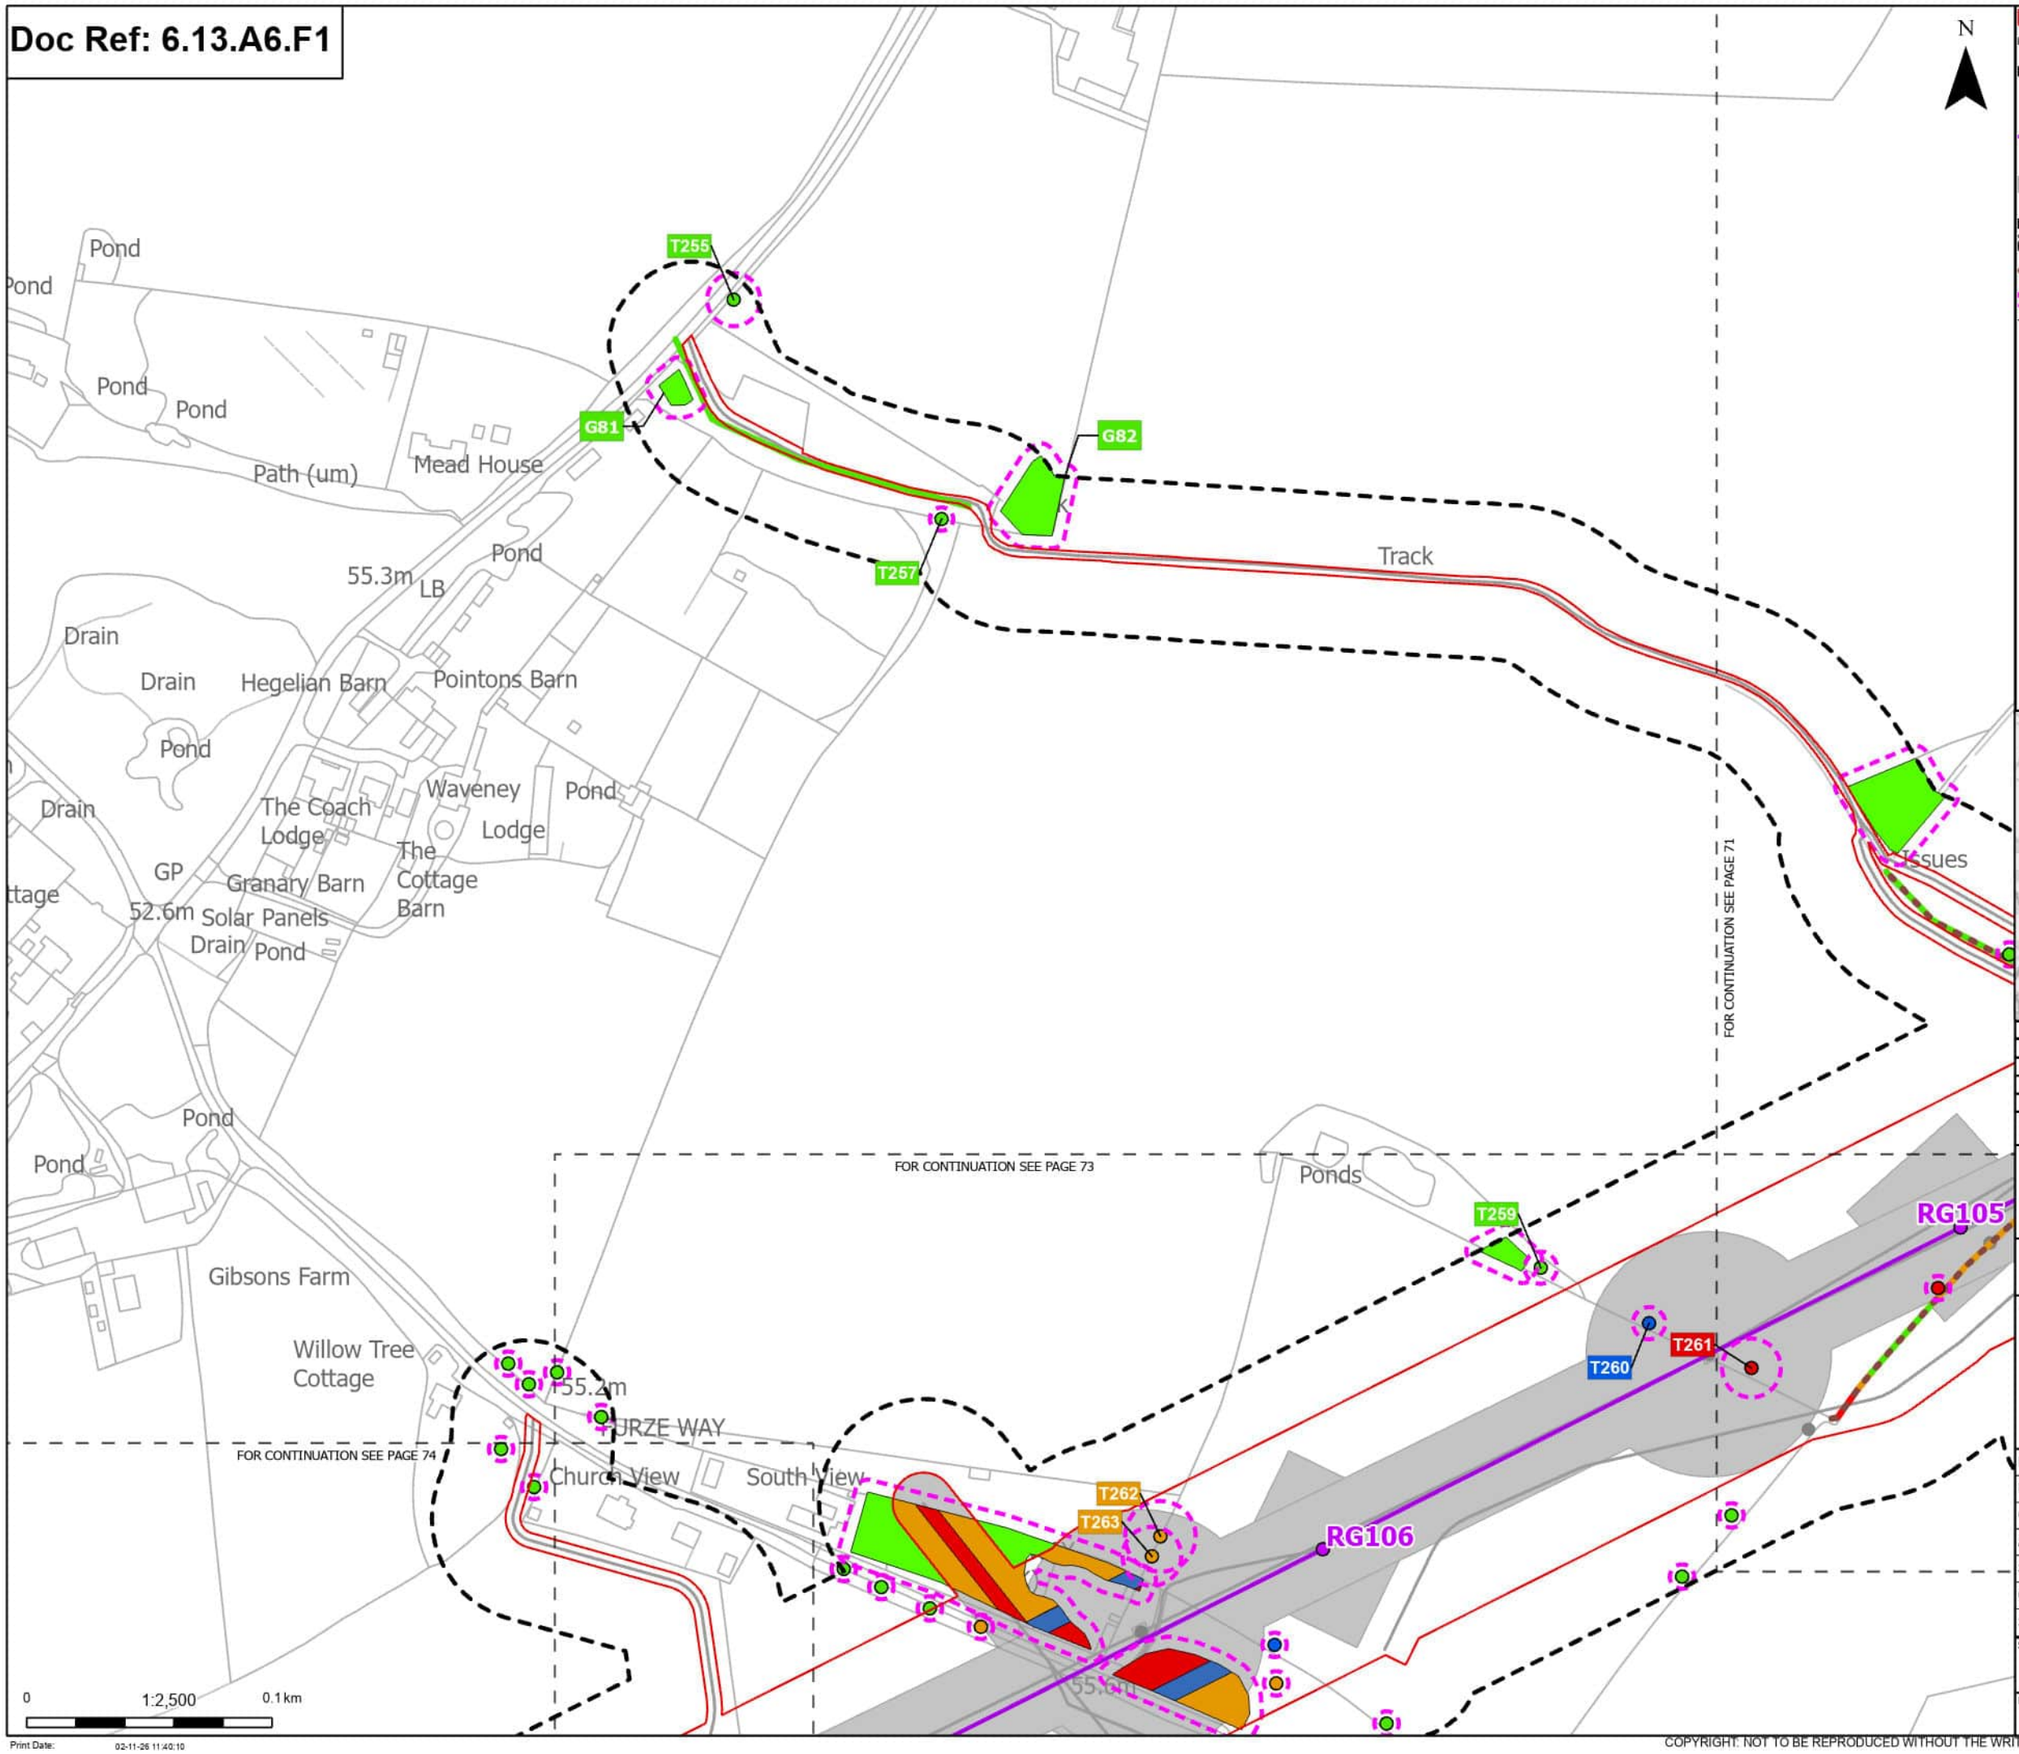

Order Limits
Sheet index cutline

Proposed project design details
- Proposed standard lattice pylon location
- Proposed overhead line alignment
- Other temporary and permanent construction and operational works

Discipline specific constraints
- Arboriculture Study Area
- Important Hedgerows
- Root protection area

Trees - Impact
- Removed
- Affected Managed
- Potentially Affected
- Unaffected

Hedgerow - Impact
- Removed
- Potentially Affected
- Unaffected

Groups of trees - Impact
- Removed
- Affected Managed
- Potentially Affected
- Unaffected

Note: The proposed overhead line alignment and proposed underground cable alignment together comprise the alignment. For further details regarding the design, please refer to Figures 4.1 (document reference 6.4.F1) and 4.2 (document reference 6.4.F2).

Notes: Background mapping information has been reproduced from the Ordnance Survey by permission of Ordnance Survey of the Controller of His Majesty's Stationery Office. © Crown copyright and database rights (2025) Licence OS100024241 and AC0000807948; © Crown copyright and database rights 2025 Ordnance Survey AC0000808122, Contains public sector information licensed under the Open Government Licence v3.0, © National Grid UK



Rev	Date	Description	Drawn	Check	Approv
B	Aug 2025	FOR DCO APPLICATION	JAL	AF	KB
A	Aug 2025	FOR DCO APPLICATION	JAL	AF	KB

nationalgrid

PROJECT: Norwich to Tilbury

Planning Inspectorate App Number: EN020027
Regulation 5(2)(a)

Title:

Figure A13.6.1- Landscape and Visual Arboriculture Impacts Plan
Page 72 of 396

Designed	M. Watson	Date	February 26
Drawn	J. Acero Leon	Date	February 26
Checked	A. Fell	Date	February 26
Approved	K. Burrows	Date	February 26
Scale:	1:2,500	Datum:	AOD
Original Size:	A3	Grid:	OS
Suitability Code:	A2	Project Number:	10059280


Suitability Description:
Accepted as Concept Stage

Drawing Number: 10059280-ARC-EBD-ZZ-DR-ZZ-00393
Revision: B

Print Date: 02-11-26 11:40:10

COPYRIGHT: NOT TO BE REPRODUCED WITHOUT THE WRITTEN PERMISSION OF NATIONAL GRID ELECTRICITY TRANSMISSION Plc

Doc Ref: 6.13.A6.F1

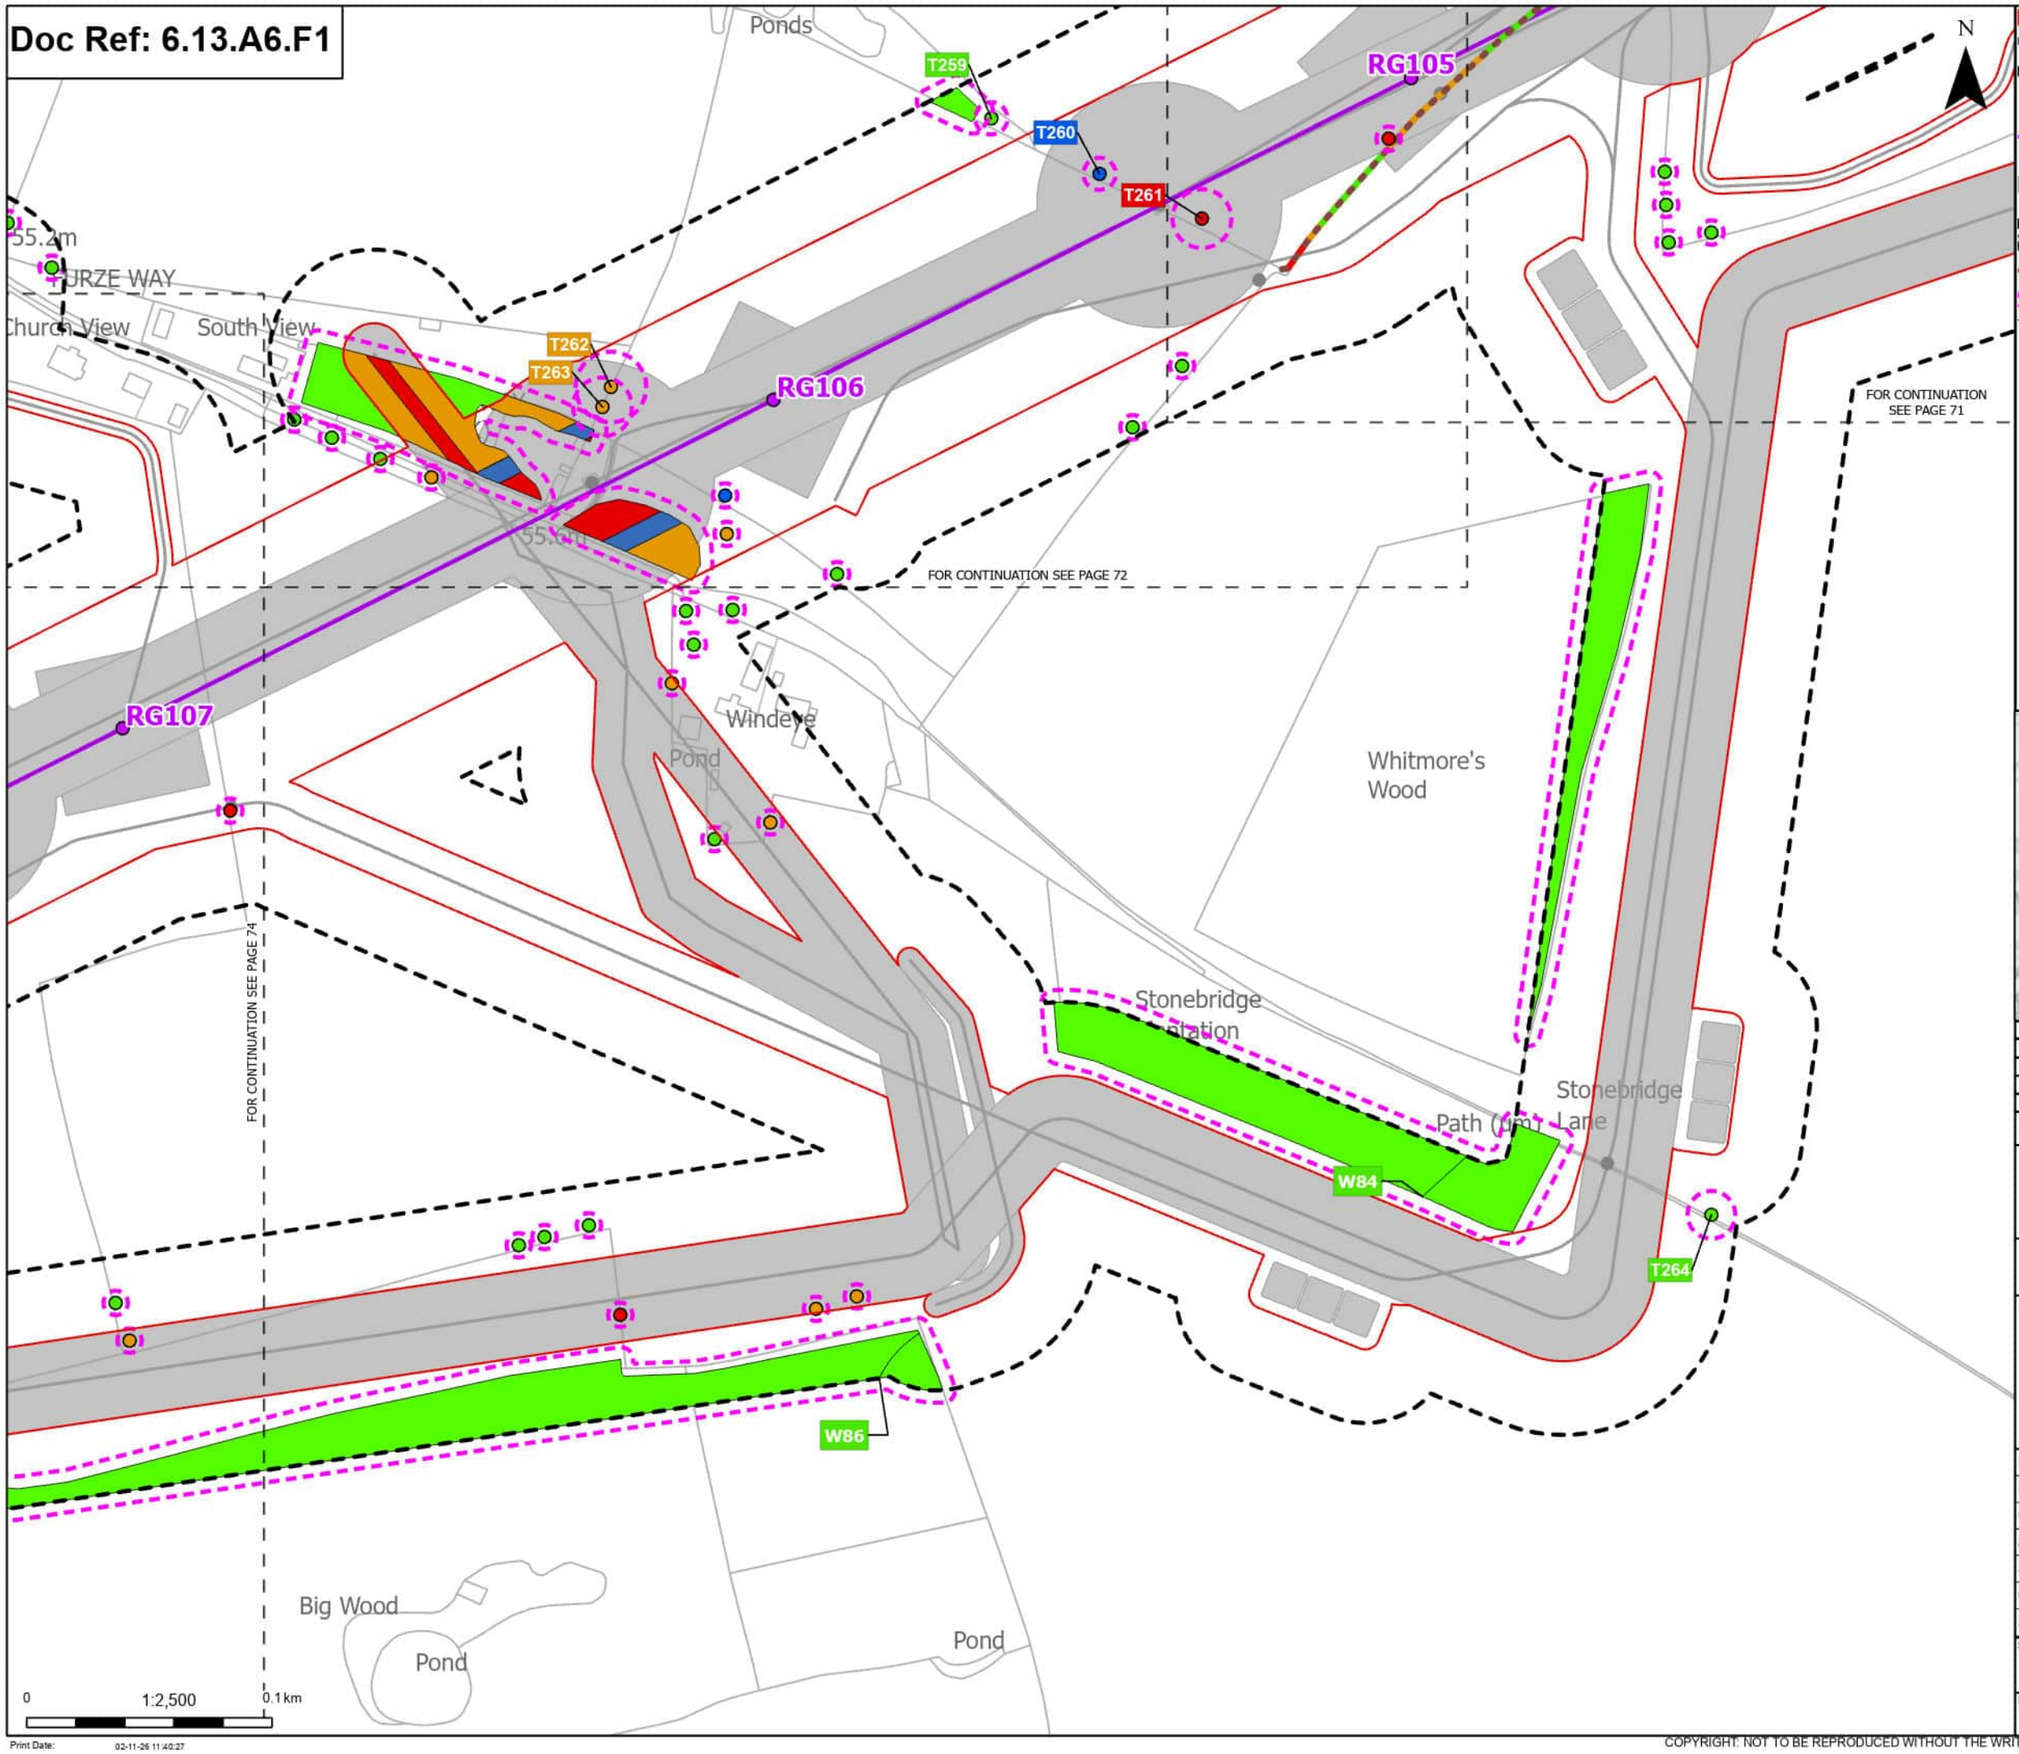

Order Limits
Sheet index cutline

Proposed project design details
- Proposed standard lattice pylon location
- Proposed overhead line alignment
- Other temporary and permanent construction and operational works

Discipline specific constraints
- Arboriculture Study Area
- Important Hedgerows
- Root protection area

Trees - Impact
- Removed
- Affected Managed
- Potentially Affected
- Unaffected

Hedgerow - Impact
- Removed
- Potentially Affected
- Unaffected

Groups of trees - Impact
- Removed
- Affected Managed
- Potentially Affected
- Unaffected

Note: The proposed overhead line alignment and proposed underground cable alignment together comprise the alignment. For further details regarding the design, please refer to Figures 4.1 (document reference 6.4.F1) and 4.2 (document reference 6.4.F2).

Notes: Background mapping information has been reproduced from the Ordnance Survey by permission of Ordnance Survey of the Controller of His Majesty's Stationery Office. © Crown copyright and database rights (2025) Licence OS100024241 and AC0000807948; © Crown copyright and database rights 2025 Ordnance Survey AC0000808122, Contains public sector information licensed under the Open Government Licence v3.0, © National Grid UK



Rev	Date	Description	Drawn	Check	Approv
B	Aug 2025	FOR DCO APPLICATION	JAL	AF	KB
A	Aug 2025	FOR DCO APPLICATION	JAL	AF	KB

nationalgrid

PROJECT: Norwich to Tilbury

Planning Inspectorate App Number: EN020027
Regulation 5(2)(a)

Title:

Figure A13.6.1- Landscape and Visual Arboriculture Impacts Plan
Page 73 of 396

Designed	M. Watson	Date	February 26
Drawn	J. Acero Leon	Date	February 26
Checked	A. Fell	Date	February 26
Approved	K. Burrows	Date	February 26
Scale:	1:2,500	Datum:	AOD
Original Size:	A3	Grid:	OS
Suitability Code:	A2	Project Number:	10059280


Suitability Description:
Accepted as Concept Stage

Drawing Number: 10059280-ARC-EBD-ZZ-DR-ZZ-00393
Revision: B

Print Date: 02-11-26 11:40:27

COPYRIGHT: NOT TO BE REPRODUCED WITHOUT THE WRITTEN PERMISSION OF NATIONAL GRID ELECTRICITY TRANSMISSION Plc

Doc Ref: 6.13.A6.F1

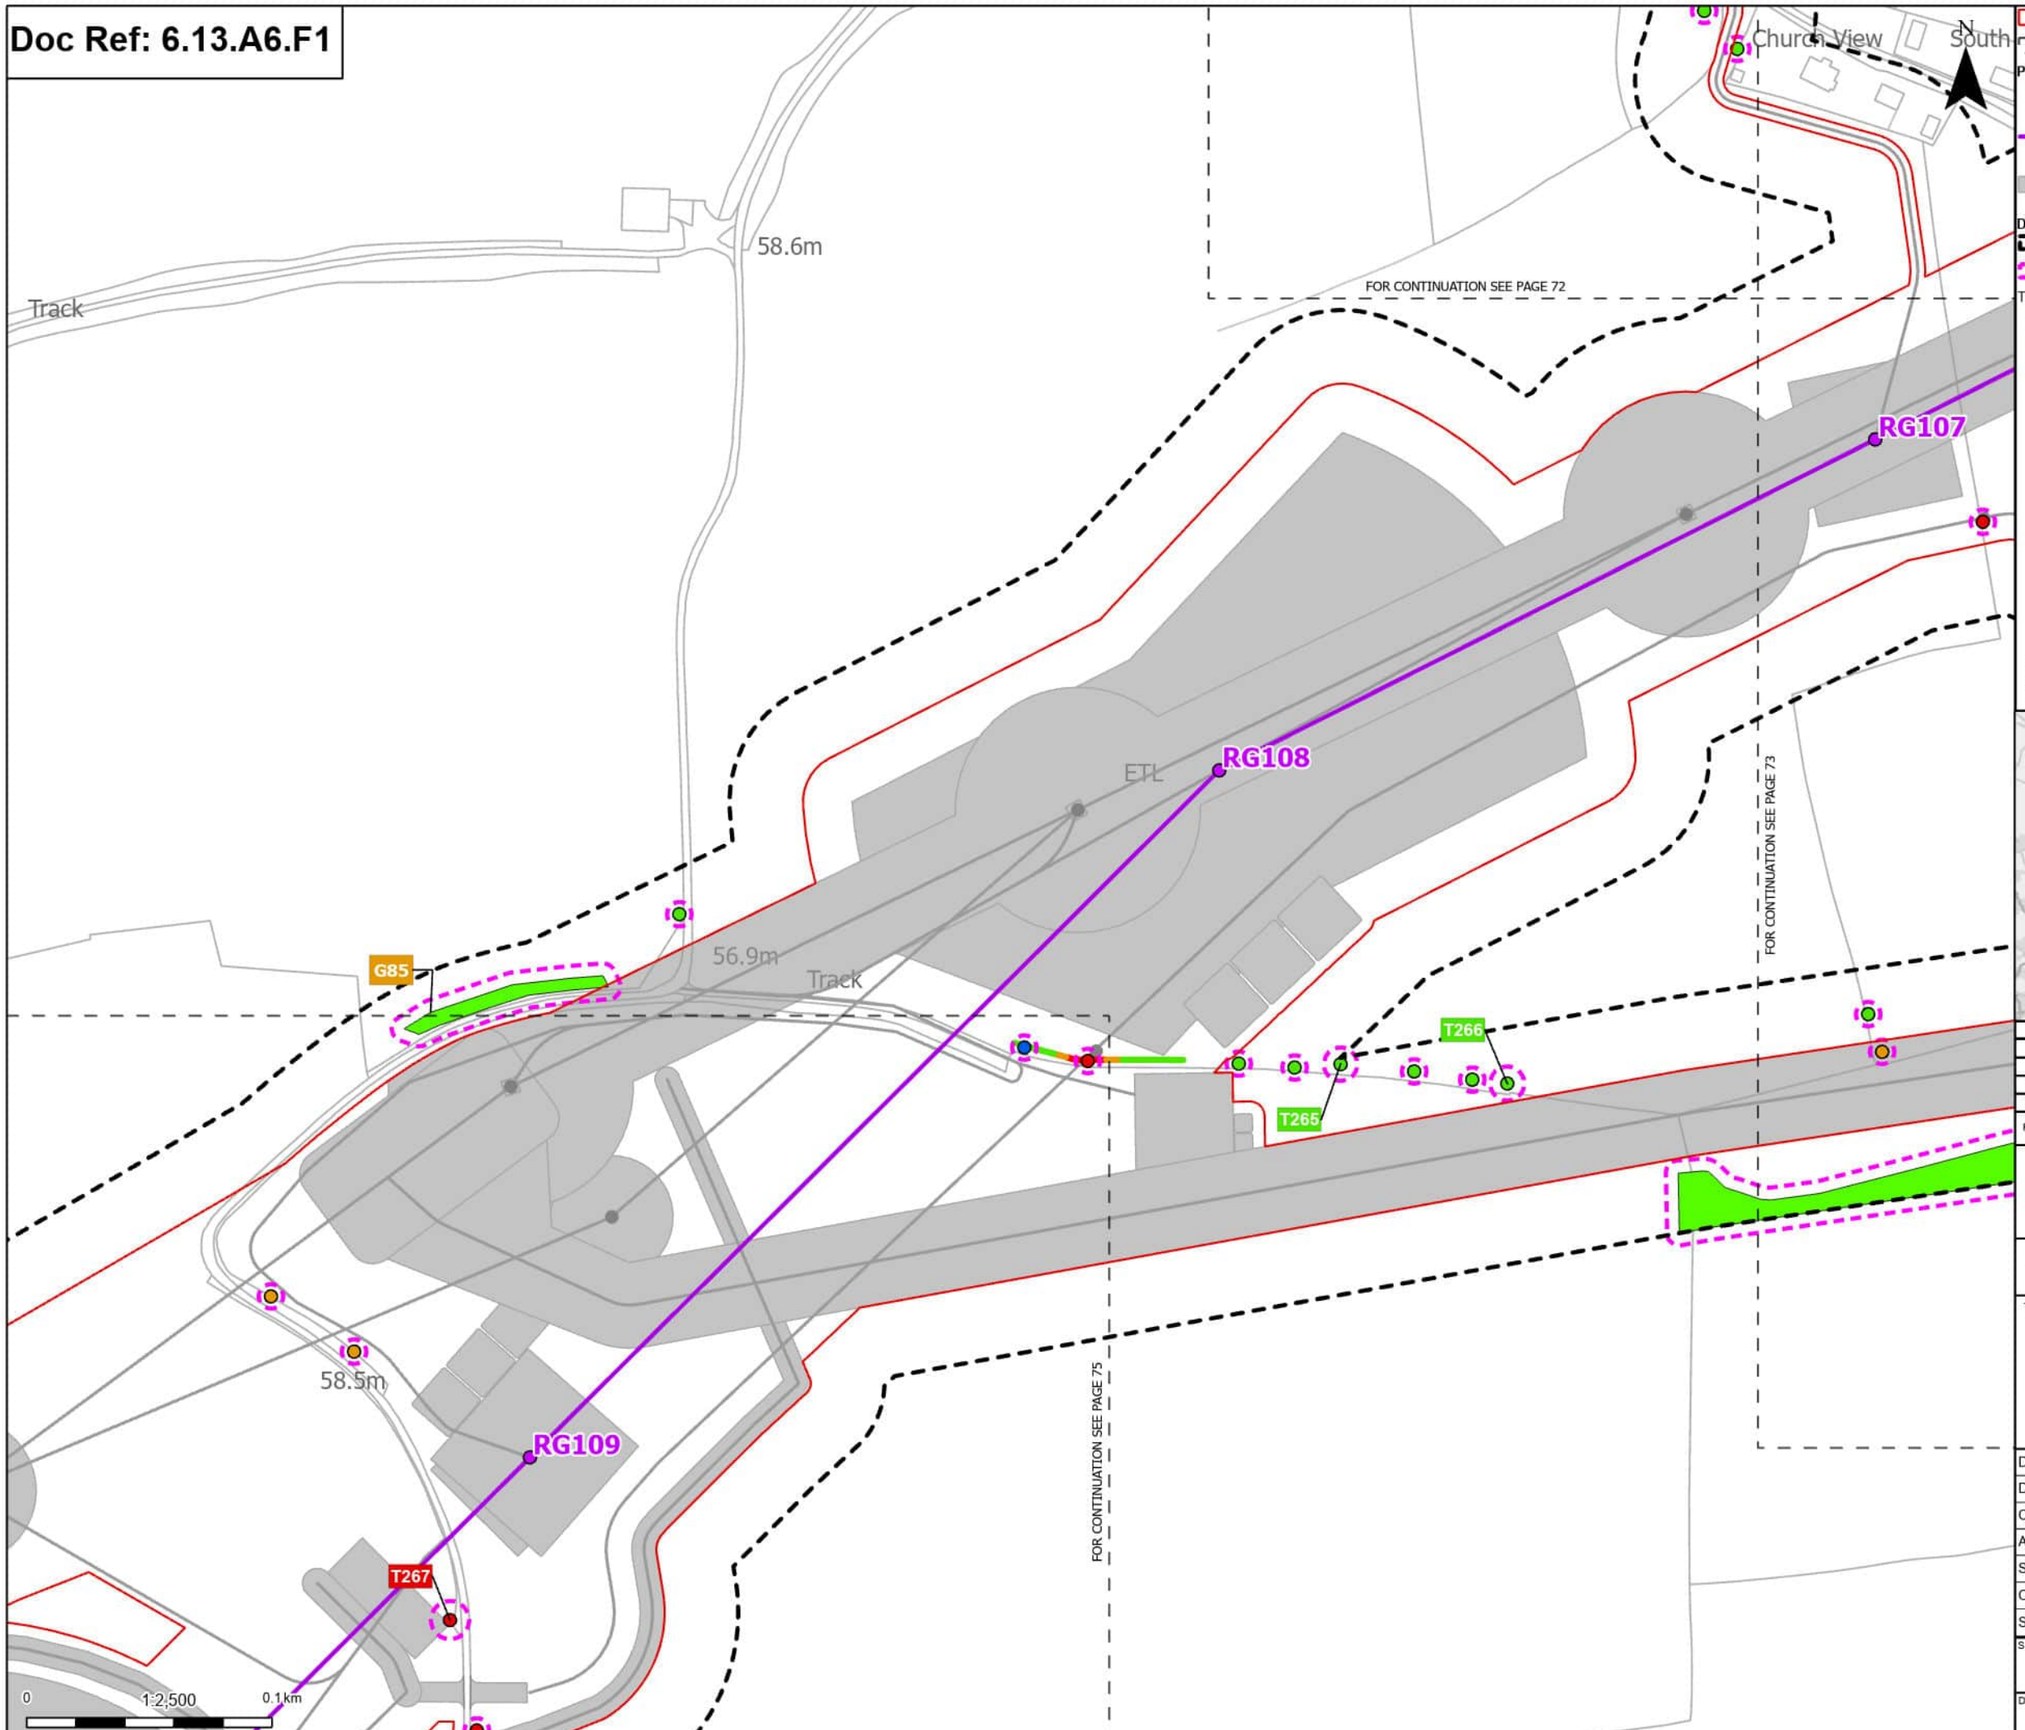

Print Date: 02-11-26 11:40:44

Order Limits
Sheet index cutline

Proposed project design details
Proposed standard lattice pylon location
Proposed overhead line alignment
Other temporary and permanent construction and operational works

Discipline specific constraints
Arboriculture Study Area
Root protection area

Trees - Impact
Removed
Affected Managed
Potentially Affected
Unaffected

Hedgerow - Impact
Removed
Potentially Affected
Unaffected

Groups of trees - Impact
Potentially Affected
Unaffected

Note: The proposed overhead line alignment and proposed underground cable alignment together comprise the alignment. For further details regarding the design, please refer to Figures 4.1 (document reference 6.4.F1) and 4.2 (document reference 6.4.F2).

Notes: Background mapping information has been reproduced from the Ordnance Survey by permission of Ordnance Survey of the Controller of His Majesty's Stationery Office. © Crown copyright and database rights (2025) Licence OS100024241 and AC0000807948; © Crown copyright and database rights 2025 Ordnance Survey AC0000808122, Contains public sector information licensed under the Open Government Licence v3.0, © National Grid UK



Rev	Date	Description	Drawn	Check	Approv
B	Aug 2025	FOR DCO APPLICATION	JAL	AF	KB
A	Aug 2025	FOR DCO APPLICATION	JAL	AF	KB

nationalgrid

PROJECT: Norwich to Tilbury

Planning Inspectorate App Number: EN020027
Regulation 5(2)(a)

Title:

Figure A13.6.1- Landscape and Visual Arboriculture Impacts Plan
Page 74 of 396

Designed	M. Watson	Date	February 26
Drawn	J. Acero Leon	Date	February 26
Checked	A. Fell	Date	February 26
Approved	K. Burrows	Date	February 26
Scale:	1:2,500	Datum:	AOD
Original Size:	A3	Grid:	OS
Suitability Code:	A2	Project Number:	10059280


Suitability Description: Accepted as Concept Stage

Drawing Number: 10059280-ARC-EBD-ZZ-DR-ZZ-00393

Revision: B

COPYRIGHT: NOT TO BE REPRODUCED WITHOUT THE WRITTEN PERMISSION OF NATIONAL GRID ELECTRICITY TRANSMISSION Plc

Doc Ref: 6.13.A6.F1

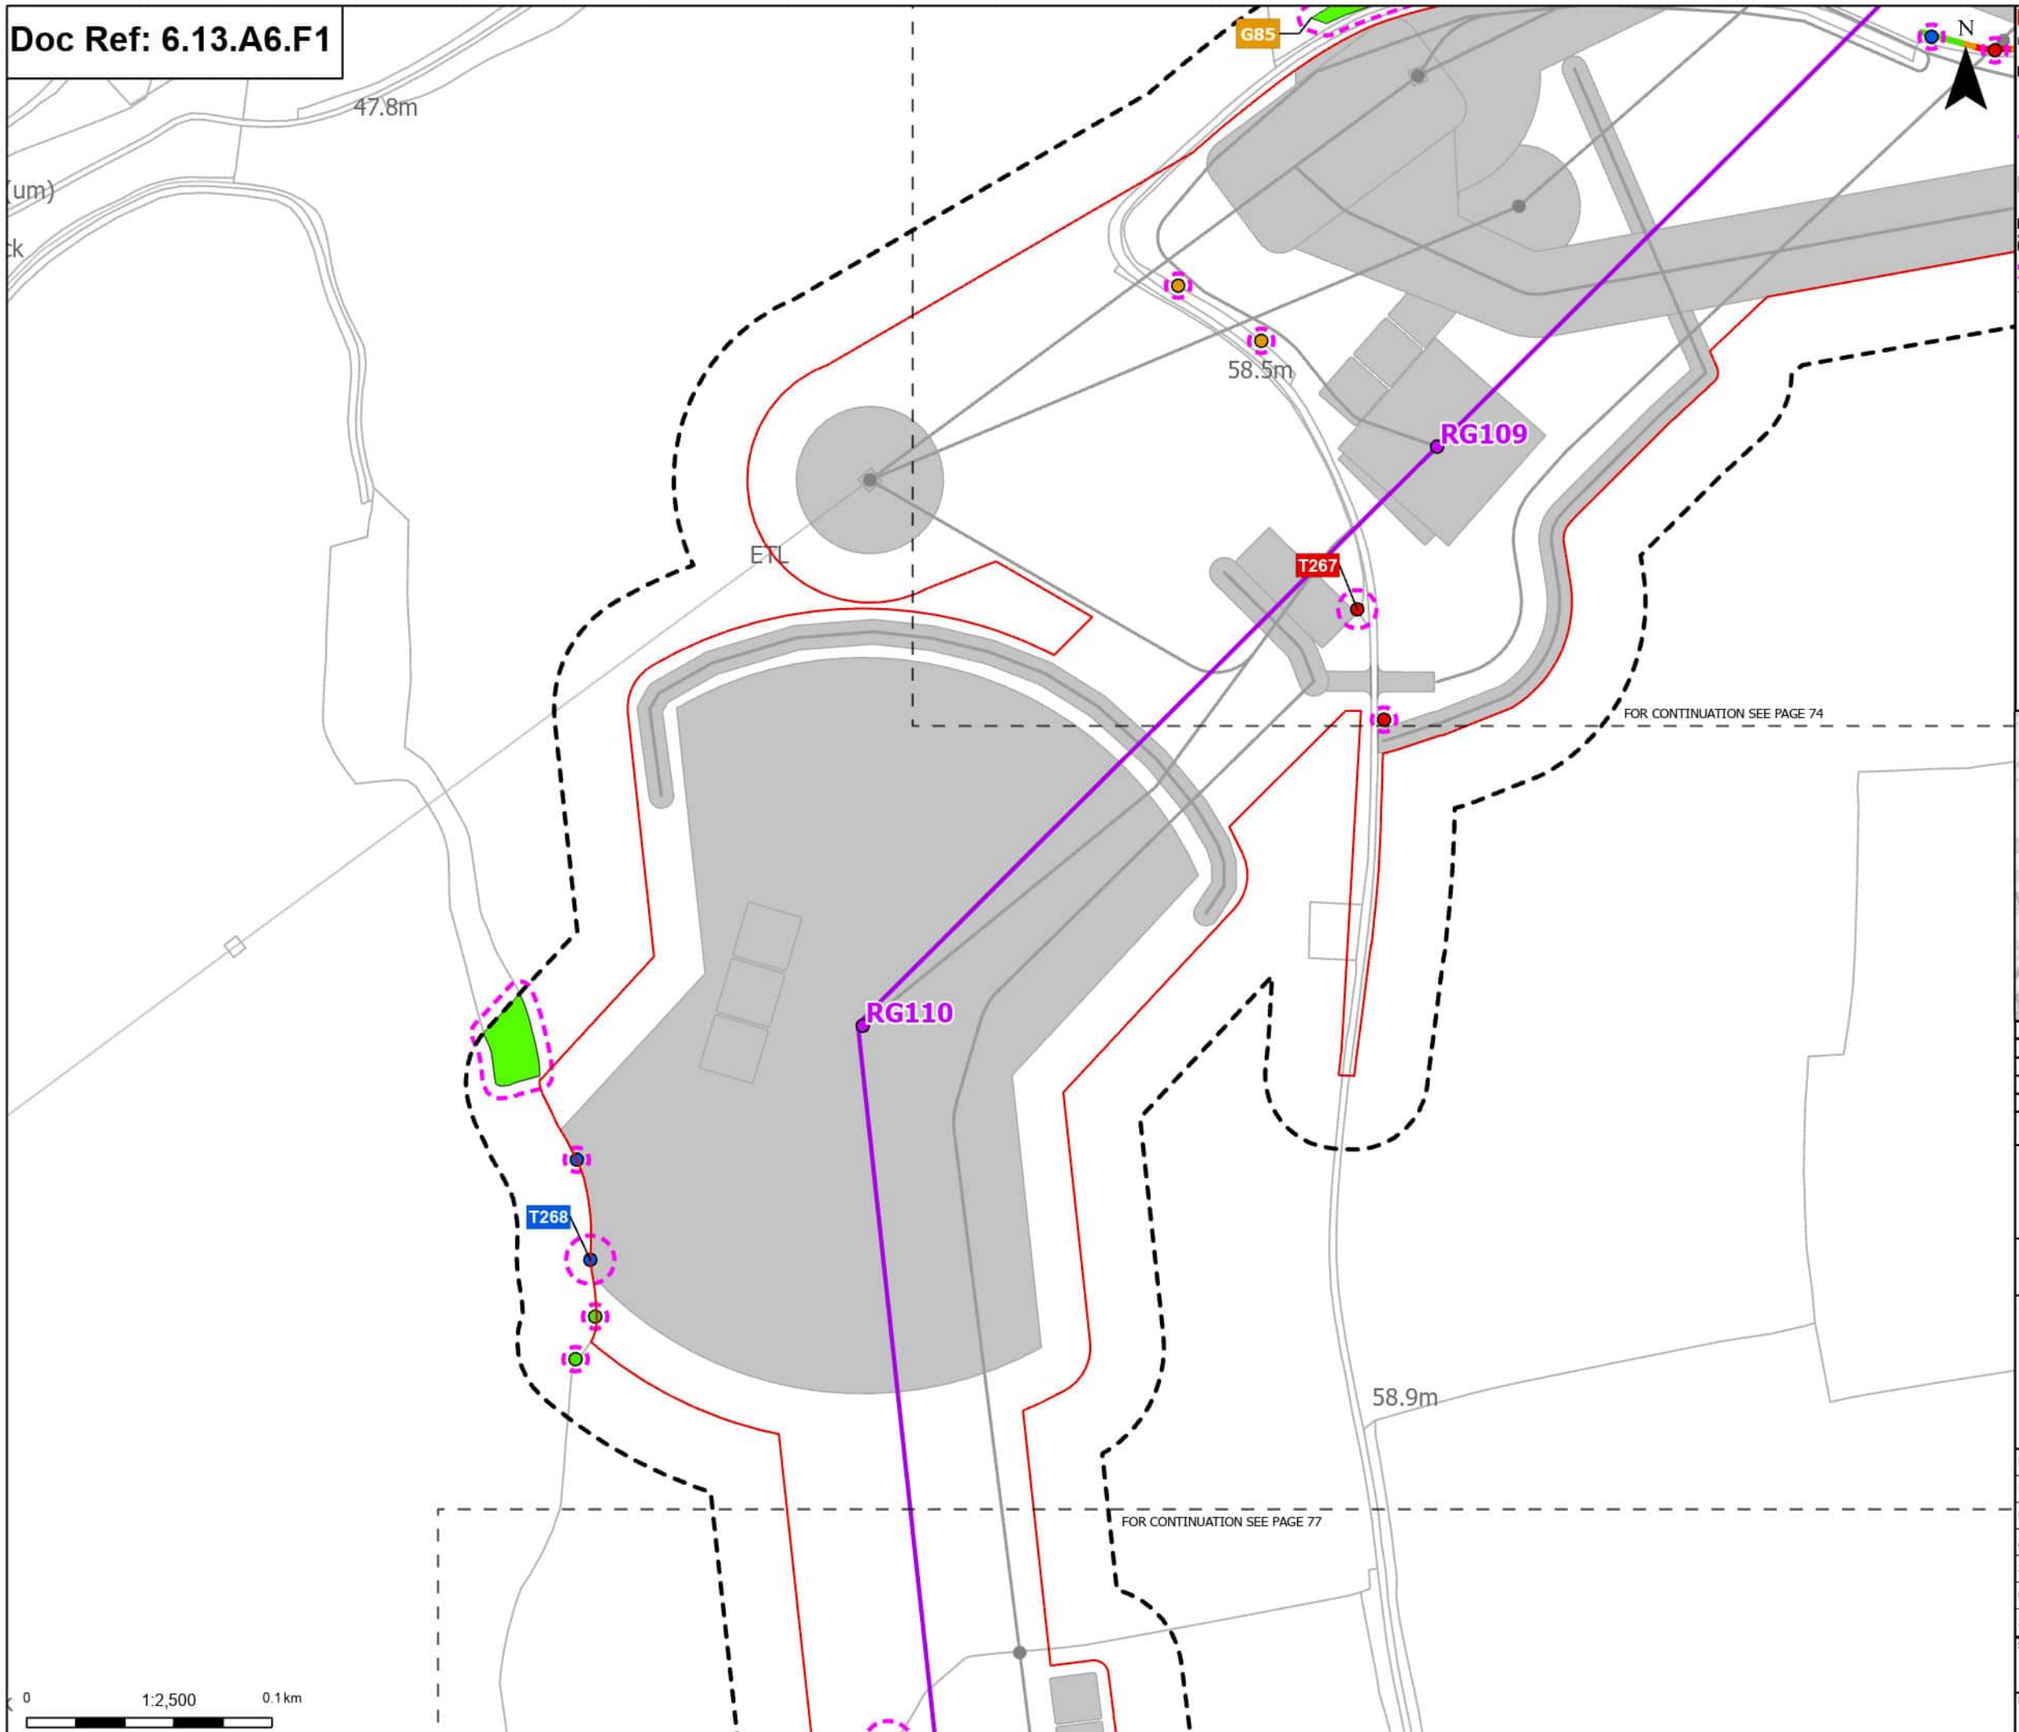

Order Limits
Sheet index cutline

Proposed project design details
Proposed standard lattice pylon location
Proposed overhead line alignment
Other temporary and permanent construction and operational works

Discipline specific constraints
Arboriculture Study Area
Root protection area

Trees - Impact
Removed
Affected Managed
Potentially Affected
Unaffected

Hedgerow - Impact
Removed
Potentially Affected
Unaffected

Groups of trees - Impact
Unaffected

Note: The proposed overhead line alignment and proposed underground cable alignment together comprise the alignment. For further details regarding the design, please refer to Figures 4.1 (document reference 6.4.F1) and 4.2 (document reference 6.4.F2).

Notes: Background mapping information has been reproduced from the Ordnance Survey by permission of Ordnance Survey of the Controller of His Majesty's Stationery Office. © Crown copyright and database rights (2025) Licence OS100024241 and AC0000807948; © Crown copyright and database rights 2025 Ordnance Survey AC0000808122, Contains public sector information licensed under the Open Government Licence v3.0, © National Grid UK



Rev	Date	Description	Drawn	Check	Approv
B	Aug 2025	FOR DCO APPLICATION	JAL	AF	KB
A	Aug 2025	FOR DCO APPLICATION	JAL	AF	KB

nationalgrid

PROJECT:
Norwich to Tilbury

Planning Inspectorate App Number: EN020027
Regulation 5(2)(a)

Title:

Figure A13.6.1- Landscape and Visual Arboriculture Impacts Plan
Page 75 of 396

Designed	M. Watson	Date	February 26
Drawn	J. Acero Leon	Date	February 26
Checked	A. Fell	Date	February 26
Approved	K. Burrows	Date	February 26
Scale:	1:2,500	Datum:	AOD
Original Size:	A3	Grid:	OS
Suitability Code:	A2	Project Number:	10059280


Suitability Description:
Accepted as Concept Stage

Drawing Number: 10059280-ARC-EBD-ZZ-DR-ZZ-00393
Revision: B

Print Date: 02-11-26 11:41:00

COPYRIGHT: NOT TO BE REPRODUCED WITHOUT THE WRITTEN PERMISSION OF NATIONAL GRID ELECTRICITY TRANSMISSION Plc

Doc Ref: 6.13.A6.F1

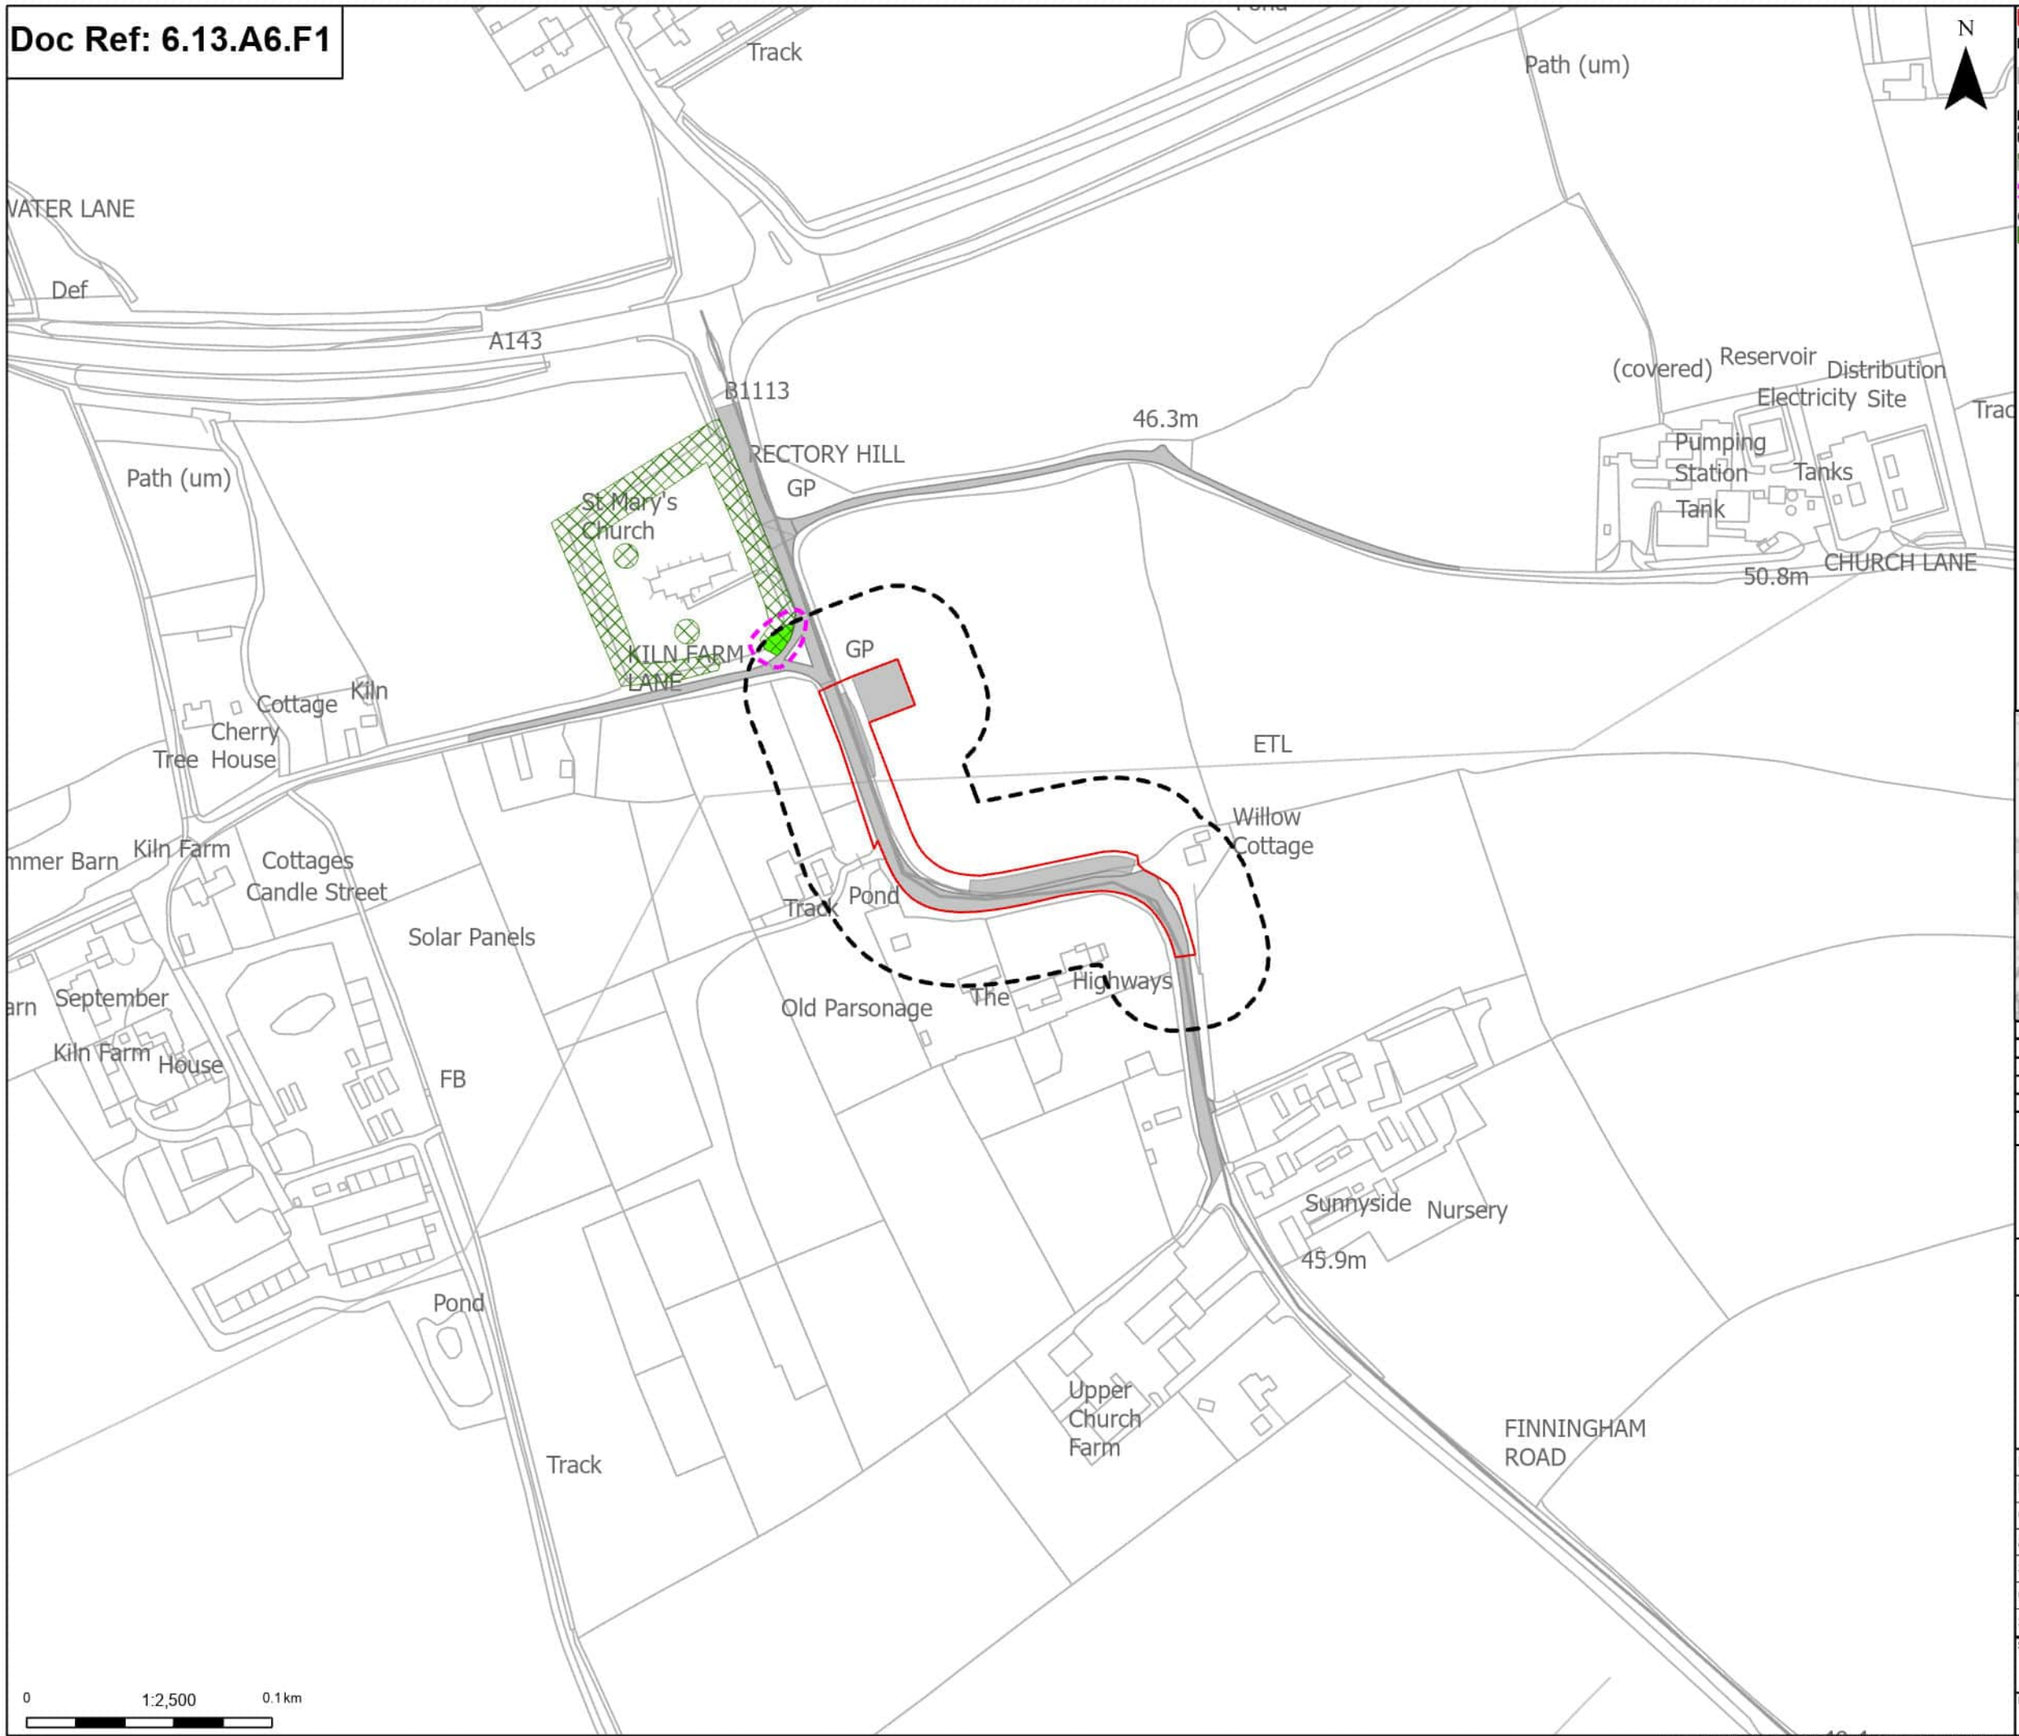

Order Limits

Proposed project design details

Other temporary and permanent construction and operational works

Discipline specific constraints

Arboriculture Study Area

TPO group of trees

Root protection area

Groups of trees - Impact

Unaffected

Note: The proposed overhead line alignment and proposed underground cable alignment together comprise the alignment. For further details regarding the design, please refer to Figures 4.1 (document reference 6.4.F1) and 4.2 (document reference 6.4.F2).

Notes: Background mapping information has been reproduced from the Ordnance Survey by permission of Ordnance Survey of the Controller of His Majesty's Stationery Office. © Crown copyright and database rights (2025) Licence OS100024241 and AC0000807948; © Crown copyright and database rights 2025 Ordnance Survey AC0000808122, Contains public sector information licensed under the Open Government Licence v3.0, © National Grid UK



Rev	Date	Description	Drawn	Check	Approv
B	Aug 2025	FOR DCO APPLICATION	JAL	AF	KB
A	Aug 2025	FOR DCO APPLICATION	JAL	AF	KB

nationalgrid

PROJECT: Norwich to Tilbury

Planning Inspectorate App Number: EN020027
Regulation 5(2)(a)

Title:

Figure A13.6.1- Landscape and Visual Arboriculture Impacts Plan
Page 76 of 396

Designed	M. Watson	Date	February 26
Drawn	J. Acero Leon	Date	February 26
Checked	A. Fell	Date	February 26
Approved	K. Burrows	Date	February 26
Scale:	1:2,500	Datum:	AOD
Original Size:	A3	Grid:	OS
Suitability Code:	A2	Project Number:	10059280


Suitability Description: Accepted as Concept Stage

Drawing Number: 10059280-ARC-EBD-ZZ-DR-ZZ-00393

Revision: B

COPYRIGHT: NOT TO BE REPRODUCED WITHOUT THE WRITTEN PERMISSION OF NATIONAL GRID ELECTRICITY TRANSMISSION Plc

Doc Ref: 6.13.A6.F1

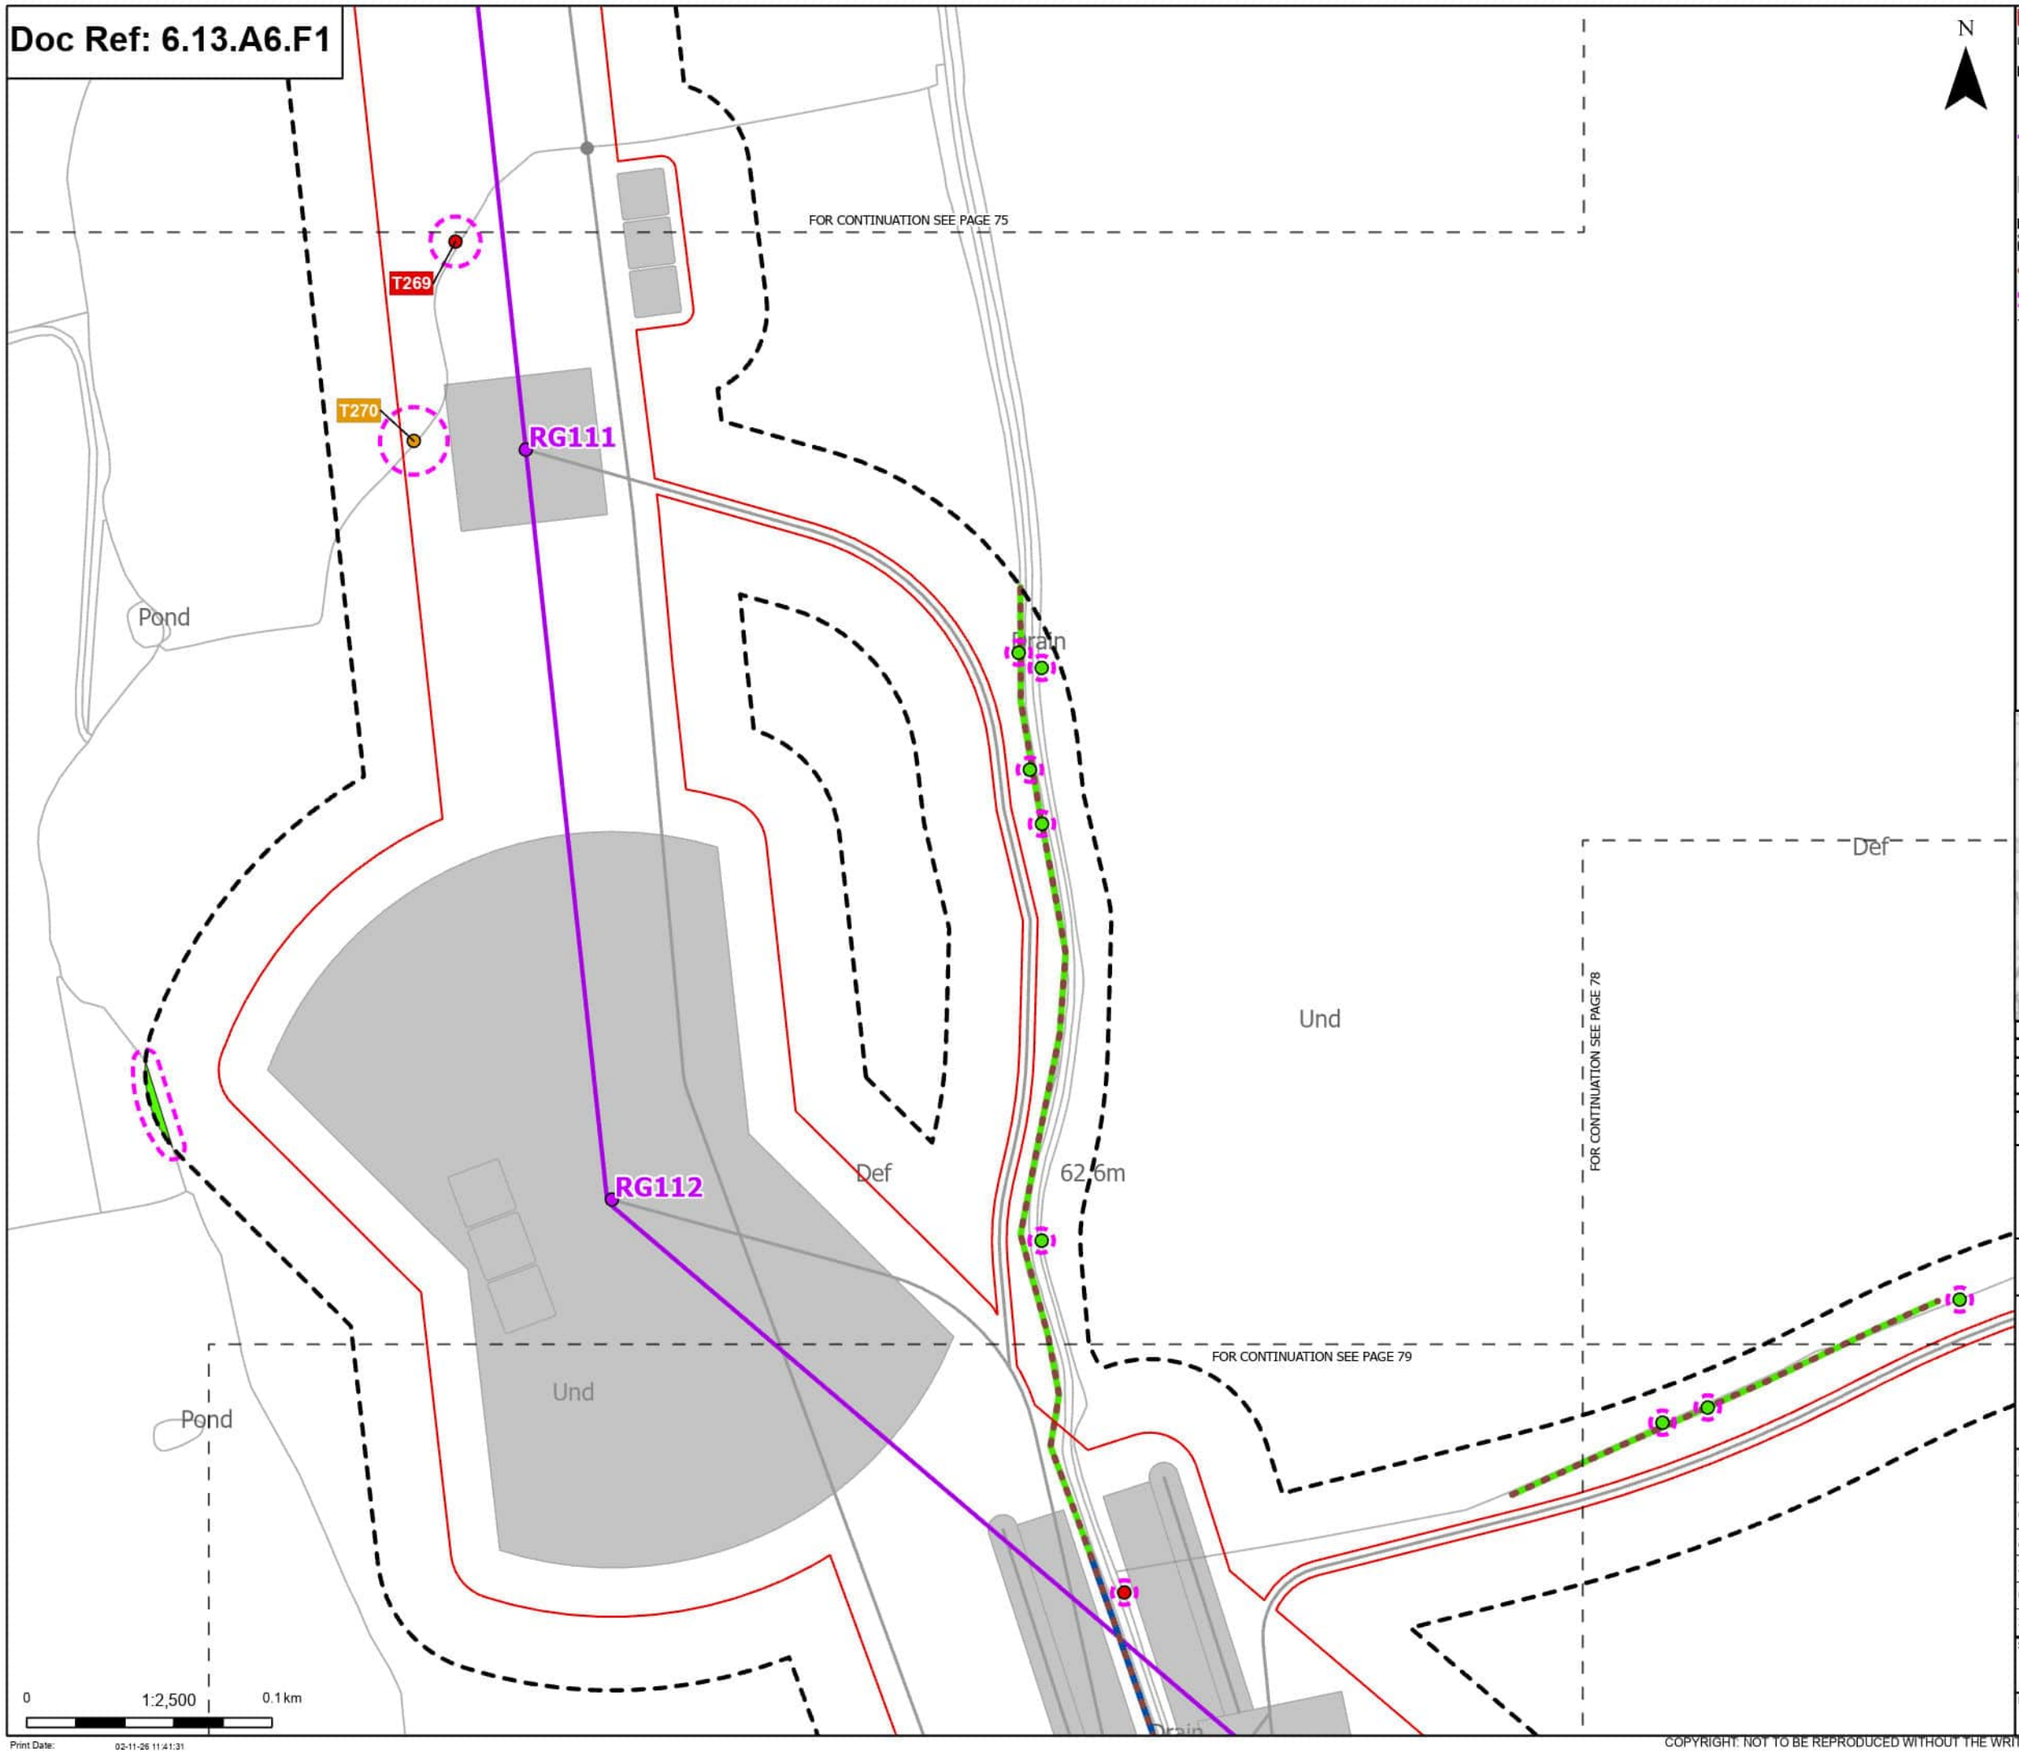

Print Date: 02-11-26 11:41:31

N

Order Limits
Sheet index cutline

Proposed project design details
Proposed standard lattice pylon location
Proposed overhead line alignment
Other temporary and permanent construction and operational works

Discipline specific constraints
Arboriculture Study Area
Important Hedgerows
Root protection area

Trees - Impact
Removed
Potentially Affected
Unaffected

Hedgerow - Impact
Affected Managed
Unaffected

Groups of trees - Impact
Unaffected

Note: The proposed overhead line alignment and proposed underground cable alignment together comprise the alignment. For further details regarding the design, please refer to Figures 4.1 (document reference 6.4.F1) and 4.2 (document reference 6.4.F2).

Notes: Background mapping information has been reproduced from the Ordnance Survey by permission of Ordnance Survey of the Controller of His Majesty's Stationery Office. © Crown copyright and database rights (2025) Licence OS100024241 and AC0000807948; © Crown copyright and database rights 2025 Ordnance Survey AC0000808122, Contains public sector information licensed under the Open Government Licence v3.0, © National Grid UK



Rev	Date	Description	Drawn	Check	Approv
B	Aug 2025	FOR DCO APPLICATION	JAL	AF	KB
A	Aug 2025	FOR DCO APPLICATION	JAL	AF	KB

nationalgrid

PROJECT: Norwich to Tilbury

Planning Inspectorate App Number: EN020027
Regulation 5(2)(a)

Title:

Figure A13.6.1- Landscape and Visual Arboriculture Impacts Plan
Page 77 of 396


Designed	M. Watson	Date	February 26
Drawn	J. Acero Leon	Date	February 26
Checked	A. Fell	Date	February 26
Approved	K. Burrows	Date	February 26
Scale:	1:2,500	Datum:	AOD
Original Size:	A3	Grid:	OS
Suitability Code:	A2	Project Number:	10059280

Suitability Description:
Accepted as Concept Stage

Drawing Number: 10059280-ARC-EBD-ZZ-DR-ZZ-00393
Revision: B

COPYRIGHT: NOT TO BE REPRODUCED WITHOUT THE WRITTEN PERMISSION OF NATIONAL GRID ELECTRICITY TRANSMISSION Plc

Doc Ref: 6.13.A6.F1

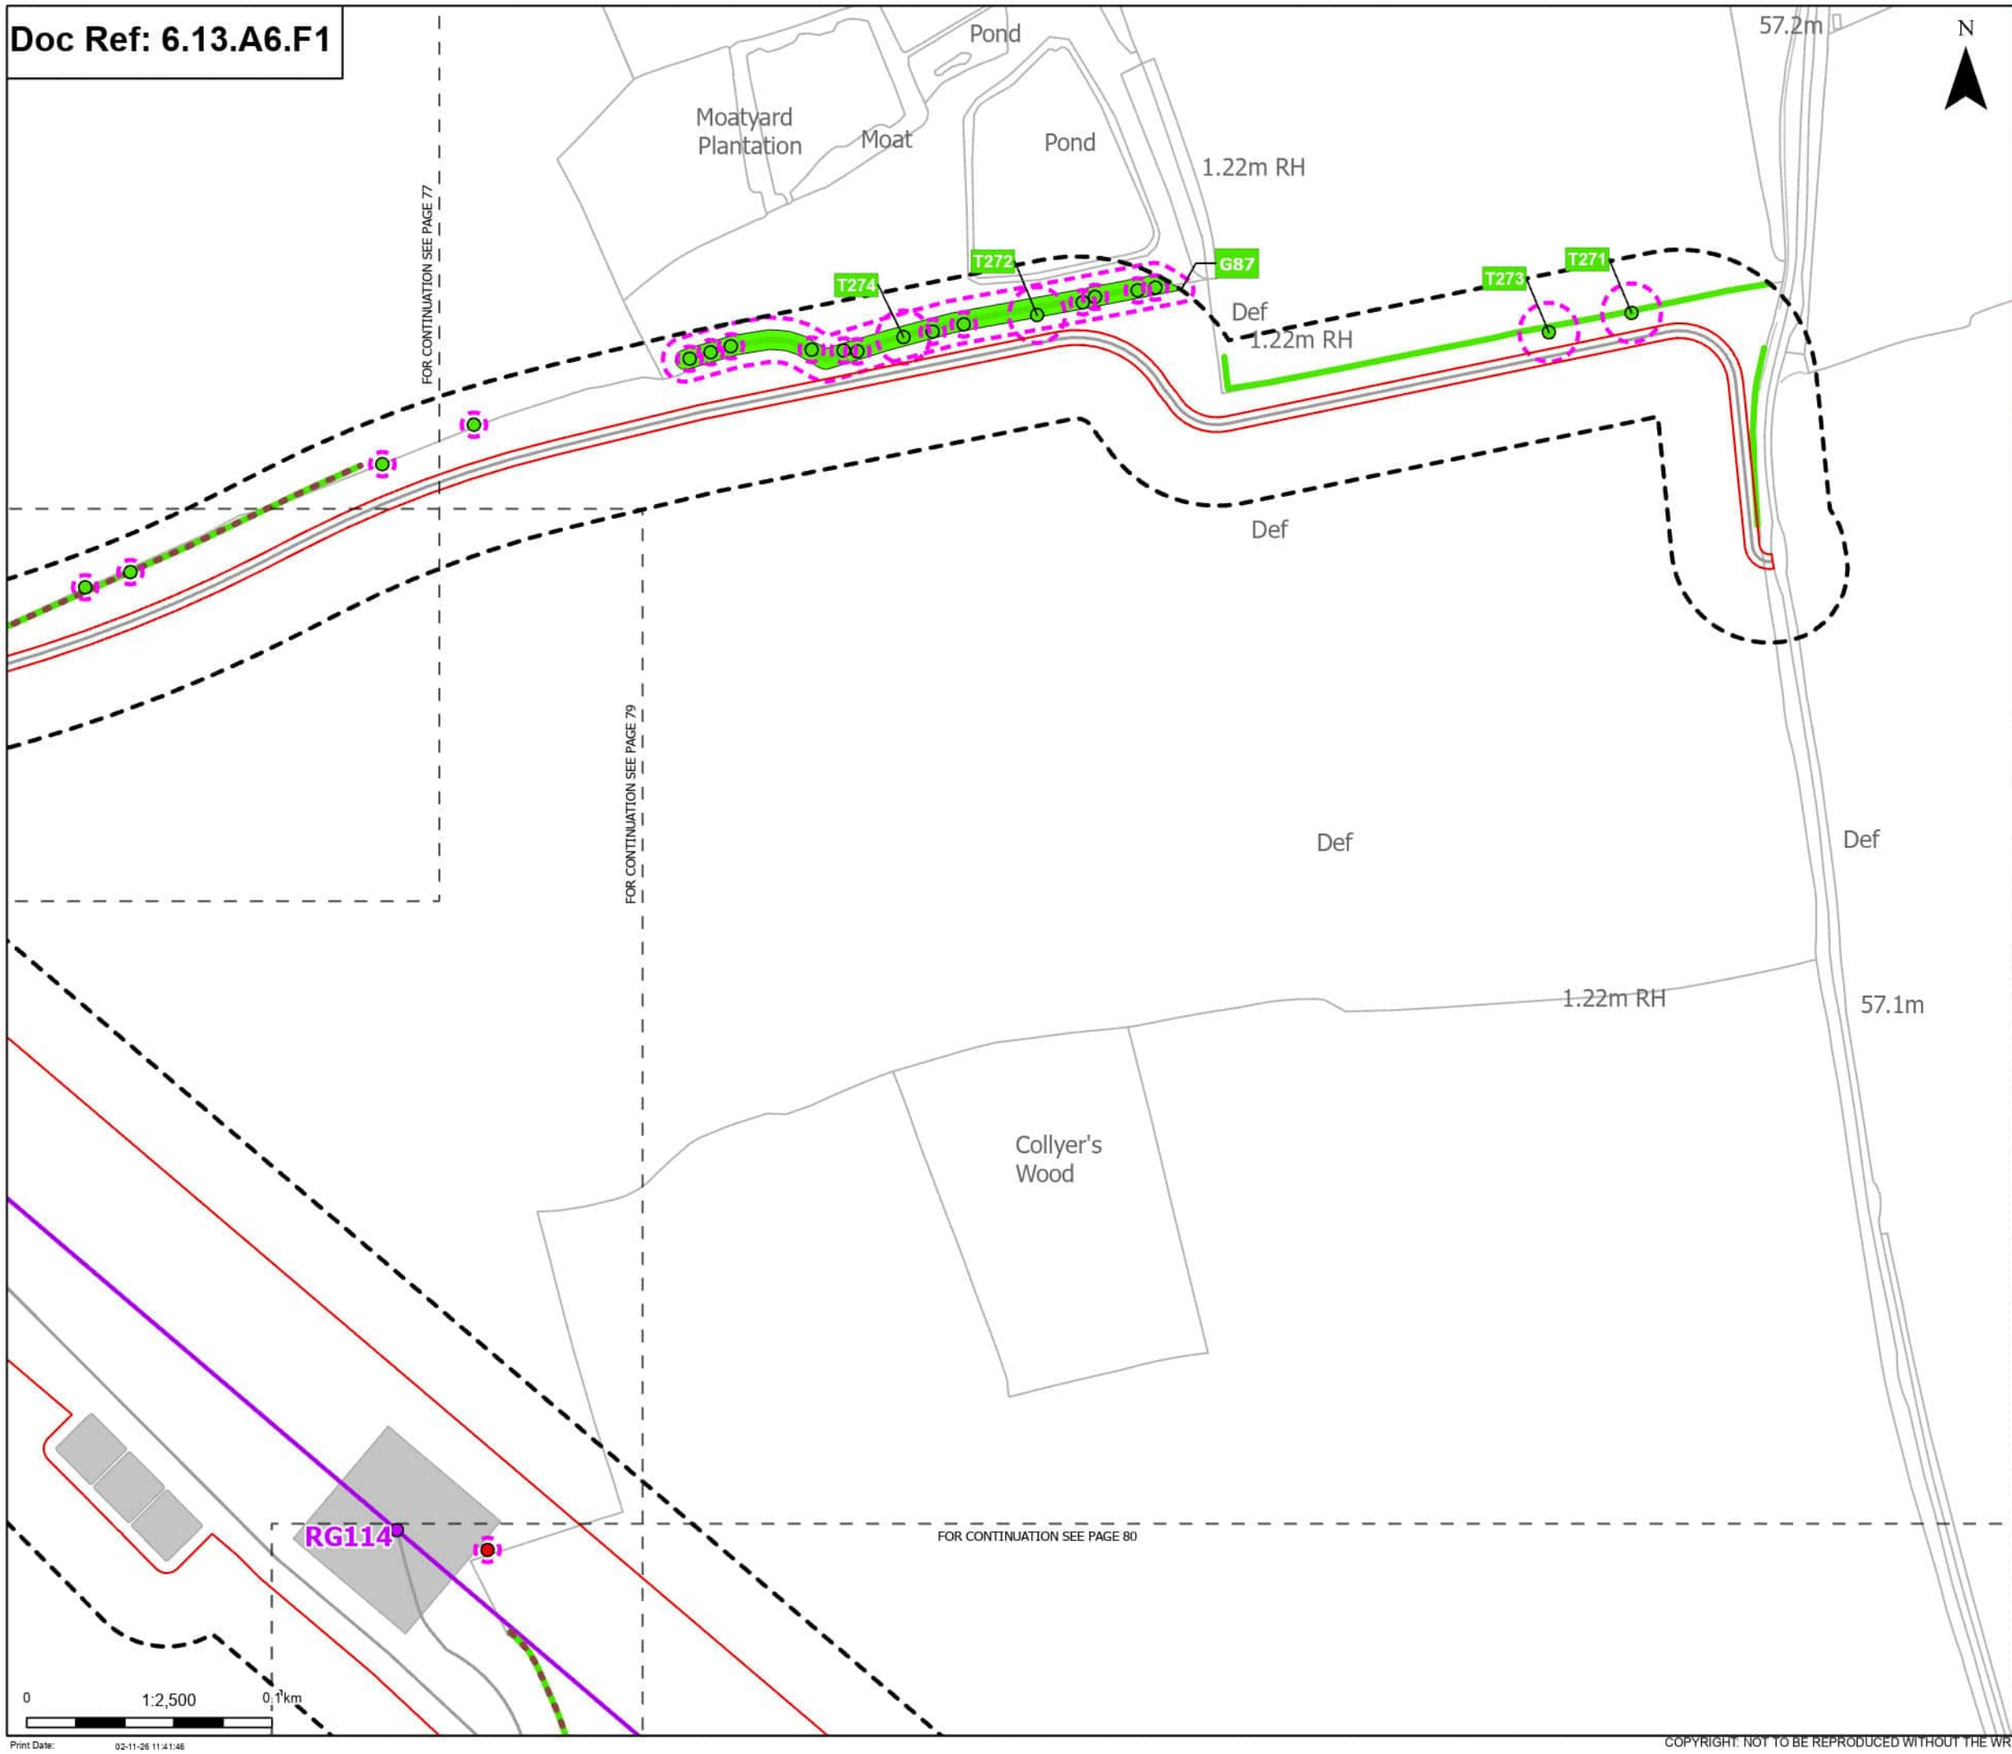

Order Limits
Sheet index cutline

Proposed project design details
- Proposed standard lattice pylon location
- Proposed overhead line alignment
- Other temporary and permanent construction and operational works

Discipline specific constraints
- Arboriculture Study Area
- Important Hedgerows
- Root protection area

Trees - Impact
- Removed
- Unaffected

Hedgerow - Impact
- Unaffected

Groups of trees - Impact
- Unaffected

Note: The proposed overhead line alignment and proposed underground cable alignment together comprise the alignment. For further details regarding the design, please refer to Figures 4.1 (document reference 6.4.F1) and 4.2 (document reference 6.4.F2).

Notes: Background mapping information has been reproduced from the Ordnance Survey by permission of Ordnance Survey of the Controller of His Majesty's Stationery Office. © Crown copyright and database rights (2025) Licence OS100024241 and ACD000807948; © Crown copyright and database rights 2025 Ordnance Survey ACD000808122, Contains public sector information licensed under the Open Government Licence v3.0, © National Grid UK



Rev	Date	Description	Drawn	Check	Approv
B	Aug 2025	FOR DCO APPLICATION	JAL	AF	KB
A	Aug 2025	FOR DCO APPLICATION	JAL	AF	KB

nationalgrid

PROJECT: Norwich to Tilbury

Planning Inspectorate App Number: EN020027
Regulation 5(2)(a)

Title:

Figure A13.6.1- Landscape and Visual Arboriculture Impacts Plan
Page 78 of 396

Designed	M. Watson	Date	February 26
Drawn	J. Acero Leon	Date	February 26
Checked	A. Fell	Date	February 26
Approved	K. Burrows	Date	February 26
Scale:	1:2,500	Datum:	AOD
Original Size:	A3	Grid:	OS
Suitability Code:	A2	Project Number:	10059280

Suitability Description: Accepted as Concept Stage


Drawing Number: 10059280-ARC-EBD-ZZ-DR-ZZ-00393

Revision: B

Print Date: 02-11-26 11:41:46

COPYRIGHT: NOT TO BE REPRODUCED WITHOUT THE WRITTEN PERMISSION OF NATIONAL GRID ELECTRICITY TRANSMISSION Plc

Doc Ref: 6.13.A6.F1

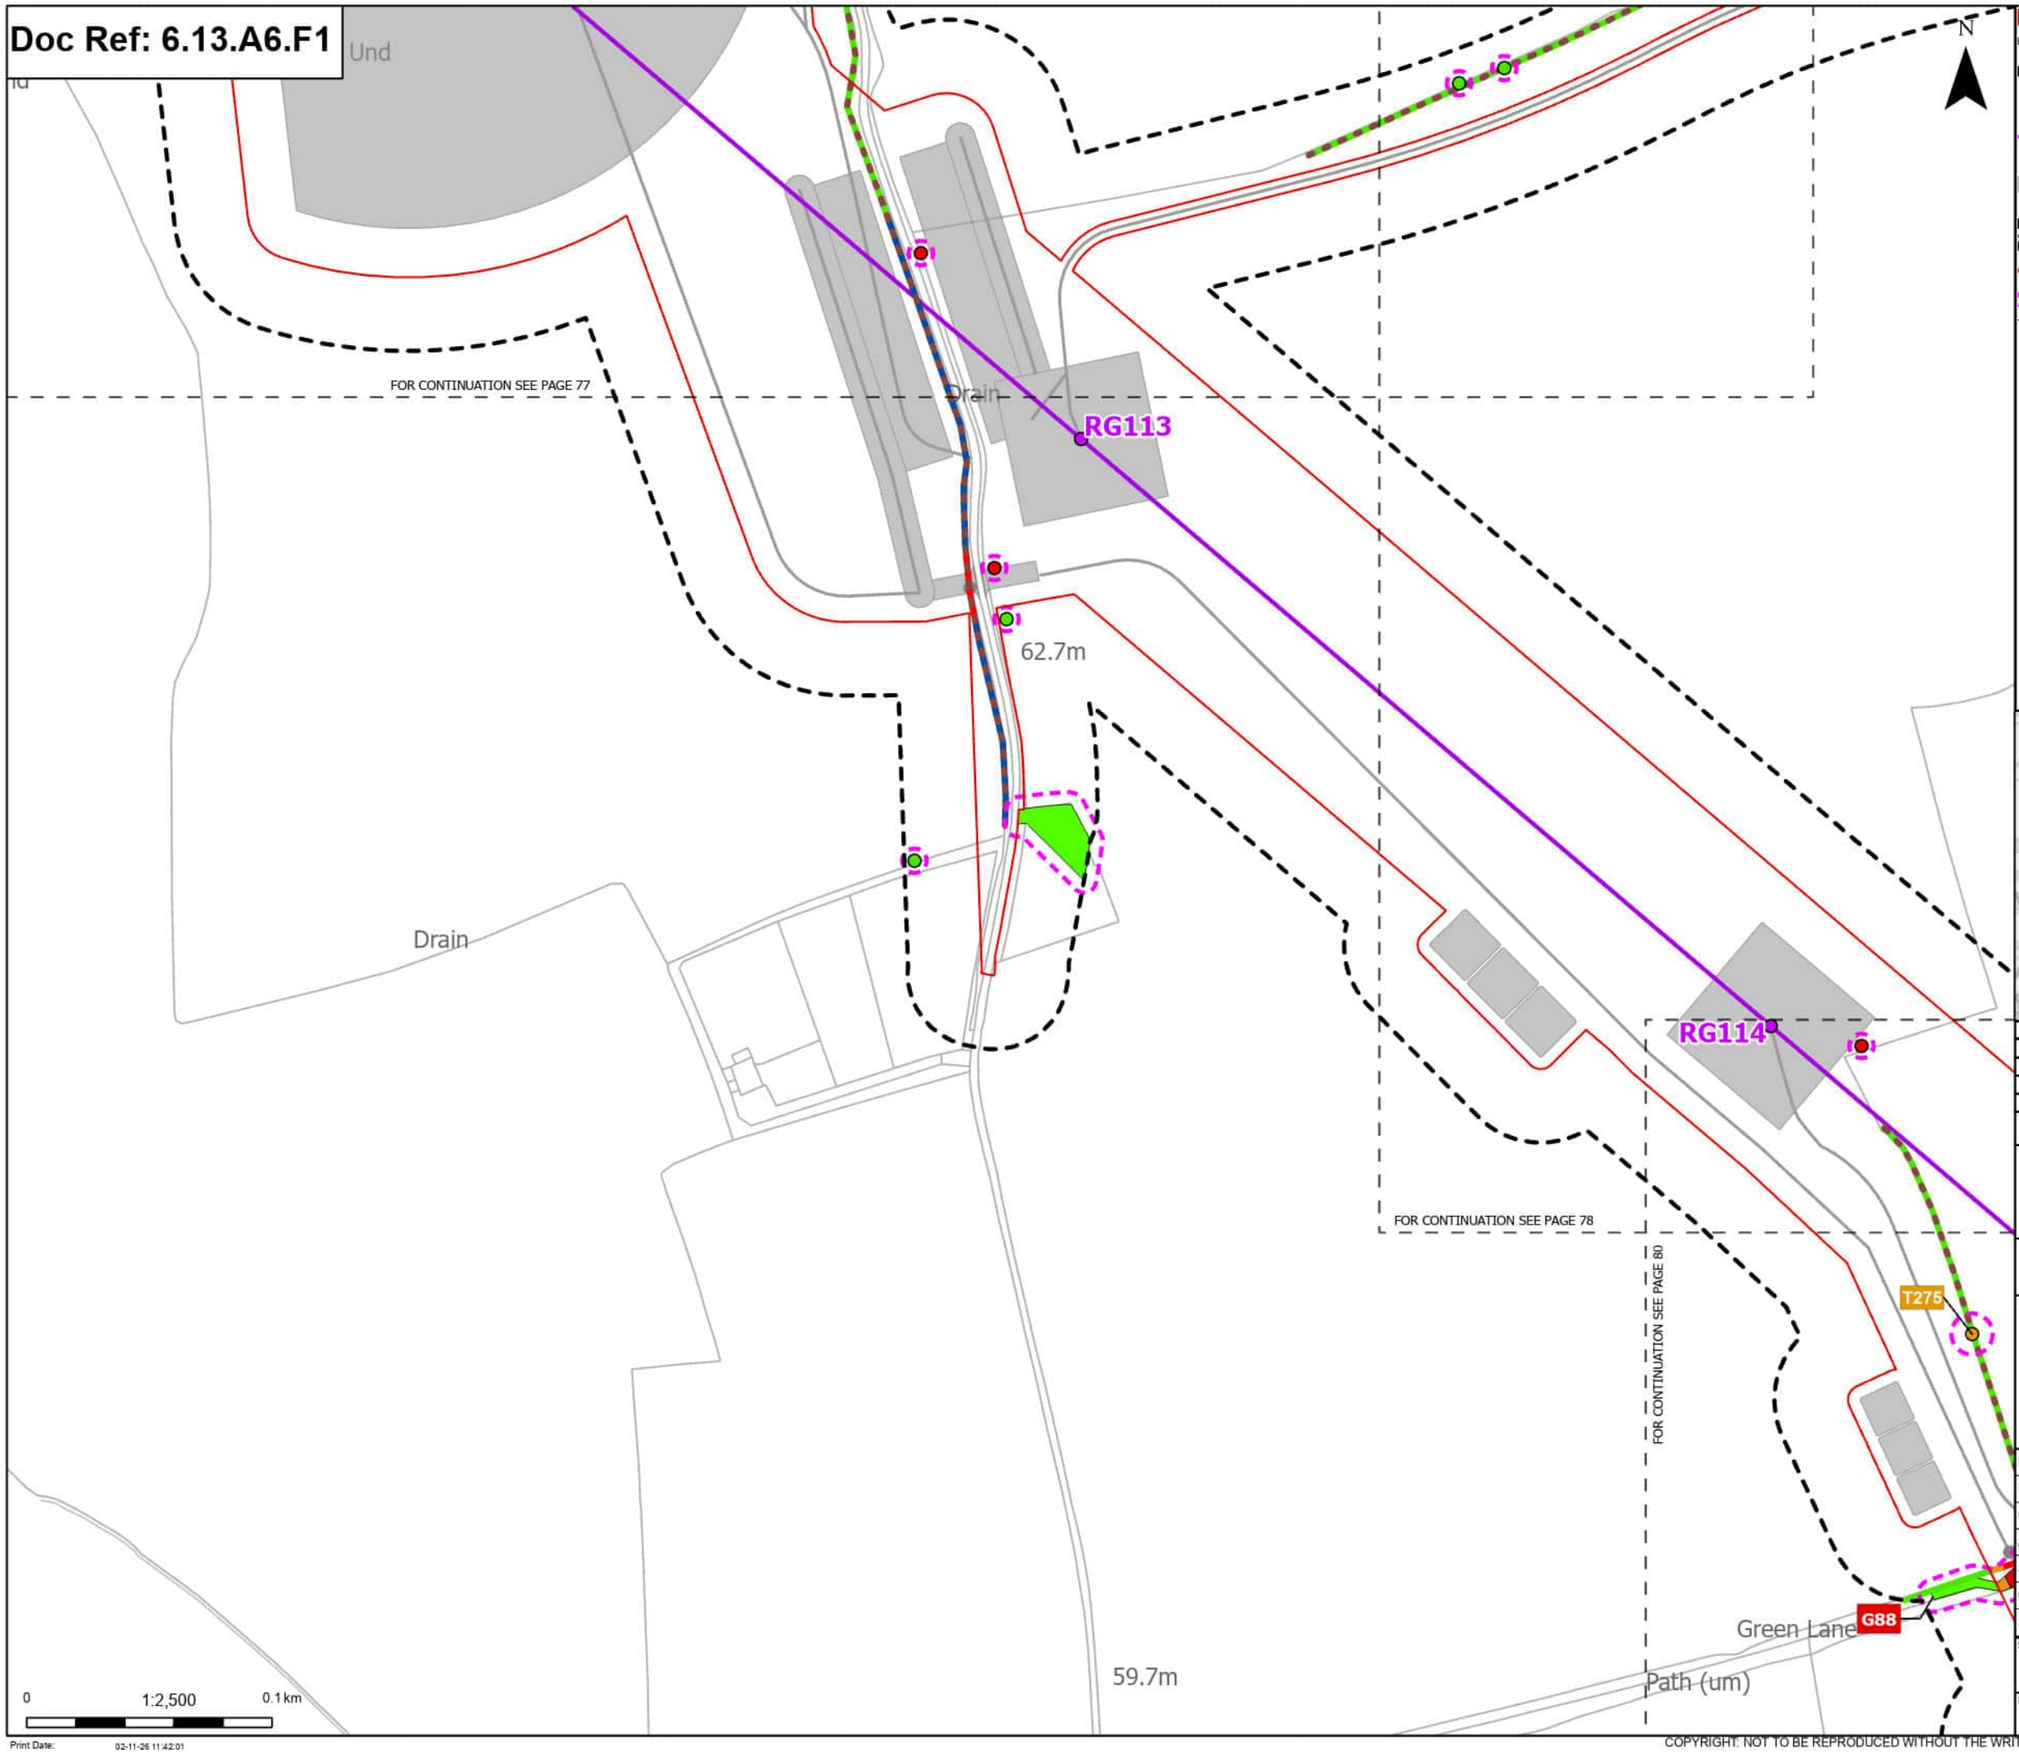

Order Limits
Sheet index cutline

Proposed project design details
- Proposed standard lattice pylon location
- Proposed overhead line alignment
- Other temporary and permanent construction and operational works

Discipline specific constraints
- Arboriculture Study Area
- Important Hedgerows
- Root protection area

Trees - Impact
- Removed
- Potentially Affected
- Unaffected

Hedgerow - Impact
- Removed
- Affected Managed
- Potentially Affected
- Unaffected

Groups of trees - Impact
- Removed
- Potentially Affected
- Unaffected

Note: The proposed overhead line alignment and proposed underground cable alignment together comprise the alignment. For further details regarding the design, please refer to Figures 4.1 (document reference 6.4.F1) and 4.2 (document reference 6.4.F2).

Notes: Background mapping information has been reproduced from the Ordnance Survey by permission of Ordnance Survey of the Controller of His Majesty's Stationery Office. © Crown copyright and database rights (2025) Licence OS100024241 and AC0000807948; © Crown copyright and database rights 2025 Ordnance Survey AC0000808122, Contains public sector information licensed under the Open Government Licence v3.0, © National Grid UK



Rev	Date	Description	Drawn	Check	Approv
B	Aug 2025	FOR DCO APPLICATION	JAL	AF	KB
A	Aug 2025	FOR DCO APPLICATION	JAL	AF	KB

nationalgrid

PROJECT: Norwich to Tilbury

Planning Inspectorate App Number: EN020027
Regulation 5(2)(a)

Title:

Figure A13.6.1- Landscape and Visual Arboriculture Impacts Plan
Page 79 of 396

Designed	M. Watson	Date	February 26
Drawn	J. Acero Leon	Date	February 26
Checked	A. Fell	Date	February 26
Approved	K. Burrows	Date	February 26
Scale:	1:2,500	Datum:	AOD
Original Size:	A3	Grid:	OS
Suitability Code:	A2	Project Number:	10059280


Suitability Description:
Accepted as Concept Stage

Drawing Number: 10059280-ARC-EBD-ZZ-DR-ZZ-00393
Revision: B

Print Date: 02-11-26 11:42:01

COPYRIGHT: NOT TO BE REPRODUCED WITHOUT THE WRITTEN PERMISSION OF NATIONAL GRID ELECTRICITY TRANSMISSION Plc

Doc Ref: 6.13.A6.F1

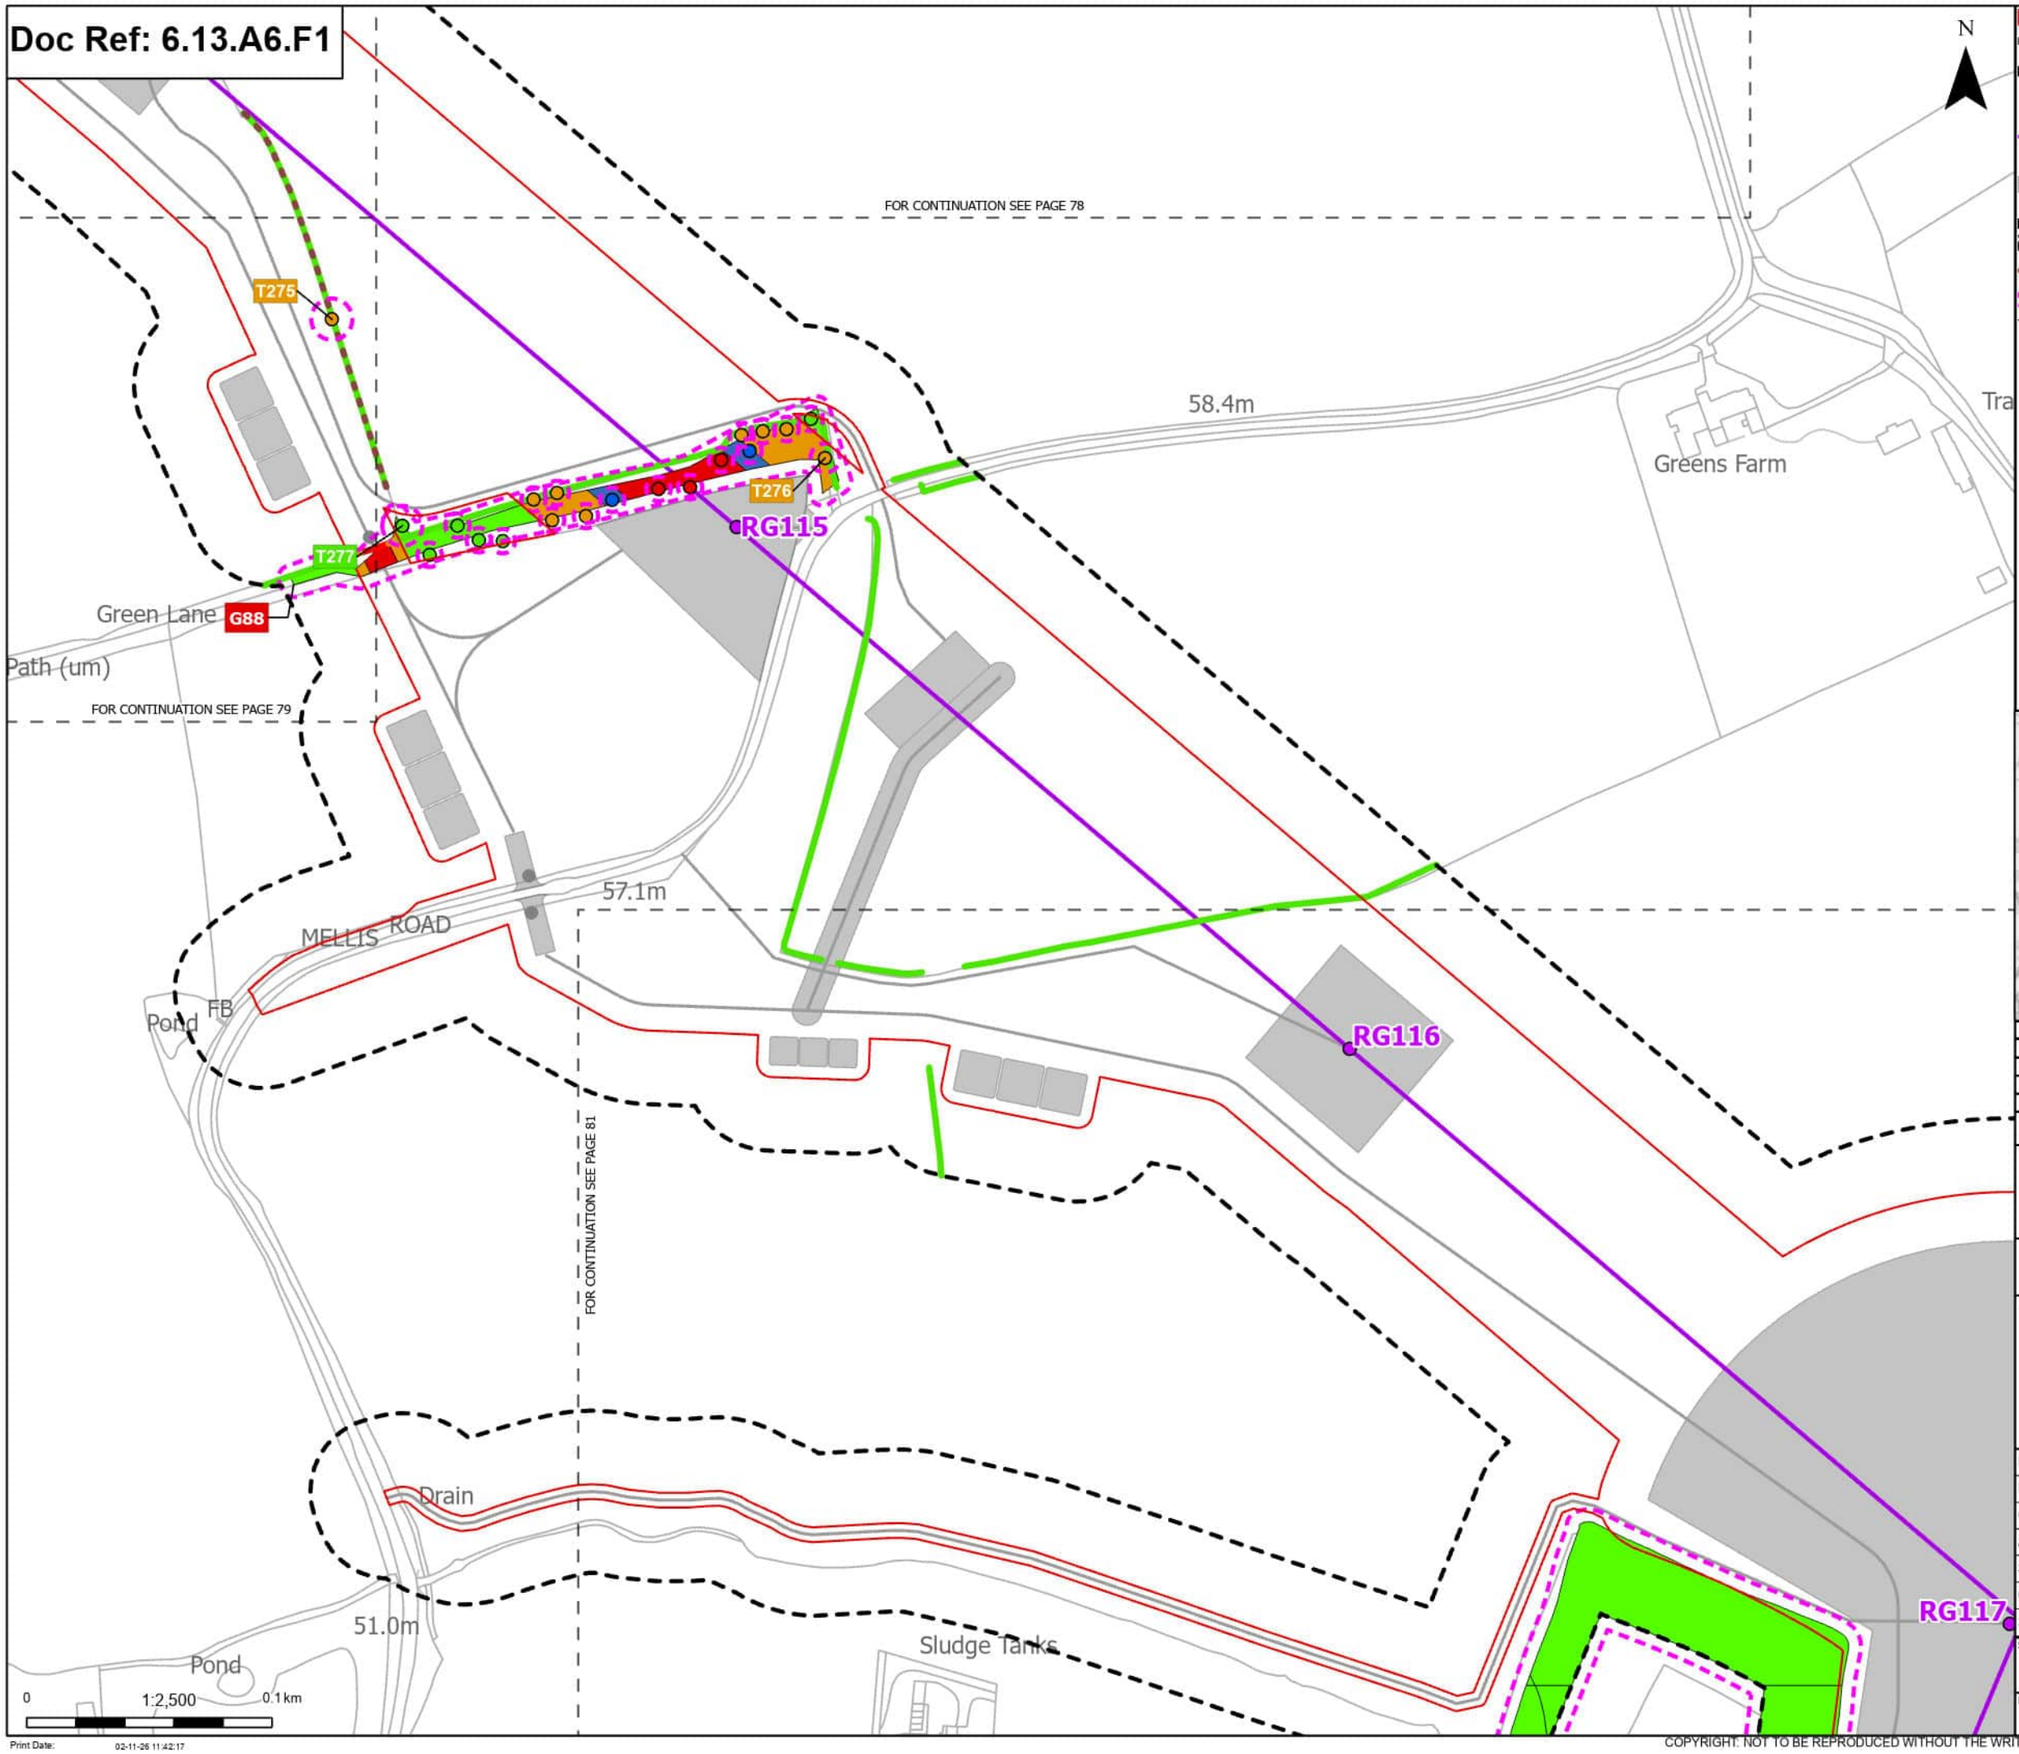

Order Limits
Sheet index cutline

Proposed project design details
- Proposed standard lattice pylon location
- Proposed overhead line alignment
- Other temporary and permanent construction and operational works

Discipline specific constraints
- Arboriculture Study Area
- Important Hedgerows
- Root protection area

Trees - Impact
- Removed
- Affected Managed
- Potentially Affected
- Unaffected

Hedgerow - Impact
- Removed
- Potentially Affected
- Unaffected

Groups of trees - Impact
- Removed
- Affected Managed
- Potentially Affected
- Unaffected

Note: The proposed overhead line alignment and proposed underground cable alignment together comprise the alignment. For further details regarding the design, please refer to Figures 4.1 (document reference 6.4.F1) and 4.2 (document reference 6.4.F2).

Notes: Background mapping information has been reproduced from the Ordnance Survey by permission of Ordnance Survey of the Controller of His Majesty's Stationery Office. © Crown copyright and database rights (2025) Licence OS100024241 and AC0000807948; © Crown copyright and database rights 2025 Ordnance Survey AC0000808122, Contains public sector information licensed under the Open Government Licence v3.0, © National Grid UK



Rev	Date	Description	Drawn	Check	Approv
B	Aug 2025	FOR DCO APPLICATION	JAL	AF	KB
A	Aug 2025	FOR DCO APPLICATION	JAL	AF	KB

nationalgrid

PROJECT: Norwich to Tilbury

Planning Inspectorate App Number: EN020027
Regulation 5(2)(a)

Title:

Figure A13.6.1- Landscape and Visual Arboriculture Impacts Plan
Page 80 of 396

Designed	M. Watson	Date	February 26
Drawn	J. Acero Leon	Date	February 26
Checked	A. Fell	Date	February 26
Approved	K. Burrows	Date	February 26
Scale:	1:2,500	Datum:	AOD
Original Size:	A3	Grid:	OS
Suitability Code:	A2	Project Number:	10059280

Suitability Description:
Accepted as Concept Stage

Drawing Number: 10059280-ARC-EBD-ZZ-DR-ZZ-00393
Revision: B

Print Date: 02-11-26 11:42:17

COPYRIGHT: NOT TO BE REPRODUCED WITHOUT THE WRITTEN PERMISSION OF NATIONAL GRID ELECTRICITY TRANSMISSION Plc

Doc Ref: 6.13.A6.F1

RG116

RG117

RG118

Mast
Telecommunicatio

Sludge Tanks

FOR CONTINUATION SEE PAGE 80

Sewage
Works

Drain

Stables

The Elms

55.0m

T278

T279

T280

T281

T282

T283

T284

W89

Drain

Issues

Sinks

Pond

Pond

FB

MP 8

FOR CONTINUATION SEE PAGE 82

ncing

US CLOSE

Gislingham

0 1:2,500 0.1 km

Print Date: 02-11-26 11:42:33

N

Order Limits
Sheet index cutline

Proposed project design details
Proposed standard lattice pylon location
Proposed overhead line alignment
Environmental mitigation
Other temporary and permanent construction and operational works

Discipline specific constraints
Arboriculture Study Area
Root protection area

Veteran Trees - Impact
Unaffected

Trees - Impact
Removed
Potentially Affected
Unaffected

Hedgerow - Impact
Removed
Affected Managed
Potentially Affected
Unaffected

Groups of trees - Impact
Removed
Affected Managed
Potentially Affected
Unaffected

Note: The proposed overhead line alignment and proposed underground cable alignment together comprise the alignment. For further details regarding the design, please refer to Figures 4.1 (document reference 6.4.F1) and 4.2 (document reference 6.4.F2).

Notes: Background mapping information has been reproduced from the Ordnance Survey by permission of Ordnance Survey of the Controller of His Majesty's Stationery Office. © Crown copyright and database rights (2025) Licence OS100024241 and AC0000807948; © Crown copyright and database rights 2025 Ordnance Survey AC0000808122, Contains public sector information licensed under the Open Government Licence v3.0, © National Grid UK



Rev	Date	Description	Drawn	Check	Approv
B	Aug 2025	FOR DCO APPLICATION	JAL	AF	KB
A	Aug 2025	FOR DCO APPLICATION	JAL	AF	KB

nationalgrid

PROJECT:
Norwich to Tilbury

Planning Inspectorate App Number: EN020027
Regulation 5(2)(a)

Title:

Figure A13.6.1- Landscape and Visual Arboriculture Impacts Plan
Page 81 of 396

Designed	M. Watson	Date	February 26
Drawn	J. Acero Leon	Date	February 26
Checked	A. Fell	Date	February 26
Approved	K. Burrows	Date	February 26
Scale:	1:2,500	Datum:	AOD
Original Size:	A3	Grid:	OS
Suitability Code:	A2	Project Number:	10059280


Suitability Description:
Accepted as Concept Stage

Drawing Number: 10059280-ARC-EBD-ZZ-DR-ZZ-00393

Revision: B

COPYRIGHT: NOT TO BE REPRODUCED WITHOUT THE WRITTEN PERMISSION OF NATIONAL GRID ELECTRICITY TRANSMISSION Plc

Doc Ref: 6.13.A6.F1

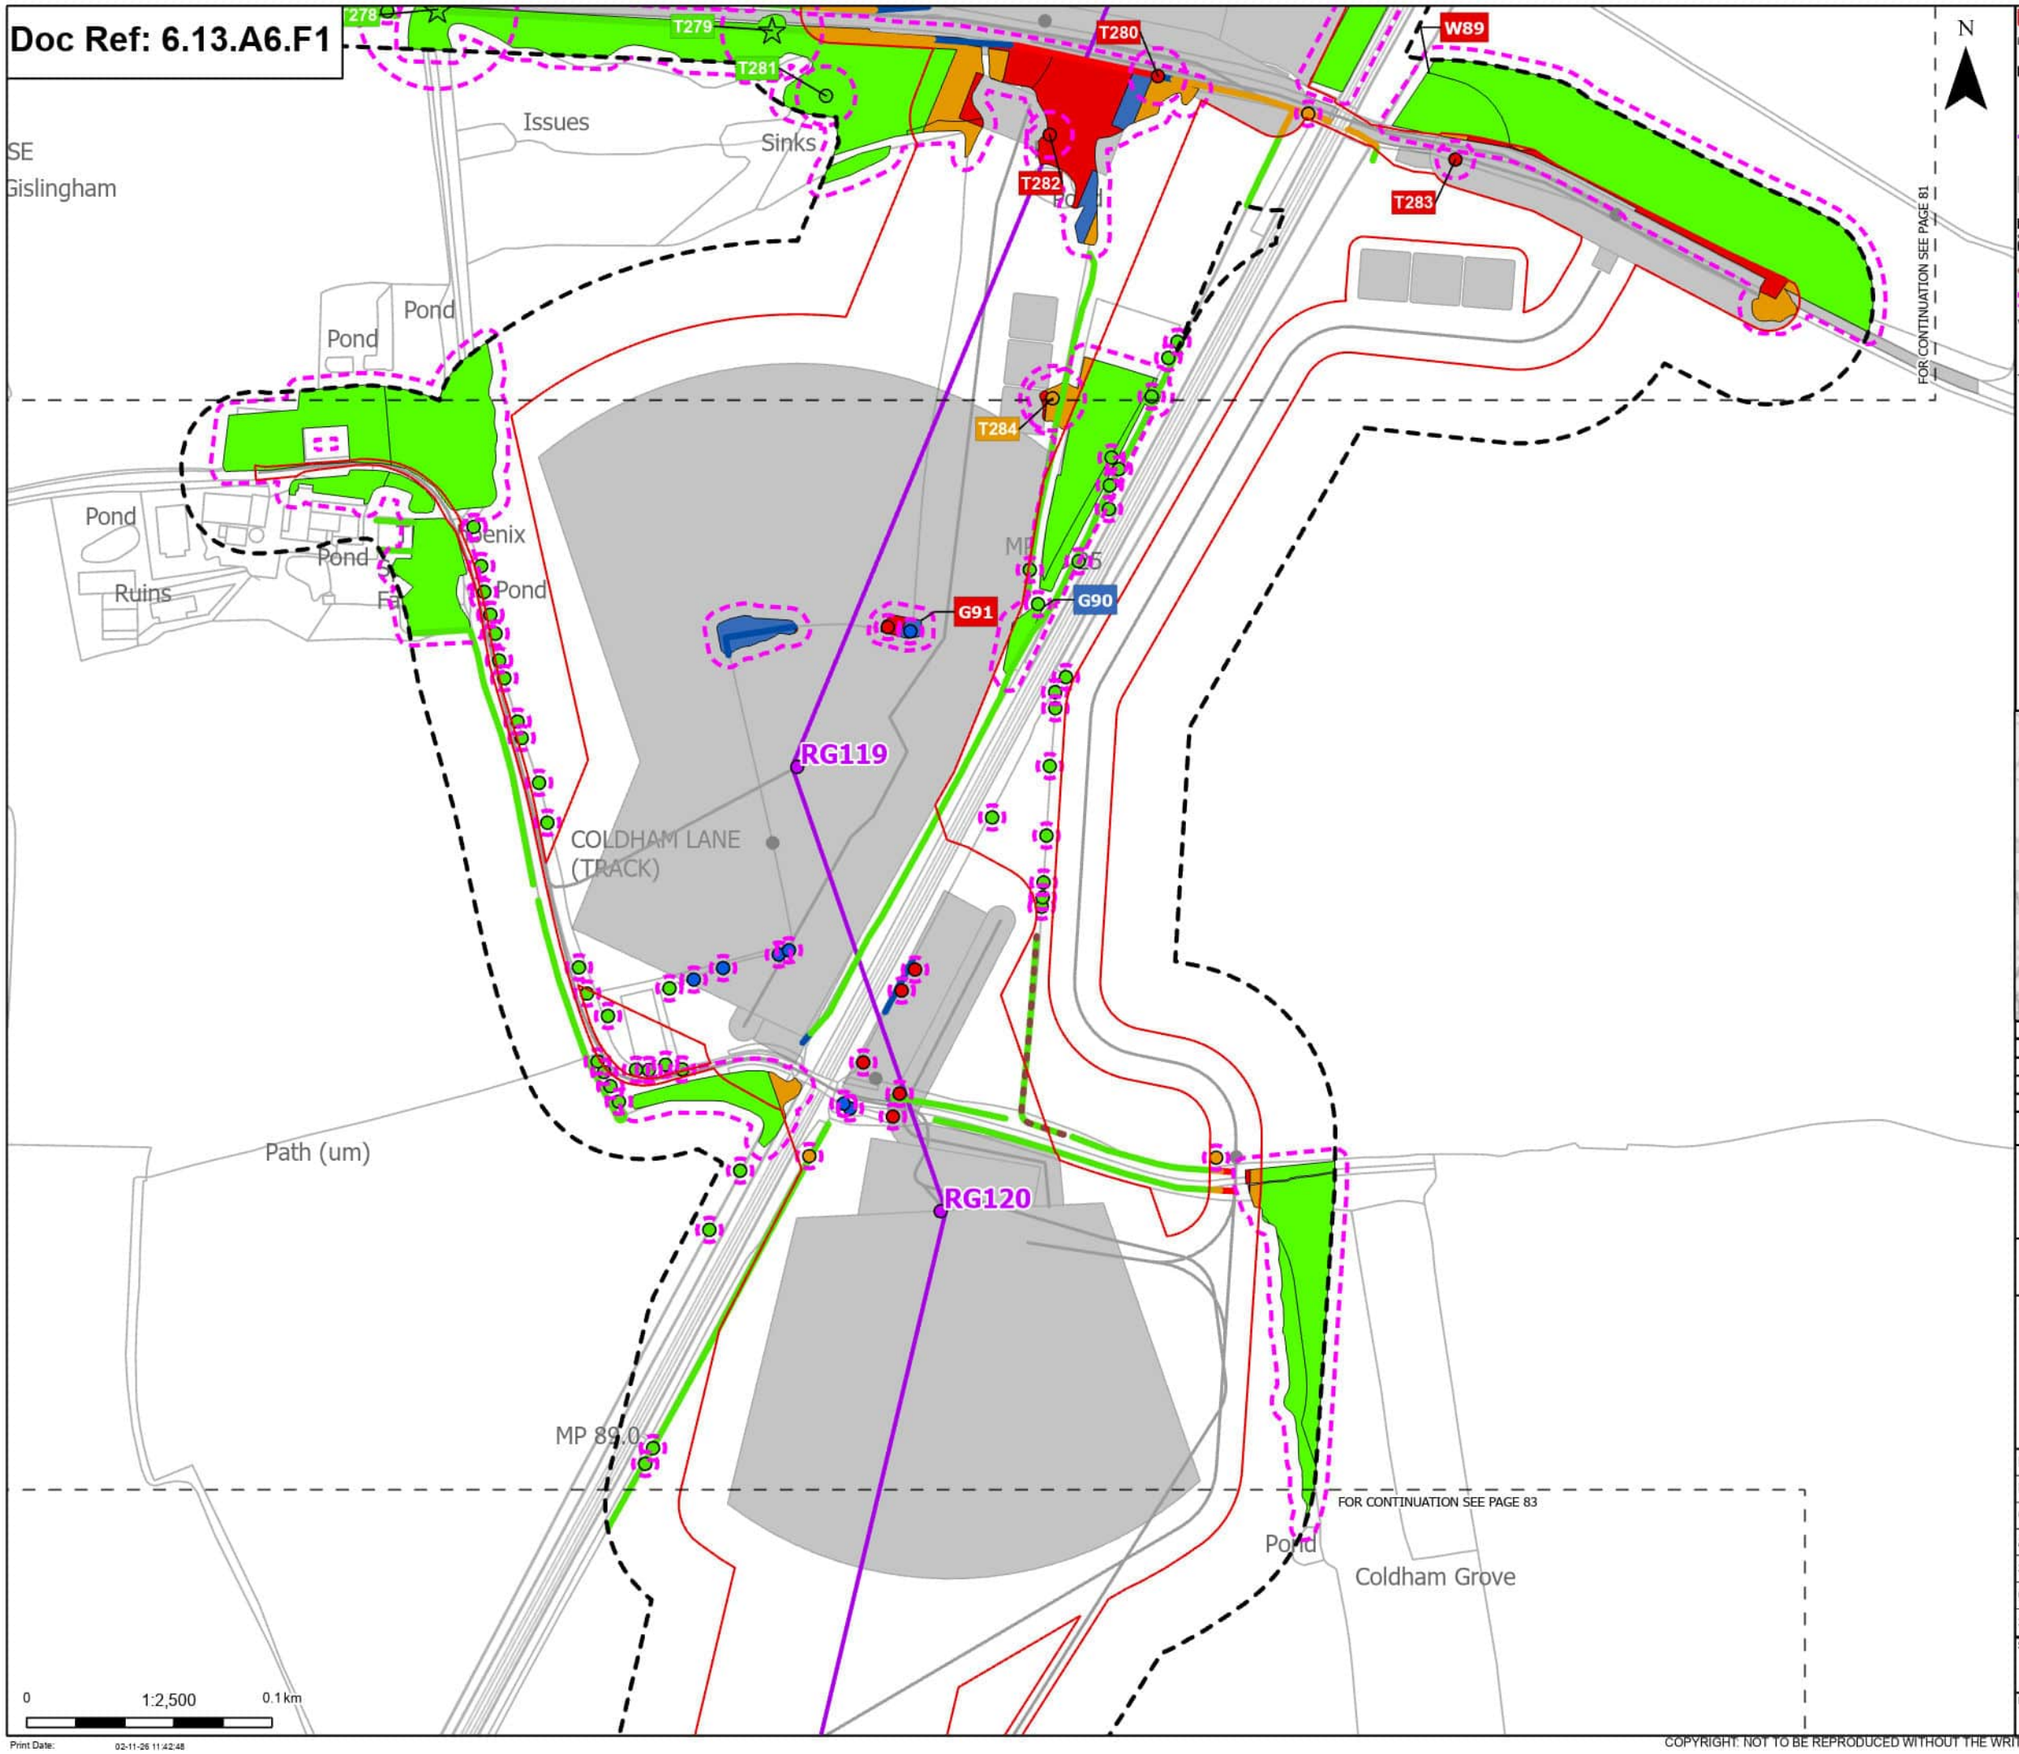

Order Limits
Sheet index cutline

Proposed project design details
- Proposed standard lattice pylon location
- Proposed overhead line alignment
- Other temporary and permanent construction and operational works

Discipline specific constraints
- Arboriculture Study Area
- Important Hedgerows
- Root protection area

Veteran Trees - Impact
- Unaffected

Trees - Impact
- Removed
- Affected Managed
- Potentially Affected
- Unaffected

Hedgerow - Impact
- Removed
- Affected Managed
- Potentially Affected
- Unaffected

Groups of trees - Impact
- Removed
- Affected Managed
- Potentially Affected
- Unaffected

Note: The proposed overhead line alignment and proposed underground cable alignment together comprise the alignment. For further details regarding the design, please refer to Figures 4.1 (document reference 6.4.F1) and 4.2 (document reference 6.4.F2).

Notes: Background mapping information has been reproduced from the Ordnance Survey by permission of Ordnance Survey of the Controller of His Majesty's Stationery Office. © Crown copyright and database rights (2025) Licence OS100024241 and AC0000807948; © Crown copyright and database rights 2025 Ordnance Survey AC0000808122, Contains public sector information licensed under the Open Government Licence v3.0, © National Grid UK



Rev	Date	Description	Drawn	Check	Approv
B	Aug 2025	FOR DCO APPLICATION	JAL	AF	KB
A	Aug 2025	FOR DCO APPLICATION	JAL	AF	KB

nationalgrid

PROJECT: Norwich to Tilbury

Planning Inspectorate App Number: EN020027
Regulation 5(2)(a)

Title:

Figure A13.6.1- Landscape and Visual Arboriculture Impacts Plan
Page 82 of 396

Designed	M. Watson	Date	February 26
Drawn	J. Acero Leon	Date	February 26
Checked	A. Fell	Date	February 26
Approved	K. Burrows	Date	February 26
Scale:	1:2,500	Datum:	AOD
Original Size:	A3	Grid:	OS
Suitability Code:	A2	Project Number:	10059280


Suitability Description:
Accepted as Concept Stage

Drawing Number: 10059280-ARC-EBD-ZZ-DR-ZZ-00393
Revision: B

Print Date: 02-11-26 11:42:48

COPYRIGHT: NOT TO BE REPRODUCED WITHOUT THE WRITTEN PERMISSION OF NATIONAL GRID ELECTRICITY TRANSMISSION Plc

Doc Ref: 6.13.A6.F1

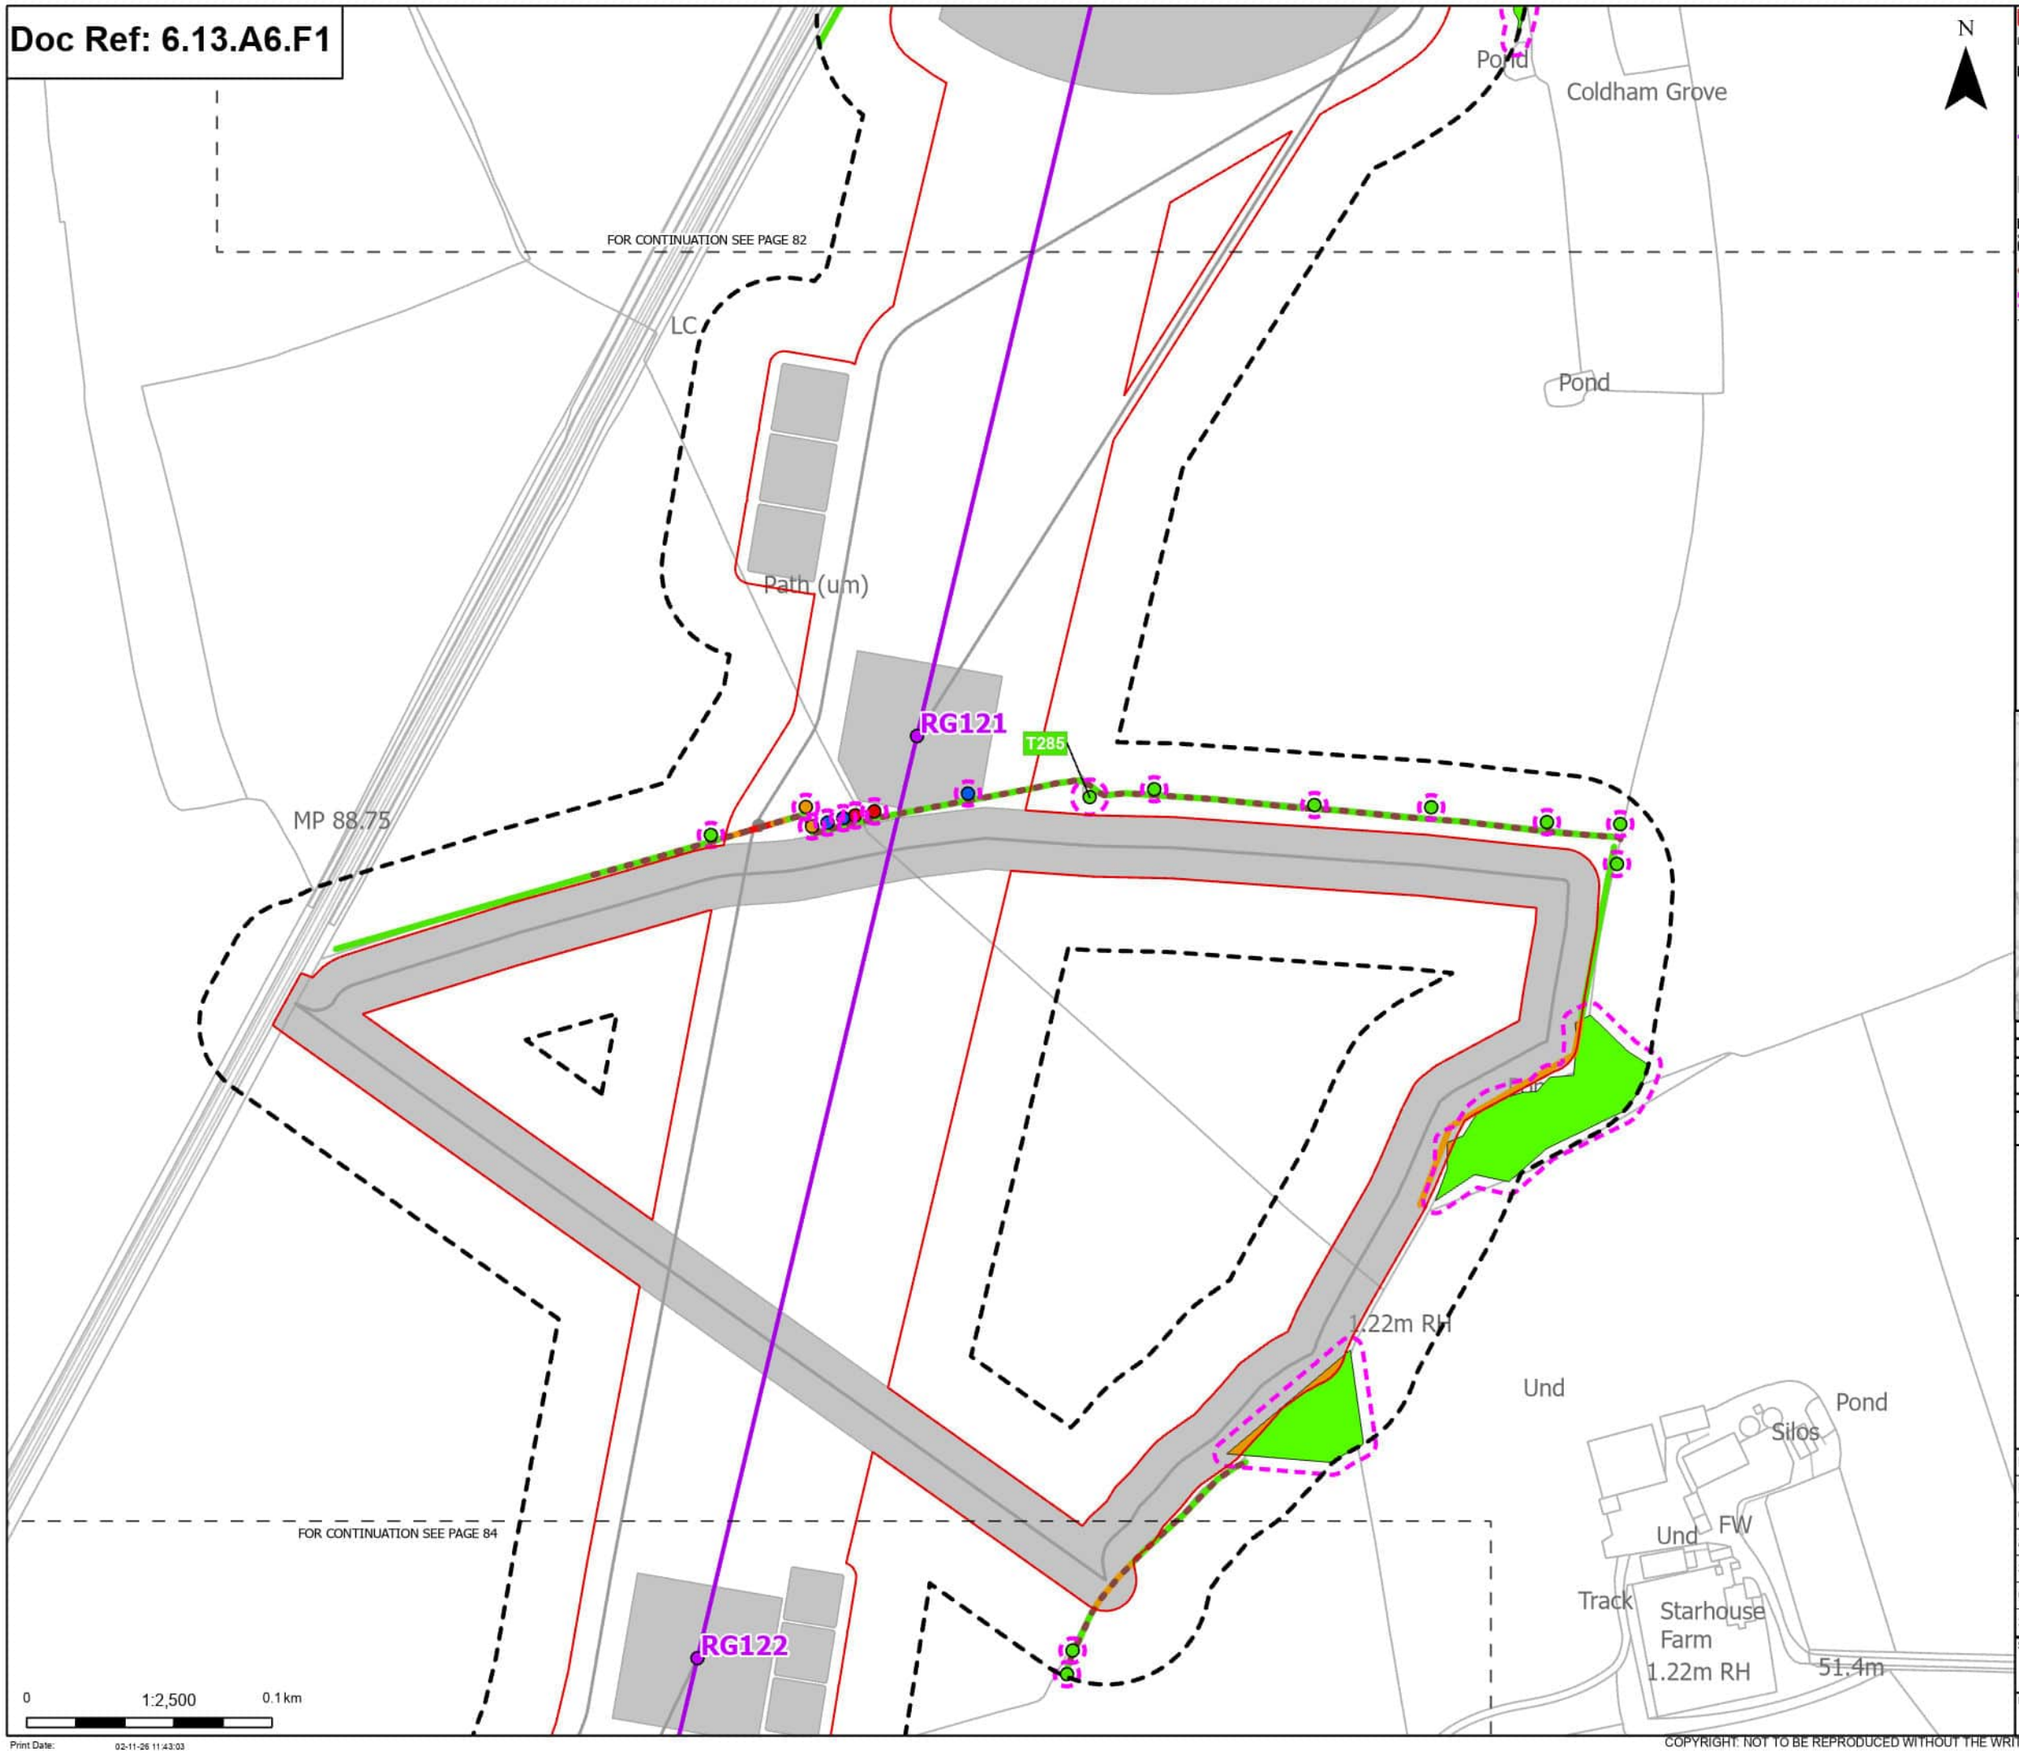

Order Limits
Sheet index cutline

Proposed project design details
- Proposed standard lattice pylon location
- Proposed overhead line alignment
- Other temporary and permanent construction and operational works

Discipline specific constraints
- Arboriculture Study Area
- Important Hedgerows
- Root protection area

Trees - Impact
- Removed
- Affected Managed
- Potentially Affected
- Unaffected

Hedgerow - Impact
- Removed
- Potentially Affected
- Unaffected

Groups of trees - Impact
- Potentially Affected
- Unaffected

Note: The proposed overhead line alignment and proposed underground cable alignment together comprise the alignment. For further details regarding the design, please refer to Figures 4.1 (document reference 6.4.F1) and 4.2 (document reference 6.4.F2).

Notes: Background mapping information has been reproduced from the Ordnance Survey by permission of Ordnance Survey of the Controller of His Majesty's Stationery Office. © Crown copyright and database rights (2025) Licence OS100024241 and AC0000807948; © Crown copyright and database rights 2025 Ordnance Survey AC0000808122, Contains public sector information licensed under the Open Government Licence v3.0, © National Grid UK



Rev	Date	Description	Drawn	Check	Approv
B	Aug 2025	FOR DCO APPLICATION	JAL	AF	KB
A	Aug 2025	FOR DCO APPLICATION	JAL	AF	KB

nationalgrid

PROJECT: Norwich to Tilbury

Planning Inspectorate App Number: EN020027
Regulation 5(2)(a)

Title:

Figure A13.6.1- Landscape and Visual Arboriculture Impacts Plan
Page 83 of 396

Designed	M. Watson	Date	February 26
Drawn	J. Acero Leon	Date	February 26
Checked	A. Fell	Date	February 26
Approved	K. Burrows	Date	February 26
Scale:	1:2,500	Datum:	AOD
Original Size:	A3	Grid:	OS
Suitability Code:	A2	Project Number:	10059280

Suitability Description: Accepted as Concept Stage


Drawing Number: 10059280-ARC-EBD-ZZ-DR-ZZ-00393

Revision: B

Print Date: 02-11-26 11:43:03

COPYRIGHT: NOT TO BE REPRODUCED WITHOUT THE WRITTEN PERMISSION OF NATIONAL GRID ELECTRICITY TRANSMISSION Plc

Doc Ref: 6.13.A6.F1

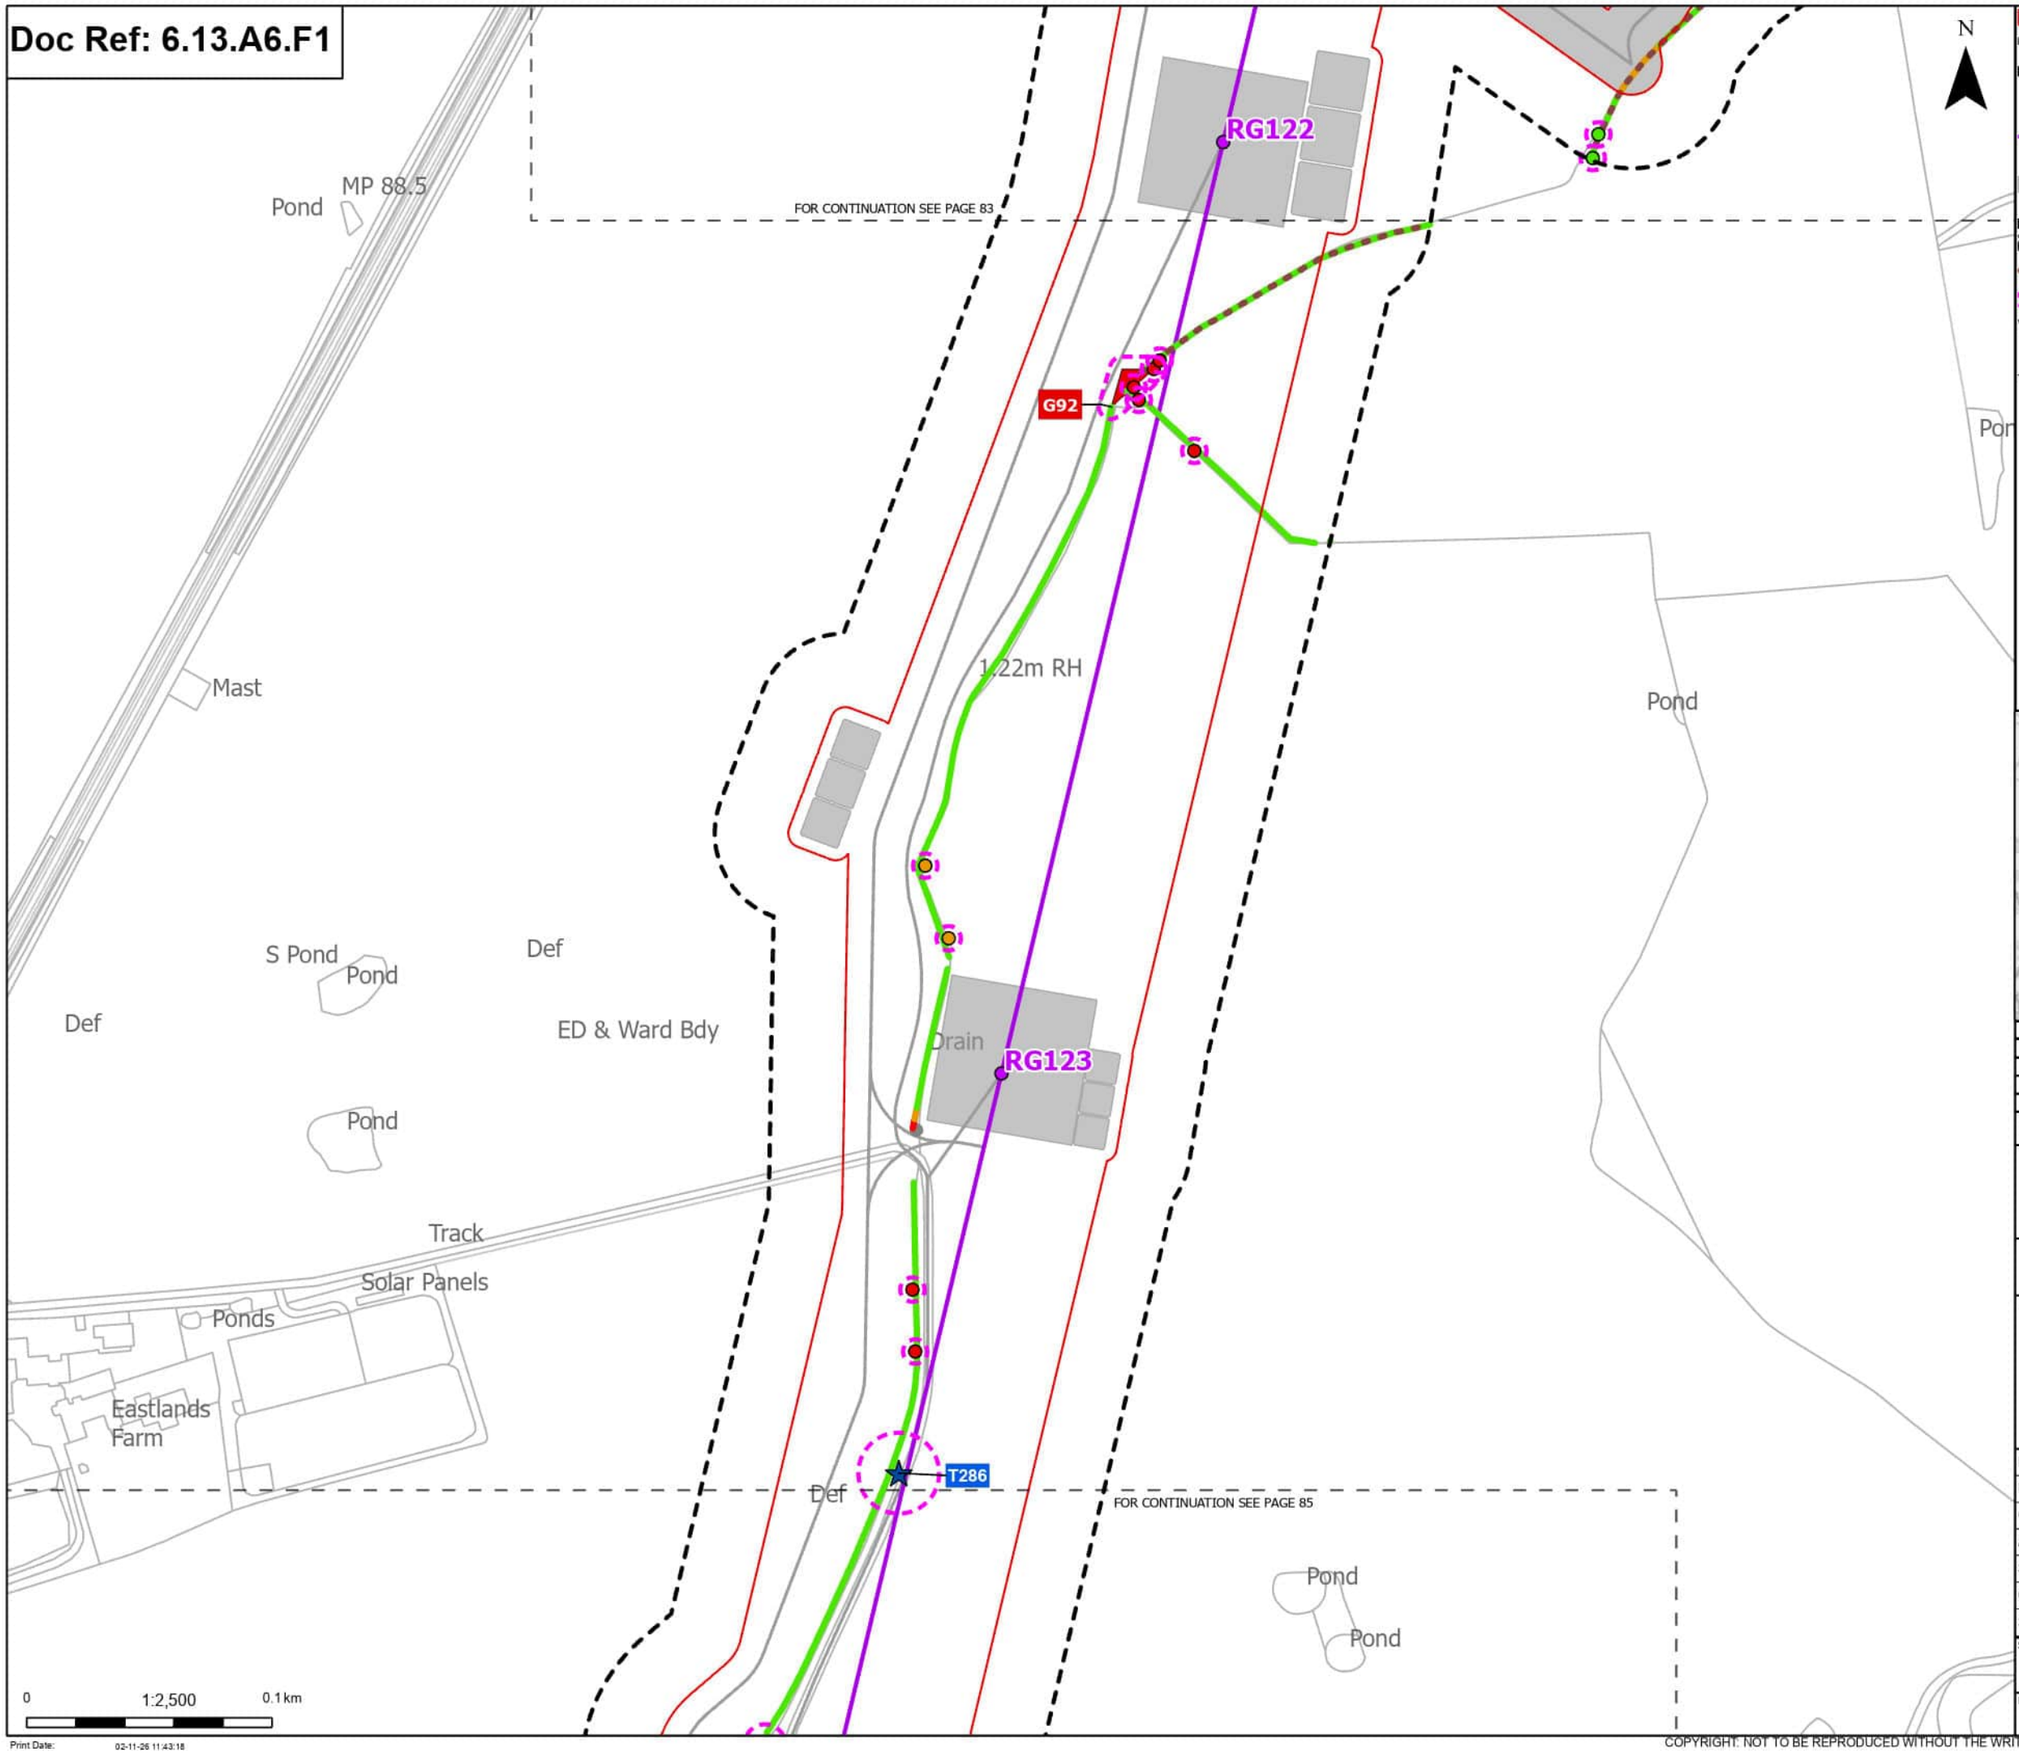

Order Limits
Sheet index cutline

Proposed project design details
Proposed standard lattice pylon location
Proposed overhead line alignment
Other temporary and permanent construction and operational works

Discipline specific constraints
Arboriculture Study Area
Important Hedgerows
Root protection area

Veteran Trees - Impact
Affected Managed

Trees - Impact
Removed

Potentially Affected
Unaffected

Hedgerow - Impact
Removed
Potentially Affected
Unaffected

Groups of trees - Impact
Removed

Note: The proposed overhead line alignment and proposed underground cable alignment together comprise the alignment. For further details regarding the design, please refer to Figures 4.1 (document reference 6.4.F1) and 4.2 (document reference 6.4.F2).

Notes: Background mapping information has been reproduced from the Ordnance Survey by permission of Ordnance Survey of the Controller of His Majesty's Stationery Office. © Crown copyright and database rights (2025) Licence OS100024241 and AC0000807948; © Crown copyright and database rights 2025 Ordnance Survey AC0000808122, Contains public sector information licensed under the Open Government Licence v3.0, © National Grid UK



Rev	Date	Description	Drawn	Check	Approv
B	Aug 2025	FOR DCO APPLICATION	JAL	AF	KB
A	Aug 2025	FOR DCO APPLICATION	JAL	AF	KB

nationalgrid

PROJECT:
Norwich to Tilbury

Planning Inspectorate App Number: EN020027
Regulation 5(2)(a)

Title:

Figure A13.6.1- Landscape and Visual Arboriculture Impacts Plan
Page 84 of 396

Designed	M. Watson	Date	February 26
Drawn	J. Acero Leon	Date	February 26
Checked	A. Fell	Date	February 26
Approved	K. Burrows	Date	February 26
Scale:	1:2,500	Datum:	AOD
Original Size:	A3	Grid:	OS
Suitability Code:	A2	Project Number:	10059280


Suitability Description:
Accepted as Concept Stage

Drawing Number: 10059280-ARC-EBD-ZZ-DR-ZZ-00393
Revision: B

Print Date: 02-11-26 11:43:18

COPYRIGHT: NOT TO BE REPRODUCED WITHOUT THE WRITTEN PERMISSION OF NATIONAL GRID ELECTRICITY TRANSMISSION Plc

Doc Ref: 6.13.A6.F1

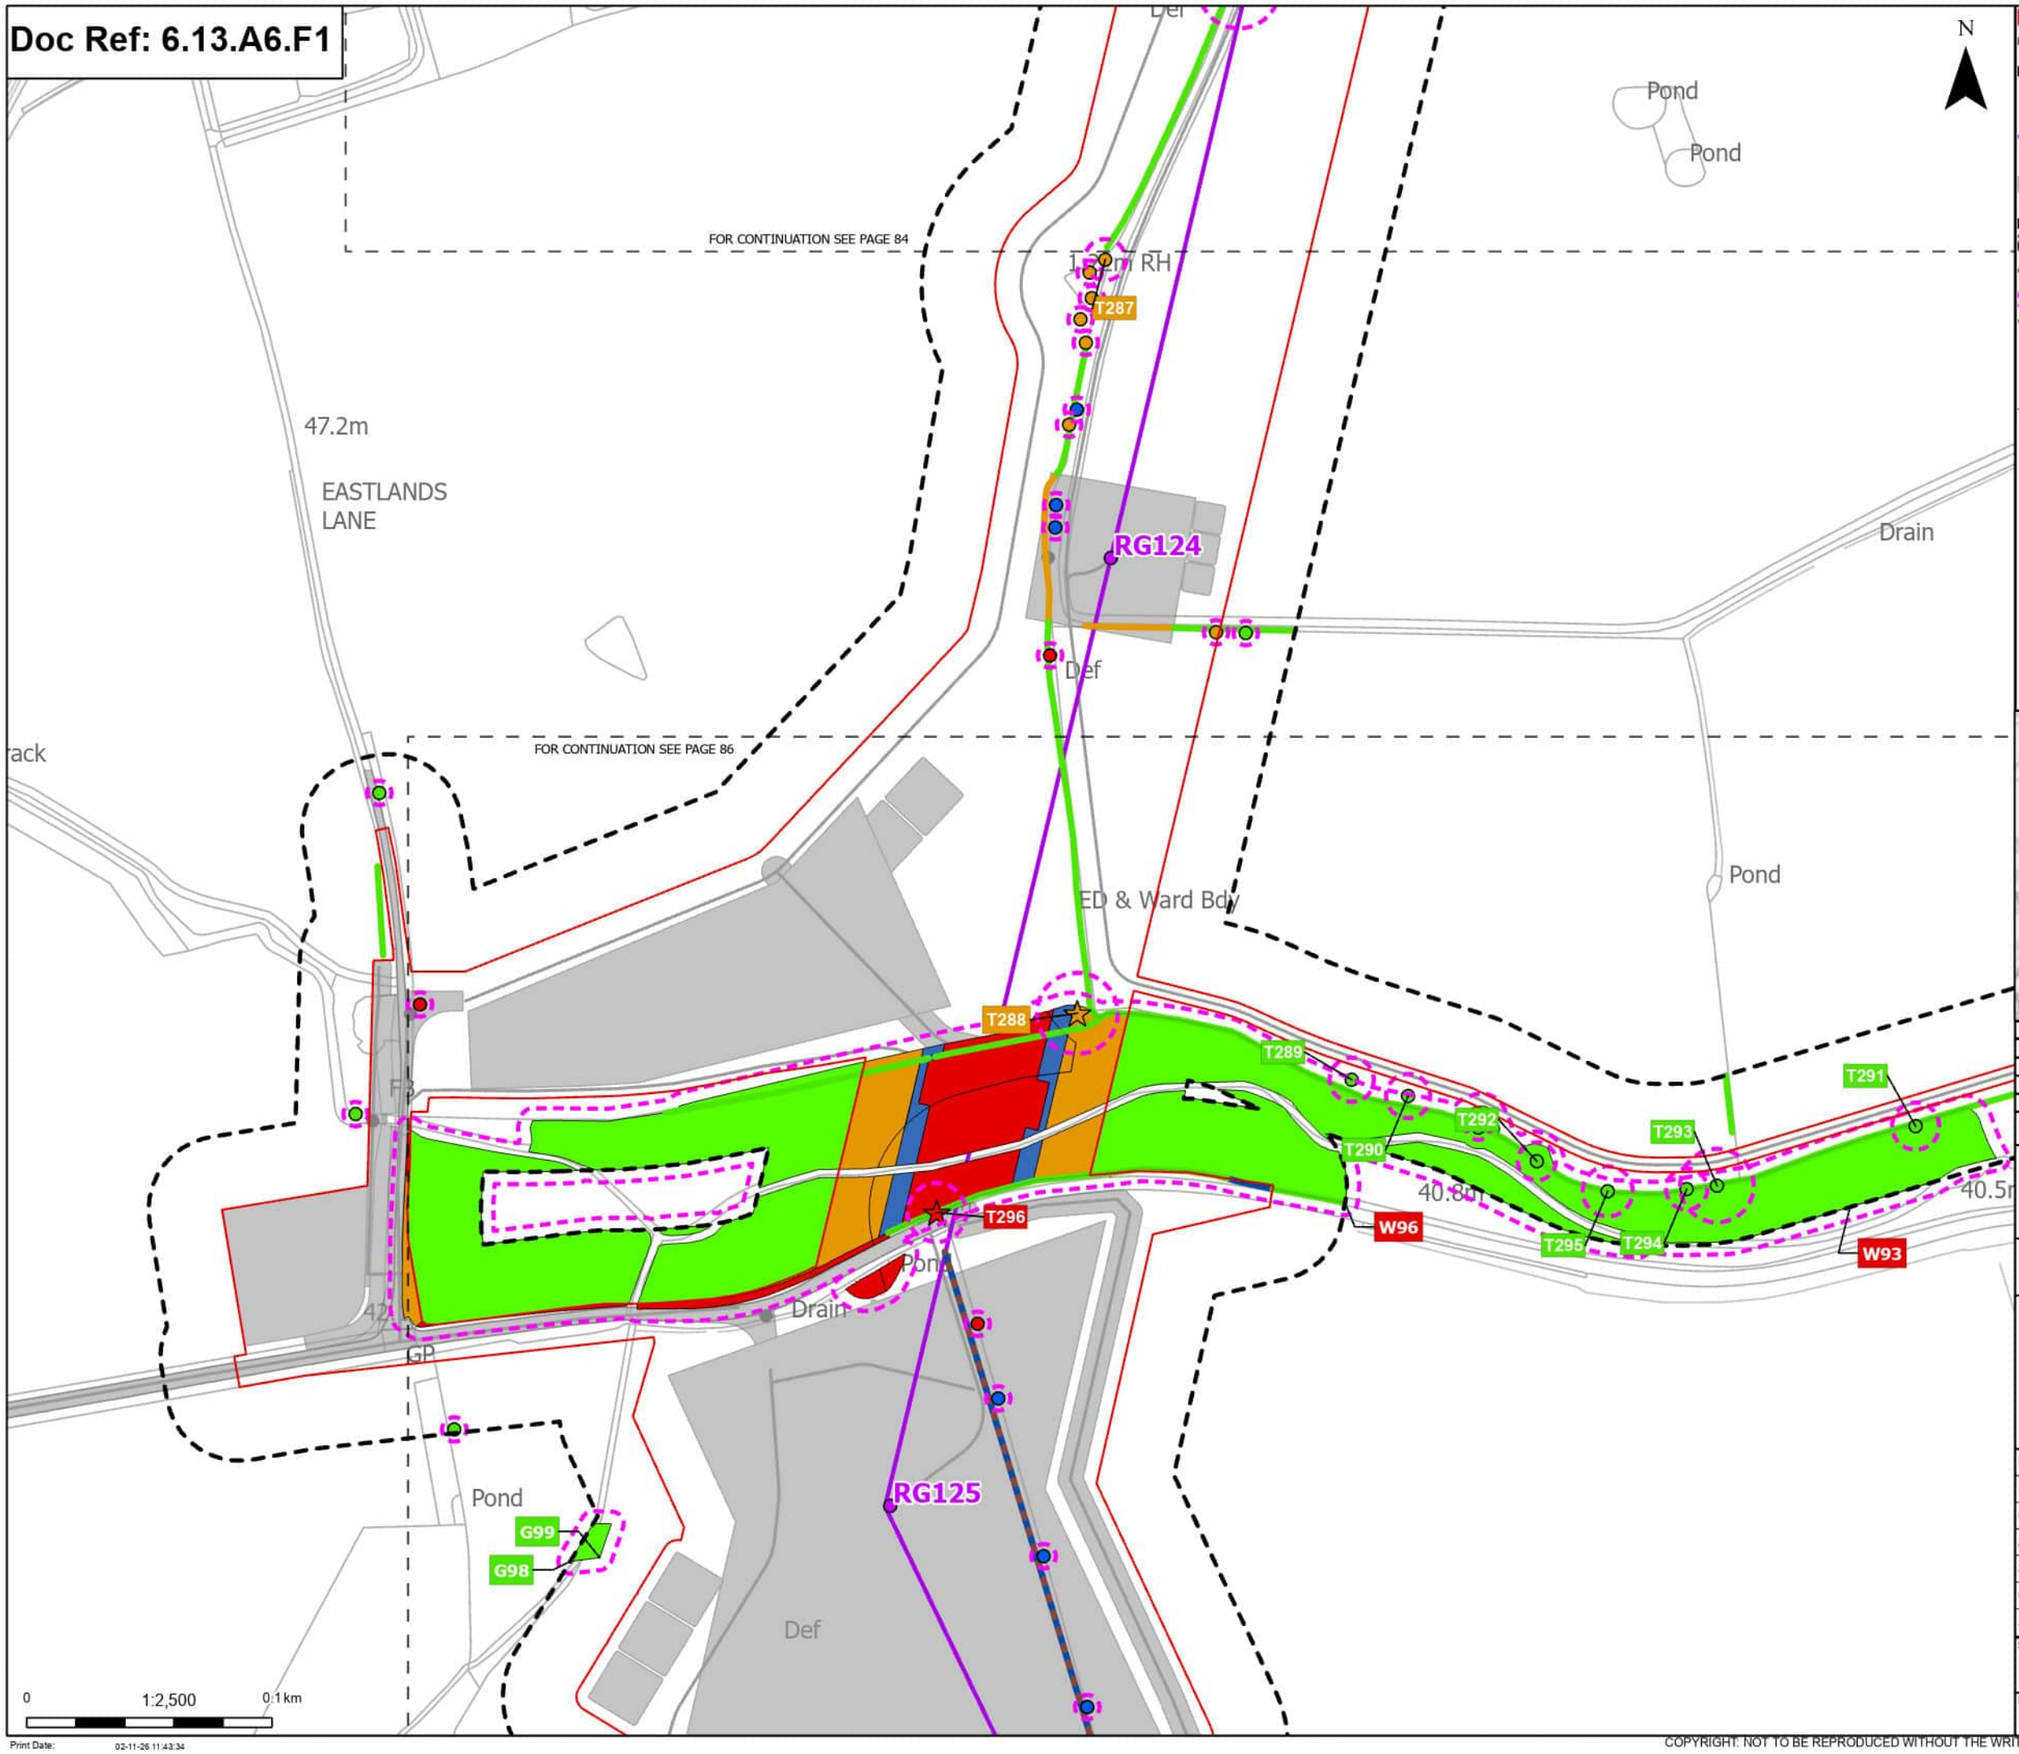

Order Limits
Sheet index cutline

Proposed project design details
- Proposed standard lattice pylon location
- Proposed overhead line alignment
- Other temporary and permanent construction and operational works

Discipline specific constraints
- Arboriculture Study Area
- Important Hedgerows
- Root protection area

Veteran Trees - Impact
- Removed
- Potentially Affected

Trees - Impact
- Removed
- Affected Managed
- Potentially Affected
- Unaffected

Hedgerow - Impact
- Affected Managed
- Potentially Affected
- Unaffected

Groups of trees - Impact
- Removed
- Affected Managed
- Potentially Affected
- Unaffected

Note: The proposed overhead line alignment and proposed underground cable alignment together comprise the alignment. For further details regarding the design, please refer to Figures 4.1 (document reference 6.4.F1) and 4.2 (document reference 6.4.F2).

Notes: Background mapping information has been reproduced from the Ordnance Survey by permission of Ordnance Survey of the Controller of His Majesty's Stationery Office. © Crown copyright and database rights (2025) Licence OS100024241 and AC0000807948; © Crown copyright and database rights 2025 Ordnance Survey AC0000808122, Contains public sector information licensed under the Open Government Licence v3.0, © National Grid UK



Rev	Date	Description	Drawn	Check	Approv
B	Aug 2025	FOR DCO APPLICATION	JAL	AF	KB
A	Aug 2025	FOR DCO APPLICATION	JAL	AF	KB

nationalgrid

PROJECT: Norwich to Tilbury

Planning Inspectorate App Number: EN020027
Regulation 5(2)(a)

Title:

Figure A13.6.1- Landscape and Visual Arboriculture Impacts Plan
Page 85 of 396

Designed	M. Watson	Date	February 26
Drawn	J. Acero Leon	Date	February 26
Checked	A. Fell	Date	February 26
Approved	K. Burrows	Date	February 26
Scale:	1:2,500	Datum:	AOD
Original Size:	A3	Grid:	OS
Suitability Code:	A2	Project Number:	10059280

Suitability Description:
Accepted as Concept Stage

Drawing Number: 10059280-ARC-EBD-ZZ-DR-ZZ-00393
Revision: B

Print Date: 02-11-26 11:43:34

COPYRIGHT: NOT TO BE REPRODUCED WITHOUT THE WRITTEN PERMISSION OF NATIONAL GRID ELECTRICITY TRANSMISSION Plc

Doc Ref: 6.13.A6.F1

ED & Ward Bdy
Pond
T288
T289
T290
T291
T292
T293
T294
T295
T296
G94
W93
W95
W96
W97
40.8m
40.5m
Pond
Drain
gP
Pond
G99
G98
RG125
Def
FOR CONTINUATION SEE PAGE 85
Ward Bdy
Und
Def
COTTON CP
(Part of)
FOR CONTINUATION SEE PAGE 87
Und
Ward Bdy Und
Def
T297
Def
RG126
Abbey
Cottages
Pond
0
1:2,500
0.1 km
Print Date: 02-11-26 11:43:50

N

Order Limits
Sheet index cutline
Proposed project design details
Proposed standard lattice pylon location
Proposed overhead line alignment
Other temporary and permanent construction and operational works
Discipline specific constraints
Arboriculture Study Area
Important Hedgerows
Root protection area
Veteran Trees - Impact
Removed
Potentially Affected
Trees - Impact
Removed
Affected Managed
Potentially Affected
Unaffected
Hedgerow - Impact
Removed
Affected Managed
Potentially Affected
Unaffected
Groups of trees - Impact
Removed
Affected Managed
Potentially Affected
Unaffected

Note: The proposed overhead line alignment and proposed underground cable alignment together comprise the alignment. For further details regarding the design, please refer to Figures 4.1 (document reference 6.4.F1) and 4.2 (document reference 6.4.F2).

Notes: Background mapping information has been reproduced from the Ordnance Survey by permission of Ordnance Survey of the Controller of His Majesty's Stationery Office. © Crown copyright and database rights (2025) Licence OS100024241 and AC0000807948; © Crown copyright and database rights 2025 Ordnance Survey AC0000808122, Contains public sector information licensed under the Open Government Licence v3.0, © National Grid UK



Rev	Date	Description	Drawn	Check	Approv
B	Aug 2025	FOR DCO APPLICATION	JAL	AF	KB
A	Aug 2025	FOR DCO APPLICATION	JAL	AF	KB

nationalgrid

PROJECT: Norwich to Tilbury

Planning Inspectorate App Number: EN020027
Regulation 5(2)(a)

Title:

Figure A13.6.1- Landscape and Visual Arboriculture Impacts Plan
Page 86 of 396

Designed	M. Watson	Date	February 26
Drawn	J. Acero Leon	Date	February 26
Checked	A. Fell	Date	February 26
Approved	K. Burrows	Date	February 26
Scale:	1:2,500	Datum:	AOD
Original Size:	A3	Grid:	OS
Suitability Code:	A2	Project Number:	10059280

Suitability Description:
Accepted as Concept Stage

Drawing Number: 10059280-ARC-EBD-ZZ-DR-ZZ-00393
Revision: B

COPYRIGHT: NOT TO BE REPRODUCED WITHOUT THE WRITTEN PERMISSION OF NATIONAL GRID ELECTRICITY TRANSMISSION Plc

Doc Ref: 6.13.A6.F1

Ward Bdy Und

(Part of)

Def

T297

RG126

FOR CONTINUATION SEE PAGE 86

Abbey Cottages

Pond

Slurry

Track

Abbey Farm

Solar Panels

Piggery

FOR CONTINUATION SEE PAGE 88

RG127

FOR CONTINUATION SEE PAGE 89

Ward Bdy Und

Pond

0 1:2,500 0.1 km

Print Date: 02-11-26 11:44:04

N

Order Limits
Sheet index cutline

Proposed project design details
Proposed standard lattice pylon location
Proposed overhead line alignment
Other temporary and permanent construction and operational works

Discipline specific constraints
Arboriculture Study Area
Important Hedgerows
Root protection area

Trees - Impact
Removed
Unaffected

Hedgerow - Impact
Removed
Affected Managed
Potentially Affected
Unaffected

Note: The proposed overhead line alignment and proposed underground cable alignment together comprise the alignment. For further details regarding the design, please refer to Figures 4.1 (document reference 6.4.F1) and 4.2 (document reference 6.4.F2).

Notes: Background mapping information has been reproduced from the Ordnance Survey by permission of Ordnance Survey of the Controller of His Majesty's Stationery Office. © Crown copyright and database rights (2025) Licence OS100024241 and AC0000807948; © Crown copyright and database rights 2025 Ordnance Survey AC0000808122, Contains public sector information licensed under the Open Government Licence v3.0, © National Grid UK



Rev	Date	Description	Drawn	Check	Approv
B	Aug 2025	FOR DCO APPLICATION	JAL	AF	KB
A	Aug 2025	FOR DCO APPLICATION	JAL	AF	KB

nationalgrid

PROJECT:
Norwich to Tilbury

Planning Inspectorate App Number: EN020027
Regulation 5(2)(a)

Title:

Figure A13.6.1- Landscape and Visual Arboriculture Impacts Plan
Page 87 of 396


Designed	M. Watson	Date	February 26
Drawn	J. Acero Leon	Date	February 26
Checked	A. Fell	Date	February 26
Approved	K. Burrows	Date	February 26
Scale:	1:2,500	Datum:	AOD
Original Size:	A3	Grid:	OS
Suitability Code:	A2	Project Number:	10059280

Suitability Description:
Accepted as Concept Stage

Drawing Number: 10059280-ARC-EBD-ZZ-DR-ZZ-00393
Revision: B

COPYRIGHT: NOT TO BE REPRODUCED WITHOUT THE WRITTEN PERMISSION OF NATIONAL GRID ELECTRICITY TRANSMISSION Plc

Doc Ref: 6.13.A6.F1

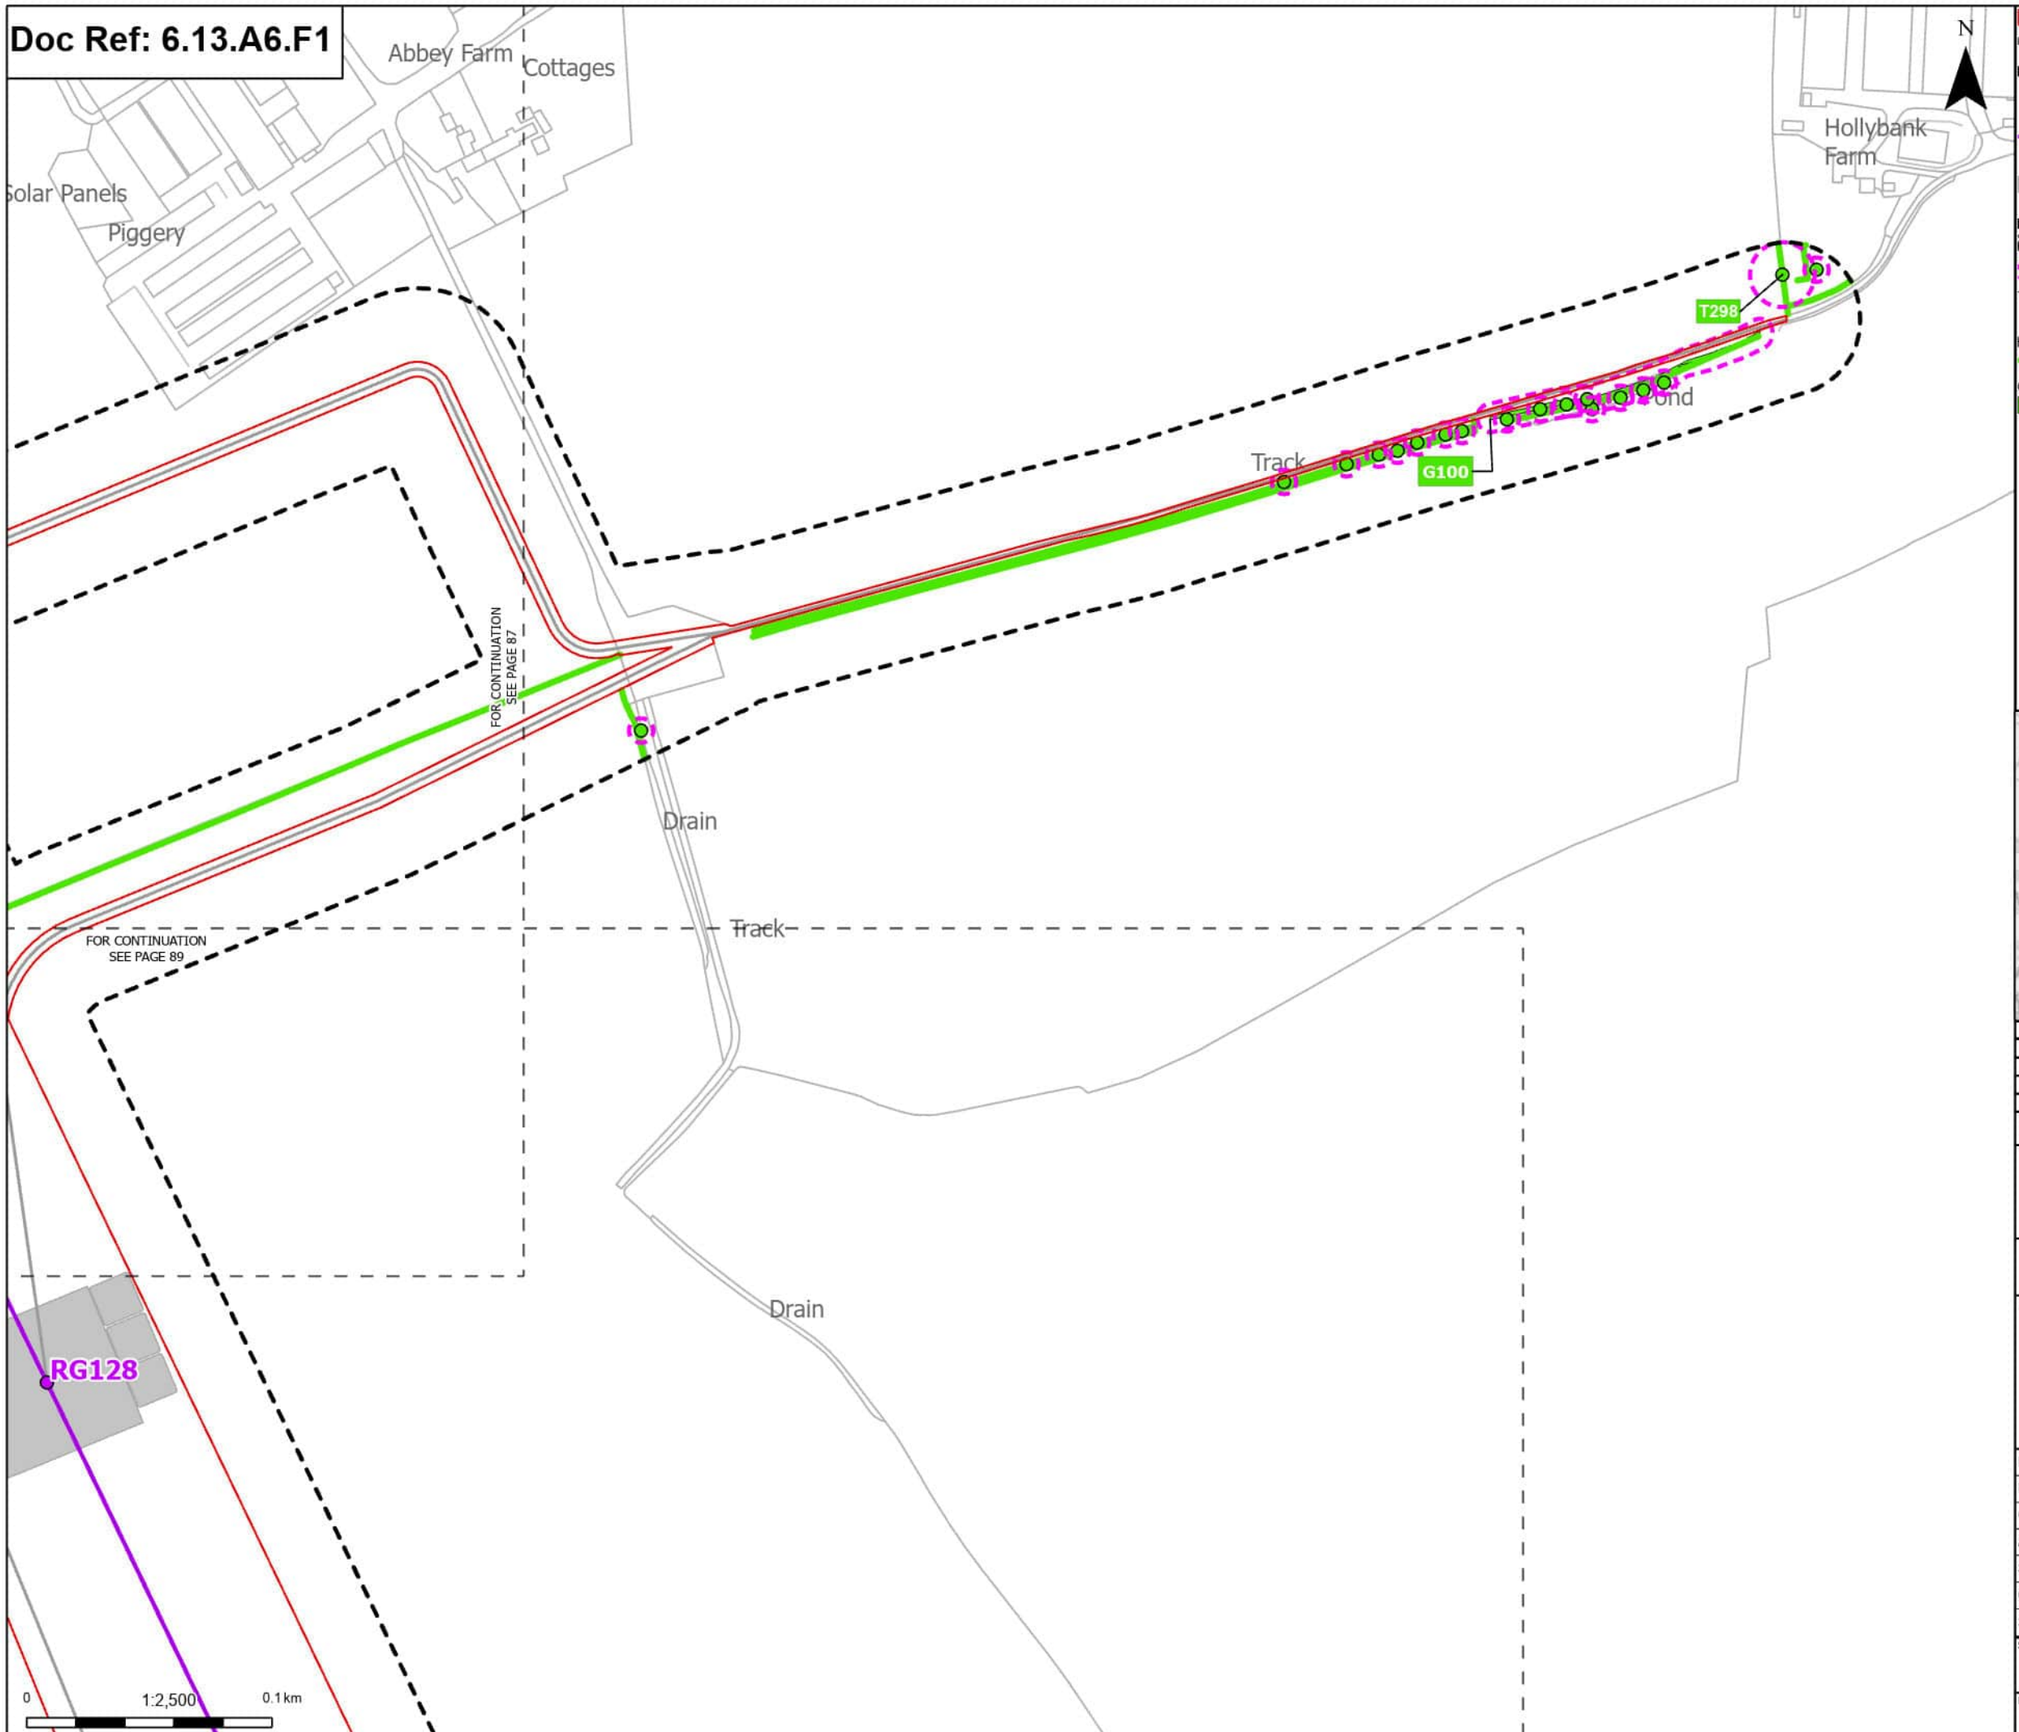

Order Limits

Sheet index cutline

Proposed project design details

Proposed standard lattice pylon location

Proposed overhead line alignment

Other temporary and permanent construction and operational works

Discipline specific constraints

Arboriculture Study Area

Root protection area

Trees - Impact

Unaffected

Hedgerow - Impact

Unaffected

Groups of trees - Impact

Unaffected

Note: The proposed overhead line alignment and proposed underground cable alignment together comprise the alignment. For further details regarding the design, please refer to Figures 4.1 (document reference 6.4.F1) and 4.2 (document reference 6.4.F2).

Notes: Background mapping information has been reproduced from the Ordnance Survey by permission of Ordnance Survey of the Controller of His Majesty's Stationery Office. © Crown copyright and database rights (2025) Licence OS100024241 and AC0000807948; © Crown copyright and database rights 2025 Ordnance Survey AC0000808122, Contains public sector information licensed under the Open Government Licence v3.0, © National Grid UK



Rev	Date	Description	Drawn	Check	Approv
B	Aug 2025	FOR DCO APPLICATION	JAL	AF	KB
A	Aug 2025	FOR DCO APPLICATION	JAL	AF	KB

nationalgrid

PROJECT: Norwich to Tilbury

Planning Inspectorate App Number: EN020027
Regulation 5(2)(a)

Title:

Figure A13.6.1- Landscape and Visual Arboriculture Impacts Plan
Page 88 of 396

Designed	M. Watson	Date	February 26
Drawn	J. Acero Leon	Date	February 26
Checked	A. Fell	Date	February 26
Approved	K. Burrows	Date	February 26
Scale:	1:2,500	Datum:	AOD
Original Size:	A3	Grid:	OS
Suitability Code:	A2	Project Number:	10059280


Suitability Description:
Accepted as Concept Stage

Drawing Number: 10059280-ARC-EBD-ZZ-DR-ZZ-00393

Revision: B

COPYRIGHT: NOT TO BE REPRODUCED WITHOUT THE WRITTEN PERMISSION OF NATIONAL GRID ELECTRICITY TRANSMISSION Plc

Doc Ref: 6.13.A6.F1

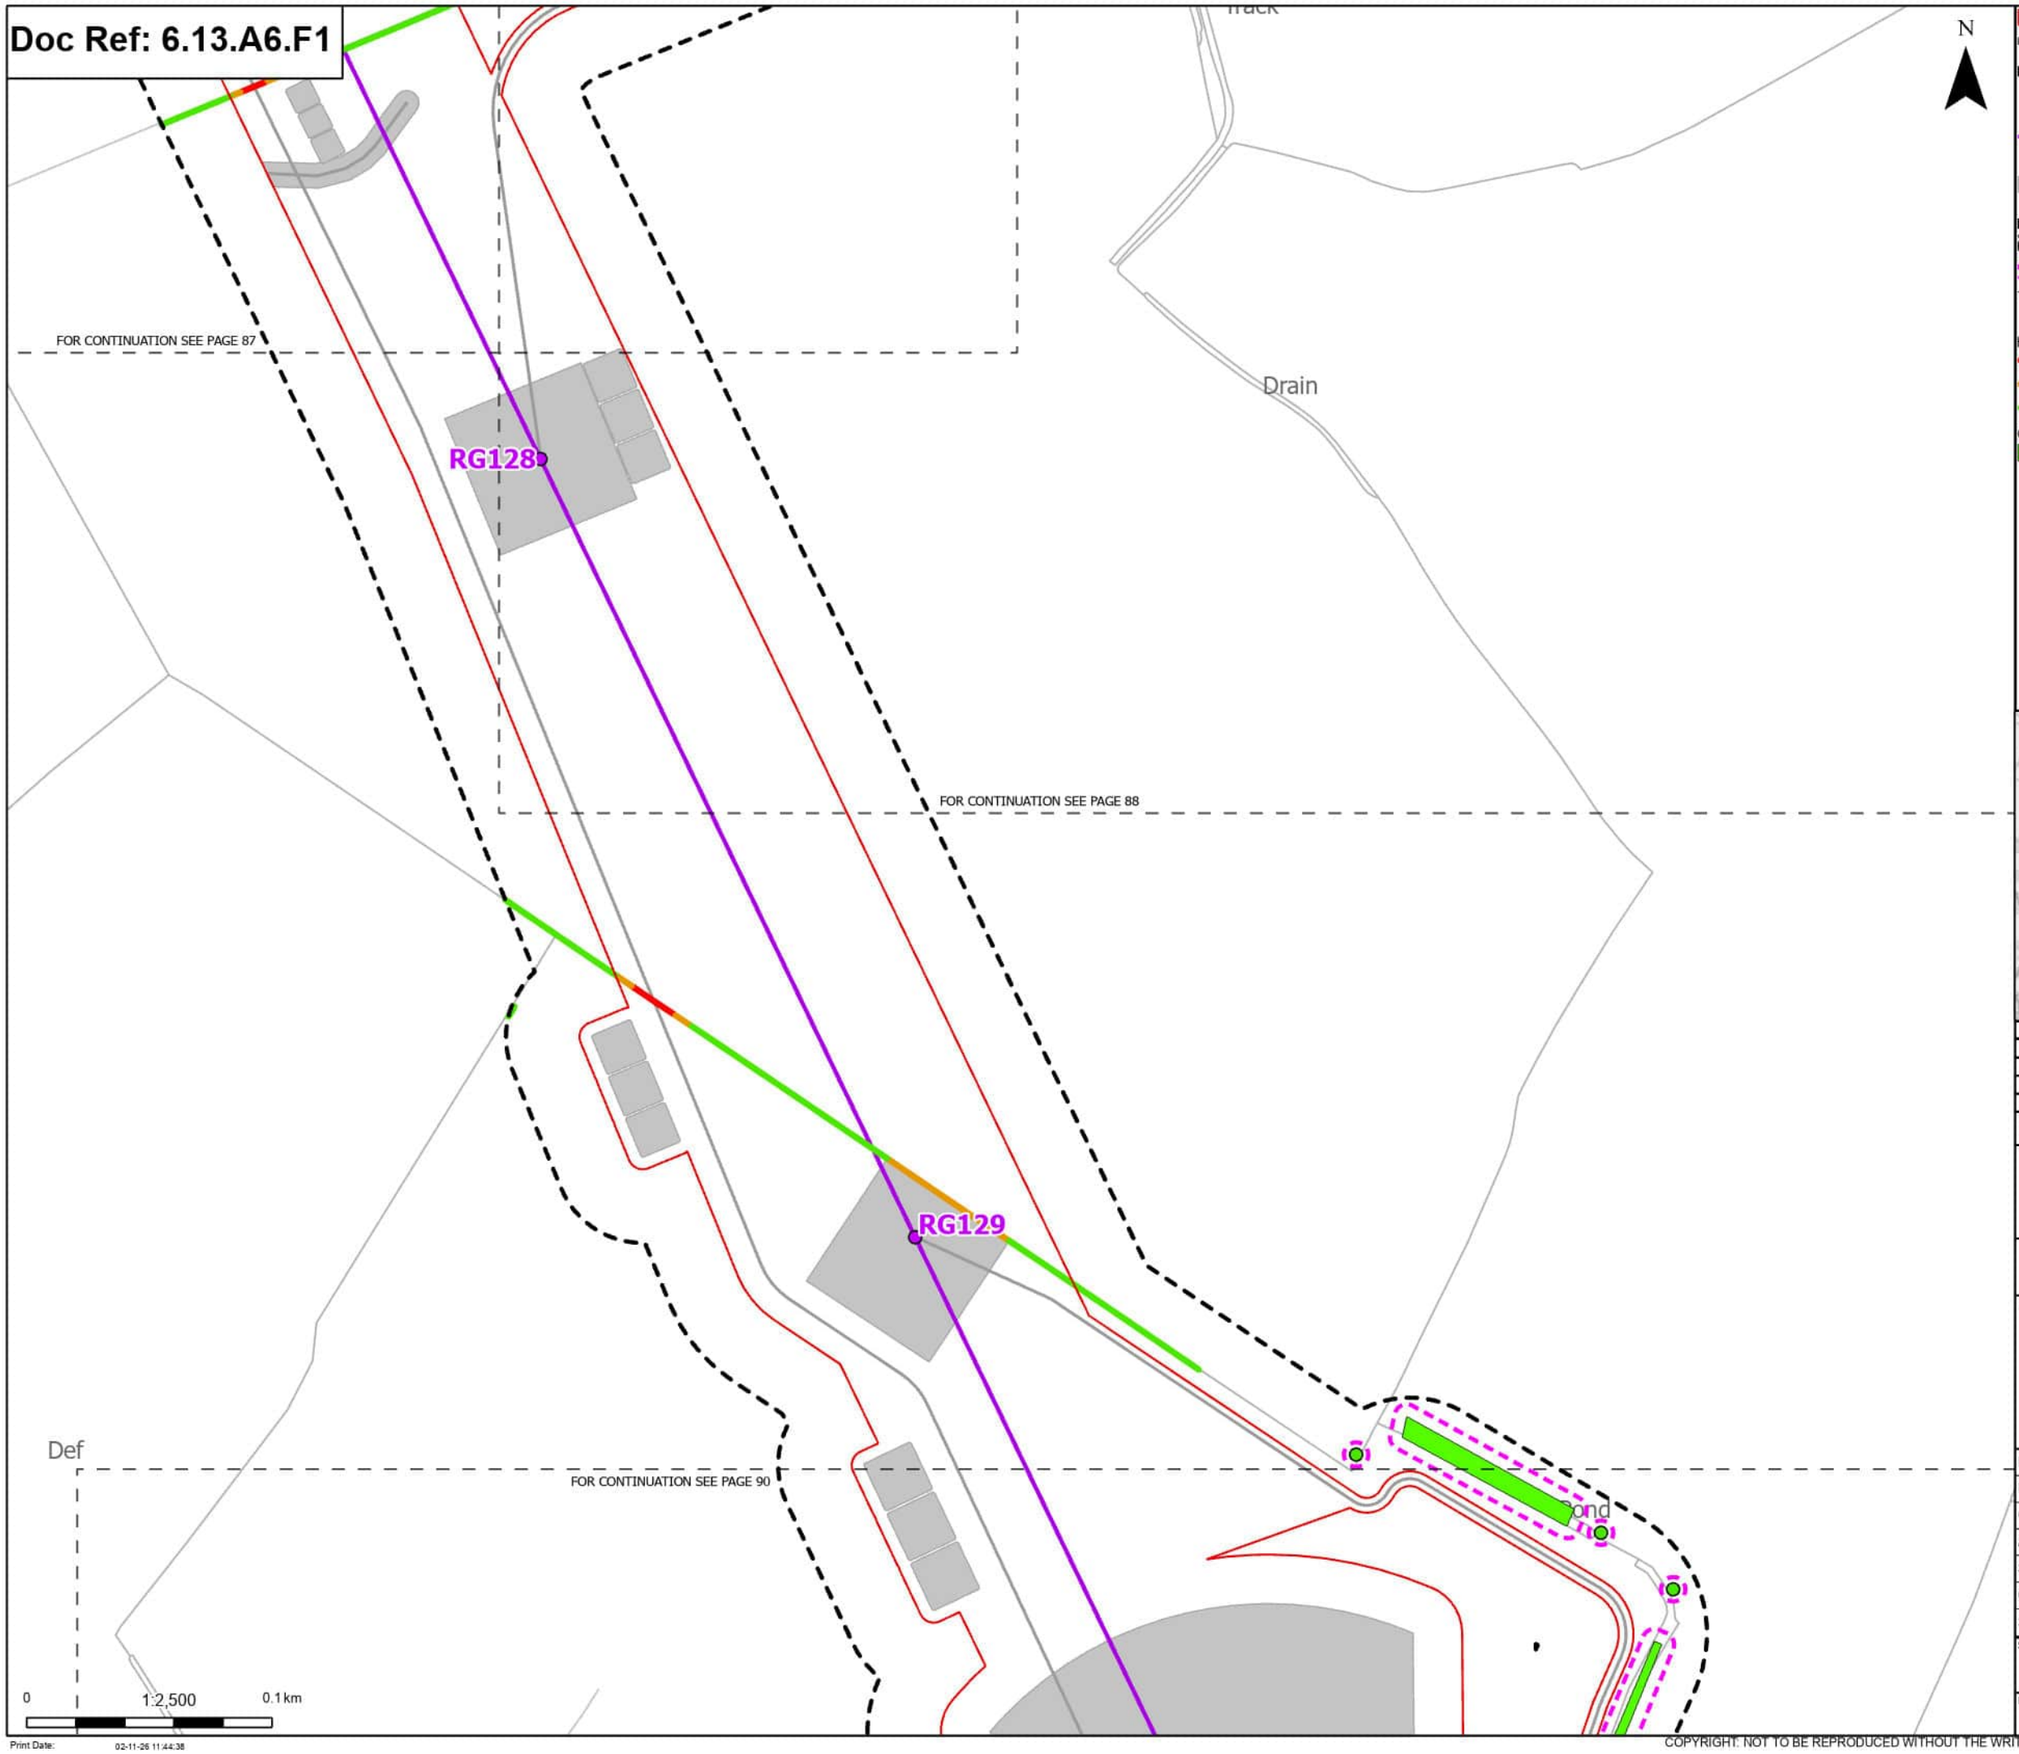

N

- Order Limits
- Sheet index cutline

Proposed project design details
- Proposed standard lattice pylon location
- Proposed overhead line alignment
- Other temporary and permanent construction and operational works

Discipline specific constraints
- Arboriculture Study Area
- Root protection area

Trees - Impact
- Unaffected

Hedgerow - Impact
- Removed
- Potentially Affected
- Unaffected

Groups of trees - Impact
- Unaffected

Note: The proposed overhead line alignment and proposed underground cable alignment together comprise the alignment. For further details regarding the design, please refer to Figures 4.1 (document reference 6.4.F1) and 4.2 (document reference 6.4.F2).

Notes: Background mapping information has been reproduced from the Ordnance Survey by permission of Ordnance Survey of the Controller of His Majesty's Stationery Office. © Crown copyright and database rights (2025) Licence OS100024241 and AC0000807948; © Crown copyright and database rights 2025 Ordnance Survey AC0000808122, Contains public sector information licensed under the Open Government Licence v3.0, © National Grid UK



Rev	Date	Description	Drawn	Check	Approv
B	Aug 2025	FOR DCO APPLICATION	JAL	AF	KB
A	Aug 2025	FOR DCO APPLICATION	JAL	AF	KB

nationalgrid

PROJECT: Norwich to Tilbury

Planning Inspectorate App Number: EN020027
Regulation 5(2)(a)

Title:

Figure A13.6.1- Landscape and Visual Arboriculture Impacts Plan
Page 89 of 396

Designed	M. Watson	Date	February 26
Drawn	J. Acero Leon	Date	February 26
Checked	A. Fell	Date	February 26
Approved	K. Burrows	Date	February 26
Scale:	1:2,500	Datum:	AOD
Original Size:	A3	Grid:	OS
Suitability Code:	A2	Project Number:	10059280

Suitability Description: Accepted as Concept Stage

Drawing Number: 10059280-ARC-EBD-ZZ-DR-ZZ-00393

Revision: B

Print Date: 02-11-26 11:44:38

COPYRIGHT: NOT TO BE REPRODUCED WITHOUT THE WRITTEN PERMISSION OF NATIONAL GRID ELECTRICITY TRANSMISSION Plc

Doc Ref: 6.13.A6.F1

FOR CONTINUATION SEE PAGE 89

FOR CONTINUATION SEE PAGE 91

RG130

RG131

T299

T300

T301

T302

T303

Drain

Und

Drain

Silos

Pond

Pond

Pond

Drain

Track

Ward Bdy Def

Hempnalls Hall FB

Moat

Pond

The Chestnuts

1.22m RH

Ind

Pond

1.22m RH

Pond

Track

N

0 1:2,500 0.1 km

Print Date: 02-11-26 11:44:55

Order Limits
Sheet index cutline

Proposed project design details
Proposed standard lattice pylon location
Proposed overhead line alignment
Other temporary and permanent construction and operational works

Discipline specific constraints
Arboriculture Study Area
Important Hedgerows
Root protection area

Trees - Impact
Removed
Affected Managed
Potentially Affected
Unaffected

Hedgerow - Impact
Removed
Potentially Affected
Unaffected

Groups of trees - Impact
Potentially Affected
Unaffected

Note: The proposed overhead line alignment and proposed underground cable alignment together comprise the alignment. For further details regarding the design, please refer to Figures 4.1 (document reference 6.4.F1) and 4.2 (document reference 6.4.F2).

Notes: Background mapping information has been reproduced from the Ordnance Survey by permission of Ordnance Survey of the Controller of His Majesty's Stationery Office. © Crown copyright and database rights (2025) Licence OS100024241 and ACD000807948; © Crown copyright and database rights 2025 Ordnance Survey ACD000808122, Contains public sector information licensed under the Open Government Licence v3.0, © National Grid UK



Rev	Date	Description	Drawn	Check	Approv
B	Aug 2025	FOR DCO APPLICATION	JAL	AF	KB
A	Aug 2025	FOR DCO APPLICATION	JAL	AF	KB

nationalgrid

PROJECT: Norwich to Tilbury

Planning Inspectorate App Number: EN020027
Regulation 5(2)(a)

Title:

Figure A13.6.1- Landscape and Visual Arboriculture Impacts Plan
Page 90 of 396

Designed	M. Watson	Date	February 26
Drawn	J. Acero Leon	Date	February 26
Checked	A. Fell	Date	February 26
Approved	K. Burrows	Date	February 26
Scale:	1:2,500	Datum:	AOD
Original Size:	A3	Grid:	OS
Suitability Code:	A2	Project Number:	10059280


Suitability Description:
Accepted as Concept Stage

Drawing Number: 10059280-ARC-EBD-ZZ-DR-ZZ-00393

Revision: B

COPYRIGHT: NOT TO BE REPRODUCED WITHOUT THE WRITTEN PERMISSION OF NATIONAL GRID ELECTRICITY TRANSMISSION Plc

Doc Ref: 6.13.A6.F1

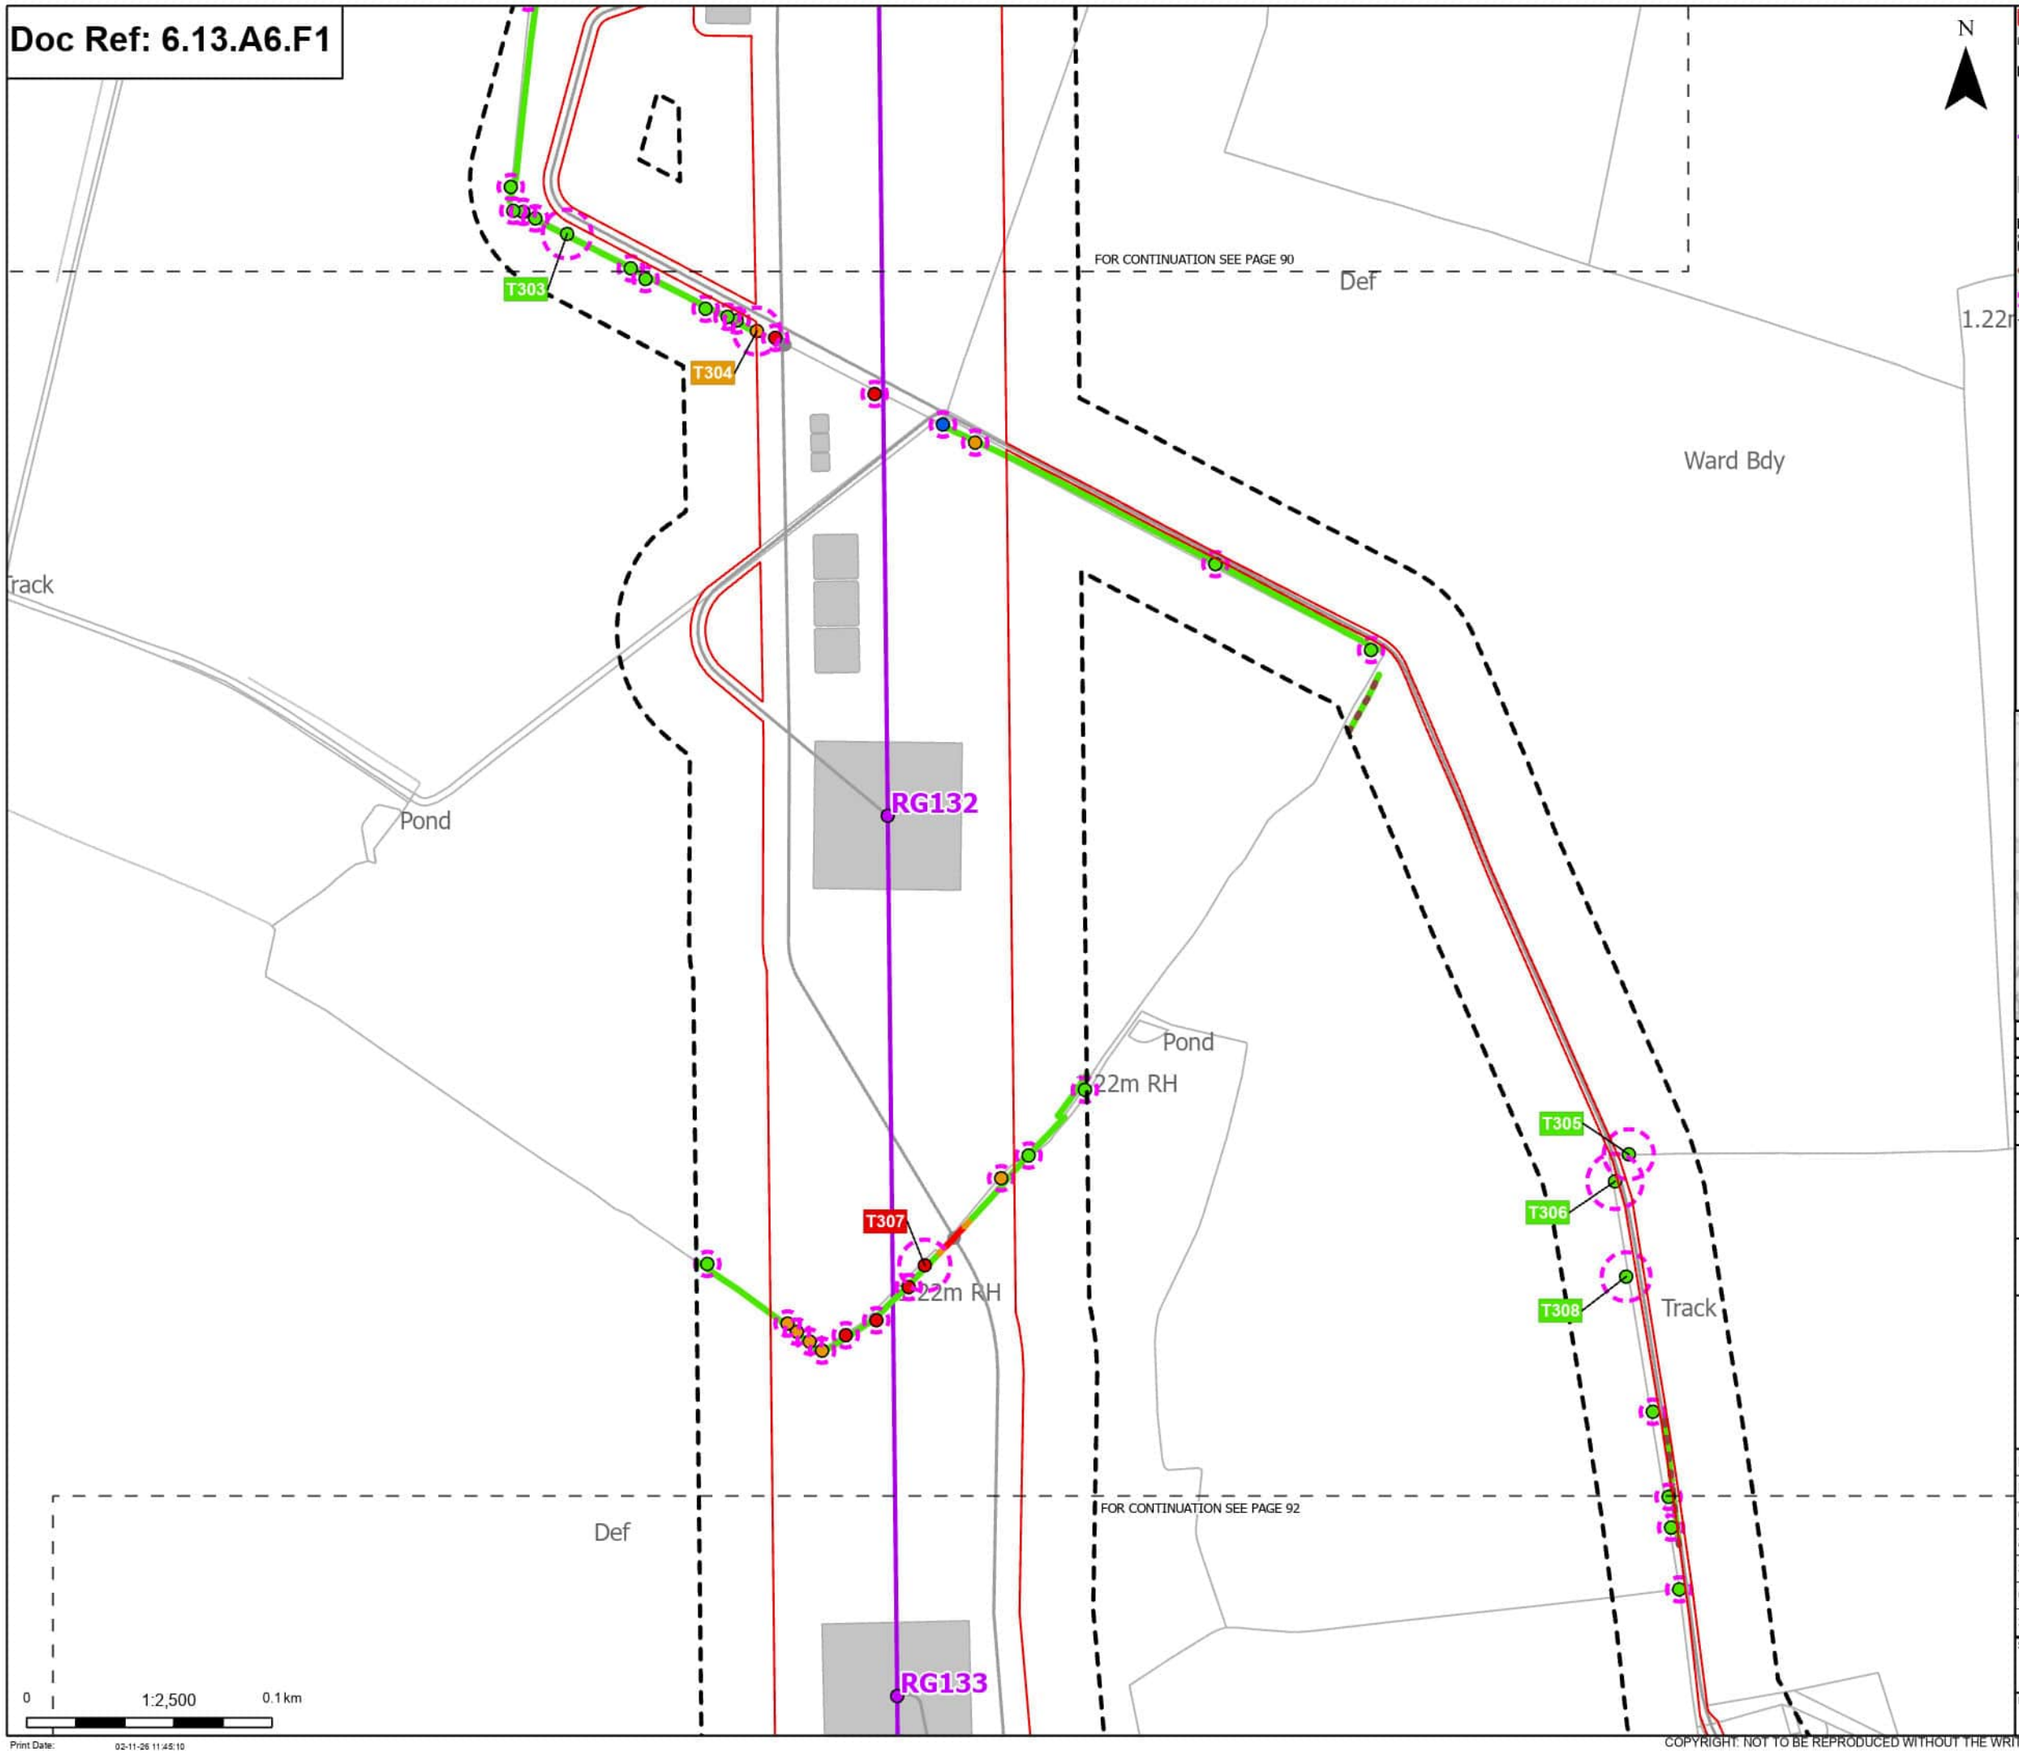

Order Limits
Sheet index cutline

Proposed project design details
Proposed standard lattice pylon location
Proposed overhead line alignment
Other temporary and permanent construction and operational works

Discipline specific constraints
Arboriculture Study Area
Important Hedgerows
Root protection area

Trees - Impact
Removed

Affected Managed
Potentially Affected
Unaffected

Hedgerow - Impact
Removed
Potentially Affected
Unaffected

Note: The proposed overhead line alignment and proposed underground cable alignment together comprise the alignment. For further details regarding the design, please refer to Figures 4.1 (document reference 6.4.F1) and 4.2 (document reference 6.4.F2).

Notes: Background mapping information has been reproduced from the Ordnance Survey by permission of Ordnance Survey of the Controller of His Majesty's Stationery Office. © Crown copyright and database rights (2025) Licence OS100024241 and AC0000807948; © Crown copyright and database rights 2025 Ordnance Survey AC0000808122, Contains public sector information licensed under the Open Government Licence v3.0, © National Grid UK



Rev	Date	Description	Drawn	Check	Approv
B	Aug 2025	FOR DCO APPLICATION	JAL	AF	KB
A	Aug 2025	FOR DCO APPLICATION	JAL	AF	KB

nationalgrid

PROJECT:
Norwich to Tilbury

Planning Inspectorate App Number: EN020027
Regulation 5(2)(a)

Title:

Figure A13.6.1- Landscape and Visual Arboriculture Impacts Plan
Page 91 of 396

Designed	M. Watson	Date	February 26
Drawn	J. Acero Leon	Date	February 26
Checked	A. Fell	Date	February 26
Approved	K. Burrows	Date	February 26
Scale:	1:2,500	Datum:	AOD
Original Size:	A3	Grid:	OS
Suitability Code:	A2	Project Number:	10059280


Suitability Description:
Accepted as Concept Stage

Drawing Number: 10059280-ARC-EBD-ZZ-DR-ZZ-00393
Revision: B

Print Date: 02-11-26 11:45:10

COPYRIGHT: NOT TO BE REPRODUCED WITHOUT THE WRITTEN PERMISSION OF NATIONAL GRID ELECTRICITY TRANSMISSION Plc

Doc Ref: 6.13.A6.F1

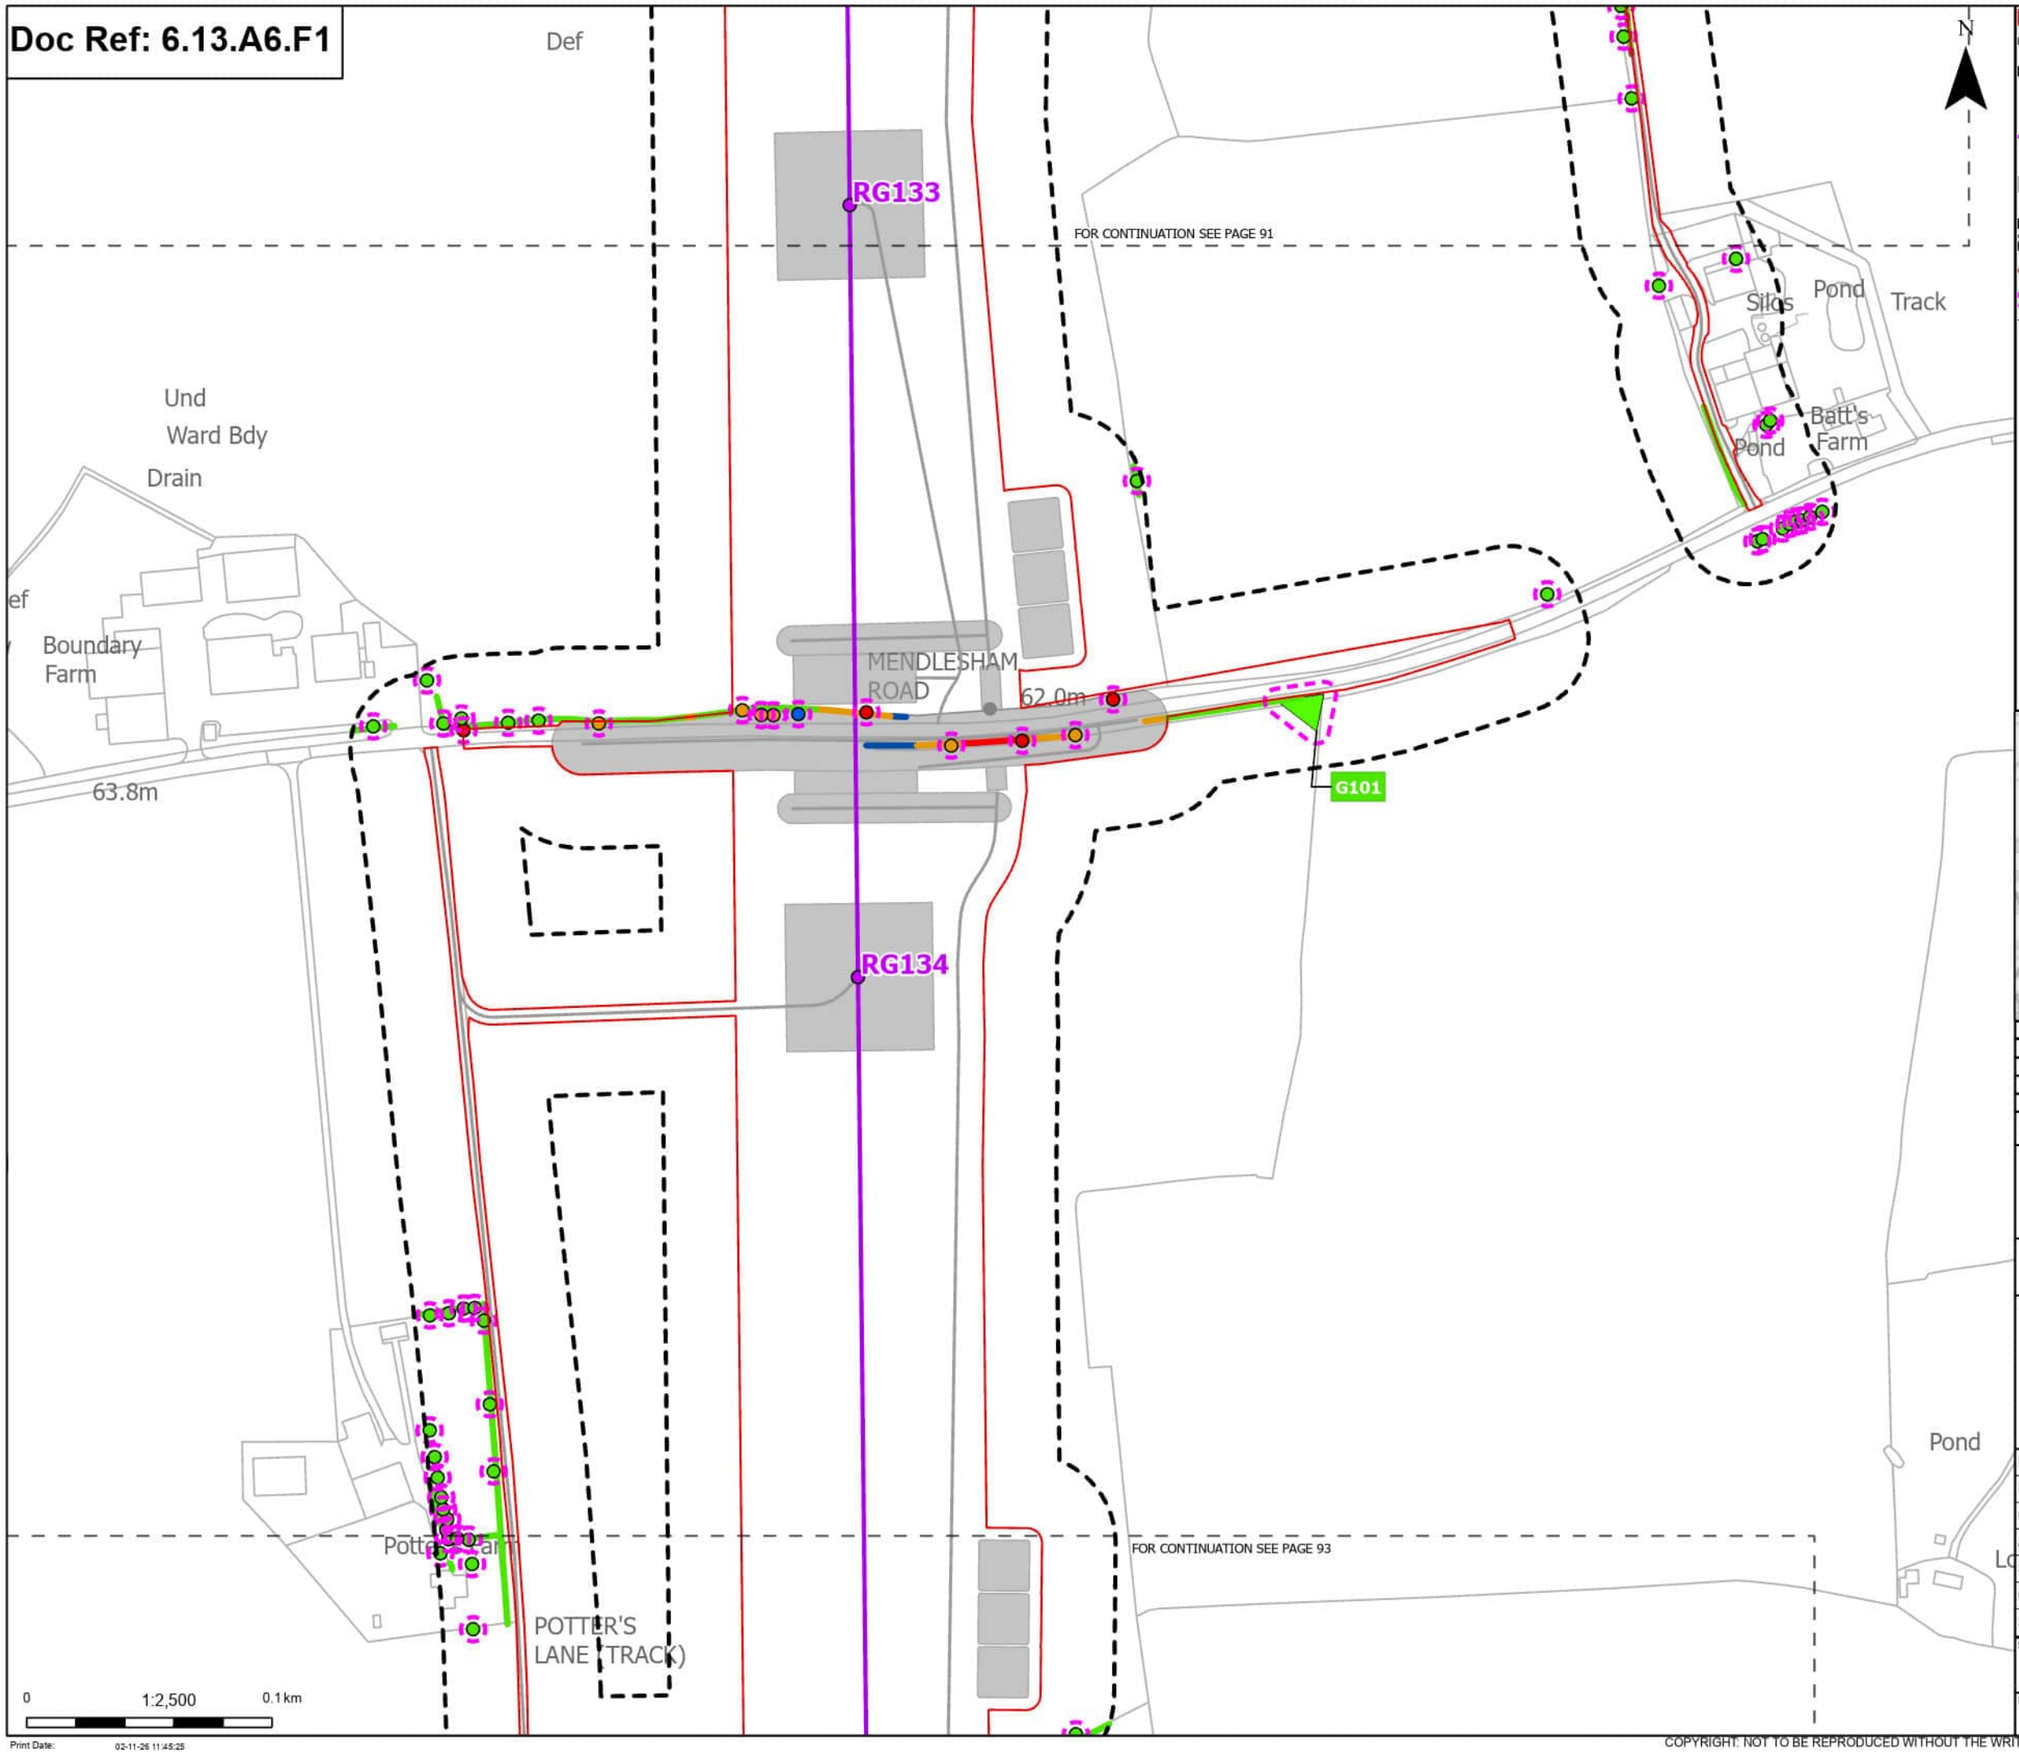

Order Limits
Sheet index cutline

Proposed project design details
- Proposed standard lattice pylon location
- Proposed overhead line alignment
- Other temporary and permanent construction and operational works

Discipline specific constraints
- Arboriculture Study Area
- Important Hedgerows
- Root protection area

Trees - Impact
- Removed
- Affected Managed
- Potentially Affected
- Unaffected

Hedgerow - Impact
- Removed
- Affected Managed
- Potentially Affected
- Unaffected

Groups of trees - Impact
- Unaffected

Note: The proposed overhead line alignment and proposed underground cable alignment together comprise the alignment. For further details regarding the design, please refer to Figures 4.1 (document reference 6.4.F1) and 4.2 (document reference 6.4.F2).

Notes: Background mapping information has been reproduced from the Ordnance Survey by permission of Ordnance Survey of the Controller of His Majesty's Stationery Office. © Crown copyright and database rights (2025) Licence OS100024241 and AC0000807948; © Crown copyright and database rights 2025 Ordnance Survey AC0000808122, Contains public sector information licensed under the Open Government Licence v3.0, © National Grid UK



Rev	Date	Description	Drawn	Check	Approv
B	Aug 2025	FOR DCO APPLICATION	JAL	AF	KB
A	Aug 2025	FOR DCO APPLICATION	JAL	AF	KB

nationalgrid

PROJECT: Norwich to Tilbury

Planning Inspectorate App Number: EN020027
Regulation 5(2)(a)

Title:

Figure A13.6.1- Landscape and Visual Arboriculture Impacts Plan
Page 92 of 396

Designed	M. Watson	Date	February 26
Drawn	J. Acero Leon	Date	February 26
Checked	A. Fell	Date	February 26
Approved	K. Burrows	Date	February 26
Scale:	1:2,500	Datum:	AOD
Original Size:	A3	Grid:	OS
Suitability Code:	A2	Project Number:	10059280

Suitability Description: Accepted as Concept Stage

Drawing Number: 10059280-ARC-EBD-ZZ-DR-ZZ-00393

Revision: B

Print Date: 02-11-26 11:45:25

COPYRIGHT. NOT TO BE REPRODUCED WITHOUT THE WRITTEN PERMISSION OF NATIONAL GRID ELECTRICITY TRANSMISSION Plc

Doc Ref: 6.13.A6.F1

POTTER'S LANE (TRACK)

FOR CONTINUATION SEE PAGE 92

RG135

RG136

W102

W103

W105

G104

Drain
1.22m RH

Wick's Farm

Pond

Pond

Pond

1.22m RH
Ward Bdy

Drain
55.6m

FOR CONTINUATION SEE PAGE 94

Poultry
Houses

POTTER'S LANE

ETL

0 1:2,500 0.1 km

Print Date: 02-11-26 11:45:40

N

Order Limits
Sheet index cutline

Proposed project design details
Proposed standard lattice pylon location
Proposed overhead line alignment
Other temporary and permanent construction and operational works

Discipline specific constraints
Arboriculture Study Area
Root protection area

Trees - Impact
Removed
Affected Managed
Potentially Affected
Unaffected

Hedgerow - Impact
Removed
Affected Managed
Potentially Affected
Unaffected

Groups of trees - Impact
Unaffected

Note: The proposed overhead line alignment and proposed underground cable alignment together comprise the alignment. For further details regarding the design, please refer to Figures 4.1 (document reference 6.4.F1) and 4.2 (document reference 6.4.F2).

Notes: Background mapping information has been reproduced from the Ordnance Survey by permission of Ordnance Survey of the Controller of His Majesty's Stationery Office. © Crown copyright and database rights (2025) Licence OS100024241 and AC0000807948; © Crown copyright and database rights 2025 Ordnance Survey AC0000808122, Contains public sector information licensed under the Open Government Licence v3.0, © National Grid UK



Rev	Date	Description	Drawn	Check	Approv
B	Aug 2025	FOR DCO APPLICATION	JAL	AF	KB
A	Aug 2025	FOR DCO APPLICATION	JAL	AF	KB

nationalgrid

PROJECT:
Norwich to Tilbury

Planning Inspectorate App Number: EN020027
Regulation 5(2)(a)

Title:

Figure A13.6.1- Landscape and Visual Arboriculture Impacts Plan
Page 93 of 396


Designed	M. Watson	Date	February 26
Drawn	J. Acero Leon	Date	February 26
Checked	A. Fell	Date	February 26
Approved	K. Burrows	Date	February 26
Scale:	1:2,500	Datum:	AOD
Original Size:	A3	Grid:	OS
Suitability Code:	A2	Project Number:	10059280

Suitability Description:
Accepted as Concept Stage

Drawing Number: 10059280-ARC-EBD-ZZ-DR-ZZ-00393
Revision: B

COPYRIGHT: NOT TO BE REPRODUCED WITHOUT THE WRITTEN PERMISSION OF NATIONAL GRID ELECTRICITY TRANSMISSION Plc

Doc Ref: 6.13.A6.F1

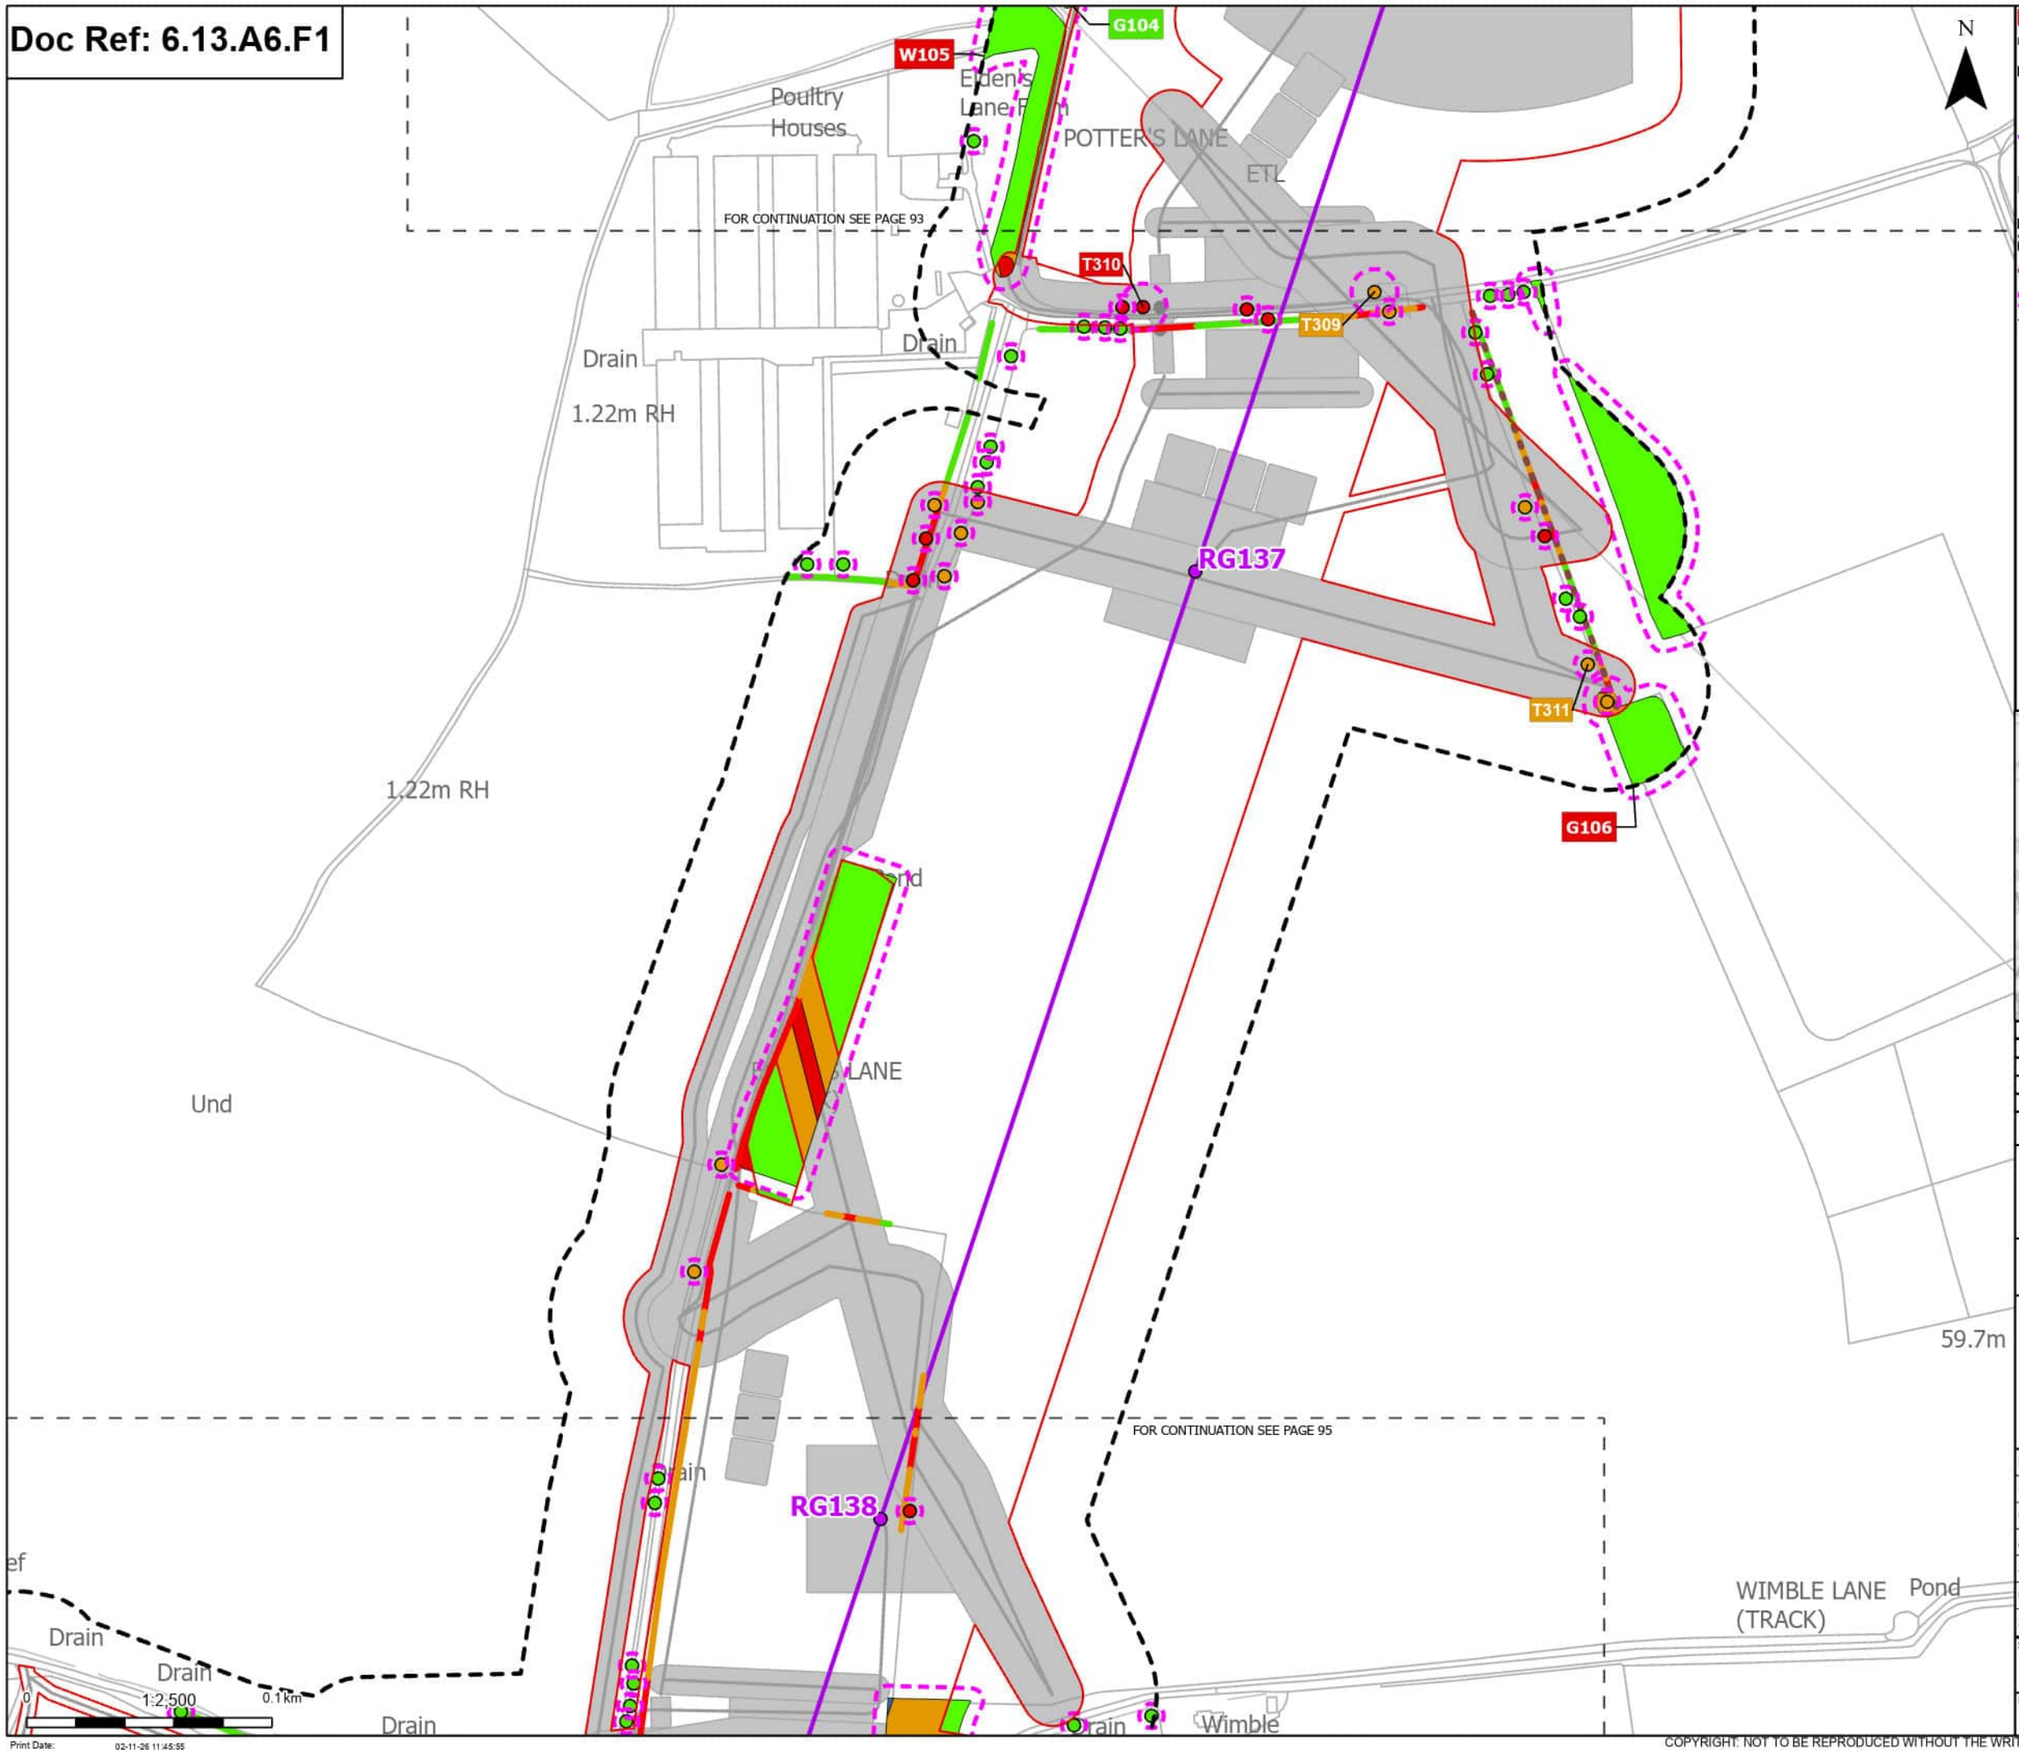

Order Limits
Sheet index cutline

Proposed project design details
- Proposed standard lattice pylon location
- Proposed overhead line alignment
- Other temporary and permanent construction and operational works

Discipline specific constraints
- Arboriculture Study Area
- Important Hedgerows
- Root protection area

Trees - Impact
- Removed
- Potentially Affected
- Unaffected

Hedgerow - Impact
- Removed
- Potentially Affected
- Unaffected

Groups of trees - Impact
- Removed
- Affected Managed
- Potentially Affected
- Unaffected

Note: The proposed overhead line alignment and proposed underground cable alignment together comprise the alignment. For further details regarding the design, please refer to Figures 4.1 (document reference 6.4.F1) and 4.2 (document reference 6.4.F2).

Notes: Background mapping information has been reproduced from the Ordnance Survey by permission of Ordnance Survey of the Controller of His Majesty's Stationery Office. © Crown copyright and database rights (2025) Licence OS100024241 and AC0000807948; © Crown copyright and database rights 2025 Ordnance Survey AC0000808122, Contains public sector information licensed under the Open Government Licence v3.0, © National Grid UK



Rev	Date	Description	Drawn	Check	Approv
B	Aug 2025	FOR DCO APPLICATION	JAL	AF	KB
A	Aug 2025	FOR DCO APPLICATION	JAL	AF	KB

nationalgrid

PROJECT: Norwich to Tilbury

Planning Inspectorate App Number: EN020027
Regulation 5(2)(a)

Title:

Figure A13.6.1- Landscape and Visual Arboriculture Impacts Plan
Page 94 of 396

Designed	M. Watson	Date	February 26
Drawn	J. Acero Leon	Date	February 26
Checked	A. Fell	Date	February 26
Approved	K. Burrows	Date	February 26
Scale:	1:2,500	Datum:	AOD
Original Size:	A3	Grid:	OS
Suitability Code:	A2	Project Number:	10059280

Suitability Description: Accepted as Concept Stage

Drawing Number: 10059280-ARC-EBD-ZZ-DR-ZZ-00393

Revision: B

COPYRIGHT: NOT TO BE REPRODUCED WITHOUT THE WRITTEN PERMISSION OF NATIONAL GRID ELECTRICITY TRANSMISSION Plc

Doc Ref: 6.13.A6.F1

Pond
Def
Drain
Drain
Drain
Drain
Redhouse Farm
HUNDRED LANE (TRACK)
Pond
Pond
Ward Bdy
RG138
T312
Drain
Wimble
FOR CONTINUATION SEE PAGE 94
RG139
Pond
T313
Def
1.22m RH
CD
1.22m RH
LAMBERT'S LANE
Drain
RG140
FOR CONTINUATION SEE PAGE 96
0 1:2,500 0.1km

N

Order Limits
Sheet index cutline

Proposed project design details
Proposed standard lattice pylon location
Proposed overhead line alignment
Other temporary and permanent construction and operational works

Discipline specific constraints
Arboriculture Study Area
Important Hedgerows
Root protection area

Trees - Impact
Removed
Affected Managed
Potentially Affected
Unaffected

Hedgerow - Impact
Removed
Affected Managed
Potentially Affected
Unaffected

Groups of trees - Impact
Removed
Affected Managed
Potentially Affected
Unaffected

Note: The proposed overhead line alignment and proposed underground cable alignment together comprise the alignment. For further details regarding the design, please refer to Figures 4.1 (document reference 6.4.F1) and 4.2 (document reference 6.4.F2).

Notes: Background mapping information has been reproduced from the Ordnance Survey by permission of Ordnance Survey of the Controller of His Majesty's Stationery Office. © Crown copyright and database rights (2025) Licence OS100024241 and AC0000807948; © Crown copyright and database rights 2025 Ordnance Survey AC0000808122, Contains public sector information licensed under the Open Government Licence v3.0, © National Grid UK



Rev	Date	Description	Drawn	Check	Approv
B	Aug 2025	FOR DCO APPLICATION	JAL	AF	KB
A	Aug 2025	FOR DCO APPLICATION	JAL	AF	KB

nationalgrid

PROJECT: Norwich to Tilbury

Planning Inspectorate App Number: EN020027
Regulation 5(2)(a)

Title:

Figure A13.6.1- Landscape and Visual Arboriculture Impacts Plan
Page 95 of 396

Designed	M. Watson	Date	February 26
Drawn	J. Acero Leon	Date	February 26
Checked	A. Fell	Date	February 26
Approved	K. Burrows	Date	February 26
Scale:	1:2,500	Datum:	AOD
Original Size:	A3	Grid:	OS
Suitability Code:	A2	Project Number:	10059280

Suitability Description:
Accepted as Concept Stage

Drawing Number: 10059280-ARC-EBD-ZZ-DR-ZZ-00393
Revision: B

Print Date: 02-11-26 11:46:10

COPYRIGHT: NOT TO BE REPRODUCED WITHOUT THE WRITTEN PERMISSION OF NATIONAL GRID ELECTRICITY TRANSMISSION Plc

Doc Ref: 6.13.A6.F1

RG140

RG141

FOR CONTINUATION SEE PAGE 95

FOR CONTINUATION SEE PAGE 97

The Thicket

G107

Drain

Pond

56.4m

Drain

Redhouse Farm

GP

54.0m

Drain

Ward Bdy

1.22m RH

Pond

Path (um) 4.27m RH

N

0 1:2,500 0.1 km

Print Date: 02-11-26 11:46:26

Order Limits

Sheet index cutline

Proposed project design details

Proposed standard lattice pylon location

Proposed overhead line alignment

Other temporary and permanent construction and operational works

Discipline specific constraints

Arboriculture Study Area

Important Hedgerows

Root protection area

Trees - Impact

Removed

Potentially Affected

Unaffected

Hedgerow - Impact

Removed

Potentially Affected

Unaffected

Groups of trees - Impact

Potentially Affected

Unaffected

Note: The proposed overhead line alignment and proposed underground cable alignment together comprise the alignment. For further details regarding the design, please refer to Figures 4.1 (document reference 6.4.F1) and 4.2 (document reference 6.4.F2).

Notes: Background mapping information has been reproduced from the Ordnance Survey by permission of Ordnance Survey of the Controller of His Majesty's Stationery Office. © Crown copyright and database rights (2025) Licence OS100024241 and AC0000807948; © Crown copyright and database rights 2025 Ordnance Survey AC0000808122, Contains public sector information licensed under the Open Government Licence v3.0, © National Grid UK



Rev	Date	Description	Drawn	Check	Approv
B	Aug 2025	FOR DCO APPLICATION	JAL	AF	KB
A	Aug 2025	FOR DCO APPLICATION	JAL	AF	KB

nationalgrid

PROJECT: Norwich to Tilbury

Planning Inspectorate App Number: EN020027
Regulation 5(2)(a)

Title:

Figure A13.6.1- Landscape and Visual Arboriculture Impacts Plan
Page 96 of 396

Designed	M. Watson	Date	February 26
Drawn	J. Acero Leon	Date	February 26
Checked	A. Fell	Date	February 26
Approved	K. Burrows	Date	February 26
Scale:	1:2,500	Datum:	AOD
Original Size:	A3	Grid:	OS
Suitability Code:	A2	Project Number:	10059280

Suitability Description:

Accepted as Concept Stage

Drawing Number: 10059280-ARC-EBD-ZZ-DR-ZZ-00393

Revision: B

COPYRIGHT: NOT TO BE REPRODUCED WITHOUT THE WRITTEN PERMISSION OF NATIONAL GRID ELECTRICITY TRANSMISSION Plc

Doc Ref: 6.13.A6.F1

FOR CONTINUATION SEE PAGE 96

FOR CONTINUATION SEE PAGE 98

RG142

RG143

T314

T315

T316

T317

CP

Path

Ward Bdy

Pond

Pond

Pond

Pond

Pond

Tanks

Old Hundred Lane Farm

Drain

Drain

Drain

GP

50.6m

51.5m

47.5m

44.7m

Def

N

0 1:2,500 0.1 km

Print Date: 02-11-26 11:46:43

Order Limits
Sheet index cutline

Proposed project design details
Proposed standard lattice pylon location
Proposed overhead line alignment
Other temporary and permanent construction and operational works

Discipline specific constraints
Arboriculture Study Area
Important Hedgerows
Root protection area

Trees - Impact
Removed
Affected Managed
Potentially Affected
Unaffected

Hedgerow - Impact
Removed
Affected Managed
Potentially Affected
Unaffected

Note: The proposed overhead line alignment and proposed underground cable alignment together comprise the alignment. For further details regarding the design, please refer to Figures 4.1 (document reference 6.4.F1) and 4.2 (document reference 6.4.F2).

Notes: Background mapping information has been reproduced from the Ordnance Survey by permission of Ordnance Survey of the Controller of His Majesty's Stationery Office. © Crown copyright and database rights (2025) Licence OS100024241 and AC0000807948; © Crown copyright and database rights 2025 Ordnance Survey AC0000808122, Contains public sector information licensed under the Open Government Licence v3.0, © National Grid UK



Rev	Date	Description	Drawn	Check	Approv
B	Aug 2025	FOR DCO APPLICATION	JAL	AF	KB
A	Aug 2025	FOR DCO APPLICATION	JAL	AF	KB

nationalgrid

PROJECT: Norwich to Tilbury

Planning Inspectorate App Number: EN020027
Regulation 5(2)(a)

Title:

Figure A13.6.1- Landscape and Visual Arboriculture Impacts Plan
Page 97 of 396

Designed	M. Watson	Date	February 26
Drawn	J. Acero Leon	Date	February 26
Checked	A. Fell	Date	February 26
Approved	K. Burrows	Date	February 26
Scale:	1:2,500	Datum:	AOD
Original Size:	A3	Grid:	OS
Suitability Code:	A2	Project Number:	10059280


Suitability Description:
Accepted as Concept Stage

Drawing Number: 10059280-ARC-EBD-ZZ-DR-ZZ-00393

Revision: B

COPYRIGHT: NOT TO BE REPRODUCED WITHOUT THE WRITTEN PERMISSION OF NATIONAL GRID ELECTRICITY TRANSMISSION Plc

Doc Ref: 6.13.A6.F1

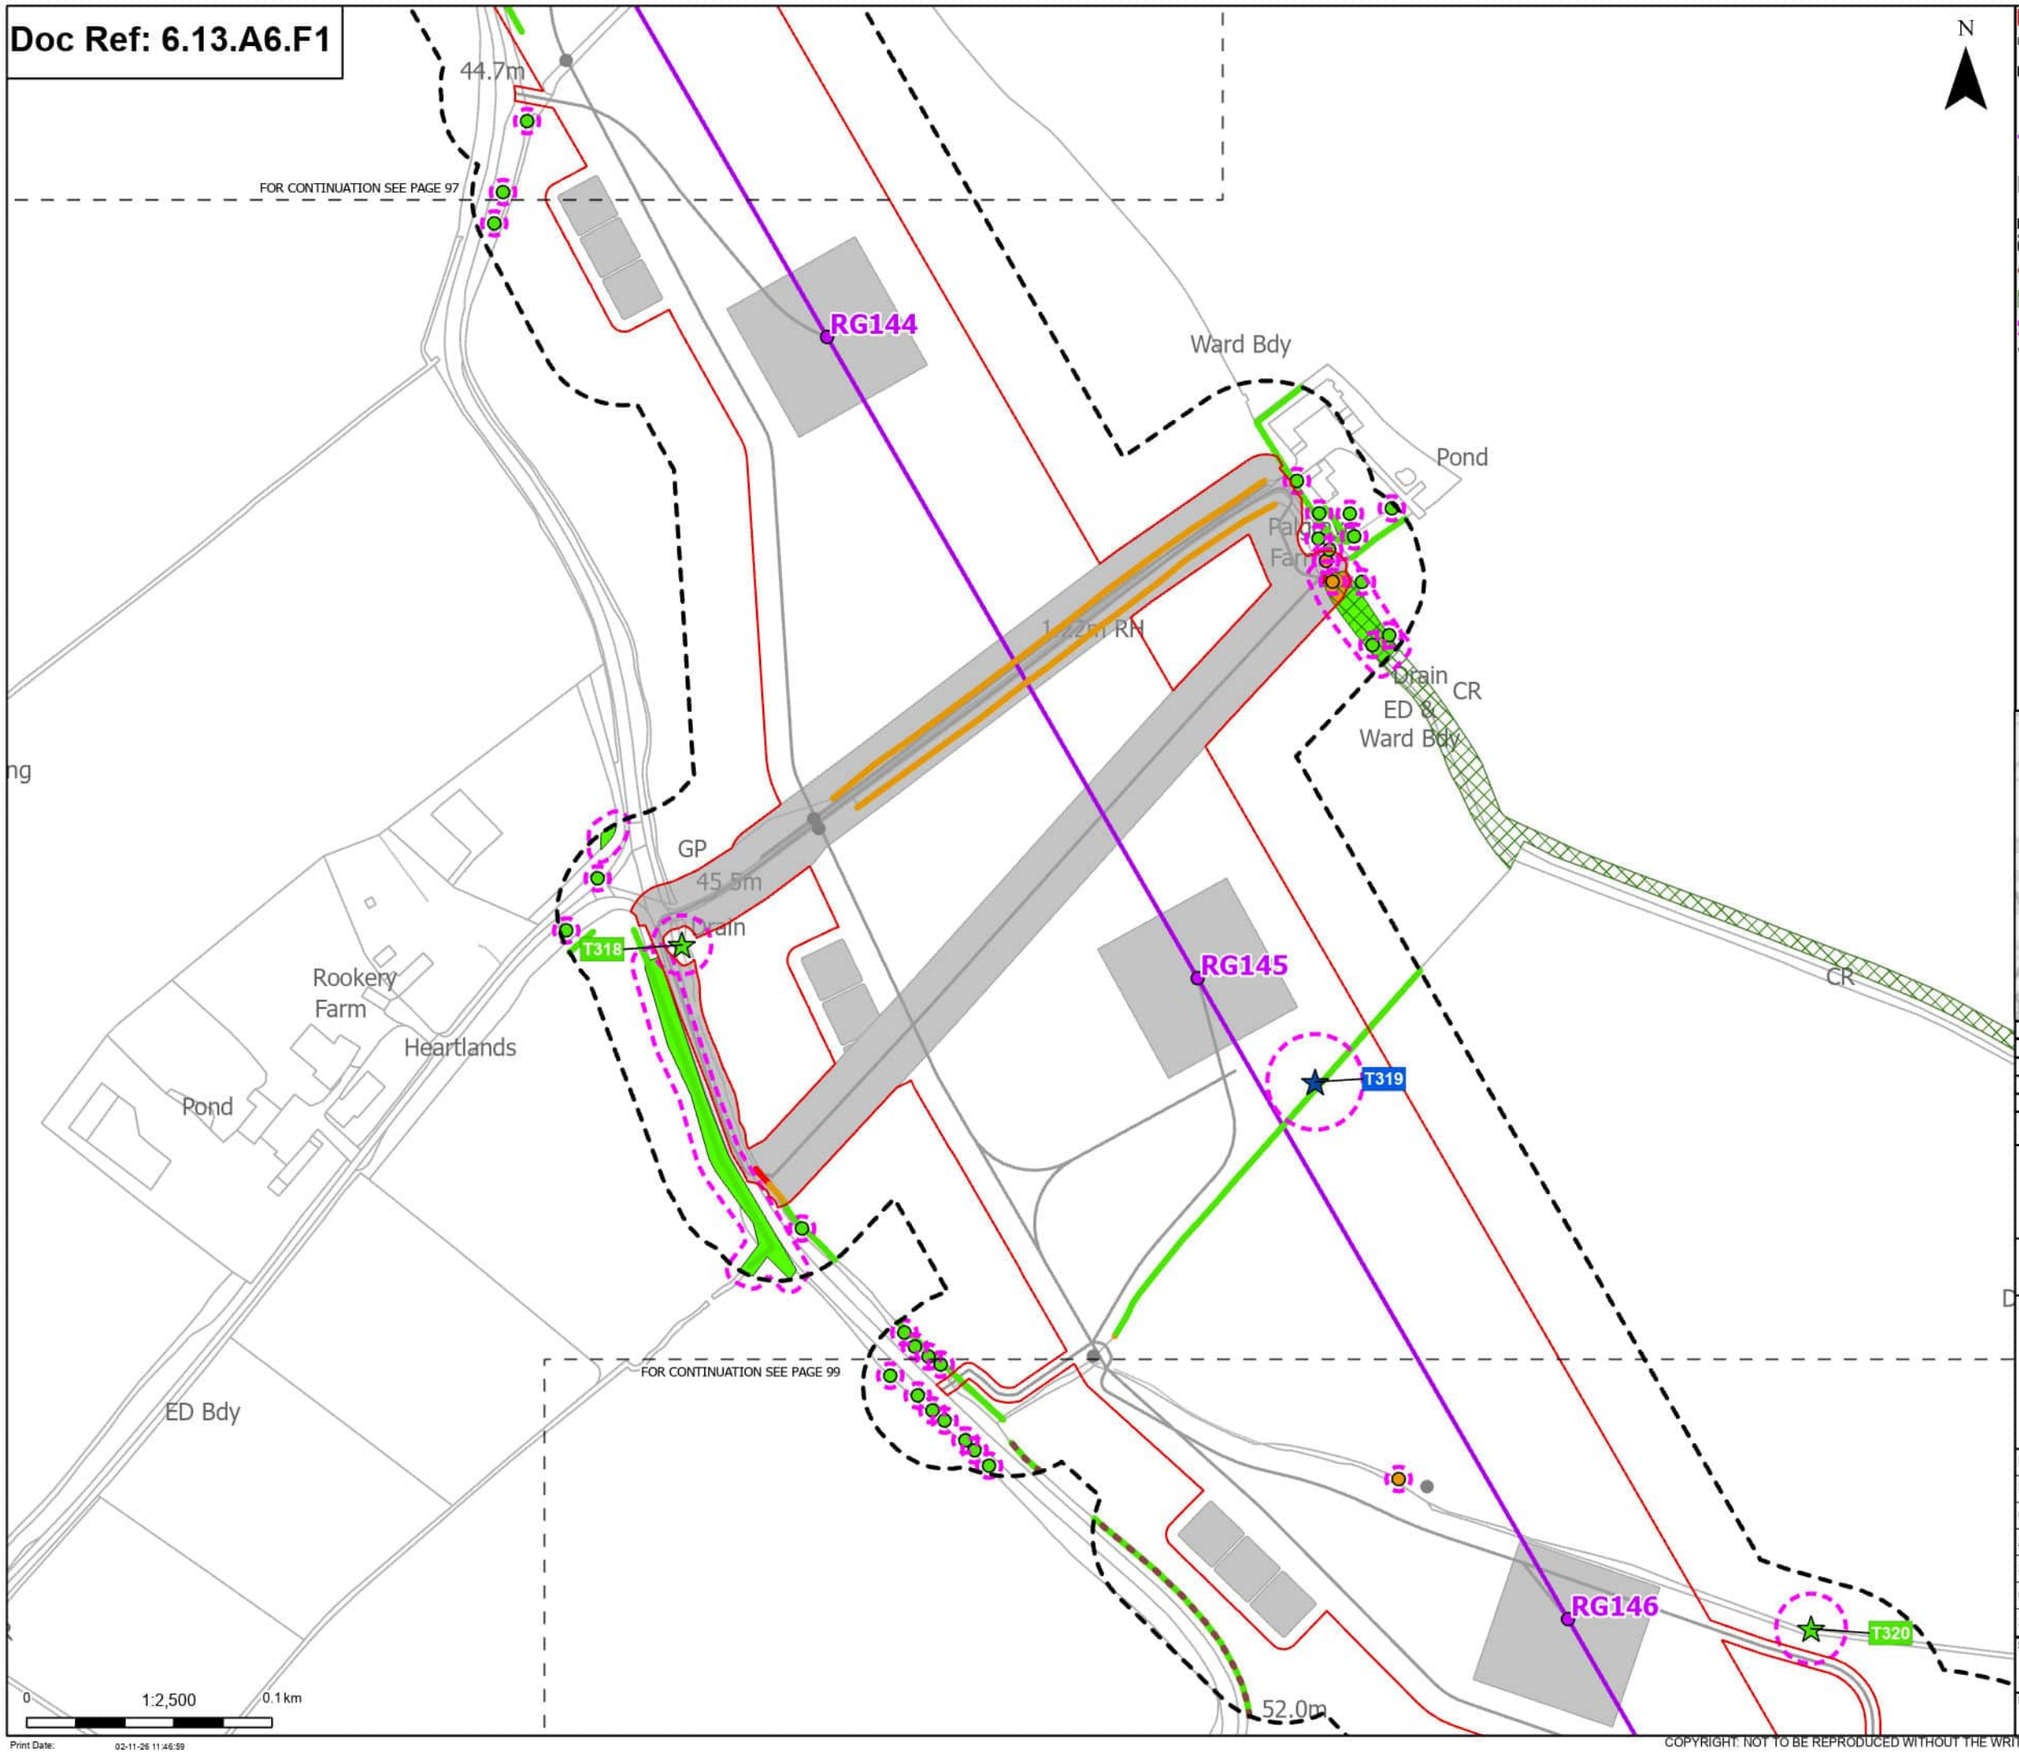

N

Order Limits
Sheet index cutline

Proposed project design details
Proposed standard lattice pylon location
Proposed overhead line alignment
Other temporary and permanent construction and operational works

Discipline specific constraints
Arboriculture Study Area
Important Hedgerows
TPO group of trees
Root protection area

Veteran Trees - Impact
Affected Managed
Unaffected

Trees - Impact
Potentially Affected
Unaffected

Hedgerow - Impact
Removed
Potentially Affected
Unaffected

Groups of trees - Impact
Removed
Potentially Affected
Unaffected

Note: The proposed overhead line alignment and proposed underground cable alignment together comprise the alignment. For further details regarding the design, please refer to Figures 4.1 (document reference 6.4.F1) and 4.2 (document reference 6.4.F2).

Notes: Background mapping information has been reproduced from the Ordnance Survey by permission of Ordnance Survey of the Controller of His Majesty's Stationery Office. © Crown copyright and database rights (2025) Licence OS100024241 and AC0000807948; © Crown copyright and database rights 2025 Ordnance Survey AC0000808122, Contains public sector information licensed under the Open Government Licence v3.0, © National Grid UK



Rev	Date	Description	Drawn	Check	Approv
B	Aug 2025	FOR DCO APPLICATION	JAL	AF	KB
A	Aug 2025	FOR DCO APPLICATION	JAL	AF	KB

nationalgrid

PROJECT: Norwich to Tilbury

Planning Inspectorate App Number: EN020027
Regulation 5(2)(a)

Title:

Figure A13.6.1- Landscape and Visual Arboriculture Impacts Plan
Page 98 of 396


Designed	M. Watson	Date	February 26
Drawn	J. Acero Leon	Date	February 26
Checked	A. Fell	Date	February 26
Approved	K. Burrows	Date	February 26
Scale:	1:2,500	Datum:	AOD
Original Size:	A3	Grid:	OS
Suitability Code:	A2	Project Number:	10059280

Suitability Description:
Accepted as Concept Stage

Drawing Number: 10059280-ARC-EBD-ZZ-DR-ZZ-00393
Revision: B

COPYRIGHT: NOT TO BE REPRODUCED WITHOUT THE WRITTEN PERMISSION OF NATIONAL GRID ELECTRICITY TRANSMISSION Plc

Doc Ref: 6.13.A6.F1

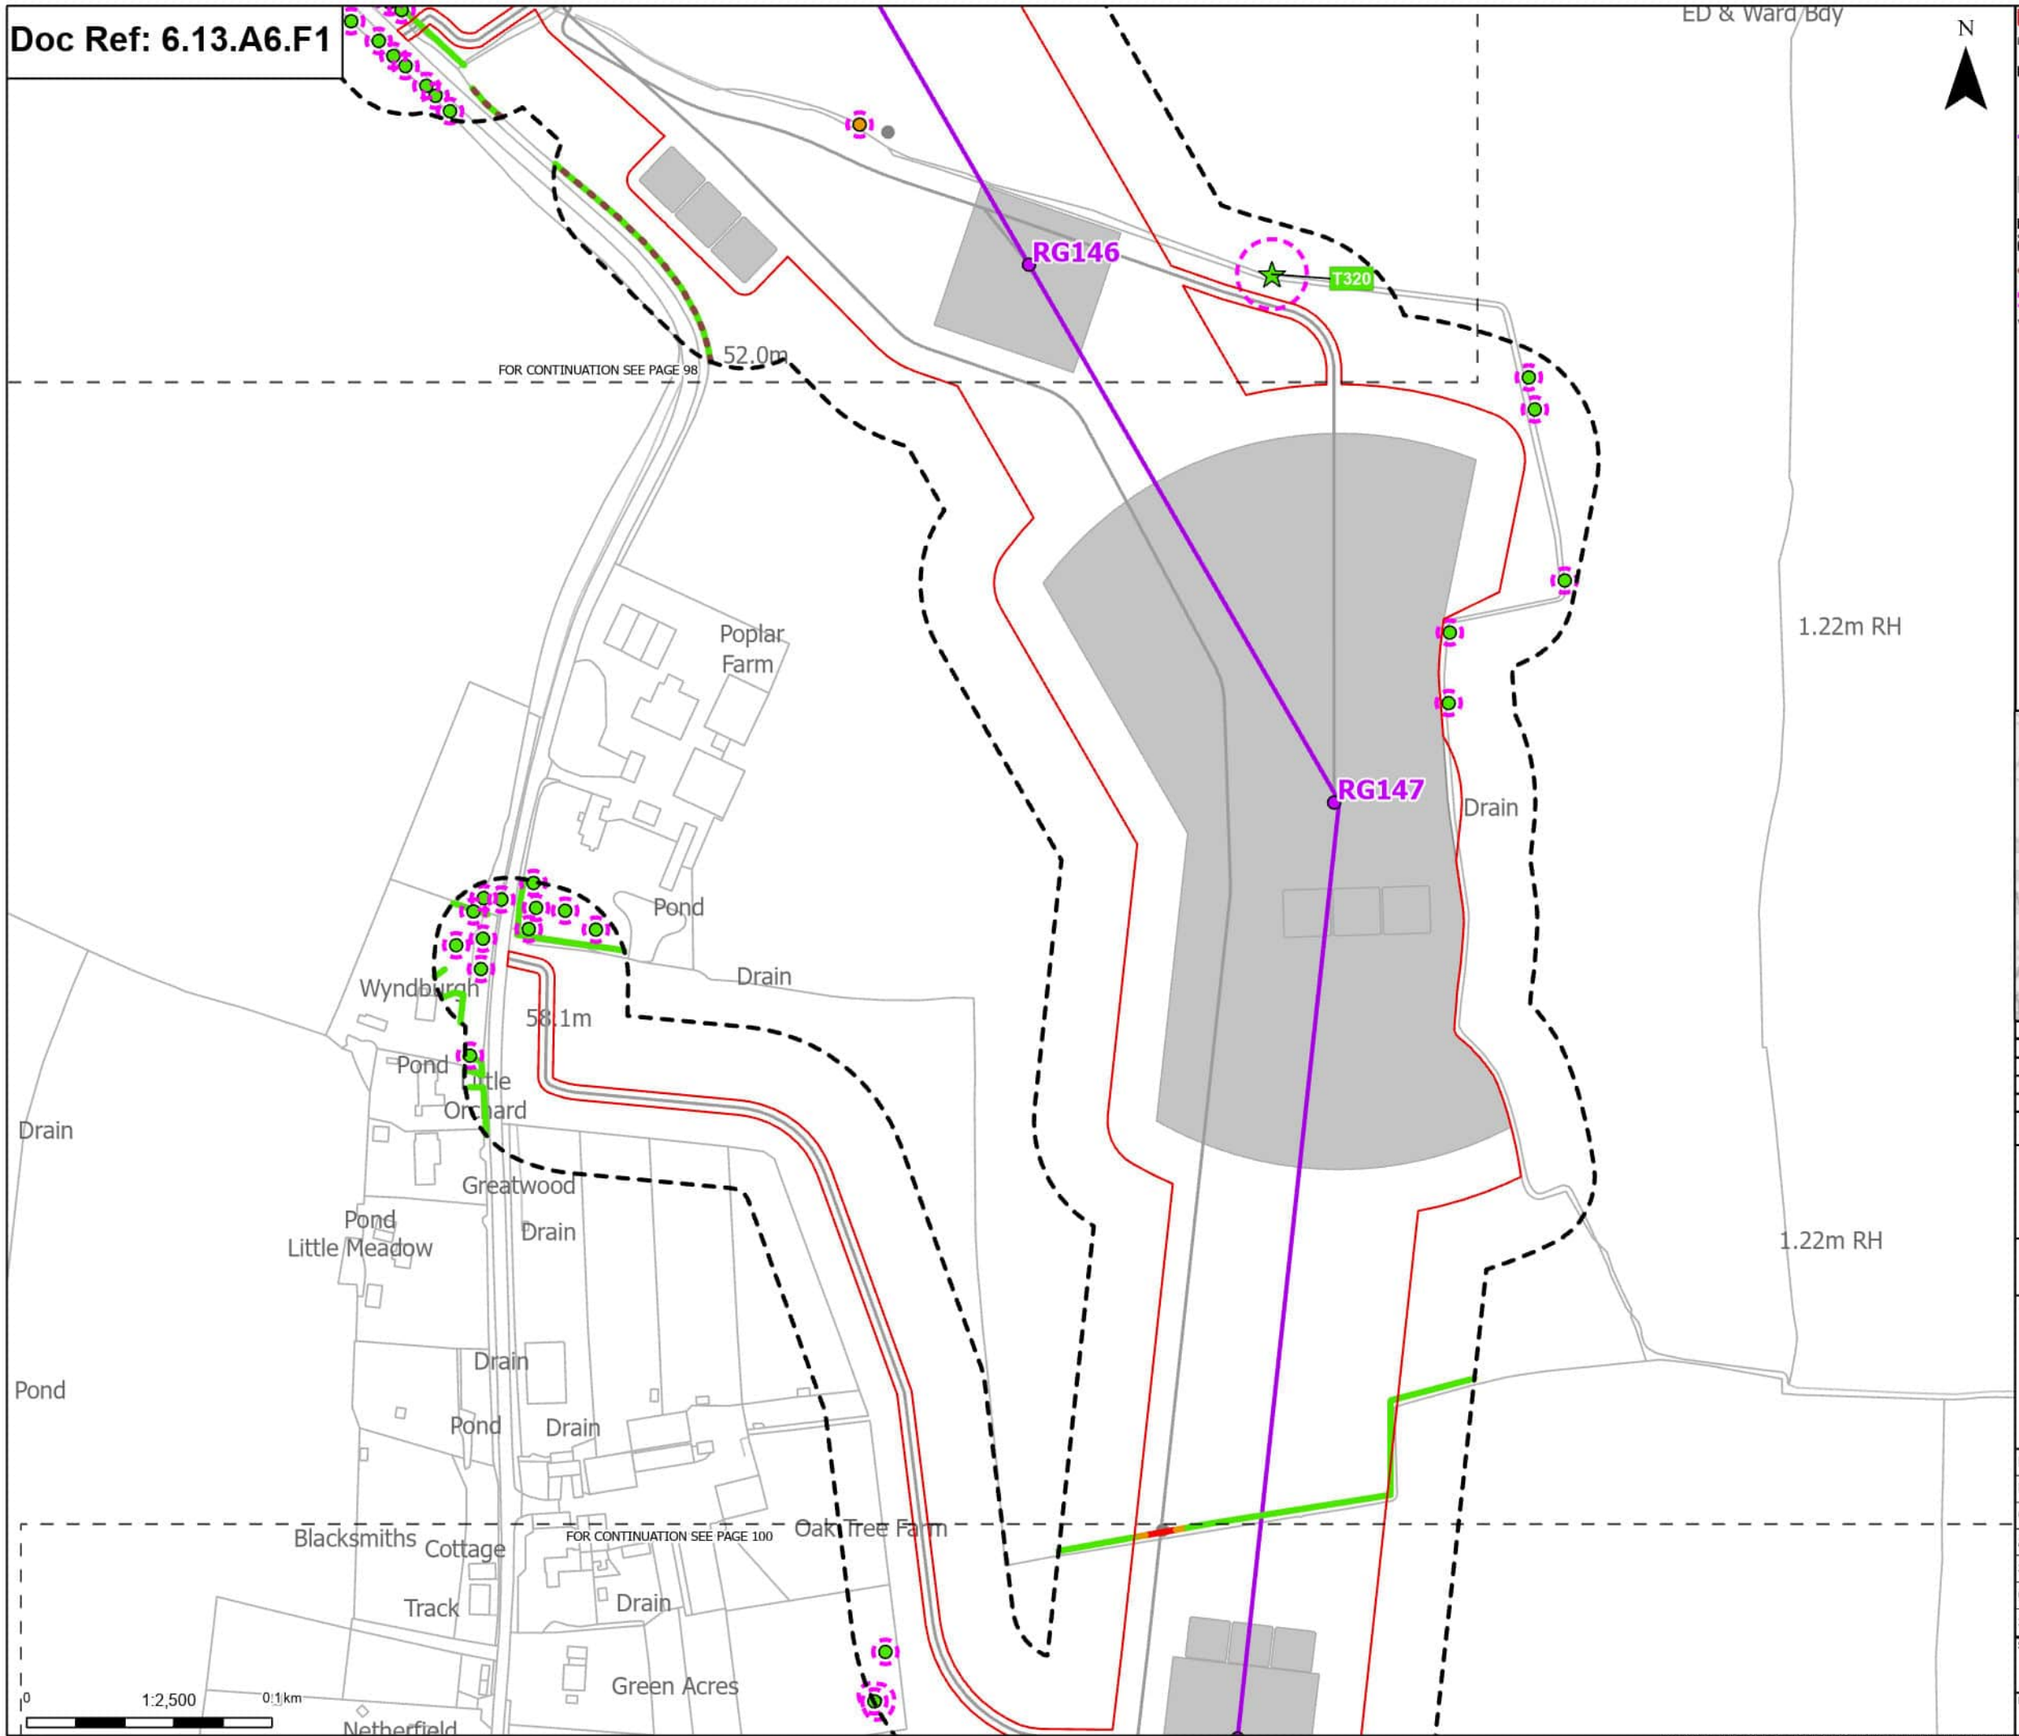

Order Limits
Sheet index cutline

Proposed project design details
Proposed standard lattice pylon location
Proposed overhead line alignment
Other temporary and permanent construction and operational works

Discipline specific constraints
Arboriculture Study Area
Important Hedgerows
Root protection area

Veteran Trees - Impact
Unaffected

Trees - Impact
Potentially Affected
Unaffected

Hedgerow - Impact
Removed
Potentially Affected
Unaffected

Groups of trees - Impact
Unaffected

Note: The proposed overhead line alignment and proposed underground cable alignment together comprise the alignment. For further details regarding the design, please refer to Figures 4.1 (document reference 6.4.F1) and 4.2 (document reference 6.4.F2).

Notes: Background mapping information has been reproduced from the Ordnance Survey by permission of Ordnance Survey of the Controller of His Majesty's Stationery Office. © Crown copyright and database rights (2025) Licence OS100024241 and AC0000807948; © Crown copyright and database rights 2025 Ordnance Survey AC0000808122, Contains public sector information licensed under the Open Government Licence v3.0, © National Grid UK



Rev	Date	Description	Drawn	Check	Approv
B	Aug 2025	FOR DCO APPLICATION	JAL	AF	KB
A	Aug 2025	FOR DCO APPLICATION	JAL	AF	KB

nationalgrid

PROJECT: Norwich to Tilbury

Planning Inspectorate App Number: EN020027
Regulation 5(2)(a)

Title:

Figure A13.6.1- Landscape and Visual Arboriculture Impacts Plan
Page 99 of 396


Designed	M. Watson	Date	February 26
Drawn	J. Acero Leon	Date	February 26
Checked	A. Fell	Date	February 26
Approved	K. Burrows	Date	February 26
Scale:	1:2,500	Datum:	AOD
Original Size:	A3	Grid:	OS
Suitability Code:	A2	Project Number:	10059280

Suitability Description:
Accepted as Concept Stage

Drawing Number: 10059280-ARC-EBD-ZZ-DR-ZZ-00393
Revision: B

COPYRIGHT: NOT TO BE REPRODUCED WITHOUT THE WRITTEN PERMISSION OF NATIONAL GRID ELECTRICITY TRANSMISSION Plc

Doc Ref: 6.13.A6.F1

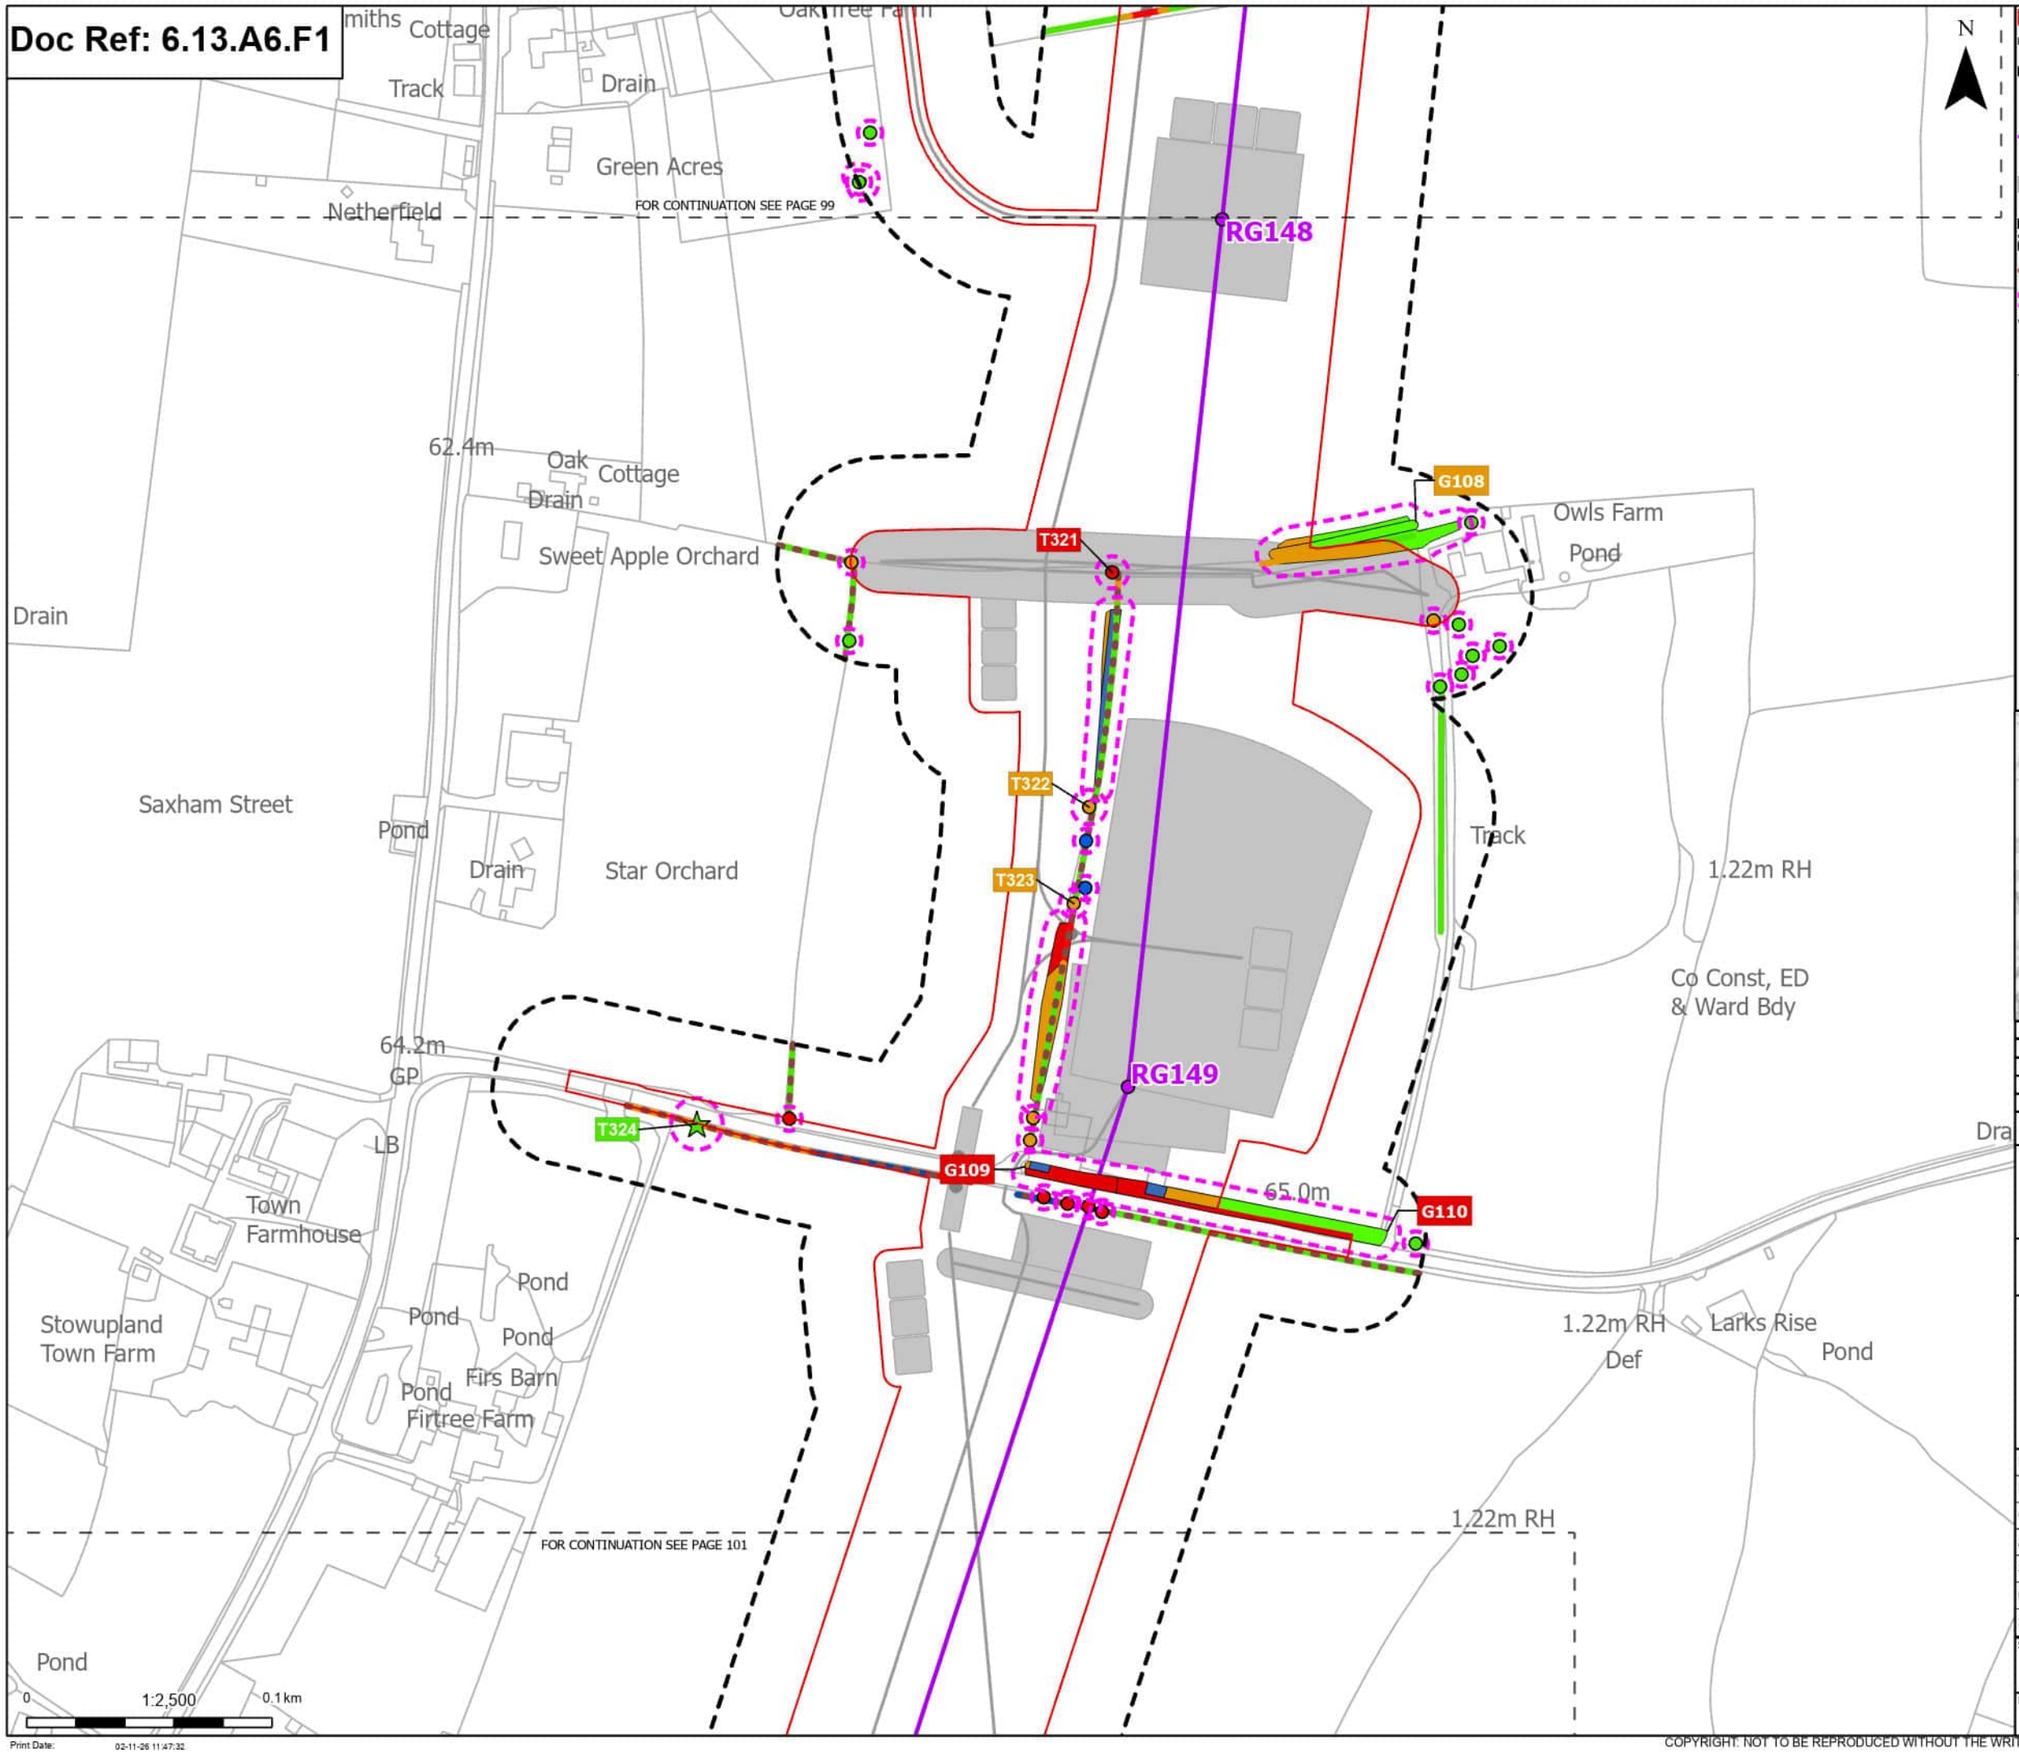

Order Limits
Sheet index cutline

Proposed project design details
Proposed standard lattice pylon location
Proposed overhead line alignment
Other temporary and permanent construction and operational works

Discipline specific constraints
Arboriculture Study Area
Important Hedgerows
Root protection area

Veteran Trees - Impact
Unaffected

Trees - Impact
Removed
Affected Managed
Potentially Affected
Unaffected

Hedgerow - Impact
Removed
Affected Managed
Potentially Affected
Unaffected

Groups of trees - Impact
Removed
Affected Managed
Potentially Affected
Unaffected

Note: The proposed overhead line alignment and proposed underground cable alignment together comprise the alignment. For further details regarding the design, please refer to Figures 4.1 (document reference 6.4.F1) and 4.2 (document reference 6.4.F2).

Notes: Background mapping information has been reproduced from the Ordnance Survey by permission of Ordnance Survey of the Controller of His Majesty's Stationery Office. © Crown copyright and database rights (2025) Licence OS100024241 and AC0000807948; © Crown copyright and database rights 2025 Ordnance Survey AC0000808122, Contains public sector information licensed under the Open Government Licence v3.0, © National Grid UK



Rev	Date	Description	Drawn	Check	Approv
B	Aug 2025	FOR DCO APPLICATION	JAL	AF	KB
A	Aug 2025	FOR DCO APPLICATION	JAL	AF	KB

nationalgrid

PROJECT: Norwich to Tilbury

Planning Inspectorate App Number: EN020027
Regulation 5(2)(a)

Title:

Figure A13.6.1- Landscape and Visual Arboriculture Impacts Plan
Page 100 of 396

Designed	M. Watson	Date	February 26
Drawn	J. Acero Leon	Date	February 26
Checked	A. Fell	Date	February 26
Approved	K. Burrows	Date	February 26
Scale:	1:2,500	Datum:	AOD
Original Size:	A3	Grid:	OS
Suitability Code:	A2	Project Number:	10059280


Suitability Description:
Accepted as Concept Stage

Drawing Number: 10059280-ARC-EBD-ZZ-DR-ZZ-00393
Revision: B

Print Date: 02-11-26 11:47:32

COPYRIGHT: NOT TO BE REPRODUCED WITHOUT THE WRITTEN PERMISSION OF NATIONAL GRID ELECTRICITY TRANSMISSION Plc

Doc Ref: 6.13.A6.F1

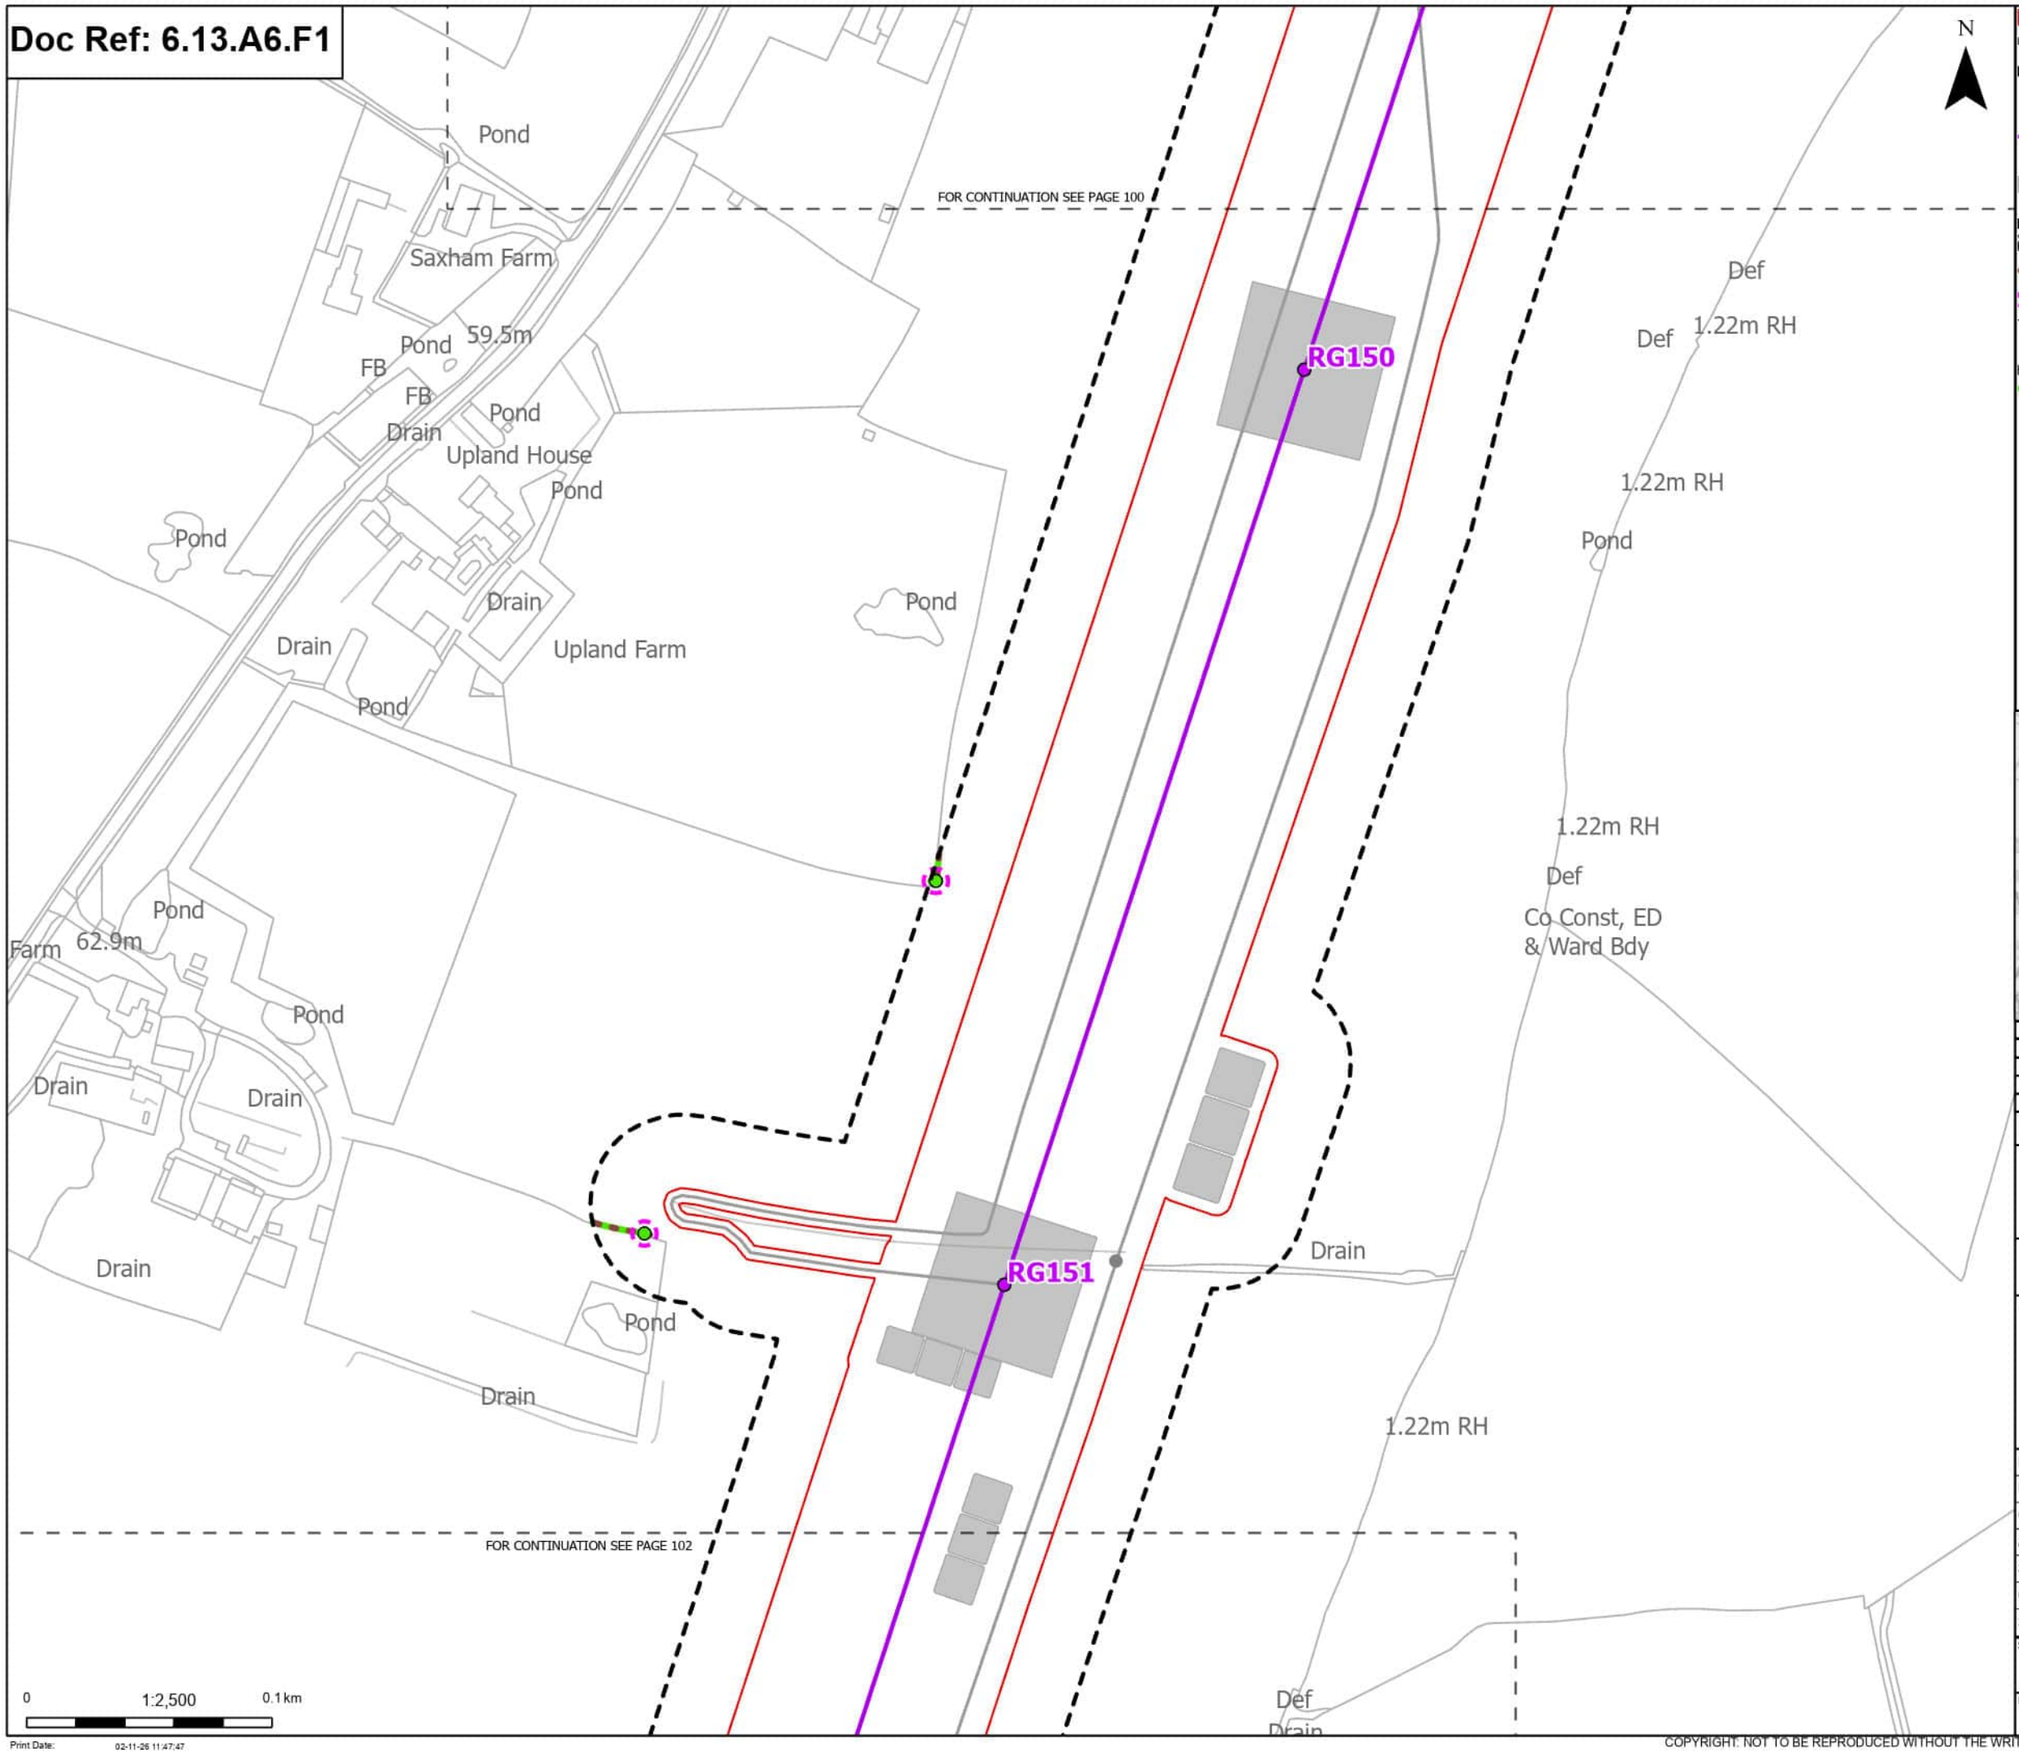

Order Limits

Sheet index cutline

Proposed project design details

Proposed standard lattice pylon location

Proposed overhead line alignment

Other temporary and permanent construction and operational works

Discipline specific constraints

Arboriculture Study Area

Important Hedgerows

Root protection area

Trees - Impact

Unaffected

Hedgerow - Impact

Unaffected

Note: The proposed overhead line alignment and proposed underground cable alignment together comprise the alignment. For further details regarding the design, please refer to Figures 4.1 (document reference 6.4.F1) and 4.2 (document reference 6.4.F2).

Notes: Background mapping information has been reproduced from the Ordnance Survey by permission of Ordnance Survey of the Controller of His Majesty's Stationery Office. © Crown copyright and database rights (2025) Licence OS100024241 and AC0000807948; © Crown copyright and database rights 2025 Ordnance Survey AC0000808122, Contains public sector information licensed under the Open Government Licence v3.0, © National Grid UK



Rev	Date	Description	Drawn	Check	Approv
B	Aug 2025	FOR DCO APPLICATION	JAL	AF	KB
A	Aug 2025	FOR DCO APPLICATION	JAL	AF	KB

nationalgrid

PROJECT: Norwich to Tilbury

Planning Inspectorate App Number: EN020027
Regulation 5(2)(a)

Title:

Figure A13.6.1- Landscape and Visual Arboriculture Impacts Plan
Page 101 of 396

Designed	M. Watson	Date	February 26
Drawn	J. Acero Leon	Date	February 26
Checked	A. Fell	Date	February 26
Approved	K. Burrows	Date	February 26
Scale:	1:2,500	Datum:	AOD
Original Size:	A3	Grid:	OS
Suitability Code:	A2	Project Number:	10059280

Suitability Description:

Accepted as Concept Stage


Drawing Number: 10059280-ARC-EBD-ZZ-DR-ZZ-00393

Revision: B

Print Date: 02-11-26 11:47:47

COPYRIGHT: NOT TO BE REPRODUCED WITHOUT THE WRITTEN PERMISSION OF NATIONAL GRID ELECTRICITY TRANSMISSION Plc

Doc Ref: 6.13.A6.F1

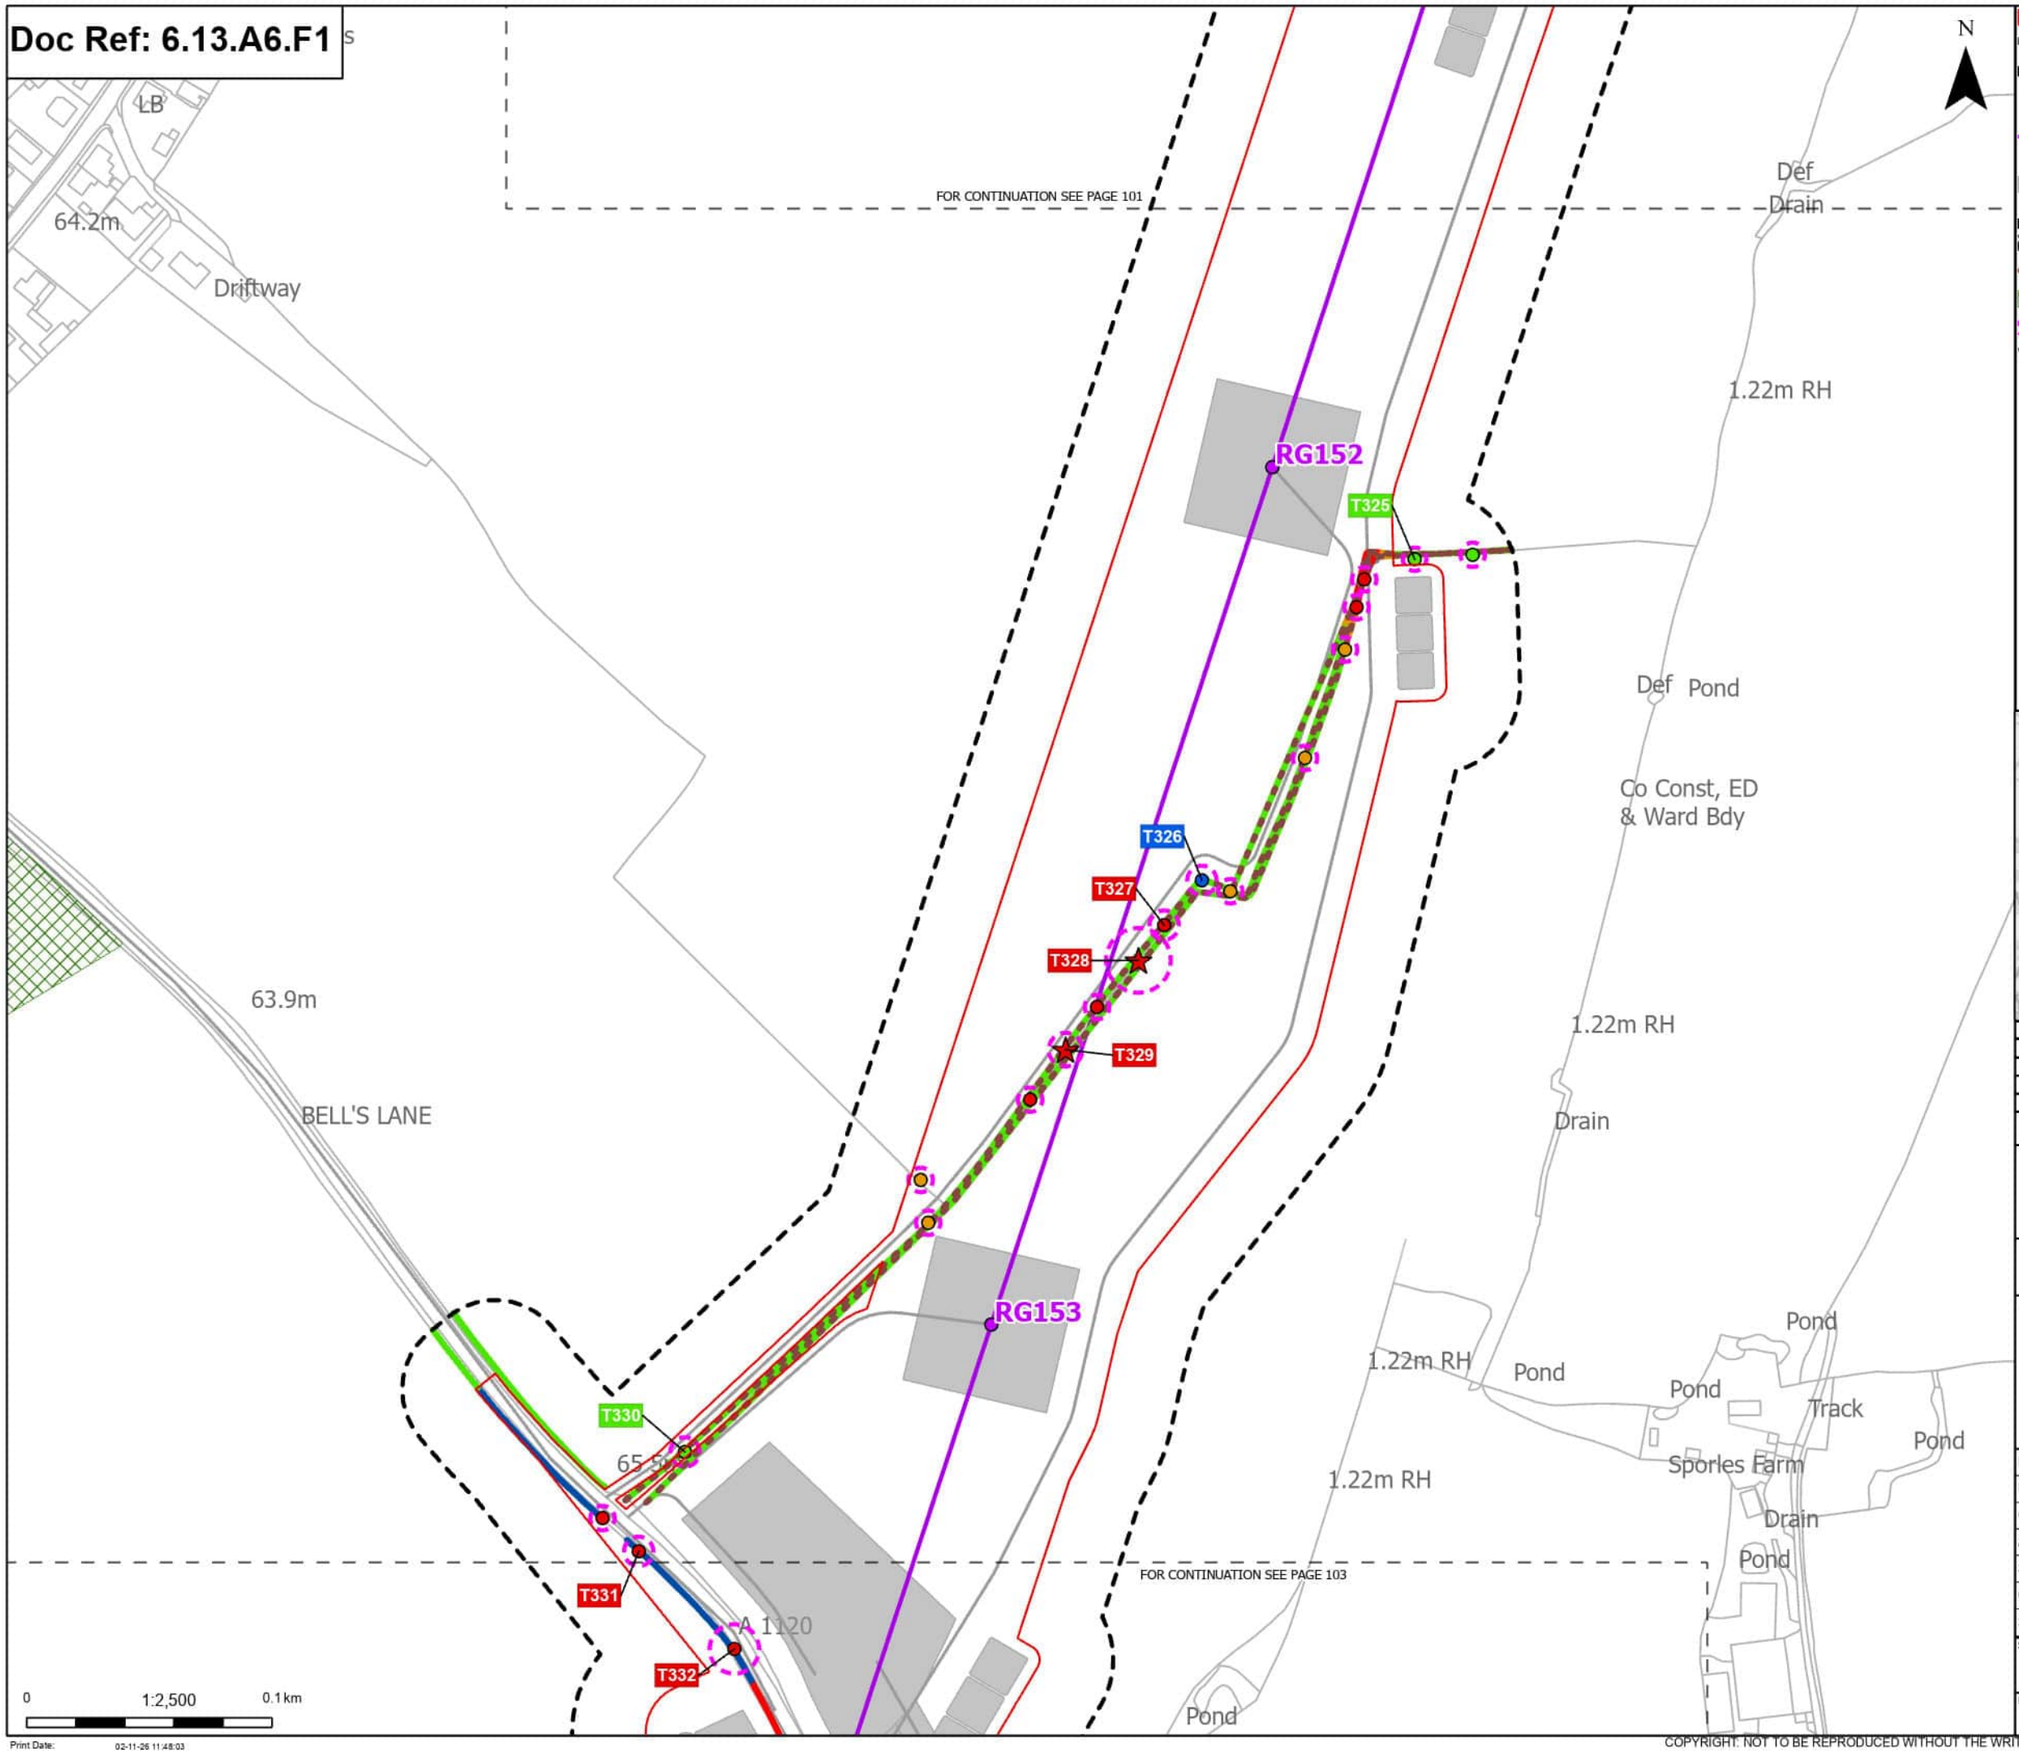

Print Date: 02-11-26 11:48:03

Order Limits
Sheet index cutline

Proposed project design details
- Proposed standard lattice pylon location
- Proposed overhead line alignment
- Other temporary and permanent construction and operational works

Discipline specific constraints
- Arboriculture Study Area
- Important Hedgerows
- TPO group of trees
- Root protection area

Veteran Trees - Impact
- Removed

Trees - Impact
- Removed
- Affected Managed
- Potentially Affected
- Unaffected

Hedgerow - Impact
- Removed
- Affected Managed
- Potentially Affected
- Unaffected

Note: The proposed overhead line alignment and proposed underground cable alignment together comprise the alignment. For further details regarding the design, please refer to Figures 4.1 (document reference 6.4.F1) and 4.2 (document reference 6.4.F2).

Notes: Background mapping information has been reproduced from the Ordnance Survey by permission of Ordnance Survey of the Controller of His Majesty's Stationery Office. © Crown copyright and database rights (2025) Licence OS100024241 and AC0000807948; © Crown copyright and database rights 2025 Ordnance Survey AC0000808122, Contains public sector information licensed under the Open Government Licence v3.0, © National Grid UK



Rev	Date	Description	Drawn	Check	Approv
B	Aug 2025	FOR DCO APPLICATION	JAL	AF	KB
A	Aug 2025	FOR DCO APPLICATION	JAL	AF	KB

nationalgrid

PROJECT: Norwich to Tilbury

Planning Inspectorate App Number: EN020027
Regulation 5(2)(a)

Title:

Figure A13.6.1- Landscape and Visual Arboriculture Impacts Plan
Page 102 of 396


Designed	M. Watson	Date	February 26
Drawn	J. Acero Leon	Date	February 26
Checked	A. Fell	Date	February 26
Approved	K. Burrows	Date	February 26
Scale:	1:2,500	Datum:	AOD
Original Size:	A3	Grid:	OS
Suitability Code:	A2	Project Number:	10059280

Suitability Description:
Accepted as Concept Stage

Drawing Number: 10059280-ARC-EBD-ZZ-DR-ZZ-00393
Revision: B

COPYRIGHT: NOT TO BE REPRODUCED WITHOUT THE WRITTEN PERMISSION OF NATIONAL GRID ELECTRICITY TRANSMISSION Plc

Doc Ref: 6.13.A6.F1

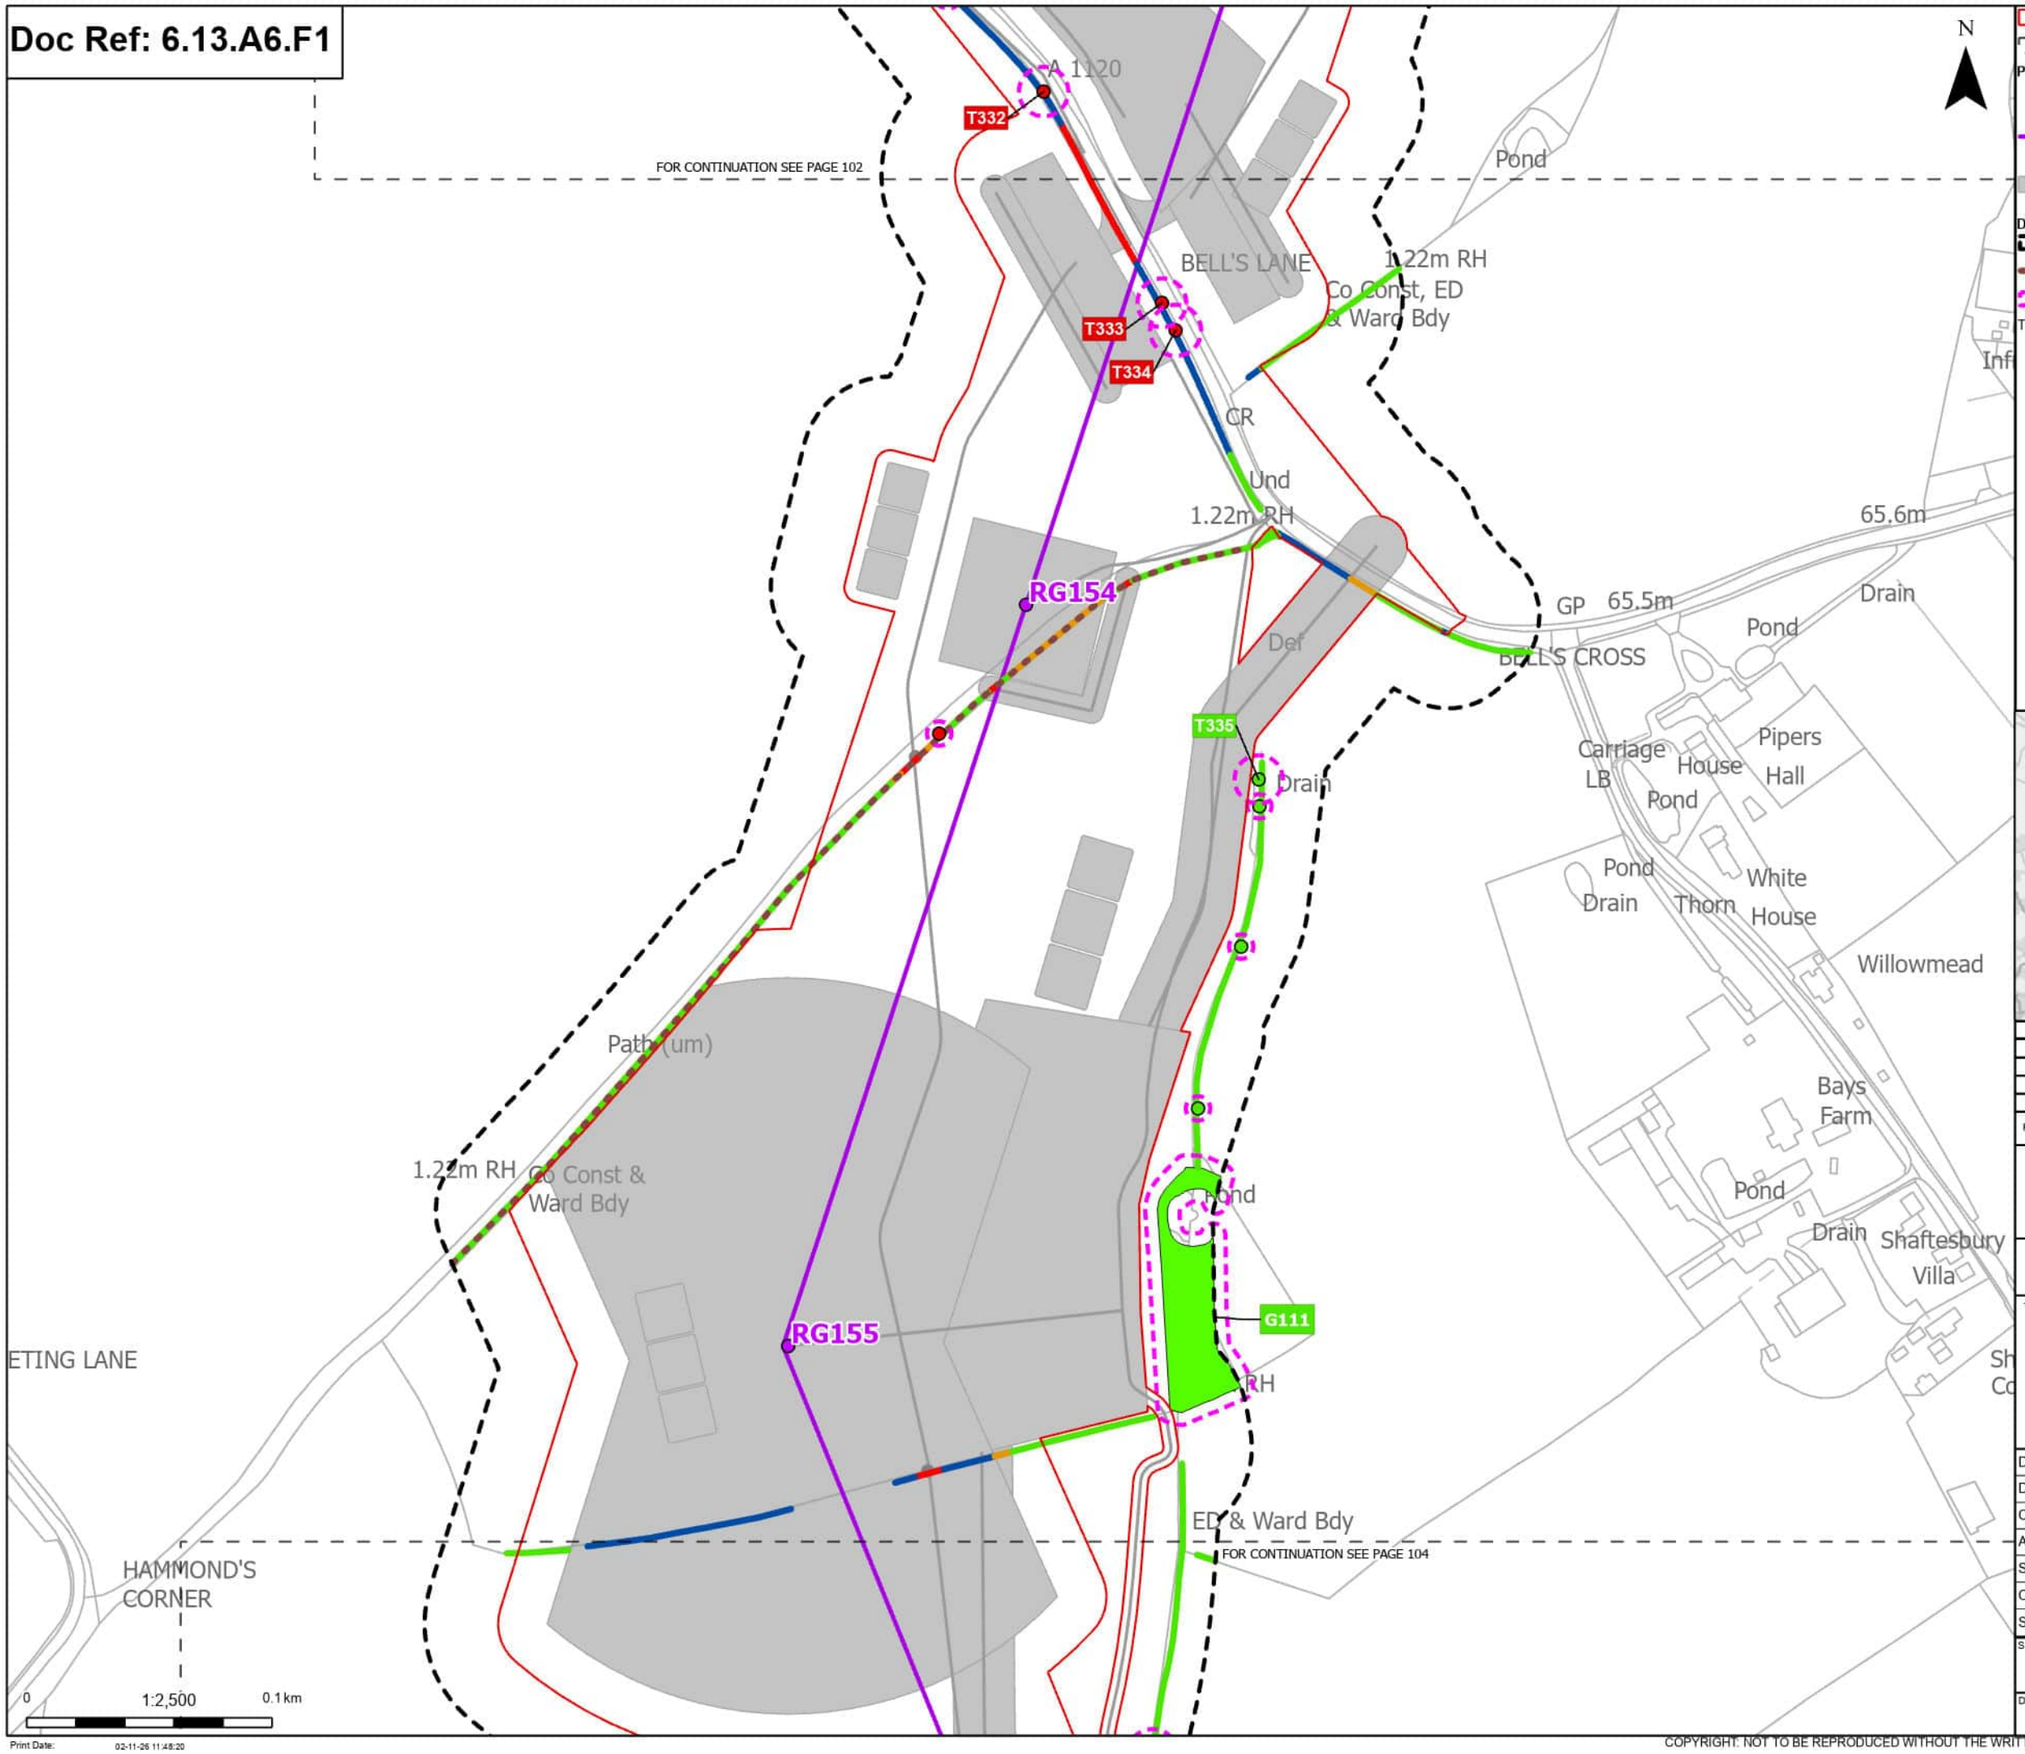

Order Limits
Sheet index cutline

Proposed project design details
- Proposed standard lattice pylon location
- Proposed overhead line alignment
- Other temporary and permanent construction and operational works

Discipline specific constraints
- Arboriculture Study Area
- Important Hedgerows
- Root protection area


Trees - Impact
- Removed
- Unaffected

Hedgerow - Impact
- Removed
- Affected Managed
- Potentially Affected
- Unaffected

Groups of trees - Impact
- Unaffected

Note: The proposed overhead line alignment and proposed underground cable alignment together comprise the alignment. For further details regarding the design, please refer to Figures 4.1 (document reference 6.4.F1) and 4.2 (document reference 6.4.F2).

Notes: Background mapping information has been reproduced from the Ordnance Survey by permission of Ordnance Survey of the Controller of His Majesty's Stationery Office. © Crown copyright and database rights (2025) Licence OS100024241 and AC0000807948; © Crown copyright and database rights 2025 Ordnance Survey AC0000808122, Contains public sector information licensed under the Open Government Licence v3.0, © National Grid UK

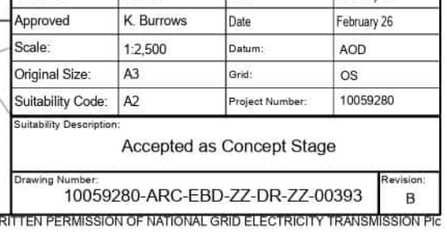

Rev	Date	Description	Drawn	Check	Approv
B	Aug 2025	FOR DCO APPLICATION	JAL	AF	KB
A	Aug 2025	FOR DCO APPLICATION	JAL	AF	KB

nationalgrid

PROJECT: Norwich to Tilbury

Planning Inspectorate App Number: EN020027
Regulation 5(2)(a)

Title:

Figure A13.6.1- Landscape and Visual Arboriculture Impacts Plan
Page 103 of 396

Designed	M. Watson	Date	February 26
Drawn	J. Acero Leon	Date	February 26
Checked	A. Fell	Date	February 26
Approved	K. Burrows	Date	February 26
Scale:	1:2,500	Datum:	AOD
Original Size:	A3	Grid:	OS
Suitability Code:	A2	Project Number:	10059280


Suitability Description:
Accepted as Concept Stage

Drawing Number: 10059280-ARC-EBD-ZZ-DR-ZZ-00393
Revision: B

Print Date: 02-11-26 11:48:20

COPYRIGHT: NOT TO BE REPRODUCED WITHOUT THE WRITTEN PERMISSION OF NATIONAL GRID ELECTRICITY TRANSMISSION Plc

Doc Ref: 6.13.A6.F1

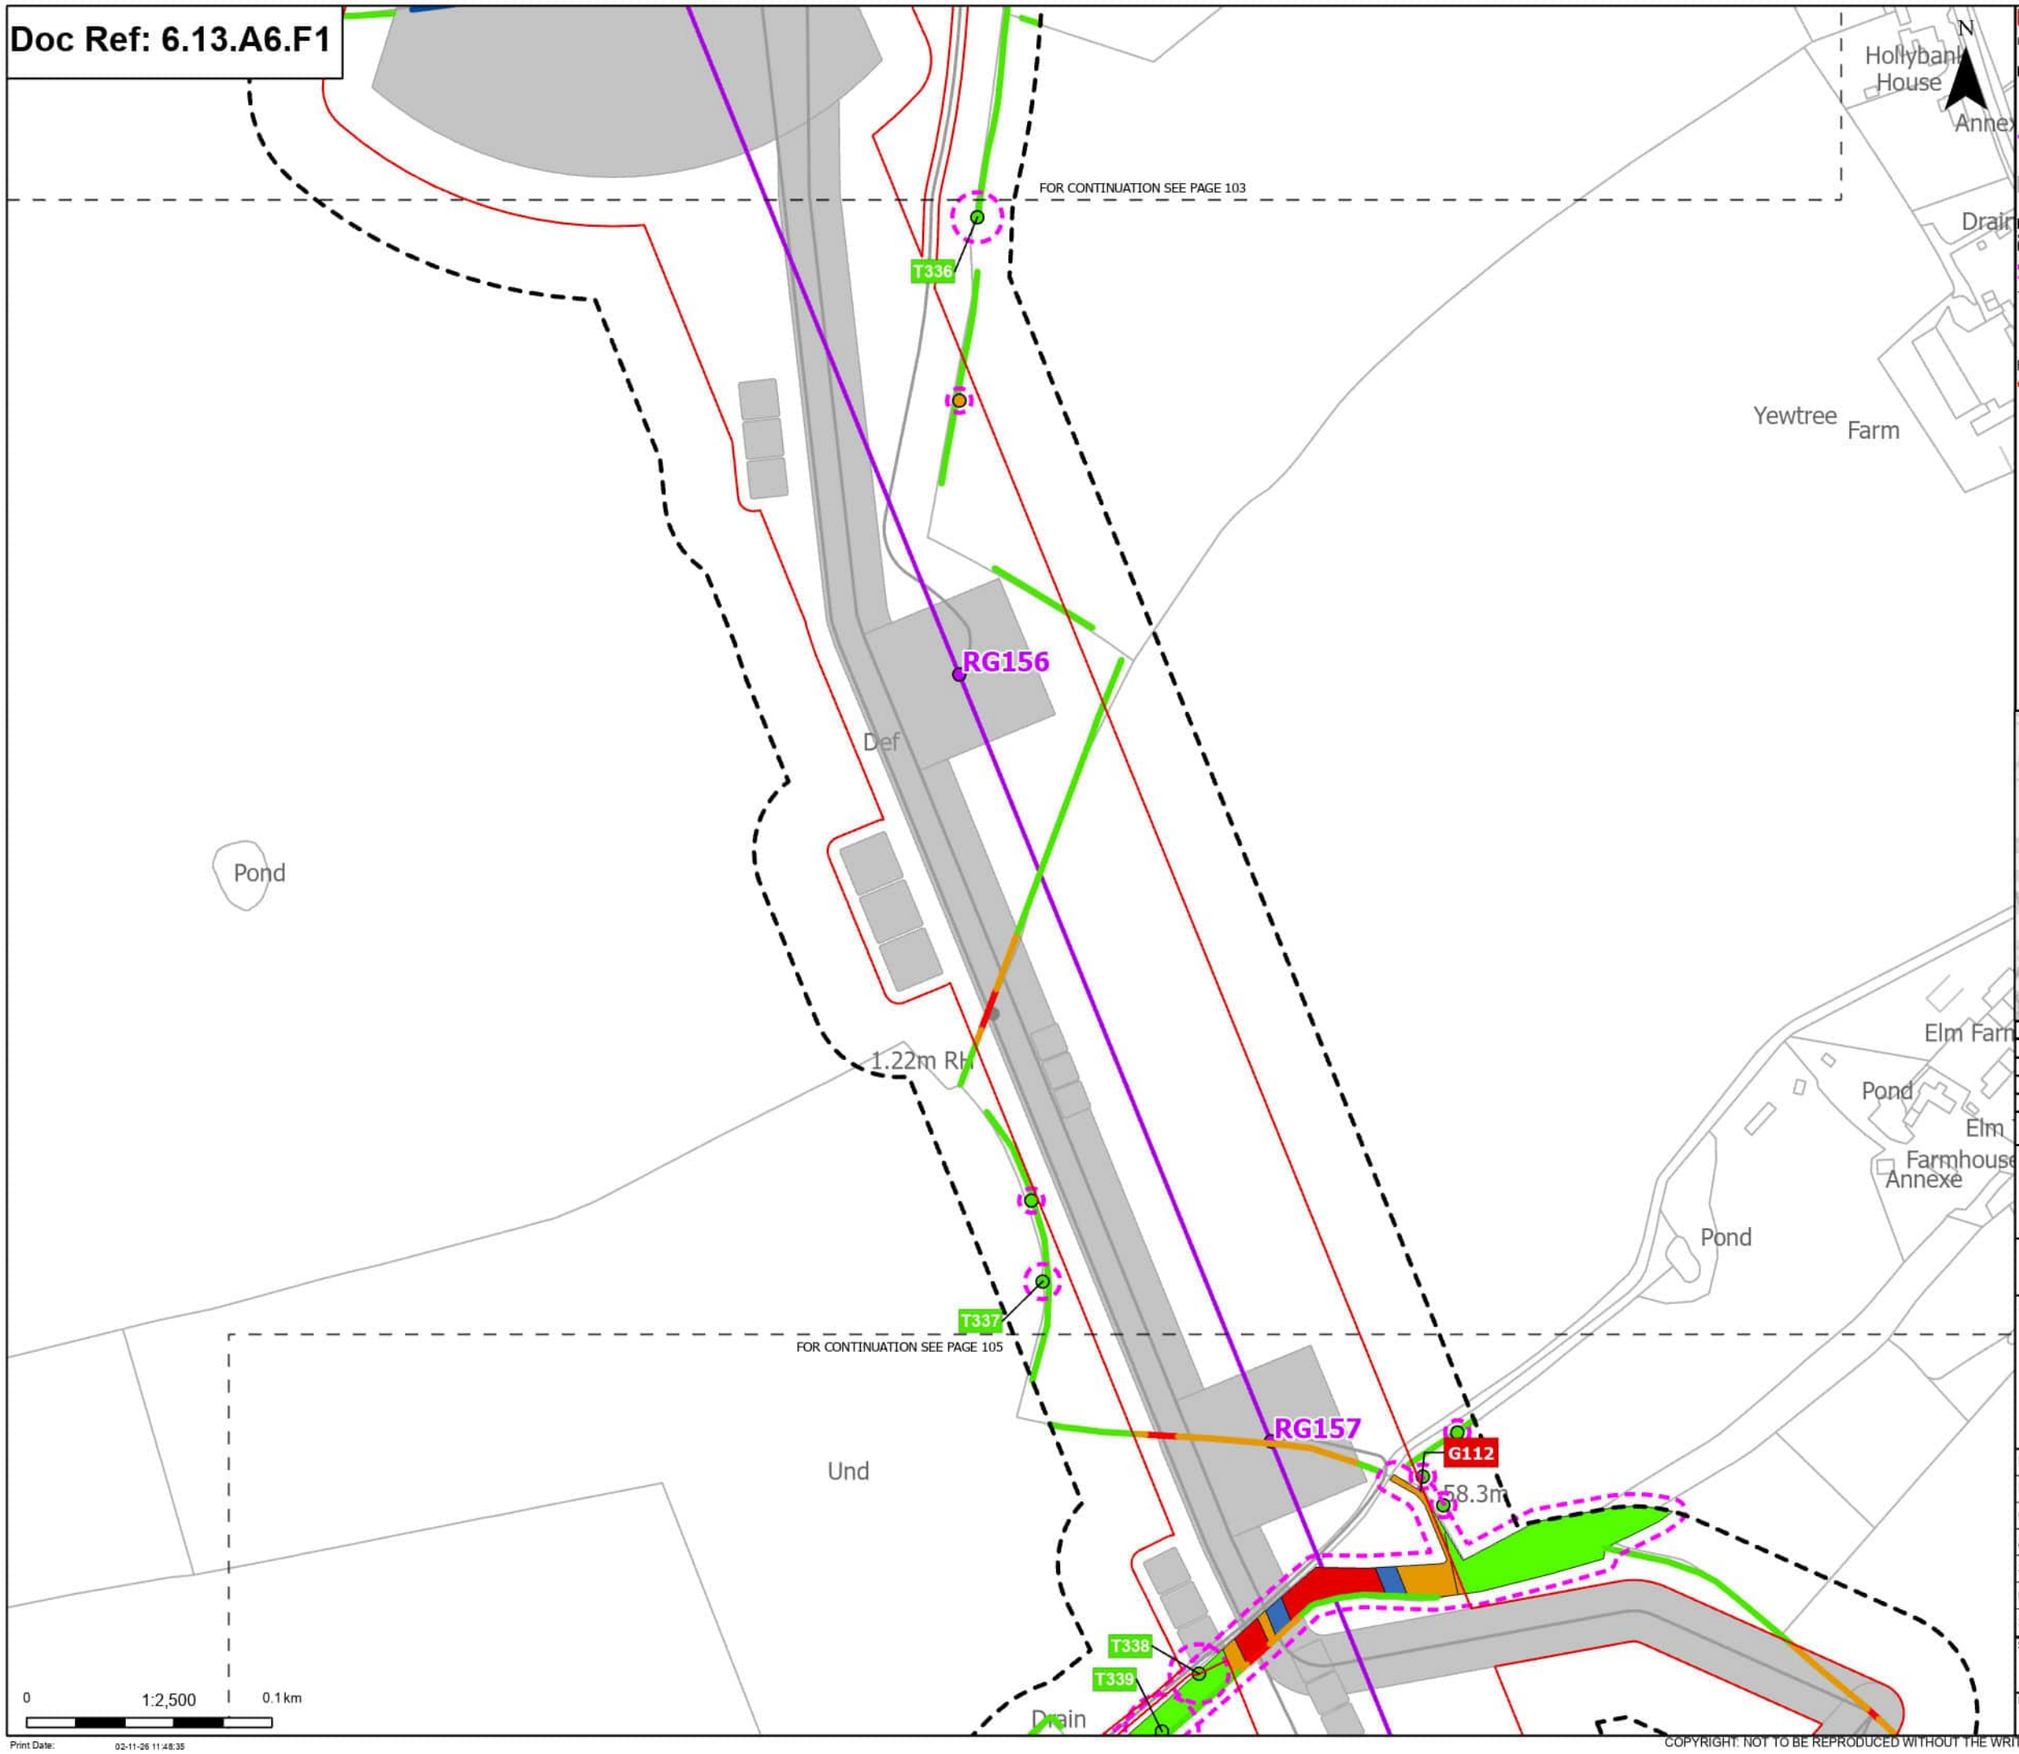

Order Limits
Sheet index cutline

Proposed project design details
Proposed standard lattice pylon location
Proposed overhead line alignment
Other temporary and permanent construction and operational works

Discipline specific constraints
Arboriculture Study Area
Root protection area

Trees - Impact
Potentially Affected
Unaffected

Hedgerow - Impact
Removed

Affected Managed
Potentially Affected
Unaffected

Groups of trees - Impact
Removed
Affected Managed
Potentially Affected
Unaffected

Note: The proposed overhead line alignment and proposed underground cable alignment together comprise the alignment. For further details regarding the design, please refer to Figures 4.1 (document reference 6.4.F1) and 4.2 (document reference 6.4.F2).

Notes: Background mapping information has been reproduced from the Ordnance Survey by permission of Ordnance Survey of the Controller of His Majesty's Stationery Office. © Crown copyright and database rights (2025) Licence OS100024241 and AC0000807948; © Crown copyright and database rights 2025 Ordnance Survey AC0000808122, Contains public sector information licensed under the Open Government Licence v3.0, © National Grid UK



Rev	Date	Description	Drawn	Check	Approv
B	Aug 2025	FOR DCO APPLICATION	JAL	AF	KB
A	Aug 2025	FOR DCO APPLICATION	JAL	AF	KB

nationalgrid

PROJECT: Norwich to Tilbury

Planning Inspectorate App Number: EN020027
Regulation 5(2)(a)

Title:

Figure A13.6.1- Landscape and Visual Arboriculture Impacts Plan
Page 104 of 396


Designed	M. Watson	Date	February 26
Drawn	J. Acero Leon	Date	February 26
Checked	A. Fell	Date	February 26
Approved	K. Burrows	Date	February 26
Scale:	1:2,500	Datum:	AOD
Original Size:	A3	Grid:	OS
Suitability Code:	A2	Project Number:	10059280

Suitability Description:
Accepted as Concept Stage

Drawing Number: 10059280-ARC-EBD-ZZ-DR-ZZ-00393
Revision: B

COPYRIGHT: NOT TO BE REPRODUCED WITHOUT THE WRITTEN PERMISSION OF NATIONAL GRID ELECTRICITY TRANSMISSION Plc

Doc Ref: 6.13.A6.F1

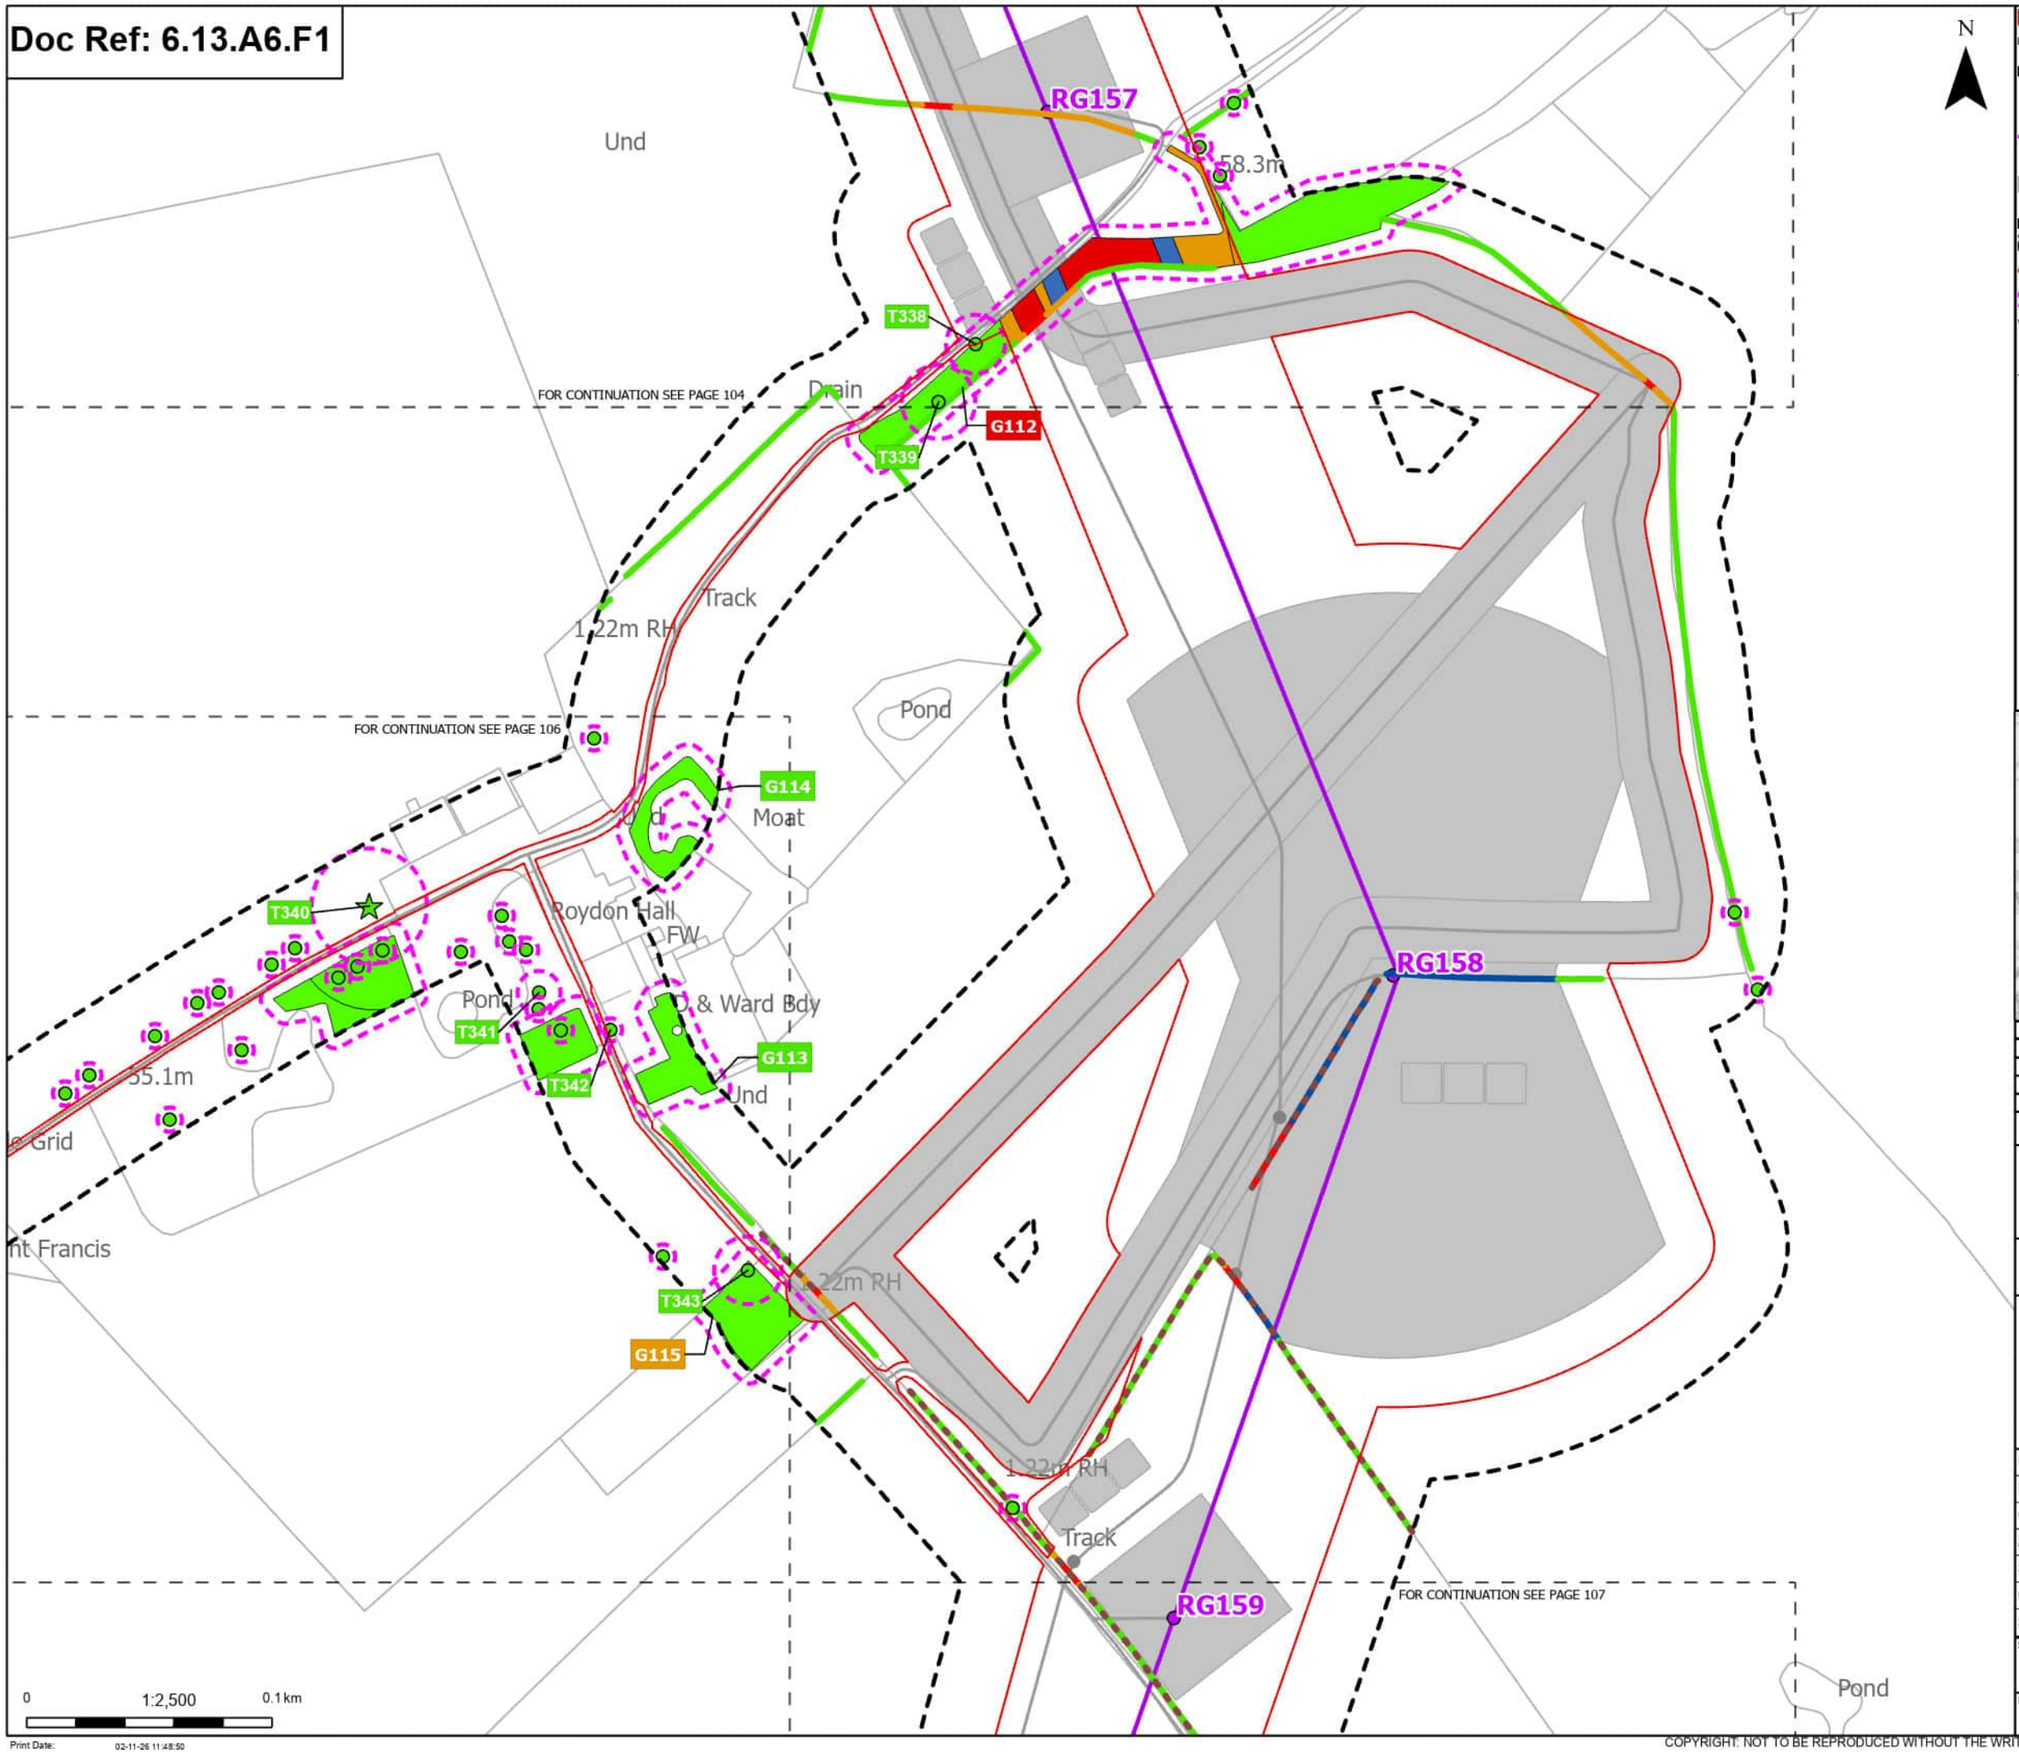

N

Order Limits
Sheet index cutline

Proposed project design details
Proposed standard lattice pylon location
Proposed overhead line alignment
Other temporary and permanent construction and operational works

Discipline specific constraints
Arboriculture Study Area
Important Hedgerows
Root protection area

Veteran Trees - Impact
Unaffected

Trees - Impact
Unaffected

Hedgerow - Impact
Removed
Affected Managed
Potentially Affected
Unaffected

Groups of trees - Impact
Removed
Affected Managed
Potentially Affected
Unaffected

Note: The proposed overhead line alignment and proposed underground cable alignment together comprise the alignment. For further details regarding the design, please refer to Figures 4.1 (document reference 6.4.F1) and 4.2 (document reference 6.4.F2).

Notes: Background mapping information has been reproduced from the Ordnance Survey by permission of Ordnance Survey of the Controller of His Majesty's Stationery Office. © Crown copyright and database rights (2025) Licence OS100024241 and AC0000807948; © Crown copyright and database rights 2025 Ordnance Survey AC0000808122, Contains public sector information licensed under the Open Government Licence v3.0, © National Grid UK



Rev	Date	Description	Drawn	Check	Approv
B	Aug 2025	FOR DCO APPLICATION	JAL	AF	KB
A	Aug 2025	FOR DCO APPLICATION	JAL	AF	KB

PROJECT: Norwich to Tilbury

Planning Inspectorate App Number: EN020027
Regulation 5(2)(a)

Title:

Figure A13.6.1- Landscape and Visual Arboriculture Impacts Plan
Page 105 of 396

Designed	M. Watson	Date	February 26
Drawn	J. Acero Leon	Date	February 26
Checked	A. Fell	Date	February 26
Approved	K. Burrows	Date	February 26
Scale:	1:2,500	Datum:	AOD
Original Size:	A3	Grid:	OS
Suitability Code:	A2	Project Number:	10059280


Suitability Description:
Accepted as Concept Stage

Drawing Number: 10059280-ARC-EBD-ZZ-DR-ZZ-00393
Revision: B

Print Date: 02-11-26 11:48:50

COPYRIGHT: NOT TO BE REPRODUCED WITHOUT THE WRITTEN PERMISSION OF NATIONAL GRID ELECTRICITY TRANSMISSION Plc

Doc Ref: 6.13.A6.F1

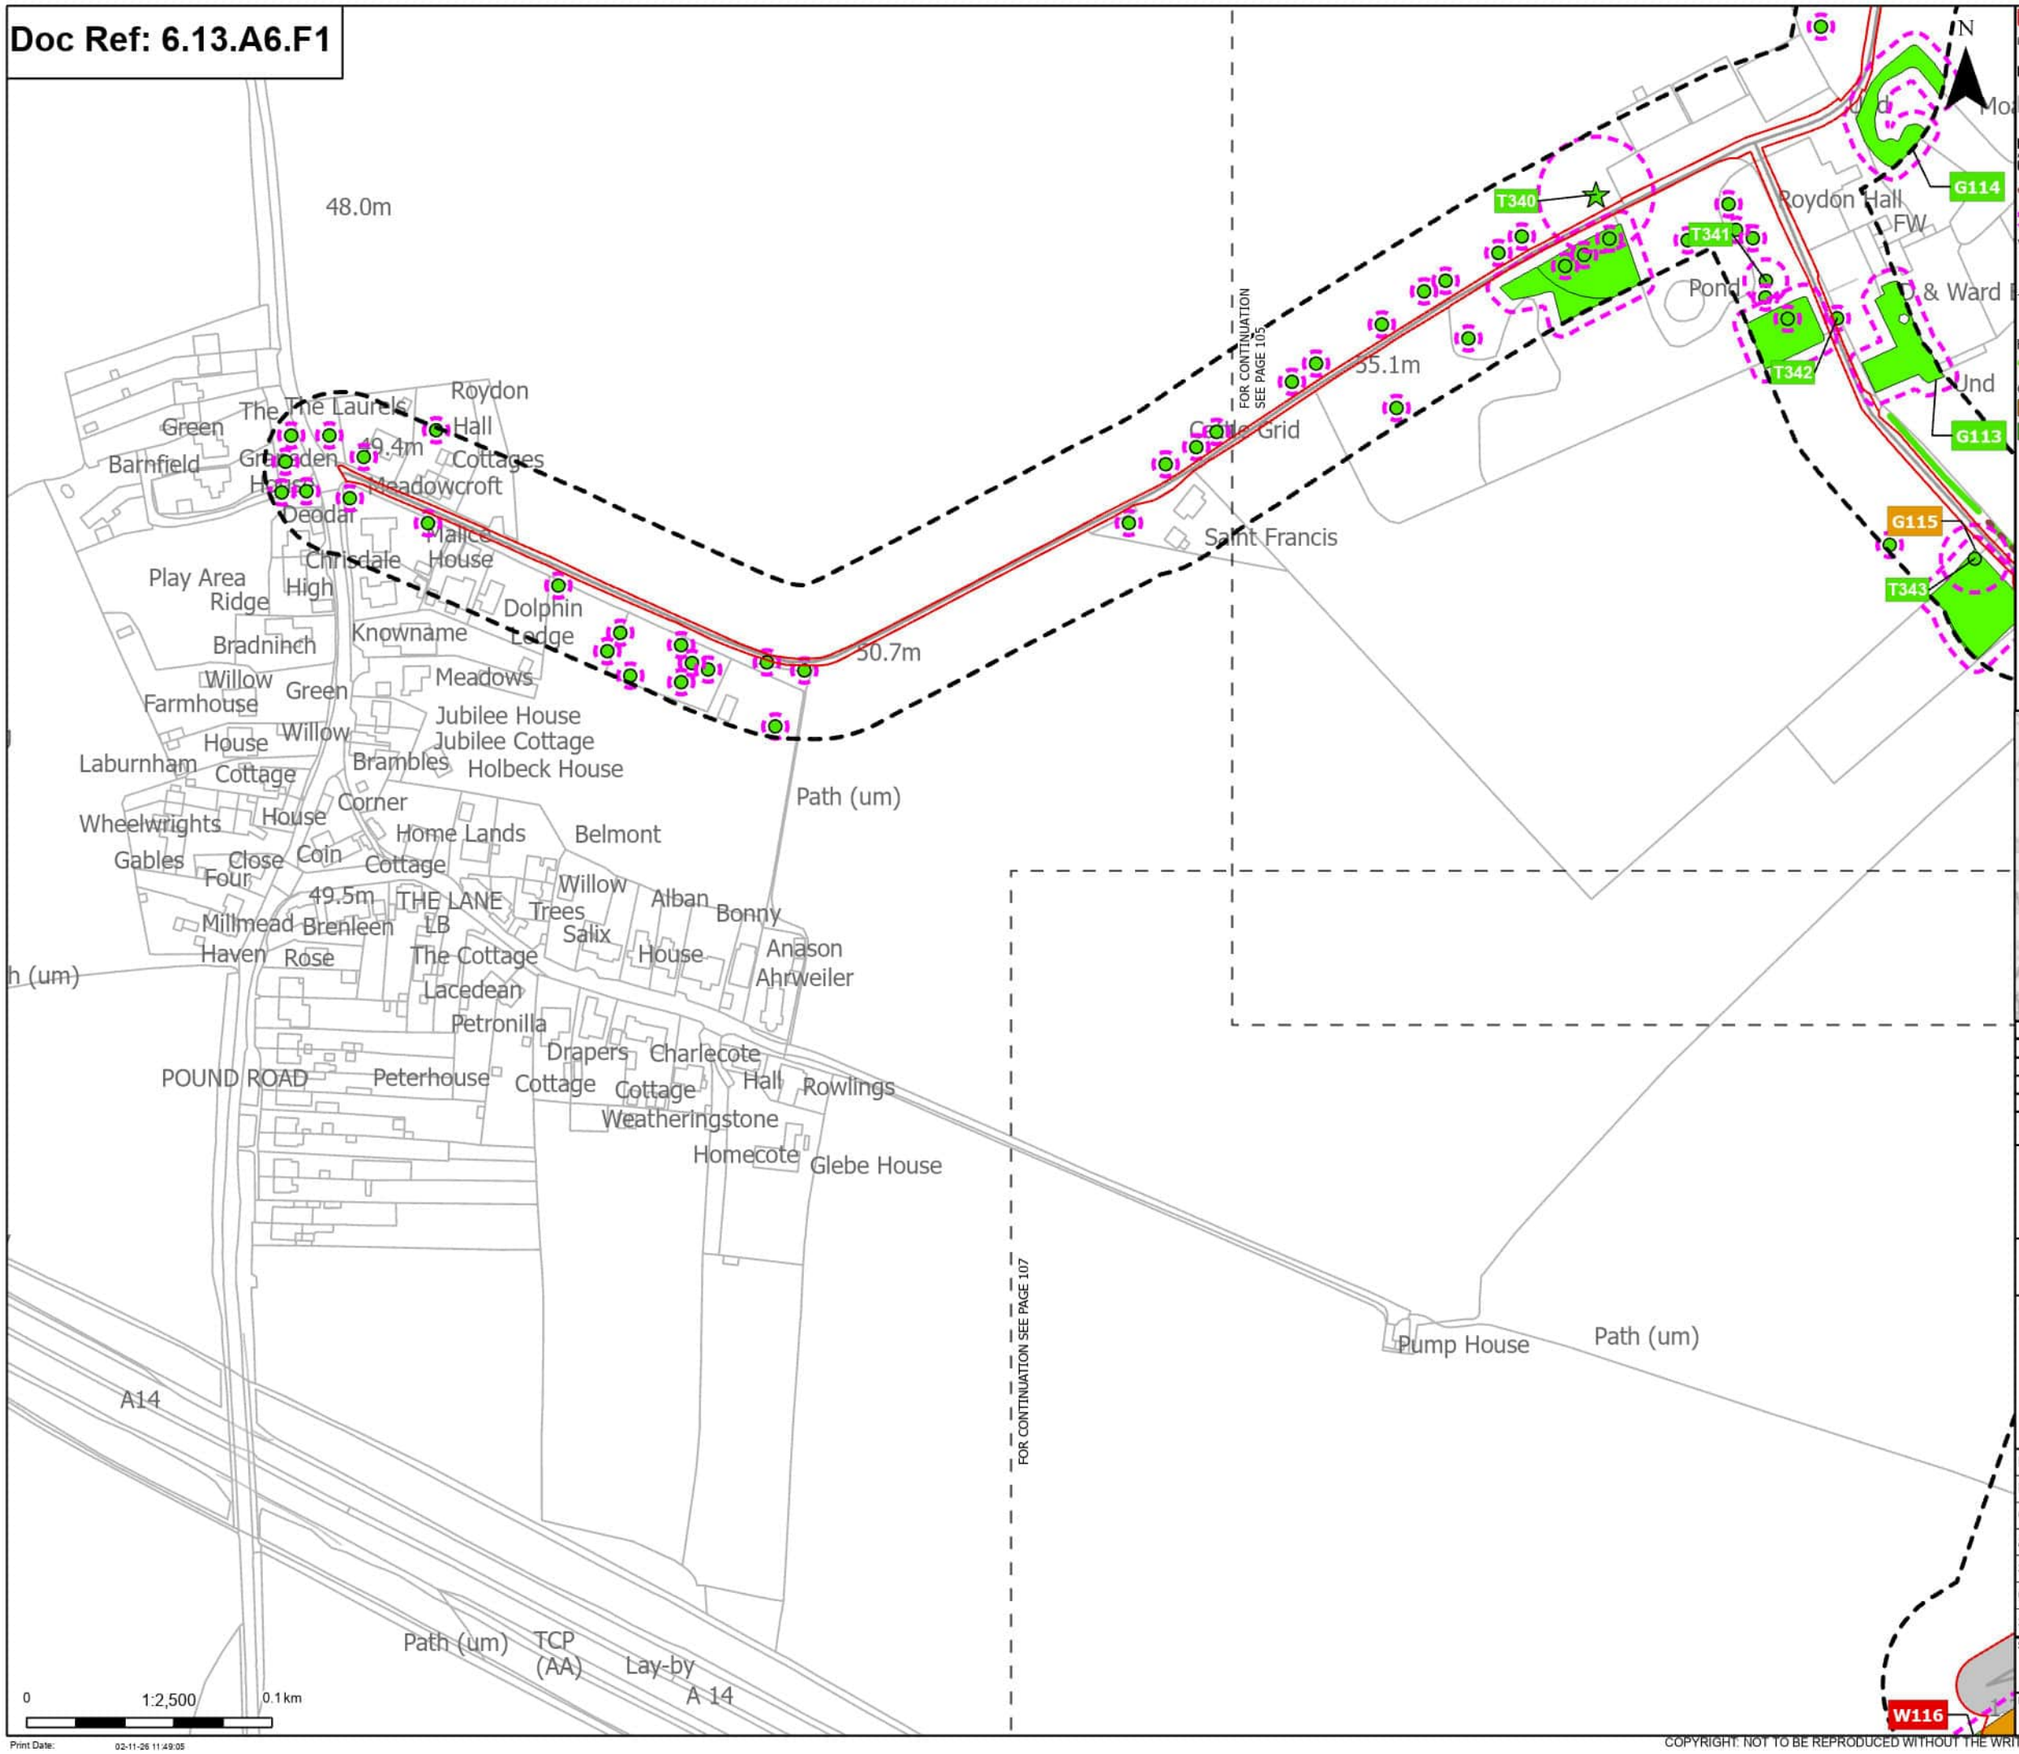

Order Limits

Sheet index cutline

Proposed project design details

Other temporary and permanent construction and operational works

Discipline specific constraints

Arboriculture Study Area

Important Hedgerows

Root protection area

Veteran Trees - Impact

Unaffected

Trees - Impact

Unaffected

Hedgerow - Impact

Unaffected

Groups of trees - Impact

Potentially Affected

Unaffected

Note: The proposed overhead line alignment and proposed underground cable alignment together comprise the alignment. For further details regarding the design, please refer to Figures 4.1 (document reference 6.4.F1) and 4.2 (document reference 6.4.F2).

Notes: Background mapping information has been reproduced from the Ordnance Survey by permission of Ordnance Survey of the Controller of His Majesty's Stationery Office. © Crown copyright and database rights (2025) Licence OS100024241 and AC0000807948; © Crown copyright and database rights 2025 Ordnance Survey AC0000808122, Contains public sector information licensed under the Open Government Licence v3.0, © National Grid UK



Rev	Date	Description	Drawn	Check	Approv
B	Aug 2025	FOR DCO APPLICATION	JAL	AF	KB
A	Aug 2025	FOR DCO APPLICATION	JAL	AF	KB

nationalgrid

PROJECT: Norwich to Tilbury

Planning Inspectorate App Number: EN020027
Regulation 5(2)(a)

Title:

Figure A13.6.1- Landscape and Visual Arboriculture Impacts Plan
Page 106 of 396

Designed	M. Watson	Date	February 26
Drawn	J. Acero Leon	Date	February 26
Checked	A. Fell	Date	February 26
Approved	K. Burrows	Date	February 26
Scale:	1:2,500	Datum:	AOD
Original Size:	A3	Grid:	OS
Suitability Code:	A2	Project Number:	10059280

Suitability Description:

Accepted as Concept Stage


Drawing Number: 10059280-ARC-EBD-ZZ-DR-ZZ-00393

Revision: B

Print Date: 02-11-26 11:49:05

COPYRIGHT: NOT TO BE REPRODUCED WITHOUT THE WRITTEN PERMISSION OF NATIONAL GRID ELECTRICITY TRANSMISSION Plc

Doc Ref: 6.13.A6.F1

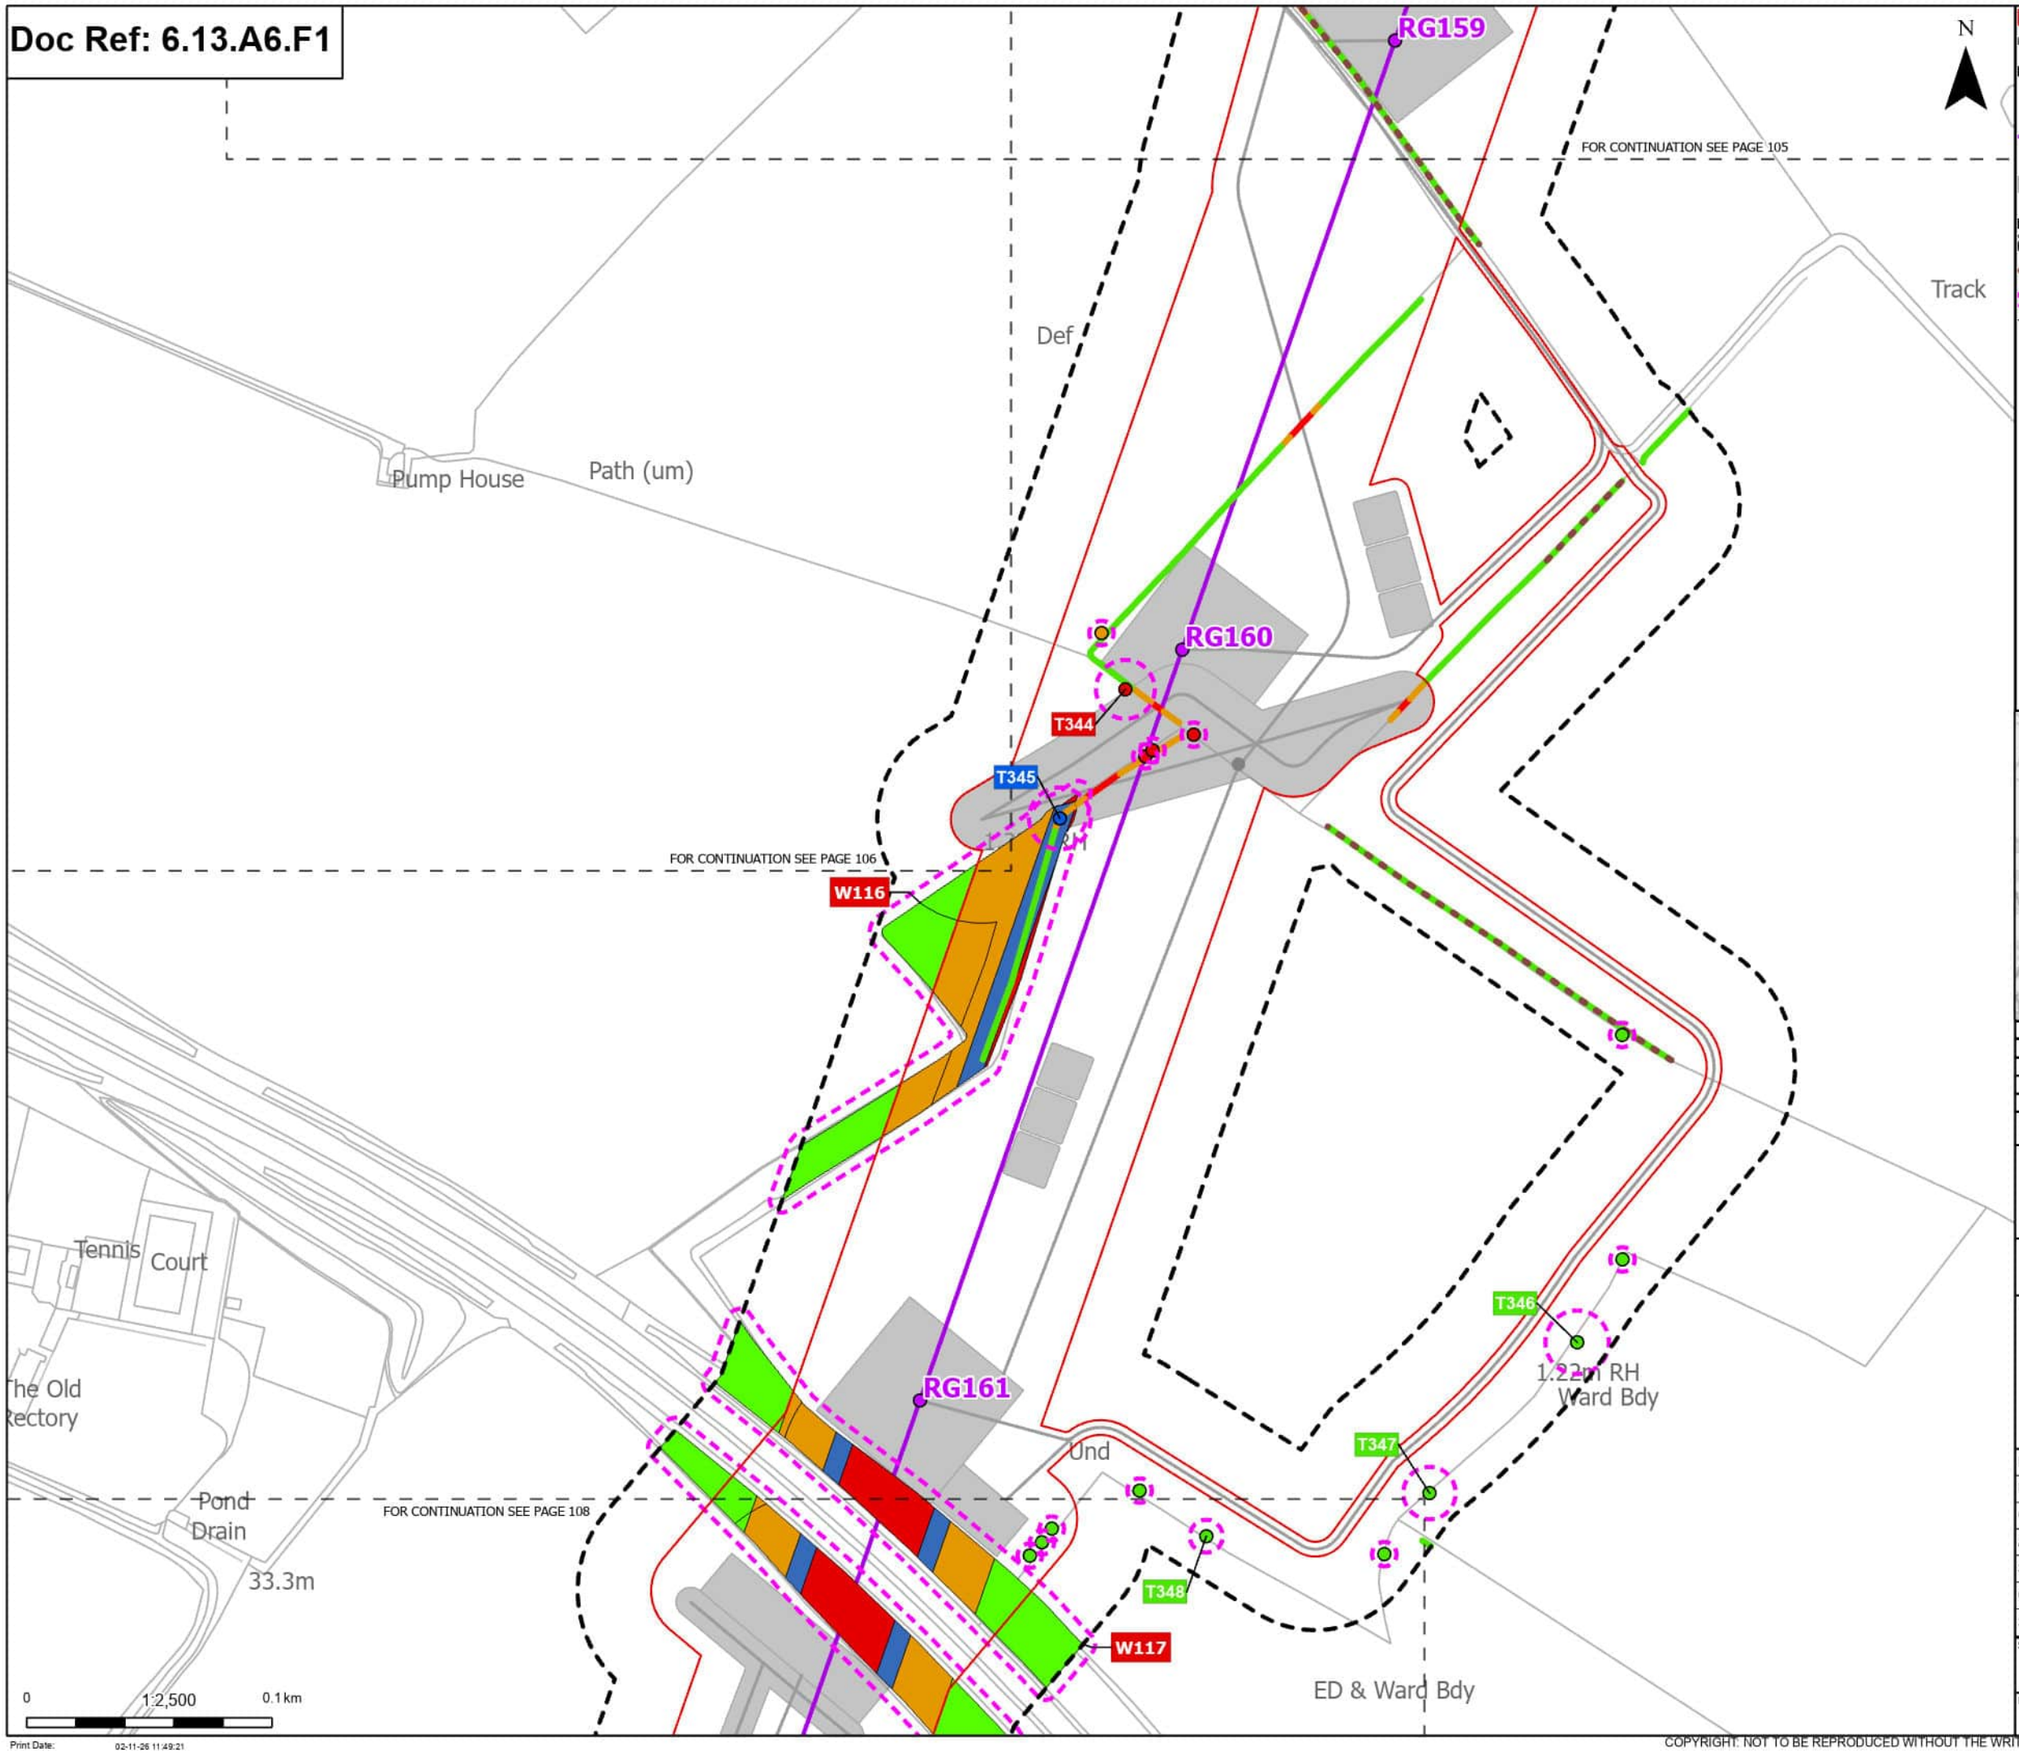

Order Limits
Sheet index cutline

Proposed project design details
- Proposed standard lattice pylon location
- Proposed overhead line alignment
- Other temporary and permanent construction and operational works

Discipline specific constraints
- Arboriculture Study Area
- Important Hedgerows
- Root protection area

Trees - Impact
- Removed
- Affected Managed
- Potentially Affected
- Unaffected

Hedgerow - Impact
- Removed
- Potentially Affected
- Unaffected

Groups of trees - Impact
- Removed
- Affected Managed
- Potentially Affected
- Unaffected

Note: The proposed overhead line alignment and proposed underground cable alignment together comprise the alignment. For further details regarding the design, please refer to Figures 4.1 (document reference 6.4.F1) and 4.2 (document reference 6.4.F2).

Notes: Background mapping information has been reproduced from the Ordnance Survey by permission of Ordnance Survey of the Controller of His Majesty's Stationery Office. © Crown copyright and database rights (2025) Licence OS100024241 and AC0000807948; © Crown copyright and database rights 2025 Ordnance Survey AC0000808122, Contains public sector information licensed under the Open Government Licence v3.0, © National Grid UK



Rev	Date	Description	Drawn	Check	Approv
B	Aug 2025	FOR DCO APPLICATION	JAL	AF	KB
A	Aug 2025	FOR DCO APPLICATION	JAL	AF	KB

nationalgrid

PROJECT: Norwich to Tilbury

Planning Inspectorate App Number: EN020027
Regulation 5(2)(a)

Title:

Figure A13.6.1- Landscape and Visual Arboriculture Impacts Plan
Page 107 of 396

Designed	M. Watson	Date	February 26
Drawn	J. Acero Leon	Date	February 26
Checked	A. Fell	Date	February 26
Approved	K. Burrows	Date	February 26
Scale:	1:2,500	Datum:	AOD
Original Size:	A3	Grid:	OS
Suitability Code:	A2	Project Number:	10059280

Suitability Description: Accepted as Concept Stage


Drawing Number: 10059280-ARC-EBD-ZZ-DR-ZZ-00393

Revision: B

Print Date: 02-11-26 11:49:21

COPYRIGHT: NOT TO BE REPRODUCED WITHOUT THE WRITTEN PERMISSION OF NATIONAL GRID ELECTRICITY TRANSMISSION Plc

Doc Ref: 6.13.A6.F1

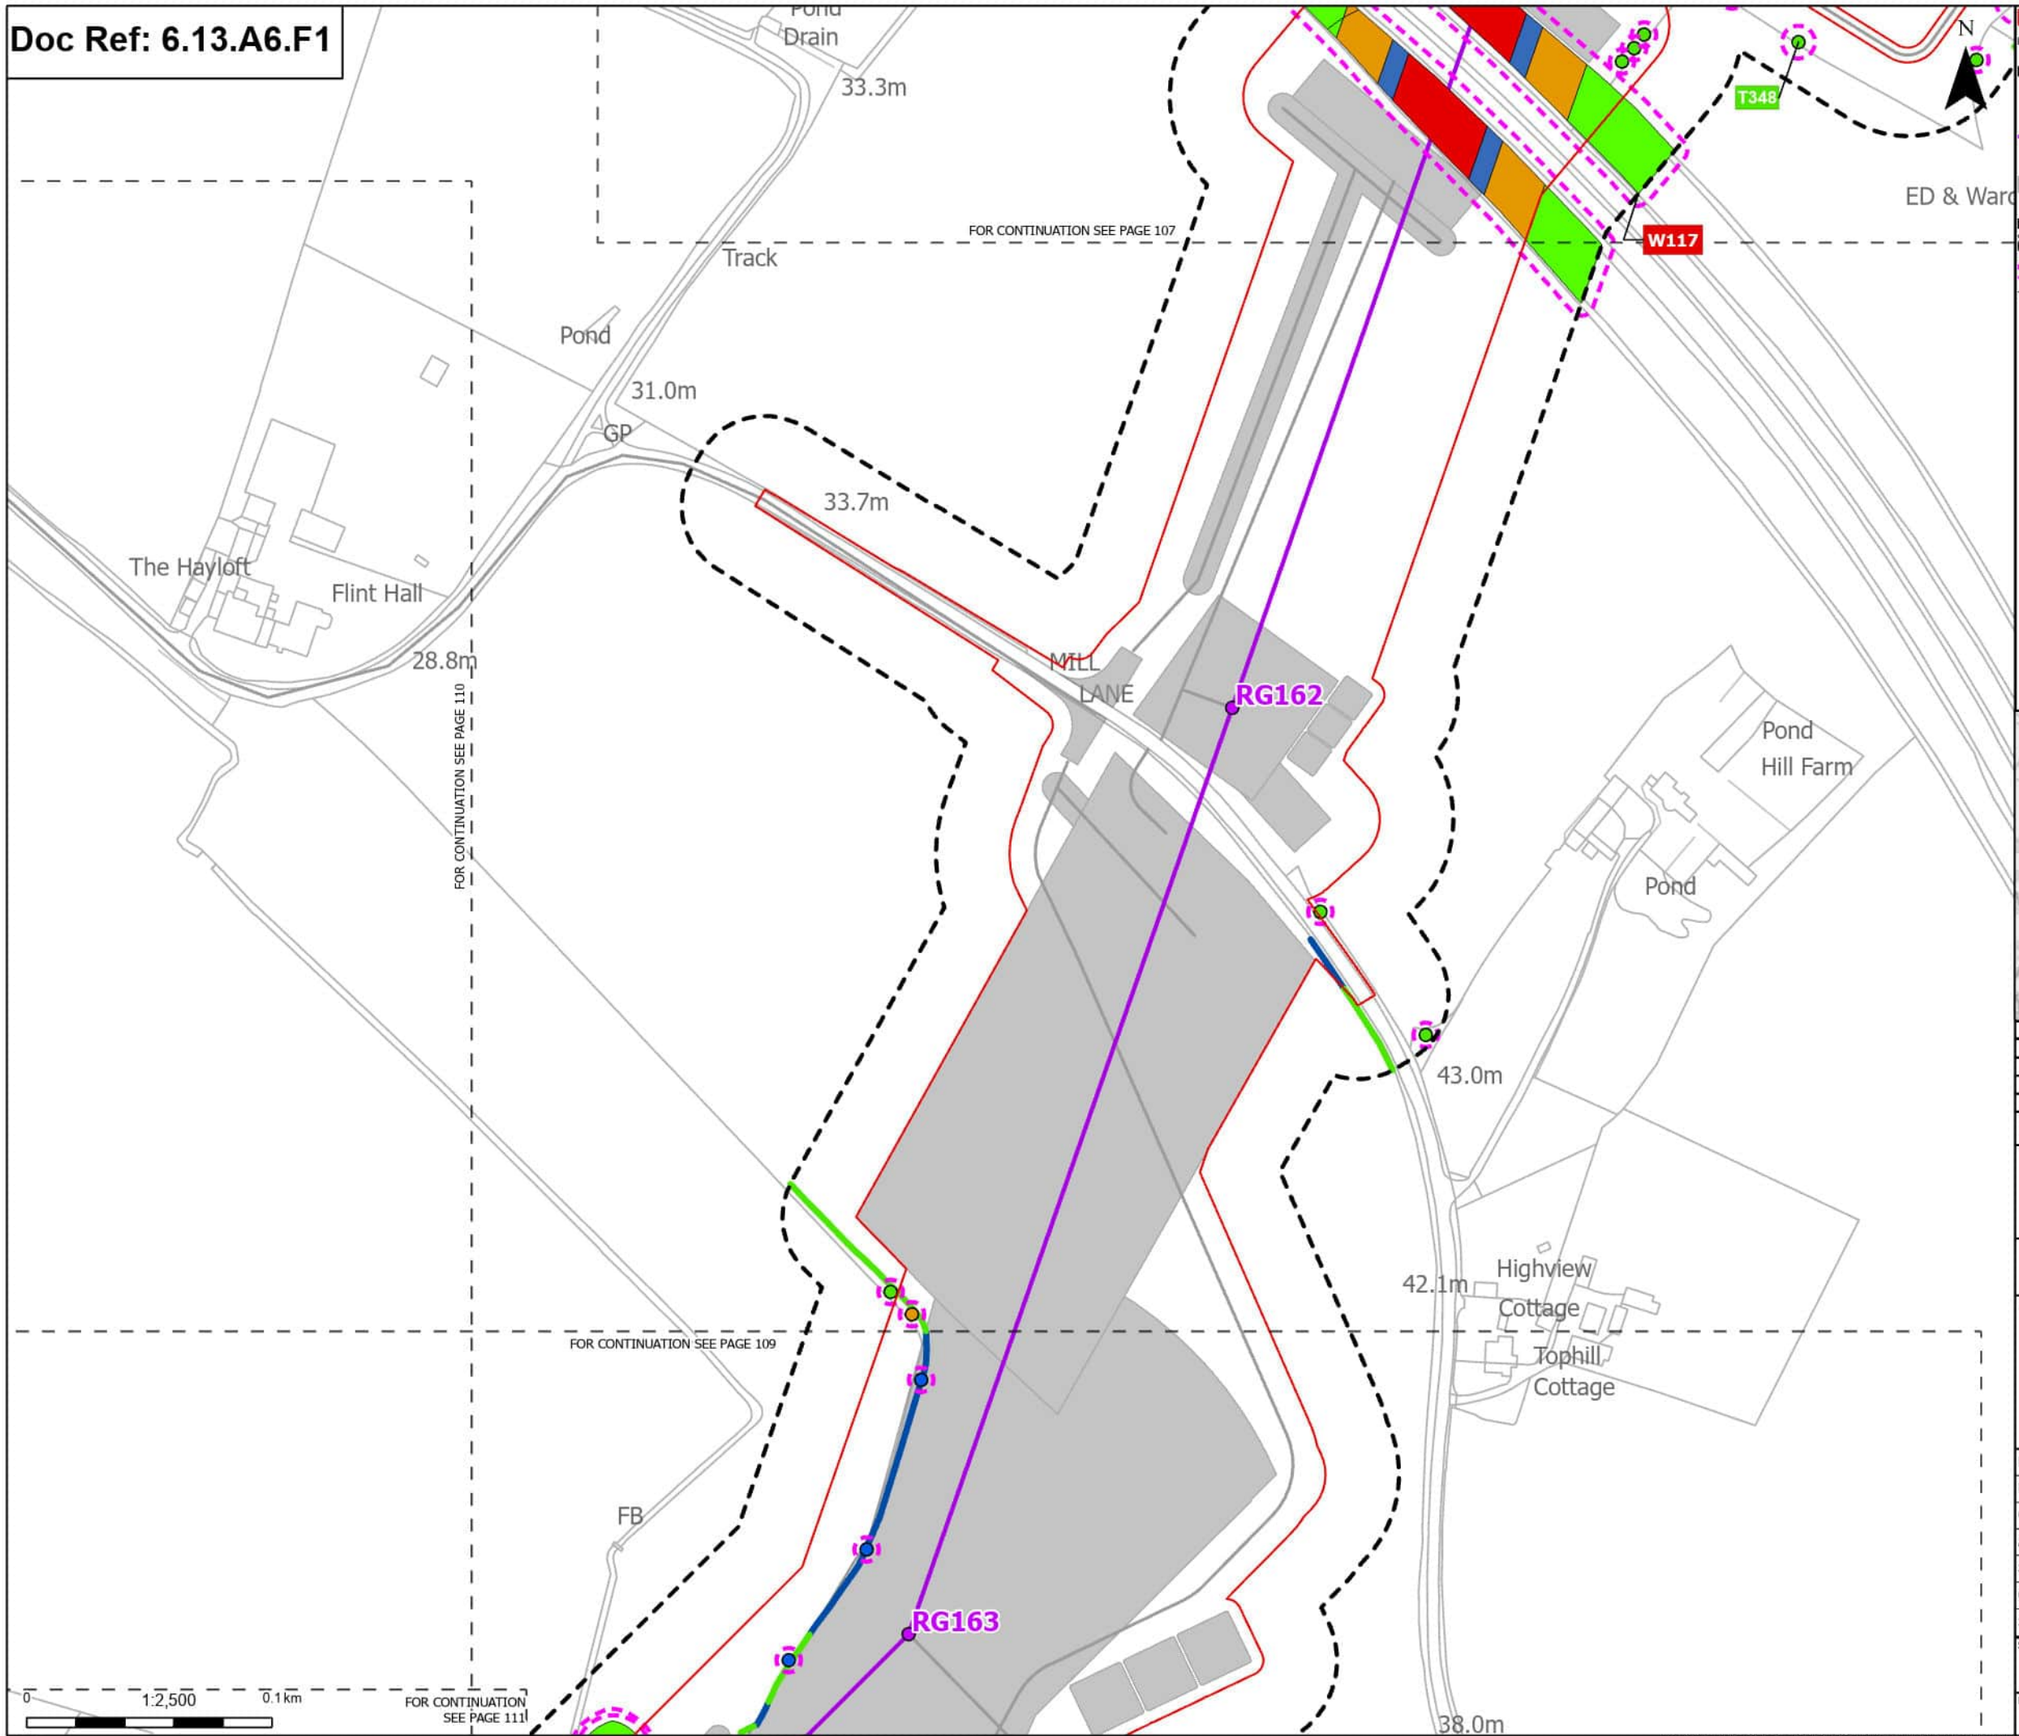

Order Limits
Sheet index cutline

Proposed project design details
- Proposed standard lattice pylon location
- Proposed overhead line alignment
- Other temporary and permanent construction and operational works

Discipline specific constraints
- Arboriculture Study Area
- Root protection area

Trees - Impact
- Affected Managed
- Potentially Affected
- Unaffected

Hedgerow - Impact
- Affected Managed
- Unaffected

Groups of trees - Impact
- Removed
- Affected Managed
- Potentially Affected
- Unaffected

Note: The proposed overhead line alignment and proposed underground cable alignment together comprise the alignment. For further details regarding the design, please refer to Figures 4.1 (document reference 6.4.F1) and 4.2 (document reference 6.4.F2).

Notes: Background mapping information has been reproduced from the Ordnance Survey by permission of Ordnance Survey of the Controller of His Majesty's Stationery Office. © Crown copyright and database rights (2025) Licence OS100024241 and AC0000807948; © Crown copyright and database rights 2025 Ordnance Survey AC0000808122, Contains public sector information licensed under the Open Government Licence v3.0, © National Grid UK



Rev	Date	Description	Drawn	Check	Approv
B	Aug 2025	FOR DCO APPLICATION	JAL	AF	KB
A	Aug 2025	FOR DCO APPLICATION	JAL	AF	KB

nationalgrid

PROJECT: Norwich to Tilbury

Planning Inspectorate App Number: EN020027
Regulation 5(2)(a)

Title:

Figure A13.6.1- Landscape and Visual Arboriculture Impacts Plan
Page 108 of 396

Designed	M. Watson	Date	February 26
Drawn	J. Acero Leon	Date	February 26
Checked	A. Fell	Date	February 26
Approved	K. Burrows	Date	February 26
Scale:	1:2,500	Datum:	AOD
Original Size:	A3	Grid:	OS
Suitability Code:	A2	Project Number:	10059280


Suitability Description: Accepted as Concept Stage

Drawing Number: 10059280-ARC-EBD-ZZ-DR-ZZ-00393

Revision: B

COPYRIGHT: NOT TO BE REPRODUCED WITHOUT THE WRITTEN PERMISSION OF NATIONAL GRID ELECTRICITY TRANSMISSION Plc

Doc Ref: 6.13.A6.F1

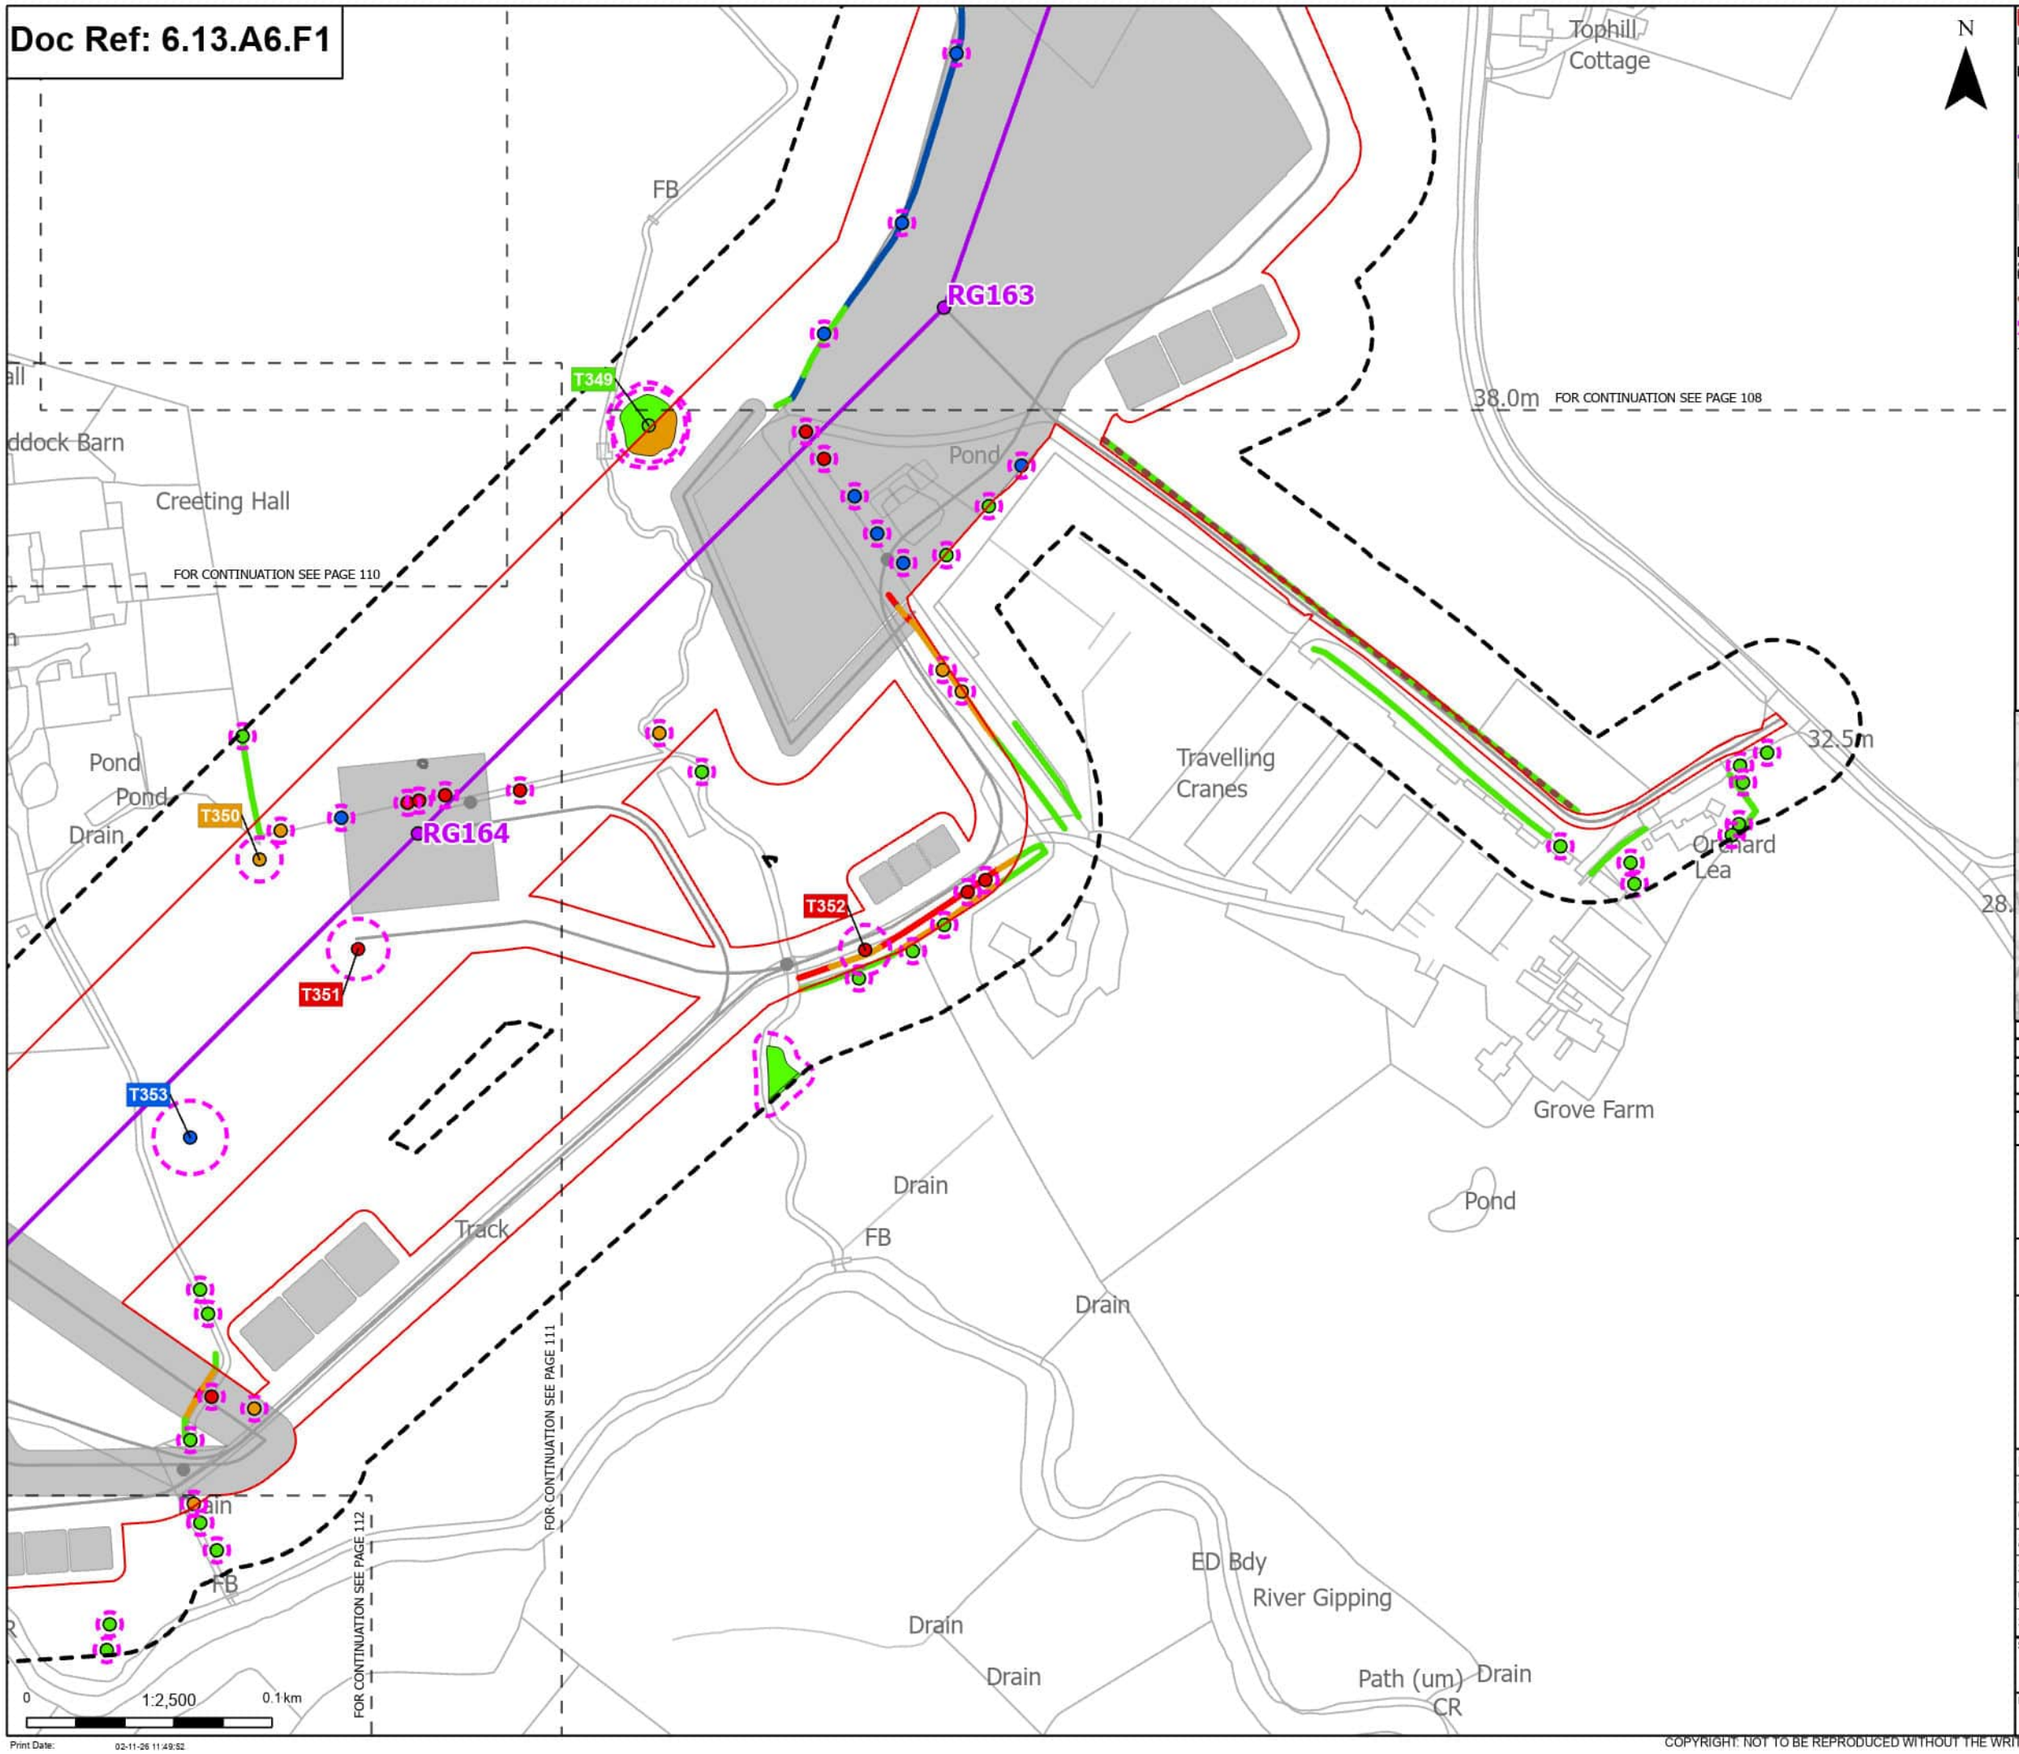

Order Limits
Sheet index cutline

Proposed project design details
Proposed standard lattice pylon location
Proposed overhead line alignment
Environmental mitigation
Other temporary and permanent construction and operational works

Discipline specific constraints
Arboriculture Study Area
Important Hedgerows
Root protection area

Trees - Impact
Removed
Affected Managed
Potentially Affected
Unaffected

Hedgerow - Impact
Removed
Affected Managed
Potentially Affected
Unaffected

Groups of trees - Impact
Potentially Affected
Unaffected

Note: The proposed overhead line alignment and proposed underground cable alignment together comprise the alignment. For further details regarding the design, please refer to Figures 4.1 (document reference 6.4.F1) and 4.2 (document reference 6.4.F2).

Notes: Background mapping information has been reproduced from the Ordnance Survey by permission of Ordnance Survey of the Controller of His Majesty's Stationery Office. © Crown copyright and database rights (2025) Licence OS100024241 and AC0000807948; © Crown copyright and database rights 2025 Ordnance Survey AC0000808122, Contains public sector information licensed under the Open Government Licence v3.0, © National Grid UK



Rev	Date	Description	Drawn	Check	Approv
B	Aug 2025	FOR DCO APPLICATION	JAL	AF	KB
A	Aug 2025	FOR DCO APPLICATION	JAL	AF	KB

nationalgrid

PROJECT: Norwich to Tilbury

Planning Inspectorate App Number: EN020027
Regulation 5(2)(a)

Title:

Figure A13.6.1- Landscape and Visual Arboriculture Impacts Plan
Page 109 of 396

Designed	M. Watson	Date	February 26
Drawn	J. Acero Leon	Date	February 26
Checked	A. Fell	Date	February 26
Approved	K. Burrows	Date	February 26
Scale:	1:2,500	Datum:	AOD
Original Size:	A3	Grid:	OS
Suitability Code:	A2	Project Number:	10059280


Suitability Description:
Accepted as Concept Stage

Drawing Number: 10059280-ARC-EBD-ZZ-DR-ZZ-00393
Revision: B

Print Date: 02-11-26 11:49:52

COPYRIGHT: NOT TO BE REPRODUCED WITHOUT THE WRITTEN PERMISSION OF NATIONAL GRID ELECTRICITY TRANSMISSION Plc

Doc Ref: 6.13.A6.F1

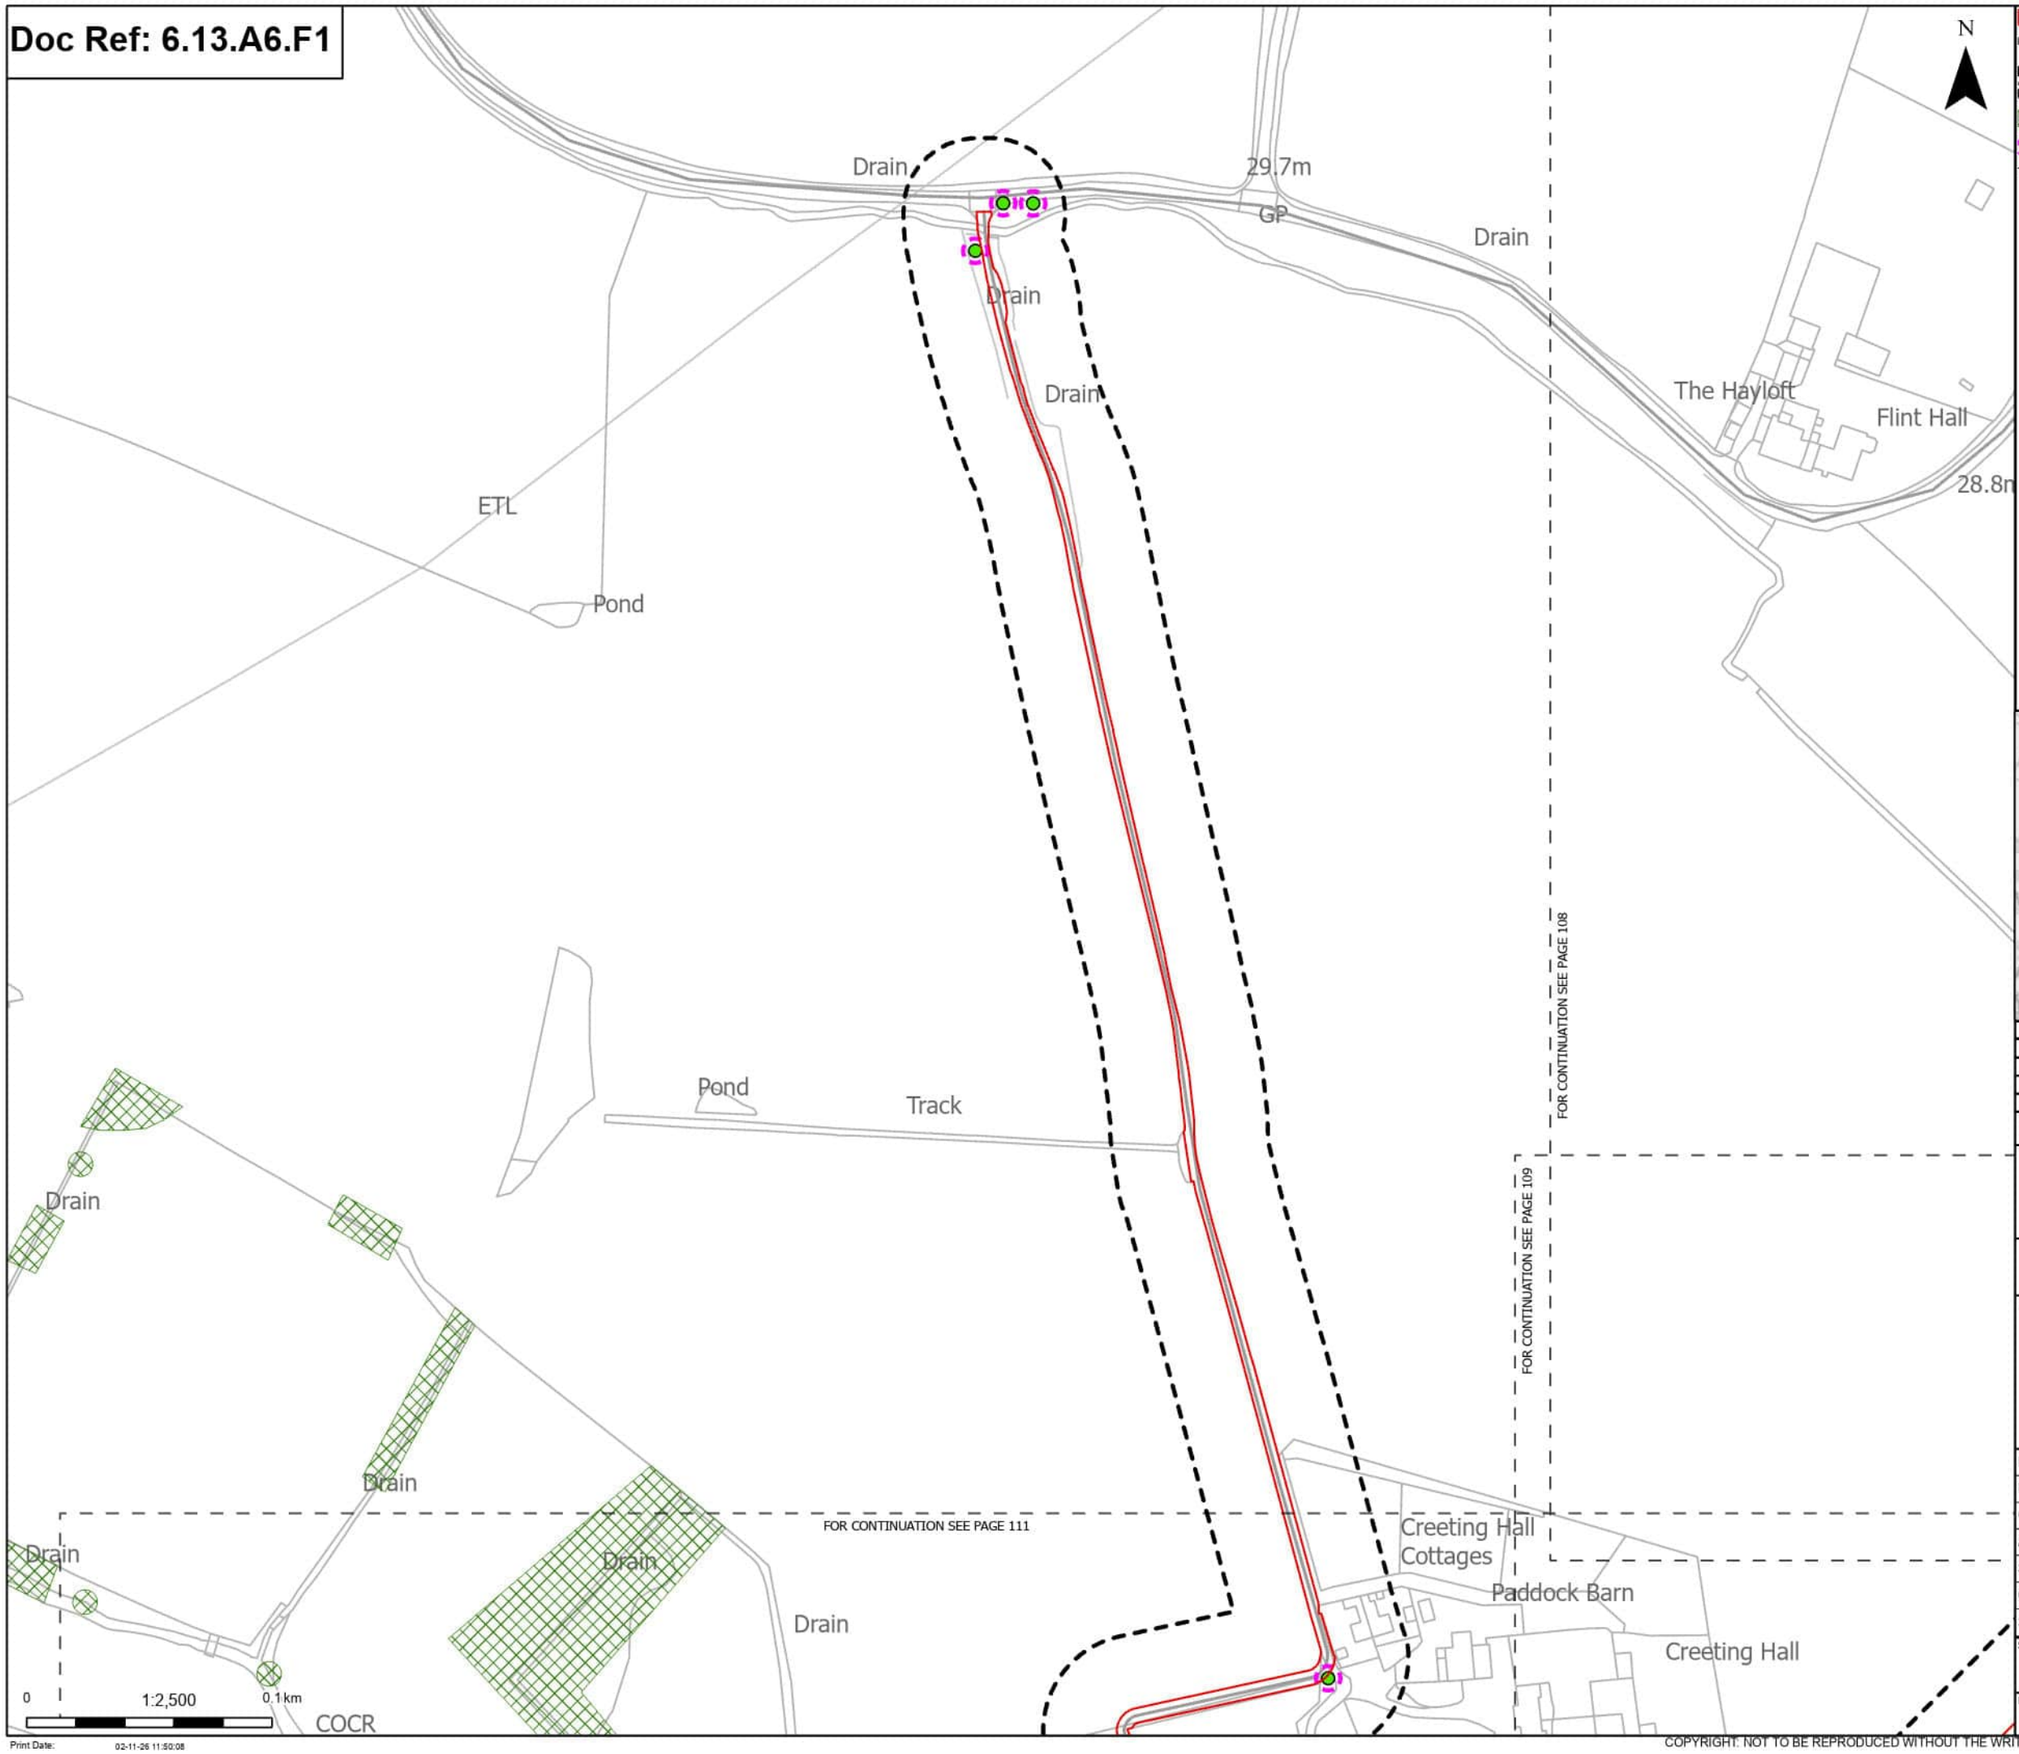

Order Limits
Sheet index cutline

Discipline specific constraints
Arboriculture Study Area
TPO group of trees
Root protection area

Trees - Impact
Unaffected

Note: The proposed overhead line alignment and proposed underground cable alignment together comprise the alignment. For further details regarding the design, please refer to Figures 4.1 (document reference 6.4.F1) and 4.2 (document reference 6.4.F2).

Notes: Background mapping information has been reproduced from the Ordnance Survey by permission of Ordnance Survey of the Controller of His Majesty's Stationery Office. © Crown copyright and database rights (2025) Licence OS100024241 and AC0000807948; © Crown copyright and database rights 2025 Ordnance Survey AC0000808122, Contains public sector information licensed under the Open Government Licence v3.0, © National Grid UK



Rev	Date	Description	Drawn	Check	Approv
B	Aug 2025	FOR DCO APPLICATION	JAL	AF	KB
A	Aug 2025	FOR DCO APPLICATION	JAL	AF	KB

nationalgrid

PROJECT: Norwich to Tilbury

Planning Inspectorate App Number: EN020027
Regulation 5(2)(a)

Title:

Figure A13.6.1- Landscape and Visual Arboriculture Impacts Plan
Page 110 of 396

Designed	M. Watson	Date	February 26
Drawn	J. Acero Leon	Date	February 26
Checked	A. Fell	Date	February 26
Approved	K. Burrows	Date	February 26
Scale:	1:2,500	Datum:	AOD
Original Size:	A3	Grid:	OS
Suitability Code:	A2	Project Number:	10059280


Suitability Description:
Accepted as Concept Stage

Drawing Number: 10059280-ARC-EBD-ZZ-DR-ZZ-00393
Revision: B

Print Date: 02-11-26 11:50:08

COPYRIGHT: NOT TO BE REPRODUCED WITHOUT THE WRITTEN PERMISSION OF NATIONAL GRID ELECTRICITY TRANSMISSION Plc

Doc Ref: 6.13.A6.F1

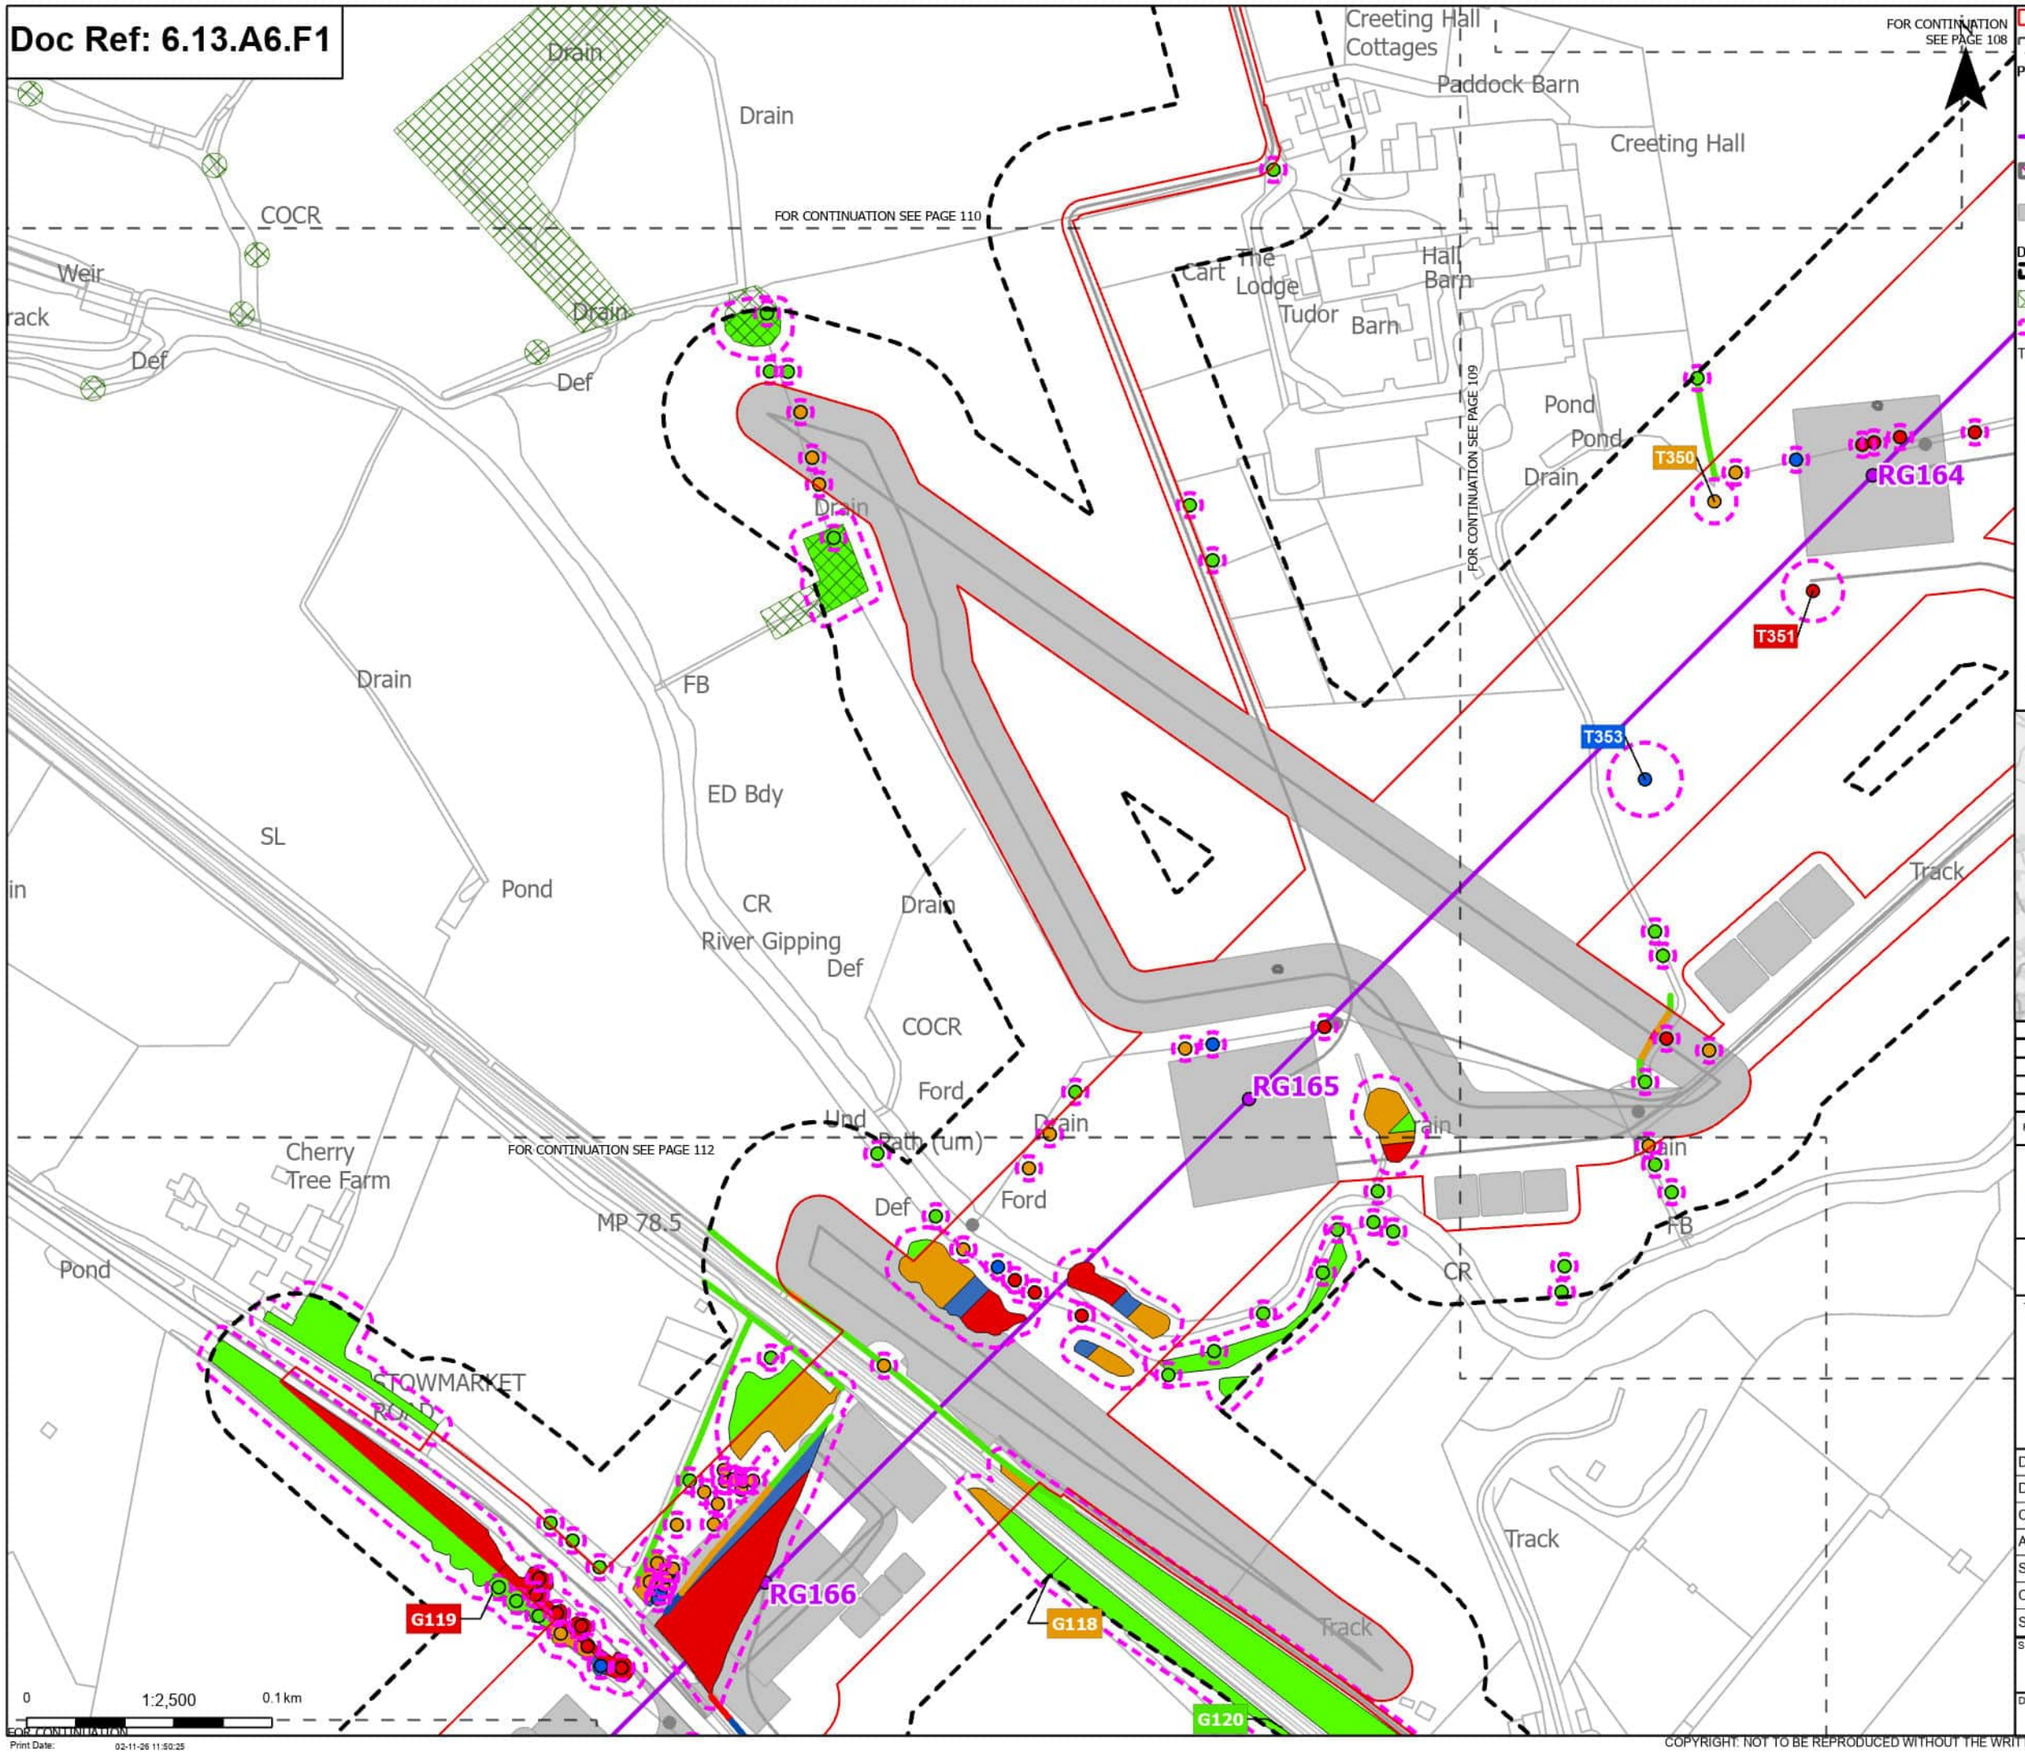

Order Limits
Sheet index cutline

Proposed project design details
Proposed standard lattice pylon location
Proposed overhead line alignment
Environmental mitigation
Other temporary and permanent construction and operational works

Discipline specific constraints
Arboriculture Study Area
TPO group of trees
Root protection area

Trees - Impact
Removed
Affected Managed
Potentially Affected
Unaffected

Hedgerow - Impact
Removed
Affected Managed
Potentially Affected
Unaffected

Groups of trees - Impact
Removed
Affected Managed
Potentially Affected
Unaffected

Note: The proposed overhead line alignment and proposed underground cable alignment together comprise the alignment. For further details regarding the design, please refer to Figures 4.1 (document reference 6.4.F1) and 4.2 (document reference 6.4.F2).

Notes: Background mapping information has been reproduced from the Ordnance Survey by permission of Ordnance Survey of the Controller of His Majesty's Stationery Office. © Crown copyright and database rights (2025) Licence OS100024241 and AC0000807948; © Crown copyright and database rights 2025 Ordnance Survey AC0000808122, Contains public sector information licensed under the Open Government Licence v3.0, © National Grid UK



Rev	Date	Description	Drawn	Check	Approv
B	Aug 2025	FOR DCO APPLICATION	JAL	AF	KB
A	Aug 2025	FOR DCO APPLICATION	JAL	AF	KB

nationalgrid

PROJECT: Norwich to Tilbury

Planning Inspectorate App Number: EN020027
Regulation 5(2)(a)

Title:

Figure A13.6.1- Landscape and Visual Arboriculture Impacts Plan
Page 111 of 396


Designed	M. Watson	Date	February 26
Drawn	J. Acero Leon	Date	February 26
Checked	A. Fell	Date	February 26
Approved	K. Burrows	Date	February 26
Scale:	1:2,500	Datum:	AOD
Original Size:	A3	Grid:	OS
Suitability Code:	A2	Project Number:	10059280

Suitability Description:
Accepted as Concept Stage

Drawing Number: 10059280-ARC-EBD-ZZ-DR-ZZ-00393
Revision: B

COPYRIGHT: NOT TO BE REPRODUCED WITHOUT THE WRITTEN PERMISSION OF NATIONAL GRID ELECTRICITY TRANSMISSION Plc

Doc Ref: 6.13.A6.F1

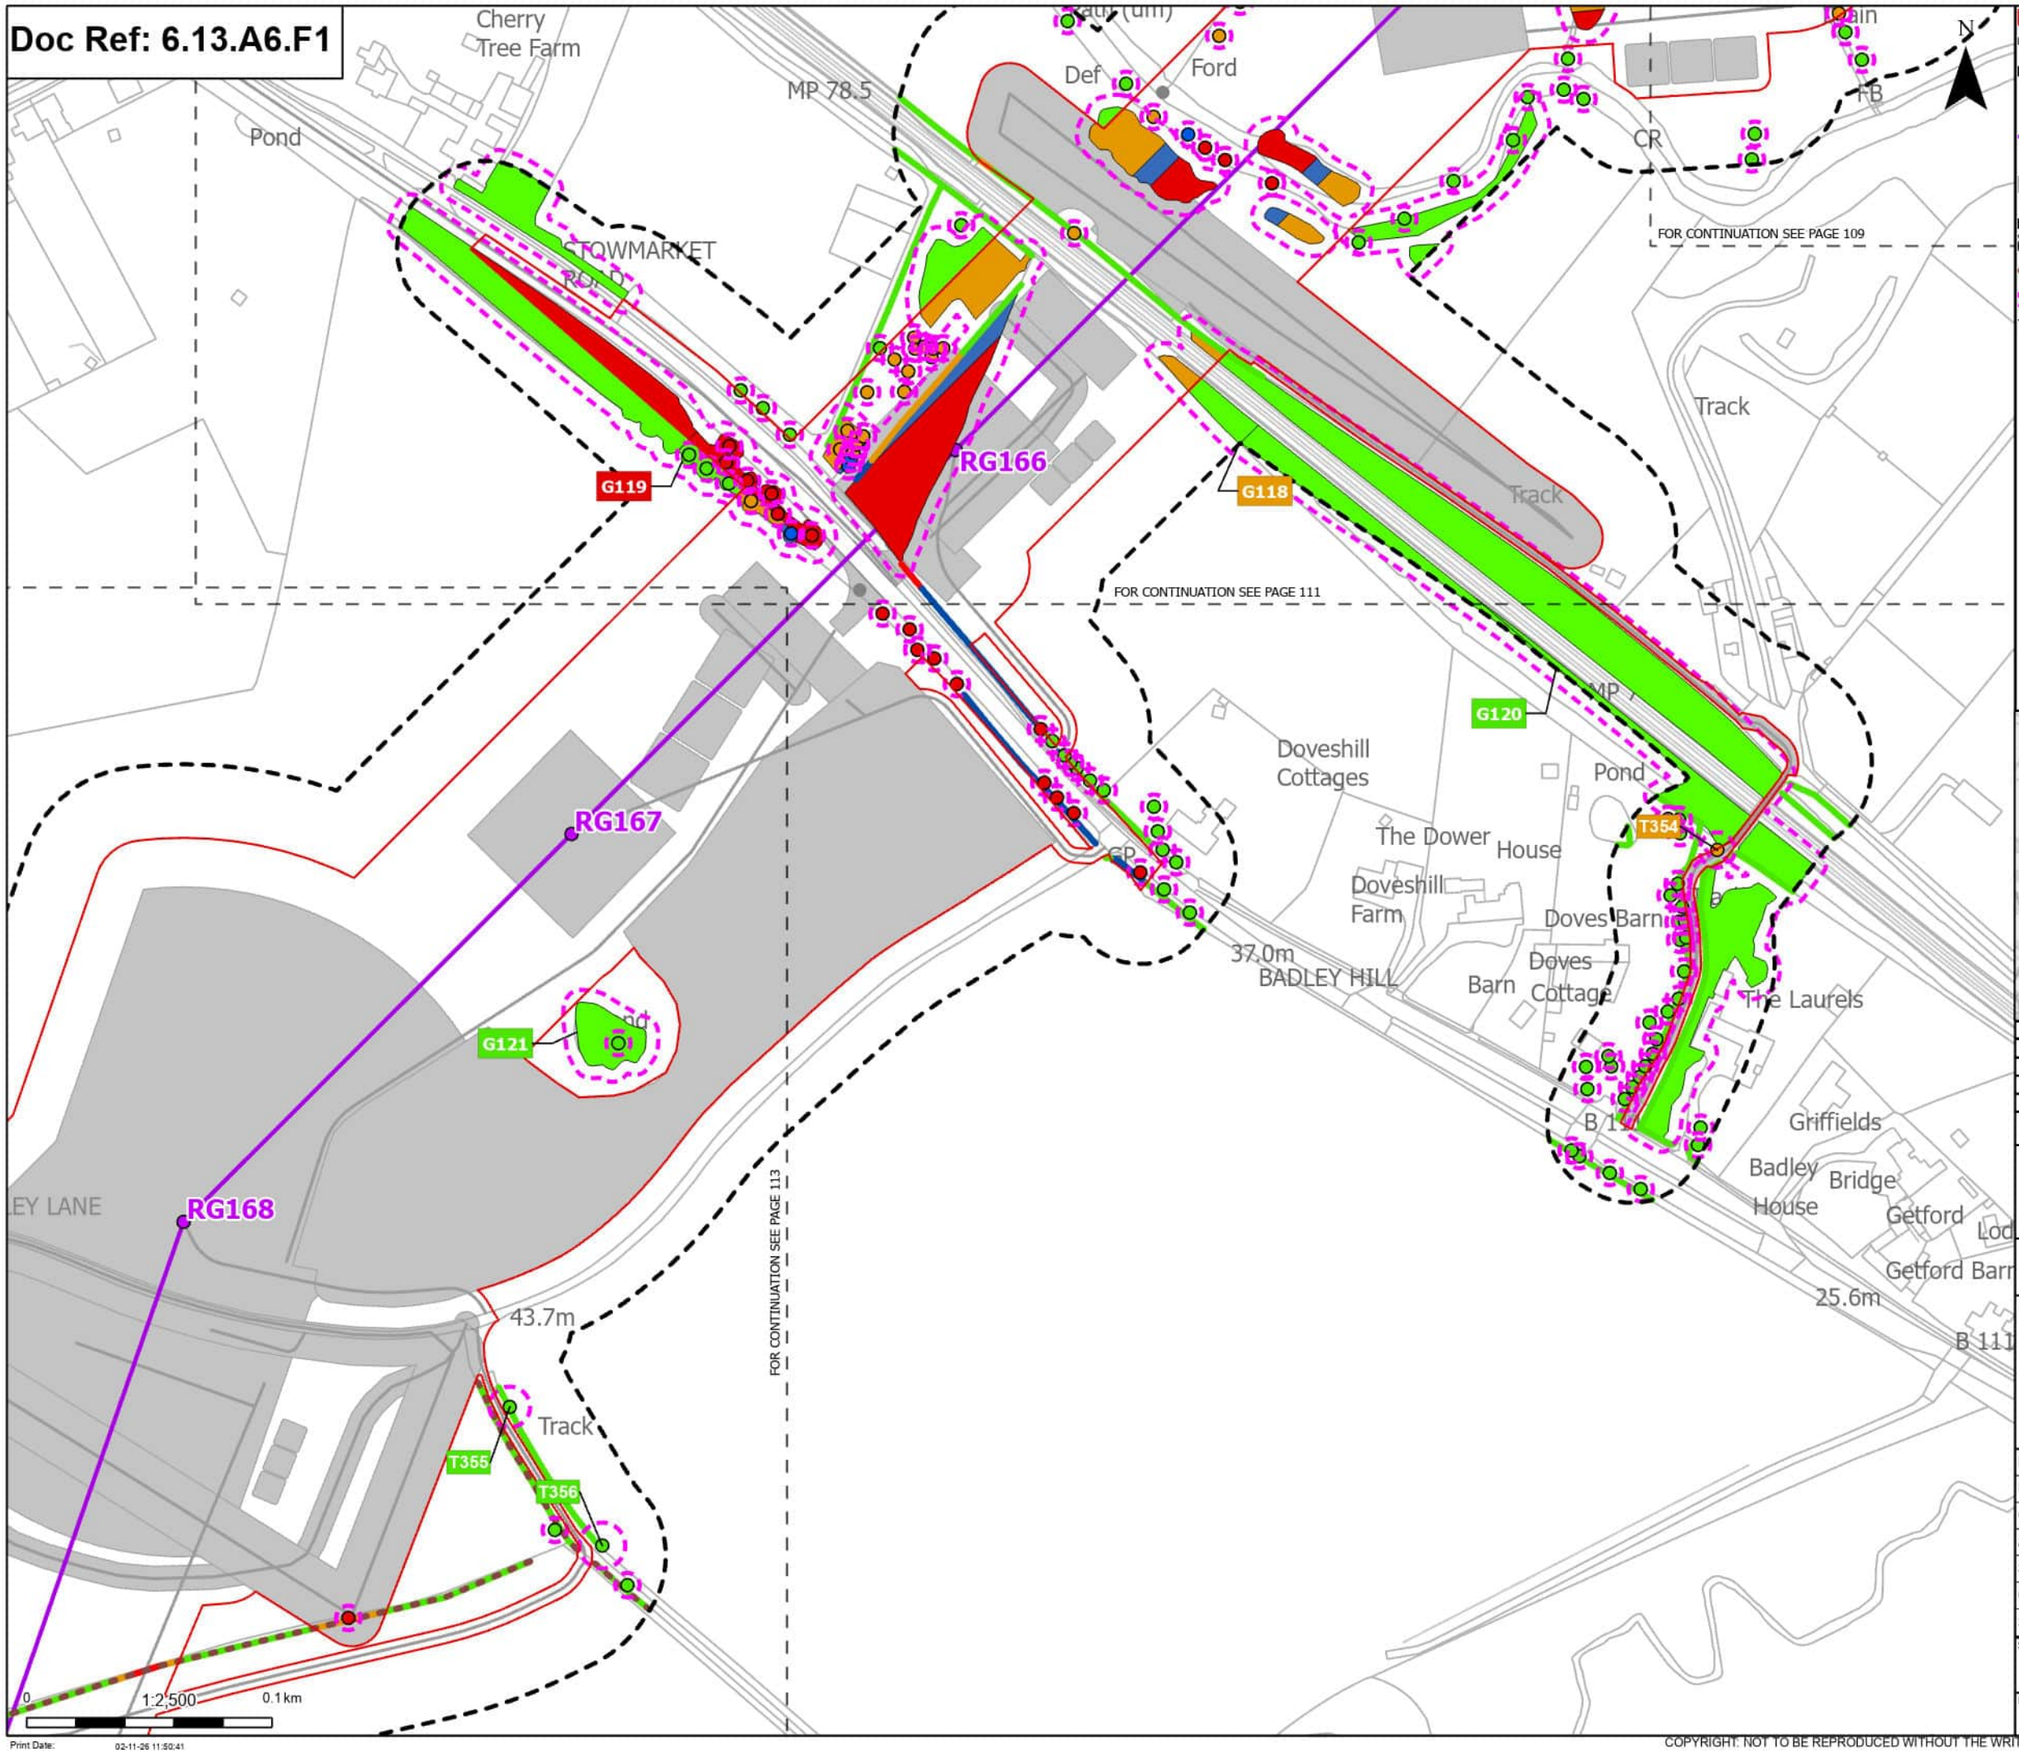

Order Limits
Sheet index cutline

Proposed project design details
Proposed standard lattice pylon location
Proposed overhead line alignment
Other temporary and permanent construction and operational works

Discipline specific constraints
Arboriculture Study Area
Important Hedgerows
Root protection area

Trees - Impact
Removed
Affected Managed
Potentially Affected
Unaffected

Hedgerow - Impact
Removed
Affected Managed
Potentially Affected
Unaffected

Groups of trees - Impact
Removed
Affected Managed
Potentially Affected
Unaffected

Note: The proposed overhead line alignment and proposed underground cable alignment together comprise the alignment. For further details regarding the design, please refer to Figures 4.1 (document reference 6.4.F1) and 4.2 (document reference 6.4.F2).

Notes: Background mapping information has been reproduced from the Ordnance Survey by permission of Ordnance Survey of the Controller of His Majesty's Stationery Office. © Crown copyright and database rights (2025) Licence OS100024241 and AC0000807948; © Crown copyright and database rights 2025 Ordnance Survey AC0000808122, Contains public sector information licensed under the Open Government Licence v3.0, © National Grid UK



Rev	Date	Description	Drawn	Check	Approv
B	Aug 2025	FOR DCO APPLICATION	JAL	AF	KB
A	Aug 2025	FOR DCO APPLICATION	JAL	AF	KB

nationalgrid

PROJECT: Norwich to Tilbury

Planning Inspectorate App Number: EN020027
Regulation 5(2)(a)

Title:

Figure A13.6.1- Landscape and Visual Arboriculture Impacts Plan
Page 112 of 396


Designed	M. Watson	Date	February 26
Drawn	J. Acero Leon	Date	February 26
Checked	A. Fell	Date	February 26
Approved	K. Burrows	Date	February 26
Scale:	1:2,500	Datum:	AOD
Original Size:	A3	Grid:	OS
Suitability Code:	A2	Project Number:	10059280

Suitability Description:
Accepted as Concept Stage

Drawing Number: 10059280-ARC-EBD-ZZ-DR-ZZ-00393
Revision: B

COPYRIGHT: NOT TO BE REPRODUCED WITHOUT THE WRITTEN PERMISSION OF NATIONAL GRID ELECTRICITY TRANSMISSION Plc

Doc Ref: 6.13.A6.F1

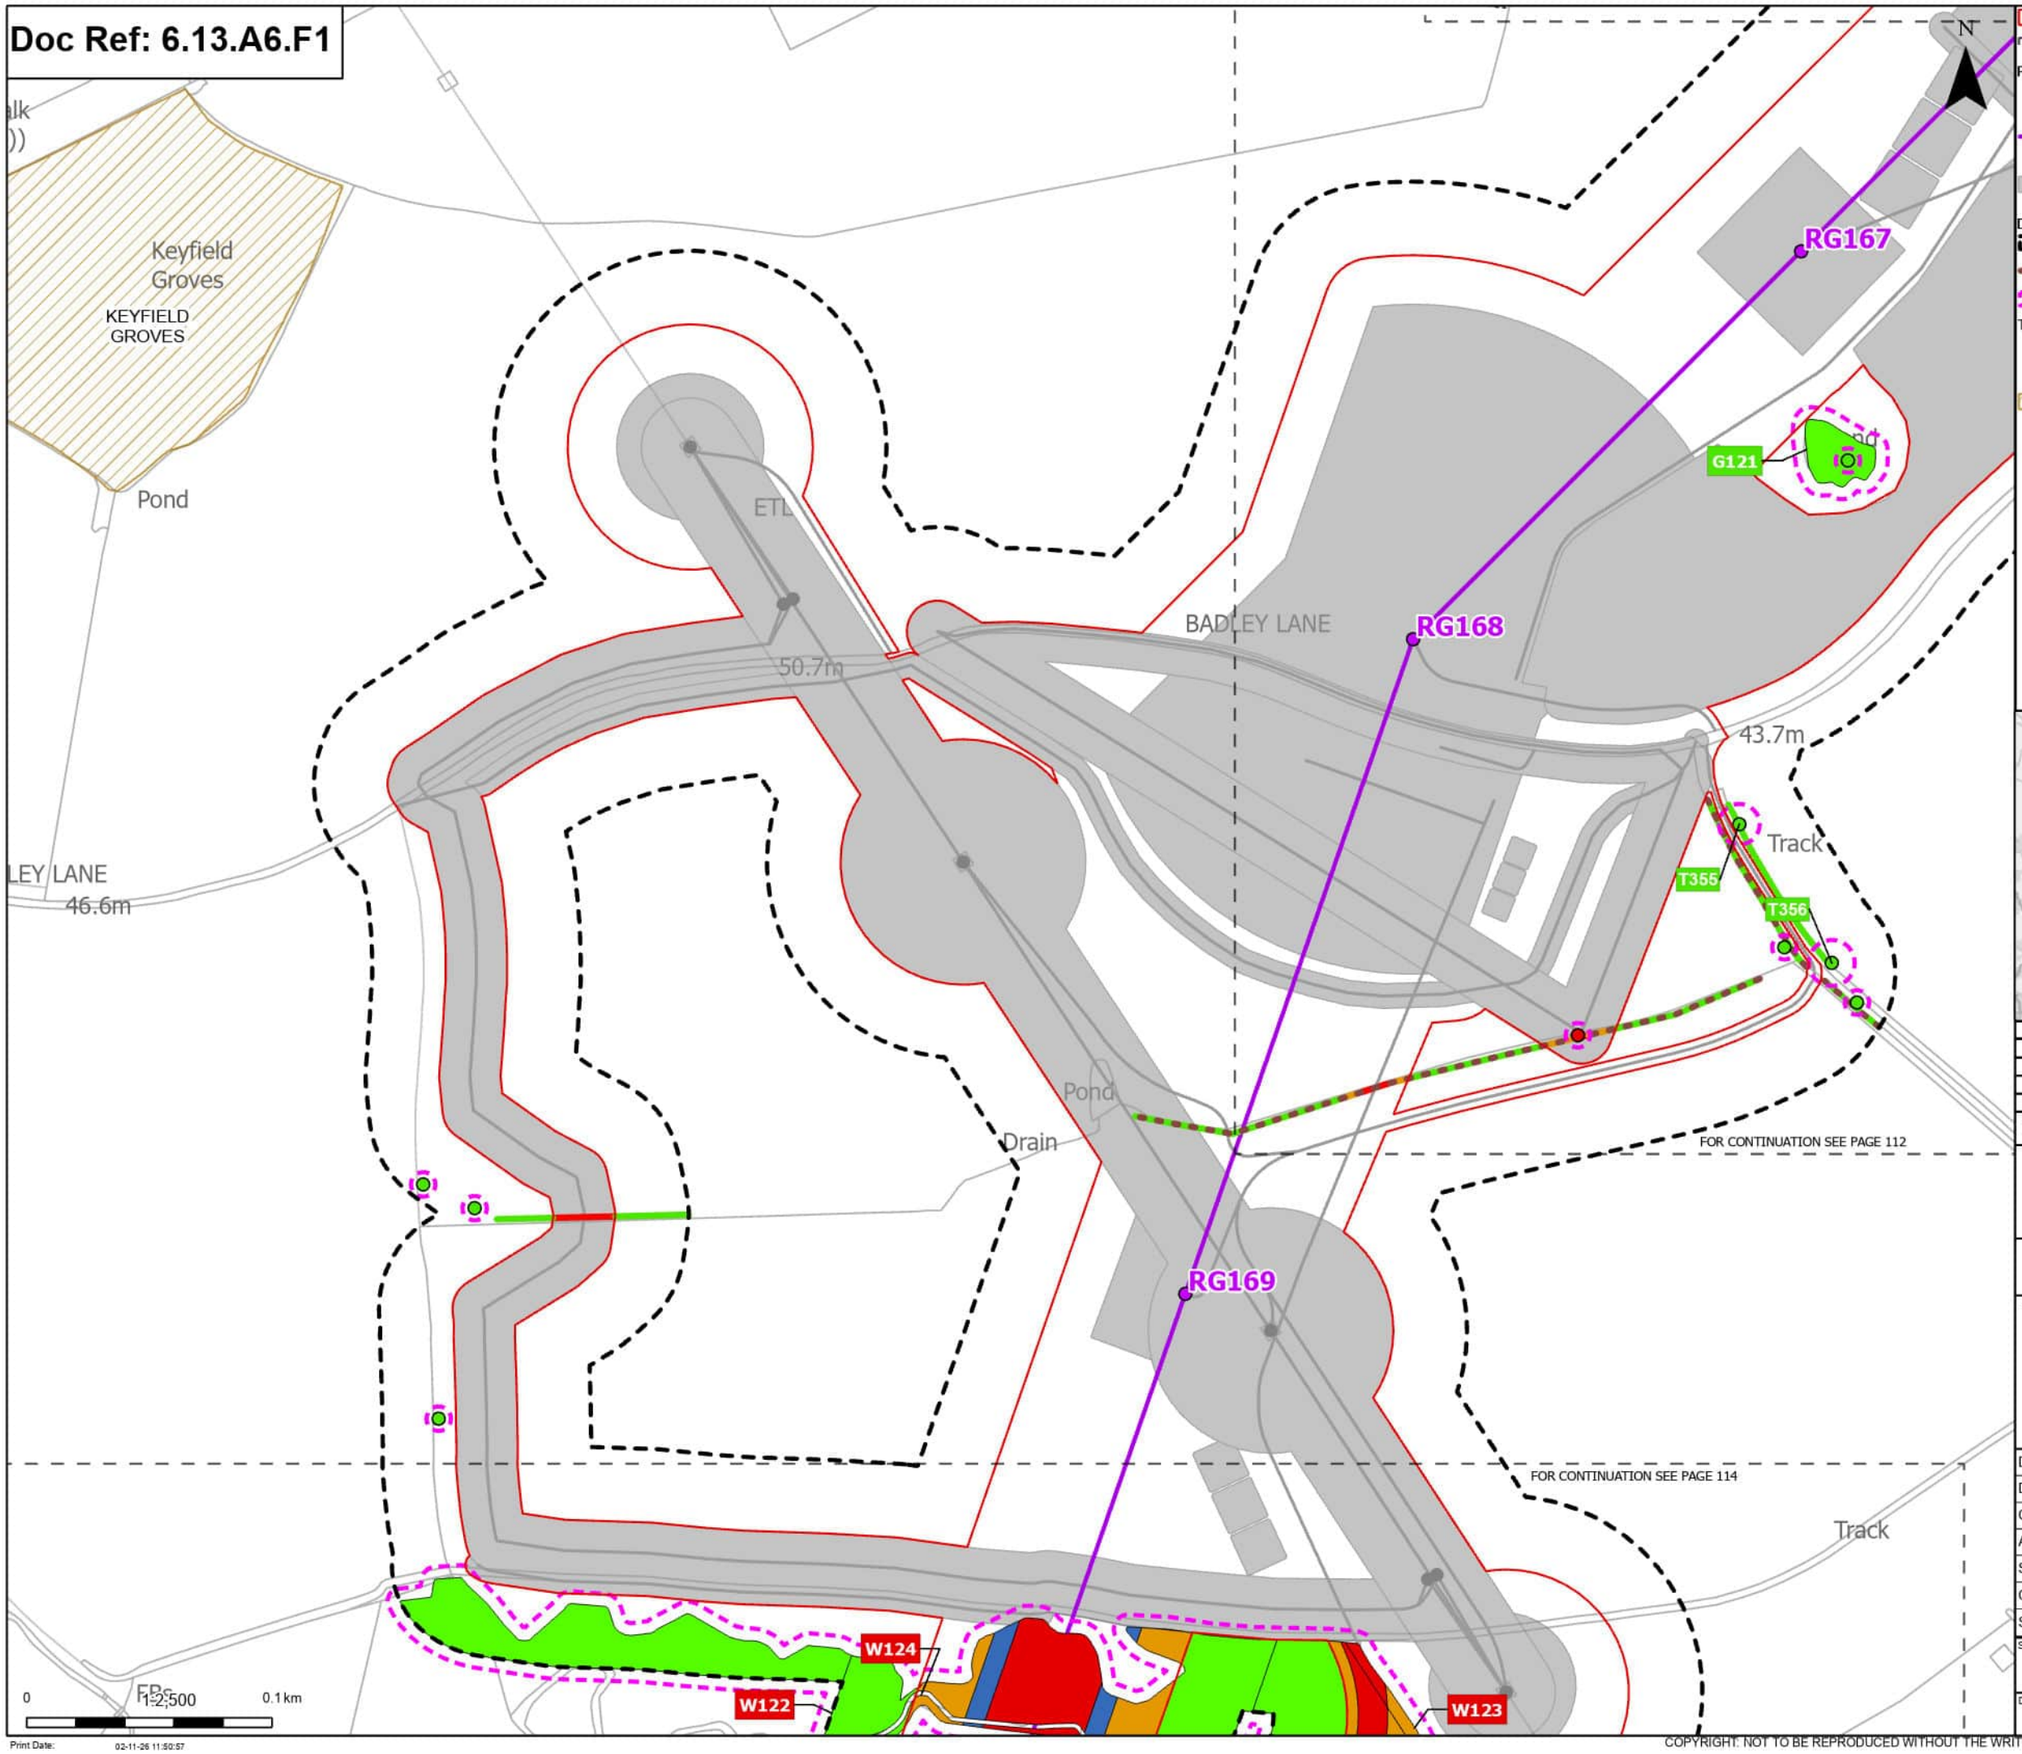

Order Limits
Sheet index cutline

Proposed project design details
- Proposed standard lattice pylon location
- Proposed overhead line alignment
- Other temporary and permanent construction and operational works

Discipline specific constraints
- Arboriculture Study Area
- Important Hedgerows
- Root protection area

Trees - Impact
- Removed
- Unaffected

Ancient Woodland (Natural England)

Hedgerow - Impact
- Removed
- Potentially Affected
- Unaffected

Groups of trees - Impact
- Removed
- Affected Managed
- Potentially Affected
- Unaffected

Note: The proposed overhead line alignment and proposed underground cable alignment together comprise the alignment. For further details regarding the design, please refer to Figures 4.1 (document reference 6.4.F1) and 4.2 (document reference 6.4.F2).

Notes: Background mapping information has been reproduced from the Ordnance Survey by permission of Ordnance Survey of the Controller of His Majesty's Stationery Office. © Crown copyright and database rights (2025) Licence OS100024241 and AC0000807948; © Crown copyright and database rights 2025 Ordnance Survey AC0000808122, Contains public sector information licensed under the Open Government Licence v3.0, © National Grid UK



Rev	Date	Description	Drawn	Check	Approv
B	Aug 2025	FOR DCO APPLICATION	JAL	AF	KB
A	Aug 2025	FOR DCO APPLICATION	JAL	AF	KB

nationalgrid

PROJECT: Norwich to Tilbury

Planning Inspectorate App Number: EN020027
Regulation 5(2)(a)

Title:

Figure A13.6.1- Landscape and Visual Arboriculture Impacts Plan
Page 113 of 396

Designed	M. Watson	Date	February 26
Drawn	J. Acero Leon	Date	February 26
Checked	A. Fell	Date	February 26
Approved	K. Burrows	Date	February 26
Scale:	1:2,500	Datum:	AOD
Original Size:	A3	Grid:	OS
Suitability Code:	A2	Project Number:	10059280

Suitability Description: Accepted as Concept Stage


Drawing Number: 10059280-ARC-EBD-ZZ-DR-ZZ-00393

Revision: B

Print Date: 02-11-26 11:50:57

COPYRIGHT. NOT TO BE REPRODUCED WITHOUT THE WRITTEN PERMISSION OF NATIONAL GRID ELECTRICITY TRANSMISSION Plc

Doc Ref: 6.13.A6.F1

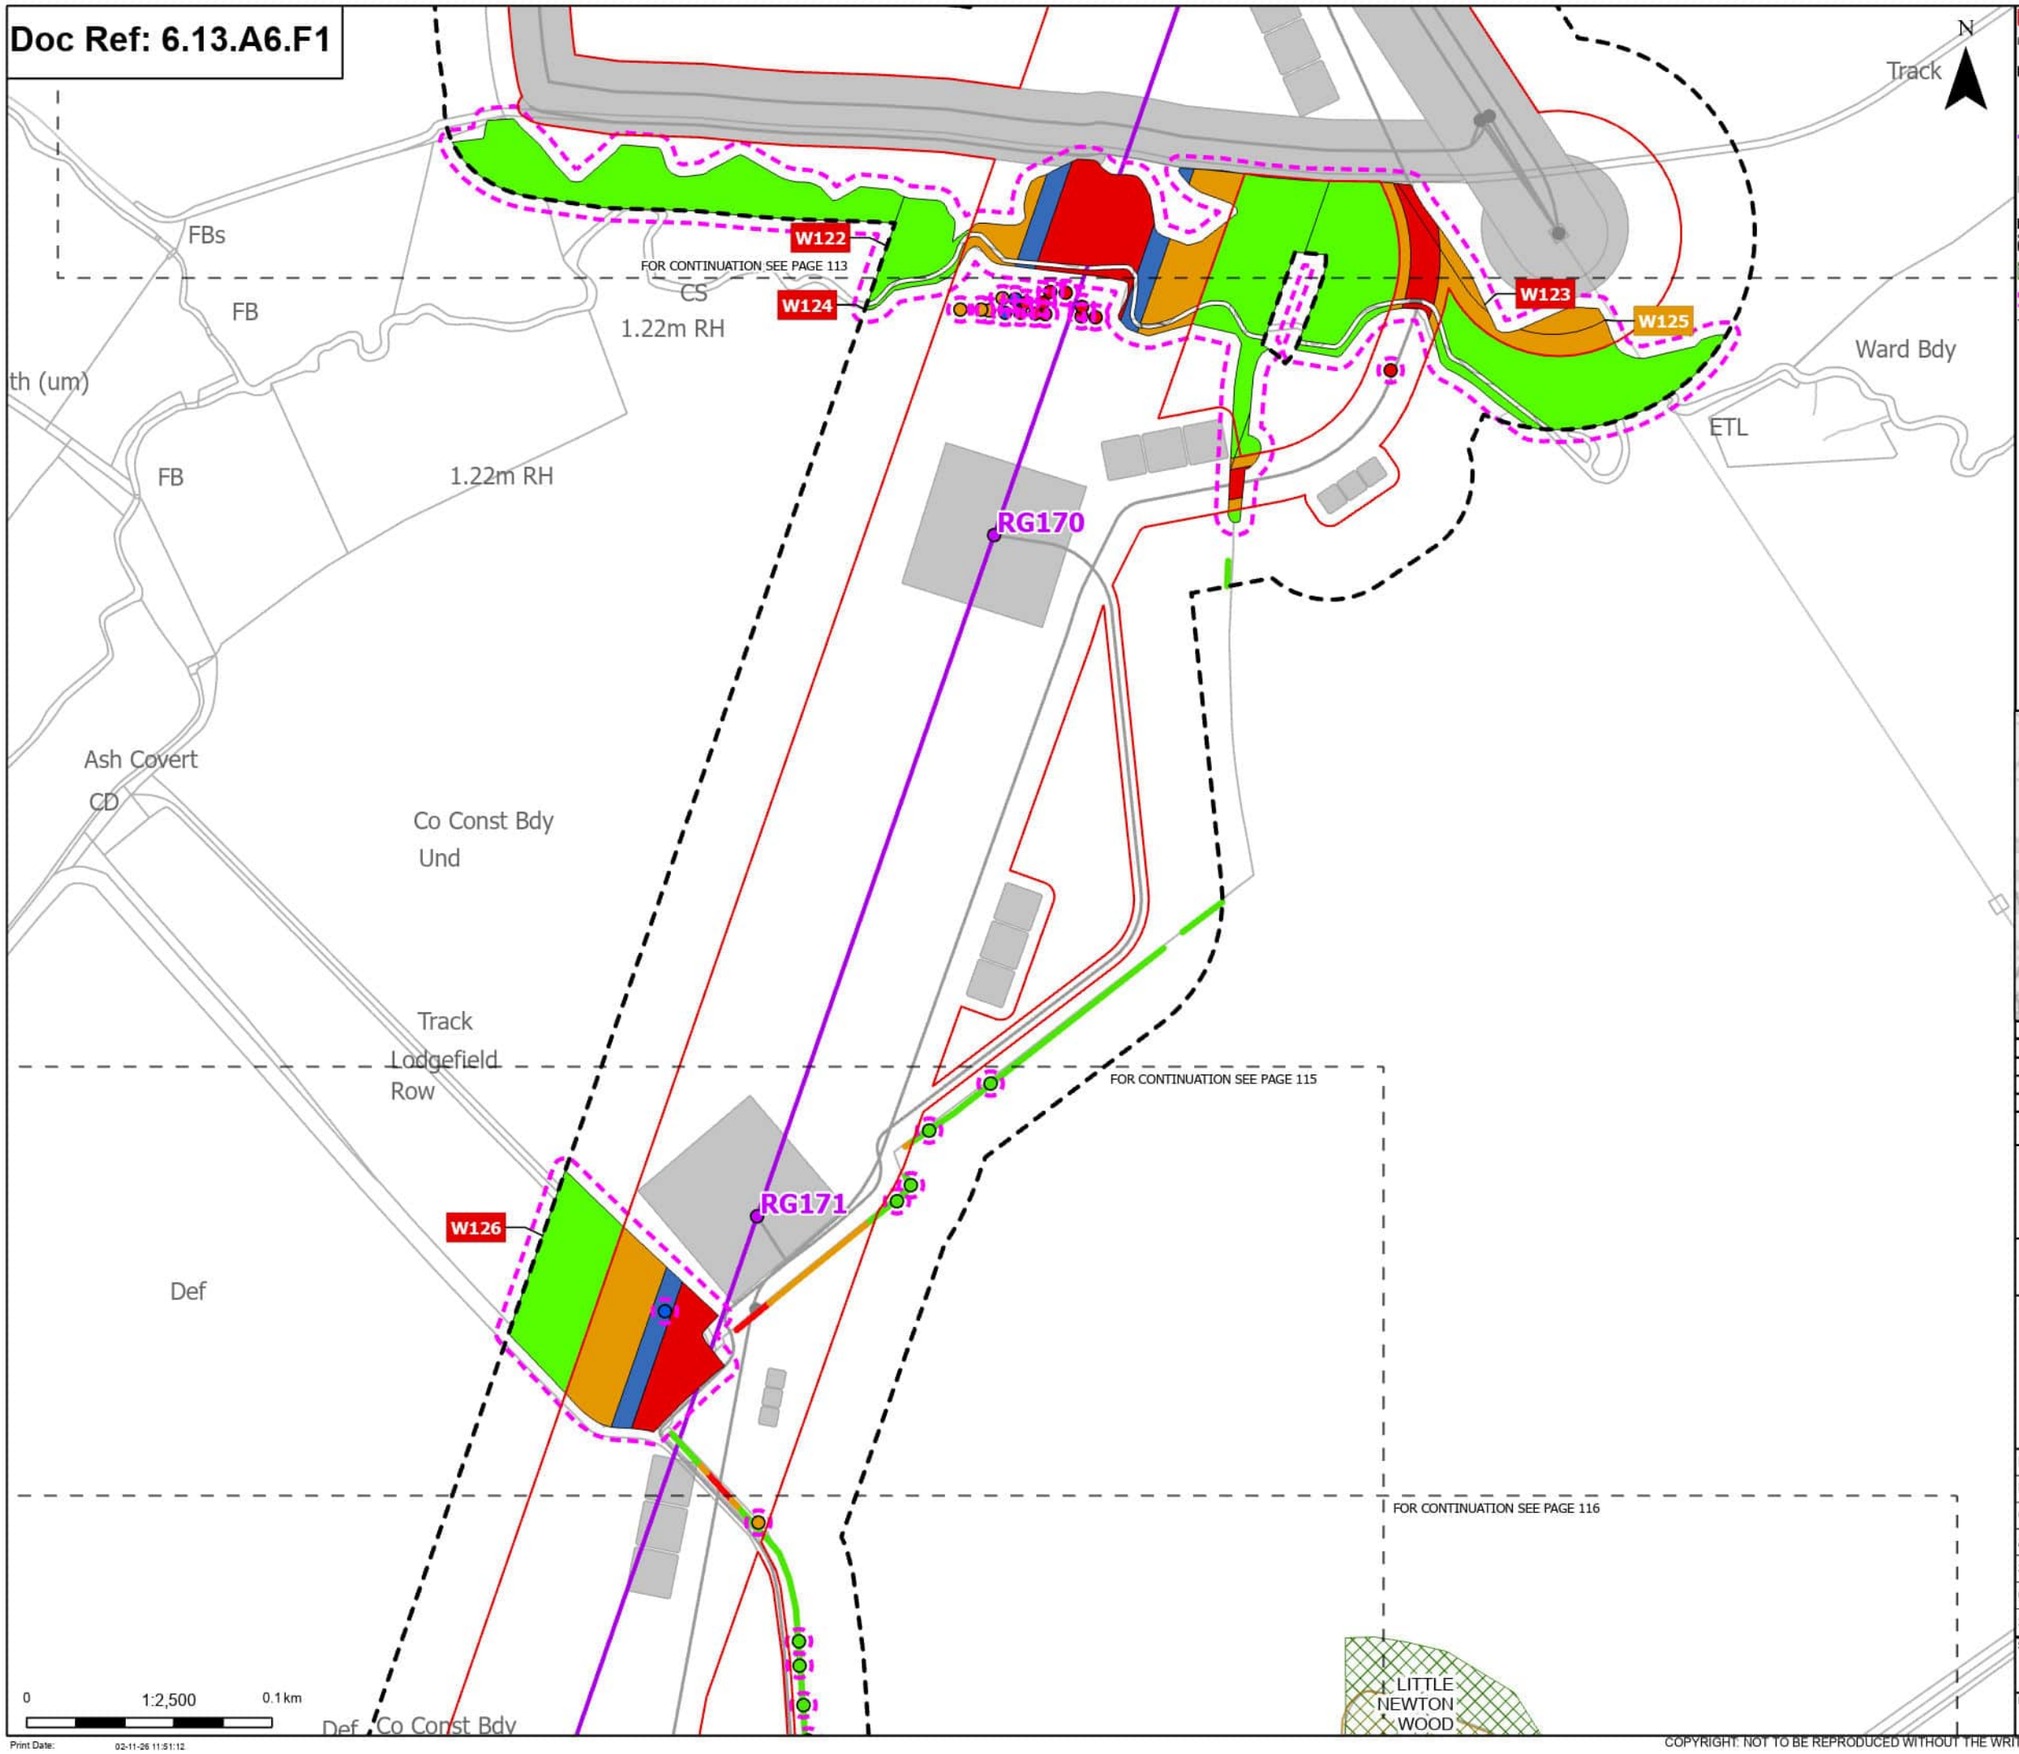

Order Limits
Sheet index cutline

Proposed project design details
- Proposed standard lattice pylon location
- Proposed overhead line alignment
- Other temporary and permanent construction and operational works

Discipline specific constraints
- Arboriculture Study Area
- TPO group of trees
- Root protection area

Trees - Impact
- Removed
- Affected Managed
- Potentially Affected
- Unaffected

Ancient Woodland (Natural England)

Hedgerow - Impact
- Removed
- Potentially Affected
- Unaffected

Groups of trees - Impact
- Removed
- Affected Managed
- Potentially Affected
- Unaffected

Note: The proposed overhead line alignment and proposed underground cable alignment together comprise the alignment. For further details regarding the design, please refer to Figures 4.1 (document reference 6.4.F1) and 4.2 (document reference 6.4.F2).

Notes: Background mapping information has been reproduced from the Ordnance Survey by permission of Ordnance Survey of the Controller of His Majesty's Stationery Office. © Crown copyright and database rights (2025) Licence OS100024241 and AC0000807948; © Crown copyright and database rights 2025 Ordnance Survey AC0000808122, Contains public sector information licensed under the Open Government Licence v3.0, © National Grid UK



Rev	Date	Description	Drawn	Check	Approv
B	Aug 2025	FOR DCO APPLICATION	JAL	AF	KB
A	Aug 2025	FOR DCO APPLICATION	JAL	AF	KB

nationalgrid

PROJECT: Norwich to Tilbury

Planning Inspectorate App Number: EN020027
Regulation 5(2)(a)

Title:

Figure A13.6.1- Landscape and Visual Arboriculture Impacts Plan
Page 114 of 396

Designed	M. Watson	Date	February 26
Drawn	J. Acero Leon	Date	February 26
Checked	A. Fell	Date	February 26
Approved	K. Burrows	Date	February 26
Scale:	1:2,500	Datum:	AOD
Original Size:	A3	Grid:	OS
Suitability Code:	A2	Project Number:	10059280


Suitability Description:
Accepted as Concept Stage

Drawing Number: 10059280-ARC-EBD-ZZ-DR-ZZ-00393
Revision: B

Print Date: 02-11-26 11:51:12

COPYRIGHT: NOT TO BE REPRODUCED WITHOUT THE WRITTEN PERMISSION OF NATIONAL GRID ELECTRICITY TRANSMISSION Plc

Doc Ref: 6.13.A6.F1

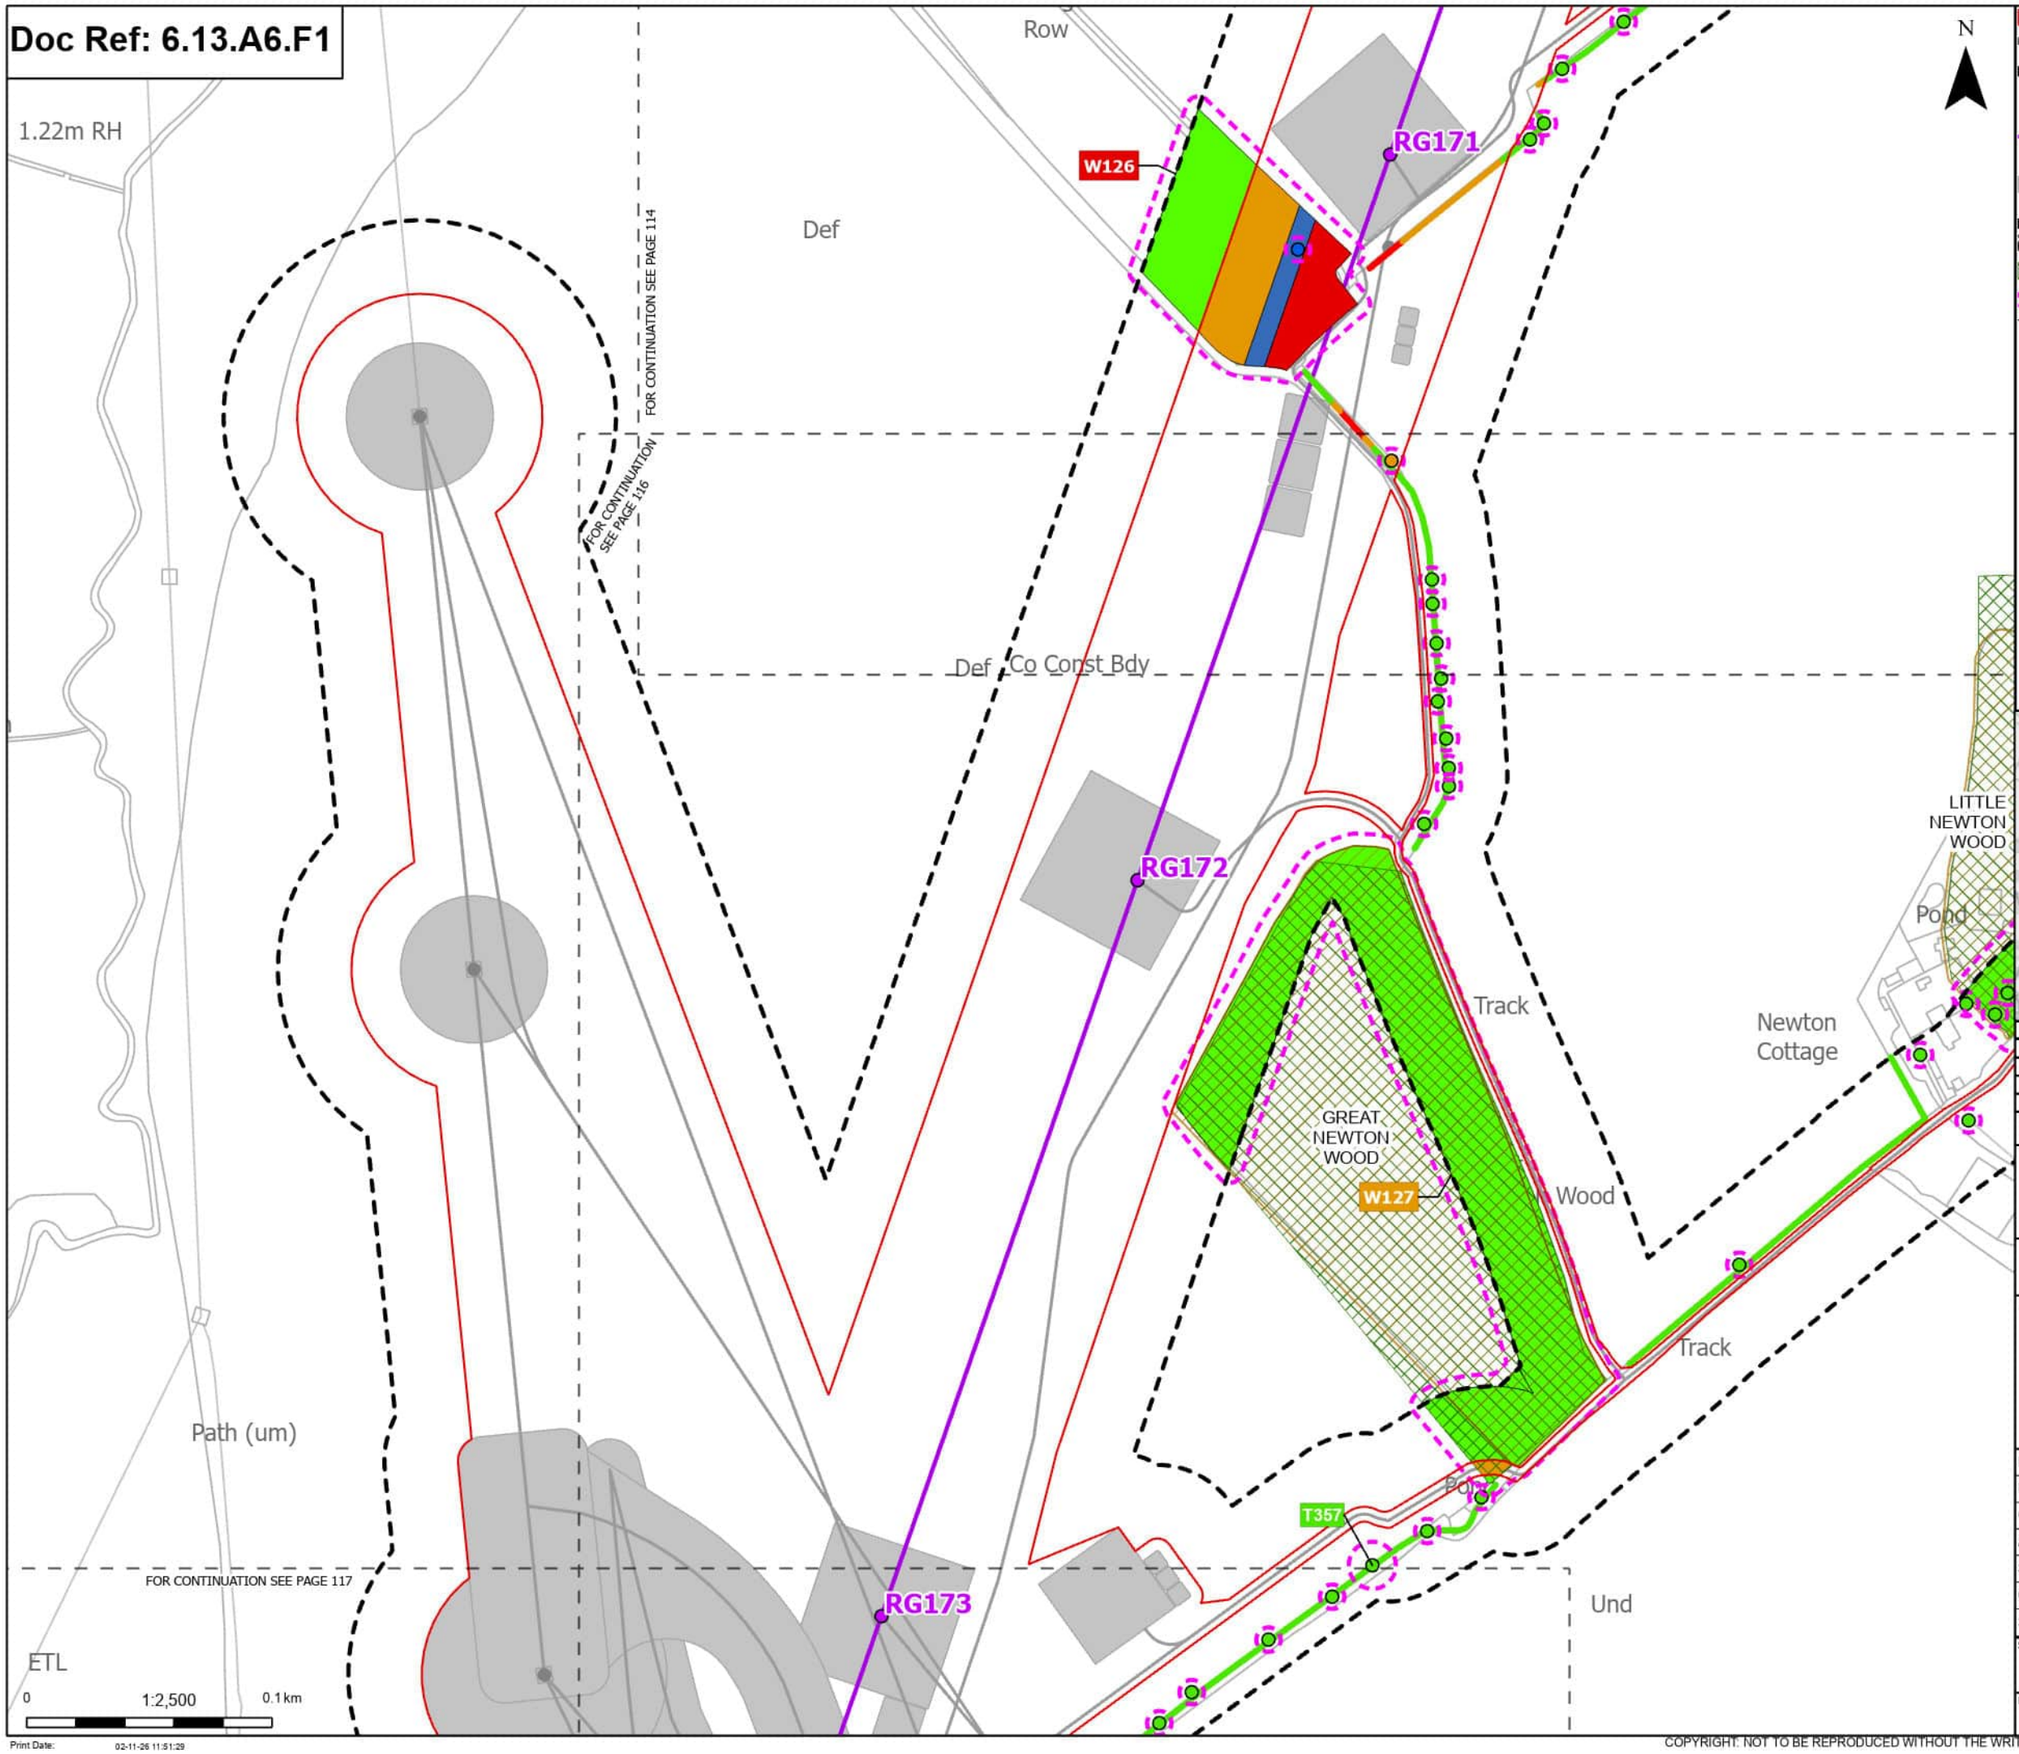

Order Limits
Sheet index cutline

Proposed project design details
- Proposed standard lattice pylon location
- Proposed overhead line alignment
- Other temporary and permanent construction and operational works

Discipline specific constraints
- Arboriculture Study Area
- TPO group of trees
- Root protection area

Trees - Impact
- Affected Managed
- Potentially Affected
- Unaffected

Ancient Woodland (Natural England)

Hedgerow - Impact
- Removed
- Potentially Affected
- Unaffected

Groups of trees - Impact
- Removed
- Affected Managed
- Potentially Affected
- Unaffected

Note: The proposed overhead line alignment and proposed underground cable alignment together comprise the alignment. For further details regarding the design, please refer to Figures 4.1 (document reference 6.4.F1) and 4.2 (document reference 6.4.F2).

Notes: Background mapping information has been reproduced from the Ordnance Survey by permission of Ordnance Survey of the Controller of His Majesty's Stationery Office. © Crown copyright and database rights (2025) Licence OS100024241 and AC0000807948; © Crown copyright and database rights 2025 Ordnance Survey AC0000808122, Contains public sector information licensed under the Open Government Licence v3.0, © National Grid UK

Rev	Date	Description	Drawn	Check	Approv
B	Aug 2025	FOR DCO APPLICATION	JAL	AF	KB
A	Aug 2025	FOR DCO APPLICATION	JAL	AF	KB

nationalgrid

PROJECT: Norwich to Tilbury

Planning Inspectorate App Number: EN020027
Regulation 5(2)(a)

Title:

Figure A13.6.1- Landscape and Visual Arboriculture Impacts Plan
Page 115 of 396

Designed	M. Watson	Date	February 26
Drawn	J. Acero Leon	Date	February 26
Checked	A. Fell	Date	February 26
Approved	K. Burrows	Date	February 26
Scale:	1:2,500	Datum:	AOD
Original Size:	A3	Grid:	OS
Suitability Code:	A2	Project Number:	10059280

Suitability Description:
Accepted as Concept Stage

Drawing Number: 10059280-ARC-EBD-ZZ-DR-ZZ-00393
Revision: B

COPYRIGHT: NOT TO BE REPRODUCED WITHOUT THE WRITTEN PERMISSION OF NATIONAL GRID ELECTRICITY TRANSMISSION Plc

Doc Ref: 6.13.A6.F1

Def Co Const Bdy

RG172

RG173

GREAT NEWTON WOOD

W127

Track

Wood

Track

Pond

T357

Pond

LITTLE NEWTON WOOD

Little Newton

Newton Cottage

Newton Barn

Pond

Und

Co Const Bdy

Def

ETL

Path (um)

T358

G128

FOR CONTINUATION SEE PAGE 114

FOR CONTINUATION SEE PAGE 115

FOR CONTINUATION SEE PAGE 117

N

0 1:2,500 0.1 km

Print Date: 02-11-26 11:51:44

Order Limits
Sheet index cutline

Proposed project design details
Proposed standard lattice pylon location
Proposed overhead line alignment
Other temporary and permanent construction and operational works

Discipline specific constraints
Arboriculture Study Area
Important Hedgerows
TPO group of trees
Root protection area

Trees - Impact
Removed
Affected Managed
Potentially Affected
Unaffected

Ancient Woodland (Natural England)

Hedgerow - Impact
Removed
Affected Managed
Potentially Affected
Unaffected

Groups of trees - Impact
Removed
Affected Managed
Potentially Affected
Unaffected

Note: The proposed overhead line alignment and proposed underground cable alignment together comprise the alignment. For further details regarding the design, please refer to Figures 4.1 (document reference 6.4.F1) and 4.2 (document reference 6.4.F2).

Notes: Background mapping information has been reproduced from the Ordnance Survey by permission of Ordnance Survey of the Controller of His Majesty's Stationery Office. © Crown copyright and database rights (2025) Licence OS100024241 and AC0000807948; © Crown copyright and database rights 2025 Ordnance Survey AC0000808122, Contains public sector information licensed under the Open Government Licence v3.0, © National Grid UK



Rev	Date	Description	Drawn	Check	Approv
B	Aug 2025	FOR DCO APPLICATION	JAL	AF	KB
A	Aug 2025	FOR DCO APPLICATION	JAL	AF	KB

nationalgrid

PROJECT: Norwich to Tilbury

Planning Inspectorate App Number: EN020027
Regulation 5(2)(a)

Title:

Figure A13.6.1- Landscape and Visual Arboriculture Impacts Plan
Page 116 of 396

Designed	M. Watson	Date	February 26
Drawn	J. Acero Leon	Date	February 26
Checked	A. Fell	Date	February 26
Approved	K. Burrows	Date	February 26
Scale:	1:2,500	Datum:	AOD
Original Size:	A3	Grid:	OS
Suitability Code:	A2	Project Number:	10059280


Suitability Description:
Accepted as Concept Stage

Drawing Number: 10059280-ARC-EBD-ZZ-DR-ZZ-00393

Revision: B

COPYRIGHT: NOT TO BE REPRODUCED WITHOUT THE WRITTEN PERMISSION OF NATIONAL GRID ELECTRICITY TRANSMISSION Plc

Doc Ref: 6.13.A6.F1

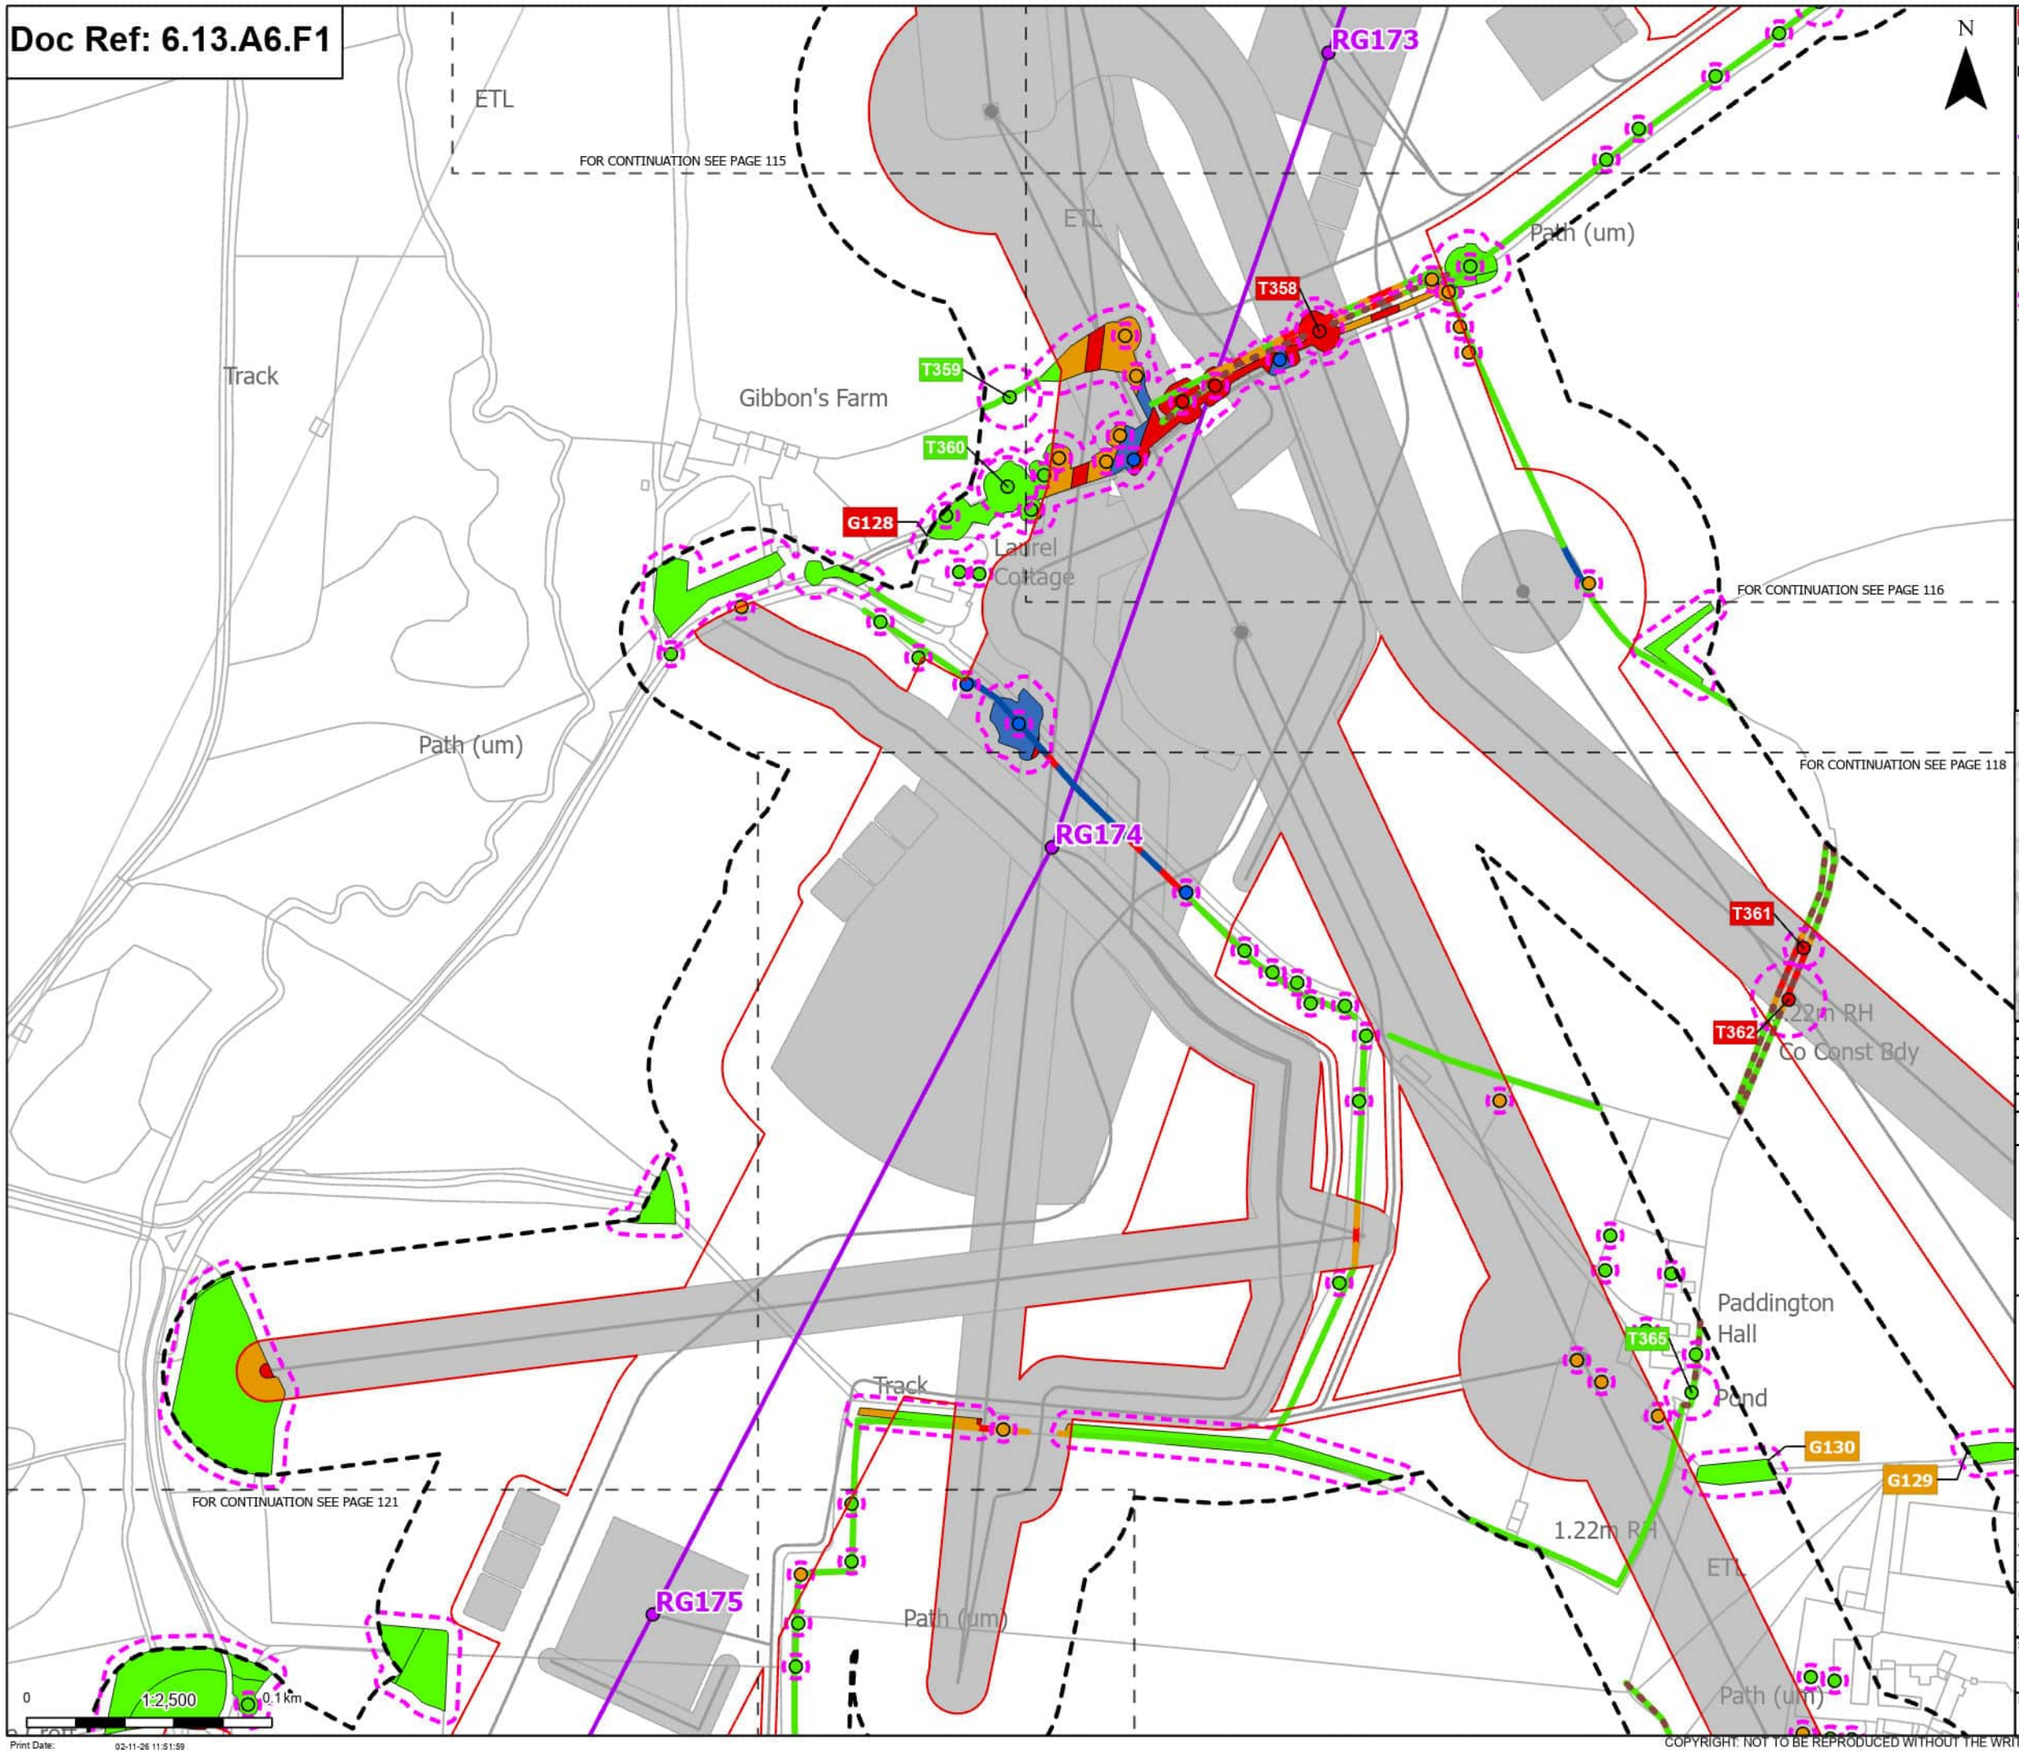

Print Date: 02-11-26 11:51:59

Order Limits
Sheet index cutline

Proposed project design details
Proposed standard lattice pylon location
Proposed overhead line alignment
Other temporary and permanent construction and operational works

Discipline specific constraints
Arboriculture Study Area
Important Hedgerows
Root protection area

Trees - Impact
Removed
Affected Managed
Potentially Affected
Unaffected

Hedgerow - Impact
Removed
Affected Managed
Potentially Affected
Unaffected

Groups of trees - Impact
Removed
Affected Managed
Potentially Affected
Unaffected

Note: The proposed overhead line alignment and proposed underground cable alignment together comprise the alignment. For further details regarding the design, please refer to Figures 4.1 (document reference 6.4.F1) and 4.2 (document reference 6.4.F2).

Notes: Background mapping information has been reproduced from the Ordnance Survey by permission of Ordnance Survey of the Controller of His Majesty's Stationery Office. © Crown copyright and database rights (2025) Licence OS100024241 and AC0000807948; © Crown copyright and database rights 2025 Ordnance Survey AC0000808122, Contains public sector information licensed under the Open Government Licence v3.0, © National Grid UK



Rev	Date	Description	Drawn	Check	Approv
B	Aug 2025	FOR DCO APPLICATION	JAL	AF	KB
A	Aug 2025	FOR DCO APPLICATION	JAL	AF	KB

nationalgrid

PROJECT: Norwich to Tilbury

Planning Inspectorate App Number: EN020027
Regulation 5(2)(a)

Title:

Figure A13.6.1- Landscape and Visual Arboriculture Impacts Plan
Page 117 of 396


Designed	M. Watson	Date	February 26
Drawn	J. Acero Leon	Date	February 26
Checked	A. Fell	Date	February 26
Approved	K. Burrows	Date	February 26
Scale:	1:2,500	Datum:	AOD
Original Size:	A3	Grid:	OS
Suitability Code:	A2	Project Number:	10059280

Suitability Description:
Accepted as Concept Stage

Drawing Number: 10059280-ARC-EBD-ZZ-DR-ZZ-00393
Revision: B

COPYRIGHT: NOT TO BE REPRODUCED WITHOUT THE WRITTEN PERMISSION OF NATIONAL GRID ELECTRICITY TRANSMISSION Plc

Doc Ref: 6.13.A6.F1

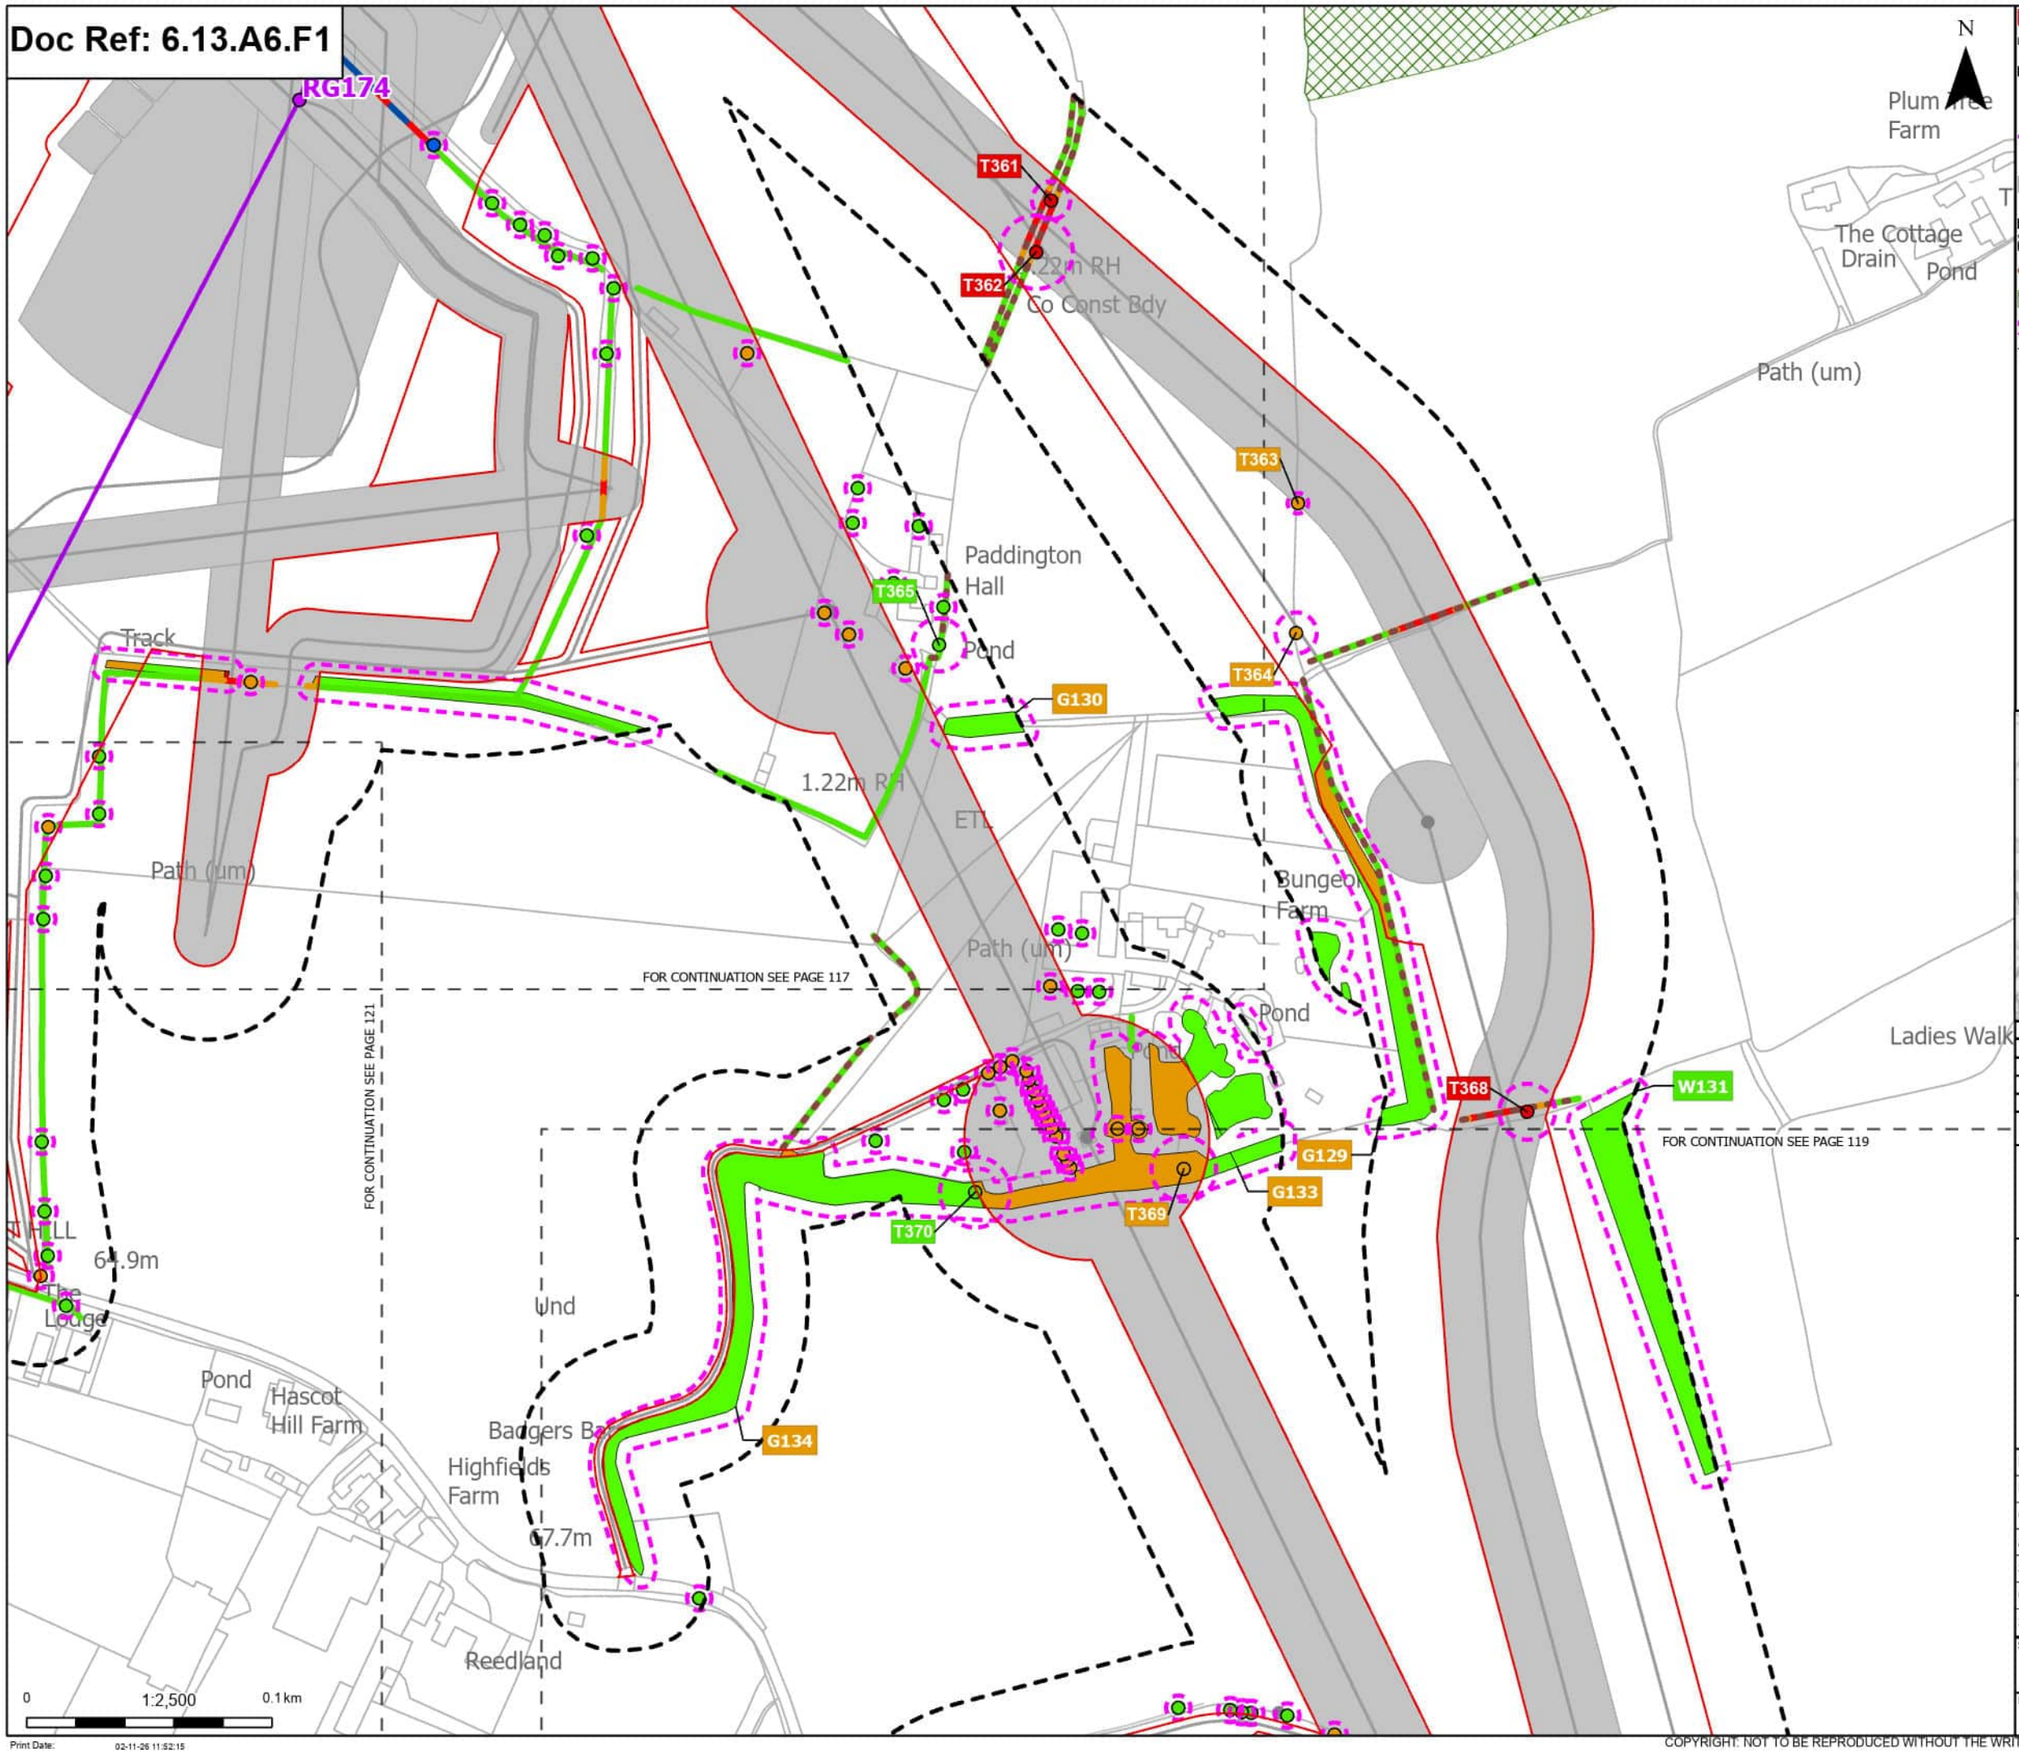

Order Limits
Sheet index cutline

Proposed project design details
- Proposed standard lattice pylon location
- Proposed overhead line alignment
- Other temporary and permanent construction and operational works

Discipline specific constraints
- Arboriculture Study Area
- Important Hedgerows
- TPO group of trees
- Root protection area

Trees - Impact
- Removed
- Affected Managed
- Potentially Affected
- Unaffected

Hedgerow - Impact
- Removed
- Affected Managed
- Potentially Affected
- Unaffected

Groups of trees - Impact
- Removed
- Affected Managed
- Potentially Affected
- Unaffected

Note: The proposed overhead line alignment and proposed underground cable alignment together comprise the alignment. For further details regarding the design, please refer to Figures 4.1 (document reference 6.4.F1) and 4.2 (document reference 6.4.F2).

Notes: Background mapping information has been reproduced from the Ordnance Survey by permission of Ordnance Survey of the Controller of His Majesty's Stationery Office. © Crown copyright and database rights (2025) Licence OS100024241 and AC0000807948; © Crown copyright and database rights 2025 Ordnance Survey AC0000808122, Contains public sector information licensed under the Open Government Licence v3.0, © National Grid UK



Rev	Date	Description	Drawn	Check	Approv
B	Aug 2025	FOR DCO APPLICATION	JAL	AF	KB
A	Aug 2025	FOR DCO APPLICATION	JAL	AF	KB

nationalgrid

PROJECT: Norwich to Tilbury

Planning Inspectorate App Number: EN020027
Regulation 5(2)(a)

Title:

Figure A13.6.1- Landscape and Visual Arboriculture Impacts Plan
Page 118 of 396


Designed	M. Watson	Date	February 26
Drawn	J. Acero Leon	Date	February 26
Checked	A. Fell	Date	February 26
Approved	K. Burrows	Date	February 26
Scale:	1:2,500	Datum:	AOD
Original Size:	A3	Grid:	OS
Suitability Code:	A2	Project Number:	10059280

Suitability Description:
Accepted as Concept Stage

Drawing Number: 10059280-ARC-EBD-ZZ-DR-ZZ-00393
Revision: B

COPYRIGHT. NOT TO BE REPRODUCED WITHOUT THE WRITTEN PERMISSION OF NATIONAL GRID ELECTRICITY TRANSMISSION Plc

Doc Ref: 6.13.A6.F1

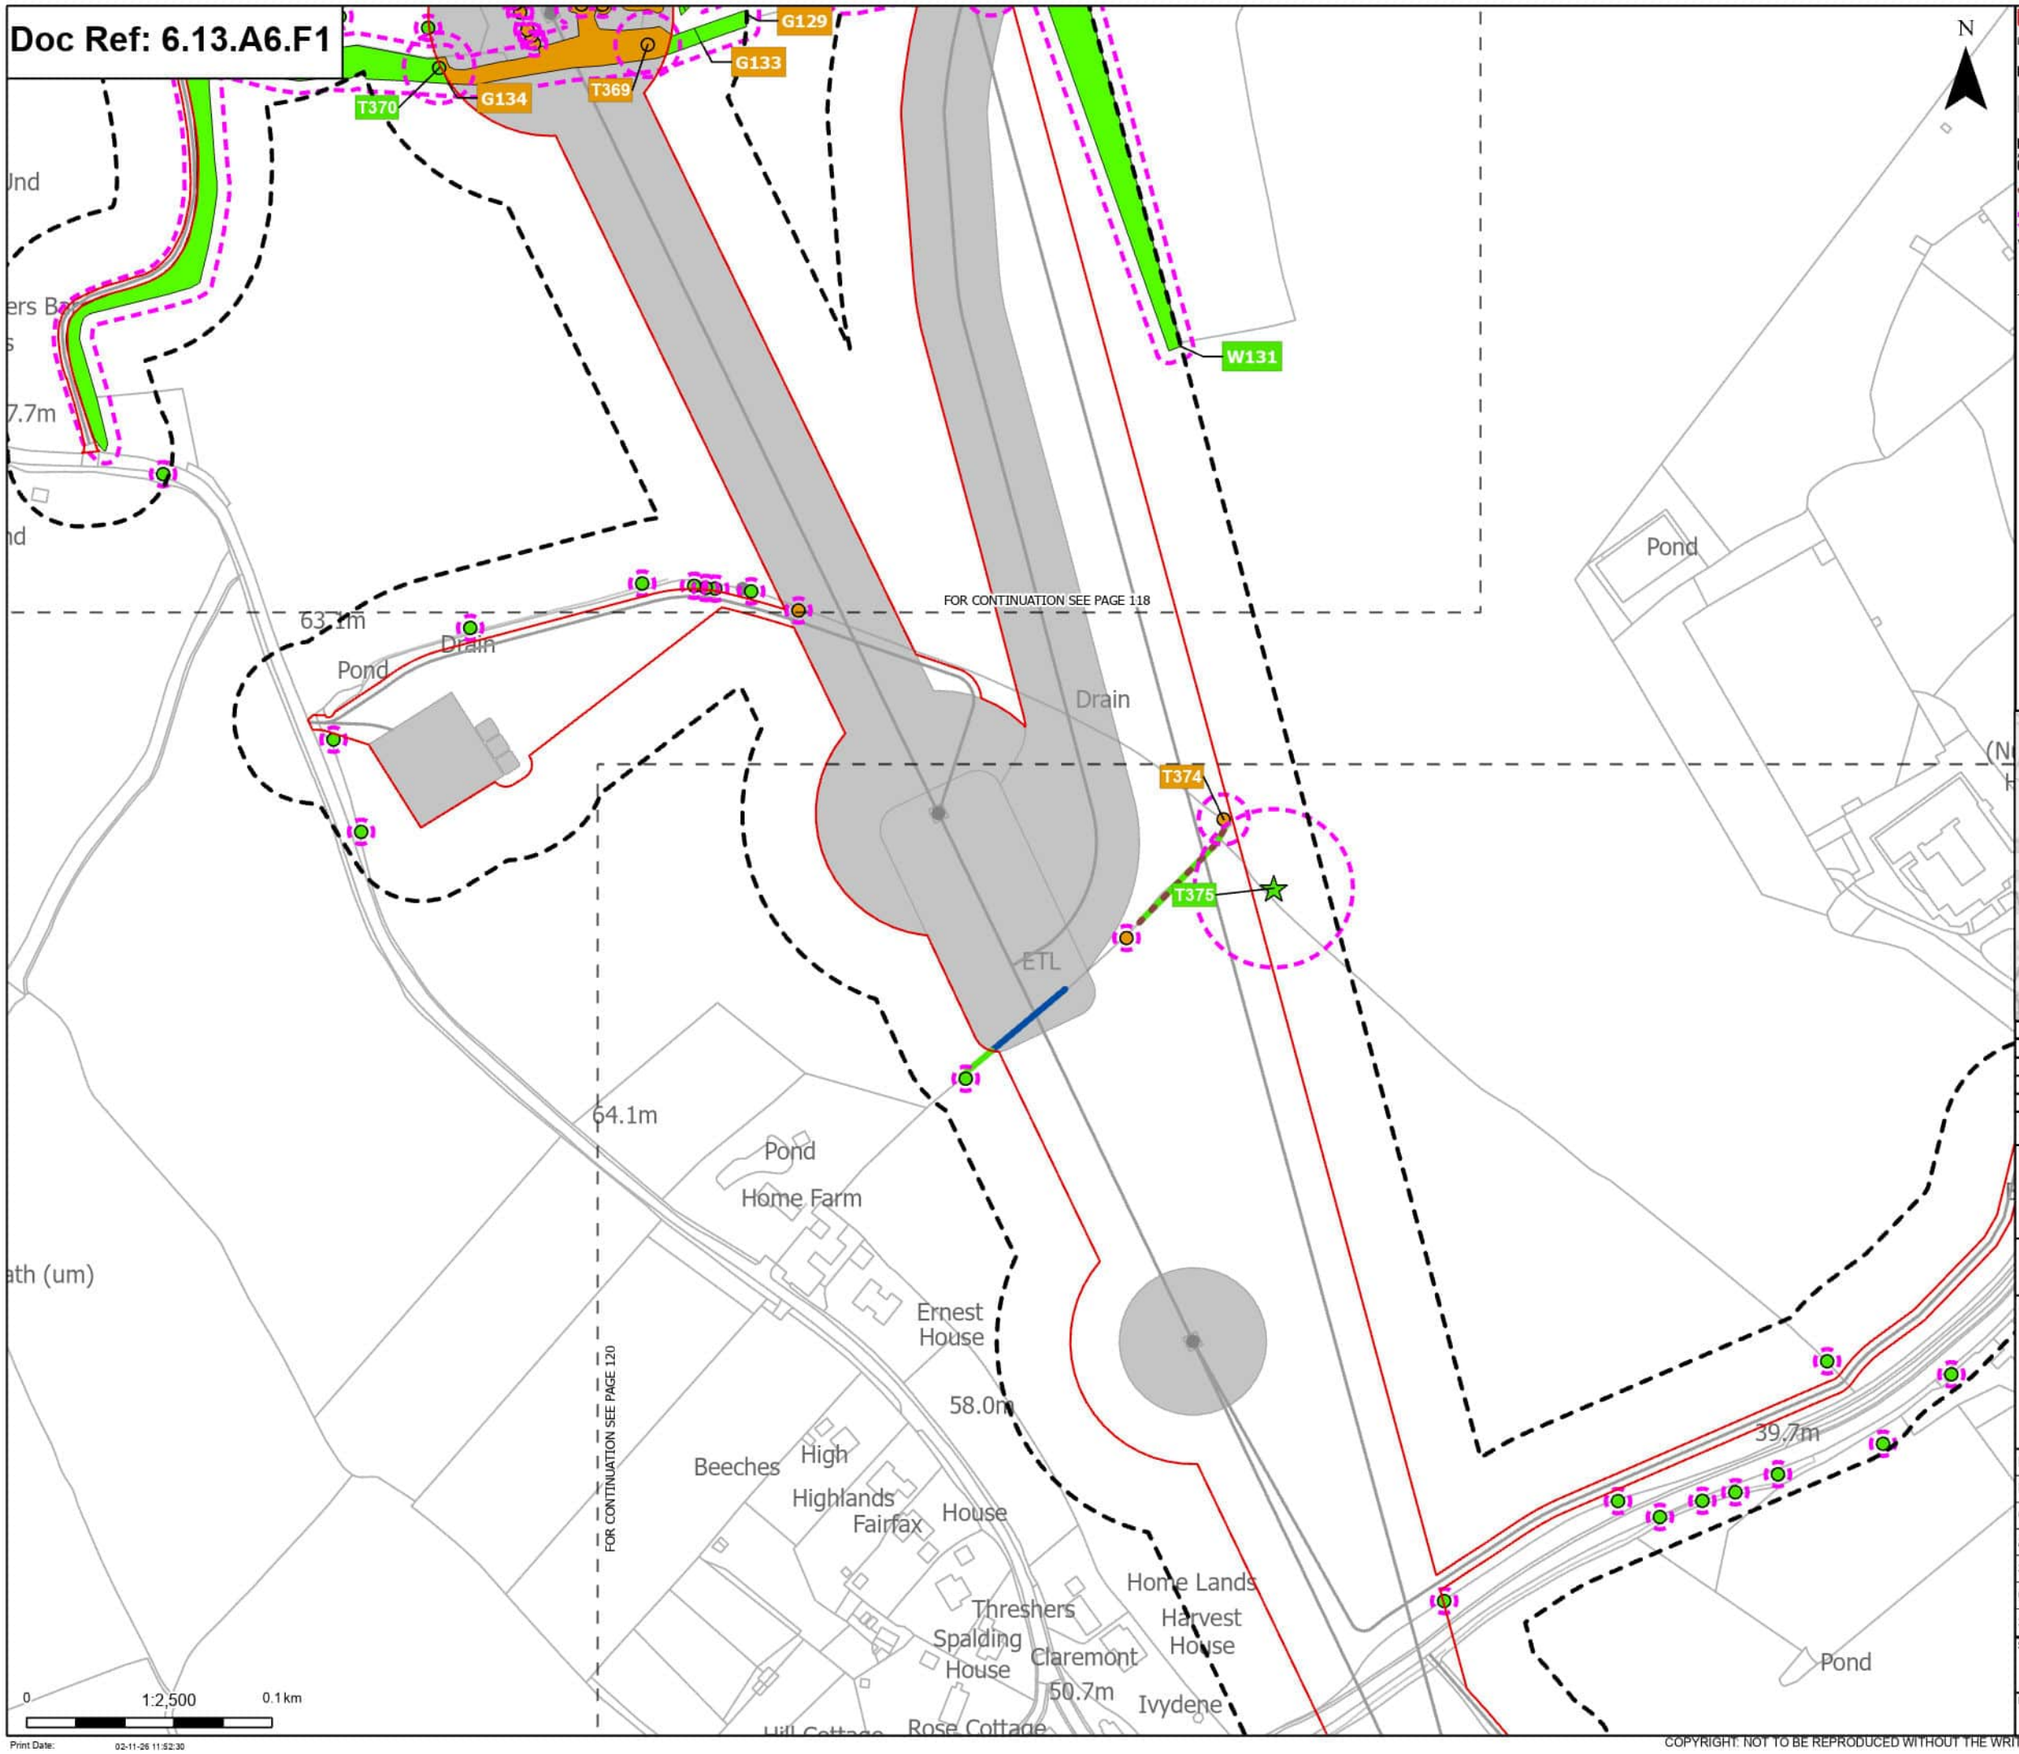

N

Order Limits
Sheet index cutline

Proposed project design details
Other temporary and permanent construction and operational works

Discipline specific constraints
Arboriculture Study Area
Important Hedgerows
Root protection area

Veteran Trees - Impact
Unaffected

Trees - Impact
Potentially Affected
Unaffected

Hedgerow - Impact
Affected Managed
Unaffected

Groups of trees - Impact
Potentially Affected
Unaffected

Note: The proposed overhead line alignment and proposed underground cable alignment together comprise the alignment. For further details regarding the design, please refer to Figures 4.1 (document reference 6.4.F1) and 4.2 (document reference 6.4.F2).

Notes: Background mapping information has been reproduced from the Ordnance Survey by permission of Ordnance Survey of the Controller of His Majesty's Stationery Office. © Crown copyright and database rights (2025) Licence OS100024241 and AC0000807948; © Crown copyright and database rights 2025 Ordnance Survey AC0000808122, Contains public sector information licensed under the Open Government Licence v3.0, © National Grid UK



Rev	Date	Description	Drawn	Check	Approv
B	Aug 2025	FOR DCO APPLICATION	JAL	AF	KB
A	Aug 2025	FOR DCO APPLICATION	JAL	AF	KB

nationalgrid

PROJECT: Norwich to Tilbury

Planning Inspectorate App Number: EN020027
Regulation 5(2)(a)

Title:

Figure A13.6.1- Landscape and Visual Arboriculture Impacts Plan
Page 119 of 396


Designed	M. Watson	Date	February 26
Drawn	J. Acero Leon	Date	February 26
Checked	A. Fell	Date	February 26
Approved	K. Burrows	Date	February 26
Scale:	1:2,500	Datum:	AOD
Original Size:	A3	Grid:	OS
Suitability Code:	A2	Project Number:	10059280

Suitability Description:
Accepted as Concept Stage

Drawing Number: 10059280-ARC-EBD-ZZ-DR-ZZ-00393
Revision: B

COPYRIGHT: NOT TO BE REPRODUCED WITHOUT THE WRITTEN PERMISSION OF NATIONAL GRID ELECTRICITY TRANSMISSION Plc

Doc Ref: 6.13.A6.F1

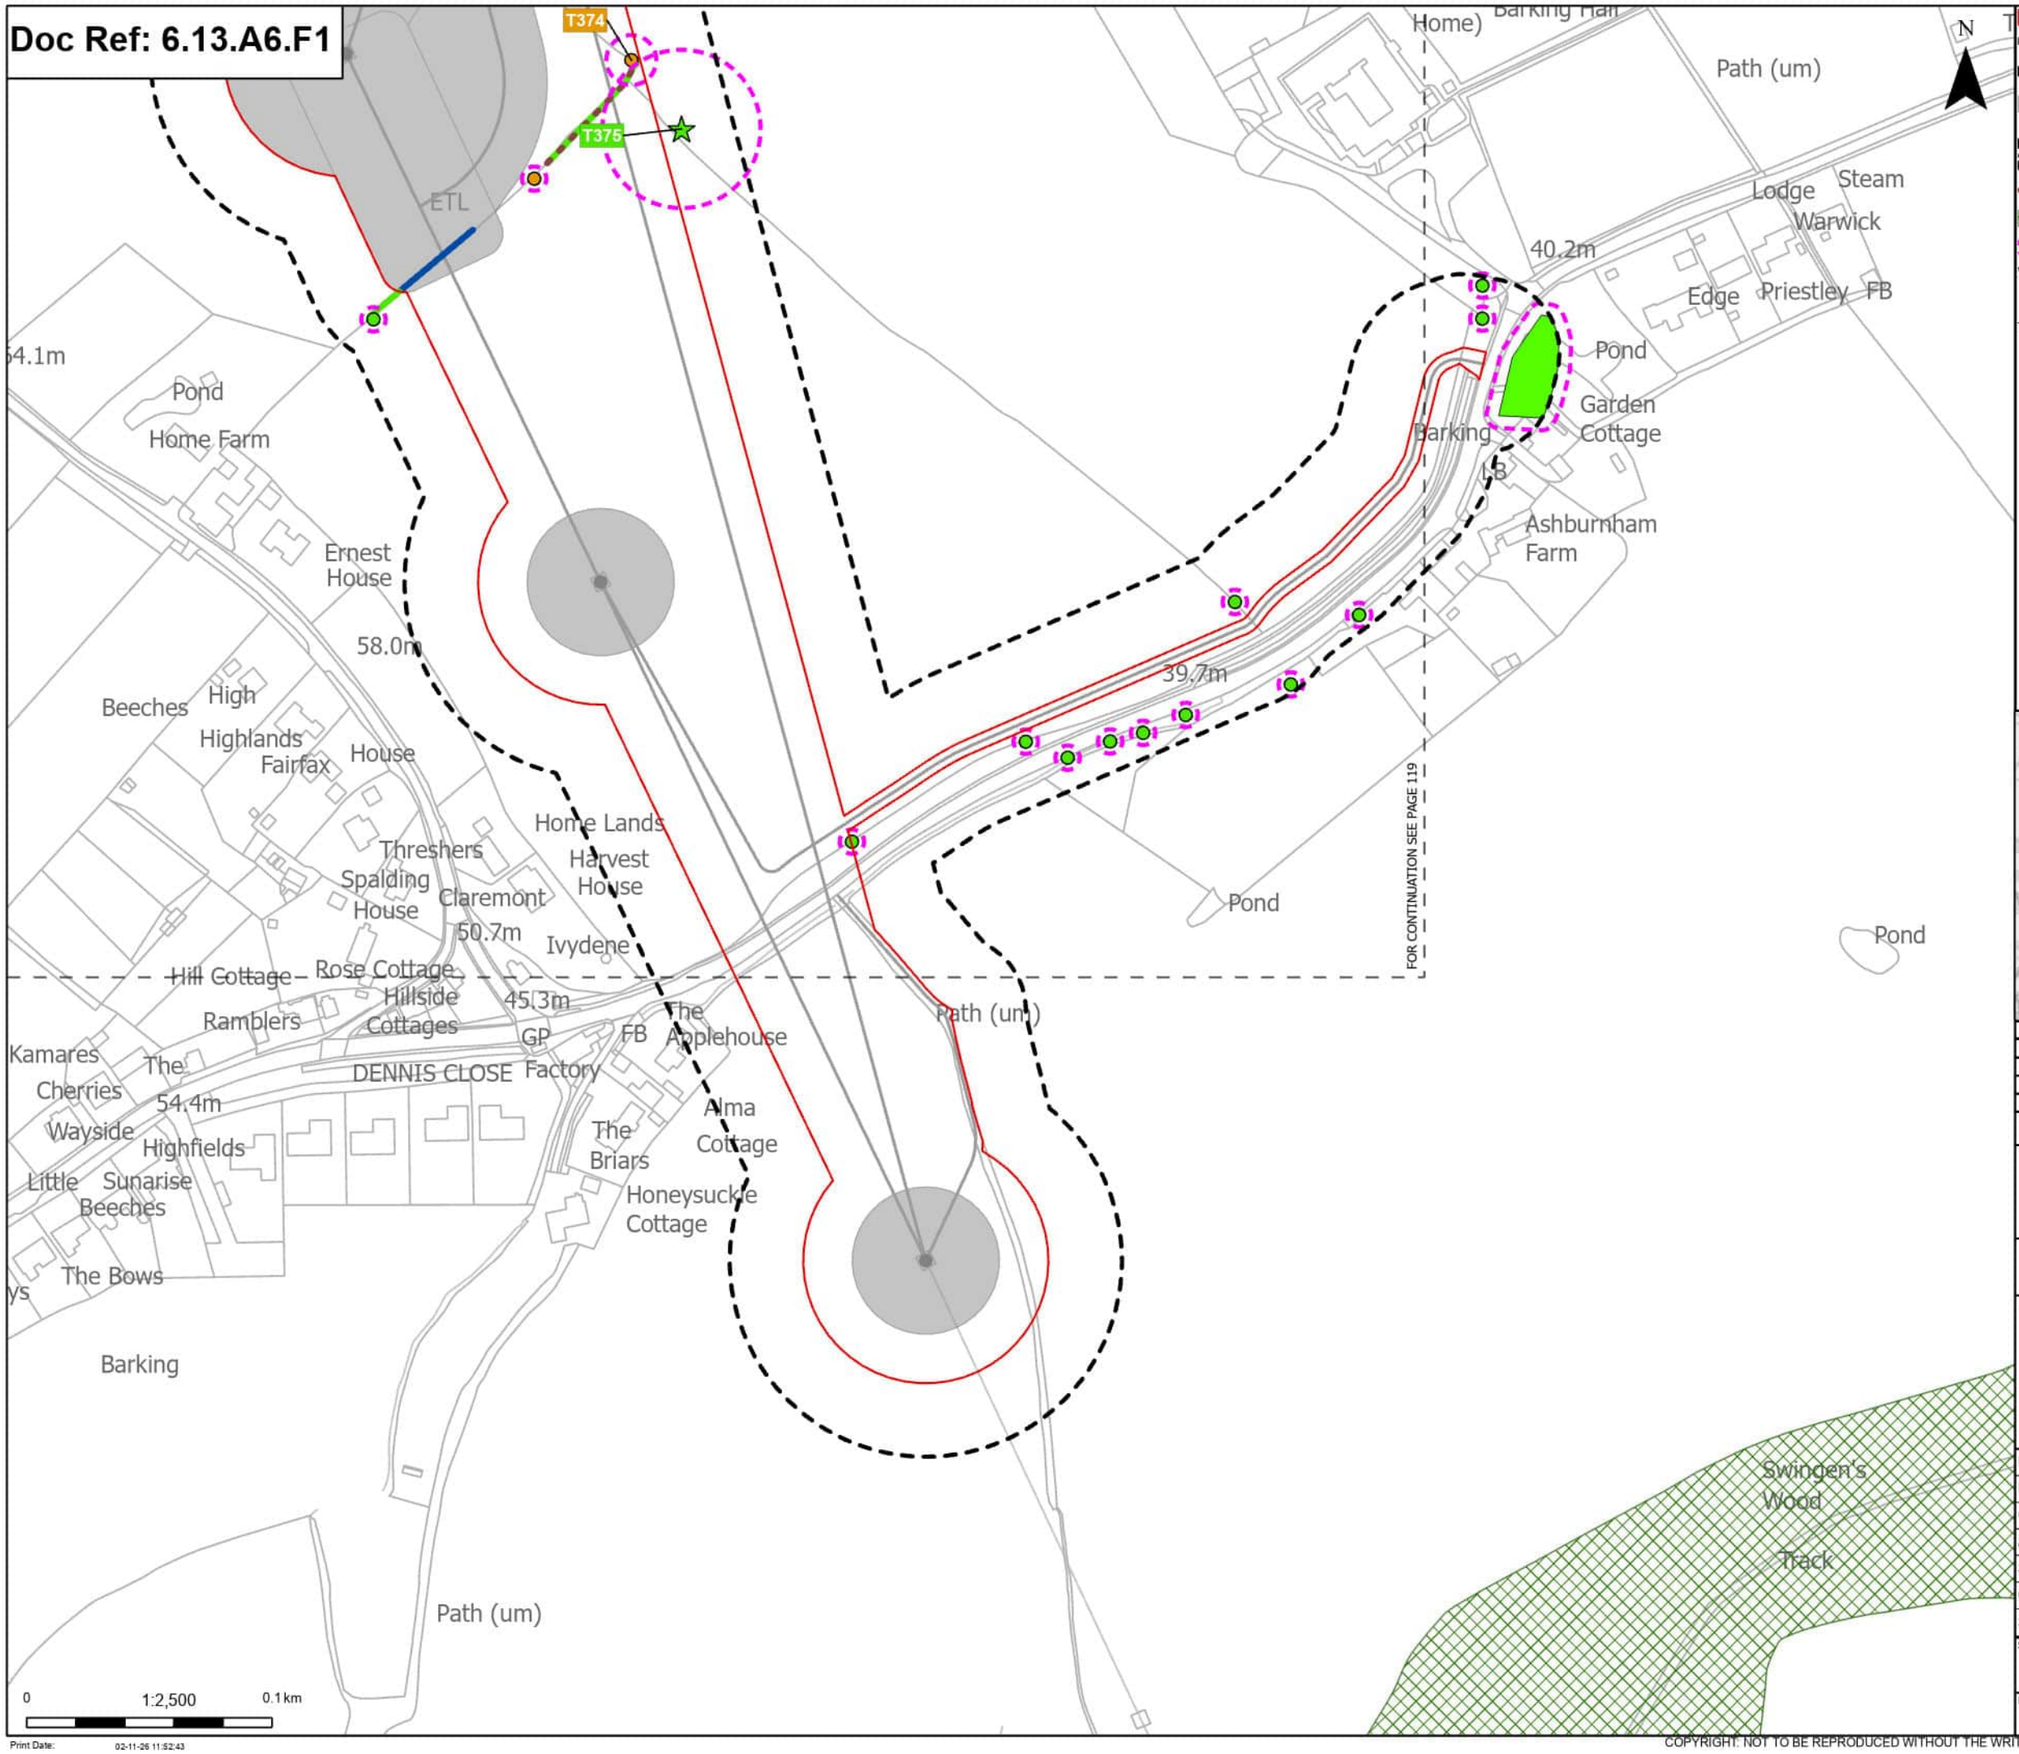

Print Date: 02-11-26 11:52:43

Order Limits
Sheet index cutline

Proposed project design details
Other temporary and permanent construction and operational works

Discipline specific constraints
Arboriculture Study Area
Important Hedgerows
TPO group of trees
Root protection area

Veteran Trees - Impact
Unaffected

Trees - Impact
Potentially Affected
Unaffected

Hedgerow - Impact
Affected Managed
Unaffected

Groups of trees - Impact
Unaffected

Note: The proposed overhead line alignment and proposed underground cable alignment together comprise the alignment. For further details regarding the design, please refer to Figures 4.1 (document reference 6.4.F1) and 4.2 (document reference 6.4.F2).

Notes: Background mapping information has been reproduced from the Ordnance Survey by permission of Ordnance Survey of the Controller of His Majesty's Stationery Office. © Crown copyright and database rights (2025) Licence OS100024241 and AC0000807948; © Crown copyright and database rights 2025 Ordnance Survey AC0000808122, Contains public sector information licensed under the Open Government Licence v3.0, © National Grid UK



Rev	Date	Description	Drawn	Check	Approv
B	Aug 2025	FOR DCO APPLICATION	JAL	AF	KB
A	Aug 2025	FOR DCO APPLICATION	JAL	AF	KB

nationalgrid

PROJECT: Norwich to Tilbury

Planning Inspectorate App Number: EN020027
Regulation 5(2)(a)

Title:

Figure A13.6.1- Landscape and Visual Arboriculture Impacts Plan
Page 120 of 396


Designed	M. Watson	Date	February 26
Drawn	J. Acero Leon	Date	February 26
Checked	A. Fell	Date	February 26
Approved	K. Burrows	Date	February 26
Scale:	1:2,500	Datum:	AOD
Original Size:	A3	Grid:	OS
Suitability Code:	A2	Project Number:	10059280

Suitability Description:
Accepted as Concept Stage

Drawing Number: 10059280-ARC-EBD-ZZ-DR-ZZ-00393
Revision: B

COPYRIGHT: NOT TO BE REPRODUCED WITHOUT THE WRITTEN PERMISSION OF NATIONAL GRID ELECTRICITY TRANSMISSION Plc

Doc Ref: 6.13.A6.F1

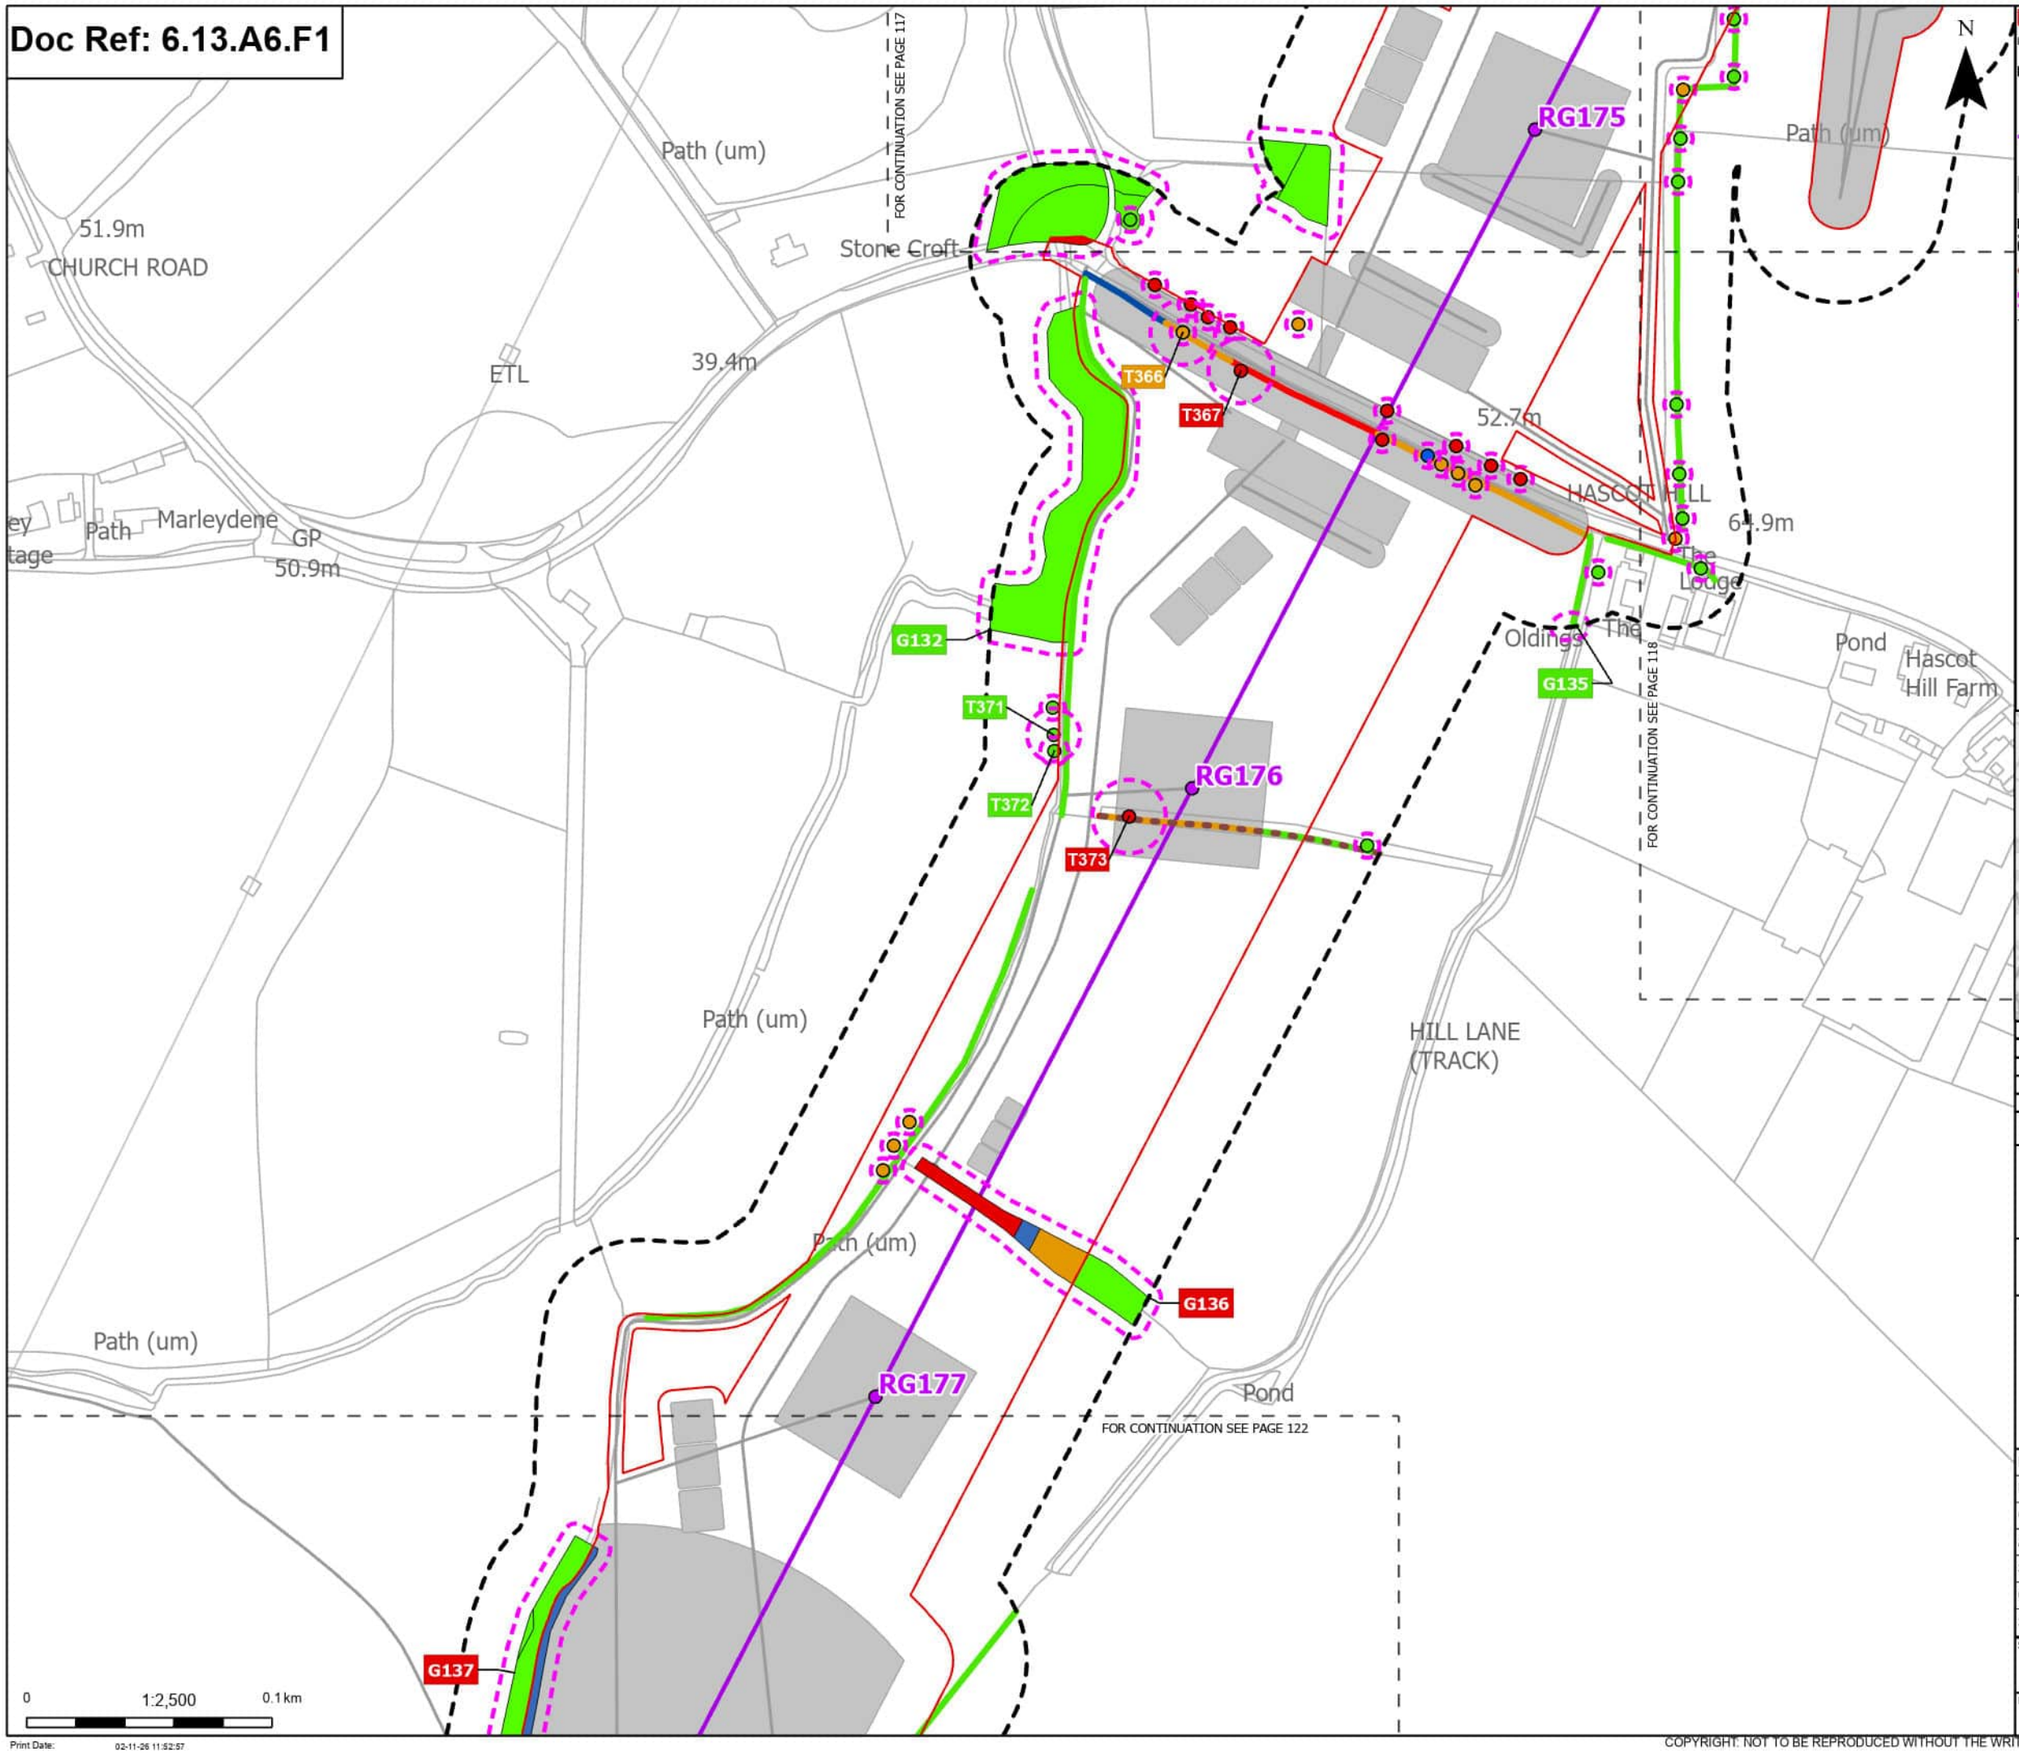

Order Limits
Sheet index cutline

Proposed project design details
Proposed standard lattice pylon location
Proposed overhead line alignment
Other temporary and permanent construction and operational works

Discipline specific constraints
Arboriculture Study Area
Important Hedgerows
Root protection area

Trees - Impact
Removed
Affected Managed
Potentially Affected
Unaffected

Hedgerow - Impact
Removed
Affected Managed
Potentially Affected
Unaffected

Groups of trees - Impact
Removed
Affected Managed
Potentially Affected
Unaffected

Note: The proposed overhead line alignment and proposed underground cable alignment together comprise the alignment. For further details regarding the design, please refer to Figures 4.1 (document reference 6.4.F1) and 4.2 (document reference 6.4.F2).

Notes: Background mapping information has been reproduced from the Ordnance Survey by permission of Ordnance Survey of the Controller of His Majesty's Stationery Office. © Crown copyright and database rights (2025) Licence OS100024241 and AC0000807948; © Crown copyright and database rights 2025 Ordnance Survey AC0000808122, Contains public sector information licensed under the Open Government Licence v3.0, © National Grid UK



Rev	Date	Description	Drawn	Check	Approv
B	Aug 2025	FOR DCO APPLICATION	JAL	AF	KB
A	Aug 2025	FOR DCO APPLICATION	JAL	AF	KB

nationalgrid

PROJECT: Norwich to Tilbury

Planning Inspectorate App Number: EN020027
Regulation 5(2)(a)

Title:

Figure A13.6.1- Landscape and Visual Arboriculture Impacts Plan
Page 121 of 396

Designed	M. Watson	Date	February 26
Drawn	J. Acero Leon	Date	February 26
Checked	A. Fell	Date	February 26
Approved	K. Burrows	Date	February 26
Scale:	1:2,500	Datum:	AOD
Original Size:	A3	Grid:	OS
Suitability Code:	A2	Project Number:	10059280

Suitability Description:
Accepted as Concept Stage

Drawing Number: 10059280-ARC-EBD-ZZ-DR-ZZ-00393
Revision: B

Print Date: 02-11-26 11:52:57

COPYRIGHT: NOT TO BE REPRODUCED WITHOUT THE WRITTEN PERMISSION OF NATIONAL GRID ELECTRICITY TRANSMISSION Plc

Doc Ref: 6.13.A6.F1

ETL

FOR CONTINUATION SEE PAGE 121

G137

RG178

Und

Def

Pond

Co Const Bdy W138

LOWER WOOD

Lower Wo

1.22m RH

RH

Def

Und Footbridge

RG179

T376

Path (um)

FOR CONTINUATION SEE PAGE 123

CS

0 1:2,500 0.1 km

Print Date: 02-11-26 11:53:11

N

Order Limits
Sheet index cutline

Proposed project design details
Proposed standard lattice pylon location
Proposed overhead line alignment
Environmental mitigation
Other temporary and permanent construction and operational works

Discipline specific constraints
Arboriculture Study Area
Important Hedgerows
Root protection area

Trees - Impact
Removed
Unaffected

Ancient Woodland (Natural England)

Hedgerow - Impact
Removed
Affected Managed
Potentially Affected
Unaffected

Groups of trees - Impact
Removed
Affected Managed
Potentially Affected
Unaffected

Note: The proposed overhead line alignment and proposed underground cable alignment together comprise the alignment. For further details regarding the design, please refer to Figures 4.1 (document reference 6.4.F1) and 4.2 (document reference 6.4.F2).

Notes: Background mapping information has been reproduced from the Ordnance Survey by permission of Ordnance Survey of the Controller of His Majesty's Stationery Office. © Crown copyright and database rights (2025) Licence OS100024241 and AC0000807948; © Crown copyright and database rights 2025 Ordnance Survey AC0000808122, Contains public sector information licensed under the Open Government Licence v3.0, © National Grid UK



Rev	Date	Description	Drawn	Check	Approv
B	Aug 2025	FOR DCO APPLICATION	JAL	AF	KB
A	Aug 2025	FOR DCO APPLICATION	JAL	AF	KB

nationalgrid

PROJECT: Norwich to Tilbury

Planning Inspectorate App Number: EN020027
Regulation 5(2)(a)

Title:

Figure A13.6.1- Landscape and Visual Arboriculture Impacts Plan
Page 122 of 396


Designed	M. Watson	Date	February 26
Drawn	J. Acero Leon	Date	February 26
Checked	A. Fell	Date	February 26
Approved	K. Burrows	Date	February 26
Scale:	1:2,500	Datum:	AOD
Original Size:	A3	Grid:	OS
Suitability Code:	A2	Project Number:	10059280

Suitability Description:
Accepted as Concept Stage

Drawing Number: 10059280-ARC-EBD-ZZ-DR-ZZ-00393
Revision: B

COPYRIGHT: NOT TO BE REPRODUCED WITHOUT THE WRITTEN PERMISSION OF NATIONAL GRID ELECTRICITY TRANSMISSION Plc

Doc Ref: 6.13.A6.F1

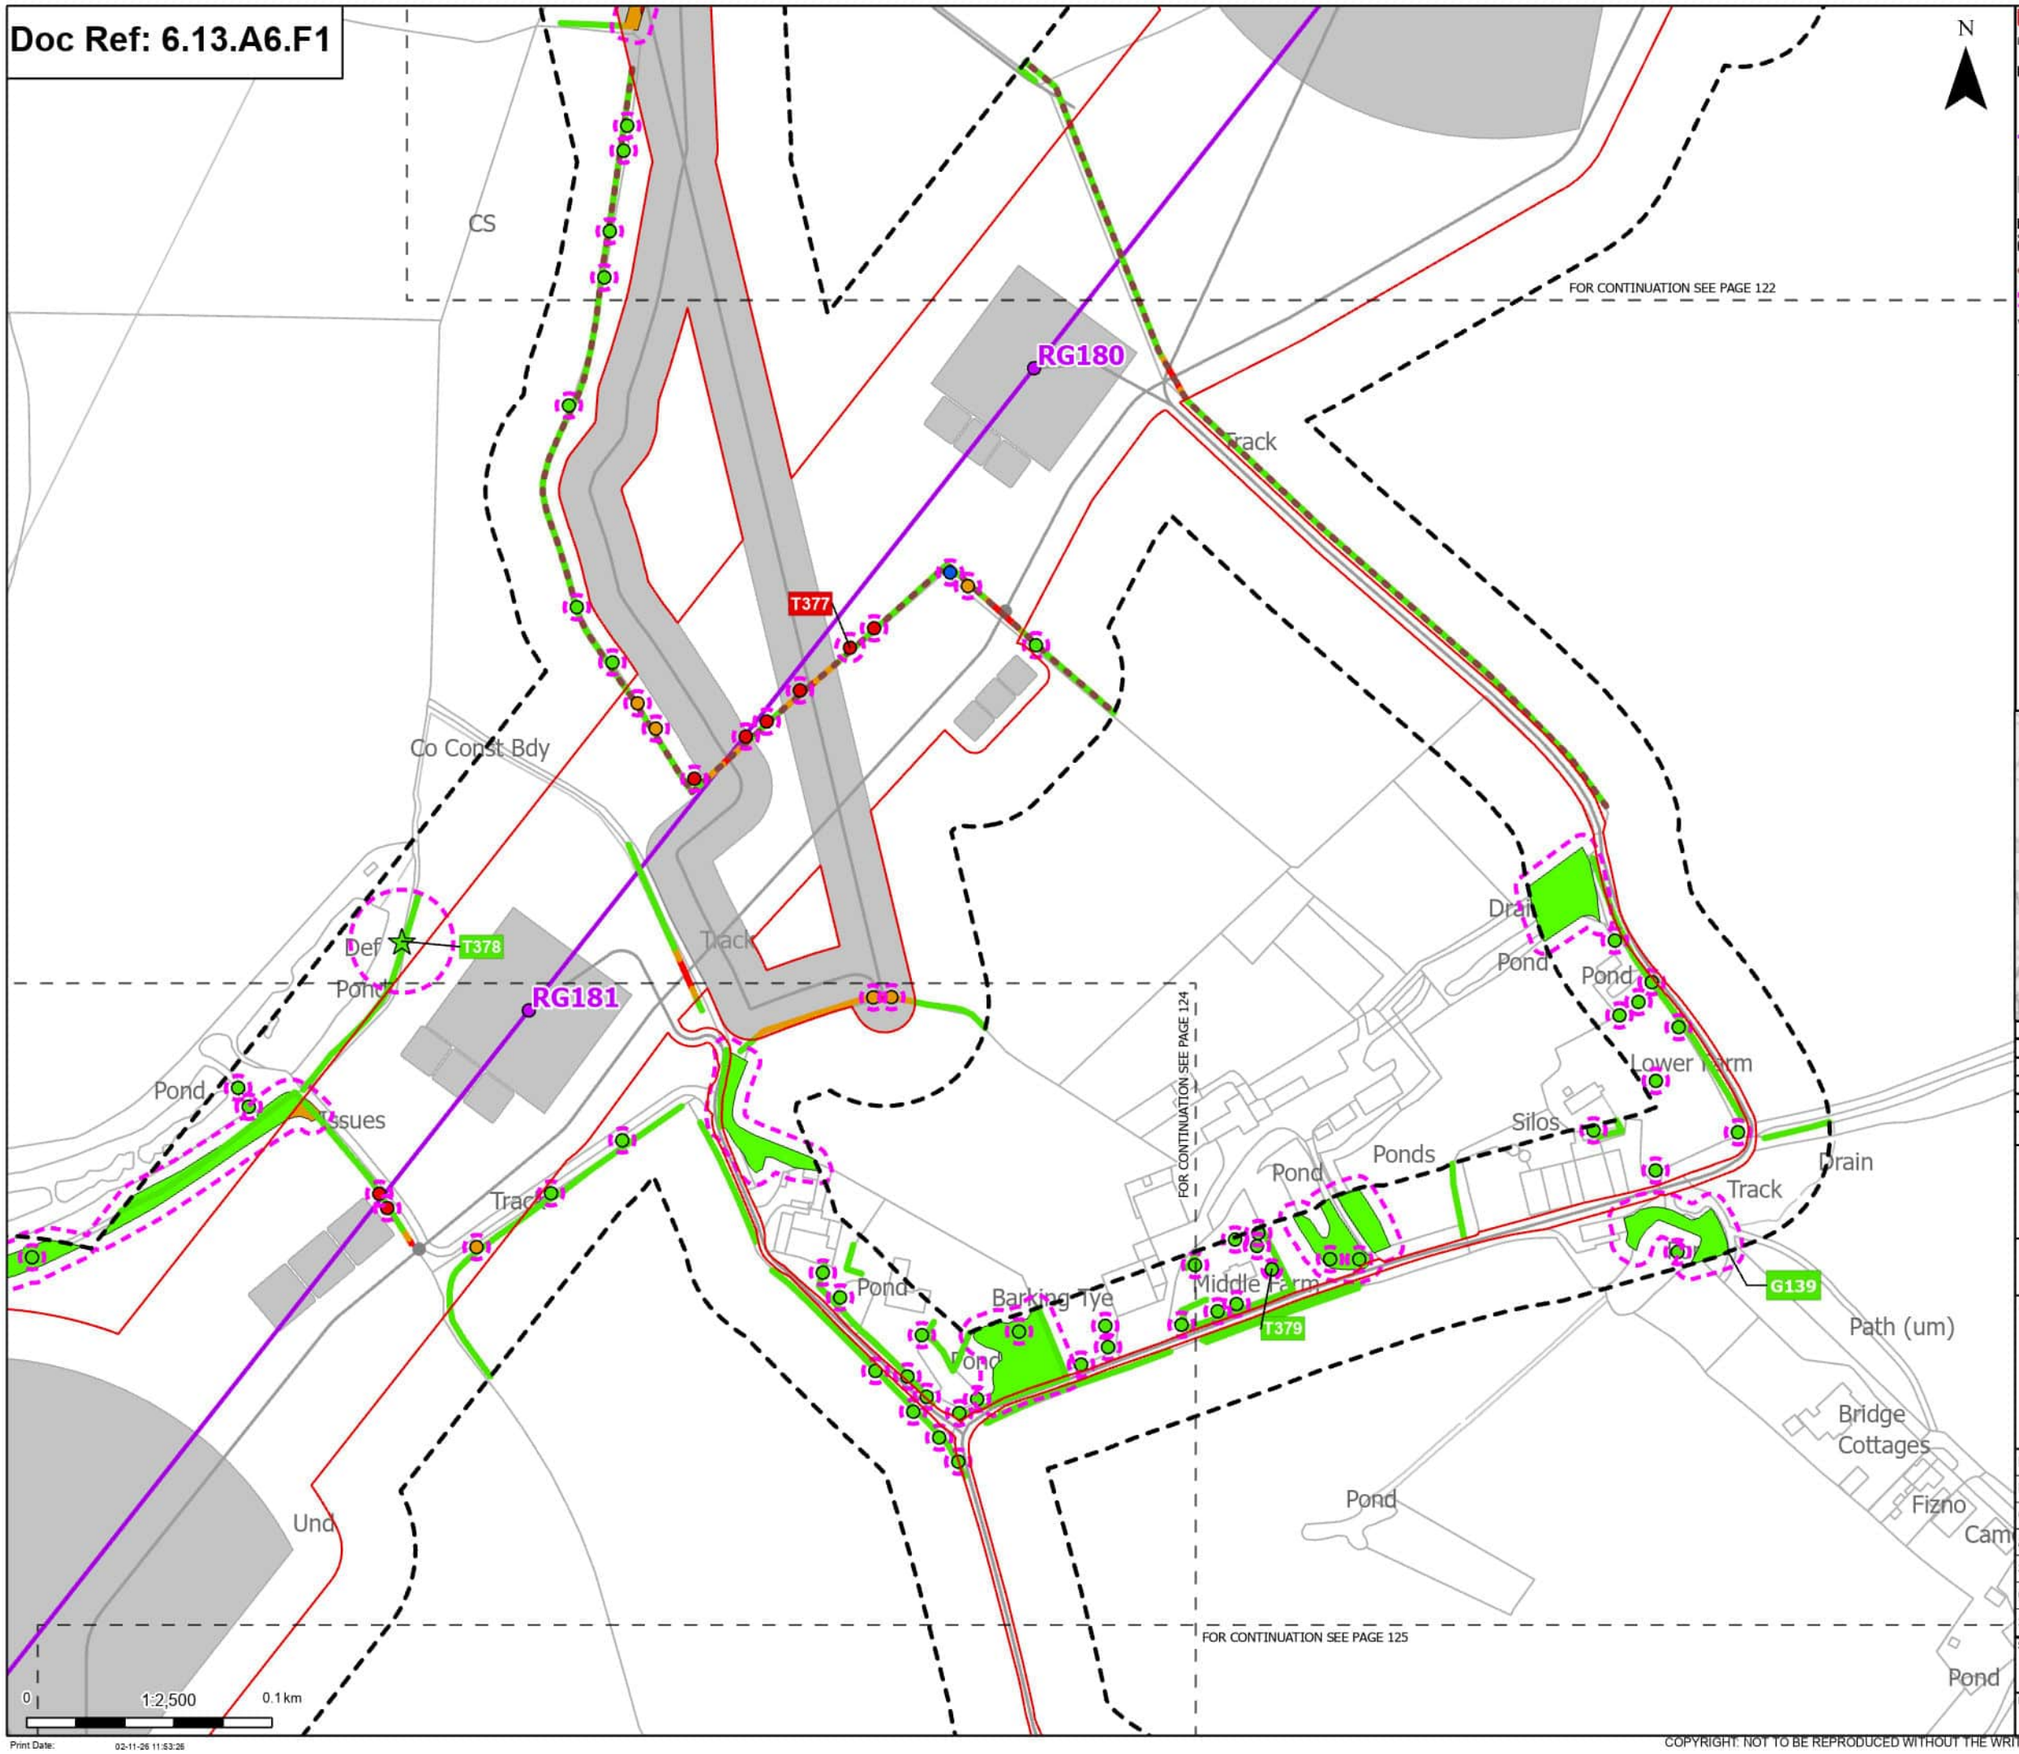

N

Order Limits
Sheet index cutline

Proposed project design details
Proposed standard lattice pylon location
Proposed overhead line alignment
Other temporary and permanent construction and operational works

Discipline specific constraints
Arboriculture Study Area
Important Hedgerows
Root protection area

Veteran Trees - Impact
Unaffected

Trees - Impact
Removed
Affected Managed
Potentially Affected
Unaffected

Hedgerow - Impact
Removed
Potentially Affected
Unaffected

Groups of trees - Impact
Removed
Potentially Affected
Unaffected

Note: The proposed overhead line alignment and proposed underground cable alignment together comprise the alignment. For further details regarding the design, please refer to Figures 4.1 (document reference 6.4.F1) and 4.2 (document reference 6.4.F2).

Notes: Background mapping information has been reproduced from the Ordnance Survey by permission of Ordnance Survey of the Controller of His Majesty's Stationery Office. © Crown copyright and database rights (2025) Licence OS100024241 and AC0000807948; © Crown copyright and database rights 2025 Ordnance Survey AC0000808122, Contains public sector information licensed under the Open Government Licence v3.0, © National Grid UK



Rev	Date	Description	Drawn	Check	Approv
B	Aug 2025	FOR DCO APPLICATION	JAL	AF	KB
A	Aug 2025	FOR DCO APPLICATION	JAL	AF	KB

nationalgrid

PROJECT:
Norwich to Tilbury

Planning Inspectorate App Number: EN020027
Regulation 5(2)(a)

Title:

Figure A13.6.1- Landscape and Visual Arboriculture Impacts Plan
Page 123 of 396


Designed	M. Watson	Date	February 26
Drawn	J. Acero Leon	Date	February 26
Checked	A. Fell	Date	February 26
Approved	K. Burrows	Date	February 26
Scale:	1:2,500	Datum:	AOD
Original Size:	A3	Grid:	OS
Suitability Code:	A2	Project Number:	10059280

Suitability Description:
Accepted as Concept Stage

Drawing Number: 10059280-ARC-EBD-ZZ-DR-ZZ-00393
Revision: B

COPYRIGHT: NOT TO BE REPRODUCED WITHOUT THE WRITTEN PERMISSION OF NATIONAL GRID ELECTRICITY TRANSMISSION Plc

Doc Ref: 6.13.A6.F1

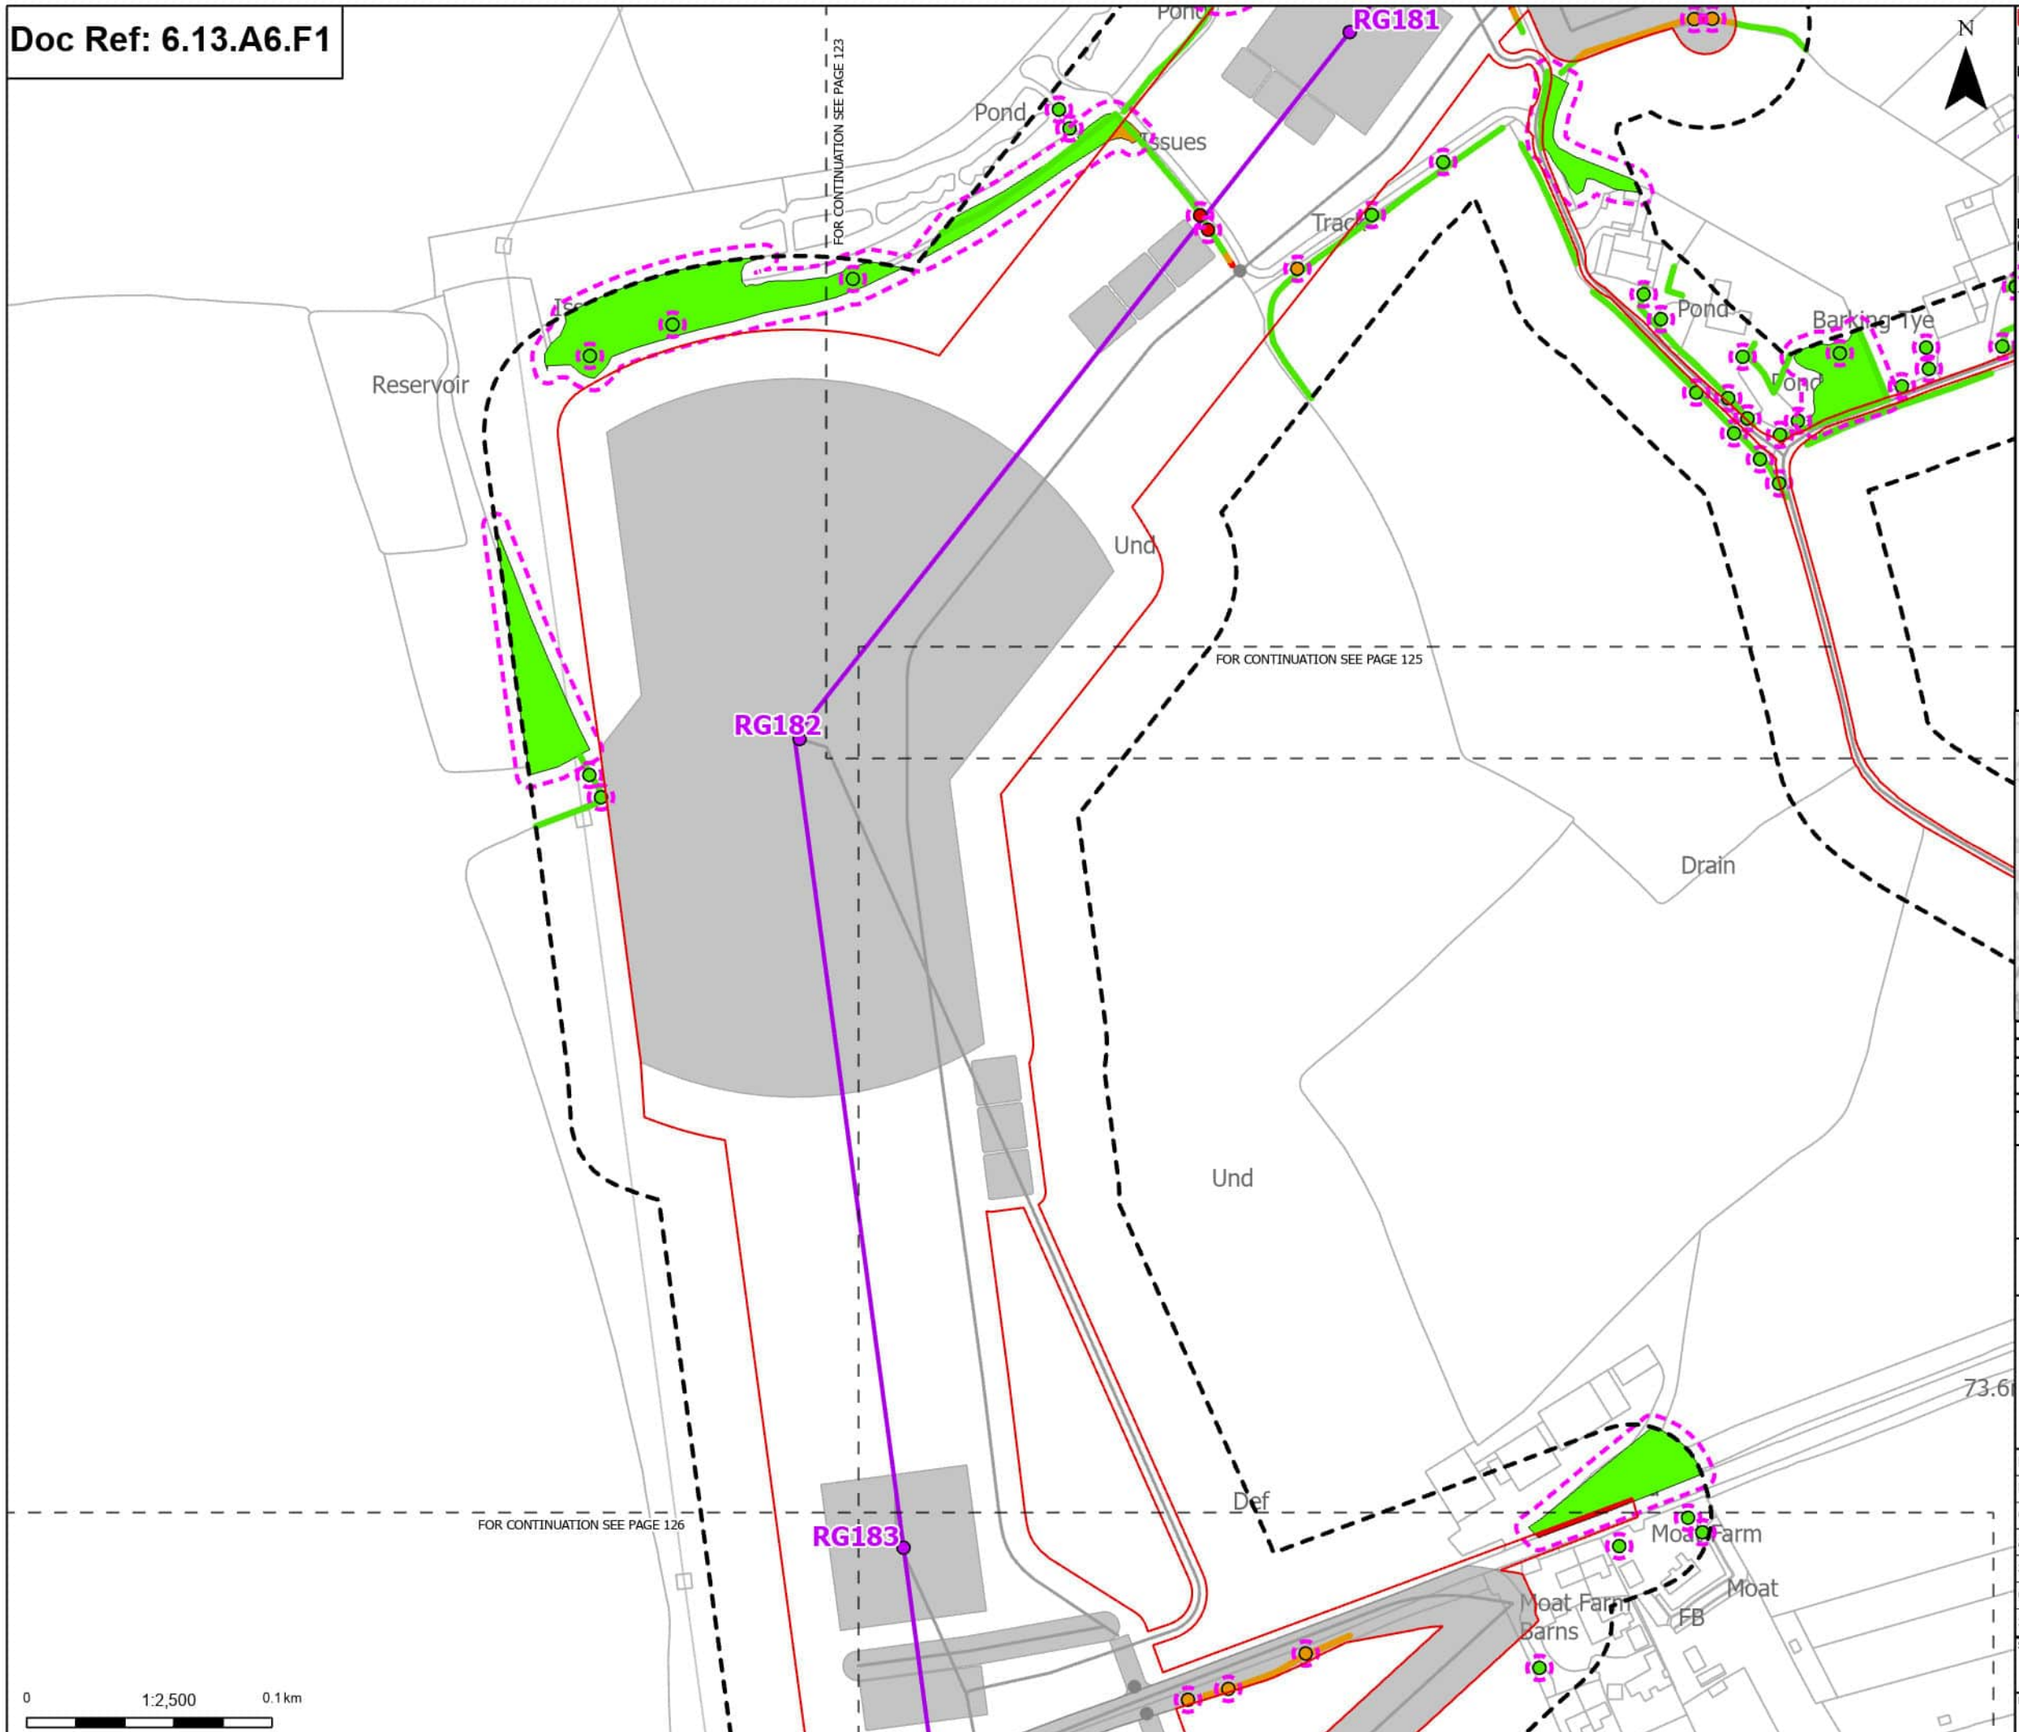

Order Limits
Sheet index cutline

Proposed project design details
Proposed standard lattice pylon location
Proposed overhead line alignment
Other temporary and permanent construction and operational works

Discipline specific constraints
Arboriculture Study Area
Root protection area

Trees - Impact
Removed
Potentially Affected
Unaffected

Hedgerow - Impact
Removed
Potentially Affected
Unaffected

Groups of trees - Impact
Removed
Potentially Affected
Unaffected

Note: The proposed overhead line alignment and proposed underground cable alignment together comprise the alignment. For further details regarding the design, please refer to Figures 4.1 (document reference 6.4.F1) and 4.2 (document reference 6.4.F2).

Notes: Background mapping information has been reproduced from the Ordnance Survey by permission of Ordnance Survey of the Controller of His Majesty's Stationery Office. © Crown copyright and database rights (2025) Licence OS100024241 and AC0000807948; © Crown copyright and database rights 2025 Ordnance Survey AC0000808122, Contains public sector information licensed under the Open Government Licence v3.0, © National Grid UK



Rev	Date	Description	Drawn	Check	Approv
B	Aug 2025	FOR DCO APPLICATION	JAL	AF	KB
A	Aug 2025	FOR DCO APPLICATION	JAL	AF	KB

nationalgrid

PROJECT: Norwich to Tilbury

Planning Inspectorate App Number: EN020027
Regulation 5(2)(a)

Title:

Figure A13.6.1- Landscape and Visual Arboriculture Impacts Plan
Page 124 of 396

Designed	M. Watson	Date	February 26
Drawn	J. Acero Leon	Date	February 26
Checked	A. Fell	Date	February 26
Approved	K. Burrows	Date	February 26
Scale:	1:2,500	Datum:	AOD
Original Size:	A3	Grid:	OS
Suitability Code:	A2	Project Number:	10059280

Suitability Description:
Accepted as Concept Stage

Drawing Number: 10059280-ARC-EBD-ZZ-DR-ZZ-00393
Revision: B

Print Date: 02-11-26 11:53:40

COPYRIGHT: NOT TO BE REPRODUCED WITHOUT THE WRITTEN PERMISSION OF NATIONAL GRID ELECTRICITY TRANSMISSION Plc

Doc Ref: 6.13.A6.F1

FOR CONTINUATION SEE PAGE 123

FOR CONTINUATION SEE PAGE 126

FOR CONTINUATION SEE PAGE 124

Drain

Und

Stone Cottages

70.3m

Tye Barn Pond

Cottage

Micklemas

Tye Farm

Tye Barn House

B 1078

73.6m

Def

Moat Farm

Moat Farm Barns

Moat

FB

RG183

RG184

77.2m

Und

Track

0 1:2,500 0.1 km

Print Date: 02-11-26 11:53:54

N

- Order Limits
- Sheet index cutline

Proposed project design details
- Proposed standard lattice pylon location
- Proposed overhead line alignment
- Other temporary and permanent construction and operational works

Discipline specific constraints
- Arboriculture Study Area
- Root protection area

Trees - Impact
- Removed
- Affected Managed
- Potentially Affected
- Unaffected

Hedgerow - Impact
- Potentially Affected

Groups of trees - Impact
- Removed
- Unaffected

Note: The proposed overhead line alignment and proposed underground cable alignment together comprise the alignment. For further details regarding the design, please refer to Figures 4.1 (document reference 6.4.F1) and 4.2 (document reference 6.4.F2).

Notes: Background mapping information has been reproduced from the Ordnance Survey by permission of Ordnance Survey of the Controller of His Majesty's Stationery Office. © Crown copyright and database rights (2025) Licence OS100024241 and AC0000807948; © Crown copyright and database rights 2025 Ordnance Survey AC0000808122, Contains public sector information licensed under the Open Government Licence v3.0, © National Grid UK



Rev	Date	Description	Drawn	Check	Approv
B	Aug 2025	FOR DCO APPLICATION	JAL	AF	KB
A	Aug 2025	FOR DCO APPLICATION	JAL	AF	KB

nationalgrid

PROJECT: Norwich to Tilbury

Planning Inspectorate App Number: EN020027
Regulation 5(2)(a)

Title:

Figure A13.6.1- Landscape and Visual Arboriculture Impacts Plan
Page 125 of 396

Designed	M. Watson	Date	February 26
Drawn	J. Acero Leon	Date	February 26
Checked	A. Fell	Date	February 26
Approved	K. Burrows	Date	February 26
Scale:	1:2,500	Datum:	AOD
Original Size:	A3	Grid:	OS
Suitability Code:	A2	Project Number:	10059280


Suitability Description: Accepted as Concept Stage

Drawing Number: 10059280-ARC-EBD-ZZ-DR-ZZ-00393

Revision: B

COPYRIGHT: NOT TO BE REPRODUCED WITHOUT THE WRITTEN PERMISSION OF NATIONAL GRID ELECTRICITY TRANSMISSION Plc

Doc Ref: 6.13.A6.F1

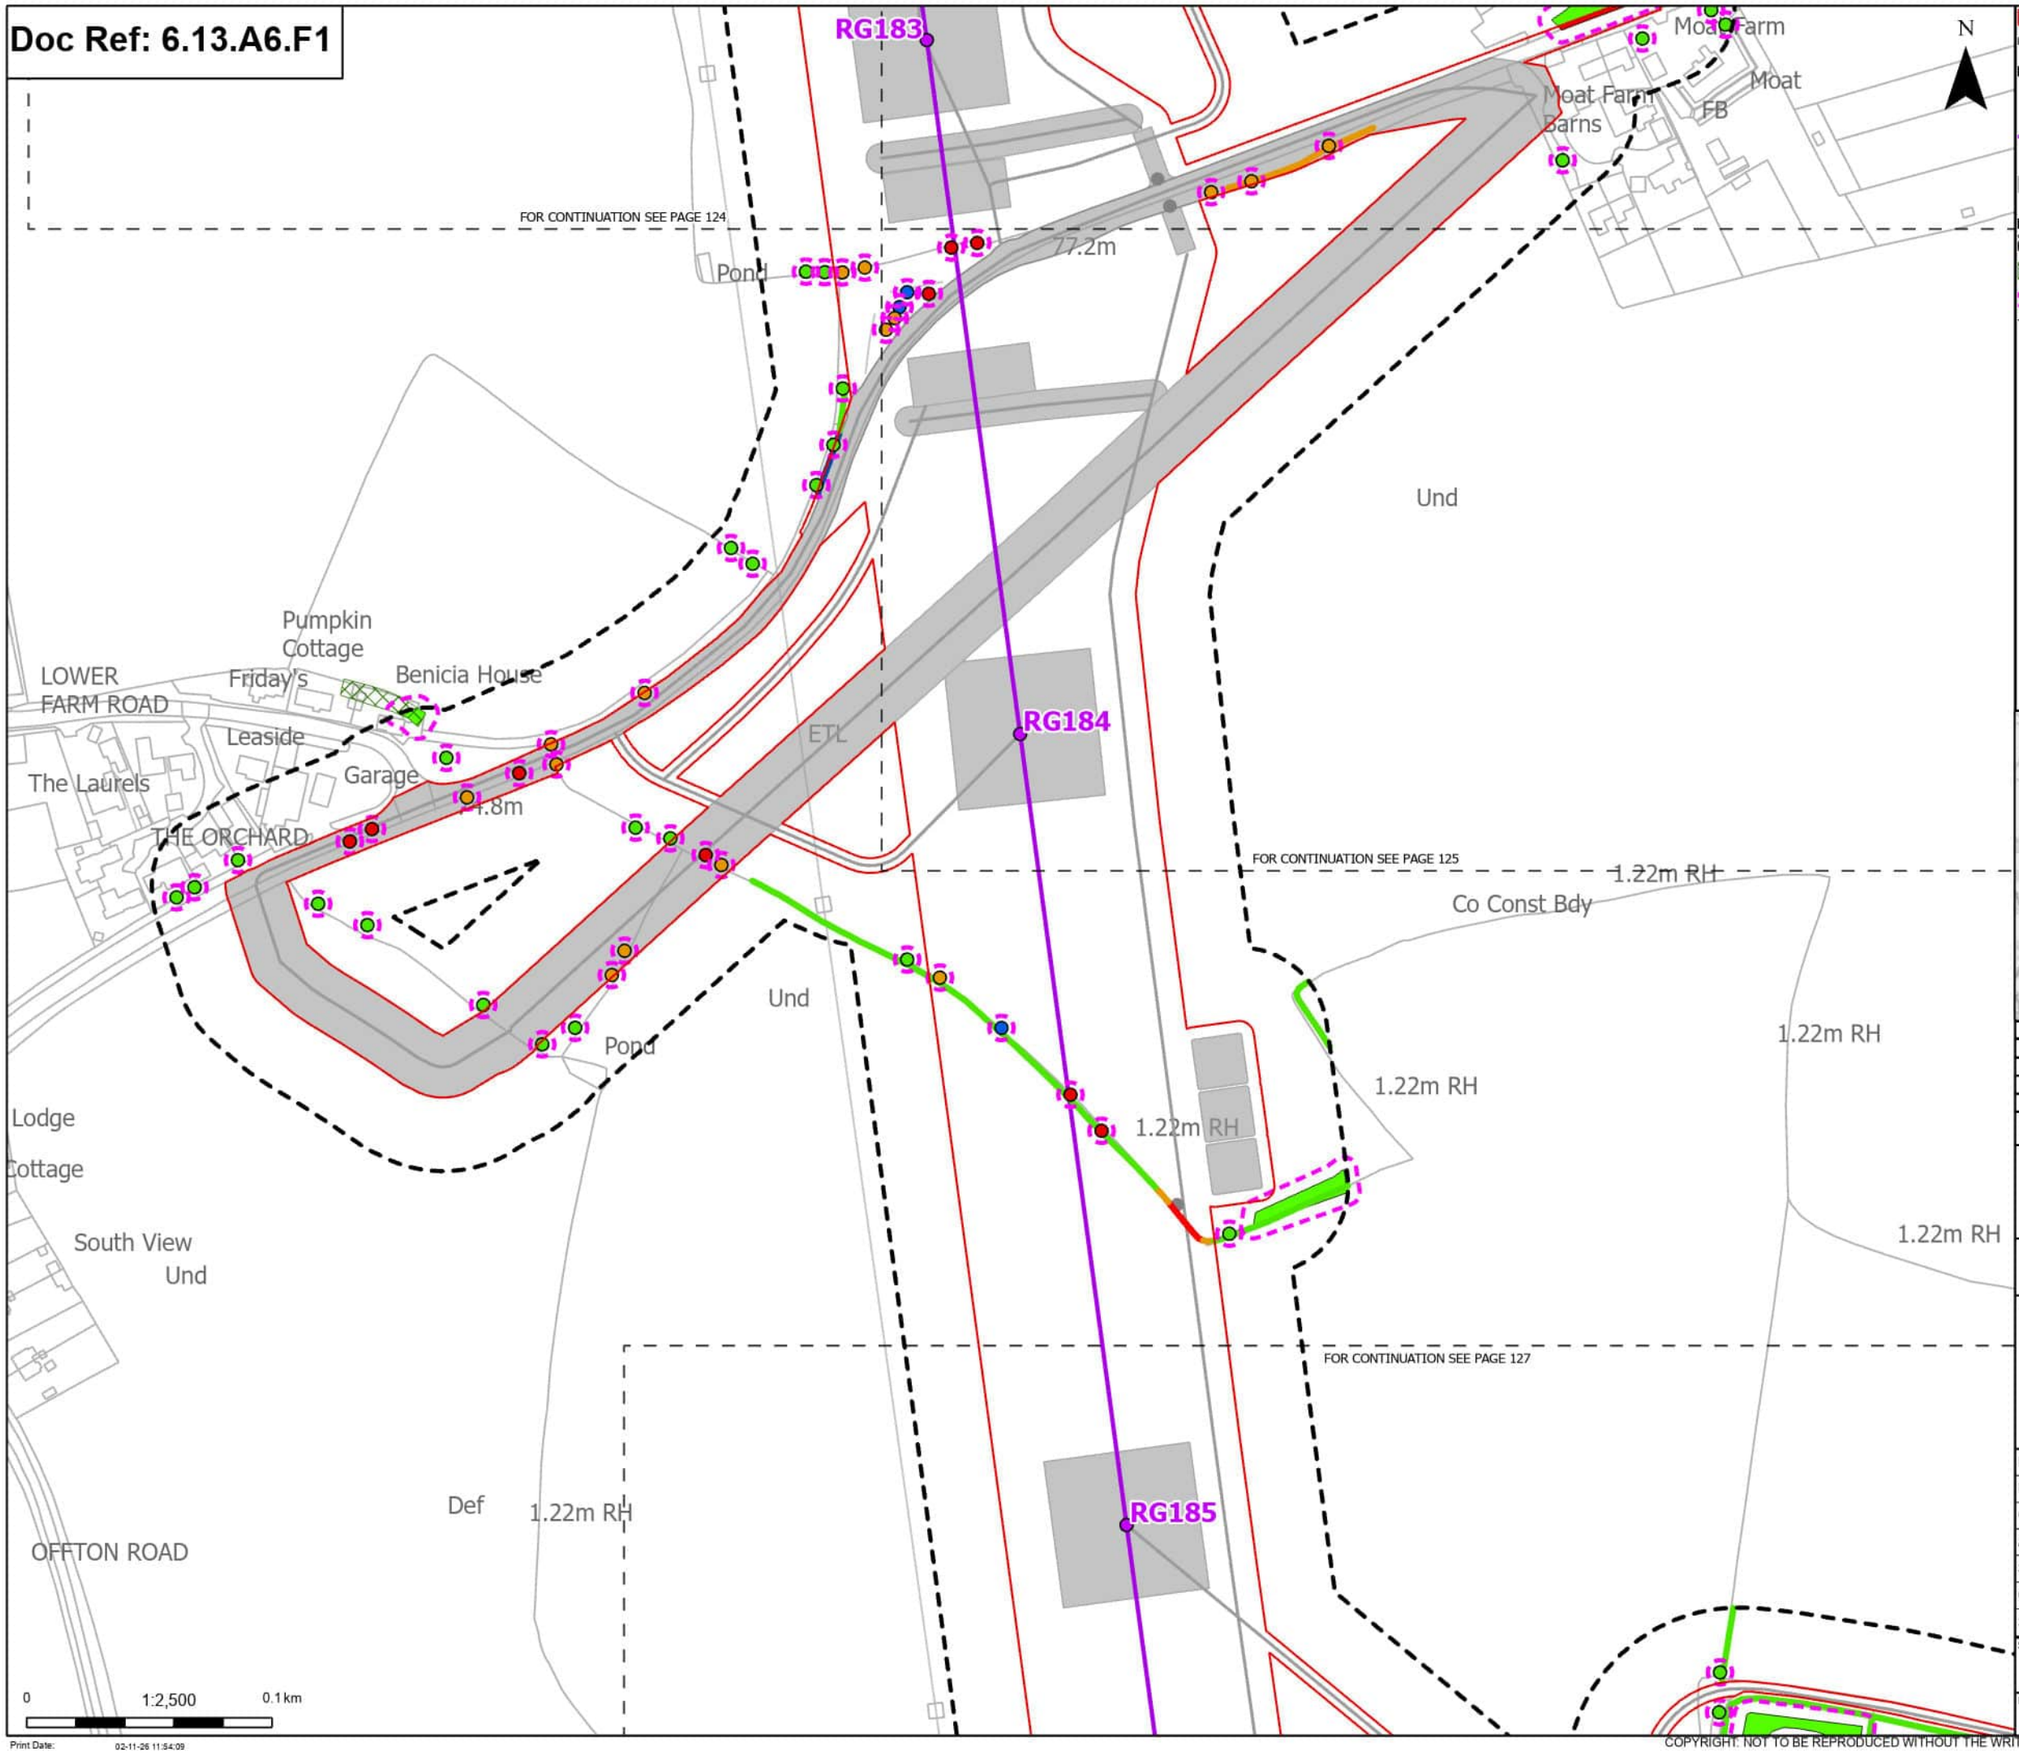

Order Limits
Sheet index cutline

Proposed project design details
- Proposed standard lattice pylon location
- Proposed overhead line alignment
- Other temporary and permanent construction and operational works

Discipline specific constraints
- Arboriculture Study Area
- TPO group of trees
- Root protection area

Trees - Impact
- Removed
- Affected Managed
- Potentially Affected
- Unaffected

Hedgerow - Impact
- Removed
- Affected Managed
- Potentially Affected
- Unaffected

Groups of trees - Impact
- Removed
- Unaffected

Note: The proposed overhead line alignment and proposed underground cable alignment together comprise the alignment. For further details regarding the design, please refer to Figures 4.1 (document reference 6.4.F1) and 4.2 (document reference 6.4.F2).

Notes: Background mapping information has been reproduced from the Ordnance Survey by permission of Ordnance Survey of the Controller of His Majesty's Stationery Office. © Crown copyright and database rights (2025) Licence OS100024241 and AC0000807948; © Crown copyright and database rights 2025 Ordnance Survey AC0000808122, Contains public sector information licensed under the Open Government Licence v3.0, © National Grid UK



Rev	Date	Description	Drawn	Check	Approv
B	Aug 2025	FOR DCO APPLICATION	JAL	AF	KB
A	Aug 2025	FOR DCO APPLICATION	JAL	AF	KB

nationalgrid

PROJECT: Norwich to Tilbury

Planning Inspectorate App Number: EN020027
Regulation 5(2)(a)

Title:

Figure A13.6.1- Landscape and Visual Arboriculture Impacts Plan
Page 126 of 396

Designed	M. Watson	Date	February 26
Drawn	J. Acero Leon	Date	February 26
Checked	A. Fell	Date	February 26
Approved	K. Burrows	Date	February 26
Scale:	1:2,500	Datum:	AOD
Original Size:	A3	Grid:	OS
Suitability Code:	A2	Project Number:	10059280

Suitability Description:
Accepted as Concept Stage

Drawing Number: 10059280-ARC-EBD-ZZ-DR-ZZ-00393
Revision: B

COPYRIGHT: NOT TO BE REPRODUCED WITHOUT THE WRITTEN PERMISSION OF NATIONAL GRID ELECTRICITY TRANSMISSION Plc

Doc Ref: 6.13.A6.F1

RG185

RG186

G140

T380

FOR CONTINUATION SEE PAGE 126

FOR CONTINUATION SEE PAGE 128

FOR CONTINUATION SEE PAGE 135

1.22m RH

Track

Farm

Tye Barn

Und

Co Const Bdy

Def

ON ROAD

CR

71.3m

ETL

Pond

Und

0 1:2,500 0.1km

Print Date: 02-11-26 11:54:25

N

Order Limits

Sheet index cutline

Proposed project design details

Proposed standard lattice pylon location

Proposed overhead line alignment

Other temporary and permanent construction and operational works

Discipline specific constraints

Arboriculture Study Area

Important Hedgerows

Root protection area

Trees - Impact

Removed

Affected Managed

Potentially Affected

Unaffected

Hedgerow - Impact

Removed

Potentially Affected

Unaffected

Groups of trees - Impact

Potentially Affected

Unaffected

Note: The proposed overhead line alignment and proposed underground cable alignment together comprise the alignment. For further details regarding the design, please refer to Figures 4.1 (document reference 6.4.F1) and 4.2 (document reference 6.4.F2).

Notes: Background mapping information has been reproduced from the Ordnance Survey by permission of Ordnance Survey of the Controller of His Majesty's Stationery Office. © Crown copyright and database rights (2025) Licence OS100024241 and AC0000807948; © Crown copyright and database rights 2025 Ordnance Survey AC0000808122, Contains public sector information licensed under the Open Government Licence v3.0, © National Grid UK



Rev	Date	Description	Drawn	Check	Approv
B	Aug 2025	FOR DCO APPLICATION	JAL	AF	KB
A	Aug 2025	FOR DCO APPLICATION	JAL	AF	KB

nationalgrid

PROJECT: Norwich to Tilbury

Planning Inspectorate App Number: EN020027
Regulation 5(2)(a)

Title:

Figure A13.6.1- Landscape and Visual Arboriculture Impacts Plan
Page 127 of 396

Designed	M. Watson	Date	February 26
Drawn	J. Acero Leon	Date	February 26
Checked	A. Fell	Date	February 26
Approved	K. Burrows	Date	February 26
Scale:	1:2,500	Datum:	AOD
Original Size:	A3	Grid:	OS
Suitability Code:	A2	Project Number:	10059280


Suitability Description: Accepted as Concept Stage

Drawing Number: 10059280-ARC-EBD-ZZ-DR-ZZ-00393

Revision: B

COPYRIGHT: NOT TO BE REPRODUCED WITHOUT THE WRITTEN PERMISSION OF NATIONAL GRID ELECTRICITY TRANSMISSION Plc

Doc Ref: 6.13.A6.F1

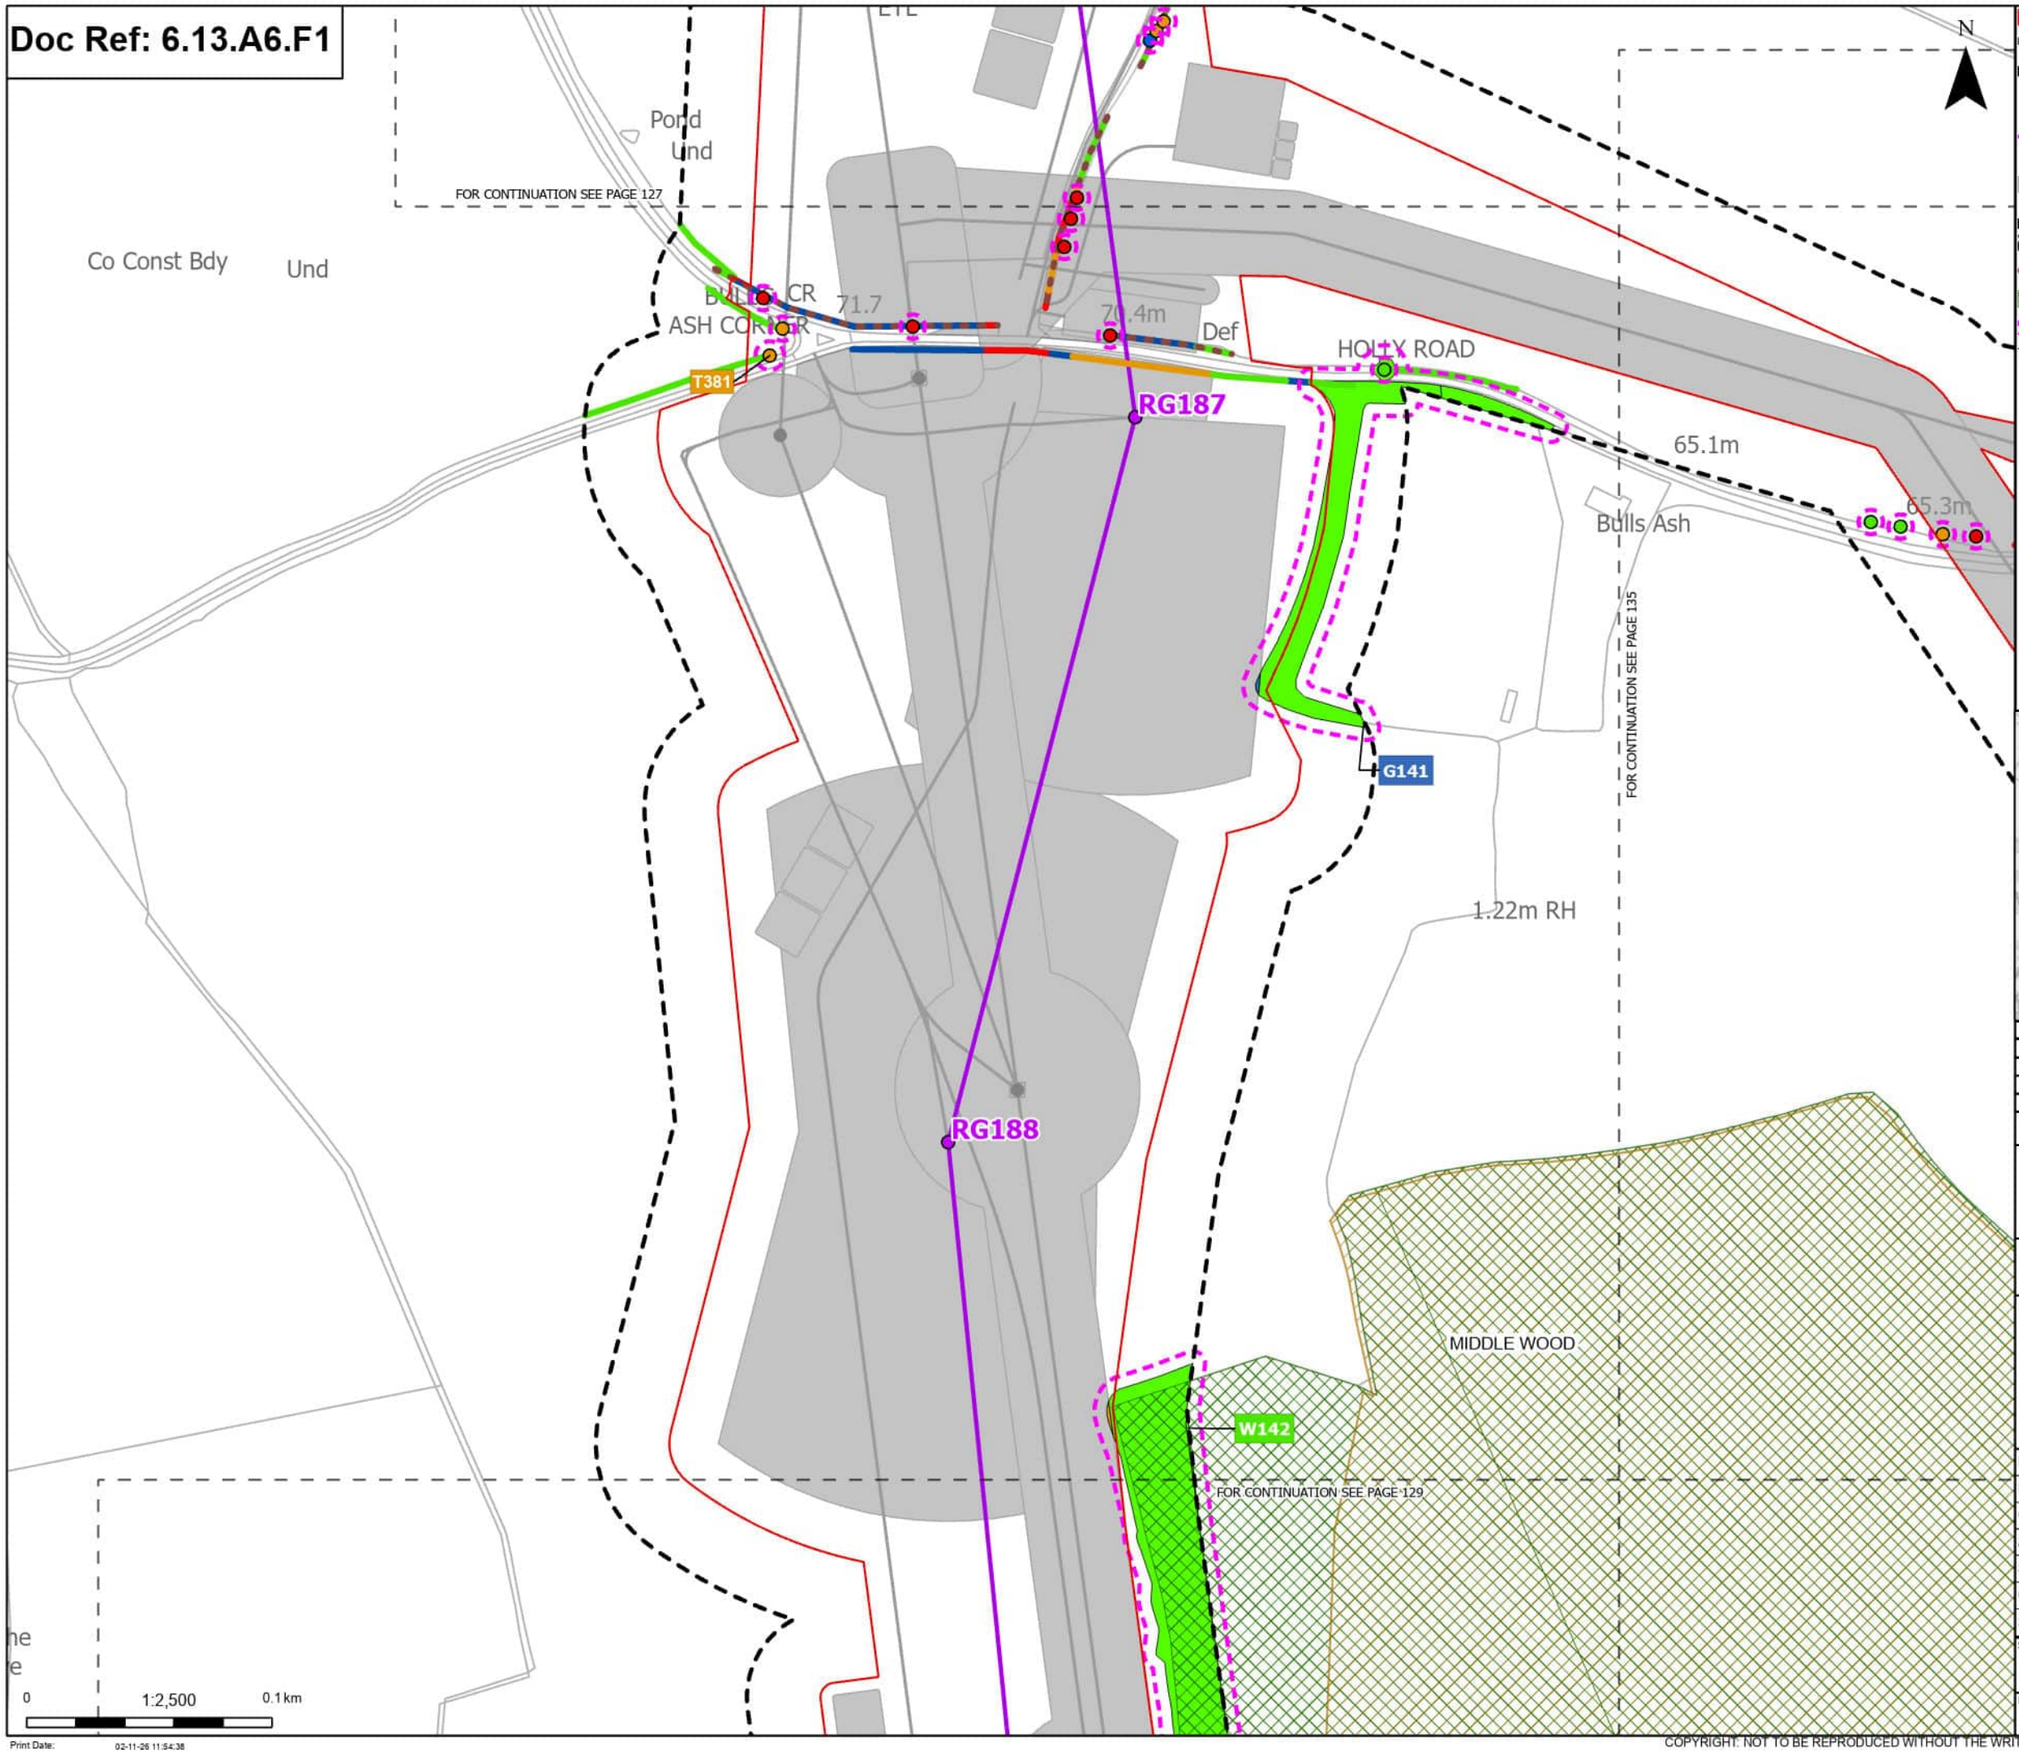

Order Limits
Sheet index cutline

Proposed project design details
Proposed standard lattice pylon location
Proposed overhead line alignment
Other temporary and permanent construction and operational works

Discipline specific constraints
Arboriculture Study Area
Important Hedgerows
TPO group of trees
Root protection area

Trees - Impact
Removed
Affected Managed
Potentially Affected
Unaffected

Ancient Woodland (Natural England)

Hedgerow - Impact
Removed
Affected Managed
Potentially Affected
Unaffected

Groups of trees - Impact
Affected Managed
Potentially Affected
Unaffected

Note: The proposed overhead line alignment and proposed underground cable alignment together comprise the alignment. For further details regarding the design, please refer to Figures 4.1 (document reference 6.4.F1) and 4.2 (document reference 6.4.F2).

Notes: Background mapping information has been reproduced from the Ordnance Survey by permission of Ordnance Survey of the Controller of His Majesty's Stationery Office. © Crown copyright and database rights (2025) Licence OS100024241 and AC0000807948; © Crown copyright and database rights 2025 Ordnance Survey AC0000808122, Contains public sector information licensed under the Open Government Licence v3.0, © National Grid UK



Rev	Date	Description	Drawn	Check	Approv
B	Aug 2025	FOR DCO APPLICATION	JAL	AF	KB
A	Aug 2025	FOR DCO APPLICATION	JAL	AF	KB

nationalgrid

PROJECT: Norwich to Tilbury

Planning Inspectorate App Number: EN020027
Regulation 5(2)(a)

Title:

Figure A13.6.1- Landscape and Visual Arboriculture Impacts Plan
Page 128 of 396


Designed	M. Watson	Date	February 26
Drawn	J. Acero Leon	Date	February 26
Checked	A. Fell	Date	February 26
Approved	K. Burrows	Date	February 26
Scale:	1:2,500	Datum:	AOD
Original Size:	A3	Grid:	OS
Suitability Code:	A2	Project Number:	10059280

Suitability Description:
Accepted as Concept Stage

Drawing Number: 10059280-ARC-EBD-ZZ-DR-ZZ-00393
Revision: B

COPYRIGHT: NOT TO BE REPRODUCED WITHOUT THE WRITTEN PERMISSION OF NATIONAL GRID ELECTRICITY TRANSMISSION Plc

Doc Ref: 6.13.A6.F1

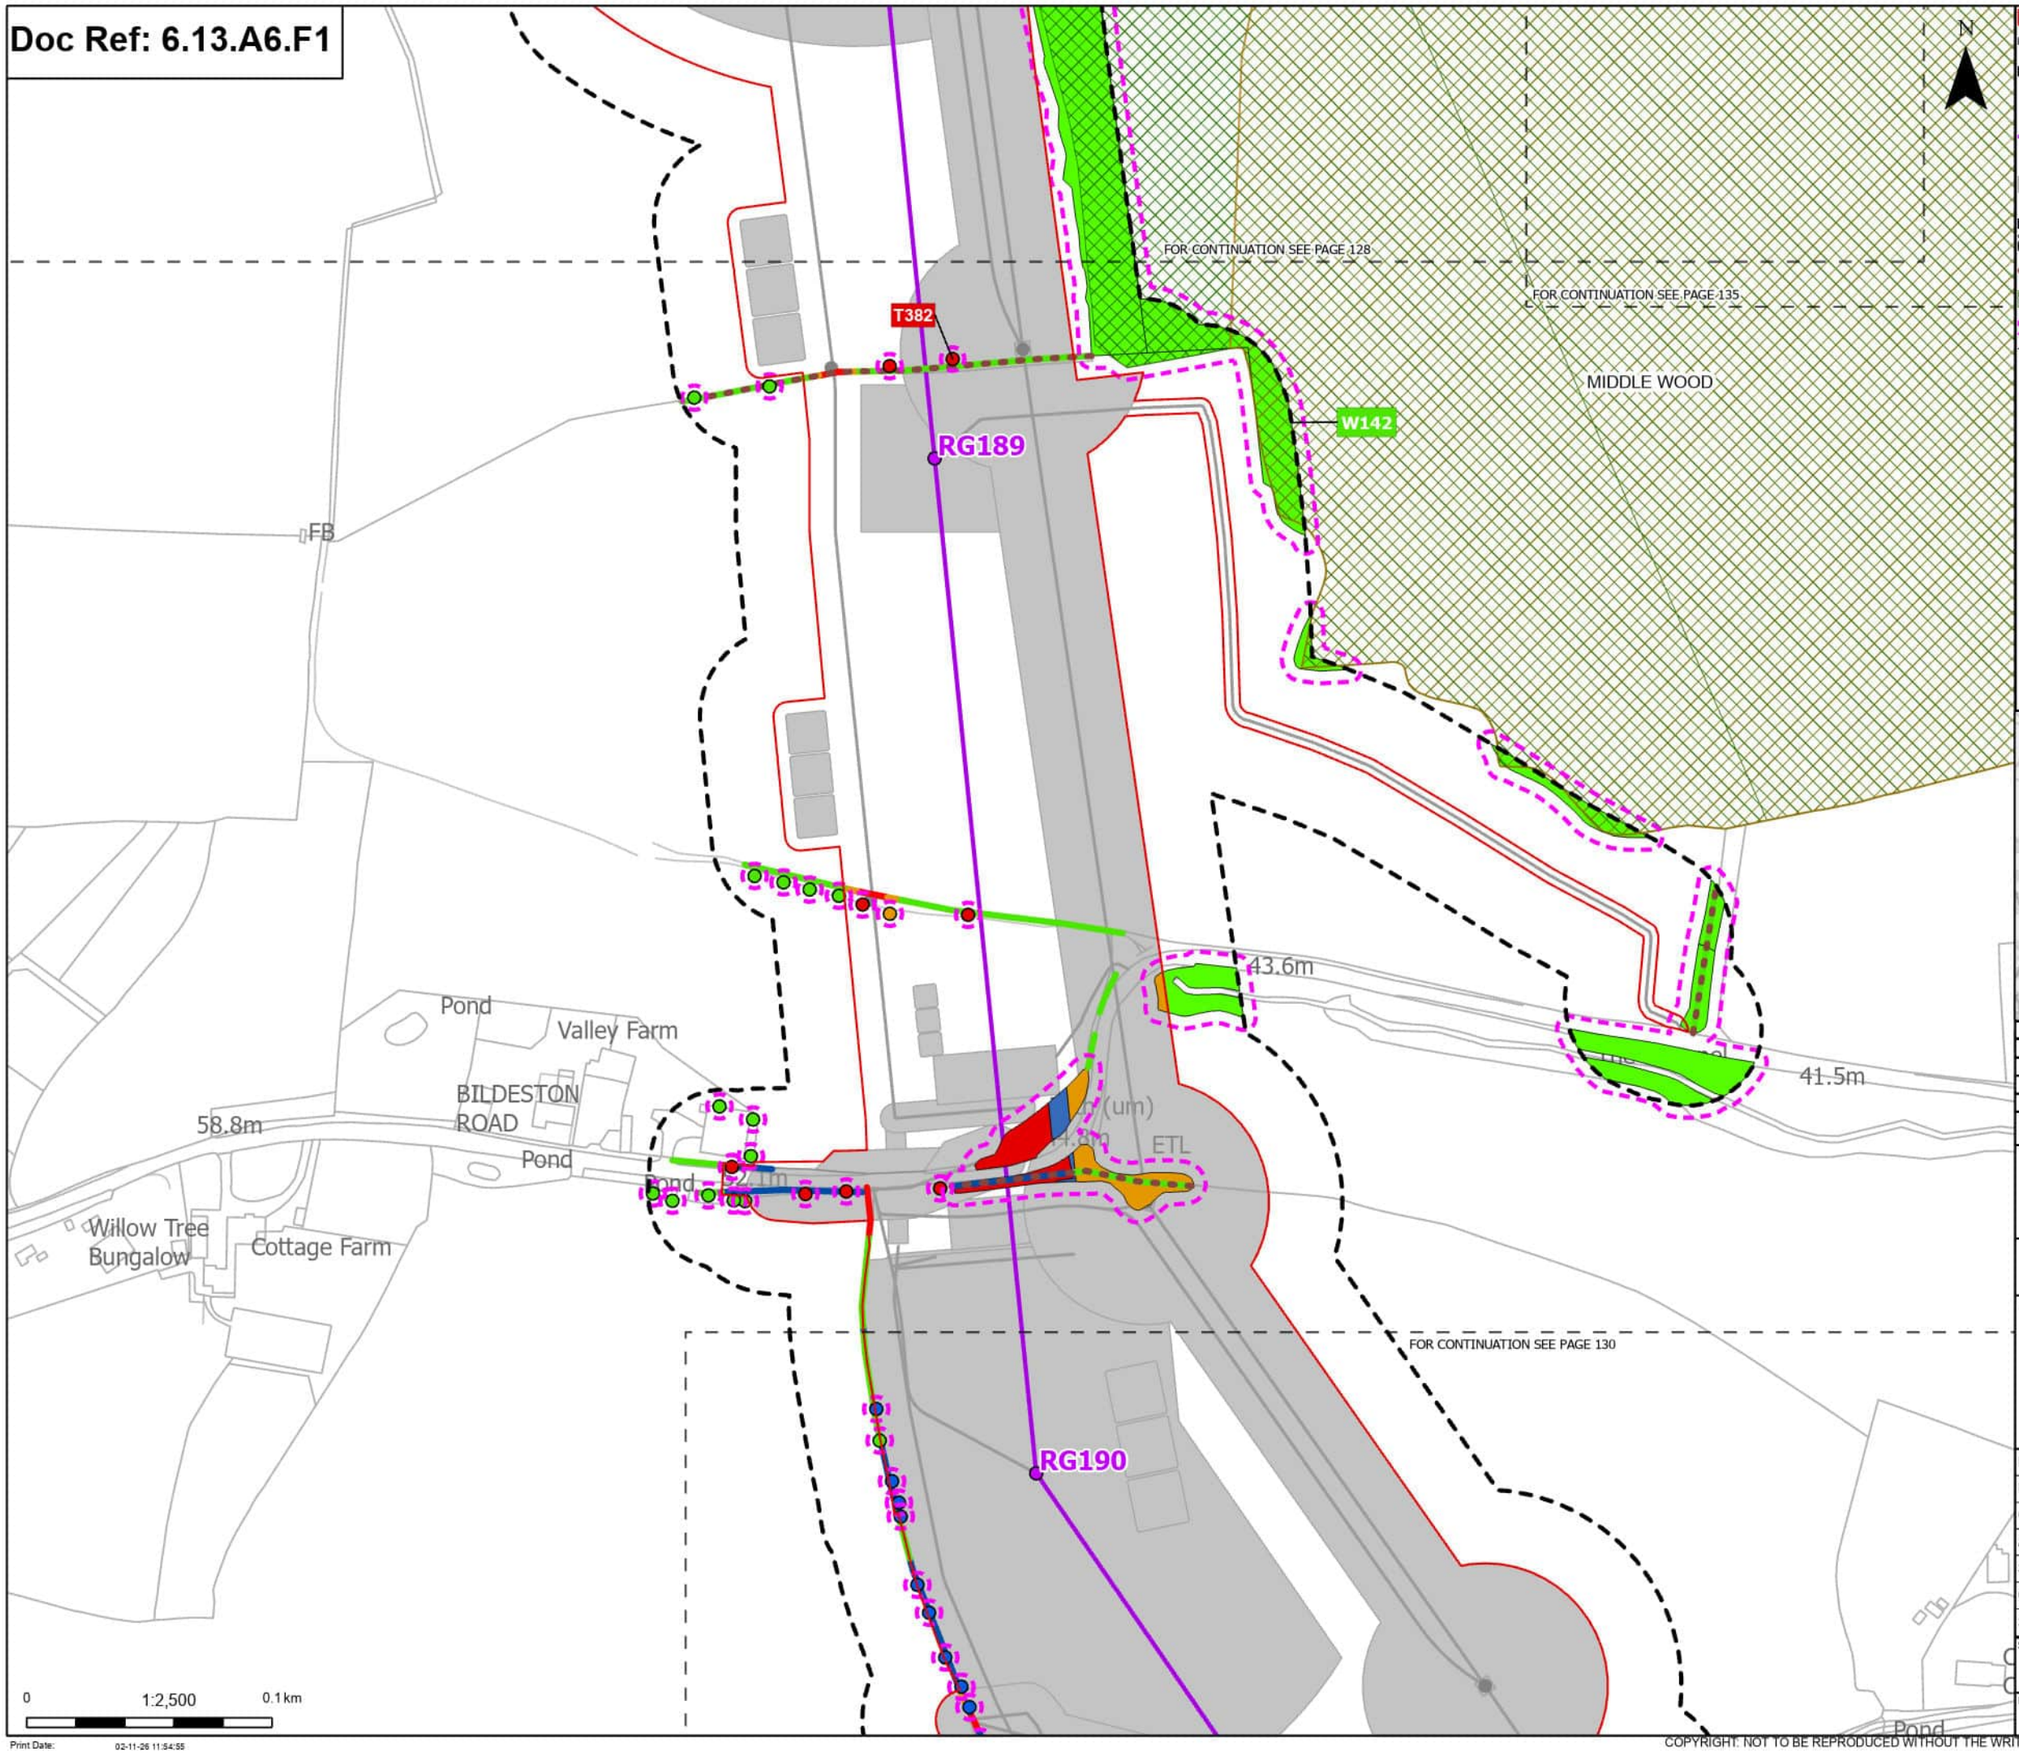

Order Limits
Sheet index cutline

Proposed project design details
Proposed standard lattice pylon location
Proposed overhead line alignment
Other temporary and permanent construction and operational works

Discipline specific constraints
Arboriculture Study Area
Important Hedgerows
TPO group of trees
Root protection area

Trees - Impact
Removed
Affected Managed
Potentially Affected
Unaffected

Ancient Woodland (Natural England)

Hedgerow - Impact
Removed
Affected Managed
Potentially Affected
Unaffected

Groups of trees - Impact
Removed
Affected Managed
Potentially Affected
Unaffected

Note: The proposed overhead line alignment and proposed underground cable alignment together comprise the alignment. For further details regarding the design, please refer to Figures 4.1 (document reference 6.4.F1) and 4.2 (document reference 6.4.F2).

Notes: Background mapping information has been reproduced from the Ordnance Survey by permission of Ordnance Survey of the Controller of His Majesty's Stationery Office. © Crown copyright and database rights (2025) Licence OS100024241 and AC0000807948; © Crown copyright and database rights 2025 Ordnance Survey AC0000808122, Contains public sector information licensed under the Open Government Licence v3.0, © National Grid UK



Rev	Date	Description	Drawn	Check	Approv
B	Aug 2025	FOR DCO APPLICATION	JAL	AF	KB
A	Aug 2025	FOR DCO APPLICATION	JAL	AF	KB

nationalgrid

PROJECT: Norwich to Tilbury

Planning Inspectorate App Number: EN020027
Regulation 5(2)(a)

Title:

Figure A13.6.1- Landscape and Visual Arboriculture Impacts Plan
Page 129 of 396

Designed	M. Watson	Date	February 26
Drawn	J. Acero Leon	Date	February 26
Checked	A. Fell	Date	February 26
Approved	K. Burrows	Date	February 26
Scale:	1:2,500	Datum:	AOD
Original Size:	A3	Grid:	OS
Suitability Code:	A2	Project Number:	10059280

Suitability Description:
Accepted as Concept Stage

Drawing Number: 10059280-ARC-EBD-ZZ-DR-ZZ-00393
Revision: B

Print Date: 02-11-26 11:54:55

COPYRIGHT. NOT TO BE REPRODUCED WITHOUT THE WRITTEN PERMISSION OF NATIONAL GRID ELECTRICITY TRANSMISSION Plc

Doc Ref: 6.13.A6.F1

RG190

RG191

RG192

Pond

Pond

Castle Cottage

52.1m

CASTLE F

Castle Cottage

FOR CONTINUATION SEE PAGE 129

FOR CONTINUATION SEE PAGE 136

FOR CONTINUATION SEE PAGE 131

FOR CONTINUATION SEE PAGE 133

ETL

0 1:2,500 0.1 km

Print Date: 02-11-26 11:55:11

N

Order Limits

Sheet index cutline

Proposed project design details

Proposed standard lattice pylon location

Proposed overhead line alignment

Other temporary and permanent construction and operational works

Discipline specific constraints

Arboriculture Study Area

Important Hedgerows

Root protection area

Trees - Impact

Removed

Affected Managed

Potentially Affected

Unaffected

Hedgerow - Impact

Removed

Affected Managed

Potentially Affected

Unaffected

Groups of trees - Impact

Removed

Affected Managed

Potentially Affected

Unaffected

Note: The proposed overhead line alignment and proposed underground cable alignment together comprise the alignment. For further details regarding the design, please refer to Figures 4.1 (document reference 6.4.F1) and 4.2 (document reference 6.4.F2).

Notes: Background mapping information has been reproduced from the Ordnance Survey by permission of Ordnance Survey of the Controller of His Majesty's Stationery Office. © Crown copyright and database rights (2025) Licence OS100024241 and AC0000807948; © Crown copyright and database rights 2025 Ordnance Survey AC0000808122, Contains public sector information licensed under the Open Government Licence v3.0, © National Grid UK



Rev	Date	Description	Drawn	Check	Approv
B	Aug 2025	FOR DCO APPLICATION	JAL	AF	KB
A	Aug 2025	FOR DCO APPLICATION	JAL	AF	KB

nationalgrid

PROJECT: Norwich to Tilbury

Planning Inspectorate App Number: EN020027
Regulation 5(2)(a)

Title:

Figure A13.6.1- Landscape and Visual Arboriculture Impacts Plan
Page 130 of 396

Designed	M. Watson	Date	February 26
Drawn	J. Acero Leon	Date	February 26
Checked	A. Fell	Date	February 26
Approved	K. Burrows	Date	February 26
Scale:	1:2,500	Datum:	AOD
Original Size:	A3	Grid:	OS
Suitability Code:	A2	Project Number:	10059280

Suitability Description:

Accepted as Concept Stage

Drawing Number: 10059280-ARC-EBD-ZZ-DR-ZZ-00393

Revision: B

COPYRIGHT: NOT TO BE REPRODUCED WITHOUT THE WRITTEN PERMISSION OF NATIONAL GRID ELECTRICITY TRANSMISSION Plc

Doc Ref: 6.13.A6.F1

RG191

RG192

RG193

RG194

T384

T385

ETL

Moat

FB

Pond

Track

Court Farm

Court

Def

Und

Drain

1.22m RH
Ward Bdy

FOR CONTINUATION SEE PAGE 130

FOR CONTINUATION SEE PAGE 132

FOR CONTINUATION SEE PAGE 133

FOR CONTINUATION SEE PAGE 134

N

0 1:2,500 0.1 km

Print Date: 02-11-26 11:55:26

Order Limits
Sheet index cutline
Project section line

Proposed project design details
Proposed standard lattice pylon location
Proposed overhead line alignment
Other temporary and permanent construction and operational works

Discipline specific constraints
Arboriculture Study Area
Important Hedgerows
Root protection area

Trees - Impact
Removed
Affected Managed
Potentially Affected
Unaffected

Hedgerow - Impact
Removed
Potentially Affected
Unaffected

Groups of trees - Impact
Removed
Affected Managed
Potentially Affected
Unaffected

Note: The proposed overhead line alignment and proposed underground cable alignment together comprise the alignment. For further details regarding the design, please refer to Figures 4.1 (document reference 6.4.F1) and 4.2 (document reference 6.4.F2).

Notes: Background mapping information has been reproduced from the Ordnance Survey by permission of Ordnance Survey of the Controller of His Majesty's Stationery Office. © Crown copyright and database rights (2025) Licence OS100024241 and AC0000807948; © Crown copyright and database rights 2025 Ordnance Survey AC0000808122, Contains public sector information licensed under the Open Government Licence v3.0, © National Grid UK



Rev	Date	Description	Drawn	Check	Approv
B	Aug 2025	FOR DCO APPLICATION	JAL	AF	KB
A	Aug 2025	FOR DCO APPLICATION	JAL	AF	KB

nationalgrid

PROJECT: Norwich to Tilbury

Planning Inspectorate App Number: EN020027
Regulation 5(2)(a)

Title:

Figure A13.6.1- Landscape and Visual Arboriculture Impacts Plan
Page 131 of 396

Designed	M. Watson	Date	February 26
Drawn	J. Acero Leon	Date	February 26
Checked	A. Fell	Date	February 26
Approved	K. Burrows	Date	February 26
Scale:	1:2,500	Datum:	AOD
Original Size:	A3	Grid:	OS
Suitability Code:	A2	Project Number:	10059280


Suitability Description:
Accepted as Concept Stage

Drawing Number: 10059280-ARC-EBD-ZZ-DR-ZZ-00393

Revision: B

COPYRIGHT: NOT TO BE REPRODUCED WITHOUT THE WRITTEN PERMISSION OF NATIONAL GRID ELECTRICITY TRANSMISSION Plc

Doc Ref: 6.13.A6.F1

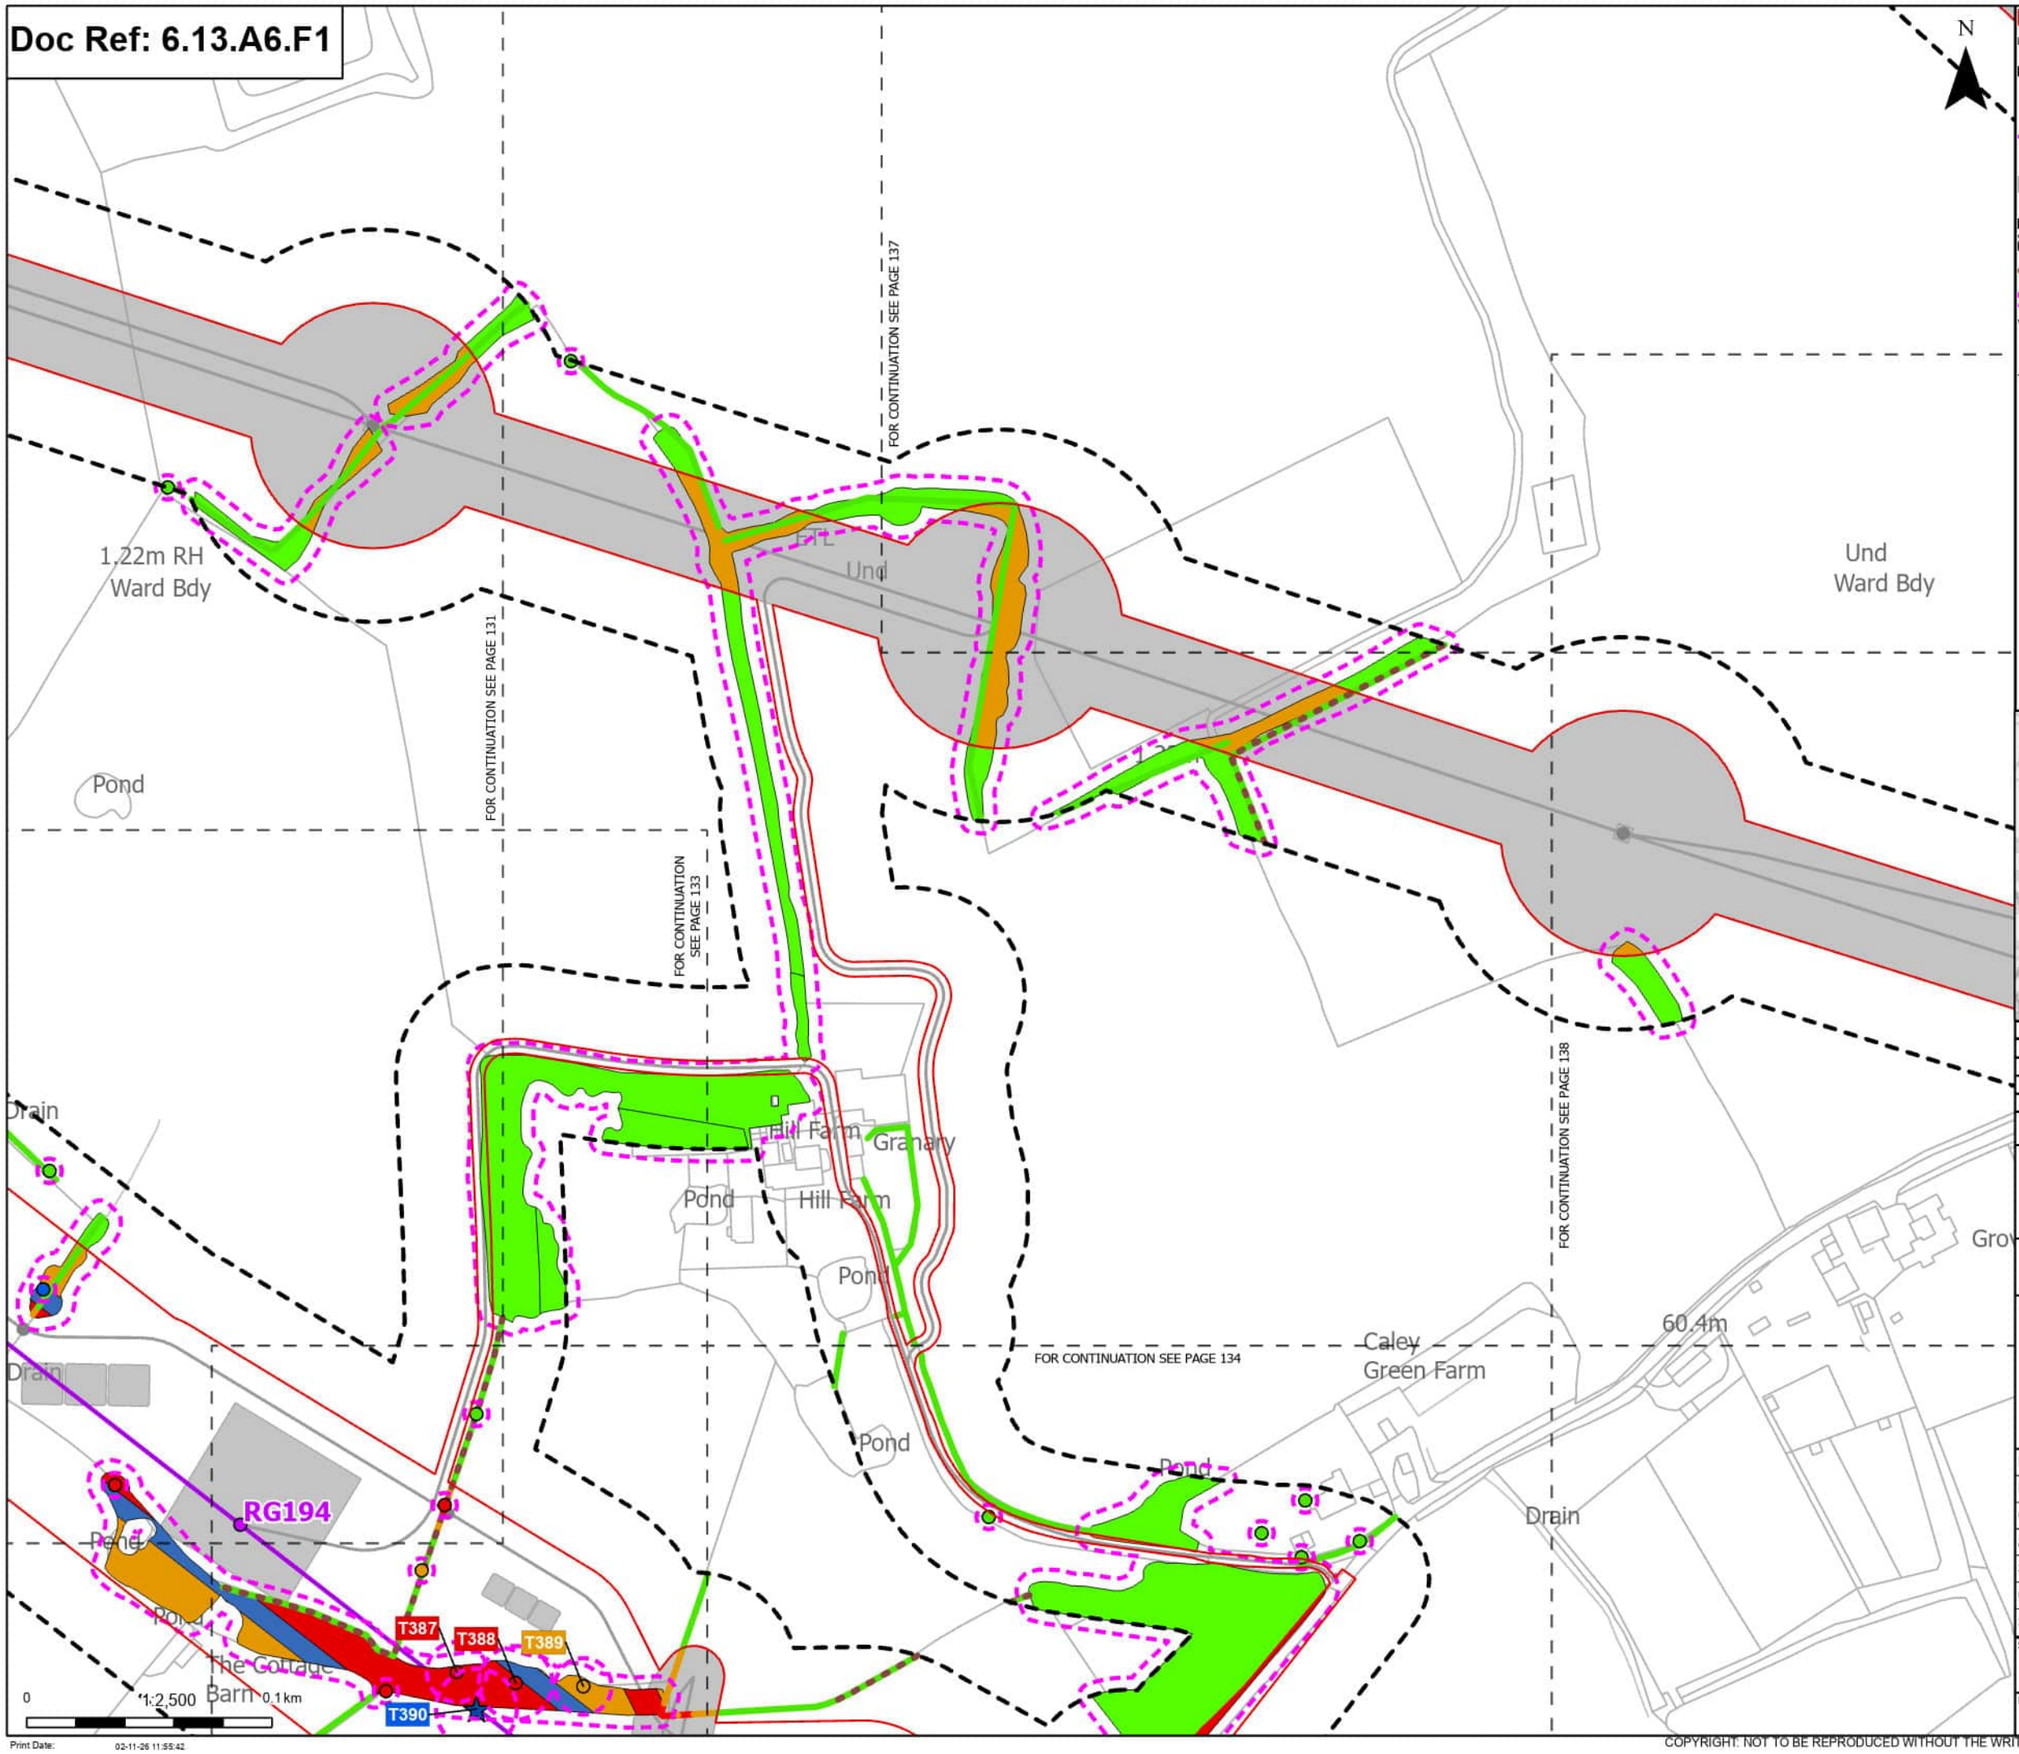

Order Limits
Sheet index cutline

Proposed project design details
- Proposed standard lattice pylon location
- Proposed overhead line alignment
- Other temporary and permanent construction and operational works

Discipline specific constraints
- Arboriculture Study Area
- Important Hedgerows
- Root protection area

Veteran Trees - Impact
- Affected Managed

Trees - Impact
- Removed
- Affected Managed
- Potentially Affected
- Unaffected

Hedgerow - Impact
- Removed
- Potentially Affected
- Unaffected

Groups of trees - Impact
- Removed
- Affected Managed
- Potentially Affected
- Unaffected

Note: The proposed overhead line alignment and proposed underground cable alignment together comprise the alignment. For further details regarding the design, please refer to Figures 4.1 (document reference 6.4.F1) and 4.2 (document reference 6.4.F2).

Notes: Background mapping information has been reproduced from the Ordnance Survey by permission of Ordnance Survey of the Controller of His Majesty's Stationery Office. © Crown copyright and database rights (2025) Licence OS100024241 and AC0000807948; © Crown copyright and database rights 2025 Ordnance Survey AC0000808122, Contains public sector information licensed under the Open Government Licence v3.0, © National Grid UK



Rev	Date	Description	Drawn	Check	Approv
B	Aug 2025	FOR DCO APPLICATION	JAL	AF	KB
A	Aug 2025	FOR DCO APPLICATION	JAL	AF	KB

nationalgrid

PROJECT: Norwich to Tilbury

Planning Inspectorate App Number: EN020027
Regulation 5(2)(a)

Title:

Figure A13.6.1- Landscape and Visual Arboriculture Impacts Plan
Page 132 of 396

Designed	M. Watson	Date	February 26
Drawn	J. Acero Leon	Date	February 26
Checked	A. Fell	Date	February 26
Approved	K. Burrows	Date	February 26
Scale:	1:2,500	Datum:	AOD
Original Size:	A3	Grid:	OS
Suitability Code:	A2	Project Number:	10059280


Suitability Description:
Accepted as Concept Stage

Drawing Number: 10059280-ARC-EBD-ZZ-DR-ZZ-00393
Revision: B

Print Date: 02-11-26 11:55:42

COPYRIGHT: NOT TO BE REPRODUCED WITHOUT THE WRITTEN PERMISSION OF NATIONAL GRID ELECTRICITY TRANSMISSION Plc

Doc Ref: 6.13.A6.F1

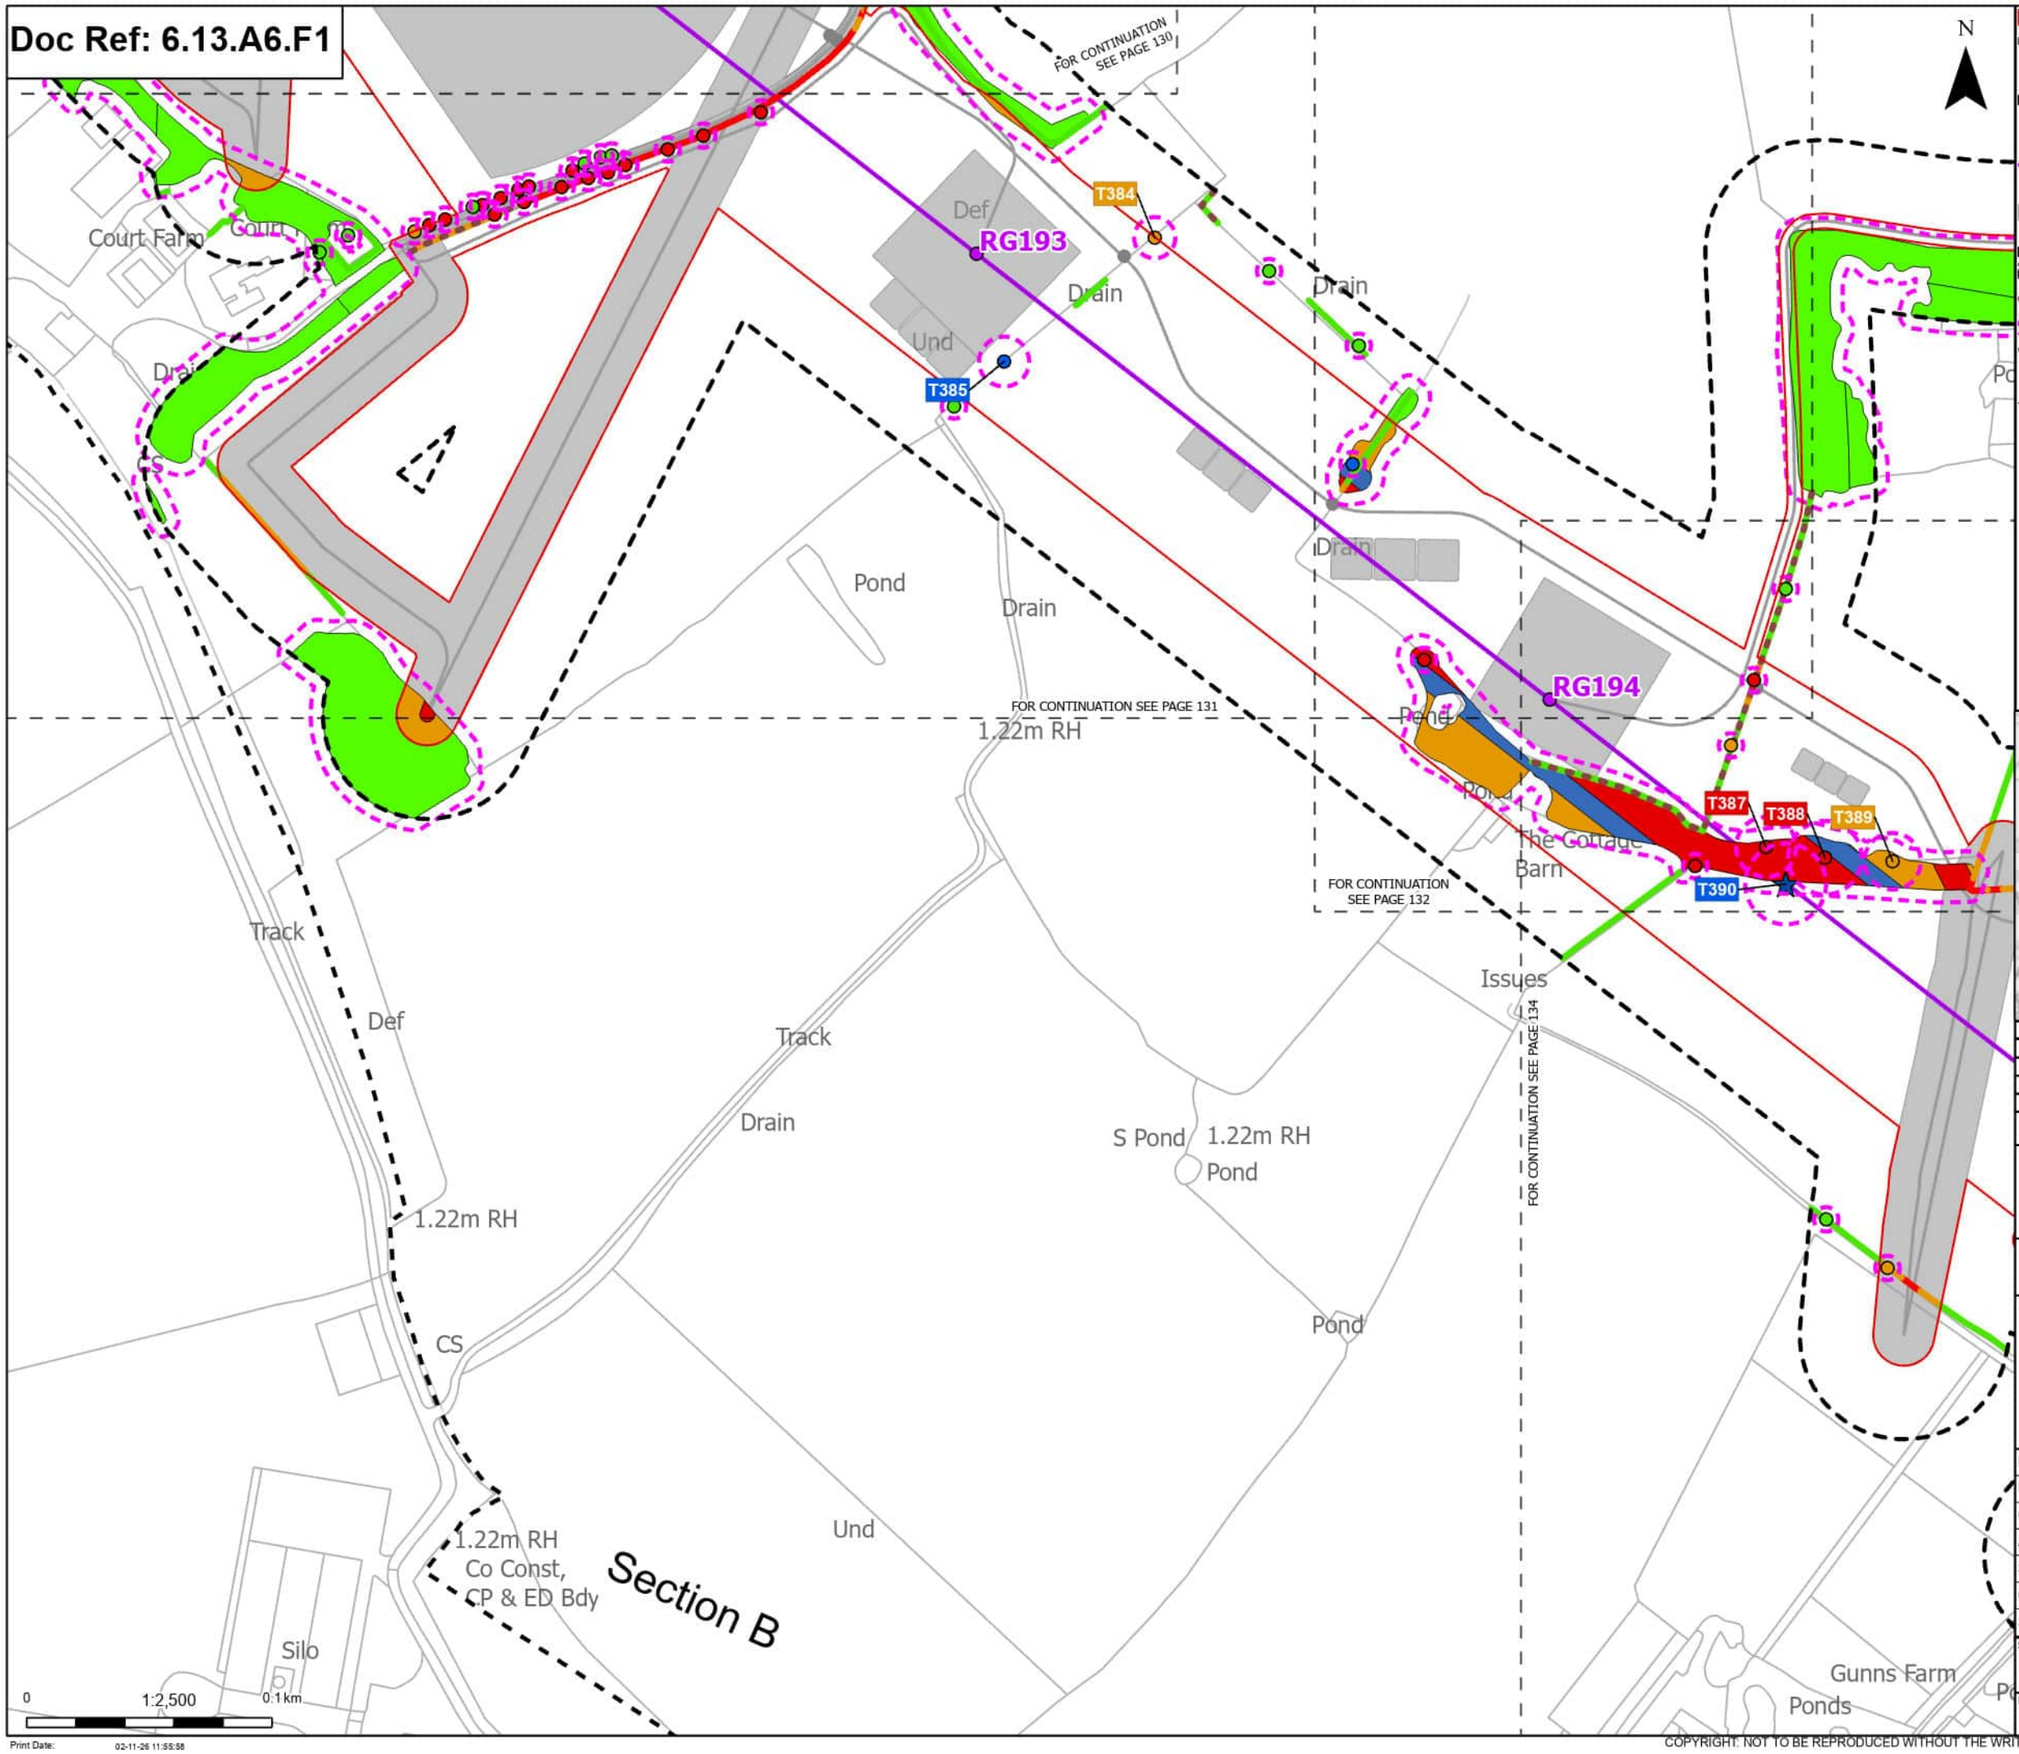

Order Limits
Sheet index cutline
Project section line

Proposed project design details
Proposed standard lattice pylon location
Proposed overhead line alignment
Other temporary and permanent construction and operational works

Discipline specific constraints
Arboriculture Study Area
Important Hedgerows
Root protection area

Veteran Trees - Impact
Affected Managed

Trees - Impact
Removed
Affected Managed

Potentially Affected
Unaffected

Hedgerow - Impact
Removed
Potentially Affected
Unaffected

Groups of trees - Impact
Removed
Affected Managed
Potentially Affected
Unaffected

Note: The proposed overhead line alignment and proposed underground cable alignment together comprise the alignment. For further details regarding the design, please refer to Figures 4.1 (document reference 6.4.F1) and 4.2 (document reference 6.4.F2).

Notes: Background mapping information has been reproduced from the Ordnance Survey by permission of Ordnance Survey of the Controller of His Majesty's Stationery Office. © Crown copyright and database rights (2025) Licence OS100024241 and AC0000807948; © Crown copyright and database rights 2025 Ordnance Survey AC0000808122, Contains public sector information licensed under the Open Government Licence v3.0, © National Grid UK



Rev	Date	Description	Drawn	Check	Approv
B	Aug 2025	FOR DCO APPLICATION	JAL	AF	KB
A	Aug 2025	FOR DCO APPLICATION	JAL	AF	KB

nationalgrid

PROJECT: Norwich to Tilbury

Planning Inspectorate App Number: EN020027
Regulation 5(2)(a)

Title:

Figure A13.6.1- Landscape and Visual Arboriculture Impacts Plan
Page 133 of 396

Designed	M. Watson	Date	February 26
Drawn	J. Acero Leon	Date	February 26
Checked	A. Fell	Date	February 26
Approved	K. Burrows	Date	February 26
Scale:	1:2,500	Datum:	AOD
Original Size:	A3	Grid:	OS
Suitability Code:	A2	Project Number:	10059280


Suitability Description:
Accepted as Concept Stage

Drawing Number: 10059280-ARC-EBD-ZZ-DR-ZZ-00393
Revision: B

Print Date: 02-11-26 11:55:58

COPYRIGHT: NOT TO BE REPRODUCED WITHOUT THE WRITTEN PERMISSION OF NATIONAL GRID ELECTRICITY TRANSMISSION Plc

Doc Ref: 6.13.A6.F1

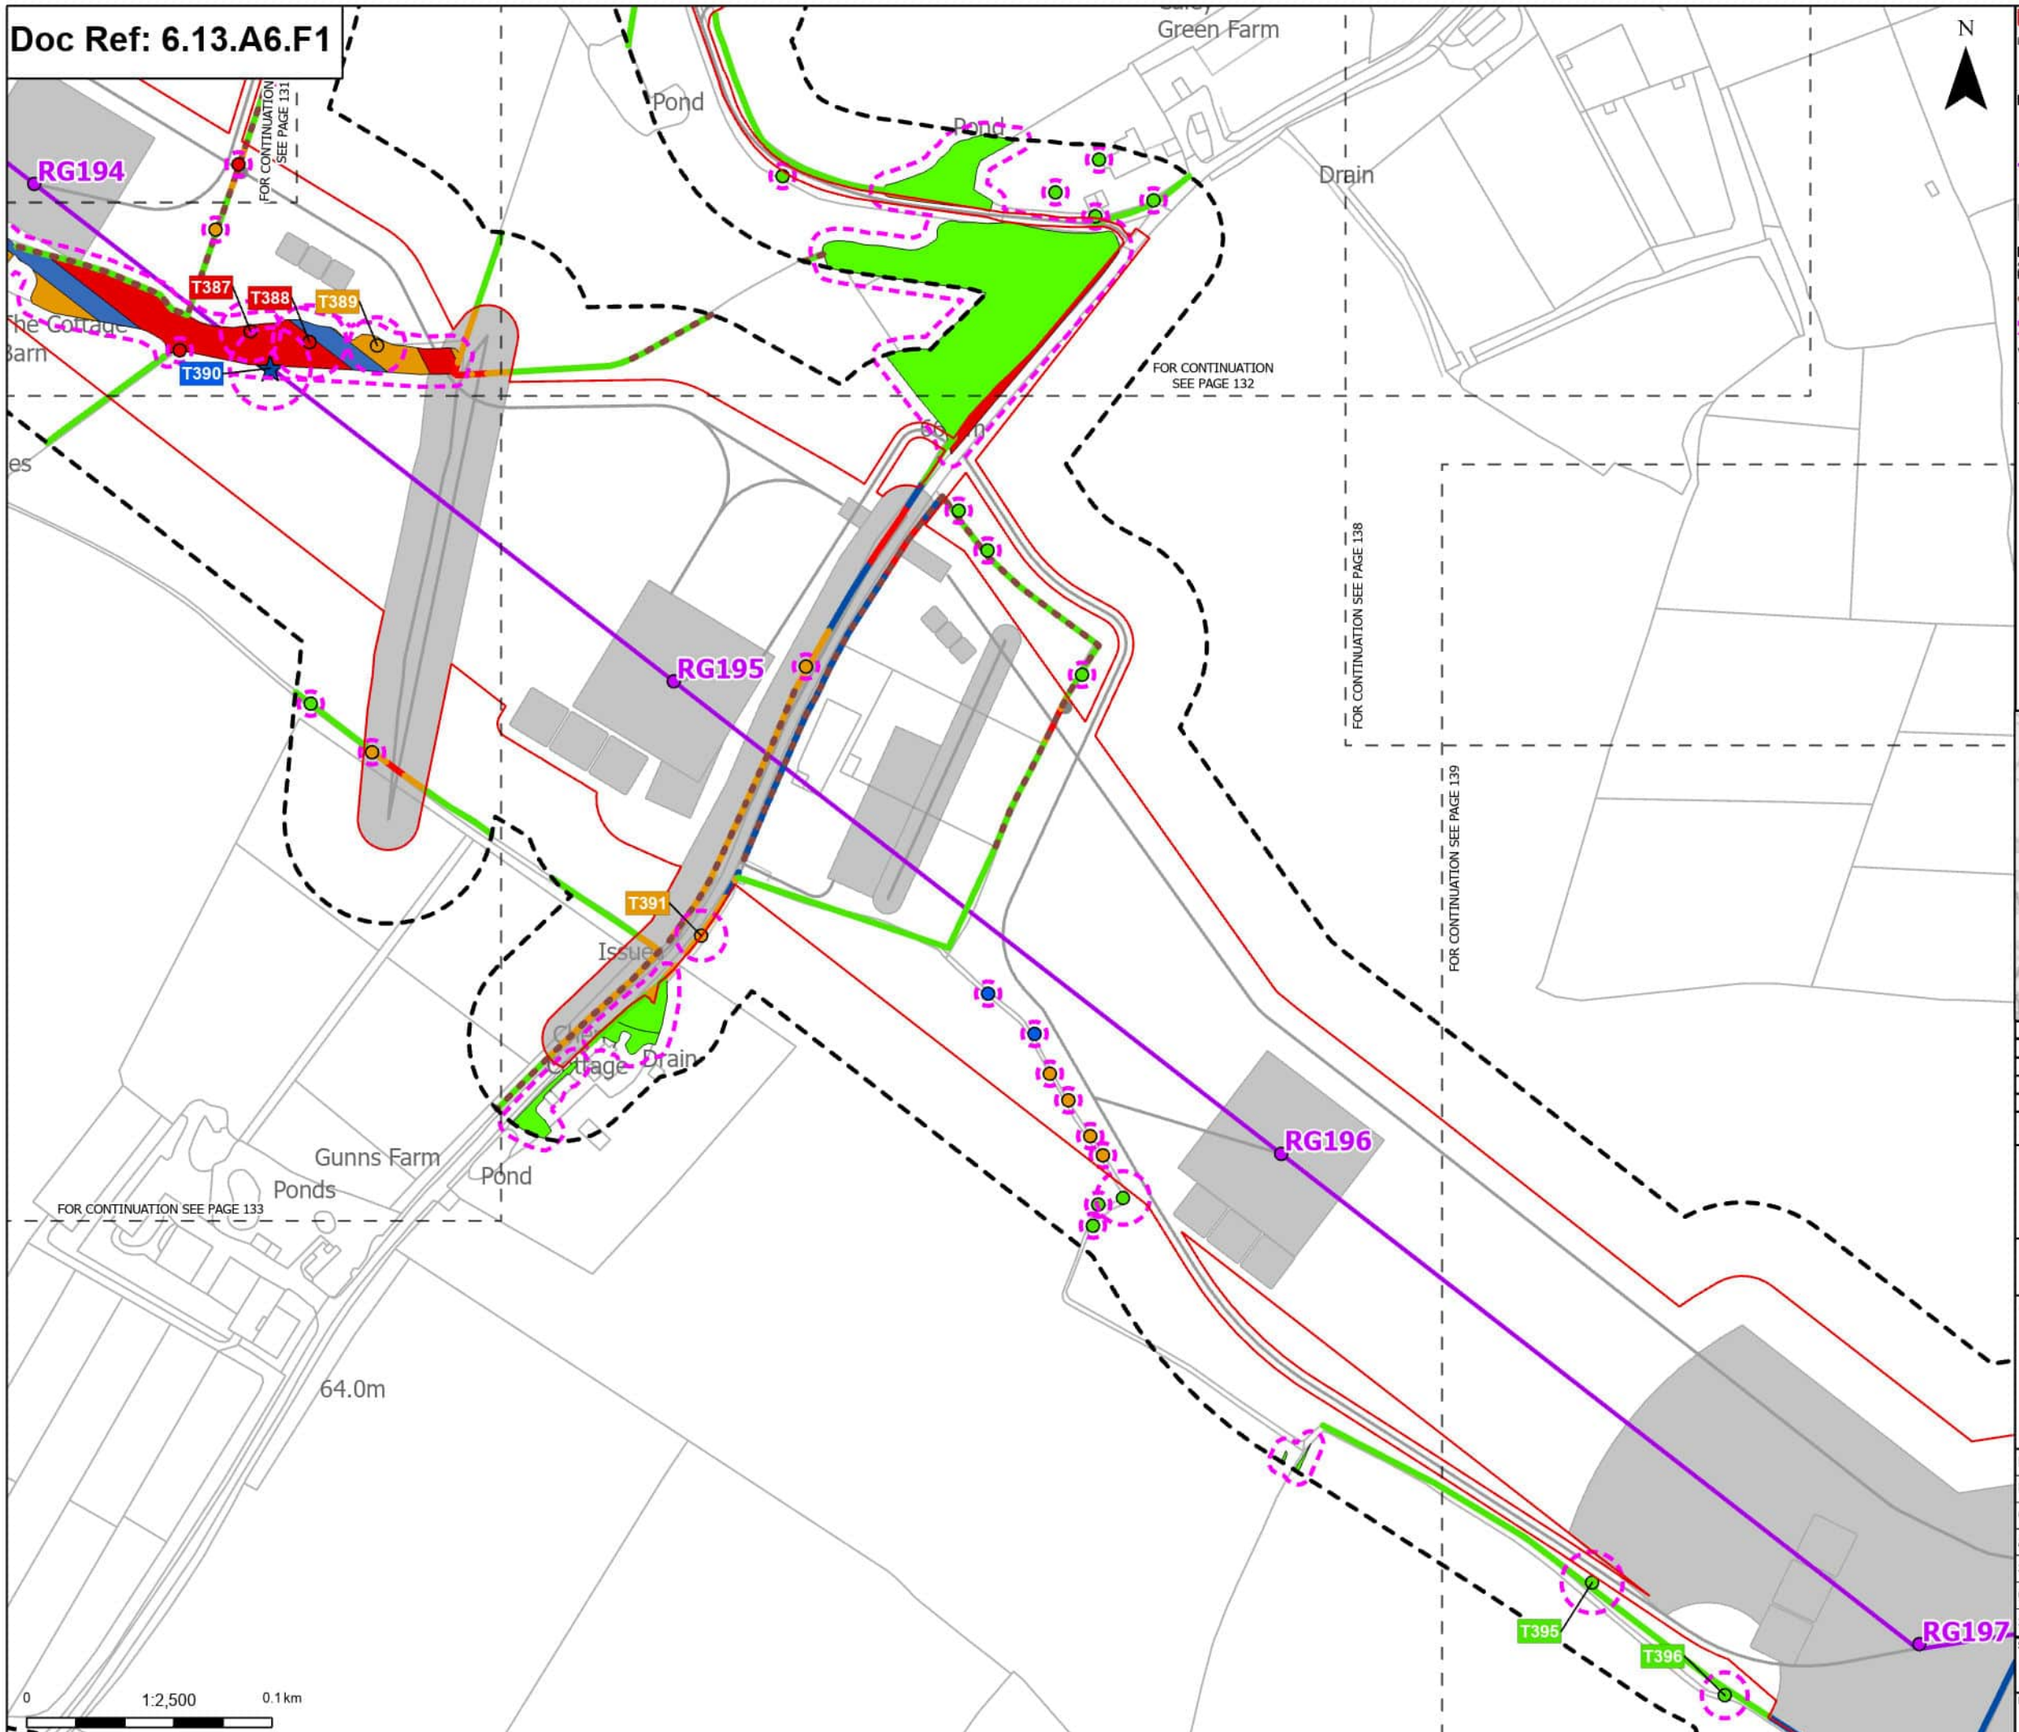

Order Limits
Sheet index cutline
Project section line

Proposed project design details
Proposed standard lattice pylon location
Proposed overhead line alignment
Other temporary and permanent construction and operational works

Discipline specific constraints
Arboriculture Study Area
Important Hedgerows
Root protection area

Veteran Trees - Impact
Affected Managed

Trees - Impact
Removed
Affected Managed

Potentially Affected
Unaffected

Hedgerow - Impact
Removed
Affected Managed
Potentially Affected
Unaffected

Groups of trees - Impact
Removed
Affected Managed
Potentially Affected
Unaffected

Note: The proposed overhead line alignment and proposed underground cable alignment together comprise the alignment. For further details regarding the design, please refer to Figures 4.1 (document reference 6.4.F1) and 4.2 (document reference 6.4.F2).

Notes: Background mapping information has been reproduced from the Ordnance Survey by permission of Ordnance Survey of the Controller of His Majesty's Stationery Office. © Crown copyright and database rights (2025) Licence OS100024241 and AC0000807948; © Crown copyright and database rights 2025 Ordnance Survey AC0000808122, Contains public sector information licensed under the Open Government Licence v3.0, © National Grid UK



Rev	Date	Description	Drawn	Check	Approv
B	Aug 2025	FOR DCO APPLICATION	JAL	AF	KB
A	Aug 2025	FOR DCO APPLICATION	JAL	AF	KB

nationalgrid

PROJECT:
Norwich to Tilbury

Planning Inspectorate App Number: EN020027
Regulation 5(2)(a)

Title:

Figure A13.6.1- Landscape and Visual Arboriculture Impacts Plan
Page 134 of 396

Designed	M. Watson	Date	February 26
Drawn	J. Acero Leon	Date	February 26
Checked	A. Fell	Date	February 26
Approved	K. Burrows	Date	February 26
Scale:	1:2,500	Datum:	AOD
Original Size:	A3	Grid:	OS
Suitability Code:	A2	Project Number:	10059280


Suitability Description:
Accepted as Concept Stage

Drawing Number: 10059280-ARC-EBD-ZZ-DR-ZZ-00393
Revision: B

Print Date: 02-11-26 11:56:15

COPYRIGHT: NOT TO BE REPRODUCED WITHOUT THE WRITTEN PERMISSION OF NATIONAL GRID ELECTRICITY TRANSMISSION Plc

Doc Ref: 6.13.A6.F1

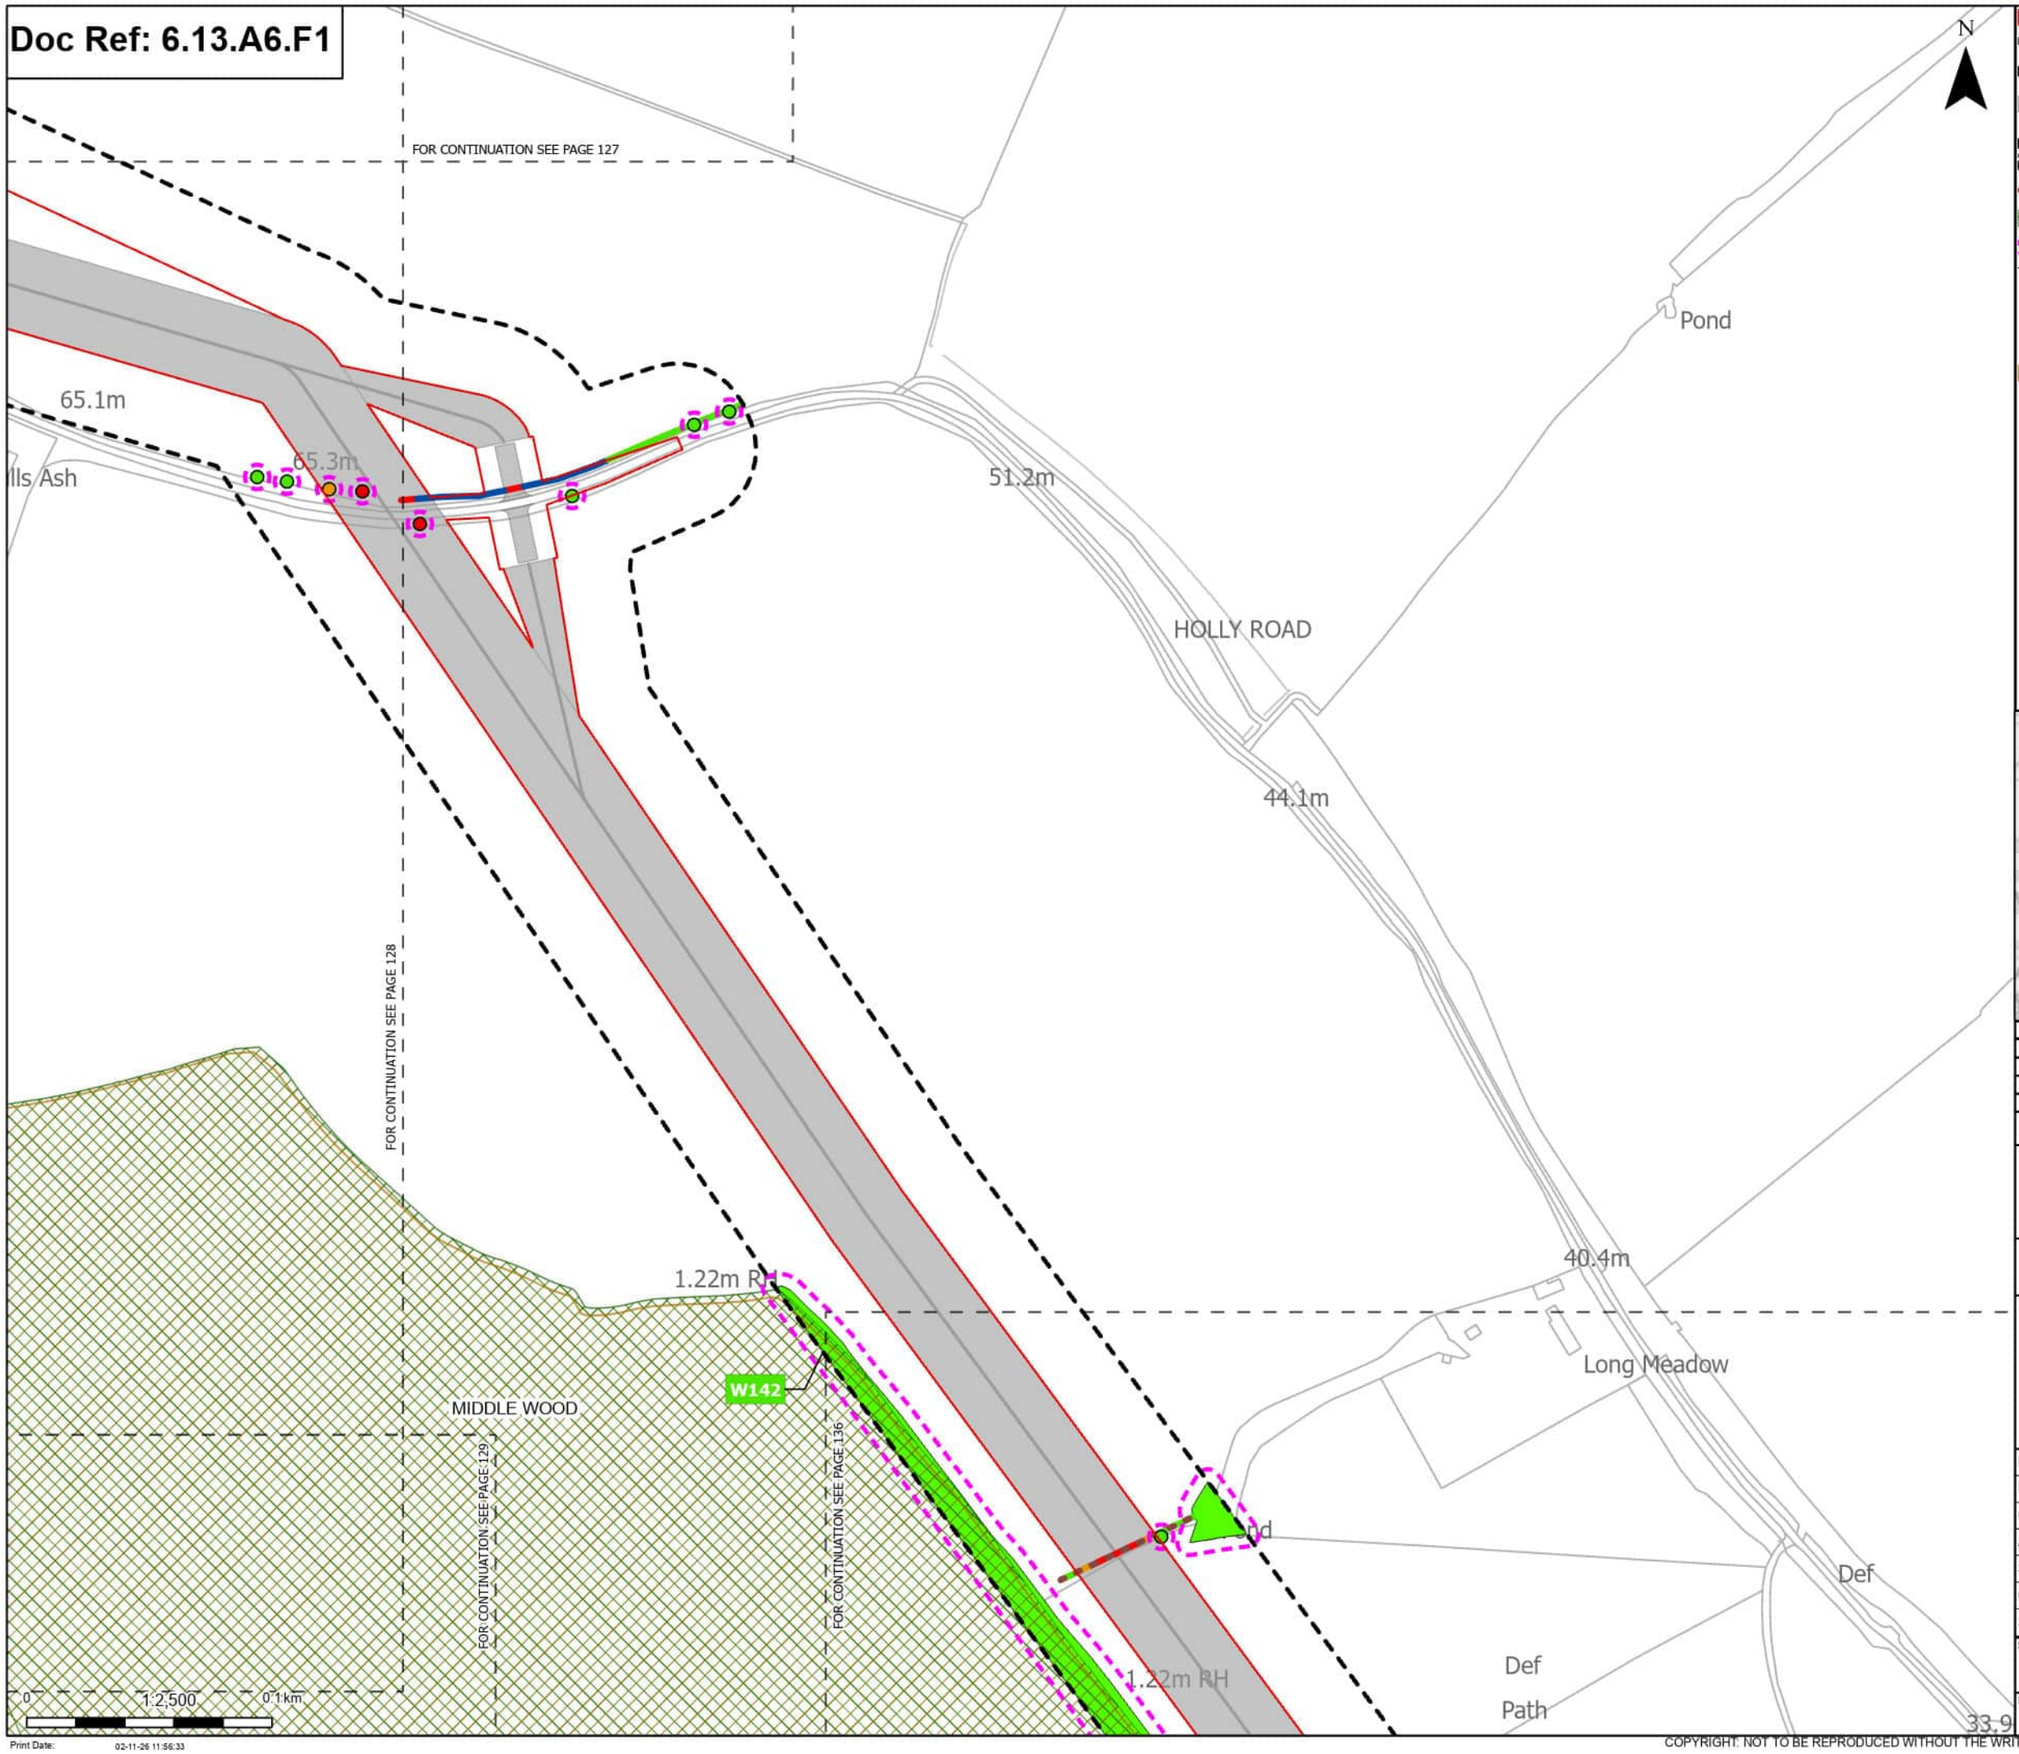

Print Date: 02-11-26 11:56:33

Order Limits
Sheet index cutline

Proposed project design details
Other temporary and permanent construction and operational works

Discipline specific constraints
Arboriculture Study Area
Important Hedgerows
TPO group of trees
Root protection area

Trees - Impact
Removed
Potentially Affected
Unaffected

Ancient Woodland (Natural England)

Hedgerow - Impact
Removed
Affected Managed
Potentially Affected
Unaffected

Groups of trees - Impact
Unaffected

Note: The proposed overhead line alignment and proposed underground cable alignment together comprise the alignment. For further details regarding the design, please refer to Figures 4.1 (document reference 6.4.F1) and 4.2 (document reference 6.4.F2).

Notes: Background mapping information has been reproduced from the Ordnance Survey by permission of Ordnance Survey of the Controller of His Majesty's Stationery Office. © Crown copyright and database rights (2025) Licence OS100024241 and AC0000807948; © Crown copyright and database rights 2025 Ordnance Survey AC0000808122, Contains public sector information licensed under the Open Government Licence v3.0, © National Grid UK



Rev	Date	Description	Drawn	Check	Approv
B	Aug 2025	FOR DCO APPLICATION	JAL	AF	KB
A	Aug 2025	FOR DCO APPLICATION	JAL	AF	KB

nationalgrid

PROJECT: Norwich to Tilbury

Planning Inspectorate App Number: EN020027
Regulation 5(2)(a)

Title:

Figure A13.6.1- Landscape and Visual Arboriculture Impacts Plan
Page 135 of 396


Designed	M. Watson	Date	February 26
Drawn	J. Acero Leon	Date	February 26
Checked	A. Fell	Date	February 26
Approved	K. Burrows	Date	February 26
Scale:	1:2,500	Datum:	AOD
Original Size:	A3	Grid:	OS
Suitability Code:	A2	Project Number:	10059280

Suitability Description:
Accepted as Concept Stage

Drawing Number: 10059280-ARC-EBD-ZZ-DR-ZZ-00393
Revision: B

COPYRIGHT: NOT TO BE REPRODUCED WITHOUT THE WRITTEN PERMISSION OF NATIONAL GRID ELECTRICITY TRANSMISSION Plc

Doc Ref: 6.13.A6.F1

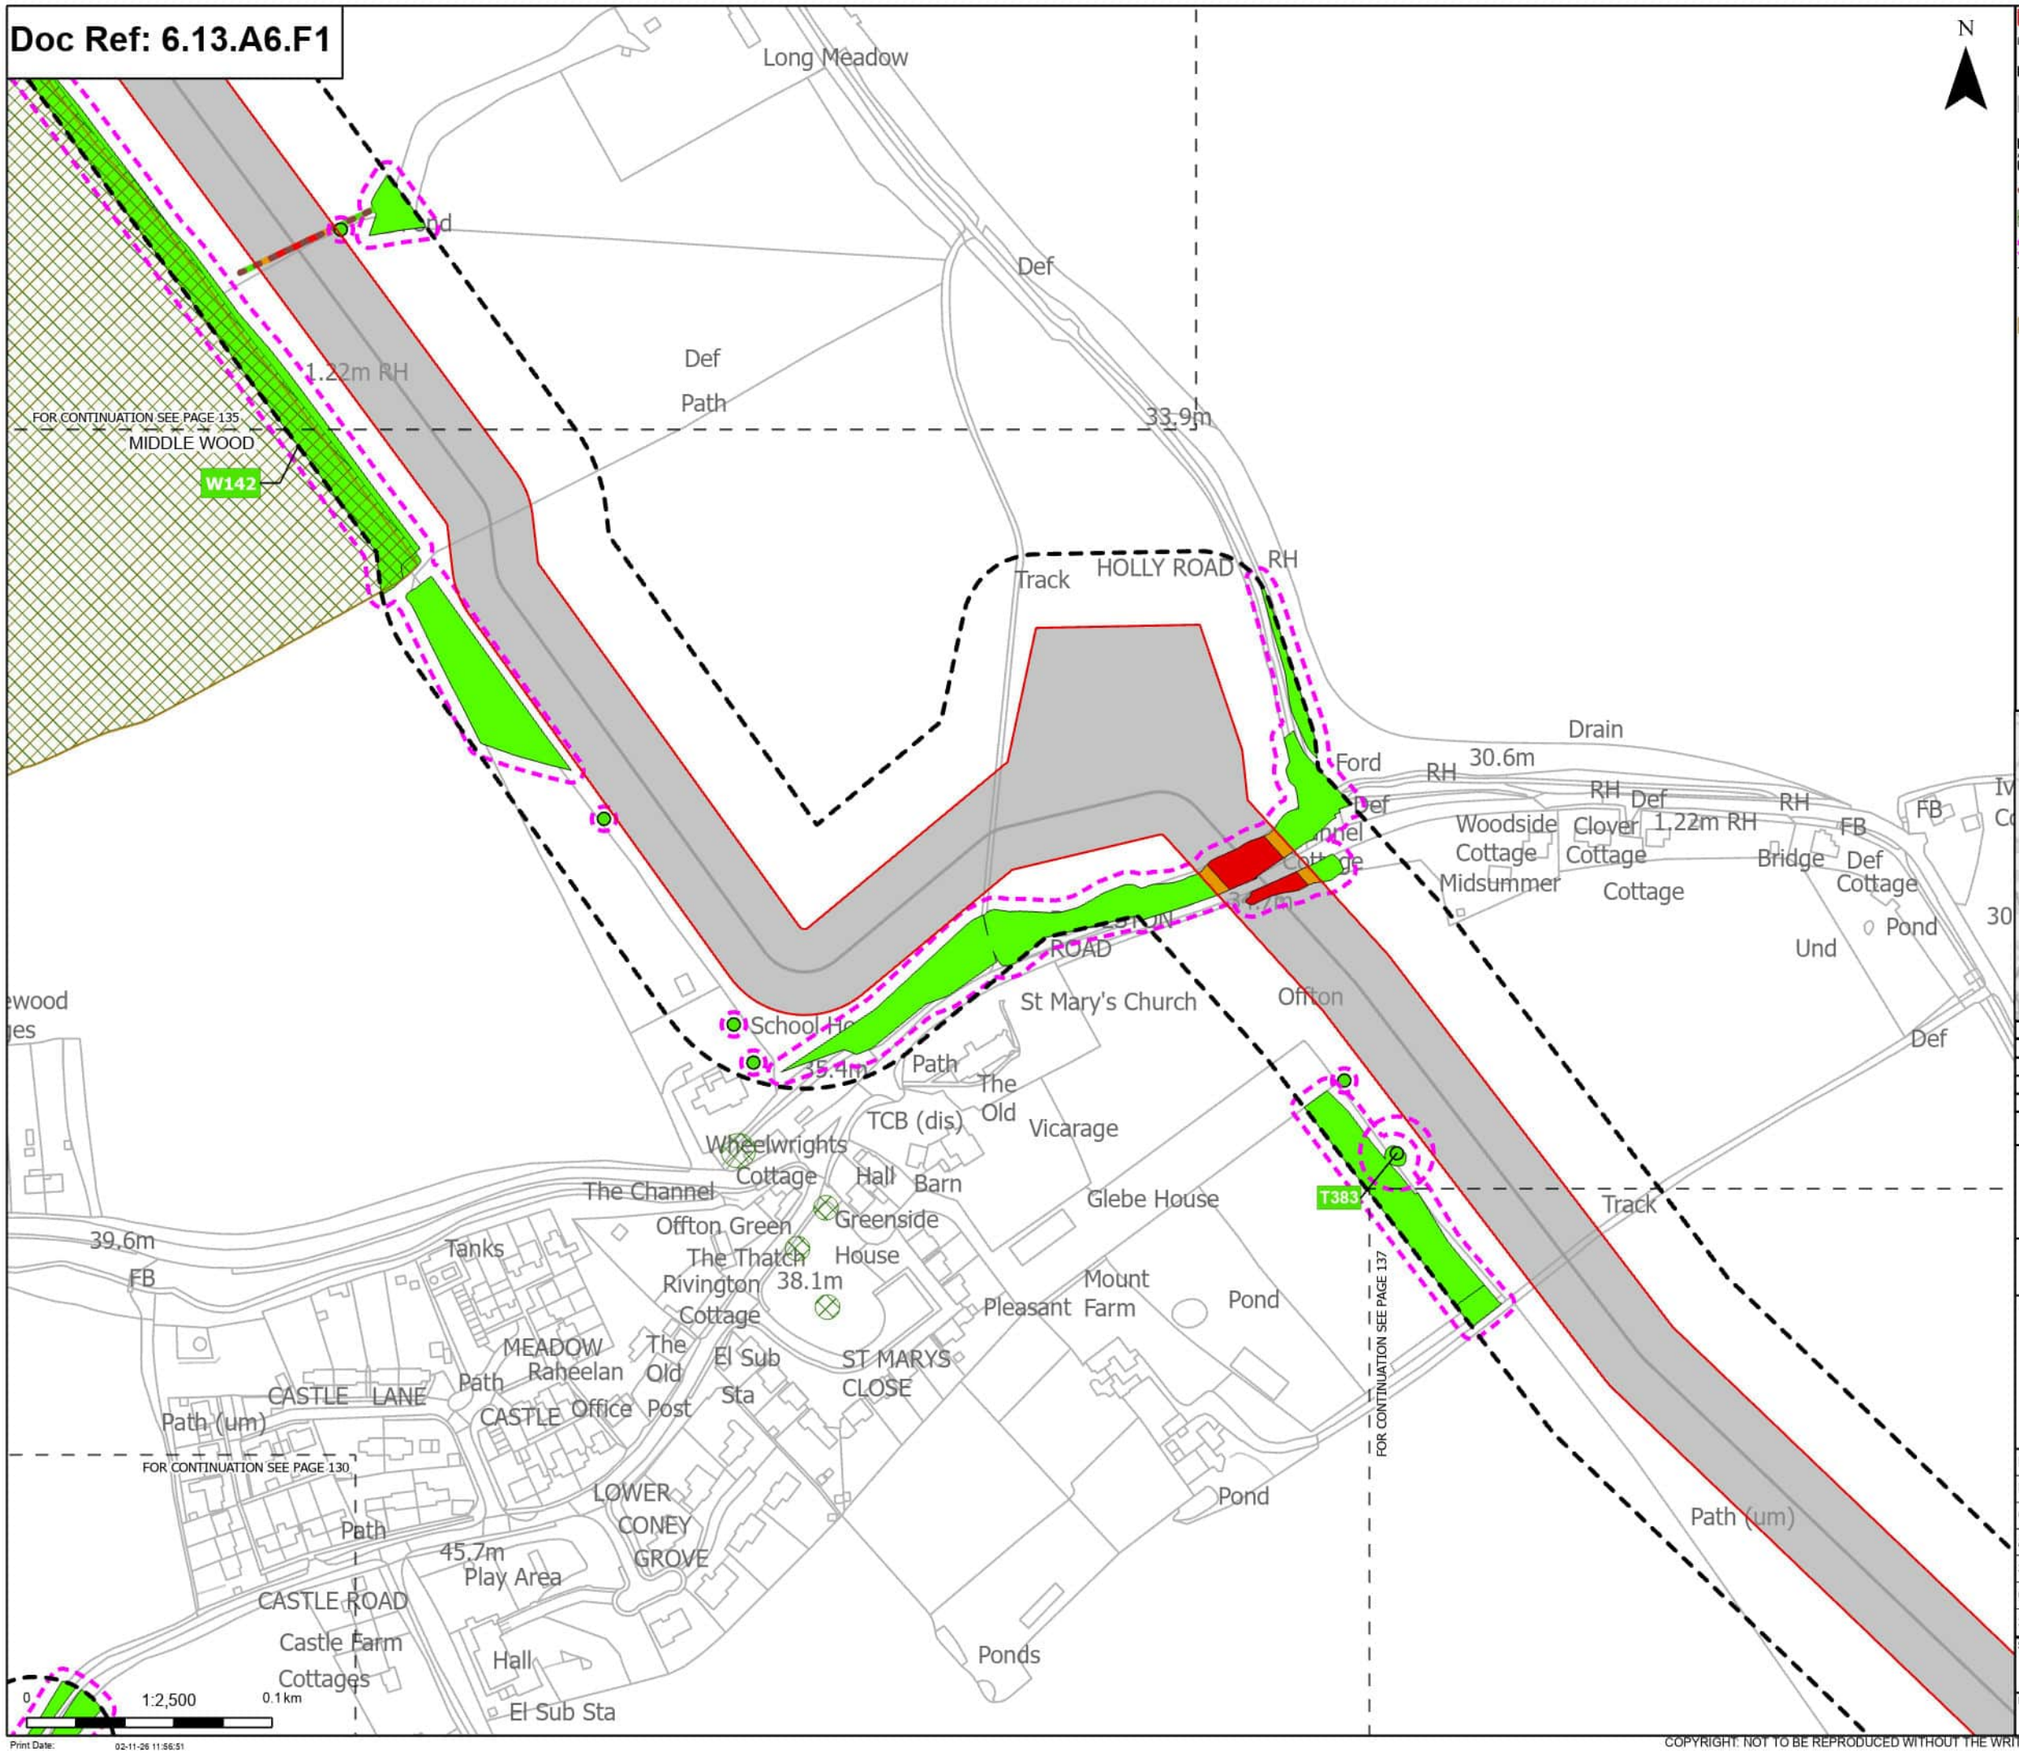

Order Limits
Sheet index cutline

Proposed project design details
Other temporary and permanent construction and operational works

Discipline specific constraints
Arboriculture Study Area
Important Hedgerows
TPO group of trees
Root protection area

Trees - Impact
Unaffected
Ancient Woodland (Natural England)

Hedgerow - Impact
Removed
Potentially Affected
Unaffected

Groups of trees - Impact
Removed
Potentially Affected
Unaffected

Note: The proposed overhead line alignment and proposed underground cable alignment together comprise the alignment. For further details regarding the design, please refer to Figures 4.1 (document reference 6.4.F1) and 4.2 (document reference 6.4.F2).

Notes: Background mapping information has been reproduced from the Ordnance Survey by permission of Ordnance Survey of the Controller of His Majesty's Stationery Office. © Crown copyright and database rights (2025) Licence OS100024241 and AC0000807948; © Crown copyright and database rights 2025 Ordnance Survey AC0000808122, Contains public sector information licensed under the Open Government Licence v3.0, © National Grid UK



Rev	Date	Description	Drawn	Check	Approv
B	Aug 2025	FOR DCO APPLICATION	JAL	AF	KB
A	Aug 2025	FOR DCO APPLICATION	JAL	AF	KB

nationalgrid

PROJECT: Norwich to Tilbury

Planning Inspectorate App Number: EN020027
Regulation 5(2)(a)

Title:

Figure A13.6.1- Landscape and Visual Arboriculture Impacts Plan
Page 136 of 396


Designed	M. Watson	Date	February 26
Drawn	J. Acero Leon	Date	February 26
Checked	A. Fell	Date	February 26
Approved	K. Burrows	Date	February 26
Scale:	1:2,500	Datum:	AOD
Original Size:	A3	Grid:	OS
Suitability Code:	A2	Project Number:	10059280

Suitability Description:
Accepted as Concept Stage

Drawing Number: 10059280-ARC-EBD-ZZ-DR-ZZ-00393
Revision: B

COPYRIGHT: NOT TO BE REPRODUCED WITHOUT THE WRITTEN PERMISSION OF NATIONAL GRID ELECTRICITY TRANSMISSION Plc

Doc Ref: 6.13.A6.F1

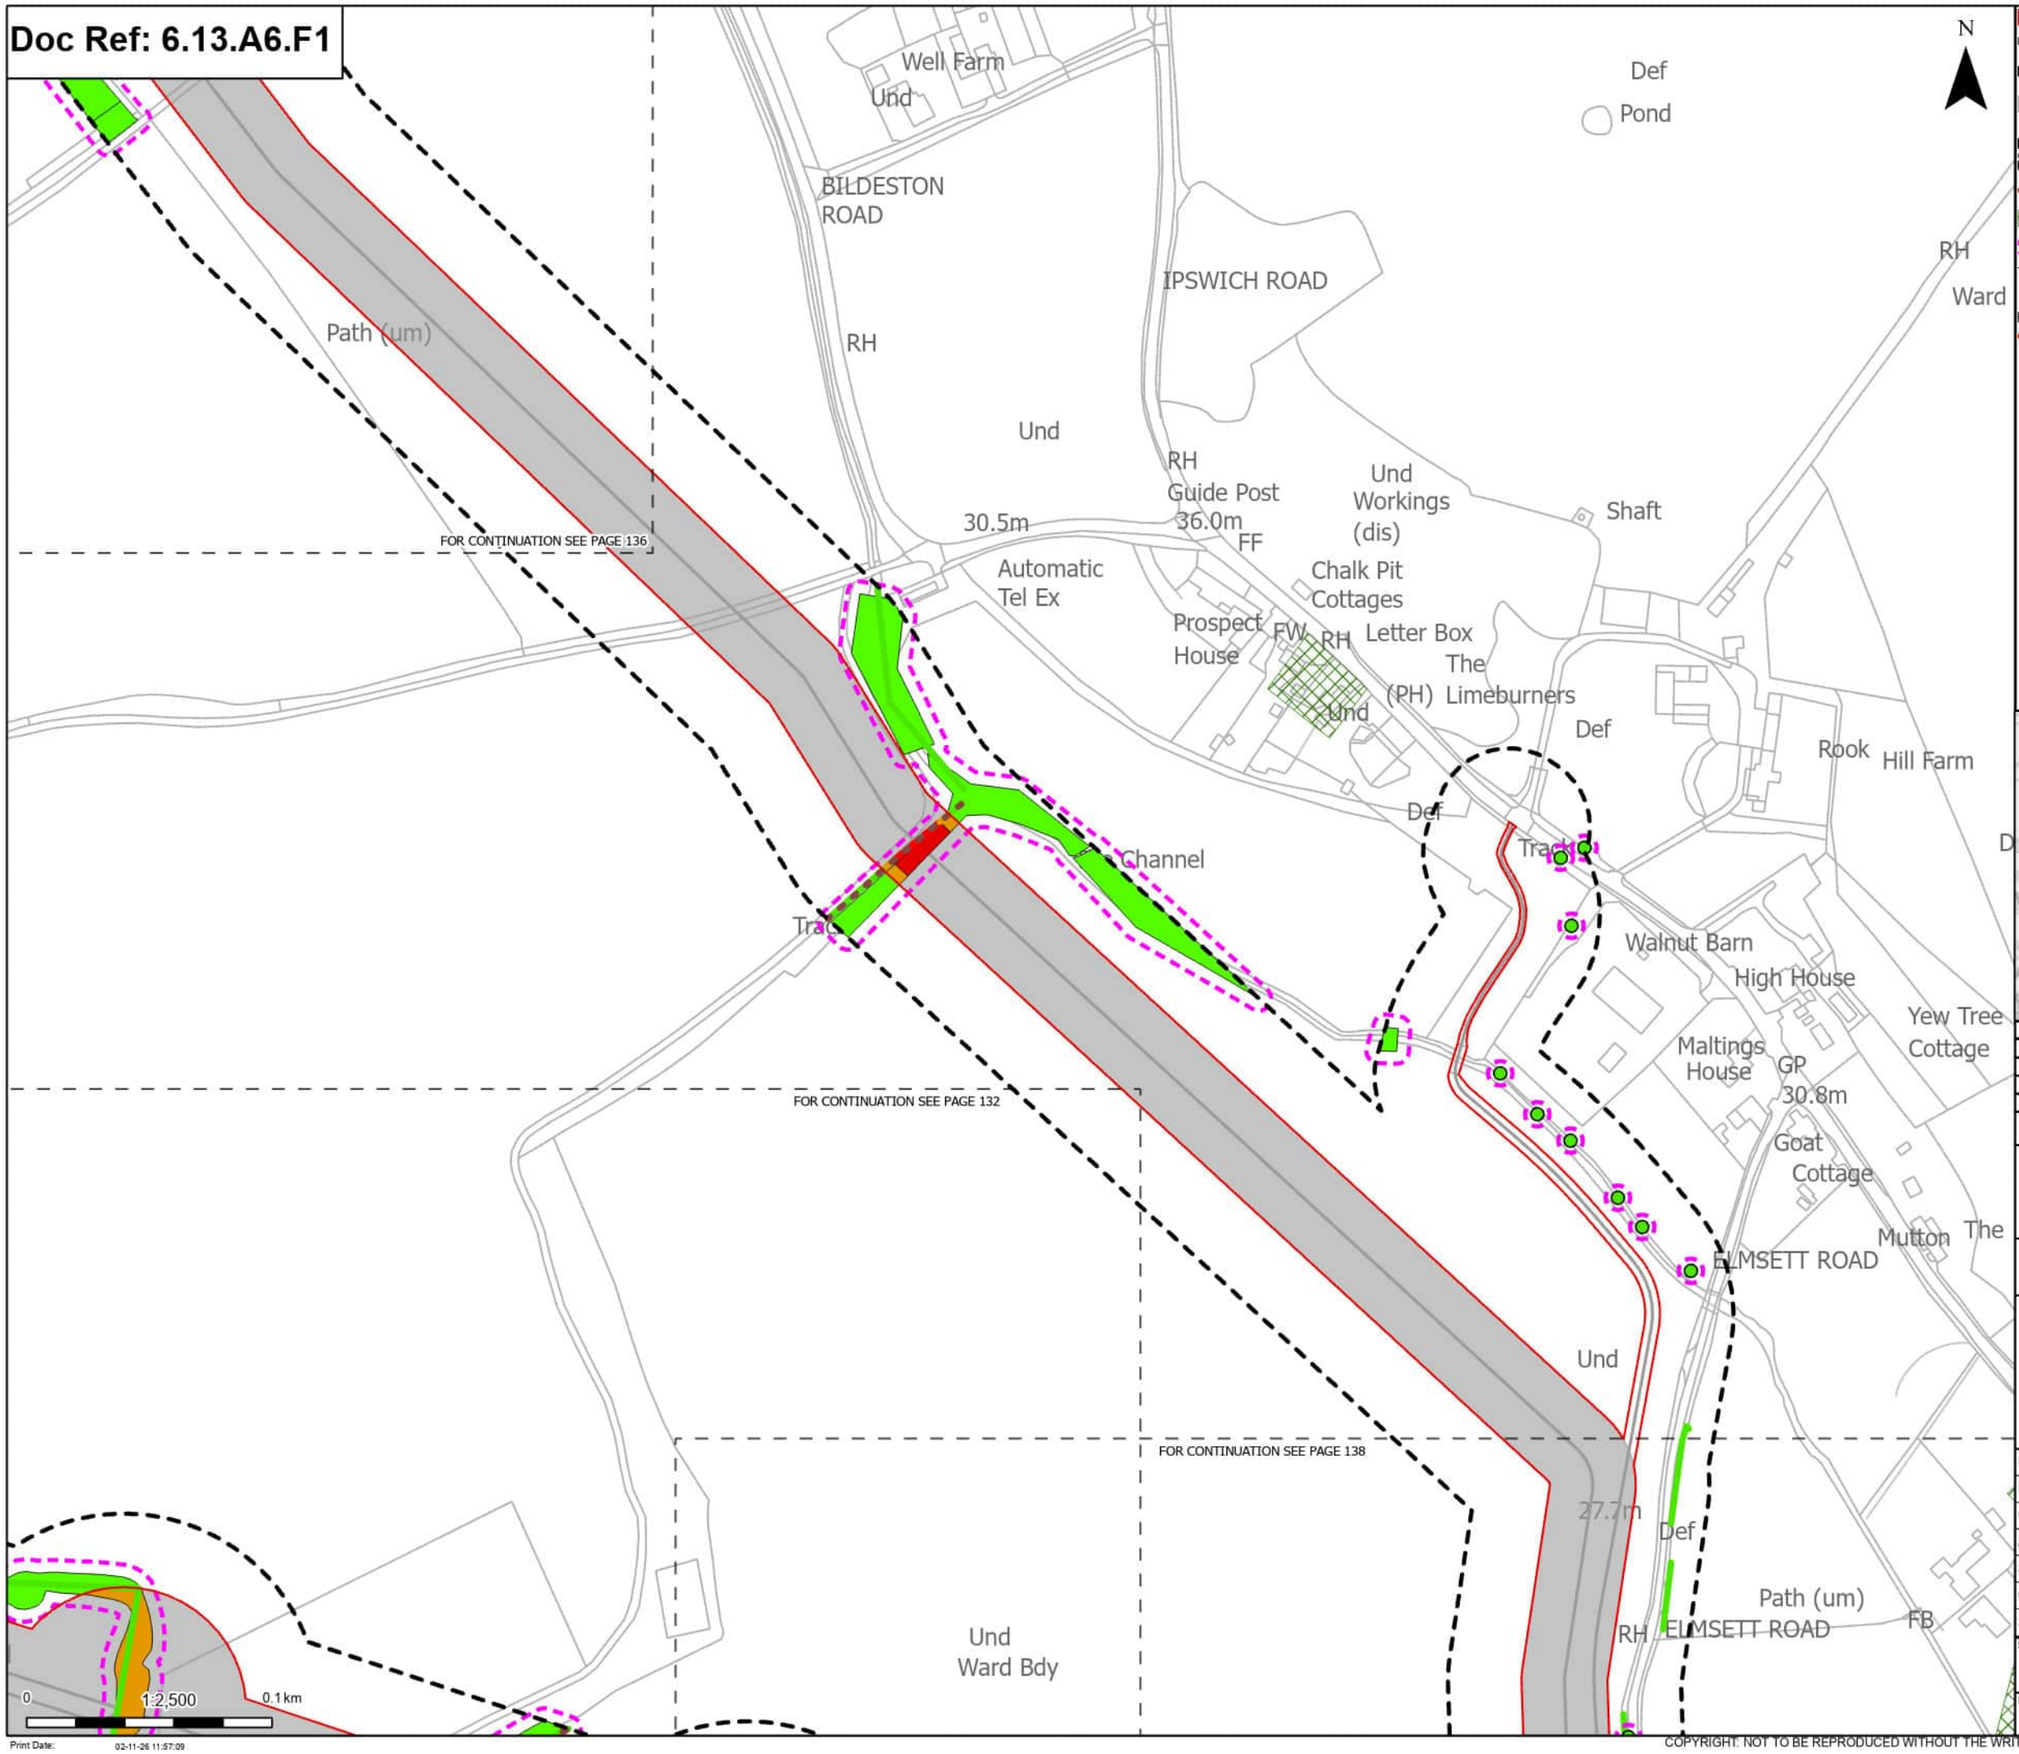

Order Limits
Sheet index cutline

Proposed project design details
Other temporary and permanent construction and operational works

Discipline specific constraints
Arboriculture Study Area
Important Hedgerows
TPO group of trees
Root protection area

Trees - Impact
Unaffected

Hedgerow - Impact
Removed

Potentially Affected
Unaffected

Groups of trees - Impact
Removed
Potentially Affected
Unaffected

Note: The proposed overhead line alignment and proposed underground cable alignment together comprise the alignment. For further details regarding the design, please refer to Figures 4.1 (document reference 6.4.F1) and 4.2 (document reference 6.4.F2).

Notes: Background mapping information has been reproduced from the Ordnance Survey by permission of Ordnance Survey of the Controller of His Majesty's Stationery Office. © Crown copyright and database rights (2025) Licence OS100024241 and AC0000807948; © Crown copyright and database rights 2025 Ordnance Survey AC0000808122, Contains public sector information licensed under the Open Government Licence v3.0, © National Grid UK



Rev	Date	Description	Drawn	Check	Approv
B	Aug 2025	FOR DCO APPLICATION	JAL	AF	KB
A	Aug 2025	FOR DCO APPLICATION	JAL	AF	KB

nationalgrid

PROJECT: Norwich to Tilbury

Planning Inspectorate App Number: EN020027
Regulation 5(2)(a)

Title:

Figure A13.6.1- Landscape and Visual Arboriculture Impacts Plan
Page 137 of 396


Designed	M. Watson	Date	February 26
Drawn	J. Acero Leon	Date	February 26
Checked	A. Fell	Date	February 26
Approved	K. Burrows	Date	February 26
Scale:	1:2,500	Datum:	AOD
Original Size:	A3	Grid:	OS
Suitability Code:	A2	Project Number:	10059280

Suitability Description:
Accepted as Concept Stage

Drawing Number: 10059280-ARC-EBD-ZZ-DR-ZZ-00393
Revision: B

COPYRIGHT: NOT TO BE REPRODUCED WITHOUT THE WRITTEN PERMISSION OF NATIONAL GRID ELECTRICITY TRANSMISSION Plc

Doc Ref: 6.13.A6.F1

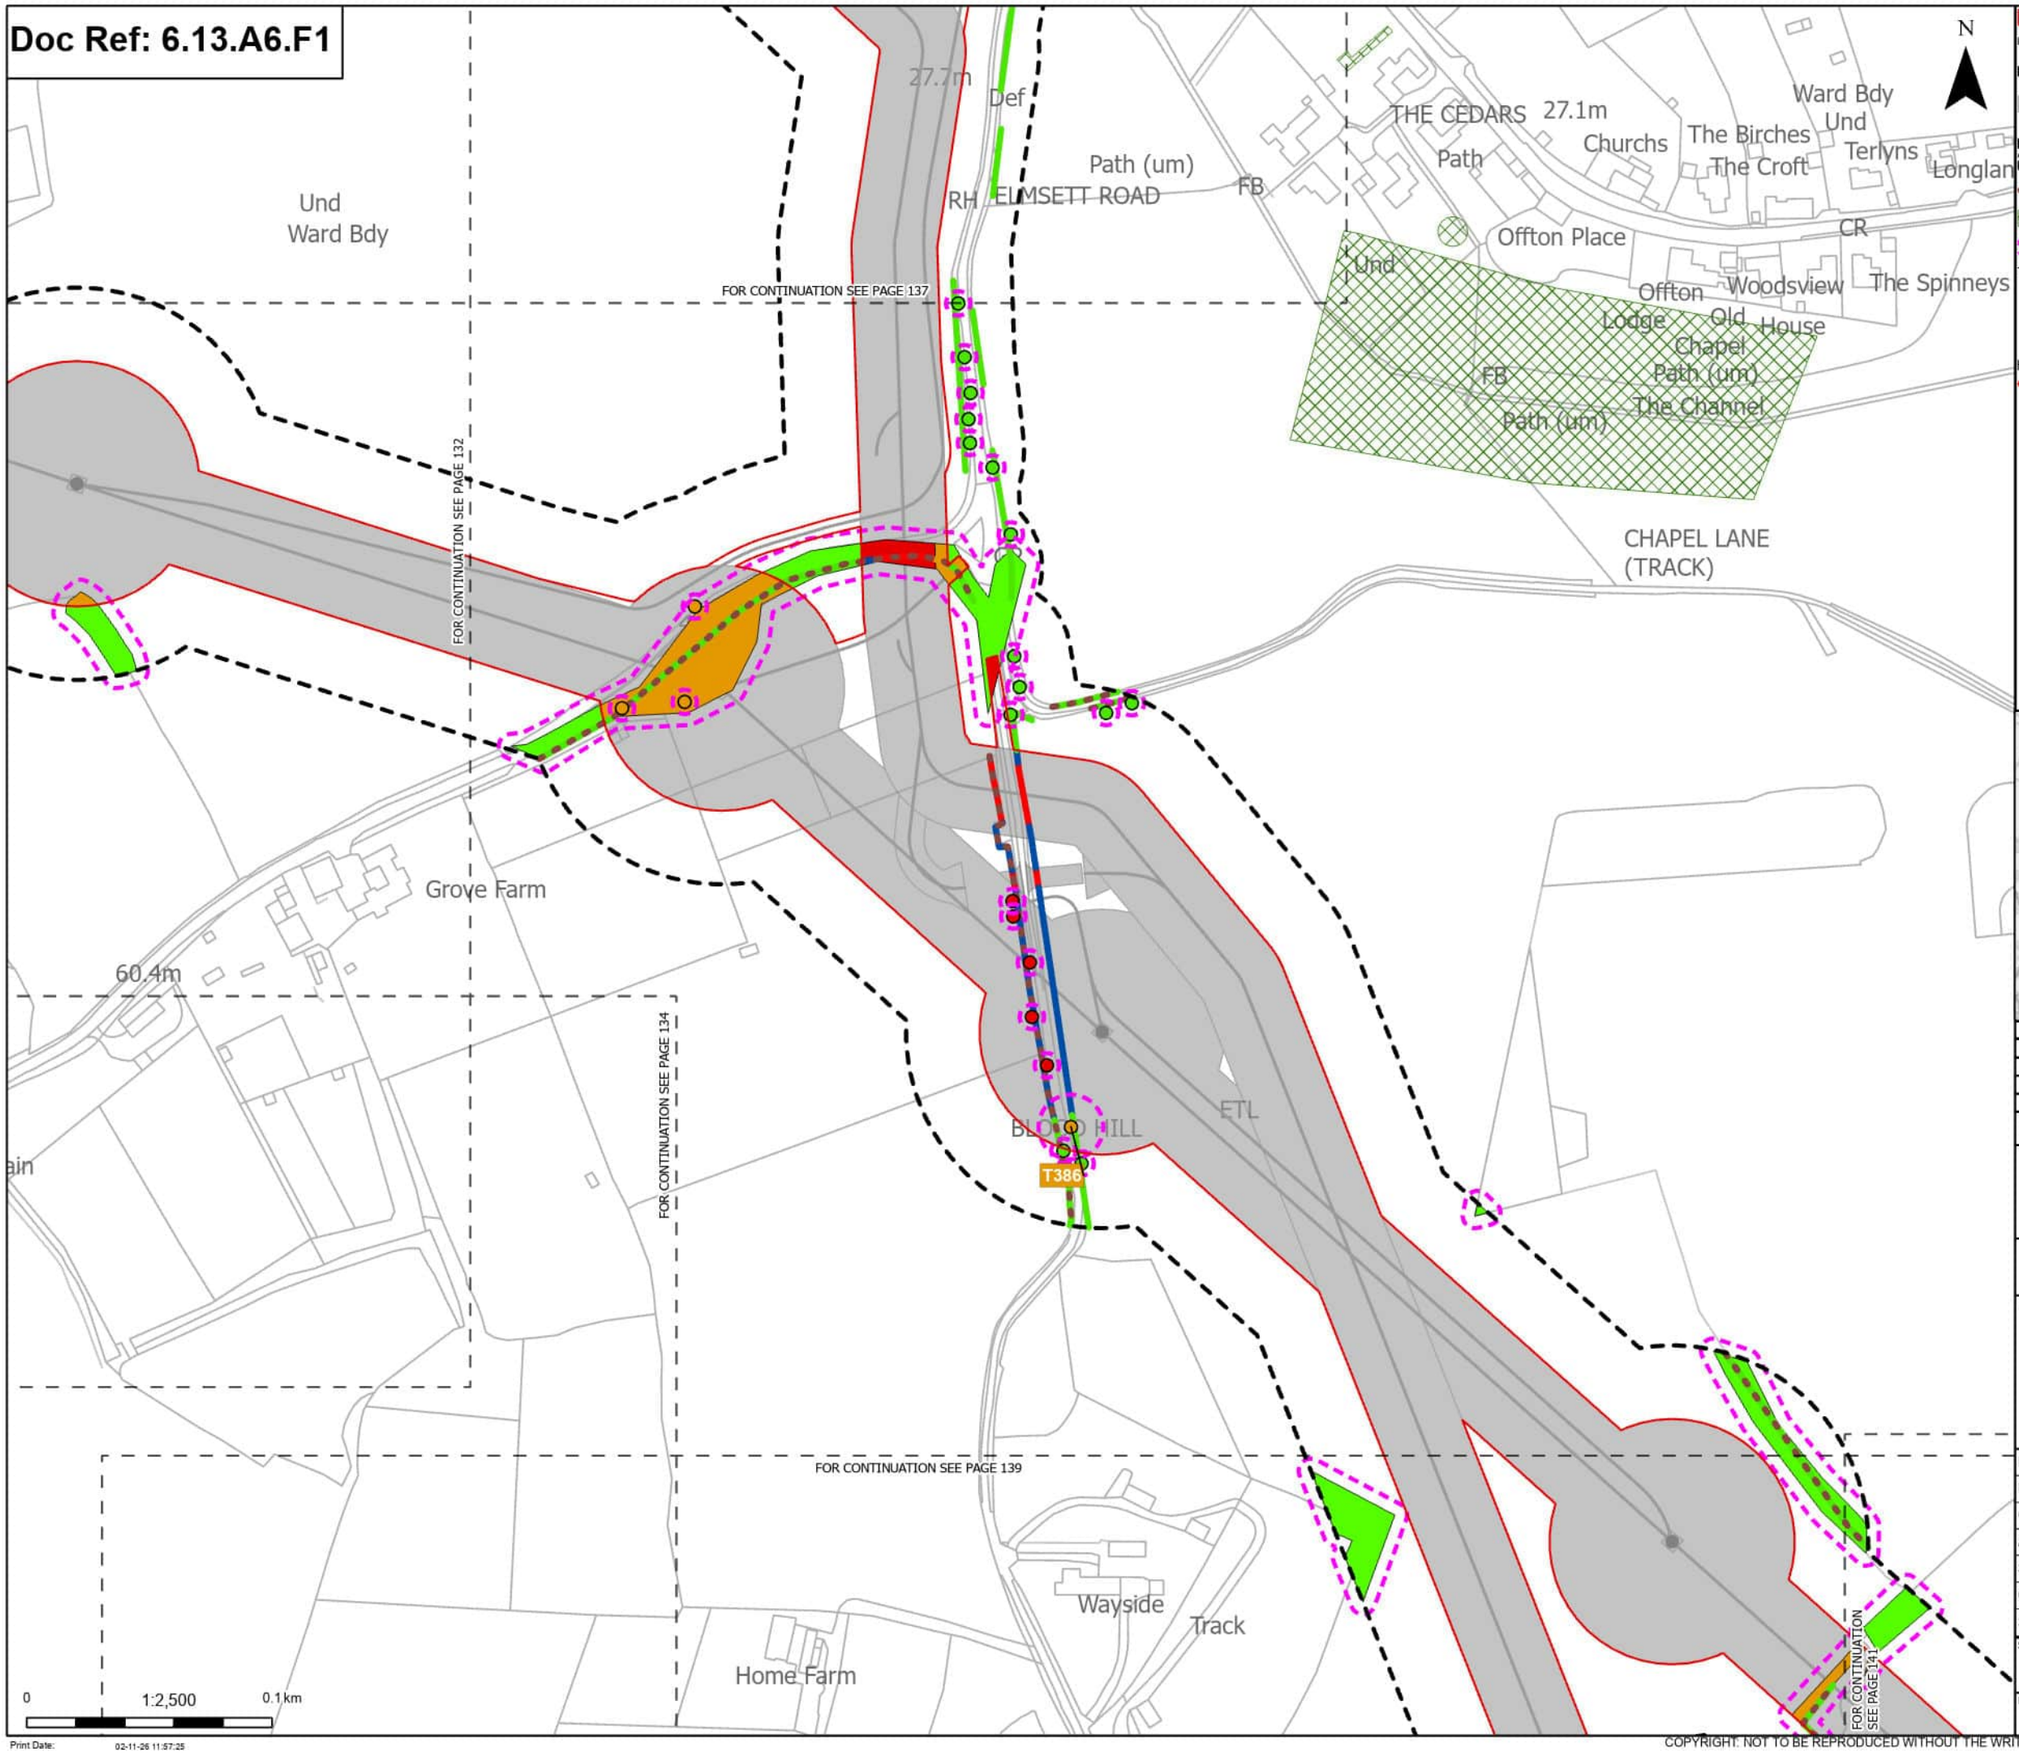

Order Limits
Sheet index cutline

Proposed project design details
Other temporary and permanent construction and operational works

Discipline specific constraints
Arboriculture Study Area
Important Hedgerows
TPO group of trees
Root protection area

Trees - Impact
Removed
Potentially Affected
Unaffected

Hedgerow - Impact
Removed
Affected Managed
Potentially Affected
Unaffected

Groups of trees - Impact
Removed
Potentially Affected
Unaffected

Note: The proposed overhead line alignment and proposed underground cable alignment together comprise the alignment. For further details regarding the design, please refer to Figures 4.1 (document reference 6.4.F1) and 4.2 (document reference 6.4.F2).

Notes: Background mapping information has been reproduced from the Ordnance Survey by permission of Ordnance Survey of the Controller of His Majesty's Stationery Office. © Crown copyright and database rights (2025) Licence OS100024241 and AC0000807948; © Crown copyright and database rights 2025 Ordnance Survey AC0000808122, Contains public sector information licensed under the Open Government Licence v3.0, © National Grid UK



Rev	Date	Description	Drawn	Check	Approv
B	Aug 2025	FOR DCO APPLICATION	JAL	AF	KB
A	Aug 2025	FOR DCO APPLICATION	JAL	AF	KB

nationalgrid

PROJECT:
Norwich to Tilbury

Planning Inspectorate App Number: EN020027
Regulation 5(2)(a)

Title:

Figure A13.6.1- Landscape and Visual Arboriculture Impacts Plan
Page 138 of 396

Designed	M. Watson	Date	February 26
Drawn	J. Acero Leon	Date	February 26
Checked	A. Fell	Date	February 26
Approved	K. Burrows	Date	February 26
Scale:	1:2,500	Datum:	AOD
Original Size:	A3	Grid:	OS
Suitability Code:	A2	Project Number:	10059280

Suitability Description:
Accepted as Concept Stage


Drawing Number: 10059280-ARC-EBD-ZZ-DR-ZZ-00393

Revision: B

Print Date: 02-11-26 11:57:25

COPYRIGHT: NOT TO BE REPRODUCED WITHOUT THE WRITTEN PERMISSION OF NATIONAL GRID ELECTRICITY TRANSMISSION Plc

Doc Ref: 6.13.A6.F1

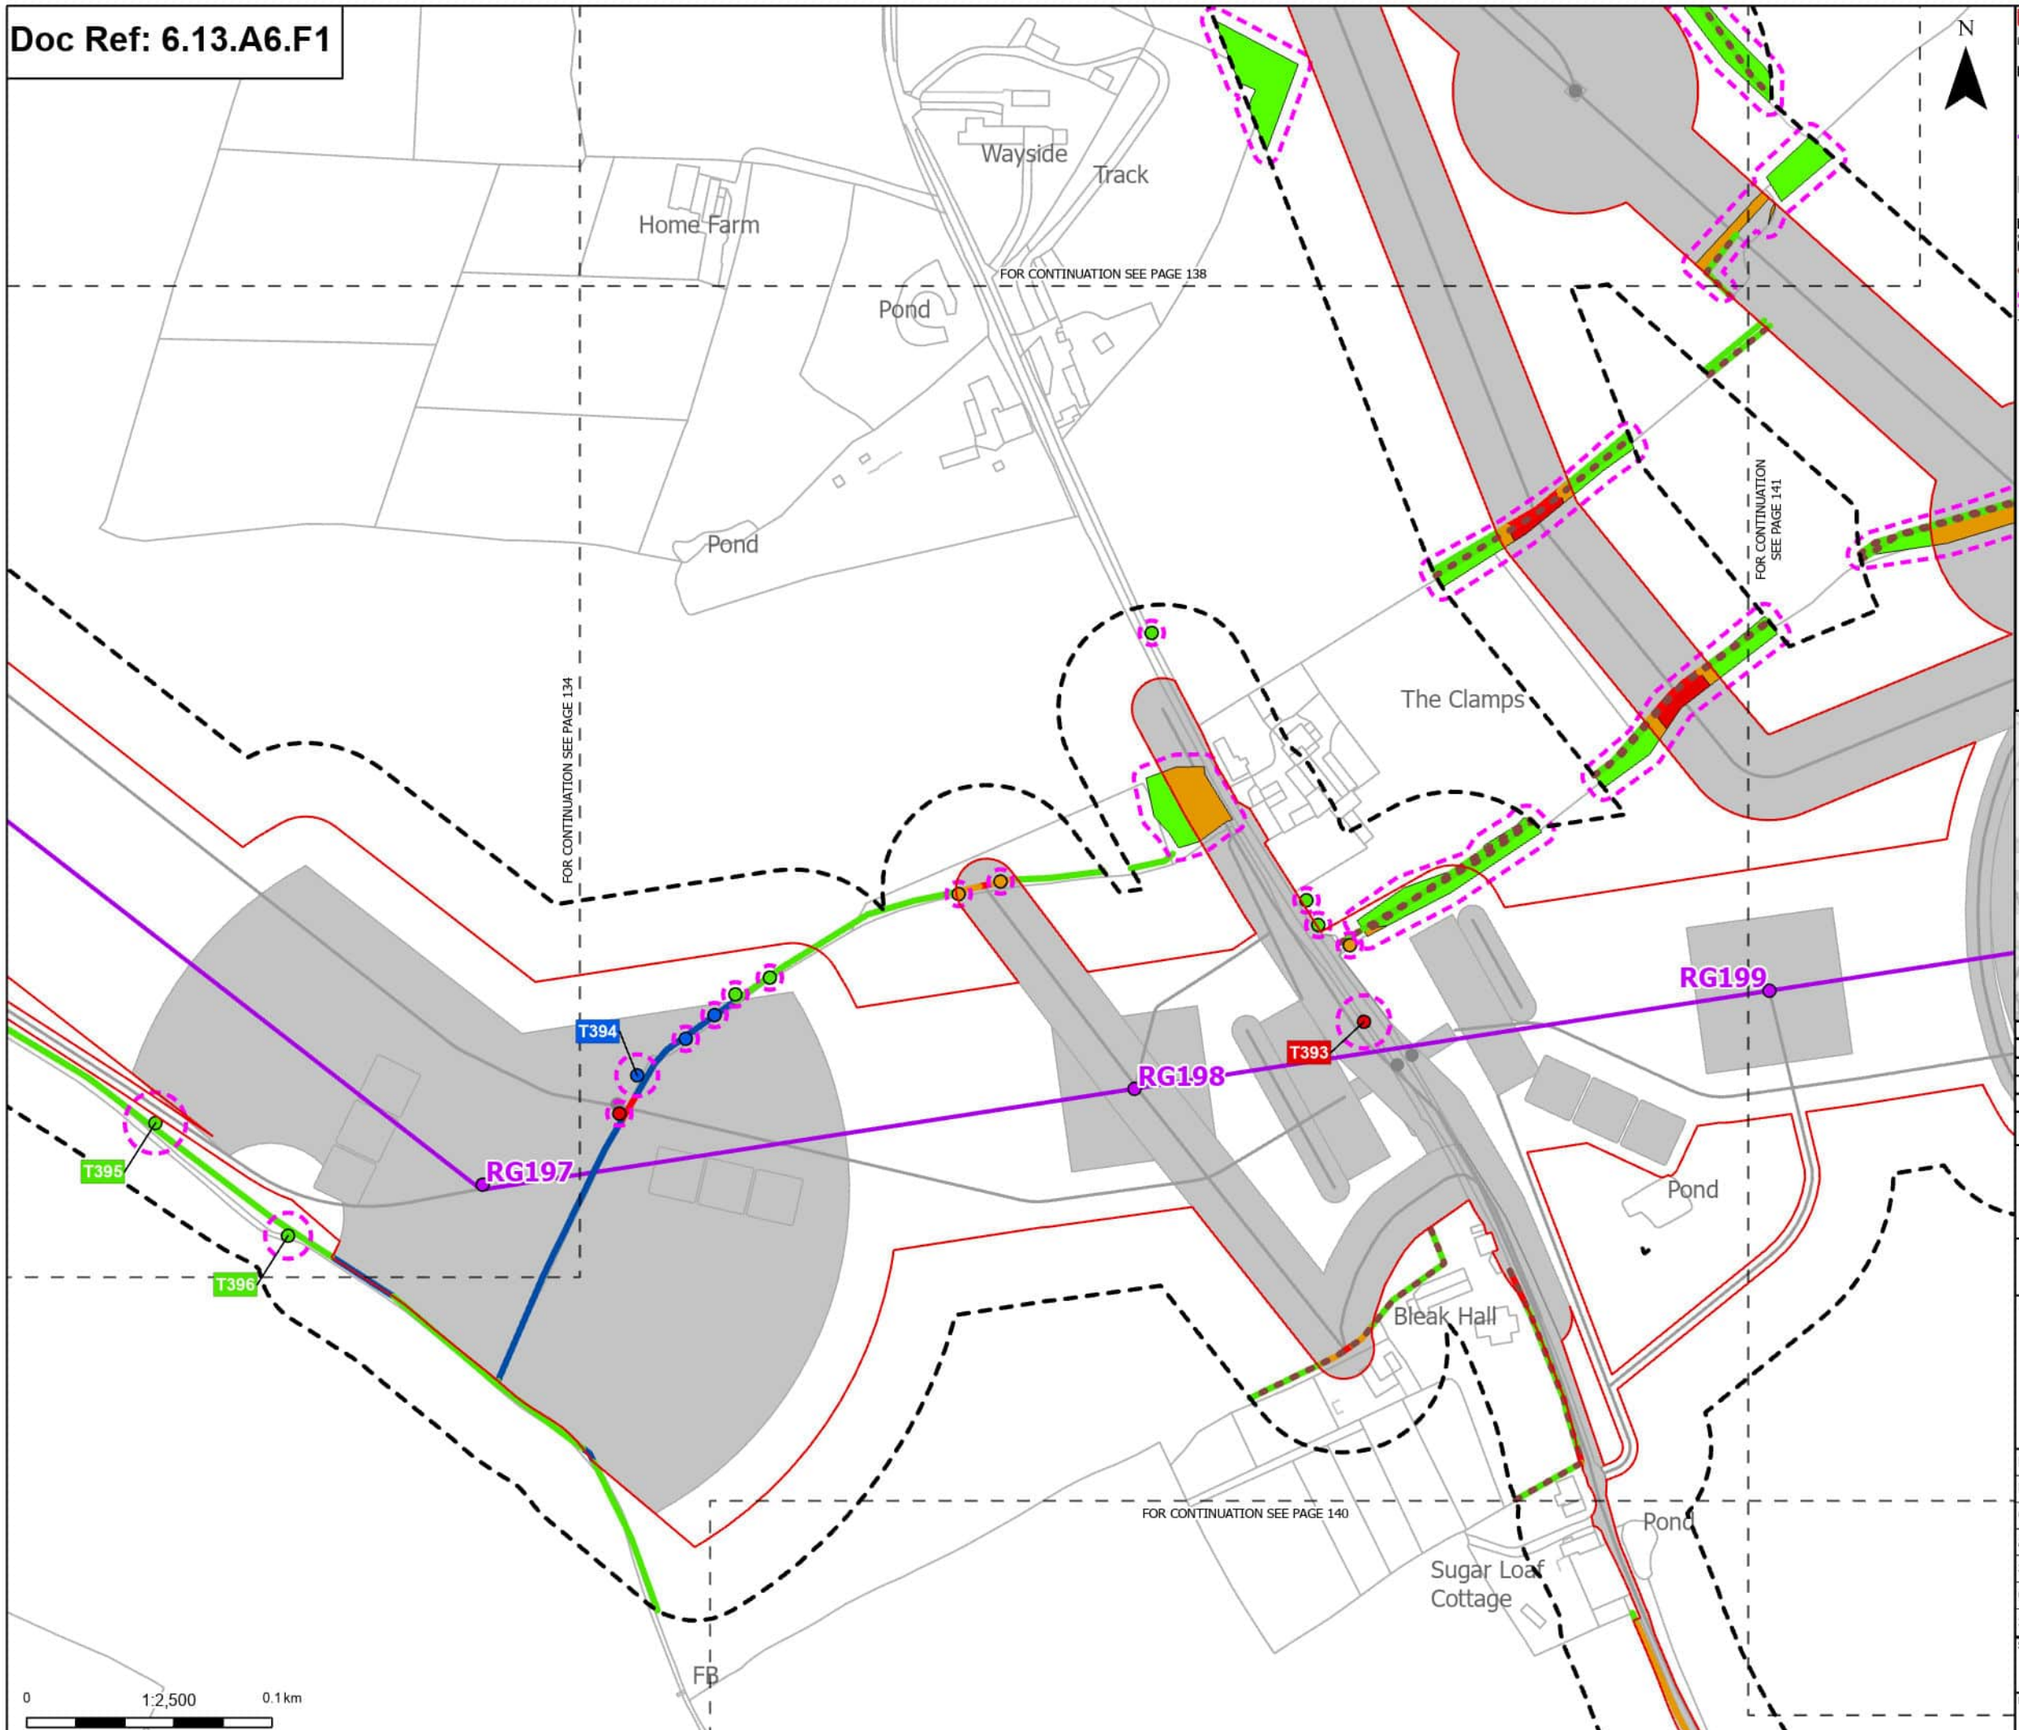

Print Date: 02-11-26 11:57:43

Order Limits
Sheet index cutline

Proposed project design details
- Proposed standard lattice pylon location
- Proposed overhead line alignment
- Other temporary and permanent construction and operational works

Discipline specific constraints
- Arboriculture Study Area
- Important Hedgerows
- Root protection area

Trees - Impact
- Removed
- Affected Managed
- Potentially Affected
- Unaffected

Hedgerow - Impact
- Removed
- Affected Managed
- Potentially Affected
- Unaffected

Groups of trees - Impact
- Removed
- Potentially Affected
- Unaffected

Note: The proposed overhead line alignment and proposed underground cable alignment together comprise the alignment. For further details regarding the design, please refer to Figures 4.1 (document reference 6.4.F1) and 4.2 (document reference 6.4.F2).

Notes: Background mapping information has been reproduced from the Ordnance Survey by permission of Ordnance Survey of the Controller of His Majesty's Stationery Office. © Crown copyright and database rights (2025) Licence OS100024241 and ACD000807948; © Crown copyright and database rights 2025 Ordnance Survey ACD000808122, Contains public sector information licensed under the Open Government Licence v3.0, © National Grid UK



Rev	Date	Description	Drawn	Check	Approv
B	Aug 2025	FOR DCO APPLICATION	JAL	AF	KB
A	Aug 2025	FOR DCO APPLICATION	JAL	AF	KB

nationalgrid

PROJECT: Norwich to Tilbury

Planning Inspectorate App Number: EN020027
Regulation 5(2)(a)

Title:

Figure A13.6.1- Landscape and Visual Arboriculture Impacts Plan
Page 139 of 396

Designed	M. Watson	Date	February 26
Drawn	J. Acero Leon	Date	February 26
Checked	A. Fell	Date	February 26
Approved	K. Burrows	Date	February 26
Scale:	1:2,500	Datum:	AOD
Original Size:	A3	Grid:	OS
Suitability Code:	A2	Project Number:	10059280


Suitability Description: Accepted as Concept Stage

Drawing Number: 10059280-ARC-EBD-ZZ-DR-ZZ-00393

Revision: B

COPYRIGHT: NOT TO BE REPRODUCED WITHOUT THE WRITTEN PERMISSION OF NATIONAL GRID ELECTRICITY TRANSMISSION Plc

Doc Ref: 6.13.A6.F1

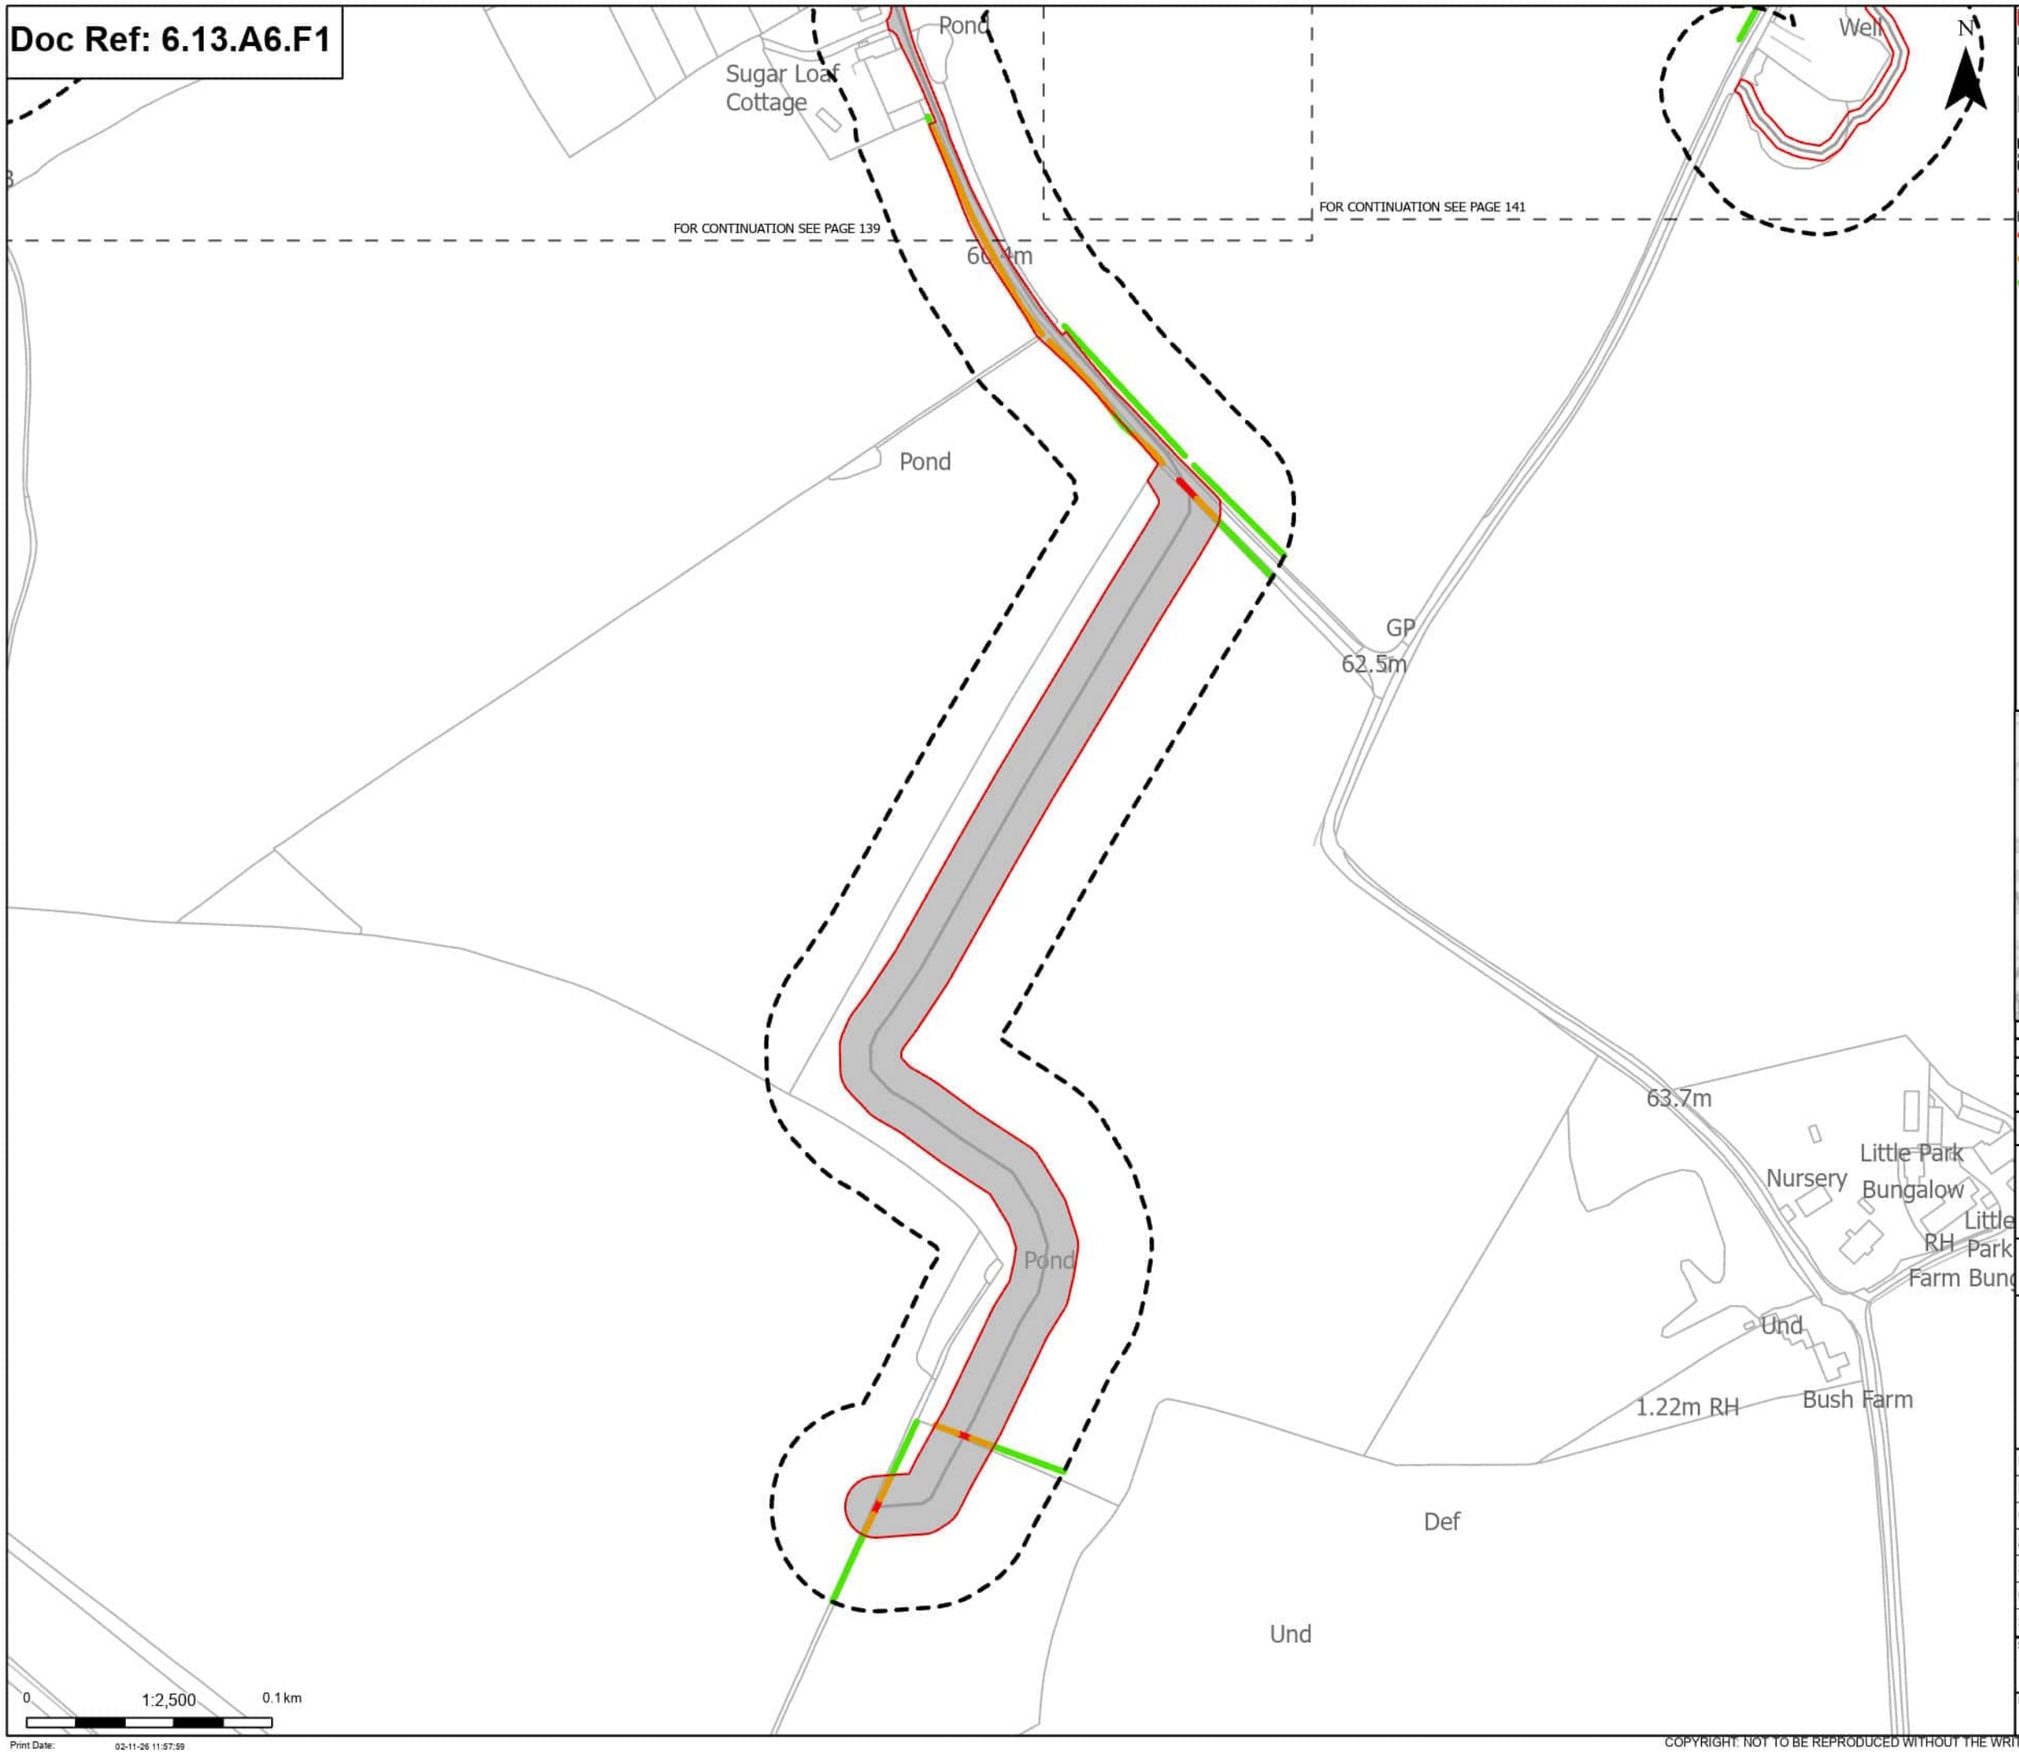

Order Limits
Sheet index cutline

Proposed project design details
Other temporary and permanent construction and operational works

Discipline specific constraints
Arboriculture Study Area
Important Hedgerows

Hedgerow - Impact
Removed
Potentially Affected
Unaffected

Note: The proposed overhead line alignment and proposed underground cable alignment together comprise the alignment. For further details regarding the design, please refer to Figures 4.1 (document reference 6.4.F1) and 4.2 (document reference 6.4.F2).

Notes: Background mapping information has been reproduced from the Ordnance Survey by permission of Ordnance Survey of the Controller of His Majesty's Stationery Office. © Crown copyright and database rights (2025) Licence OS100024241 and AC0000807948; © Crown copyright and database rights 2025 Ordnance Survey AC0000808122, Contains public sector information licensed under the Open Government Licence v3.0, © National Grid UK



Rev	Date	Description	Drawn	Check	Approv
B	Aug 2025	FOR DCO APPLICATION	JAL	AF	KB
A	Aug 2025	FOR DCO APPLICATION	JAL	AF	KB

nationalgrid

PROJECT: Norwich to Tilbury

Planning Inspectorate App Number: EN020027
Regulation 5(2)(a)

Title:

Figure A13.6.1- Landscape and Visual Arboriculture Impacts Plan
Page 140 of 396

Designed	M. Watson	Date	February 26
Drawn	J. Acero Leon	Date	February 26
Checked	A. Fell	Date	February 26
Approved	K. Burrows	Date	February 26
Scale:	1:2,500	Datum:	AOD
Original Size:	A3	Grid:	OS
Suitability Code:	A2	Project Number:	10059280


Suitability Description:
Accepted as Concept Stage

Drawing Number: 10059280-ARC-EBD-ZZ-DR-ZZ-00393
Revision: B

Print Date: 02-11-26 11:57:59

COPYRIGHT: NOT TO BE REPRODUCED WITHOUT THE WRITTEN PERMISSION OF NATIONAL GRID ELECTRICITY TRANSMISSION Plc

Doc Ref: 6.13.A6.F1

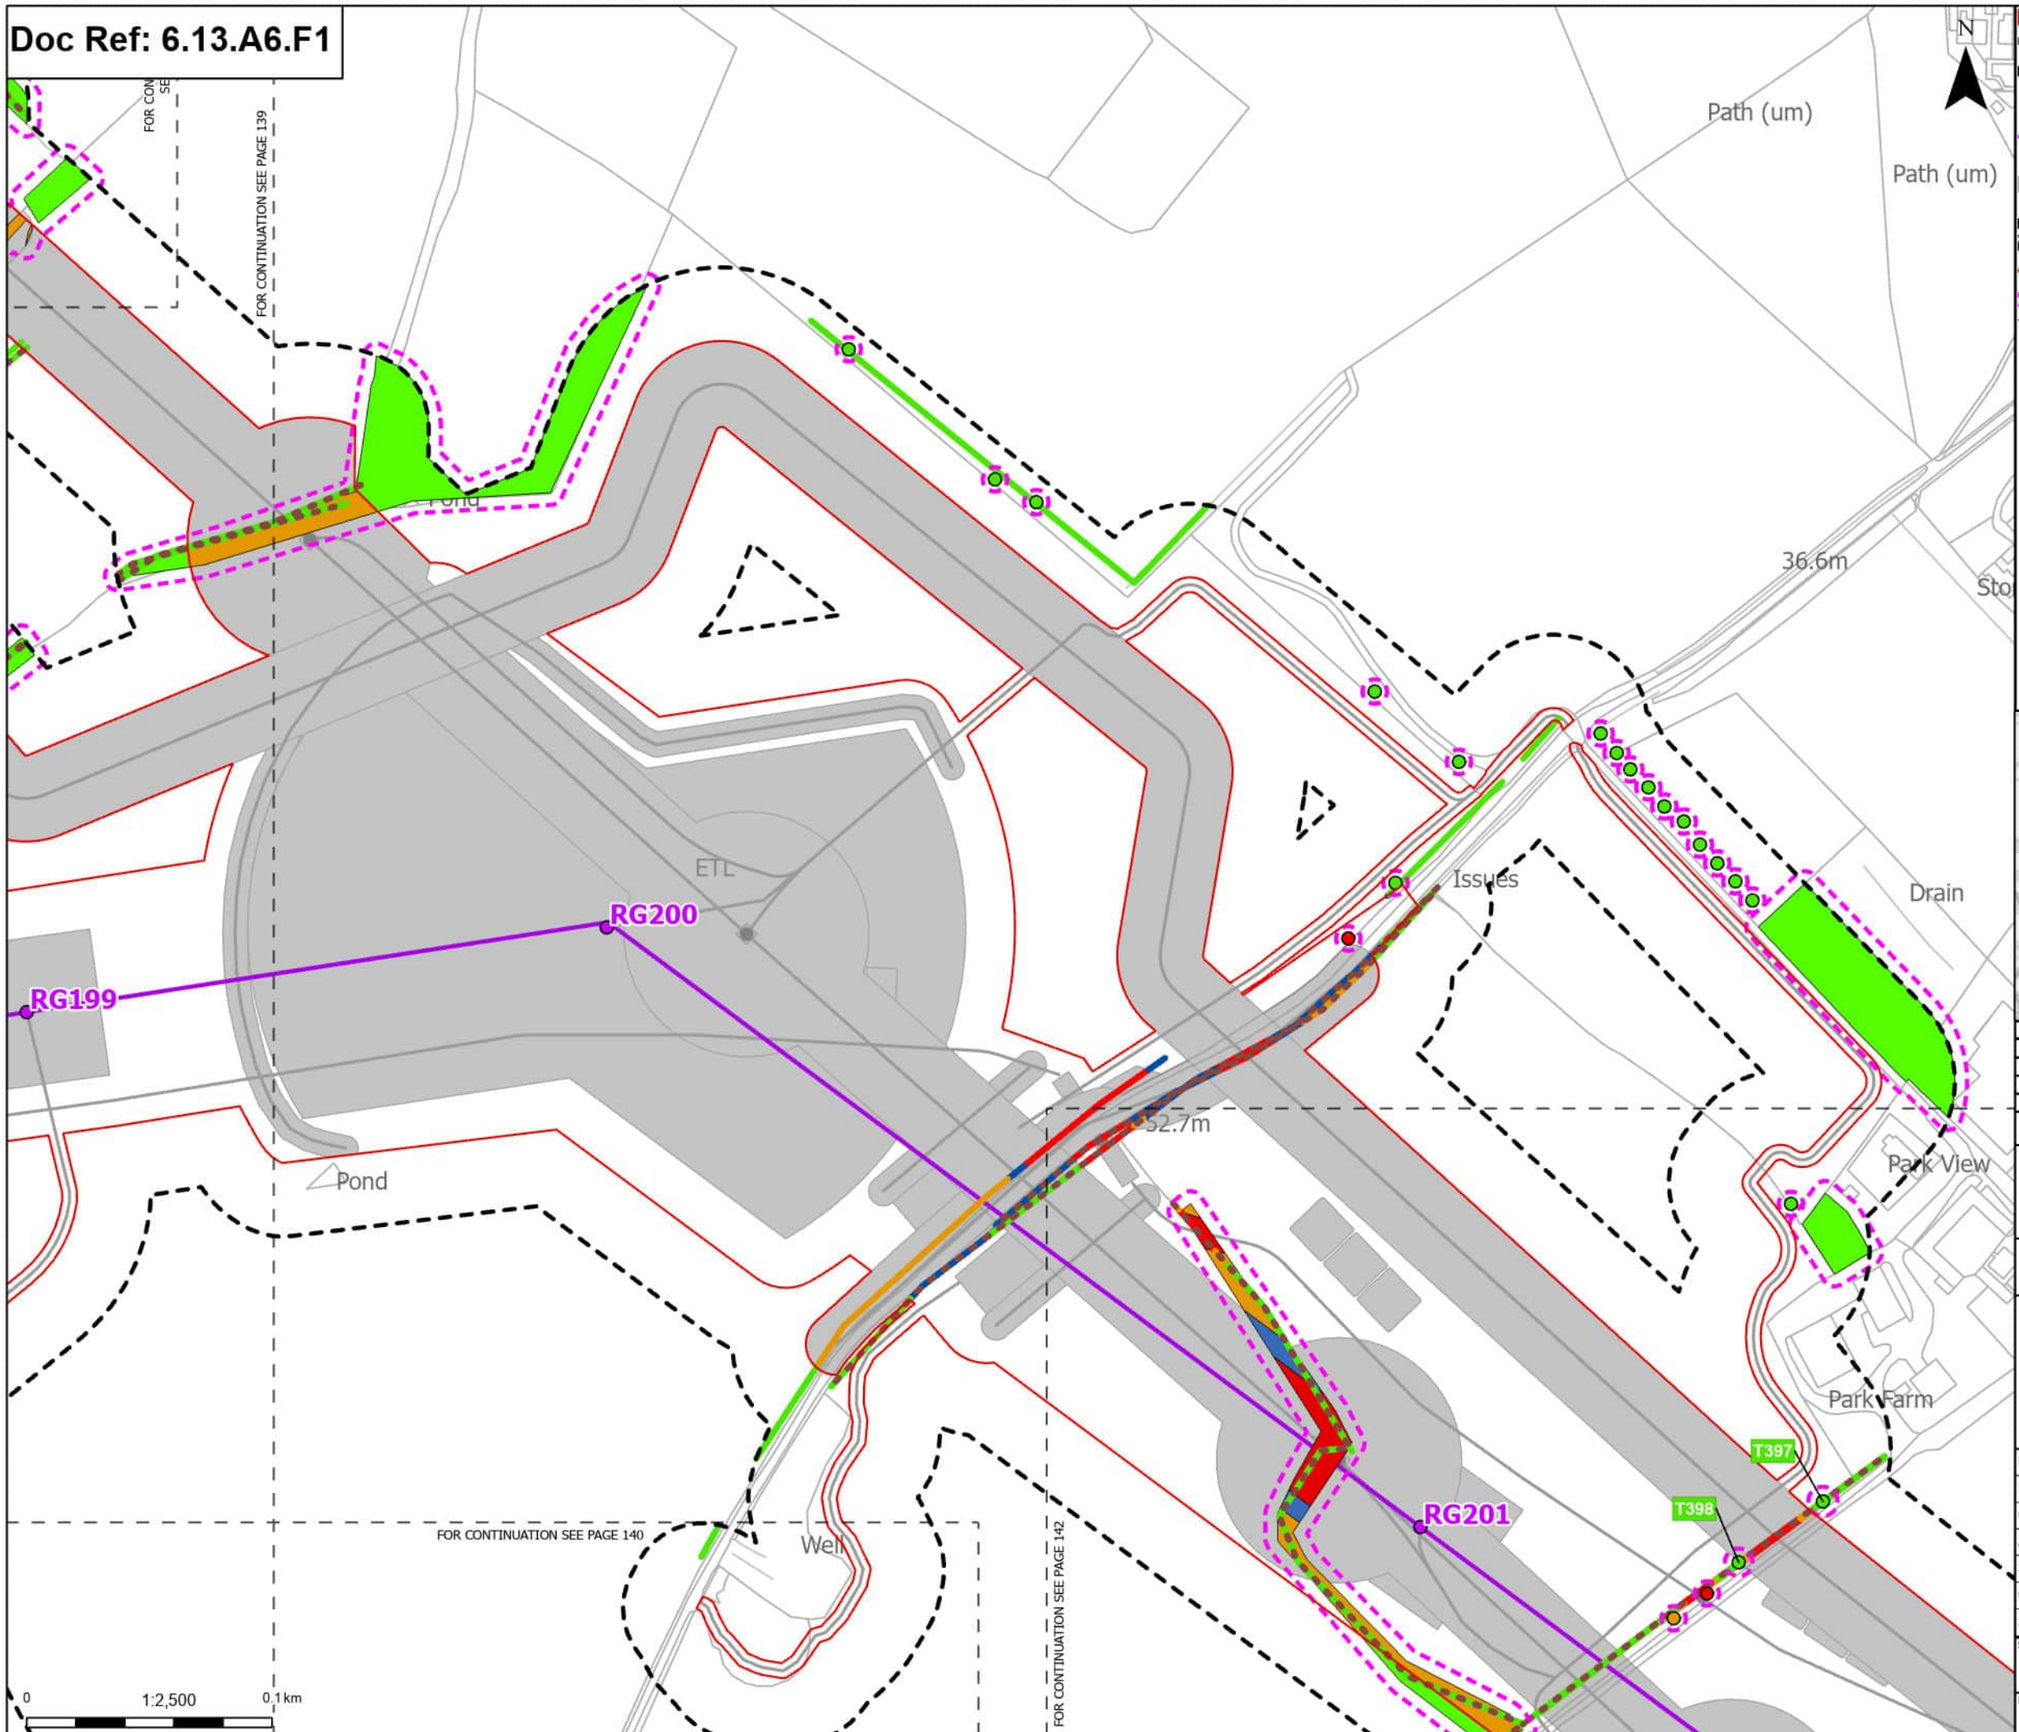

Order Limits
Sheet index cutline

Proposed project design details
- Proposed standard lattice pylon location
- Proposed overhead line alignment
- Other temporary and permanent construction and operational works

Discipline specific constraints
- Arboriculture Study Area
- Important Hedgerows
- Root protection area

Trees - Impact
- Removed
- Potentially Affected
- Unaffected

Hedgerow - Impact
- Removed
- Affected Managed
- Potentially Affected
- Unaffected

Groups of trees - Impact
- Removed
- Affected Managed
- Potentially Affected
- Unaffected

Note: The proposed overhead line alignment and proposed underground cable alignment together comprise the alignment. For further details regarding the design, please refer to Figures 4.1 (document reference 6.4.F1) and 4.2 (document reference 6.4.F2).

Notes: Background mapping information has been reproduced from the Ordnance Survey by permission of Ordnance Survey of the Controller of His Majesty's Stationery Office. © Crown copyright and database rights (2025) Licence OS100024241 and AC0000807948; © Crown copyright and database rights 2025 Ordnance Survey AC0000808122, Contains public sector information licensed under the Open Government Licence v3.0, © National Grid UK



Rev	Date	Description	Drawn	Check	Approv
B	Aug 2025	FOR DCO APPLICATION	JAL	AF	KB
A	Aug 2025	FOR DCO APPLICATION	JAL	AF	KB

nationalgrid

PROJECT: Norwich to Tilbury

Planning Inspectorate App Number: EN020027
Regulation 5(2)(a)

Title:

Figure A13.6.1- Landscape and Visual Arboriculture Impacts Plan
Page 141 of 396


Designed	M. Watson	Date	February 26
Drawn	J. Acero Leon	Date	February 26
Checked	A. Fell	Date	February 26
Approved	K. Burrows	Date	February 26
Scale:	1:2,500	Datum:	AOD
Original Size:	A3	Grid:	OS
Suitability Code:	A2	Project Number:	10059280

Suitability Description:
Accepted as Concept Stage

Drawing Number: 10059280-ARC-EBD-ZZ-DR-ZZ-00393
Revision: B

COPYRIGHT: NOT TO BE REPRODUCED WITHOUT THE WRITTEN PERMISSION OF NATIONAL GRID ELECTRICITY TRANSMISSION Plc

Doc Ref: 6.13.A6.F1

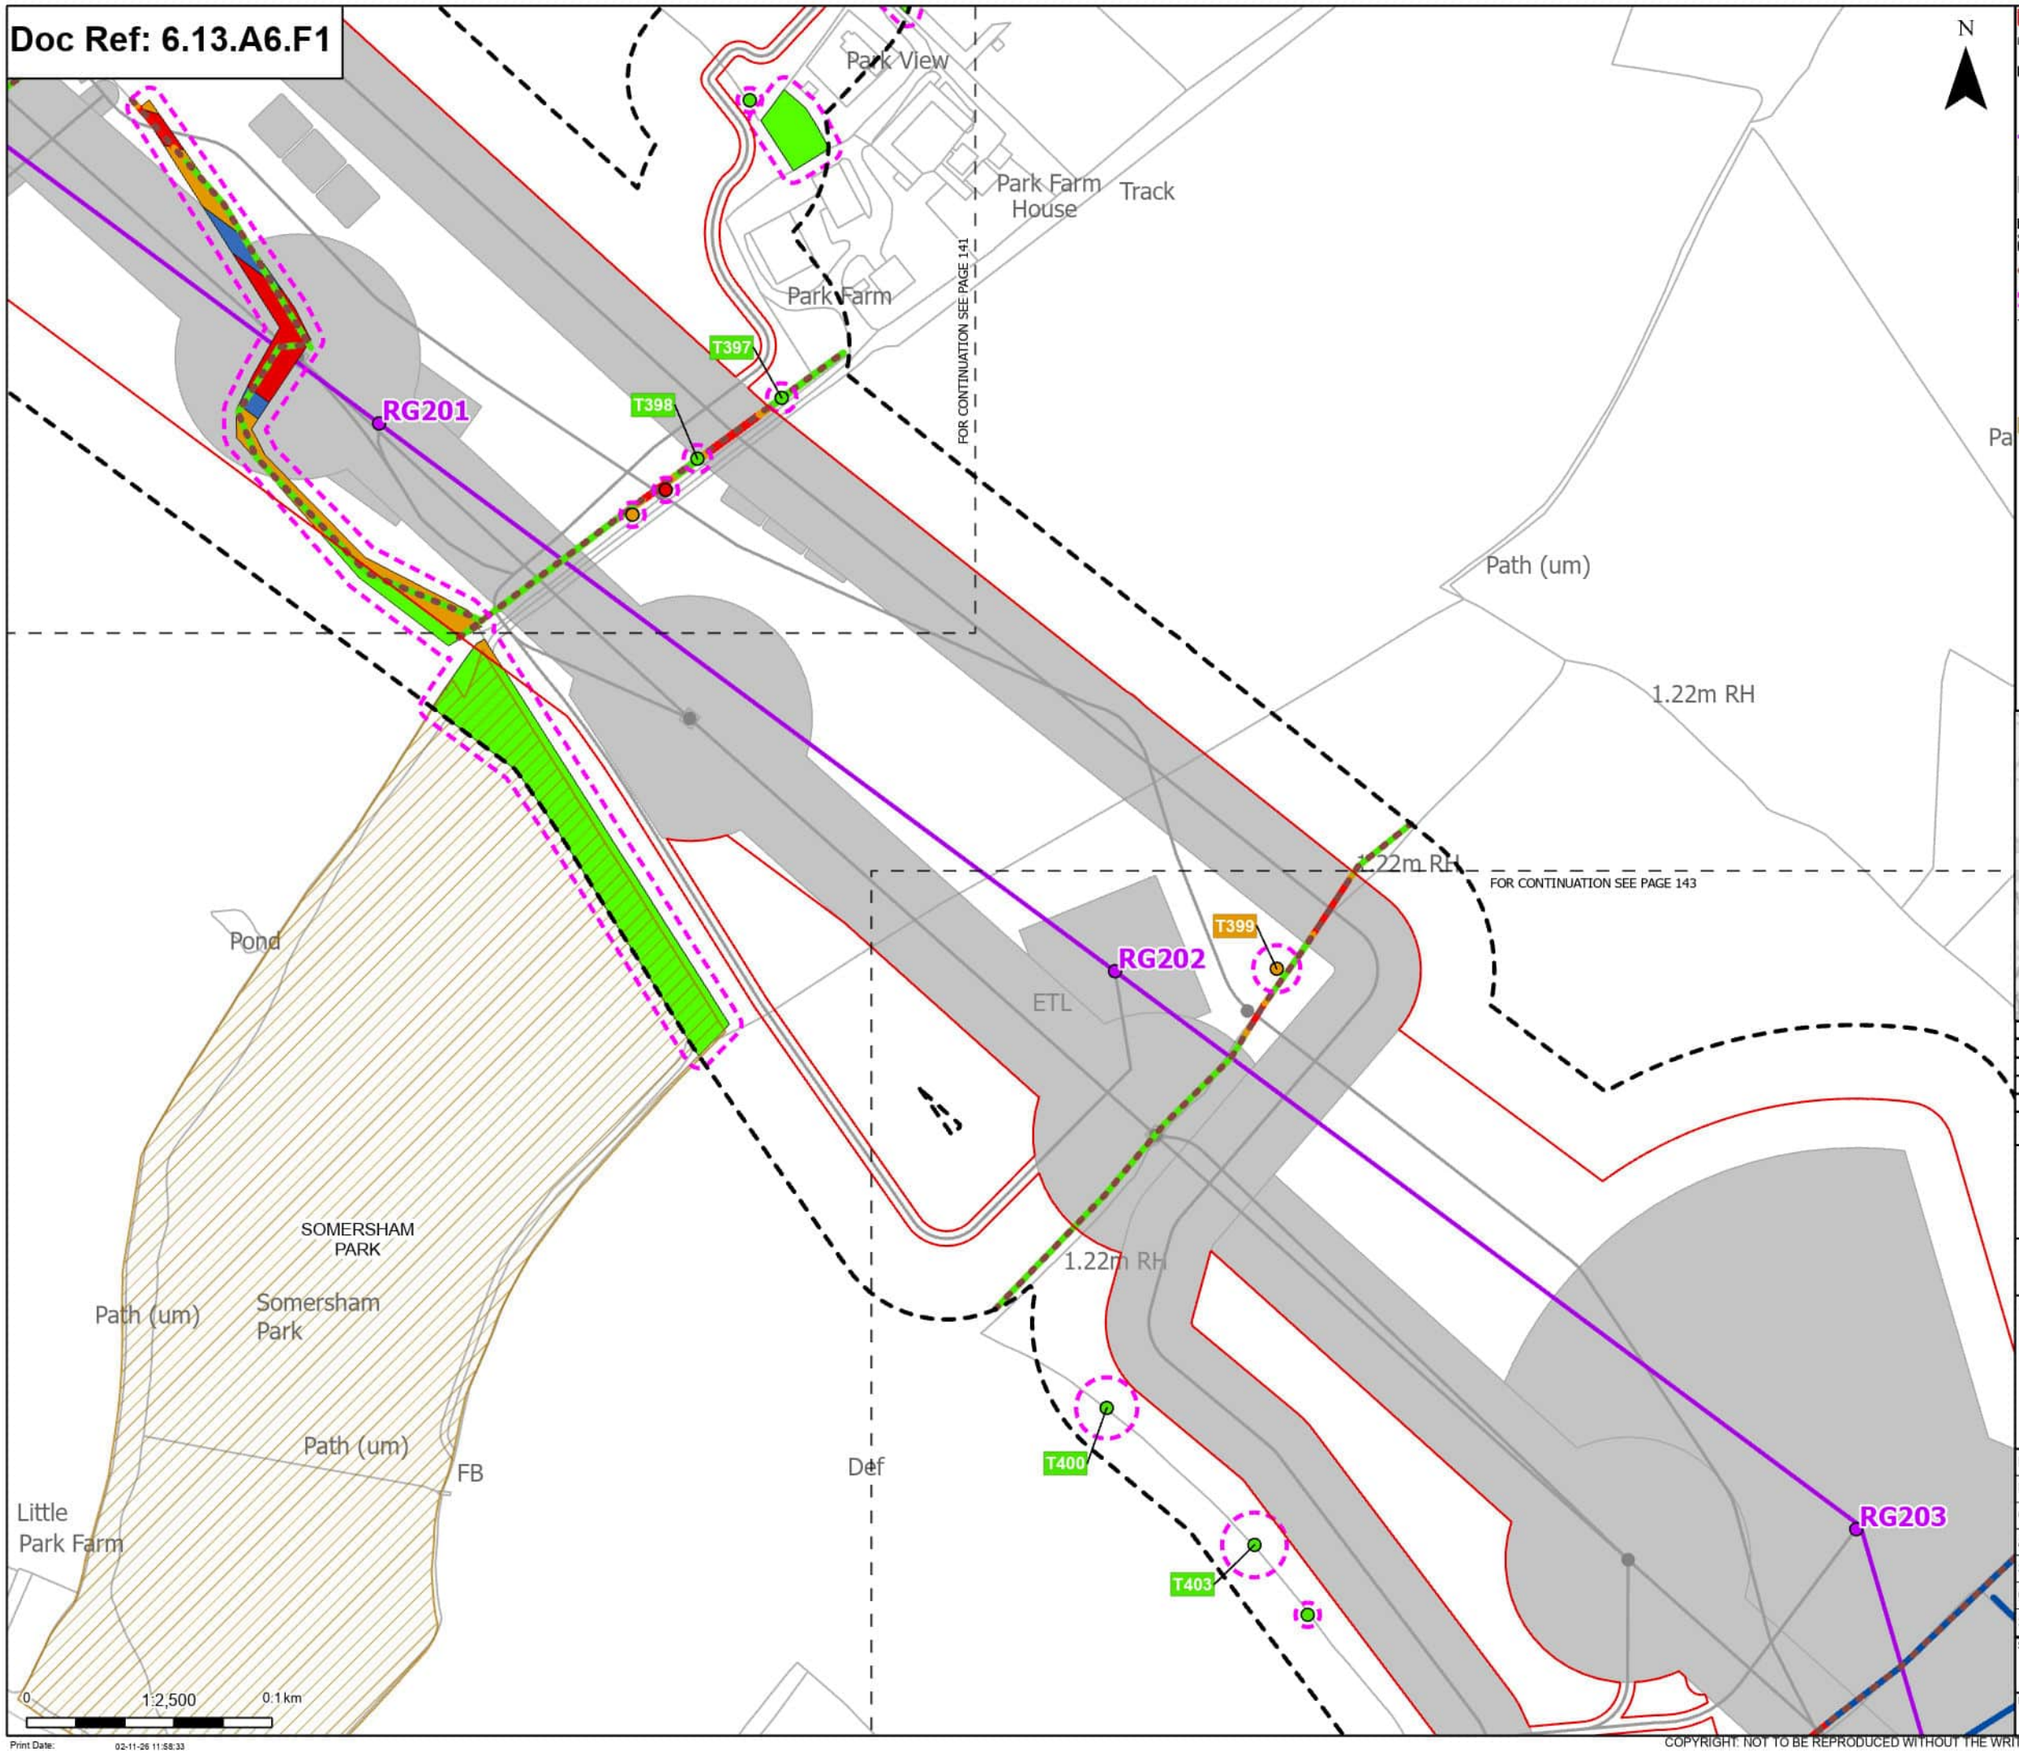

N

Order Limits
Sheet index cutline

Proposed project design details
Proposed standard lattice pylon location
Proposed overhead line alignment
Other temporary and permanent construction and operational works

Discipline specific constraints
Arboriculture Study Area
Important Hedgerows
Root protection area

Trees - Impact
Removed
Potentially Affected
Unaffected

Ancient Woodland (Natural England)

Hedgerow - Impact
Removed
Affected Managed
Potentially Affected
Unaffected

Groups of trees - Impact
Removed
Affected Managed
Potentially Affected
Unaffected

Note: The proposed overhead line alignment and proposed underground cable alignment together comprise the alignment. For further details regarding the design, please refer to Figures 4.1 (document reference 6.4.F1) and 4.2 (document reference 6.4.F2).

Notes: Background mapping information has been reproduced from the Ordnance Survey by permission of Ordnance Survey of the Controller of His Majesty's Stationery Office. © Crown copyright and database rights (2025) Licence OS100024241 and AC0000807948; © Crown copyright and database rights 2025 Ordnance Survey AC0000808122, Contains public sector information licensed under the Open Government Licence v3.0, © National Grid UK



Rev	Date	Description	Drawn	Check	Approv
B	Aug 2025	FOR DCO APPLICATION	JAL	AF	KB
A	Aug 2025	FOR DCO APPLICATION	JAL	AF	KB

nationalgrid

PROJECT: Norwich to Tilbury

Planning Inspectorate App Number: EN020027
Regulation 5(2)(a)

Title:

Figure A13.6.1- Landscape and Visual Arboriculture Impacts Plan
Page 142 of 396


Designed	M. Watson	Date	February 26
Drawn	J. Acero Leon	Date	February 26
Checked	A. Fell	Date	February 26
Approved	K. Burrows	Date	February 26
Scale:	1:2,500	Datum:	AOD
Original Size:	A3	Grid:	OS
Suitability Code:	A2	Project Number:	10059280

Suitability Description:
Accepted as Concept Stage

Drawing Number: 10059280-ARC-EBD-ZZ-DR-ZZ-00393
Revision: B

COPYRIGHT: NOT TO BE REPRODUCED WITHOUT THE WRITTEN PERMISSION OF NATIONAL GRID ELECTRICITY TRANSMISSION Plc

Doc Ref: 6.13.A6.F1

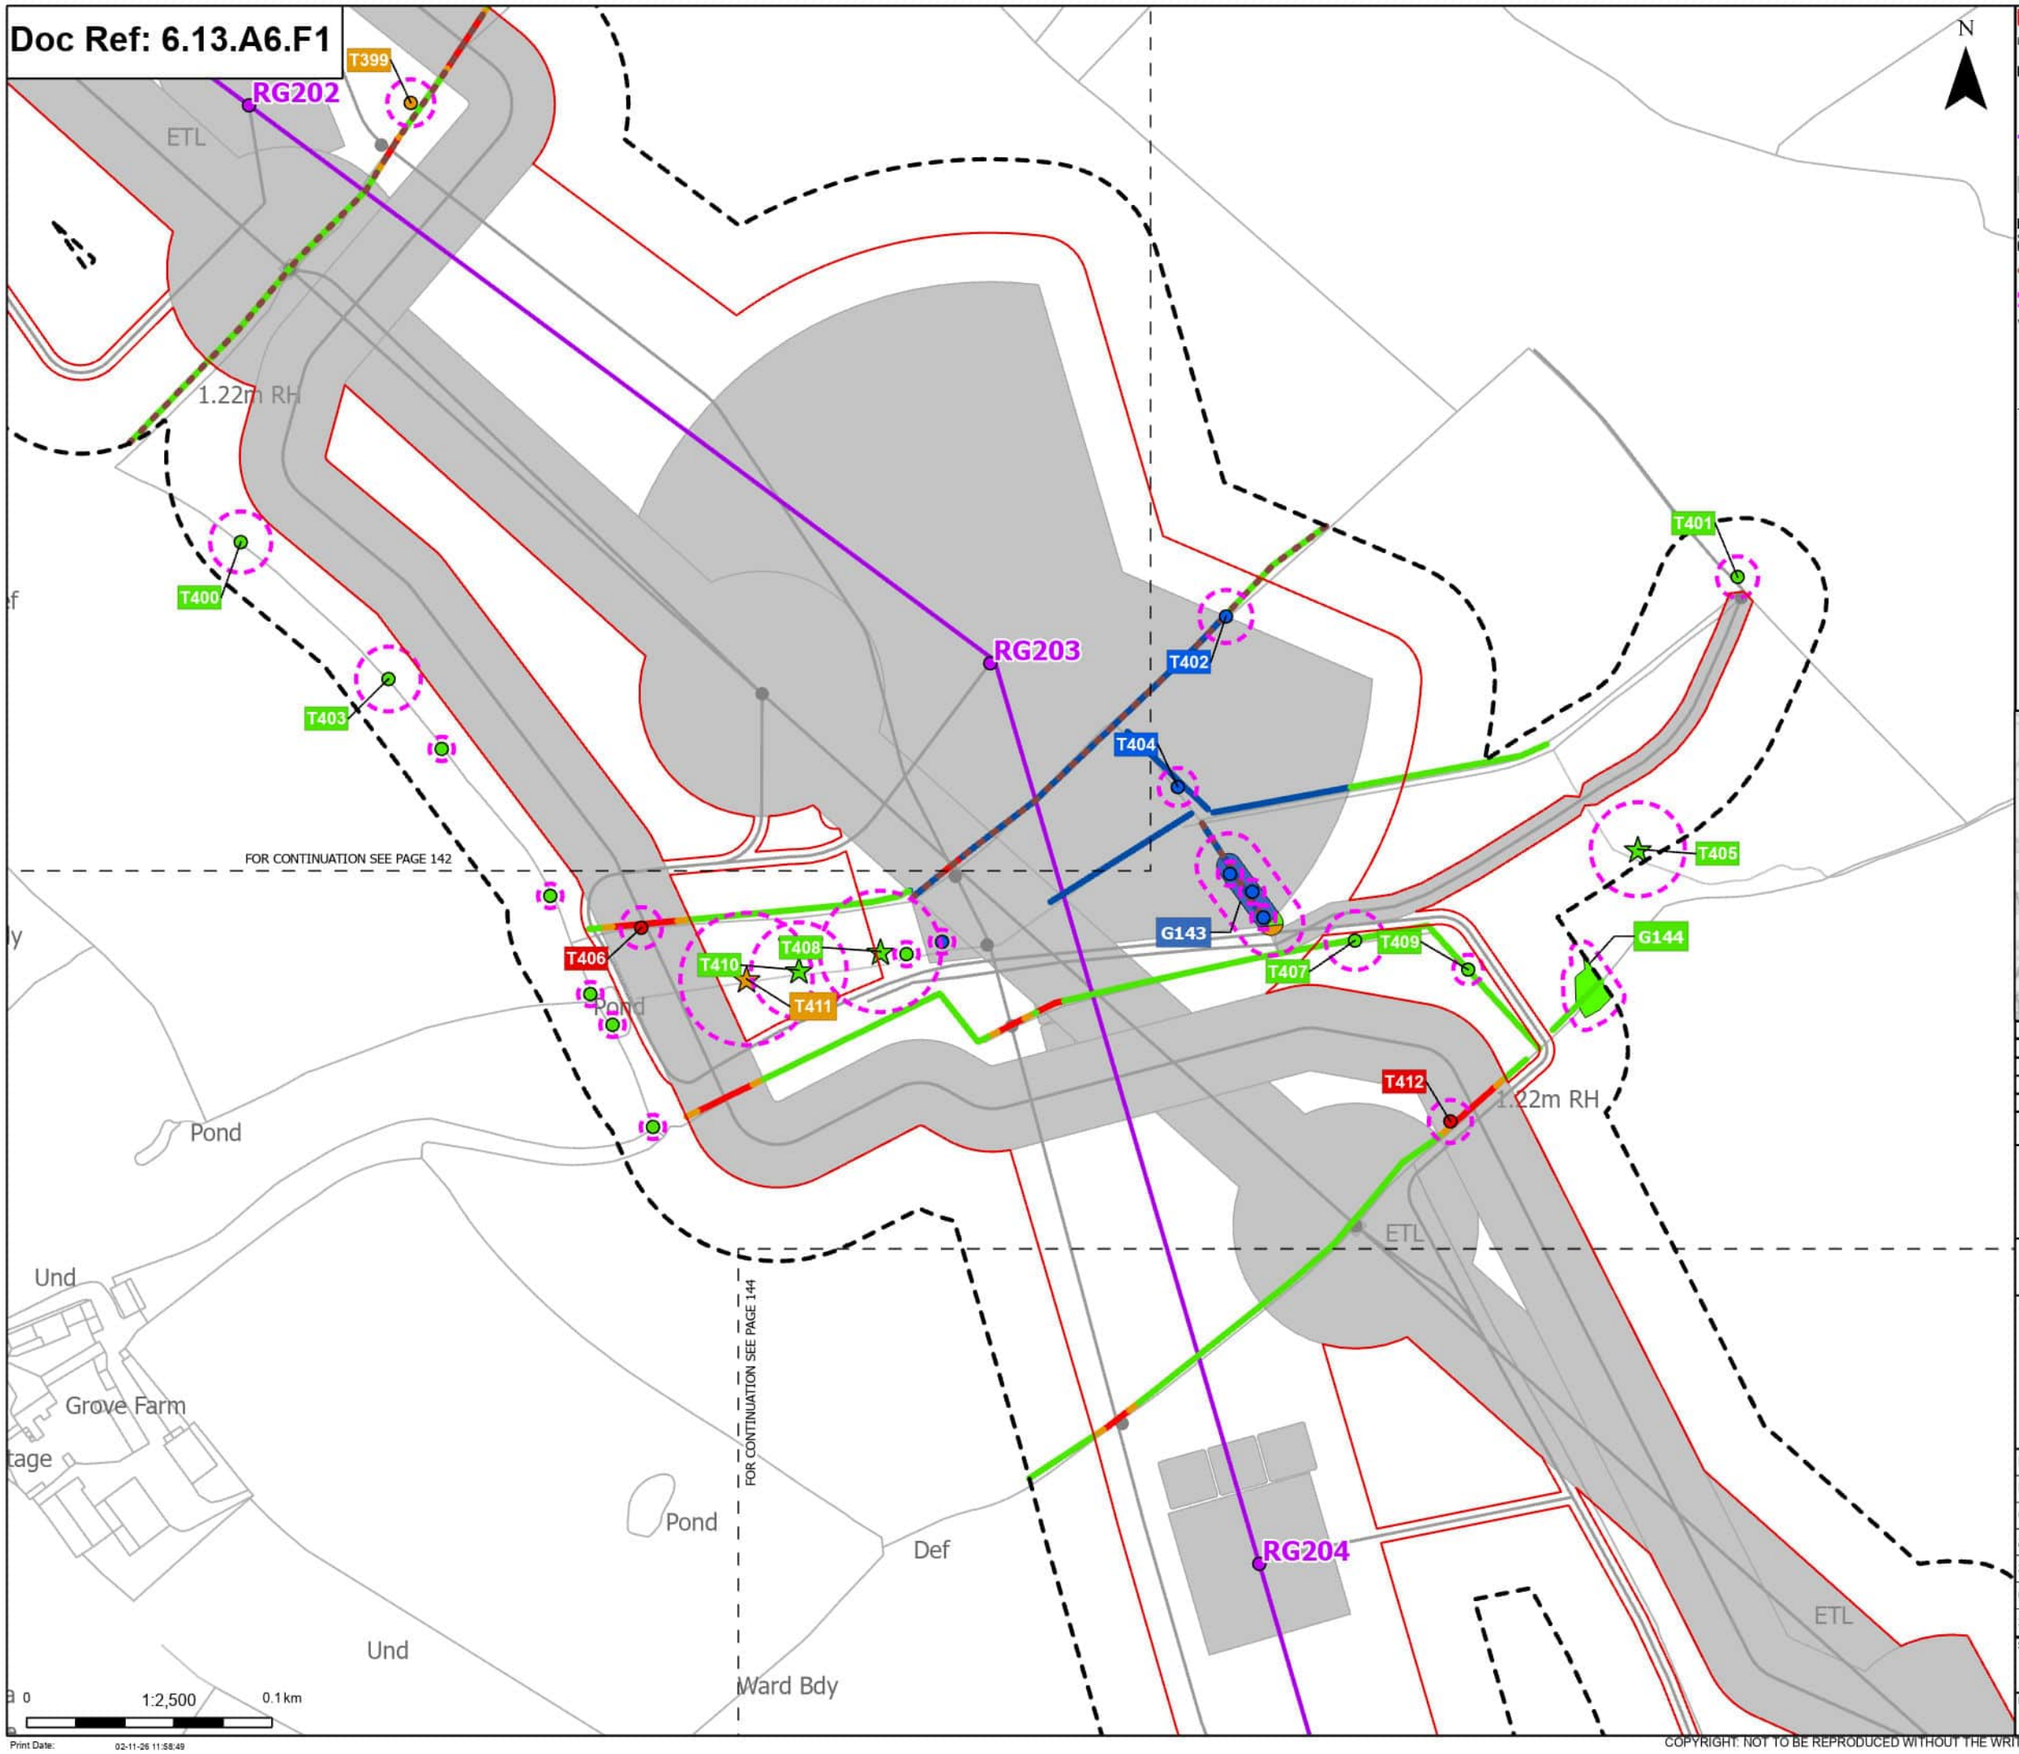

Print Date: 02-11-26 11:58:49

Order Limits
Sheet index cutline

Proposed project design details
- Proposed standard lattice pylon location
- Proposed overhead line alignment
- Other temporary and permanent construction and operational works

Discipline specific constraints
- Arboriculture Study Area
- Important Hedgerows
- Root protection area

Veteran Trees - Impact
- Potentially Affected
- Unaffected

Trees - Impact
- Removed
- Affected Managed
- Potentially Affected
- Unaffected

Hedgerow - Impact
- Removed
- Affected Managed
- Potentially Affected
- Unaffected

Groups of trees - Impact
- Affected Managed
- Potentially Affected
- Unaffected

Note: The proposed overhead line alignment and proposed underground cable alignment together comprise the alignment. For further details regarding the design, please refer to Figures 4.1 (document reference 6.4.F1) and 4.2 (document reference 6.4.F2).

Notes: Background mapping information has been reproduced from the Ordnance Survey by permission of Ordnance Survey of the Controller of His Majesty's Stationery Office. © Crown copyright and database rights (2025) Licence OS100024241 and AC0000807948; © Crown copyright and database rights 2025 Ordnance Survey AC0000808122, Contains public sector information licensed under the Open Government Licence v3.0, © National Grid UK



Rev	Date	Description	Drawn	Check	Approv
B	Aug 2025	FOR DCO APPLICATION	JAL	AF	KB
A	Aug 2025	FOR DCO APPLICATION	JAL	AF	KB

nationalgrid

PROJECT: Norwich to Tilbury

Planning Inspectorate App Number: EN020027
Regulation 5(2)(a)

Title:

Figure A13.6.1- Landscape and Visual Arboriculture Impacts Plan
Page 143 of 396

Designed	M. Watson	Date	February 26
Drawn	J. Acero Leon	Date	February 26
Checked	A. Fell	Date	February 26
Approved	K. Burrows	Date	February 26
Scale:	1:2,500	Datum:	AOD
Original Size:	A3	Grid:	OS
Suitability Code:	A2	Project Number:	10059280

Suitability Description: Accepted as Concept Stage

Drawing Number: 10059280-ARC-EBD-ZZ-DR-ZZ-00393

Revision: B

COPYRIGHT: NOT TO BE REPRODUCED WITHOUT THE WRITTEN PERMISSION OF NATIONAL GRID ELECTRICITY TRANSMISSION Plc

Doc Ref: 6.13.A6.F1

RG204

RG205

T413

T414

T415

T416

T417

G145

G146

G147

Def

Ward Bdy

FOR CONTINUATION SEE PAGE 143

RH

ETL

Path (um)

Path (um)

SD

Pond

Woodlands Farm

TYE LANE

Track

FOR CONTINUATION SEE PAGE 145

Pond

Bushey Grove

ETL

0 1:2,500 0.1 km

Print Date: 02-11-26 11:59:06

N

Order Limits

Sheet index cutline

Proposed project design details

Proposed standard lattice pylon location

Proposed overhead line alignment

Other temporary and permanent construction and operational works

Discipline specific constraints

Arboriculture Study Area

Important Hedgerows

TPO group of trees

Root protection area

Trees - Impact

Removed

Potentially Affected

Unaffected

Hedgerow - Impact

Removed

Affected Managed

Potentially Affected

Unaffected

Groups of trees - Impact

Removed

Affected Managed

Potentially Affected

Unaffected

Note: The proposed overhead line alignment and proposed underground cable alignment together comprise the alignment. For further details regarding the design, please refer to Figures 4.1 (document reference 6.4.F1) and 4.2 (document reference 6.4.F2).

Notes: Background mapping information has been reproduced from the Ordnance Survey by permission of Ordnance Survey of the Controller of His Majesty's Stationery Office. © Crown copyright and database rights (2025) Licence OS100024241 and AC0000807948; © Crown copyright and database rights 2025 Ordnance Survey AC0000808122, Contains public sector information licensed under the Open Government Licence v3.0, © National Grid UK



Rev	Date	Description	Drawn	Check	Approv
B	Aug 2025	FOR DCO APPLICATION	JAL	AF	KB
A	Aug 2025	FOR DCO APPLICATION	JAL	AF	KB

nationalgrid

PROJECT: Norwich to Tilbury

Planning Inspectorate App Number: EN020027
Regulation 5(2)(a)

Title:

Figure A13.6.1- Landscape and Visual Arboriculture Impacts Plan
Page 144 of 396

Designed	M. Watson	Date	February 26
Drawn	J. Acero Leon	Date	February 26
Checked	A. Fell	Date	February 26
Approved	K. Burrows	Date	February 26
Scale:	1:2,500	Datum:	AOD
Original Size:	A3	Grid:	OS
Suitability Code:	A2	Project Number:	10059280


Suitability Description:
Accepted as Concept Stage

Drawing Number: 10059280-ARC-EBD-ZZ-DR-ZZ-00393

Revision: B

COPYRIGHT: NOT TO BE REPRODUCED WITHOUT THE WRITTEN PERMISSION OF NATIONAL GRID ELECTRICITY TRANSMISSION Plc

Doc Ref: 6.13.A6.F1

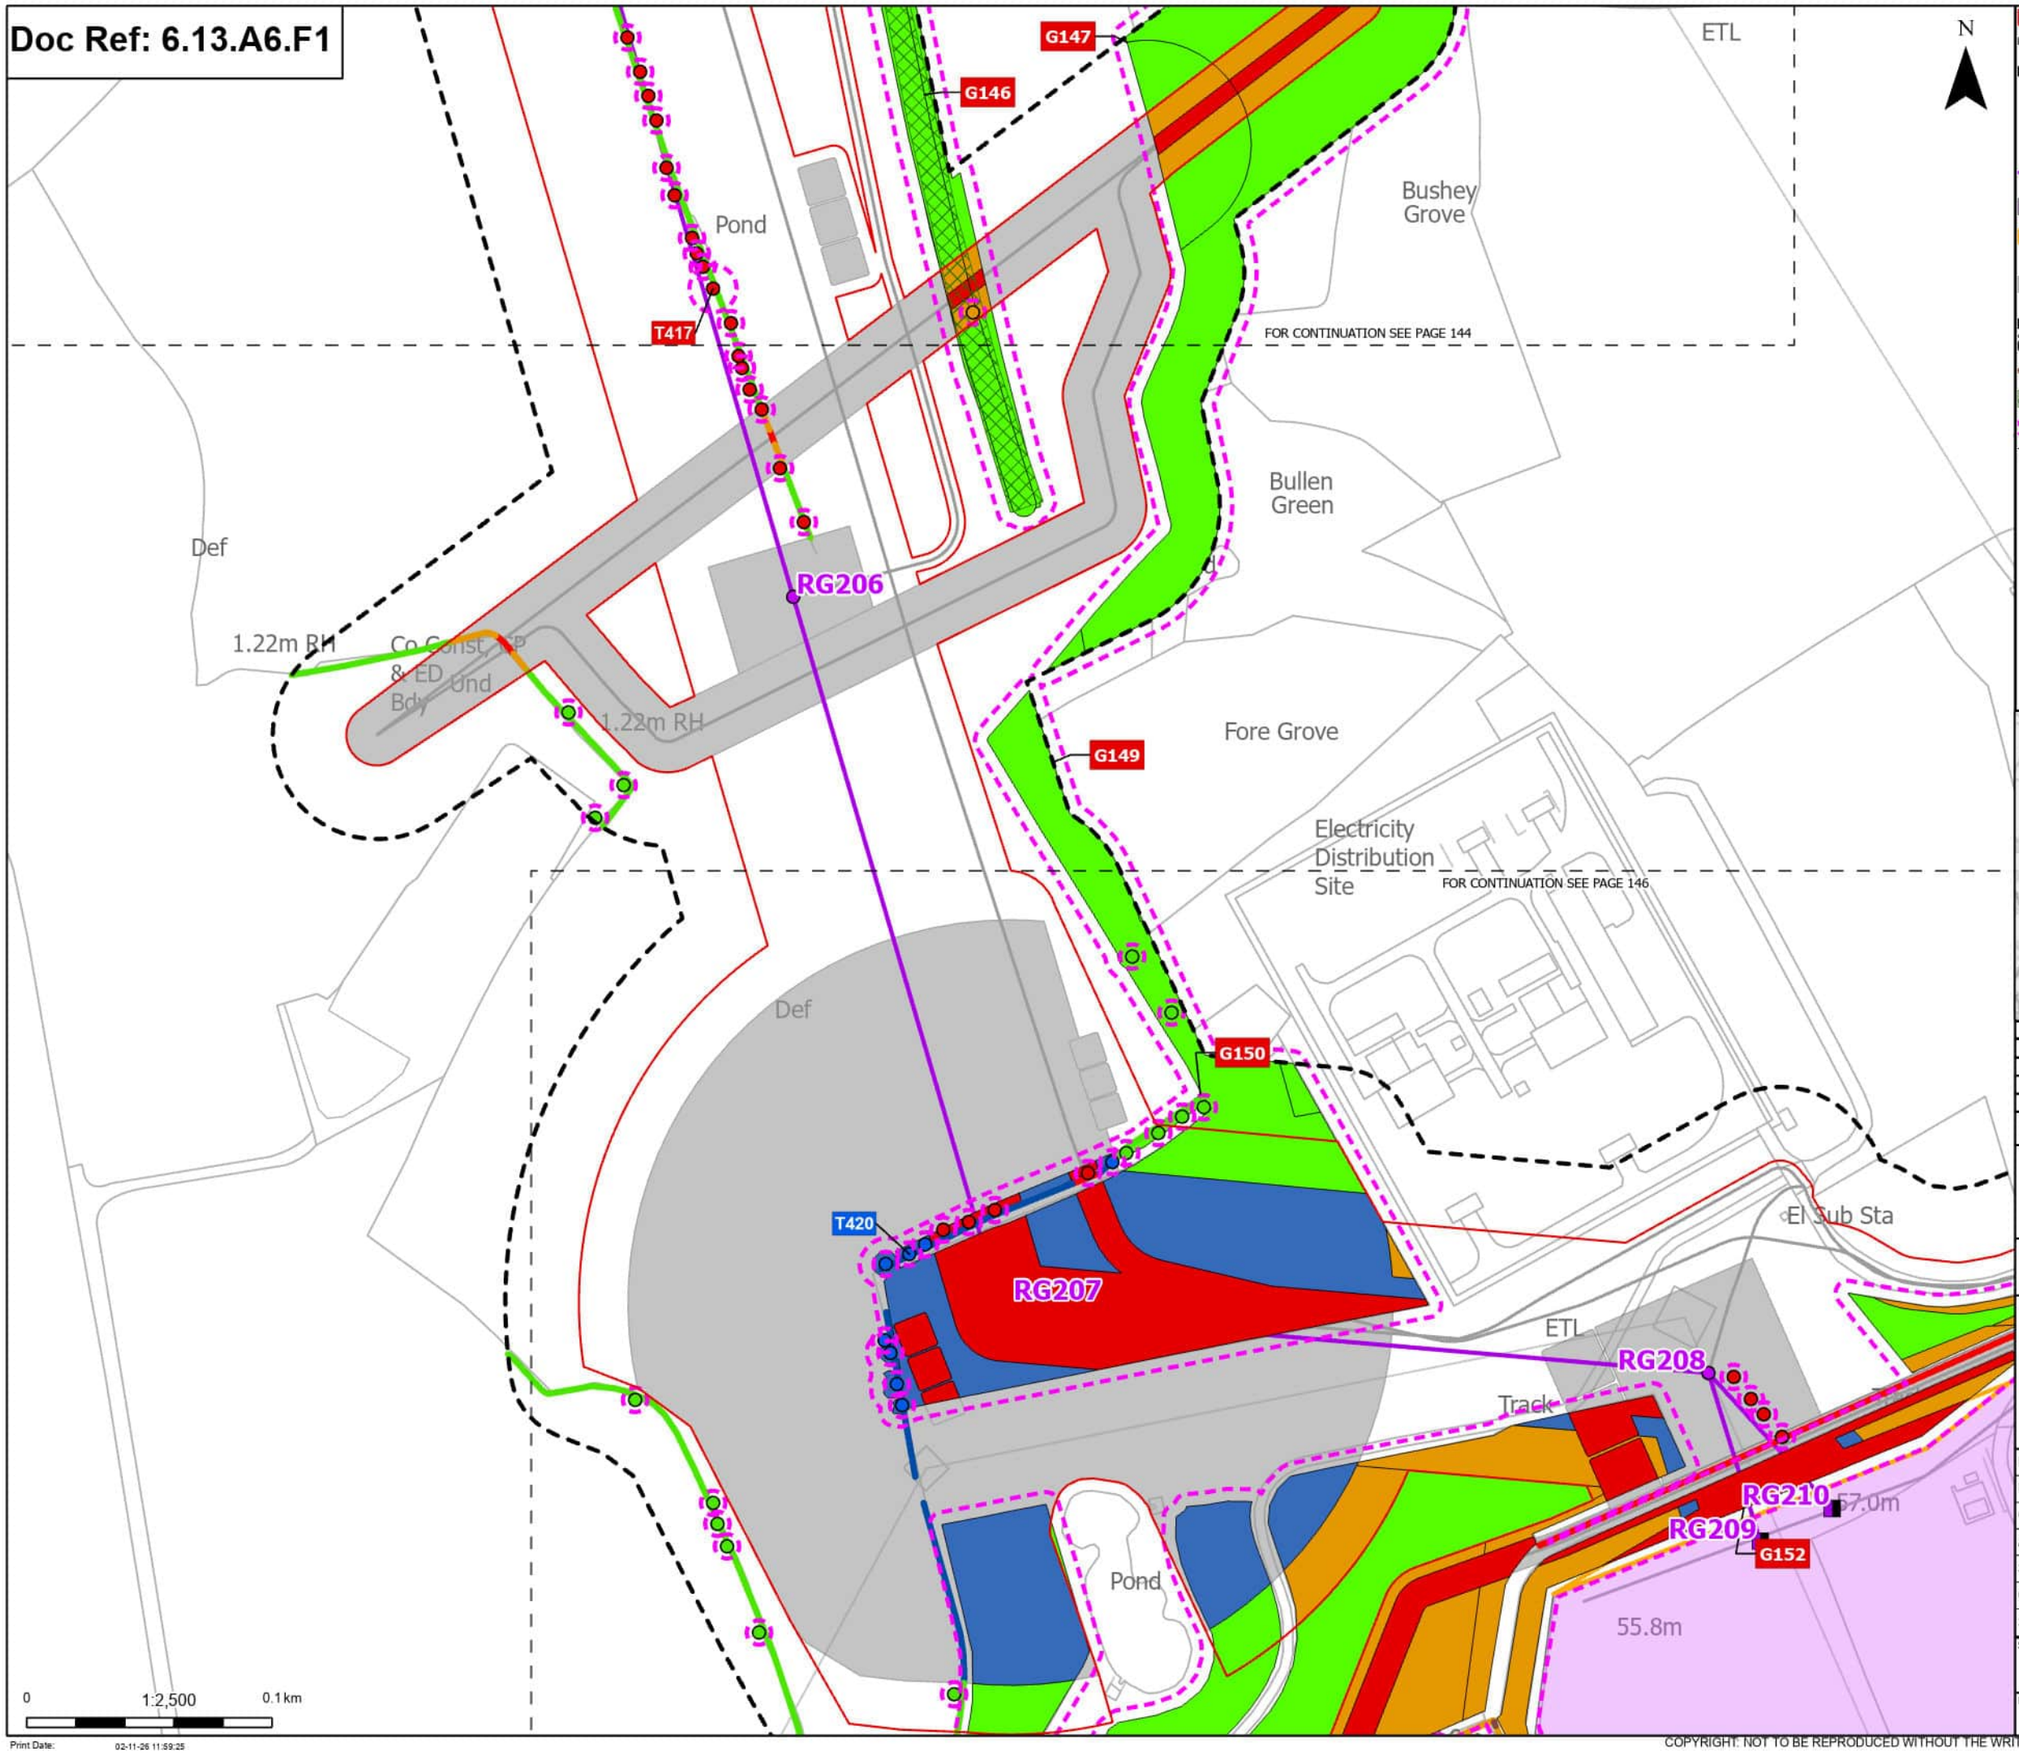

Print Date: 02-11-26 11:59:25

Order Limits
Sheet index cutline

Proposed project design details
- Proposed full line tension gantry
- Proposed standard lattice pylon location
- Proposed overhead line alignment
- Bramford Substation
- Bramford Substation Extension
- Other temporary and permanent construction and operational works

Discipline specific constraints
- Arboriculture Study Area
- Important Hedgerows
- TPO group of trees
- Root protection area

Trees - Impact
- Removed

Affected Managed
Potentially Affected
Unaffected

Hedgerow - Impact
- Removed
- Affected Managed
- Potentially Affected
- Unaffected

Groups of trees - Impact
- Removed
- Affected Managed
- Potentially Affected
- Unaffected

Note: The proposed overhead line alignment and proposed underground cable alignment together comprise the alignment. For further details regarding the design, please refer to Figures 4.1 (document reference 6.4.F1) and 4.2 (document reference 6.4.F2).

Notes: Background mapping information has been reproduced from the Ordnance Survey by permission of Ordnance Survey of the Controller of His Majesty's Stationery Office. © Crown copyright and database rights (2025) Licence OS100024241 and AC0000807948; © Crown copyright and database rights 2025 Ordnance Survey AC0000808122, Contains public sector information licensed under the Open Government Licence v3.0, © National Grid UK



Rev	Date	Description	Drawn	Check	Approv
B	Aug 2025	FOR DCO APPLICATION	JAL	AF	KB
A	Aug 2025	FOR DCO APPLICATION	JAL	AF	KB

nationalgrid

PROJECT: Norwich to Tilbury

Planning Inspectorate App Number: EN020027
Regulation 5(2)(a)

Title:

Figure A13.6.1- Landscape and Visual Arboriculture Impacts Plan
Page 145 of 396


Designed	M. Watson	Date	February 26
Drawn	J. Acero Leon	Date	February 26
Checked	A. Fell	Date	February 26
Approved	K. Burrows	Date	February 26
Scale:	1:2,500	Datum:	AOD
Original Size:	A3	Grid:	OS
Suitability Code:	A2	Project Number:	10059280

Suitability Description:
Accepted as Concept Stage

Drawing Number: 10059280-ARC-EBD-ZZ-DR-ZZ-00393
Revision: B

COPYRIGHT: NOT TO BE REPRODUCED WITHOUT THE WRITTEN PERMISSION OF NATIONAL GRID ELECTRICITY TRANSMISSION Plc

Doc Ref: 6.13.A6.F1

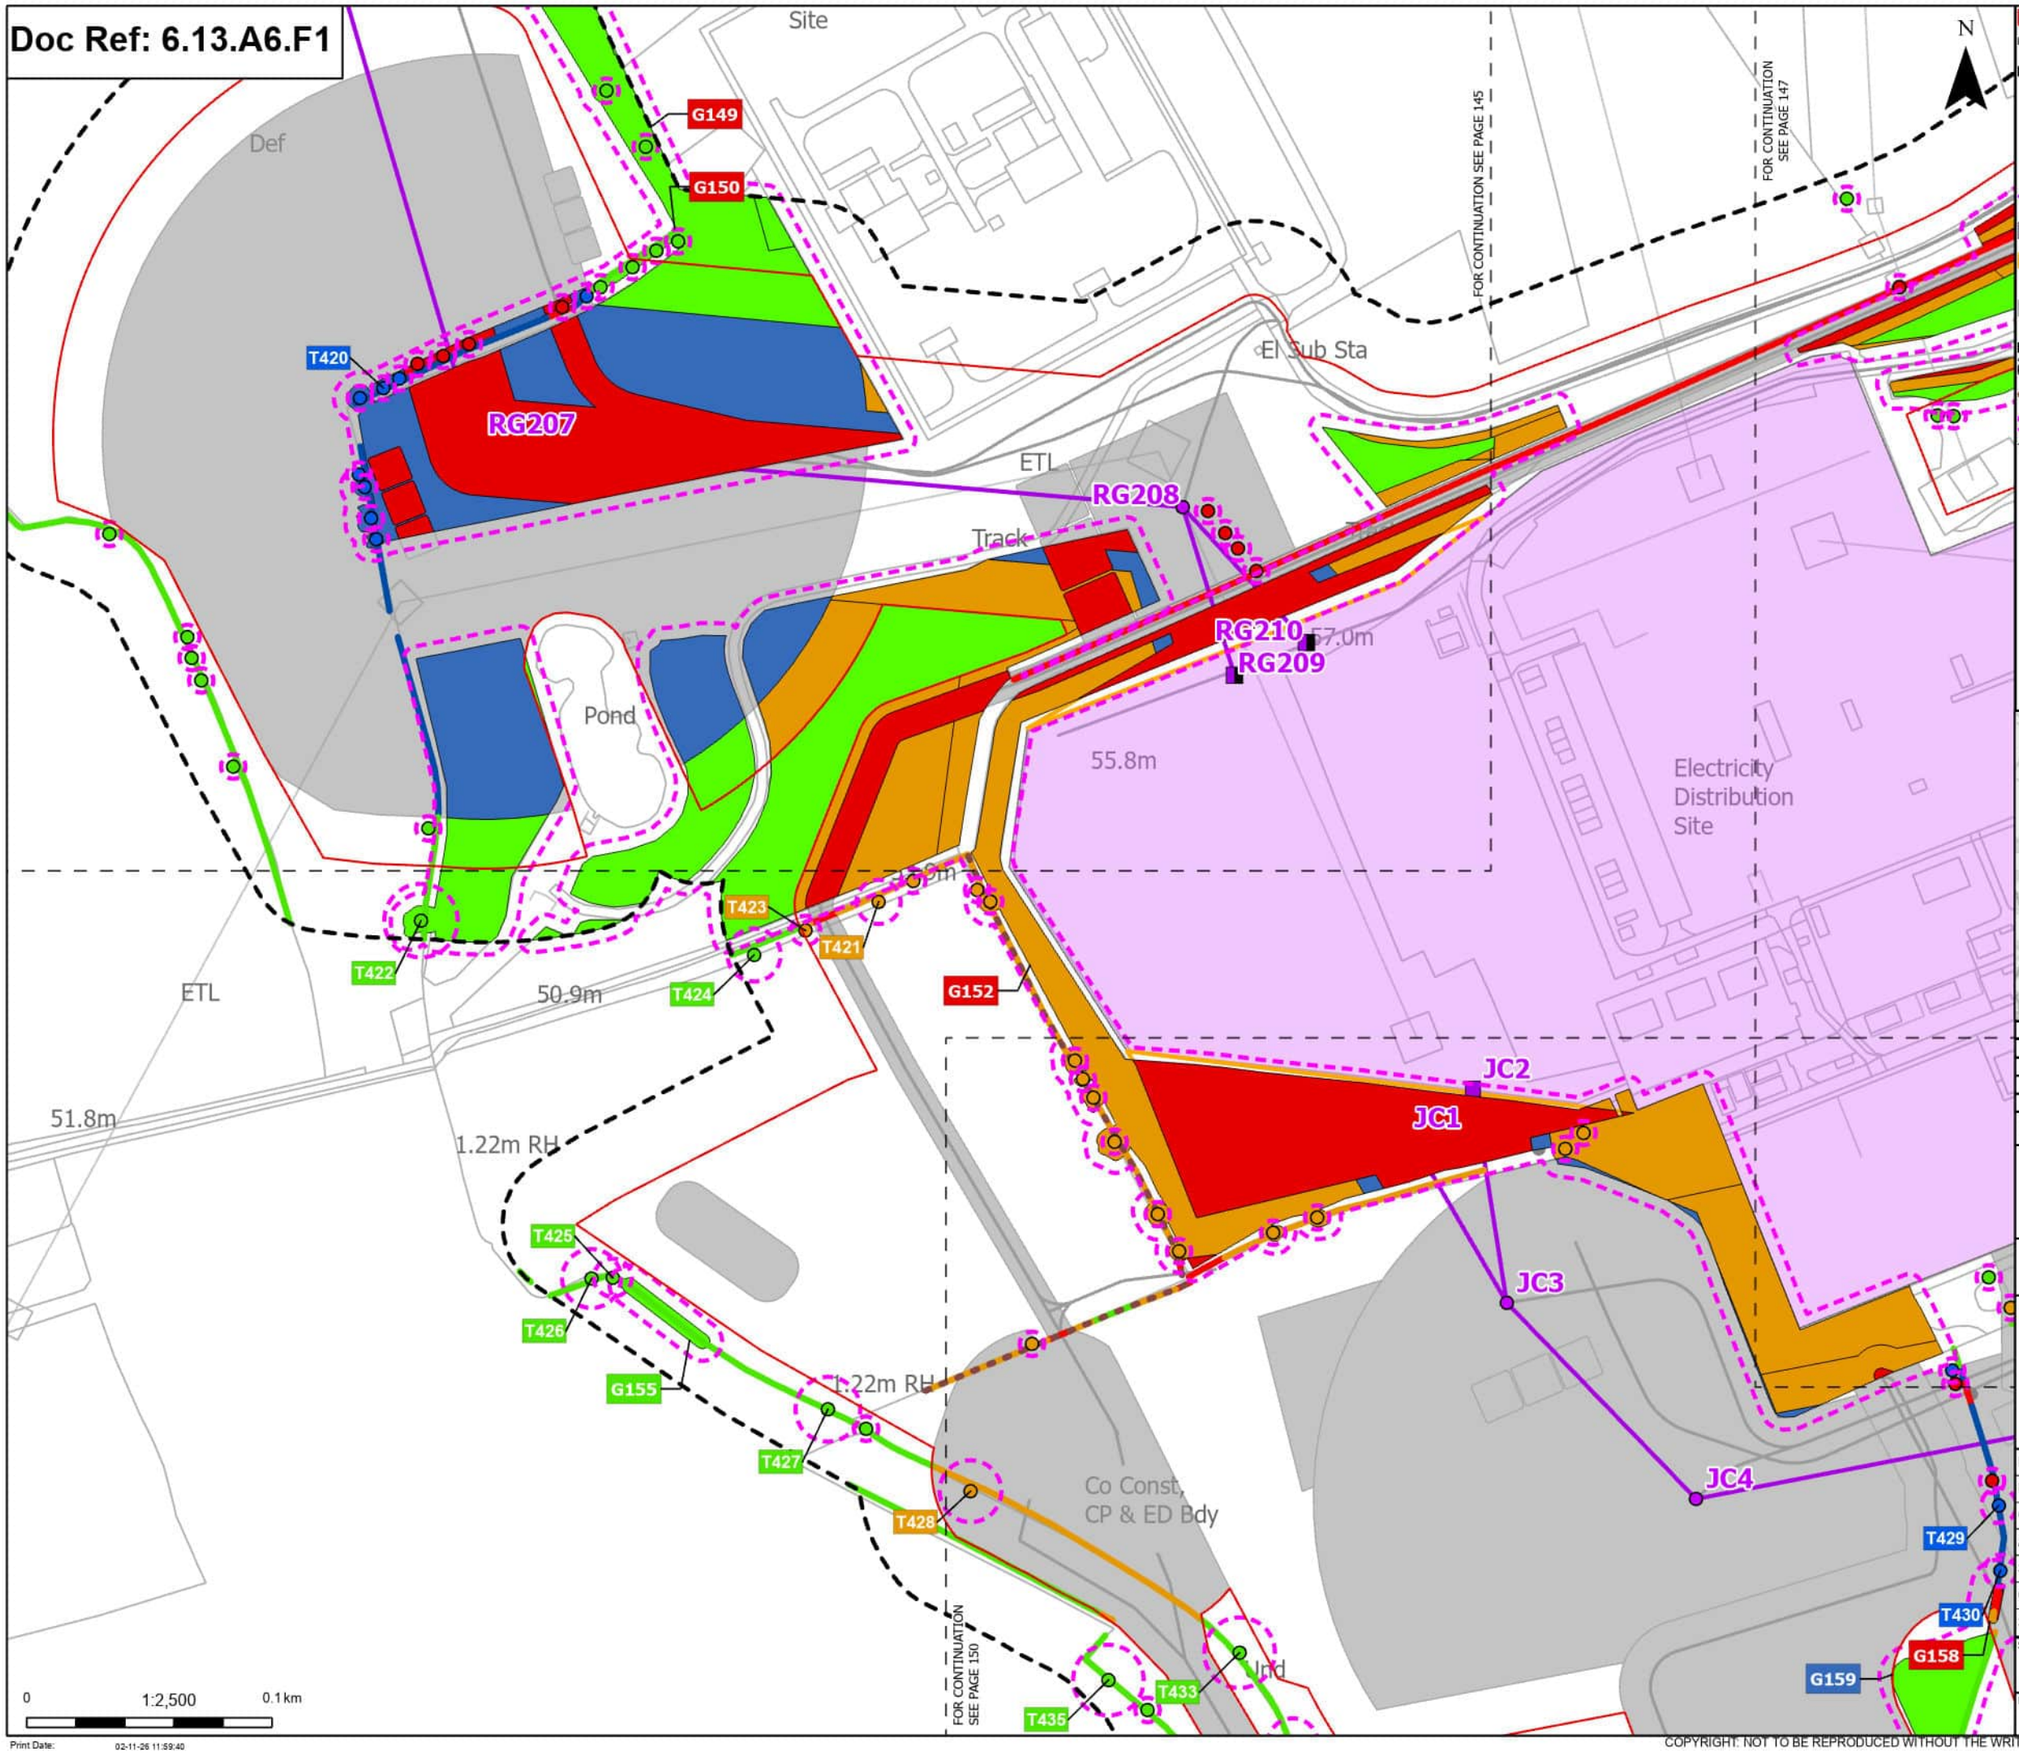

Print Date: 02-11-26 11:59:40

Order Limits
Sheet index cutline

Proposed project design details
- Proposed full line tension gantry
- Proposed low duty gantry
- Proposed standard lattice pylon location
- Proposed overhead line alignment
- Bramford Substation
- Bramford Substation Extension
- Other temporary and permanent construction and operational works

Discipline specific constraints
- Arboriculture Study Area
- Important Hedgerows
- Root protection area

Trees - Impact
- Removed
- Affected Managed

Potentially Affected
Unaffected

Hedgerow - Impact
- Removed
- Affected Managed
- Potentially Affected
- Unaffected

Groups of trees - Impact
- Removed
- Affected Managed
- Potentially Affected
- Unaffected

Note: The proposed overhead line alignment and proposed underground cable alignment together comprise the alignment. For further details regarding the design, please refer to Figures 4.1 (document reference 6.4.F1) and 4.2 (document reference 6.4.F2).

Notes: Background mapping information has been reproduced from the Ordnance Survey by permission of Ordnance Survey of the Controller of His Majesty's Stationery Office. © Crown copyright and database rights (2025) Licence OS100024241 and ACD000807948; © Crown copyright and database rights 2025 Ordnance Survey ACD000808122, Contains public sector information licensed under the Open Government Licence v3.0, © National Grid UK



Rev	Date	Description	Drawn	Check	Approv
B	Aug 2025	FOR DCO APPLICATION	JAL	AF	KB
A	Aug 2025	FOR DCO APPLICATION	JAL	AF	KB

nationalgrid

PROJECT: Norwich to Tilbury

Planning Inspectorate App Number: EN020027
Regulation 5(2)(a)

Title:

Figure A13.6.1- Landscape and Visual Arboriculture Impacts Plan
Page 146 of 396

Designed	M. Watson	Date	February 26
Drawn	J. Acero Leon	Date	February 26
Checked	A. Fell	Date	February 26
Approved	K. Burrows	Date	February 26
Scale:	1:2,500	Datum:	AOD
Original Size:	A3	Grid:	OS
Suitability Code:	A2	Project Number:	10059280


Suitability Description: Accepted as Concept Stage

Drawing Number: 10059280-ARC-EBD-ZZ-DR-ZZ-00393

Revision: B

COPYRIGHT: NOT TO BE REPRODUCED WITHOUT THE WRITTEN PERMISSION OF NATIONAL GRID ELECTRICITY TRANSMISSION Plc

Doc Ref: 6.13.A6.F1

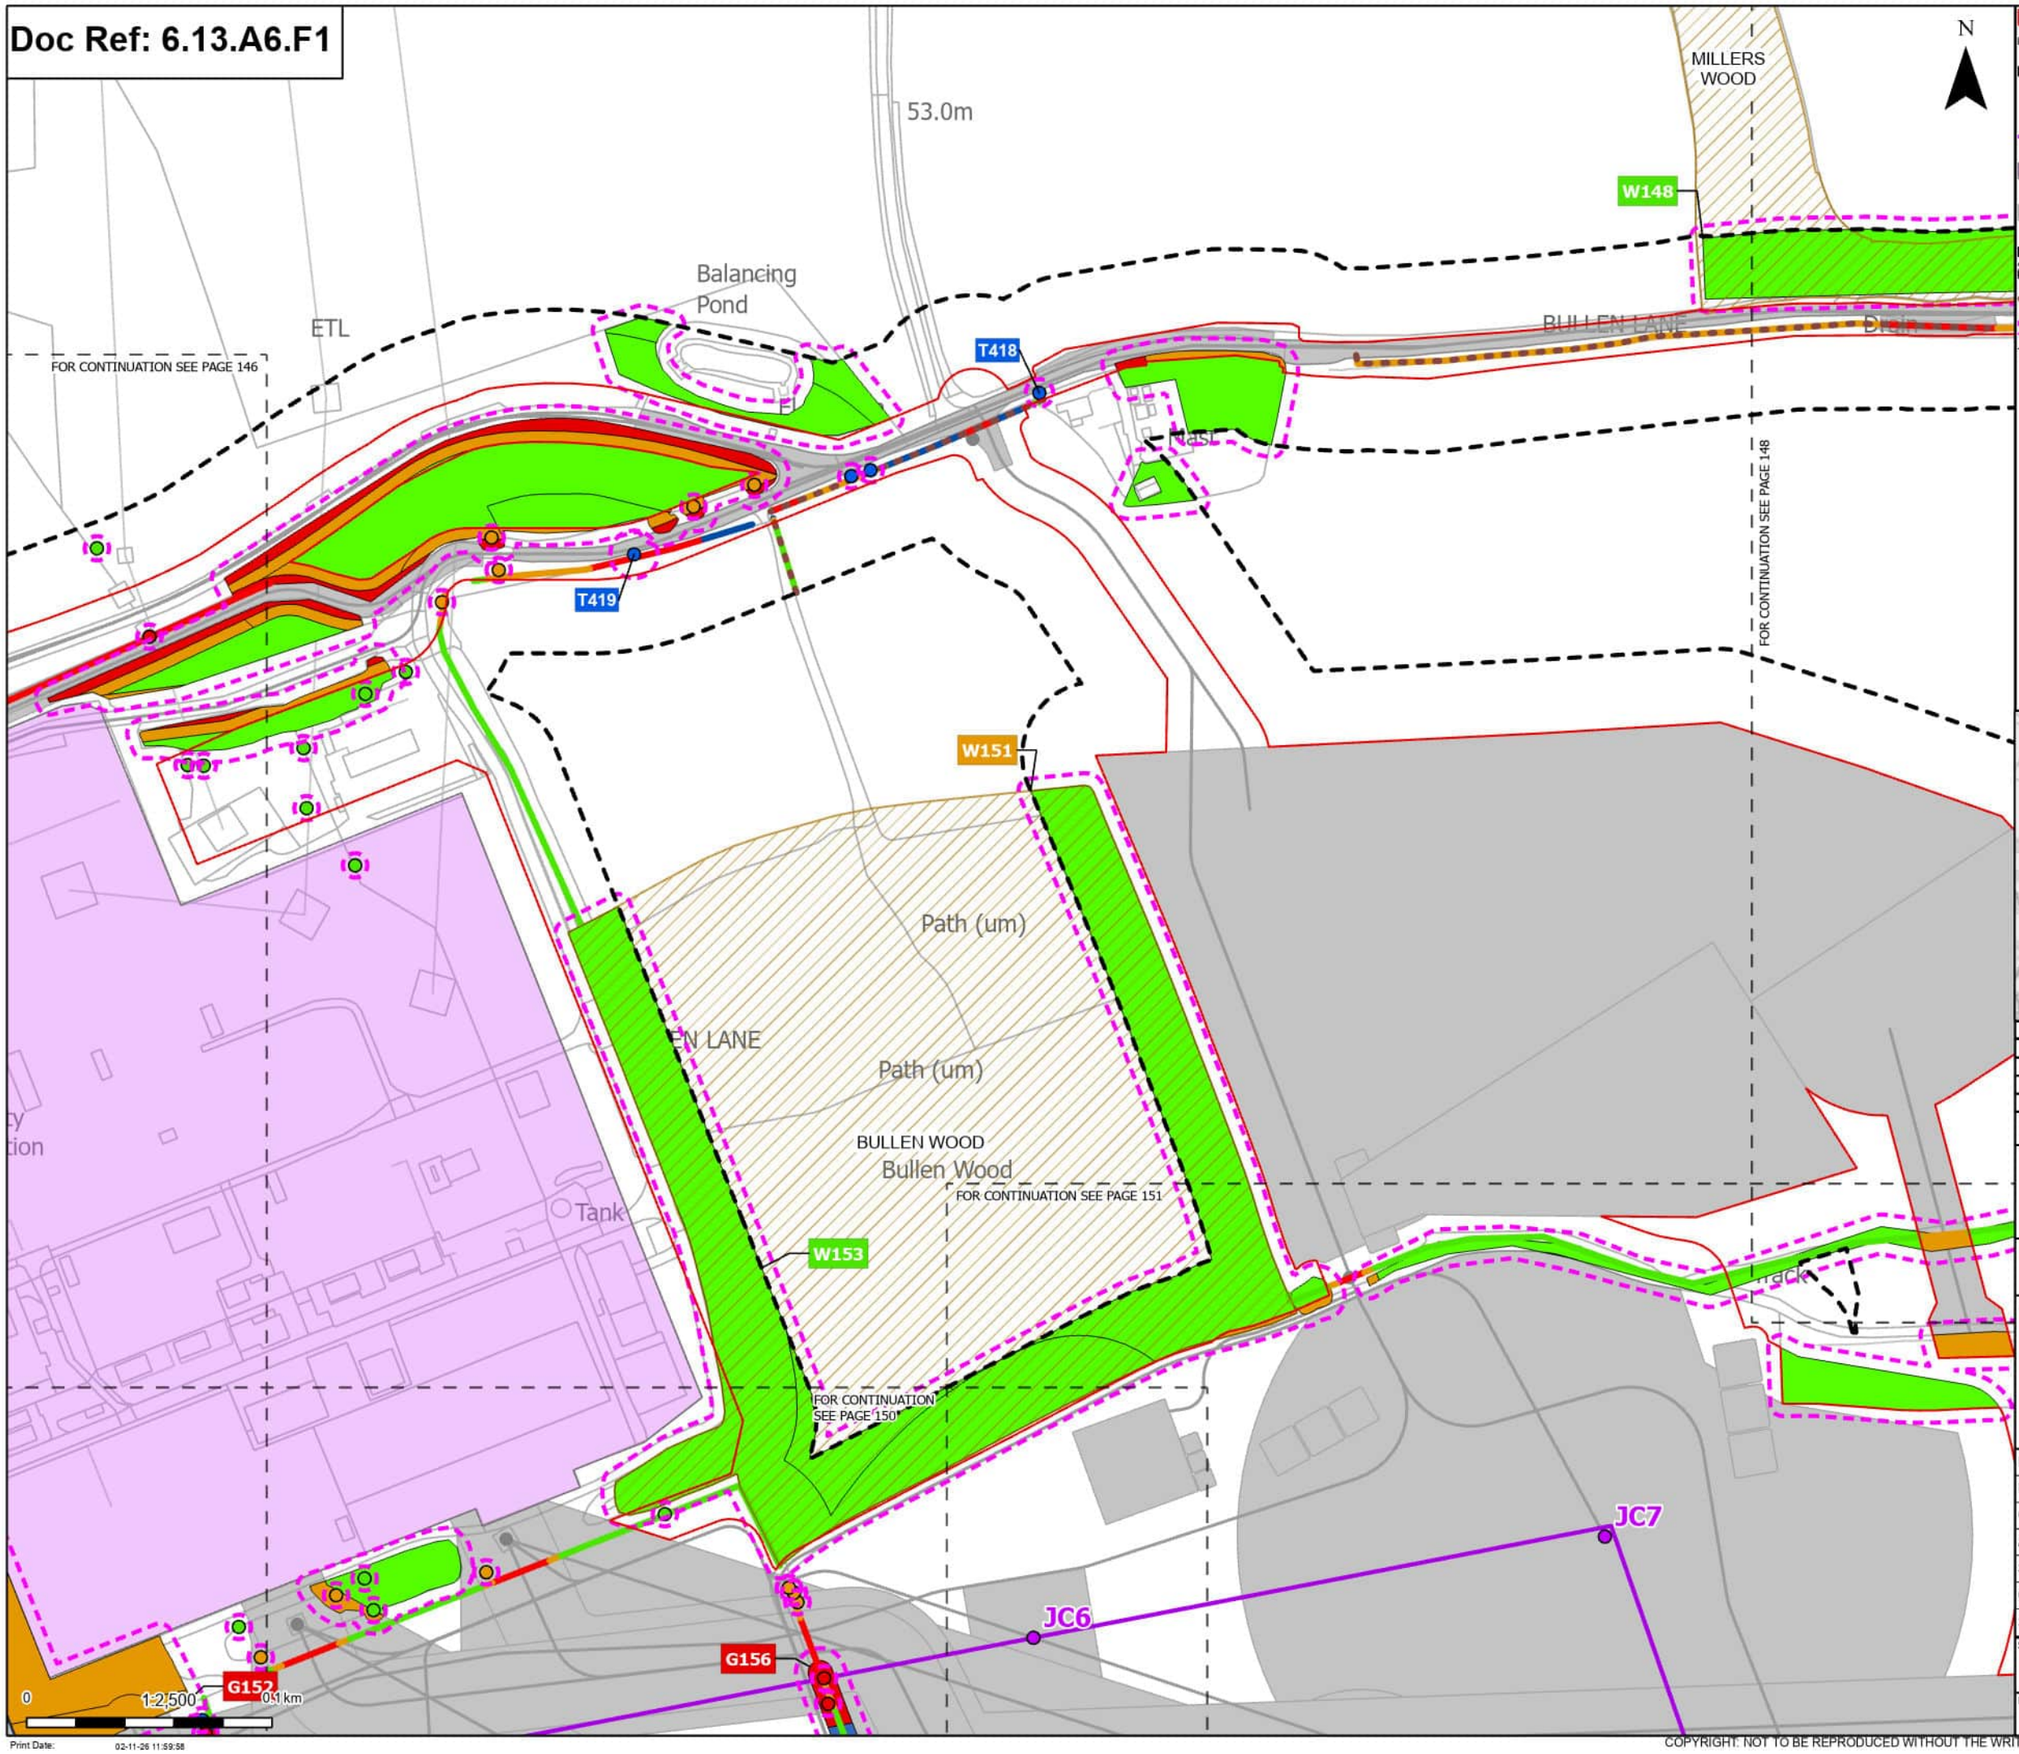

Order Limits
Sheet index cutline

Proposed project design details
- Proposed standard lattice pylon location
- Proposed overhead line alignment
- Bramford Substation
- Other temporary and permanent construction and operational works

Discipline specific constraints
- Arboriculture Study Area
- Important Hedgerows
- Root protection area

Trees - Impact
- Removed
- Affected Managed
- Potentially Affected
- Unaffected

Ancient Woodland (Natural England)

Hedgerow - Impact
- Removed
- Affected Managed
- Potentially Affected
- Unaffected

Groups of trees - Impact
- Removed
- Affected Managed
- Potentially Affected
- Unaffected

Note: The proposed overhead line alignment and proposed underground cable alignment together comprise the alignment. For further details regarding the design, please refer to Figures 4.1 (document reference 6.4.F1) and 4.2 (document reference 6.4.F2).

Notes: Background mapping information has been reproduced from the Ordnance Survey by permission of Ordnance Survey of the Controller of His Majesty's Stationery Office. © Crown copyright and database rights (2025) Licence OS100024241 and AC0000807948; © Crown copyright and database rights 2025 Ordnance Survey AC0000808122, Contains public sector information licensed under the Open Government Licence v3.0, © National Grid UK



Rev	Date	Description	Drawn	Check	Approv
B	Aug 2025	FOR DCO APPLICATION	JAL	AF	KB
A	Aug 2025	FOR DCO APPLICATION	JAL	AF	KB

nationalgrid

PROJECT: Norwich to Tilbury

Planning Inspectorate App Number: EN020027
Regulation 5(2)(a)

Title:

Figure A13.6.1- Landscape and Visual Arboriculture Impacts Plan
Page 147 of 396

Designed	M. Watson	Date	February 26
Drawn	J. Acero Leon	Date	February 26
Checked	A. Fell	Date	February 26
Approved	K. Burrows	Date	February 26
Scale:	1:2,500	Datum:	AOD
Original Size:	A3	Grid:	OS
Suitability Code:	A2	Project Number:	10059280

Suitability Description: Accepted as Concept Stage


Drawing Number: 10059280-ARC-EBD-ZZ-DR-ZZ-00393

Revision: B

Print Date: 02-11-26 11:59:58

COPYRIGHT: NOT TO BE REPRODUCED WITHOUT THE WRITTEN PERMISSION OF NATIONAL GRID ELECTRICITY TRANSMISSION Plc

Doc Ref: 6.13.A6.F1

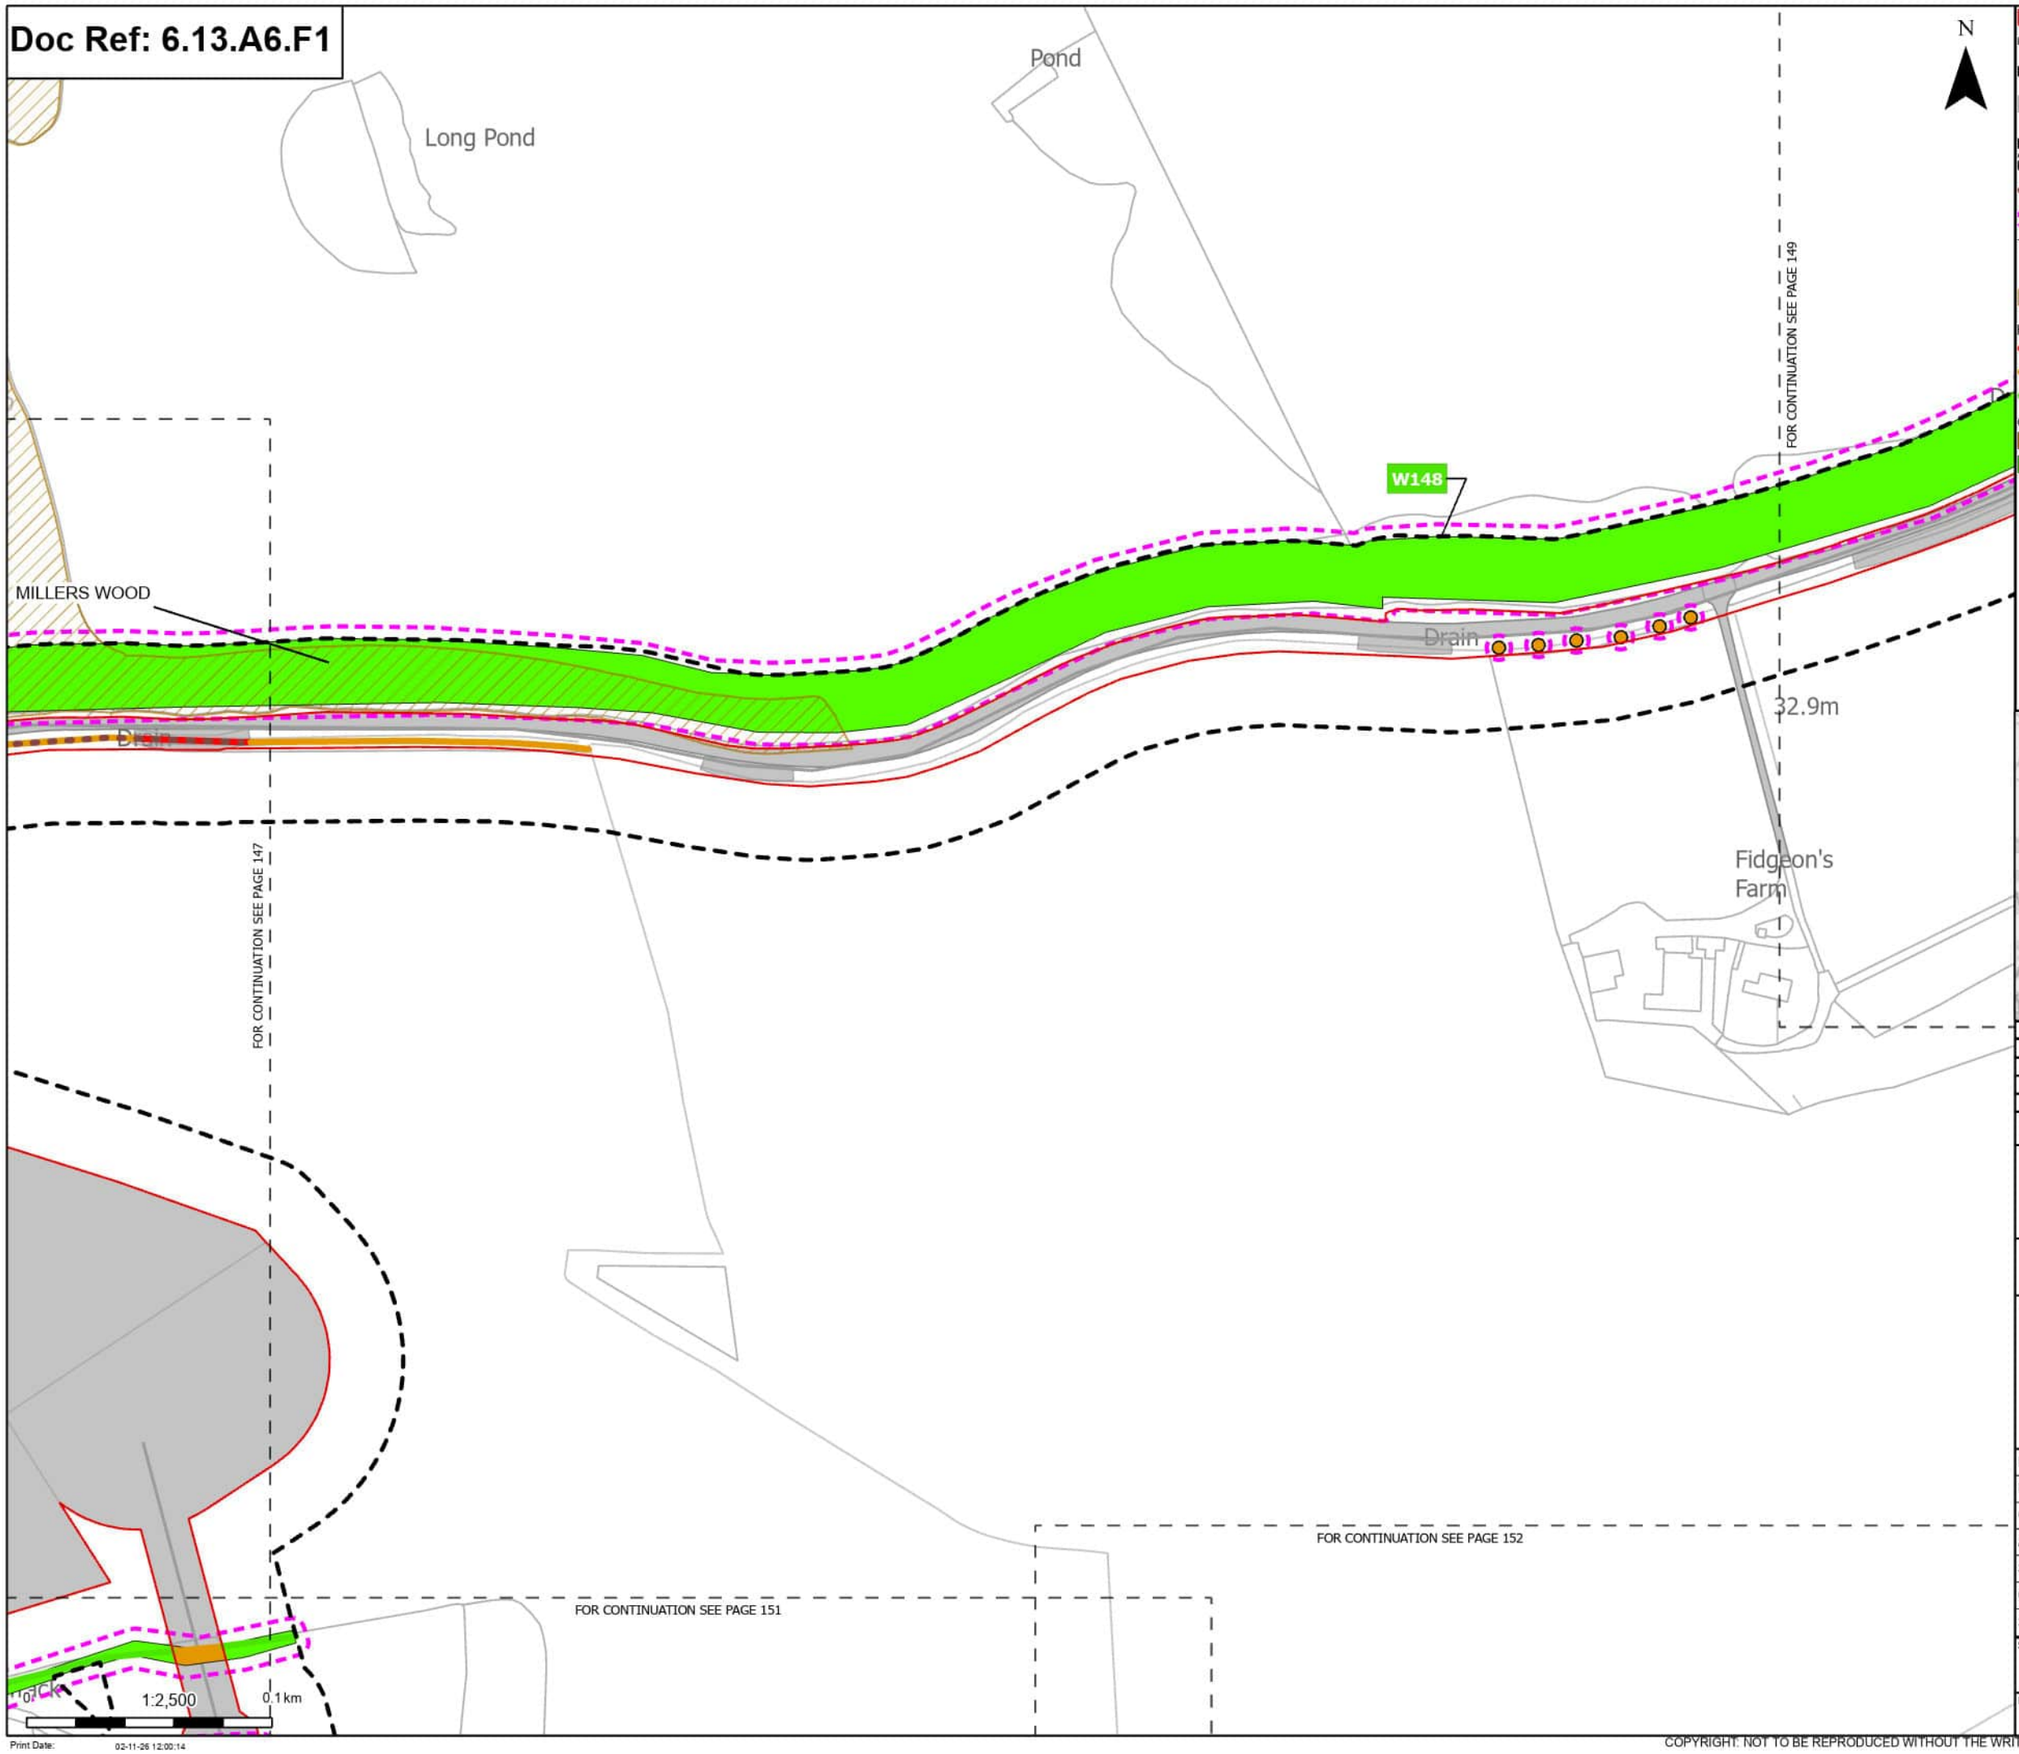

Order Limits
Sheet index cutline

Proposed project design details
Other temporary and permanent construction and operational works

Discipline specific constraints
Arboriculture Study Area
Important Hedgerows
Root protection area

Trees - Impact
Potentially Affected
Ancient Woodland (Natural England)

Hedgerow - Impact
Removed
Potentially Affected
Unaffected

Groups of trees - Impact
Potentially Affected
Unaffected

Note: The proposed overhead line alignment and proposed underground cable alignment together comprise the alignment. For further details regarding the design, please refer to Figures 4.1 (document reference 6.4.F1) and 4.2 (document reference 6.4.F2).

Notes: Base mapping information has been reproduced from the Ordnance Survey by permission of Ordnance Survey of the Controller of His Majesty's Stationery Office. © Crown copyright and database rights (2025) Licence OS100024241 and AC0000807948; © Crown copyright and database rights 2025 Ordnance Survey AC0000808122, Contains public sector information licensed under the Open Government Licence v3.0, © National Grid UK



Rev	Date	Description	Drawn	Check	Approv
B	Aug 2025	FOR DCO APPLICATION	JAL	AF	KB
A	Aug 2025	FOR DCO APPLICATION	JAL	AF	KB

nationalgrid

PROJECT:
Norwich to Tilbury

Planning Inspectorate App Number: EN020027
Regulation 5(2)(a)

Title:

Figure A13.6.1- Landscape and Visual Arboriculture Impacts Plan
Page 148 of 396

Designed	M. Watson	Date	February 26
Drawn	J. Acero Leon	Date	February 26
Checked	A. Fell	Date	February 26
Approved	K. Burrows	Date	February 26
Scale:	1:2,500	Datum:	AOD
Original Size:	A3	Grid:	OS
Suitability Code:	A2	Project Number:	10059280


Suitability Description:
Accepted as Concept Stage

Drawing Number: 10059280-ARC-EBD-ZZ-DR-ZZ-00393
Revision: B

Print Date: 02-11-26 12:00:14

COPYRIGHT: NOT TO BE REPRODUCED WITHOUT THE WRITTEN PERMISSION OF NATIONAL GRID ELECTRICITY TRANSMISSION Plc

Doc Ref: 6.13.A6.F1

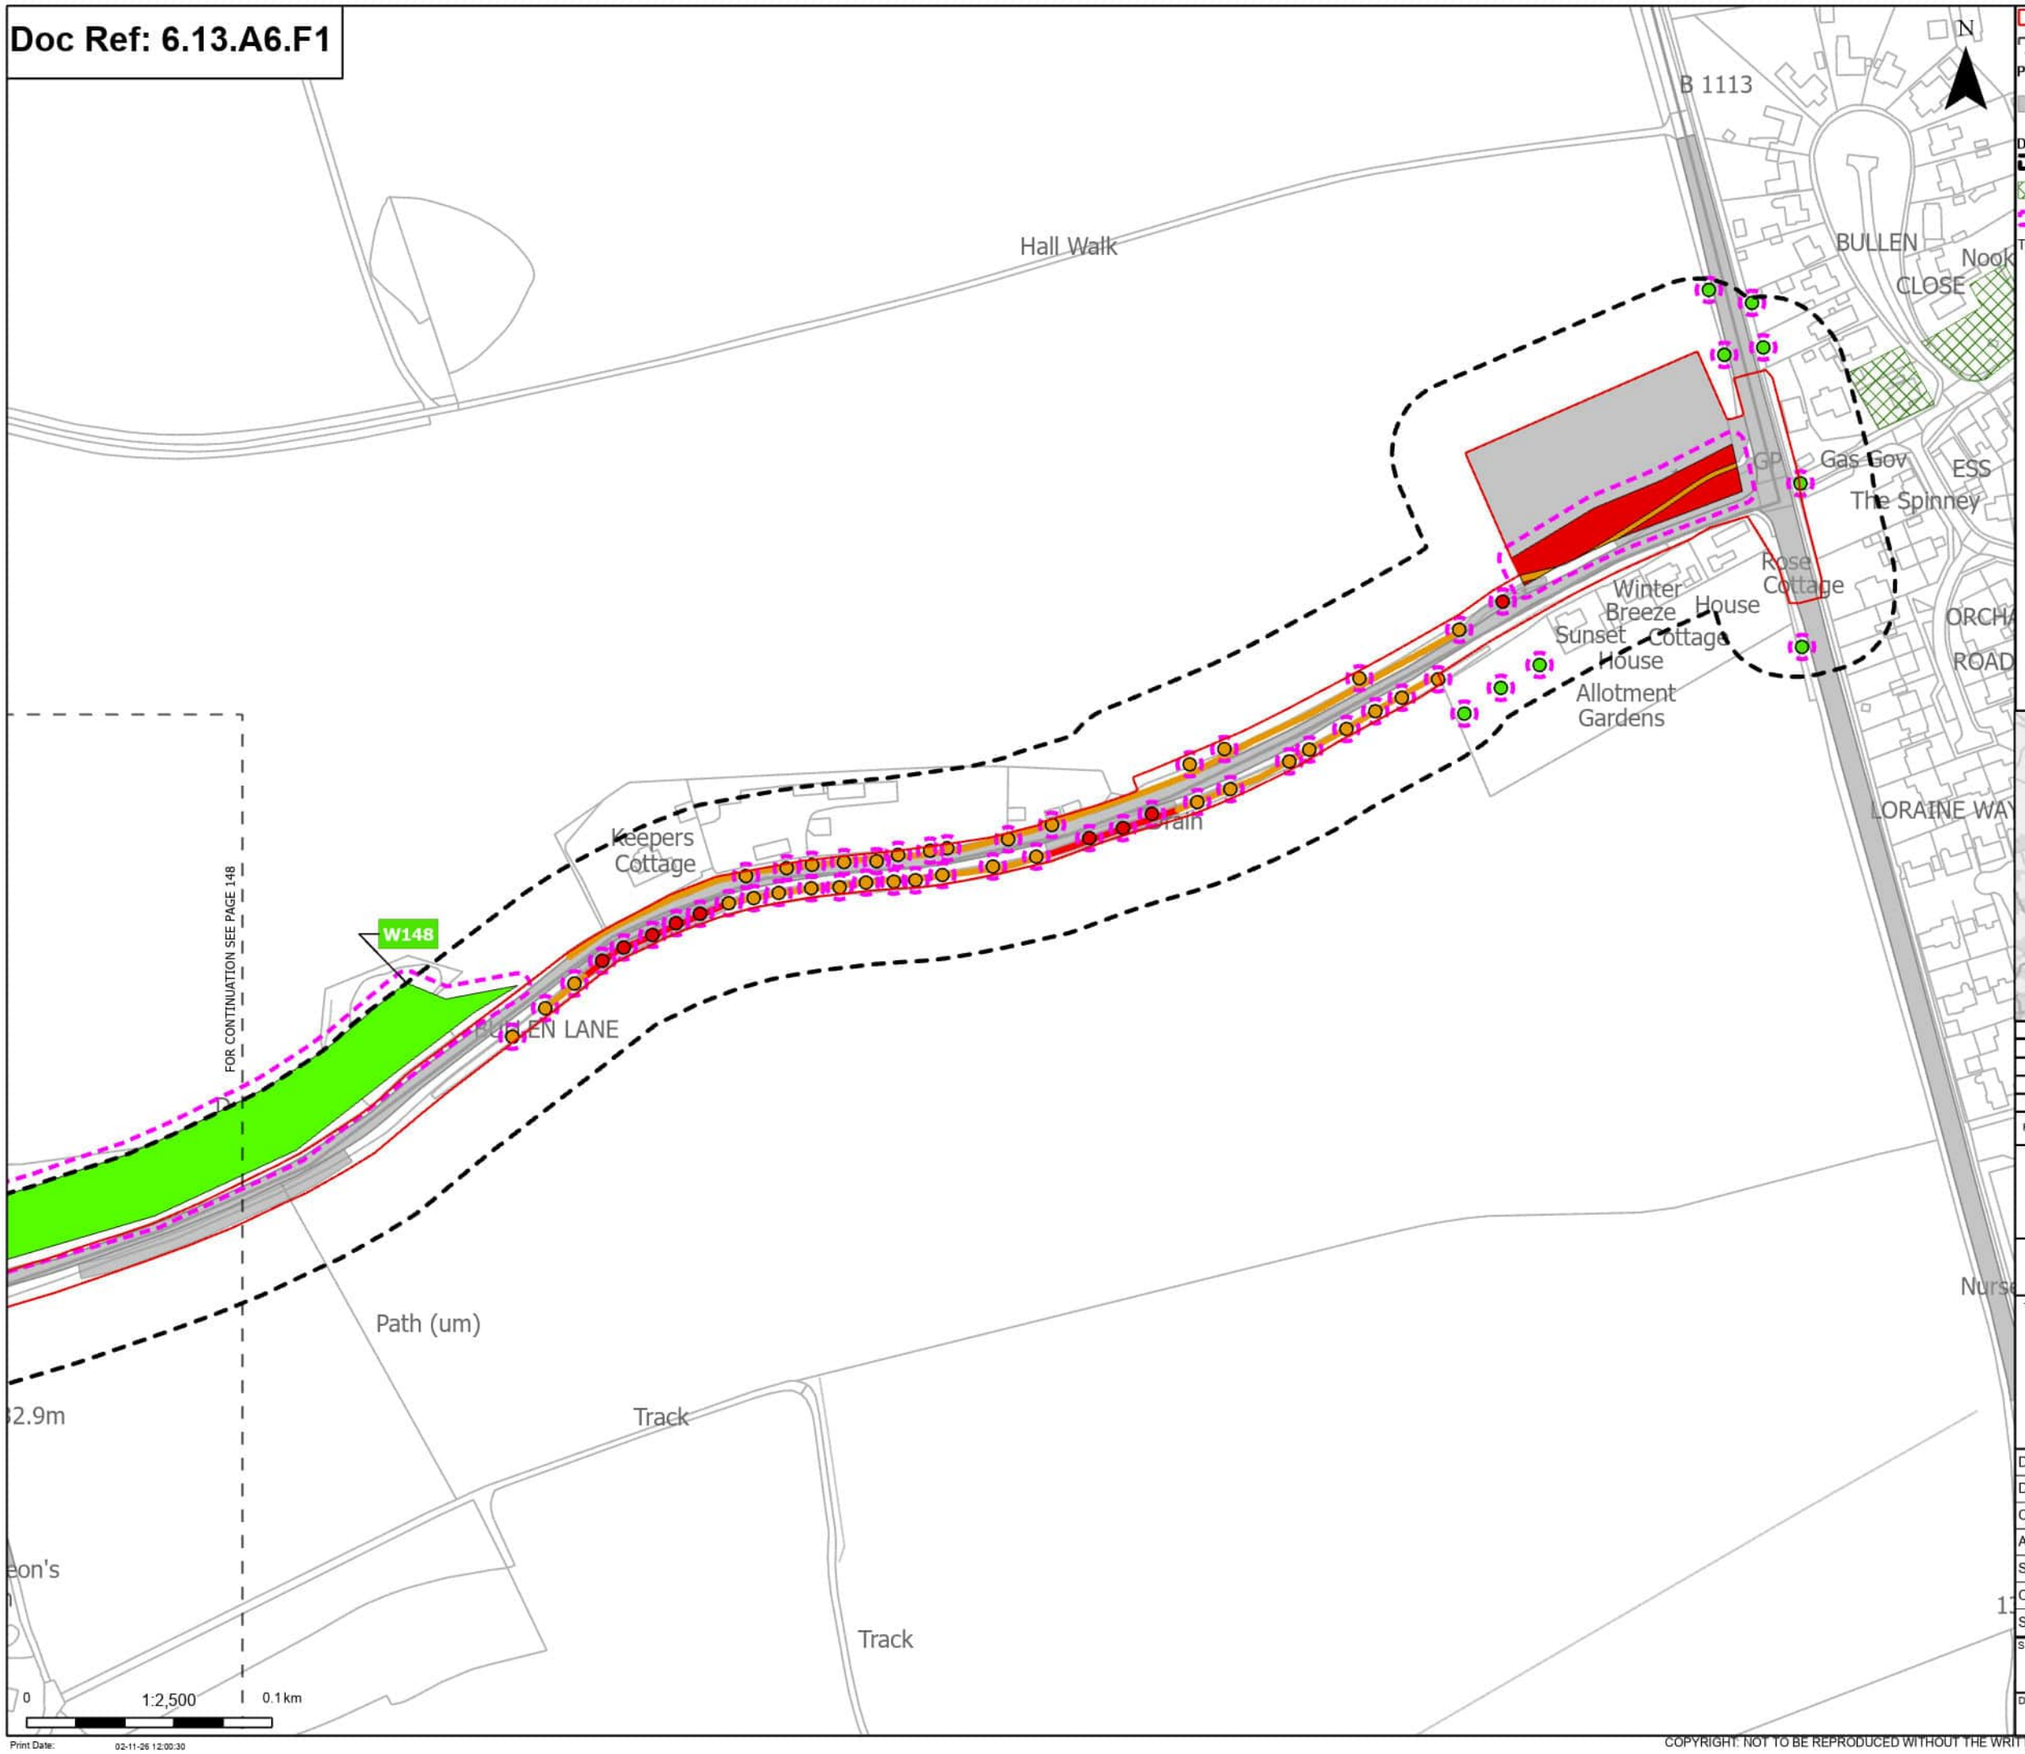

Order Limits
Sheet index cutline

Proposed project design details
Other temporary and permanent construction and operational works

Discipline specific constraints
Arboriculture Study Area
TPO group of trees
Root protection area

Trees - Impact
Removed
Potentially Affected
Unaffected

Hedgerow - Impact
Removed
Potentially Affected

Groups of trees - Impact
Removed
Potentially Affected
Unaffected

Note: The proposed overhead line alignment and proposed underground cable alignment together comprise the alignment. For further details regarding the design, please refer to Figures 4.1 (document reference 6.4.F1) and 4.2 (document reference 6.4.F2).

Notes: Background mapping information has been reproduced from the Ordnance Survey by permission of Ordnance Survey of the Controller of His Majesty's Stationery Office. © Crown copyright and database rights (2025) Licence OS100024241 and AC0000807948; © Crown copyright and database rights 2025 Ordnance Survey AC0000808122, Contains public sector information licensed under the Open Government Licence v3.0, © National Grid UK



Rev	Date	Description	Drawn	Check	Approv
B	Aug 2025	FOR DCO APPLICATION	JAL	AF	KB
A	Aug 2025	FOR DCO APPLICATION	JAL	AF	KB

nationalgrid

PROJECT:
Norwich to Tilbury

Planning Inspectorate App Number: EN020027
Regulation 5(2)(a)

Title:

Figure A13.6.1- Landscape and Visual Arboriculture Impacts Plan
Page 149 of 396

Designed	M. Watson	Date	February 26
Drawn	J. Acero Leon	Date	February 26
Checked	A. Fell	Date	February 26
Approved	K. Burrows	Date	February 26
Scale:	1:2,500	Datum:	AOD
Original Size:	A3	Grid:	OS
Suitability Code:	A2	Project Number:	10059280


Suitability Description:
Accepted as Concept Stage

Drawing Number: 10059280-ARC-EBD-ZZ-DR-ZZ-00393
Revision: B

Print Date: 02-11-26 12:00:30

COPYRIGHT: NOT TO BE REPRODUCED WITHOUT THE WRITTEN PERMISSION OF NATIONAL GRID ELECTRICITY TRANSMISSION Plc

Doc Ref: 6.13.A6.F1

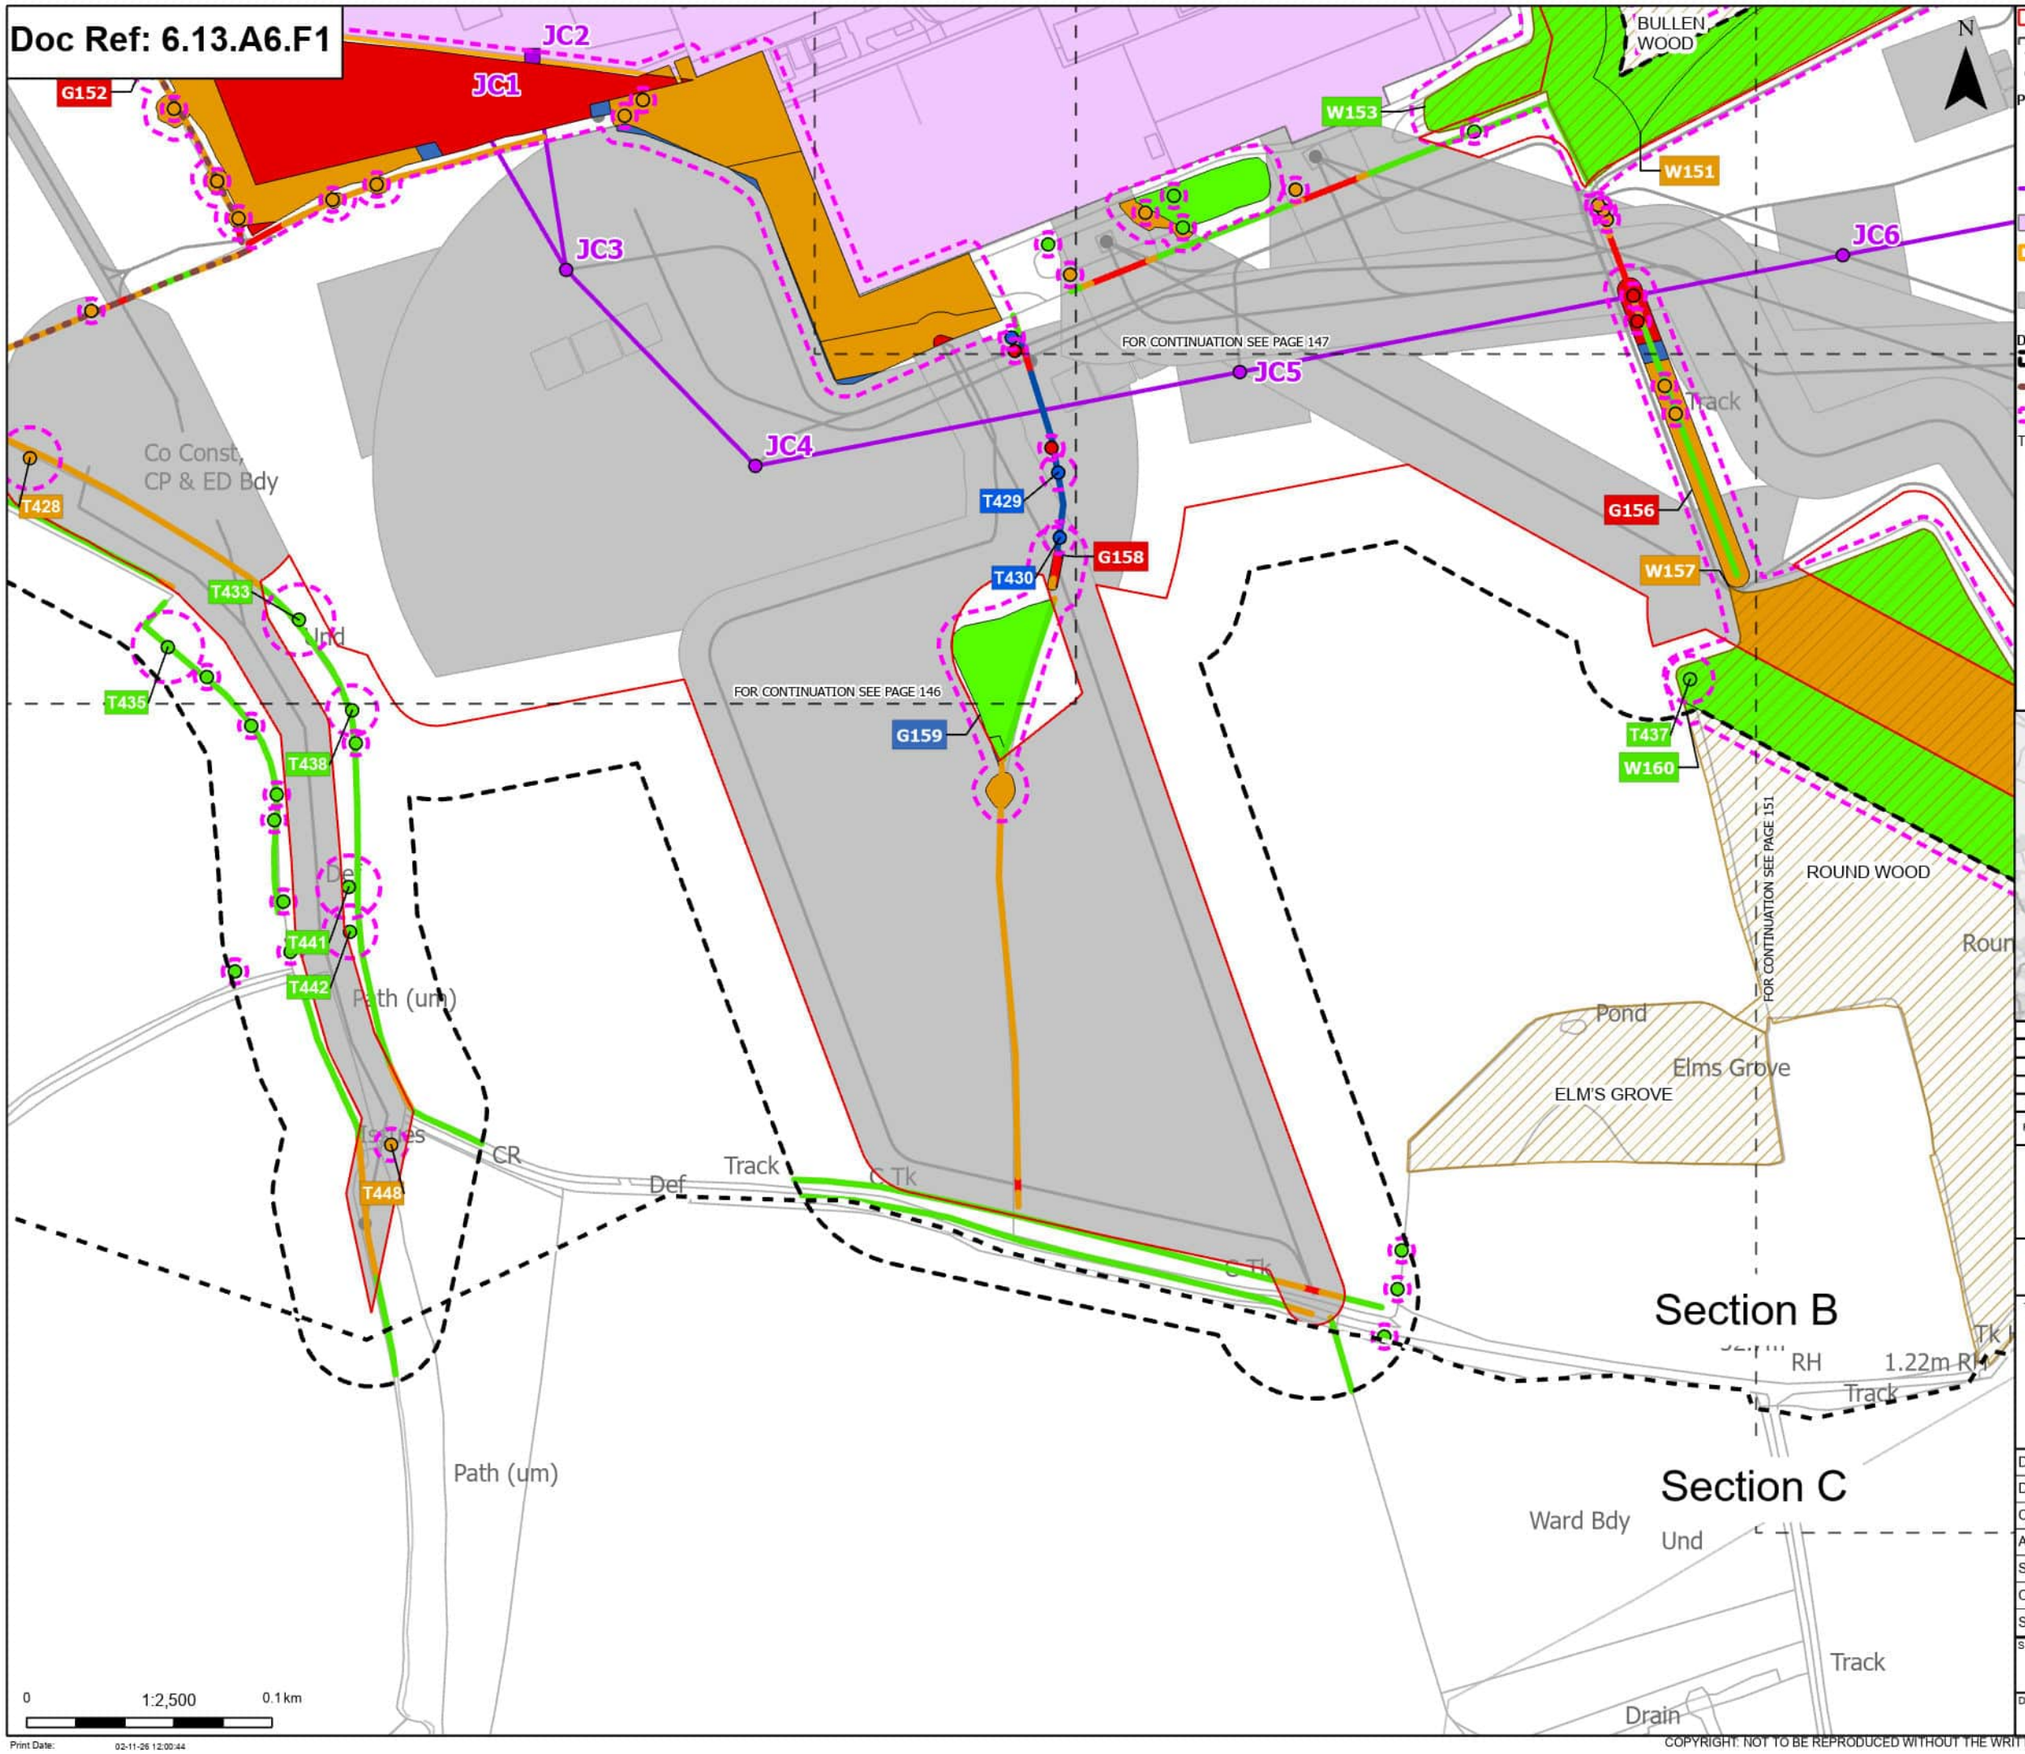

Order Limits
Sheet index cutline
Project section line

Proposed project design details
Proposed low duty gantry
Proposed standard lattice pylon location
Proposed overhead line alignment
Bramford Substation
Bramford Substation Extension
Other temporary and permanent construction and operational works

Discipline specific constraints
Arboriculture Study Area
Important Hedgerows
Root protection area

Trees - Impact
Removed
Affected Managed
Potentially Affected
Unaffected

Ancient Woodland (Natural England)

Hedgerow - Impact
Removed
Affected Managed
Potentially Affected
Unaffected

Groups of trees - Impact
Removed
Affected Managed
Potentially Affected
Unaffected

Note: The proposed overhead line alignment and proposed underground cable alignment together comprise the alignment. For further details regarding the design, please refer to Figures 4.1 (document reference 6.4.F1) and 4.2 (document reference 6.4.F2).

Notes: Background mapping information has been reproduced from the Ordnance Survey by permission of Ordnance Survey of the Controller of His Majesty's Stationery Office. © Crown copyright and database rights (2025) Licence OS100024241 and AC0000807948; © Crown copyright and database rights 2025 Ordnance Survey AC0000808122, Contains public sector information licensed under the Open Government Licence v3.0, © National Grid UK



Rev	Date	Description	Drawn	Check	Approv
B	Aug 2025	FOR DCO APPLICATION	JAL	AF	KB
A	Aug 2025	FOR DCO APPLICATION	JAL	AF	KB

nationalgrid

PROJECT: Norwich to Tilbury

Planning Inspectorate App Number: EN020027
Regulation 5(2)(a)

Title:

Figure A13.6.1- Landscape and Visual Arboriculture Impacts Plan
Page 150 of 396

Designed	M. Watson	Date	February 26
Drawn	J. Acero Leon	Date	February 26
Checked	A. Fell	Date	February 26
Approved	K. Burrows	Date	February 26
Scale:	1:2,500	Datum:	AOD
Original Size:	A3	Grid:	OS
Suitability Code:	A2	Project Number:	10059280


Suitability Description:
Accepted as Concept Stage

Drawing Number: 10059280-ARC-EBD-ZZ-DR-ZZ-00393
Revision: B

Print Date: 02-11-26 12:00:44

COPYRIGHT: NOT TO BE REPRODUCED WITHOUT THE WRITTEN PERMISSION OF NATIONAL GRID ELECTRICITY TRANSMISSION Plc

Doc Ref: 6.13.A6.F1

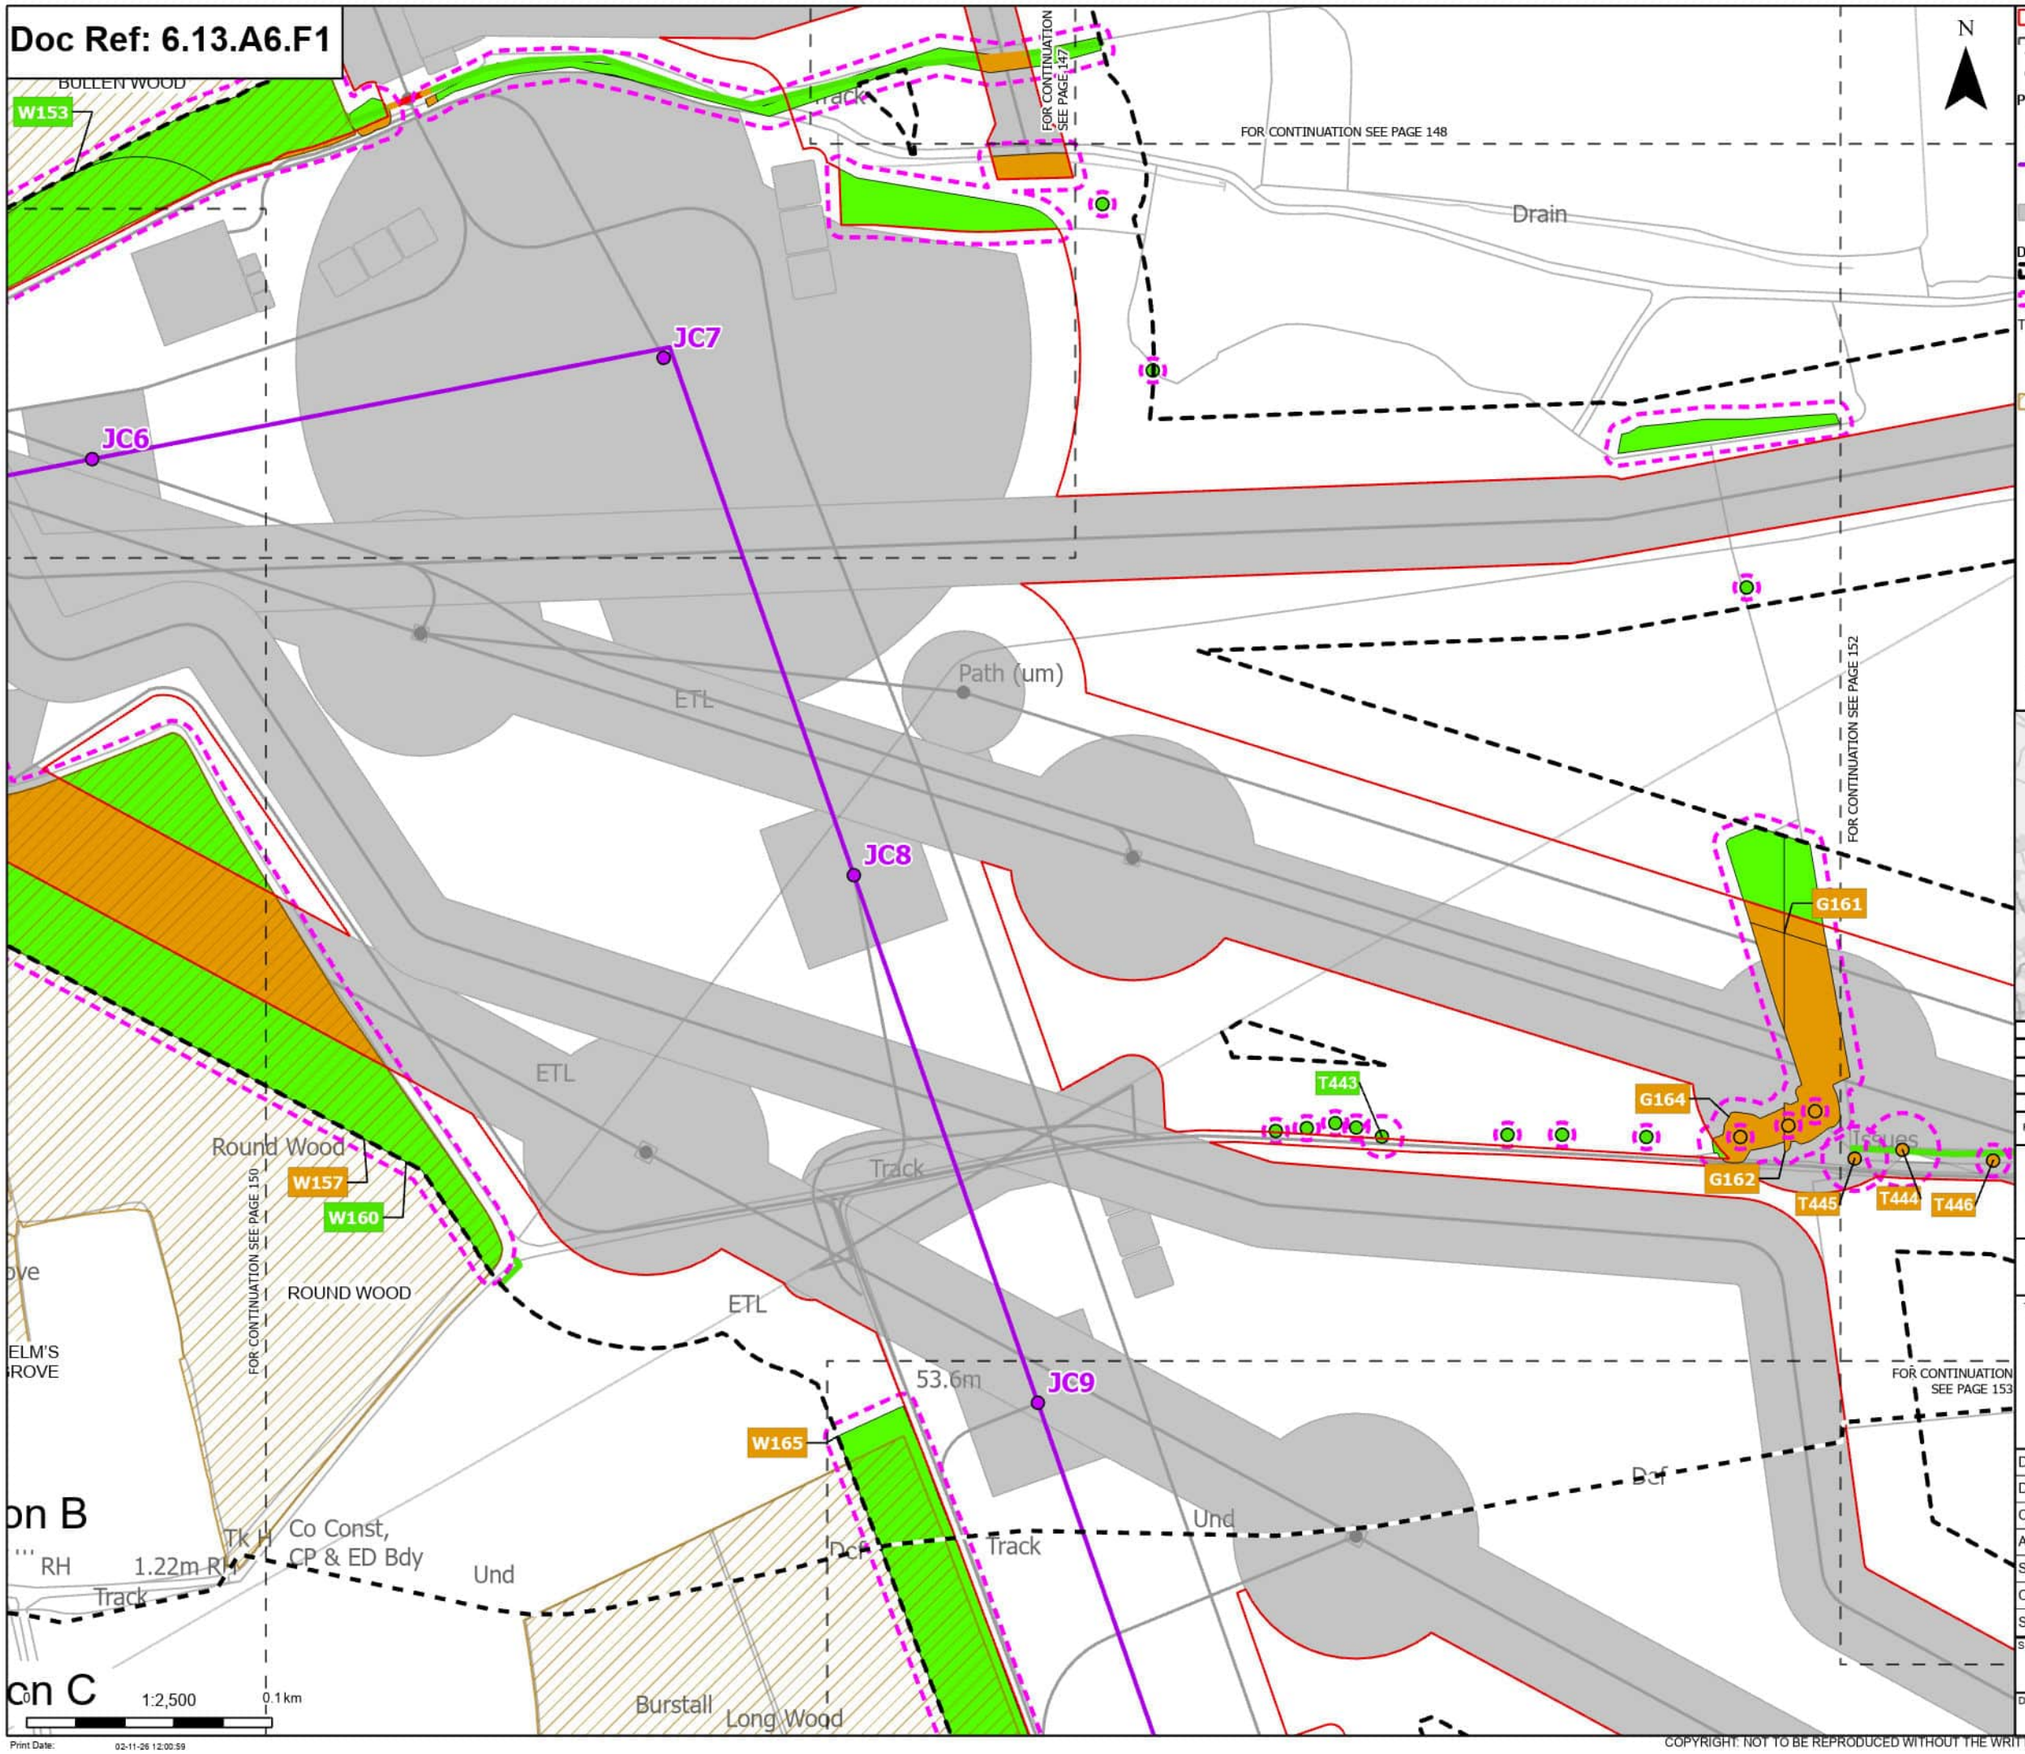

Order Limits
Sheet index cutline
Project section line

Proposed project design details
Proposed standard lattice pylon location
Proposed overhead line alignment
Other temporary and permanent construction and operational works

Discipline specific constraints
Arboriculture Study Area
Root protection area

Trees - Impact
Potentially Affected
Unaffected
Ancient Woodland (Natural England)

Hedgerow - Impact
Removed
Potentially Affected
Unaffected

Groups of trees - Impact
Removed
Affected Managed
Potentially Affected
Unaffected

Note: The proposed overhead line alignment and proposed underground cable alignment together comprise the alignment. For further details regarding the design, please refer to Figures 4.1 (document reference 6.4.F1) and 4.2 (document reference 6.4.F2).

Notes: Background mapping information has been reproduced from the Ordnance Survey by permission of Ordnance Survey of the Controller of His Majesty's Stationery Office. © Crown copyright and database rights (2025) Licence OS100024241 and AC0000807948; © Crown copyright and database rights 2025 Ordnance Survey AC0000808122, Contains public sector information licensed under the Open Government Licence v3.0, © National Grid UK



Rev	Date	Description	Drawn	Check	Approv
B	Aug 2025	FOR DCO APPLICATION	JAL	AF	KB
A	Aug 2025	FOR DCO APPLICATION	JAL	AF	KB

nationalgrid

PROJECT: Norwich to Tilbury

Planning Inspectorate App Number: EN020027
Regulation 5(2)(a)

Title:

Figure A13.6.1- Landscape and Visual Arboriculture Impacts Plan
Page 151 of 396

Designed	M. Watson	Date	February 26
Drawn	J. Acero Leon	Date	February 26
Checked	A. Fell	Date	February 26
Approved	K. Burrows	Date	February 26
Scale:	1:2,500	Datum:	AOD
Original Size:	A3	Grid:	OS
Suitability Code:	A2	Project Number:	10059280


Suitability Description:
Accepted as Concept Stage

Drawing Number: 10059280-ARC-EBD-ZZ-DR-ZZ-00393
Revision: B

Print Date: 02-11-26 12:00:59

COPYRIGHT: NOT TO BE REPRODUCED WITHOUT THE WRITTEN PERMISSION OF NATIONAL GRID ELECTRICITY TRANSMISSION Plc

Doc Ref: 6.13.A6.F1

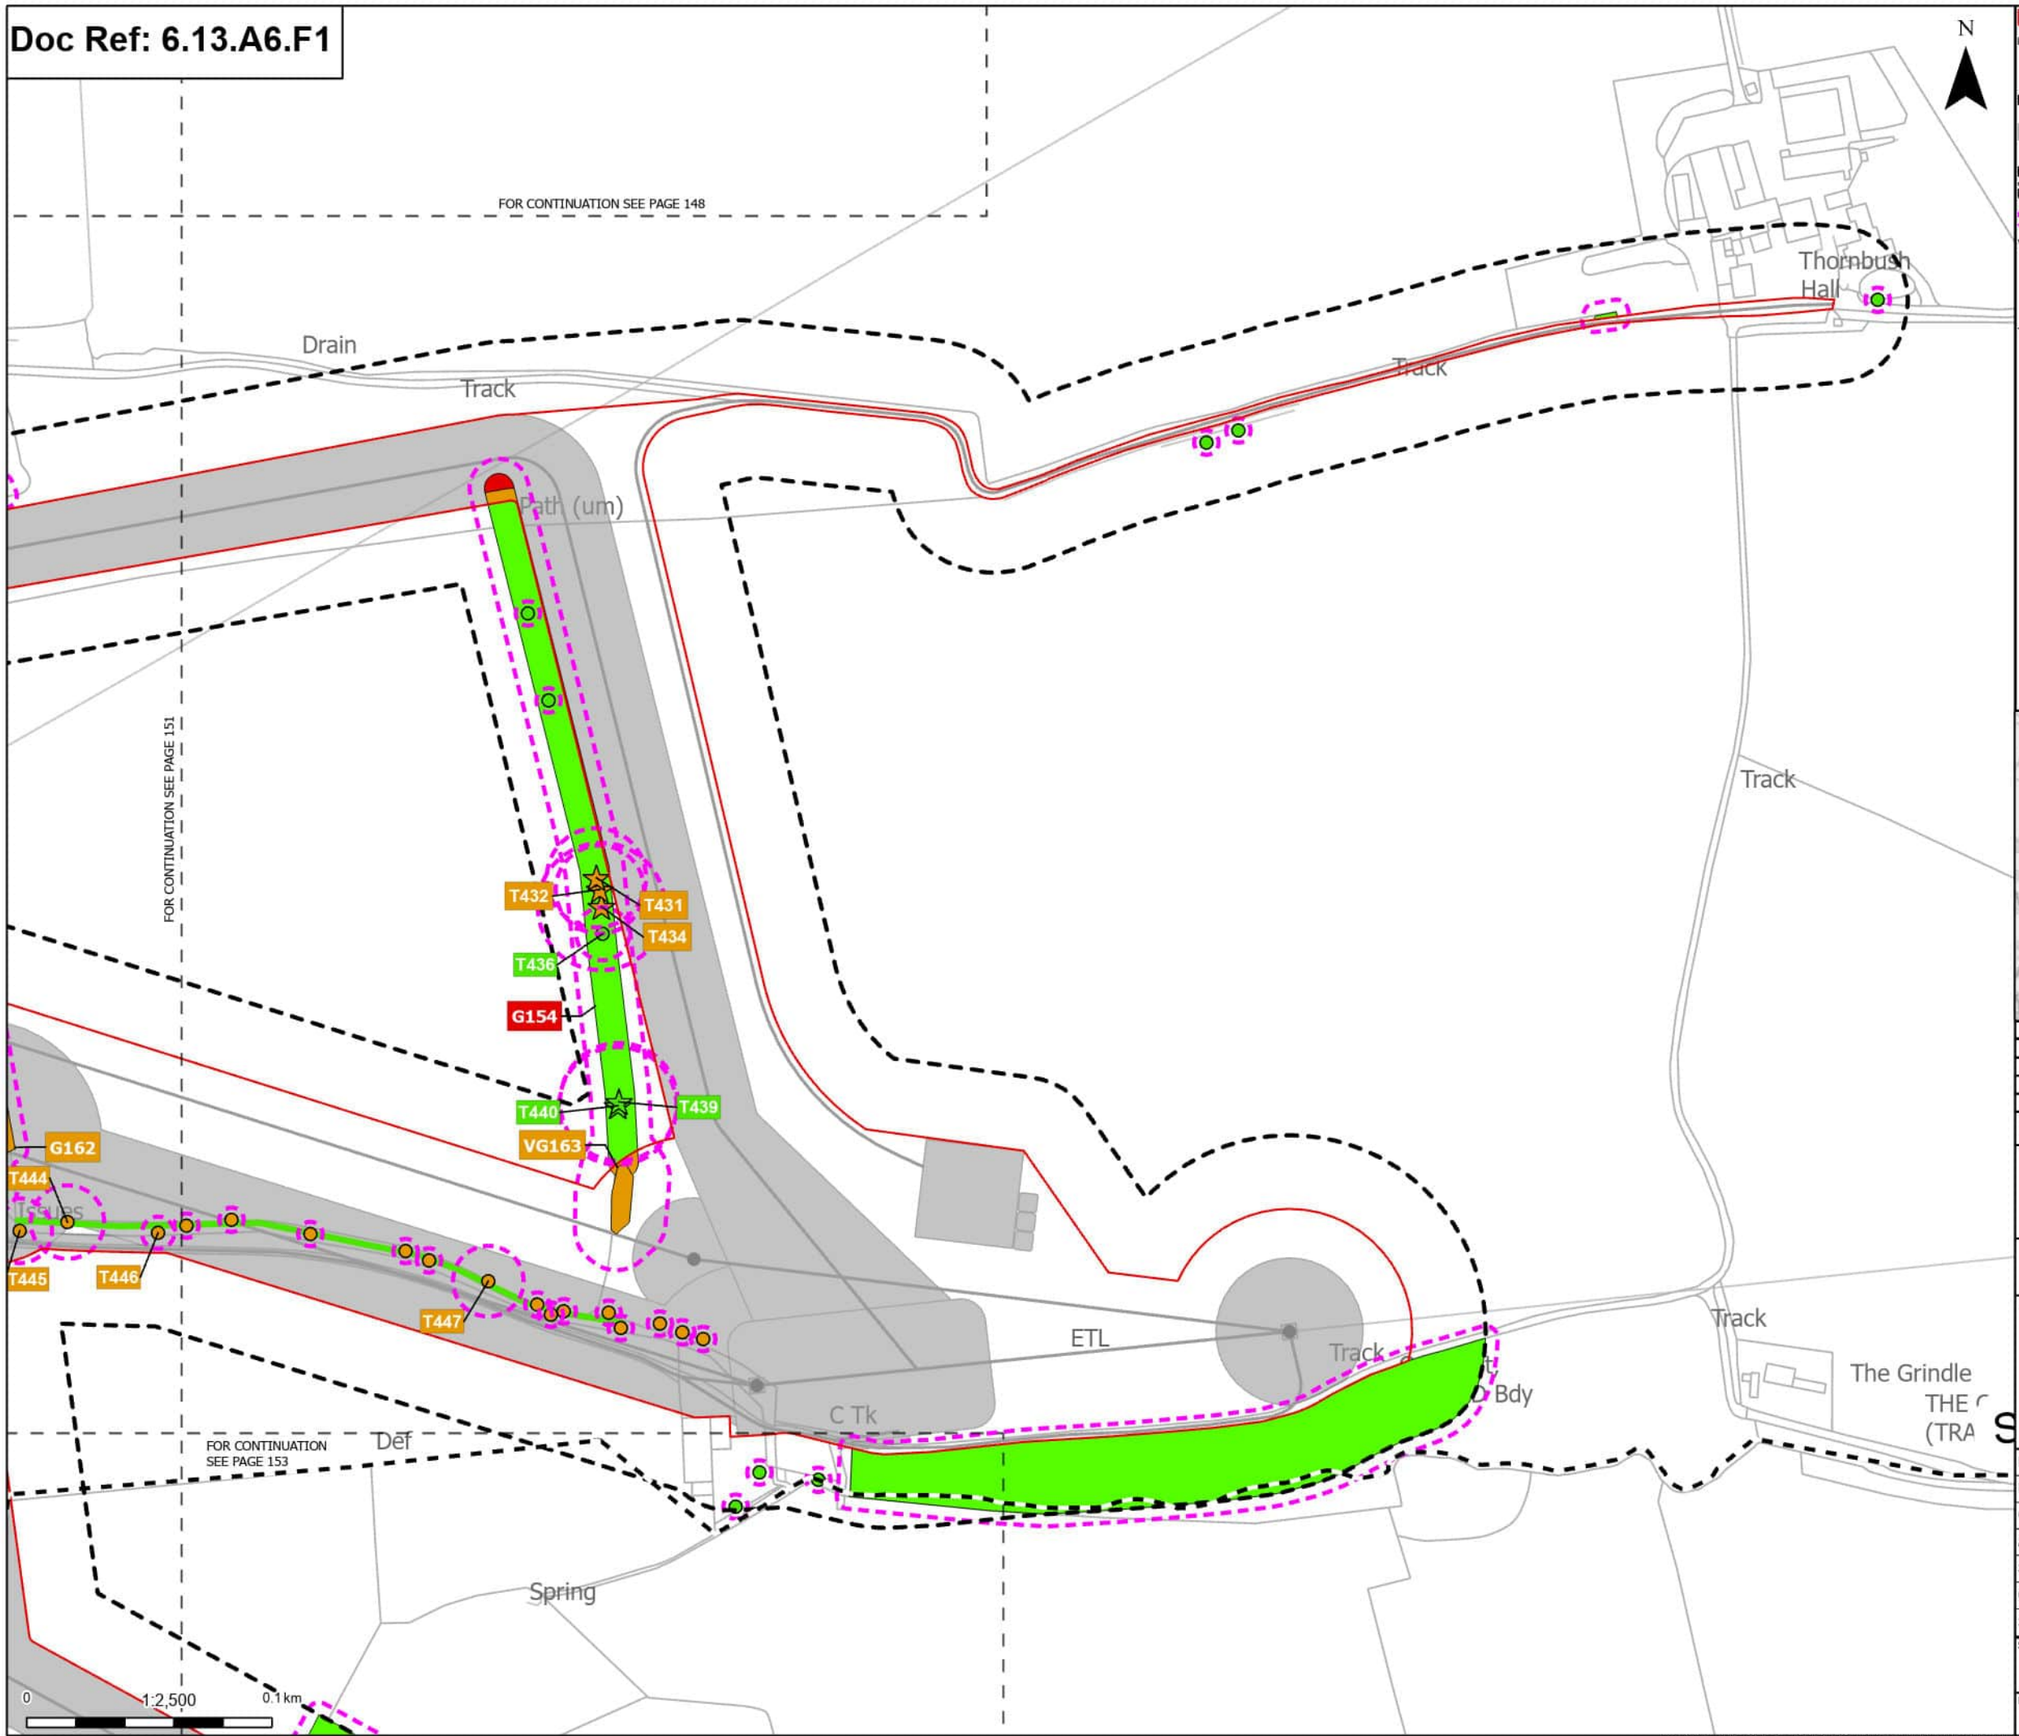

Order Limits
Sheet index cutline
Project section line

Proposed project design details
Other temporary and permanent construction and operational works

Discipline specific constraints
Arboriculture Study Area
Root protection area

Veteran Trees - Impact
Potentially Affected
Unaffected

Trees - Impact
Potentially Affected
Unaffected

Hedgerow - Impact
Unaffected

Groups of trees - Impact
Removed
Potentially Affected
Unaffected

Note: The proposed overhead line alignment and proposed underground cable alignment together comprise the alignment. For further details regarding the design, please refer to Figures 4.1 (document reference 6.4.F1) and 4.2 (document reference 6.4.F2).

Notes: Background mapping information has been reproduced from the Ordnance Survey by permission of Ordnance Survey of the Controller of His Majesty's Stationery Office. © Crown copyright and database rights (2025) Licence OS100024241 and AC0000807948; © Crown copyright and database rights 2025 Ordnance Survey AC0000808122, Contains public sector information licensed under the Open Government Licence v3.0, © National Grid UK



Rev	Date	Description	Drawn	Check	Approv
B	Aug 2025	FOR DCO APPLICATION	JAL	AF	KB
A	Aug 2025	FOR DCO APPLICATION	JAL	AF	KB

nationalgrid

PROJECT:
Norwich to Tilbury

Planning Inspectorate App Number: EN020027
Regulation 5(2)(a)

Title:

Figure A13.6.1- Landscape and Visual Arboriculture Impacts Plan
Page 152 of 396

Designed	M. Watson	Date	February 26
Drawn	J. Acero Leon	Date	February 26
Checked	A. Fell	Date	February 26
Approved	K. Burrows	Date	February 26
Scale:	1:2,500	Datum:	AOD
Original Size:	A3	Grid:	OS
Suitability Code:	A2	Project Number:	10059280


Suitability Description:
Accepted as Concept Stage

Drawing Number:
10059280-ARC-EBD-ZZ-DR-ZZ-00393

Revision:
B

COPYRIGHT: NOT TO BE REPRODUCED WITHOUT THE WRITTEN PERMISSION OF NATIONAL GRID ELECTRICITY TRANSMISSION Plc

Doc Ref: 6.13.A6.F1

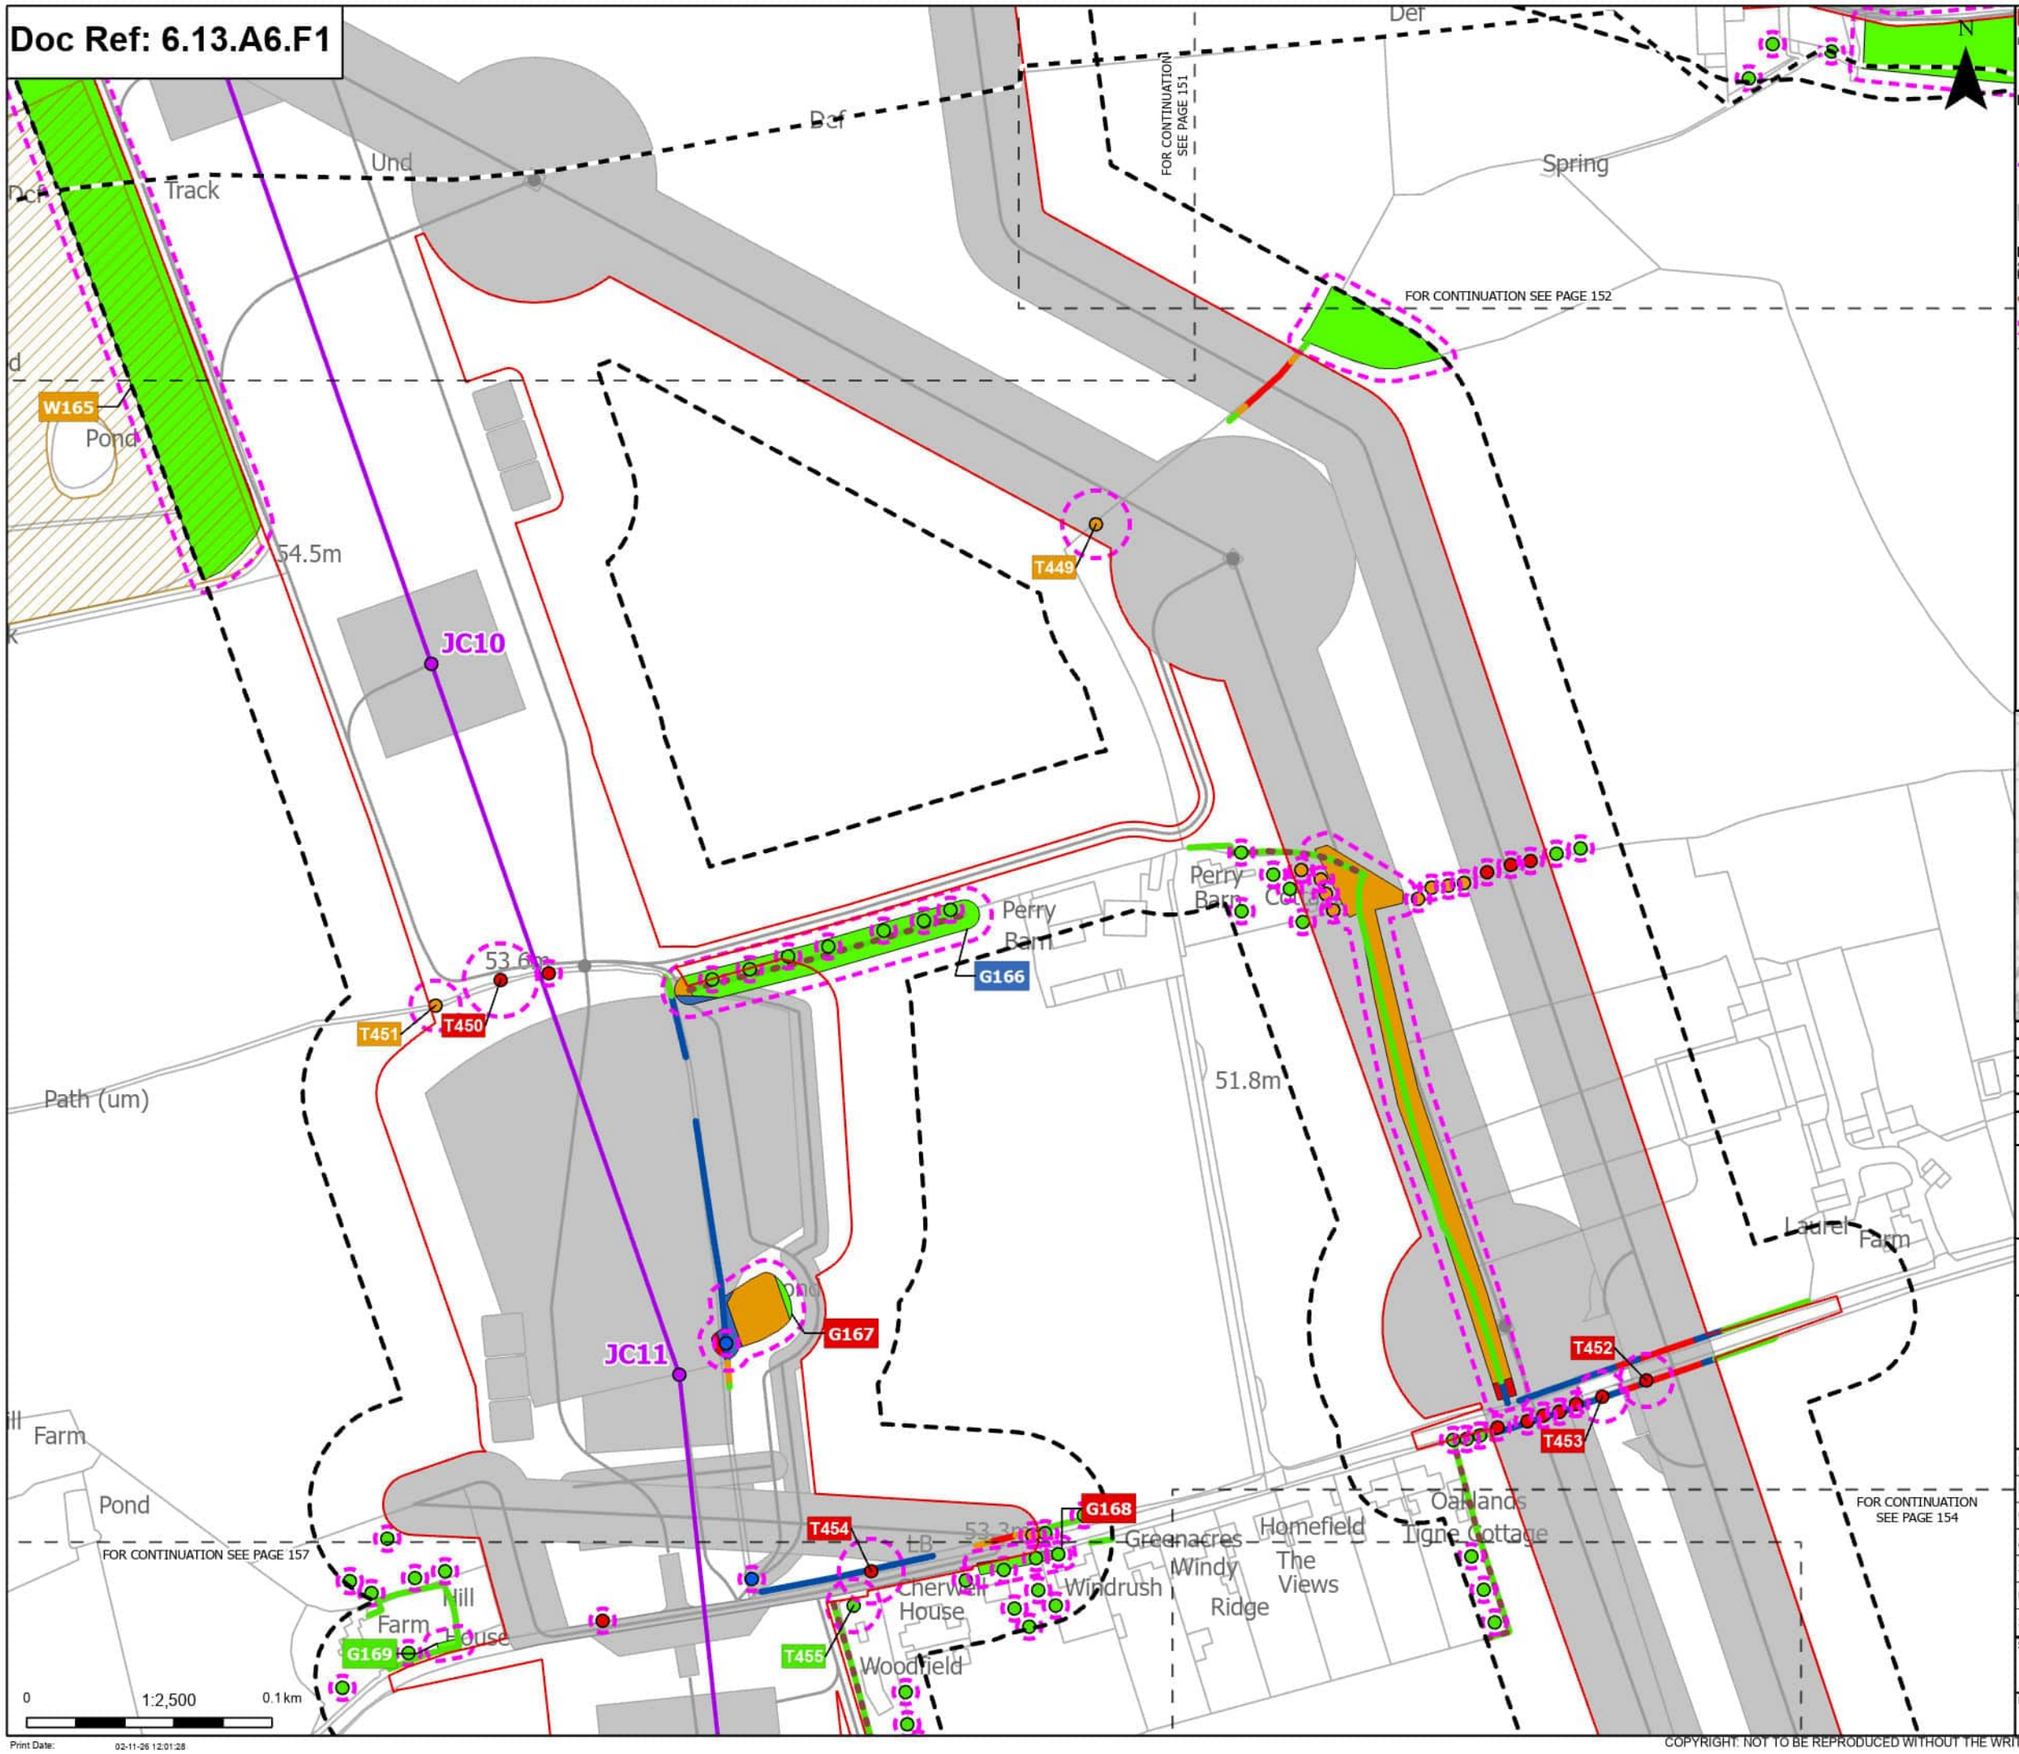

Order Limits
Sheet index cutline
Project section line

Proposed project design details
- Proposed standard lattice pylon location
- Proposed overhead line alignment
- Other temporary and permanent construction and operational works

Discipline specific constraints
- Arboriculture Study Area
- Important Hedgerows
- Root protection area

Trees - Impact
- Removed
- Affected Managed
- Potentially Affected
- Unaffected

Ancient Woodland (Natural England)

Hedgerow - Impact
- Removed
- Affected Managed
- Potentially Affected
- Unaffected

Groups of trees - Impact
- Removed
- Affected Managed
- Potentially Affected
- Unaffected

Note: The proposed overhead line alignment and proposed underground cable alignment together comprise the alignment. For further details regarding the design, please refer to Figures 4.1 (document reference 6.4.F1) and 4.2 (document reference 6.4.F2).

Notes: Background mapping information has been reproduced from the Ordnance Survey by permission of Ordnance Survey of the Controller of His Majesty's Stationery Office. © Crown copyright and database rights (2025) Licence OS100024241 and AC0000807948; © Crown copyright and database rights 2025 Ordnance Survey AC0000808122, Contains public sector information licensed under the Open Government Licence v3.0, © National Grid UK



Rev	Date	Description	Drawn	Check	Approv
B	Aug 2025	FOR DCO APPLICATION	JAL	AF	KB
A	Aug 2025	FOR DCO APPLICATION	JAL	AF	KB

nationalgrid

PROJECT: Norwich to Tilbury

Planning Inspectorate App Number: EN020027
Regulation 5(2)(a)

Title:

Figure A13.6.1- Landscape and Visual Arboriculture Impacts Plan
Page 153 of 396


Designed	M. Watson	Date	February 26
Drawn	J. Acero Leon	Date	February 26
Checked	A. Fell	Date	February 26
Approved	K. Burrows	Date	February 26
Scale:	1:2,500	Datum:	AOD
Original Size:	A3	Grid:	OS
Suitability Code:	A2	Project Number:	10059280

Suitability Description:
Accepted as Concept Stage

Drawing Number: 10059280-ARC-EBD-ZZ-DR-ZZ-00393
Revision: B

COPYRIGHT: NOT TO BE REPRODUCED WITHOUT THE WRITTEN PERMISSION OF NATIONAL GRID ELECTRICITY TRANSMISSION Plc

Doc Ref: 6.13.A6.F1

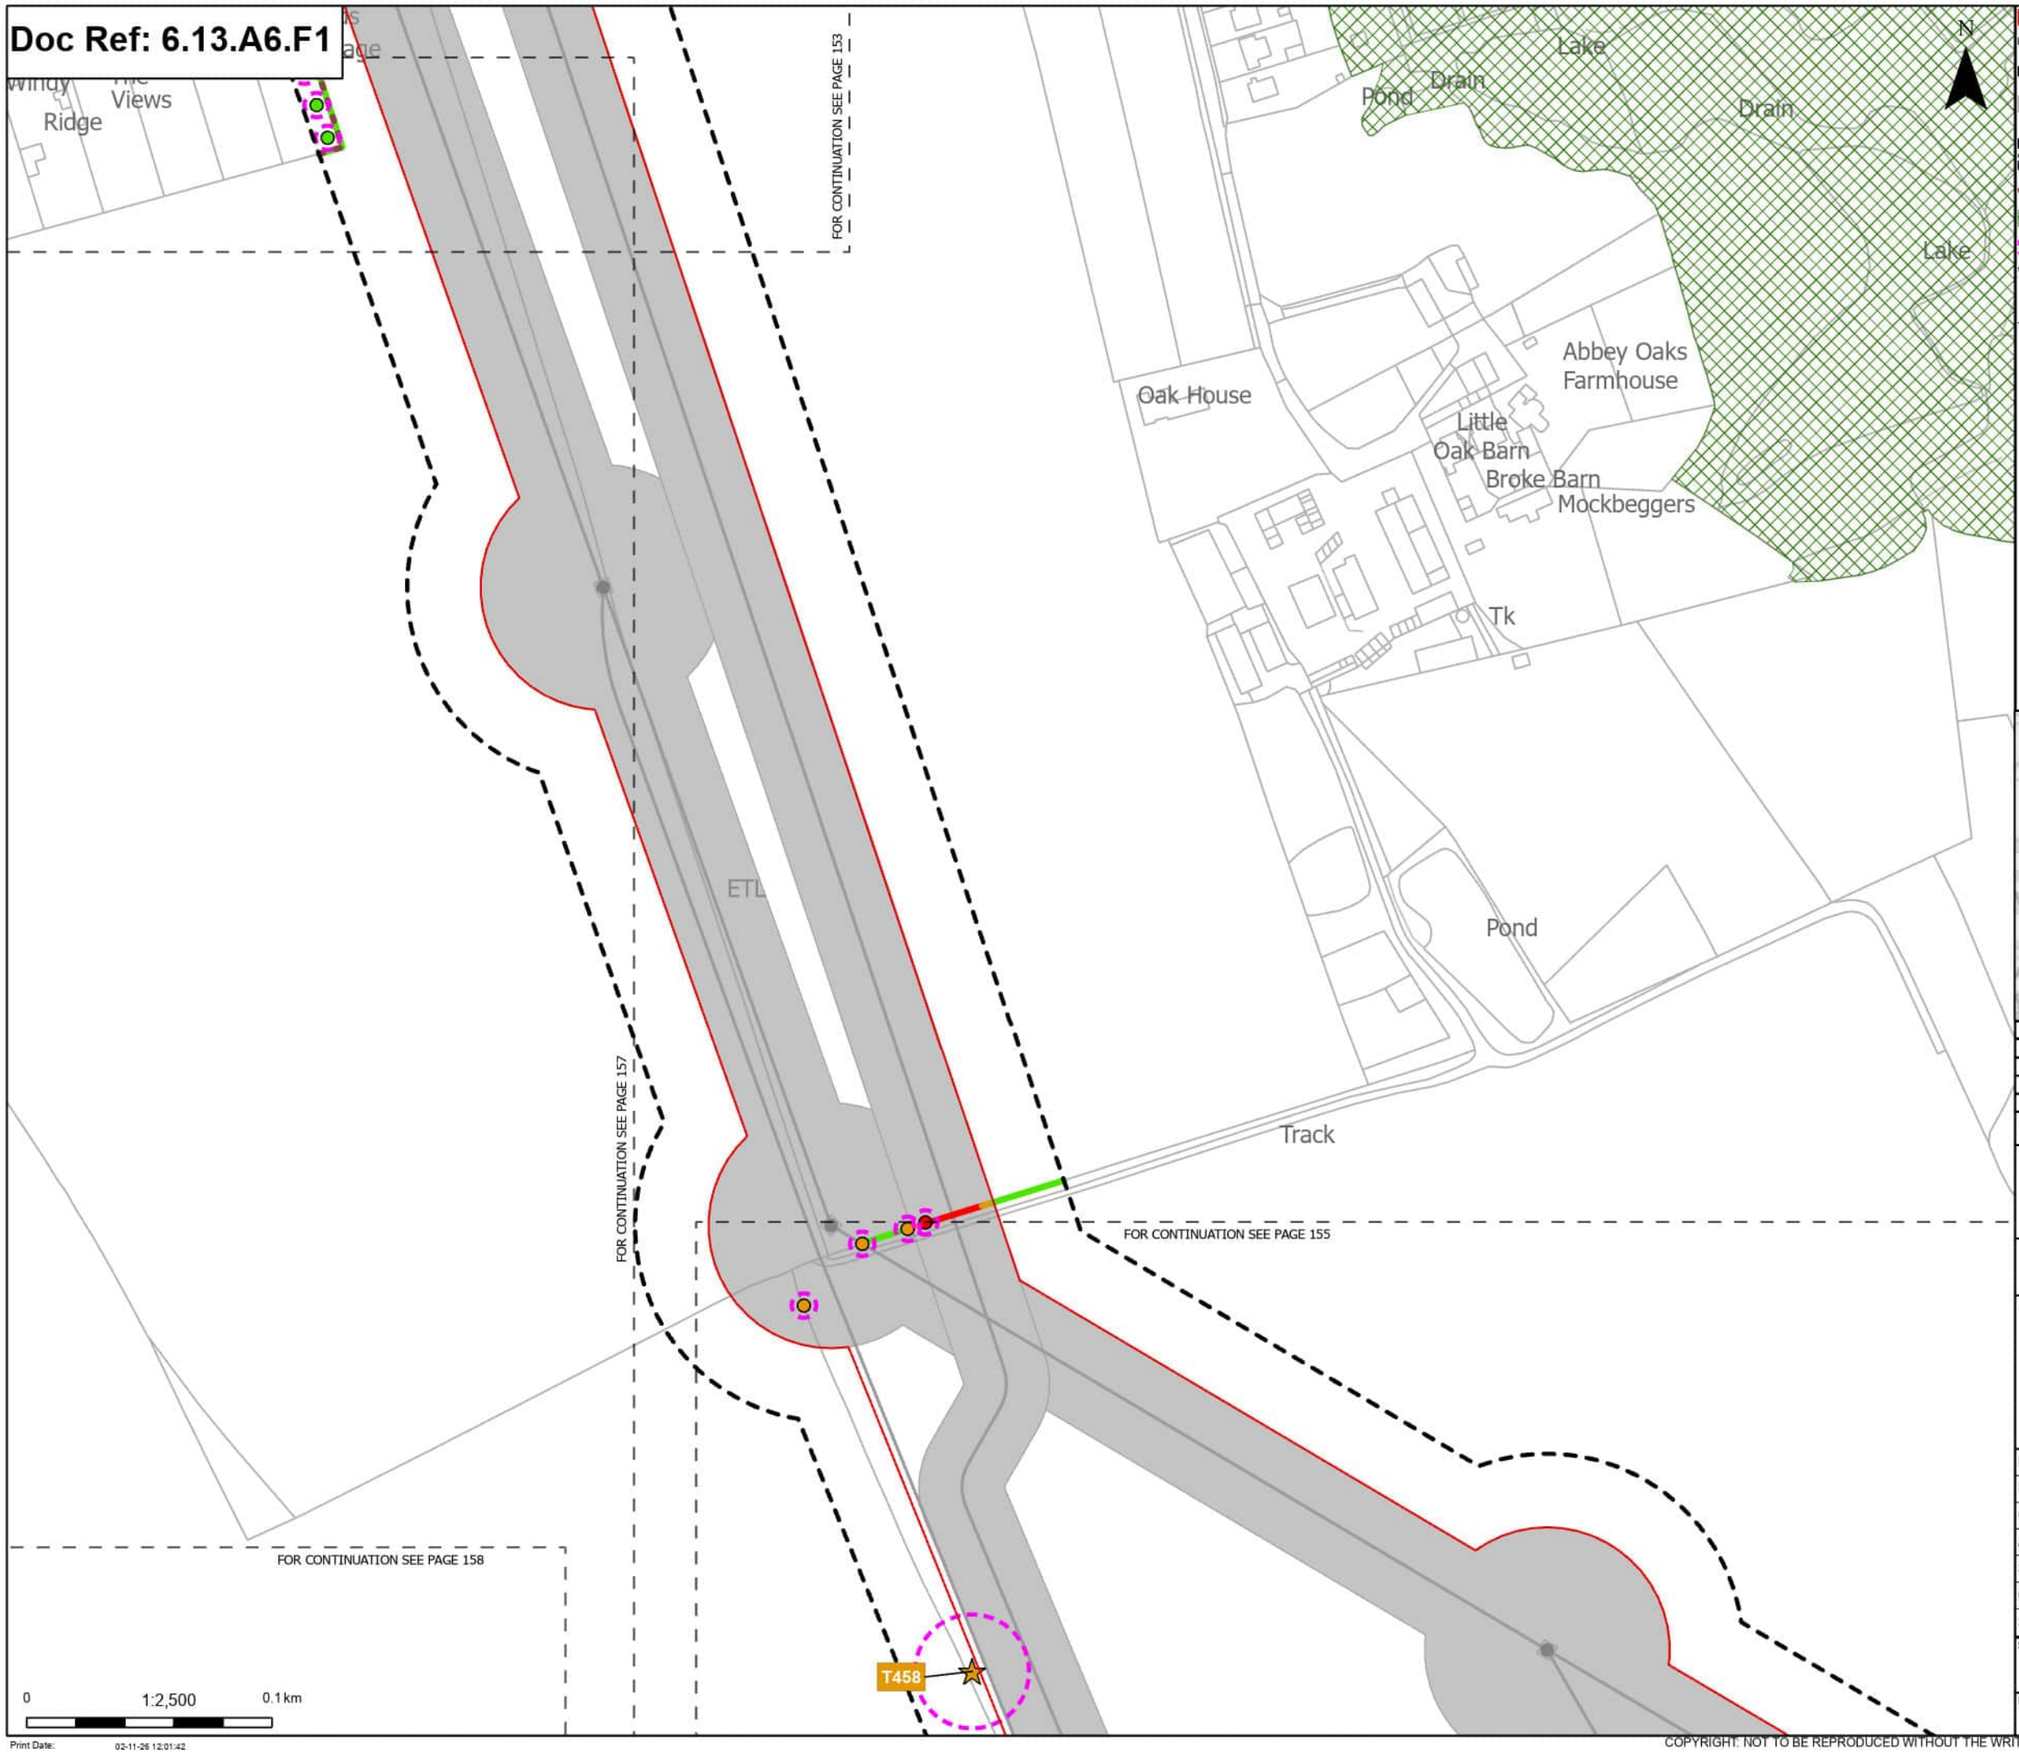

Print Date: 02-11-26 12:01:42

Order Limits
Sheet index cutline

Proposed project design details
Other temporary and permanent construction and operational works

Discipline specific constraints
Arboriculture Study Area
Important Hedgerows
TPO group of trees
Root protection area

Veteran Trees - Impact
Potentially Affected

Trees - Impact
Removed

Potentially Affected
Unaffected

Hedgerow - Impact
Removed
Potentially Affected
Unaffected

Note: The proposed overhead line alignment and proposed underground cable alignment together comprise the alignment. For further details regarding the design, please refer to Figures 4.1 (document reference 6.4.F1) and 4.2 (document reference 6.4.F2).

Notes: Background mapping information has been reproduced from the Ordnance Survey by permission of Ordnance Survey of the Controller of His Majesty's Stationery Office. © Crown copyright and database rights (2025) Licence OS100024241 and AC0000807948; © Crown copyright and database rights 2025 Ordnance Survey AC0000808122, Contains public sector information licensed under the Open Government Licence v3.0, © National Grid UK



Rev	Date	Description	Drawn	Check	Approv
B	Aug 2025	FOR DCO APPLICATION	JAL	AF	KB
A	Aug 2025	FOR DCO APPLICATION	JAL	AF	KB

nationalgrid

PROJECT: Norwich to Tilbury

Planning Inspectorate App Number: EN020027
Regulation 5(2)(a)

Title:

Figure A13.6.1- Landscape and Visual Arboriculture Impacts Plan
Page 154 of 396

Designed	M. Watson	Date	February 26
Drawn	J. Acero Leon	Date	February 26
Checked	A. Fell	Date	February 26
Approved	K. Burrows	Date	February 26
Scale:	1:2,500	Datum:	AOD
Original Size:	A3	Grid:	OS
Suitability Code:	A2	Project Number:	10059280

Suitability Description:
Accepted as Concept Stage

Drawing Number: 10059280-ARC-EBD-ZZ-DR-ZZ-00393
Revision: B

COPYRIGHT: NOT TO BE REPRODUCED WITHOUT THE WRITTEN PERMISSION OF NATIONAL GRID ELECTRICITY TRANSMISSION Plc

Doc Ref: 6.13.A6.F1

N

T458

T459

ETL

A 1071

45.1m

FOR CONTINUATION SEE PAGE 154

FOR CONTINUATION SEE PAGE 156

The Bungalow

Valley Lodge Farm

Bungalow

Track

0 1:2,500 0.1 km

Print Date: 02-11-26 12:01:59

Order Limits

Sheet index cutline

Proposed project design details

Other temporary and permanent construction and operational works

Discipline specific constraints

Arboriculture Study Area

Root protection area

Veteran Trees - Impact

Potentially Affected

Trees - Impact

Removed

Potentially Affected

Unaffected

Hedgerow - Impact

Removed

Potentially Affected

Unaffected

Groups of trees - Impact

Removed

Potentially Affected

Unaffected

Note: The proposed overhead line alignment and proposed underground cable alignment together comprise the alignment. For further details regarding the design, please refer to Figures 4.1 (document reference 6.4.F1) and 4.2 (document reference 6.4.F2).

Notes: Background mapping information has been reproduced from the Ordnance Survey by permission of Ordnance Survey of the Controller of His Majesty's Stationery Office. © Crown copyright and database rights (2025) Licence OS100024241 and AC0000807948; © Crown copyright and database rights 2025 Ordnance Survey AC0000808122, Contains public sector information licensed under the Open Government Licence v3.0, © National Grid UK



Rev	Date	Description	Drawn	Check	Approv
B	Aug 2025	FOR DCO APPLICATION	JAL	AF	KB
A	Aug 2025	FOR DCO APPLICATION	JAL	AF	KB

nationalgrid

PROJECT: Norwich to Tilbury

Planning Inspectorate App Number: EN020027
Regulation 5(2)(a)

Title:

Figure A13.6.1- Landscape and Visual Arboriculture Impacts Plan
Page 155 of 396

Designed	M. Watson	Date	February 26
Drawn	J. Acero Leon	Date	February 26
Checked	A. Fell	Date	February 26
Approved	K. Burrows	Date	February 26
Scale:	1:2,500	Datum:	AOD
Original Size:	A3	Grid:	OS
Suitability Code:	A2	Project Number:	10059280

Suitability Description:


Accepted as Concept Stage

Drawing Number: 10059280-ARC-EBD-ZZ-DR-ZZ-00393

Revision: B

COPYRIGHT: NOT TO BE REPRODUCED WITHOUT THE WRITTEN PERMISSION OF NATIONAL GRID ELECTRICITY TRANSMISSION Plc

Doc Ref: 6.13.A6.F1

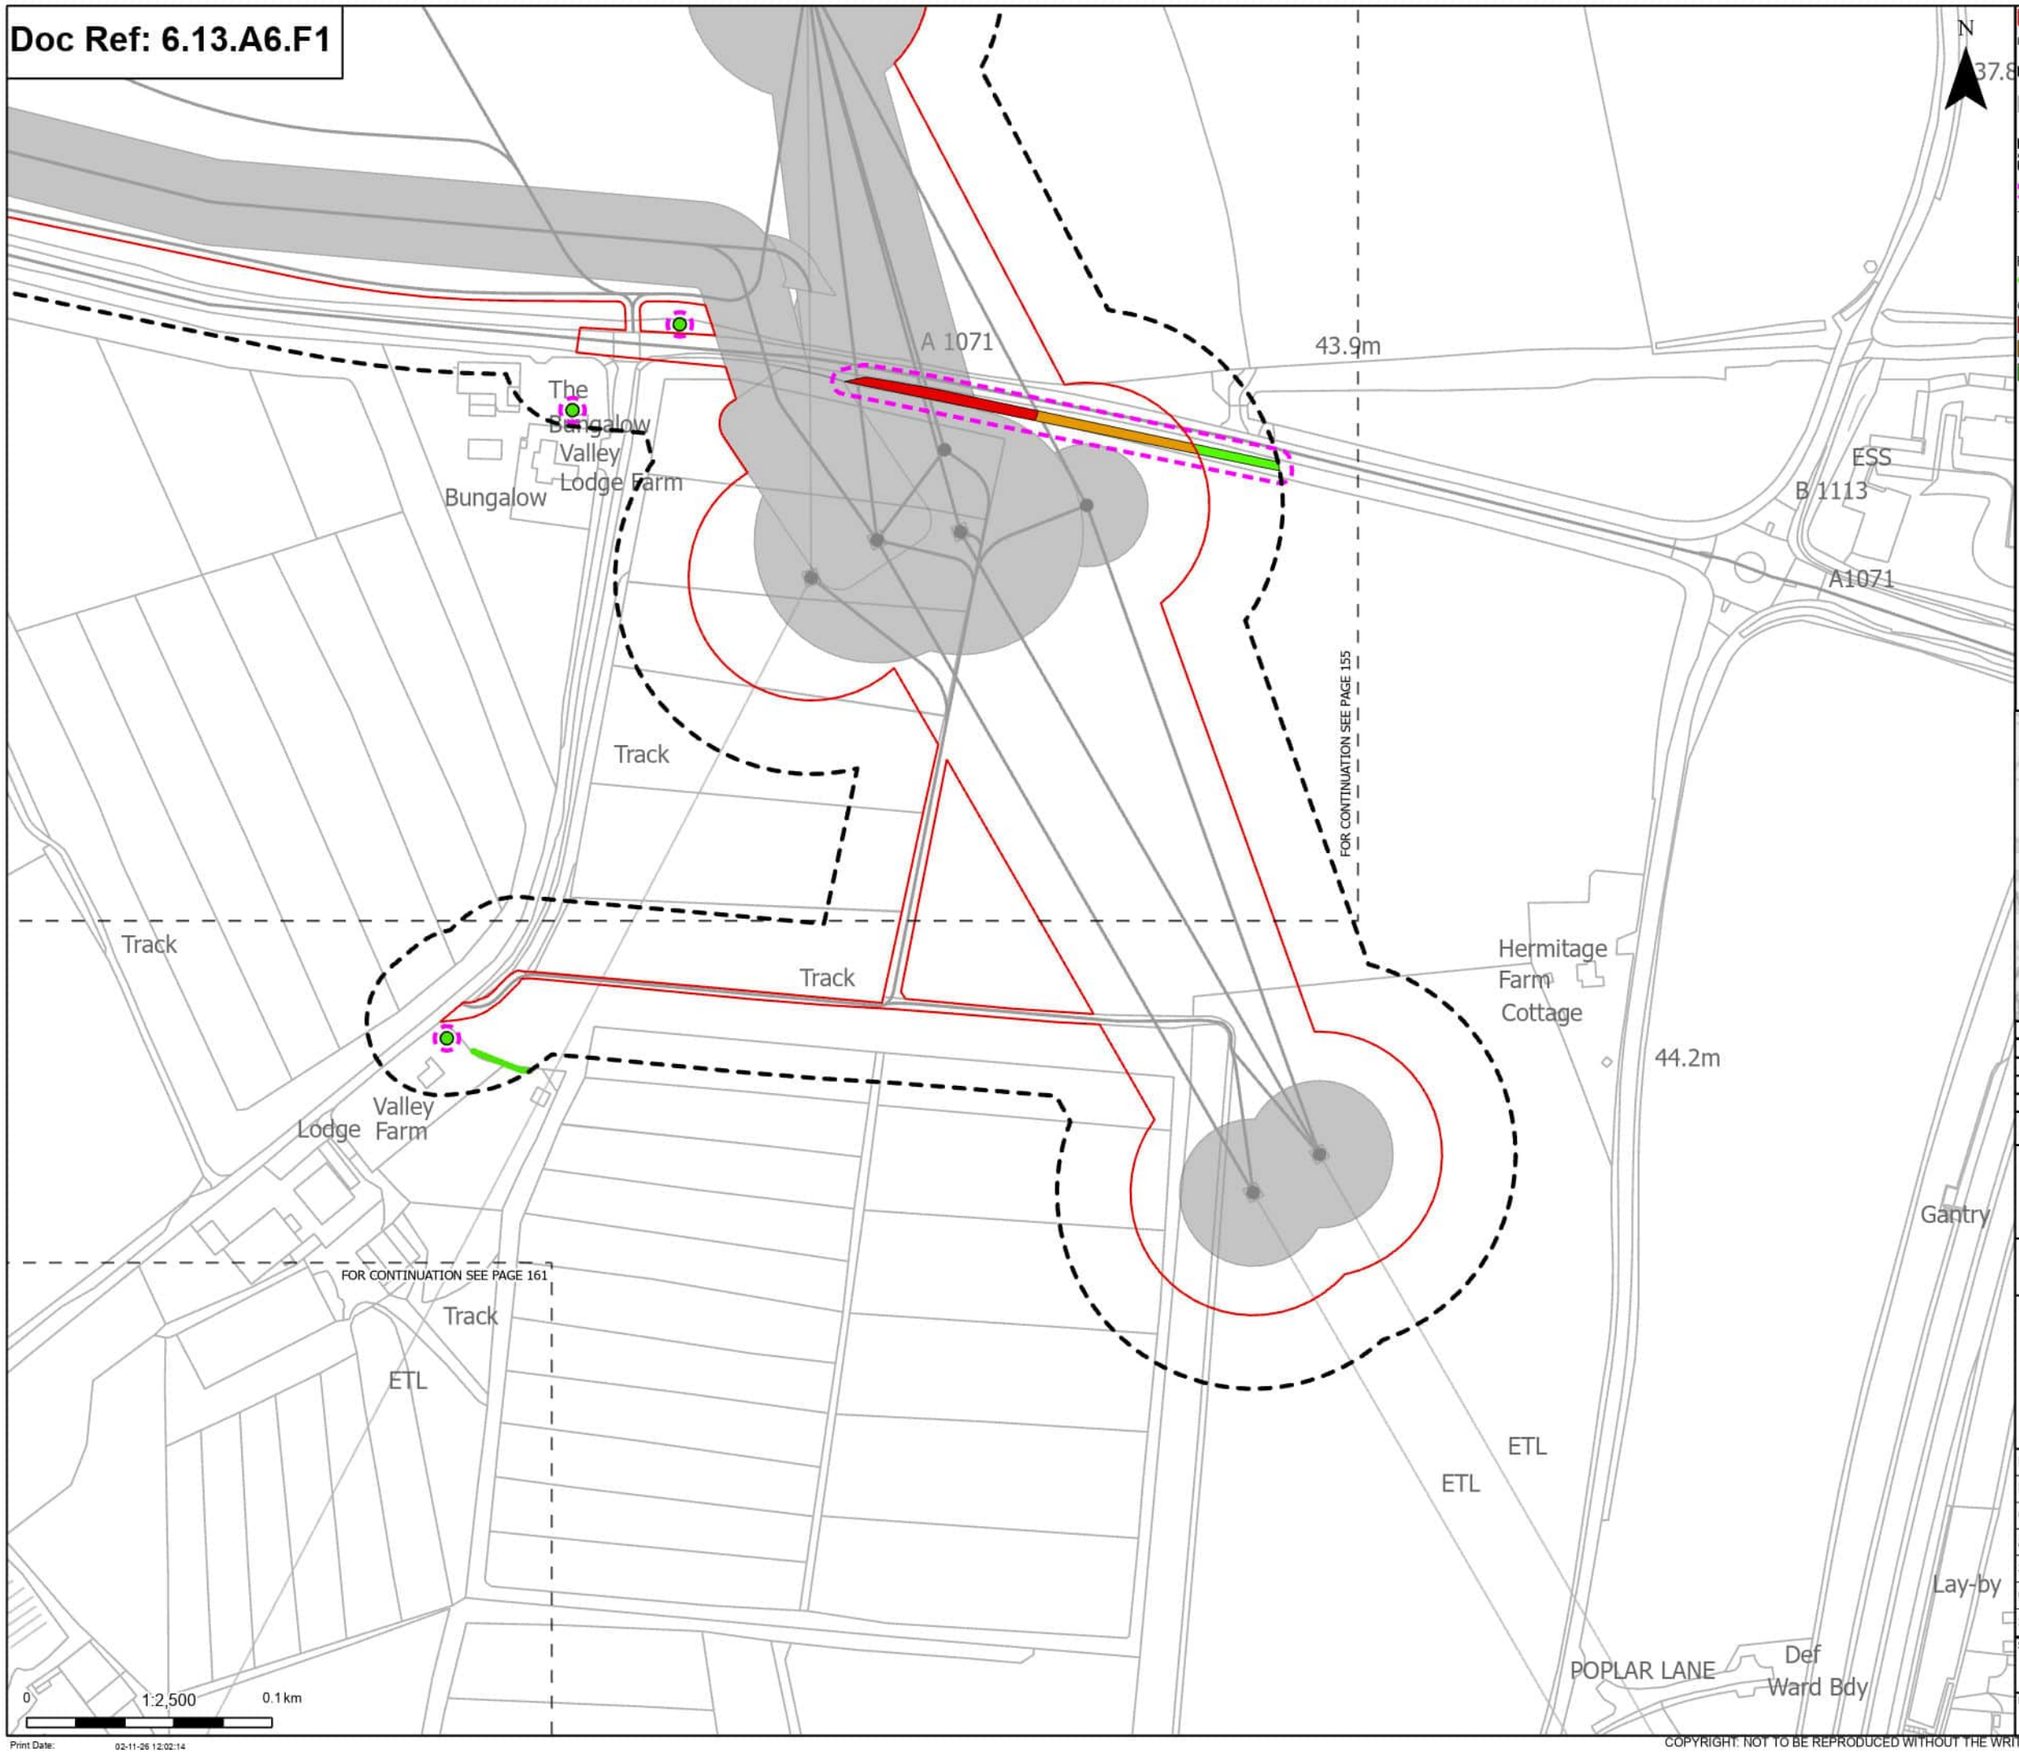

Order Limits

Sheet index cutline

Proposed project design details

Other temporary and permanent construction and operational works

Discipline specific constraints

Arboriculture Study Area

Root protection area

Trees - Impact

Unaffected

Hedgerow - Impact

Unaffected

Groups of trees - Impact

Removed

Potentially Affected

Unaffected

Note: The proposed overhead line alignment and proposed underground cable alignment together comprise the alignment. For further details regarding the design, please refer to Figures 4.1 (document reference 6.4.F1) and 4.2 (document reference 6.4.F2).

Notes: Background mapping information has been reproduced from the Ordnance Survey by permission of Ordnance Survey of the Controller of His Majesty's Stationery Office. © Crown copyright and database rights (2025) Licence OS100024241 and AC0000807948; © Crown copyright and database rights 2025 Ordnance Survey AC0000808122, Contains public sector information licensed under the Open Government Licence v3.0, © National Grid UK



Rev	Date	Description	Drawn	Check	Approv
B	Aug 2025	FOR DCO APPLICATION	JAL	AF	KB
A	Aug 2025	FOR DCO APPLICATION	JAL	AF	KB

nationalgrid

PROJECT: Norwich to Tilbury

Planning Inspectorate App Number: EN020027
Regulation 5(2)(a)

Title:

Figure A13.6.1- Landscape and Visual Arboriculture Impacts Plan
Page 156 of 396

Designed	M. Watson	Date	February 26
Drawn	J. Acero Leon	Date	February 26
Checked	A. Fell	Date	February 26
Approved	K. Burrows	Date	February 26
Scale:	1:2,500	Datum:	AOD
Original Size:	A3	Grid:	OS
Suitability Code:	A2	Project Number:	10059280

Suitability Description: Accepted as Concept Stage

Drawing Number: 10059280-ARC-EBD-ZZ-DR-ZZ-00393

Revision: B

Print Date: 02-11-26 12:02:14

COPYRIGHT: NOT TO BE REPRODUCED WITHOUT THE WRITTEN PERMISSION OF NATIONAL GRID ELECTRICITY TRANSMISSION Plc

Doc Ref: 6.13.A6.F1

Pond
Farm
House
G169
T454
T455
T456
T457
G168
Cherwell House
Windrush
Windy Ridge
The Views
Woodfield
49.7m
BURSTALL LANE
JC12
JC13
Track
FOR CONTINUATION SEE PAGE 153
FOR CONTINUATION SEE PAGE 154
FOR CONTINUATION SEE PAGE 158
32.9m
Ivywell Cottage
N
0 1:2,500 0.1km
Print Date: 02-11-26 12:02:31

Order Limits
Sheet index cutline

Proposed project design details
- Proposed standard lattice pylon location
- Proposed overhead line alignment
- Other temporary and permanent construction and operational works

Discipline specific constraints
- Arboriculture Study Area
- Important Hedgerows
- Root protection area

Trees - Impact
- Removed
- Affected Managed
- Unaffected

Hedgerow - Impact
- Removed
- Affected Managed
- Potentially Affected
- Unaffected

Groups of trees - Impact
- Removed
- Potentially Affected
- Unaffected

Note: The proposed overhead line alignment and proposed underground cable alignment together comprise the alignment. For further details regarding the design, please refer to Figures 4.1 (document reference 6.4.F1) and 4.2 (document reference 6.4.F2).

Notes: Background mapping information has been reproduced from the Ordnance Survey by permission of Ordnance Survey of the Controller of His Majesty's Stationery Office. © Crown copyright and database rights (2025) Licence OS100024241 and AC0000807948; © Crown copyright and database rights 2025 Ordnance Survey AC0000808122, Contains public sector information licensed under the Open Government Licence v3.0, © National Grid UK



Rev	Date	Description	Drawn	Check	Approv
B	Aug 2025	FOR DCO APPLICATION	JAL	AF	KB
A	Aug 2025	FOR DCO APPLICATION	JAL	AF	KB

nationalgrid

PROJECT: Norwich to Tilbury

Planning Inspectorate App Number: EN020027
Regulation 5(2)(a)

Title:

Figure A13.6.1- Landscape and Visual Arboriculture Impacts Plan
Page 157 of 396


Designed	M. Watson	Date	February 26
Drawn	J. Acero Leon	Date	February 26
Checked	A. Fell	Date	February 26
Approved	K. Burrows	Date	February 26
Scale:	1:2,500	Datum:	AOD
Original Size:	A3	Grid:	OS
Suitability Code:	A2	Project Number:	10059280

Suitability Description:
Accepted as Concept Stage

Drawing Number: 10059280-ARC-EBD-ZZ-DR-ZZ-00393
Revision: B

COPYRIGHT: NOT TO BE REPRODUCED WITHOUT THE WRITTEN PERMISSION OF NATIONAL GRID ELECTRICITY TRANSMISSION Plc

Doc Ref: 6.13.A6.F1

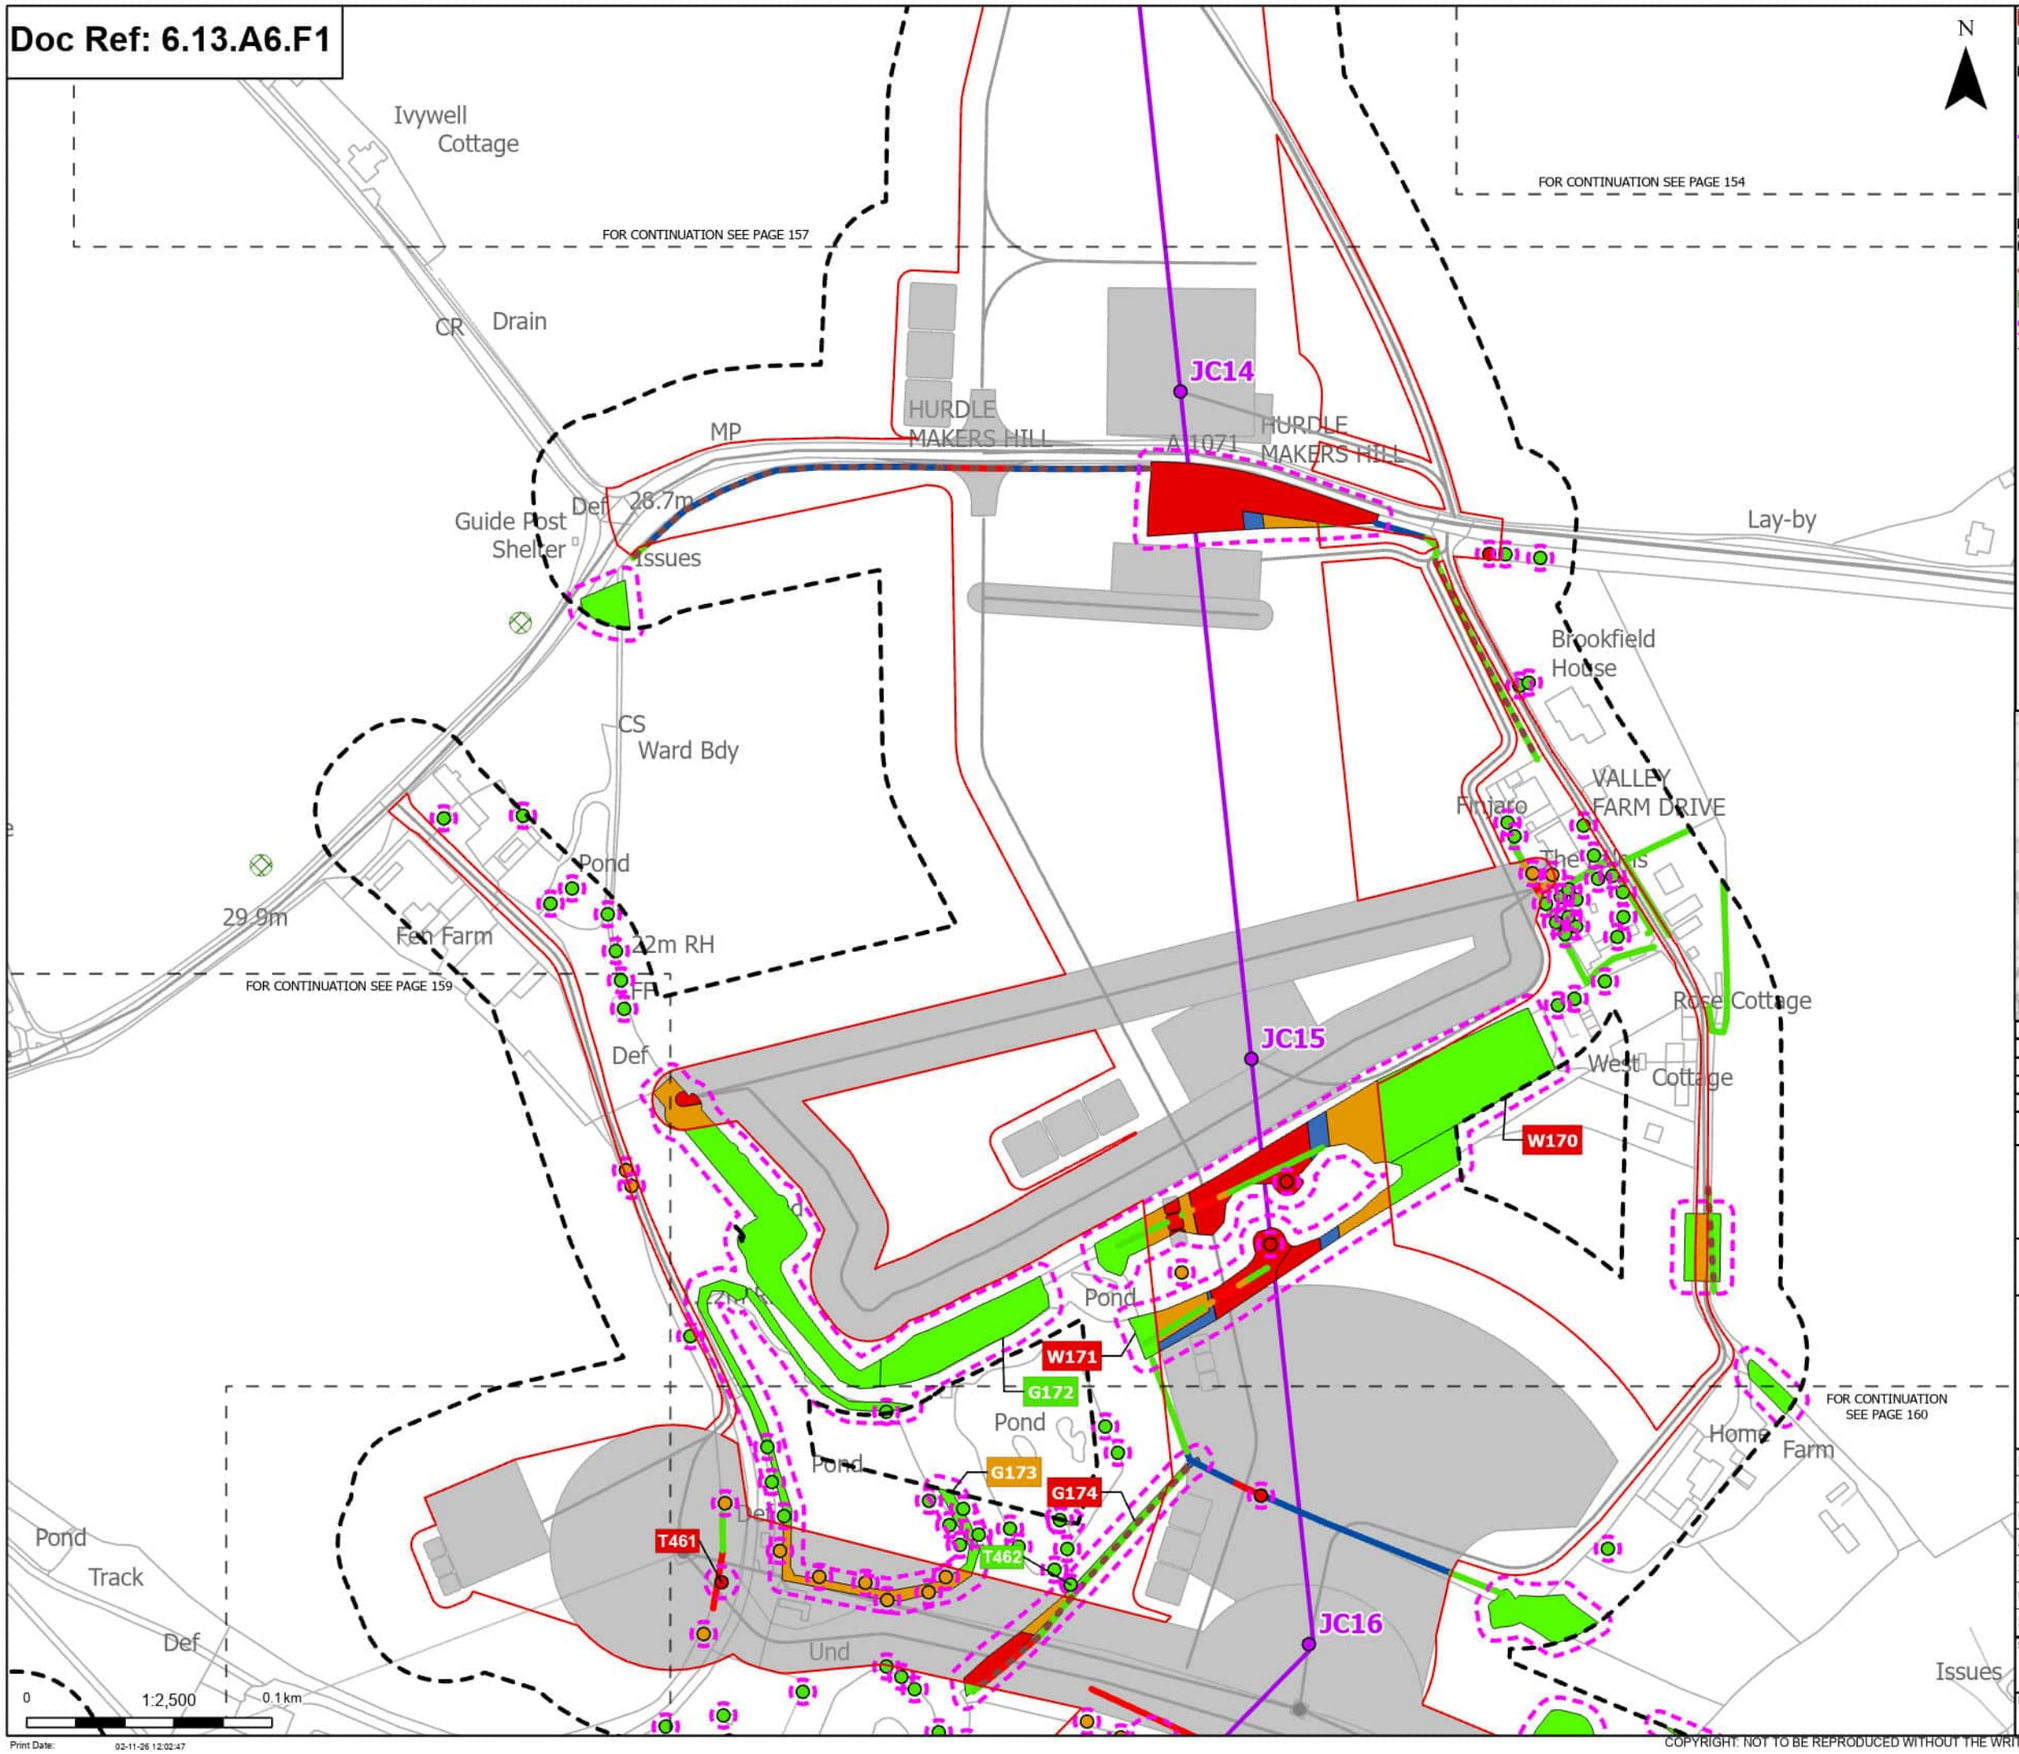

Order Limits
Sheet index cutline

Proposed project design details
- Proposed standard lattice pylon location
- Proposed overhead line alignment
- Other temporary and permanent construction and operational works

Discipline specific constraints
- Arboriculture Study Area
- Important Hedgerows
- TPO group of trees
- Root protection area

Trees - Impact
- Removed
- Potentially Affected
- Unaffected

Hedgerow - Impact
- Removed
- Affected Managed
- Potentially Affected
- Unaffected

Groups of trees - Impact
- Removed
- Affected Managed
- Potentially Affected
- Unaffected

Note: The proposed overhead line alignment and proposed underground cable alignment together comprise the alignment. For further details regarding the design, please refer to Figures 4.1 (document reference 6.4.F1) and 4.2 (document reference 6.4.F2).

Notes: Background mapping information has been reproduced from the Ordnance Survey by permission of Ordnance Survey of the Controller of His Majesty's Stationery Office. © Crown copyright and database rights (2025) Licence OS100024241 and ACD000807948; © Crown copyright and database rights 2025 Ordnance Survey ACD000808122, Contains public sector information licensed under the Open Government Licence v3.0, © National Grid UK



Rev	Date	Description	Drawn	Check	Approv
B	Aug 2025	FOR DCO APPLICATION	JAL	AF	KB
A	Aug 2025	FOR DCO APPLICATION	JAL	AF	KB

nationalgrid

PROJECT: Norwich to Tilbury

Planning Inspectorate App Number: EN020027
Regulation 5(2)(a)

Title:

Figure A13.6.1- Landscape and Visual Arboriculture Impacts Plan
Page 158 of 396

Designed	M. Watson	Date	February 26
Drawn	J. Acero Leon	Date	February 26
Checked	A. Fell	Date	February 26
Approved	K. Burrows	Date	February 26
Scale:	1:2,500	Datum:	AOD
Original Size:	A3	Grid:	OS
Suitability Code:	A2	Project Number:	10059280

Suitability Description: Accepted as Concept Stage

Drawing Number: 10059280-ARC-EBD-ZZ-DR-ZZ-00393

Revision: B

Print Date: 02-11-26 12:02:47

COPYRIGHT: NOT TO BE REPRODUCED WITHOUT THE WRITTEN PERMISSION OF NATIONAL GRID ELECTRICITY TRANSMISSION Plc

Doc Ref: 6.13.A6.F1

Panels
Fishing Lake
FB
Flint Cottage
20.7m
Drain
Bridge
T460
21.6m
Track
THORPE'S HILL
Thorpe's Hill Cottage
Well
A 1071
37.2m
GP
39.6m
FOR CONTINUATION SEE PAGE 158
Pond
Track
Def
Pond
FB
CS
FOR CONTINUATION SEE PAGE 160
ETL
Ground
Cherry Cottage
39.6m
Track
Und
41.5m
CR
Dale View
Cherry Ground Cottages
Spring Brook
Track
Cherry Ground
GP
Def
Orchard House
40.5m
FOR CONTINUATION SEE PAGE 162
Longacre
ETL
Path (um)
CP
42.1m
T474
T475
T476
Def
JC18
Und
T468
T470
T471

0 1:2,500 0.1 km

Print Date: 02-11-26 12:03:01

Order Limits
Sheet index cutline

Proposed project design details
Proposed standard lattice pylon location
Proposed overhead line alignment
Other temporary and permanent construction and operational works

Discipline specific constraints
Arboriculture Study Area
TPO group of trees
Root protection area

Trees - Impact
Removed

Potentially Affected
Unaffected

Groups of trees - Impact
Removed
Potentially Affected
Unaffected

Note: The proposed overhead line alignment and proposed underground cable alignment together comprise the alignment. For further details regarding the design, please refer to Figures 4.1 (document reference 6.4.F1) and 4.2 (document reference 6.4.F2).

Notes: Background mapping information has been reproduced from the Ordnance Survey by permission of Ordnance Survey of the Controller of His Majesty's Stationery Office. © Crown copyright and database rights (2025) Licence OS100024241 and AC0000807948; © Crown copyright and database rights 2025 Ordnance Survey AC0000808122, Contains public sector information licensed under the Open Government Licence v3.0, © National Grid UK



Rev	Date	Description	Drawn	Check	Approv
B	Aug 2025	FOR DCO APPLICATION	JAL	AF	KB
A	Aug 2025	FOR DCO APPLICATION	JAL	AF	KB

nationalgrid

PROJECT: Norwich to Tilbury

Planning Inspectorate App Number: EN020027
Regulation 5(2)(a)

Title:

Figure A13.6.1- Landscape and Visual Arboriculture Impacts Plan
Page 159 of 396


Designed	M. Watson	Date	February 26
Drawn	J. Acero Leon	Date	February 26
Checked	A. Fell	Date	February 26
Approved	K. Burrows	Date	February 26
Scale:	1:2,500	Datum:	AOD
Original Size:	A3	Grid:	OS
Suitability Code:	A2	Project Number:	10059280

Suitability Description:
Accepted as Concept Stage

Drawing Number: 10059280-ARC-EBD-ZZ-DR-ZZ-00393
Revision: B

COPYRIGHT: NOT TO BE REPRODUCED WITHOUT THE WRITTEN PERMISSION OF NATIONAL GRID ELECTRICITY TRANSMISSION Plc

Doc Ref: 6.13.A6.F1

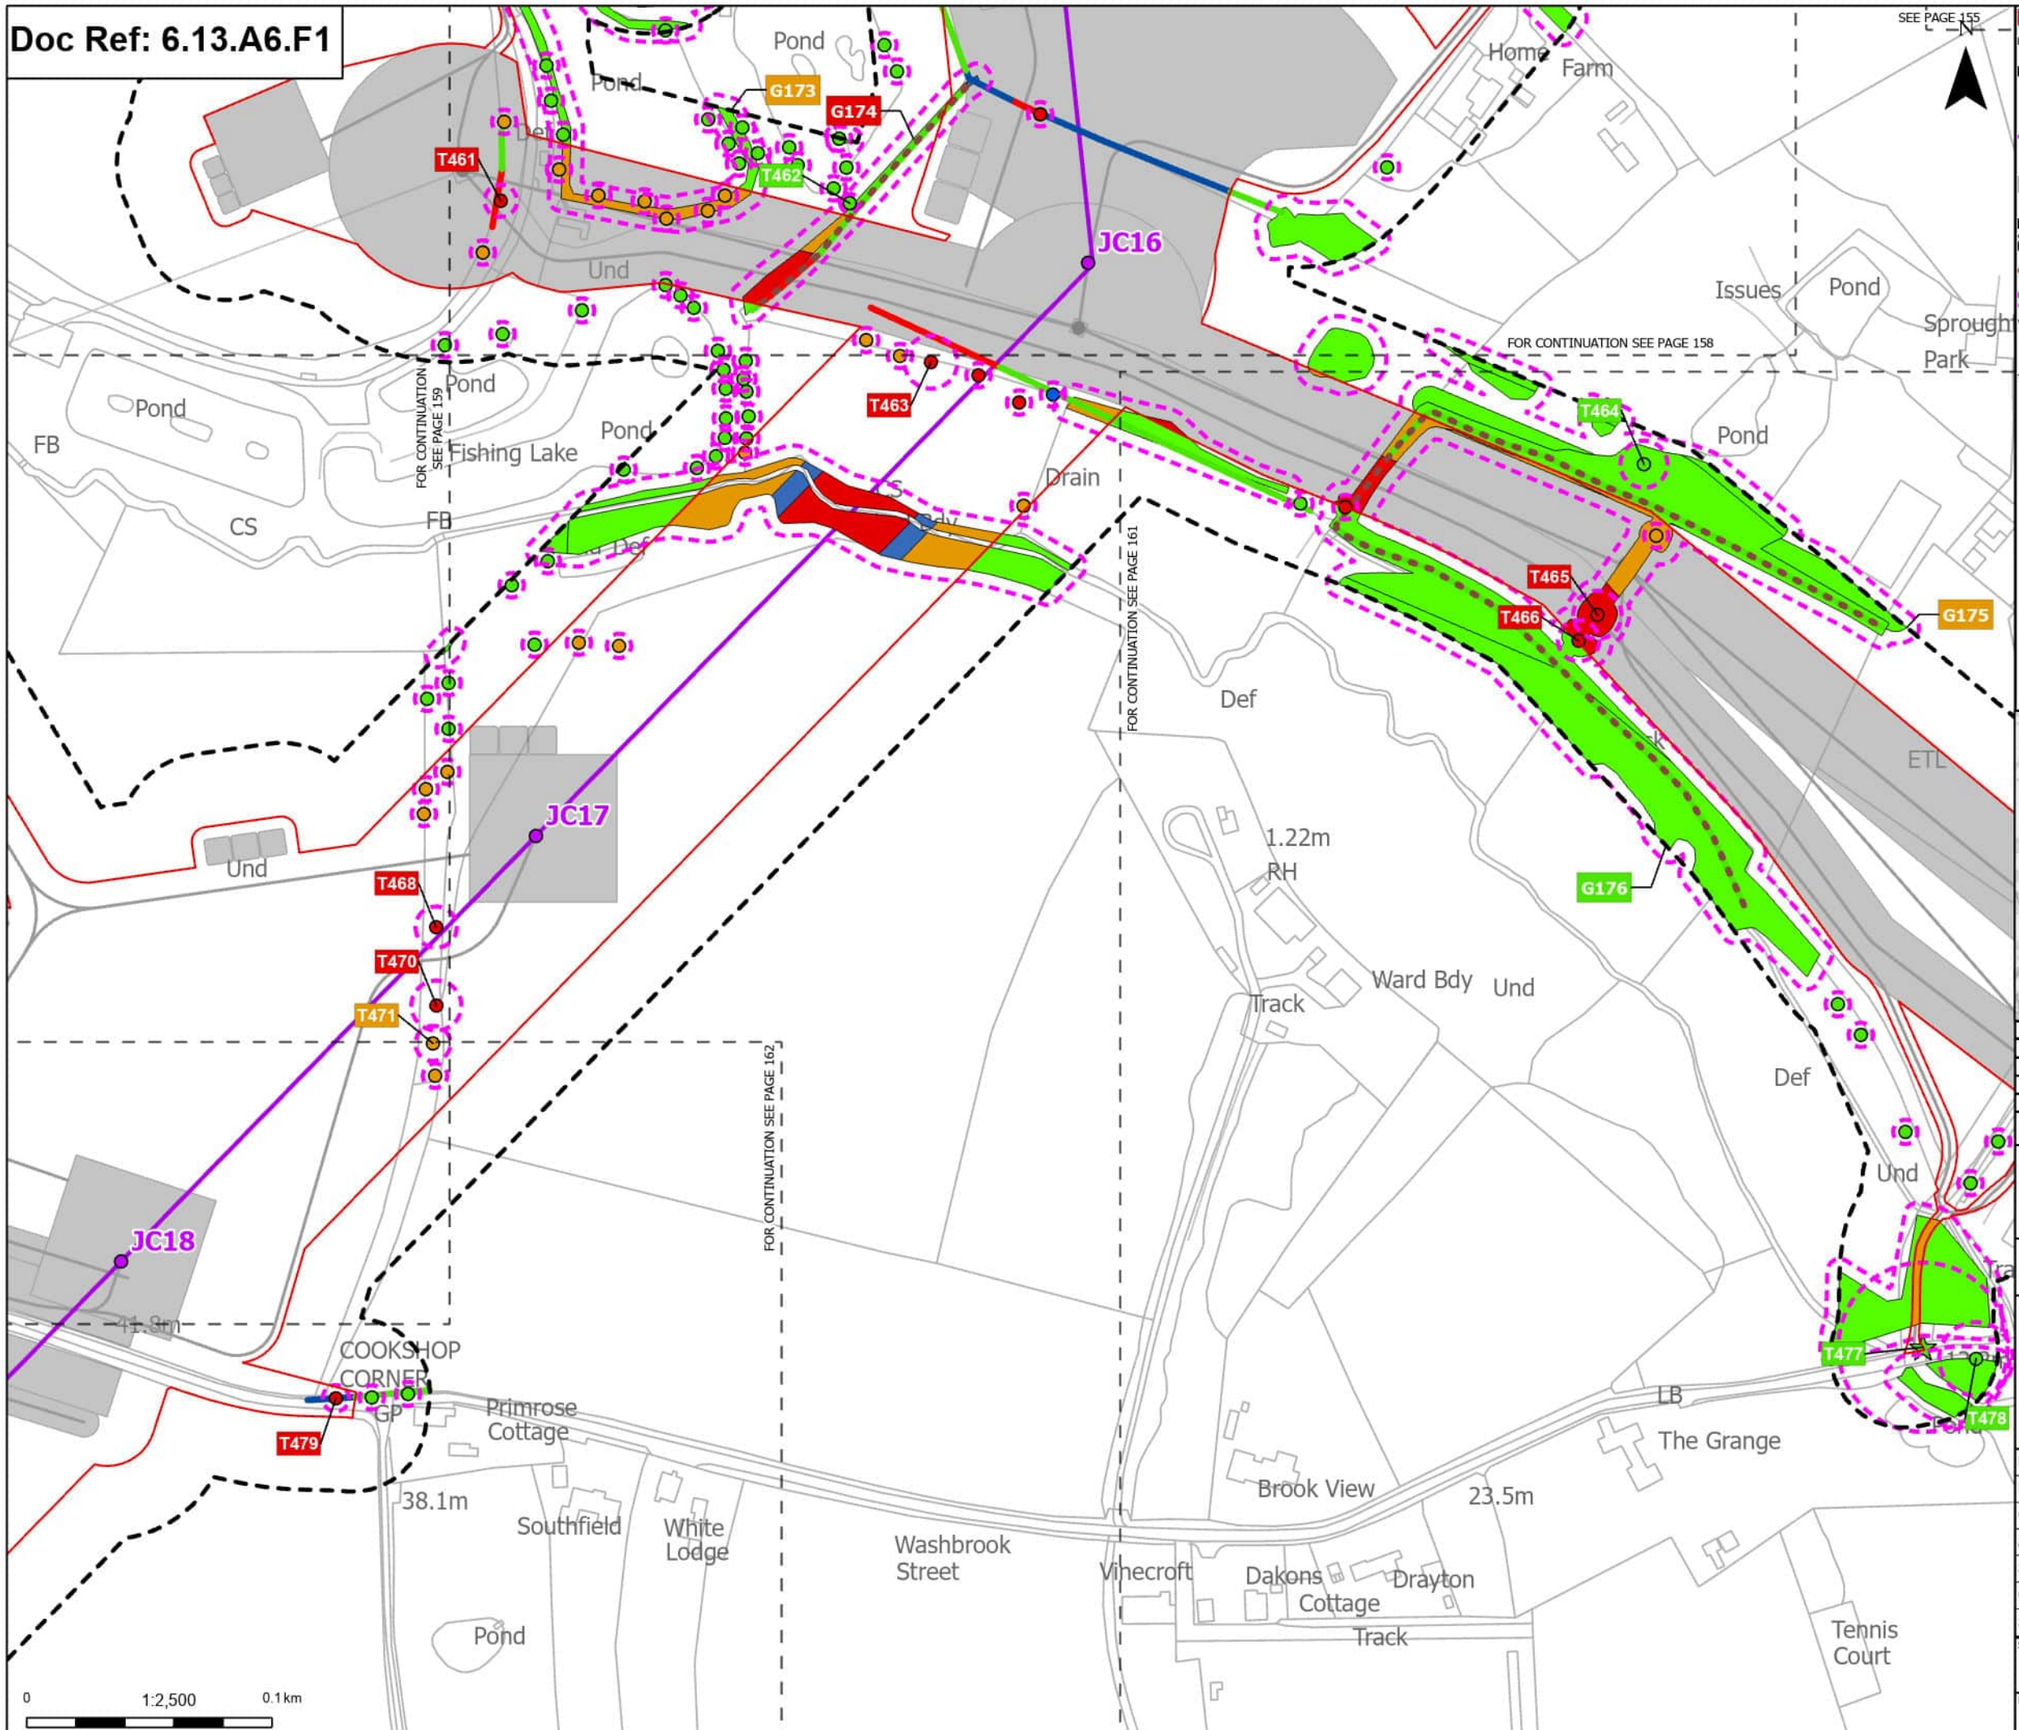

Order Limits
Sheet index cutline

Proposed project design details
- Proposed standard lattice pylon location
- Proposed overhead line alignment
- Other temporary and permanent construction and operational works

Discipline specific constraints
- Arboriculture Study Area
- Important Hedgerows
- Root protection area

Veteran Trees - Impact
- Unaffected

Trees - Impact
- Removed
- Affected Managed
- Potentially Affected
- Unaffected

Hedgerow - Impact
- Removed
- Affected Managed
- Unaffected

Groups of trees - Impact
- Removed
- Affected Managed
- Potentially Affected
- Unaffected

Note: The proposed overhead line alignment and proposed underground cable alignment together comprise the alignment. For further details regarding the design, please refer to Figures 4.1 (document reference 6.4.F1) and 4.2 (document reference 6.4.F2).

Notes: Background mapping information has been reproduced from the Ordnance Survey by permission of Ordnance Survey of the Controller of His Majesty's Stationery Office. © Crown copyright and database rights (2025) Licence OS100024241 and ACD000807948; © Crown copyright and database rights 2025 Ordnance Survey ACD000808122, Contains public sector information licensed under the Open Government Licence v3.0, © National Grid UK



Rev	Date	Description	Drawn	Check	Approv
B	Aug 2025	FOR DCO APPLICATION	JAL	AF	KB
A	Aug 2025	FOR DCO APPLICATION	JAL	AF	KB

nationalgrid

PROJECT: Norwich to Tilbury

Planning Inspectorate App Number: EN020027
Regulation 5(2)(a)

Title:

Figure A13.6.1- Landscape and Visual Arboriculture Impacts Plan
Page 160 of 396

Designed	M. Watson	Date	February 26
Drawn	J. Acero Leon	Date	February 26
Checked	A. Fell	Date	February 26
Approved	K. Burrows	Date	February 26
Scale:	1:2,500	Datum:	AOD
Original Size:	A3	Grid:	OS
Suitability Code:	A2	Project Number:	10059280


Suitability Description: Accepted as Concept Stage

Drawing Number: 10059280-ARC-EBD-ZZ-DR-ZZ-00393

Revision: B

COPYRIGHT: NOT TO BE REPRODUCED WITHOUT THE WRITTEN PERMISSION OF NATIONAL GRID ELECTRICITY TRANSMISSION Plc

Doc Ref: 6.13.A6.F1

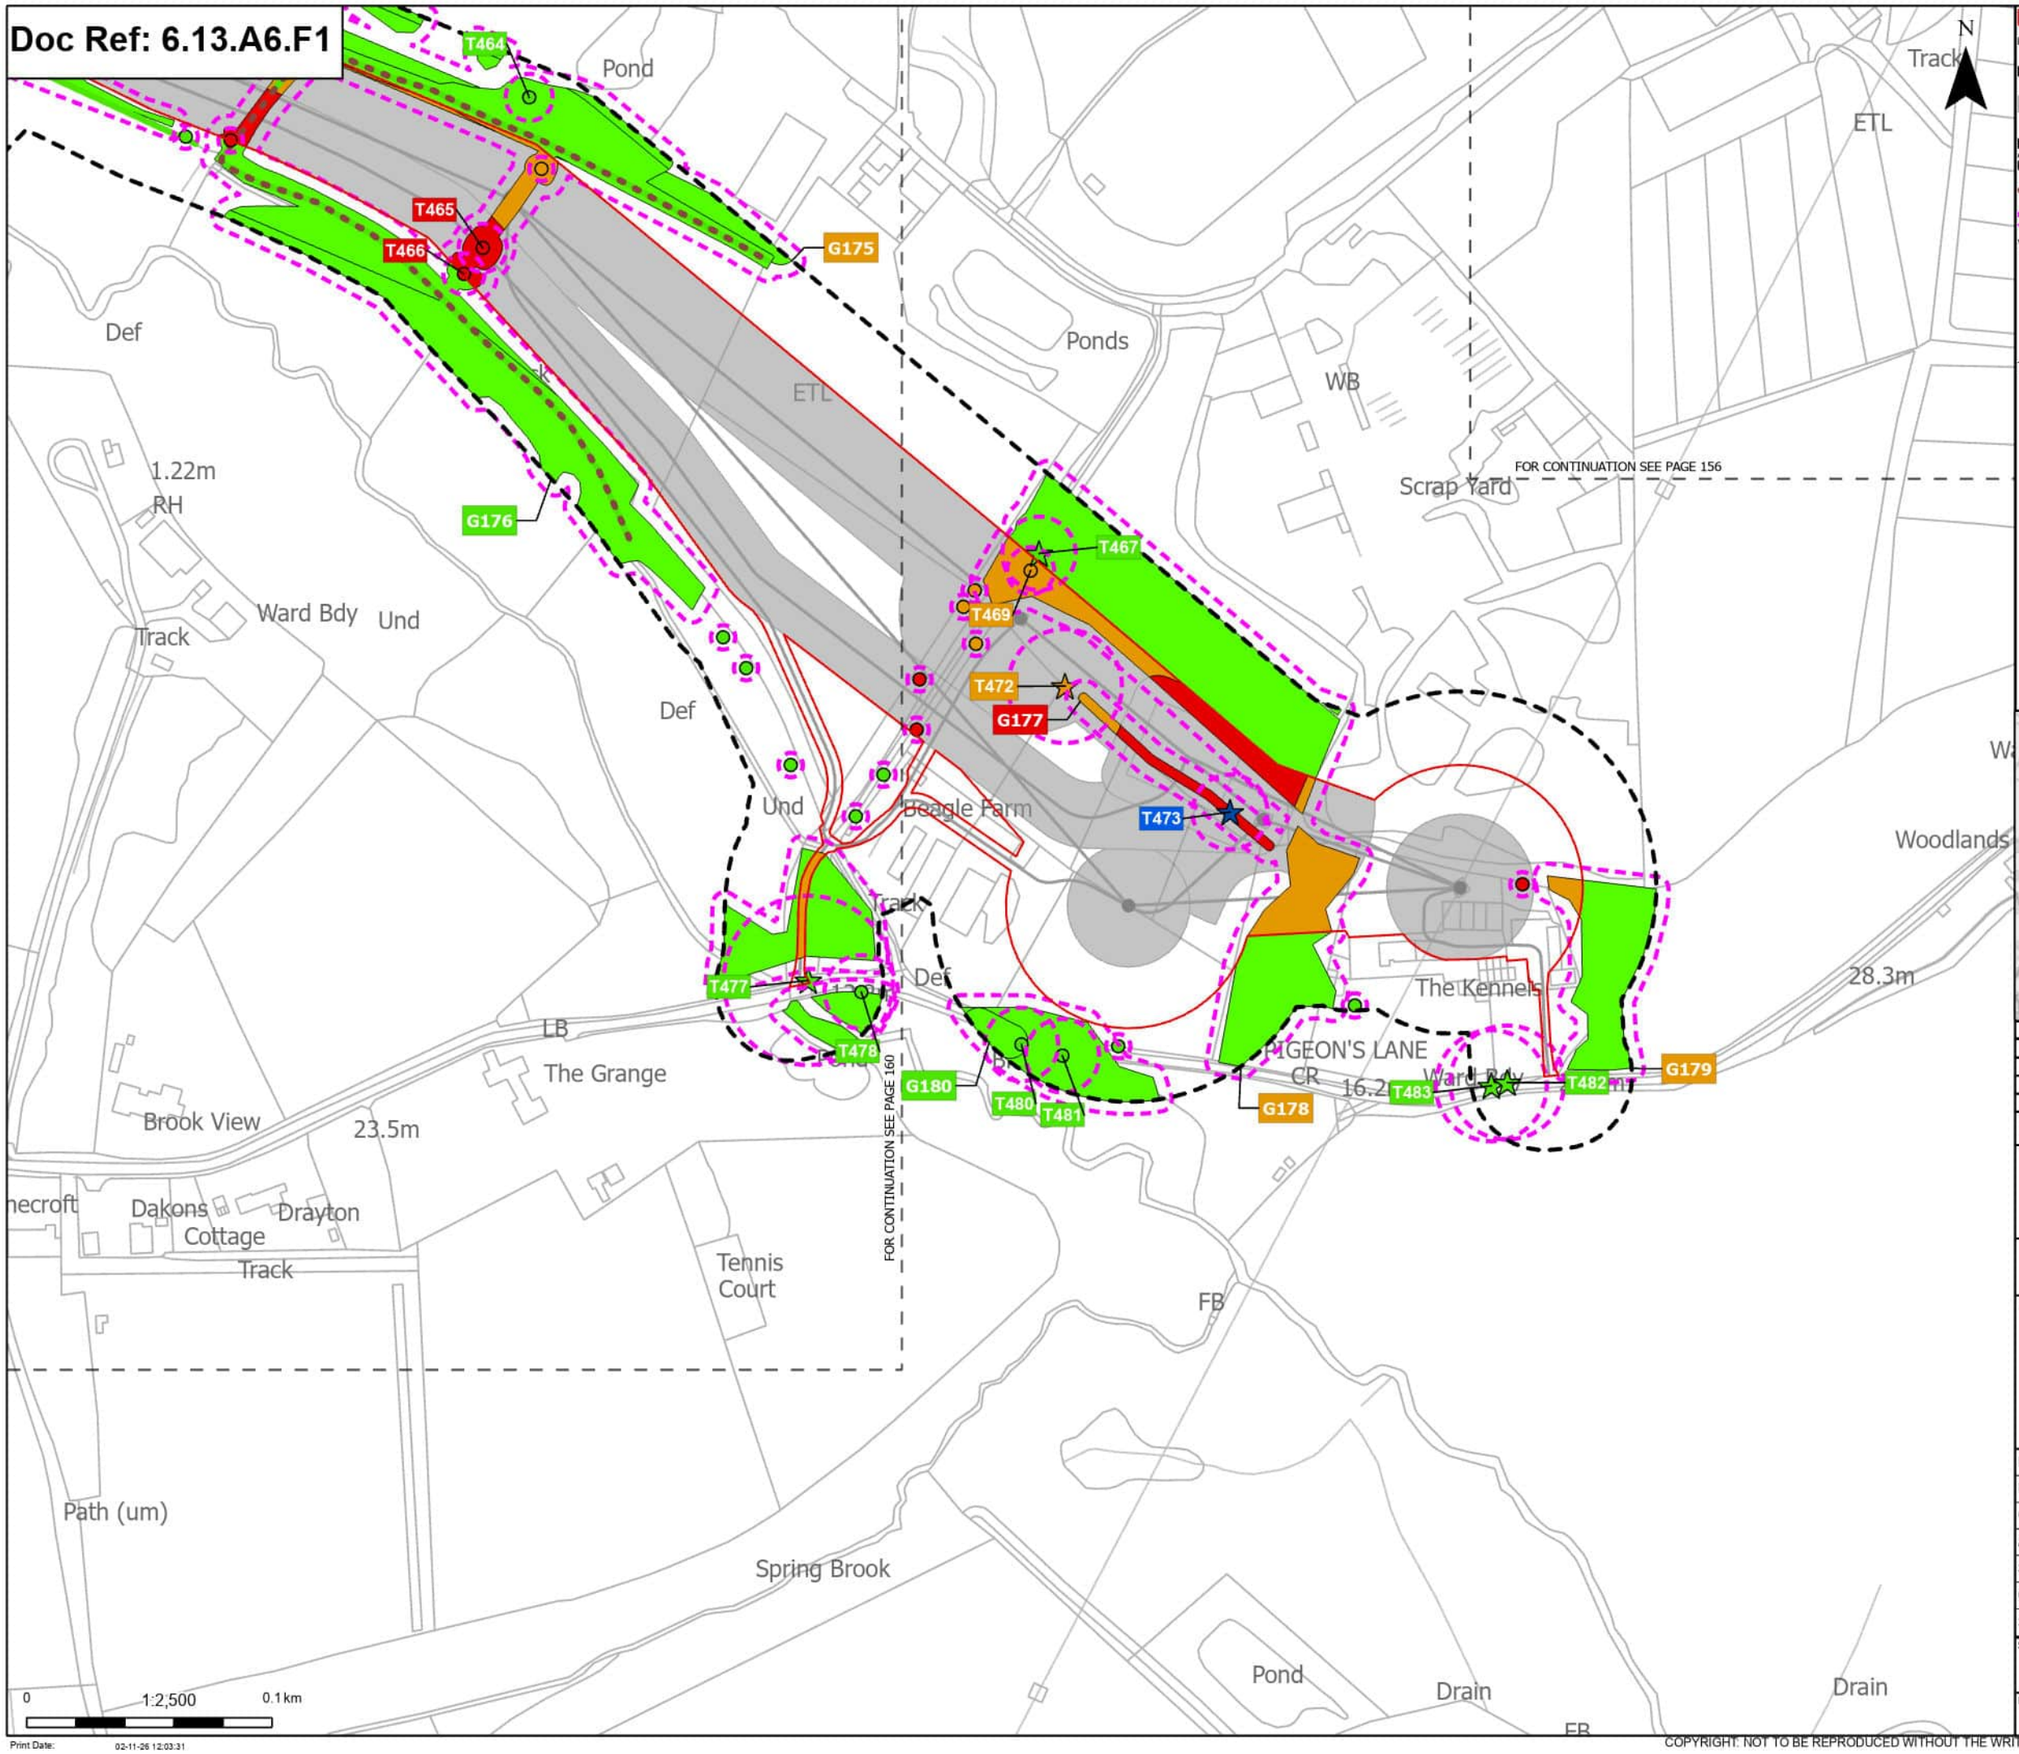



Order Limits
Sheet index cutline

Proposed project design details
Other temporary and permanent construction and operational works

Discipline specific constraints
Arboriculture Study Area
Important Hedgerows
Root protection area

Veteran Trees - Impact
Affected Managed
Potentially Affected
Unaffected

Trees - Impact
Removed
Potentially Affected
Unaffected

Hedgerow - Impact
Removed
Unaffected

Groups of trees - Impact
Removed
Potentially Affected
Unaffected

Note: The proposed overhead line alignment and proposed underground cable alignment together comprise the alignment. For further details regarding the design, please refer to Figures 4.1 (document reference 6.4.F1) and 4.2 (document reference 6.4.F2).

Notes: Background mapping information has been reproduced from the Ordnance Survey by permission of Ordnance Survey of the Controller of His Majesty's Stationery Office. © Crown copyright and database rights (2025) Licence OS100024241 and AC0000807948; © Crown copyright and database rights 2025 Ordnance Survey AC0000808122, Contains public sector information licensed under the Open Government Licence v3.0, © National Grid UK

Rev	Date	Description	Drawn	Check	Approv
B	Aug 2025	FOR DCO APPLICATION	JAL	AF	KB
A	Aug 2025	FOR DCO APPLICATION	JAL	AF	KB

nationalgrid

PROJECT:
Norwich to Tilbury

Planning Inspectorate App Number: EN020027
Regulation 5(2)(a)

Title:

Figure A13.6.1- Landscape and Visual Arboriculture Impacts Plan
Page 161 of 396


Designed	M. Watson	Date	February 26
Drawn	J. Acero Leon	Date	February 26
Checked	A. Fell	Date	February 26
Approved	K. Burrows	Date	February 26
Scale:	1:2,500	Datum:	AOD
Original Size:	A3	Grid:	OS
Suitability Code:	A2	Project Number:	10059280

Suitability Description:
Accepted as Concept Stage

Drawing Number: 10059280-ARC-EBD-ZZ-DR-ZZ-00393
Revision: B

COPYRIGHT: NOT TO BE REPRODUCED WITHOUT THE WRITTEN PERMISSION OF NATIONAL GRID ELECTRICITY TRANSMISSION Plc

Doc Ref: 6.13.A6.F1

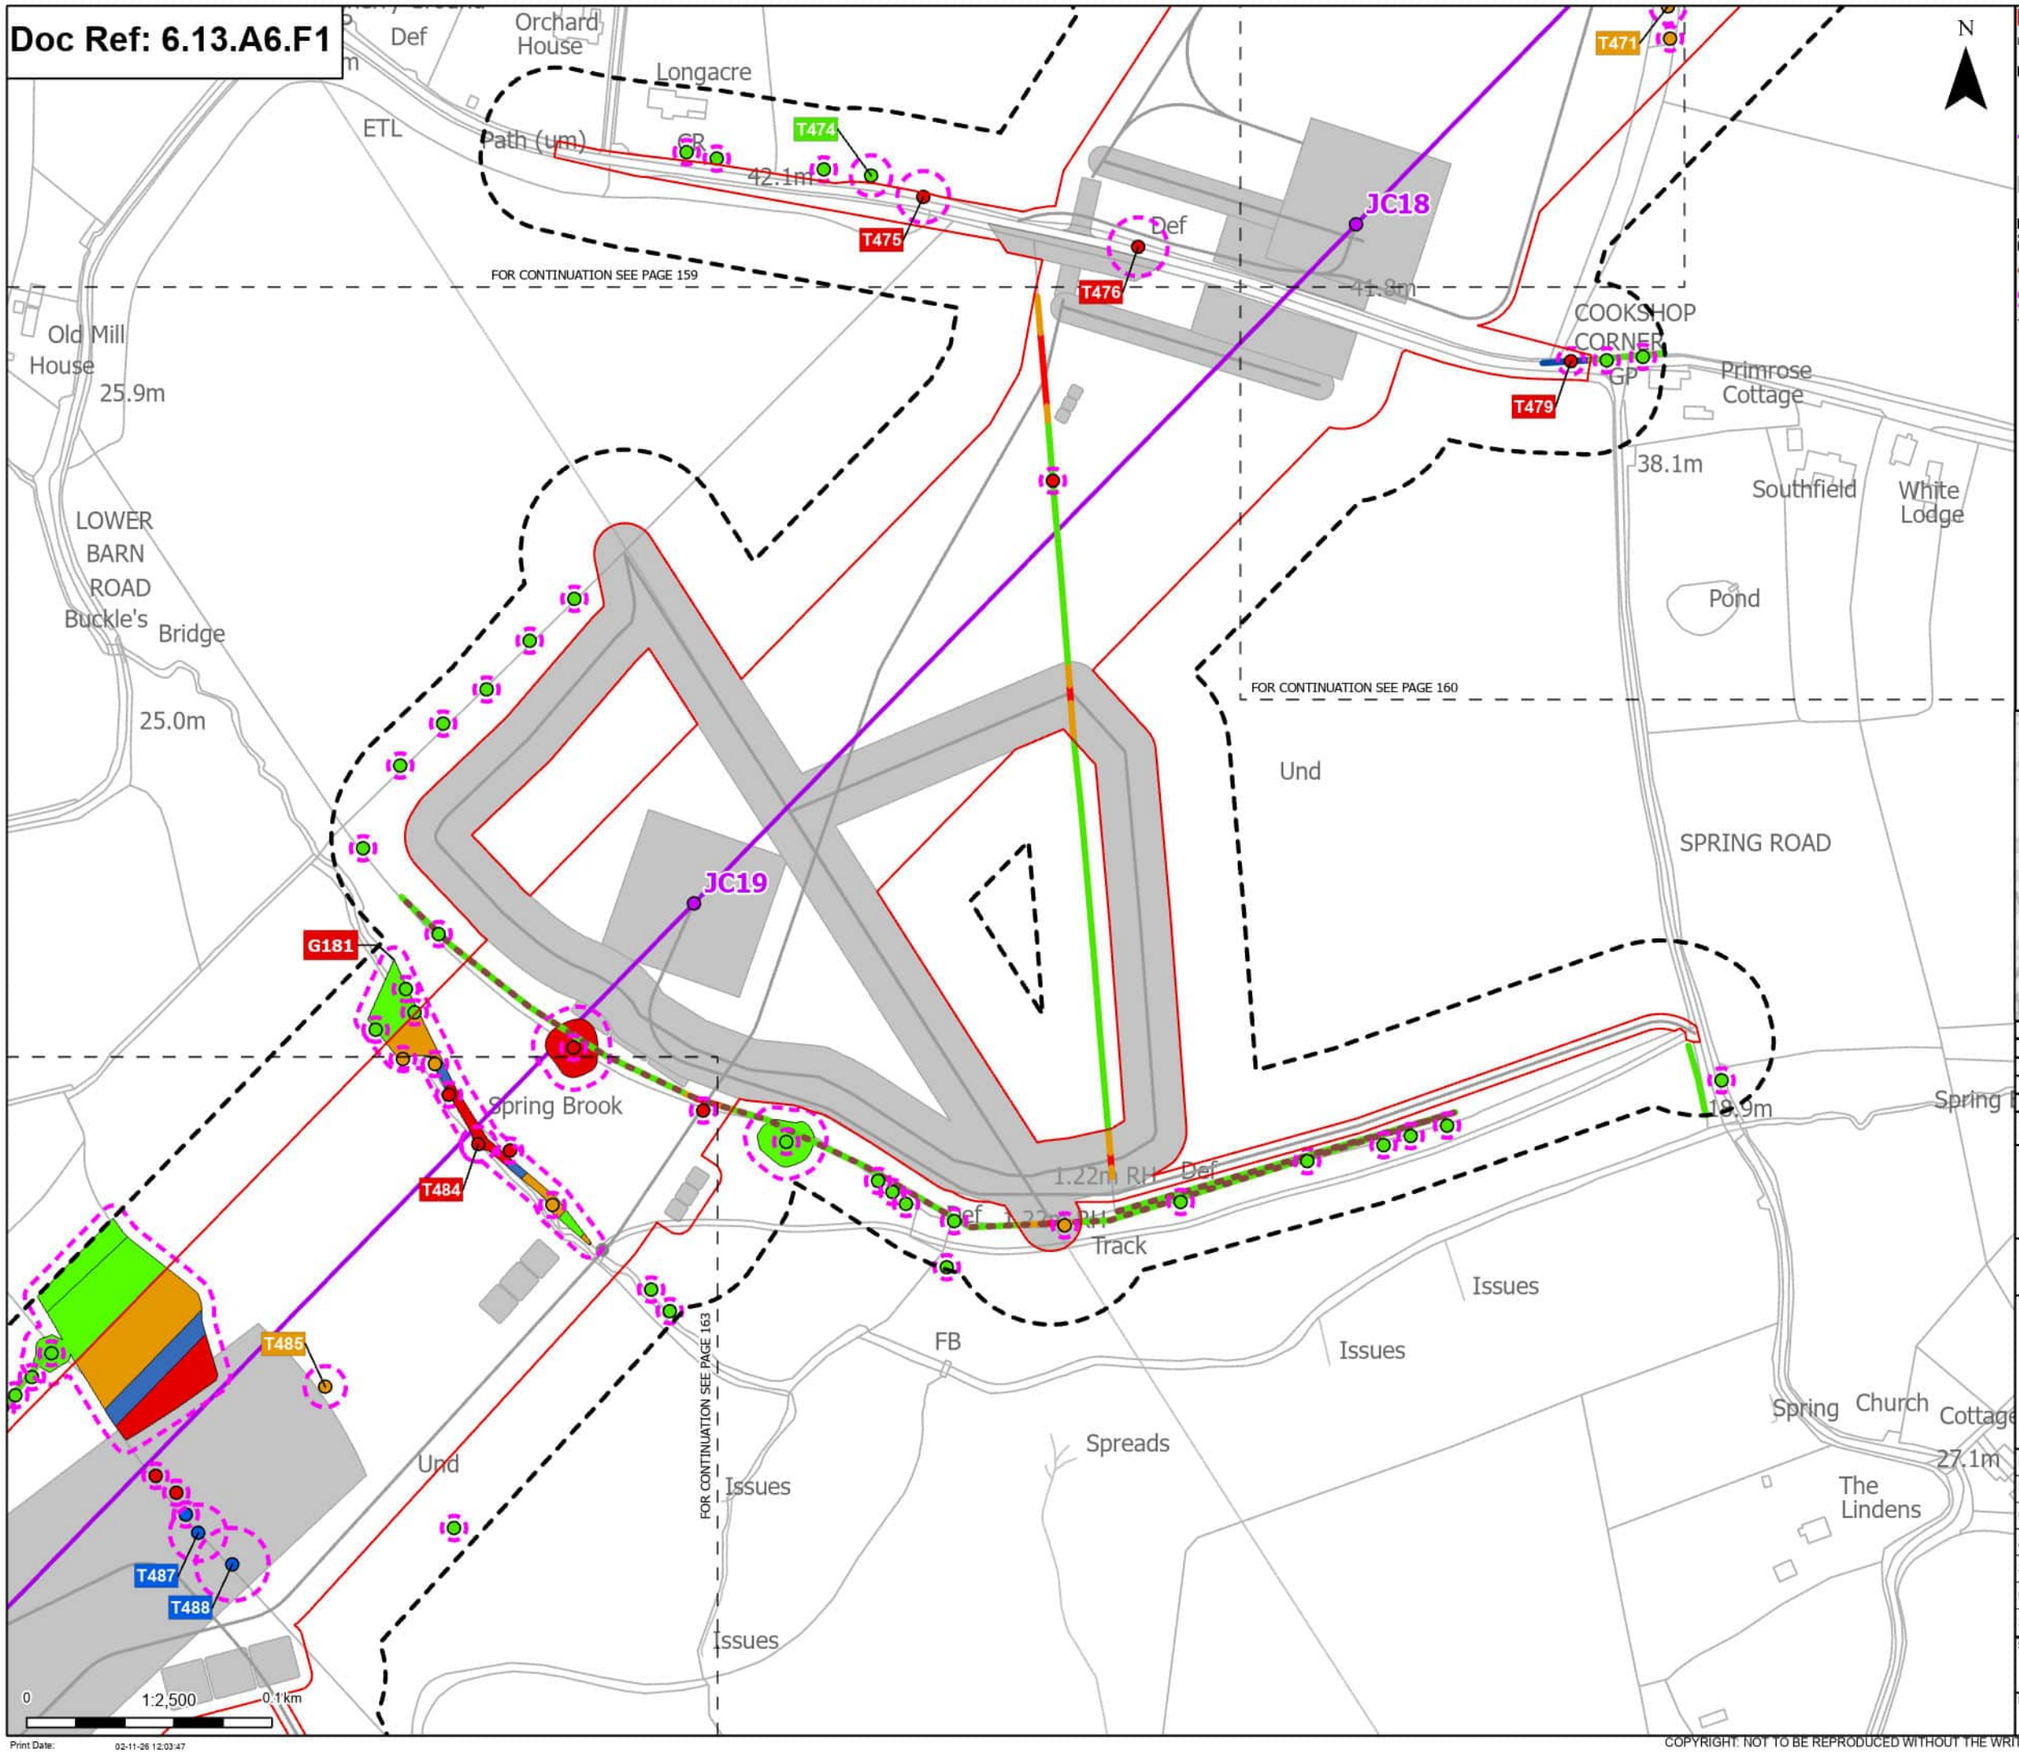

Order Limits
Sheet index cutline

Proposed project design details
- Proposed standard lattice pylon location
- Proposed overhead line alignment
- Other temporary and permanent construction and operational works

Discipline specific constraints
- Arboriculture Study Area
- Important Hedgerows
- Root protection area

Trees - Impact
- Removed
- Affected Managed
- Potentially Affected
- Unaffected

Hedgerow - Impact
- Removed
- Affected Managed
- Potentially Affected
- Unaffected

Groups of trees - Impact
- Removed
- Affected Managed
- Potentially Affected
- Unaffected

Note: The proposed overhead line alignment and proposed underground cable alignment together comprise the alignment. For further details regarding the design, please refer to Figures 4.1 (document reference 6.4.F1) and 4.2 (document reference 6.4.F2).

Notes: Background mapping information has been reproduced from the Ordnance Survey by permission of Ordnance Survey of the Controller of His Majesty's Stationery Office. © Crown copyright and database rights (2025) Licence OS100024241 and AC0000807948; © Crown copyright and database rights 2025 Ordnance Survey AC0000808122, Contains public sector information licensed under the Open Government Licence v3.0, © National Grid UK



Rev	Date	Description	Drawn	Check	Approv
B	Aug 2025	FOR DCO APPLICATION	JAL	AF	KB
A	Aug 2025	FOR DCO APPLICATION	JAL	AF	KB

nationalgrid

PROJECT: Norwich to Tilbury

Planning Inspectorate App Number: EN020027
Regulation 5(2)(a)

Title:

Figure A13.6.1- Landscape and Visual Arboriculture Impacts Plan Page 162 of 396

Designed	M. Watson	Date	February 26
Drawn	J. Acero Leon	Date	February 26
Checked	A. Fell	Date	February 26
Approved	K. Burrows	Date	February 26
Scale:	1:2,500	Datum:	AOD
Original Size:	A3	Grid:	OS
Suitability Code:	A2	Project Number:	10059280


Suitability Description: Accepted as Concept Stage

Drawing Number: 10059280-ARC-EBD-ZZ-DR-ZZ-00393

Revision: B

COPYRIGHT: NOT TO BE REPRODUCED WITHOUT THE WRITTEN PERMISSION OF NATIONAL GRID ELECTRICITY TRANSMISSION Plc

Doc Ref: 6.13.A6.F1

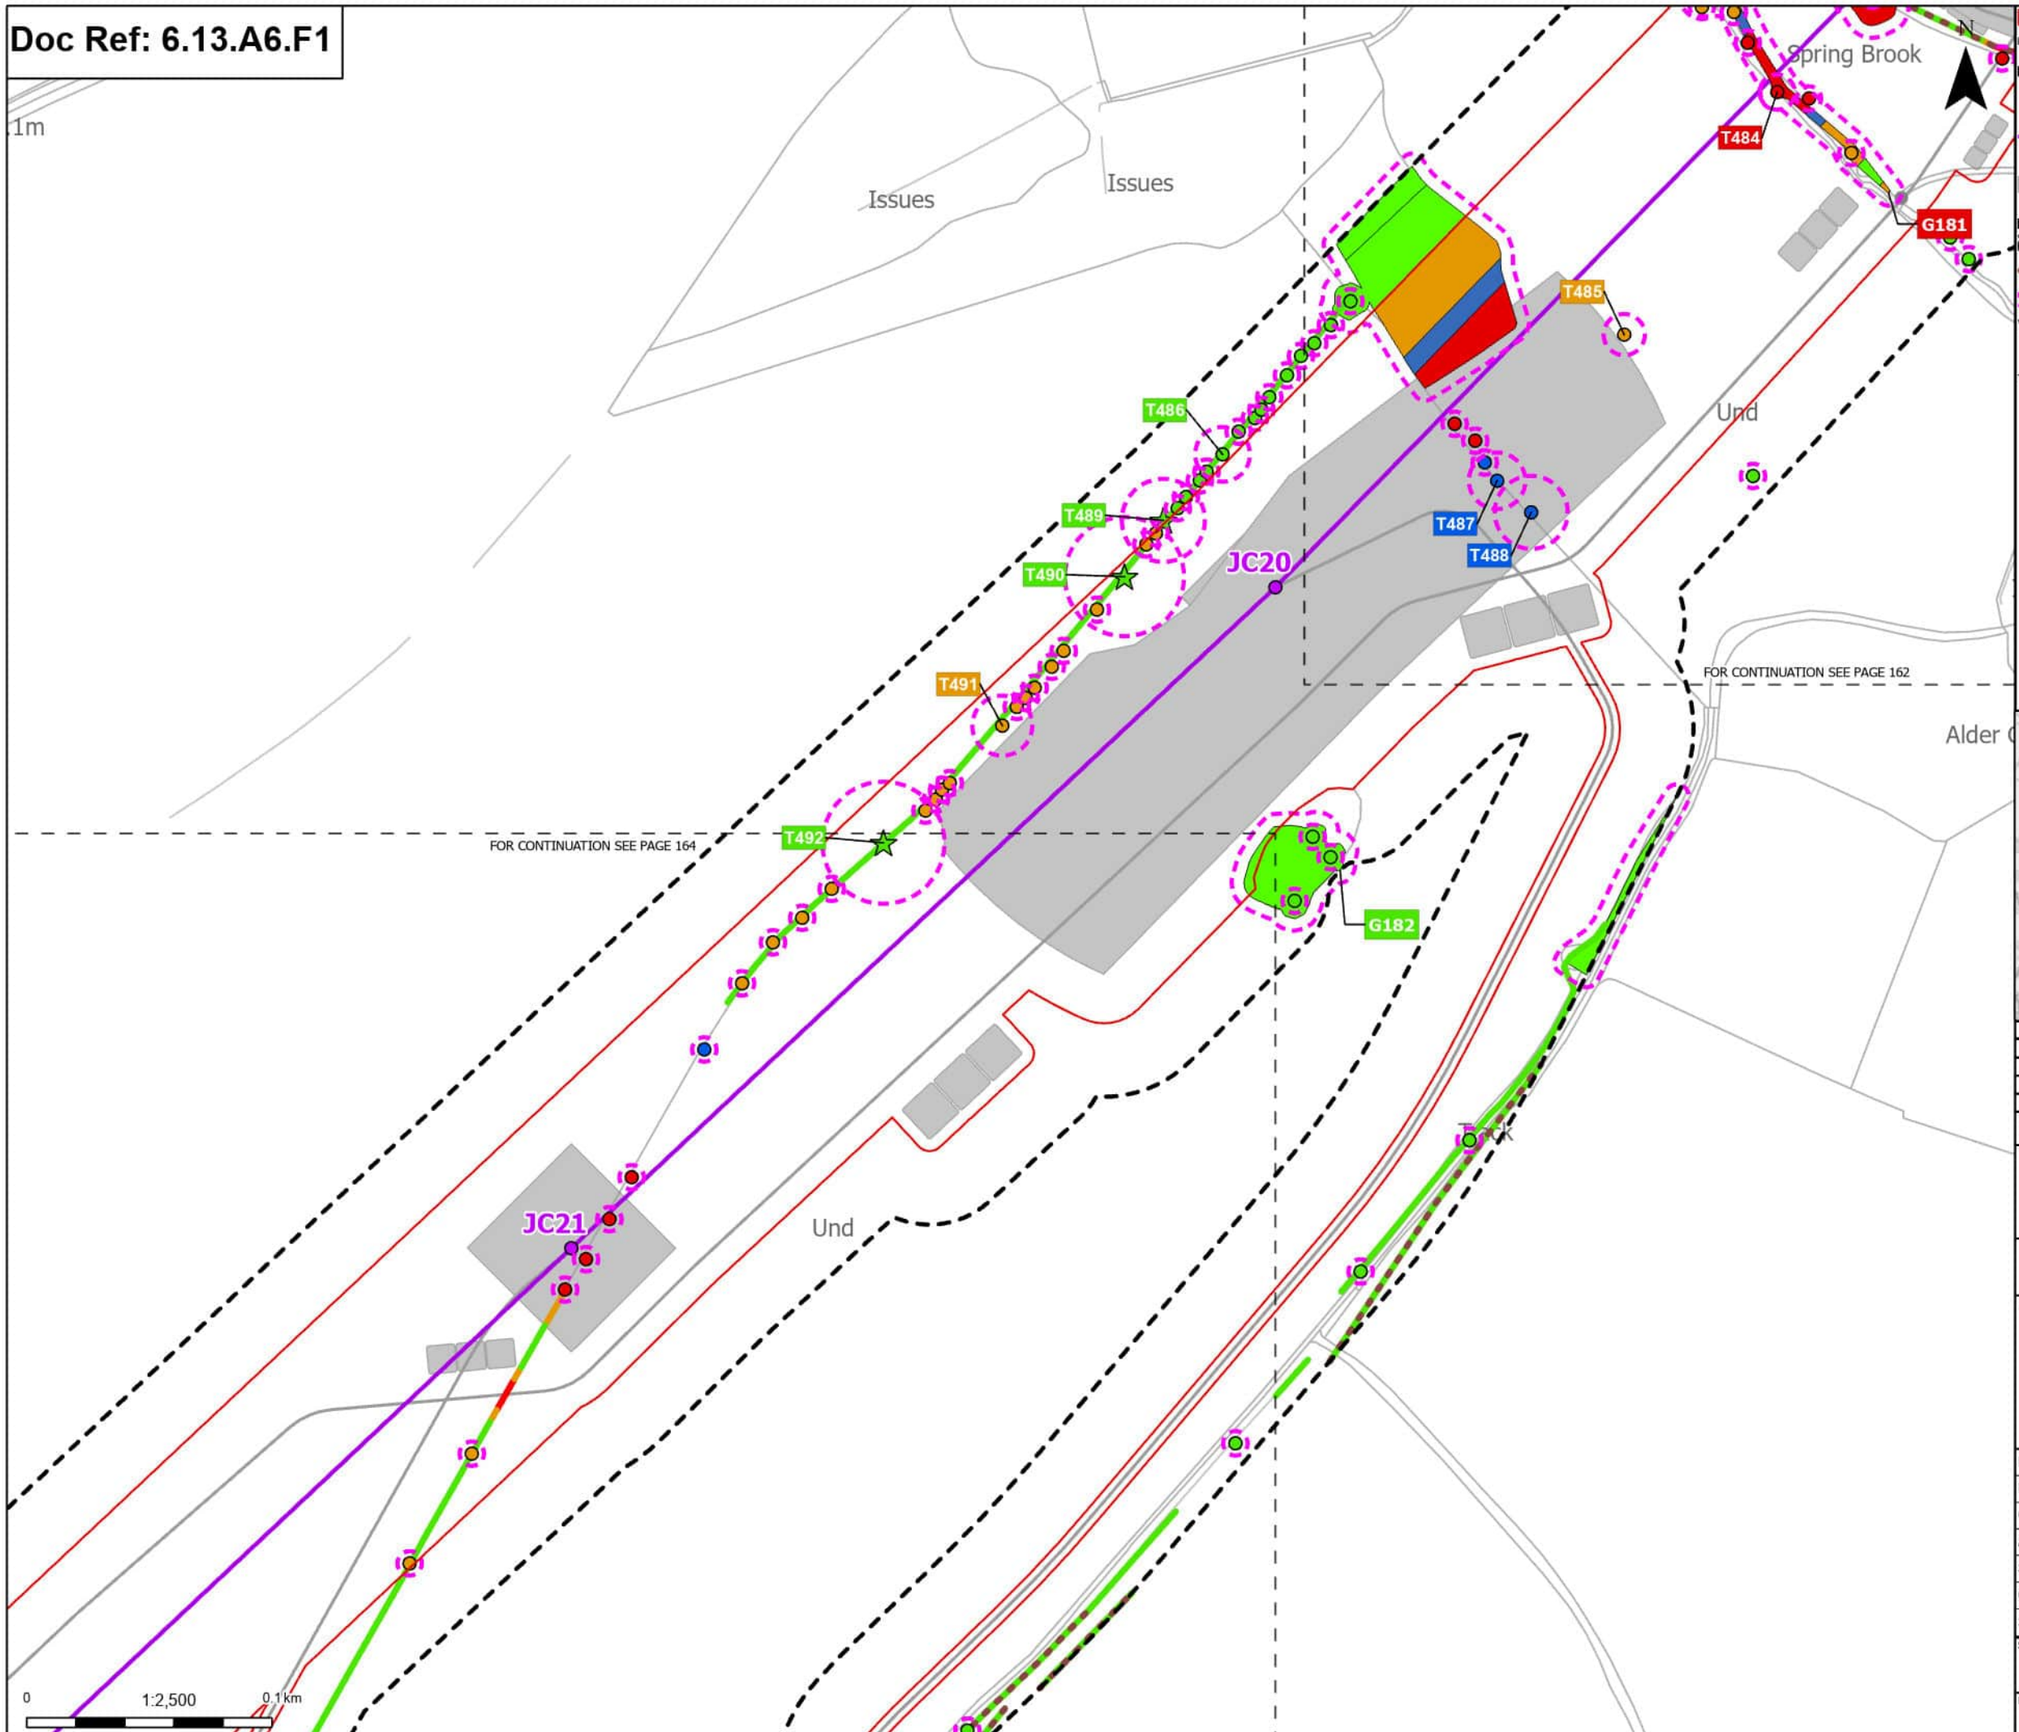

Order Limits
Sheet index cutline

Proposed project design details
- Proposed standard lattice pylon location
- Proposed overhead line alignment
- Other temporary and permanent construction and operational works

Discipline specific constraints
- Arboriculture Study Area
- Important Hedgerows
- Root protection area

Veteran Trees - Impact
- Unaffected

Trees - Impact
- Removed
- Affected Managed
- Potentially Affected
- Unaffected

Hedgerow - Impact
- Removed
- Potentially Affected
- Unaffected

Groups of trees - Impact
- Removed
- Affected Managed
- Potentially Affected
- Unaffected

Note: The proposed overhead line alignment and proposed underground cable alignment together comprise the alignment. For further details regarding the design, please refer to Figures 4.1 (document reference 6.4.F1) and 4.2 (document reference 6.4.F2).

Notes: Background mapping information has been reproduced from the Ordnance Survey by permission of Ordnance Survey of the Controller of His Majesty's Stationery Office. © Crown copyright and database rights (2025) Licence OS100024241 and AC0000807948; © Crown copyright and database rights 2025 Ordnance Survey AC0000808122, Contains public sector information licensed under the Open Government Licence v3.0, © National Grid UK



Rev	Date	Description	Drawn	Check	Approv
B	Aug 2025	FOR DCO APPLICATION	JAL	AF	KB
A	Aug 2025	FOR DCO APPLICATION	JAL	AF	KB

nationalgrid

PROJECT: Norwich to Tilbury

Planning Inspectorate App Number: EN020027
Regulation 5(2)(a)

Title:

Figure A13.6.1- Landscape and Visual Arboriculture Impacts Plan
Page 163 of 396

Designed	M. Watson	Date	February 26
Drawn	J. Acero Leon	Date	February 26
Checked	A. Fell	Date	February 26
Approved	K. Burrows	Date	February 26
Scale:	1:2,500	Datum:	AOD
Original Size:	A3	Grid:	OS
Suitability Code:	A2	Project Number:	10059280


Suitability Description: Accepted as Concept Stage

Drawing Number: 10059280-ARC-EBD-ZZ-DR-ZZ-00393

Revision: B

COPYRIGHT: NOT TO BE REPRODUCED WITHOUT THE WRITTEN PERMISSION OF NATIONAL GRID ELECTRICITY TRANSMISSION Plc

Doc Ref: 6.13.A6.F1

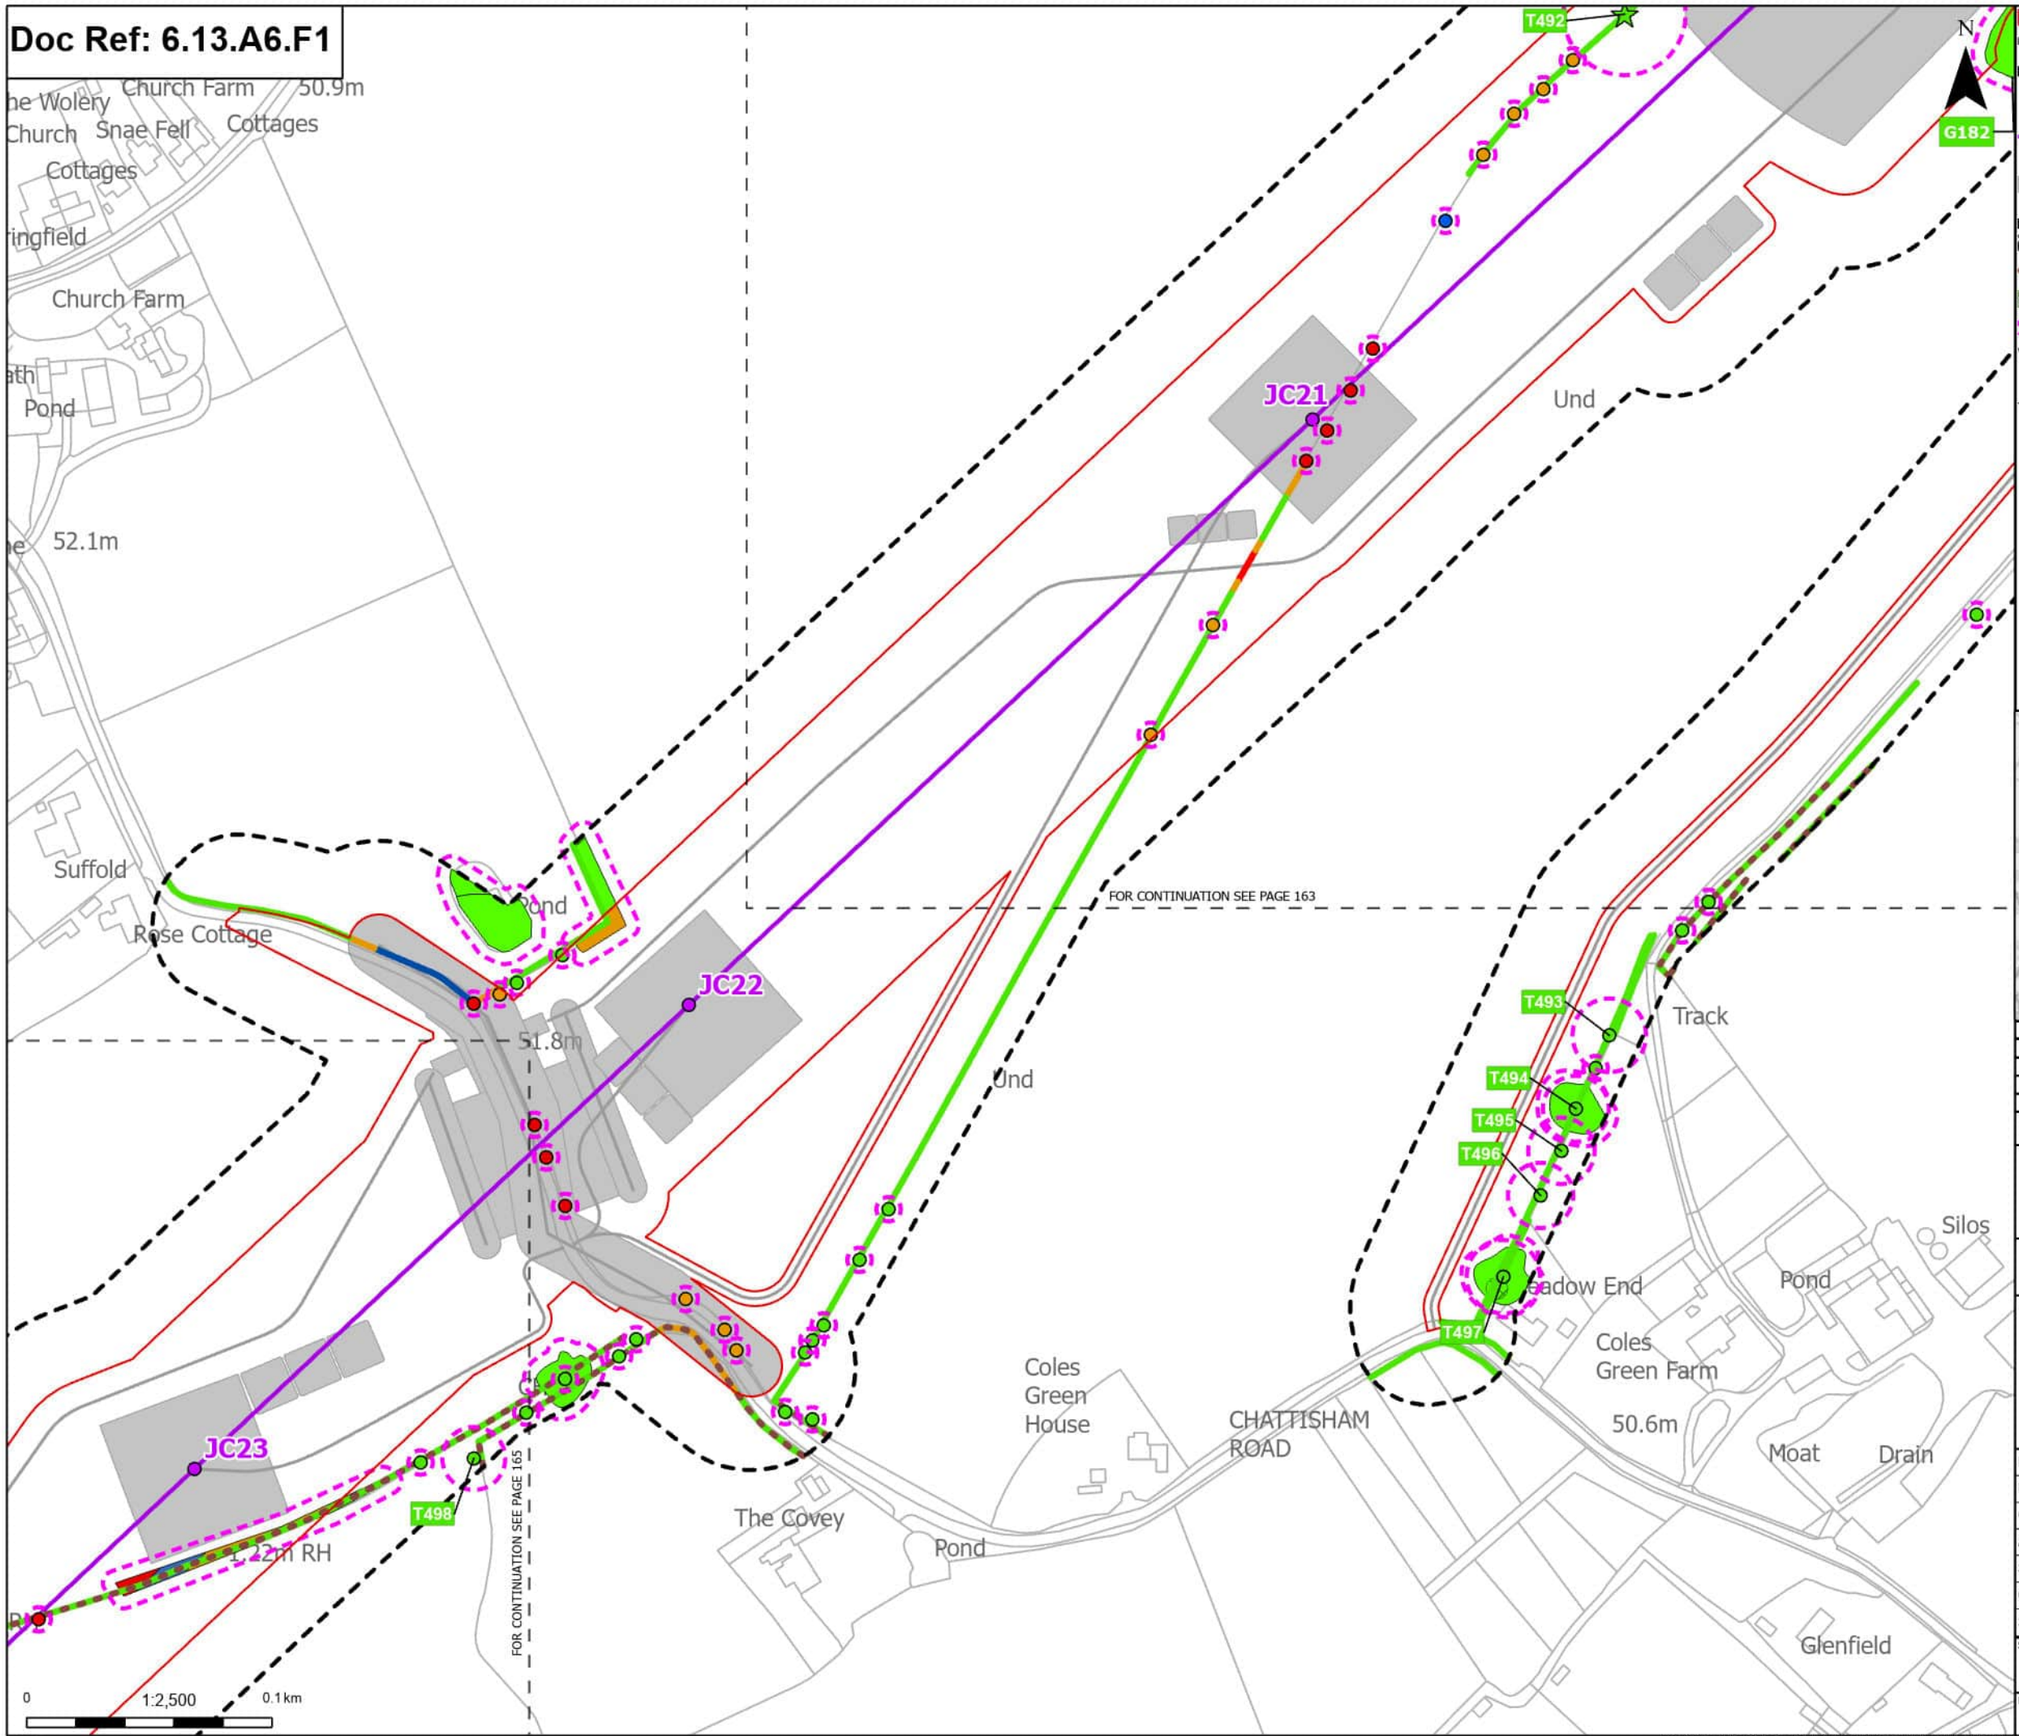

Order Limits
Sheet index cutline

Proposed project design details
- Proposed standard lattice pylon location
- Proposed overhead line alignment
- Other temporary and permanent construction and operational works

Discipline specific constraints
- Arboriculture Study Area
- Important Hedgerows
- TPO group of trees
- Root protection area

Veteran Trees - Impact
- Unaffected

Trees - Impact
- Removed
- Affected Managed
- Potentially Affected
- Unaffected

Hedgerow - Impact
- Removed
- Affected Managed
- Potentially Affected
- Unaffected

Groups of trees - Impact
- Removed
- Affected Managed
- Potentially Affected
- Unaffected

Note: The proposed overhead line alignment and proposed underground cable alignment together comprise the alignment. For further details regarding the design, please refer to Figures 4.1 (document reference 6.4.F1) and 4.2 (document reference 6.4.F2).

Notes: Background mapping information has been reproduced from the Ordnance Survey by permission of Ordnance Survey of the Controller of His Majesty's Stationery Office. © Crown copyright and database rights (2025) Licence OS100024241 and AC0000807948; © Crown copyright and database rights 2025 Ordnance Survey AC0000808122, Contains public sector information licensed under the Open Government Licence v3.0, © National Grid UK



Rev	Date	Description	Drawn	Check	Approv
B	Aug 2025	FOR DCO APPLICATION	JAL	AF	KB
A	Aug 2025	FOR DCO APPLICATION	JAL	AF	KB

nationalgrid

PROJECT: Norwich to Tilbury

Planning Inspectorate App Number: EN020027
Regulation 5(2)(a)

Title:

Figure A13.6.1- Landscape and Visual Arboriculture Impacts Plan
Page 164 of 396

Designed	M. Watson	Date	February 26
Drawn	J. Acero Leon	Date	February 26
Checked	A. Fell	Date	February 26
Approved	K. Burrows	Date	February 26
Scale:	1:2,500	Datum:	AOD
Original Size:	A3	Grid:	OS
Suitability Code:	A2	Project Number:	10059280

Suitability Description: Accepted as Concept Stage


Drawing Number: 10059280-ARC-EBD-ZZ-DR-ZZ-00393

Revision: B

Print Date: 02-11-26 12:04:18

COPYRIGHT: NOT TO BE REPRODUCED WITHOUT THE WRITTEN PERMISSION OF NATIONAL GRID ELECTRICITY TRANSMISSION Plc

Doc Ref: 6.13.A6.F1

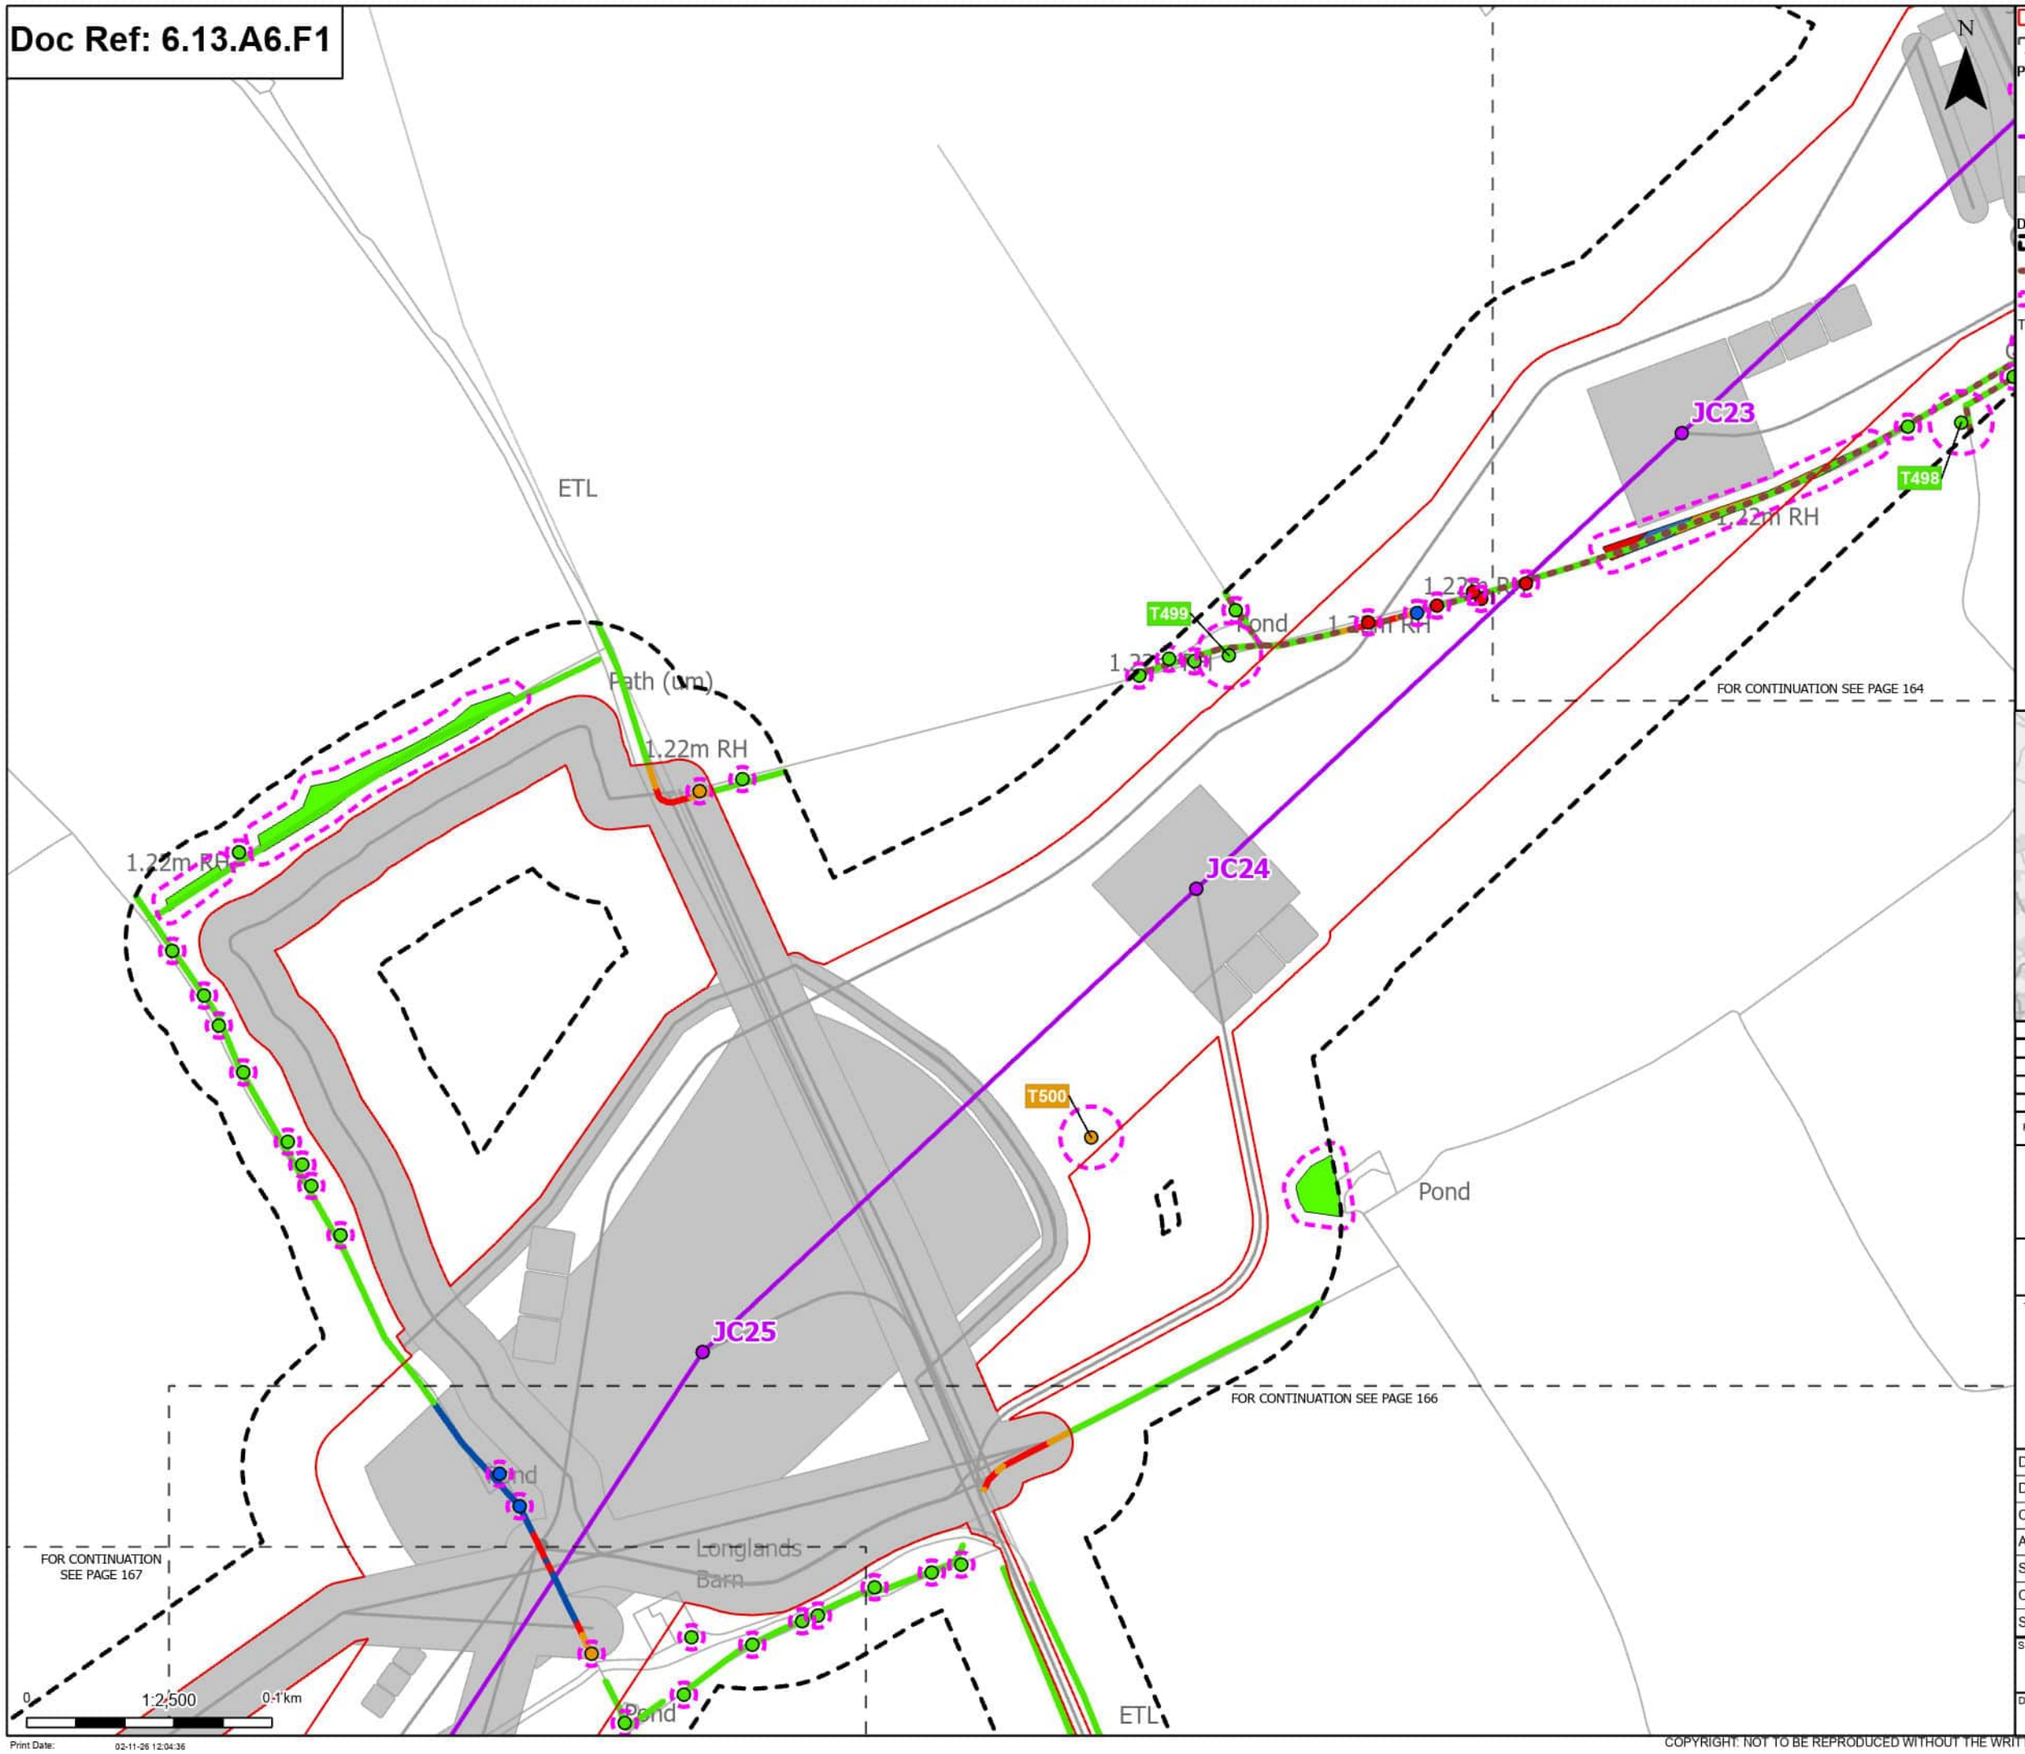

Print Date: 02-11-26 12:04:36

Order Limits
Sheet index cutline

Proposed project design details
- Proposed standard lattice pylon location
- Proposed overhead line alignment
- Other temporary and permanent construction and operational works

Discipline specific constraints
- Arboriculture Study Area
- Important Hedgerows
- Root protection area

Trees - Impact
- Removed
- Affected Managed
- Potentially Affected
- Unaffected

Hedgerow - Impact
- Removed
- Affected Managed
- Potentially Affected
- Unaffected

Groups of trees - Impact
- Removed
- Affected Managed
- Potentially Affected
- Unaffected

Note: The proposed overhead line alignment and proposed underground cable alignment together comprise the alignment. For further details regarding the design, please refer to Figures 4.1 (document reference 6.4.F1) and 4.2 (document reference 6.4.F2).

Notes: Background mapping information has been reproduced from the Ordnance Survey by permission of Ordnance Survey of the Controller of His Majesty's Stationery Office. © Crown copyright and database rights (2025) Licence OS100024241 and AC0000807948; © Crown copyright and database rights 2025 Ordnance Survey AC0000808122, Contains public sector information licensed under the Open Government Licence v3.0, © National Grid UK



Rev	Date	Description	Drawn	Check	Approv
B	Aug 2025	FOR DCO APPLICATION	JAL	AF	KB
A	Aug 2025	FOR DCO APPLICATION	JAL	AF	KB

nationalgrid

PROJECT: Norwich to Tilbury

Planning Inspectorate App Number: EN020027
Regulation 5(2)(a)

Title:

Figure A13.6.1- Landscape and Visual Arboriculture Impacts Plan
Page 165 of 396


Designed	M. Watson	Date	February 26
Drawn	J. Acero Leon	Date	February 26
Checked	A. Fell	Date	February 26
Approved	K. Burrows	Date	February 26
Scale:	1:2,500	Datum:	AOD
Original Size:	A3	Grid:	OS
Suitability Code:	A2	Project Number:	10059280

Suitability Description:
Accepted as Concept Stage

Drawing Number: 10059280-ARC-EBD-ZZ-DR-ZZ-00393
Revision: B

COPYRIGHT: NOT TO BE REPRODUCED WITHOUT THE WRITTEN PERMISSION OF NATIONAL GRID ELECTRICITY TRANSMISSION Plc

Doc Ref: 6.13.A6.F1

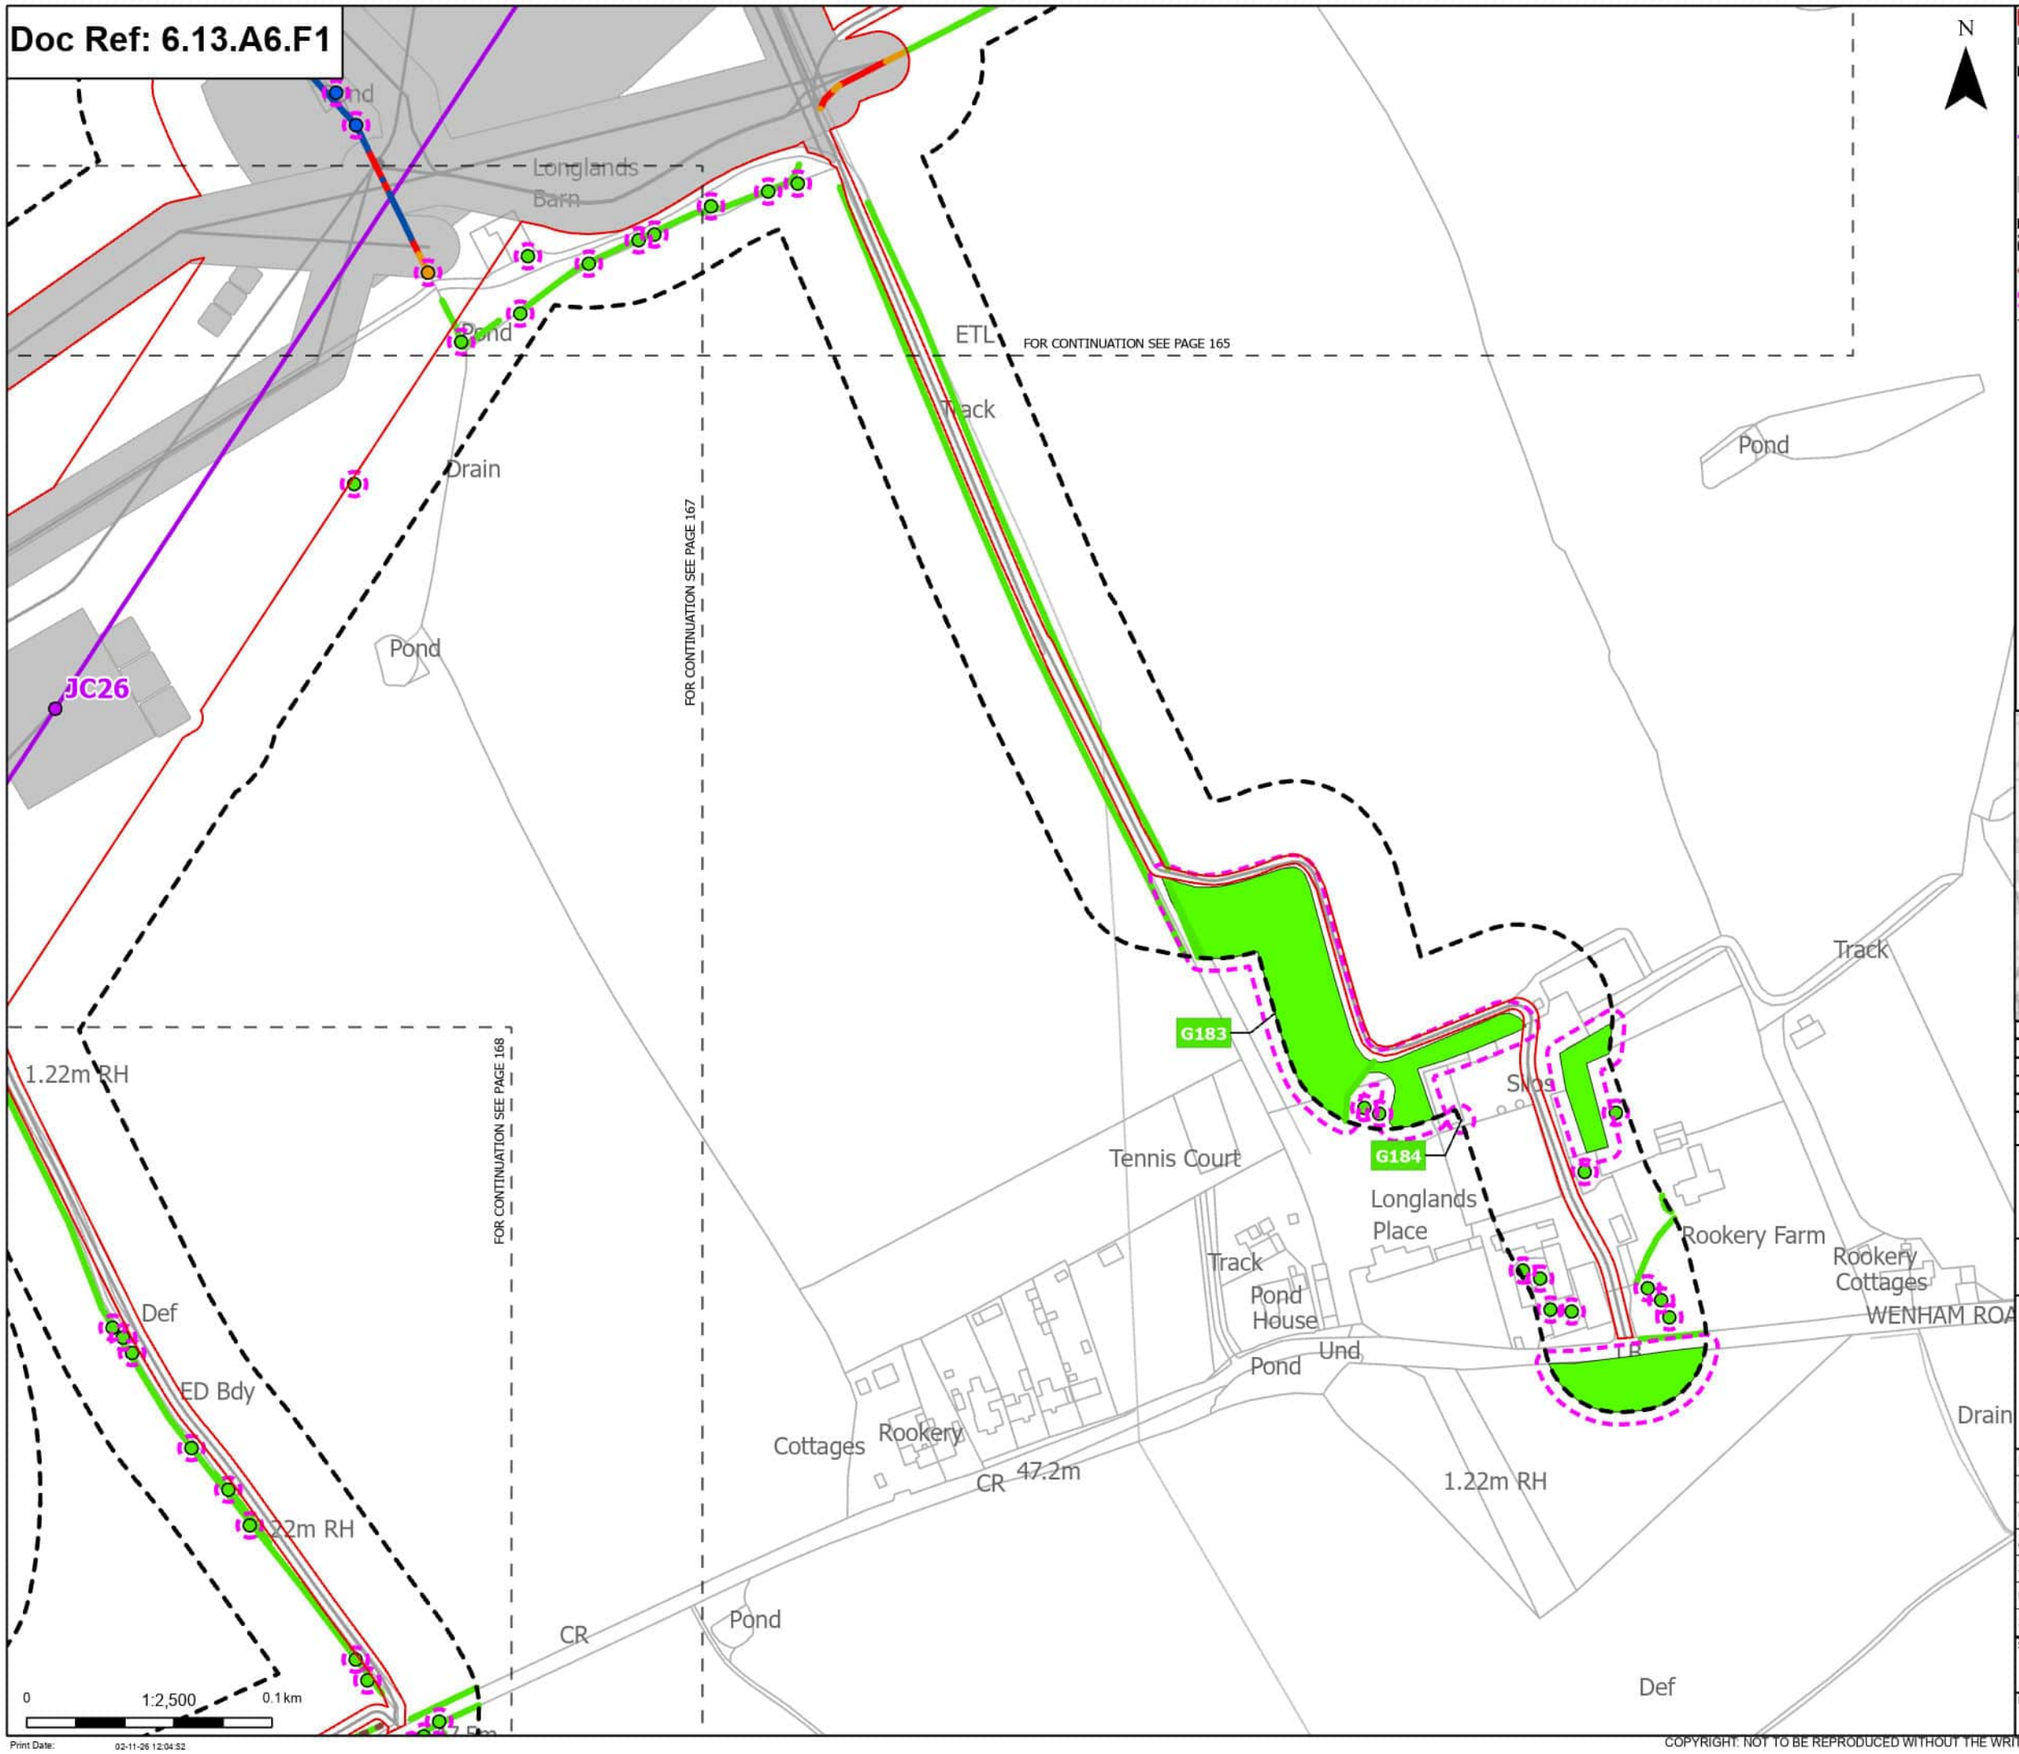

Order Limits
Sheet index cutline

Proposed project design details
- Proposed standard lattice pylon location
- Proposed overhead line alignment
- Other temporary and permanent construction and operational works

Discipline specific constraints
- Arboriculture Study Area
- Important Hedgerows
- Root protection area

Trees - Impact
- Affected Managed
- Potentially Affected
- Unaffected

Hedgerow - Impact
- Removed
- Affected Managed
- Potentially Affected
- Unaffected

Groups of trees - Impact
- Unaffected

Note: The proposed overhead line alignment and proposed underground cable alignment together comprise the alignment. For further details regarding the design, please refer to Figures 4.1 (document reference 6.4.F1) and 4.2 (document reference 6.4.F2).

Notes: Background mapping information has been reproduced from the Ordnance Survey by permission of Ordnance Survey of the Controller of His Majesty's Stationery Office. © Crown copyright and database rights (2025) Licence OS100024241 and AC0000807948; © Crown copyright and database rights 2025 Ordnance Survey AC0000808122, Contains public sector information licensed under the Open Government Licence v3.0, © National Grid UK



Rev	Date	Description	Drawn	Check	Approv
B	Aug 2025	FOR DCO APPLICATION	JAL	AF	KB
A	Aug 2025	FOR DCO APPLICATION	JAL	AF	KB

nationalgrid

PROJECT: Norwich to Tilbury

Planning Inspectorate App Number: EN020027
Regulation 5(2)(a)

Title:

Figure A13.6.1- Landscape and Visual Arboriculture Impacts Plan
Page 166 of 396


Designed	M. Watson	Date	February 26
Drawn	J. Acero Leon	Date	February 26
Checked	A. Fell	Date	February 26
Approved	K. Burrows	Date	February 26
Scale:	1:2,500	Datum:	AOD
Original Size:	A3	Grid:	OS
Suitability Code:	A2	Project Number:	10059280

Suitability Description:
Accepted as Concept Stage

Drawing Number: 10059280-ARC-EBD-ZZ-DR-ZZ-00393
Revision: B

COPYRIGHT: NOT TO BE REPRODUCED WITHOUT THE WRITTEN PERMISSION OF NATIONAL GRID ELECTRICITY TRANSMISSION Plc

Doc Ref: 6.13.A6.F1

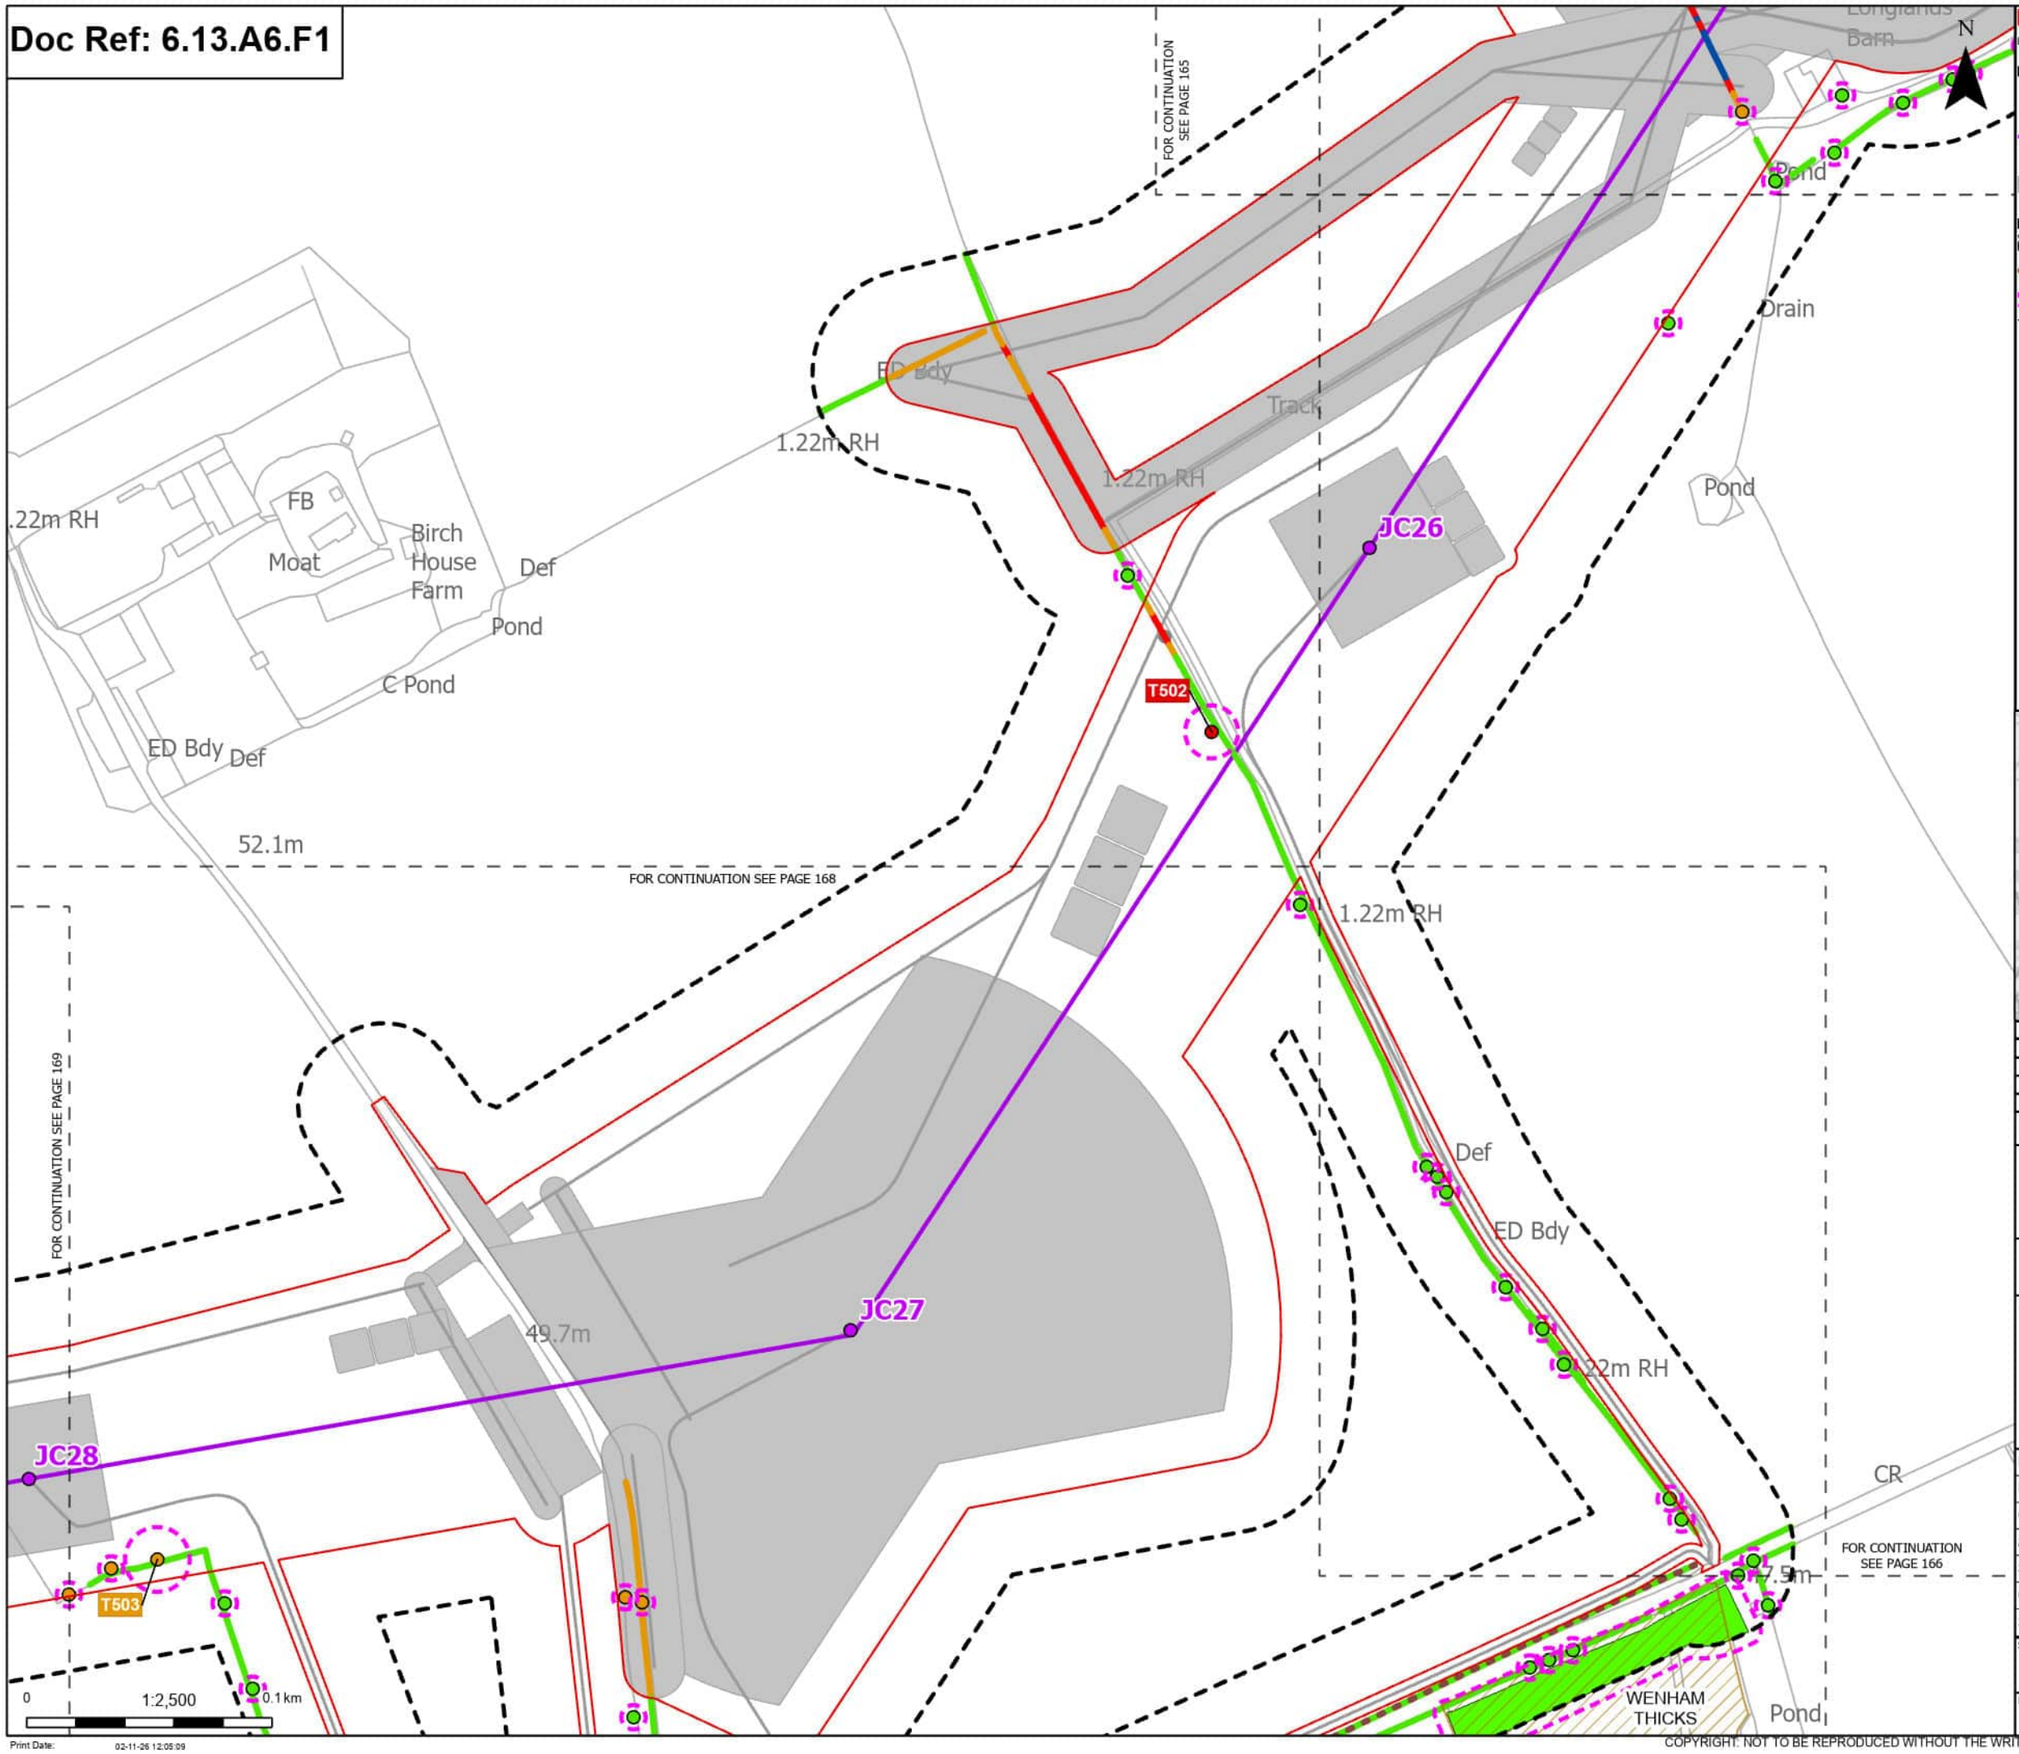

Order Limits
Sheet index cutline

Proposed project design details
- Proposed standard lattice pylon location
- Proposed overhead line alignment
- Other temporary and permanent construction and operational works

Discipline specific constraints
- Arboriculture Study Area
- Important Hedgerows
- Root protection area

Trees - Impact
- Removed
- Potentially Affected
- Unaffected

Ancient Woodland (Natural England)

Hedgerow - Impact
- Removed
- Affected Managed
- Potentially Affected
- Unaffected

Groups of trees - Impact
- Unaffected

Note: The proposed overhead line alignment and proposed underground cable alignment together comprise the alignment. For further details regarding the design, please refer to Figures 4.1 (document reference 6.4.F1) and 4.2 (document reference 6.4.F2).

Notes: Background mapping information has been reproduced from the Ordnance Survey by permission of Ordnance Survey of the Controller of His Majesty's Stationery Office. © Crown copyright and database rights (2025) Licence OS100024241 and AC0000807948; © Crown copyright and database rights 2025 Ordnance Survey AC0000808122, Contains public sector information licensed under the Open Government Licence v3.0, © National Grid UK



Rev	Date	Description	Drawn	Check	Approv
B	Aug 2025	FOR DCO APPLICATION	JAL	AF	KB
A	Aug 2025	FOR DCO APPLICATION	JAL	AF	KB

nationalgrid

PROJECT: Norwich to Tilbury

Planning Inspectorate App Number: EN020027
Regulation 5(2)(a)

Title:

Figure A13.6.1- Landscape and Visual Arboriculture Impacts Plan
Page 167 of 396

Designed	M. Watson	Date	February 26
Drawn	J. Acero Leon	Date	February 26
Checked	A. Fell	Date	February 26
Approved	K. Burrows	Date	February 26
Scale:	1:2,500	Datum:	AOD
Original Size:	A3	Grid:	OS
Suitability Code:	A2	Project Number:	10059280


Suitability Description: Accepted as Concept Stage

Drawing Number: 10059280-ARC-EBD-ZZ-DR-ZZ-00393

Revision: B

COPYRIGHT: NOT TO BE REPRODUCED WITHOUT THE WRITTEN PERMISSION OF NATIONAL GRID ELECTRICITY TRANSMISSION Plc

Doc Ref: 6.13.A6.F1

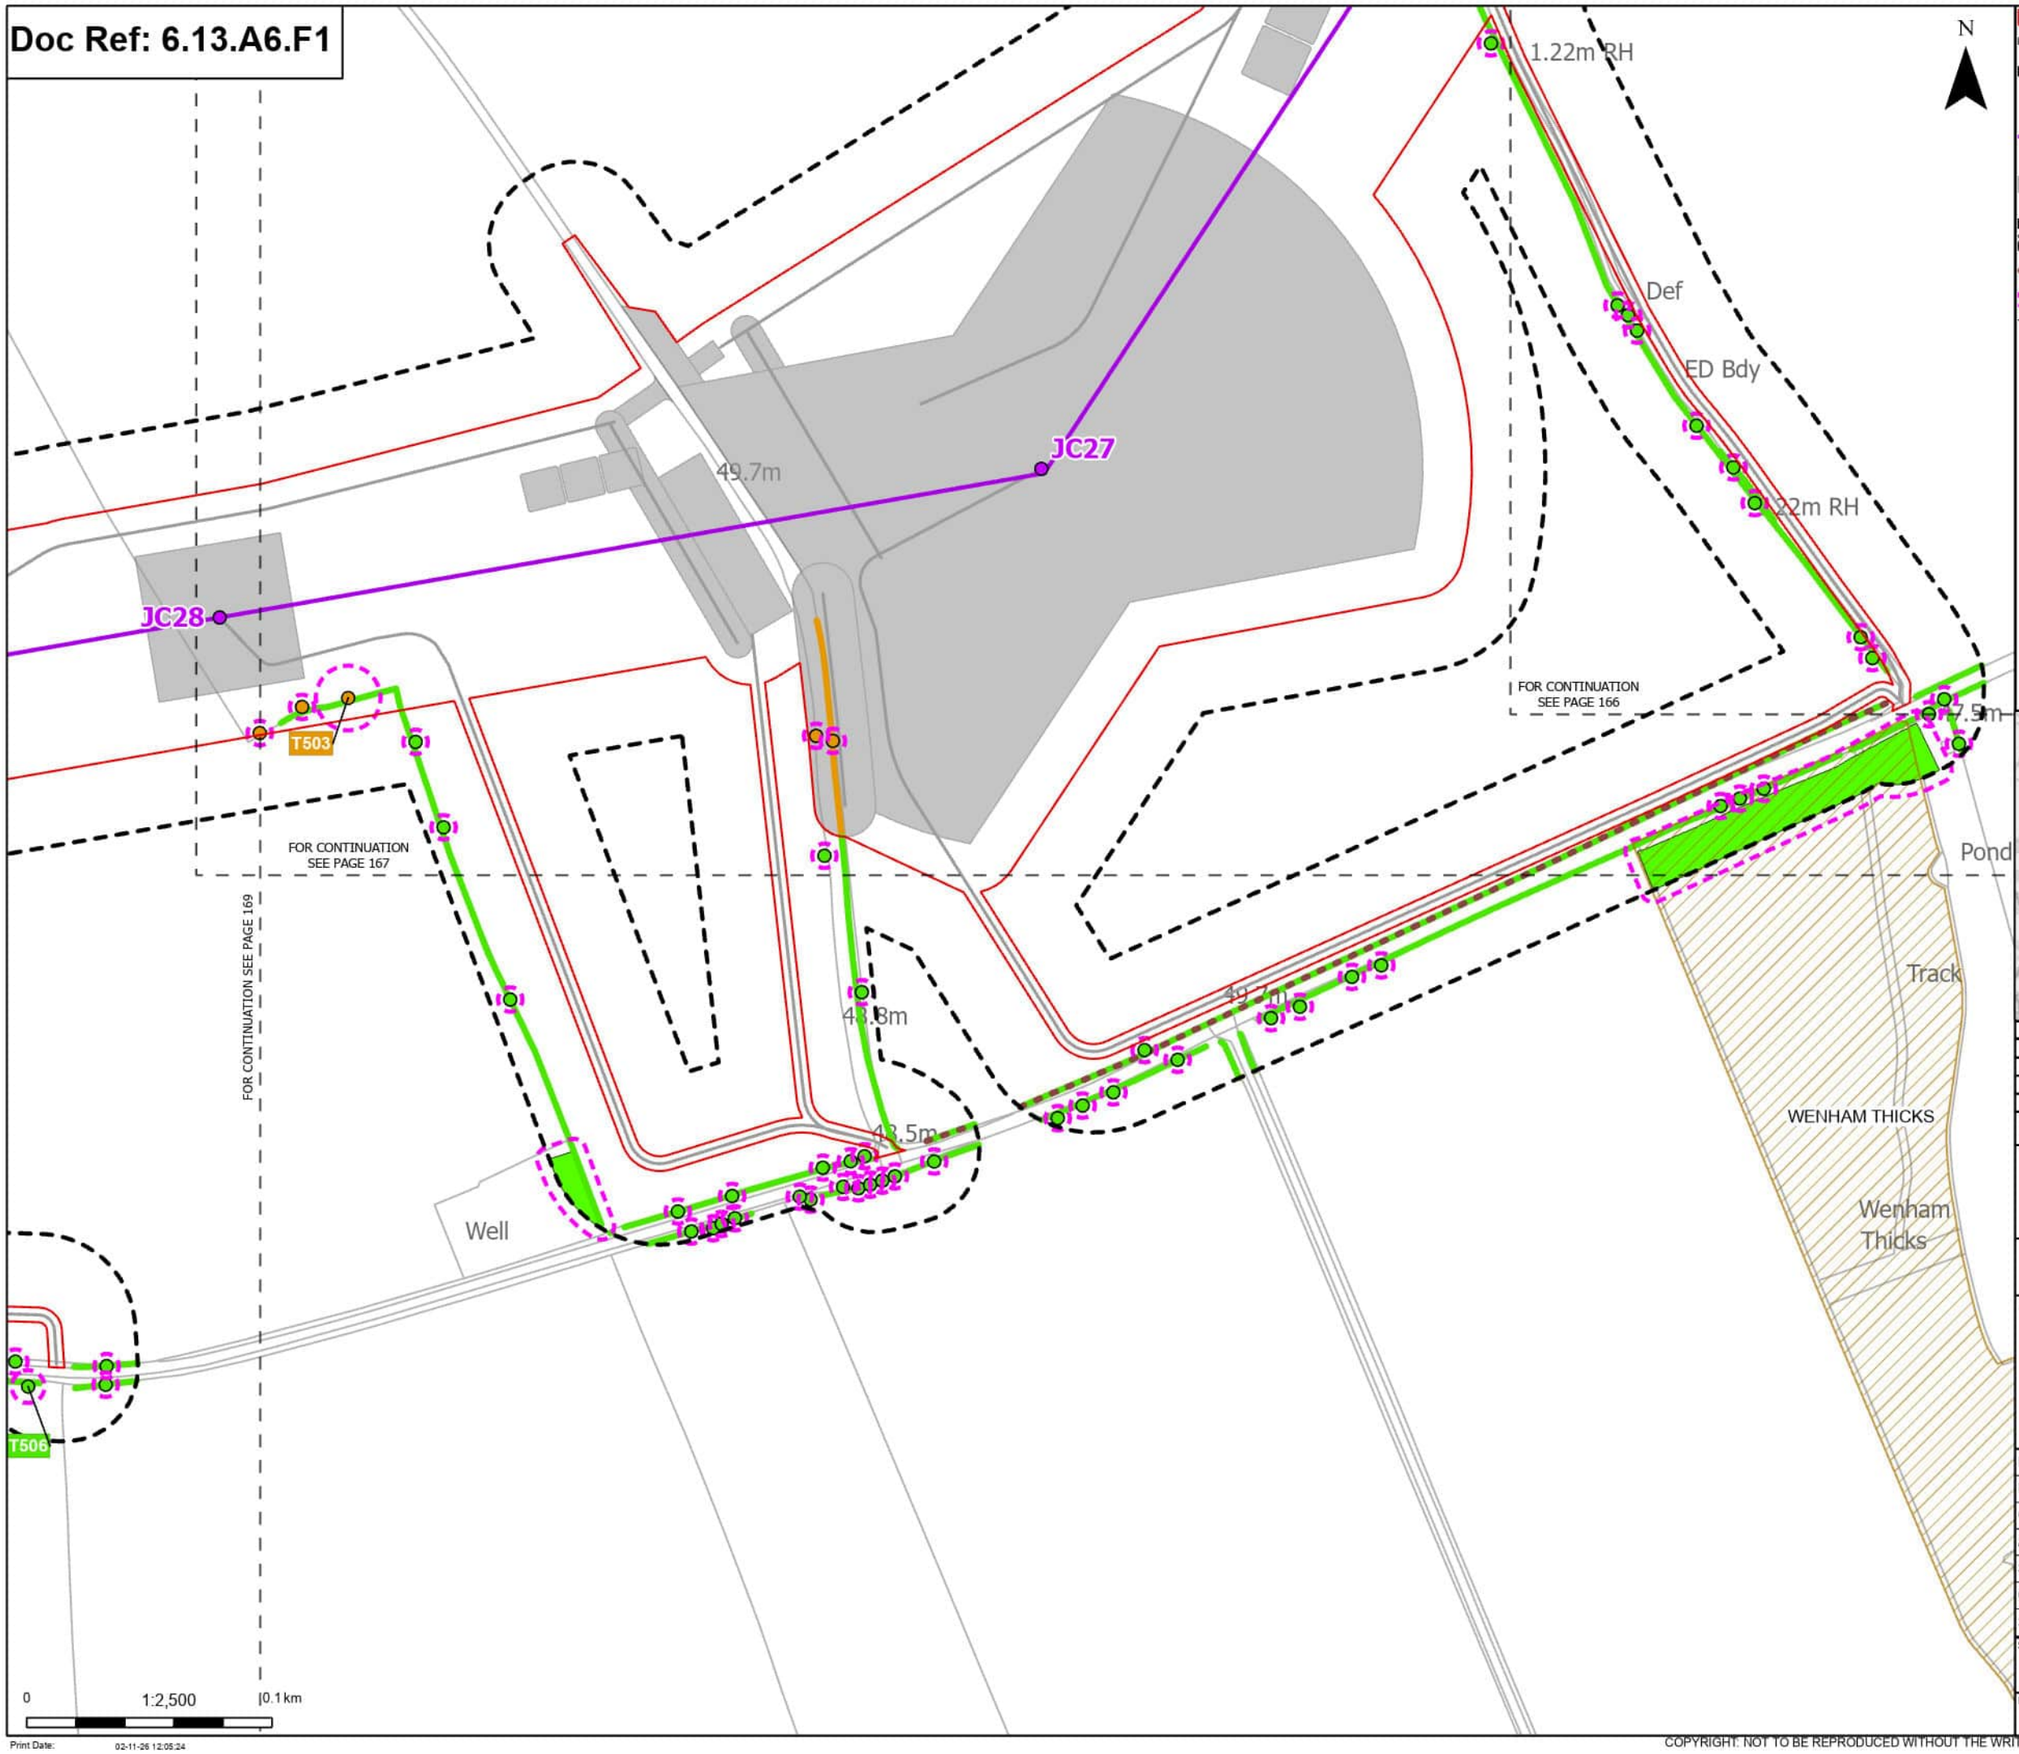

Order Limits
Sheet index cutline

Proposed project design details
Proposed standard lattice pylon location
Proposed overhead line alignment
Other temporary and permanent construction and operational works

Discipline specific constraints
Arboriculture Study Area
Important Hedgerows
Root protection area

Trees - Impact
Potentially Affected
Unaffected

Ancient Woodland (Natural England)

Hedgerow - Impact
Potentially Affected
Unaffected

Groups of trees - Impact
Unaffected

Note: The proposed overhead line alignment and proposed underground cable alignment together comprise the alignment. For further details regarding the design, please refer to Figures 4.1 (document reference 6.4.F1) and 4.2 (document reference 6.4.F2).

Notes: Background mapping information has been reproduced from the Ordnance Survey by permission of Ordnance Survey of the Controller of His Majesty's Stationery Office. © Crown copyright and database rights (2025) Licence OS100024241 and AC0000807948; © Crown copyright and database rights 2025 Ordnance Survey AC0000808122, Contains public sector information licensed under the Open Government Licence v3.0, © National Grid UK



Rev	Date	Description	Drawn	Check	Approv
B	Aug 2025	FOR DCO APPLICATION	JAL	AF	KB
A	Aug 2025	FOR DCO APPLICATION	JAL	AF	KB

nationalgrid

PROJECT: Norwich to Tilbury

Planning Inspectorate App Number: EN020027
Regulation 5(2)(a)

Title:

Figure A13.6.1- Landscape and Visual Arboriculture Impacts Plan
Page 168 of 396

Designed	M. Watson	Date	February 26
Drawn	J. Acero Leon	Date	February 26
Checked	A. Fell	Date	February 26
Approved	K. Burrows	Date	February 26
Scale:	1:2,500	Datum:	AOD
Original Size:	A3	Grid:	OS
Suitability Code:	A2	Project Number:	10059280

Suitability Description:
Accepted as Concept Stage

Drawing Number: 10059280-ARC-EBD-ZZ-DR-ZZ-00393
Revision: B

Print Date: 02-11-26 12:05:24

COPYRIGHT: NOT TO BE REPRODUCED WITHOUT THE WRITTEN PERMISSION OF NATIONAL GRID ELECTRICITY TRANSMISSION Plc

Doc Ref: 6.13.A6.F1

Brimlin Wood
Path (um)
BRIMLIN WOOD
Pond
1.22m BB
1.22m BB
FB
JC28
JC29
JC30
Def
Pond
Pond
49.4m
T506
Wenham Grange
Drain
Tank
FOR CONTINUATION SEE PAGE 170
FOR CONTINUATION SEE PAGE 167
FOR CONTINUATION SEE PAGE 168
N
0
1:2,500
0.1 km
Print Date: 02-11-26 12:05:40

Order Limits
Sheet index cutline
Proposed project design details
Proposed standard lattice pylon location
Proposed overhead line alignment
Other temporary and permanent construction and operational works
Discipline specific constraints
Arboriculture Study Area
Important Hedgerows
Root protection area
Trees - Impact
Removed
Potentially Affected
Unaffected
Ancient Woodland (Natural England)
Hedgerow - Impact
Removed
Potentially Affected
Unaffected
Groups of trees - Impact
Unaffected

Note: The proposed overhead line alignment and proposed underground cable alignment together comprise the alignment. For further details regarding the design, please refer to Figures 4.1 (document reference 6.4.F1) and 4.2 (document reference 6.4.F2).

Notes: Background mapping information has been reproduced from the Ordnance Survey by permission of Ordnance Survey of the Controller of His Majesty's Stationery Office. © Crown copyright and database rights (2025) Licence OS100024241 and AC0000807948; © Crown copyright and database rights 2025 Ordnance Survey AC0000808122, Contains public sector information licensed under the Open Government Licence v3.0, © National Grid UK



Rev	Date	Description	Drawn	Check	Approv
B	Aug 2025	FOR DCO APPLICATION	JAL	AF	KB
A	Aug 2025	FOR DCO APPLICATION	JAL	AF	KB

nationalgrid

PROJECT: Norwich to Tilbury

Planning Inspectorate App Number: EN020027
Regulation 5(2)(a)

Title:

Figure A13.6.1- Landscape and Visual Arboriculture Impacts Plan
Page 169 of 396


Designed	M. Watson	Date	February 26
Drawn	J. Acero Leon	Date	February 26
Checked	A. Fell	Date	February 26
Approved	K. Burrows	Date	February 26
Scale:	1:2,500	Datum:	AOD
Original Size:	A3	Grid:	OS
Suitability Code:	A2	Project Number:	10059280

Suitability Description: Accepted as Concept Stage

Drawing Number: 10059280-ARC-EBD-ZZ-DR-ZZ-00393
Revision: B

COPYRIGHT: NOT TO BE REPRODUCED WITHOUT THE WRITTEN PERMISSION OF NATIONAL GRID ELECTRICITY TRANSMISSION Plc

Doc Ref: 6.13.A6.F1

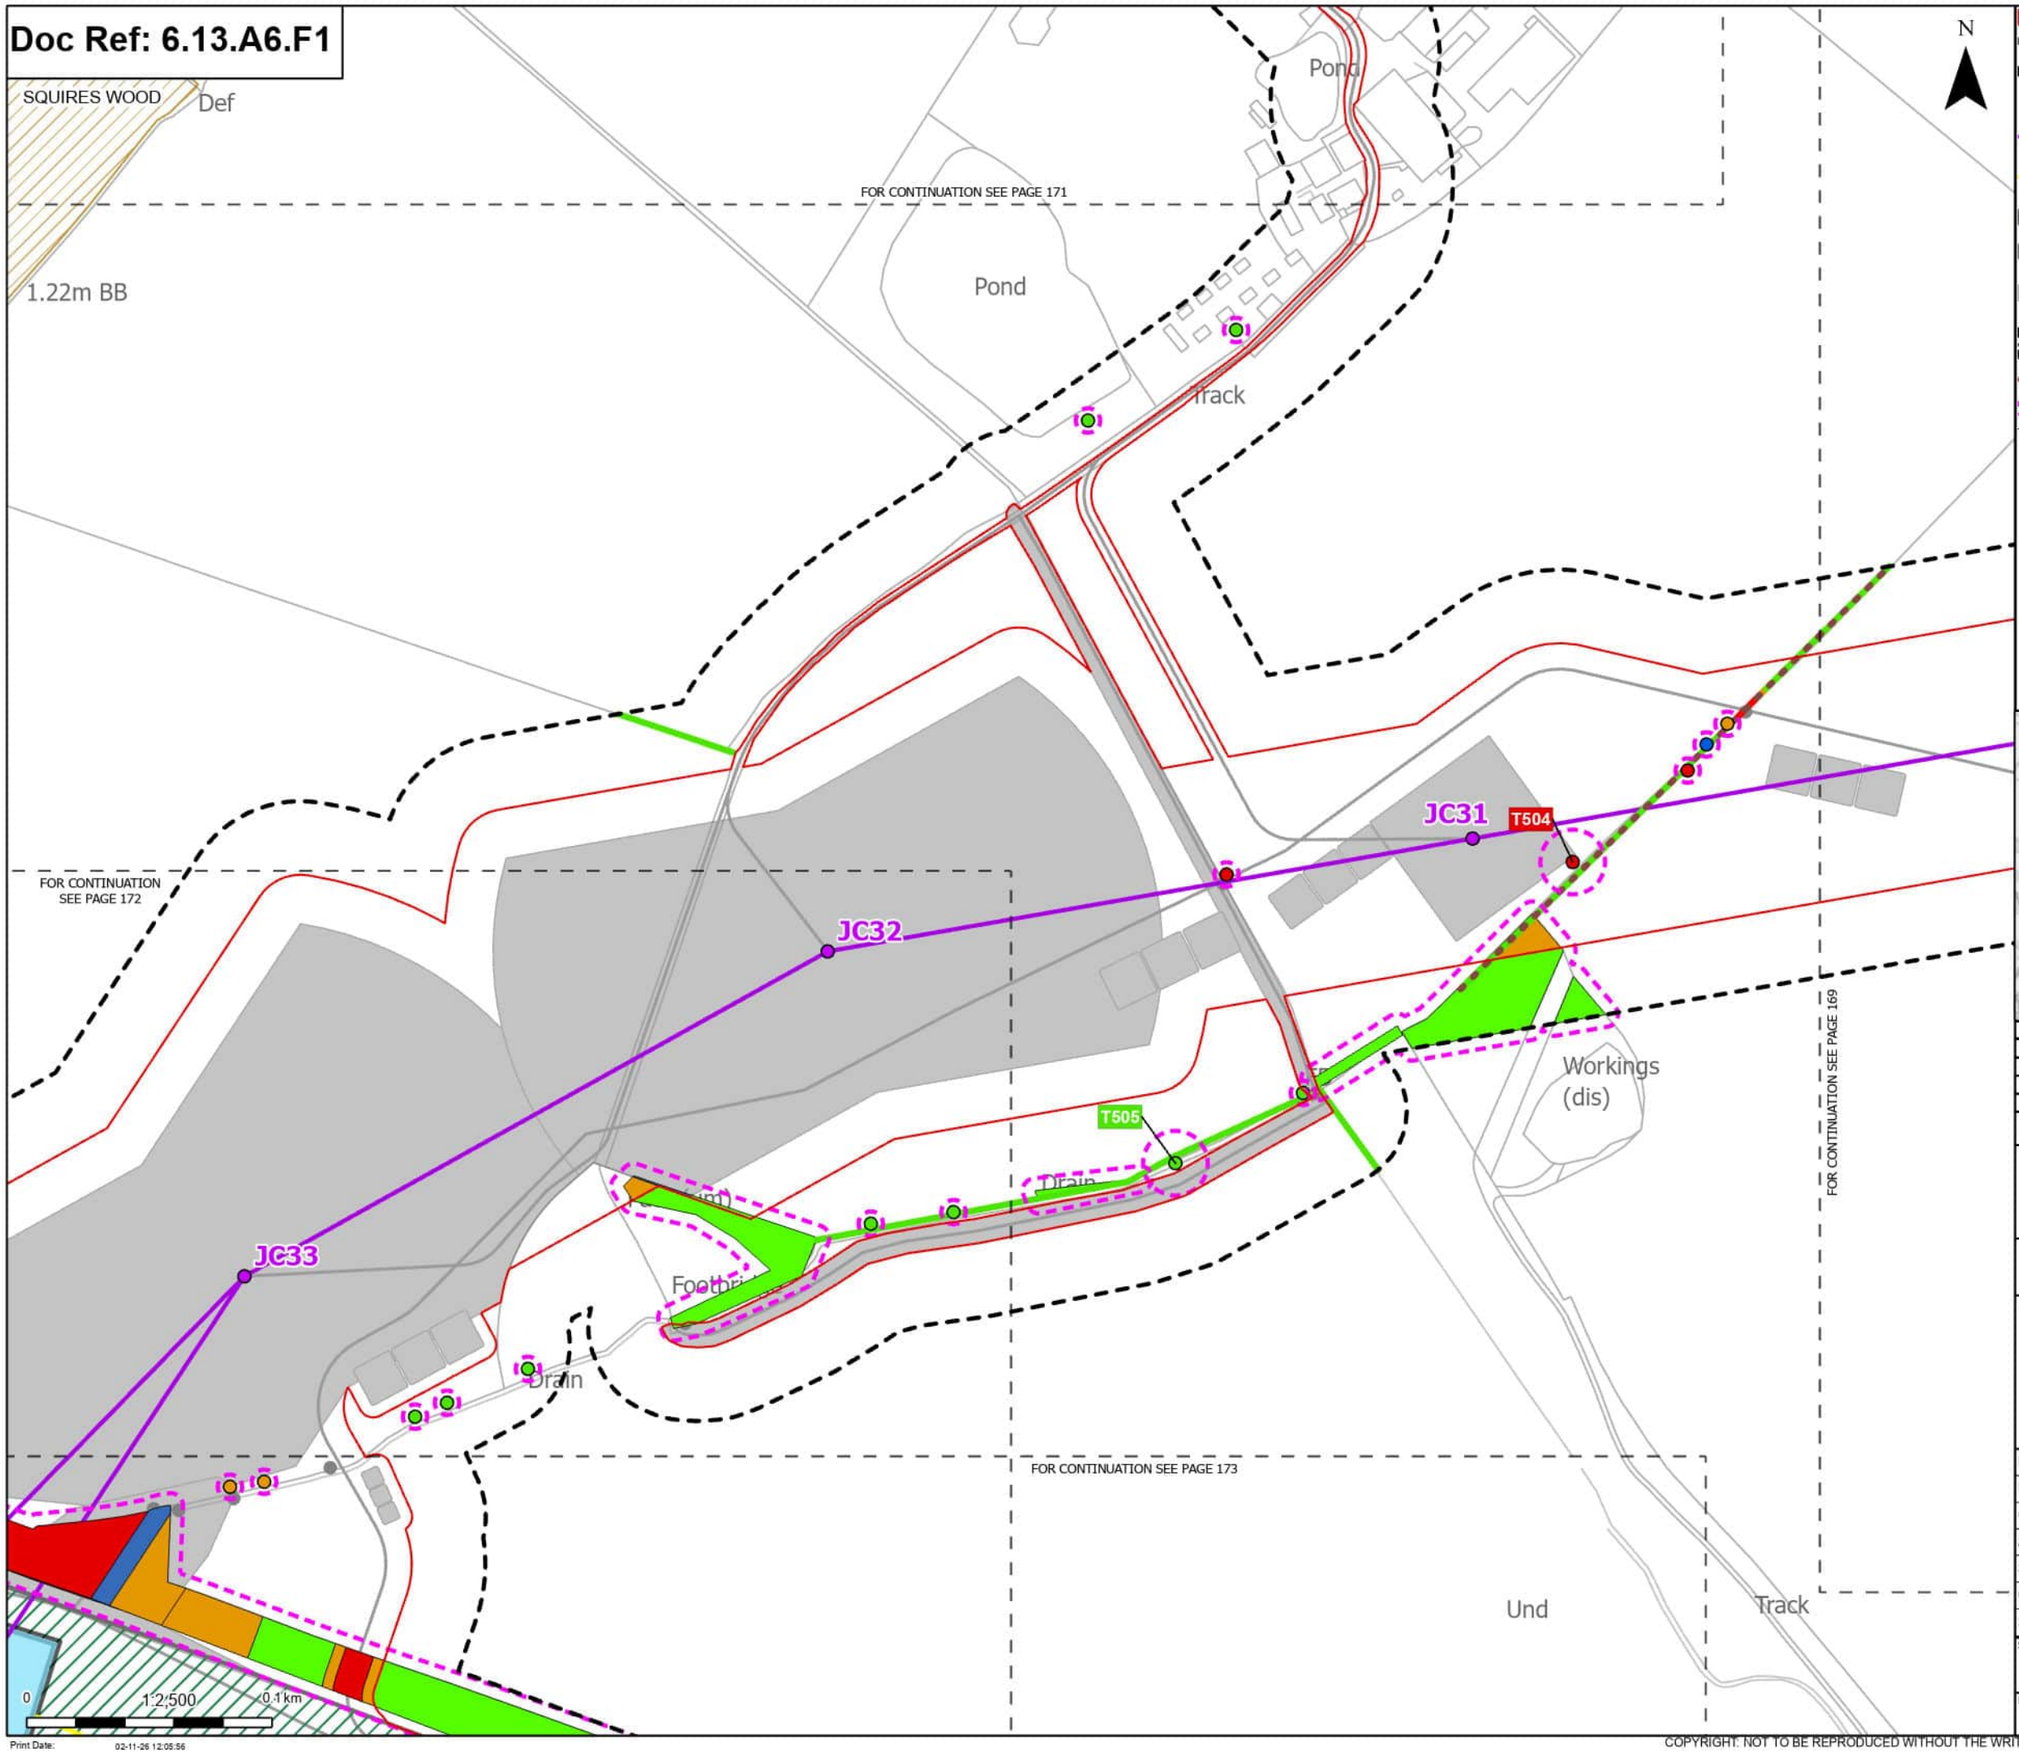

Order Limits
Sheet index cutline

Proposed project design details
- Proposed standard lattice pylon location
- Proposed overhead line alignment
- Proposed underground cable alignment
- Proposed cable sealing end compound (CSEC)
- Environmental area
- Other temporary and permanent construction and operational works

Discipline specific constraints
- Arboriculture Study Area
- Important Hedgerows
- Root protection area

Trees - Impact
- Removed
- Affected Managed
- Potentially Affected
- Unaffected

Ancient Woodland (Natural England)

Hedgerow - Impact
- Removed
- Potentially Affected
- Unaffected

Groups of trees - Impact
- Removed
- Affected Managed
- Potentially Affected
- Unaffected

Note: The proposed overhead line alignment and proposed underground cable alignment together comprise the alignment. For further details regarding the design, please refer to Figures 4.1 (document reference 6.4.F1) and 4.2 (document reference 6.4.F2).

Notes: Background mapping information has been reproduced from the Ordnance Survey by permission of Ordnance Survey of the Controller of His Majesty's Stationery Office. © Crown copyright and database rights (2025) Licence OS100024241 and AC0000807948; © Crown copyright and database rights 2025 Ordnance Survey AC0000808122, Contains public sector information licensed under the Open Government Licence v3.0, © National Grid UK



Rev	Date	Description	Drawn	Check	Approv
B	Aug 2025	FOR DCO APPLICATION	JAL	AF	KB
A	Aug 2025	FOR DCO APPLICATION	JAL	AF	KB

nationalgrid

PROJECT: Norwich to Tilbury

Planning Inspectorate App Number: EN020027
Regulation 5(2)(a)

Title:

Figure A13.6.1- Landscape and Visual Arboriculture Impacts Plan
Page 170 of 396

Designed	M. Watson	Date	February 26
Drawn	J. Acero Leon	Date	February 26
Checked	A. Fell	Date	February 26
Approved	K. Burrows	Date	February 26
Scale:	1:2,500	Datum:	AOD
Original Size:	A3	Grid:	OS
Suitability Code:	A2	Project Number:	10059280


Suitability Description:
Accepted as Concept Stage

Drawing Number: 10059280-ARC-EBD-ZZ-DR-ZZ-00393
Revision: B

Print Date: 02-11-26 12:05:56

COPYRIGHT. NOT TO BE REPRODUCED WITHOUT THE WRITTEN PERMISSION OF NATIONAL GRID ELECTRICITY TRANSMISSION Plc

Doc Ref: 6.13.A6.F1

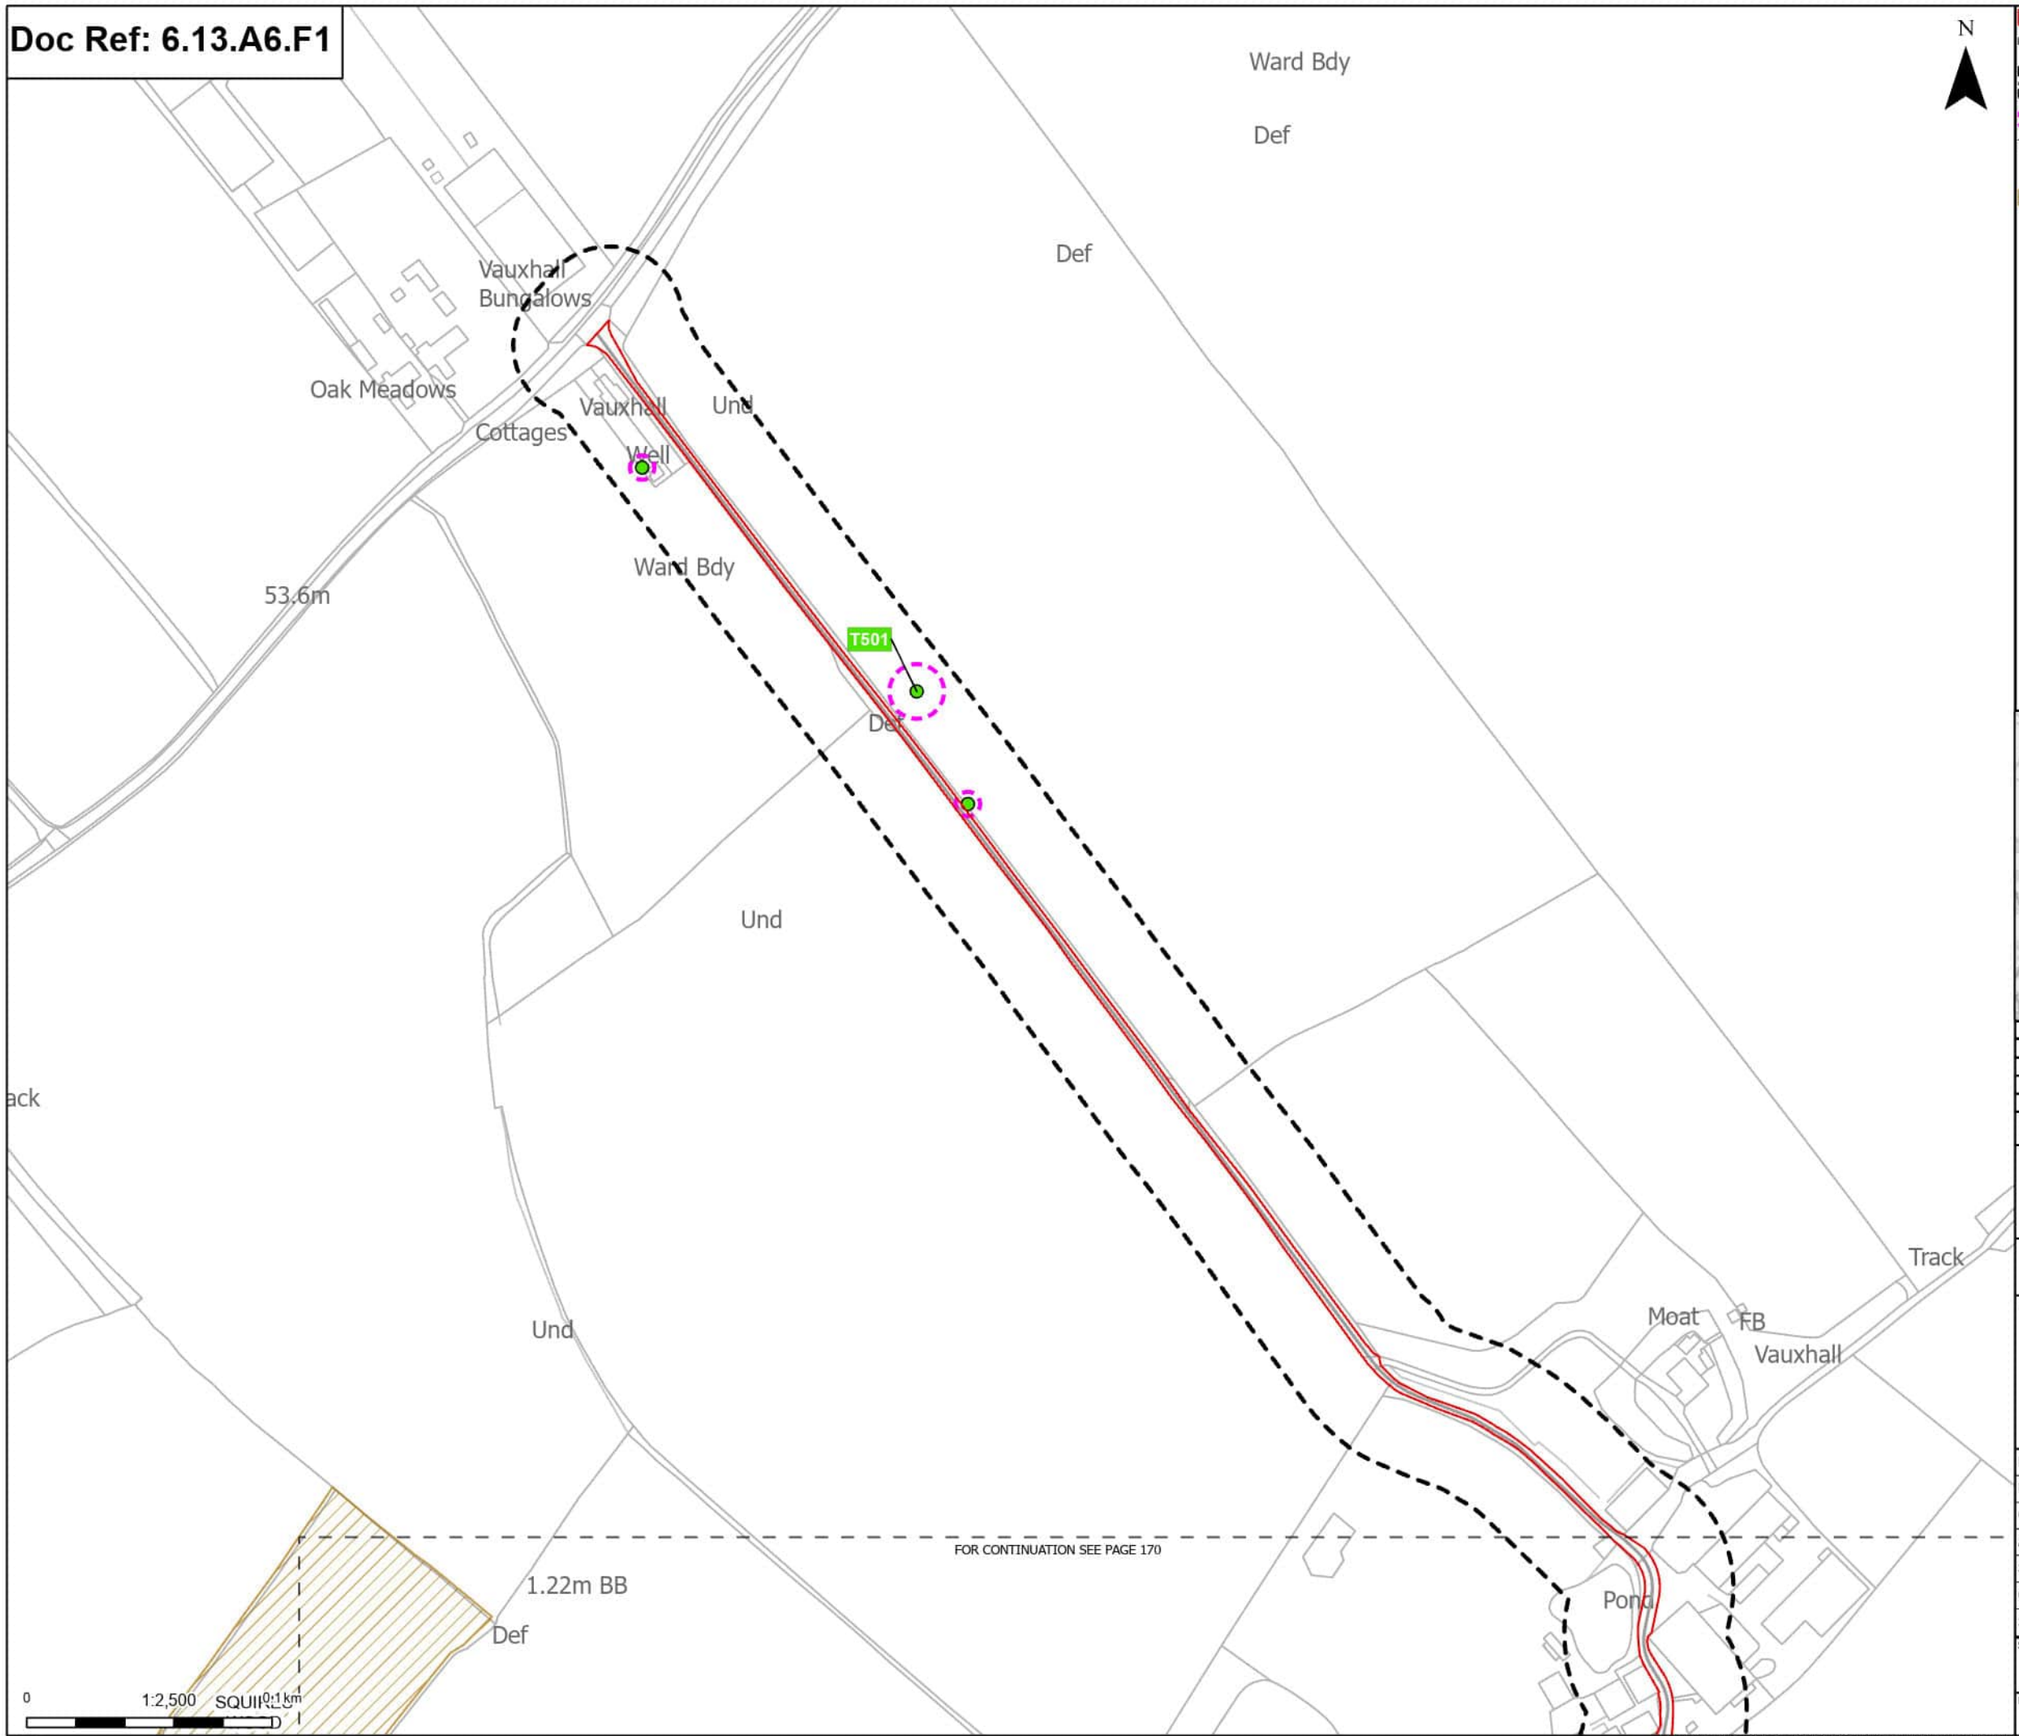

Order Limits

Sheet index cutline

Discipline specific constraints

Arboriculture Study Area

Root protection area

Trees - Impact

Unaffected

Ancient Woodland (Natural England)

Note: The proposed overhead line alignment and proposed underground cable alignment together comprise the alignment. For further details regarding the design, please refer to Figures 4.1 (document reference 6.4.F1) and 4.2 (document reference 6.4.F2).

Notes: Background mapping information has been reproduced from the Ordnance Survey by permission of Ordnance Survey of the Controller of His Majesty's Stationery Office. © Crown copyright and database rights (2025) Licence OS100024241 and AC0000807948; © Crown copyright and database rights 2025 Ordnance Survey AC0000808122, Contains public sector information licensed under the Open Government Licence v3.0, © National Grid UK



Rev	Date	Description	Drawn	Check	Approv
B	Aug 2025	FOR DCO APPLICATION	JAL	AF	KB
A	Aug 2025	FOR DCO APPLICATION	JAL	AF	KB

nationalgrid

PROJECT: Norwich to Tilbury

Planning Inspectorate App Number: EN020027
Regulation 5(2)(a)

Title:

Figure A13.6.1- Landscape and Visual Arboriculture Impacts Plan
Page 171 of 396

Designed	M. Watson	Date	February 26
Drawn	J. Acero Leon	Date	February 26
Checked	A. Fell	Date	February 26
Approved	K. Burrows	Date	February 26
Scale:	1:2,500	Datum:	AOD
Original Size:	A3	Grid:	OS
Suitability Code:	A2	Project Number:	10059280

Suitability Description:

Accepted as Concept Stage

Drawing Number: 10059280-ARC-EBD-ZZ-DR-ZZ-00393

Revision: B

Print Date: 02-11-26 12:06:12

COPYRIGHT: NOT TO BE REPRODUCED WITHOUT THE WRITTEN PERMISSION OF NATIONAL GRID ELECTRICITY TRANSMISSION Plc

Doc Ref: 6.13.A6.F1

SQUIRES WOOD

FOR CONTINUATION SEE PAGE 170

FOR CONTINUATION SEE PAGE 173

FOR CONTINUATION SEE PAGE 174

JC32

JC33

JC34

JC35

W185

Und

Drain

N

0 1:2,500 0.1 km

Print Date: 02-11-26 12:06:28

Order Limits
Sheet index cutline

Proposed project design details
- Proposed full line tension gantry
- Proposed standard lattice pylon location
- Proposed overhead line alignment
- Proposed underground cable alignment
- Proposed cable sealing end compound (CSEC)
- Environmental area
- Other temporary and permanent construction and operational works

Discipline specific constraints
- Arboriculture Study Area
- TPO group of trees
- Root protection area

Trees - Impact
- Potentially Affected
- Unaffected

Ancient Woodland (Natural England)

Hedgerow - Impact
- Unaffected

Groups of trees - Impact
- Removed
- Affected Managed
- Potentially Affected
- Unaffected

Note: The proposed overhead line alignment and proposed underground cable alignment together comprise the alignment. For further details regarding the design, please refer to Figures 4.1 (document reference 6.4.F1) and 4.2 (document reference 6.4.F2).

Notes: Background mapping information has been reproduced from the Ordnance Survey by permission of Ordnance Survey of the Controller of His Majesty's Stationery Office. © Crown copyright and database rights (2025) Licence OS100024241 and AC0000807948; © Crown copyright and database rights 2025 Ordnance Survey AC0000808122, Contains public sector information licensed under the Open Government Licence v3.0, © National Grid UK



Rev	Date	Description	Drawn	Check	Approv
B	Aug 2025	FOR DCO APPLICATION	JAL	AF	KB
A	Aug 2025	FOR DCO APPLICATION	JAL	AF	KB

nationalgrid

PROJECT: Norwich to Tilbury

Planning Inspectorate App Number: EN020027
Regulation 5(2)(a)

Title:

Figure A13.6.1- Landscape and Visual Arboriculture Impacts Plan
Page 172 of 396

Designed	M. Watson	Date	February 26
Drawn	J. Acero Leon	Date	February 26
Checked	A. Fell	Date	February 26
Approved	K. Burrows	Date	February 26
Scale:	1:2,500	Datum:	AOD
Original Size:	A3	Grid:	OS
Suitability Code:	A2	Project Number:	10059280


Suitability Description:
Accepted as Concept Stage

Drawing Number: 10059280-ARC-EBD-ZZ-DR-ZZ-00393

Revision: B

COPYRIGHT: NOT TO BE REPRODUCED WITHOUT THE WRITTEN PERMISSION OF NATIONAL GRID ELECTRICITY TRANSMISSION Plc

Doc Ref: 6.13.A6.F1

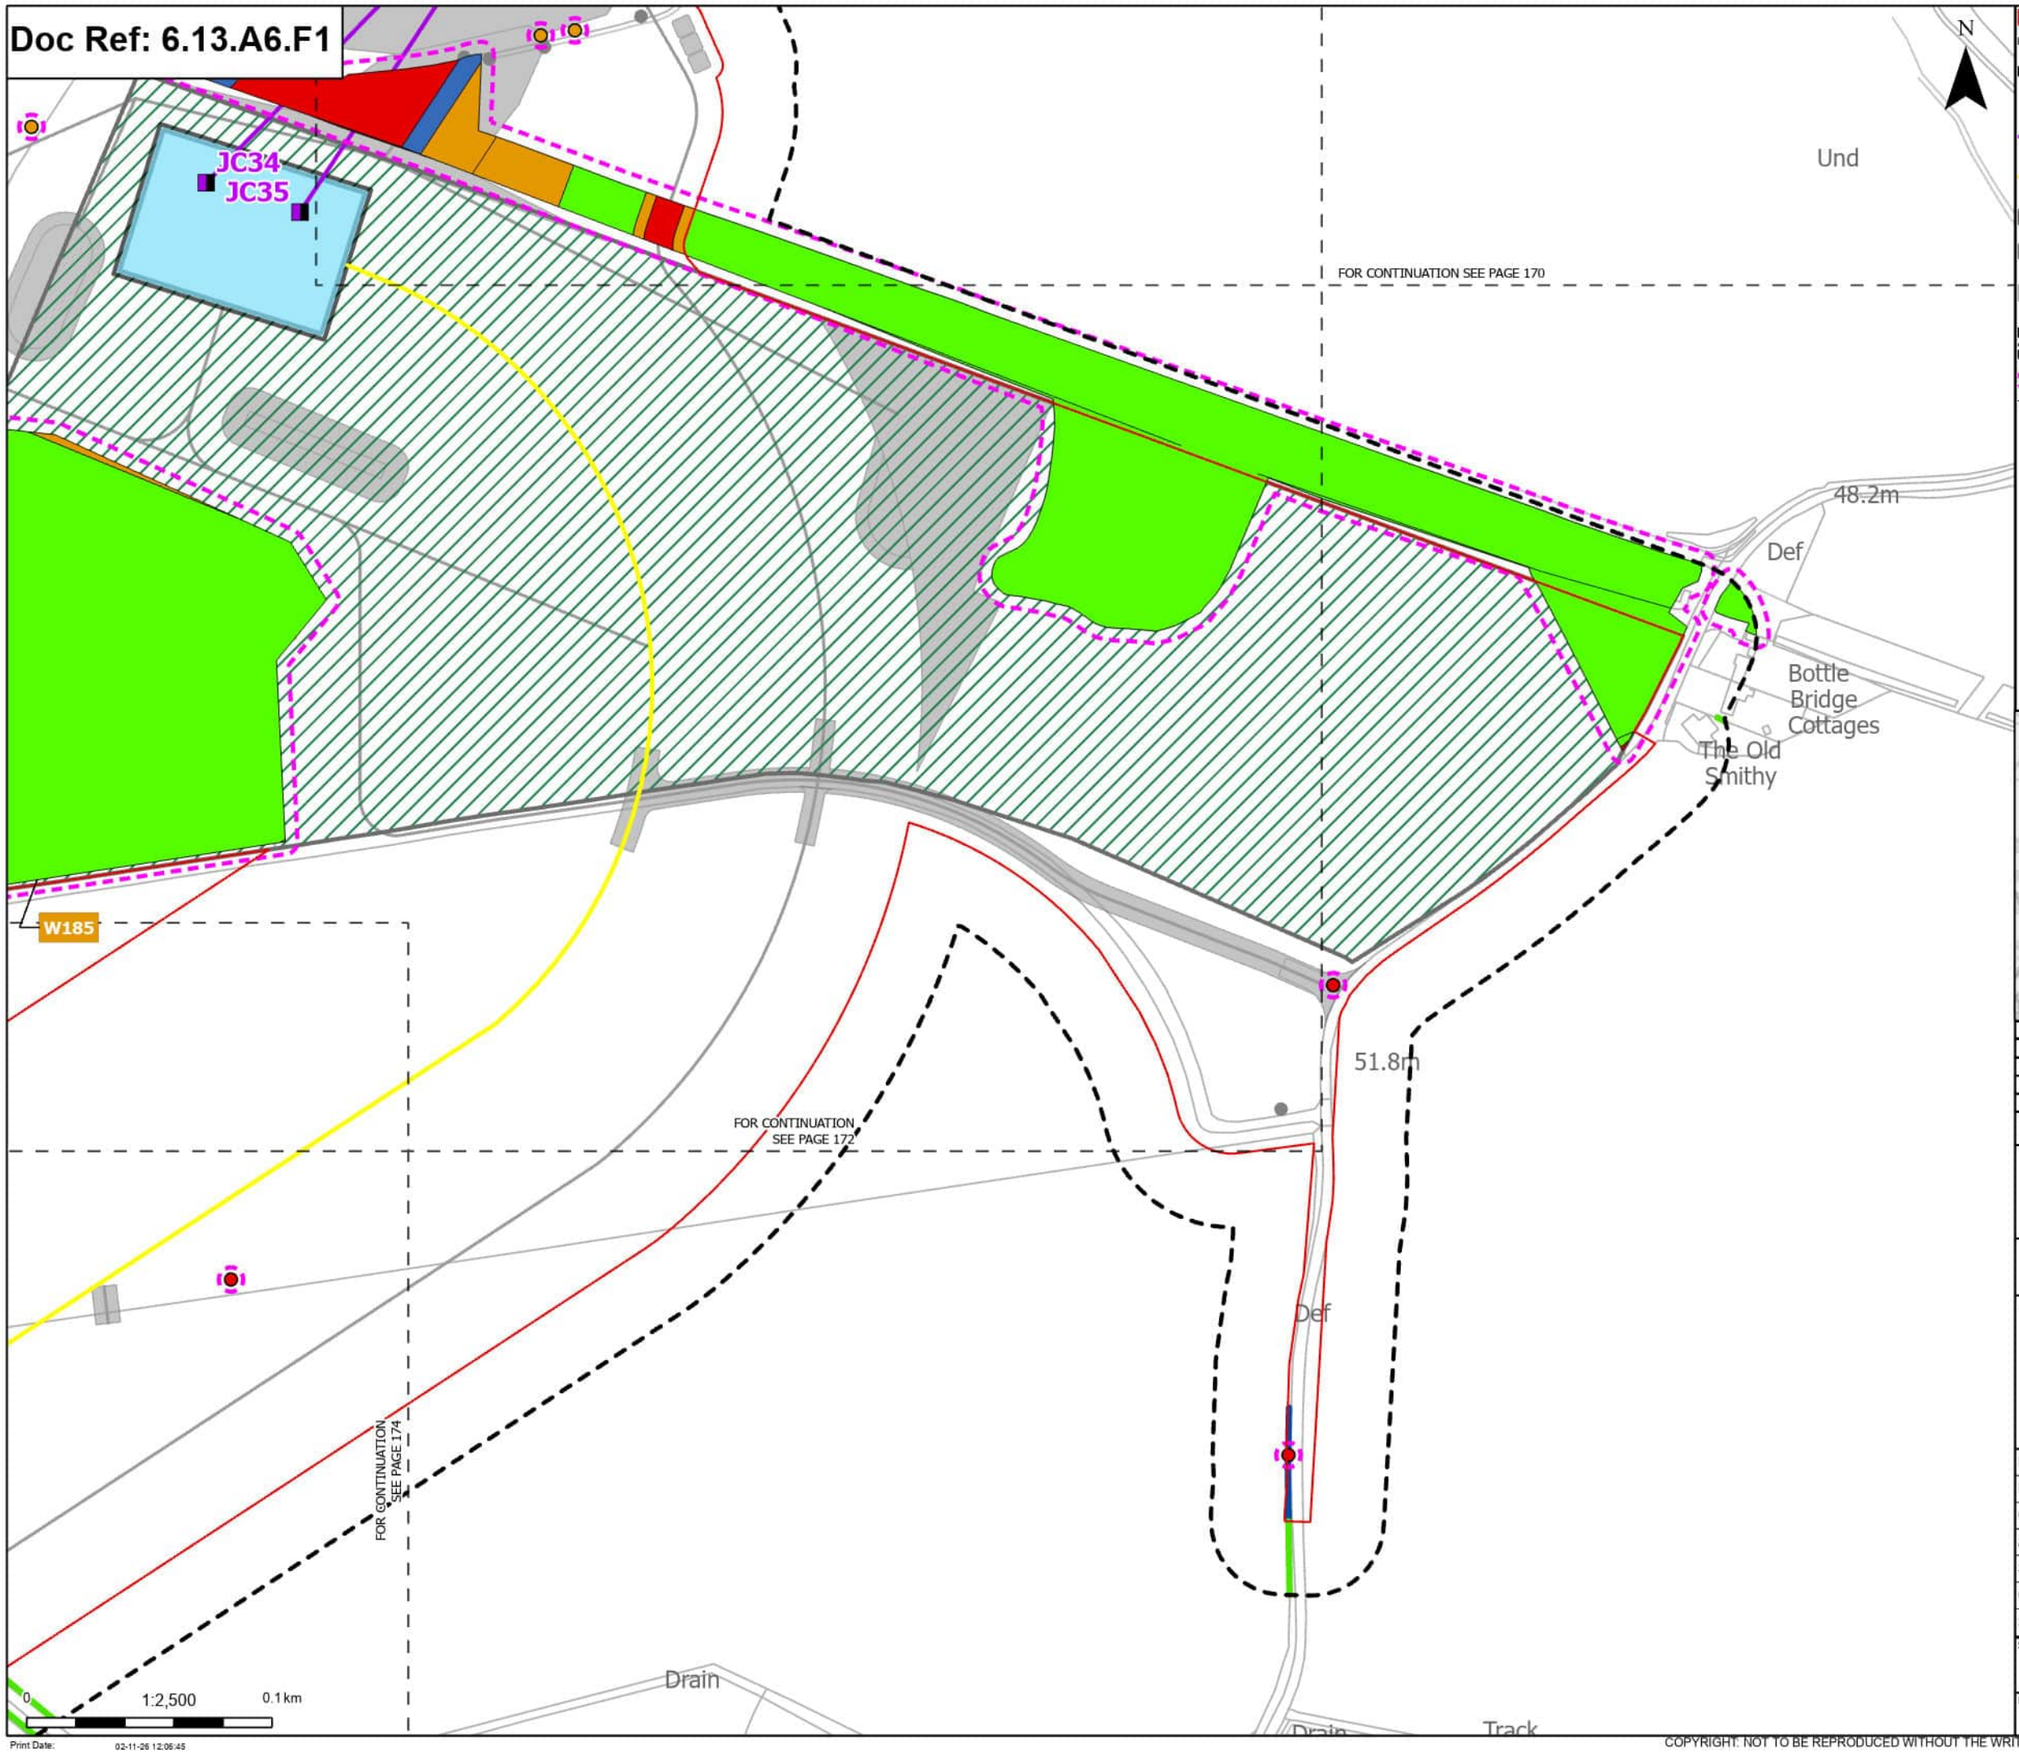

Order Limits
Sheet index cutline

Proposed project design details
- Proposed full line tension gantry
- Proposed overhead line alignment
- Proposed underground cable alignment
- Proposed cable sealing end compound (CSEC)
- Environmental area
- Other temporary and permanent construction and operational works

Discipline specific constraints
- Arboriculture Study Area
- Root protection area

Trees - Impact
- Removed
- Potentially Affected

Hedgerow - Impact
- Affected Managed
- Unaffected

Groups of trees - Impact
- Removed
- Affected Managed
- Potentially Affected
- Unaffected

Note: The proposed overhead line alignment and proposed underground cable alignment together comprise the alignment. For further details regarding the design, please refer to Figures 4.1 (document reference 6.4.F1) and 4.2 (document reference 6.4.F2).

Notes: Background mapping information has been reproduced from the Ordnance Survey by permission of Ordnance Survey of the Controller of His Majesty's Stationery Office. © Crown copyright and database rights (2025) Licence OS100024241 and AC0000807948; © Crown copyright and database rights 2025 Ordnance Survey AC0000808122, Contains public sector information licensed under the Open Government Licence v3.0, © National Grid UK



Rev	Date	Description	Drawn	Check	Approv
B	Aug 2025	FOR DCO APPLICATION	JAL	AF	KB
A	Aug 2025	FOR DCO APPLICATION	JAL	AF	KB

nationalgrid

PROJECT: Norwich to Tilbury

Planning Inspectorate App Number: EN020027
Regulation 5(2)(a)

Title:

Figure A13.6.1- Landscape and Visual Arboriculture Impacts Plan
Page 173 of 396

Designed	M. Watson	Date	February 26
Drawn	J. Acero Leon	Date	February 26
Checked	A. Fell	Date	February 26
Approved	K. Burrows	Date	February 26
Scale:	1:2,500	Datum:	AOD
Original Size:	A3	Grid:	OS
Suitability Code:	A2	Project Number:	10059280


Suitability Description: Accepted as Concept Stage

Drawing Number: 10059280-ARC-EBD-ZZ-DR-ZZ-00393

Revision: B

COPYRIGHT: NOT TO BE REPRODUCED WITHOUT THE WRITTEN PERMISSION OF NATIONAL GRID ELECTRICITY TRANSMISSION Plc

Doc Ref: 6.13.A6.F1

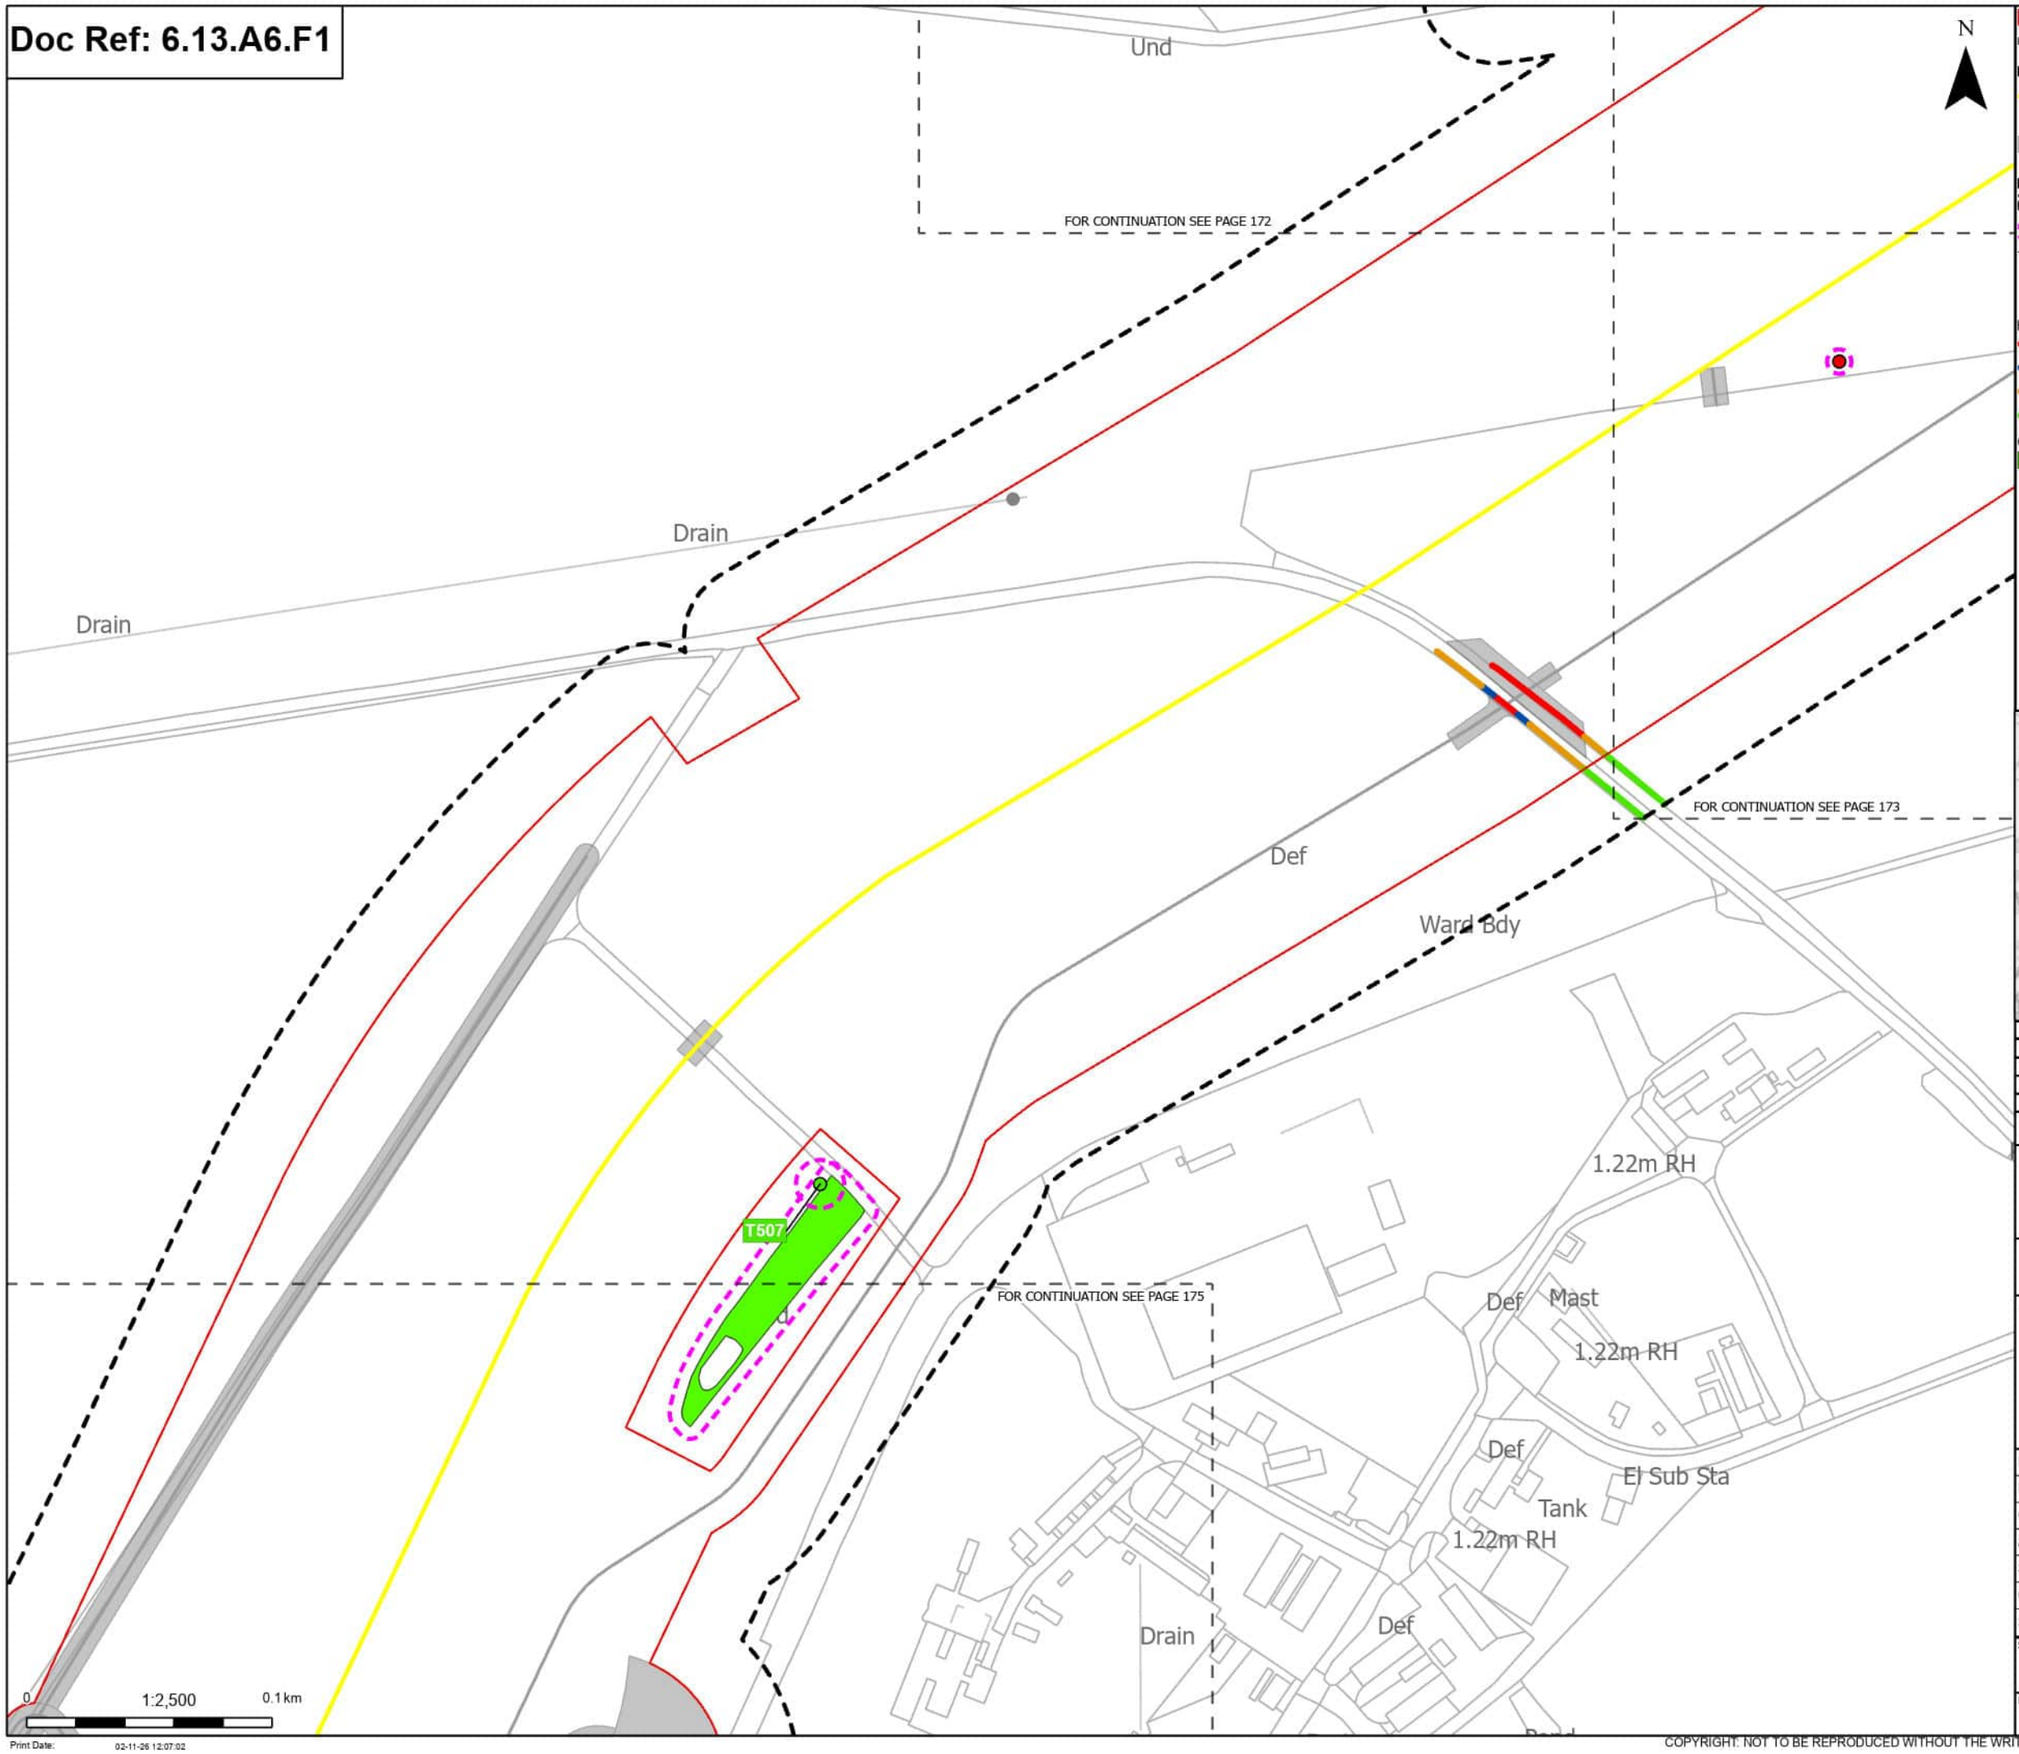

N

Order Limits
Sheet index cutline

Proposed project design details
Proposed underground cable alignment
Other temporary and permanent construction and operational works

Discipline specific constraints
Arboriculture Study Area
Root protection area

Trees - Impact
Removed
Unaffected

Hedgerow - Impact
Removed
Affected Managed
Potentially Affected
Unaffected

Groups of trees - Impact
Unaffected

Note: The proposed overhead line alignment and proposed underground cable alignment together comprise the alignment. For further details regarding the design, please refer to Figures 4.1 (document reference 6.4.F1) and 4.2 (document reference 6.4.F2).

Notes: Background mapping information has been reproduced from the Ordnance Survey by permission of Ordnance Survey of the Controller of His Majesty's Stationery Office. © Crown copyright and database rights (2025) Licence OS100024241 and AC0000807948; © Crown copyright and database rights 2025 Ordnance Survey AC0000808122, Contains public sector information licensed under the Open Government Licence v3.0, © National Grid UK



Rev	Date	Description	Drawn	Check	Approv
B	Aug 2025	FOR DCO APPLICATION	JAL	AF	KB
A	Aug 2025	FOR DCO APPLICATION	JAL	AF	KB

nationalgrid

PROJECT: Norwich to Tilbury

Planning Inspectorate App Number: EN020027
Regulation 5(2)(a)

Title:

Figure A13.6.1- Landscape and Visual Arboriculture Impacts Plan
Page 174 of 396

Designed	M. Watson	Date	February 26
Drawn	J. Acero Leon	Date	February 26
Checked	A. Fell	Date	February 26
Approved	K. Burrows	Date	February 26
Scale:	1:2,500	Datum:	AOD
Original Size:	A3	Grid:	OS
Suitability Code:	A2	Project Number:	10059280

Suitability Description:
Accepted as Concept Stage

Drawing Number: 10059280-ARC-EBD-ZZ-DR-ZZ-00393
Revision: B

Print Date: 02-11-26 12:07:02

COPYRIGHT: NOT TO BE REPRODUCED WITHOUT THE WRITTEN PERMISSION OF NATIONAL GRID ELECTRICITY TRANSMISSION Plc

Doc Ref: 6.13.A6.F1

WOODLANDS ROAD

Drain

Drain

Drain

FOR CONTINUATION SEE PAGE 174

FOR CONTINUATION SEE PAGE 176

1.22

1.22m RH

1.22m RH

1.22m RH

Issues

Und

Ward Bdy

Sinks

Pond

Pond

N

0 1:2,500 0.1 km

Print Date: 02-11-26 12:07:19

Order Limits

Sheet index cutline

Proposed project design details

Proposed underground cable alignment

Other temporary and permanent construction and operational works

Discipline specific constraints

Arboriculture Study Area

Root protection area

Trees - Impact

Removed

Groups of trees - Impact

Unaffected

Note: The proposed overhead line alignment and proposed underground cable alignment together comprise the alignment. For further details regarding the design, please refer to Figures 4.1 (document reference 6.4.F1) and 4.2 (document reference 6.4.F2).

Notes: Background mapping information has been reproduced from the Ordnance Survey by permission of Ordnance Survey of the Controller of His Majesty's Stationery Office. © Crown copyright and database rights (2025) Licence OS100024241 and AC0000807948; © Crown copyright and database rights 2025 Ordnance Survey AC0000808122, Contains public sector information licensed under the Open Government Licence v3.0, © National Grid UK



Rev	Date	Description	Drawn	Check	Approv
B	Aug 2025	FOR DCO APPLICATION	JAL	AF	KB
A	Aug 2025	FOR DCO APPLICATION	JAL	AF	KB

nationalgrid

PROJECT: Norwich to Tilbury

Planning Inspectorate App Number: EN020027
Regulation 5(2)(a)

Title:

Figure A13.6.1- Landscape and Visual Arboriculture Impacts Plan
Page 175 of 396

Designed	M. Watson	Date	February 26
Drawn	J. Acero Leon	Date	February 26
Checked	A. Fell	Date	February 26
Approved	K. Burrows	Date	February 26
Scale:	1:2,500	Datum:	AOD
Original Size:	A3	Grid:	OS
Suitability Code:	A2	Project Number:	10059280

Suitability Description:


Accepted as Concept Stage

Drawing Number: 10059280-ARC-EBD-ZZ-DR-ZZ-00393

Revision: B

COPYRIGHT: NOT TO BE REPRODUCED WITHOUT THE WRITTEN PERMISSION OF NATIONAL GRID ELECTRICITY TRANSMISSION Plc

Doc Ref: 6.13.A6.F1

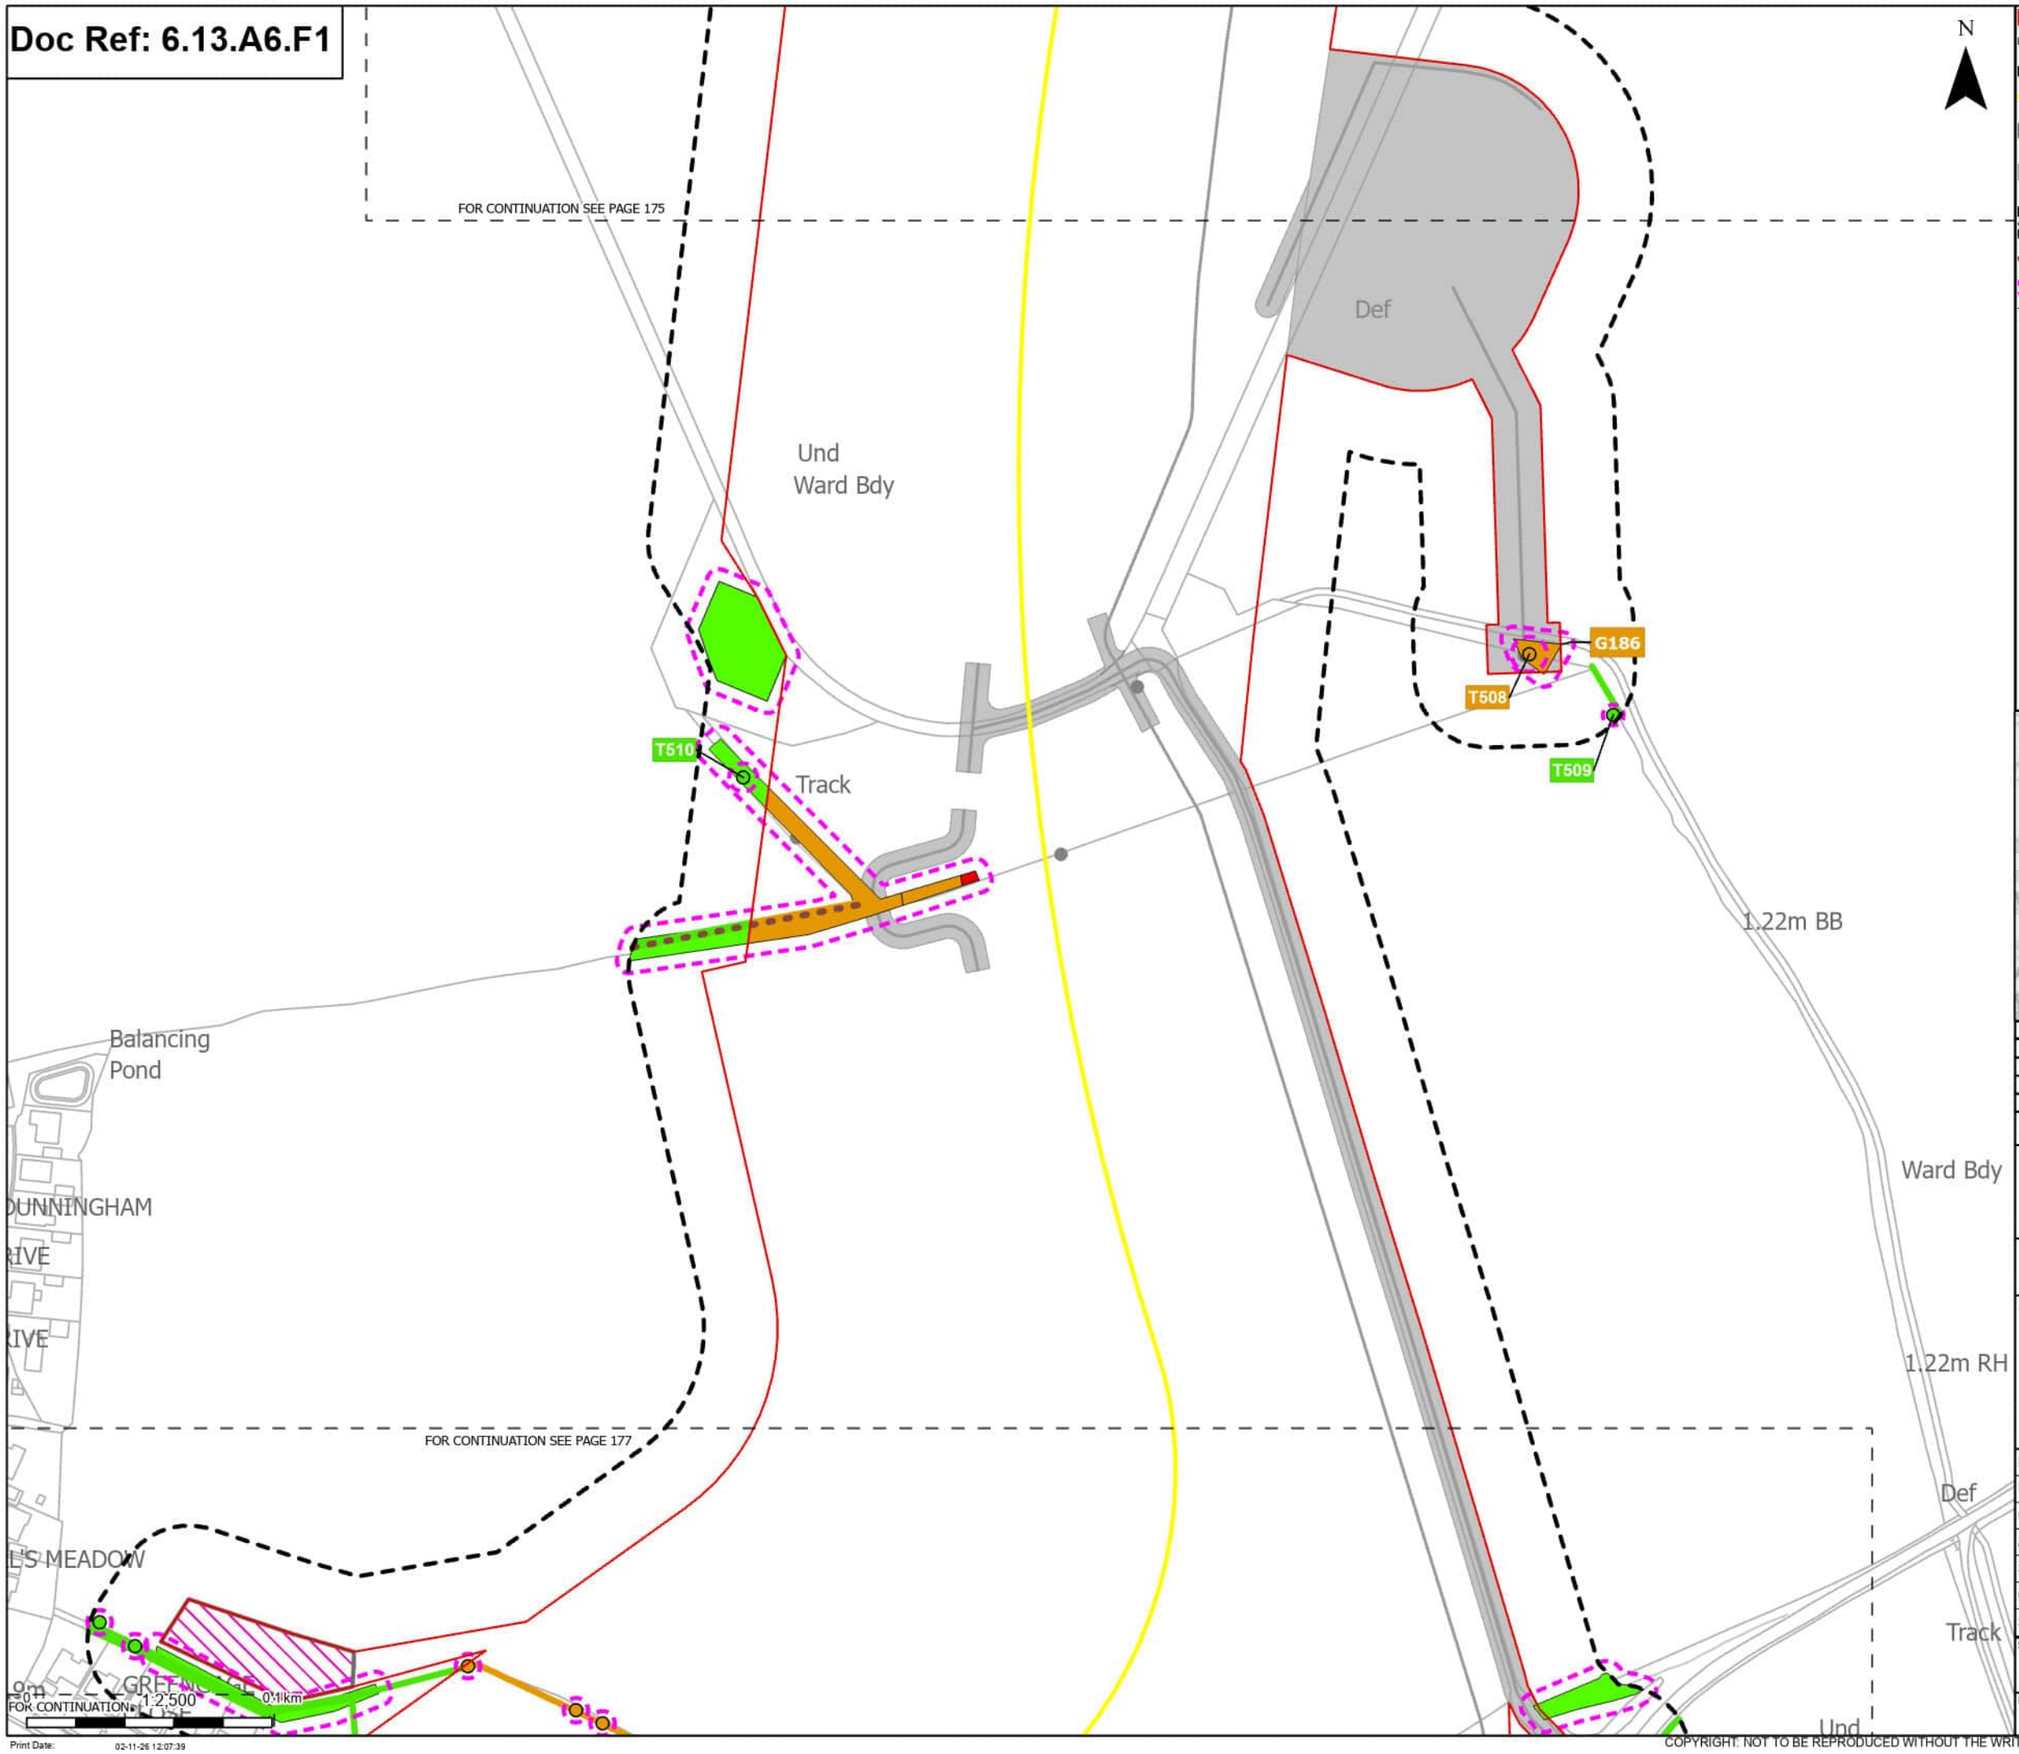

N

Order Limits
Sheet index cutline

Proposed project design details
Proposed underground cable alignment
Environmental mitigation
Other temporary and permanent construction and operational works

Discipline specific constraints
Arboriculture Study Area
Important Hedgerows
Root protection area

Trees - Impact
Potentially Affected
Unaffected

Hedgerow - Impact
Potentially Affected
Unaffected

Groups of trees - Impact
Removed
Potentially Affected
Unaffected

Note: The proposed overhead line alignment and proposed underground cable alignment together comprise the alignment. For further details regarding the design, please refer to Figures 4.1 (document reference 6.4.F1) and 4.2 (document reference 6.4.F2).

Notes: Background mapping information has been reproduced from the Ordnance Survey by permission of Ordnance Survey of the Controller of His Majesty's Stationery Office. © Crown copyright and database rights (2025) Licence OS100024241 and AC0000807948; © Crown copyright and database rights 2025 Ordnance Survey AC0000808122, Contains public sector information licensed under the Open Government Licence v3.0, © National Grid UK



Rev	Date	Description	Drawn	Check	Approv
B	Aug 2025	FOR DCO APPLICATION	JAL	AF	KB
A	Aug 2025	FOR DCO APPLICATION	JAL	AF	KB

nationalgrid

PROJECT:
Norwich to Tilbury

Planning Inspectorate App Number: EN020027
Regulation 5(2)(a)

Title:

Figure A13.6.1- Landscape and Visual Arboriculture Impacts Plan
Page 176 of 396


Designed	M. Watson	Date	February 26
Drawn	J. Acero Leon	Date	February 26
Checked	A. Fell	Date	February 26
Approved	K. Burrows	Date	February 26
Scale:	1:2,500	Datum:	AOD
Original Size:	A3	Grid:	OS
Suitability Code:	A2	Project Number:	10059280

Suitability Description:
Accepted as Concept Stage

Drawing Number: 10059280-ARC-EBD-ZZ-DR-ZZ-00393
Revision: B

COPYRIGHT: NOT TO BE REPRODUCED WITHOUT THE WRITTEN PERMISSION OF NATIONAL GRID ELECTRICITY TRANSMISSION Plc

Doc Ref: 6.13.A6.F1

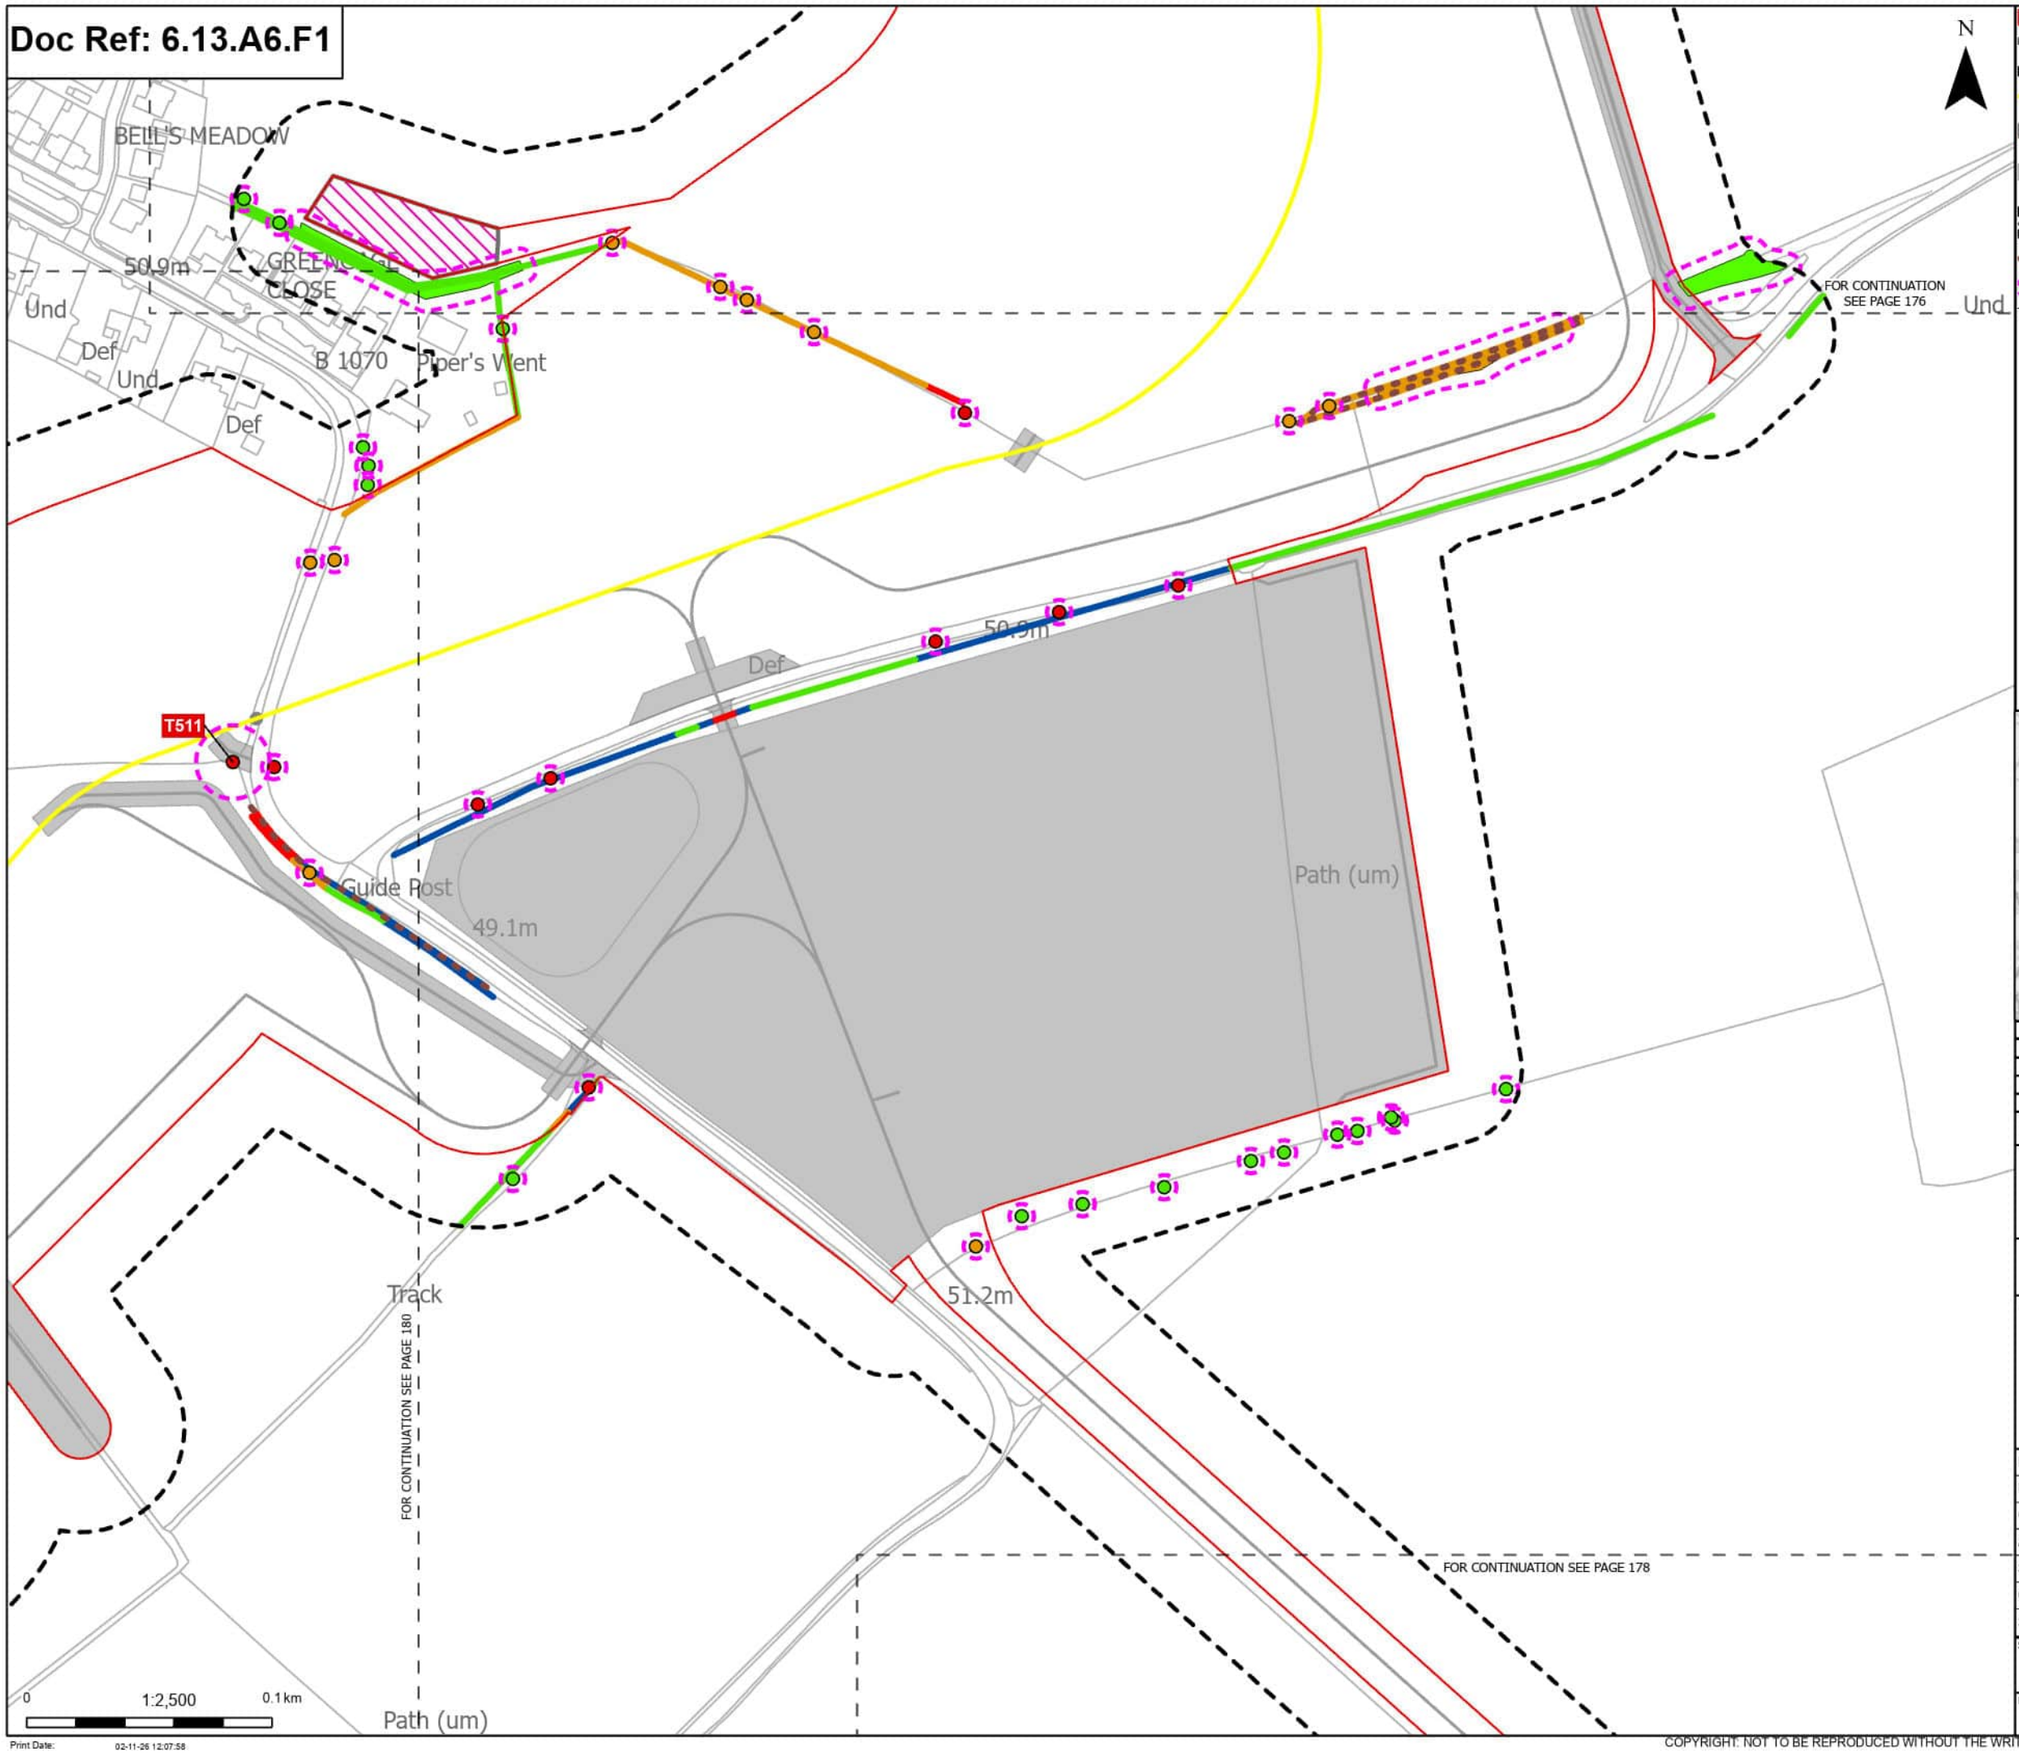

Order Limits
Sheet index cutline

Proposed project design details
Proposed underground cable alignment
Environmental mitigation
Other temporary and permanent construction and operational works

Discipline specific constraints
Arboriculture Study Area
Important Hedgerows
Root protection area

Trees - Impact
Removed
Potentially Affected
Unaffected

Hedgerow - Impact
Removed
Affected Managed
Potentially Affected
Unaffected

Groups of trees - Impact
Potentially Affected
Unaffected

Note: The proposed overhead line alignment and proposed underground cable alignment together comprise the alignment. For further details regarding the design, please refer to Figures 4.1 (document reference 6.4.F1) and 4.2 (document reference 6.4.F2).

Notes: Background mapping information has been reproduced from the Ordnance Survey by permission of Ordnance Survey of the Controller of His Majesty's Stationery Office. © Crown copyright and database rights (2025) Licence OS100024241 and AC0000807948; © Crown copyright and database rights 2025 Ordnance Survey AC0000808122, Contains public sector information licensed under the Open Government Licence v3.0, © National Grid UK



Rev	Date	Description	Drawn	Check	Approv
B	Aug 2025	FOR DCO APPLICATION	JAL	AF	KB
A	Aug 2025	FOR DCO APPLICATION	JAL	AF	KB

nationalgrid

PROJECT: Norwich to Tilbury

Planning Inspectorate App Number: EN020027
Regulation 5(2)(a)

Title:

Figure A13.6.1- Landscape and Visual Arboriculture Impacts Plan
Page 177 of 396


Designed	M. Watson	Date	February 26
Drawn	J. Acero Leon	Date	February 26
Checked	A. Fell	Date	February 26
Approved	K. Burrows	Date	February 26
Scale:	1:2,500	Datum:	AOD
Original Size:	A3	Grid:	OS
Suitability Code:	A2	Project Number:	10059280

Suitability Description:
Accepted as Concept Stage

Drawing Number: 10059280-ARC-EBD-ZZ-DR-ZZ-00393
Revision: B

COPYRIGHT: NOT TO BE REPRODUCED WITHOUT THE WRITTEN PERMISSION OF NATIONAL GRID ELECTRICITY TRANSMISSION Plc

Doc Ref: 6.13.A6.F1

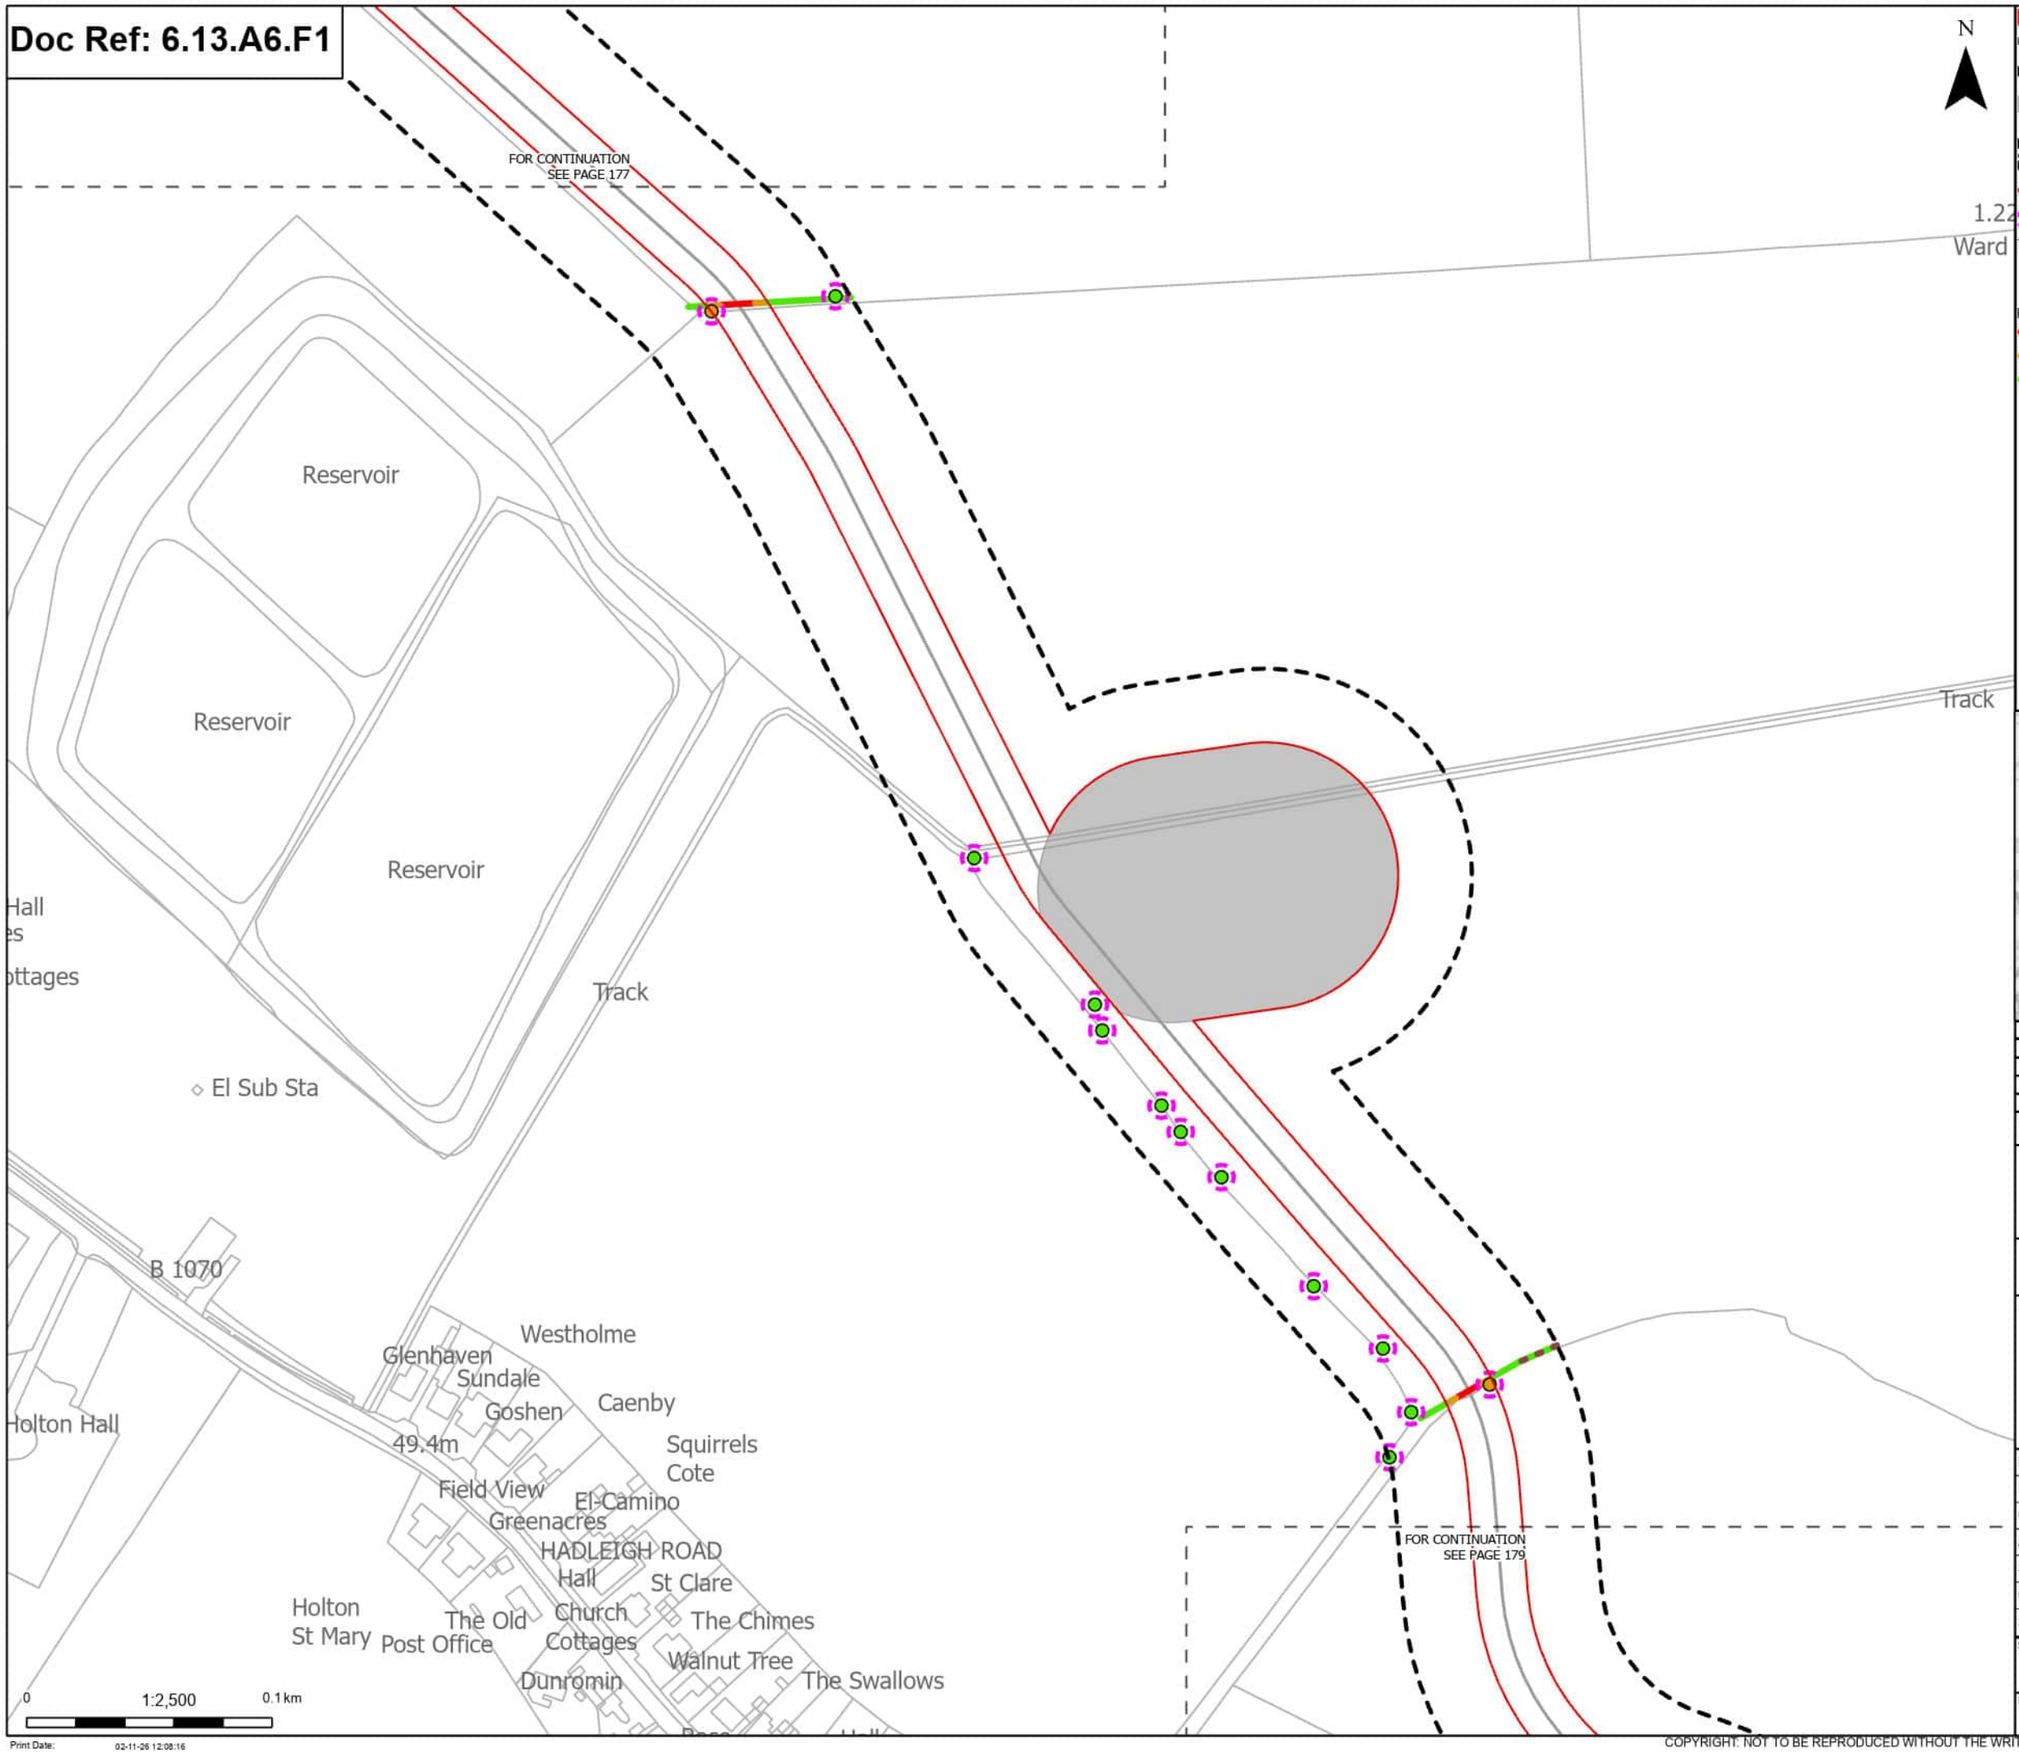

Order Limits

Sheet index cutline

Proposed project design details

Other temporary and permanent construction and operational works

Discipline specific constraints

Arboriculture Study Area

Important Hedgerows

Root protection area

Trees - Impact

Potentially Affected

Unaffected

Hedgerow - Impact

Removed

Potentially Affected

Unaffected

Note: The proposed overhead line alignment and proposed underground cable alignment together comprise the alignment. For further details regarding the design, please refer to Figures 4.1 (document reference 6.4.F1) and 4.2 (document reference 6.4.F2).

Notes: Background mapping information has been reproduced from the Ordnance Survey by permission of Ordnance Survey of the Controller of His Majesty's Stationery Office. © Crown copyright and database rights (2025) Licence OS100024241 and AC0000807948; © Crown copyright and database rights 2025 Ordnance Survey AC0000808122, Contains public sector information licensed under the Open Government Licence v3.0, © National Grid UK



Rev	Date	Description	Drawn	Check	Approv
B	Aug 2025	FOR DCO APPLICATION	JAL	AF	KB
A	Aug 2025	FOR DCO APPLICATION	JAL	AF	KB

nationalgrid

PROJECT:
Norwich to Tilbury

Planning Inspectorate App Number: EN020027
Regulation 5(2)(a)

Title:

Figure A13.6.1- Landscape and Visual Arboriculture Impacts Plan
Page 178 of 396

Designed	M. Watson	Date	February 26
Drawn	J. Acero Leon	Date	February 26
Checked	A. Fell	Date	February 26
Approved	K. Burrows	Date	February 26
Scale:	1:2,500	Datum:	AOD
Original Size:	A3	Grid:	OS
Suitability Code:	A2	Project Number:	10059280


Suitability Description:
Accepted as Concept Stage

Drawing Number:
10059280-ARC-EBD-ZZ-DR-ZZ-00393

Revision:
B

COPYRIGHT: NOT TO BE REPRODUCED WITHOUT THE WRITTEN PERMISSION OF NATIONAL GRID ELECTRICITY TRANSMISSION Plc

Doc Ref: 6.13.A6.F1

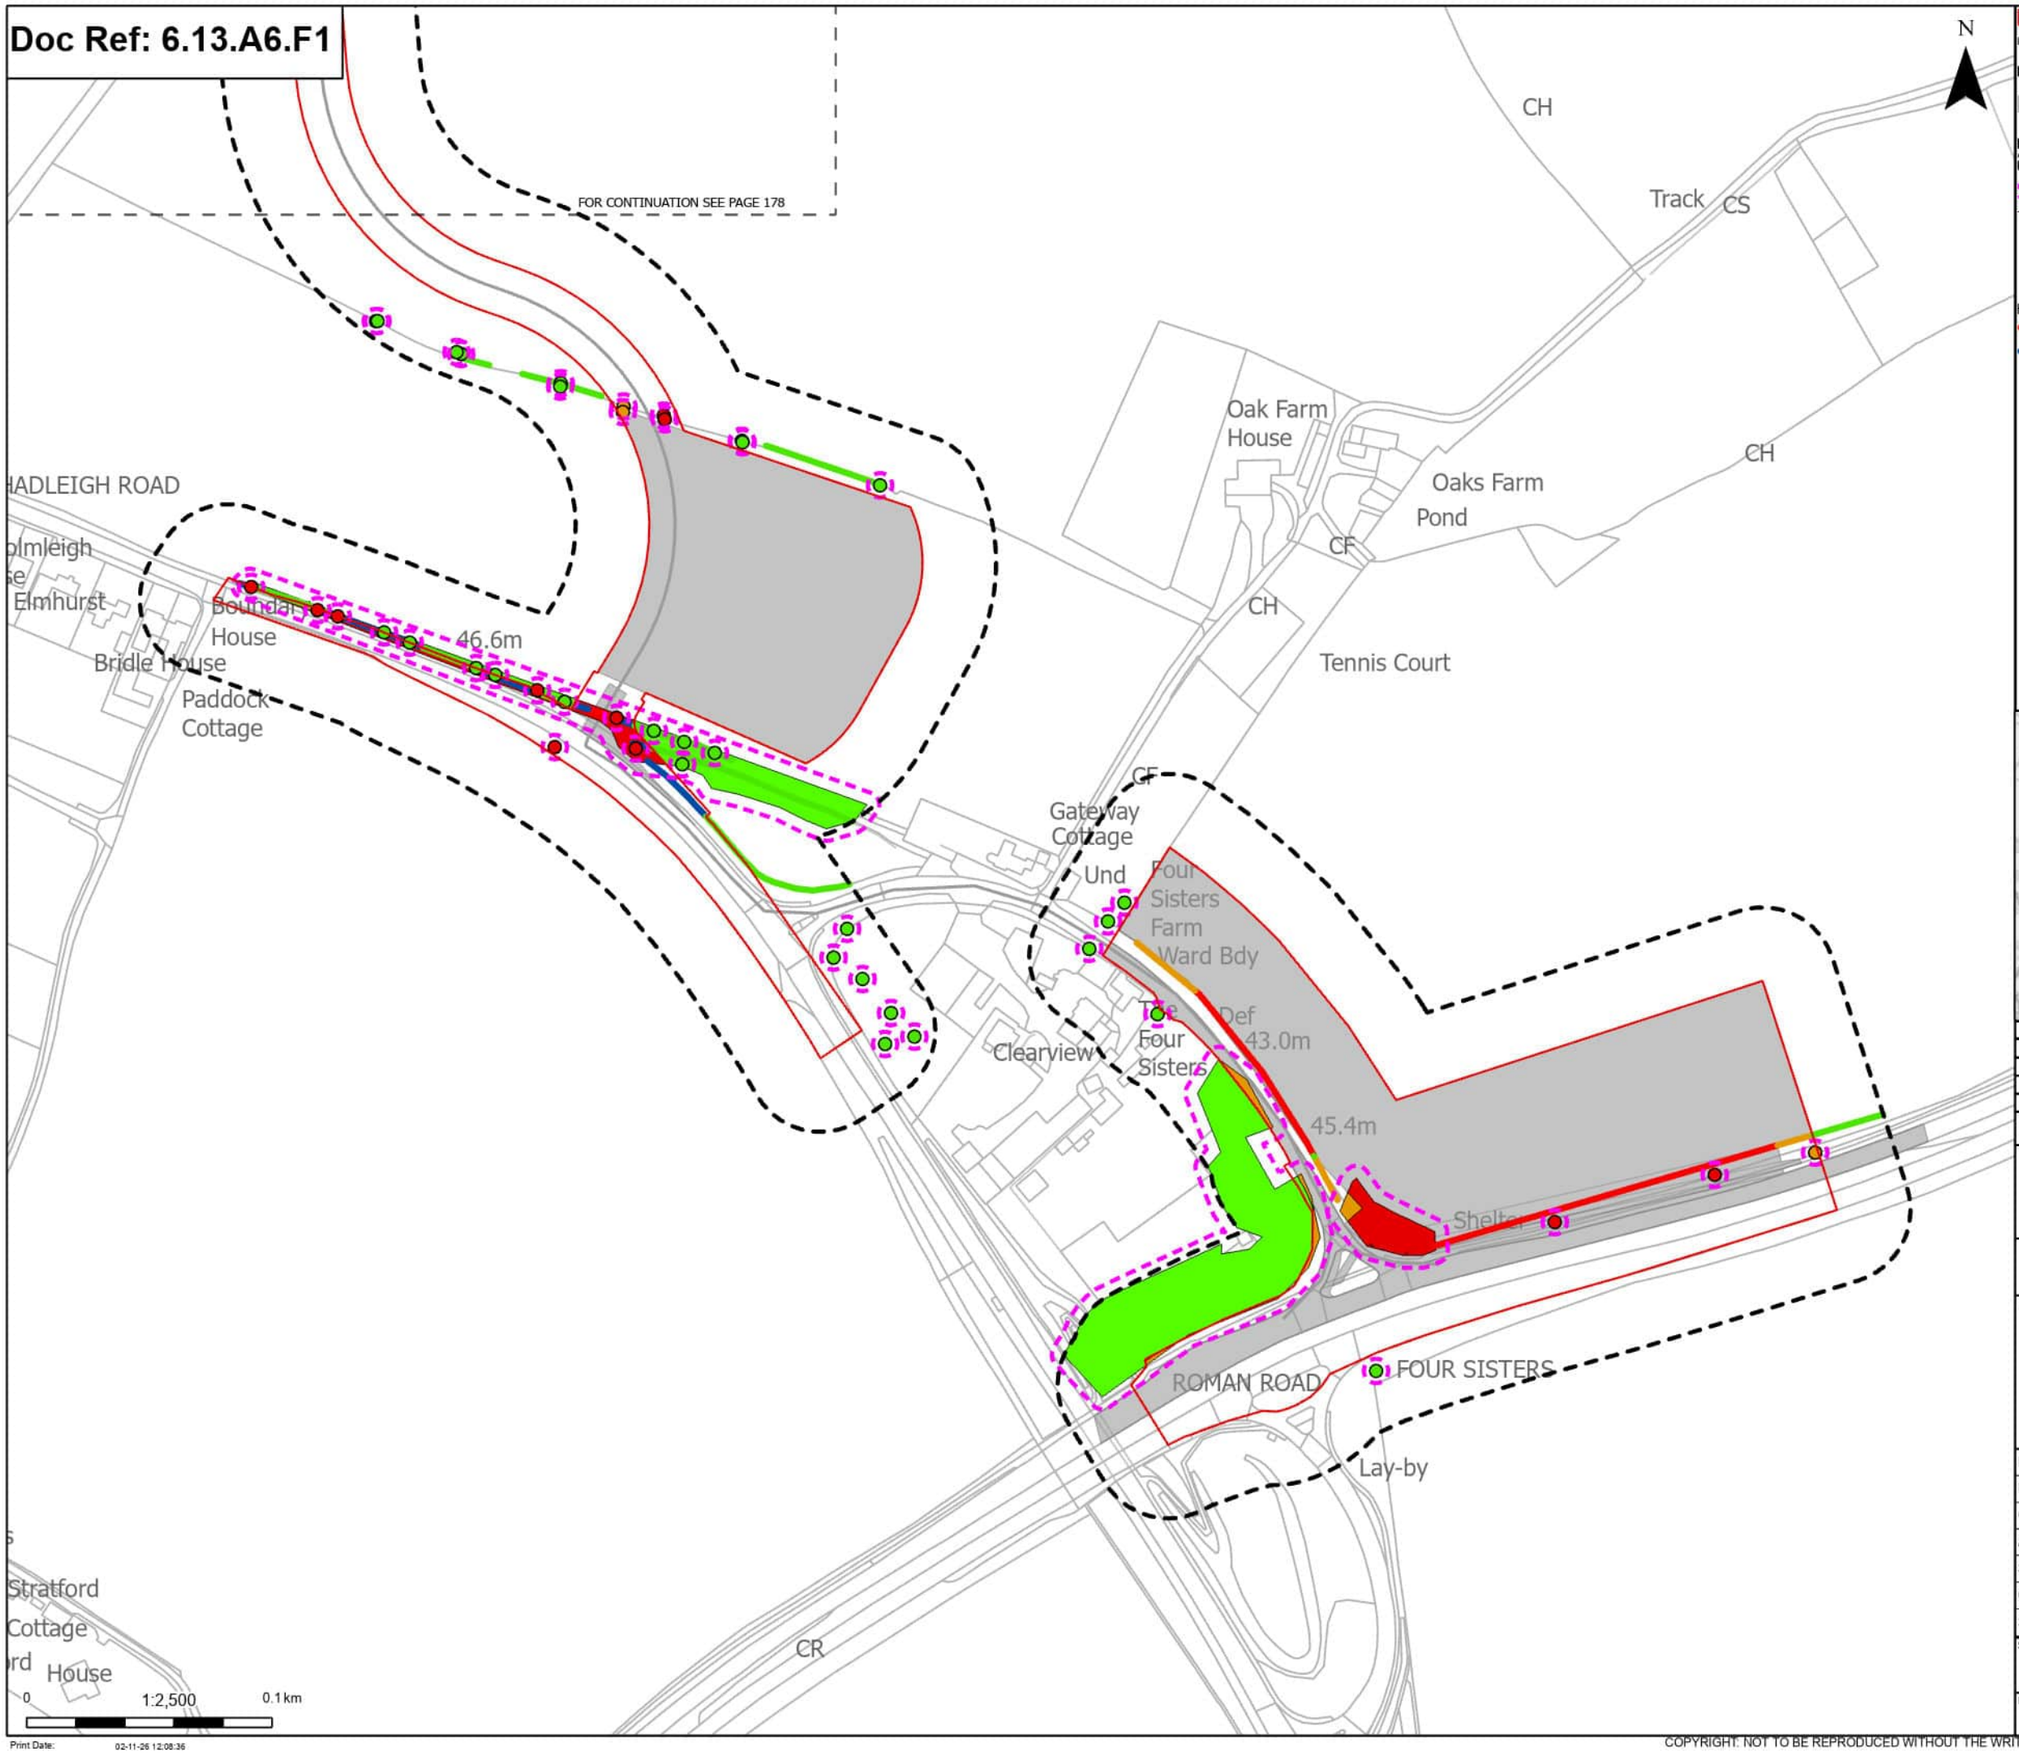

Order Limits
Sheet index cutline

Proposed project design details
Other temporary and permanent construction and operational works

Discipline specific constraints
Arboriculture Study Area
Root protection area

Trees - Impact
Removed
Potentially Affected
Unaffected

Hedgerow - Impact
Removed
Affected Managed

Potentially Affected
Unaffected

Groups of trees - Impact
Removed
Potentially Affected
Unaffected

Note: The proposed overhead line alignment and proposed underground cable alignment together comprise the alignment. For further details regarding the design, please refer to Figures 4.1 (document reference 6.4.F1) and 4.2 (document reference 6.4.F2).

Notes: Background mapping information has been reproduced from the Ordnance Survey by permission of Ordnance Survey of the Controller of His Majesty's Stationery Office. © Crown copyright and database rights (2025) Licence OS100024241 and AC0000807948; © Crown copyright and database rights 2025 Ordnance Survey AC0000808122, Contains public sector information licensed under the Open Government Licence v3.0, © National Grid UK



Rev	Date	Description	Drawn	Check	Approv
B	Aug 2025	FOR DCO APPLICATION	JAL	AF	KB
A	Aug 2025	FOR DCO APPLICATION	JAL	AF	KB

nationalgrid

PROJECT:
Norwich to Tilbury

Planning Inspectorate App Number: EN020027
Regulation 5(2)(a)

Title:

Figure A13.6.1- Landscape and Visual Arboriculture Impacts Plan
Page 179 of 396

Designed	M. Watson	Date	February 26
Drawn	J. Acero Leon	Date	February 26
Checked	A. Fell	Date	February 26
Approved	K. Burrows	Date	February 26
Scale:	1:2,500	Datum:	AOD
Original Size:	A3	Grid:	OS
Suitability Code:	A2	Project Number:	10059280

Suitability Description:
Accepted as Concept Stage

Drawing Number: 10059280-ARC-EBD-ZZ-DR-ZZ-00393
Revision: B

Print Date: 02-11-26 12:08:36

COPYRIGHT: NOT TO BE REPRODUCED WITHOUT THE WRITTEN PERMISSION OF NATIONAL GRID ELECTRICITY TRANSMISSION Plc

Doc Ref: 6.13.A6.F1

Club House
Path (um)
Track
Path (um)
NOAKS ROAD
Rectory Gardens
Def
Und
Def
Und
Def
B 1
LOSE
N
1.22m RH
T512
T511
Def
Guide F
Und
Track
Def
Und
Snow Downs
1.22m FF
51.2m
SP
Und
43.9m
T513
FOR CONTINUATION SEE PAGE 181
FOR CONTINUATION SEE PAGE 177
Cedar Wood
Drain
Path (um)
Path (um)
Tra
Pat
0
1:2,500
0.1 km

Print Date: 02-11-26 12:08:56

Order Limits
Sheet index cutline

Proposed project design details
Proposed underground cable alignment
Environmental mitigation
Other temporary and permanent construction and operational works

Discipline specific constraints
Arboriculture Study Area
Important Hedgerows
Root protection area

Trees - Impact
Removed
Potentially Affected
Unaffected

Hedgerow - Impact
Removed
Affected Managed
Potentially Affected
Unaffected

Groups of trees - Impact
Removed
Potentially Affected
Unaffected

Note: The proposed overhead line alignment and proposed underground cable alignment together comprise the alignment. For further details regarding the design, please refer to Figures 4.1 (document reference 6.4.F1) and 4.2 (document reference 6.4.F2).

Notes: Background mapping information has been reproduced from the Ordnance Survey by permission of Ordnance Survey of the Controller of His Majesty's Stationery Office. © Crown copyright and database rights (2025) Licence OS100024241 and AC0000807948; © Crown copyright and database rights 2025 Ordnance Survey AC0000808122, Contains public sector information licensed under the Open Government Licence v3.0, © National Grid UK



Rev	Date	Description	Drawn	Check	Approv
B	Aug 2025	FOR DCO APPLICATION	JAL	AF	KB
A	Aug 2025	FOR DCO APPLICATION	JAL	AF	KB

nationalgrid

PROJECT: Norwich to Tilbury

Planning Inspectorate App Number: EN020027
Regulation 5(2)(a)

Title:

Figure A13.6.1- Landscape and Visual Arboriculture Impacts Plan
Page 180 of 396


Designed	M. Watson	Date	February 26
Drawn	J. Acero Leon	Date	February 26
Checked	A. Fell	Date	February 26
Approved	K. Burrows	Date	February 26
Scale:	1:2,500	Datum:	AOD
Original Size:	A3	Grid:	OS
Suitability Code:	A2	Project Number:	10059280

Suitability Description:
Accepted as Concept Stage

Drawing Number: 10059280-ARC-EBD-ZZ-DR-ZZ-00393
Revision: B

COPYRIGHT: NOT TO BE REPRODUCED WITHOUT THE WRITTEN PERMISSION OF NATIONAL GRID ELECTRICITY TRANSMISSION Plc

Doc Ref: 6.13.A6.F1

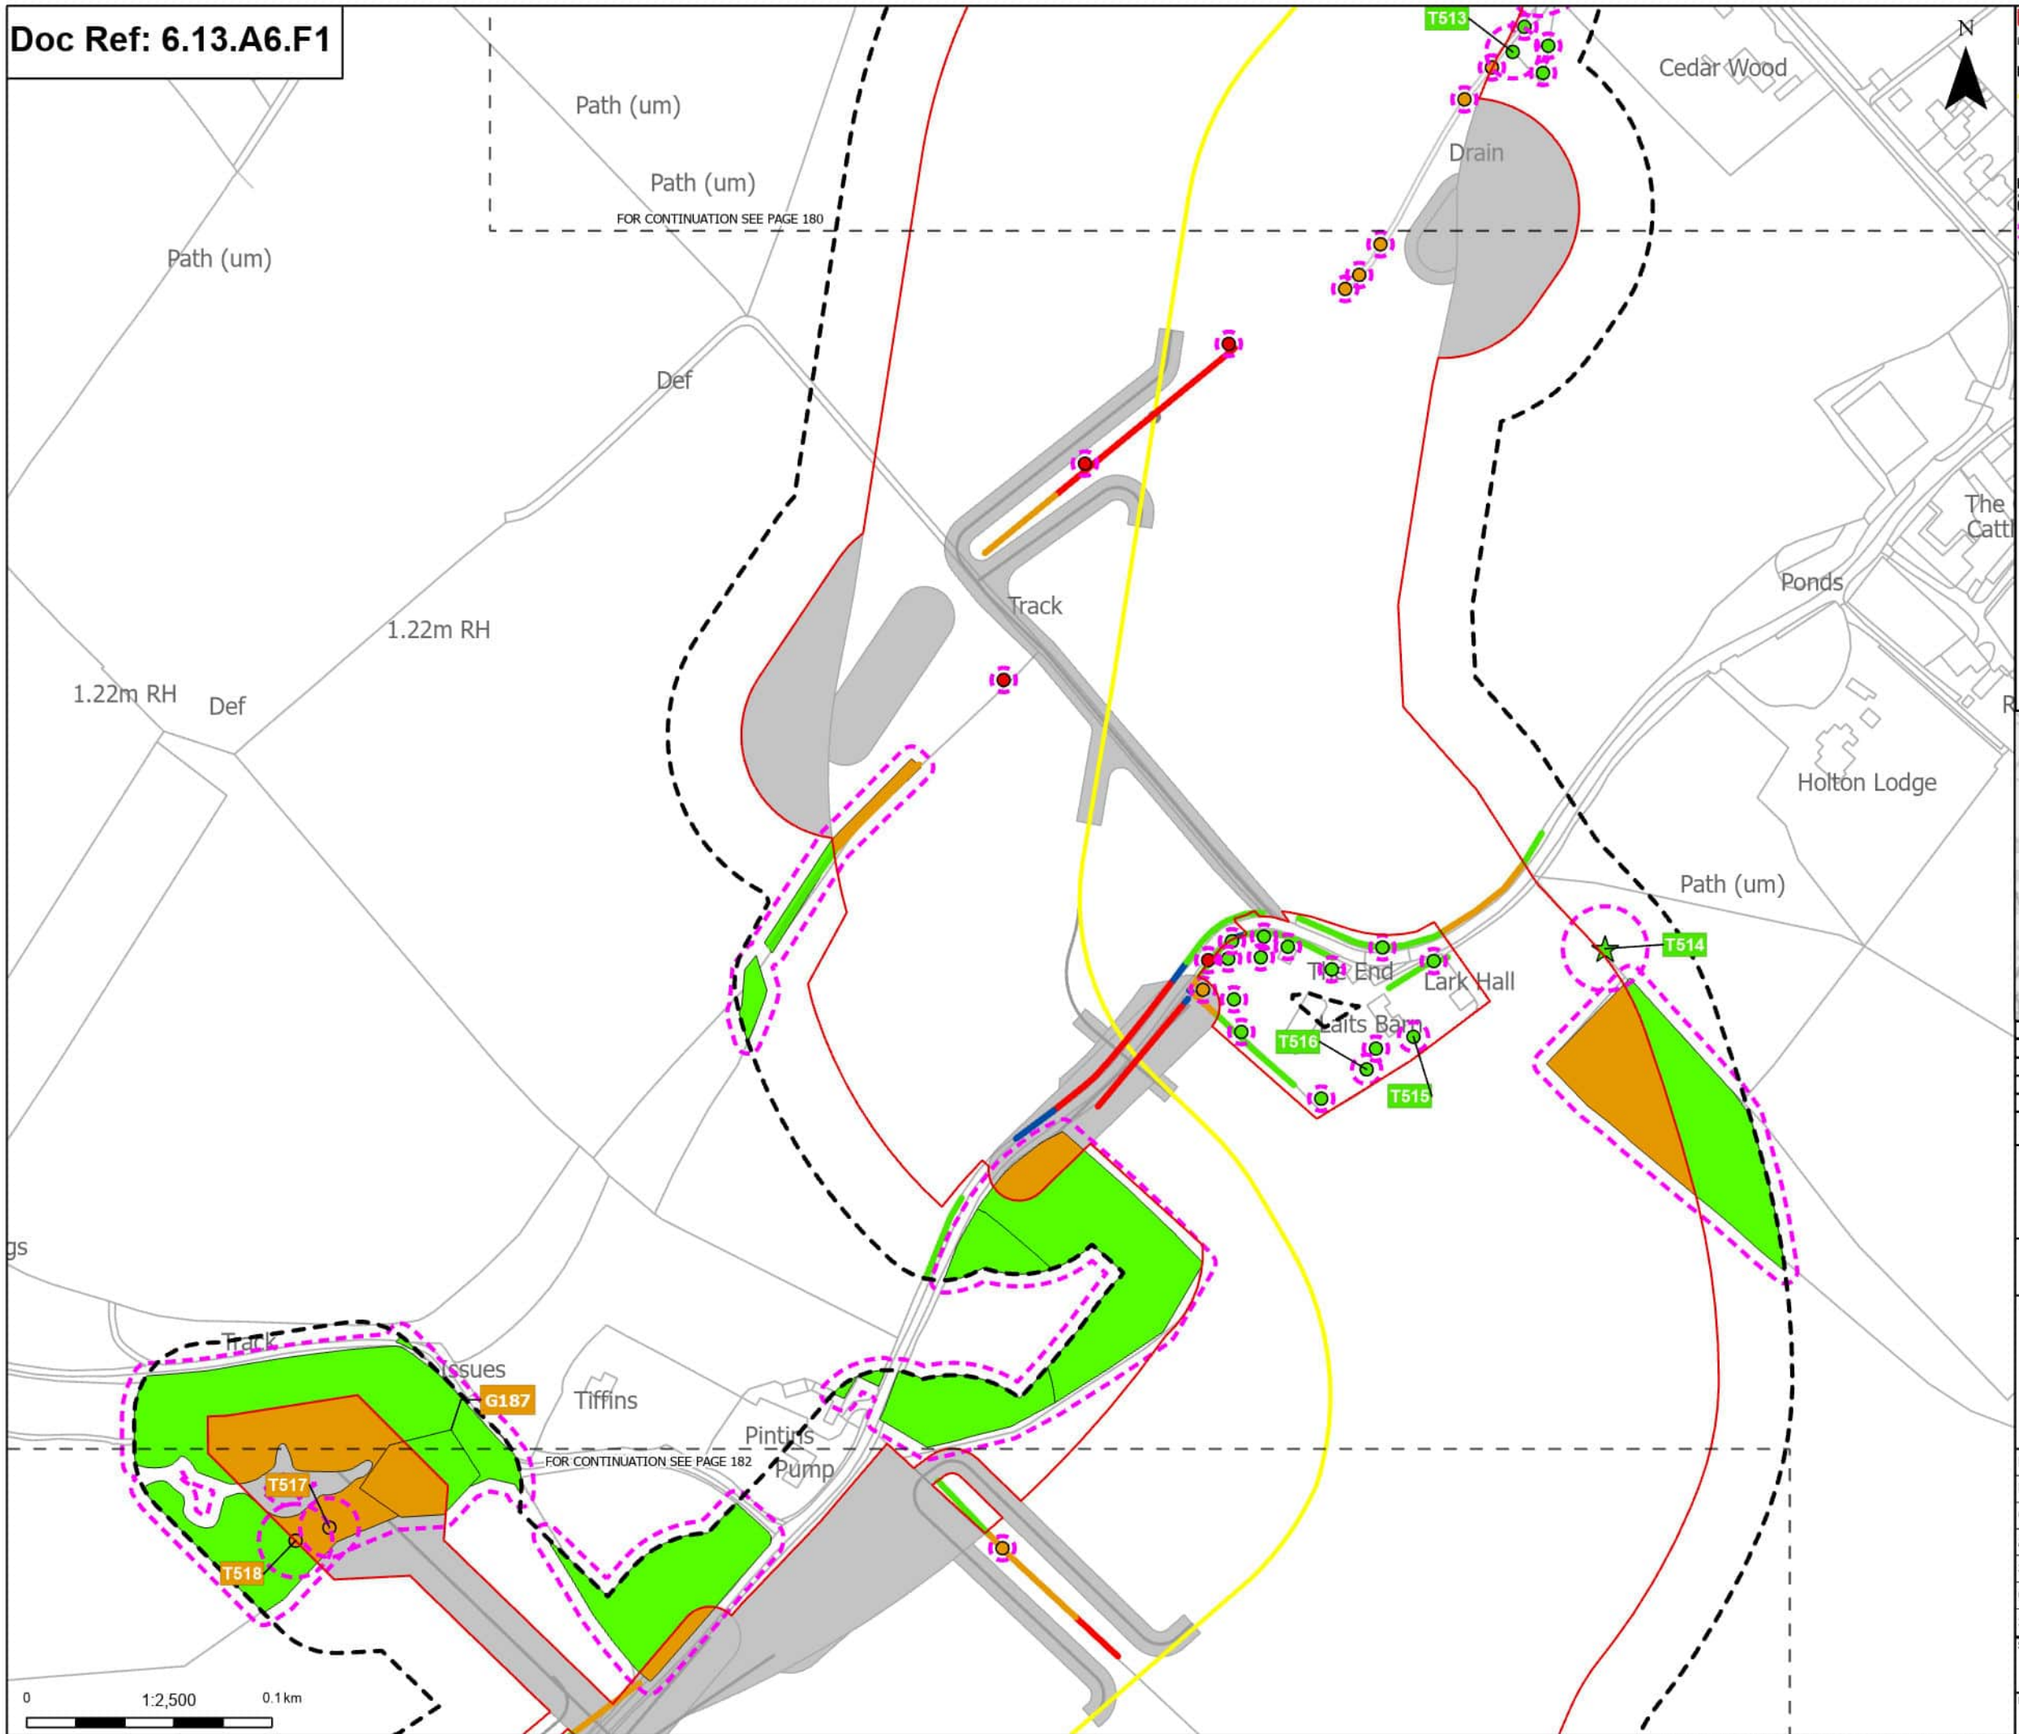

Order Limits
Sheet index cutline

Proposed project design details
Proposed underground cable alignment
Other temporary and permanent construction and operational works

Discipline specific constraints
Arboriculture Study Area
Root protection area

Veteran Trees - Impact
Unaffected

Trees - Impact
Removed
Potentially Affected
Unaffected

Hedgerow - Impact
Removed
Affected Managed
Potentially Affected
Unaffected

Groups of trees - Impact
Removed
Potentially Affected
Unaffected

Note: The proposed overhead line alignment and proposed underground cable alignment together comprise the alignment. For further details regarding the design, please refer to Figures 4.1 (document reference 6.4.F1) and 4.2 (document reference 6.4.F2).

Notes: Background mapping information has been reproduced from the Ordnance Survey by permission of Ordnance Survey of the Controller of His Majesty's Stationery Office. © Crown copyright and database rights (2025) Licence OS100024241 and AC0000807948; © Crown copyright and database rights 2025 Ordnance Survey AC0000808122, Contains public sector information licensed under the Open Government Licence v3.0, © National Grid UK



Rev	Date	Description	Drawn	Check	Approv
B	Aug 2025	FOR DCO APPLICATION	JAL	AF	KB
A	Aug 2025	FOR DCO APPLICATION	JAL	AF	KB

nationalgrid

PROJECT: Norwich to Tilbury

Planning Inspectorate App Number: EN020027
Regulation 5(2)(a)

Title:

Figure A13.6.1- Landscape and Visual Arboriculture Impacts Plan
Page 181 of 396

Designed	M. Watson	Date	February 26
Drawn	J. Acero Leon	Date	February 26
Checked	A. Fell	Date	February 26
Approved	K. Burrows	Date	February 26
Scale:	1:2,500	Datum:	AOD
Original Size:	A3	Grid:	OS
Suitability Code:	A2	Project Number:	10059280


Suitability Description:
Accepted as Concept Stage

Drawing Number: 10059280-ARC-EBD-ZZ-DR-ZZ-00393
Revision: B

Print Date: 02-11-26 12:09:13

COPYRIGHT: NOT TO BE REPRODUCED WITHOUT THE WRITTEN PERMISSION OF NATIONAL GRID ELECTRICITY TRANSMISSION Plc

Doc Ref: 6.13.A6.F1

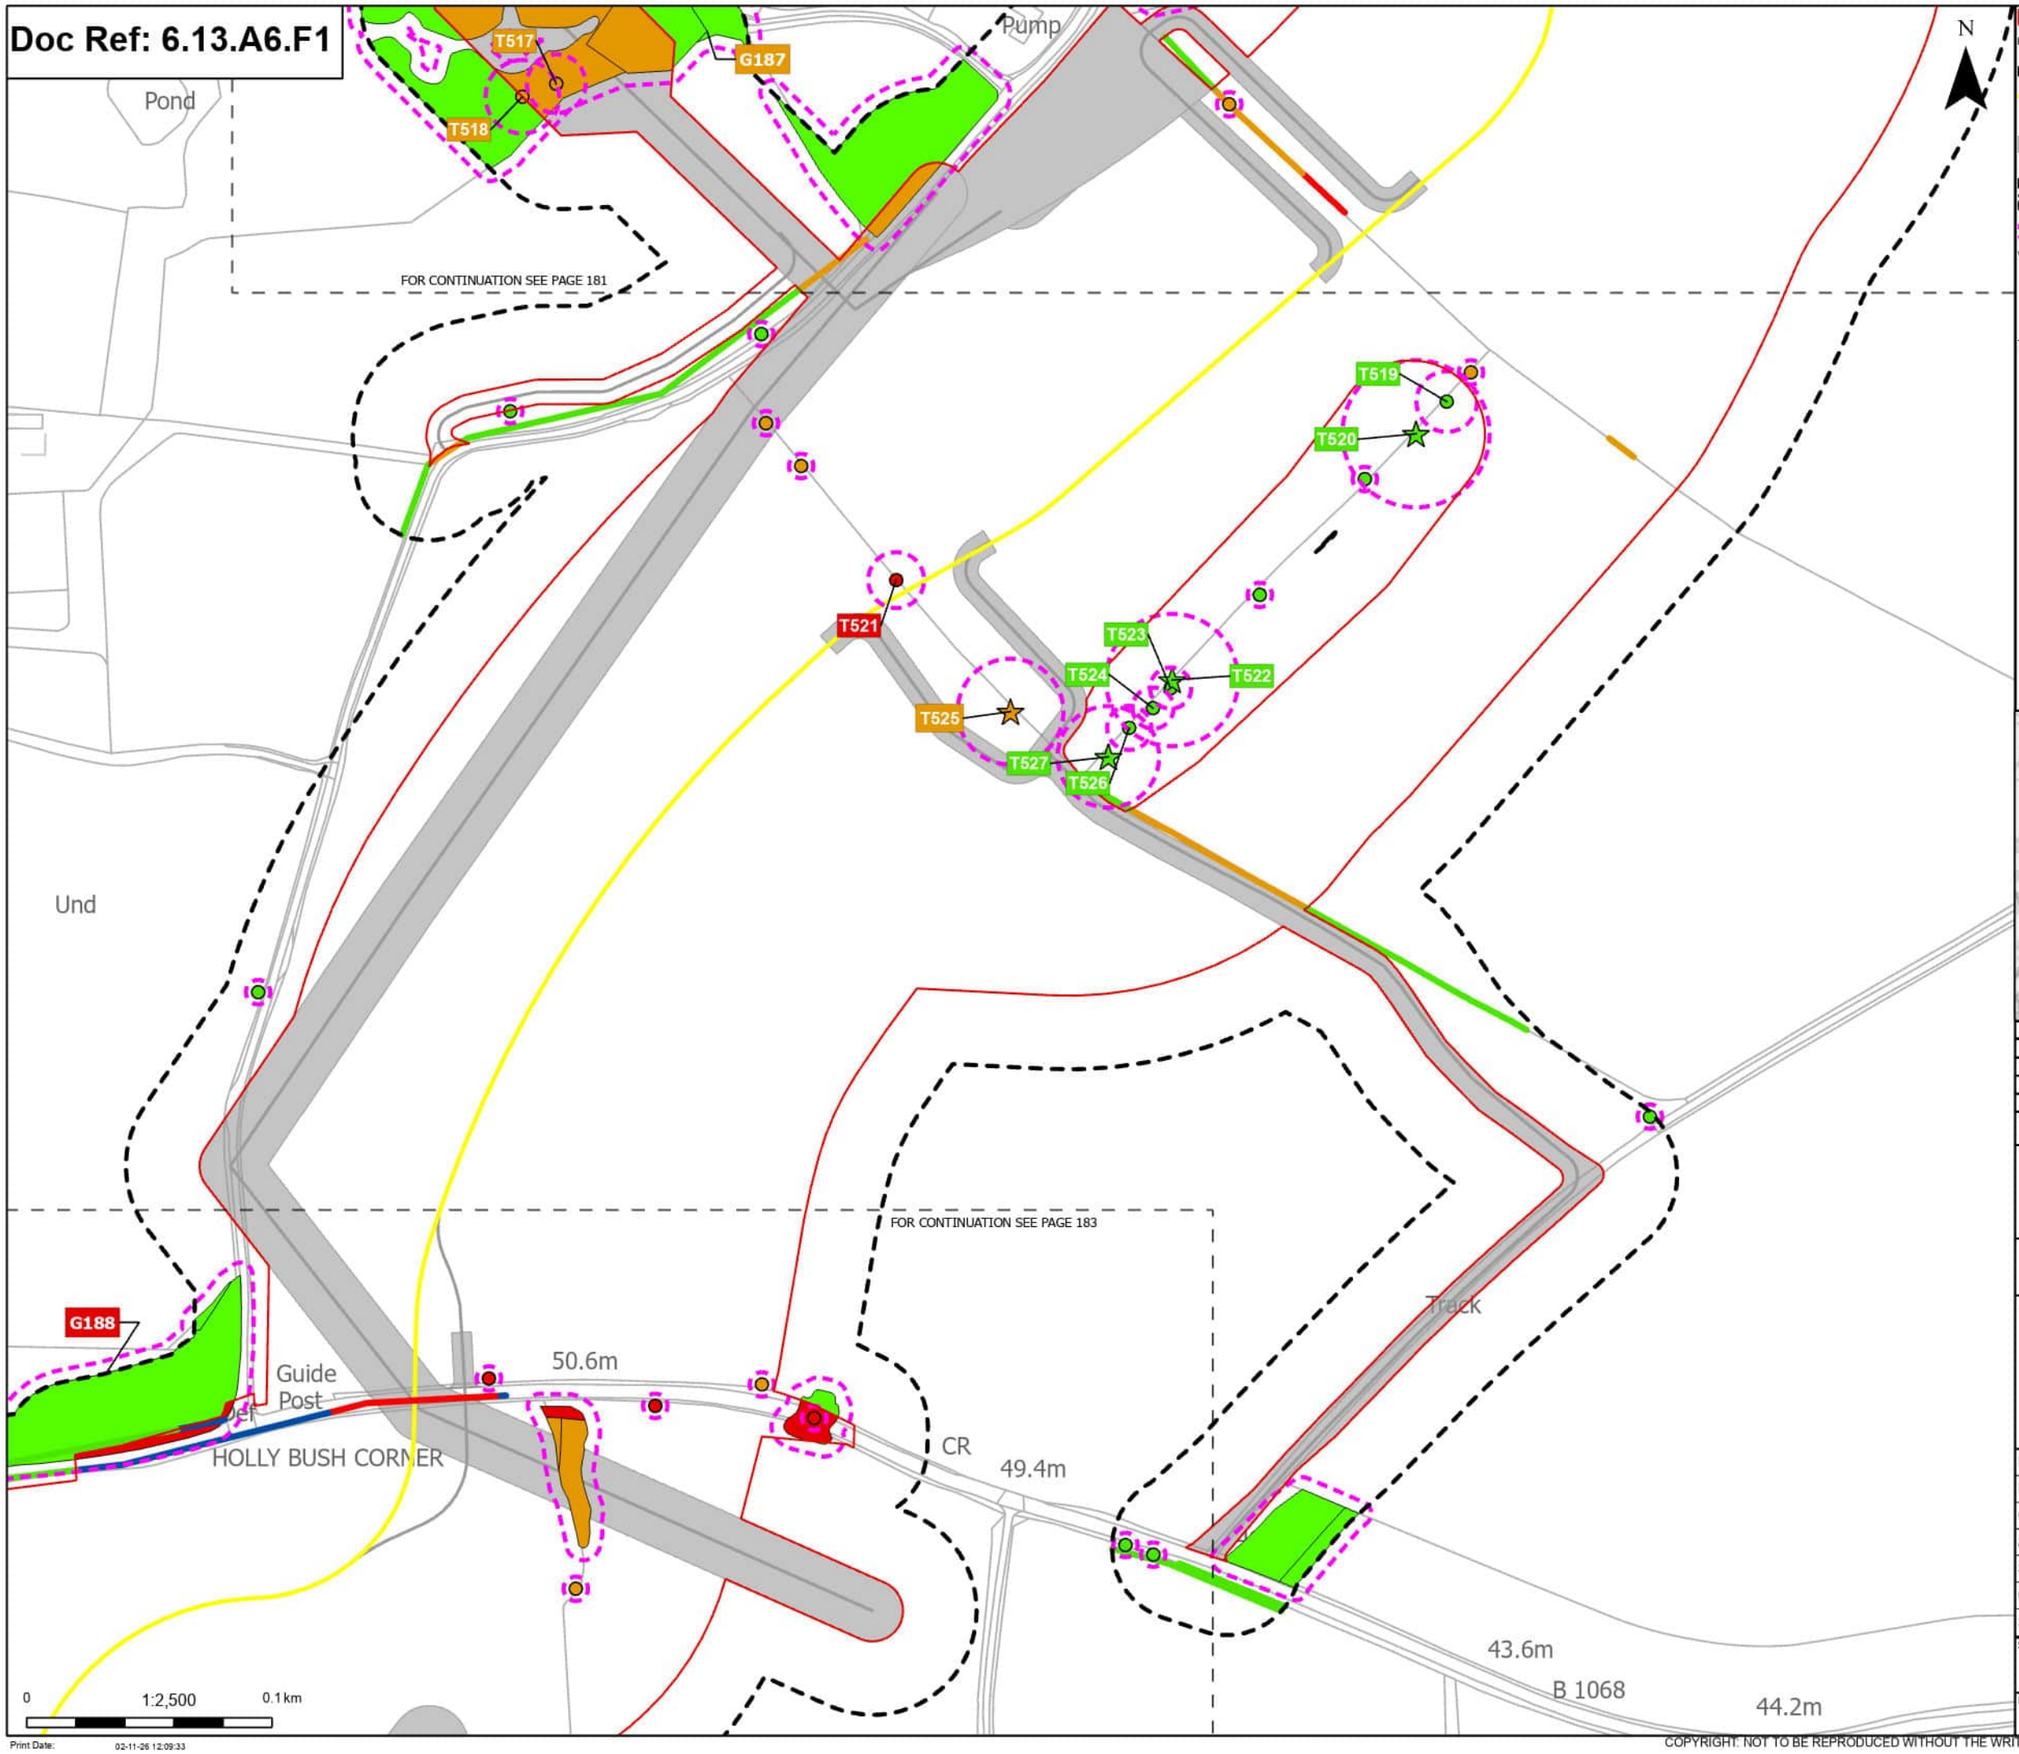

N

Order Limits
Sheet index cutline

Proposed project design details
Proposed underground cable alignment
Other temporary and permanent construction and operational works

Discipline specific constraints
Arboriculture Study Area
Root protection area

Veteran Trees - Impact
Potentially Affected
Unaffected

Trees - Impact
Removed
Potentially Affected
Unaffected

Hedgerow - Impact
Removed
Affected Managed
Potentially Affected
Unaffected

Groups of trees - Impact
Removed
Potentially Affected
Unaffected

Note: The proposed overhead line alignment and proposed underground cable alignment together comprise the alignment. For further details regarding the design, please refer to Figures 4.1 (document reference 6.4.F1) and 4.2 (document reference 6.4.F2).

Notes: Background mapping information has been reproduced from the Ordnance Survey by permission of Ordnance Survey of the Controller of His Majesty's Stationery Office. © Crown copyright and database rights (2025) Licence OS100024241 and ACD000807948; © Crown copyright and database rights 2025 Ordnance Survey ACD000808122, Contains public sector information licensed under the Open Government Licence v3.0, © National Grid UK



Rev	Date	Description	Drawn	Check	Approv
B	Aug 2025	FOR DCO APPLICATION	JAL	AF	KB
A	Aug 2025	FOR DCO APPLICATION	JAL	AF	KB

nationalgrid

PROJECT: Norwich to Tilbury

Planning Inspectorate App Number: EN020027
Regulation 5(2)(a)

Title:

Figure A13.6.1- Landscape and Visual Arboriculture Impacts Plan
Page 182 of 396

Designed	M. Watson	Date	February 26
Drawn	J. Acero Leon	Date	February 26
Checked	A. Fell	Date	February 26
Approved	K. Burrows	Date	February 26
Scale:	1:2,500	Datum:	AOD
Original Size:	A3	Grid:	OS
Suitability Code:	A2	Project Number:	10059280


Suitability Description: Accepted as Concept Stage

Drawing Number: 10059280-ARC-EBD-ZZ-DR-ZZ-00393

Revision: B

COPYRIGHT: NOT TO BE REPRODUCED WITHOUT THE WRITTEN PERMISSION OF NATIONAL GRID ELECTRICITY TRANSMISSION Plc

Doc Ref: 6.13.A6.F1

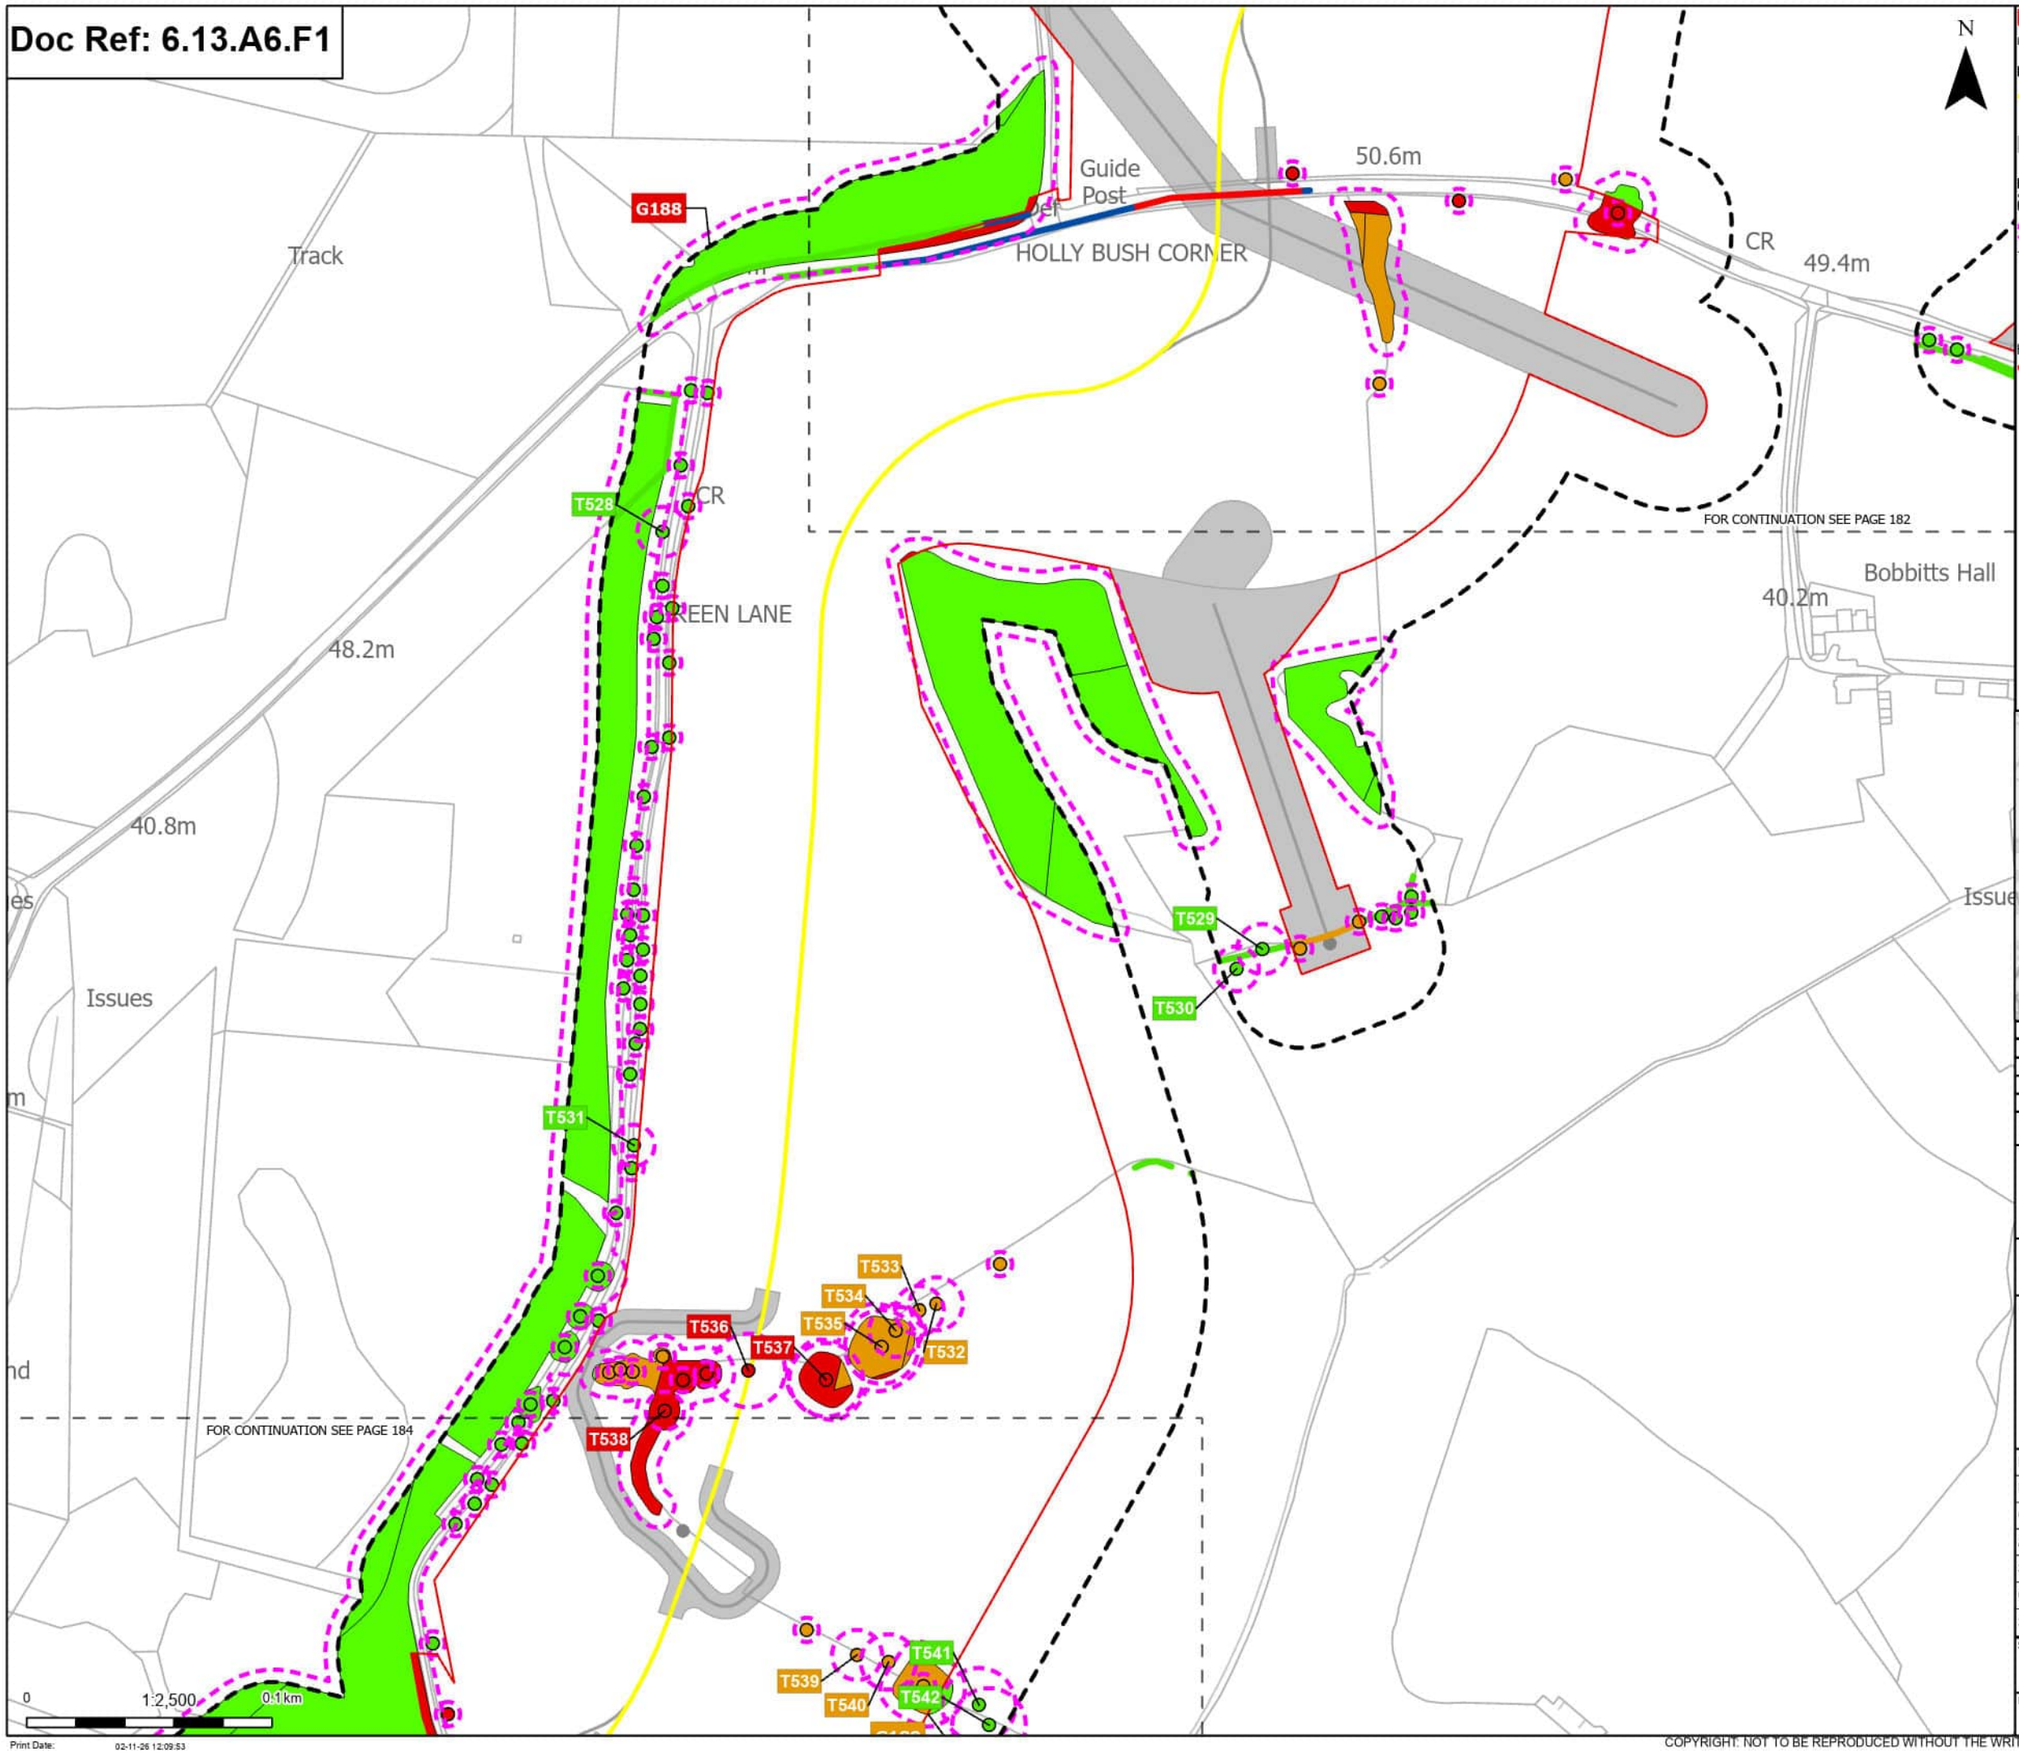

Order Limits
Sheet index cutline

Proposed project design details
Proposed underground cable alignment
Other temporary and permanent construction and operational works

Discipline specific constraints
Arboriculture Study Area
Root protection area

Trees - Impact
Removed
Potentially Affected
Unaffected

Hedgerow - Impact
Removed

Affected Managed
Potentially Affected
Unaffected

Groups of trees - Impact
Removed
Potentially Affected
Unaffected

Note: The proposed overhead line alignment and proposed underground cable alignment together comprise the alignment. For further details regarding the design, please refer to Figures 4.1 (document reference 6.4.F1) and 4.2 (document reference 6.4.F2).

Notes: Background mapping information has been reproduced from the Ordnance Survey by permission of Ordnance Survey of the Controller of His Majesty's Stationery Office. © Crown copyright and database rights (2025) Licence OS100024241 and AC0000807948; © Crown copyright and database rights 2025 Ordnance Survey AC0000808122, Contains public sector information licensed under the Open Government Licence v3.0, © National Grid UK



Rev	Date	Description	Drawn	Check	Approv
B	Aug 2025	FOR DCO APPLICATION	JAL	AF	KB
A	Aug 2025	FOR DCO APPLICATION	JAL	AF	KB

nationalgrid

PROJECT:
Norwich to Tilbury

Planning Inspectorate App Number: EN020027
Regulation 5(2)(a)

Title:

Figure A13.6.1- Landscape and Visual Arboriculture Impacts Plan
Page 183 of 396

Designed	M. Watson	Date	February 26
Drawn	J. Acero Leon	Date	February 26
Checked	A. Fell	Date	February 26
Approved	K. Burrows	Date	February 26
Scale:	1:2,500	Datum:	AOD
Original Size:	A3	Grid:	OS
Suitability Code:	A2	Project Number:	10059280


Suitability Description:
Accepted as Concept Stage

Drawing Number:
10059280-ARC-EBD-ZZ-DR-ZZ-00393

Revision:
B

COPYRIGHT: NOT TO BE REPRODUCED WITHOUT THE WRITTEN PERMISSION OF NATIONAL GRID ELECTRICITY TRANSMISSION Plc

Doc Ref: 6.13.A6.F1

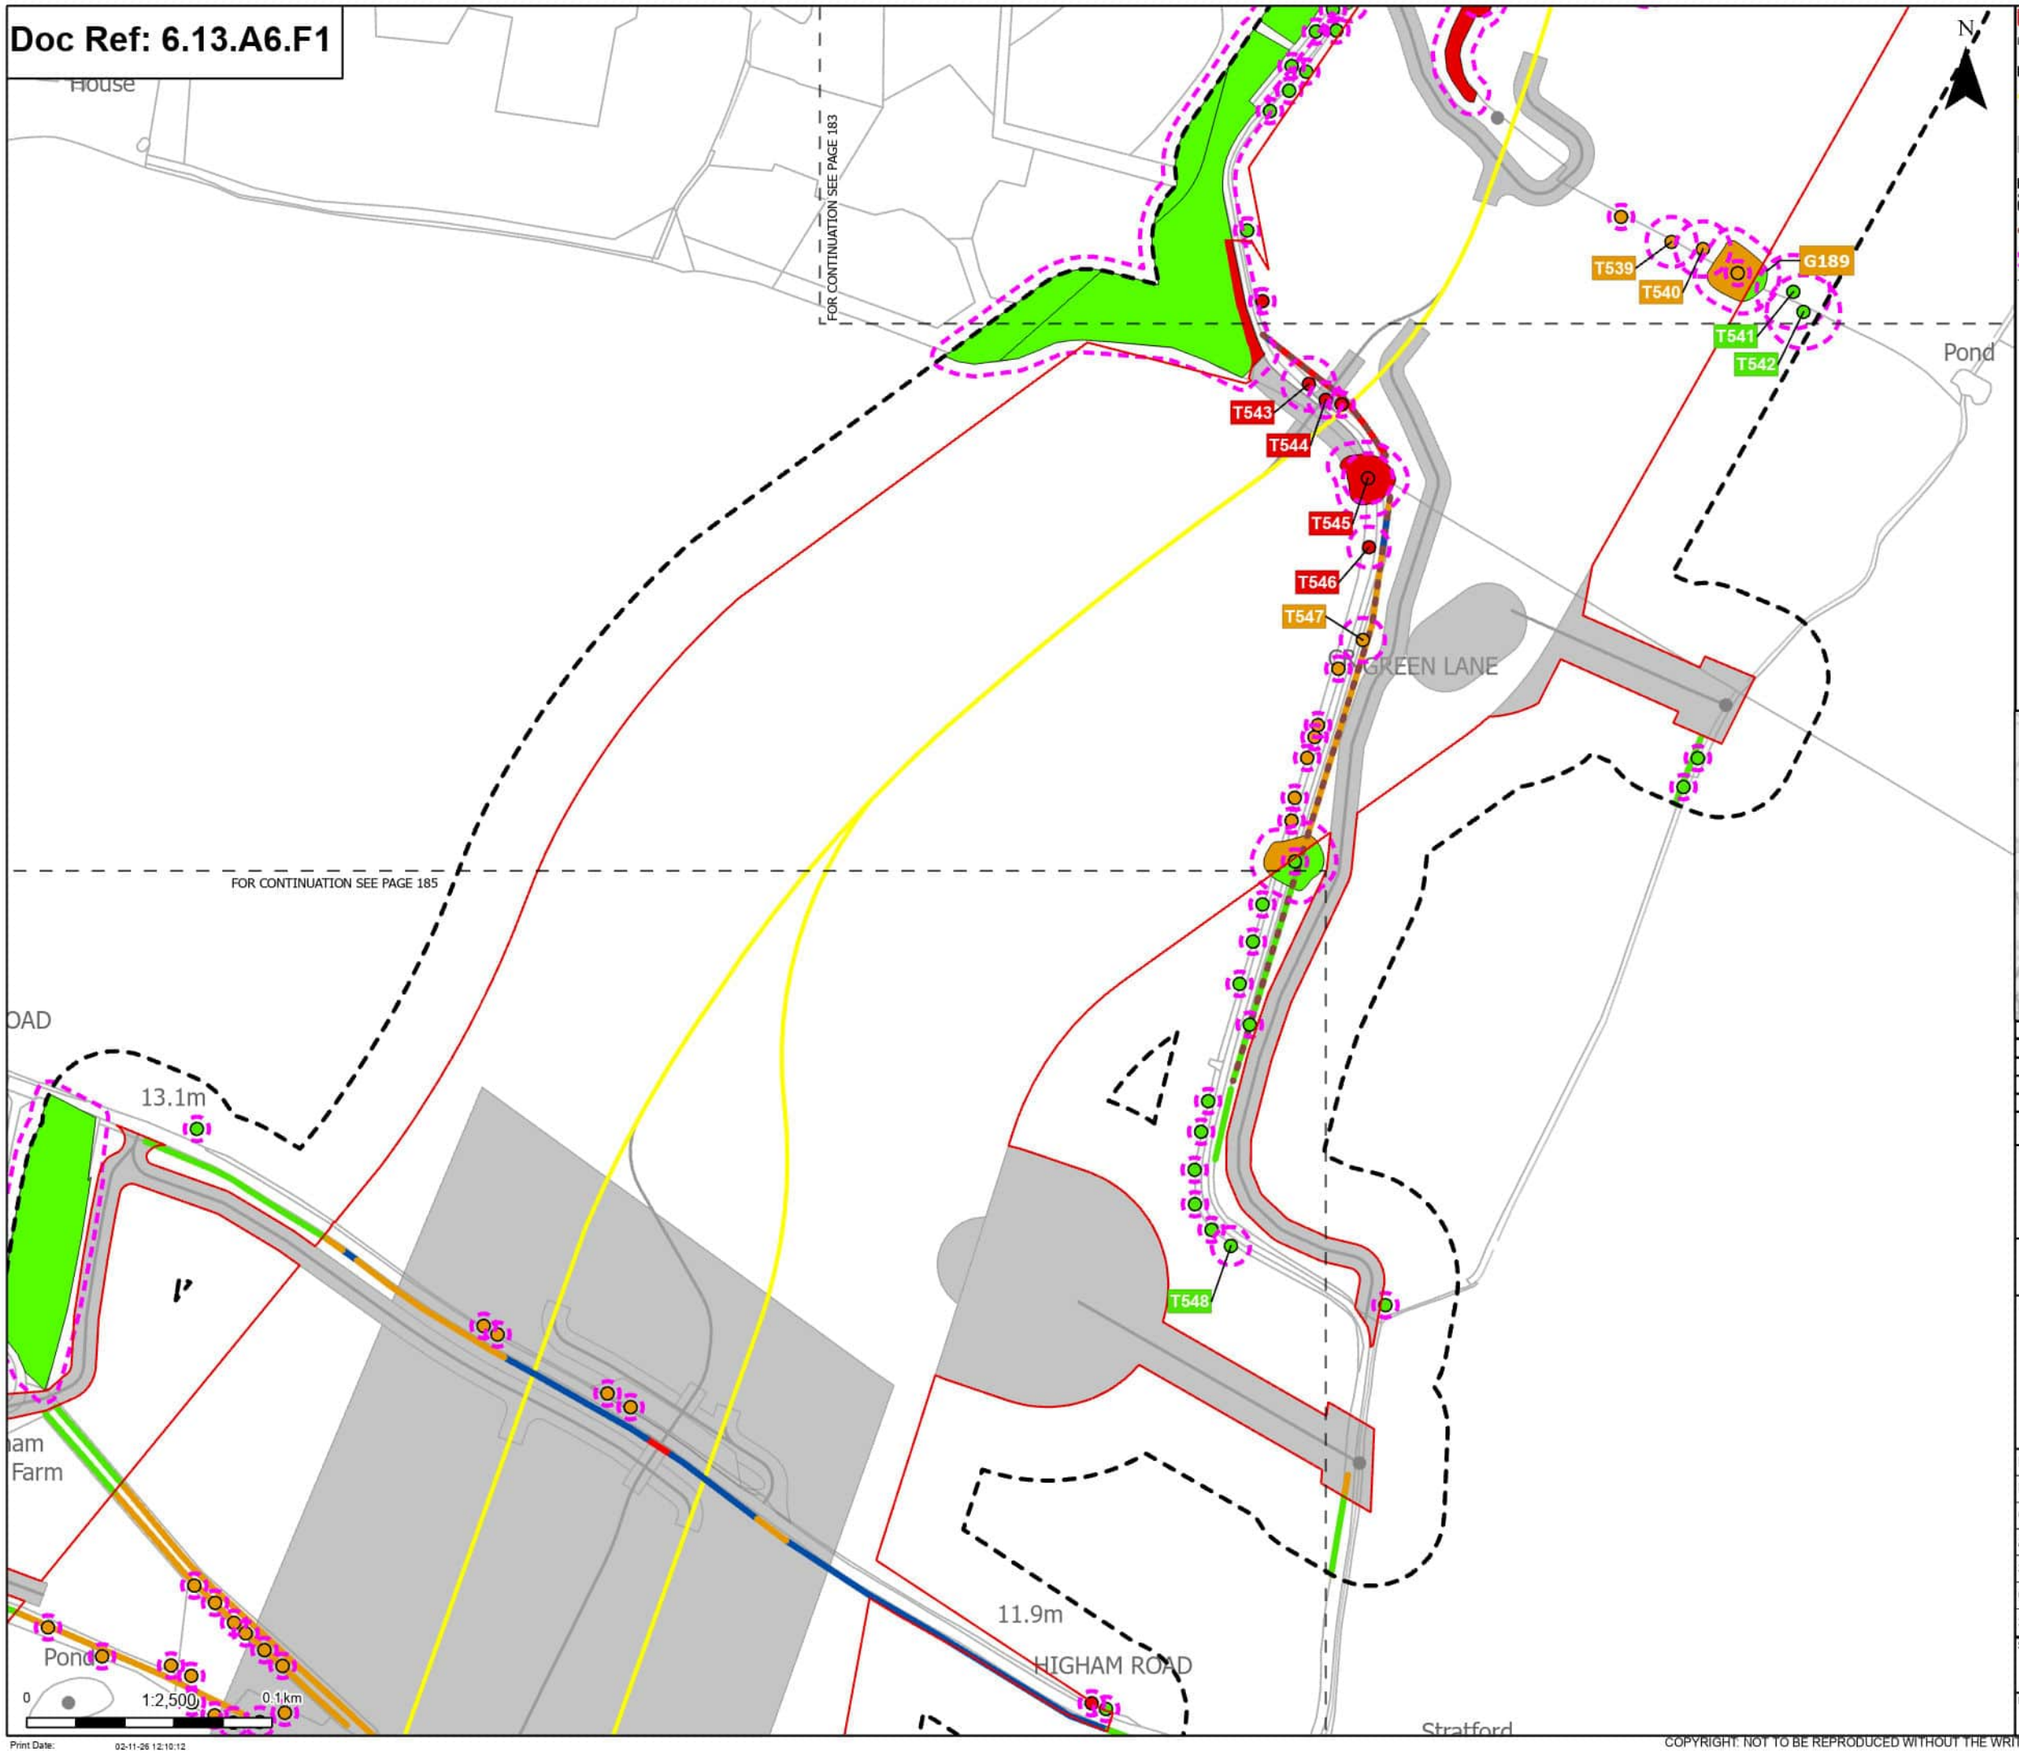

Order Limits
Sheet index cutline

Proposed project design details
Proposed underground cable alignment
Other temporary and permanent construction and operational works

Discipline specific constraints
Arboriculture Study Area
Important Hedgerows
Root protection area

Trees - Impact
Removed
Potentially Affected
Unaffected

Hedgerow - Impact
Removed
Affected Managed
Potentially Affected
Unaffected

Groups of trees - Impact
Removed
Potentially Affected
Unaffected

Note: The proposed overhead line alignment and proposed underground cable alignment together comprise the alignment. For further details regarding the design, please refer to Figures 4.1 (document reference 6.4.F1) and 4.2 (document reference 6.4.F2).

Notes: Background mapping information has been reproduced from the Ordnance Survey by permission of Ordnance Survey of the Controller of His Majesty's Stationery Office. © Crown copyright and database rights (2025) Licence OS100024241 and AC0000807948; © Crown copyright and database rights 2025 Ordnance Survey AC0000808122, Contains public sector information licensed under the Open Government Licence v3.0, © National Grid UK



Rev	Date	Description	Drawn	Check	Approv
B	Aug 2025	FOR DCO APPLICATION	JAL	AF	KB
A	Aug 2025	FOR DCO APPLICATION	JAL	AF	KB

nationalgrid

PROJECT: Norwich to Tilbury

Planning Inspectorate App Number: EN020027
Regulation 5(2)(a)

Title:

Figure A13.6.1- Landscape and Visual Arboriculture Impacts Plan
Page 184 of 396

Designed	M. Watson	Date	February 26
Drawn	J. Acero Leon	Date	February 26
Checked	A. Fell	Date	February 26
Approved	K. Burrows	Date	February 26
Scale:	1:2,500	Datum:	AOD
Original Size:	A3	Grid:	OS
Suitability Code:	A2	Project Number:	10059280


Suitability Description:
Accepted as Concept Stage

Drawing Number: 10059280-ARC-EBD-ZZ-DR-ZZ-00393
Revision: B

Print Date: 02-11-26 12:10:12

COPYRIGHT: NOT TO BE REPRODUCED WITHOUT THE WRITTEN PERMISSION OF NATIONAL GRID ELECTRICITY TRANSMISSION Plc

Doc Ref: 6.13.A6.F1

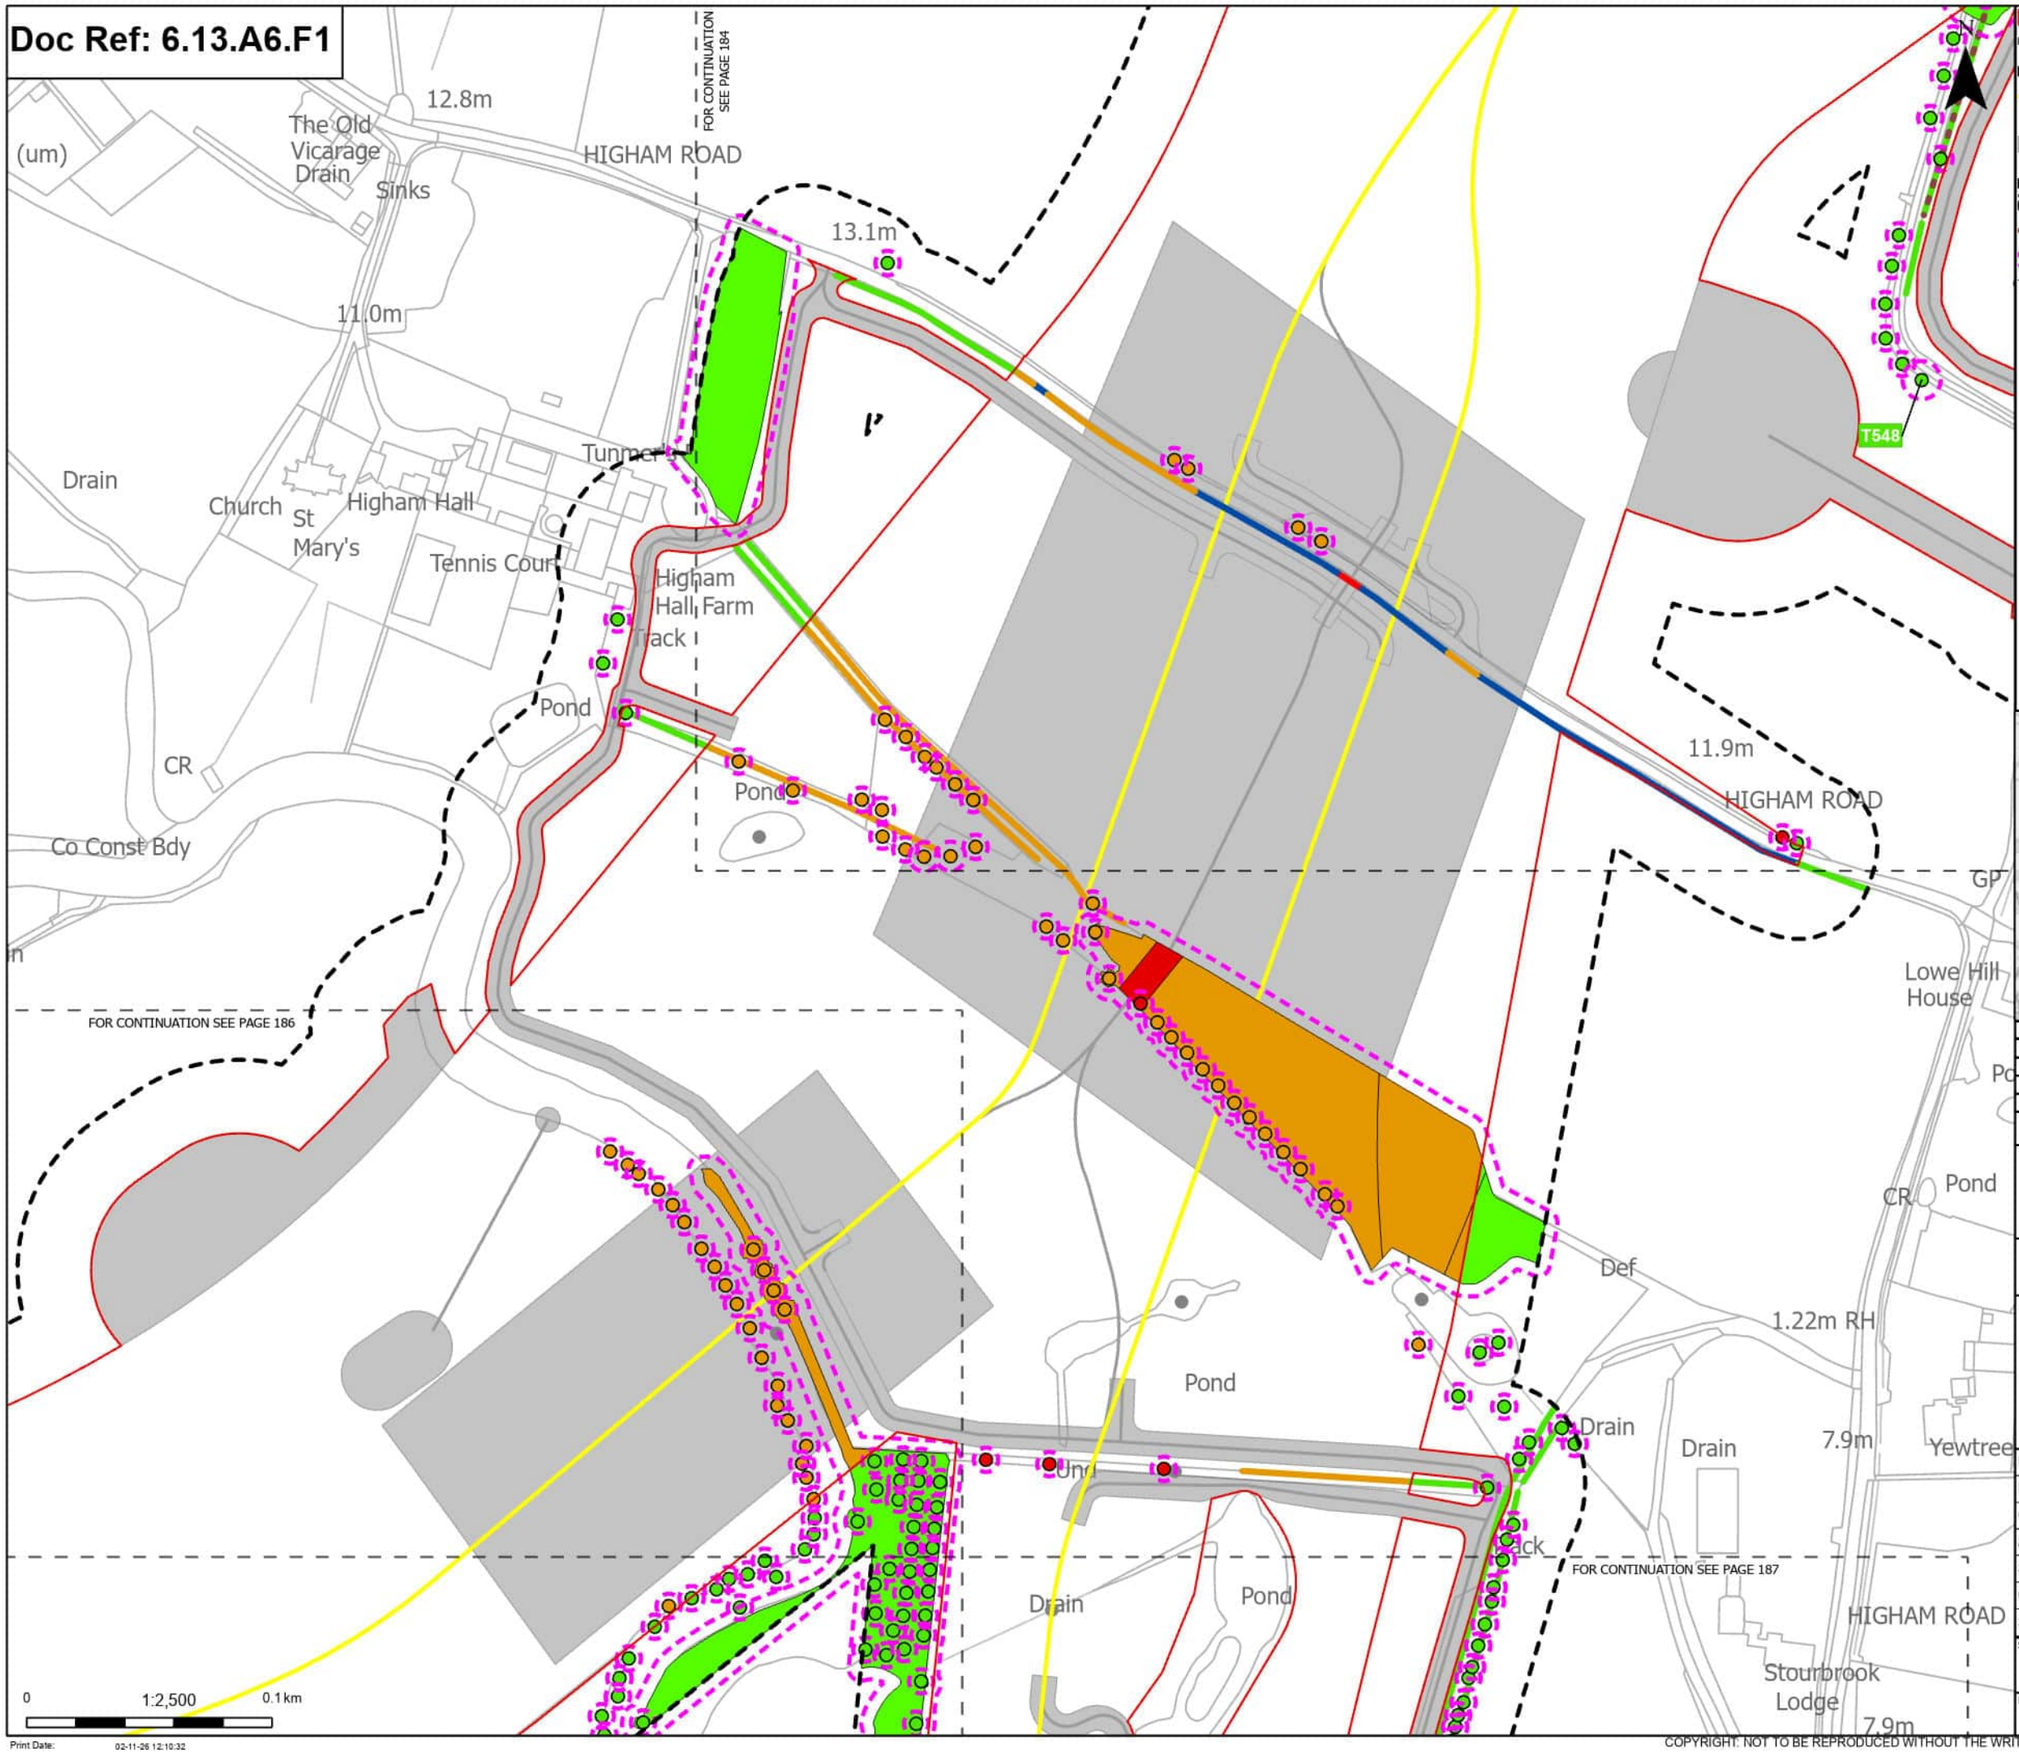

Order Limits
Sheet index cutline

Proposed project design details
Proposed underground cable alignment
Other temporary and permanent construction and operational works

Discipline specific constraints
Arboriculture Study Area
Important Hedgerows
Root protection area

Trees - Impact
Removed
Potentially Affected
Unaffected

Hedgerow - Impact
Removed
Affected Managed
Potentially Affected
Unaffected

Groups of trees - Impact
Removed
Potentially Affected
Unaffected

Note: The proposed overhead line alignment and proposed underground cable alignment together comprise the alignment. For further details regarding the design, please refer to Figures 4.1 (document reference 6.4.F1) and 4.2 (document reference 6.4.F2).

Notes: Background mapping information has been reproduced from the Ordnance Survey by permission of Ordnance Survey of the Controller of His Majesty's Stationery Office. © Crown copyright and database rights (2025) Licence OS100024241 and AC0000807948; © Crown copyright and database rights 2025 Ordnance Survey AC0000808122, Contains public sector information licensed under the Open Government Licence v3.0, © National Grid UK



Rev	Date	Description	Drawn	Check	Approv
B	Aug 2025	FOR DCO APPLICATION	JAL	AF	KB
A	Aug 2025	FOR DCO APPLICATION	JAL	AF	KB

nationalgrid

PROJECT: Norwich to Tilbury

Planning Inspectorate App Number: EN020027
Regulation 5(2)(a)

Title:

Figure A13.6.1- Landscape and Visual Arboriculture Impacts Plan
Page 185 of 396

Designed	M. Watson	Date	February 26
Drawn	J. Acero Leon	Date	February 26
Checked	A. Fell	Date	February 26
Approved	K. Burrows	Date	February 26
Scale:	1:2,500	Datum:	AOD
Original Size:	A3	Grid:	OS
Suitability Code:	A2	Project Number:	10059280


Suitability Description:
Accepted as Concept Stage

Drawing Number: 10059280-ARC-EBD-ZZ-DR-ZZ-00393
Revision: B

Print Date: 02-11-26 12:10:32

COPYRIGHT: NOT TO BE REPRODUCED WITHOUT THE WRITTEN PERMISSION OF NATIONAL GRID ELECTRICITY TRANSMISSION Plc

Doc Ref: 6.13.A6.F1

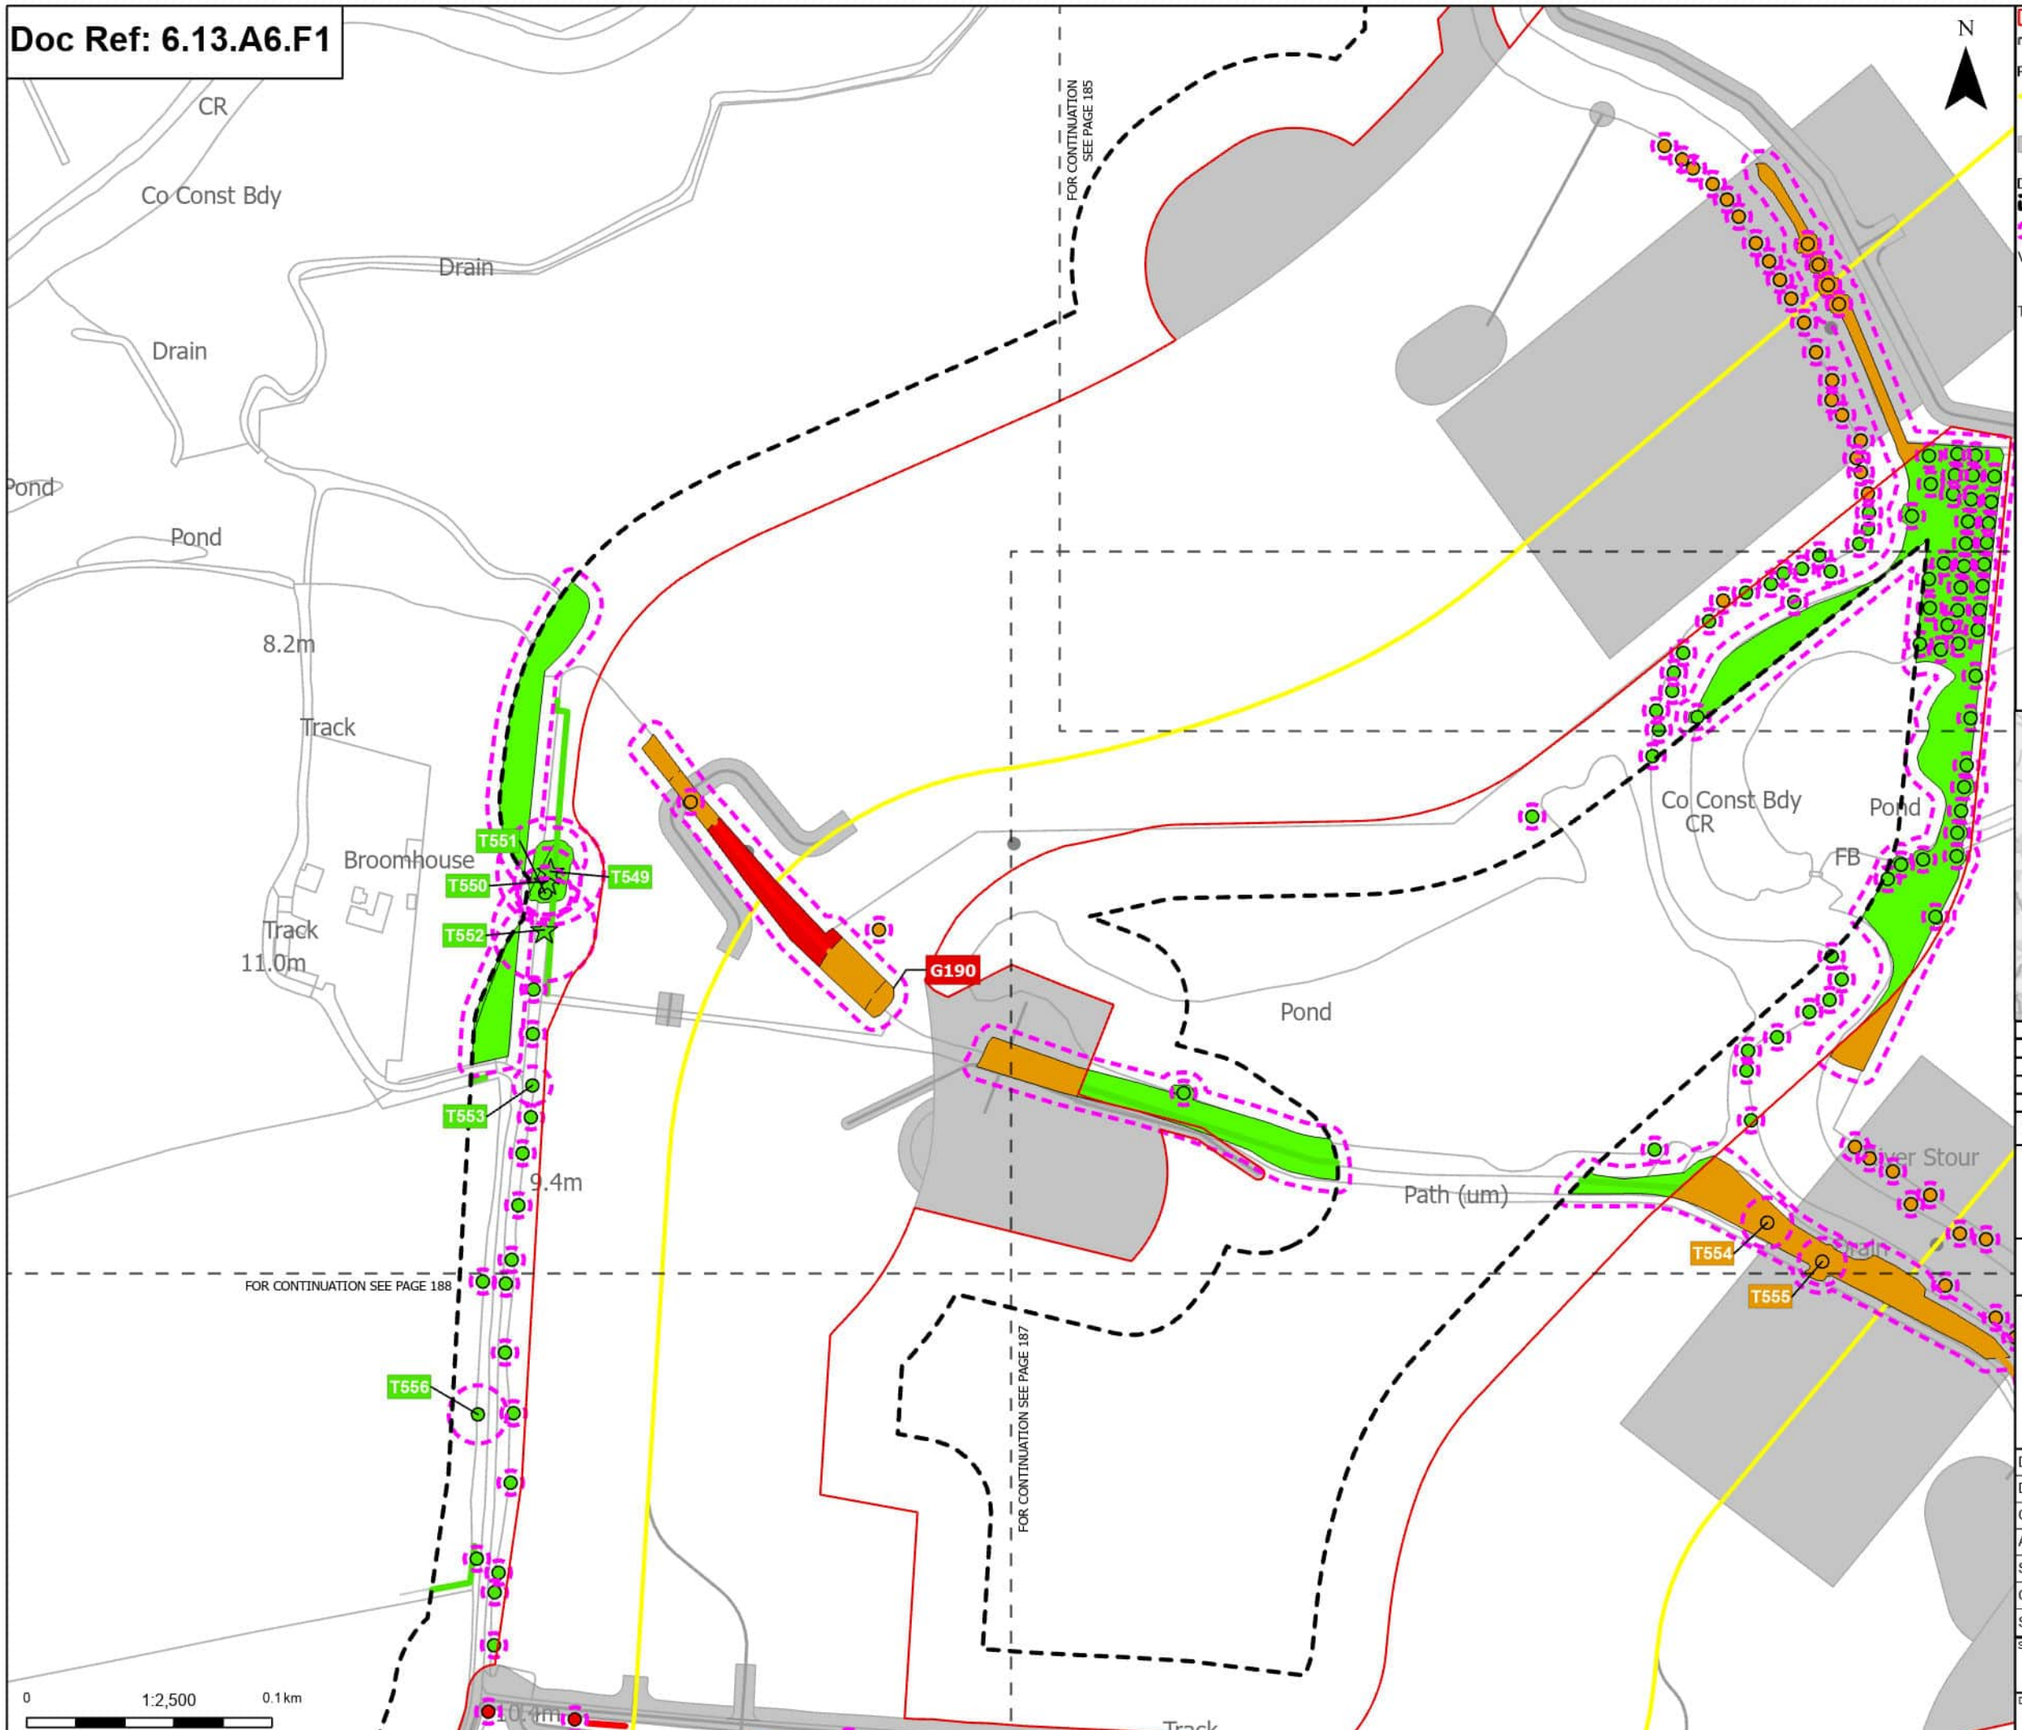

Print Date: 02-11-26 12:10:52

Order Limits
Sheet index cutline

Proposed project design details
Proposed underground cable alignment
Other temporary and permanent construction and operational works

Discipline specific constraints
Arboriculture Study Area
Root protection area

Veteran Trees - Impact
Unaffected

Trees - Impact
Removed
Potentially Affected
Unaffected

Hedgerow - Impact
Removed
Potentially Affected
Unaffected

Groups of trees - Impact
Removed
Potentially Affected
Unaffected

Note: The proposed overhead line alignment and proposed underground cable alignment together comprise the alignment. For further details regarding the design, please refer to Figures 4.1 (document reference 6.4.F1) and 4.2 (document reference 6.4.F2).

Notes: Background mapping information has been reproduced from the Ordnance Survey by permission of Ordnance Survey of the Controller of His Majesty's Stationery Office. © Crown copyright and database rights (2025) Licence OS100024241 and AC0000807948; © Crown copyright and database rights 2025 Ordnance Survey AC0000808122, Contains public sector information licensed under the Open Government Licence v3.0, © National Grid UK



Rev	Date	Description	Drawn	Check	Approv
B	Aug 2025	FOR DCO APPLICATION	JAL	AF	KB
A	Aug 2025	FOR DCO APPLICATION	JAL	AF	KB

nationalgrid

PROJECT: Norwich to Tilbury

Planning Inspectorate App Number: EN020027
Regulation 5(2)(a)

Title:

Figure A13.6.1- Landscape and Visual Arboriculture Impacts Plan
Page 186 of 396


Designed	M. Watson	Date	February 26
Drawn	J. Acero Leon	Date	February 26
Checked	A. Fell	Date	February 26
Approved	K. Burrows	Date	February 26
Scale:	1:2,500	Datum:	AOD
Original Size:	A3	Grid:	OS
Suitability Code:	A2	Project Number:	10059280

Suitability Description:
Accepted as Concept Stage

Drawing Number: 10059280-ARC-EBD-ZZ-DR-ZZ-00393
Revision: B

COPYRIGHT: NOT TO BE REPRODUCED WITHOUT THE WRITTEN PERMISSION OF NATIONAL GRID ELECTRICITY TRANSMISSION Plc

Doc Ref: 6.13.A6.F1

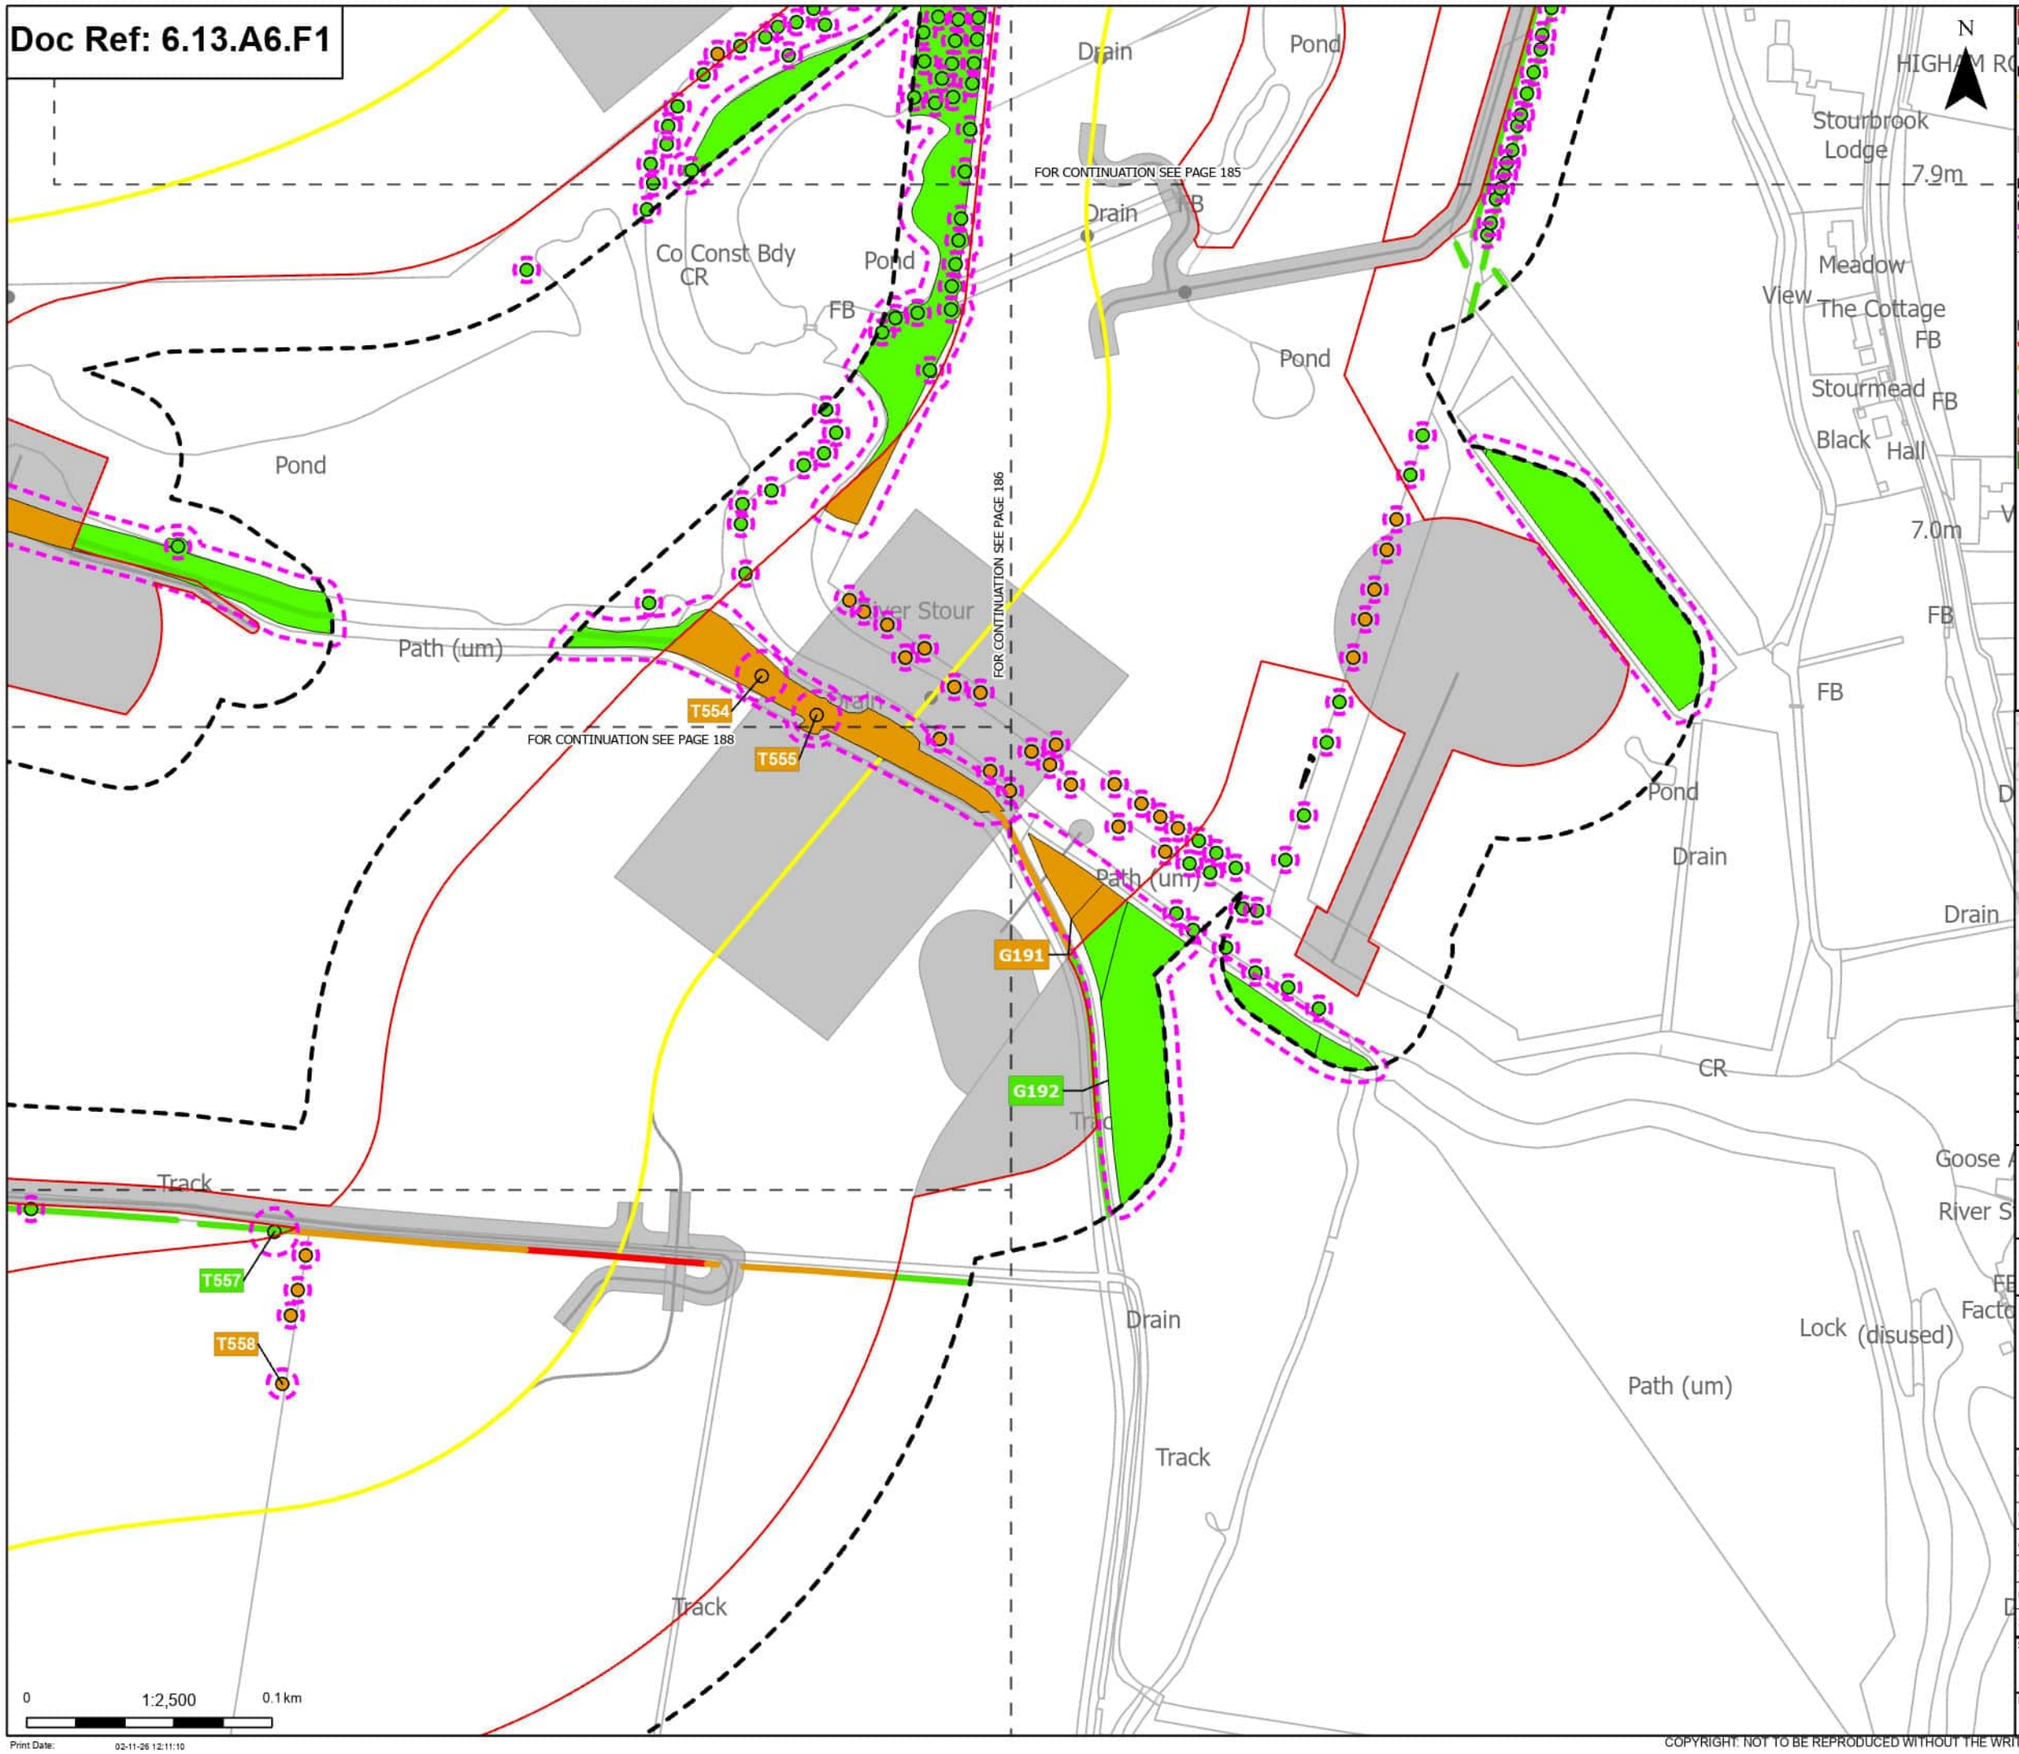

Print Date: 02-11-26 12:11:10

Order Limits
Sheet index cutline

Proposed project design details
Proposed underground cable alignment
Other temporary and permanent construction and operational works

Discipline specific constraints
Arboriculture Study Area
Root protection area

Trees - Impact
Potentially Affected
Unaffected

Hedgerow - Impact
Removed
Potentially Affected
Unaffected

Groups of trees - Impact
Potentially Affected
Unaffected

Note: The proposed overhead line alignment and proposed underground cable alignment together comprise the alignment. For further details regarding the design, please refer to Figures 4.1 (document reference 6.4.F1) and 4.2 (document reference 6.4.F2)

Notes: Background mapping information has been reproduced from the Ordnance Survey by permission of Ordnance Survey of the Controller of His Majesty's Stationery Office. © Crown copyright and database rights (2025) Licence OS100024241 and AC0000807948; © Crown copyright and database rights 2025 Ordnance Survey AC0000808122, Contains public sector information licensed under the Open Government Licence v3.0, © National Grid UK



Rev	Date	Description	Drawn	Check	Approv
B	Aug 2025	FOR DCO APPLICATION	JAL	AF	KB
A	Aug 2025	FOR DCO APPLICATION	JAL	AF	KB

nationalgrid

PROJECT: Norwich to Tilbury

Planning Inspectorate App Number: EN020027
Regulation 5(2)(a)

Title:

Figure A13.6.1- Landscape and Visual Arboriculture Impacts Plan
Page 187 of 396


Designed	M. Watson	Date	February 26
Drawn	J. Acero Leon	Date	February 26
Checked	A. Fell	Date	February 26
Approved	K. Burrows	Date	February 26
Scale:	1:2,500	Datum:	AOD
Original Size:	A3	Grid:	OS
Suitability Code:	A2	Project Number:	10059280

Suitability Description:
Accepted as Concept Stage

Drawing Number: 10059280-ARC-EBD-ZZ-DR-ZZ-00393
Revision: B

COPYRIGHT: NOT TO BE REPRODUCED WITHOUT THE WRITTEN PERMISSION OF NATIONAL GRID ELECTRICITY TRANSMISSION Plc

Doc Ref: 6.13.A6.F1

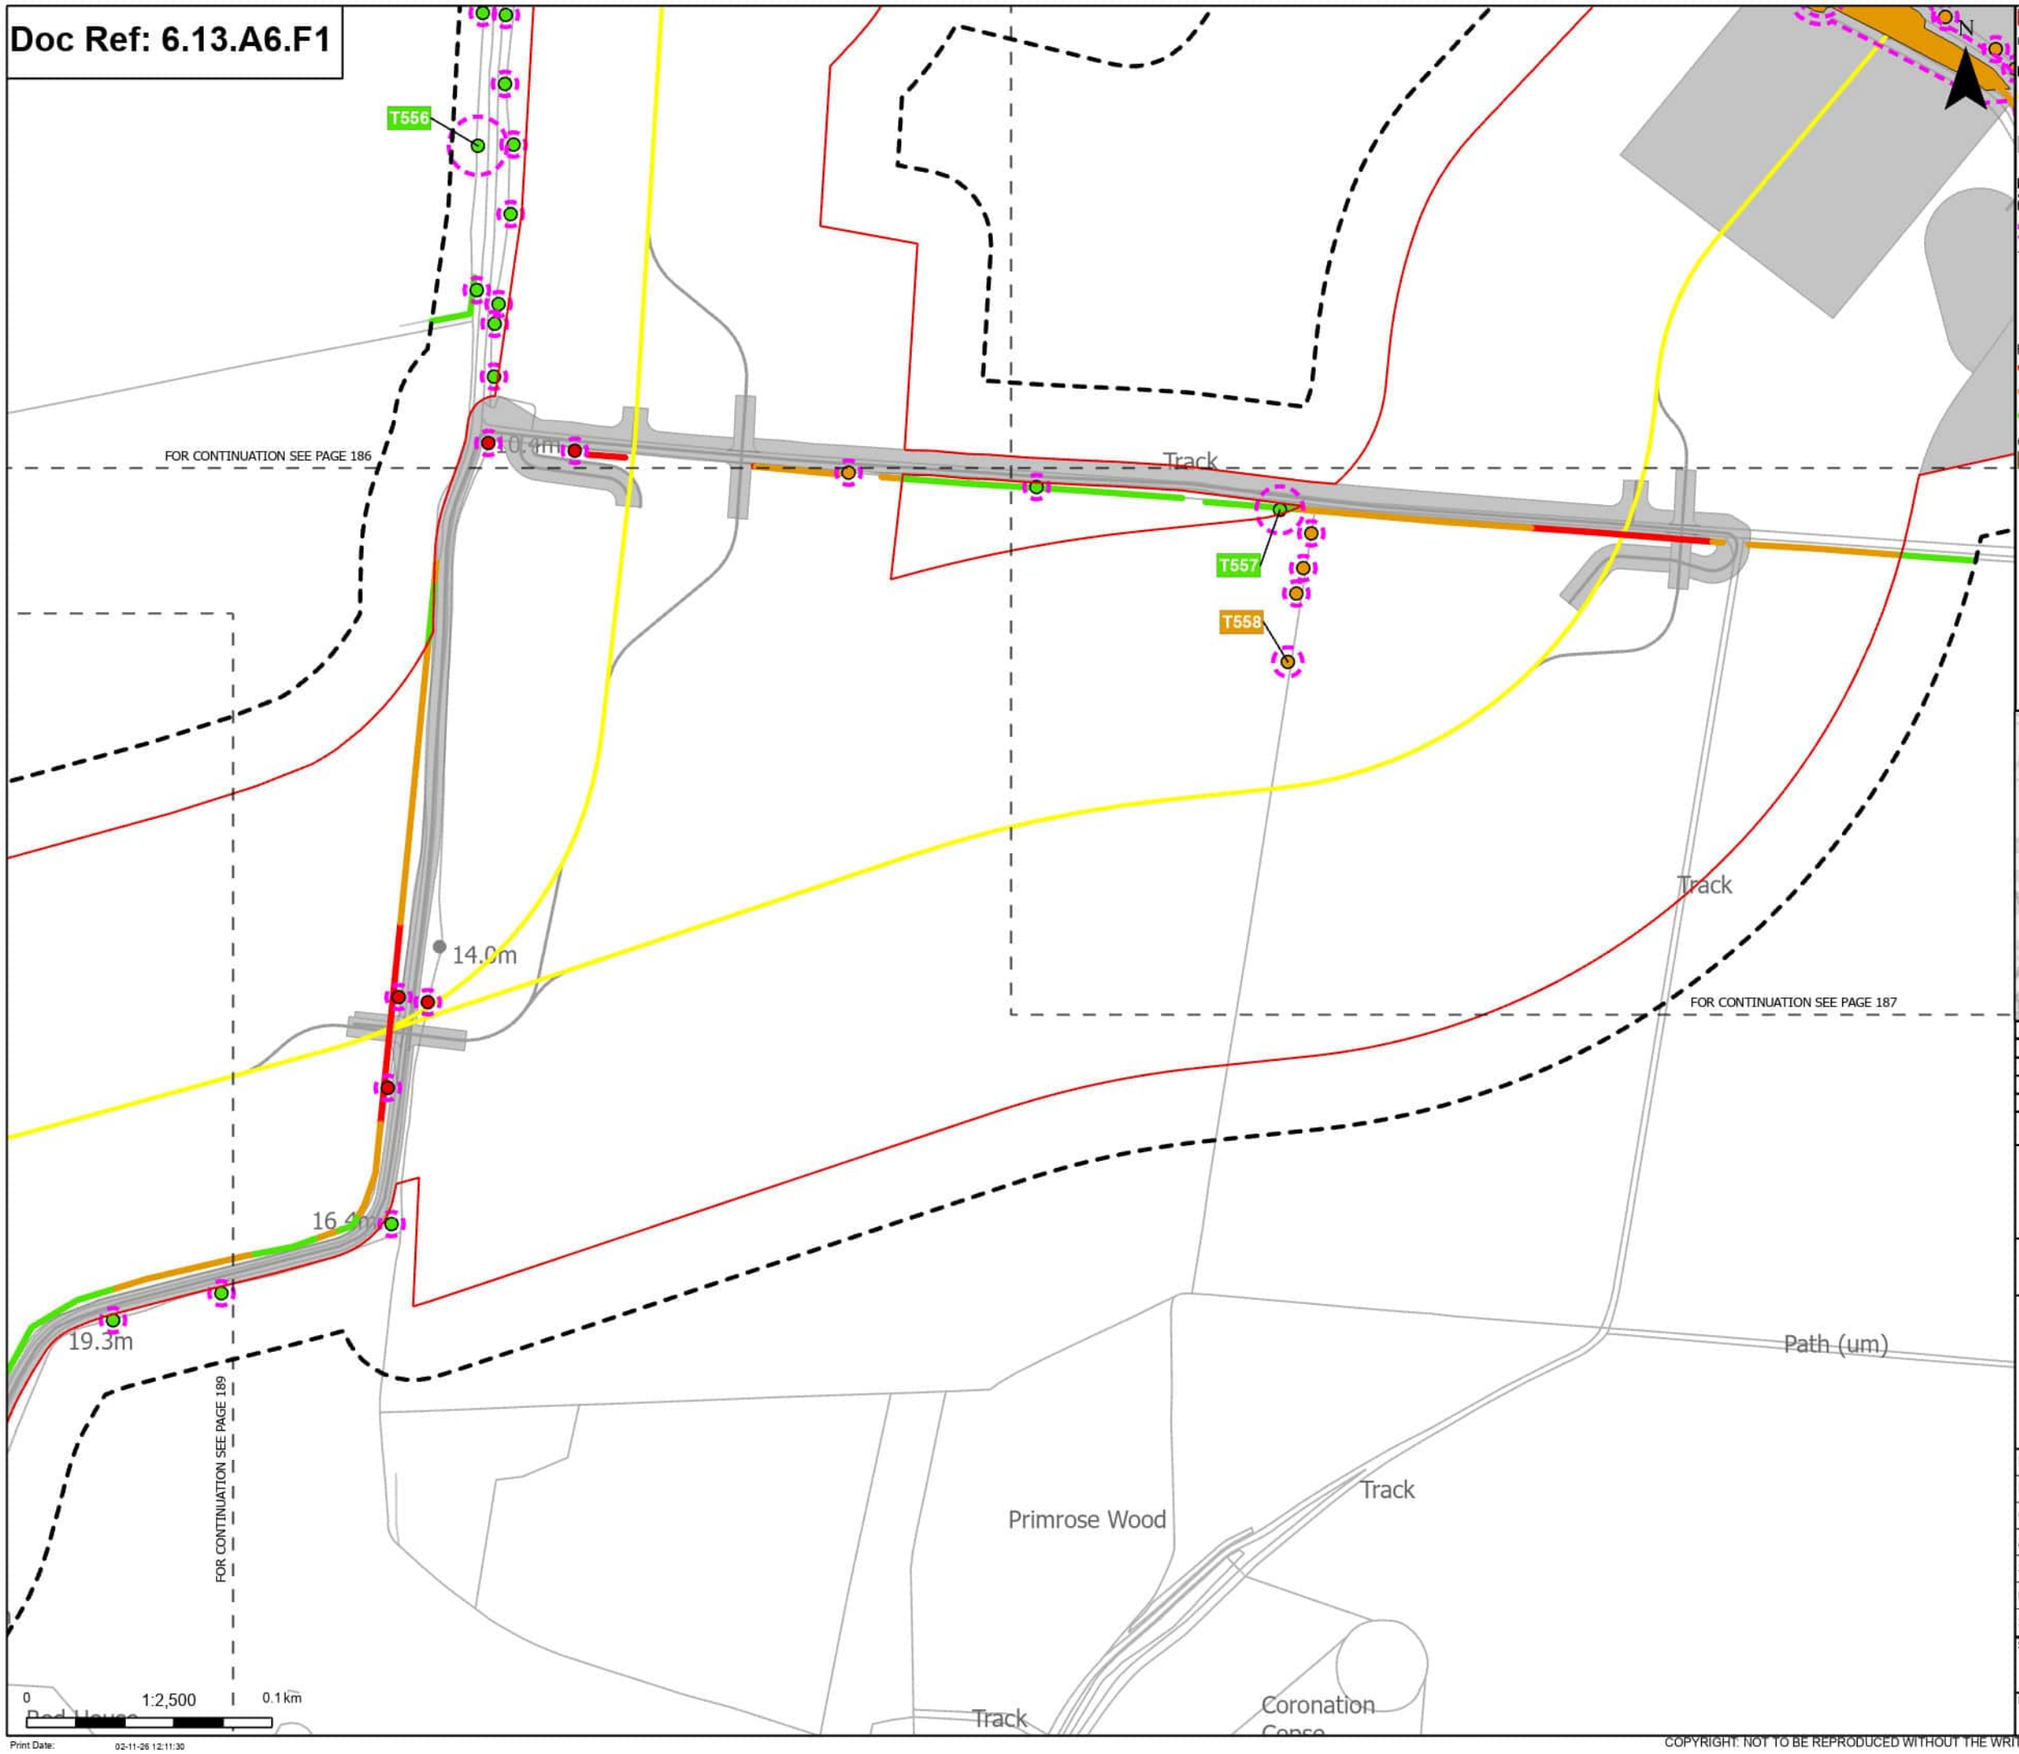

Order Limits

Sheet index cutline

Proposed project design details

Proposed underground cable alignment

Other temporary and permanent construction and operational works

Discipline specific constraints

Arboriculture Study Area

Root protection area

Trees - Impact

Removed

Potentially Affected

Unaffected

Hedgerow - Impact

Removed

Potentially Affected

Unaffected

Groups of trees - Impact

Potentially Affected

Note: The proposed overhead line alignment and proposed underground cable alignment together comprise the alignment. For further details regarding the design, please refer to Figures 4.1 (document reference 6.4.F1) and 4.2 (document reference 6.4.F2).

Notes: Background mapping information has been reproduced from the Ordnance Survey by permission of Ordnance Survey of the Controller of His Majesty's Stationery Office. © Crown copyright and database rights (2025) Licence OS100024241 and AC0000807948; © Crown copyright and database rights 2025 Ordnance Survey AC0000808122, Contains public sector information licensed under the Open Government Licence v3.0, © National Grid UK



Rev	Date	Description	Drawn	Check	Approv
B	Aug 2025	FOR DCO APPLICATION	JAL	AF	KB
A	Aug 2025	FOR DCO APPLICATION	JAL	AF	KB

nationalgrid

PROJECT: Norwich to Tilbury

Planning Inspectorate App Number: EN020027
Regulation 5(2)(a)

Title:

Figure A13.6.1- Landscape and Visual Arboriculture Impacts Plan
Page 188 of 396

Designed	M. Watson	Date	February 26
Drawn	J. Acero Leon	Date	February 26
Checked	A. Fell	Date	February 26
Approved	K. Burrows	Date	February 26
Scale:	1:2,500	Datum:	AOD
Original Size:	A3	Grid:	OS
Suitability Code:	A2	Project Number:	10059280

Suitability Description: Accepted as Concept Stage


Drawing Number: 10059280-ARC-EBD-ZZ-DR-ZZ-00393

Revision: B

Print Date: 02-11-26 12:11:30

COPYRIGHT: NOT TO BE REPRODUCED WITHOUT THE WRITTEN PERMISSION OF NATIONAL GRID ELECTRICITY TRANSMISSION Plc

Doc Ref: 6.13.A6.F1

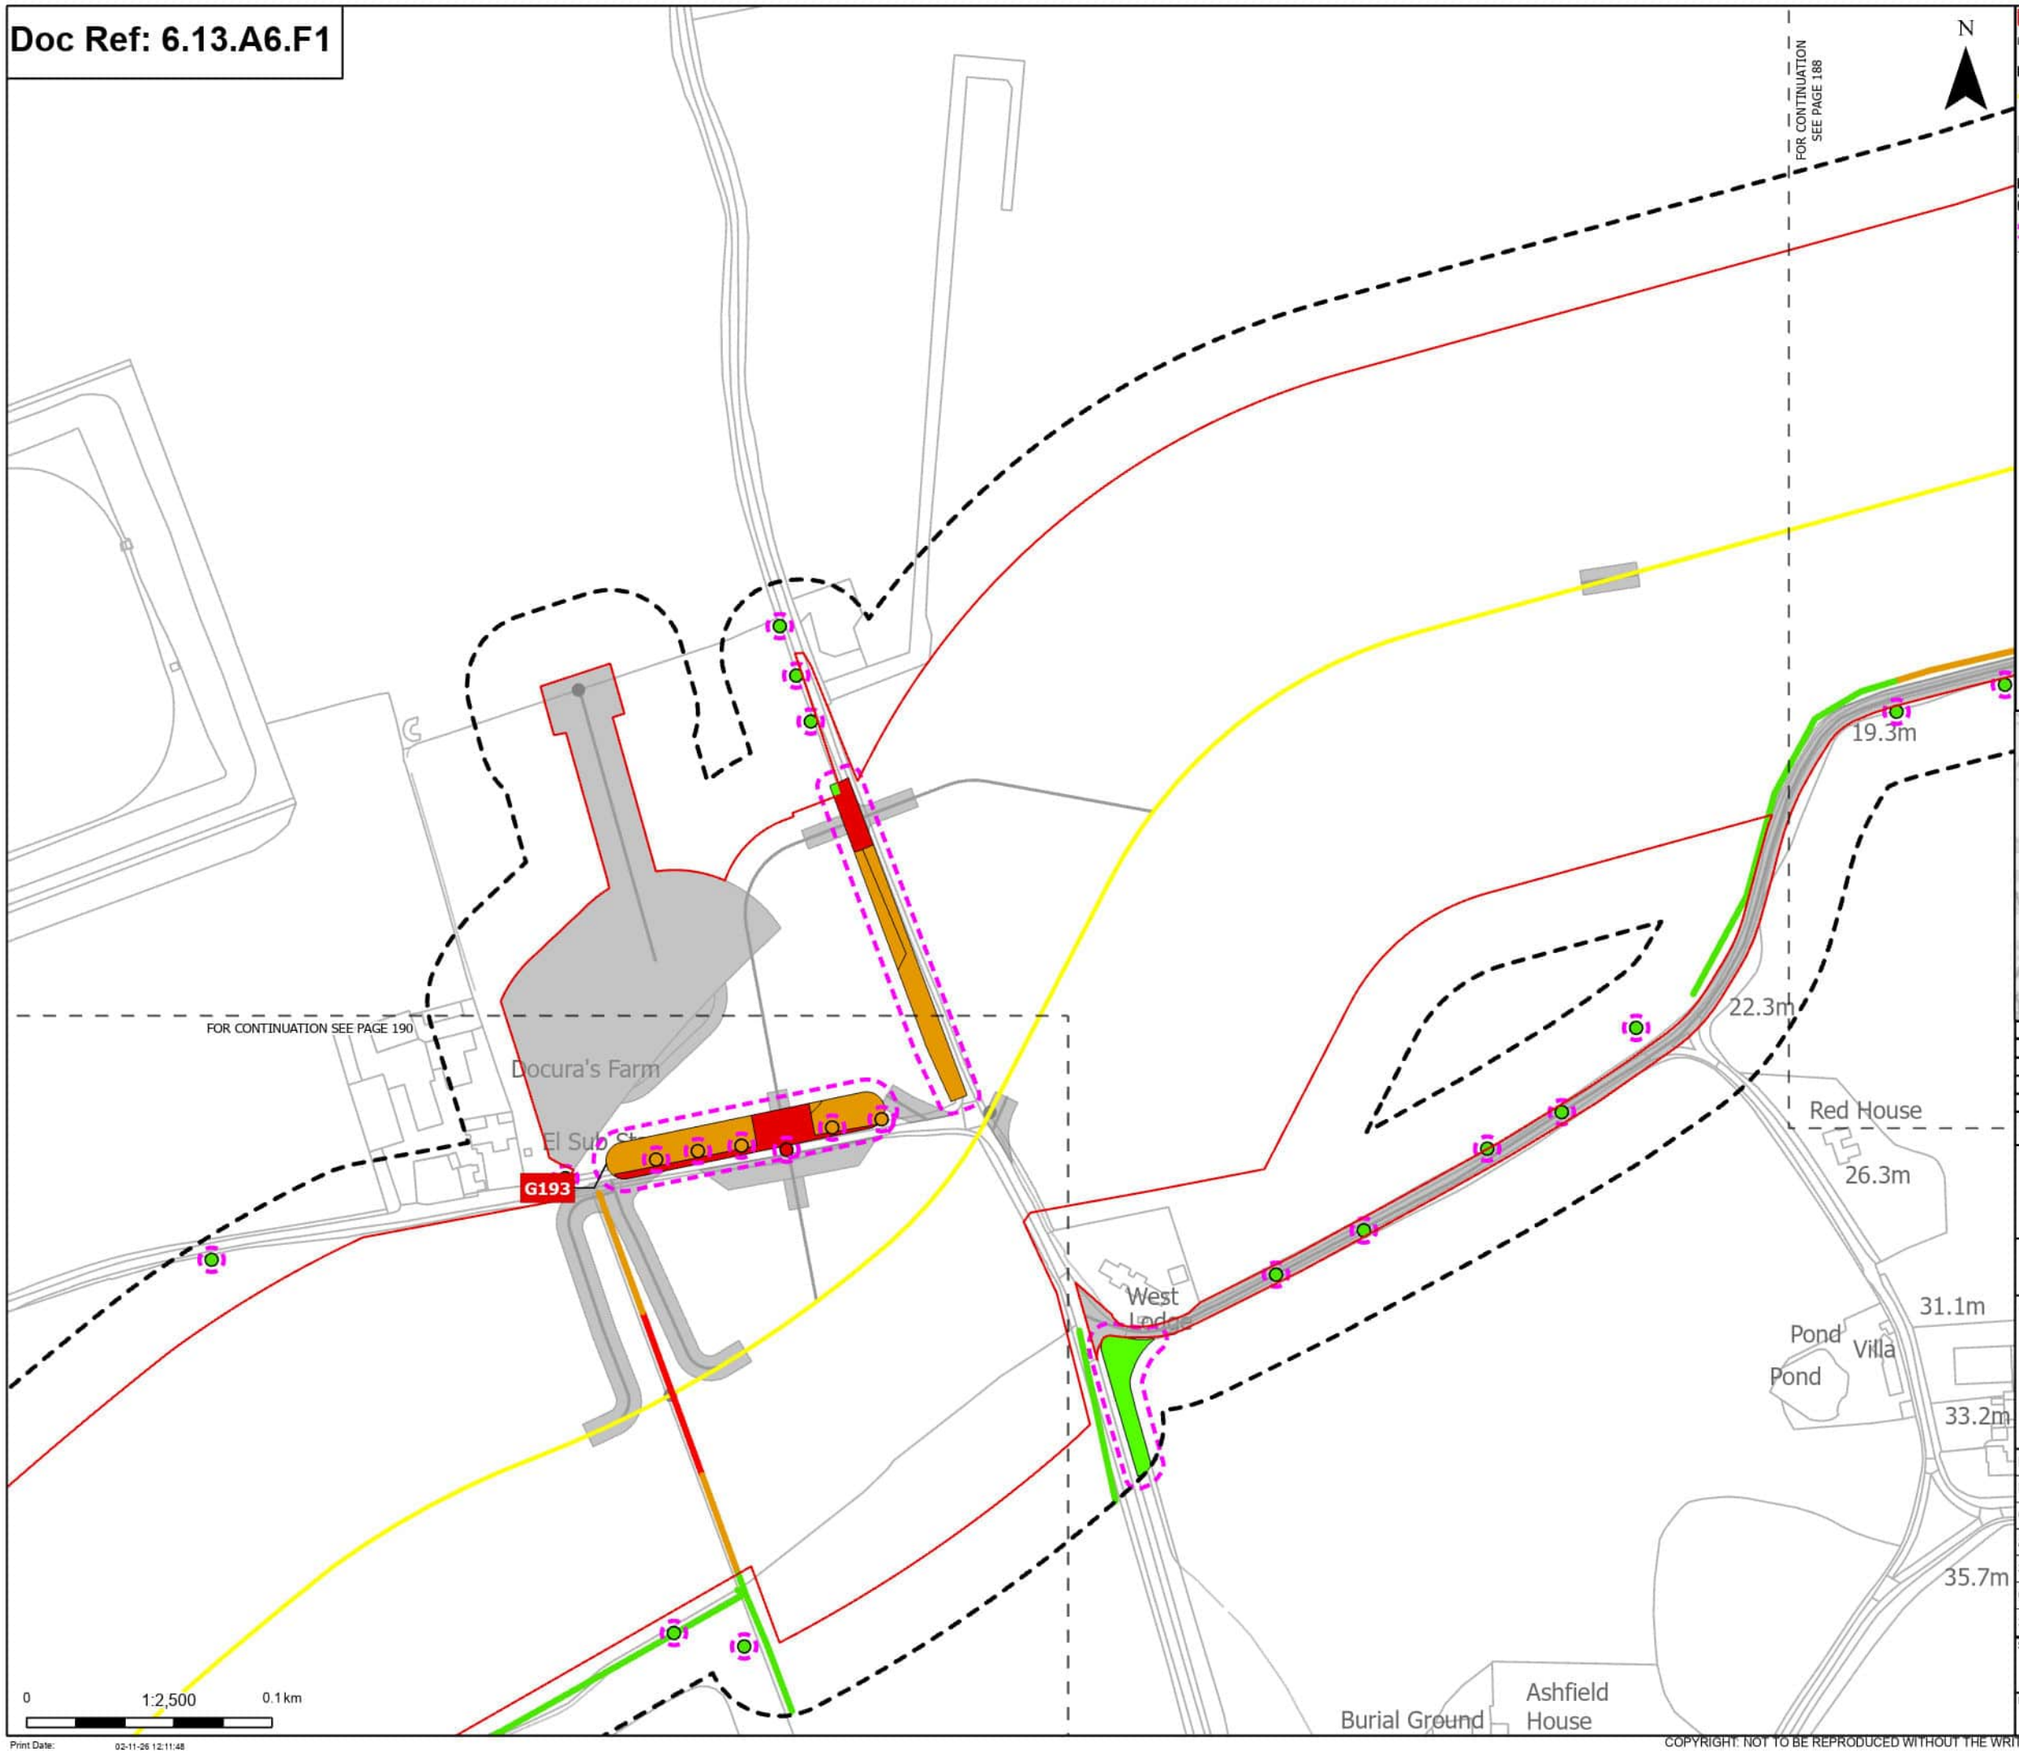

Order Limits
Sheet index cutline

Proposed project design details
Proposed underground cable alignment
Other temporary and permanent construction and operational works

Discipline specific constraints
Arboriculture Study Area
Root protection area

Trees - Impact
Removed
Potentially Affected
Unaffected

Hedgerow - Impact
Removed
Potentially Affected
Unaffected

Groups of trees - Impact
Removed
Potentially Affected
Unaffected

Note: The proposed overhead line alignment and proposed underground cable alignment together comprise the alignment. For further details regarding the design, please refer to Figures 4.1 (document reference 6.4.F1) and 4.2 (document reference 6.4.F2).

Notes: Background mapping information has been reproduced from the Ordnance Survey by permission of Ordnance Survey of the Controller of His Majesty's Stationery Office. © Crown copyright and database rights (2025) Licence OS100024241 and AC0000807948; © Crown copyright and database rights 2025 Ordnance Survey AC0000808122, Contains public sector information licensed under the Open Government Licence v3.0, © National Grid UK



Rev	Date	Description	Drawn	Check	Approv
B	Aug 2025	FOR DCO APPLICATION	JAL	AF	KB
A	Aug 2025	FOR DCO APPLICATION	JAL	AF	KB

nationalgrid

PROJECT:
Norwich to Tilbury

Planning Inspectorate App Number: EN020027
Regulation 5(2)(a)

Title:

Figure A13.6.1- Landscape and Visual Arboriculture Impacts Plan
Page 189 of 396

Designed	M. Watson	Date	February 26
Drawn	J. Acero Leon	Date	February 26
Checked	A. Fell	Date	February 26
Approved	K. Burrows	Date	February 26
Scale:	1:2,500	Datum:	AOD
Original Size:	A3	Grid:	OS
Suitability Code:	A2	Project Number:	10059280


Suitability Description:
Accepted as Concept Stage

Drawing Number: 10059280-ARC-EBD-ZZ-DR-ZZ-00393
Revision: B

Print Date: 02-11-26 12:11:48

COPYRIGHT: NOT TO BE REPRODUCED WITHOUT THE WRITTEN PERMISSION OF NATIONAL GRID ELECTRICITY TRANSMISSION Plc

Doc Ref: 6.13.A6.F1

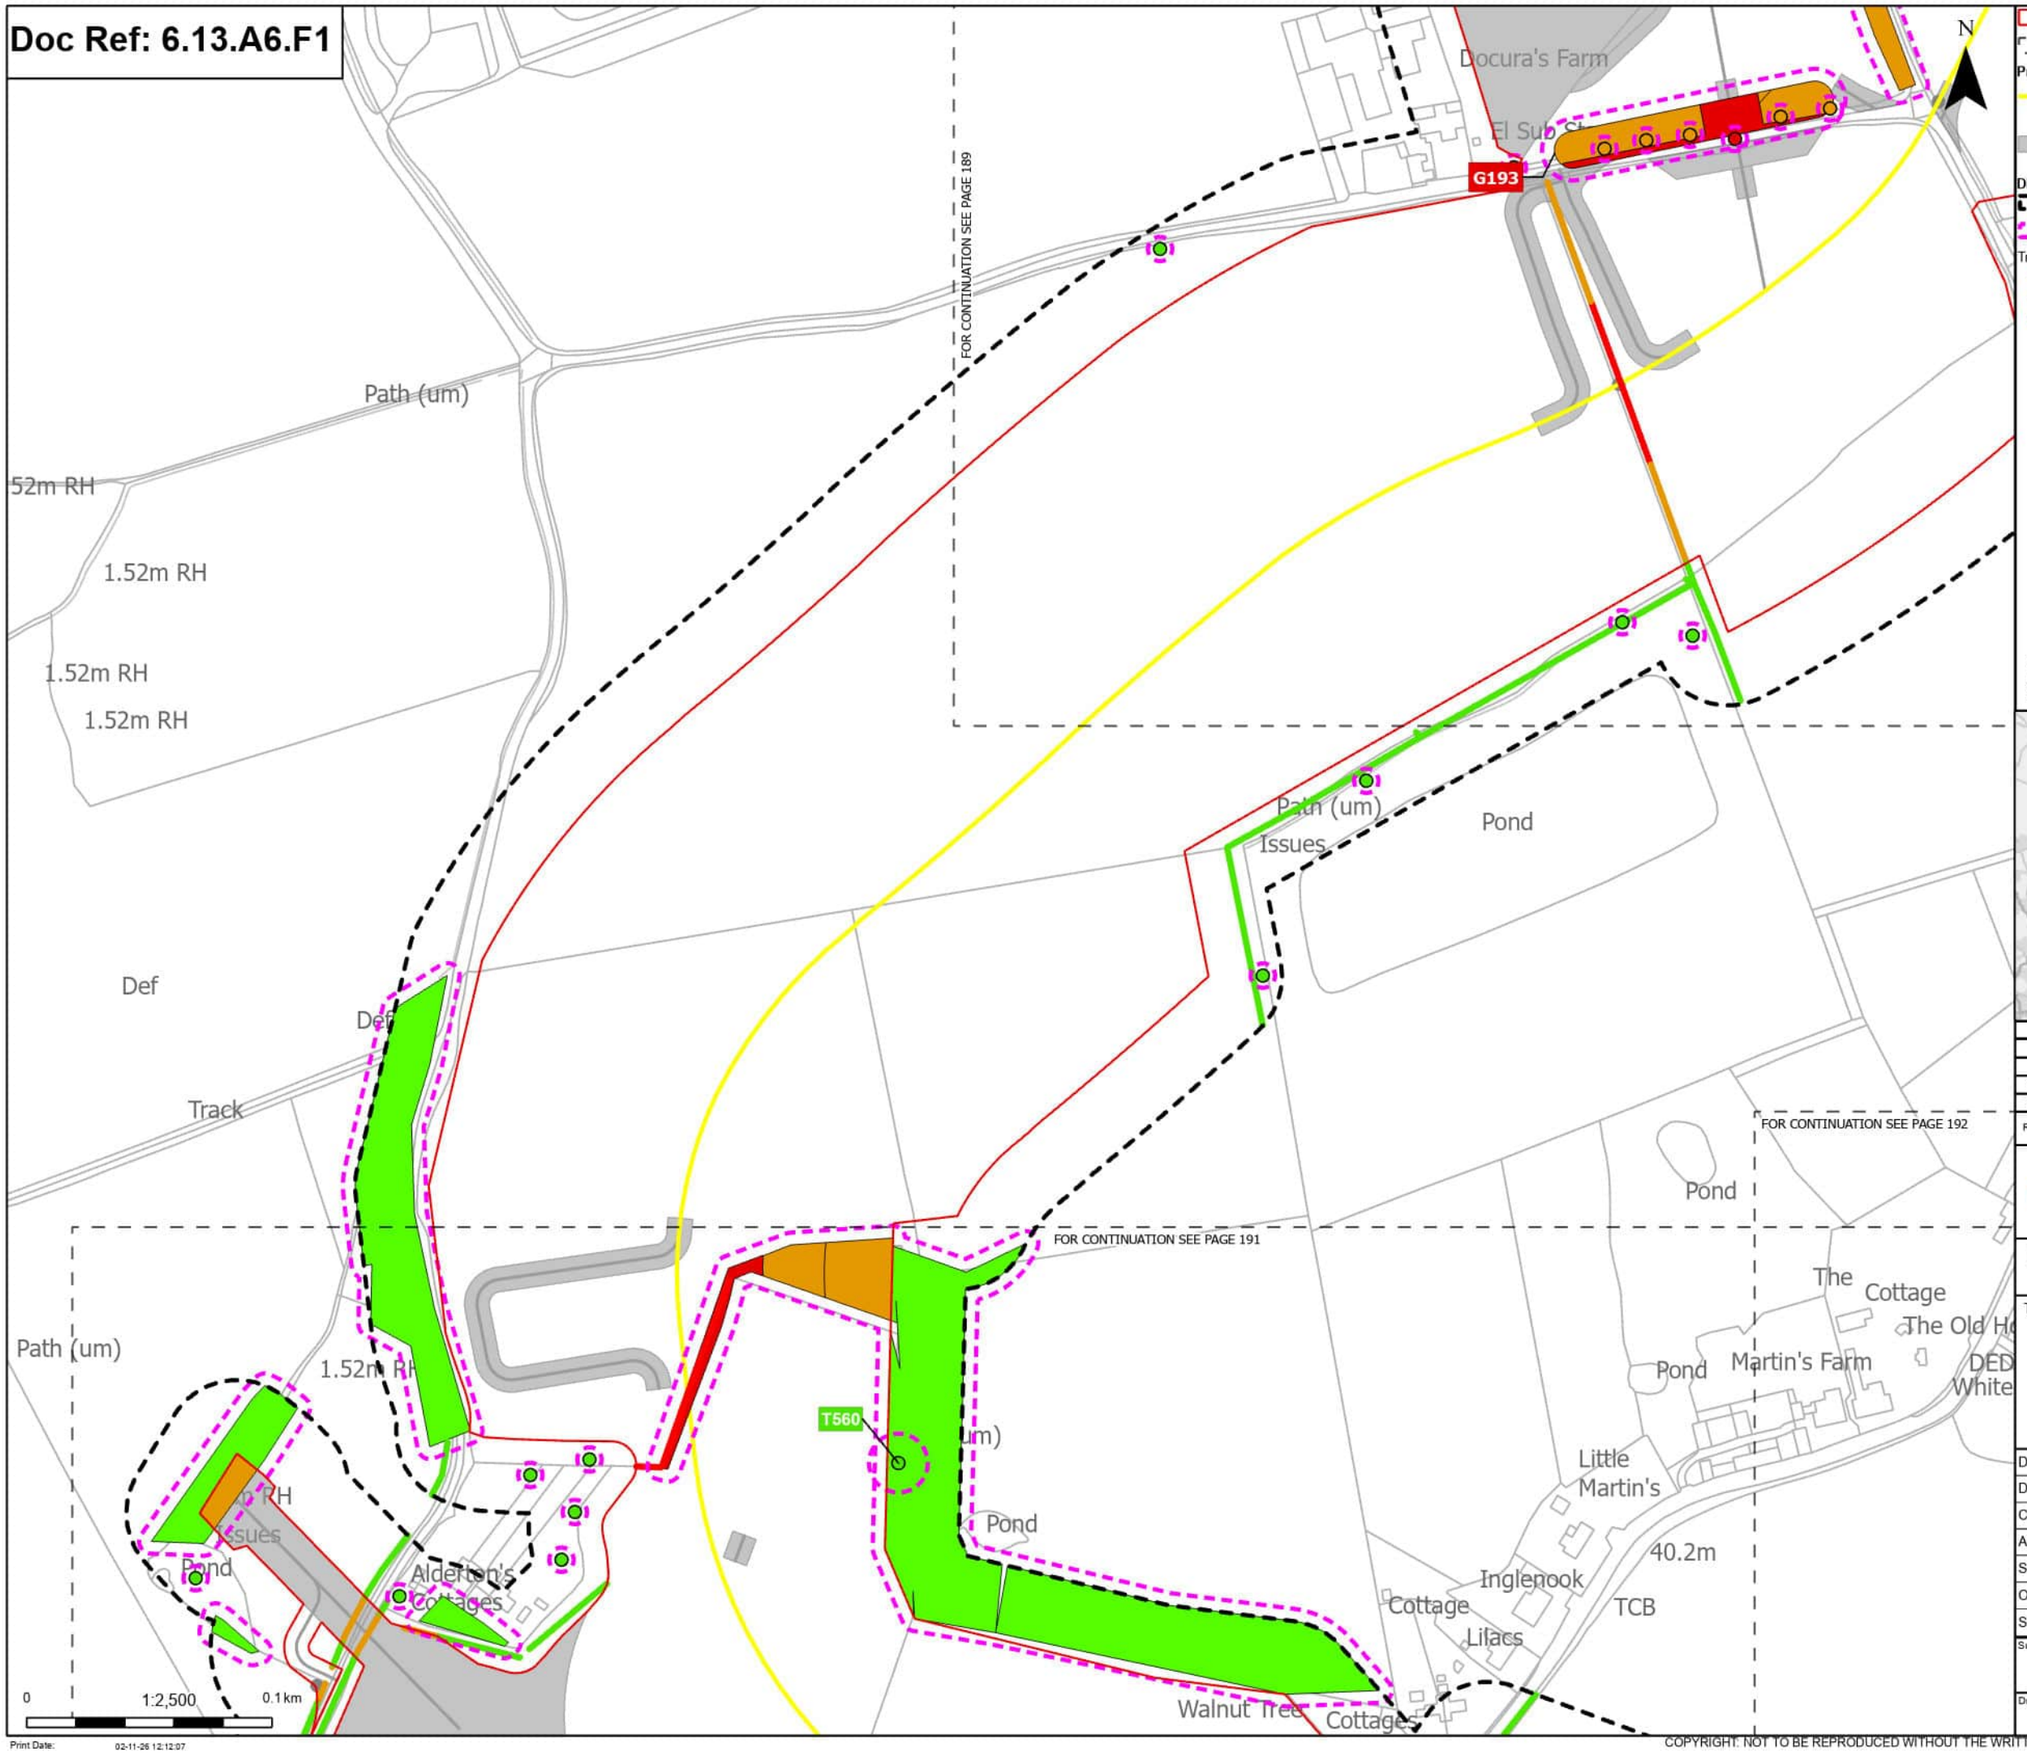

Order Limits
Sheet index cutline

Proposed project design details
Proposed underground cable alignment
Other temporary and permanent construction and operational works

Discipline specific constraints
Arboriculture Study Area
Root protection area

Trees - Impact
Removed
Potentially Affected
Unaffected

Hedgerow - Impact
Removed
Potentially Affected
Unaffected

Groups of trees - Impact
Removed
Potentially Affected
Unaffected

Note: The proposed overhead line alignment and proposed underground cable alignment together comprise the alignment. For further details regarding the design, please refer to Figures 4.1 (document reference 6.4.F1) and 4.2 (document reference 6.4.F2).

Notes: Background mapping information has been reproduced from the Ordnance Survey by permission of Ordnance Survey of the Controller of His Majesty's Stationery Office. © Crown copyright and database rights (2025) Licence OS100024241 and AC0000807948; © Crown copyright and database rights 2025 Ordnance Survey AC0000808122, Contains public sector information licensed under the Open Government Licence v3.0, © National Grid UK



Rev	Date	Description	Drawn	Check	Approv
B	Aug 2025	FOR DCO APPLICATION	JAL	AF	KB
A	Aug 2025	FOR DCO APPLICATION	JAL	AF	KB

nationalgrid

PROJECT: Norwich to Tilbury

Planning Inspectorate App Number: EN020027
Regulation 5(2)(a)

Title:

Figure A13.6.1- Landscape and Visual Arboriculture Impacts Plan
Page 190 of 396

Designed	M. Watson	Date	February 26
Drawn	J. Acero Leon	Date	February 26
Checked	A. Fell	Date	February 26
Approved	K. Burrows	Date	February 26
Scale:	1:2,500	Datum:	AOD
Original Size:	A3	Grid:	OS
Suitability Code:	A2	Project Number:	10059280


Suitability Description:
Accepted as Concept Stage

Drawing Number: 10059280-ARC-EBD-ZZ-DR-ZZ-00393
Revision: B

Print Date: 02-11-26 12:12:07

COPYRIGHT: NOT TO BE REPRODUCED WITHOUT THE WRITTEN PERMISSION OF NATIONAL GRID ELECTRICITY TRANSMISSION Plc

Doc Ref: 6.13.A6.F1

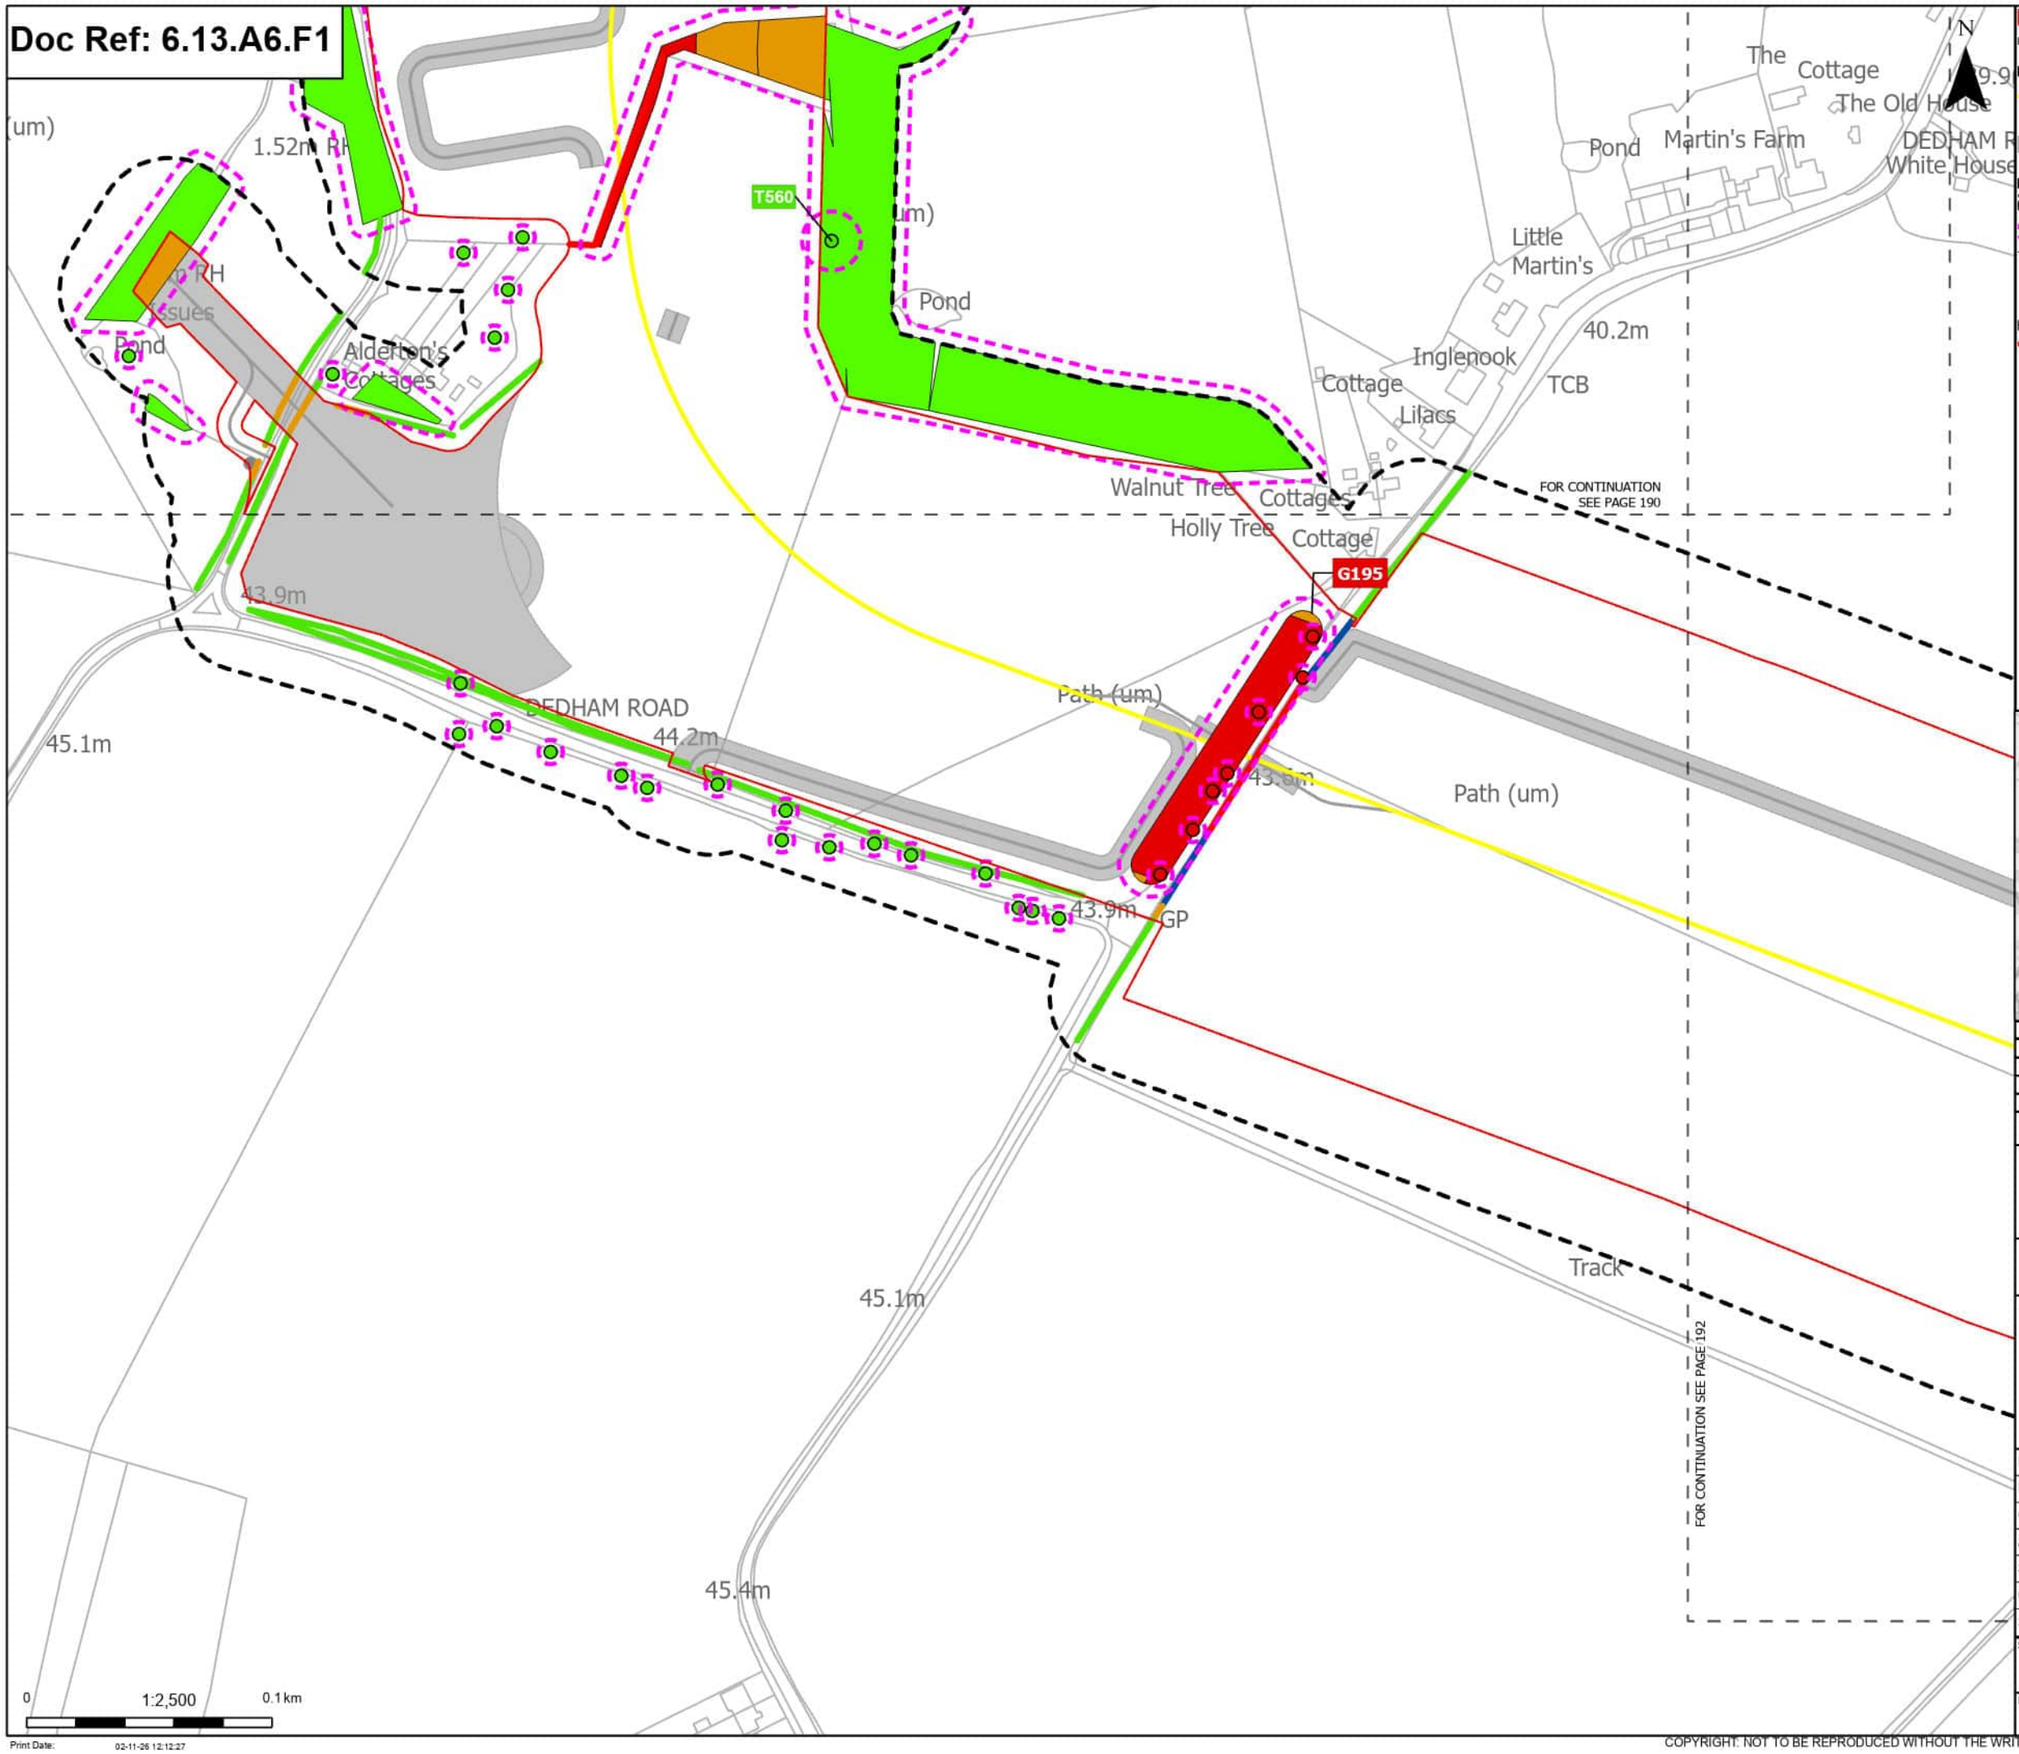

Order Limits
Sheet index cutline

Proposed project design details
Proposed underground cable alignment
Other temporary and permanent construction and operational works

Discipline specific constraints
Arboriculture Study Area
Root protection area

Trees - Impact
Removed
Unaffected

Hedgerow - Impact
Removed

Affected Managed
Potentially Affected
Unaffected

Groups of trees - Impact
Removed
Potentially Affected
Unaffected

Note: The proposed overhead line alignment and proposed underground cable alignment together comprise the alignment. For further details regarding the design, please refer to Figures 4.1 (document reference 6.4.F1) and 4.2 (document reference 6.4.F2).

Notes: Background mapping information has been reproduced from the Ordnance Survey by permission of Ordnance Survey of the Controller of His Majesty's Stationery Office. © Crown copyright and database rights (2025) Licence OS100024241 and AC0000807948; © Crown copyright and database rights 2025 Ordnance Survey AC0000808122, Contains public sector information licensed under the Open Government Licence v3.0, © National Grid UK



Rev	Date	Description	Drawn	Check	Approv
B	Aug 2025	FOR DCO APPLICATION	JAL	AF	KB
A	Aug 2025	FOR DCO APPLICATION	JAL	AF	KB

nationalgrid

PROJECT:
Norwich to Tilbury

Planning Inspectorate App Number: EN020027
Regulation 5(2)(a)

Title:

Figure A13.6.1- Landscape and Visual Arboriculture Impacts Plan
Page 191 of 396


Designed	M. Watson	Date	February 26
Drawn	J. Acero Leon	Date	February 26
Checked	A. Fell	Date	February 26
Approved	K. Burrows	Date	February 26
Scale:	1:2,500	Datum:	AOD
Original Size:	A3	Grid:	OS
Suitability Code:	A2	Project Number:	10059280

Suitability Description:
Accepted as Concept Stage

Drawing Number: 10059280-ARC-EBD-ZZ-DR-ZZ-00393
Revision: B

COPYRIGHT: NOT TO BE REPRODUCED WITHOUT THE WRITTEN PERMISSION OF NATIONAL GRID ELECTRICITY TRANSMISSION Plc

Doc Ref: 6.13.A6.F1

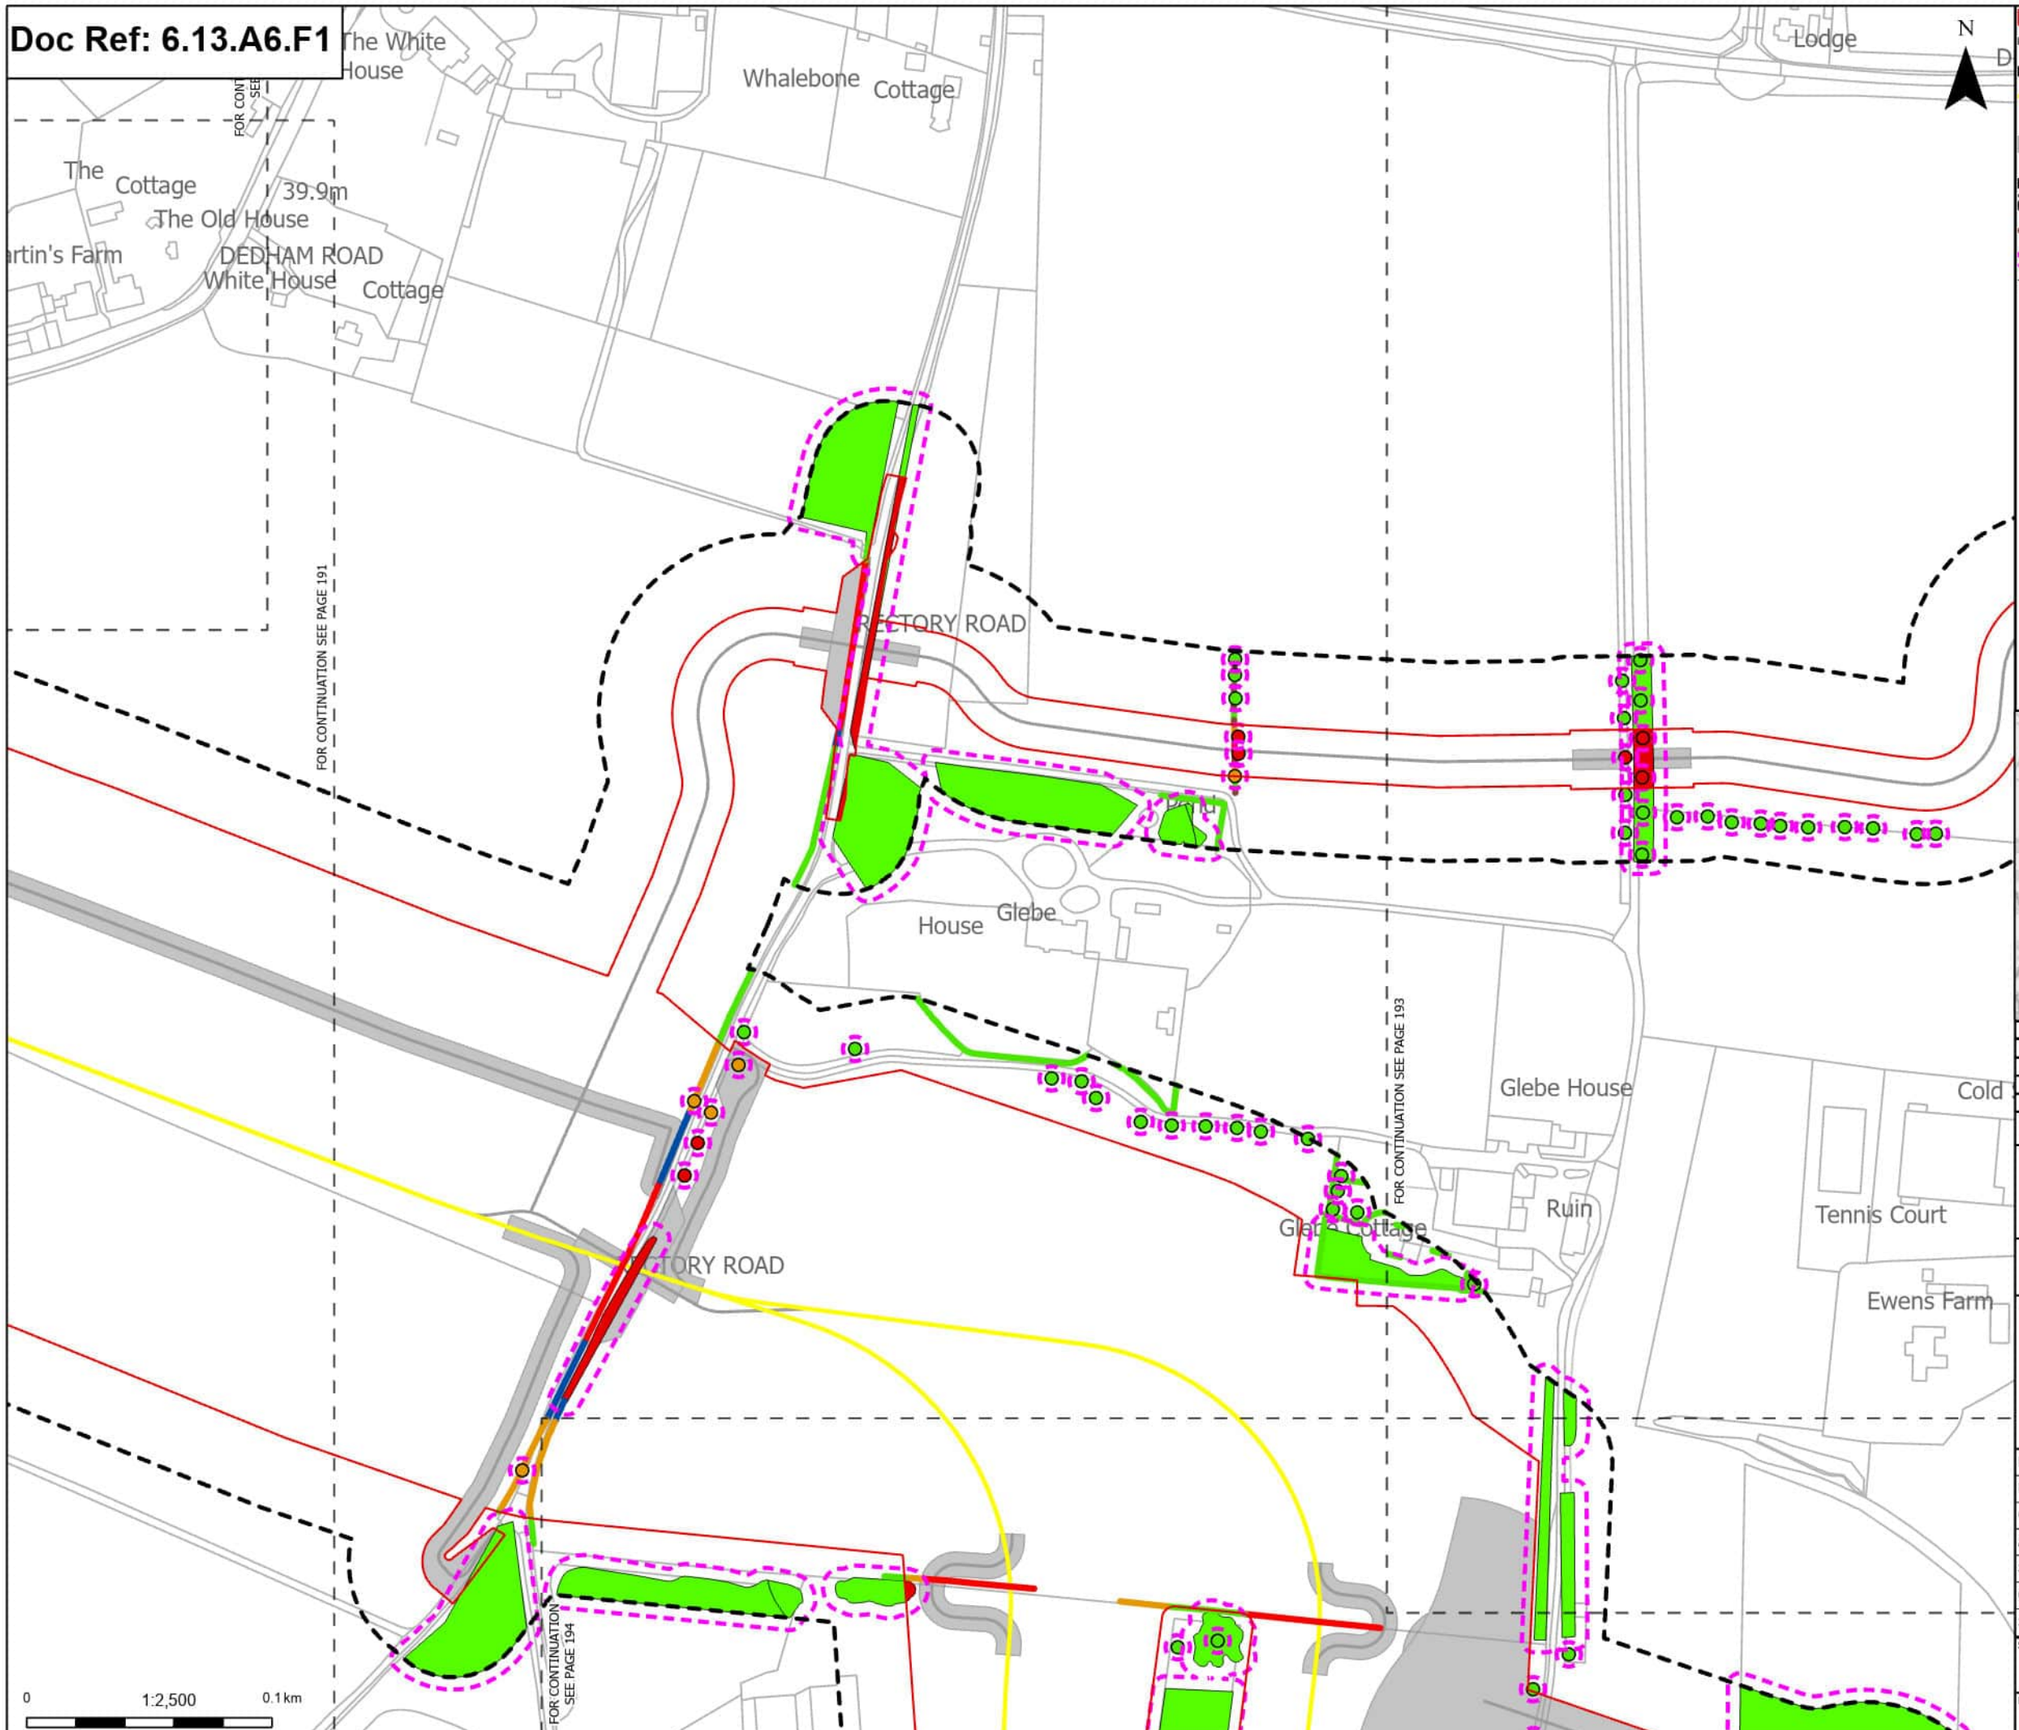

Order Limits
Sheet index cutline

Proposed project design details
Proposed underground cable alignment
Other temporary and permanent construction and operational works

Discipline specific constraints
Arboriculture Study Area
Important Hedgerows
Root protection area

Trees - Impact
Removed
Potentially Affected
Unaffected

Hedgerow - Impact
Removed
Affected Managed
Potentially Affected
Unaffected

Groups of trees - Impact
Removed
Unaffected

Note: The proposed overhead line alignment and proposed underground cable alignment together comprise the alignment. For further details regarding the design, please refer to Figures 4.1 (document reference 6.4.F1) and 4.2 (document reference 6.4.F2).

Notes: Background mapping information has been reproduced from the Ordnance Survey by permission of Ordnance Survey of the Controller of His Majesty's Stationery Office. © Crown copyright and database rights (2025) Licence OS100024241 and AC0000807948; © Crown copyright and database rights 2025 Ordnance Survey AC0000808122, Contains public sector information licensed under the Open Government Licence v3.0, © National Grid UK



Rev	Date	Description	Drawn	Check	Approv
B	Aug 2025	FOR DCO APPLICATION	JAL	AF	KB
A	Aug 2025	FOR DCO APPLICATION	JAL	AF	KB

nationalgrid

PROJECT:
Norwich to Tilbury

Planning Inspectorate App Number: EN020027
Regulation 5(2)(a)

Title:

Figure A13.6.1- Landscape and Visual Arboriculture Impacts Plan
Page 192 of 396

Designed	M. Watson	Date	February 26
Drawn	J. Acero Leon	Date	February 26
Checked	A. Fell	Date	February 26
Approved	K. Burrows	Date	February 26
Scale:	1:2,500	Datum:	AOD
Original Size:	A3	Grid:	OS
Suitability Code:	A2	Project Number:	10059280


Suitability Description:
Accepted as Concept Stage

Drawing Number: 10059280-ARC-EBD-ZZ-DR-ZZ-00393
Revision: B

Print Date: 02-11-26 12:12:46

COPYRIGHT: NOT TO BE REPRODUCED WITHOUT THE WRITTEN PERMISSION OF NATIONAL GRID ELECTRICITY TRANSMISSION Plc

Doc Ref: 6.13.A6.F1

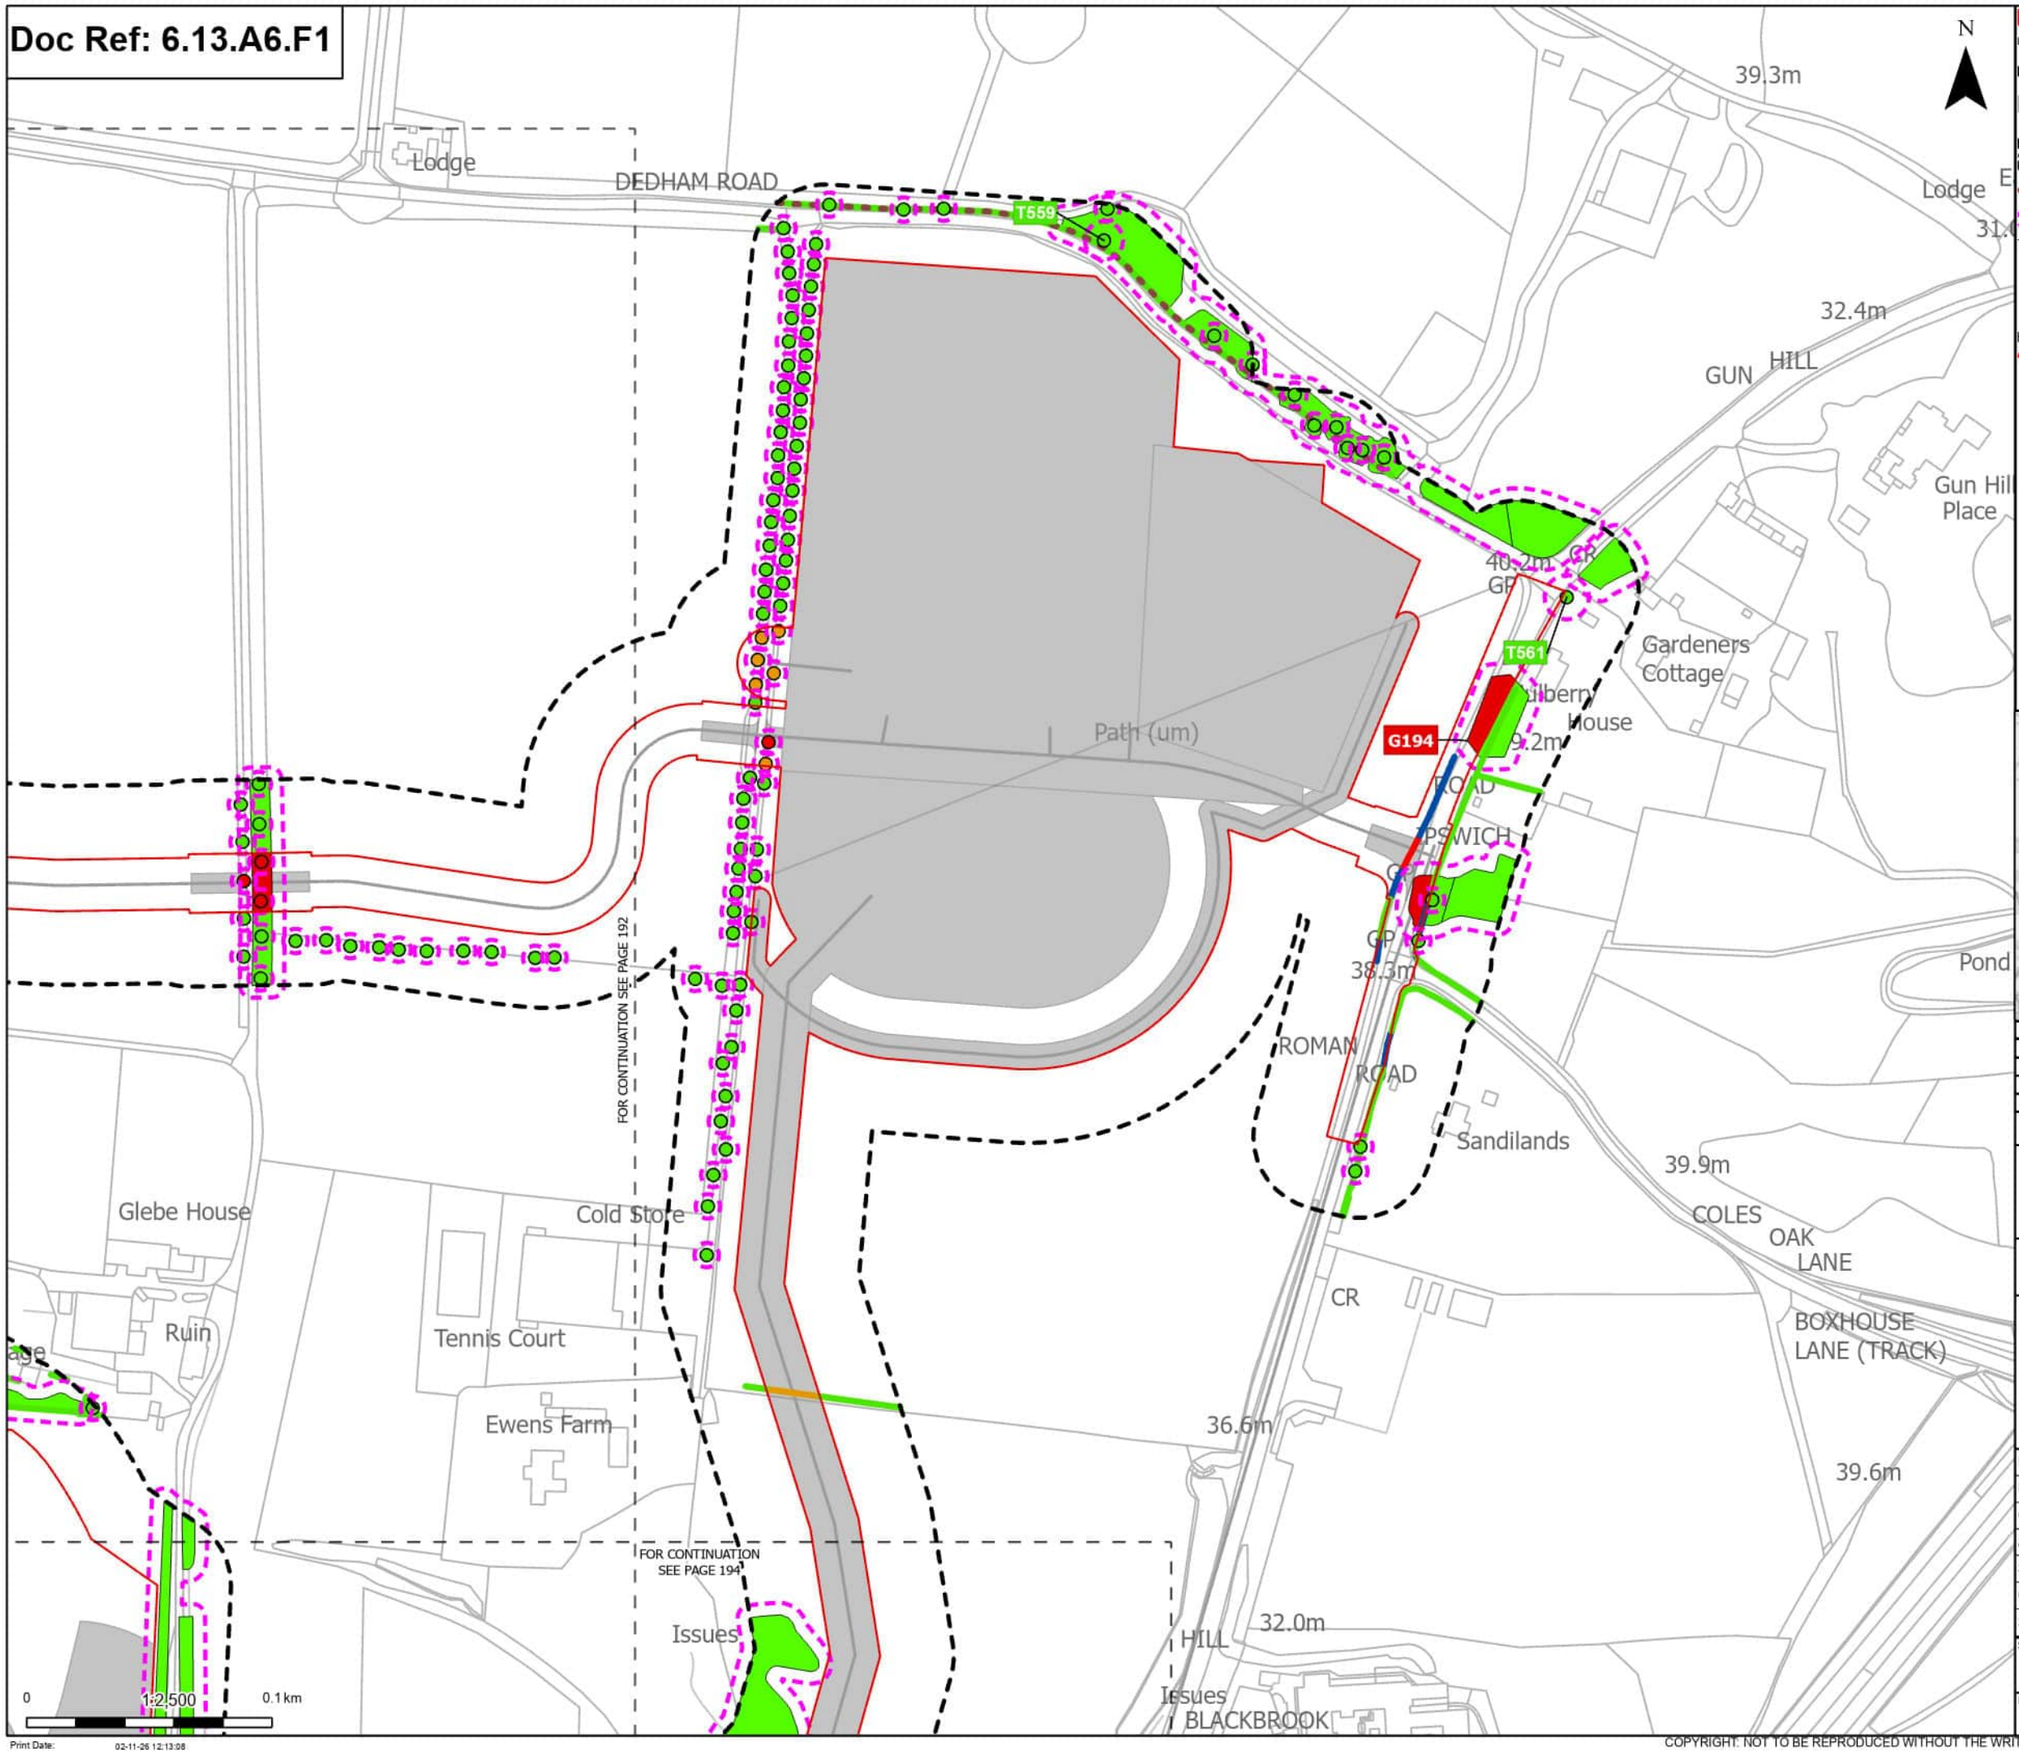

Order Limits
Sheet index cutline

Proposed project design details
Other temporary and permanent construction and operational works

Discipline specific constraints
Arboriculture Study Area
Important Hedgerows
Root protection area

Trees - Impact
Removed
Potentially Affected
Unaffected

Hedgerow - Impact
Removed

Affected Managed
Potentially Affected
Unaffected

Groups of trees - Impact
Removed
Unaffected

Note: The proposed overhead line alignment and proposed underground cable alignment together comprise the alignment. For further details regarding the design, please refer to Figures 4.1 (document reference 6.4.F1) and 4.2 (document reference 6.4.F2).

Notes: Background mapping information has been reproduced from the Ordnance Survey by permission of Ordnance Survey of the Controller of His Majesty's Stationery Office. © Crown copyright and database rights (2025) Licence OS100024241 and AC0000807948; © Crown copyright and database rights 2025 Ordnance Survey AC0000808122, Contains public sector information licensed under the Open Government Licence v3.0, © National Grid UK



Rev	Date	Description	Drawn	Check	Approv
B	Aug 2025	FOR DCO APPLICATION	JAL	AF	KB
A	Aug 2025	FOR DCO APPLICATION	JAL	AF	KB

nationalgrid

PROJECT: Norwich to Tilbury

Planning Inspectorate App Number: EN020027
Regulation 5(2)(a)

Title:

Figure A13.6.1- Landscape and Visual Arboriculture Impacts Plan
Page 193 of 396


Designed	M. Watson	Date	February 26
Drawn	J. Acero Leon	Date	February 26
Checked	A. Fell	Date	February 26
Approved	K. Burrows	Date	February 26
Scale:	1:2,500	Datum:	AOD
Original Size:	A3	Grid:	OS
Suitability Code:	A2	Project Number:	10059280

Suitability Description:
Accepted as Concept Stage

Drawing Number: 10059280-ARC-EBD-ZZ-DR-ZZ-00393
Revision: B

COPYRIGHT: NOT TO BE REPRODUCED WITHOUT THE WRITTEN PERMISSION OF NATIONAL GRID ELECTRICITY TRANSMISSION Plc

Doc Ref: 6.13.A6.F1

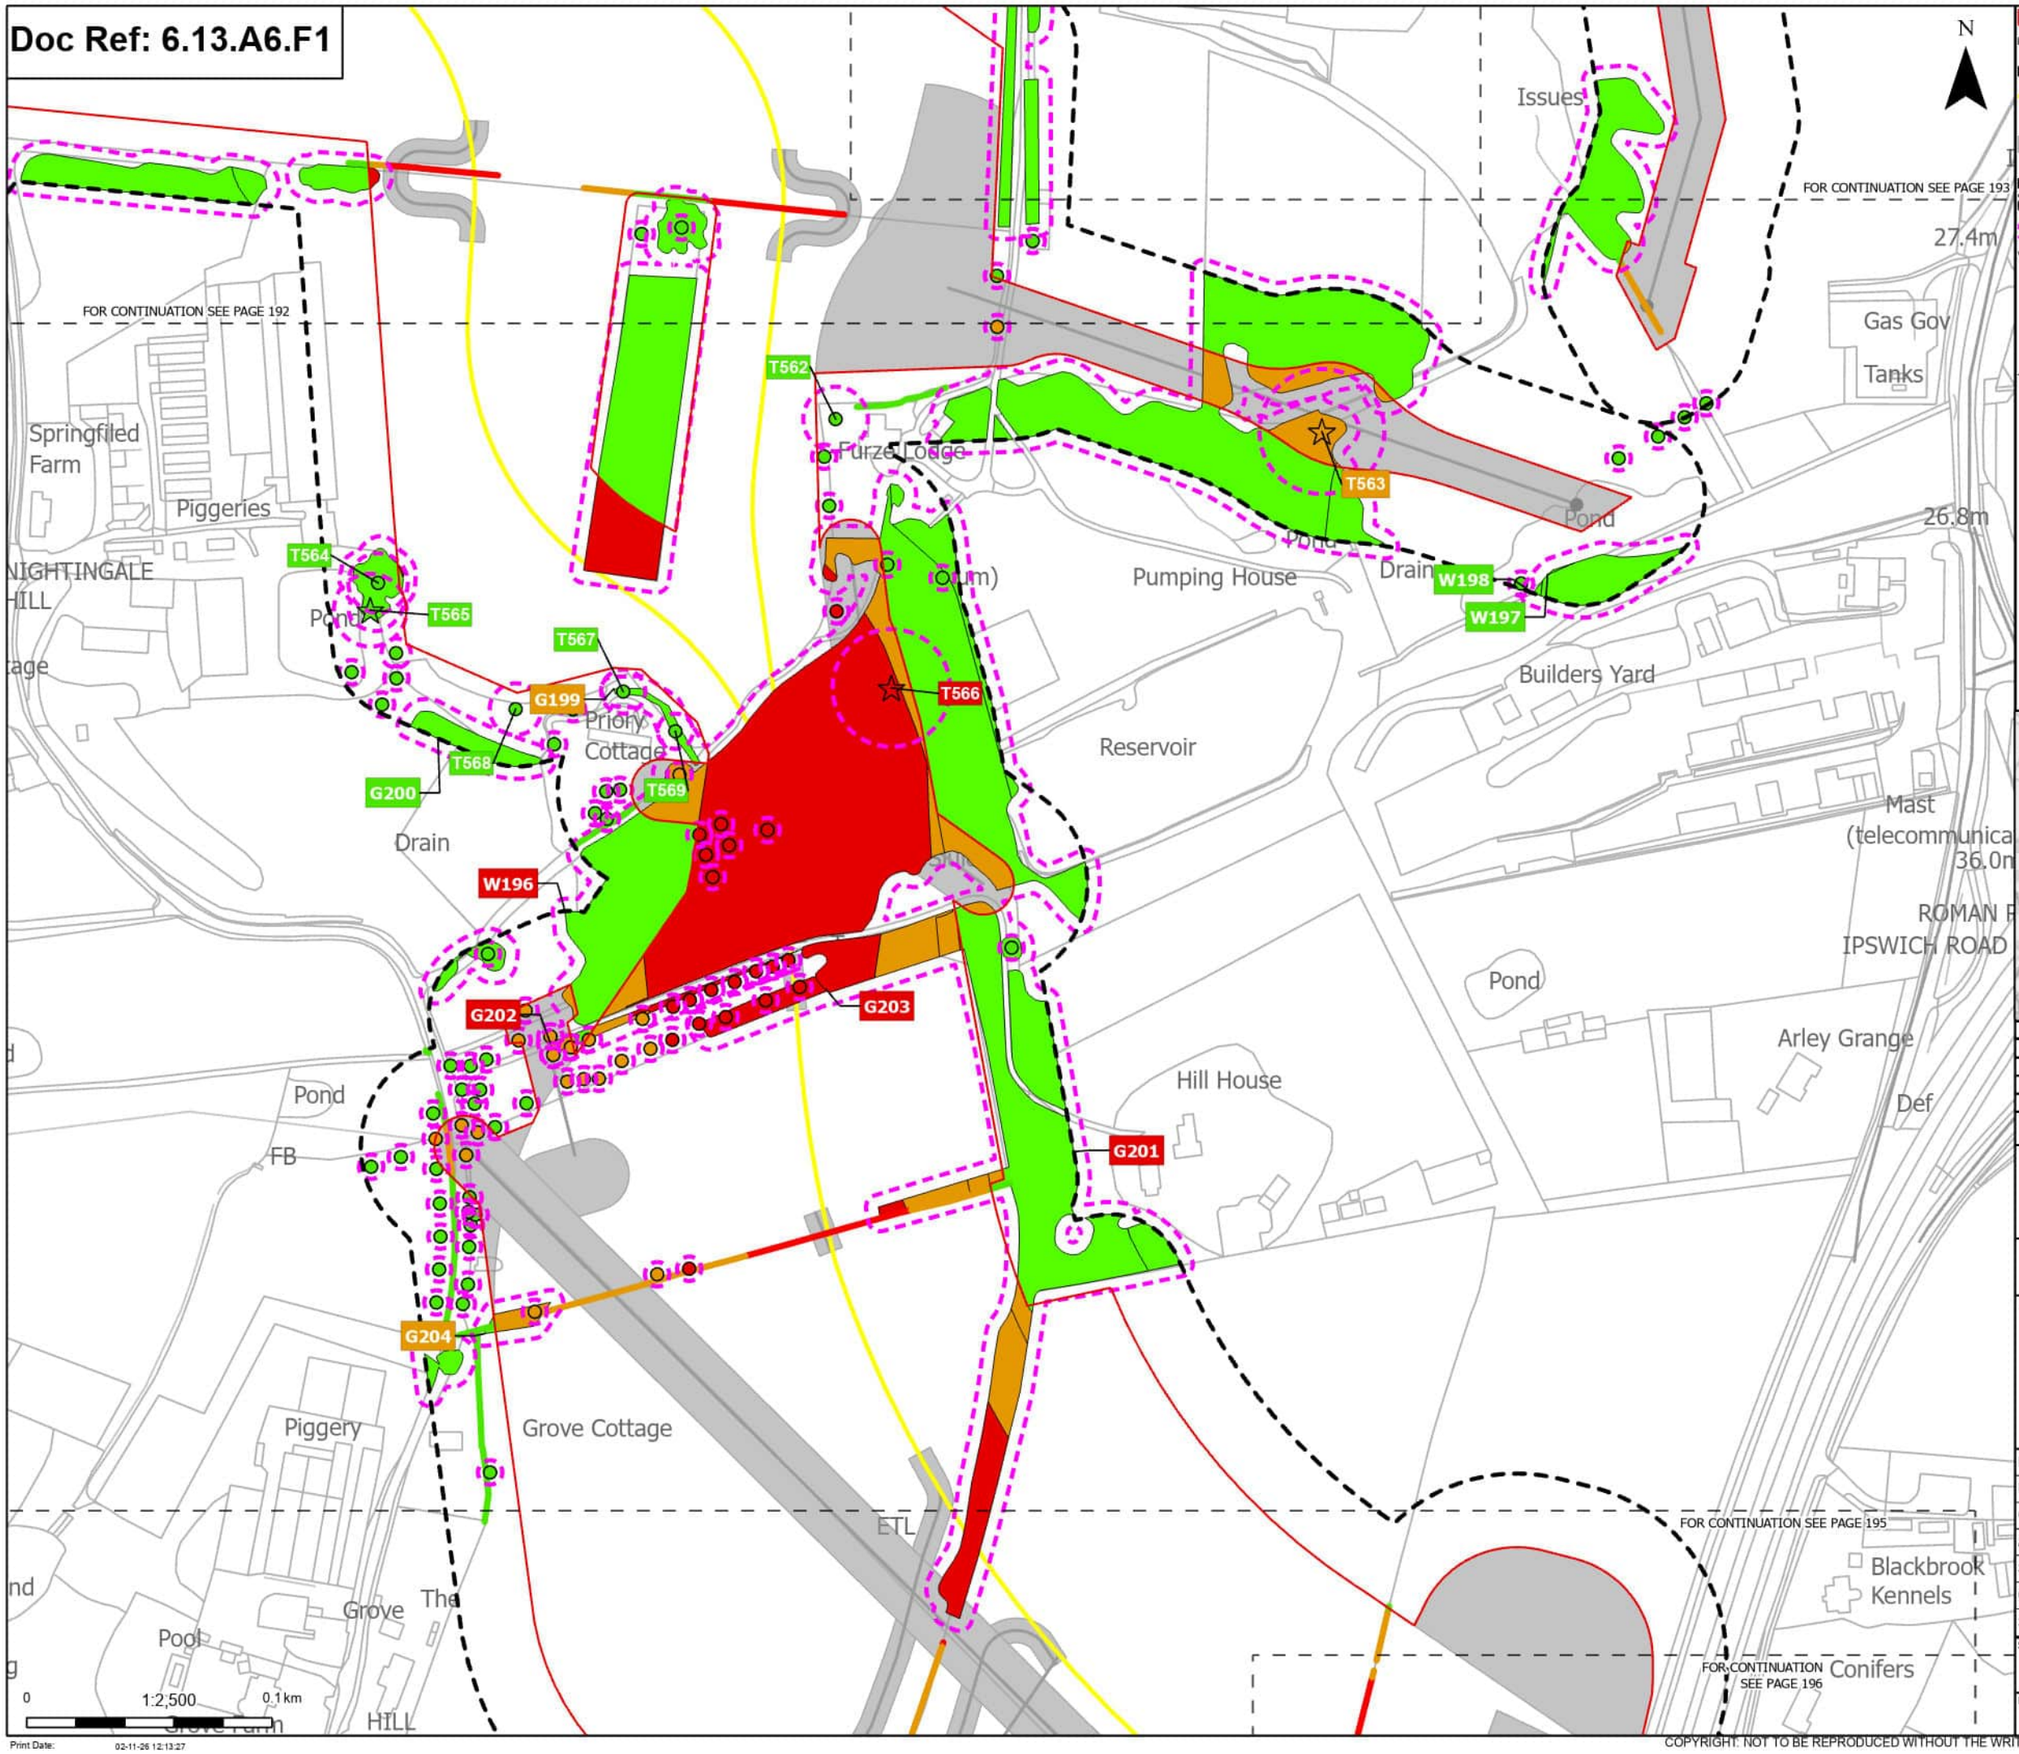

Order Limits
Sheet index cutline

Proposed project design details
Proposed underground cable alignment
Other temporary and permanent construction and operational works

Discipline specific constraints
Arboriculture Study Area
Root protection area

Veteran Trees - Impact
Removed
Potentially Affected
Unaffected

Trees - Impact
Removed
Potentially Affected
Unaffected

Hedgerow - Impact
Removed
Affected Managed
Potentially Affected
Unaffected

Groups of trees - Impact
Removed
Potentially Affected
Unaffected

Note: The proposed overhead line alignment and proposed underground cable alignment together comprise the alignment. For further details regarding the design, please refer to Figures 4.1 (document reference 6.4.F1) and 4.2 (document reference 6.4.F2).

Notes: Background mapping information has been reproduced from the Ordnance Survey by permission of Ordnance Survey of the Controller of His Majesty's Stationery Office. © Crown copyright and database rights (2025) Licence OS100024241 and AC0000807948; © Crown copyright and database rights 2025 Ordnance Survey AC0000808122, Contains public sector information licensed under the Open Government Licence v3.0, © National Grid UK



Rev	Date	Description	Drawn	Check	Approv
B	Aug 2025	FOR DCO APPLICATION	JAL	AF	KB
A	Aug 2025	FOR DCO APPLICATION	JAL	AF	KB

nationalgrid

PROJECT: Norwich to Tilbury

Planning Inspectorate App Number: EN020027
Regulation 5(2)(a)

Title:

Figure A13.6.1- Landscape and Visual Arboriculture Impacts Plan
Page 194 of 396


Designed	M. Watson	Date	February 26
Drawn	J. Acero Leon	Date	February 26
Checked	A. Fell	Date	February 26
Approved	K. Burrows	Date	February 26
Scale:	1:2,500	Datum:	AOD
Original Size:	A3	Grid:	OS
Suitability Code:	A2	Project Number:	10059280

Suitability Description:
Accepted as Concept Stage

Drawing Number: 10059280-ARC-EBD-ZZ-DR-ZZ-00393
Revision: B

COPYRIGHT: NOT TO BE REPRODUCED WITHOUT THE WRITTEN PERMISSION OF NATIONAL GRID ELECTRICITY TRANSMISSION Plc

Doc Ref: 6.13.A6.F1

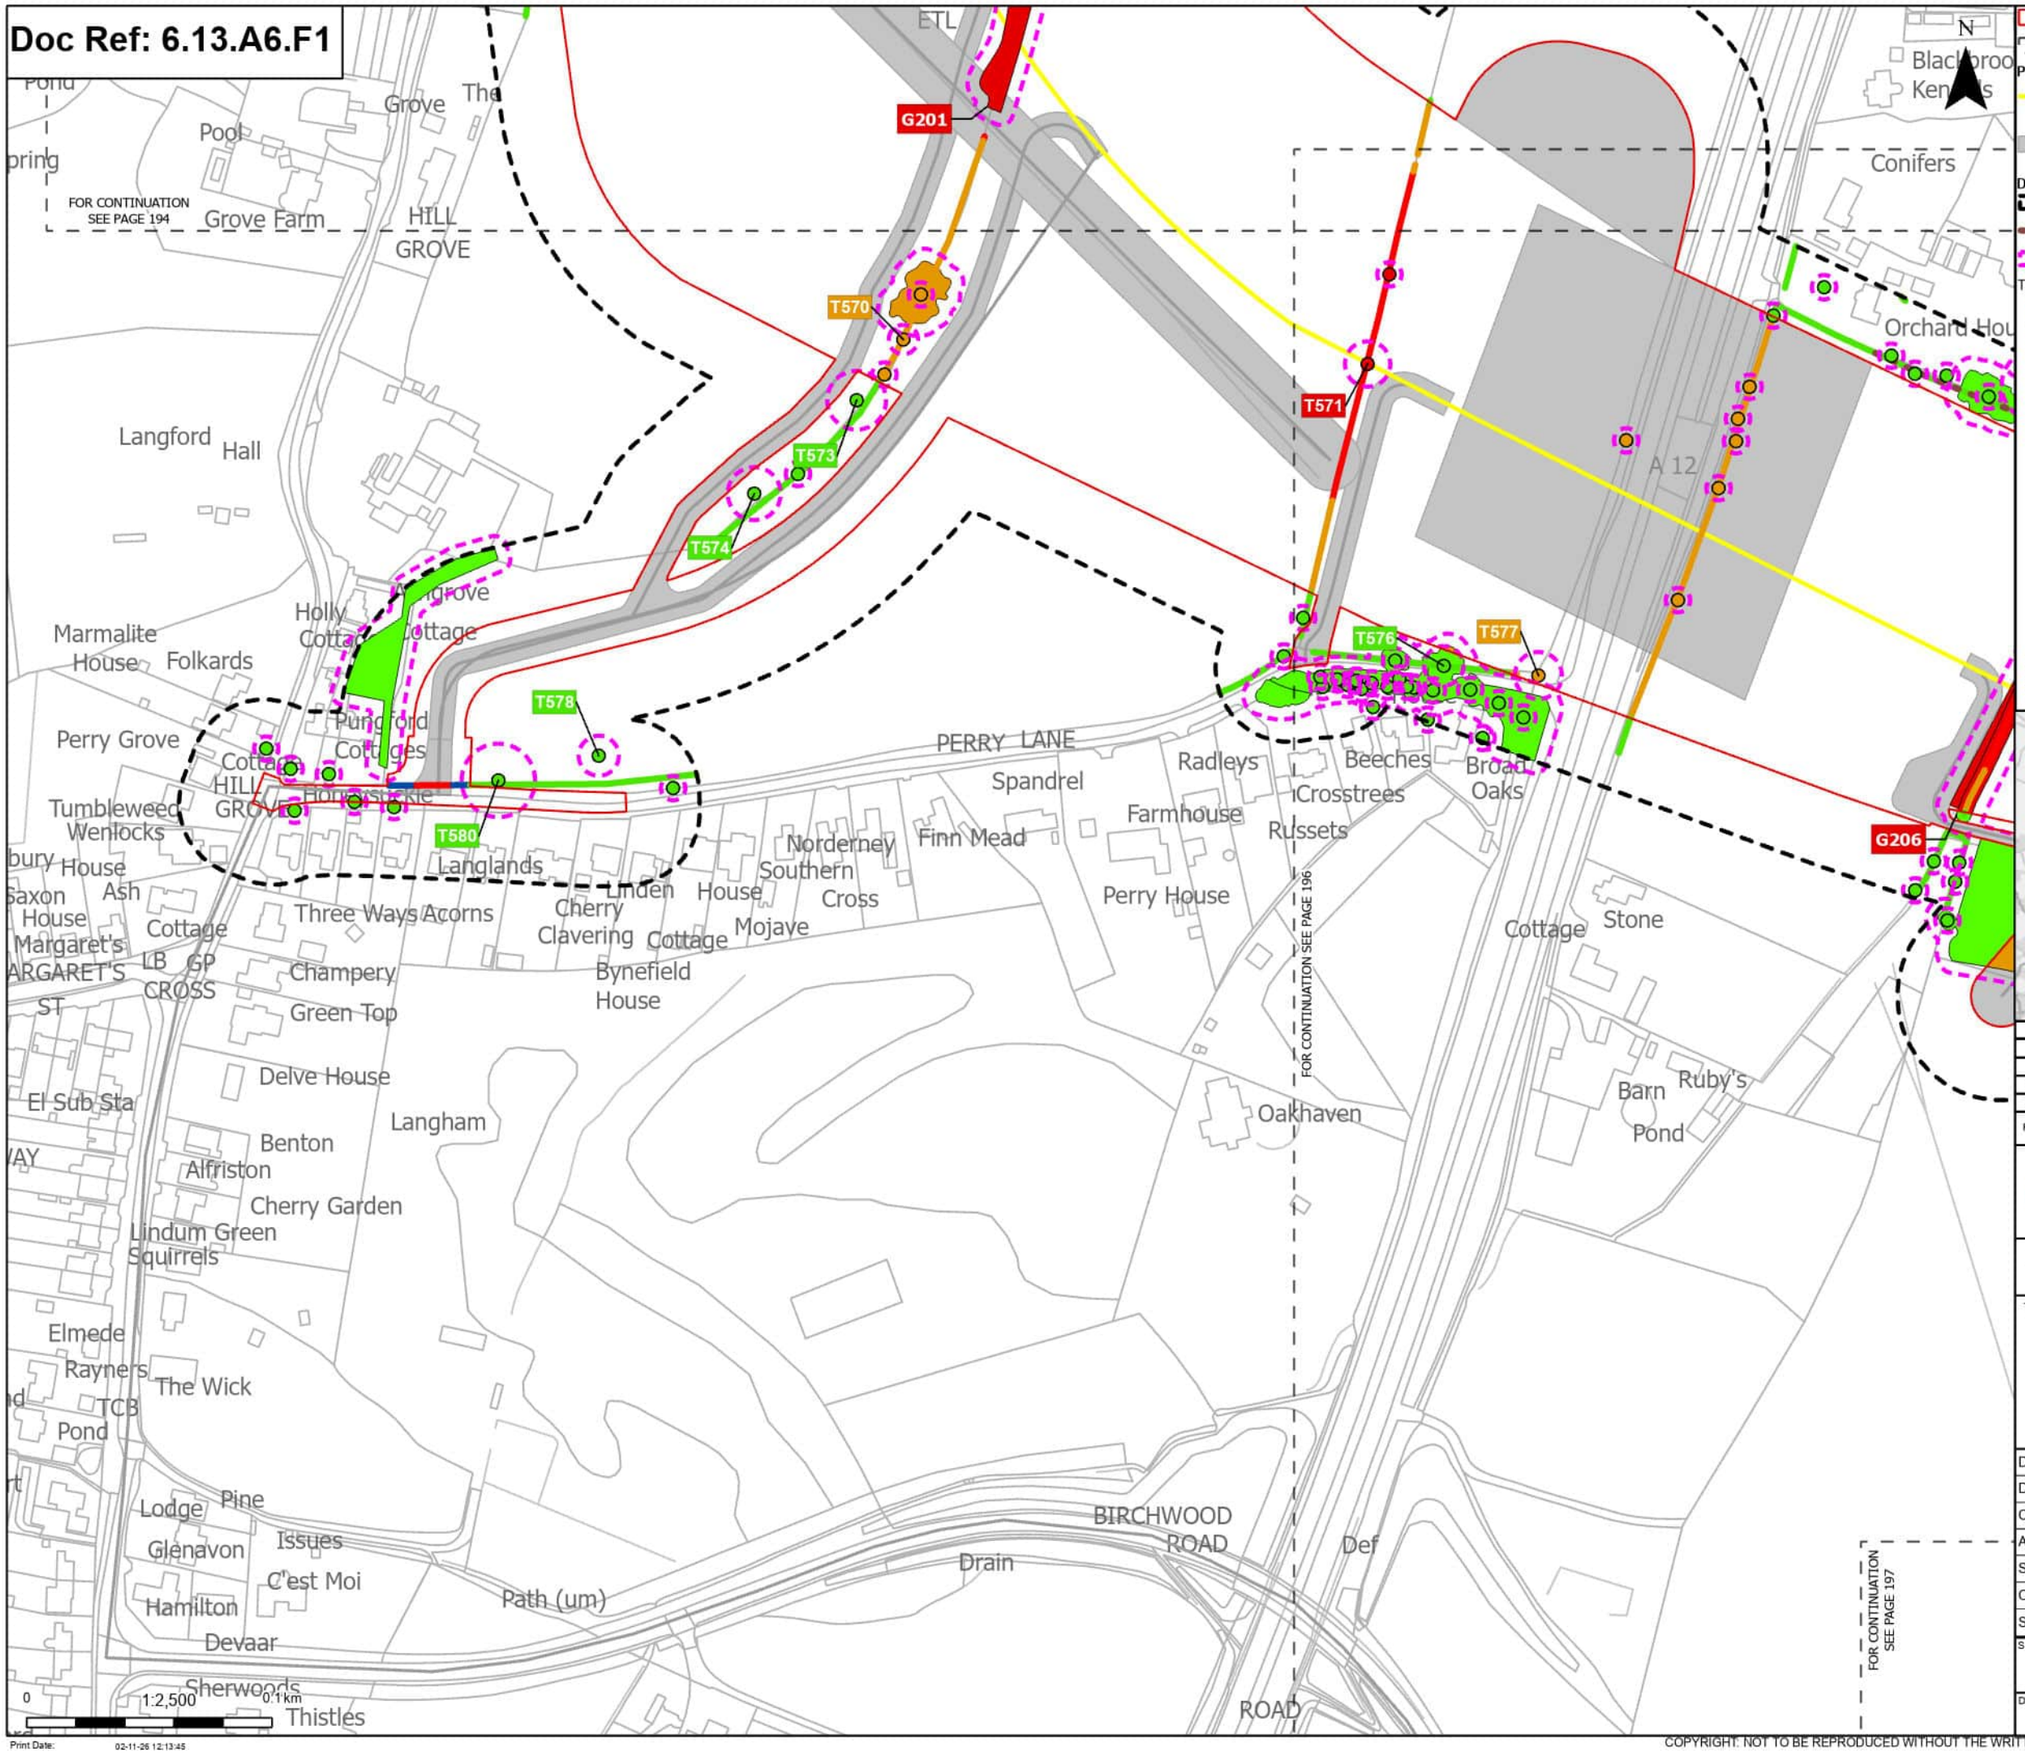

Order Limits
Sheet index cutline

Proposed project design details
Proposed underground cable alignment
Other temporary and permanent construction and operational works

Discipline specific constraints
Arboriculture Study Area
Important Hedgerows
Root protection area

Trees - Impact
Removed
Potentially Affected
Unaffected

Hedgerow - Impact
Removed
Affected Managed
Potentially Affected
Unaffected

Groups of trees - Impact
Removed
Potentially Affected
Unaffected

Note: The proposed overhead line alignment and proposed underground cable alignment together comprise the alignment. For further details regarding the design, please refer to Figures 4.1 (document reference 6.4.F1) and 4.2 (document reference 6.4.F2).

Notes: Background mapping information has been reproduced from the Ordnance Survey by permission of Ordnance Survey of the Controller of His Majesty's Stationery Office. © Crown copyright and database rights (2025) Licence OS100024241 and AC0000807948; © Crown copyright and database rights 2025 Ordnance Survey AC0000808122, Contains public sector information licensed under the Open Government Licence v3.0, © National Grid UK



Rev	Date	Description	Drawn	Check	Approv
B	Aug 2025	FOR DCO APPLICATION	JAL	AF	KB
A	Aug 2025	FOR DCO APPLICATION	JAL	AF	KB

nationalgrid

PROJECT: Norwich to Tilbury

Planning Inspectorate App Number: EN020027
Regulation 5(2)(a)

Title:

Figure A13.6.1- Landscape and Visual Arboriculture Impacts Plan
Page 195 of 396


Designed	M. Watson	Date	February 26
Drawn	J. Acero Leon	Date	February 26
Checked	A. Fell	Date	February 26
Approved	K. Burrows	Date	February 26
Scale:	1:2,500	Datum:	AOD
Original Size:	A3	Grid:	OS
Suitability Code:	A2	Project Number:	10059280

Suitability Description:
Accepted as Concept Stage

Drawing Number: 10059280-ARC-EBD-ZZ-DR-ZZ-00393
Revision: B

COPYRIGHT: NOT TO BE REPRODUCED WITHOUT THE WRITTEN PERMISSION OF NATIONAL GRID ELECTRICITY TRANSMISSION Plc

Doc Ref: 6.13.A6.F1

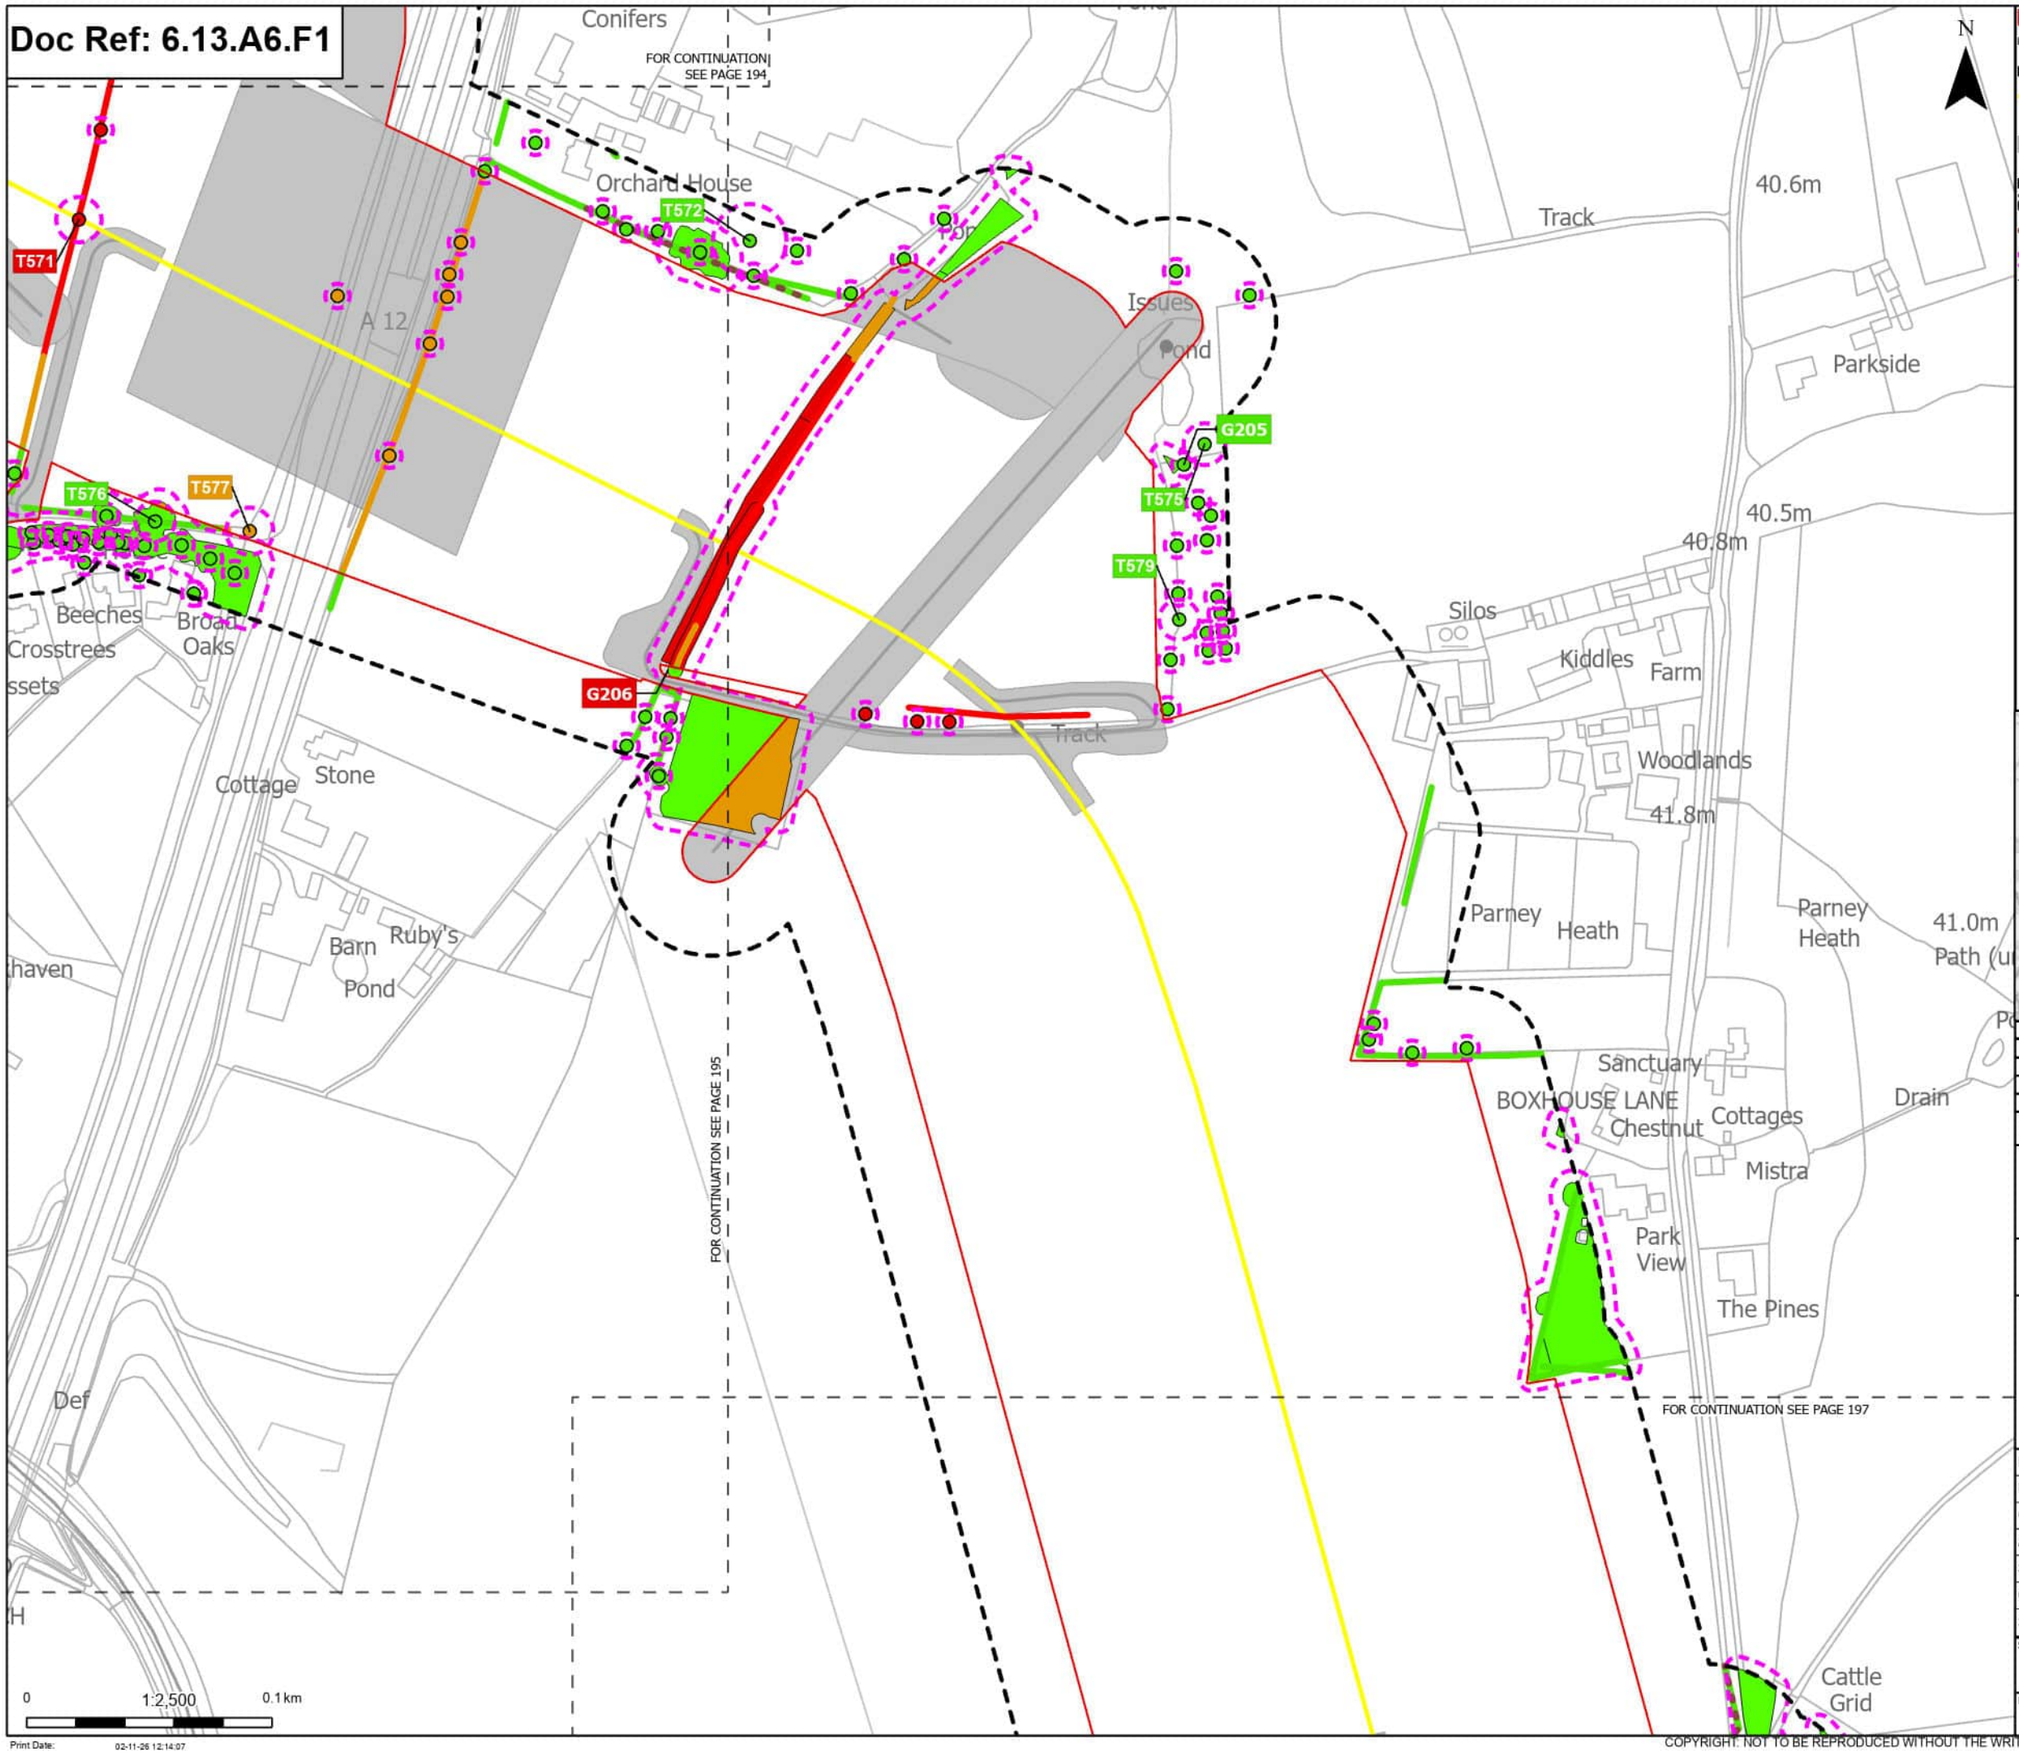

Print Date: 02-11-26 12:14:07

Order Limits
Sheet index cutline

Proposed project design details
Proposed underground cable alignment
Other temporary and permanent construction and operational works

Discipline specific constraints
Arboriculture Study Area
Important Hedgerows
Root protection area

Trees - Impact
Removed
Potentially Affected
Unaffected

Hedgerow - Impact
Removed
Potentially Affected
Unaffected

Groups of trees - Impact
Removed
Potentially Affected
Unaffected

Note: The proposed overhead line alignment and proposed underground cable alignment together comprise the alignment. For further details regarding the design, please refer to Figures 4.1 (document reference 6.4.F1) and 4.2 (document reference 6.4.F2).

Notes: Background mapping information has been reproduced from the Ordnance Survey by permission of Ordnance Survey of the Controller of His Majesty's Stationery Office. © Crown copyright and database rights (2025) Licence OS100024241 and AC0000807948; © Crown copyright and database rights 2025 Ordnance Survey AC0000808122, Contains public sector information licensed under the Open Government Licence v3.0, © National Grid UK



Rev	Date	Description	Drawn	Check	Approv
B	Aug 2025	FOR DCO APPLICATION	JAL	AF	KB
A	Aug 2025	FOR DCO APPLICATION	JAL	AF	KB

nationalgrid

PROJECT: Norwich to Tilbury

Planning Inspectorate App Number: EN020027
Regulation 5(2)(a)

Title:

Figure A13.6.1- Landscape and Visual Arboriculture Impacts Plan
Page 196 of 396


Designed	M. Watson	Date	February 26
Drawn	J. Acero Leon	Date	February 26
Checked	A. Fell	Date	February 26
Approved	K. Burrows	Date	February 26
Scale:	1:2,500	Datum:	AOD
Original Size:	A3	Grid:	OS
Suitability Code:	A2	Project Number:	10059280

Suitability Description:
Accepted as Concept Stage

Drawing Number: 10059280-ARC-EBD-ZZ-DR-ZZ-00393
Revision: B

COPYRIGHT: NOT TO BE REPRODUCED WITHOUT THE WRITTEN PERMISSION OF NATIONAL GRID ELECTRICITY TRANSMISSION Plc

Doc Ref: 6.13.A6.F1

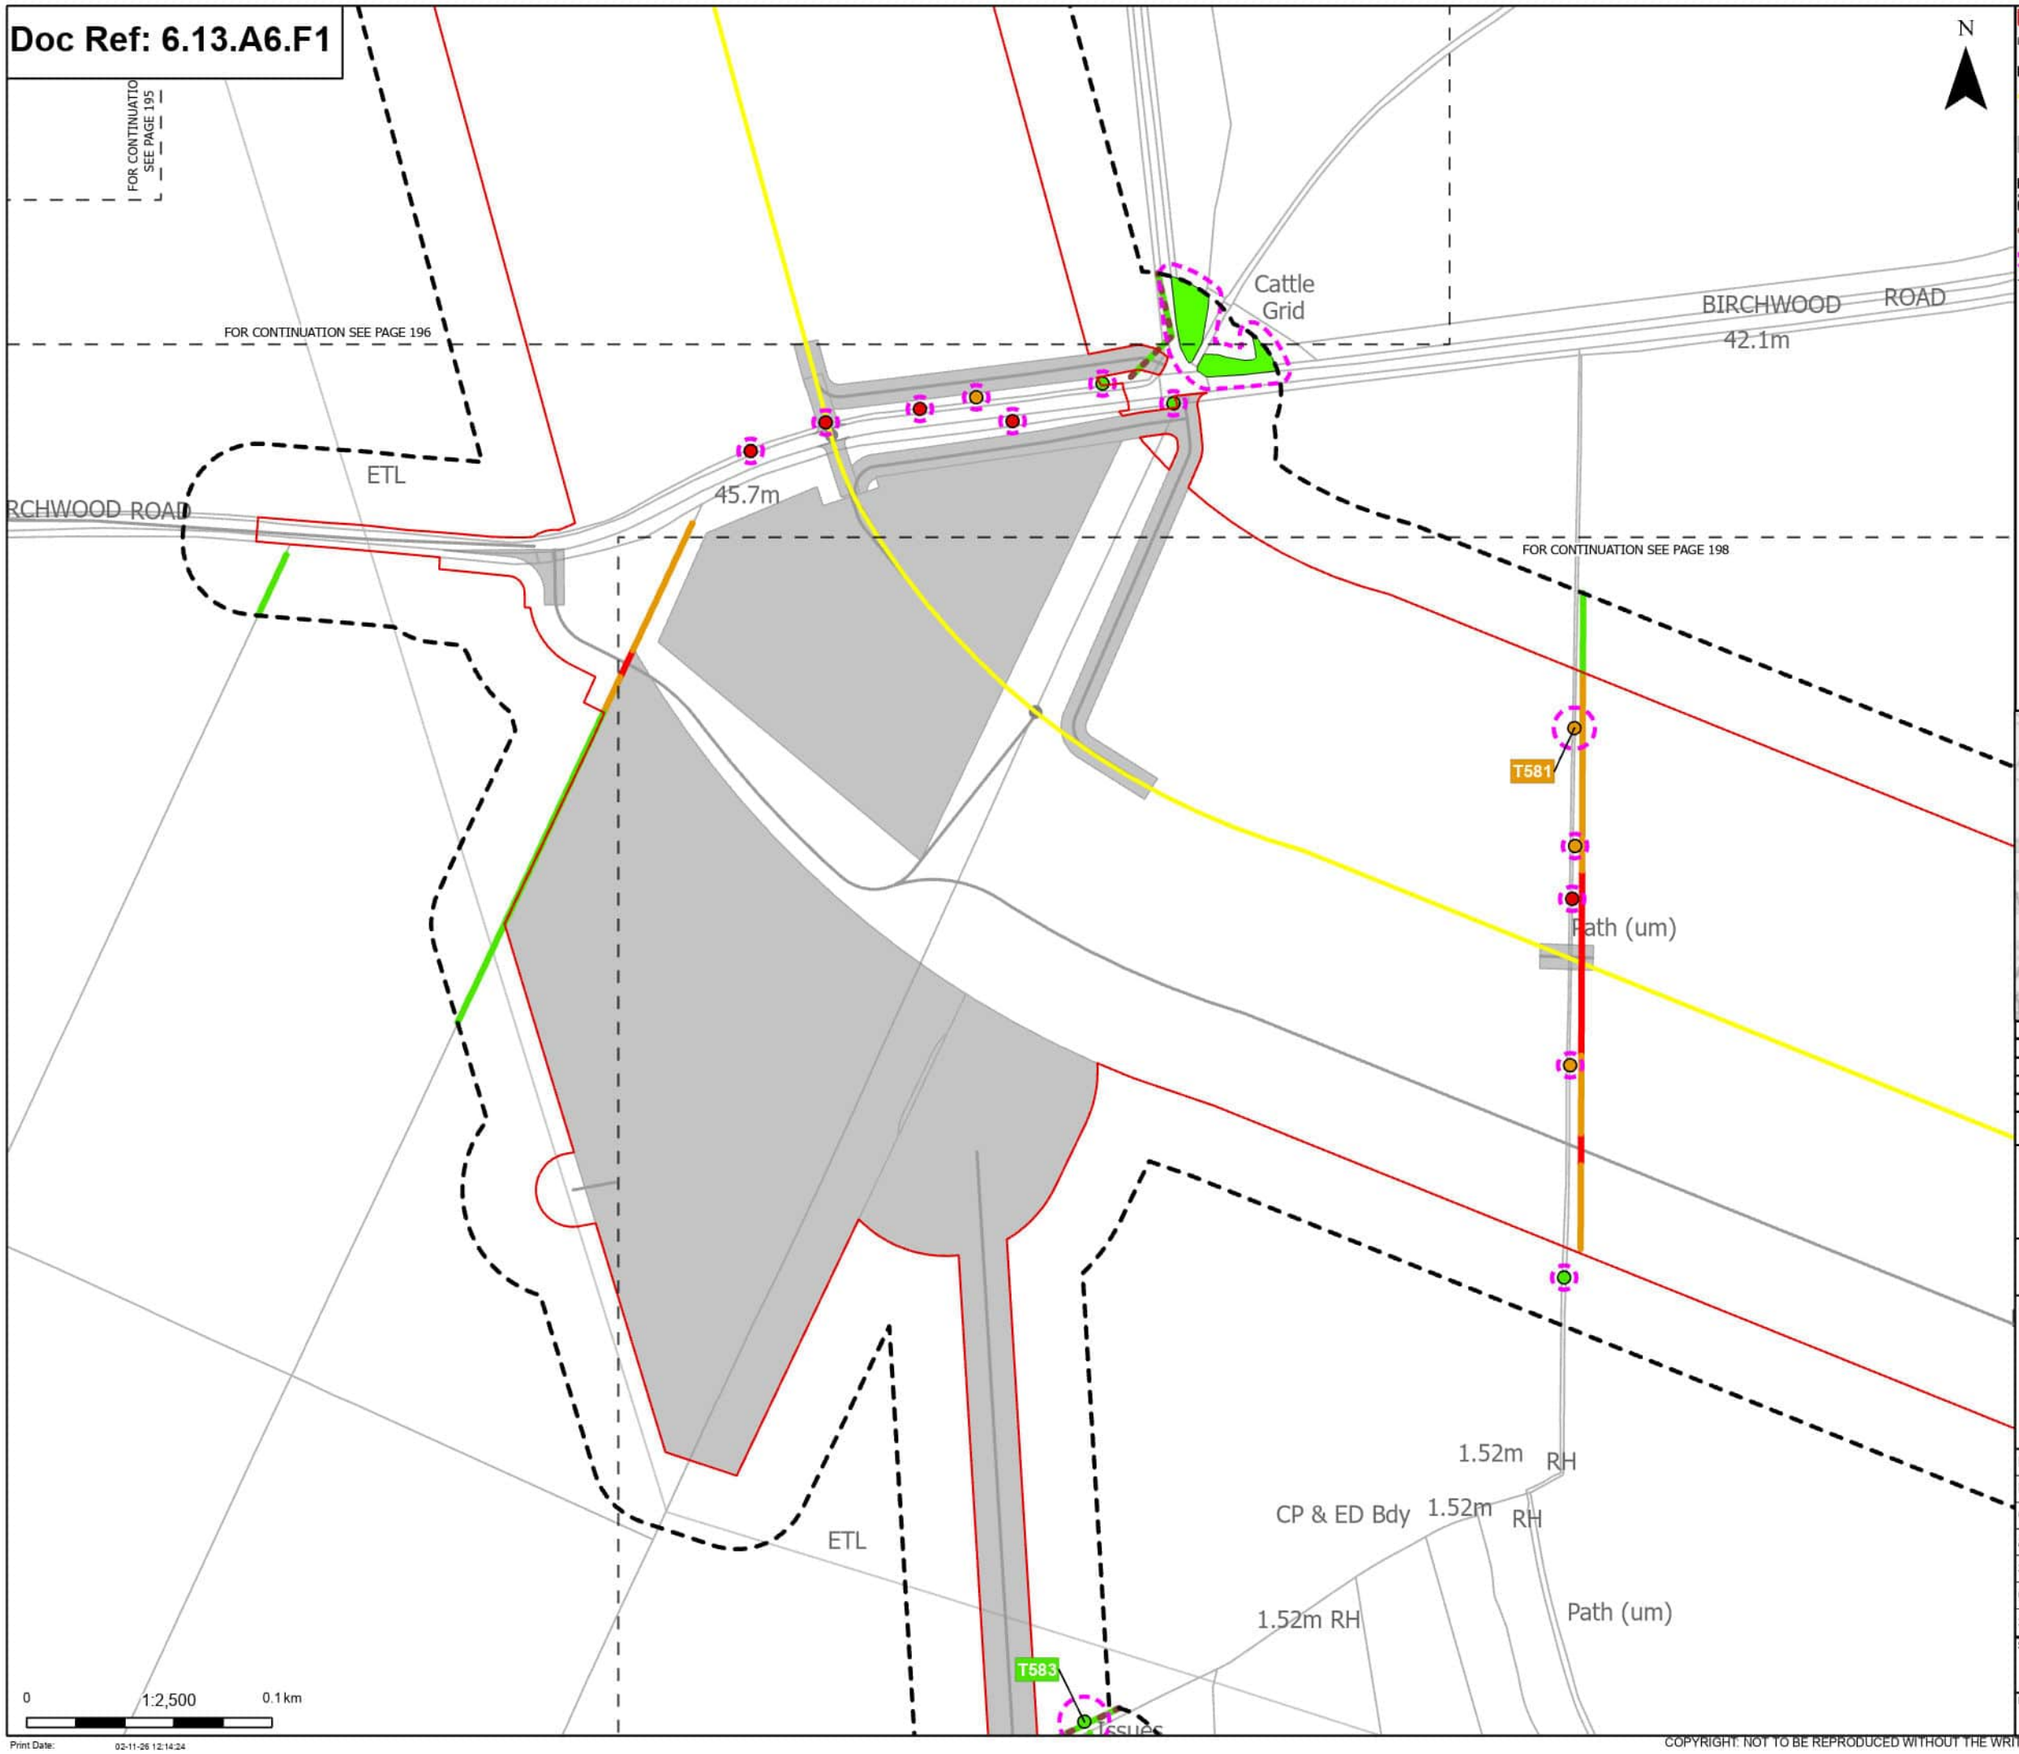

Order Limits
Sheet index cutline

Proposed project design details
Proposed underground cable alignment
Other temporary and permanent construction and operational works

Discipline specific constraints
Arboriculture Study Area
Important Hedgerows
Root protection area

Trees - Impact
Removed
Potentially Affected
Unaffected

Hedgerow - Impact
Removed
Potentially Affected
Unaffected

Groups of trees - Impact
Unaffected

Note: The proposed overhead line alignment and proposed underground cable alignment together comprise the alignment. For further details regarding the design, please refer to Figures 4.1 (document reference 6.4.F1) and 4.2 (document reference 6.4.F2).

Notes: Background mapping information has been reproduced from the Ordnance Survey by permission of Ordnance Survey of the Controller of His Majesty's Stationery Office. © Crown copyright and database rights (2025) Licence OS100024241 and AC0000807948; © Crown copyright and database rights 2025 Ordnance Survey AC0000808122, Contains public sector information licensed under the Open Government Licence v3.0, © National Grid UK



Rev	Date	Description	Drawn	Check	Approv
B	Aug 2025	FOR DCO APPLICATION	JAL	AF	KB
A	Aug 2025	FOR DCO APPLICATION	JAL	AF	KB

nationalgrid

PROJECT: Norwich to Tilbury

Planning Inspectorate App Number: EN020027
Regulation 5(2)(a)

Title:

Figure A13.6.1- Landscape and Visual Arboriculture Impacts Plan
Page 197 of 396

Designed	M. Watson	Date	February 26
Drawn	J. Acero Leon	Date	February 26
Checked	A. Fell	Date	February 26
Approved	K. Burrows	Date	February 26
Scale:	1:2,500	Datum:	AOD
Original Size:	A3	Grid:	OS
Suitability Code:	A2	Project Number:	10059280


Suitability Description:
Accepted as Concept Stage

Drawing Number: 10059280-ARC-EBD-ZZ-DR-ZZ-00393
Revision: B

Print Date: 02-11-26 12:14:24

COPYRIGHT: NOT TO BE REPRODUCED WITHOUT THE WRITTEN PERMISSION OF NATIONAL GRID ELECTRICITY TRANSMISSION Plc

Doc Ref: 6.13.A6.F1

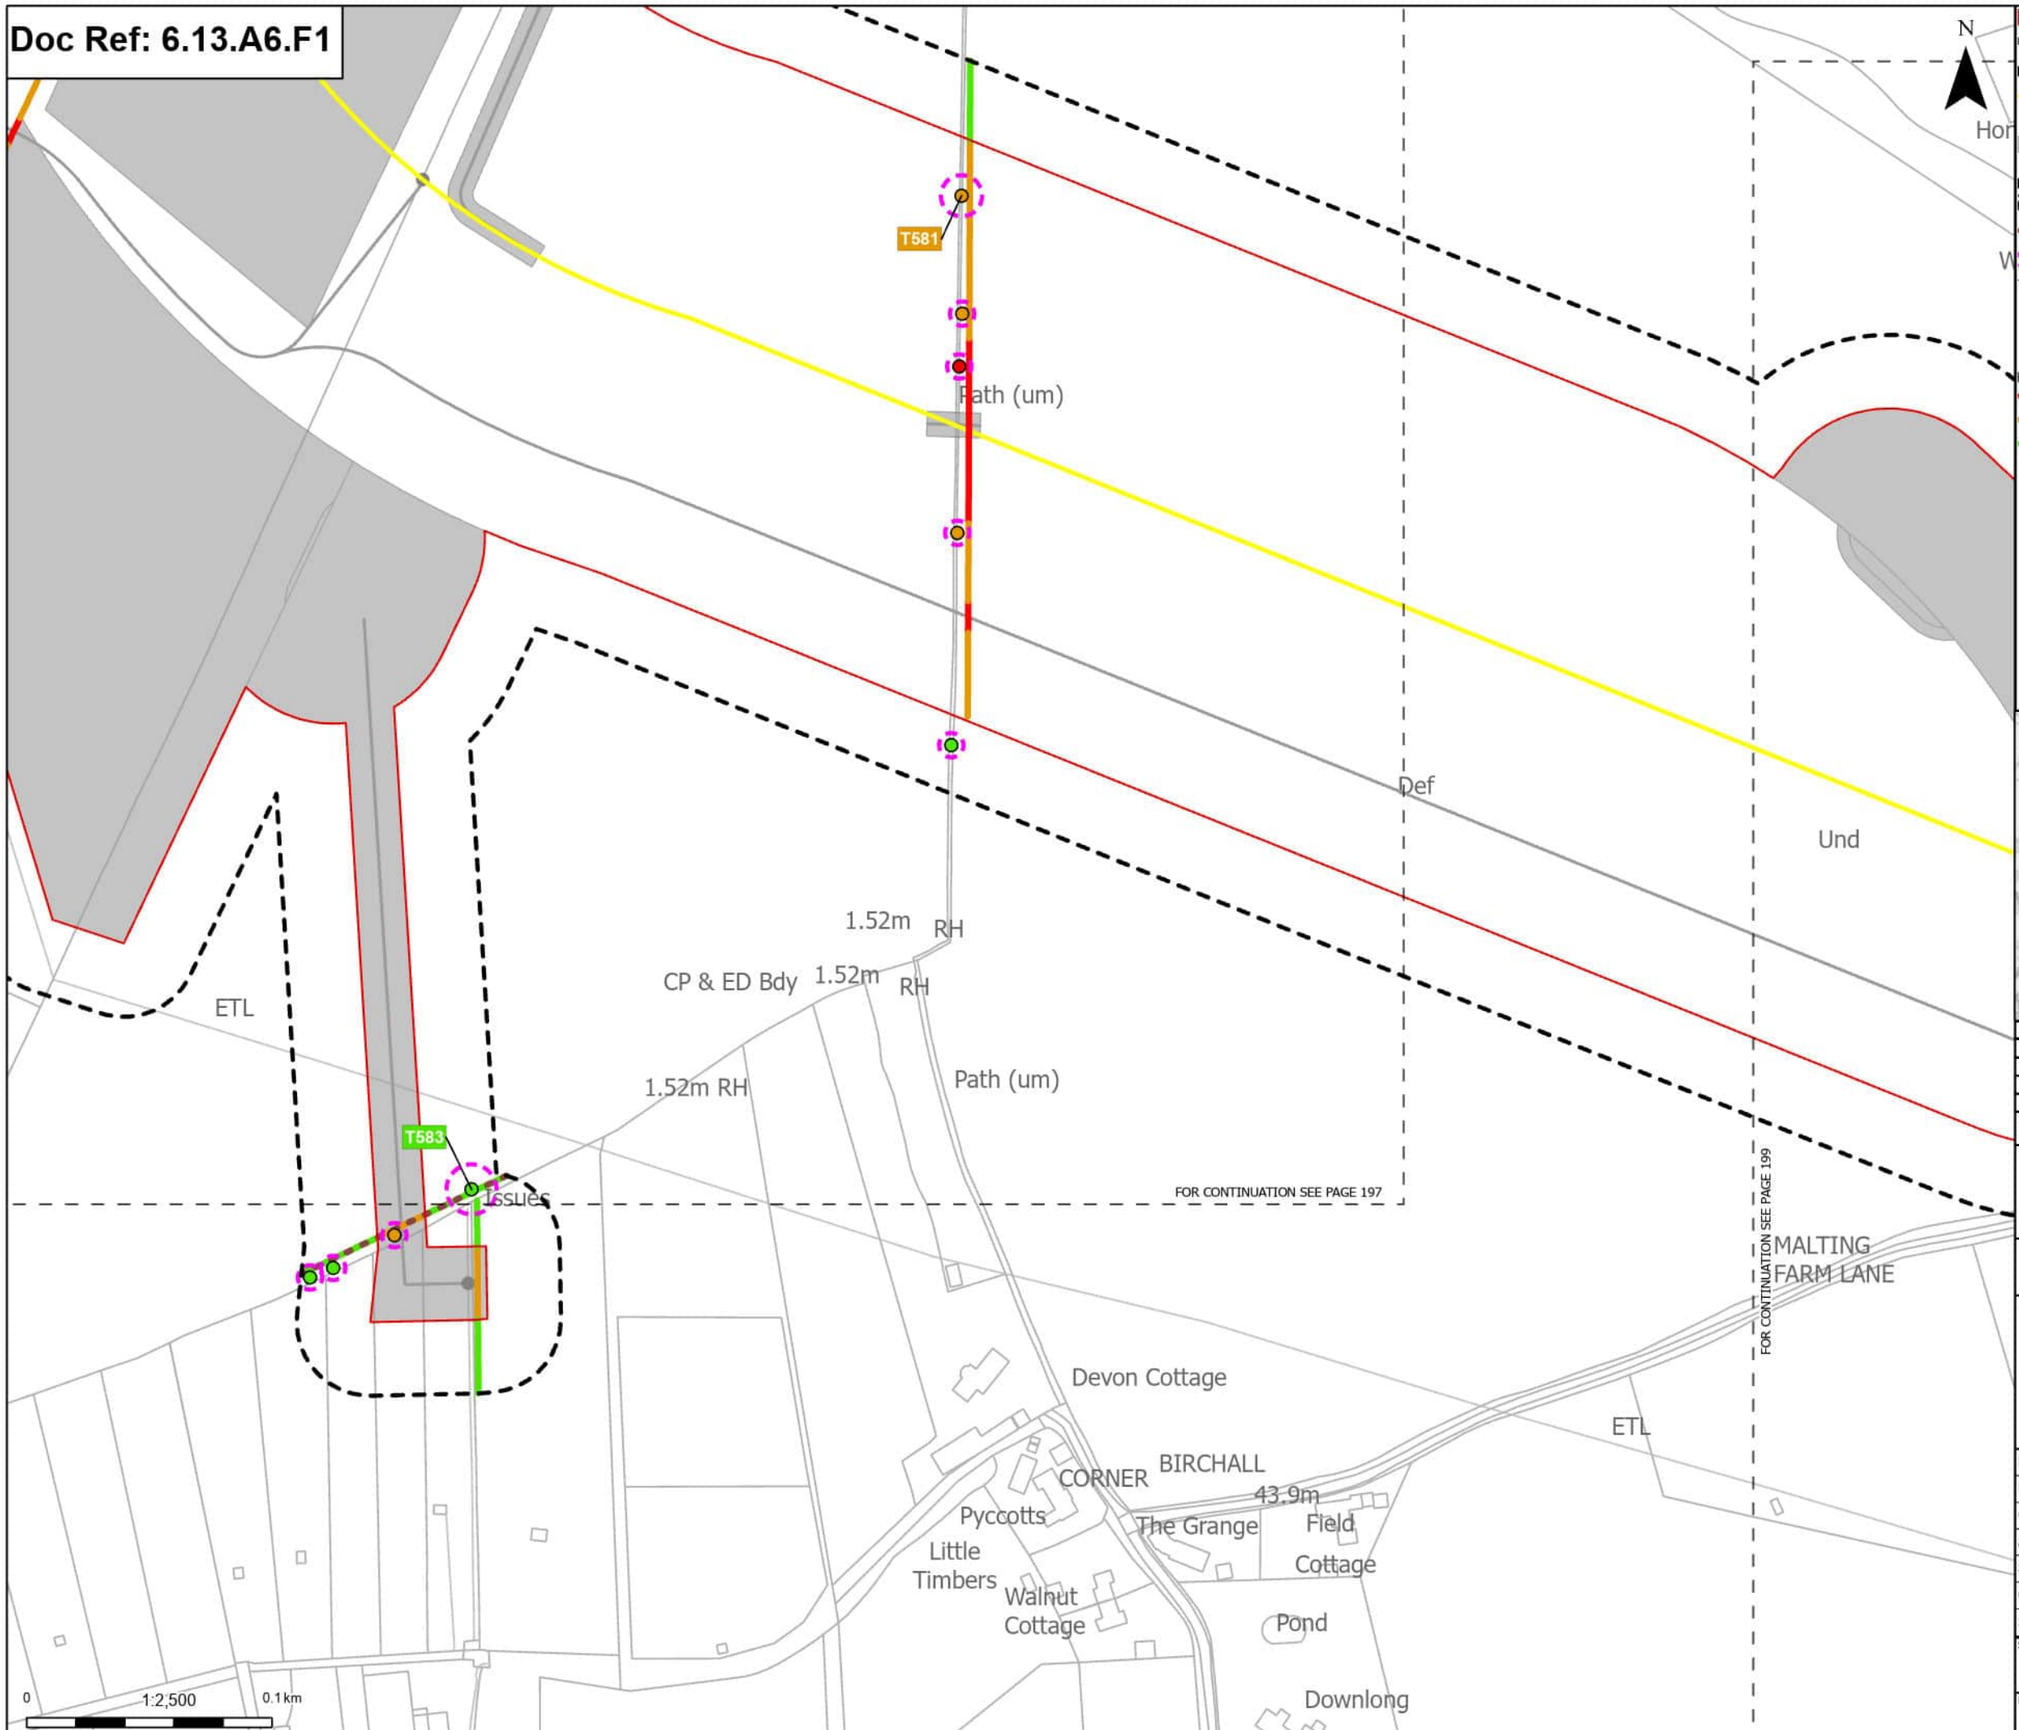

Print Date: 02-11-26 12:14:43

Order Limits
Sheet index cutline

Proposed project design details
Proposed underground cable alignment
Other temporary and permanent construction and operational works

Discipline specific constraints
Arboriculture Study Area
Important Hedgerows
Root protection area

Trees - Impact
Removed
Potentially Affected
Unaffected

Hedgerow - Impact
Removed
Potentially Affected
Unaffected

Note: The proposed overhead line alignment and proposed underground cable alignment together comprise the alignment. For further details regarding the design, please refer to Figures 4.1 (document reference 6.4.F1) and 4.2 (document reference 6.4.F2).

Notes: Background mapping information has been reproduced from the Ordnance Survey by permission of Ordnance Survey of the Controller of His Majesty's Stationery Office. © Crown copyright and database rights (2025) Licence OS100024241 and AC0000807948; © Crown copyright and database rights 2025 Ordnance Survey AC0000808122, Contains public sector information licensed under the Open Government Licence v3.0, © National Grid UK



Rev	Date	Description	Drawn	Check	Approv
B	Aug 2025	FOR DCO APPLICATION	JAL	AF	KB
A	Aug 2025	FOR DCO APPLICATION	JAL	AF	KB

nationalgrid

PROJECT: Norwich to Tilbury

Planning Inspectorate App Number: EN020027
Regulation 5(2)(a)

Title:

Figure A13.6.1- Landscape and Visual Arboriculture Impacts Plan
Page 198 of 396

Designed	M. Watson	Date	February 26
Drawn	J. Acero Leon	Date	February 26
Checked	A. Fell	Date	February 26
Approved	K. Burrows	Date	February 26
Scale:	1:2,500	Datum:	AOD
Original Size:	A3	Grid:	OS
Suitability Code:	A2	Project Number:	10059280

Suitability Description: Accepted as Concept Stage

Drawing Number: 10059280-ARC-EBD-ZZ-DR-ZZ-00393

Revision: B

COPYRIGHT: NOT TO BE REPRODUCED WITHOUT THE WRITTEN PERMISSION OF NATIONAL GRID ELECTRICITY TRANSMISSION Plc

Doc Ref: 6.13.A6.F1

ARDLEIGH ROAD
Cottage
The Old Ale House
Clenwood
West Cottages
Woodburn
Alan Dene
Oaklea
Trees
Sunningdale
Coppins
41.3m
Oakbank
Charlton
Glenwood
Denbury
B 1029
Rose Cottage
Def
1.52m RH
Reservoir
ARDLEIGH ROAD
Woodcott
Lorna Doone
Nashdoun
Deerleap
Cherry Cottage
G207
T582
Path (um)
CP & ED
Bdy
Def
Oak
1.52m RH
Hunters
Appletree Cottage
Threshing
M ROAD
40.7m
MALTING FARM LANE
Malting Farm
FOR CONTINUATION SEE PAGE 198
FOR CONTINUATION SEE PAGE 200
40.2m
T588
0
1:2,500
0.1 km

Print Date: 02-11-26 12:15:03

N

Order Limits
Sheet index cutline

Proposed project design details
Proposed underground cable alignment
Other temporary and permanent construction and operational works

Discipline specific constraints
Arboriculture Study Area
TPO indiviual trees
Root protection area

Trees - Impact
Removed
Potentially Affected
Unaffected

Hedgerow - Impact
Removed
Affected Managed
Potentially Affected
Unaffected

Groups of trees - Impact
Removed
Potentially Affected
Unaffected

Note: The proposed overhead line alignment and proposed underground cable alignment together comprise the alignment. For further details regarding the design, please refer to Figures 4.1 (document reference 6.4.F1) and 4.2 (document reference 6.4.F2).

Notes: Background mapping information has been reproduced from the Ordnance Survey by permission of Ordnance Survey of the Controller of His Majesty's Stationery Office. © Crown copyright and database rights (2025) Licence OS100024241 and AC0000807948; © Crown copyright and database rights 2025 Ordnance Survey AC0000808122, Contains public sector information licensed under the Open Government Licence v3.0, © National Grid UK



Rev	Date	Description	Drawn	Check	Approv
B	Aug 2025	FOR DCO APPLICATION	JAL	AF	KB
A	Aug 2025	FOR DCO APPLICATION	JAL	AF	KB

nationalgrid

PROJECT: Norwich to Tilbury

Planning Inspectorate App Number: EN020027
Regulation 5(2)(a)

Title:

Figure A13.6.1- Landscape and Visual Arboriculture Impacts Plan
Page 199 of 396


Designed	M. Watson	Date	February 26
Drawn	J. Acero Leon	Date	February 26
Checked	A. Fell	Date	February 26
Approved	K. Burrows	Date	February 26
Scale:	1:2,500	Datum:	AOD
Original Size:	A3	Grid:	OS
Suitability Code:	A2	Project Number:	10059280

Suitability Description:
Accepted as Concept Stage

Drawing Number: 10059280-ARC-EBD-ZZ-DR-ZZ-00393
Revision: B

COPYRIGHT: NOT TO BE REPRODUCED WITHOUT THE WRITTEN PERMISSION OF NATIONAL GRID ELECTRICITY TRANSMISSION Plc

Doc Ref: 6.13.A6.F1

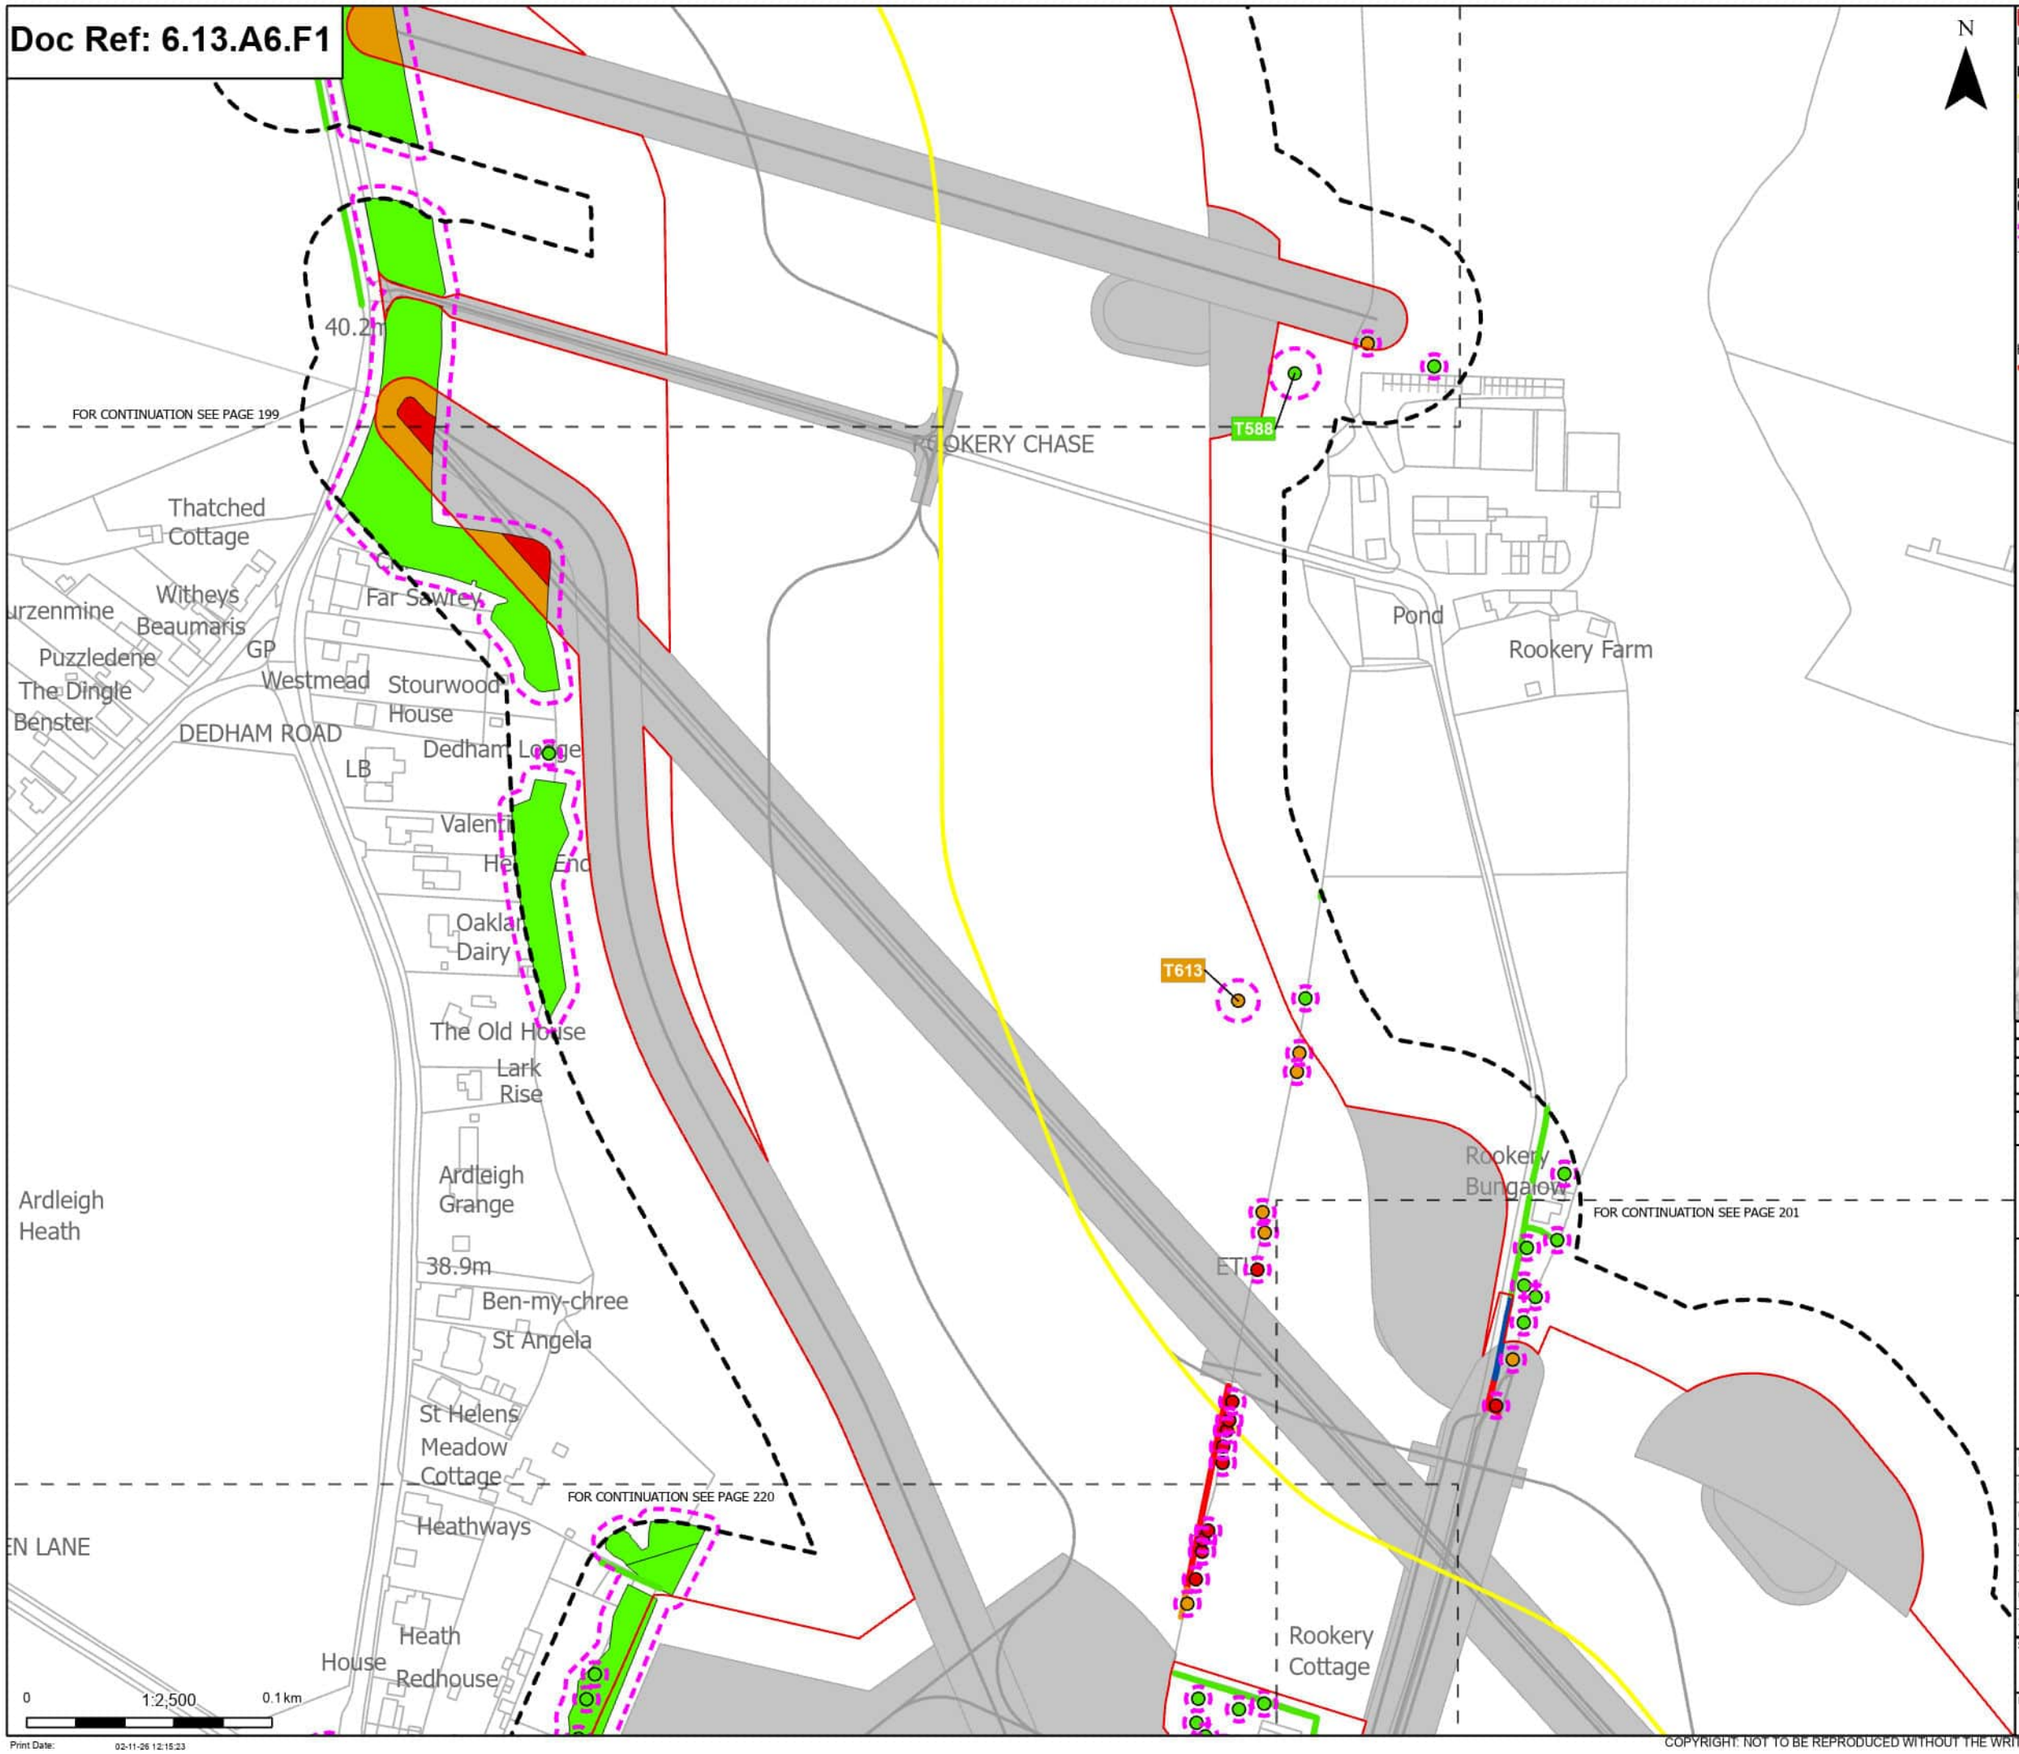

Order Limits
Sheet index cutline

Proposed project design details
Proposed underground cable alignment
Other temporary and permanent construction and operational works

Discipline specific constraints
Arboriculture Study Area
Root protection area

Trees - Impact
Removed
Potentially Affected
Unaffected

Hedgerow - Impact
Removed
Affected Managed
Potentially Affected
Unaffected

Groups of trees - Impact
Removed
Potentially Affected
Unaffected

Note: The proposed overhead line alignment and proposed underground cable alignment together comprise the alignment. For further details regarding the design, please refer to Figures 4.1 (document reference 6.4.F1) and 4.2 (document reference 6.4.F2).

Notes: Background mapping information has been reproduced from the Ordnance Survey by permission of Ordnance Survey of the Controller of His Majesty's Stationery Office. © Crown copyright and database rights (2025) Licence OS100024241 and AC0000807948; © Crown copyright and database rights 2025 Ordnance Survey AC0000808122, Contains public sector information licensed under the Open Government Licence v3.0, © National Grid UK



Rev	Date	Description	Drawn	Check	Approv
B	Aug 2025	FOR DCO APPLICATION	JAL	AF	KB
A	Aug 2025	FOR DCO APPLICATION	JAL	AF	KB

nationalgrid

PROJECT: Norwich to Tilbury

Planning Inspectorate App Number: EN020027
Regulation 5(2)(a)

Title:

Figure A13.6.1- Landscape and Visual Arboriculture Impacts Plan
Page 200 of 396

Designed	M. Watson	Date	February 26
Drawn	J. Acero Leon	Date	February 26
Checked	A. Fell	Date	February 26
Approved	K. Burrows	Date	February 26
Scale:	1:2,500	Datum:	AOD
Original Size:	A3	Grid:	OS
Suitability Code:	A2	Project Number:	10059280


Suitability Description:
Accepted as Concept Stage

Drawing Number: 10059280-ARC-EBD-ZZ-DR-ZZ-00393
Revision: B

Print Date: 02-11-26 12:15:23

COPYRIGHT: NOT TO BE REPRODUCED WITHOUT THE WRITTEN PERMISSION OF NATIONAL GRID ELECTRICITY TRANSMISSION Plc

Doc Ref: 6.13.A6.F1

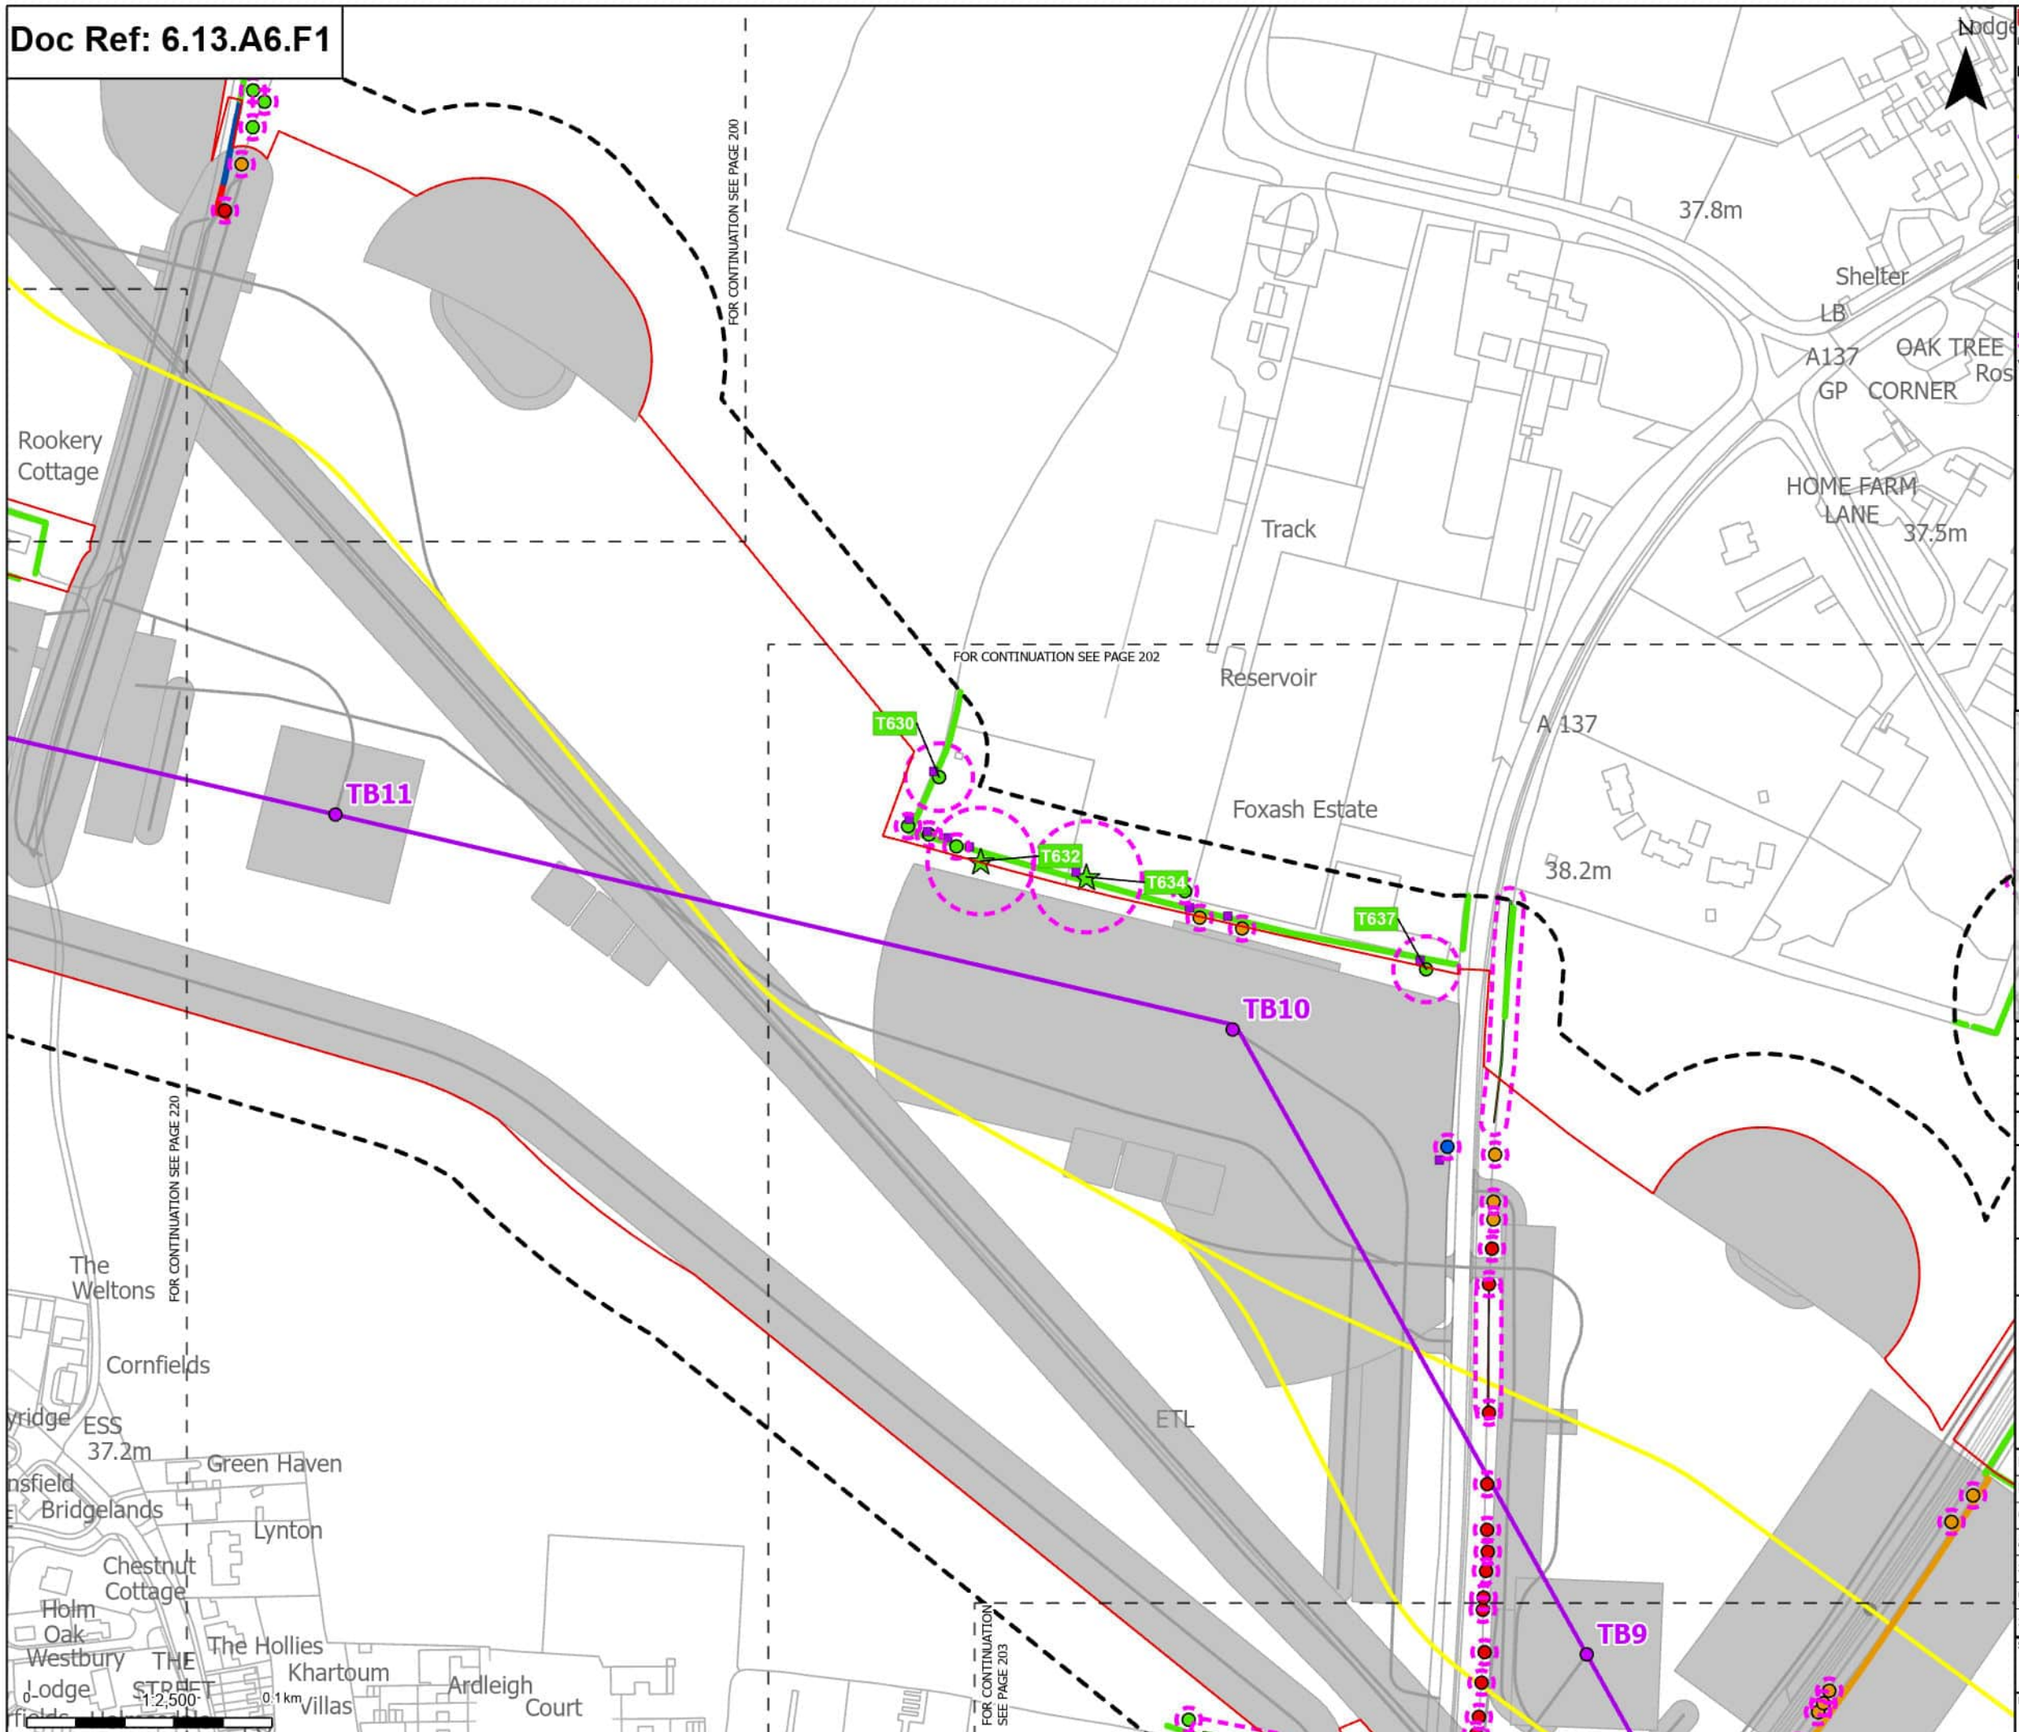

- Order Limits
- Sheet index cutline

Proposed project design details
- Proposed standard lattice pylon location
- Proposed overhead line alignment
- Proposed underground cable alignment
- Other temporary and permanent construction and operational works

Discipline specific constraints
- Arboriculture Study Area
- TPO indiviual trees
- Root protection area

Veteran Trees - Impact
- Unaffected

Trees - Impact
- Removed
- Affected Managed
- Potentially Affected
- Unaffected

Hedgerow - Impact
- Removed
- Affected Managed
- Potentially Affected
- Unaffected

Groups of trees - Impact
- Removed
- Potentially Affected
- Unaffected

Note: The proposed overhead line alignment and proposed underground cable alignment together comprise the alignment. For further details regarding the design, please refer to Figures 4.1 (document reference 6.4.F1) and 4.2 (document reference 6.4.F2).

Notes: Background mapping information has been reproduced from the Ordnance Survey by permission of Ordnance Survey of the Controller of His Majesty's Stationery Office. © Crown copyright and database rights (2025) Licence OS100024241 and AC0000807948; © Crown copyright and database rights 2025 Ordnance Survey AC0000808122, Contains public sector information licensed under the Open Government Licence v3.0, © National Grid UK



Rev	Date	Description	Drawn	Check	Approv
B	Aug 2025	FOR DCO APPLICATION	JAL	AF	KB
A	Aug 2025	FOR DCO APPLICATION	JAL	AF	KB

nationalgrid

PROJECT: Norwich to Tilbury

Planning Inspectorate App Number: EN020027
Regulation 5(2)(a)

Title:

Figure A13.6.1- Landscape and Visual Arboriculture Impacts Plan
Page 201 of 396

Designed	M. Watson	Date	February 26
Drawn	J. Acero Leon	Date	February 26
Checked	A. Fell	Date	February 26
Approved	K. Burrows	Date	February 26
Scale:	1:2,500	Datum:	AOD
Original Size:	A3	Grid:	OS
Suitability Code:	A2	Project Number:	10059280


Suitability Description: Accepted as Concept Stage

Drawing Number: 10059280-ARC-EBD-ZZ-DR-ZZ-00393

Revision: B

COPYRIGHT: NOT TO BE REPRODUCED WITHOUT THE WRITTEN PERMISSION OF NATIONAL GRID ELECTRICITY TRANSMISSION Plc

Doc Ref: 6.13.A6.F1

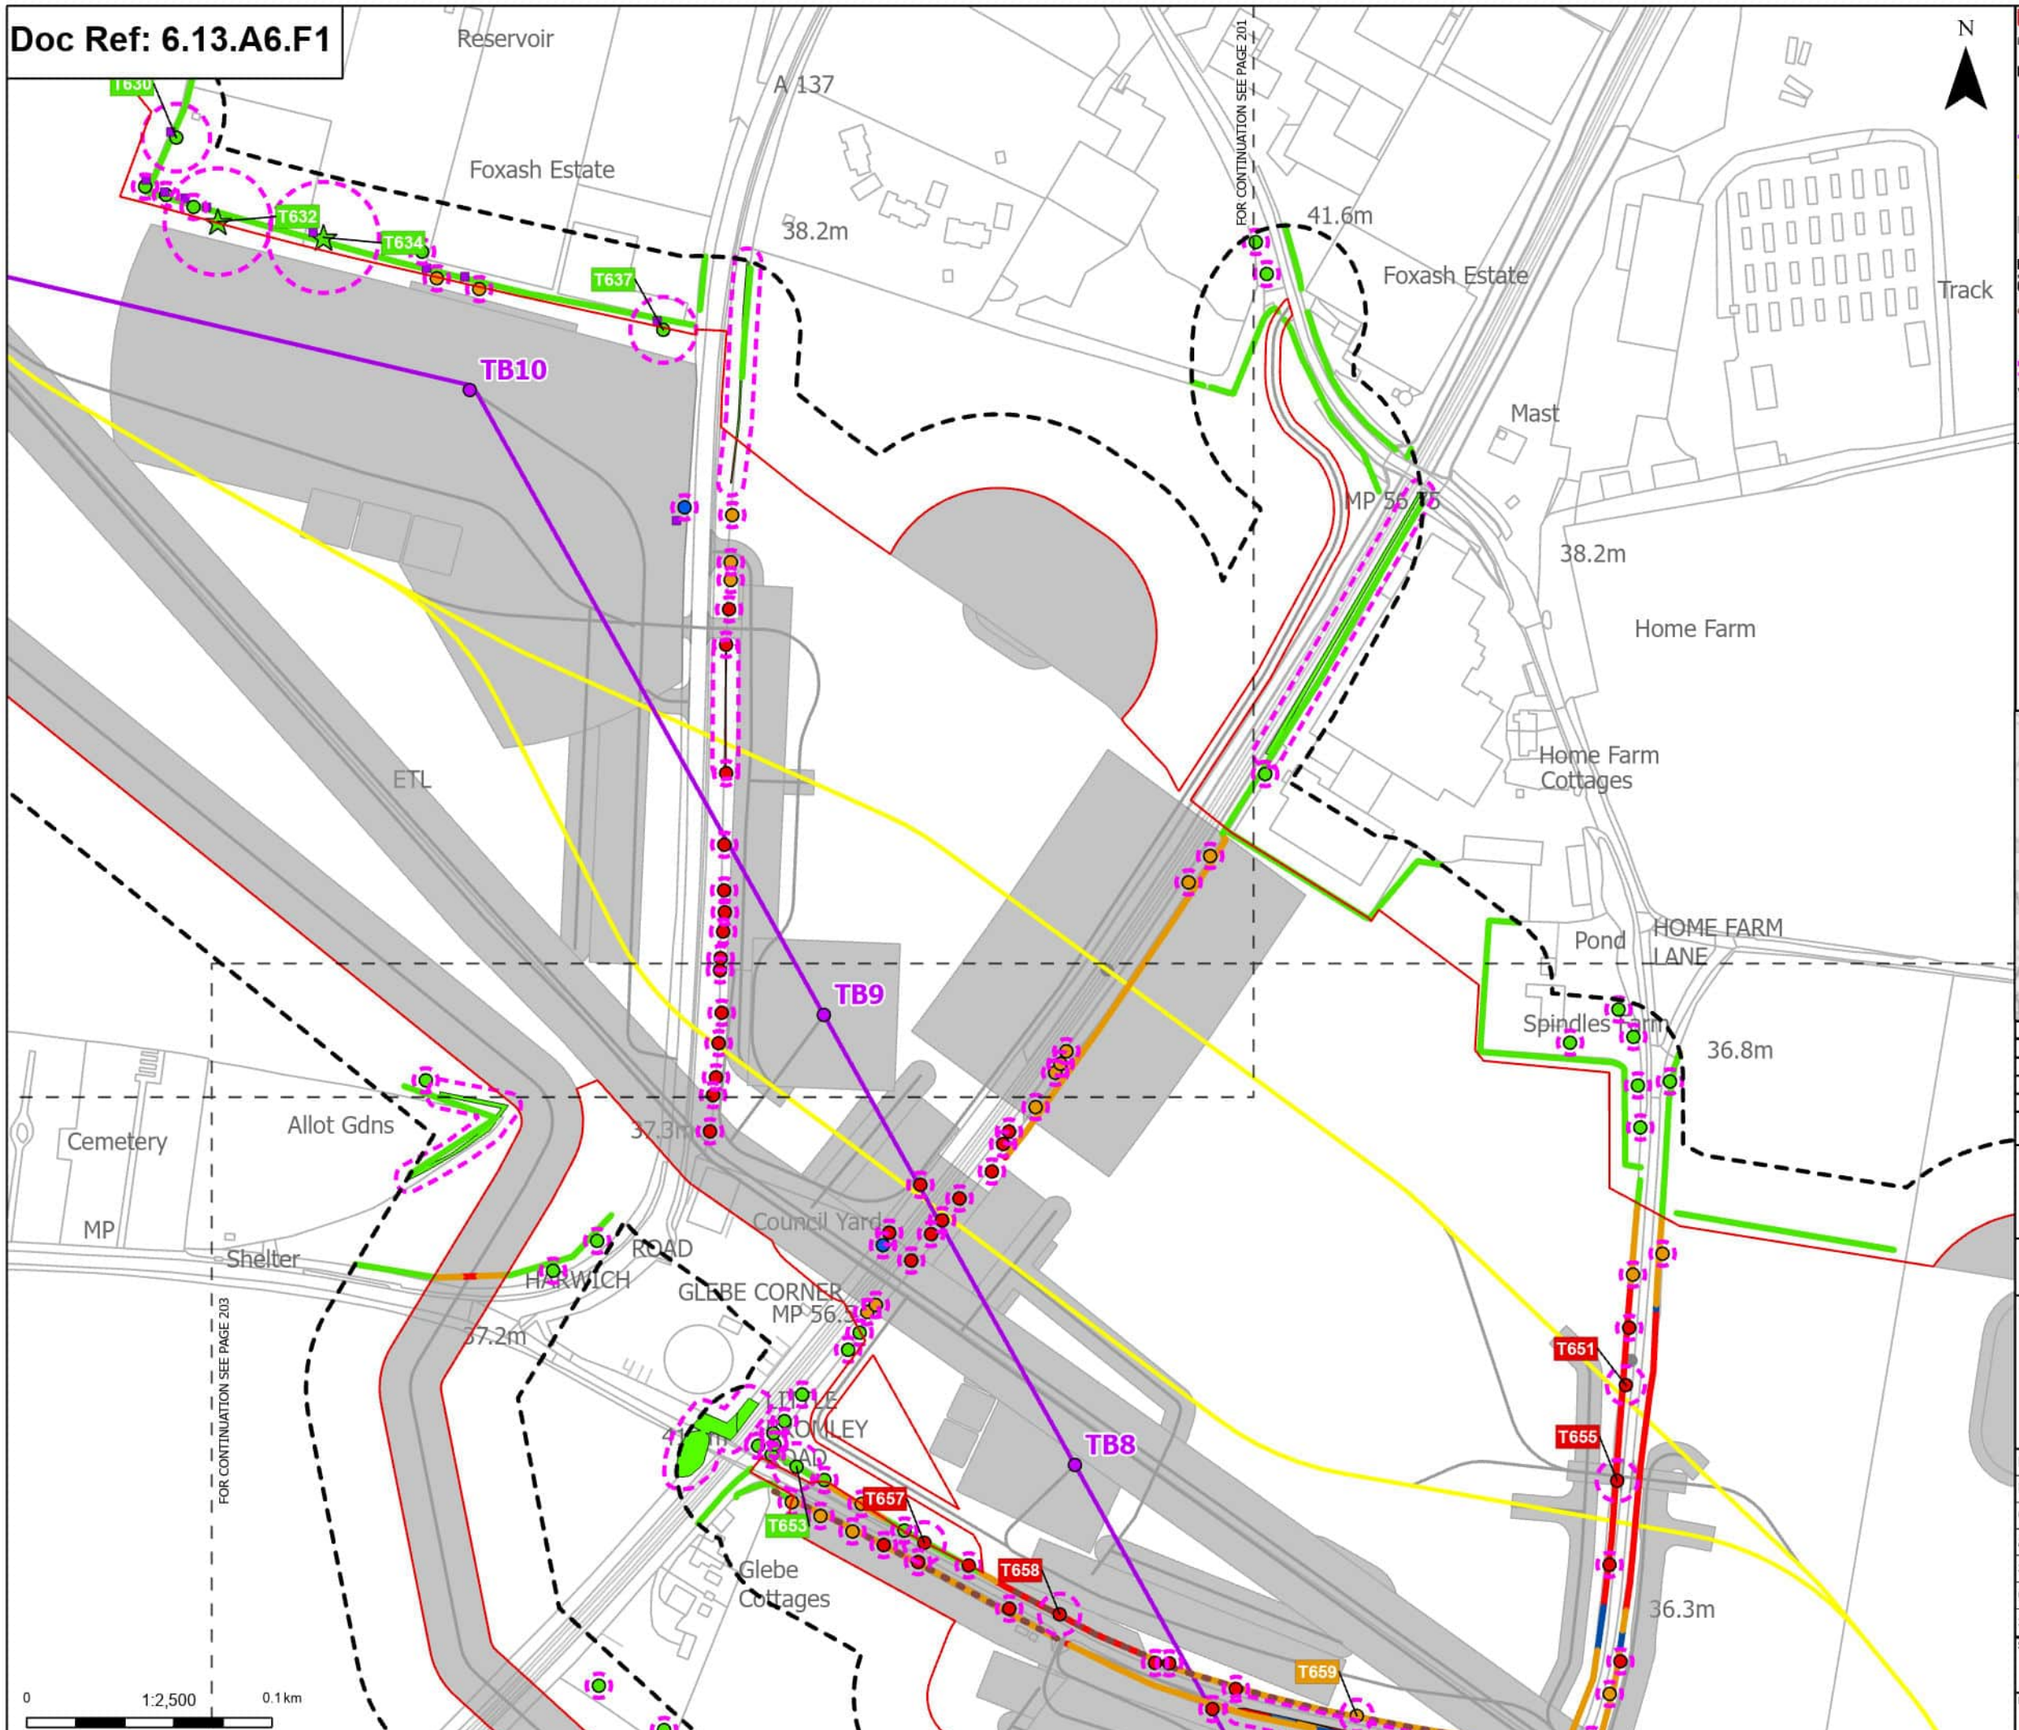

Order Limits
Sheet index cutline

Proposed project design details
- Proposed standard lattice pylon location
- Proposed overhead line alignment
- Proposed underground cable alignment
- Other temporary and permanent construction and operational works

Discipline specific constraints
- Arboriculture Study Area
- Important Hedgerows
- TPO indiviual trees
- Root protection area

Veteran Trees - Impact
- Unaffected

Trees - Impact
- Removed
- Affected Managed
- Potentially Affected
- Unaffected

Hedgerow - Impact
- Removed
- Affected Managed
- Potentially Affected
- Unaffected

Groups of trees - Impact
- Removed
- Affected Managed
- Potentially Affected
- Unaffected

Note: The proposed overhead line alignment and proposed underground cable alignment together comprise the alignment. For further details regarding the design, please refer to Figures 4.1 (document reference 6.4.F1) and 4.2 (document reference 6.4.F2).

Notes: Background mapping information has been reproduced from the Ordnance Survey by permission of Ordnance Survey of the Controller of His Majesty's Stationery Office. © Crown copyright and database rights (2025) Licence OS100024241 and AC0000807948; © Crown copyright and database rights 2025 Ordnance Survey AC0000808122, Contains public sector information licensed under the Open Government Licence v3.0, © National Grid UK



Rev	Date	Description	Drawn	Check	Approv
B	Aug 2025	FOR DCO APPLICATION	JAL	AF	KB
A	Aug 2025	FOR DCO APPLICATION	JAL	AF	KB

nationalgrid

PROJECT: Norwich to Tilbury

Planning Inspectorate App Number: EN020027
Regulation 5(2)(a)

Title:

Figure A13.6.1- Landscape and Visual Arboriculture Impacts Plan
Page 202 of 396

Designed	M. Watson	Date	February 26
Drawn	J. Acero Leon	Date	February 26
Checked	A. Fell	Date	February 26
Approved	K. Burrows	Date	February 26
Scale:	1:2,500	Datum:	AOD
Original Size:	A3	Grid:	OS
Suitability Code:	A2	Project Number:	10059280

Suitability Description: Accepted as Concept Stage


Drawing Number: 10059280-ARC-EBD-ZZ-DR-ZZ-00393

Revision: B

Print Date: 02-11-26 12:16:05

COPYRIGHT: NOT TO BE REPRODUCED WITHOUT THE WRITTEN PERMISSION OF NATIONAL GRID ELECTRICITY TRANSMISSION Plc

Doc Ref: 6.13.A6.F1

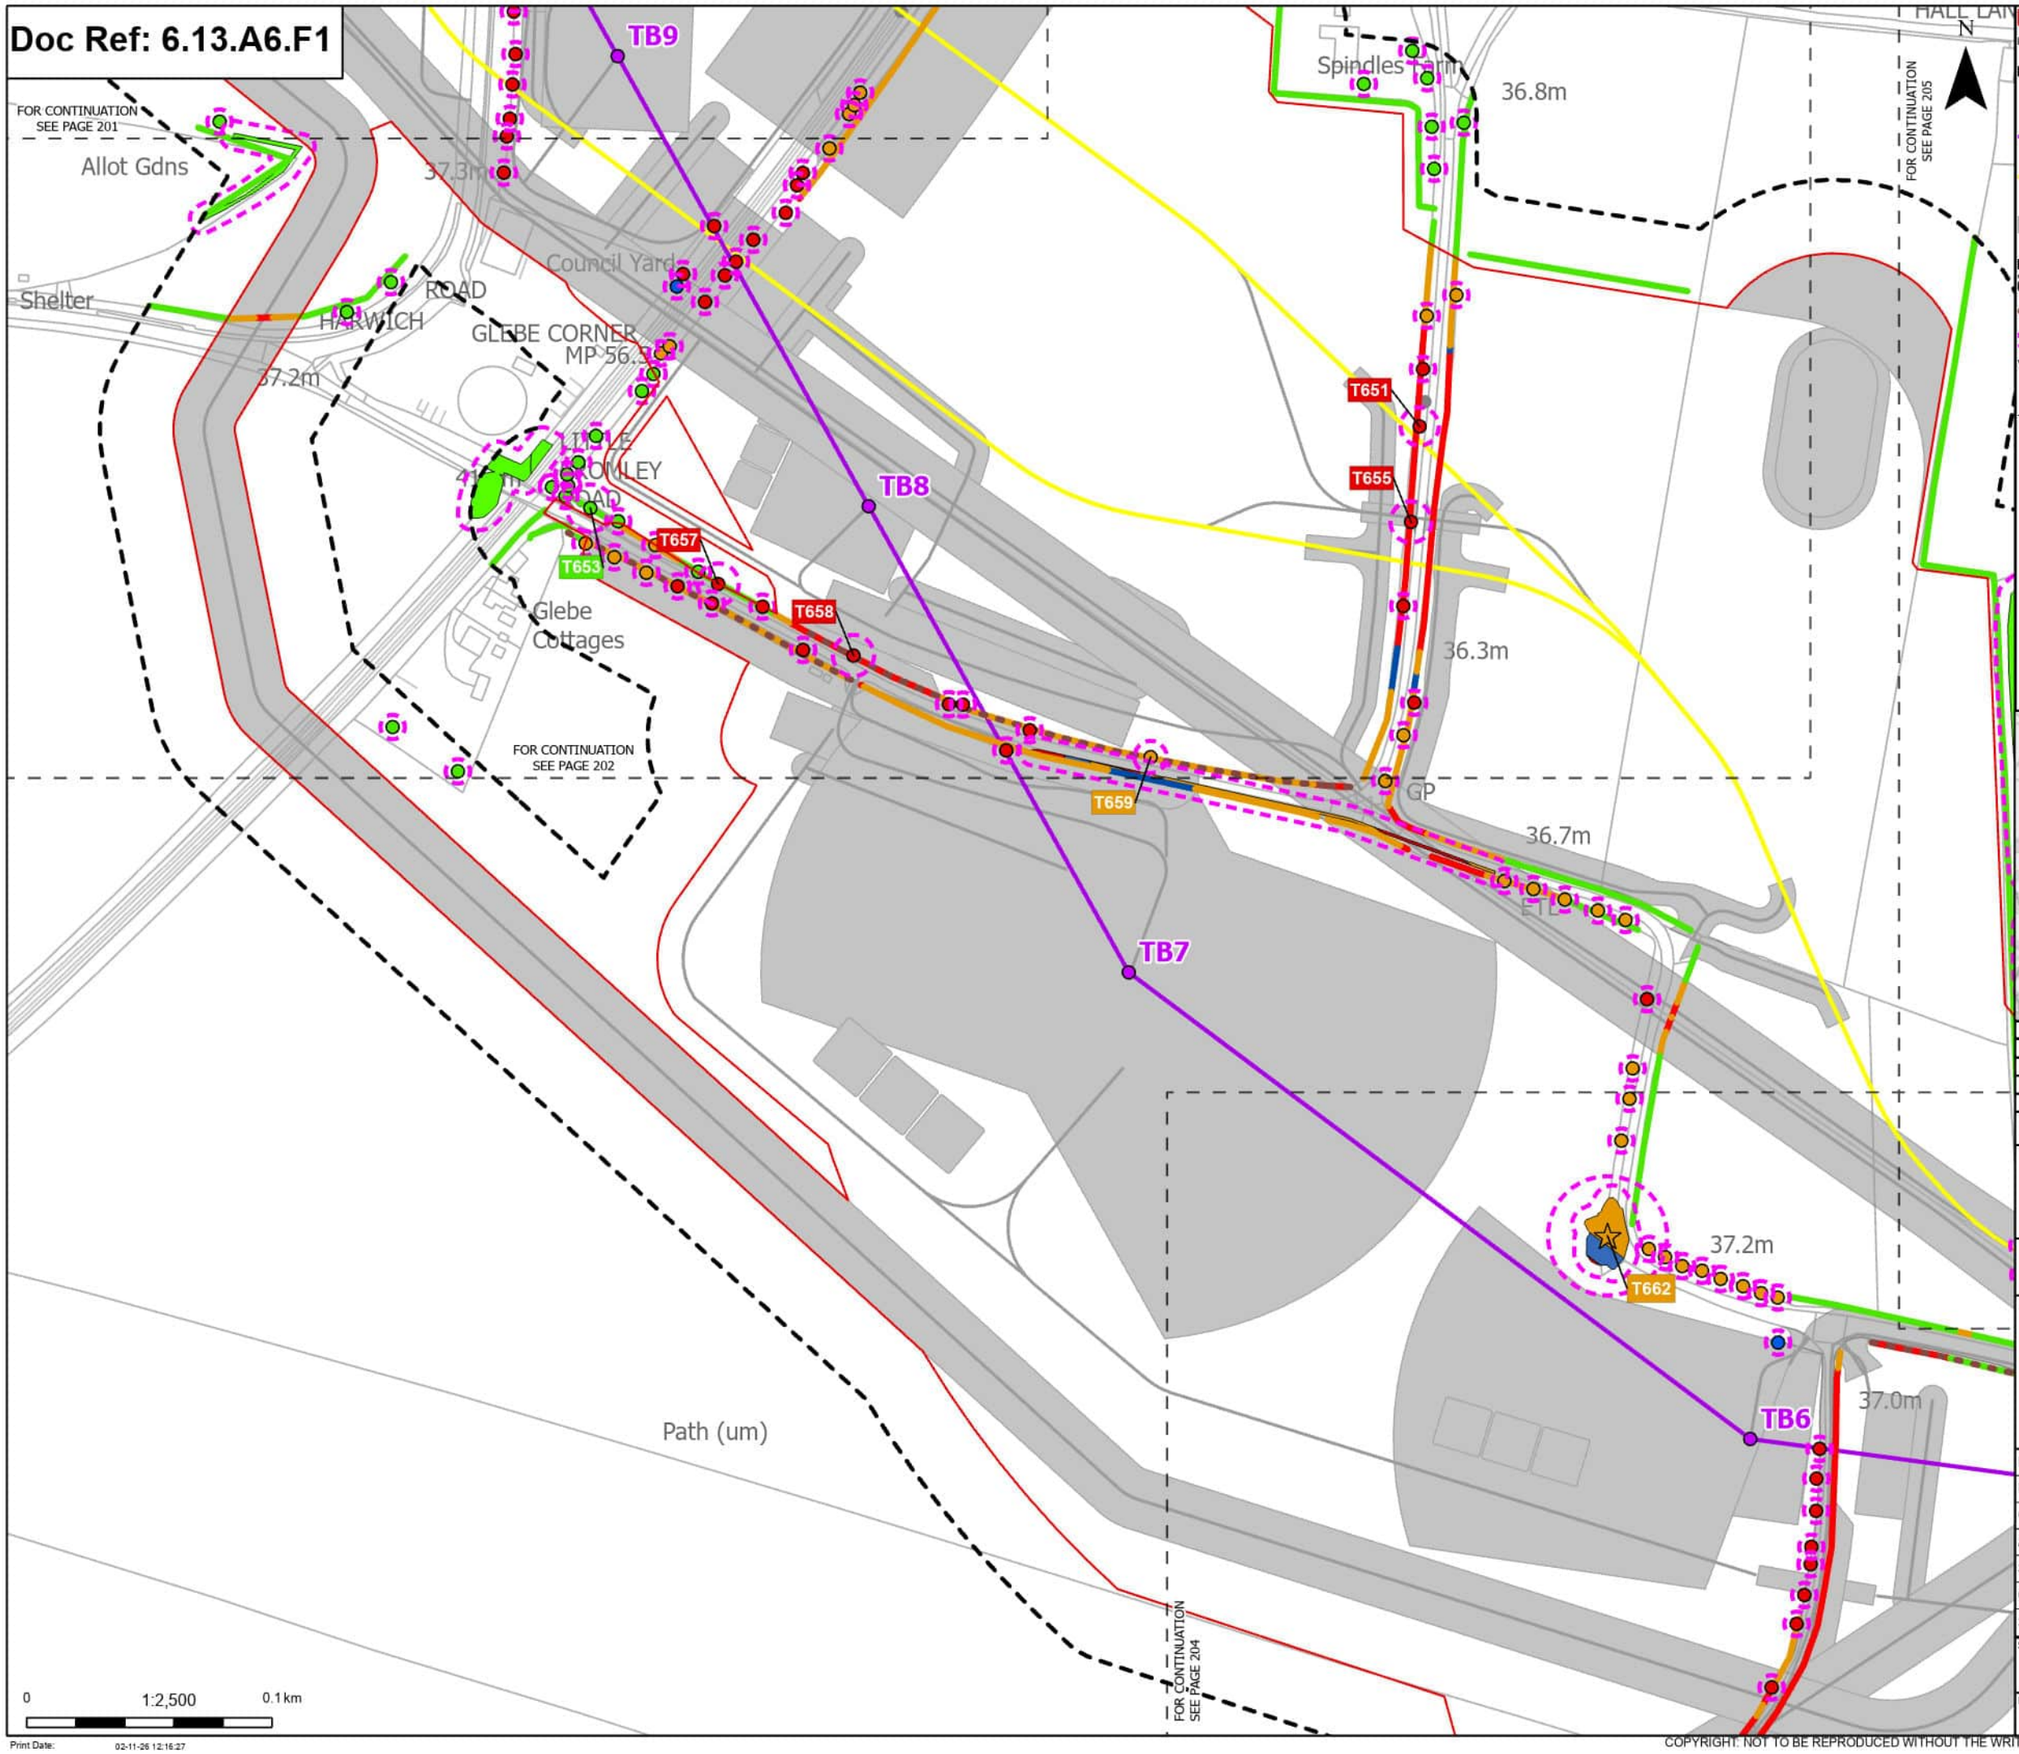

Order Limits
Sheet index cutline

Proposed project design details
- Proposed standard lattice pylon location
- Proposed overhead line alignment
- Proposed underground cable alignment
- Other temporary and permanent construction and operational works

Discipline specific constraints
- Arboriculture Study Area
- Important Hedgerows
- Root protection area

Veteran Trees - Impact
- Potentially Affected

Trees - Impact
- Removed
- Affected Managed
- Potentially Affected
- Unaffected

Hedgerow - Impact
- Removed
- Affected Managed
- Potentially Affected
- Unaffected

Groups of trees - Impact
- Removed
- Affected Managed
- Potentially Affected
- Unaffected

Note: The proposed overhead line alignment and proposed underground cable alignment together comprise the alignment. For further details regarding the design, please refer to Figures 4.1 (document reference 6.4.F1) and 4.2 (document reference 6.4.F2).

Notes: Background mapping information has been reproduced from the Ordnance Survey by permission of Ordnance Survey of the Controller of His Majesty's Stationery Office. © Crown copyright and database rights (2025) Licence OS100024241 and AC0000807948; © Crown copyright and database rights 2025 Ordnance Survey AC0000808122, Contains public sector information licensed under the Open Government Licence v3.0, © National Grid UK



Rev	Date	Description	Drawn	Check	Approv
B	Aug 2025	FOR DCO APPLICATION	JAL	AF	KB
A	Aug 2025	FOR DCO APPLICATION	JAL	AF	KB

nationalgrid

PROJECT: Norwich to Tilbury

Planning Inspectorate App Number: EN020027
Regulation 5(2)(a)

Title:

Figure A13.6.1- Landscape and Visual Arboriculture Impacts Plan
Page 203 of 396

Designed	M. Watson	Date	February 26
Drawn	J. Acero Leon	Date	February 26
Checked	A. Fell	Date	February 26
Approved	K. Burrows	Date	February 26
Scale:	1:2,500	Datum:	AOD
Original Size:	A3	Grid:	OS
Suitability Code:	A2	Project Number:	10059280


Suitability Description: Accepted as Concept Stage

Drawing Number: 10059280-ARC-EBD-ZZ-DR-ZZ-00393

Revision: B

COPYRIGHT: NOT TO BE REPRODUCED WITHOUT THE WRITTEN PERMISSION OF NATIONAL GRID ELECTRICITY TRANSMISSION Plc

Doc Ref: 6.13.A6.F1

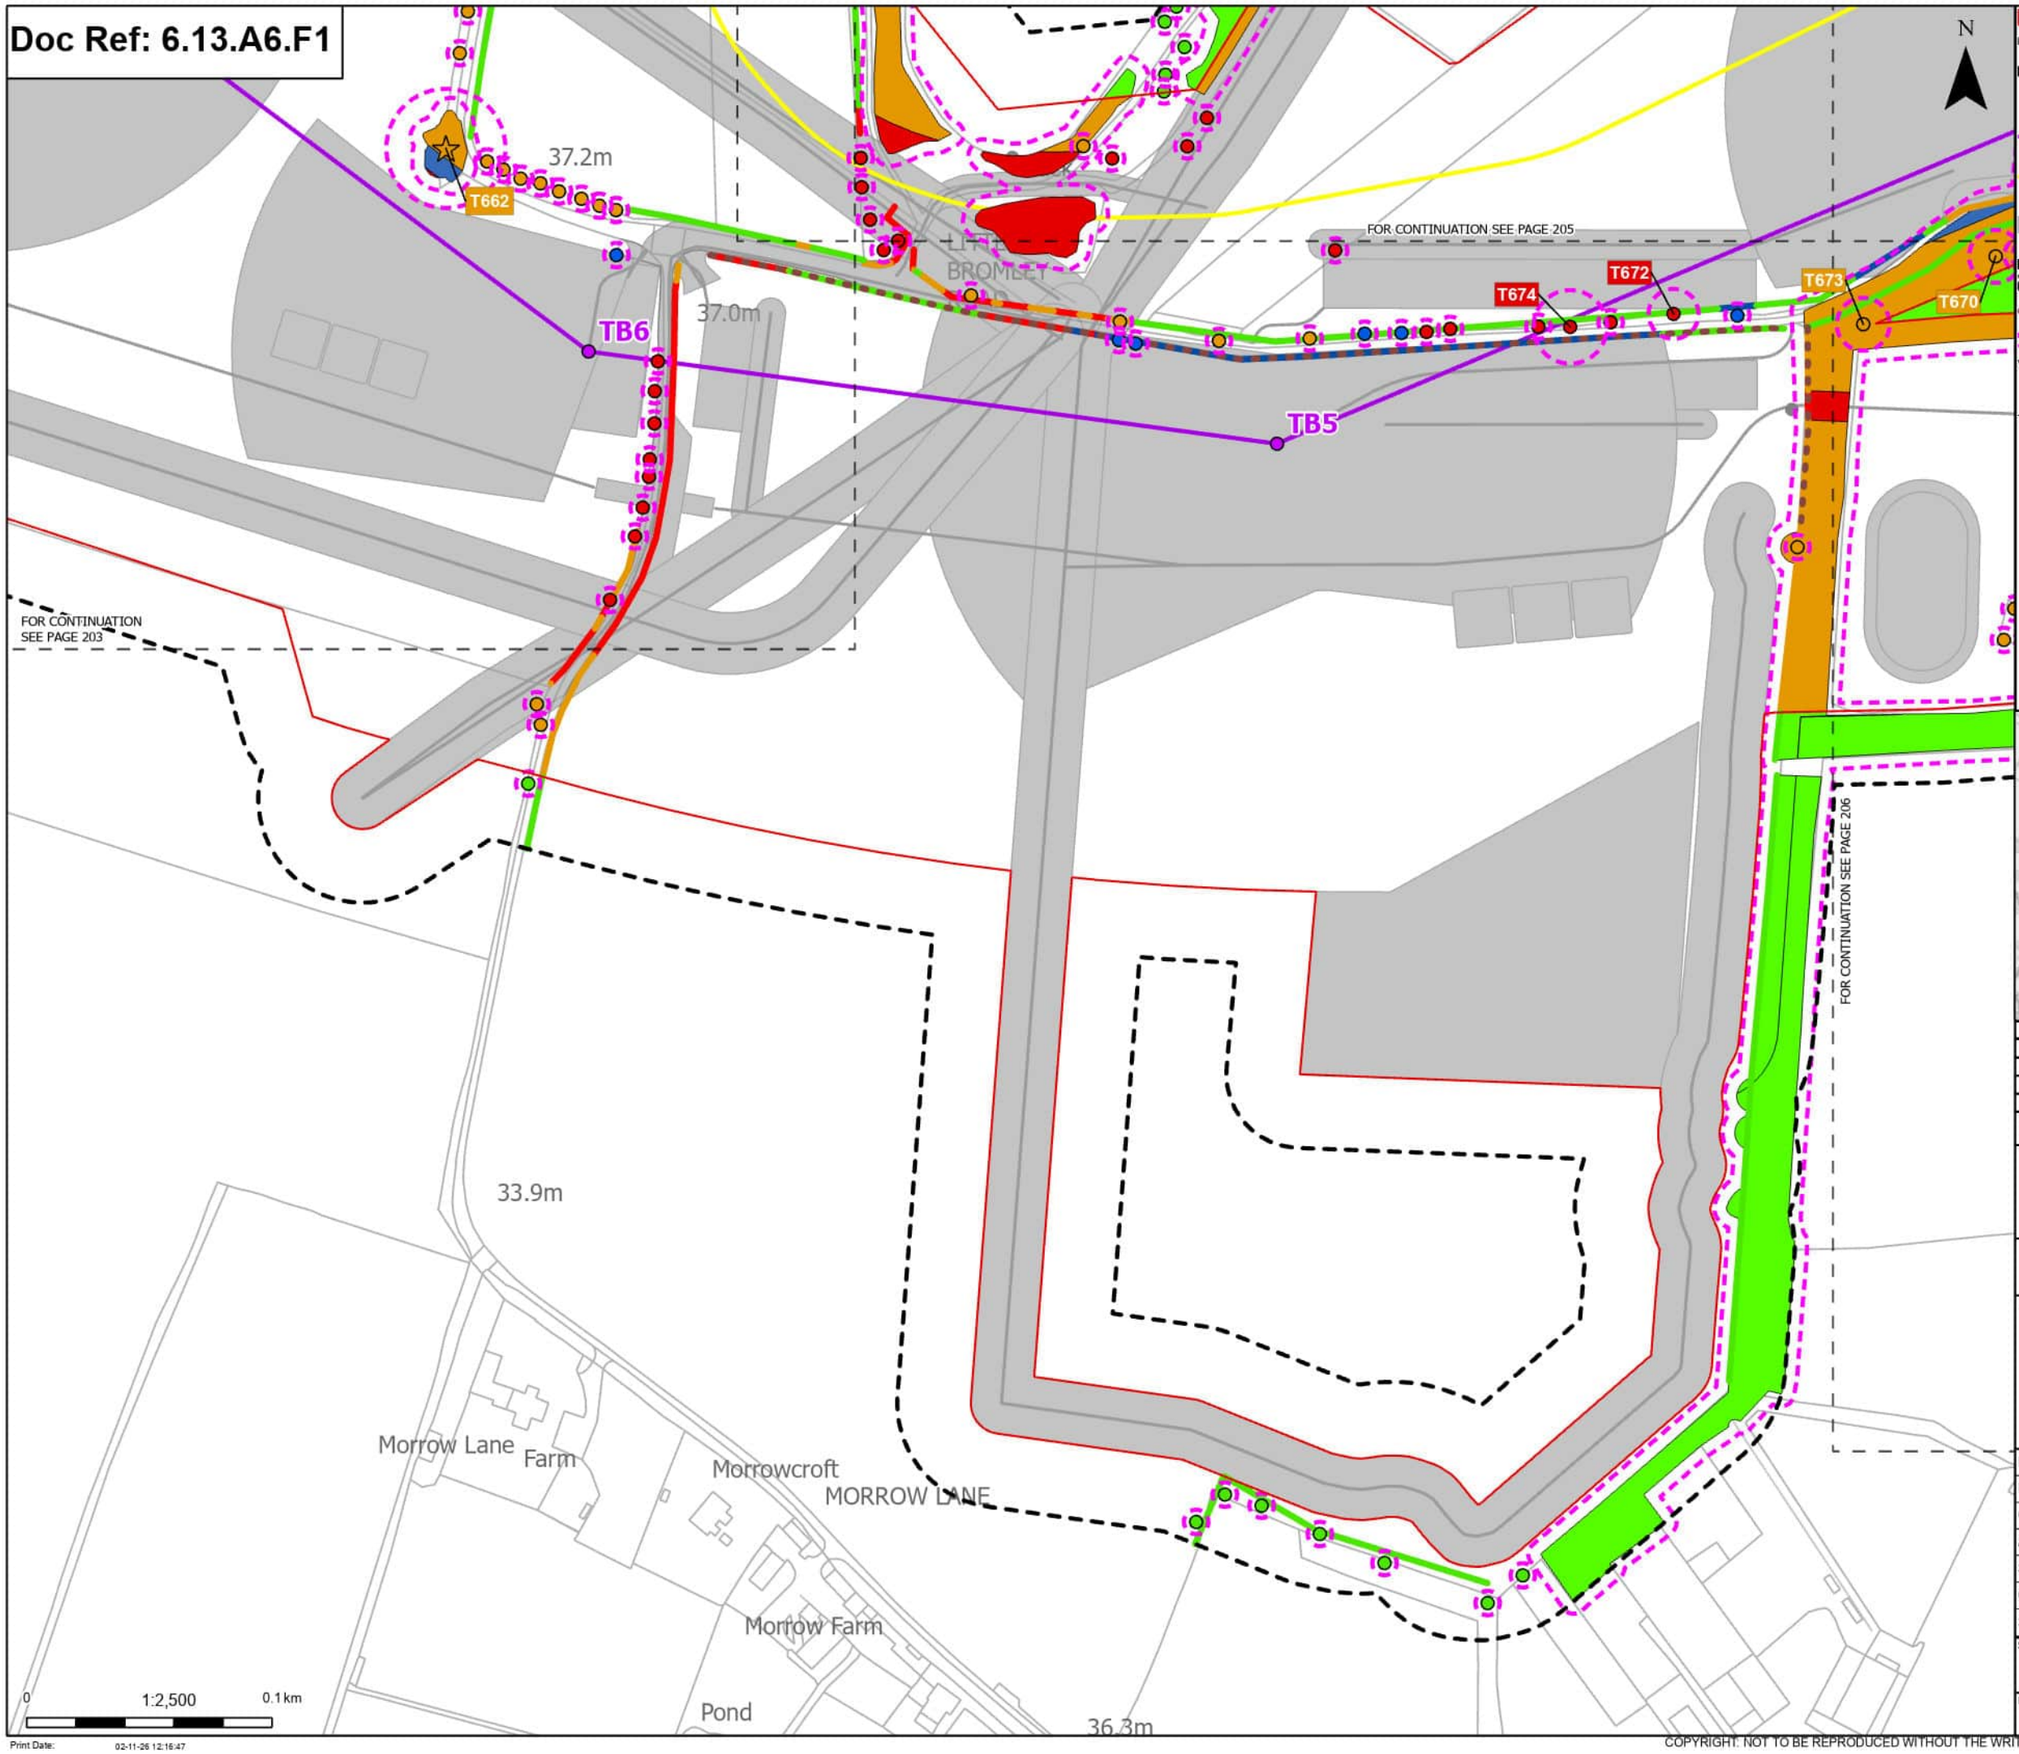

Order Limits
Sheet index cutline

Proposed project design details
- Proposed standard lattice pylon location
- Proposed overhead line alignment
- Proposed underground cable alignment
- Other temporary and permanent construction and operational works

Discipline specific constraints
- Arboriculture Study Area
- Important Hedgerows
- Root protection area

Veteran Trees - Impact
- Potentially Affected

Trees - Impact
- Removed
- Affected Managed
- Potentially Affected
- Unaffected

Hedgerow - Impact
- Removed
- Affected Managed
- Potentially Affected
- Unaffected

Groups of trees - Impact
- Removed
- Affected Managed
- Potentially Affected
- Unaffected

Note: The proposed overhead line alignment and proposed underground cable alignment together comprise the alignment. For further details regarding the design, please refer to Figures 4.1 (document reference 6.4.F1) and 4.2 (document reference 6.4.F2).

Notes: Background mapping information has been reproduced from the Ordnance Survey by permission of Ordnance Survey of the Controller of His Majesty's Stationery Office. © Crown copyright and database rights (2025) Licence OS100024241 and AC0000807948; © Crown copyright and database rights 2025 Ordnance Survey AC0000808122, Contains public sector information licensed under the Open Government Licence v3.0, © National Grid UK



Rev	Date	Description	Drawn	Check	Approv
B	Aug 2025	FOR DCO APPLICATION	JAL	AF	KB
A	Aug 2025	FOR DCO APPLICATION	JAL	AF	KB

nationalgrid

PROJECT: Norwich to Tilbury

Planning Inspectorate App Number: EN020027
Regulation 5(2)(a)

Title:

Figure A13.6.1- Landscape and Visual Arboriculture Impacts Plan
Page 204 of 396

Designed	M. Watson	Date	February 26
Drawn	J. Acero Leon	Date	February 26
Checked	A. Fell	Date	February 26
Approved	K. Burrows	Date	February 26
Scale:	1:2,500	Datum:	AOD
Original Size:	A3	Grid:	OS
Suitability Code:	A2	Project Number:	10059280

Suitability Description: Accepted as Concept Stage


Drawing Number: 10059280-ARC-EBD-ZZ-DR-ZZ-00393

Revision: B

Print Date: 02-11-26 12:16:47

COPYRIGHT: NOT TO BE REPRODUCED WITHOUT THE WRITTEN PERMISSION OF NATIONAL GRID ELECTRICITY TRANSMISSION Plc

Doc Ref: 6.13.A6.F1

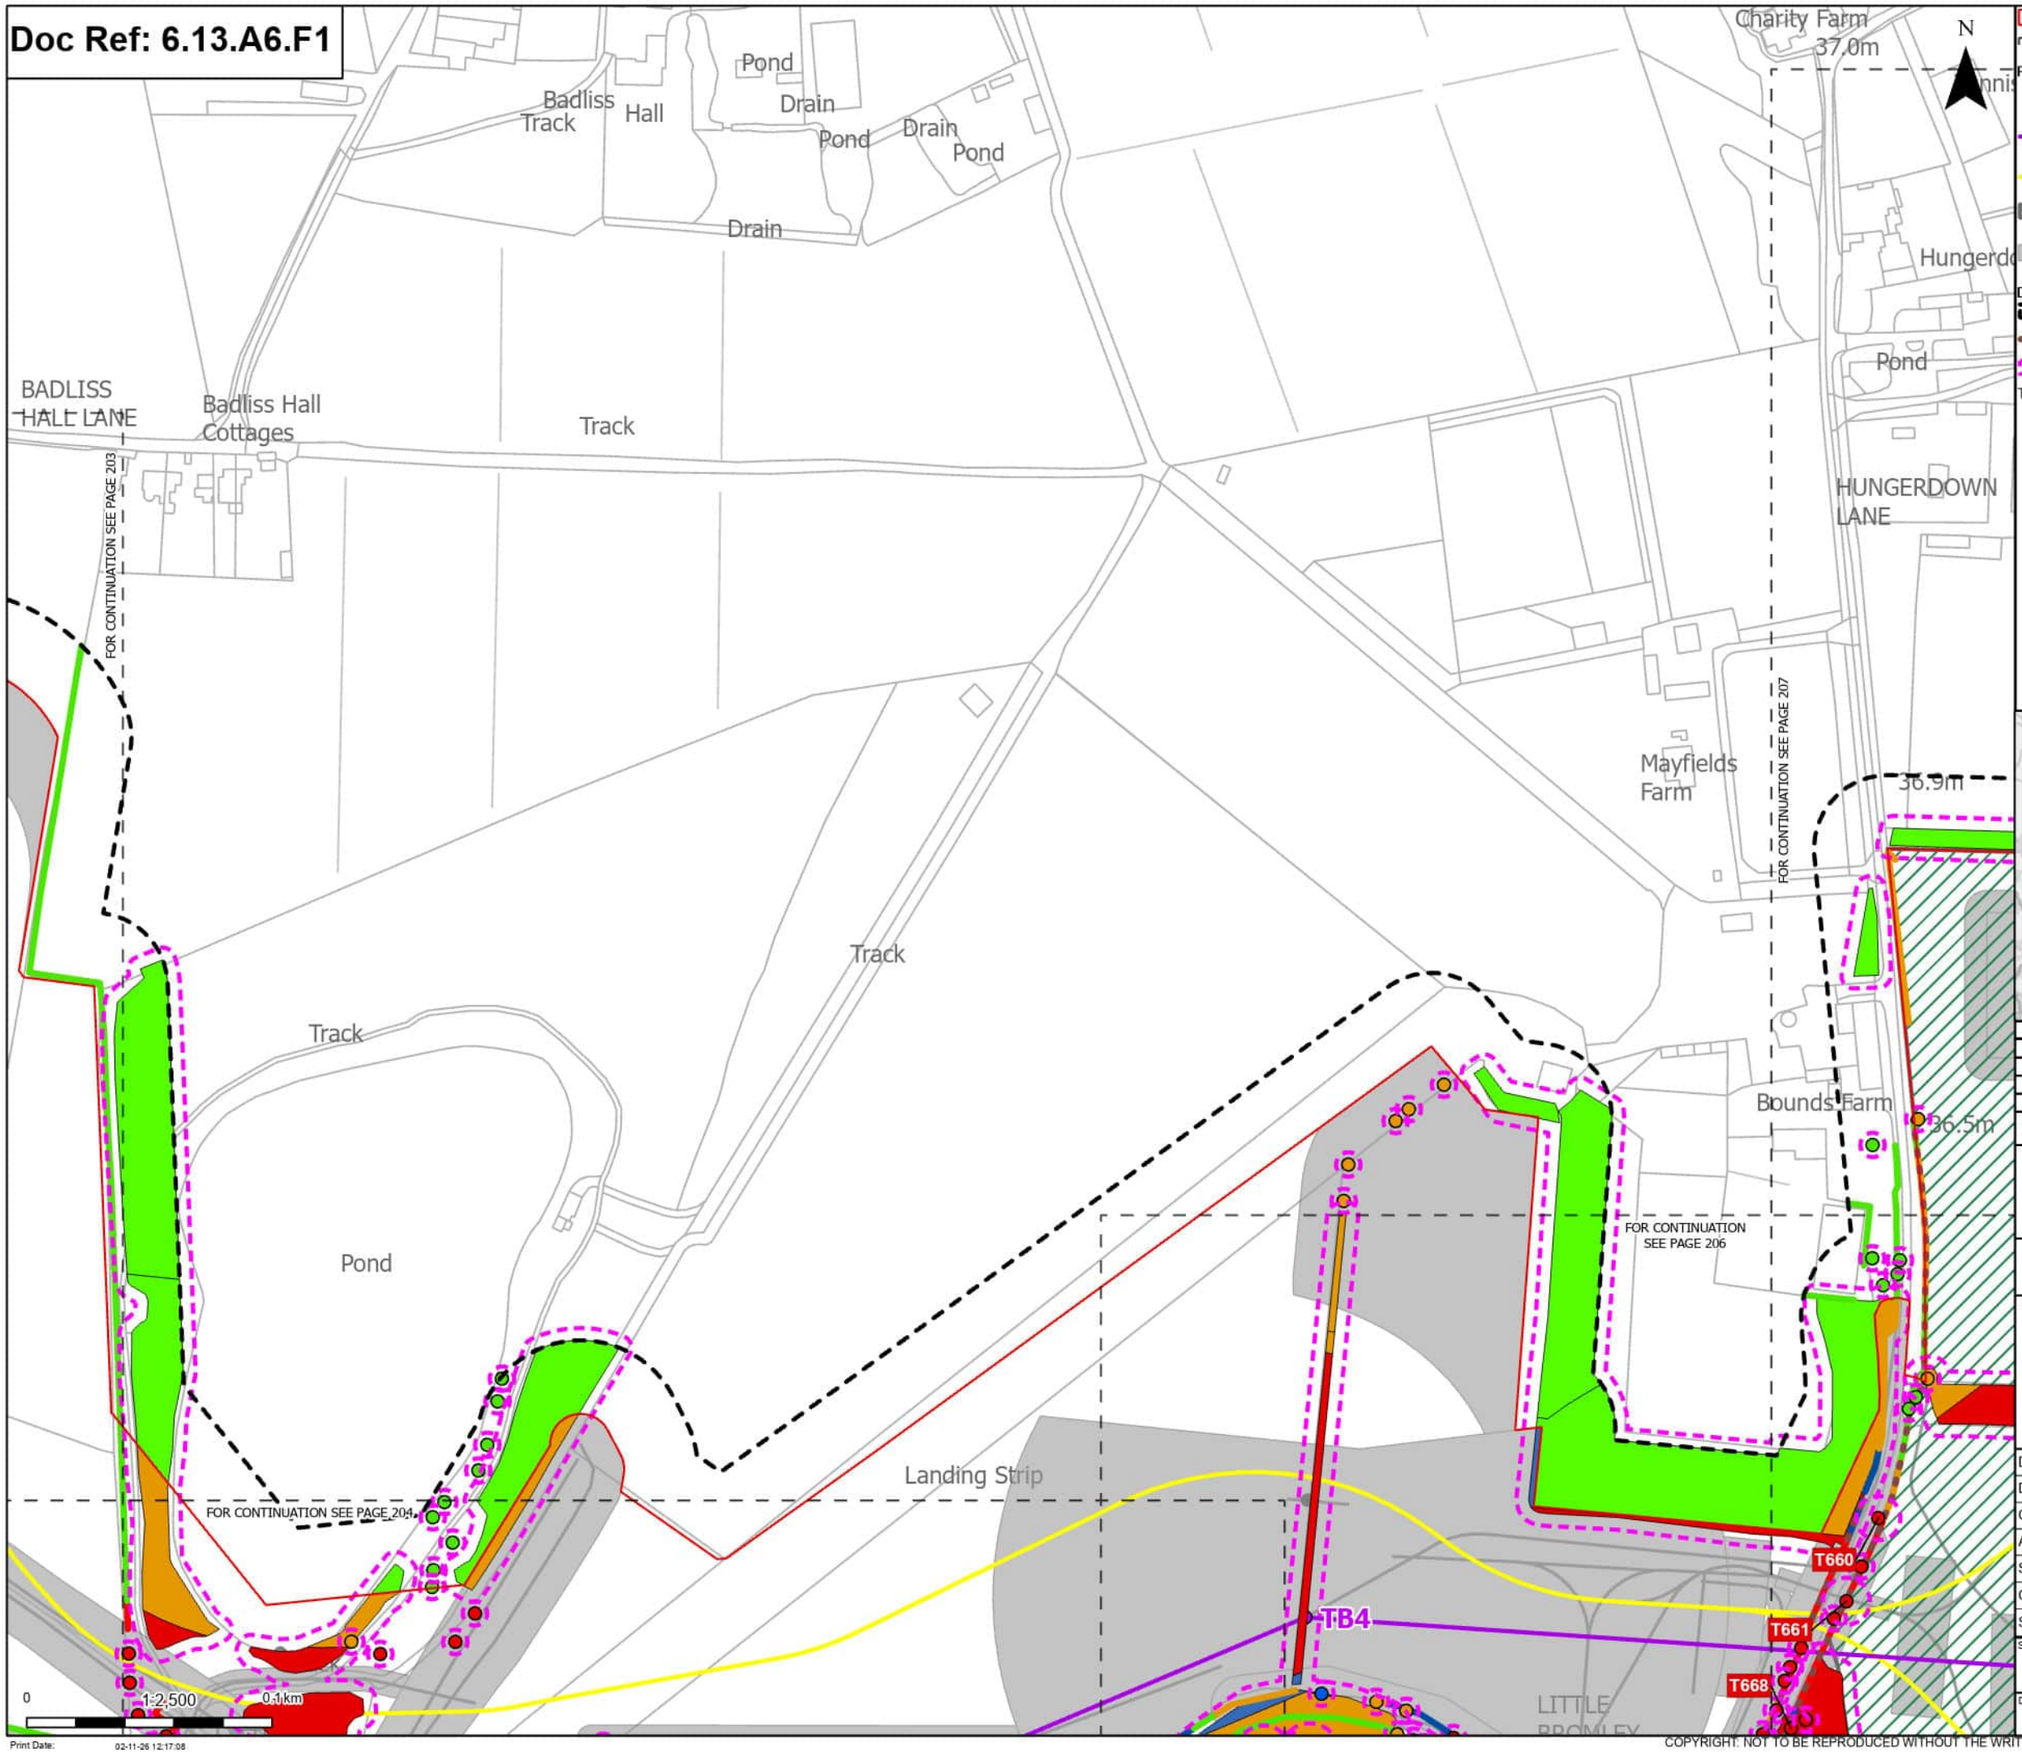

N

Order Limits
Sheet index cutline

Proposed project design details
- Proposed standard lattice pylon location
- Proposed overhead line alignment
- Proposed underground cable alignment
- Environmental area
- Other temporary and permanent construction and operational works

Discipline specific constraints
- Arboriculture Study Area
- Important Hedgerows
- Root protection area

Trees - Impact
- Removed
- Affected Managed
- Potentially Affected
- Unaffected

Hedgerow - Impact
- Removed
- Affected Managed
- Potentially Affected
- Unaffected

Groups of trees - Impact
- Removed
- Affected Managed
- Potentially Affected
- Unaffected

Note: The proposed overhead line alignment and proposed underground cable alignment together comprise the alignment. For further details regarding the design, please refer to Figures 4.1 (document reference 6.4.F1) and 4.2 (document reference 6.4.F2).

Notes: Background mapping information has been reproduced from the Ordnance Survey by permission of Ordnance Survey of the Controller of His Majesty's Stationery Office. © Crown copyright and database rights (2025) Licence OS100024241 and AC0000807948; © Crown copyright and database rights 2025 Ordnance Survey AC0000808122, Contains public sector information licensed under the Open Government Licence v3.0, © National Grid UK



Rev	Date	Description	Drawn	Check	Approv
B	Aug 2025	FOR DCO APPLICATION	JAL	AF	KB
A	Aug 2025	FOR DCO APPLICATION	JAL	AF	KB

nationalgrid

PROJECT: Norwich to Tilbury

Planning Inspectorate App Number: EN020027
Regulation 5(2)(a)

Title:

Figure A13.6.1- Landscape and Visual Arboriculture Impacts Plan
Page 205 of 396

Designed	M. Watson	Date	February 26
Drawn	J. Acero Leon	Date	February 26
Checked	A. Fell	Date	February 26
Approved	K. Burrows	Date	February 26
Scale:	1:2,500	Datum:	AOD
Original Size:	A3	Grid:	OS
Suitability Code:	A2	Project Number:	10059280


Suitability Description: Accepted as Concept Stage

Drawing Number: 10059280-ARC-EBD-ZZ-DR-ZZ-00393

Revision: B

COPYRIGHT: NOT TO BE REPRODUCED WITHOUT THE WRITTEN PERMISSION OF NATIONAL GRID ELECTRICITY TRANSMISSION Plc

Doc Ref: 6.13.A6.F1

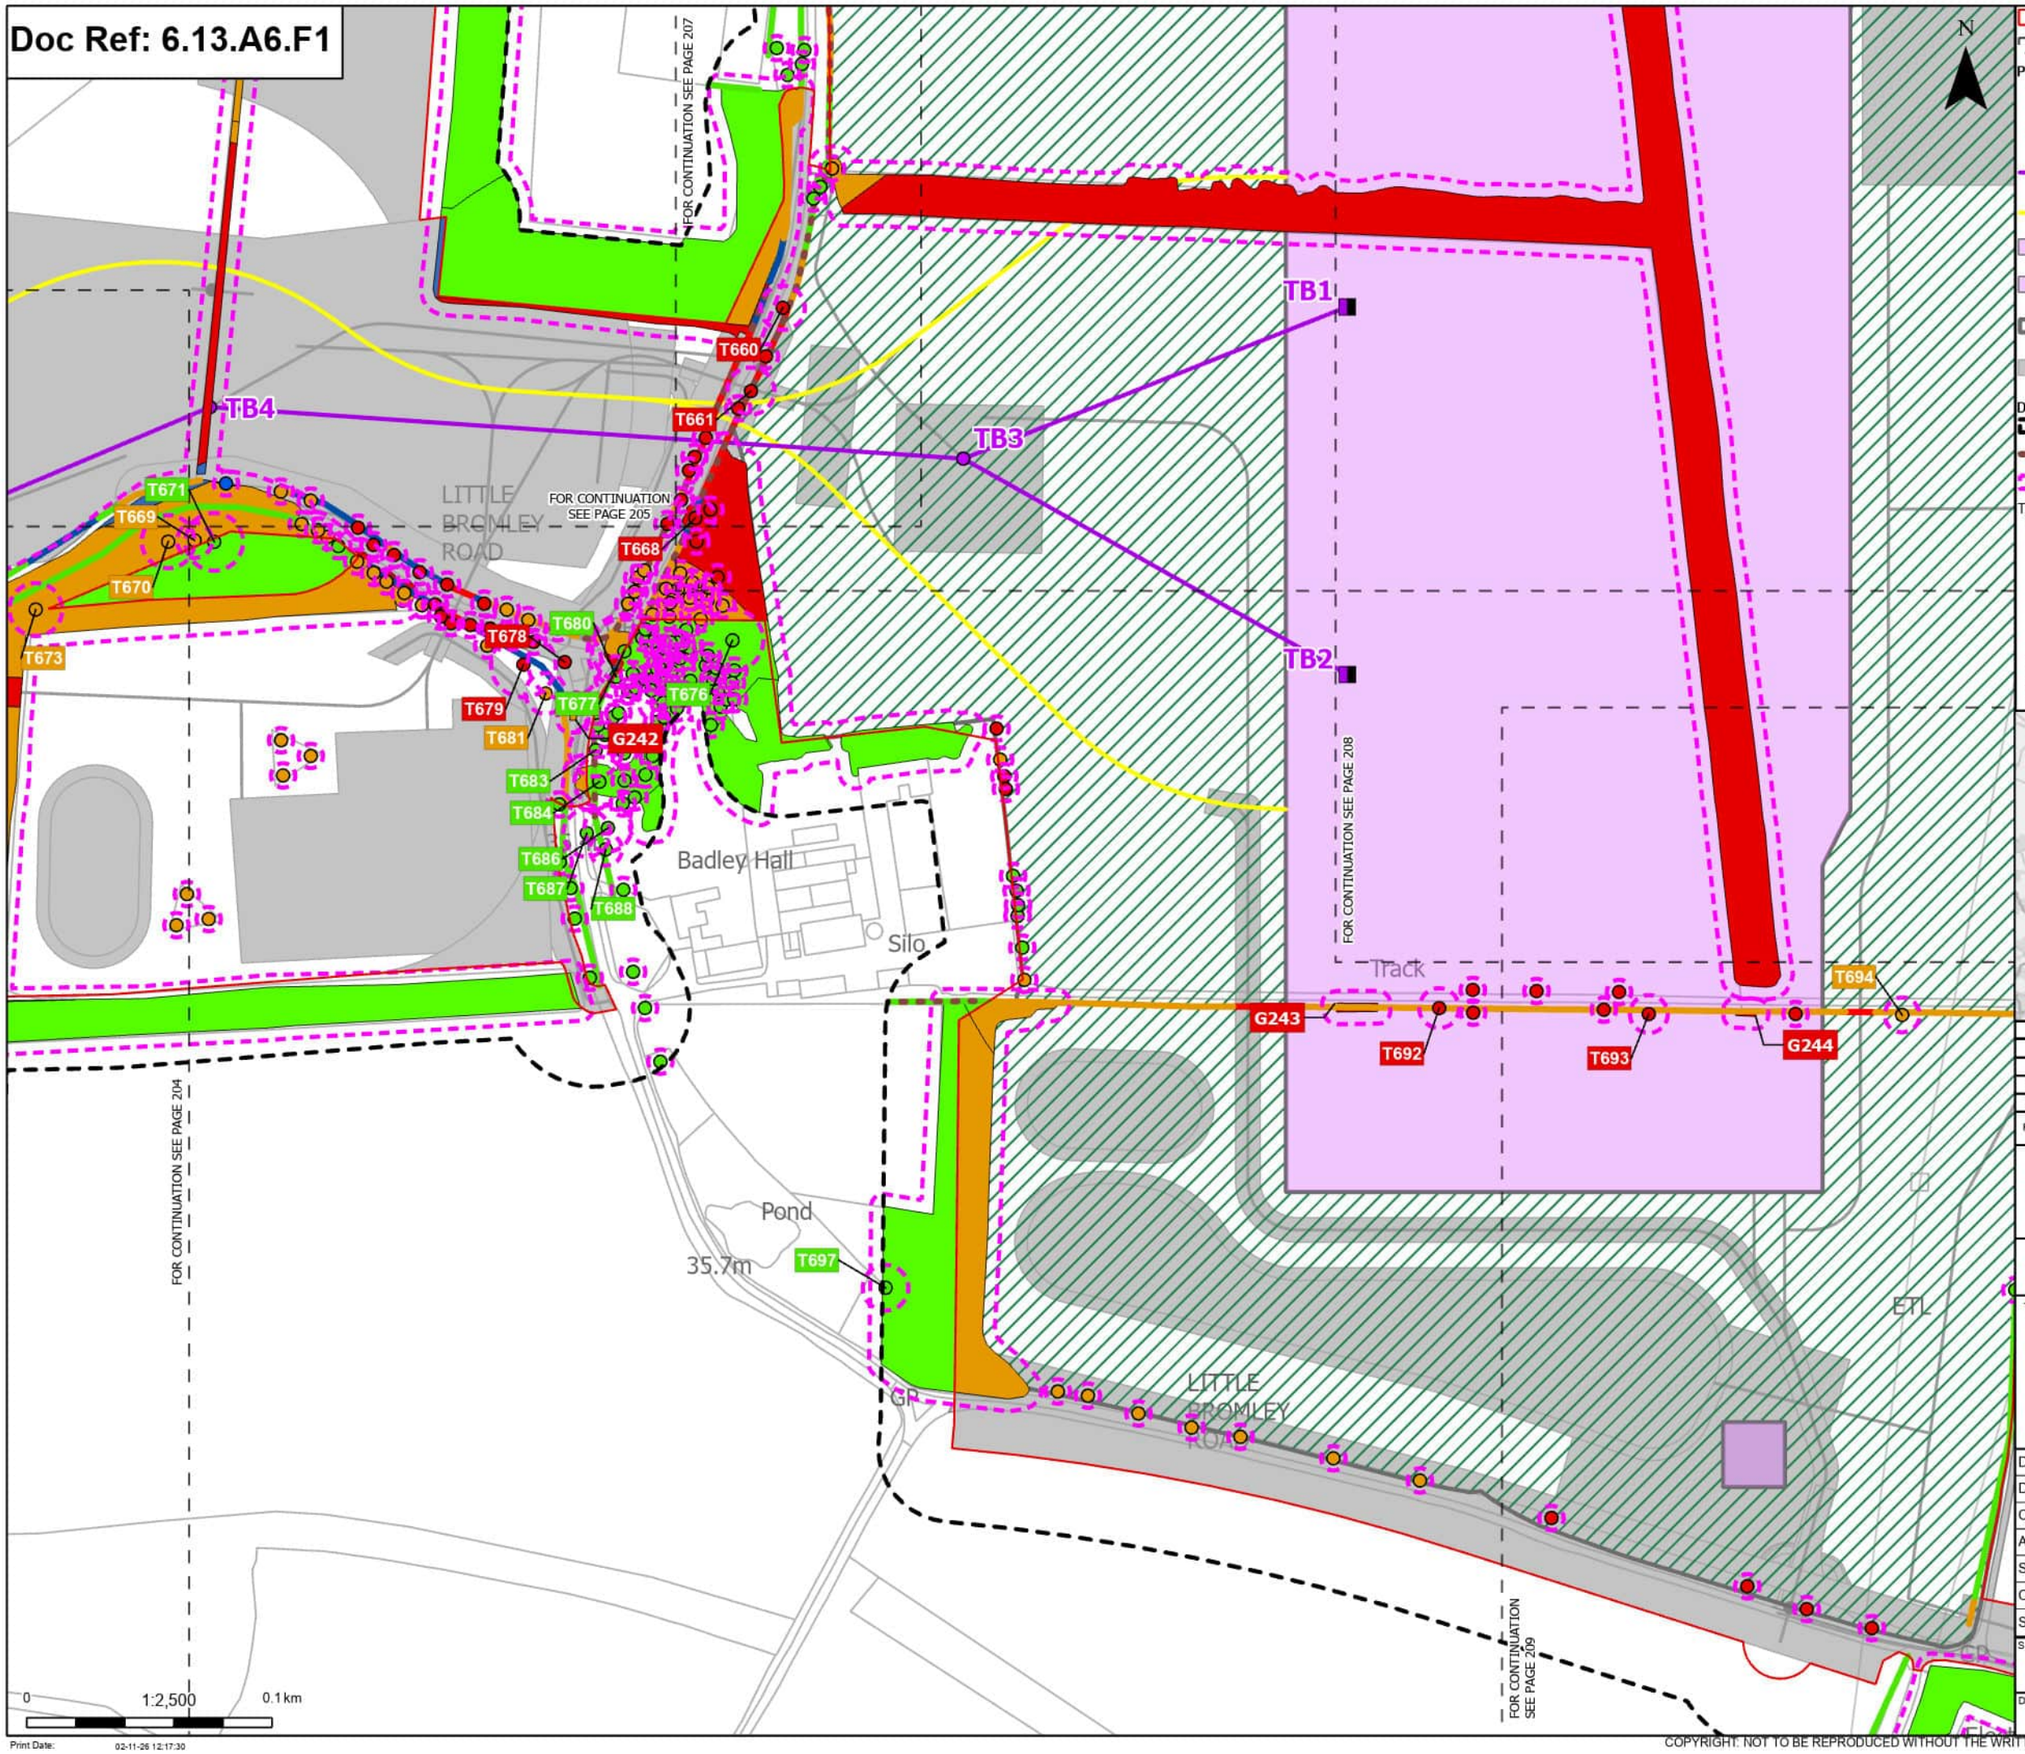

Order Limits
Sheet index cutline

Proposed project design details
- Proposed full line tension gantry
- Proposed standard lattice pylon location
- Proposed overhead line alignment
- Proposed underground cable alignment
- Proposed DNO Substation
- Proposed East Anglia Connection Node Substation (EACN)
- Environmental area
- Other temporary and permanent construction and operational works

Discipline specific constraints
- Arboriculture Study Area
- Important Hedgerows
- Root protection area

Trees - Impact
- Removed

- Affected Managed
- Potentially Affected
- Unaffected

Hedgerow - Impact
- Removed
- Affected Managed
- Potentially Affected
- Unaffected

Groups of trees - Impact
- Removed
- Affected Managed
- Potentially Affected
- Unaffected

Note: The proposed overhead line alignment and proposed underground cable alignment together comprise the alignment. For further details regarding the design, please refer to Figures 4.1 (document reference 6.4.F1) and 4.2 (document reference 6.4.F2).

Notes: Background mapping information has been reproduced from the Ordnance Survey by permission of Ordnance Survey of the Controller of His Majesty's Stationery Office. © Crown copyright and database rights (2025) Licence OS100024241 and AC0000807948; © Crown copyright and database rights 2025 Ordnance Survey AC0000808122, Contains public sector information licensed under the Open Government Licence v3.0, © National Grid UK



Rev	Date	Description	Drawn	Check	Approv
B	Aug 2025	FOR DCO APPLICATION	JAL	AF	KB
A	Aug 2025	FOR DCO APPLICATION	JAL	AF	KB

nationalgrid

PROJECT: Norwich to Tilbury

Planning Inspectorate App Number: EN020027
Regulation 5(2)(a)

Title:

Figure A13.6.1- Landscape and Visual Arboriculture Impacts Plan
Page 206 of 396

Designed	M. Watson	Date	February 26
Drawn	J. Acero Leon	Date	February 26
Checked	A. Fell	Date	February 26
Approved	K. Burrows	Date	February 26
Scale:	1:2,500	Datum:	AOD
Original Size:	A3	Grid:	OS
Suitability Code:	A2	Project Number:	10059280

Suitability Description: Accepted as Concept Stage


Drawing Number: 10059280-ARC-EBD-ZZ-DR-ZZ-00393

Revision: B

Print Date: 02-11-26 12:17:30

COPYRIGHT: NOT TO BE REPRODUCED WITHOUT THE WRITTEN PERMISSION OF NATIONAL GRID ELECTRICITY TRANSMISSION Plc

Doc Ref: 6.13.A6.F1

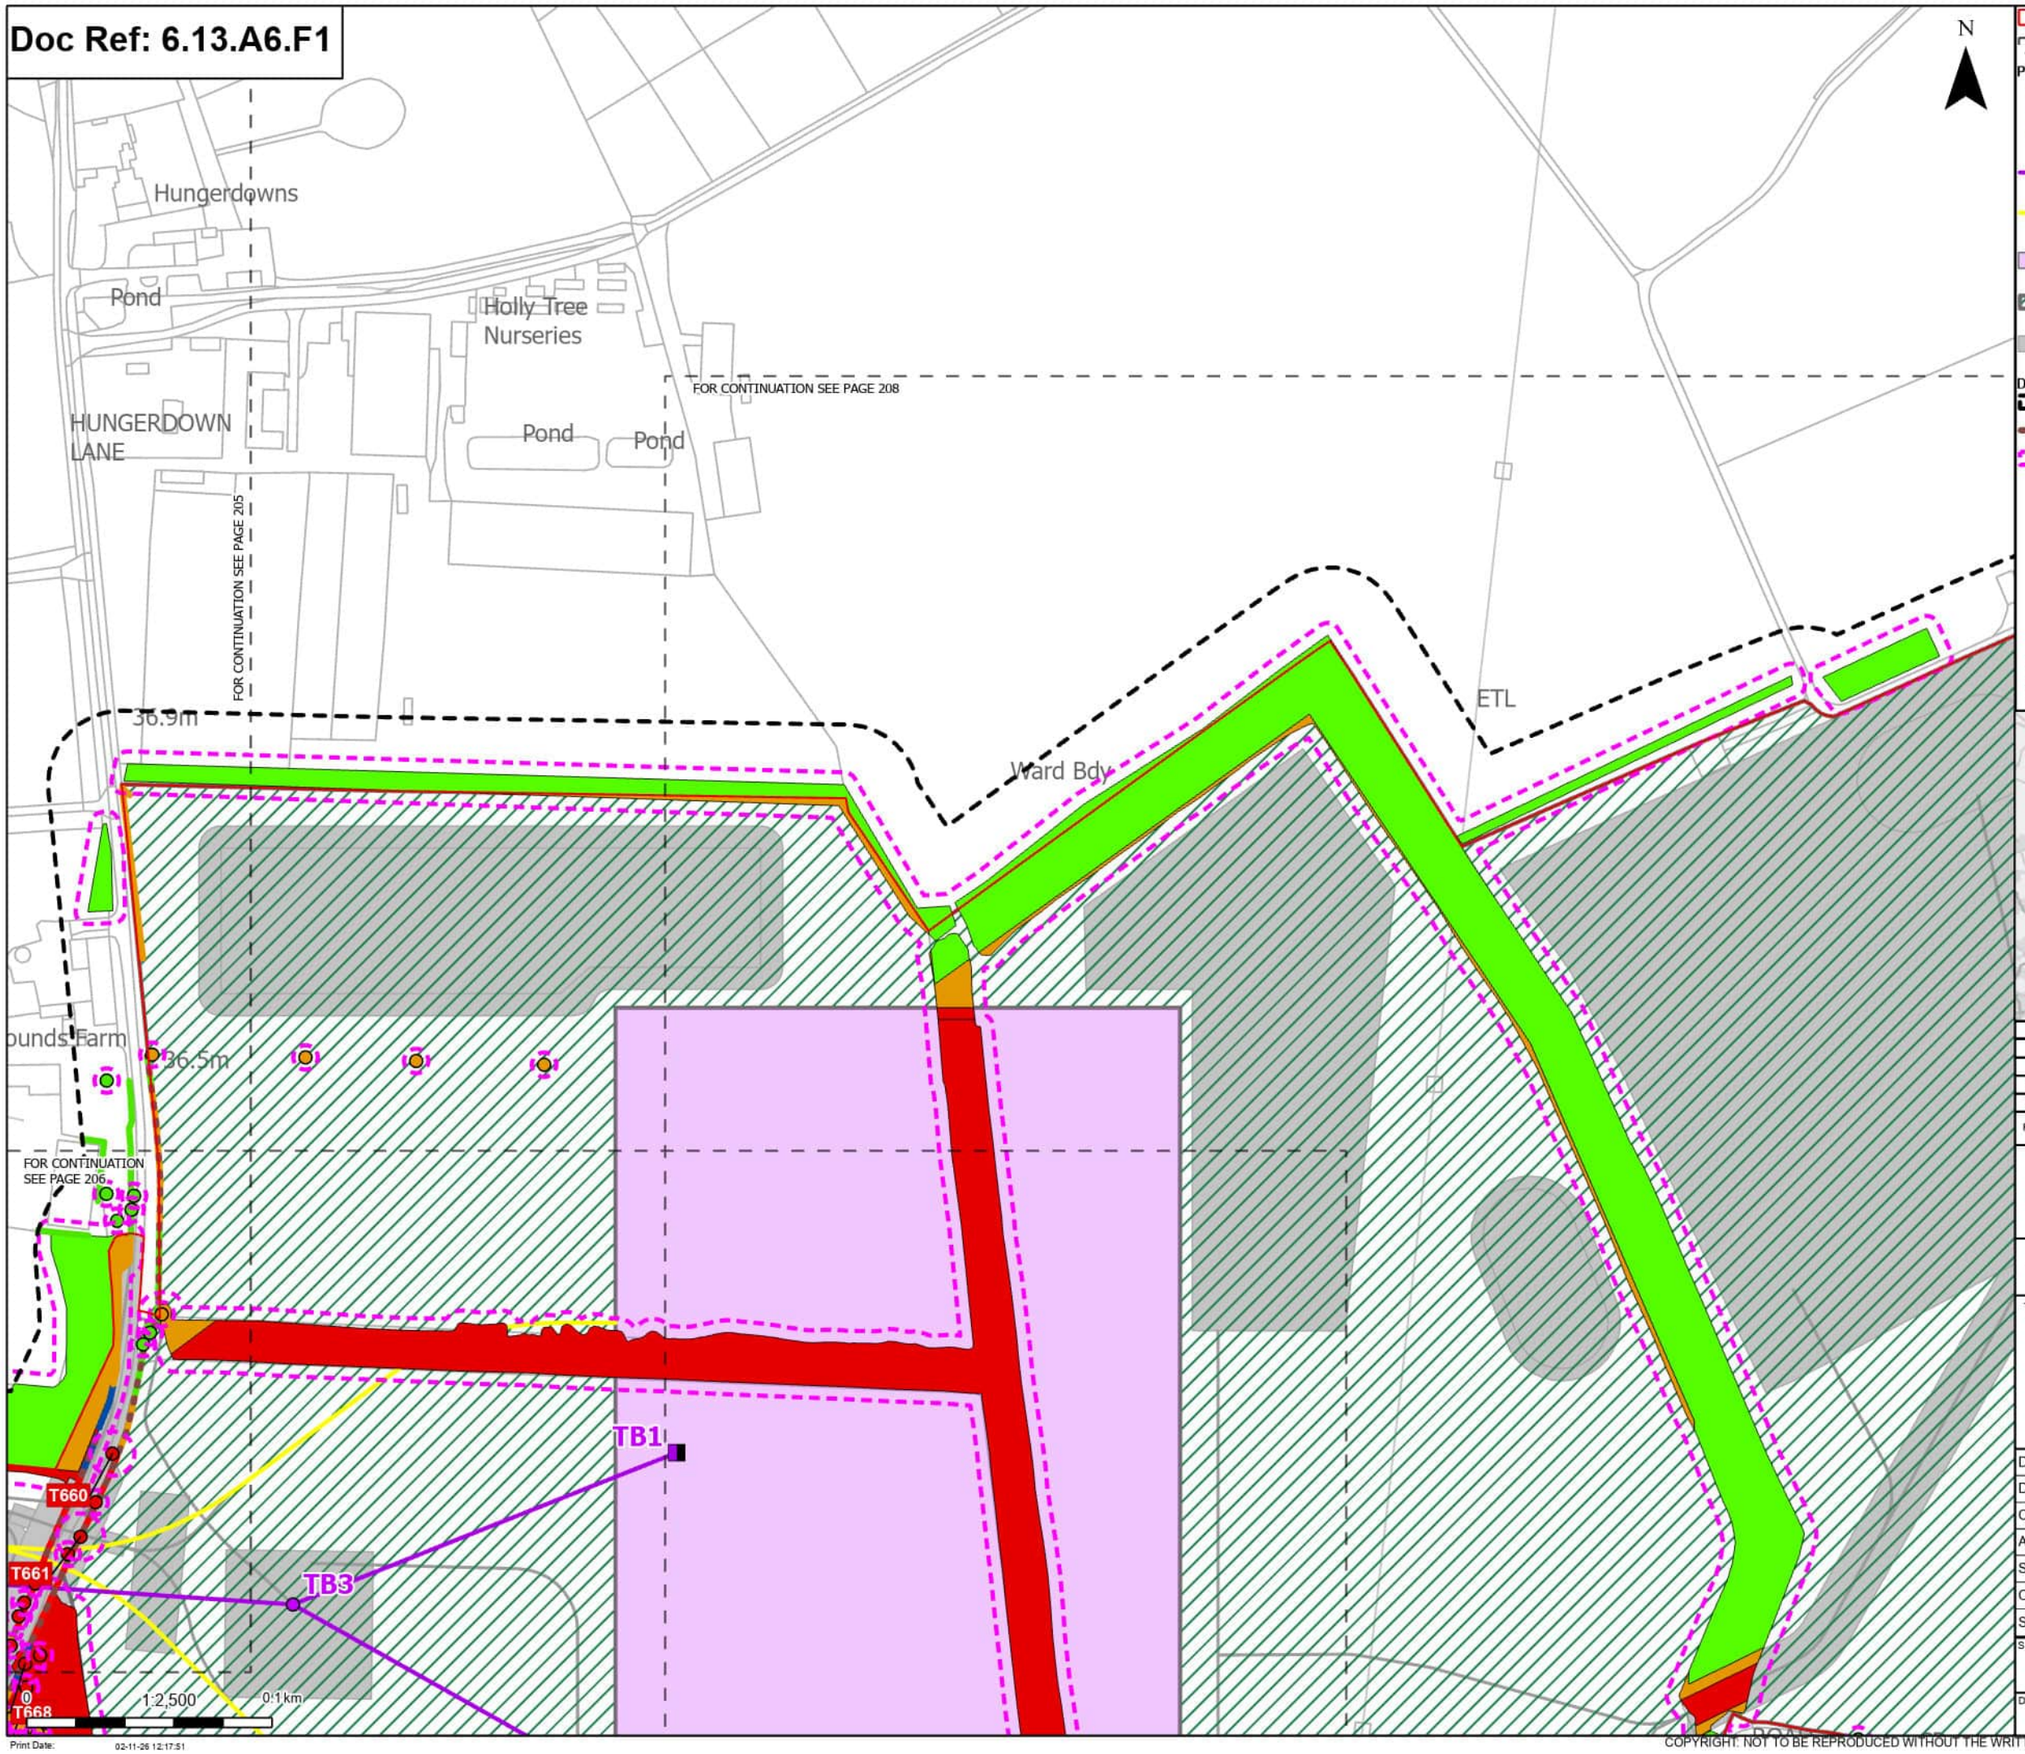

Order Limits
Sheet index cutline

Proposed project design details
- Proposed full line tension gantry
- Proposed standard lattice pylon location
- Proposed overhead line alignment
- Proposed underground cable alignment
- Proposed East Anglia Connection Node Substation (EACN)
- Environmental area
- Other temporary and permanent construction and operational works

Discipline specific constraints
- Arboriculture Study Area
- Important Hedgerows
- Root protection area

Trees - Impact
- Removed
- Potentially Affected
- Unaffected

Hedgerow - Impact
- Removed
- Affected Managed
- Potentially Affected
- Unaffected

Groups of trees - Impact
- Removed
- Potentially Affected
- Unaffected

Note: The proposed overhead line alignment and proposed underground cable alignment together comprise the alignment. For further details regarding the design, please refer to Figures 4.1 (document reference 6.4.F1) and 4.2 (document reference 6.4.F2).

Notes: Background mapping information has been reproduced from the Ordnance Survey by permission of Ordnance Survey of the Controller of His Majesty's Stationery Office. © Crown copyright and database rights (2025) Licence OS100024241 and AC0000807948; © Crown copyright and database rights 2025 Ordnance Survey AC0000808122, Contains public sector information licensed under the Open Government Licence v3.0, © National Grid UK



Rev	Date	Description	Drawn	Check	Approv
B	Aug 2025	FOR DCO APPLICATION	JAL	AF	KB
A	Aug 2025	FOR DCO APPLICATION	JAL	AF	KB

PROJECT:
nationalgrid Norwich to Tilbury

Planning Inspectorate App Number: EN020027
Regulation 5(2)(a)

Title:

Figure A13.6.1- Landscape and Visual Arboriculture Impacts Plan
Page 207 of 396

Designed	M. Watson	Date	February 26
Drawn	J. Acero Leon	Date	February 26
Checked	A. Fell	Date	February 26
Approved	K. Burrows	Date	February 26
Scale:	1:2,500	Datum:	AOD
Original Size:	A3	Grid:	OS
Suitability Code:	A2	Project Number:	10059280


Suitability Description:
Accepted as Concept Stage

Drawing Number: 10059280-ARC-EBD-ZZ-DR-ZZ-00393
Revision: B

Print Date: 02-11-26 12:17:51

COPYRIGHT: NOT TO BE REPRODUCED WITHOUT THE WRITTEN PERMISSION OF NATIONAL GRID ELECTRICITY TRANSMISSION Plc

Doc Ref: 6.13.A6.F1

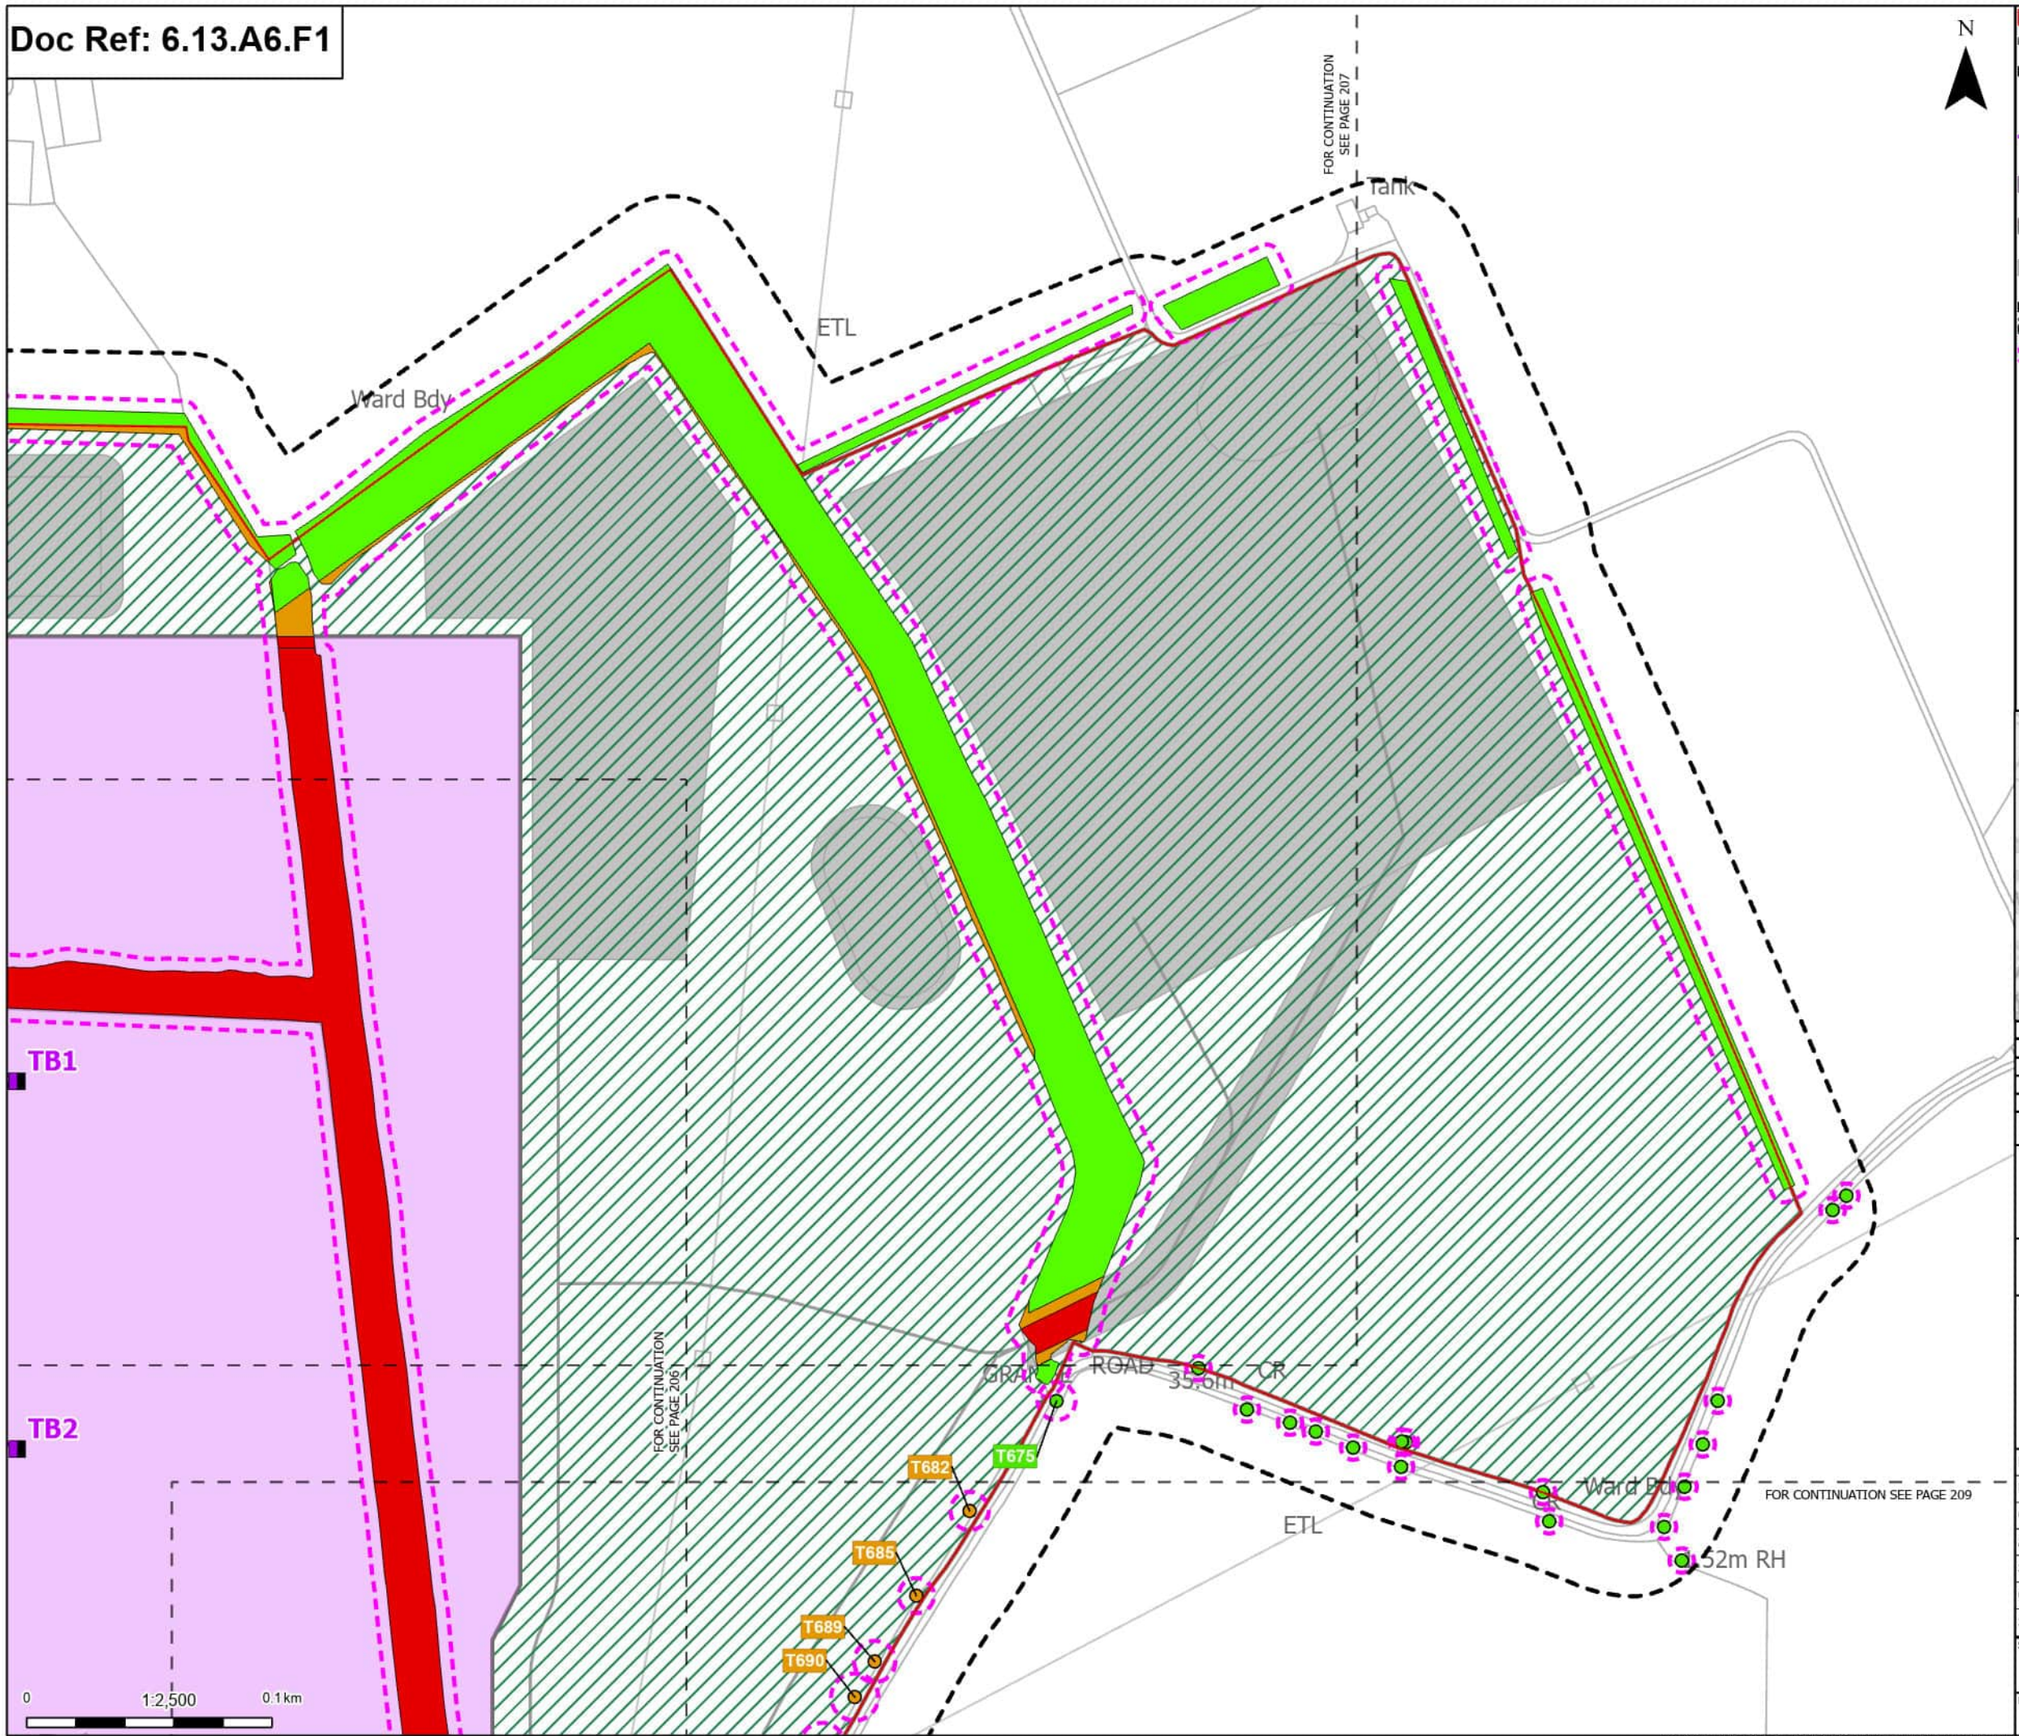

N

Order Limits
Sheet index cutline

Proposed project design details
- Proposed full line tension gantry
- Proposed overhead line alignment
- Proposed East Anglia Connection Node Substation (EACN)
- Environmental area
- Other temporary and permanent construction and operational works

Discipline specific constraints
- Arboriculture Study Area
- Root protection area

Trees - Impact
- Potentially Affected
- Unaffected

Groups of trees - Impact
- Removed
- Potentially Affected
- Unaffected

Note: The proposed overhead line alignment and proposed underground cable alignment together comprise the alignment. For further details regarding the design, please refer to Figures 4.1 (document reference 6.4.F1) and 4.2 (document reference 6.4.F2).

Notes: Background mapping information has been reproduced from the Ordnance Survey by permission of Ordnance Survey of the Controller of His Majesty's Stationery Office. © Crown copyright and database rights (2025) Licence OS100024241 and AC0000807948; © Crown copyright and database rights 2025 Ordnance Survey AC0000808122, Contains public sector information licensed under the Open Government Licence v3.0, © National Grid UK



Rev	Date	Description	Drawn	Check	Approv
B	Aug 2025	FOR DCO APPLICATION	JAL	AF	KB
A	Aug 2025	FOR DCO APPLICATION	JAL	AF	KB

nationalgrid

PROJECT: Norwich to Tilbury

Planning Inspectorate App Number: EN020027
Regulation 5(2)(a)

Title:

Figure A13.6.1- Landscape and Visual Arboriculture Impacts Plan
Page 208 of 396

Designed	M. Watson	Date	February 26
Drawn	J. Acero Leon	Date	February 26
Checked	A. Fell	Date	February 26
Approved	K. Burrows	Date	February 26
Scale:	1:2,500	Datum:	AOD
Original Size:	A3	Grid:	OS
Suitability Code:	A2	Project Number:	10059280

Suitability Description: Accepted as Concept Stage

Drawing Number: 10059280-ARC-EBD-ZZ-DR-ZZ-00393 | Revision: B


Print Date: 02-11-26 12:18:11

COPYRIGHT: NOT TO BE REPRODUCED WITHOUT THE WRITTEN PERMISSION OF NATIONAL GRID ELECTRICITY TRANSMISSION Plc

Doc Ref: 6.13.A6.F1

T682
T685
T689
T690
T691
T694
T693
G244
T692
T695
T696
Doc Ref: 6.13.A6.F1

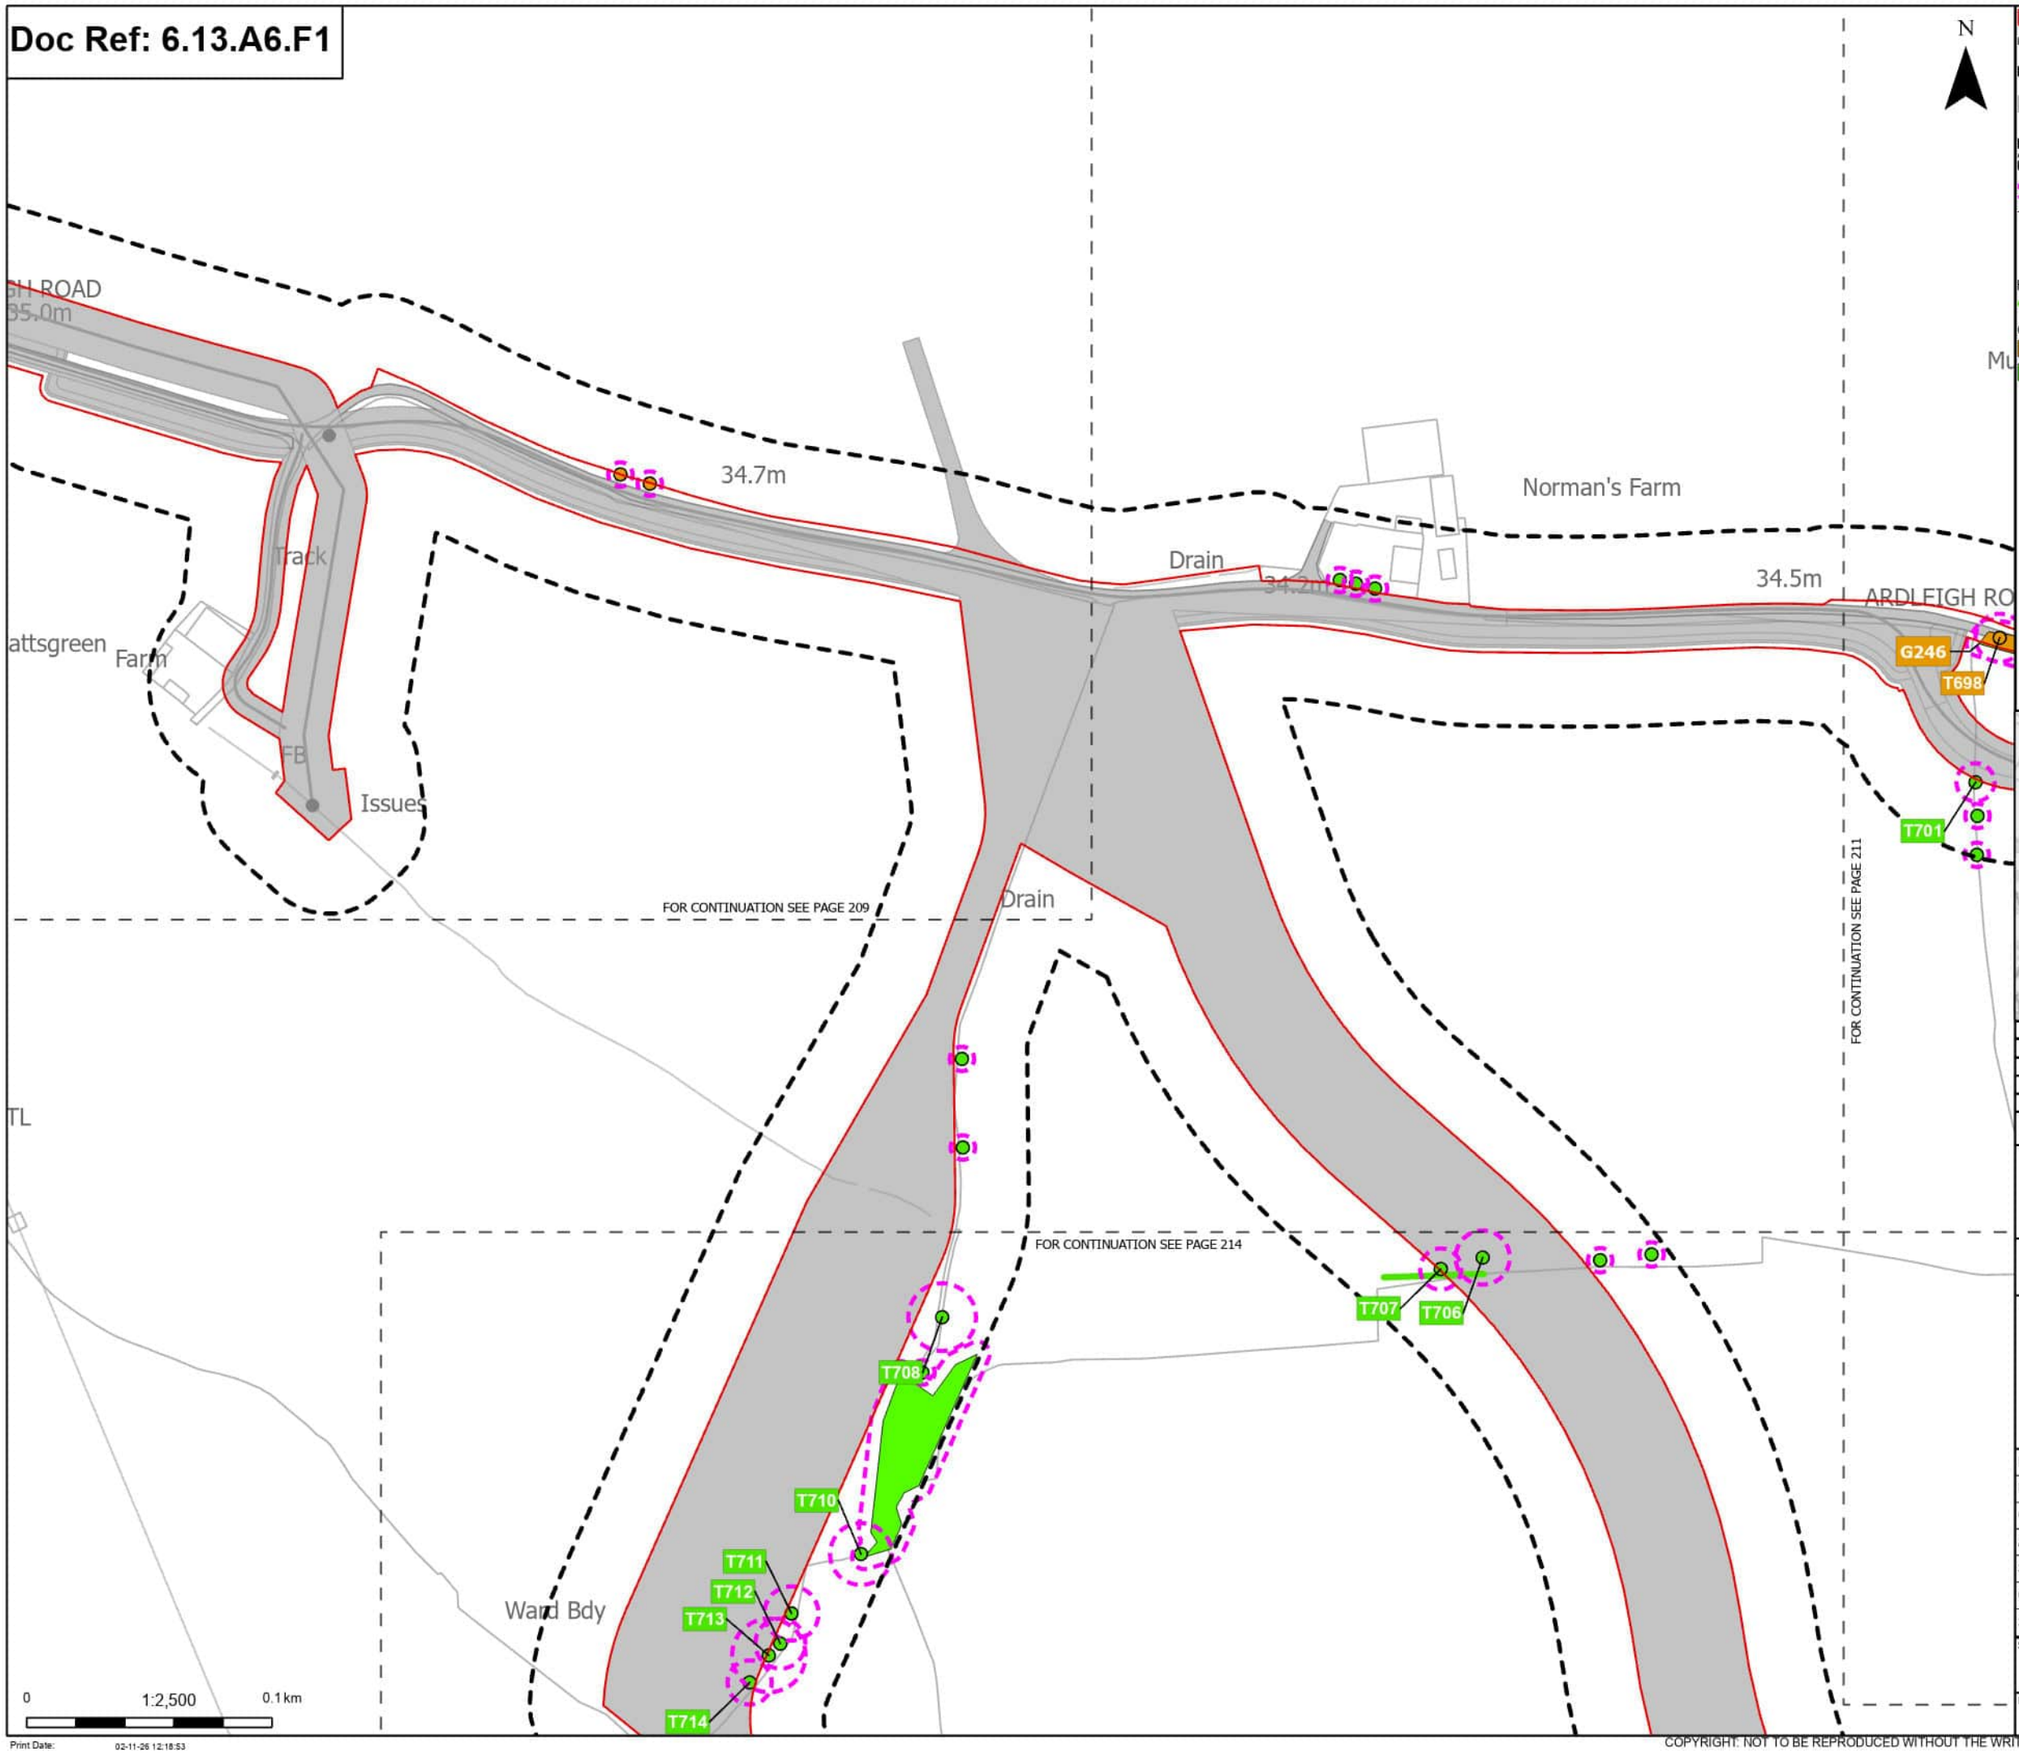

Order Limits

Sheet index cutline

Proposed project design details

Other temporary and permanent construction and operational works

Discipline specific constraints

Arboriculture Study Area

Root protection area

Trees - Impact

Potentially Affected

Unaffected

Hedgerow - Impact

Unaffected

Groups of trees - Impact

Potentially Affected

Unaffected

Note: The proposed overhead line alignment and proposed underground cable alignment together comprise the alignment. For further details regarding the design, please refer to Figures 4.1 (document reference 6.4.F1) and 4.2 (document reference 6.4.F2).

Notes: Background mapping information has been reproduced from the Ordnance Survey by permission of Ordnance Survey of the Controller of His Majesty's Stationery Office. © Crown copyright and database rights (2025) Licence OS100024241 and AC0000807948; © Crown copyright and database rights 2025 Ordnance Survey AC0000808122, Contains public sector information licensed under the Open Government Licence v3.0, © National Grid UK



Rev	Date	Description	Drawn	Check	Approv
B	Aug 2025	FOR DCO APPLICATION	JAL	AF	KB
A	Aug 2025	FOR DCO APPLICATION	JAL	AF	KB

nationalgrid

PROJECT: Norwich to Tilbury

Planning Inspectorate App Number: EN020027
Regulation 5(2)(a)

Title:

Figure A13.6.1- Landscape and Visual Arboriculture Impacts Plan
Page 210 of 396

Designed	M. Watson	Date	February 26
Drawn	J. Acero Leon	Date	February 26
Checked	A. Fell	Date	February 26
Approved	K. Burrows	Date	February 26
Scale:	1:2,500	Datum:	AOD
Original Size:	A3	Grid:	OS
Suitability Code:	A2	Project Number:	10059280


Suitability Description: Accepted as Concept Stage

Drawing Number: 10059280-ARC-EBD-ZZ-DR-ZZ-00393

Revision: B

COPYRIGHT: NOT TO BE REPRODUCED WITHOUT THE WRITTEN PERMISSION OF NATIONAL GRID ELECTRICITY TRANSMISSION Plc

Doc Ref: 6.13.A6.F1

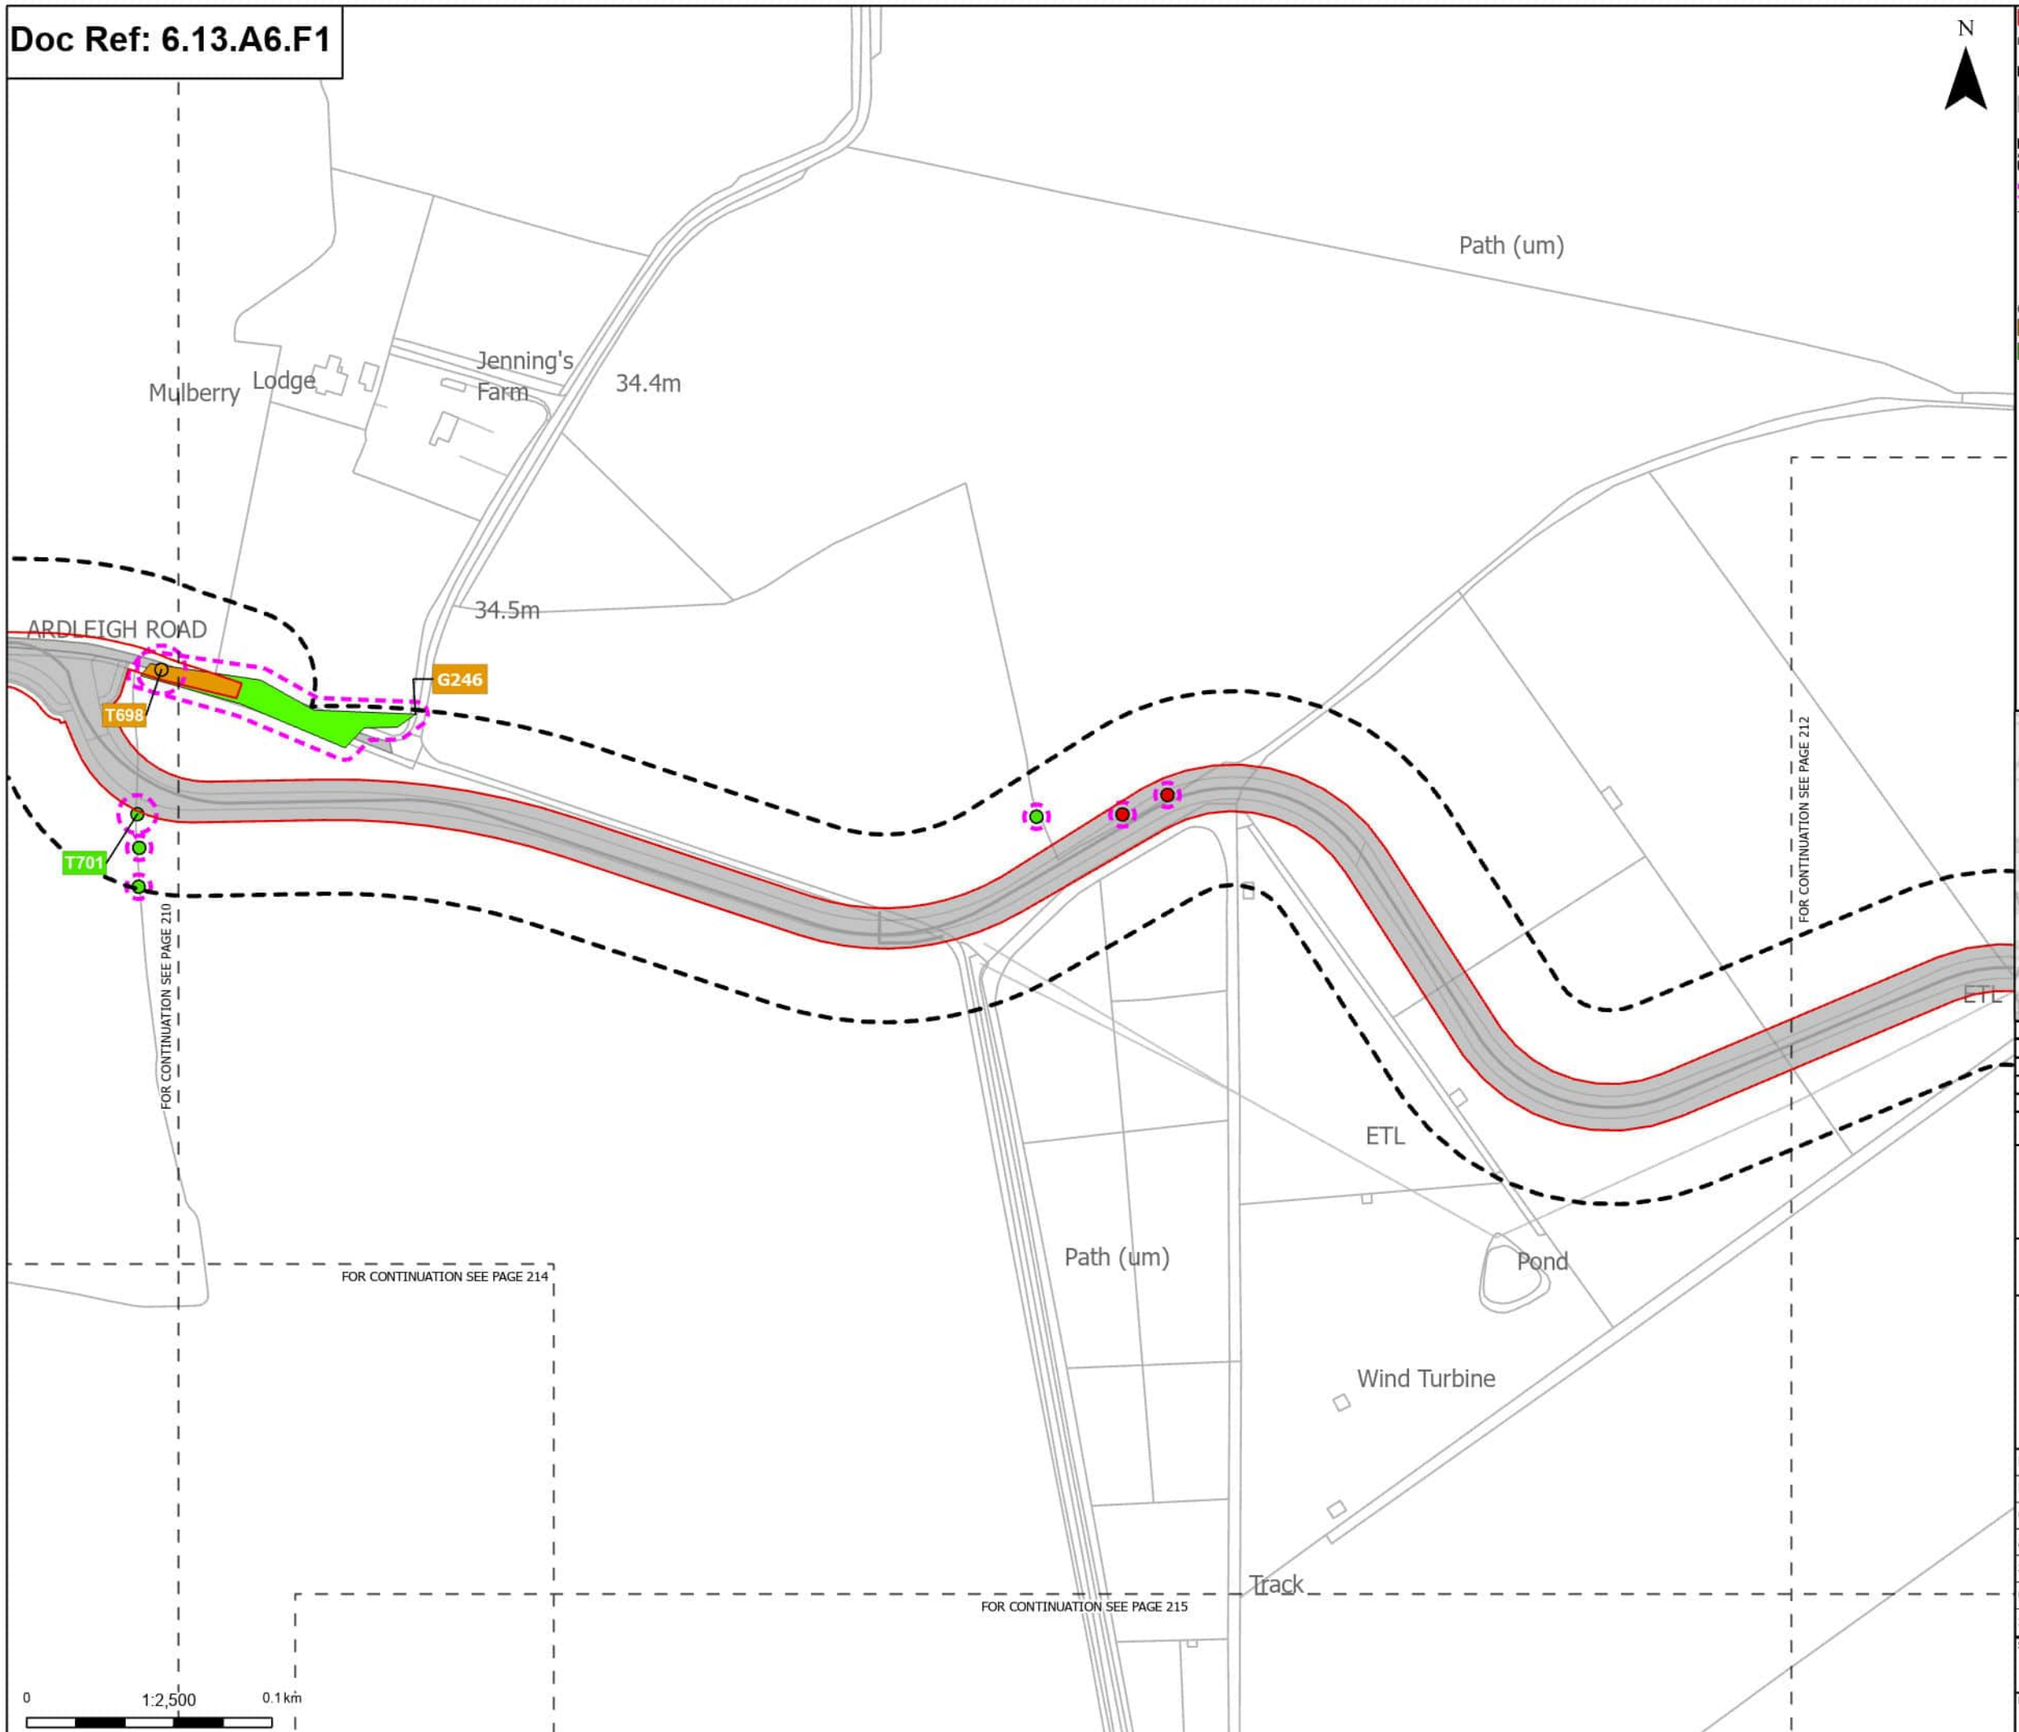

Order Limits
Sheet index cutline

Proposed project design details
Other temporary and permanent construction and operational works

Discipline specific constraints
Arboriculture Study Area
Root protection area

Trees - Impact
Removed
Potentially Affected
Unaffected

Groups of trees - Impact
Potentially Affected
Unaffected

Note: The proposed overhead line alignment and proposed underground cable alignment together comprise the alignment. For further details regarding the design, please refer to Figures 4.1 (document reference 6.4.F1) and 4.2 (document reference 6.4.F2).

Notes: Background mapping information has been reproduced from the Ordnance Survey by permission of Ordnance Survey of the Controller of His Majesty's Stationery Office. © Crown copyright and database rights (2025) Licence OS100024241 and AC0000807948; © Crown copyright and database rights 2025 Ordnance Survey AC0000808122, Contains public sector information licensed under the Open Government Licence v3.0, © National Grid UK



Rev	Date	Description	Drawn	Check	Approv
B	Aug 2025	FOR DCO APPLICATION	JAL	AF	KB
A	Aug 2025	FOR DCO APPLICATION	JAL	AF	KB

nationalgrid

PROJECT:
Norwich to Tilbury

Planning Inspectorate App Number: EN020027
Regulation 5(2)(a)

Title:

Figure A13.6.1- Landscape and Visual Arboriculture Impacts Plan
Page 211 of 396

Designed	M. Watson	Date	February 26
Drawn	J. Acero Leon	Date	February 26
Checked	A. Fell	Date	February 26
Approved	K. Burrows	Date	February 26
Scale:	1:2,500	Datum:	AOD
Original Size:	A3	Grid:	OS
Suitability Code:	A2	Project Number:	10059280


Suitability Description:
Accepted as Concept Stage

Drawing Number: 10059280-ARC-EBD-ZZ-DR-ZZ-00393
Revision: B

Print Date: 02-11-26 12:19:14

COPYRIGHT: NOT TO BE REPRODUCED WITHOUT THE WRITTEN PERMISSION OF NATIONAL GRID ELECTRICITY TRANSMISSION Plc

Doc Ref: 6.13.A6.F1

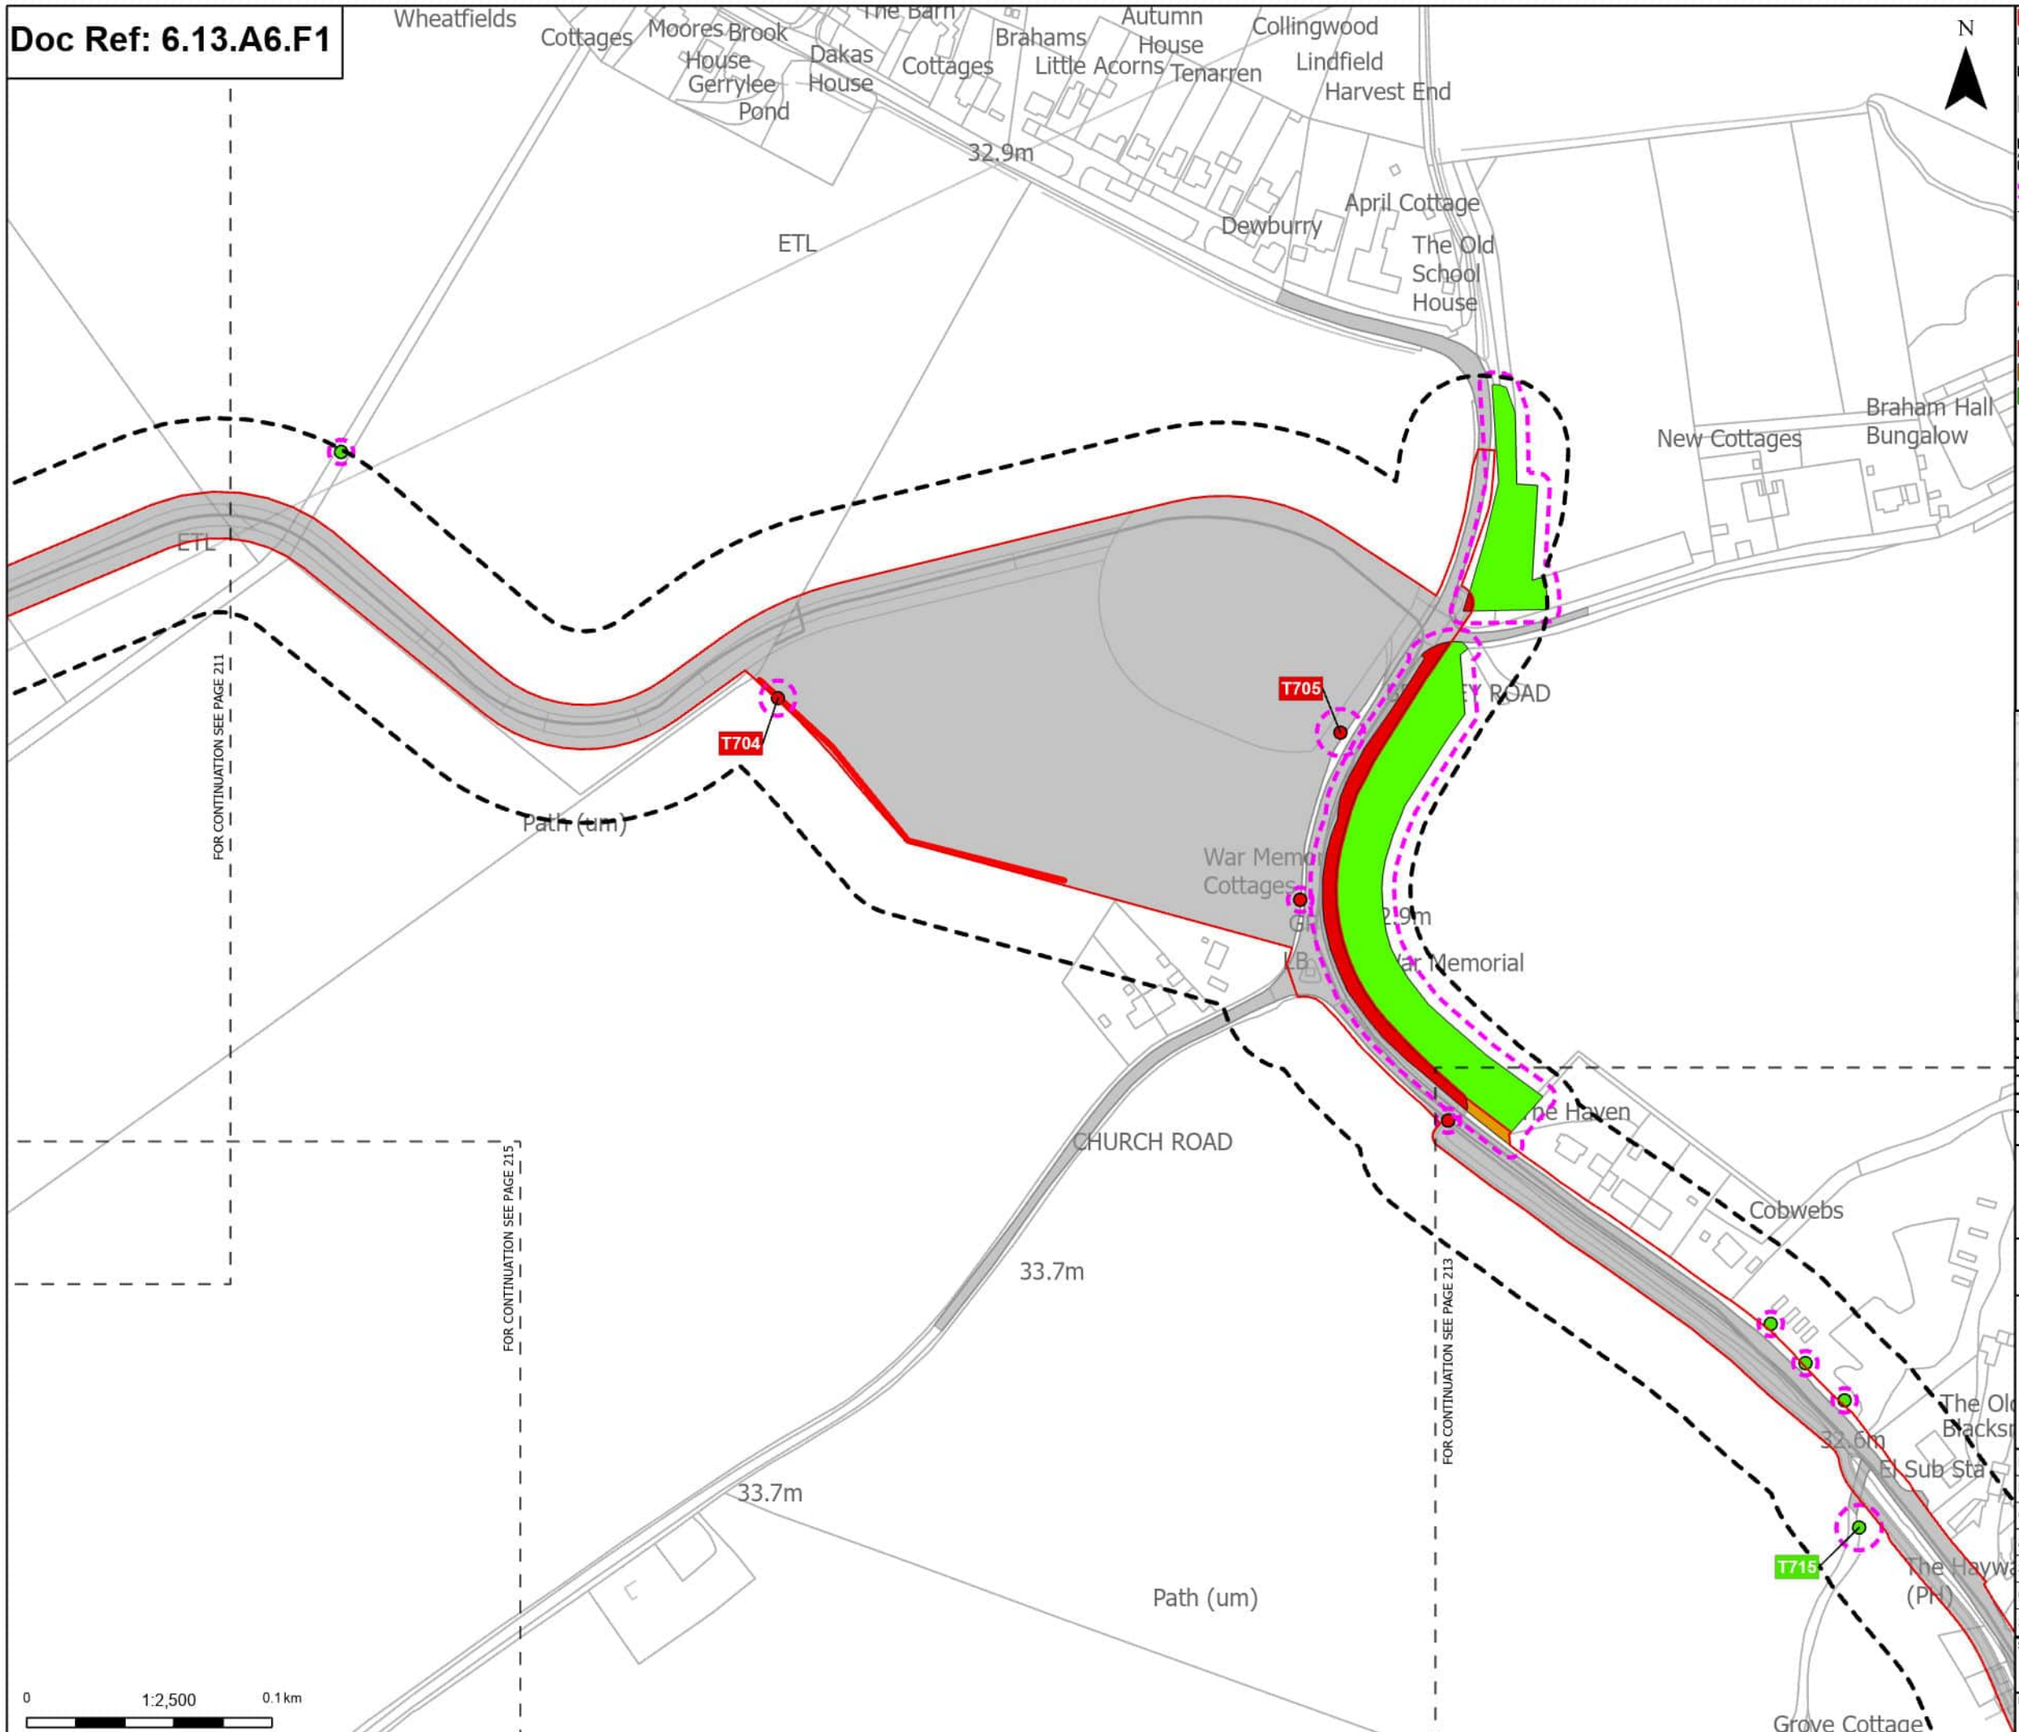

Order Limits
Sheet index cutline

Proposed project design details
Other temporary and permanent construction and operational works

Discipline specific constraints
Arboriculture Study Area
Root protection area

Trees - Impact
Removed
Unaffected

Hedgerow - Impact
Removed

Groups of trees - Impact
Removed
Potentially Affected
Unaffected

Note: The proposed overhead line alignment and proposed underground cable alignment together comprise the alignment. For further details regarding the design, please refer to Figures 4.1 (document reference 6.4.F1) and 4.2 (document reference 6.4.F2).

Notes: Background mapping information has been reproduced from the Ordnance Survey by permission of Ordnance Survey of the Controller of His Majesty's Stationery Office. © Crown copyright and database rights (2025) Licence OS100024241 and AC0000807948; © Crown copyright and database rights 2025 Ordnance Survey AC0000808122, Contains public sector information licensed under the Open Government Licence v3.0, © National Grid UK



Rev	Date	Description	Drawn	Check	Approv
B	Aug 2025	FOR DCO APPLICATION	JAL	AF	KB
A	Aug 2025	FOR DCO APPLICATION	JAL	AF	KB

nationalgrid

PROJECT: Norwich to Tilbury

Planning Inspectorate App Number: EN020027
Regulation 5(2)(a)

Title:

Figure A13.6.1- Landscape and Visual Arboriculture Impacts Plan
Page 212 of 396

Designed	M. Watson	Date	February 26
Drawn	J. Acero Leon	Date	February 26
Checked	A. Fell	Date	February 26
Approved	K. Burrows	Date	February 26
Scale:	1:2,500	Datum:	AOD
Original Size:	A3	Grid:	OS
Suitability Code:	A2	Project Number:	10059280


Suitability Description: Accepted as Concept Stage

Drawing Number: 10059280-ARC-EBD-ZZ-DR-ZZ-00393

Revision: B

COPYRIGHT: NOT TO BE REPRODUCED WITHOUT THE WRITTEN PERMISSION OF NATIONAL GRID ELECTRICITY TRANSMISSION Plc

Doc Ref: 6.13.A6.F1

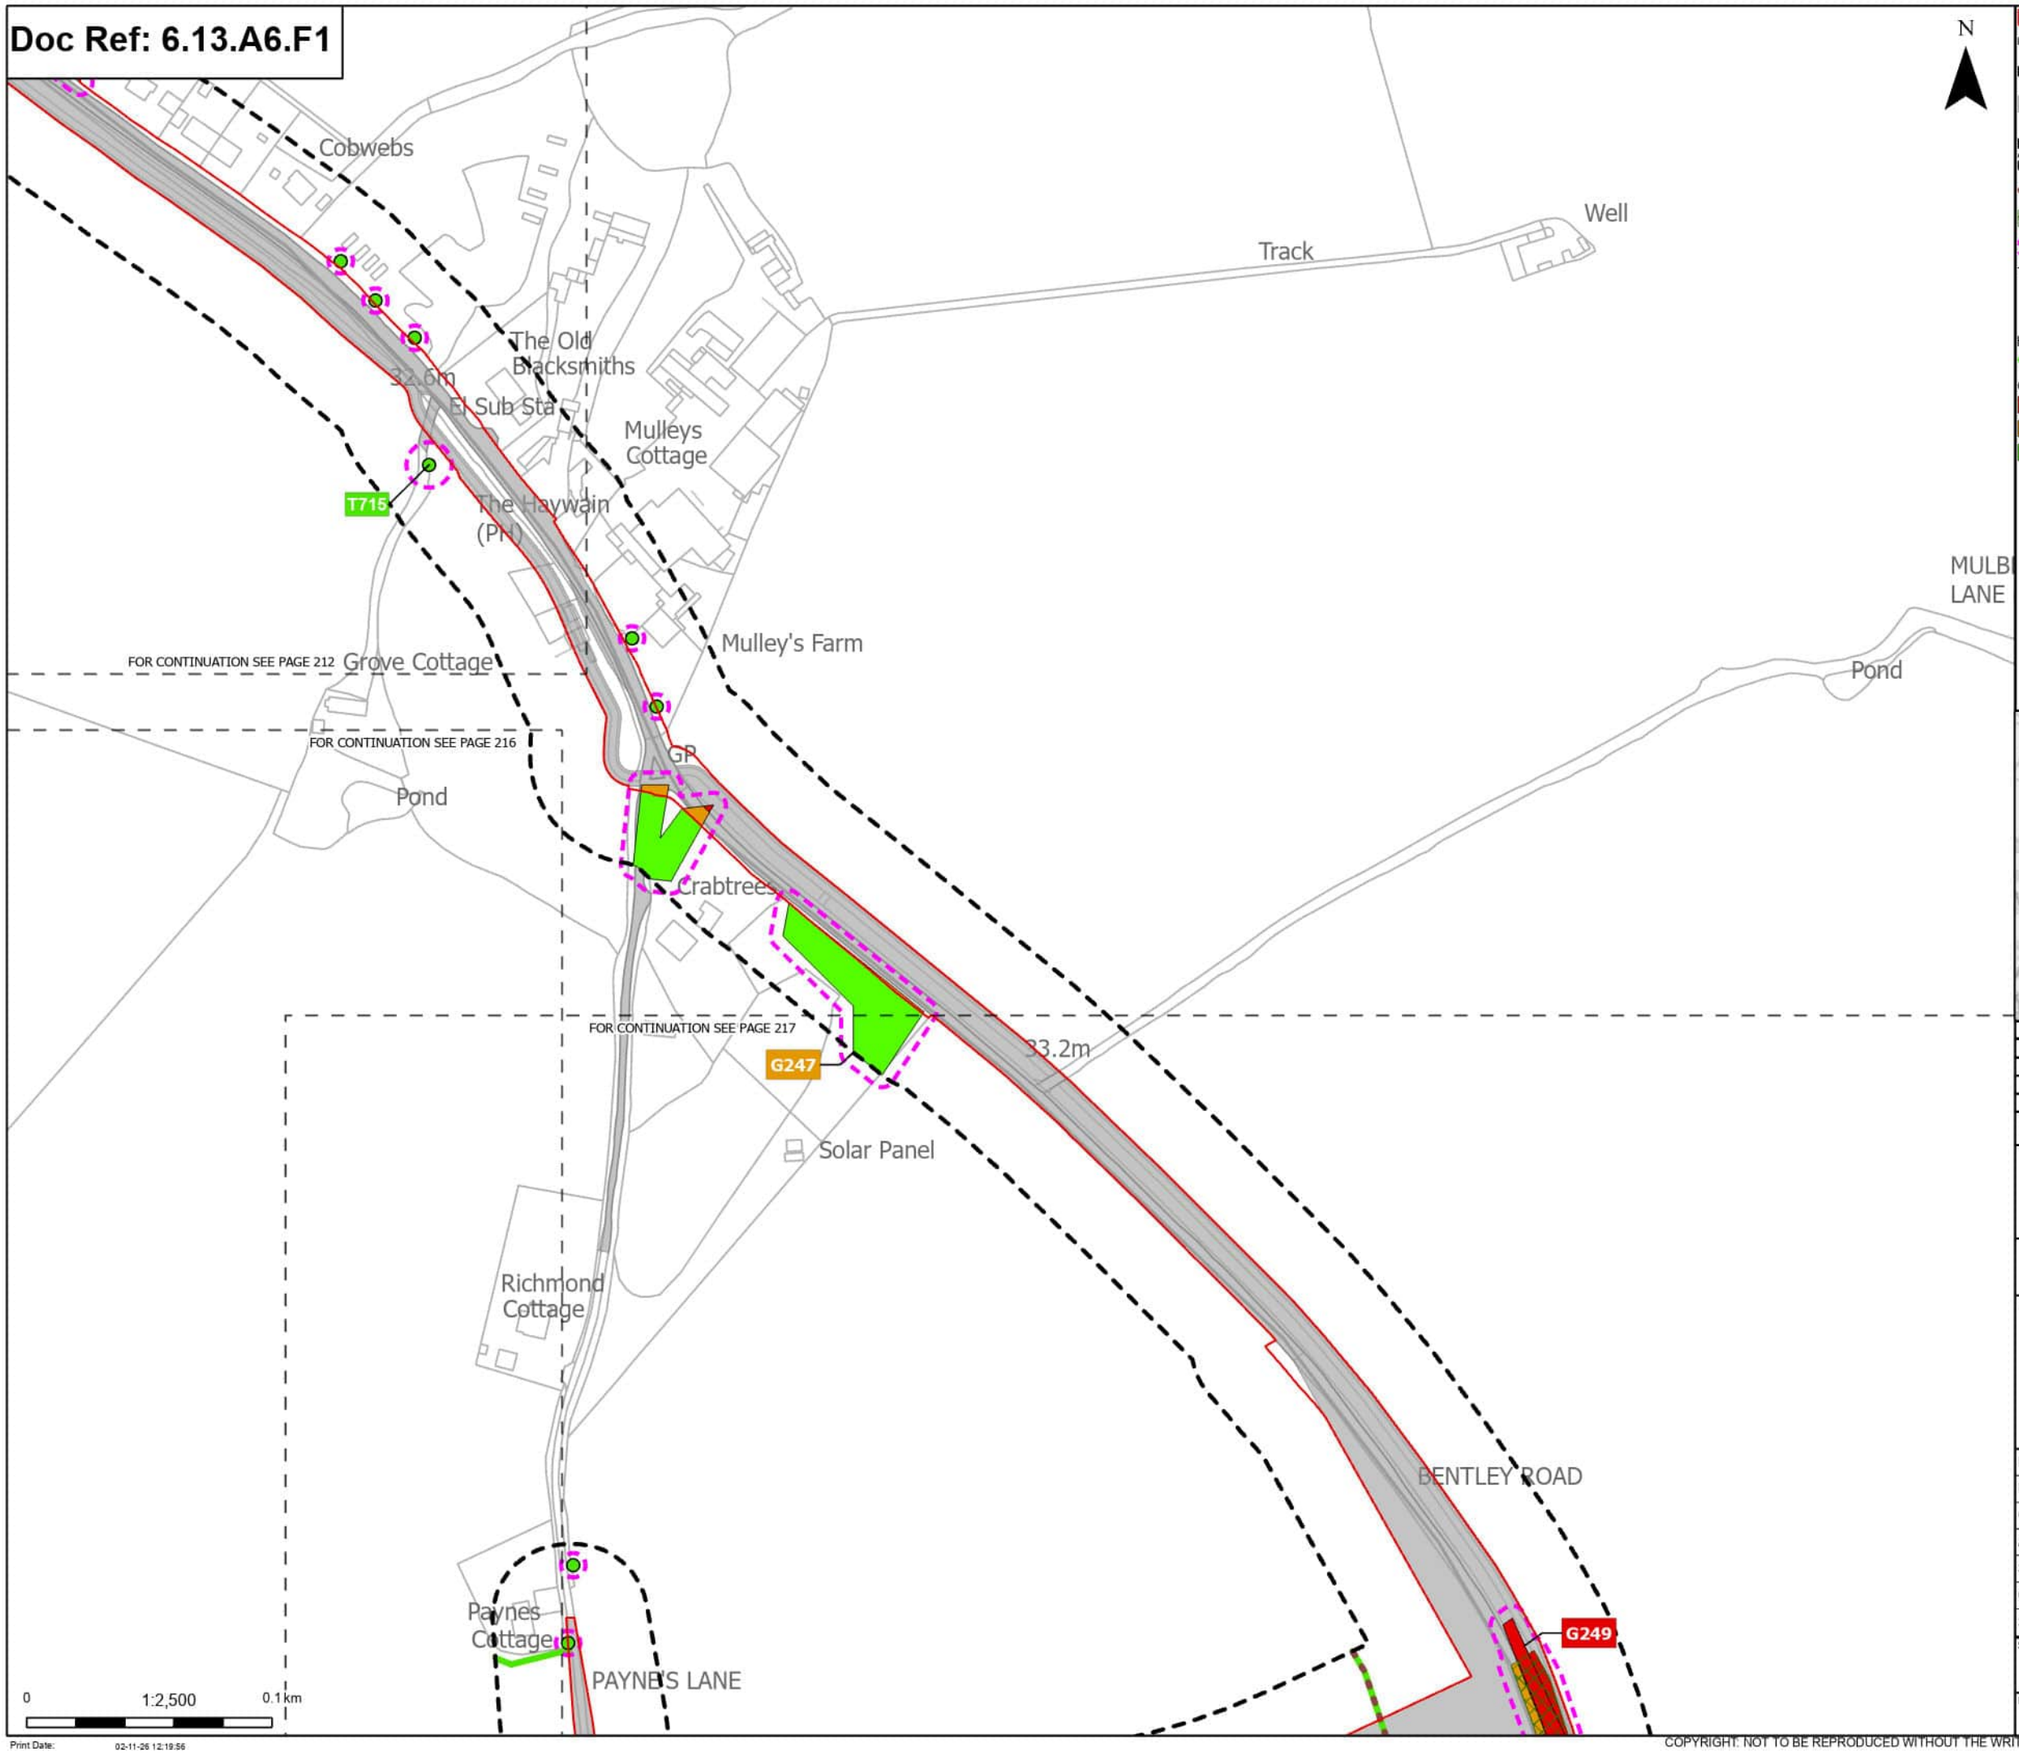

Order Limits
Sheet index cutline

Proposed project design details
Other temporary and permanent construction and operational works

Discipline specific constraints
Arboriculture Study Area
Important Hedgerows
TPO group of trees
Root protection area

Trees - Impact
Removed
Unaffected

Hedgerow - Impact
Unaffected

Groups of trees - Impact
Removed
Potentially Affected
Unaffected

Note: The proposed overhead line alignment and proposed underground cable alignment together comprise the alignment. For further details regarding the design, please refer to Figures 4.1 (document reference 6.4.F1) and 4.2 (document reference 6.4.F2).

Notes: Background mapping information has been reproduced from the Ordnance Survey by permission of Ordnance Survey of the Controller of His Majesty's Stationery Office. © Crown copyright and database rights (2025) Licence OS100024241 and AC0000807948; © Crown copyright and database rights 2025 Ordnance Survey AC0000808122, Contains public sector information licensed under the Open Government Licence v3.0, © National Grid UK



Rev	Date	Description	Drawn	Check	Approv
B	Aug 2025	FOR DCO APPLICATION	JAL	AF	KB
A	Aug 2025	FOR DCO APPLICATION	JAL	AF	KB

nationalgrid

PROJECT: Norwich to Tilbury

Planning Inspectorate App Number: EN020027
Regulation 5(2)(a)

Title:

Figure A13.6.1- Landscape and Visual Arboriculture Impacts Plan
Page 213 of 396

Designed	M. Watson	Date	February 26
Drawn	J. Acero Leon	Date	February 26
Checked	A. Fell	Date	February 26
Approved	K. Burrows	Date	February 26
Scale:	1:2,500	Datum:	AOD
Original Size:	A3	Grid:	OS
Suitability Code:	A2	Project Number:	10059280


Suitability Description:
Accepted as Concept Stage

Drawing Number: 10059280-ARC-EBD-ZZ-DR-ZZ-00393
Revision: B

Print Date: 02-11-26 12:19:56

COPYRIGHT: NOT TO BE REPRODUCED WITHOUT THE WRITTEN PERMISSION OF NATIONAL GRID ELECTRICITY TRANSMISSION Plc

Doc Ref: 6.13.A6.F1

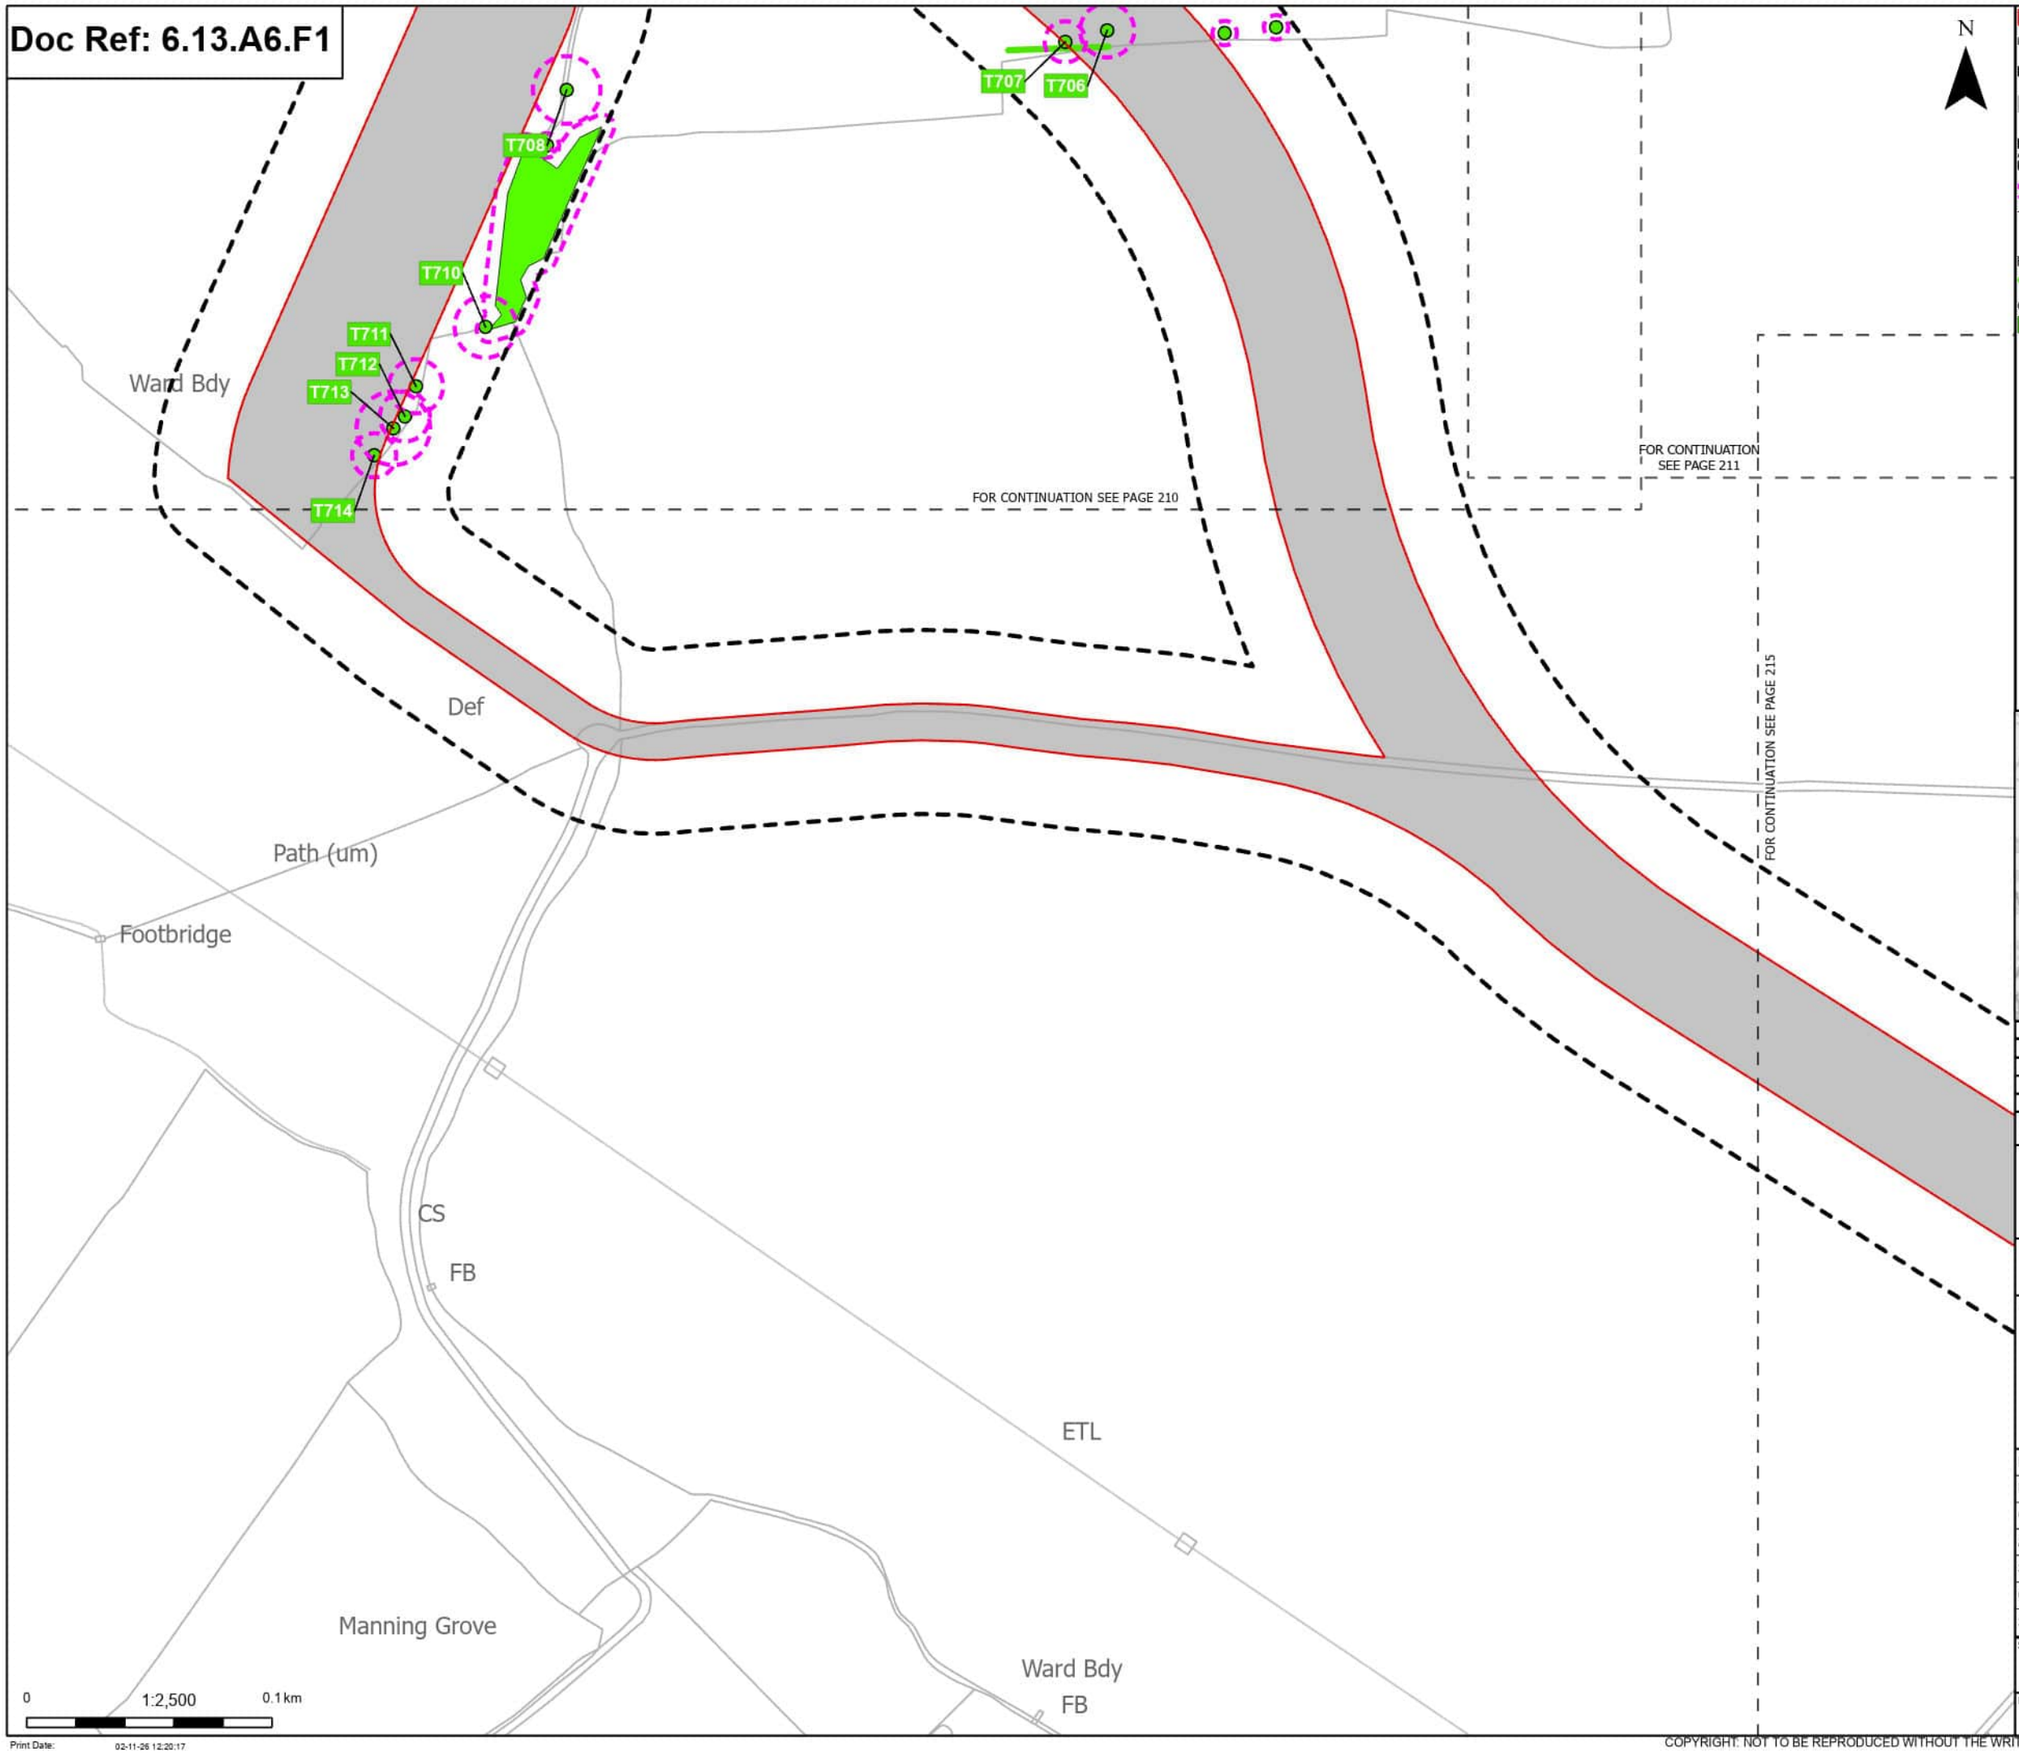

Print Date: 02-11-26 12:20:17

Order Limits

Sheet index cutline

Proposed project design details

Other temporary and permanent construction and operational works

Discipline specific constraints

Arboriculture Study Area

Root protection area

Trees - Impact

Unaffected

Hedgerow - Impact

Unaffected

Groups of trees - Impact

Unaffected

Note: The proposed overhead line alignment and proposed underground cable alignment together comprise the alignment. For further details regarding the design, please refer to Figures 4.1 (document reference 6.4.F1) and 4.2 (document reference 6.4.F2).

Notes: Background mapping information has been reproduced from the Ordnance Survey by permission of Ordnance Survey of the Controller of His Majesty's Stationery Office. © Crown copyright and database rights (2025) Licence OS100024241 and AC0000807948; © Crown copyright and database rights 2025 Ordnance Survey AC0000808122, Contains public sector information licensed under the Open Government Licence v3.0, © National Grid UK



Rev	Date	Description	Drawn	Check	Approv
B	Aug 2025	FOR DCO APPLICATION	JAL	AF	KB
A	Aug 2025	FOR DCO APPLICATION	JAL	AF	KB

nationalgrid

PROJECT: Norwich to Tilbury

Planning Inspectorate App Number: EN020027
Regulation 5(2)(a)

Title:

Figure A13.6.1- Landscape and Visual Arboriculture Impacts Plan
Page 214 of 396

Designed	M. Watson	Date	February 26
Drawn	J. Acero Leon	Date	February 26
Checked	A. Fell	Date	February 26
Approved	K. Burrows	Date	February 26
Scale:	1:2,500	Datum:	AOD
Original Size:	A3	Grid:	OS
Suitability Code:	A2	Project Number:	10059280

Suitability Description:


Accepted as Concept Stage

Drawing Number: 10059280-ARC-EBD-ZZ-DR-ZZ-00393

Revision: B

COPYRIGHT: NOT TO BE REPRODUCED WITHOUT THE WRITTEN PERMISSION OF NATIONAL GRID ELECTRICITY TRANSMISSION Plc

Doc Ref: 6.13.A6.F1

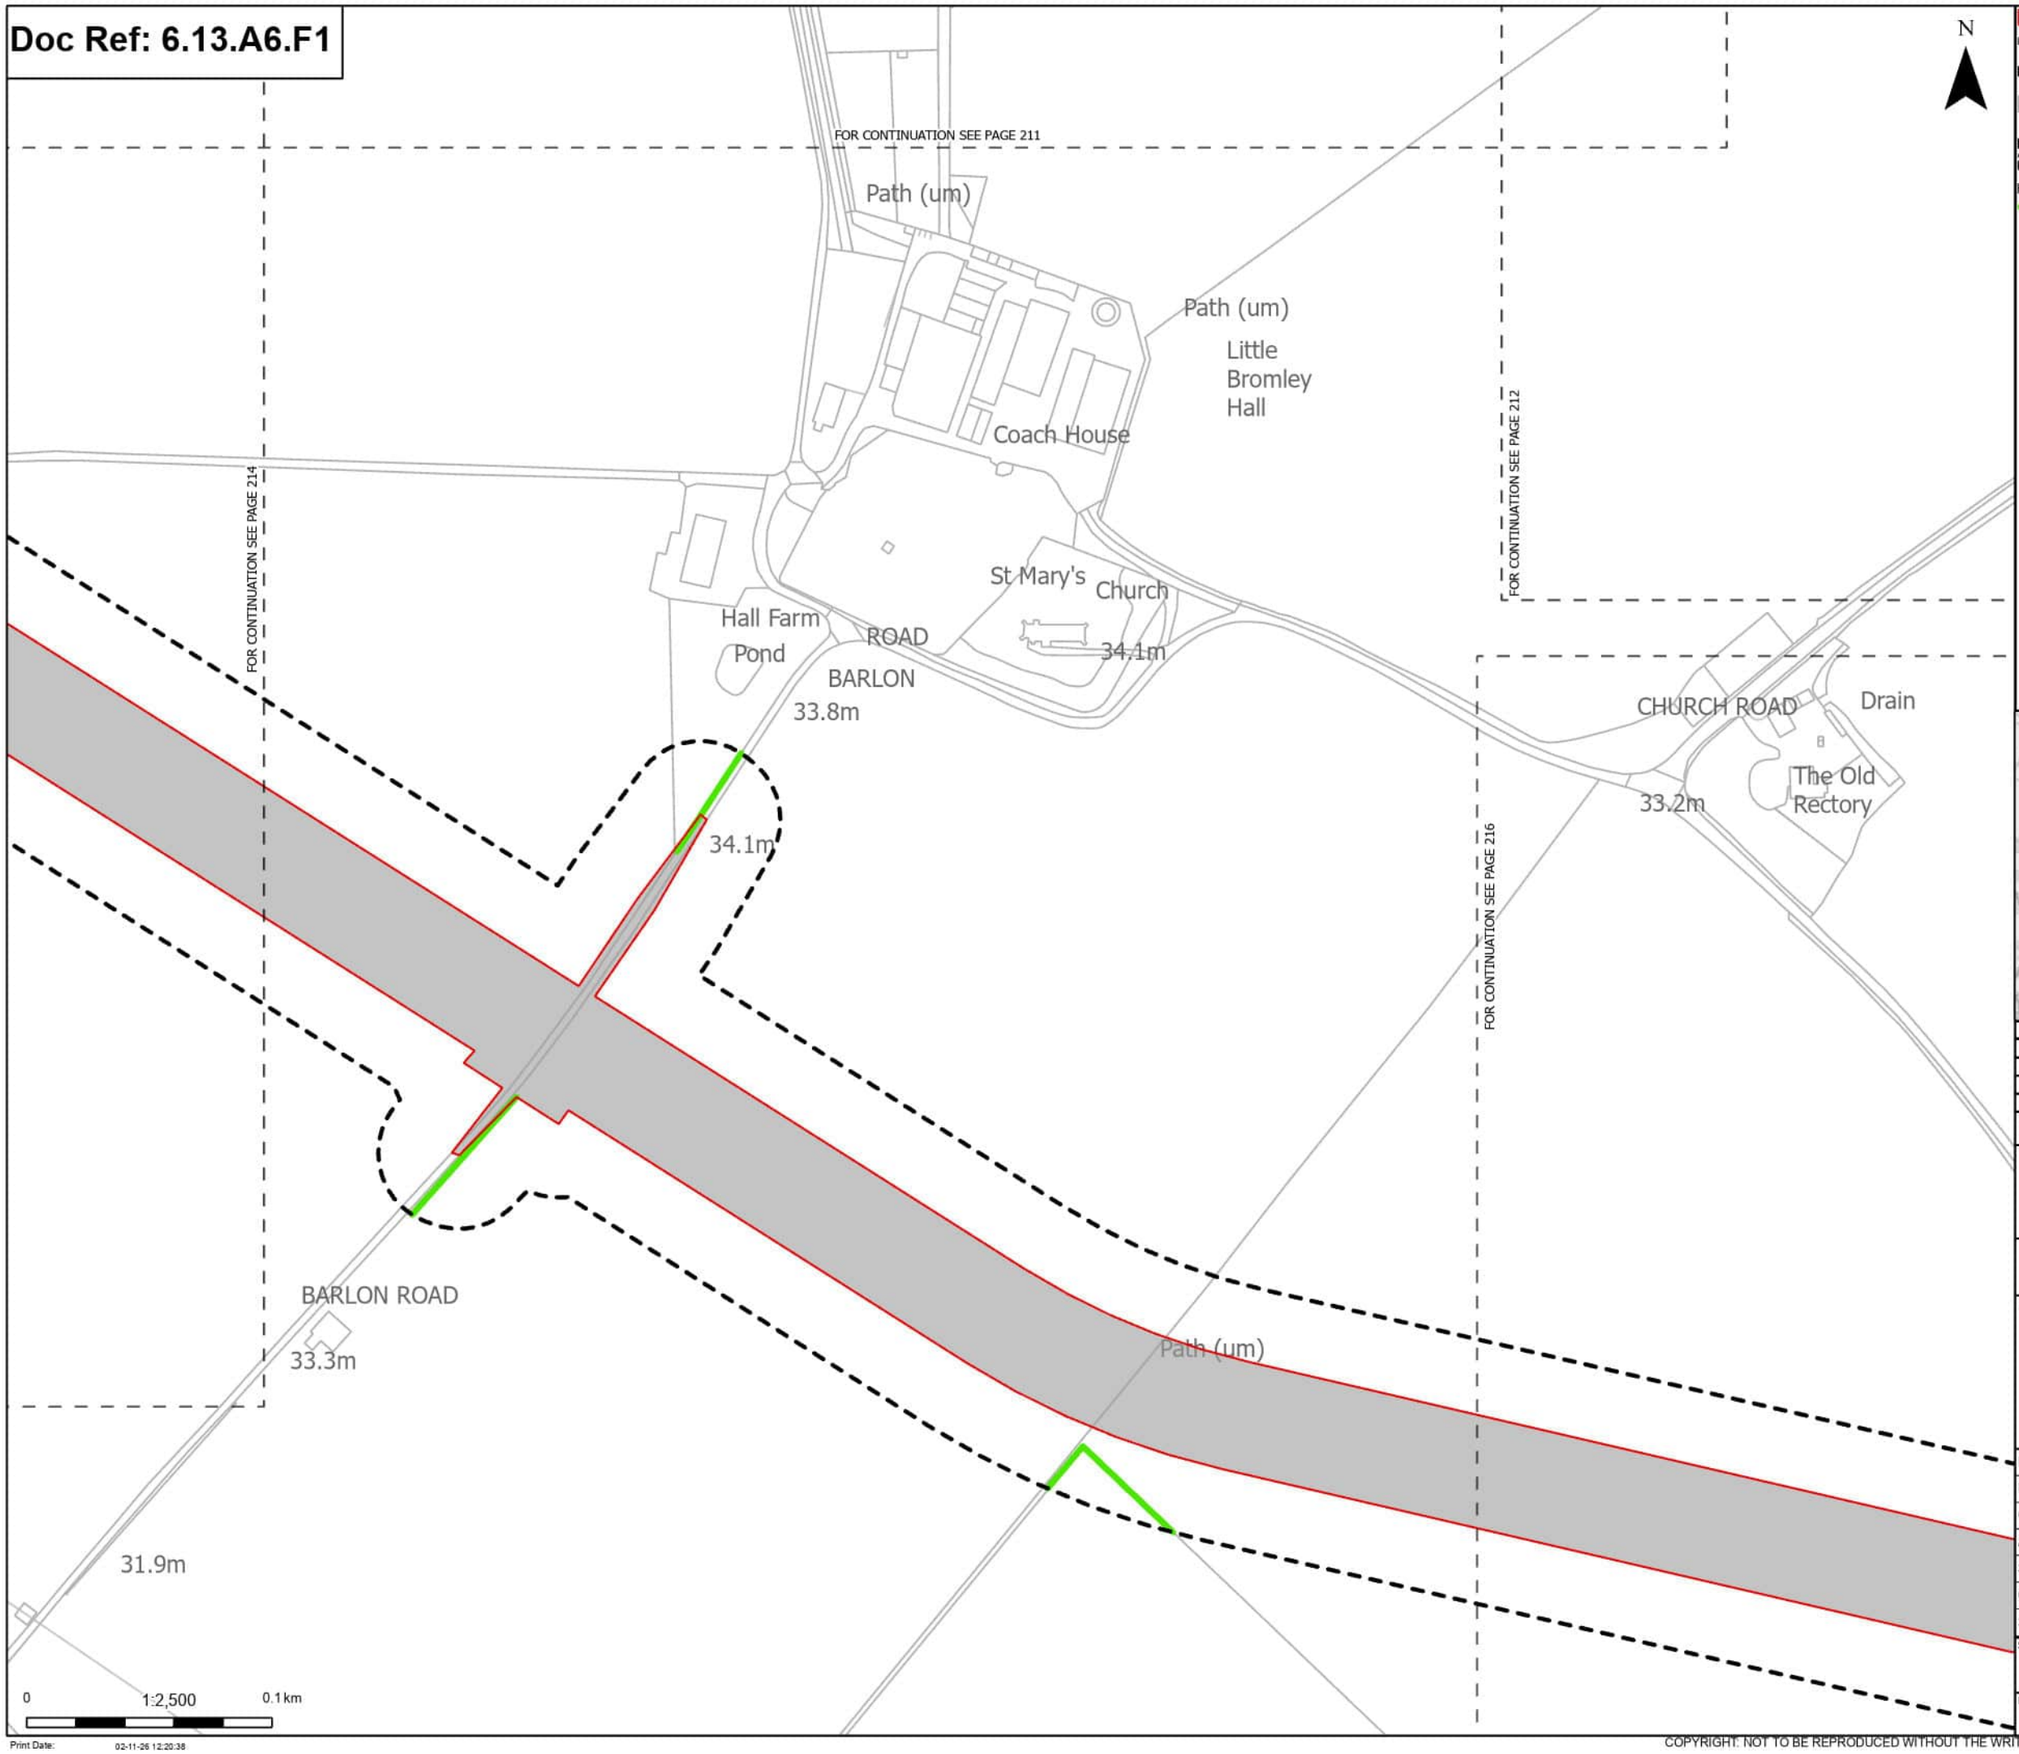

Order Limits

Sheet index cutline

Proposed project design details

Other temporary and permanent construction and operational works

Discipline specific constraints

Arboriculture Study Area

Hedgerow - Impact

Unaffected

Note: The proposed overhead line alignment and proposed underground cable alignment together comprise the alignment. For further details regarding the design, please refer to Figures 4.1 (document reference 6.4.F1) and 4.2 (document reference 6.4.F2).

Notes: Background mapping information has been reproduced from the Ordnance Survey by permission of Ordnance Survey of the Controller of His Majesty's Stationery Office. © Crown copyright and database rights (2025) Licence OS100024241 and AC0000807948; © Crown copyright and database rights 2025 Ordnance Survey AC0000808122, Contains public sector information licensed under the Open Government Licence v3.0, © National Grid UK



Rev	Date	Description	Drawn	Check	Approv
B	Aug 2025	FOR DCO APPLICATION	JAL	AF	KB
A	Aug 2025	FOR DCO APPLICATION	JAL	AF	KB

nationalgrid

PROJECT: Norwich to Tilbury

Planning Inspectorate App Number: EN020027
Regulation 5(2)(a)

Title:

Figure A13.6.1- Landscape and Visual Arboriculture Impacts Plan
Page 215 of 396

Designed	M. Watson	Date	February 26
Drawn	J. Acero Leon	Date	February 26
Checked	A. Fell	Date	February 26
Approved	K. Burrows	Date	February 26
Scale:	1:2,500	Datum:	AOD
Original Size:	A3	Grid:	OS
Suitability Code:	A2	Project Number:	10059280

Suitability Description:


Accepted as Concept Stage

Drawing Number: 10059280-ARC-EBD-ZZ-DR-ZZ-00393

Revision: B

COPYRIGHT: NOT TO BE REPRODUCED WITHOUT THE WRITTEN PERMISSION OF NATIONAL GRID ELECTRICITY TRANSMISSION Plc

Doc Ref: 6.13.A6.F1

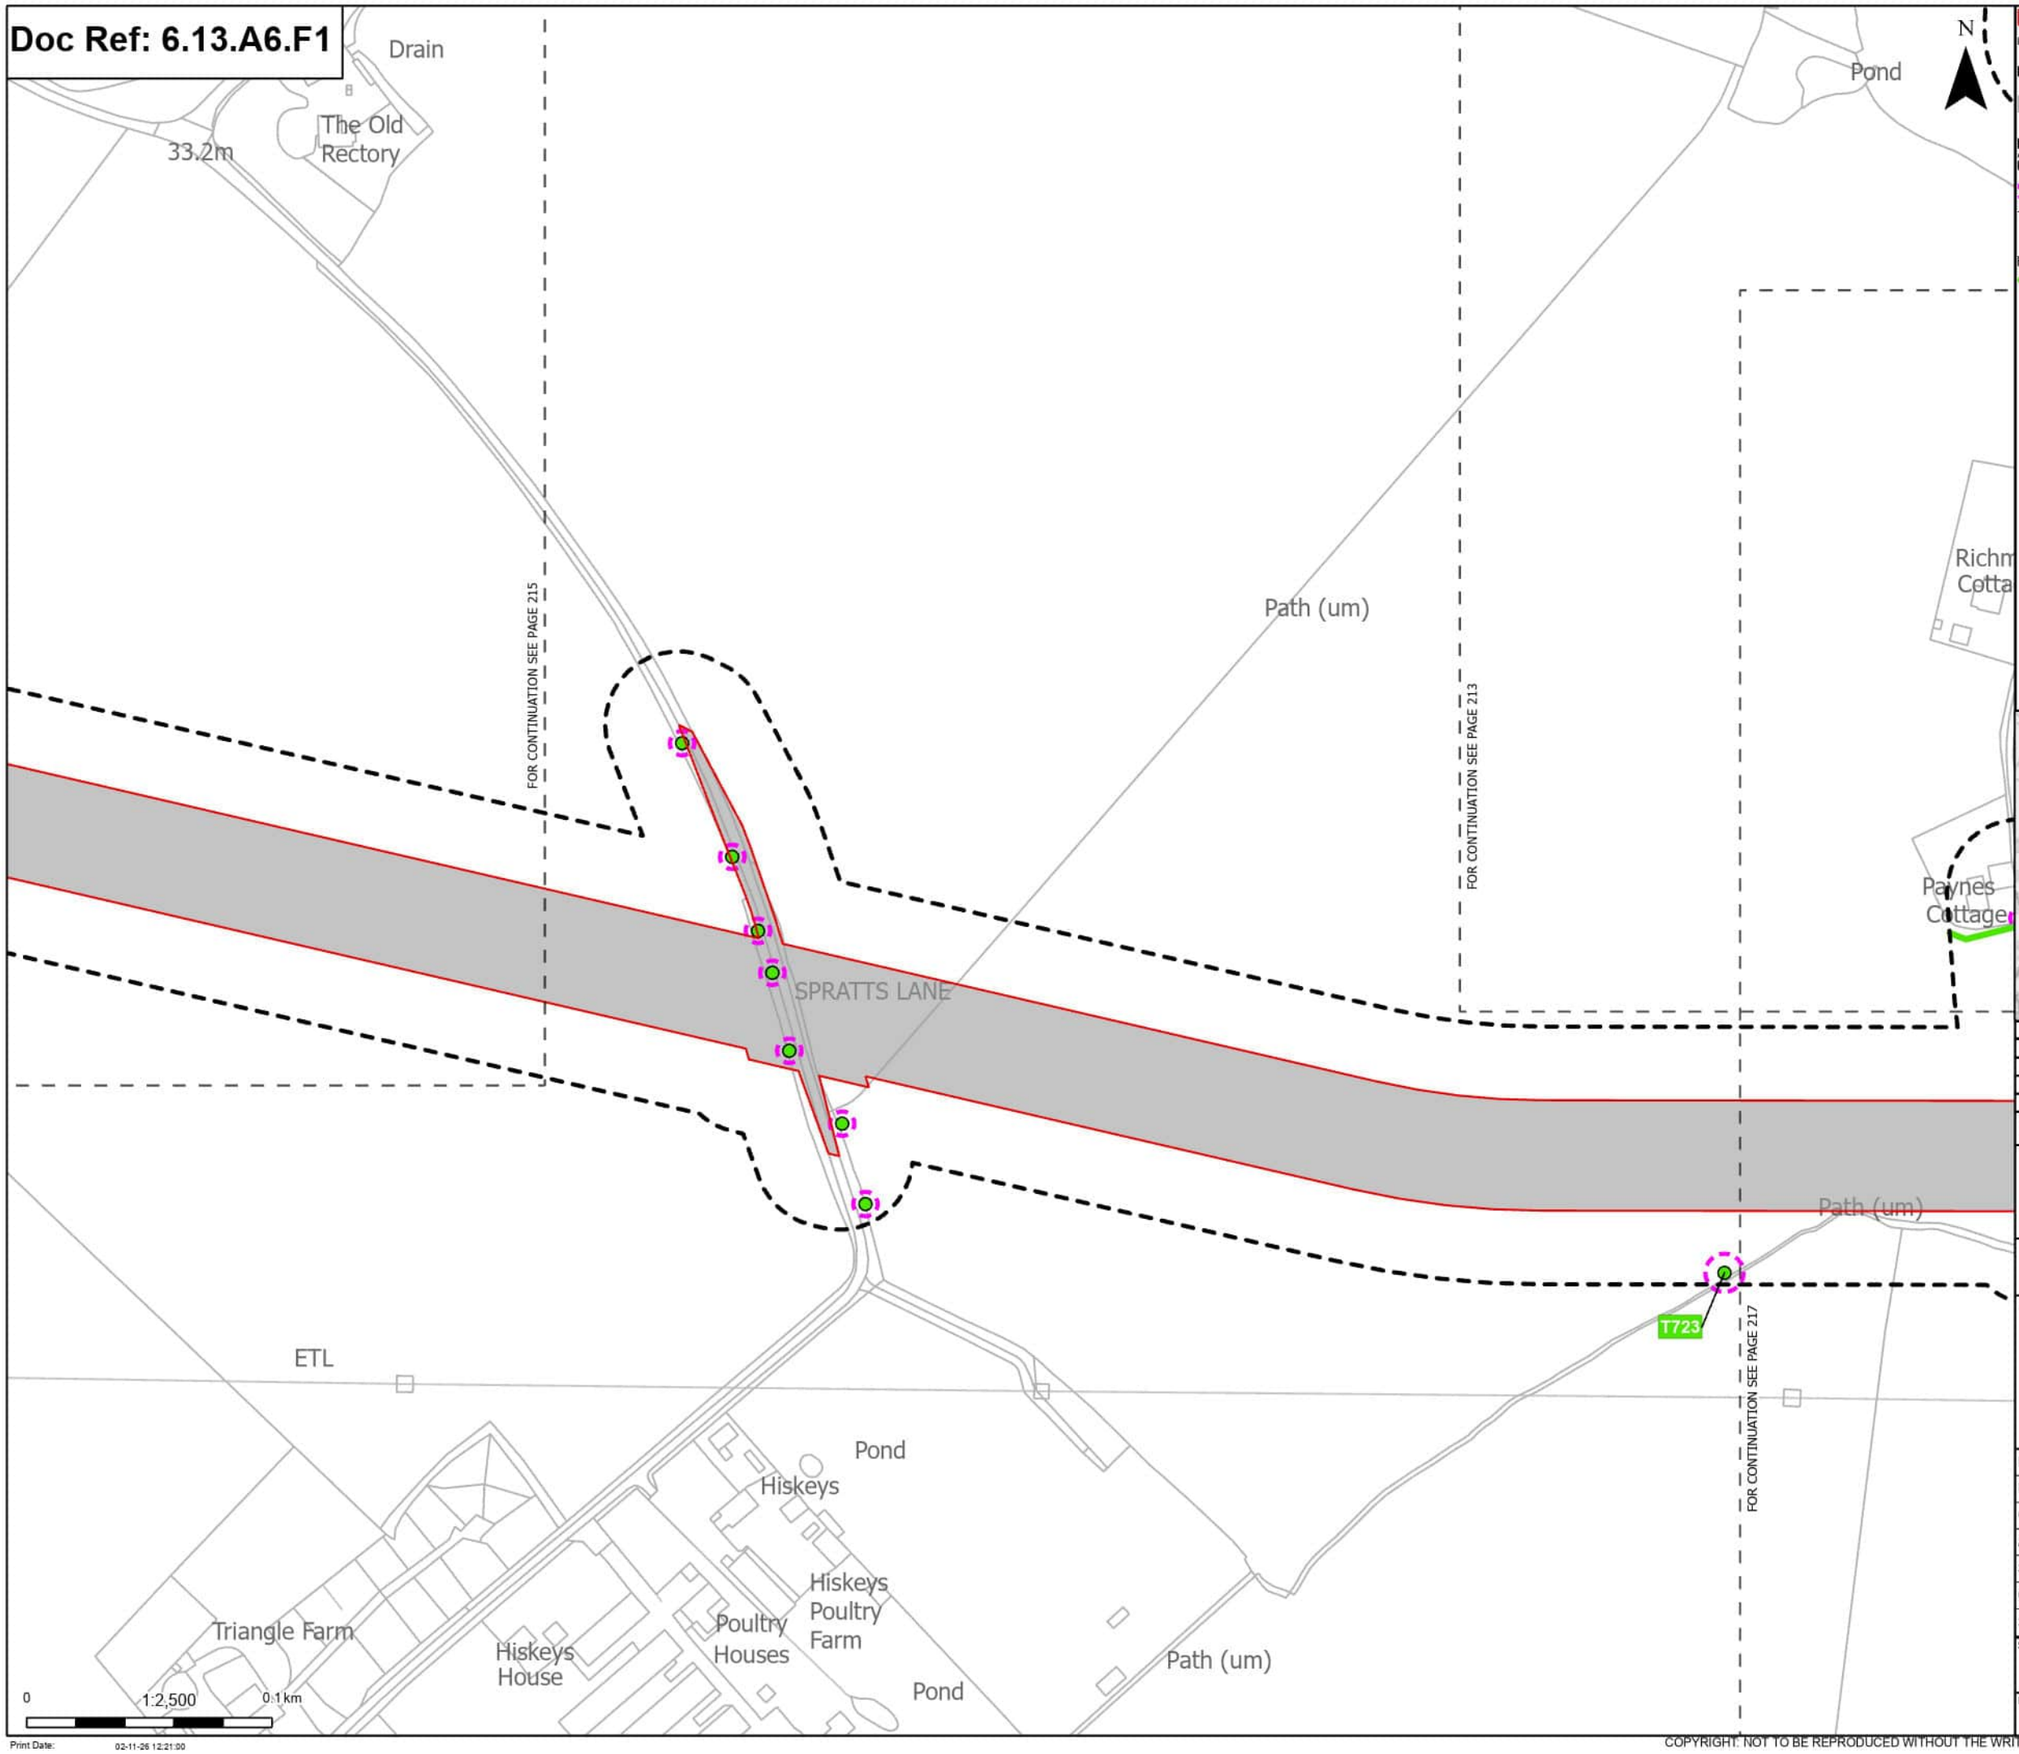

Print Date: 02-11-26 12:21:00

Proposed project design details

Order Limits

Sheet index cutline

Other temporary and permanent construction and operational works

Discipline specific constraints

Arboriculture Study Area

Root protection area

Trees - Impact

Unaffected

Hedgerow - Impact

Unaffected

Note: The proposed overhead line alignment and proposed underground cable alignment together comprise the alignment. For further details regarding the design, please refer to Figures 4.1 (document reference 6.4.F1) and 4.2 (document reference 6.4.F2).

Notes: Background mapping information has been reproduced from the Ordnance Survey by permission of Ordnance Survey of the Controller of His Majesty's Stationery Office. © Crown copyright and database rights (2025) Licence OS100024241 and AC0000807948; © Crown copyright and database rights 2025 Ordnance Survey AC0000808122, Contains public sector information licensed under the Open Government Licence v3.0, © National Grid UK



Rev	Date	Description	Drawn	Check	Approv
B	Aug 2025	FOR DCO APPLICATION	JAL	AF	KB
A	Aug 2025	FOR DCO APPLICATION	JAL	AF	KB

nationalgrid

PROJECT: Norwich to Tilbury

Planning Inspectorate App Number: EN020027
Regulation 5(2)(a)

Title:

Figure A13.6.1- Landscape and Visual Arboriculture Impacts Plan
Page 216 of 396

Designed	M. Watson	Date	February 26
Drawn	J. Acero Leon	Date	February 26
Checked	A. Fell	Date	February 26
Approved	K. Burrows	Date	February 26
Scale:	1:2,500	Datum:	AOD
Original Size:	A3	Grid:	OS
Suitability Code:	A2	Project Number:	10059280

Suitability Description:


Accepted as Concept Stage

Drawing Number: 10059280-ARC-EBD-ZZ-DR-ZZ-00393

Revision: B

COPYRIGHT: NOT TO BE REPRODUCED WITHOUT THE WRITTEN PERMISSION OF NATIONAL GRID ELECTRICITY TRANSMISSION Plc

Doc Ref: 6.13.A6.F1

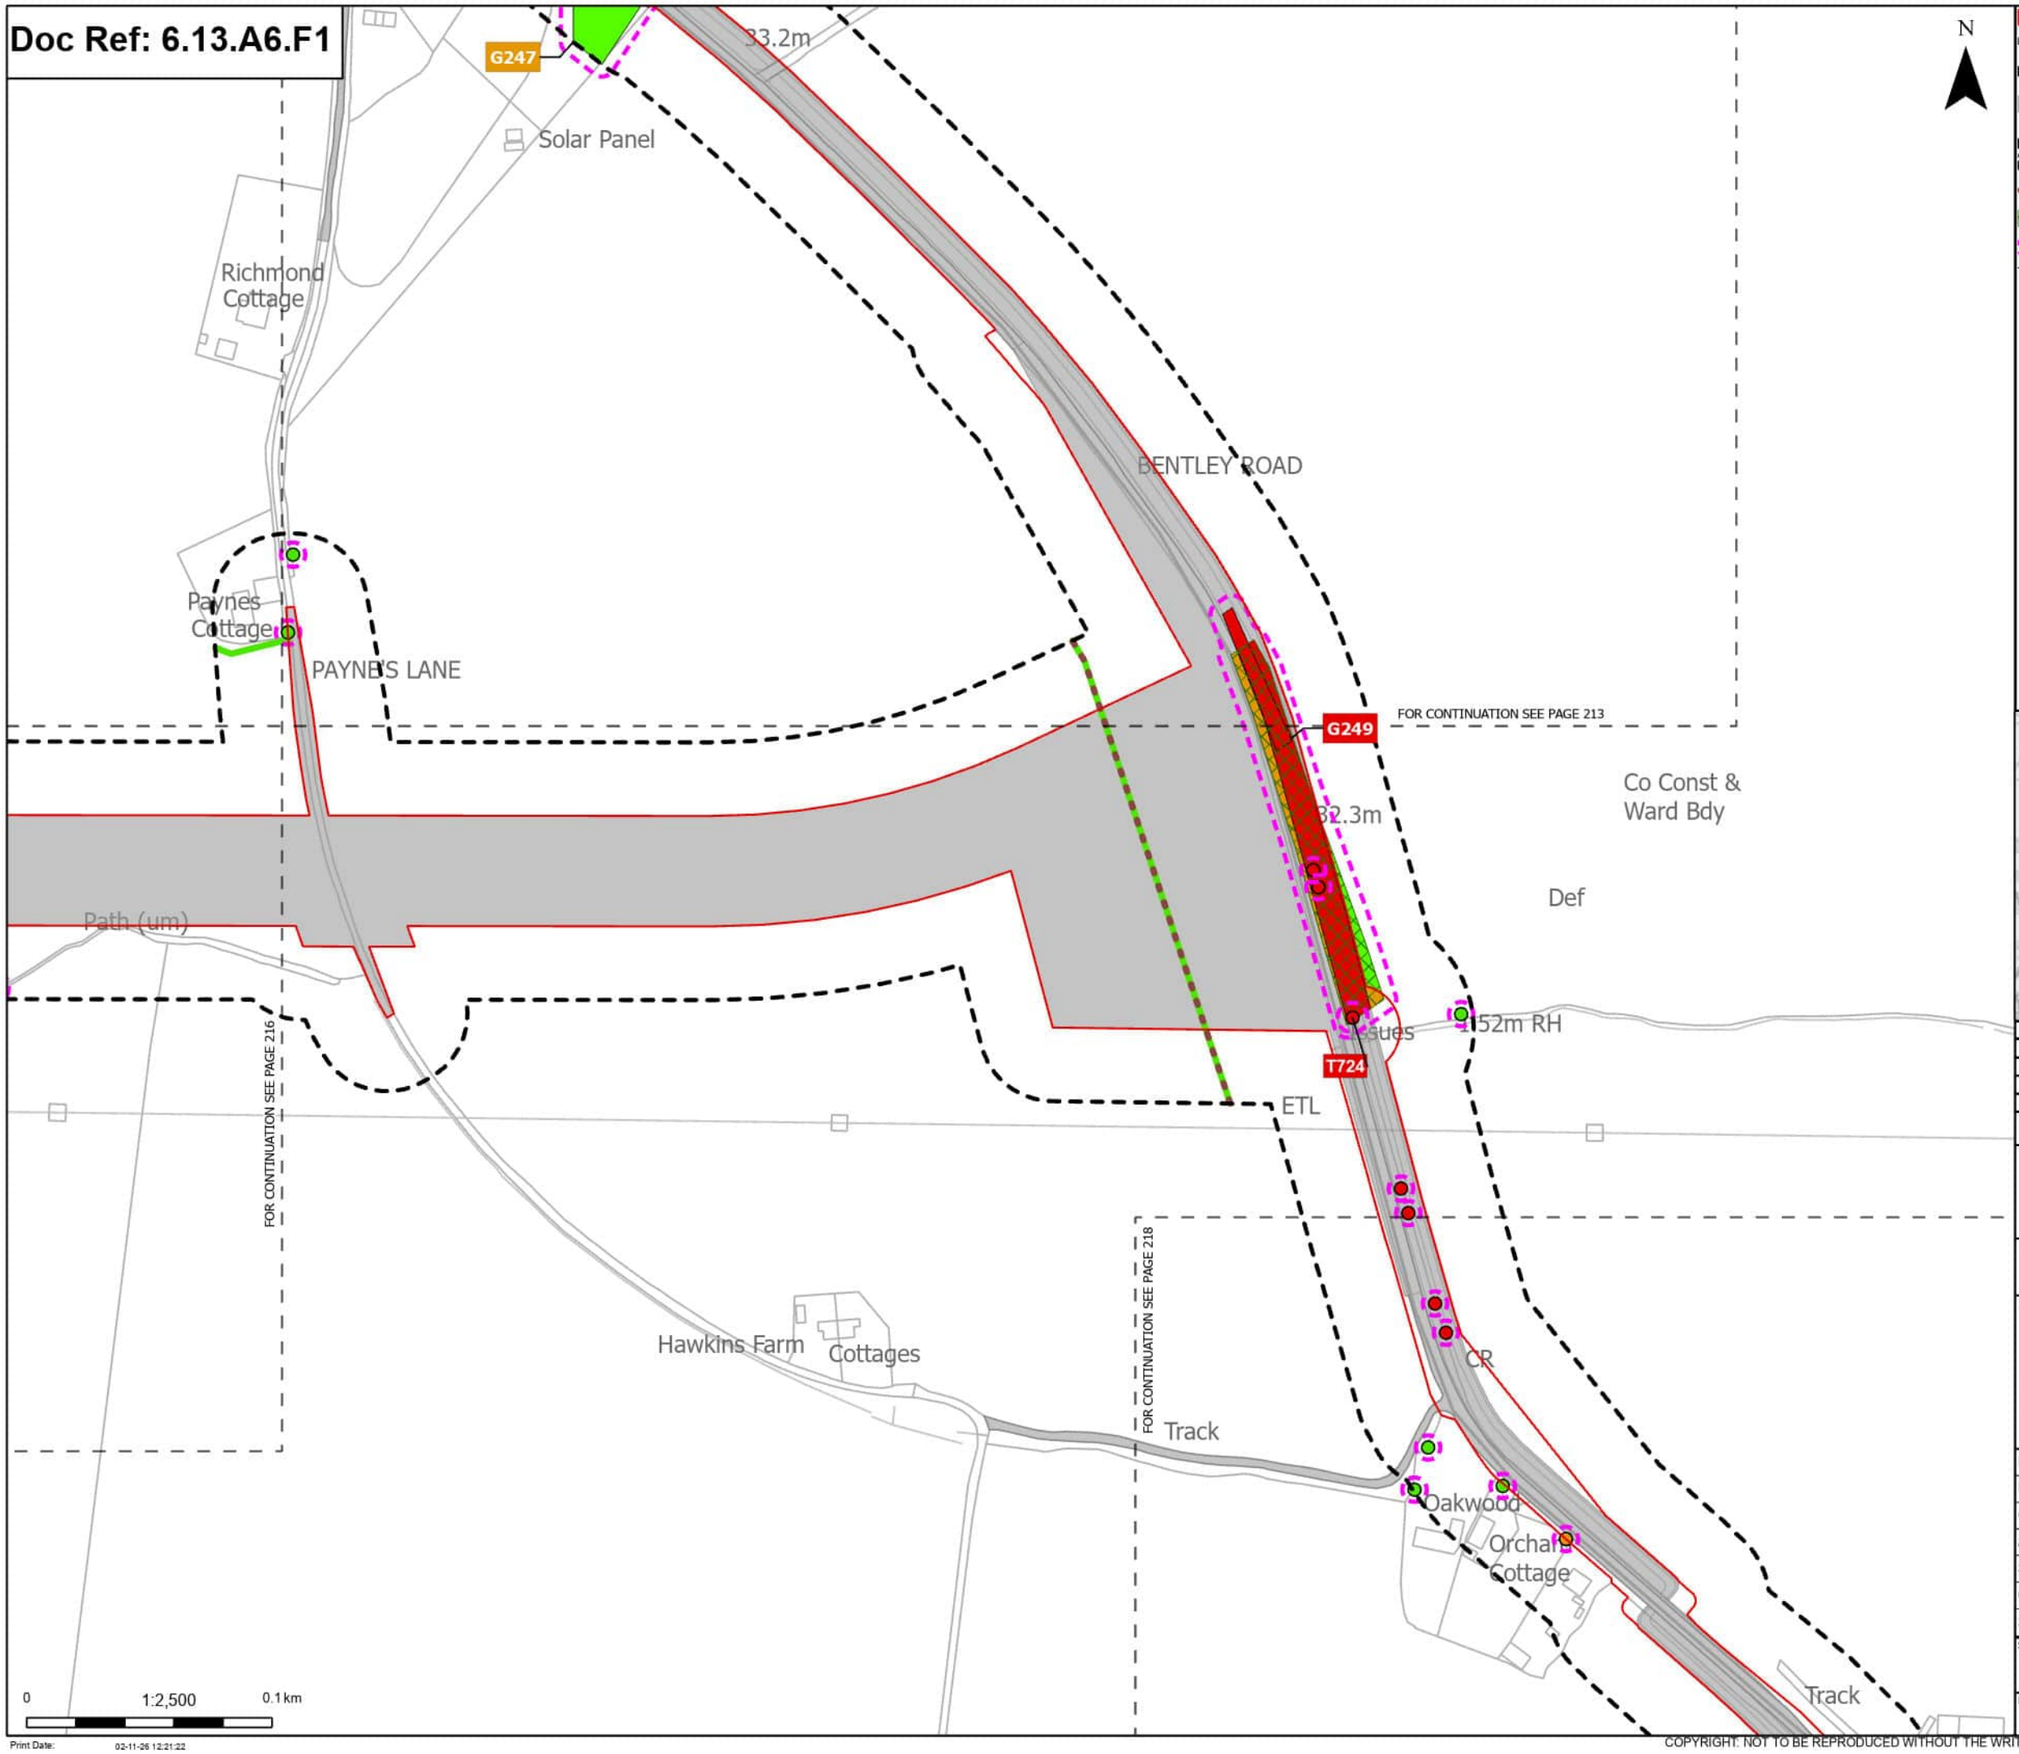

N

Order Limits
Sheet index cutline

Proposed project design details
Other temporary and permanent construction and operational works

Discipline specific constraints
Arboriculture Study Area
Important Hedgerows
TPO group of trees
Root protection area

Trees - Impact
Removed
Potentially Affected
Unaffected

Hedgerow - Impact
Unaffected

Groups of trees - Impact
Removed
Potentially Affected
Unaffected

Note: The proposed overhead line alignment and proposed underground cable alignment together comprise the alignment. For further details regarding the design, please refer to Figures 4.1 (document reference 6.4.F1) and 4.2 (document reference 6.4.F2).

Notes: Background mapping information has been reproduced from the Ordnance Survey by permission of Ordnance Survey of the Controller of His Majesty's Stationery Office. © Crown copyright and database rights (2025) Licence OS100024241 and AC0000807948; © Crown copyright and database rights 2025 Ordnance Survey AC0000808122, Contains public sector information licensed under the Open Government Licence v3.0, © National Grid UK



Rev	Date	Description	Drawn	Check	Approv
B	Aug 2025	FOR DCO APPLICATION	JAL	AF	KB
A	Aug 2025	FOR DCO APPLICATION	JAL	AF	KB

nationalgrid

PROJECT: Norwich to Tilbury

Planning Inspectorate App Number: EN020027
Regulation 5(2)(a)

Title:

Figure A13.6.1- Landscape and Visual Arboriculture Impacts Plan
Page 217 of 396

Designed	M. Watson	Date	February 26
Drawn	J. Acero Leon	Date	February 26
Checked	A. Fell	Date	February 26
Approved	K. Burrows	Date	February 26
Scale:	1:2,500	Datum:	AOD
Original Size:	A3	Grid:	OS
Suitability Code:	A2	Project Number:	10059280


Suitability Description:
Accepted as Concept Stage

Drawing Number: 10059280-ARC-EBD-ZZ-DR-ZZ-00393
Revision: B

Print Date: 02-11-26 12:21:22

COPYRIGHT: NOT TO BE REPRODUCED WITHOUT THE WRITTEN PERMISSION OF NATIONAL GRID ELECTRICITY TRANSMISSION Plc

Doc Ref: 6.13.A6.F1

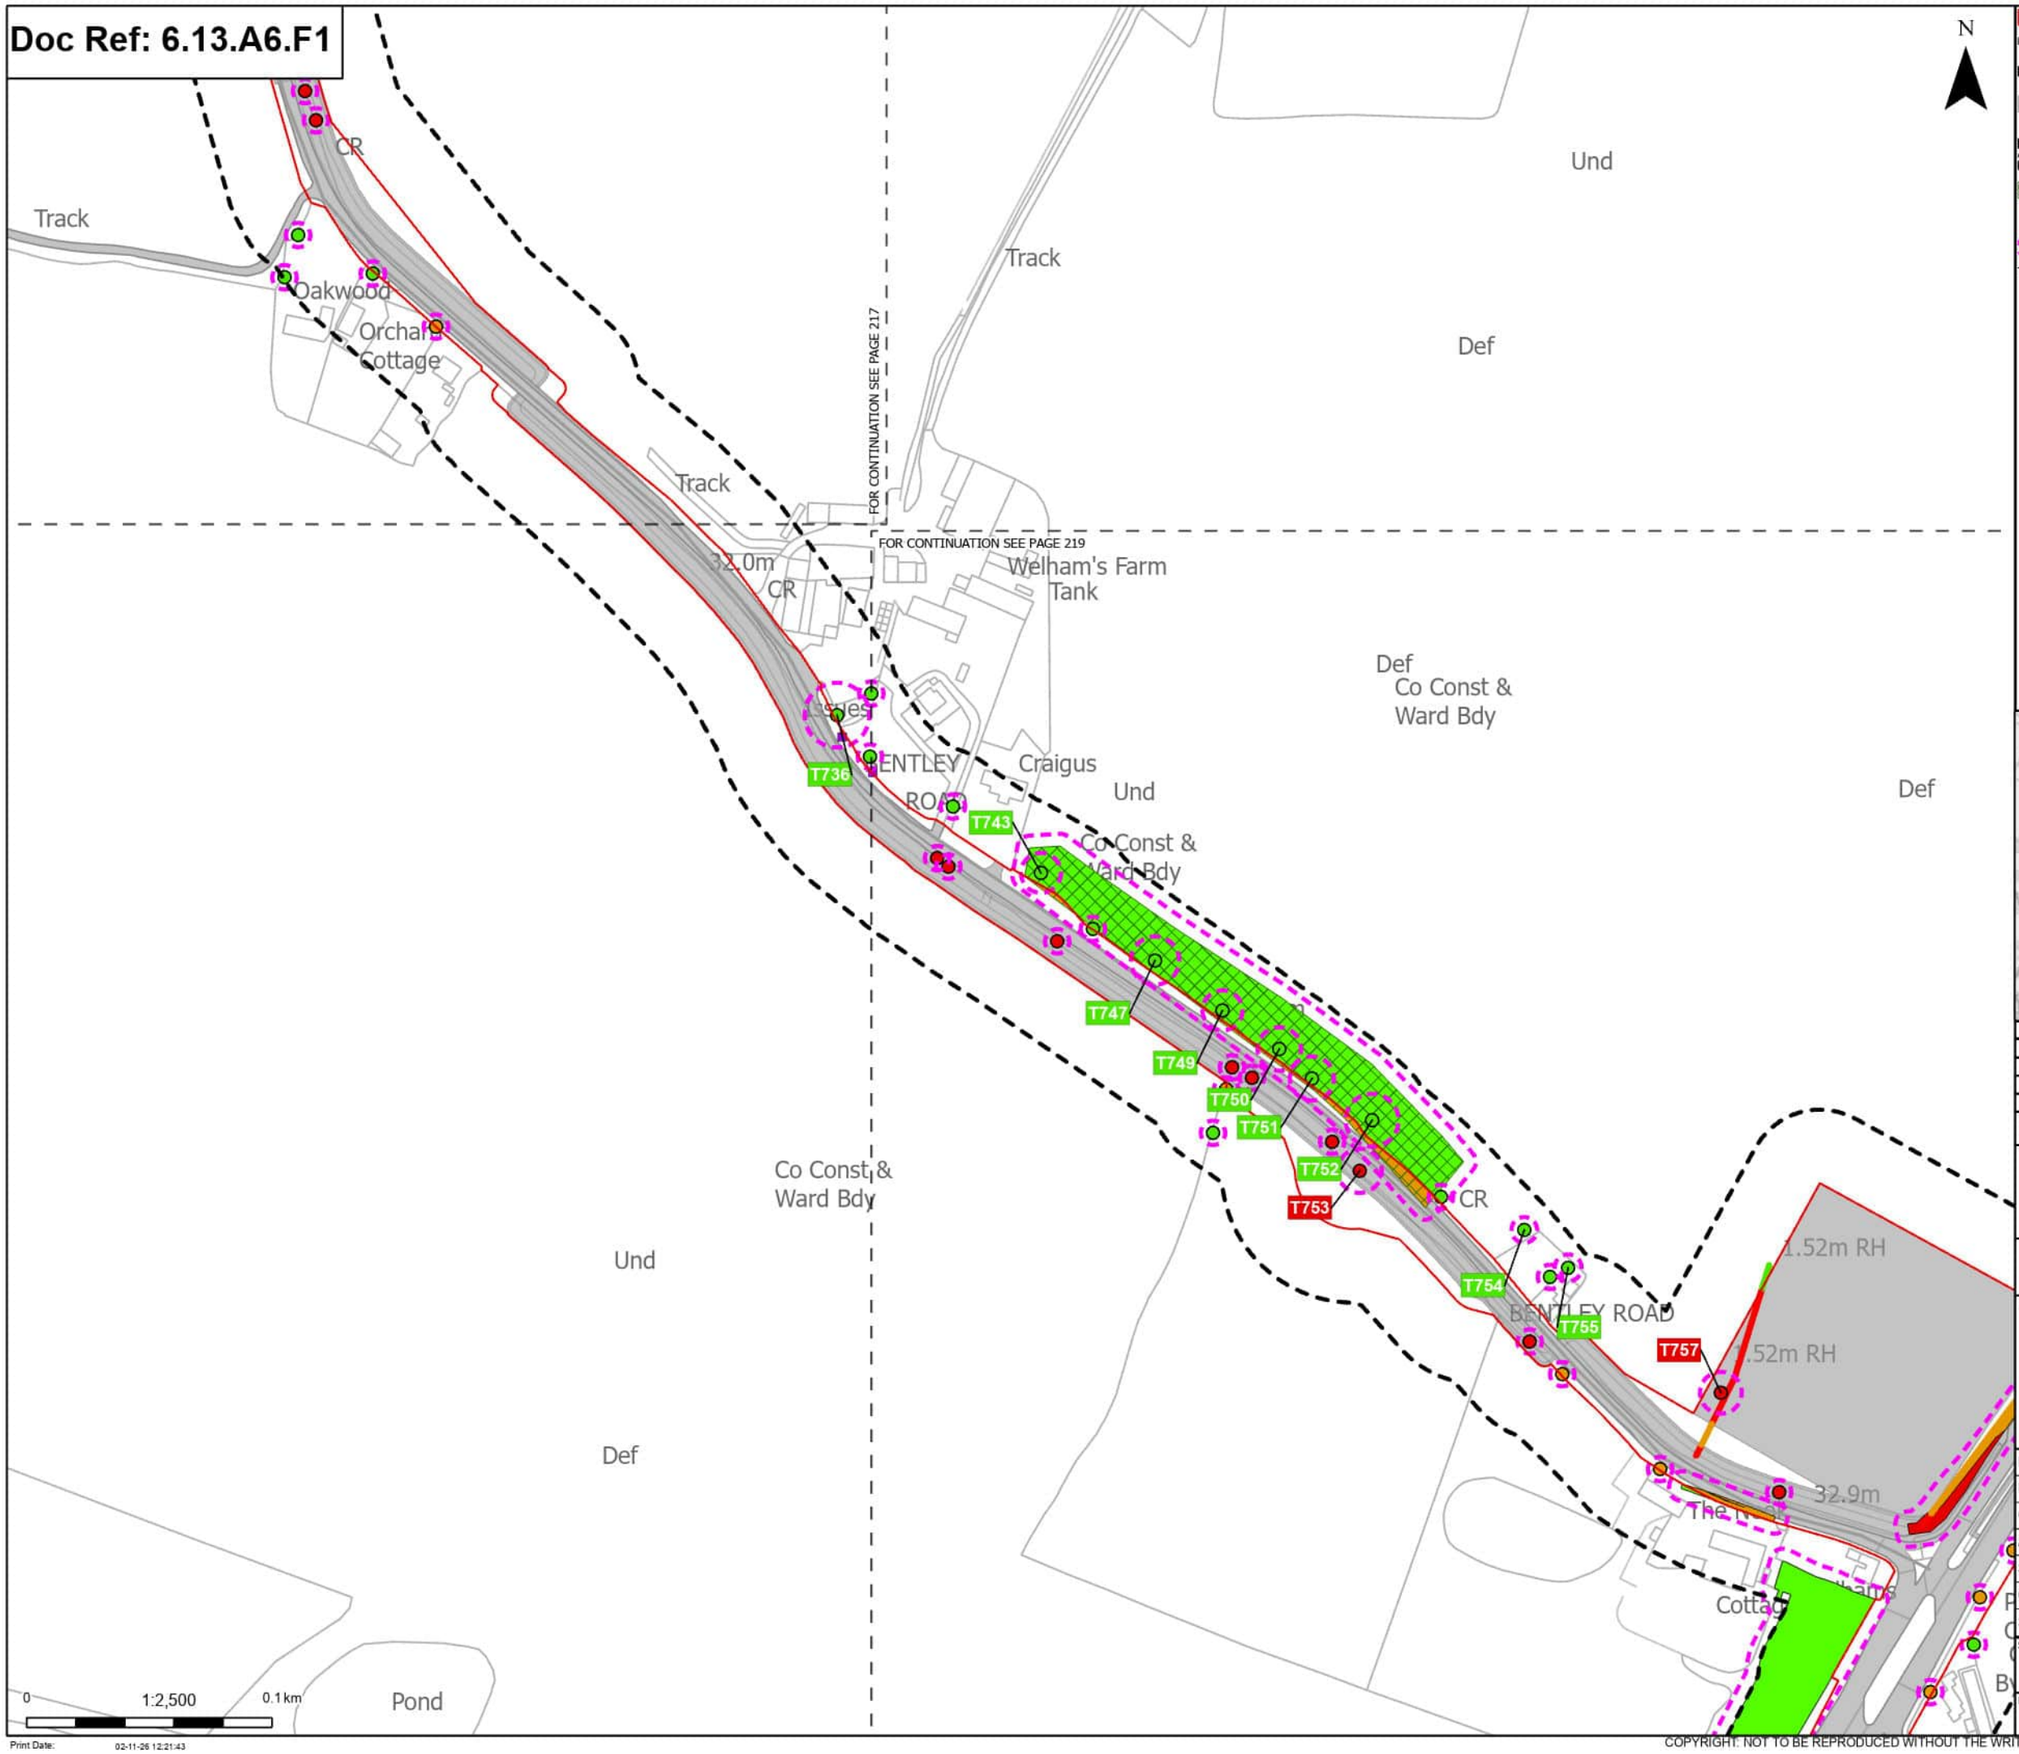

Order Limits
Sheet index cutline

Proposed project design details
Other temporary and permanent construction and operational works

Discipline specific constraints
Arboriculture Study Area
TPO group of trees
TPO indiviual trees
Root protection area

Trees - Impact
Removed
Potentially Affected
Unaffected

Hedgerow - Impact
Removed
Potentially Affected
Unaffected

Groups of trees - Impact
Removed
Potentially Affected
Unaffected

Note: The proposed overhead line alignment and proposed underground cable alignment together comprise the alignment. For further details regarding the design, please refer to Figures 4.1 (document reference 6.4.F1) and 4.2 (document reference 6.4.F2).

Notes: Background mapping information has been reproduced from the Ordnance Survey by permission of Ordnance Survey of the Controller of His Majesty's Stationery Office. © Crown copyright and database rights (2025) Licence OS100024241 and AC0000807948; © Crown copyright and database rights 2025 Ordnance Survey AC0000808122, Contains public sector information licensed under the Open Government Licence v3.0, © National Grid UK



Rev	Date	Description	Drawn	Check	Approv
B	Aug 2025	FOR DCO APPLICATION	JAL	AF	KB
A	Aug 2025	FOR DCO APPLICATION	JAL	AF	KB

nationalgrid

PROJECT:
Norwich to Tilbury

Planning Inspectorate App Number: EN020027
Regulation 5(2)(a)

Title:

Figure A13.6.1- Landscape and Visual Arboriculture Impacts Plan
Page 218 of 396


Designed	M. Watson	Date	February 26
Drawn	J. Acero Leon	Date	February 26
Checked	A. Fell	Date	February 26
Approved	K. Burrows	Date	February 26
Scale:	1:2,500	Datum:	AOD
Original Size:	A3	Grid:	OS
Suitability Code:	A2	Project Number:	10059280

Suitability Description:
Accepted as Concept Stage

Drawing Number: 10059280-ARC-EBD-ZZ-DR-ZZ-00393
Revision: B

COPYRIGHT: NOT TO BE REPRODUCED WITHOUT THE WRITTEN PERMISSION OF NATIONAL GRID ELECTRICITY TRANSMISSION Plc

Doc Ref: 6.13.A6.F1

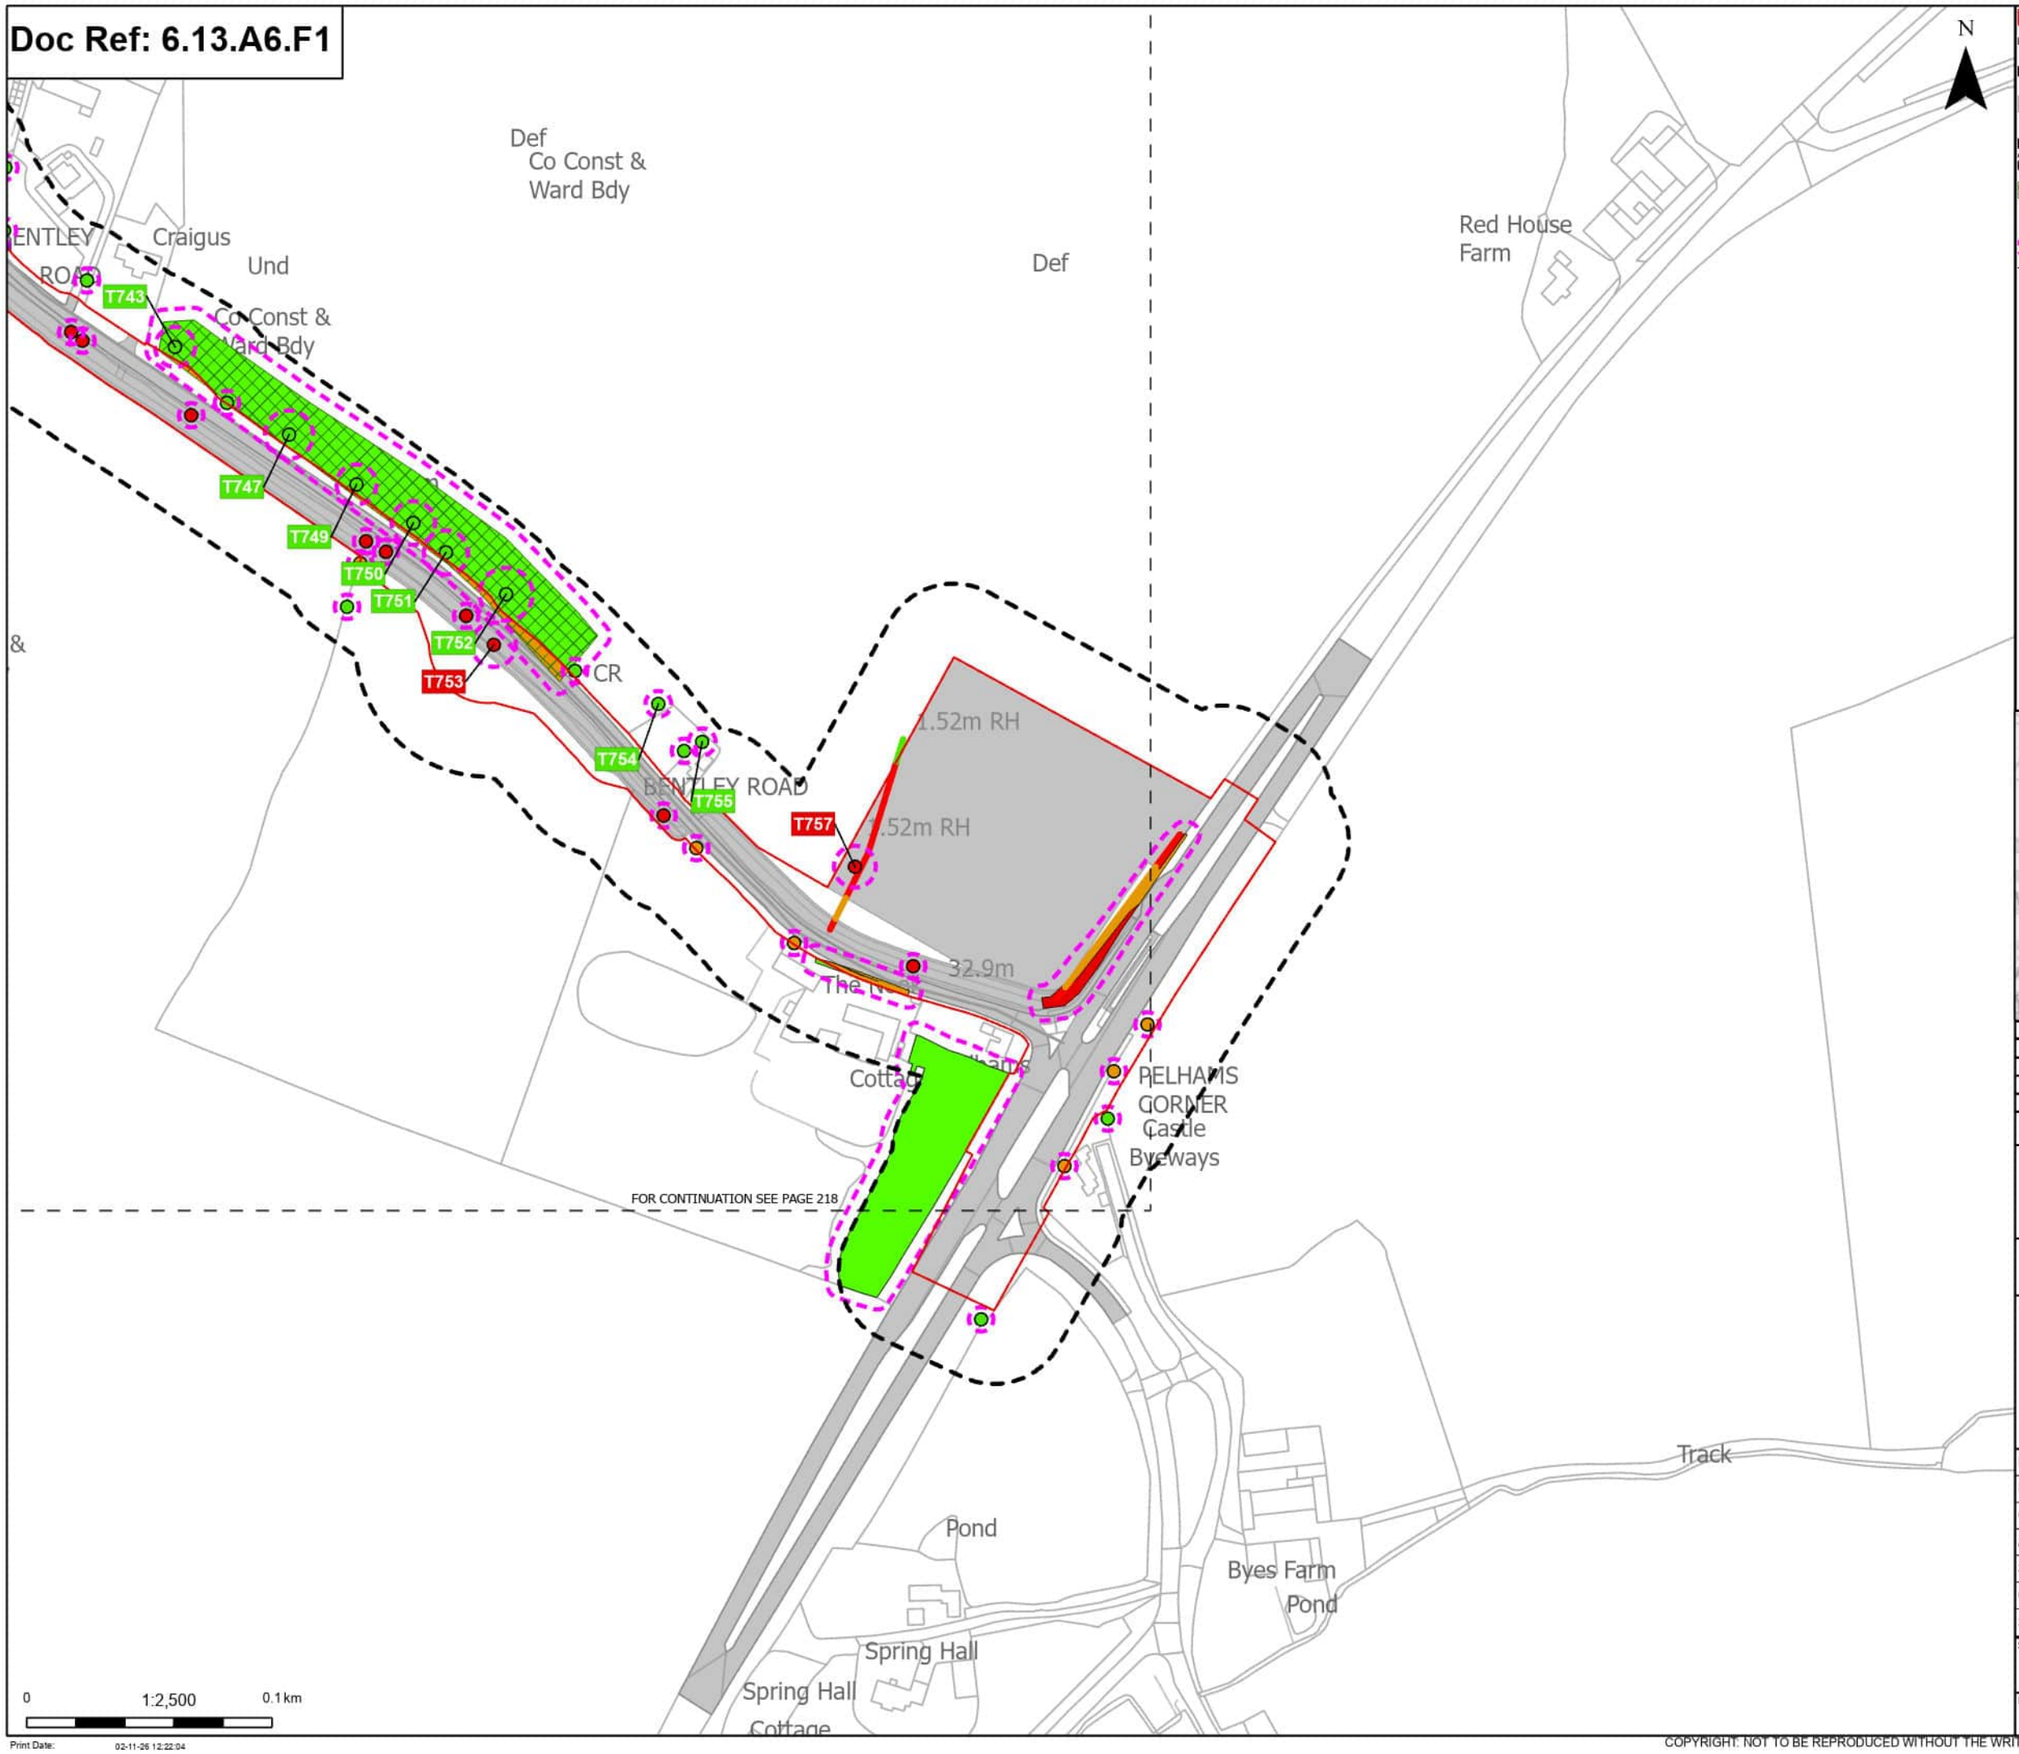

Print Date: 02-11-26 12:22:04

Order Limits
Sheet index cutline

Proposed project design details
Other temporary and permanent construction and operational works

Discipline specific constraints
Arboriculture Study Area
TPO group of trees
TPO indiviual trees
Root protection area

Trees - Impact
Removed
Potentially Affected
Unaffected

Hedgerow - Impact
Removed
Potentially Affected
Unaffected

Groups of trees - Impact
Removed
Potentially Affected
Unaffected

Note: The proposed overhead line alignment and proposed underground cable alignment together comprise the alignment. For further details regarding the design, please refer to Figures 4.1 (document reference 6.4.F1) and 4.2 (document reference 6.4.F2).

Notes: Background mapping information has been reproduced from the Ordnance Survey by permission of Ordnance Survey of the Controller of His Majesty's Stationery Office. © Crown copyright and database rights (2025) Licence OS100024241 and AC0000807948; © Crown copyright and database rights 2025 Ordnance Survey AC0000808122, Contains public sector information licensed under the Open Government Licence v3.0, © National Grid UK



Rev	Date	Description	Drawn	Check	Approv
B	Aug 2025	FOR DCO APPLICATION	JAL	AF	KB
A	Aug 2025	FOR DCO APPLICATION	JAL	AF	KB

nationalgrid

PROJECT: Norwich to Tilbury

Planning Inspectorate App Number: EN020027
Regulation 5(2)(a)

Title:

Figure A13.6.1- Landscape and Visual Arboriculture Impacts Plan
Page 219 of 396


Designed	M. Watson	Date	February 26
Drawn	J. Acero Leon	Date	February 26
Checked	A. Fell	Date	February 26
Approved	K. Burrows	Date	February 26
Scale:	1:2,500	Datum:	AOD
Original Size:	A3	Grid:	OS
Suitability Code:	A2	Project Number:	10059280

Suitability Description:
Accepted as Concept Stage

Drawing Number: 10059280-ARC-EBD-ZZ-DR-ZZ-00393
Revision: B

COPYRIGHT: NOT TO BE REPRODUCED WITHOUT THE WRITTEN PERMISSION OF NATIONAL GRID ELECTRICITY TRANSMISSION Plc

Doc Ref: 6.13.A6.F1

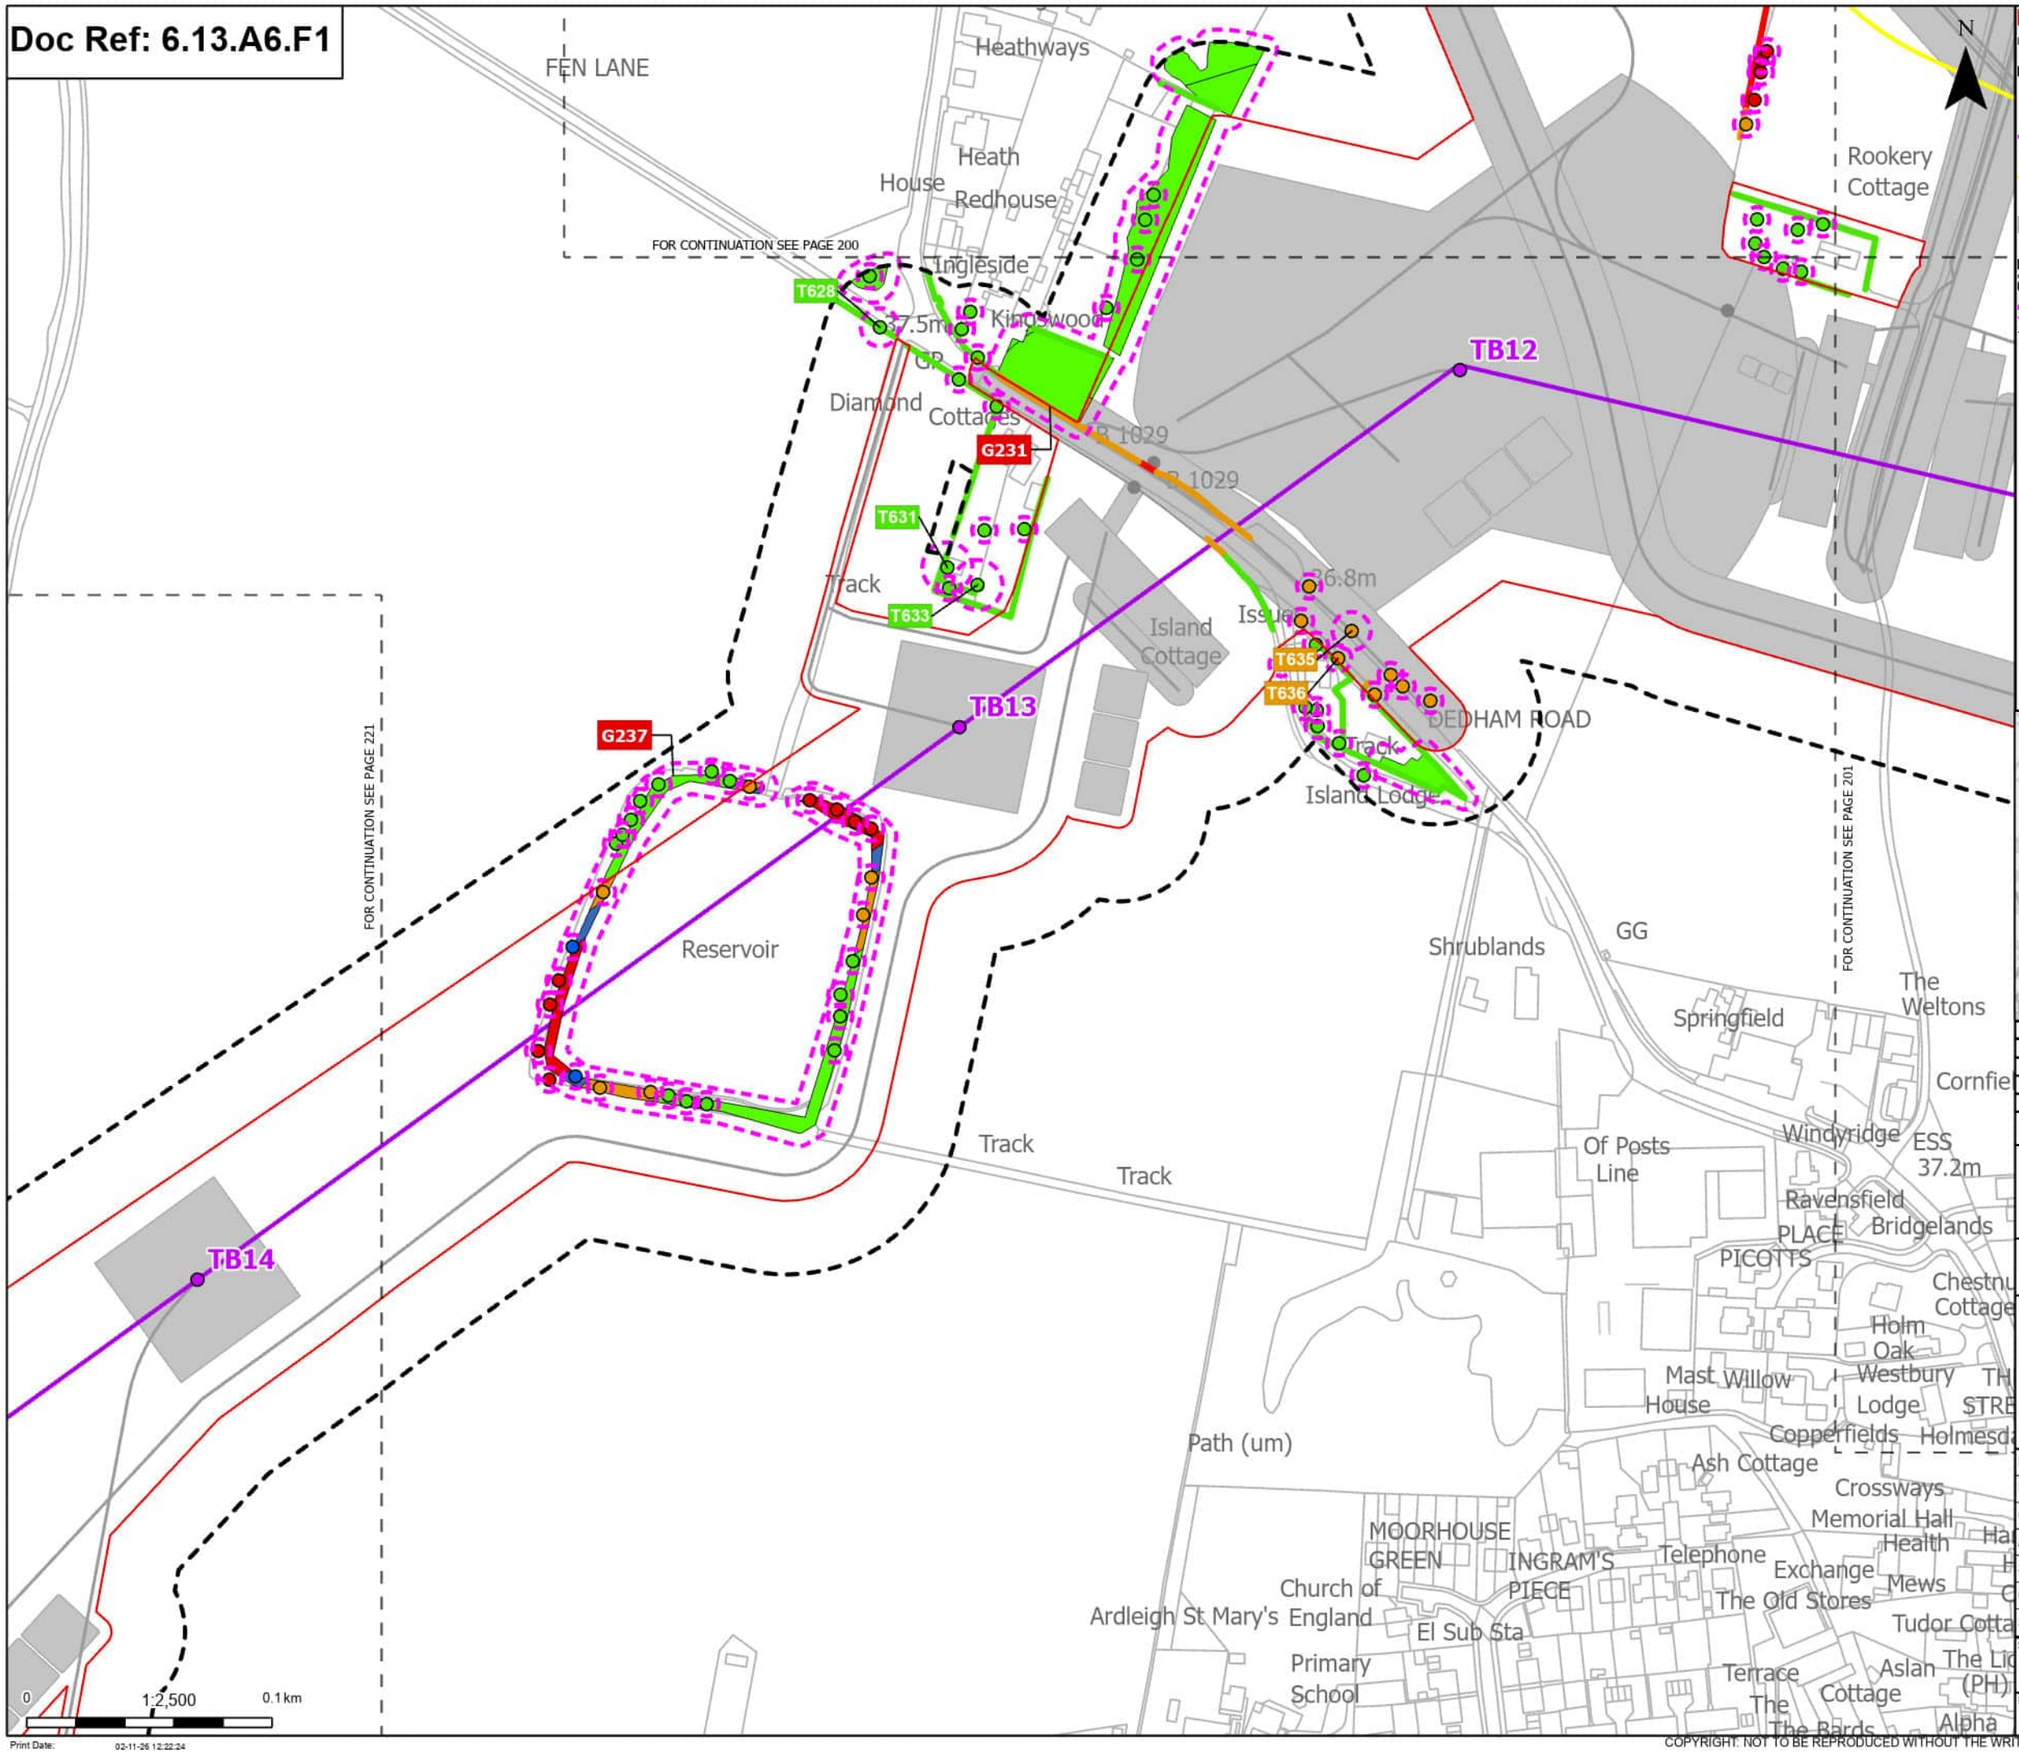

Order Limits
Sheet index cutline

Proposed project design details
- Proposed standard lattice pylon location
- Proposed overhead line alignment
- Proposed underground cable alignment
- Other temporary and permanent construction and operational works

Discipline specific constraints
- Arboriculture Study Area
- Root protection area

Trees - Impact
- Removed
- Affected Managed
- Potentially Affected
- Unaffected

Hedgerow - Impact
- Removed
- Potentially Affected
- Unaffected

Groups of trees - Impact
- Removed
- Affected Managed
- Potentially Affected
- Unaffected

Note: The proposed overhead line alignment and proposed underground cable alignment together comprise the alignment. For further details regarding the design, please refer to Figures 4.1 (document reference 6.4.F1) and 4.2 (document reference 6.4.F2).

Notes: Background mapping information has been reproduced from the Ordnance Survey by permission of Ordnance Survey of the Controller of His Majesty's Stationery Office. © Crown copyright and database rights (2025) Licence OS100024241 and AC0000807948; © Crown copyright and database rights 2025 Ordnance Survey AC0000808122, Contains public sector information licensed under the Open Government Licence v3.0, © National Grid UK



Rev	Date	Description	Drawn	Check	Approv
B	Aug 2025	FOR DCO APPLICATION	JAL	AF	KB
A	Aug 2025	FOR DCO APPLICATION	JAL	AF	KB

nationalgrid

PROJECT: Norwich to Tilbury

Planning Inspectorate App Number: EN020027
Regulation 5(2)(a)

Title:

Figure A13.6.1- Landscape and Visual Arboriculture Impacts Plan
Page 220 of 396

Designed	M. Watson	Date	February 26
Drawn	J. Acero Leon	Date	February 26
Checked	A. Fell	Date	February 26
Approved	K. Burrows	Date	February 26
Scale:	1:2,500	Datum:	AOD
Original Size:	A3	Grid:	OS
Suitability Code:	A2	Project Number:	10059280


Suitability Description: Accepted as Concept Stage

Drawing Number: 10059280-ARC-EBD-ZZ-DR-ZZ-00393

Revision: B

COPYRIGHT: NOT TO BE REPRODUCED WITHOUT THE WRITTEN PERMISSION OF NATIONAL GRID ELECTRICITY TRANSMISSION Plc

Doc Ref: 6.13.A6.F1

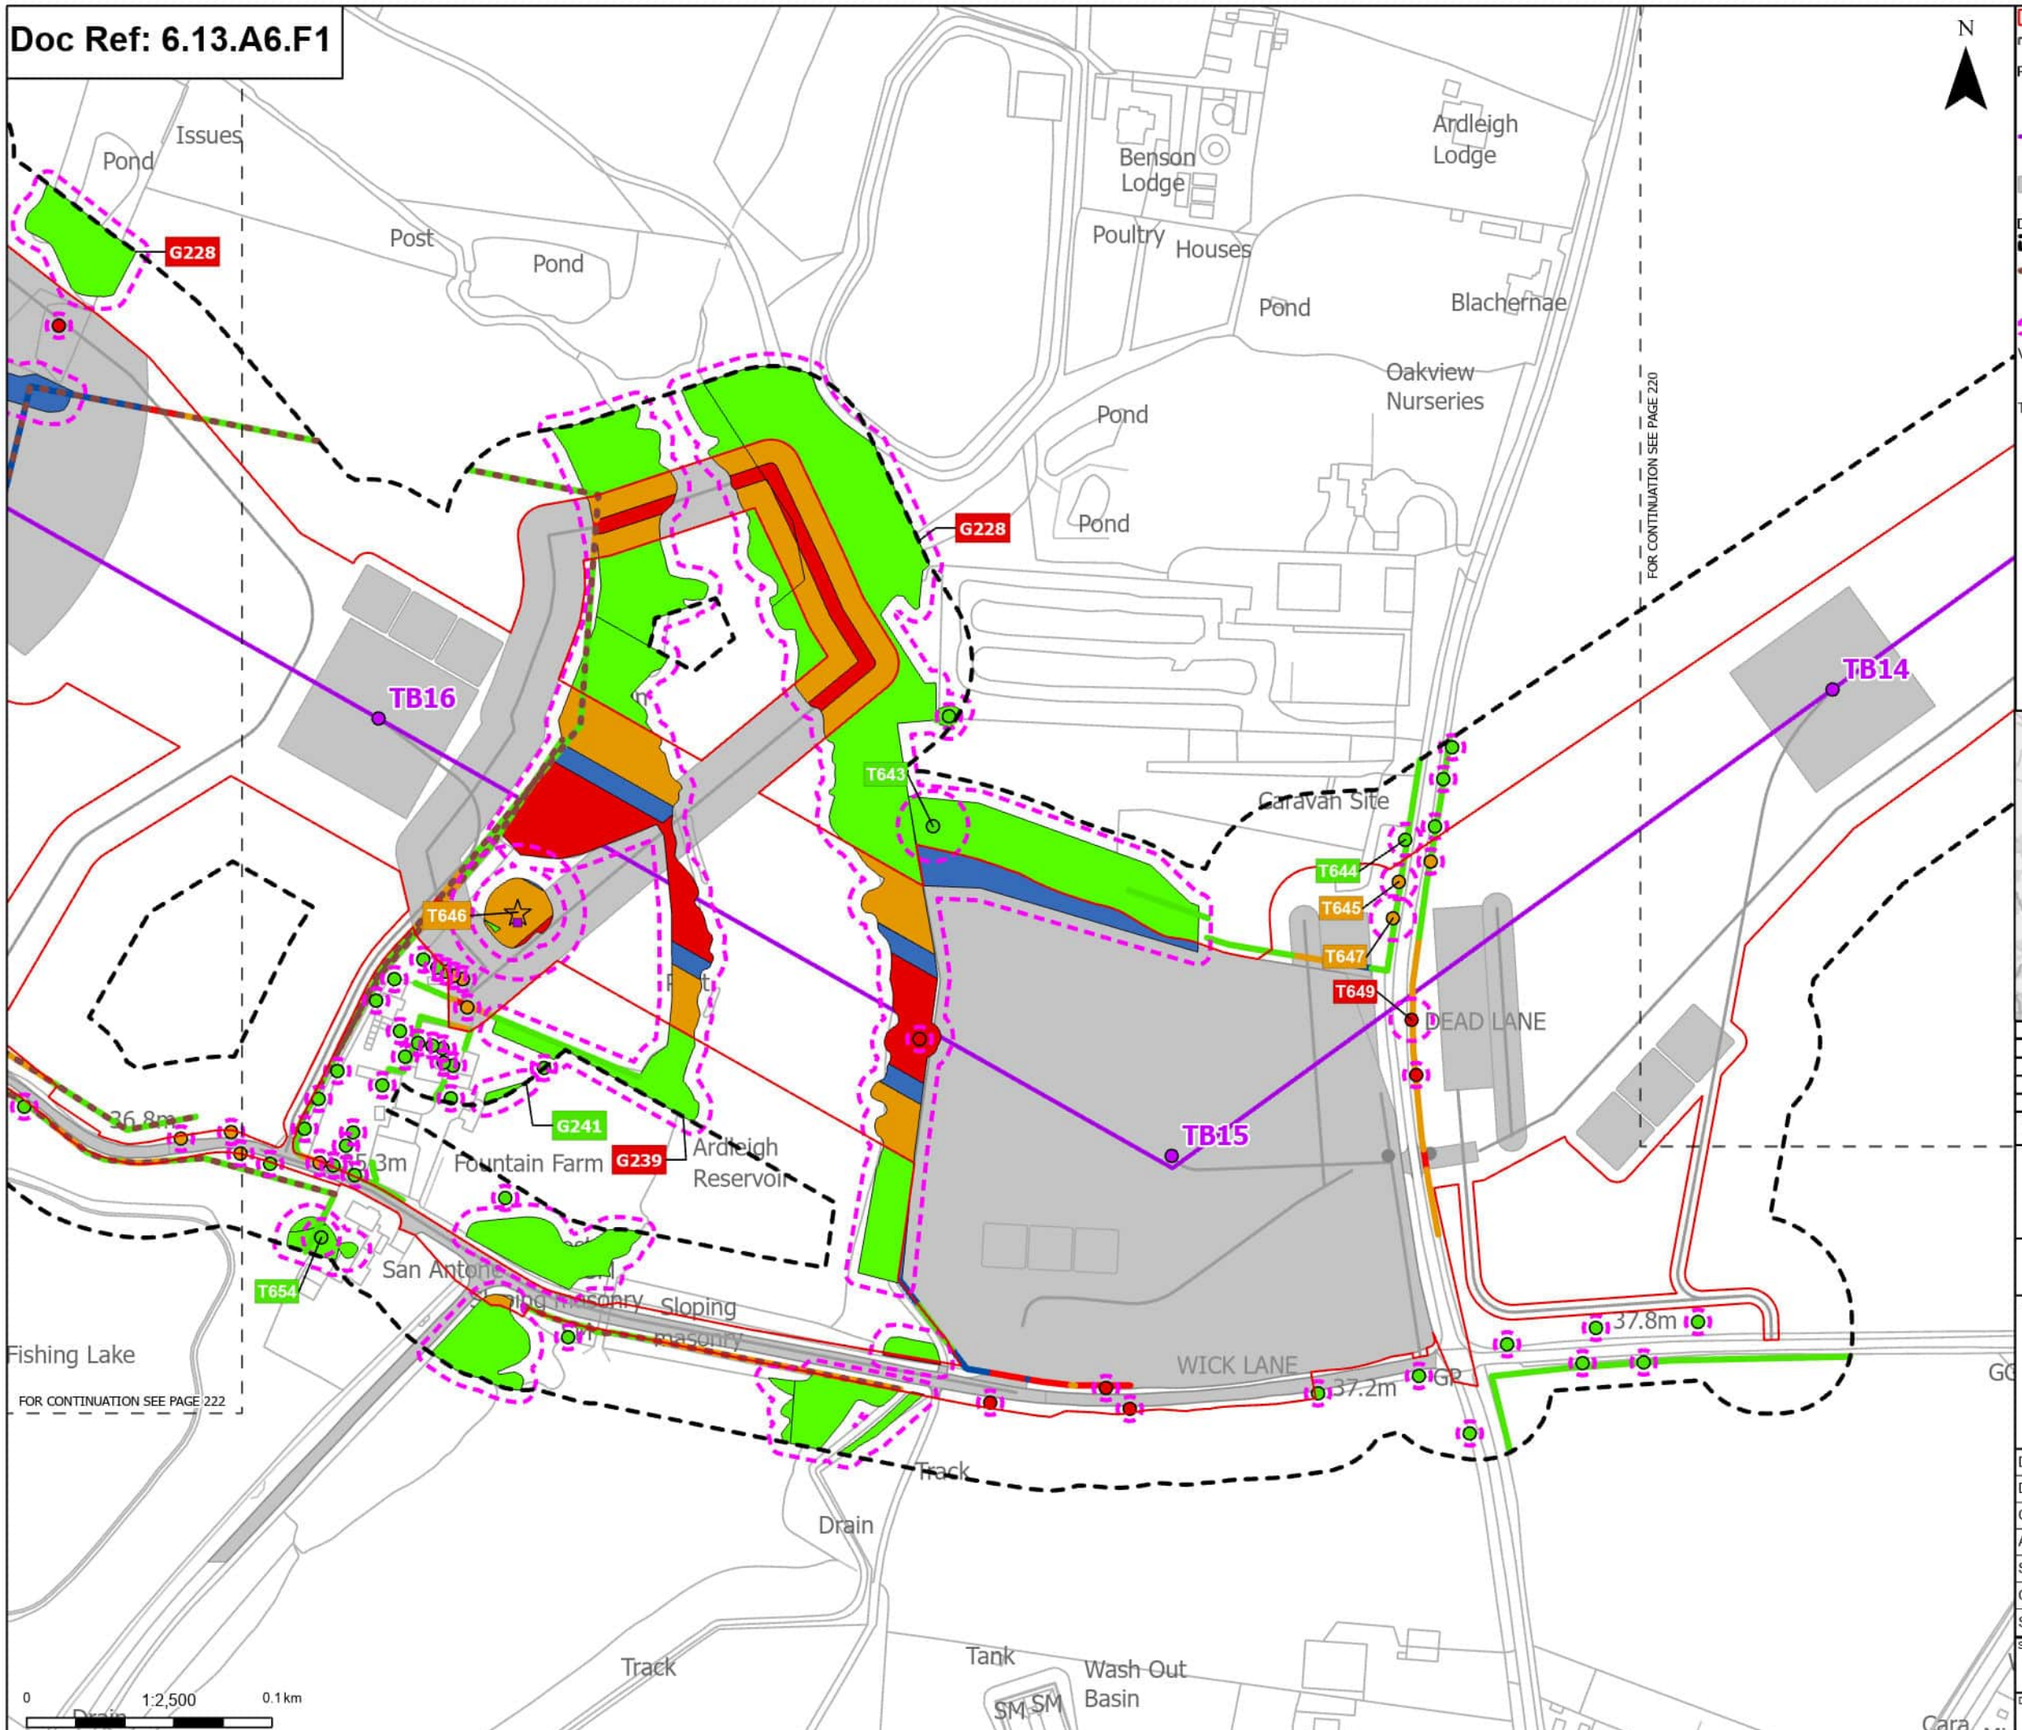

Order Limits
Sheet index cutline

Proposed project design details
- Proposed standard lattice pylon location
- Proposed overhead line alignment
- Other temporary and permanent construction and operational works

Discipline specific constraints
- Arboriculture Study Area
- Important Hedgerows
- TPO indiviual trees
- Root protection area

Veteran Trees - Impact
- Potentially Affected

Trees - Impact
- Removed
- Potentially Affected
- Unaffected

Hedgerow - Impact
- Removed
- Affected Managed
- Potentially Affected
- Unaffected

Groups of trees - Impact
- Removed
- Affected Managed
- Potentially Affected
- Unaffected

Note: The proposed overhead line alignment and proposed underground cable alignment together comprise the alignment. For further details regarding the design, please refer to Figures 4.1 (document reference 6.4.F1) and 4.2 (document reference 6.4.F2).

Notes: Background mapping information has been reproduced from the Ordnance Survey by permission of Ordnance Survey of the Controller of His Majesty's Stationery Office. © Crown copyright and database rights (2025) Licence OS100024241 and AC0000807948; © Crown copyright and database rights 2025 Ordnance Survey AC0000808122, Contains public sector information licensed under the Open Government Licence v3.0, © National Grid UK



Rev	Date	Description	Drawn	Check	Approv
B	Aug 2025	FOR DCO APPLICATION	JAL	AF	KB
A	Aug 2025	FOR DCO APPLICATION	JAL	AF	KB

nationalgrid

PROJECT: Norwich to Tilbury

Planning Inspectorate App Number: EN020027
Regulation 5(2)(a)

Title:

Figure A13.6.1- Landscape and Visual Arboriculture Impacts Plan
Page 221 of 396

Designed	M. Watson	Date	February 26
Drawn	J. Acero Leon	Date	February 26
Checked	A. Fell	Date	February 26
Approved	K. Burrows	Date	February 26
Scale:	1:2,500	Datum:	AOD
Original Size:	A3	Grid:	OS
Suitability Code:	A2	Project Number:	10059280

Suitability Description: Accepted as Concept Stage

Drawing Number: 10059280-ARC-EBD-ZZ-DR-ZZ-00393

Revision: B

COPYRIGHT: NOT TO BE REPRODUCED WITHOUT THE WRITTEN PERMISSION OF NATIONAL GRID ELECTRICITY TRANSMISSION Plc

Doc Ref: 6.13.A6.F1

Bloomfield's Farm
Track
Track
Reservoir
Track
Pond
Issues
The Bungalow
Cottages
Tree
Bungalow
Holly Trees
Fairhaven
Wick Farm
WICK LANE
37.8m
38.0m
36.8m
Pond
Moat
Piggeries
Issues
Fishing Lake

G234
G238
G228
TB18
TB17
T640
T642
T648
T650

FOR CONTINUATION SEE PAGE 221
FOR CONTINUATION SEE PAGE 223

N

0 1:2,500 0.1 km

Print Date: 02-11-26 12:23:05

Order Limits
Sheet index cutline

Proposed project design details
Proposed standard lattice pylon location
Proposed overhead line alignment
Other temporary and permanent construction and operational works

Discipline specific constraints
Arboriculture Study Area
Important Hedgerows
Root protection area

Trees - Impact
Removed
Affected Managed
Potentially Affected
Unaffected

Hedgerow - Impact
Removed
Affected Managed
Potentially Affected
Unaffected

Groups of trees - Impact
Removed
Affected Managed
Potentially Affected
Unaffected

Note: The proposed overhead line alignment and proposed underground cable alignment together comprise the alignment. For further details regarding the design, please refer to Figures 4.1 (document reference 6.4.F1) and 4.2 (document reference 6.4.F2).

Notes: Background mapping information has been reproduced from the Ordnance Survey by permission of Ordnance Survey of the Controller of His Majesty's Stationery Office. © Crown copyright and database rights (2025) Licence OS100024241 and AC0000807948; © Crown copyright and database rights 2025 Ordnance Survey AC0000808122, Contains public sector information licensed under the Open Government Licence v3.0, © National Grid UK



Rev	Date	Description	Drawn	Check	Approv
B	Aug 2025	FOR DCO APPLICATION	JAL	AF	KB
A	Aug 2025	FOR DCO APPLICATION	JAL	AF	KB

nationalgrid

PROJECT: Norwich to Tilbury

Planning Inspectorate App Number: EN020027
Regulation 5(2)(a)

Title:

Figure A13.6.1- Landscape and Visual Arboriculture Impacts Plan
Page 222 of 396


Designed	M. Watson	Date	February 26
Drawn	J. Acero Leon	Date	February 26
Checked	A. Fell	Date	February 26
Approved	K. Burrows	Date	February 26
Scale:	1:2,500	Datum:	AOD
Original Size:	A3	Grid:	OS
Suitability Code:	A2	Project Number:	10059280

Suitability Description:
Accepted as Concept Stage

Drawing Number: 10059280-ARC-EBD-ZZ-DR-ZZ-00393
Revision: B

COPYRIGHT: NOT TO BE REPRODUCED WITHOUT THE WRITTEN PERMISSION OF NATIONAL GRID ELECTRICITY TRANSMISSION Plc

Doc Ref: 6.13.A6.F1

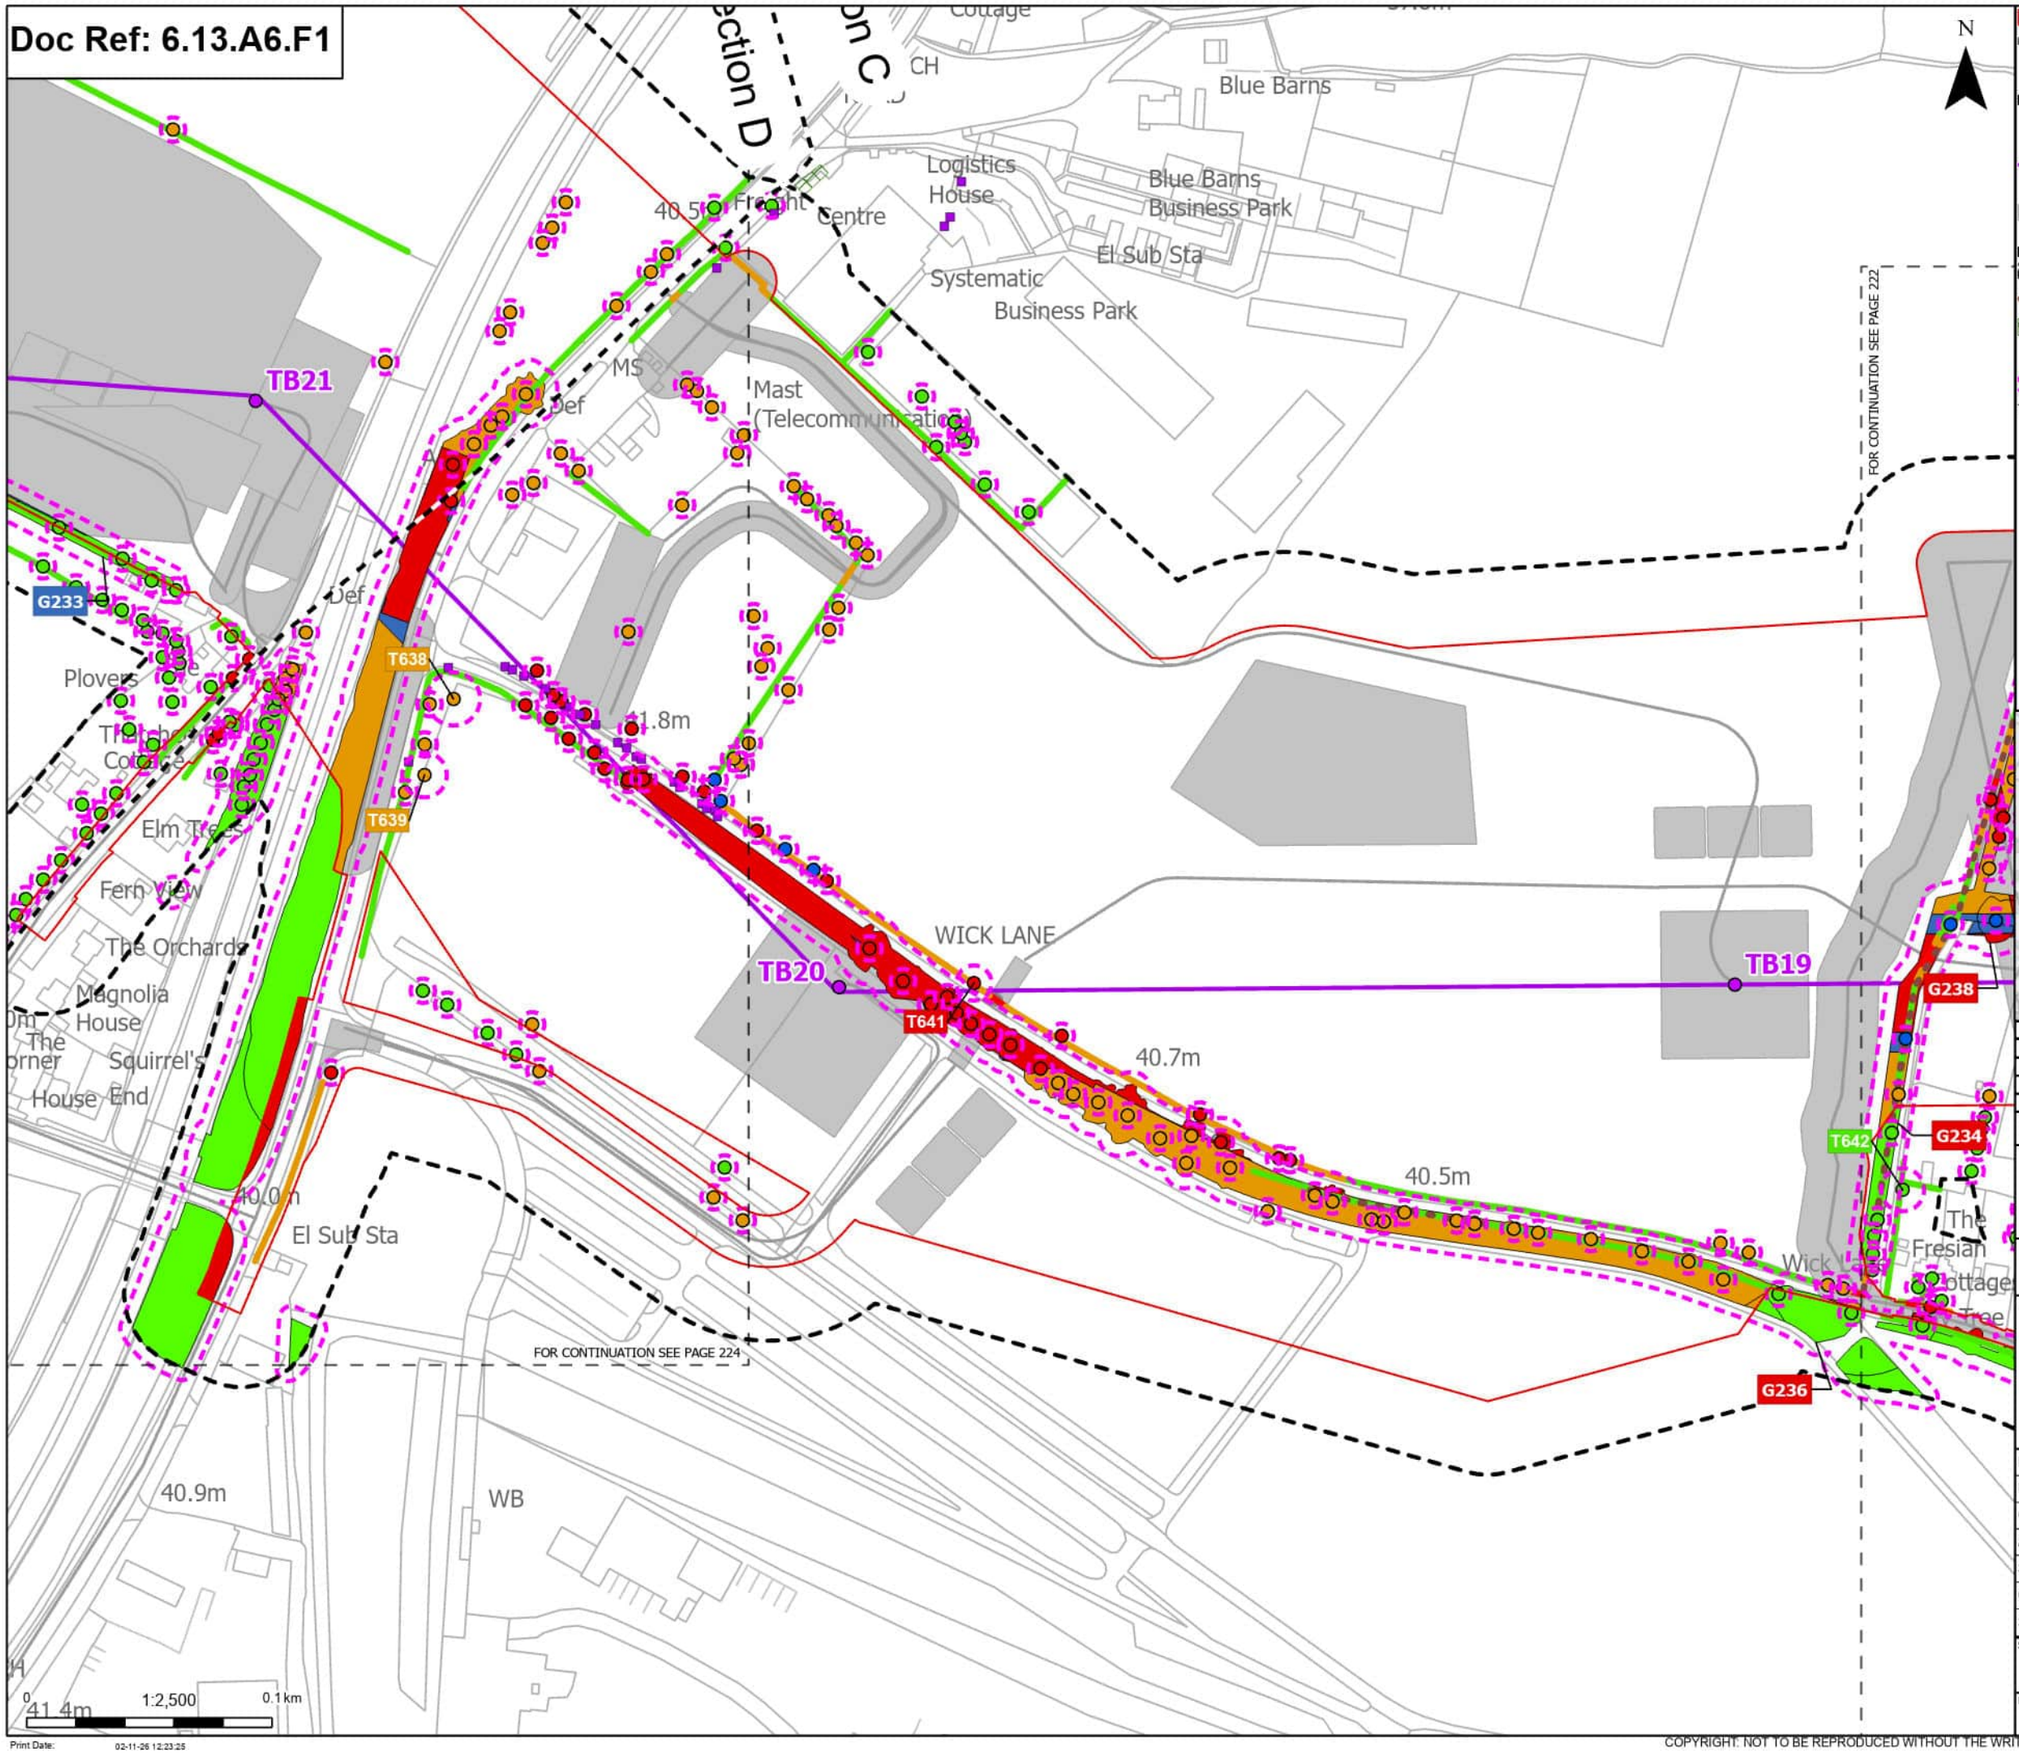

Order Limits
Sheet index cutline
Project section line

Proposed project design details
Proposed standard lattice pylon location
Proposed overhead line alignment
Other temporary and permanent construction and operational works

Discipline specific constraints
Arboriculture Study Area
Important Hedgerows
TPO group of trees
TPO indiviual trees
Root protection area

Trees - Impact
Removed
Affected Managed
Potentially Affected
Unaffected

Hedgerow - Impact
Removed
Potentially Affected
Unaffected

Groups of trees - Impact
Removed
Affected Managed
Potentially Affected
Unaffected

Note: The proposed overhead line alignment and proposed underground cable alignment together comprise the alignment. For further details regarding the design, please refer to Figures 4.1 (document reference 6.4.F1) and 4.2 (document reference 6.4.F2).

Notes: Background mapping information has been reproduced from the Ordnance Survey by permission of Ordnance Survey of the Controller of His Majesty's Stationery Office. © Crown copyright and database rights (2025) Licence OS100024241 and AC0000807948; © Crown copyright and database rights 2025 Ordnance Survey AC0000808122, Contains public sector information licensed under the Open Government Licence v3.0, © National Grid UK



Rev	Date	Description	Drawn	Check	Approv
B	Aug 2025	FOR DCO APPLICATION	JAL	AF	KB
A	Aug 2025	FOR DCO APPLICATION	JAL	AF	KB

nationalgrid

PROJECT: Norwich to Tilbury

Planning Inspectorate App Number: EN020027
Regulation 5(2)(a)

Title:

Figure A13.6.1- Landscape and Visual Arboriculture Impacts Plan
Page 223 of 396

Designed	M. Watson	Date	February 26
Drawn	J. Acero Leon	Date	February 26
Checked	A. Fell	Date	February 26
Approved	K. Burrows	Date	February 26
Scale:	1:2,500	Datum:	AOD
Original Size:	A3	Grid:	OS
Suitability Code:	A2	Project Number:	10059280

Suitability Description:
Accepted as Concept Stage

Drawing Number: 10059280-ARC-EBD-ZZ-DR-ZZ-00393
Revision: B

Print Date: 02-11-26 12:23:25

COPYRIGHT: NOT TO BE REPRODUCED WITHOUT THE WRITTEN PERMISSION OF NATIONAL GRID ELECTRICITY TRANSMISSION Plc

Doc Ref: 6.13.A6.F1

N

T619
T621
T625
T627
TB22
TB21
G233
T638
T639
G236

FOR CONTINUATION SEE PAGE 225
FOR CONTINUATION SEE PAGE 223

The Studio
The North ehouse th
47.1m
46.7m
46.1m
LODGE LANE
Menabilly House
43.0m
The Corner
Squirrel's End
House
41.4m
43.1m
Plovers
Thatch Cottage
Elm Trees
Fern View
Roural
The Orchards
Magnolia House
Shakespeare Cottages
TURNPIKE CLOSE
40.0m
El Sub Sta
41.8m
40.5m
MS
Def

0 1:2,500 0.1 km

Print Date: 02-11-26 12:23:45

Order Limits
Sheet index cutline
Project section line

Proposed project design details
Proposed standard lattice pylon location
Proposed overhead line alignment
Other temporary and permanent construction and operational works

Discipline specific constraints
Arboriculture Study Area
Important Hedgerows
TPO indiviual trees
Root protection area

Trees - Impact
Removed
Affected Managed
Potentially Affected
Unaffected

Hedgerow - Impact
Removed
Potentially Affected
Unaffected

Groups of trees - Impact
Removed
Affected Managed
Potentially Affected
Unaffected

Note: The proposed overhead line alignment and proposed underground cable alignment together comprise the alignment. For further details regarding the design, please refer to Figures 4.1 (document reference 6.4.F1) and 4.2 (document reference 6.4.F2).

Notes: Background mapping information has been reproduced from the Ordnance Survey by permission of Ordnance Survey of the Controller of His Majesty's Stationery Office. © Crown copyright and database rights (2025) Licence OS100024241 and AC0000807948; © Crown copyright and database rights 2025 Ordnance Survey AC0000808122, Contains public sector information licensed under the Open Government Licence v3.0, © National Grid UK



Rev	Date	Description	Drawn	Check	Approv
B	Aug 2025	FOR DCO APPLICATION	JAL	AF	KB
A	Aug 2025	FOR DCO APPLICATION	JAL	AF	KB

nationalgrid

PROJECT: Norwich to Tilbury

Planning Inspectorate App Number: EN020027
Regulation 5(2)(a)

Title:

Figure A13.6.1- Landscape and Visual Arboriculture Impacts Plan
Page 224 of 396


Designed	M. Watson	Date	February 26
Drawn	J. Acero Leon	Date	February 26
Checked	A. Fell	Date	February 26
Approved	K. Burrows	Date	February 26
Scale:	1:2,500	Datum:	AOD
Original Size:	A3	Grid:	OS
Suitability Code:	A2	Project Number:	10059280

Suitability Description:
Accepted as Concept Stage

Drawing Number: 10059280-ARC-EBD-ZZ-DR-ZZ-00393
Revision: B

COPYRIGHT: NOT TO BE REPRODUCED WITHOUT THE WRITTEN PERMISSION OF NATIONAL GRID ELECTRICITY TRANSMISSION Plc

Doc Ref: 6.13.A6.F1

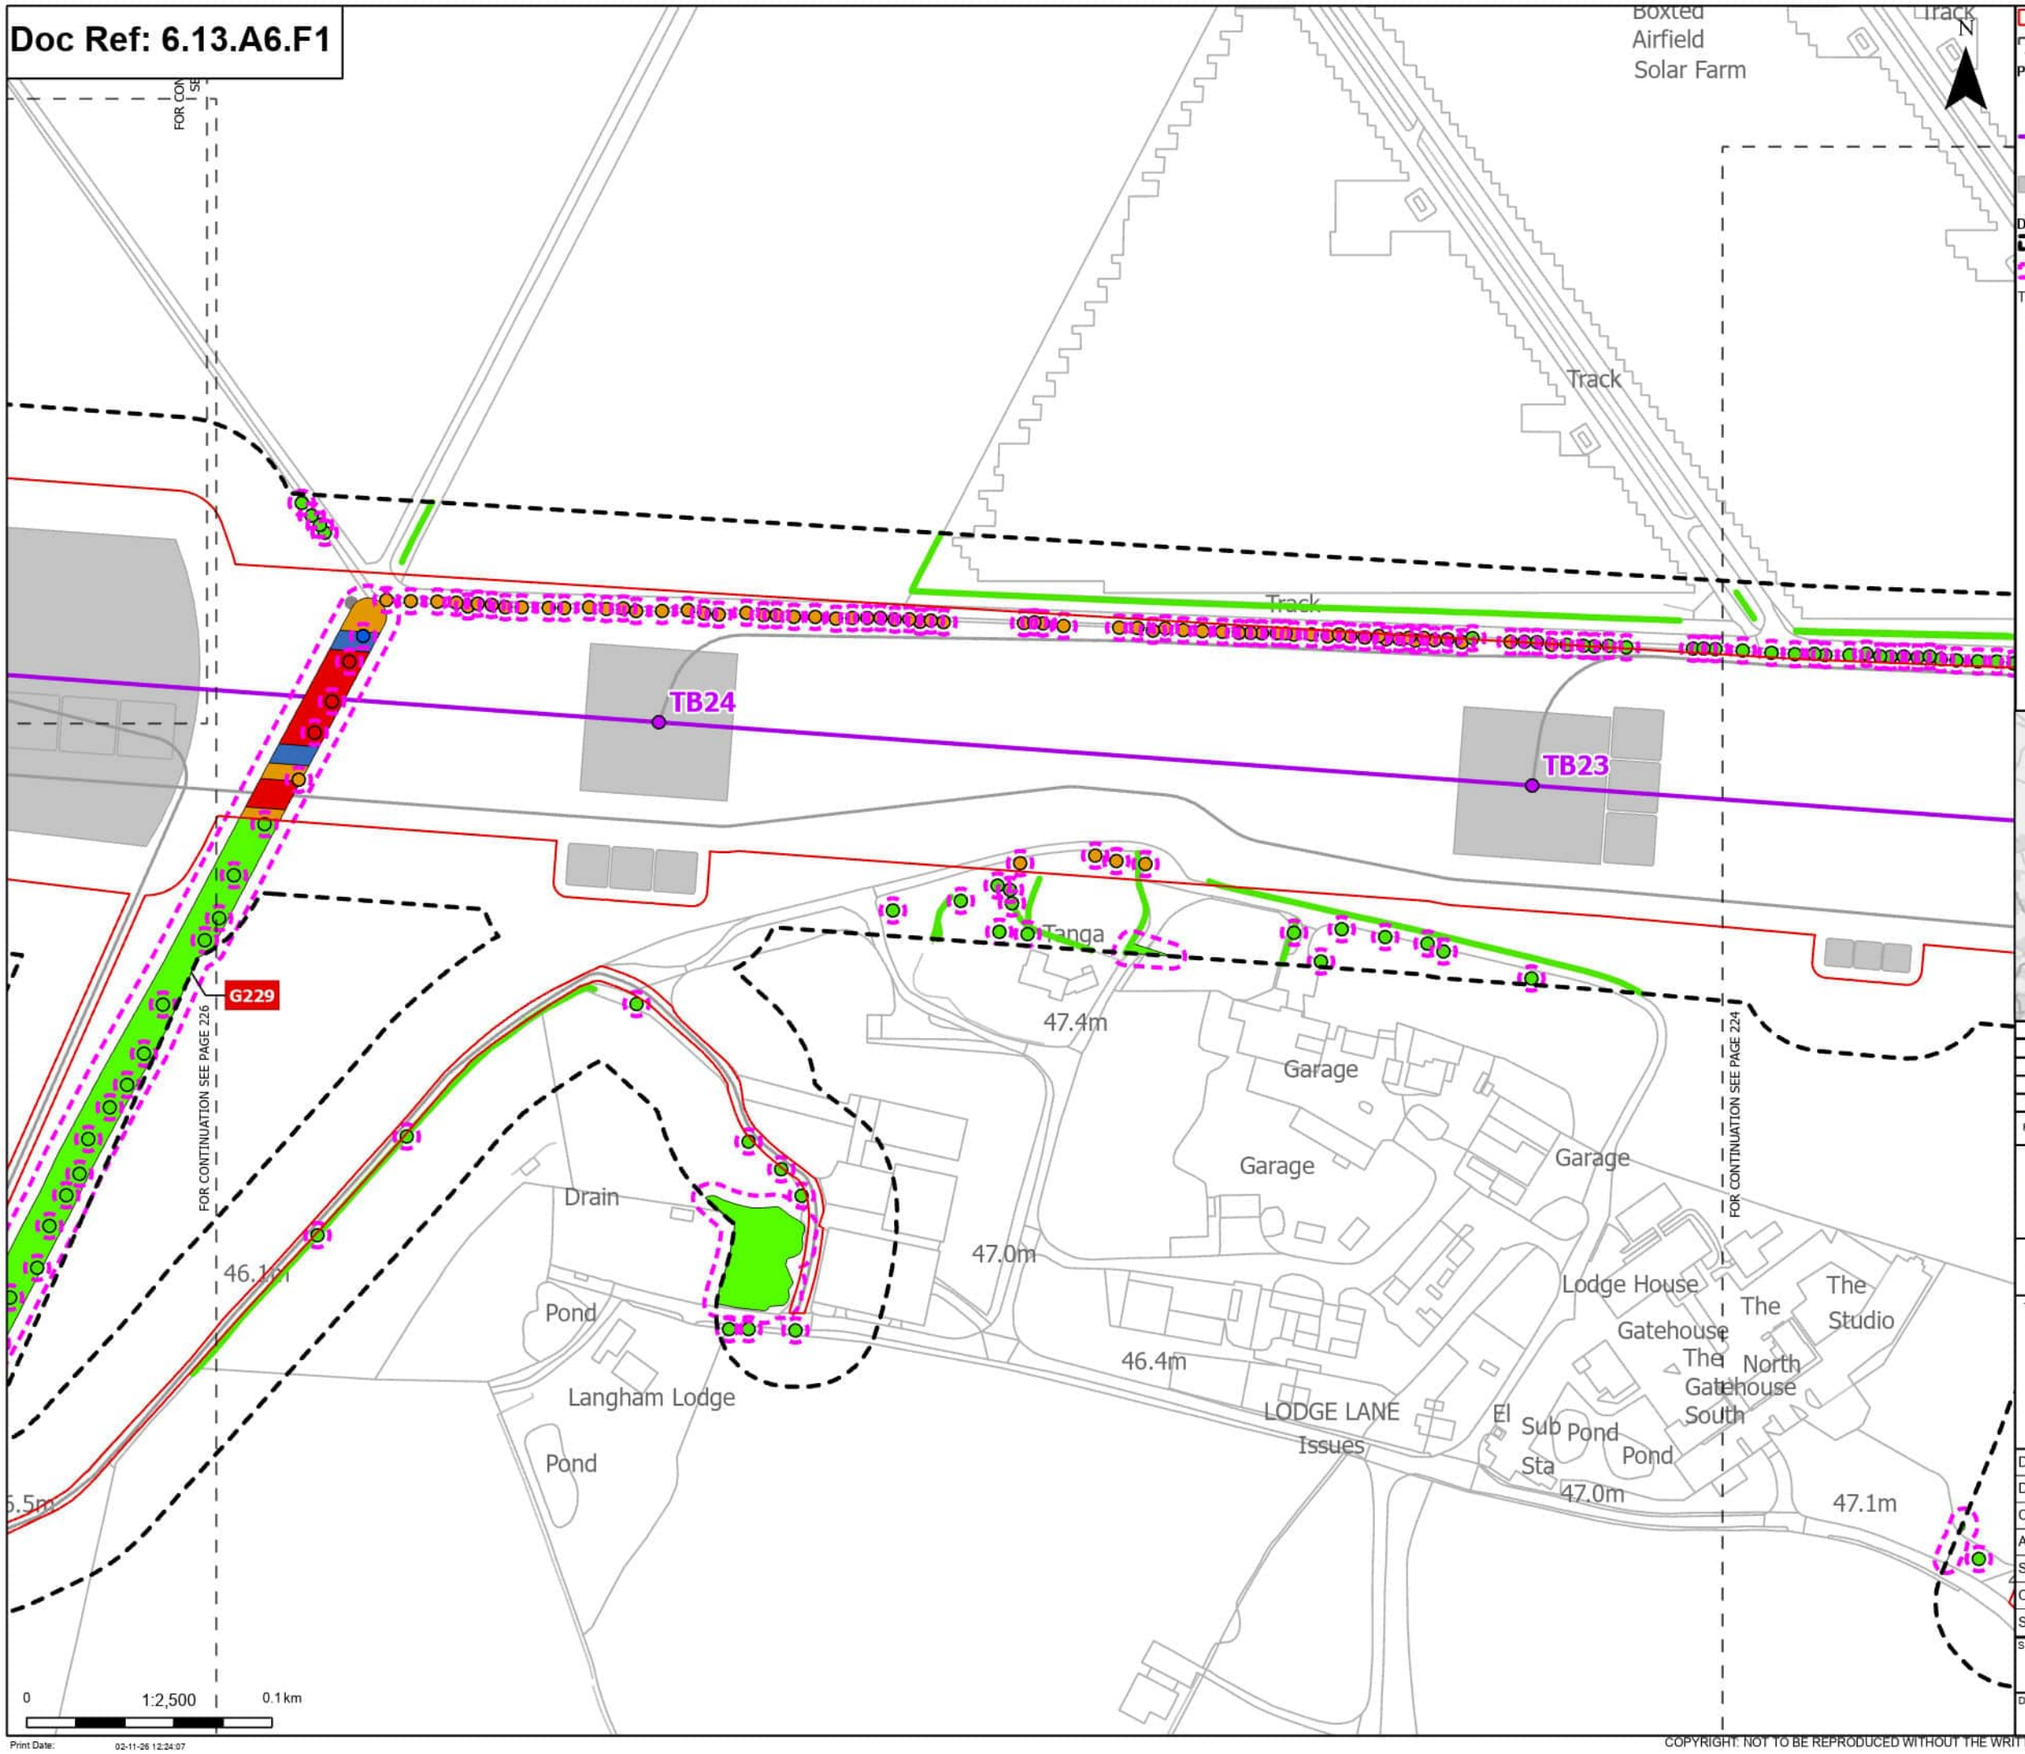

Order Limits
Sheet index cutline

Proposed project design details
- Proposed standard lattice pylon location
- Proposed overhead line alignment
- Other temporary and permanent construction and operational works

Discipline specific constraints
- Arboriculture Study Area
- Root protection area

Trees - Impact
- Removed
- Affected Managed
- Potentially Affected
- Unaffected

Hedgerow - Impact
- Unaffected

Groups of trees - Impact
- Removed
- Affected Managed
- Potentially Affected
- Unaffected

Note: The proposed overhead line alignment and proposed underground cable alignment together comprise the alignment. For further details regarding the design, please refer to Figures 4.1 (document reference 6.4.F1) and 4.2 (document reference 6.4.F2).

Notes: Background mapping information has been reproduced from the Ordnance Survey by permission of Ordnance Survey of the Controller of His Majesty's Stationery Office. © Crown copyright and database rights (2025) Licence OS100024241 and AC0000807948; © Crown copyright and database rights 2025 Ordnance Survey AC0000808122, Contains public sector information licensed under the Open Government Licence v3.0, © National Grid UK



Rev	Date	Description	Drawn	Check	Approv
B	Aug 2025	FOR DCO APPLICATION	JAL	AF	KB
A	Aug 2025	FOR DCO APPLICATION	JAL	AF	KB

nationalgrid

PROJECT: Norwich to Tilbury

Planning Inspectorate App Number: EN020027
Regulation 5(2)(a)

Title:

Figure A13.6.1- Landscape and Visual Arboriculture Impacts Plan
Page 225 of 396

Designed	M. Watson	Date	February 26
Drawn	J. Acero Leon	Date	February 26
Checked	A. Fell	Date	February 26
Approved	K. Burrows	Date	February 26
Scale:	1:2,500	Datum:	AOD
Original Size:	A3	Grid:	OS
Suitability Code:	A2	Project Number:	10059280


Suitability Description: Accepted as Concept Stage

Drawing Number: 10059280-ARC-EBD-ZZ-DR-ZZ-00393

Revision: B

COPYRIGHT: NOT TO BE REPRODUCED WITHOUT THE WRITTEN PERMISSION OF NATIONAL GRID ELECTRICITY TRANSMISSION Plc

Doc Ref: 6.13.A6.F1

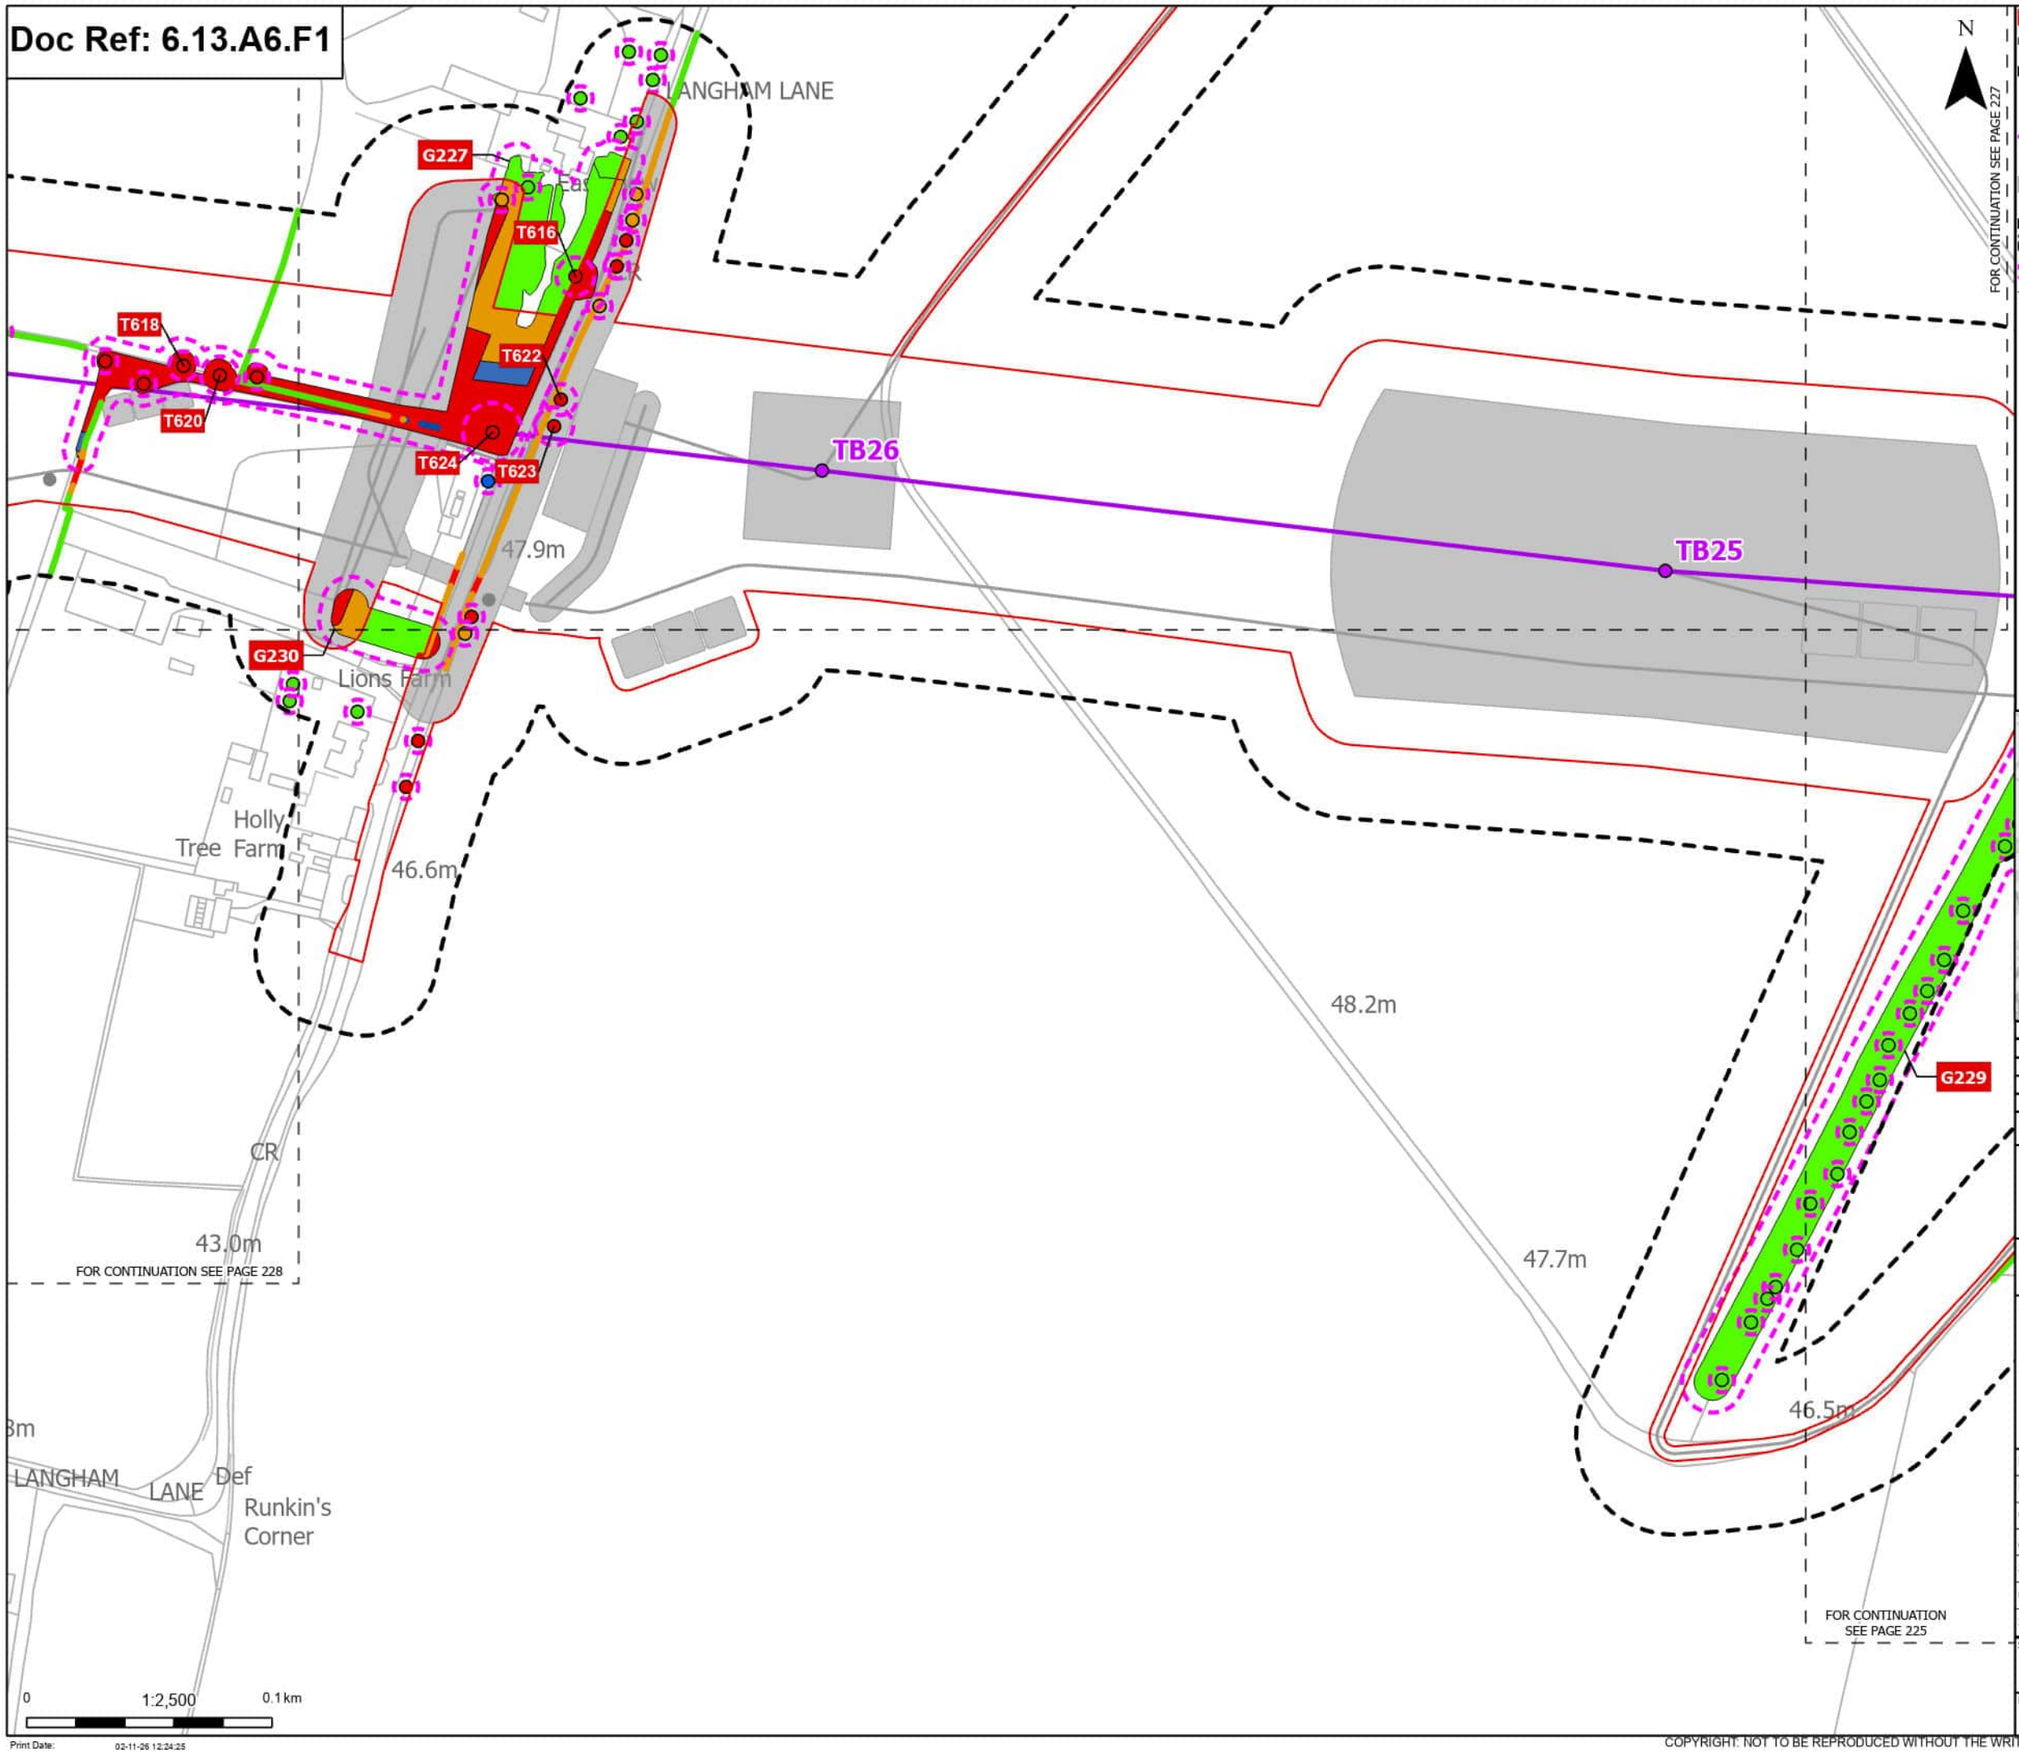

Order Limits

Sheet index cutline

Proposed project design details

Proposed standard lattice pylon location

Proposed overhead line alignment

Other temporary and permanent construction and operational works

Discipline specific constraints

Arboriculture Study Area

Root protection area

Trees - Impact

Removed

Affected Managed

Potentially Affected

Unaffected

Hedgerow - Impact

Removed

Affected Managed

Potentially Affected

Unaffected

Groups of trees - Impact

Removed

Affected Managed

Potentially Affected

Unaffected

Note: The proposed overhead line alignment and proposed underground cable alignment together comprise the alignment. For further details regarding the design, please refer to Figures 4.1 (document reference 6.4.F1) and 4.2 (document reference 6.4.F2).

Notes: Background mapping information has been reproduced from the Ordnance Survey by permission of Ordnance Survey of the Controller of His Majesty's Stationery Office. © Crown copyright and database rights (2025) Licence OS100024241 and AC0000807948; © Crown copyright and database rights 2025 Ordnance Survey AC0000808122, Contains public sector information licensed under the Open Government Licence v3.0, © National Grid UK



Rev	Date	Description	Drawn	Check	Approv
B	Aug 2025	FOR DCO APPLICATION	JAL	AF	KB
A	Aug 2025	FOR DCO APPLICATION	JAL	AF	KB

nationalgrid

PROJECT: Norwich to Tilbury

Planning Inspectorate App Number: EN020027
Regulation 5(2)(a)

Title:

Figure A13.6.1- Landscape and Visual Arboriculture Impacts Plan
Page 226 of 396

Designed	M. Watson	Date	February 26
Drawn	J. Acero Leon	Date	February 26
Checked	A. Fell	Date	February 26
Approved	K. Burrows	Date	February 26
Scale:	1:2,500	Datum:	AOD
Original Size:	A3	Grid:	OS
Suitability Code:	A2	Project Number:	10059280

Suitability Description:

Accepted as Concept Stage

Drawing Number: 10059280-ARC-EBD-ZZ-DR-ZZ-00393

Revision: B

Print Date: 02-11-26 12:24:25

COPYRIGHT: NOT TO BE REPRODUCED WITHOUT THE WRITTEN PERMISSION OF NATIONAL GRID ELECTRICITY TRANSMISSION Plc

Doc Ref: 6.13.A6.F1

LANGHAM LANE

Orchard House

Issues

Path (um)

Malting

Farm Cottage

49.4m

1.52m RH

Burntwood House

Boxted Airfield Muse

Willow Farm

East Pole

Def

Windyridge

48.8m

Track

Ruin

Langmoor House

Poultry House

FOR CONTINUATION SEE PAGE 228

FOR CONTINUATION SEE PAGE 226

FOR CONTINUATION SEE PAGE 225

LANGHAM LANE

G227

T616

T618

T620

T622

T624

T623

TB26

TB25

47.9m

0 1:2,500 0.1 km

Print Date: 02-11-26 12:24:43

Order Limits

Sheet index cutline

Proposed project design details

Proposed standard lattice pylon location

Proposed overhead line alignment

Other temporary and permanent construction and operational works

Discipline specific constraints

Arboriculture Study Area

Root protection area

Trees - Impact

Removed

Affected Managed

Potentially Affected

Unaffected

Hedgerow - Impact

Removed

Affected Managed

Potentially Affected

Unaffected

Groups of trees - Impact

Removed

Affected Managed

Potentially Affected

Unaffected

Note: The proposed overhead line alignment and proposed underground cable alignment together comprise the alignment. For further details regarding the design, please refer to Figures 4.1 (document reference 6.4.F1) and 4.2 (document reference 6.4.F2).

Notes: Background mapping information has been reproduced from the Ordnance Survey by permission of Ordnance Survey of the Controller of His Majesty's Stationery Office. © Crown copyright and database rights (2025) Licence OS100024241 and AC0000807948; © Crown copyright and database rights 2025 Ordnance Survey AC0000808122, Contains public sector information licensed under the Open Government Licence v3.0, © National Grid UK



Rev	Date	Description	Drawn	Check	Approv
B	Aug 2025	FOR DCO APPLICATION	JAL	AF	KB
A	Aug 2025	FOR DCO APPLICATION	JAL	AF	KB

nationalgrid

PROJECT: Norwich to Tilbury

Planning Inspectorate App Number: EN020027
Regulation 5(2)(a)

Title:

Figure A13.6.1- Landscape and Visual Arboriculture Impacts Plan
Page 227 of 396

Designed	M. Watson	Date	February 26
Drawn	J. Acero Leon	Date	February 26
Checked	A. Fell	Date	February 26
Approved	K. Burrows	Date	February 26
Scale:	1:2,500	Datum:	AOD
Original Size:	A3	Grid:	OS
Suitability Code:	A2	Project Number:	10059280


Suitability Description:
Accepted as Concept Stage

Drawing Number: 10059280-ARC-EBD-ZZ-DR-ZZ-00393

Revision: B

COPYRIGHT: NOT TO BE REPRODUCED WITHOUT THE WRITTEN PERMISSION OF NATIONAL GRID ELECTRICITY TRANSMISSION Plc

Doc Ref: 6.13.A6.F1

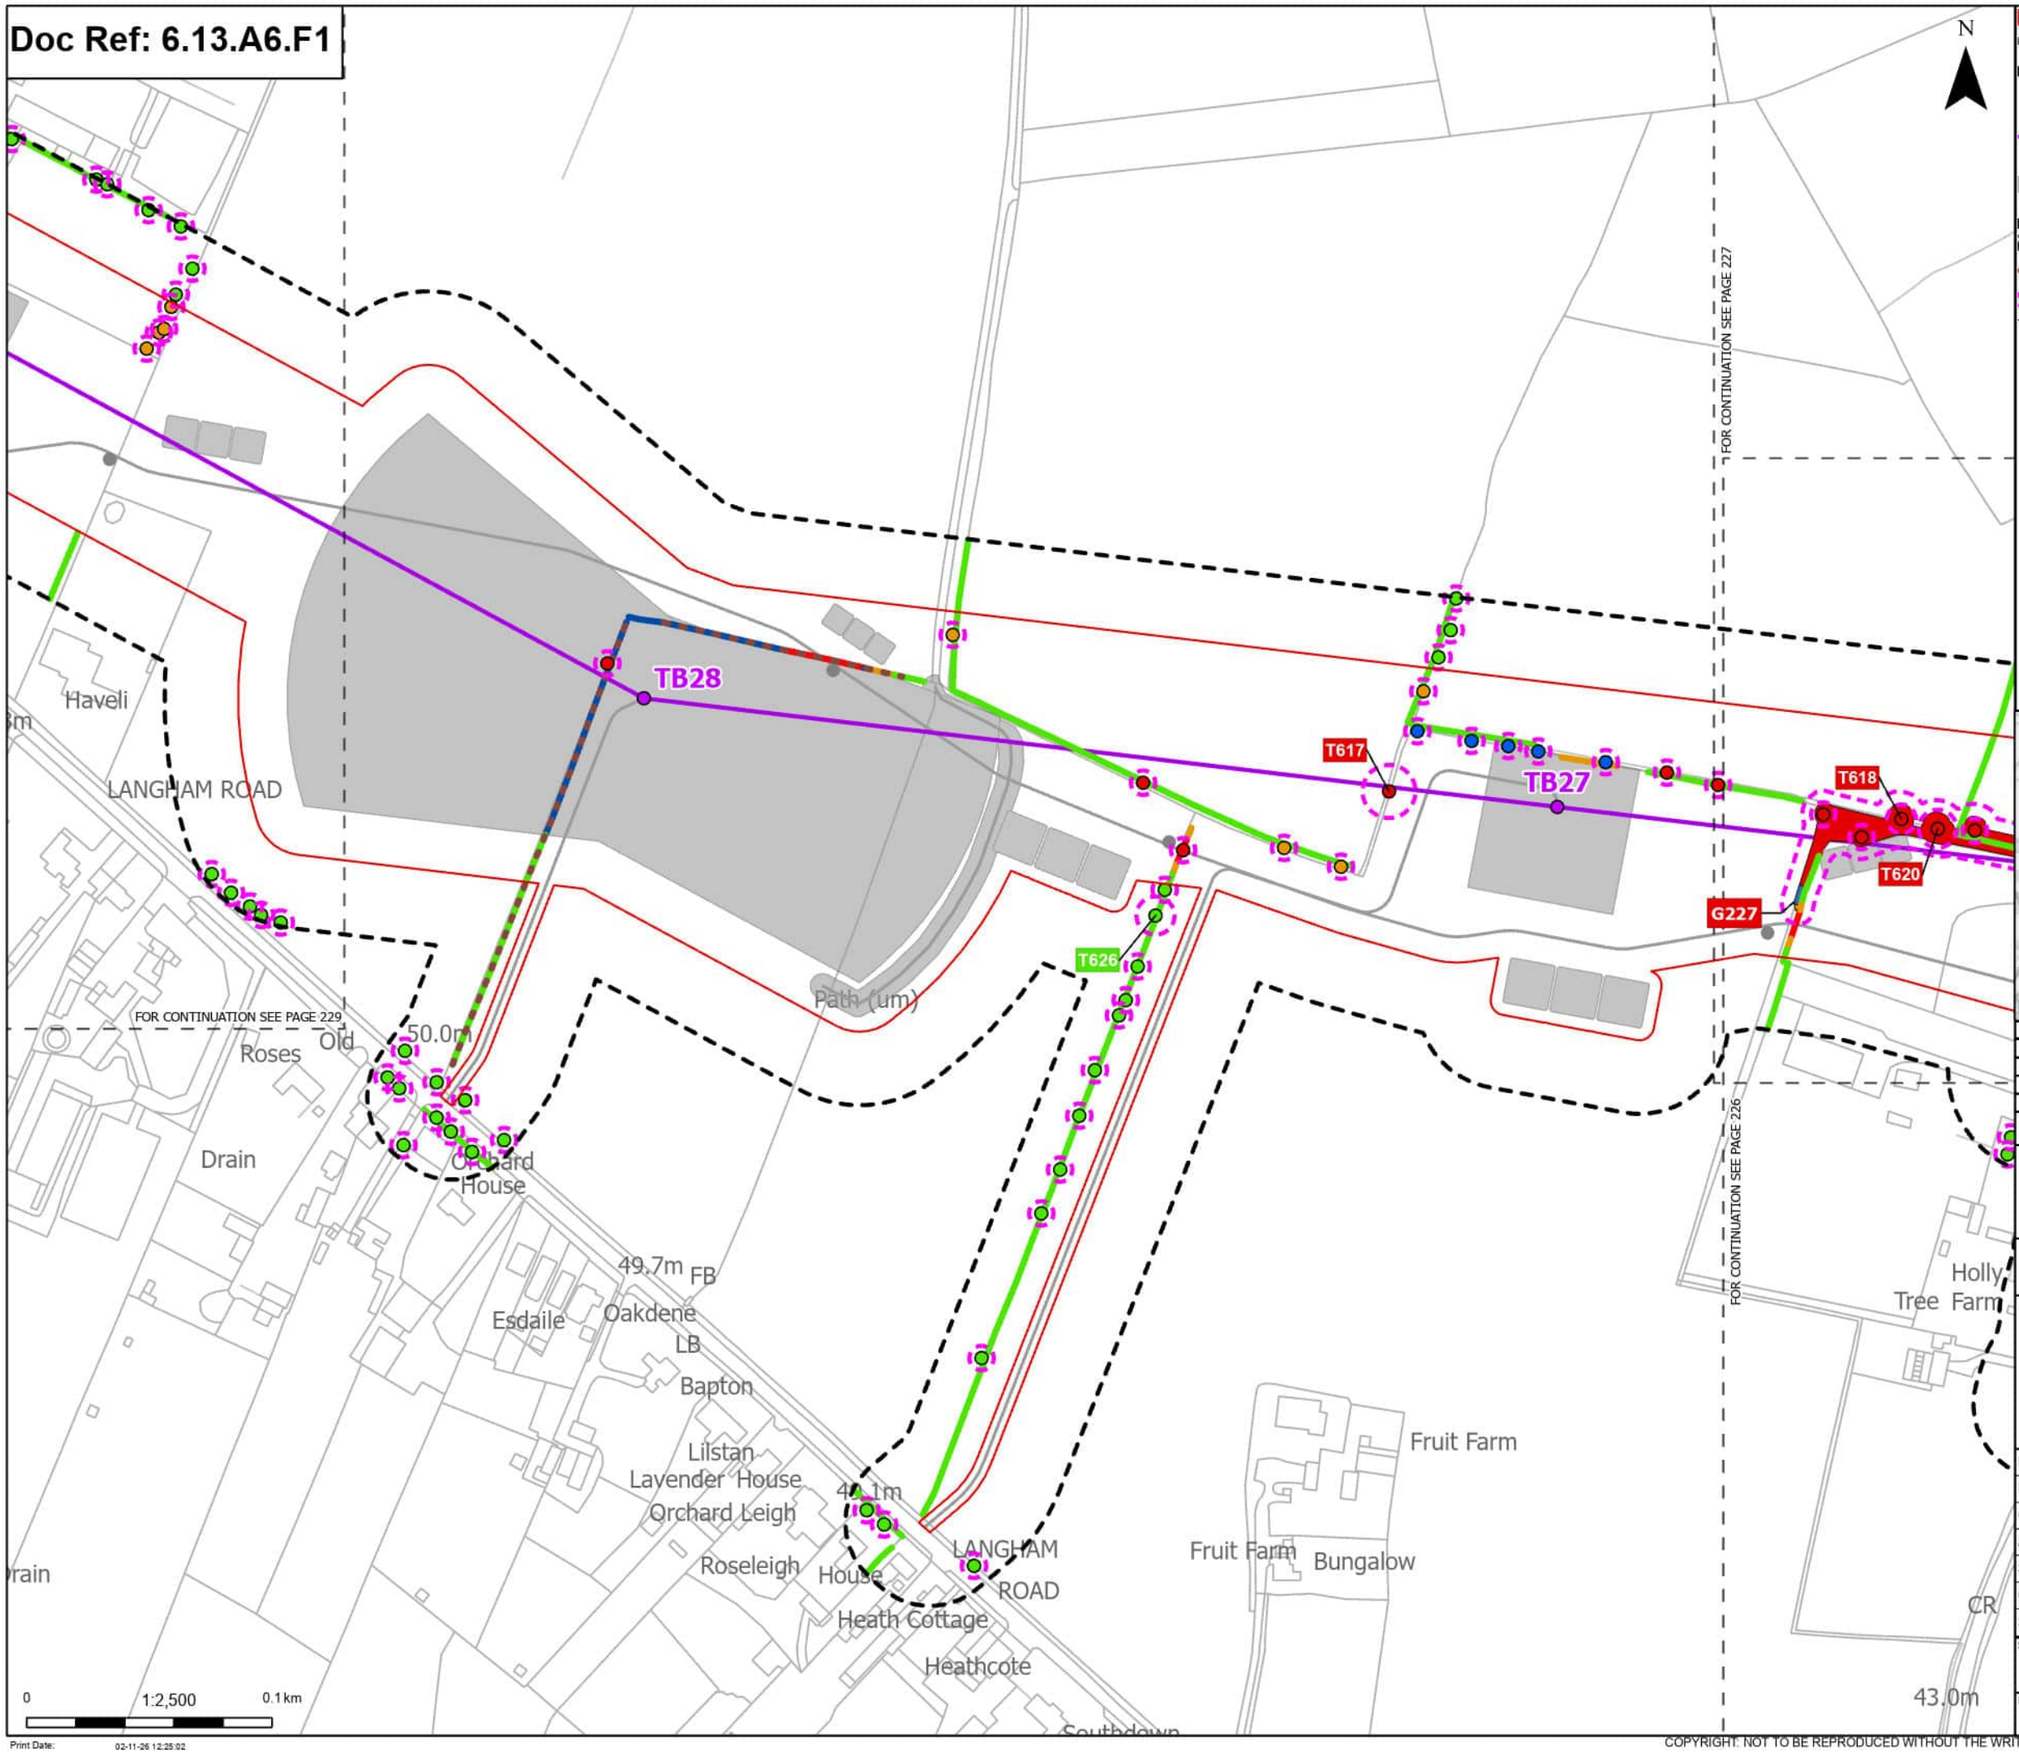

N

Proposed project design details
- Proposed standard lattice pylon location
- Proposed overhead line alignment
- Other temporary and permanent construction and operational works

Discipline specific constraints
- Arboriculture Study Area
- Important Hedgerows
- Root protection area

Trees - Impact
- Removed
- Affected Managed
- Potentially Affected
- Unaffected

Hedgerow - Impact
- Removed
- Affected Managed
- Potentially Affected
- Unaffected

Groups of trees - Impact
- Removed
- Affected Managed
- Potentially Affected

Order Limits

Sheet index cutline

Note: The proposed overhead line alignment and proposed underground cable alignment together comprise the alignment. For further details regarding the design, please refer to Figures 4.1 (document reference 6.4.F1) and 4.2 (document reference 6.4.F2).

Notes: Background mapping information has been reproduced from the Ordnance Survey by permission of Ordnance Survey of the Controller of His Majesty's Stationery Office. © Crown copyright and database rights (2025) Licence OS100024241 and AC0000807948; © Crown copyright and database rights 2025 Ordnance Survey AC0000808122, Contains public sector information licensed under the Open Government Licence v3.0, © National Grid UK



Rev	Date	Description	Drawn	Check	Approv
B	Aug 2025	FOR DCO APPLICATION	JAL	AF	KB
A	Aug 2025	FOR DCO APPLICATION	JAL	AF	KB

nationalgrid

PROJECT: Norwich to Tilbury

Planning Inspectorate App Number: EN020027
Regulation 5(2)(a)

Title:

Figure A13.6.1- Landscape and Visual Arboriculture Impacts Plan
Page 228 of 396

Designed	M. Watson	Date	February 26
Drawn	J. Acero Leon	Date	February 26
Checked	A. Fell	Date	February 26
Approved	K. Burrows	Date	February 26
Scale:	1:2,500	Datum:	AOD
Original Size:	A3	Grid:	OS
Suitability Code:	A2	Project Number:	10059280

Suitability Description: Accepted as Concept Stage

Drawing Number: 10059280-ARC-EBD-ZZ-DR-ZZ-00393

Revision: B

COPYRIGHT: NOT TO BE REPRODUCED WITHOUT THE WRITTEN PERMISSION OF NATIONAL GRID ELECTRICITY TRANSMISSION Plc

Doc Ref: 6.13.A6.F1

N

Order Limits
Sheet index cutline

Proposed project design details
Proposed standard lattice pylon location
Proposed overhead line alignment
Other temporary and permanent construction and operational works

Discipline specific constraints
Arboriculture Study Area
Important Hedgerows
Root protection area

Trees - Impact
Removed
Affected Managed
Potentially Affected
Unaffected

Hedgerow - Impact
Removed
Affected Managed
Potentially Affected
Unaffected

Groups of trees - Impact
Removed
Affected Managed
Potentially Affected
Unaffected

Note: The proposed overhead line alignment and proposed underground cable alignment together comprise the alignment. For further details regarding the design, please refer to Figures 4.1 (document reference 6.4.F1) and 4.2 (document reference 6.4.F2).

Notes: Background mapping information has been reproduced from the Ordnance Survey by permission of Ordnance Survey of the Controller of His Majesty's Stationery Office. © Crown copyright and database rights (2025) Licence OS100024241 and ACD000807948; © Crown copyright and database rights 2025 Ordnance Survey ACD000808122, Contains public sector information licensed under the Open Government Licence v3.0, © National Grid UK

FOR CONTINUATION SEE PAGE 228

FOR CONTINUATION SEE PAGE 230

Norwich
Cambridge
Ipswich
Chelmsford
Tilbury
London

Rev	Date	Description	Drawn	Check	Approv
B	Aug 2025	FOR DCO APPLICATION	JAL	AF	KB
A	Aug 2025	FOR DCO APPLICATION	JAL	AF	KB

nationalgrid

PROJECT:
Norwich to Tilbury

Planning Inspectorate App Number: EN020027
Regulation 5(2)(a)

Title:

Figure A13.6.1- Landscape and Visual Arboriculture Impacts Plan
Page 229 of 396

Designed	M. Watson	Date	February 26
Drawn	J. Acero Leon	Date	February 26
Checked	A. Fell	Date	February 26
Approved	K. Burrows	Date	February 26
Scale:	1:2,500	Datum:	AOD
Original Size:	A3	Grid:	OS
Suitability Code:	A2	Project Number:	10059280

Suitability Description:
Accepted as Concept Stage


Drawing Number: 10059280-ARC-EBD-ZZ-DR-ZZ-00393
Revision: B

0 1:2,500 0.1 km

Print Date: 02-11-26 12:25:19

COPYRIGHT: NOT TO BE REPRODUCED WITHOUT THE WRITTEN PERMISSION OF NATIONAL GRID ELECTRICITY TRANSMISSION Plc

Doc Ref: 6.13.A6.F1

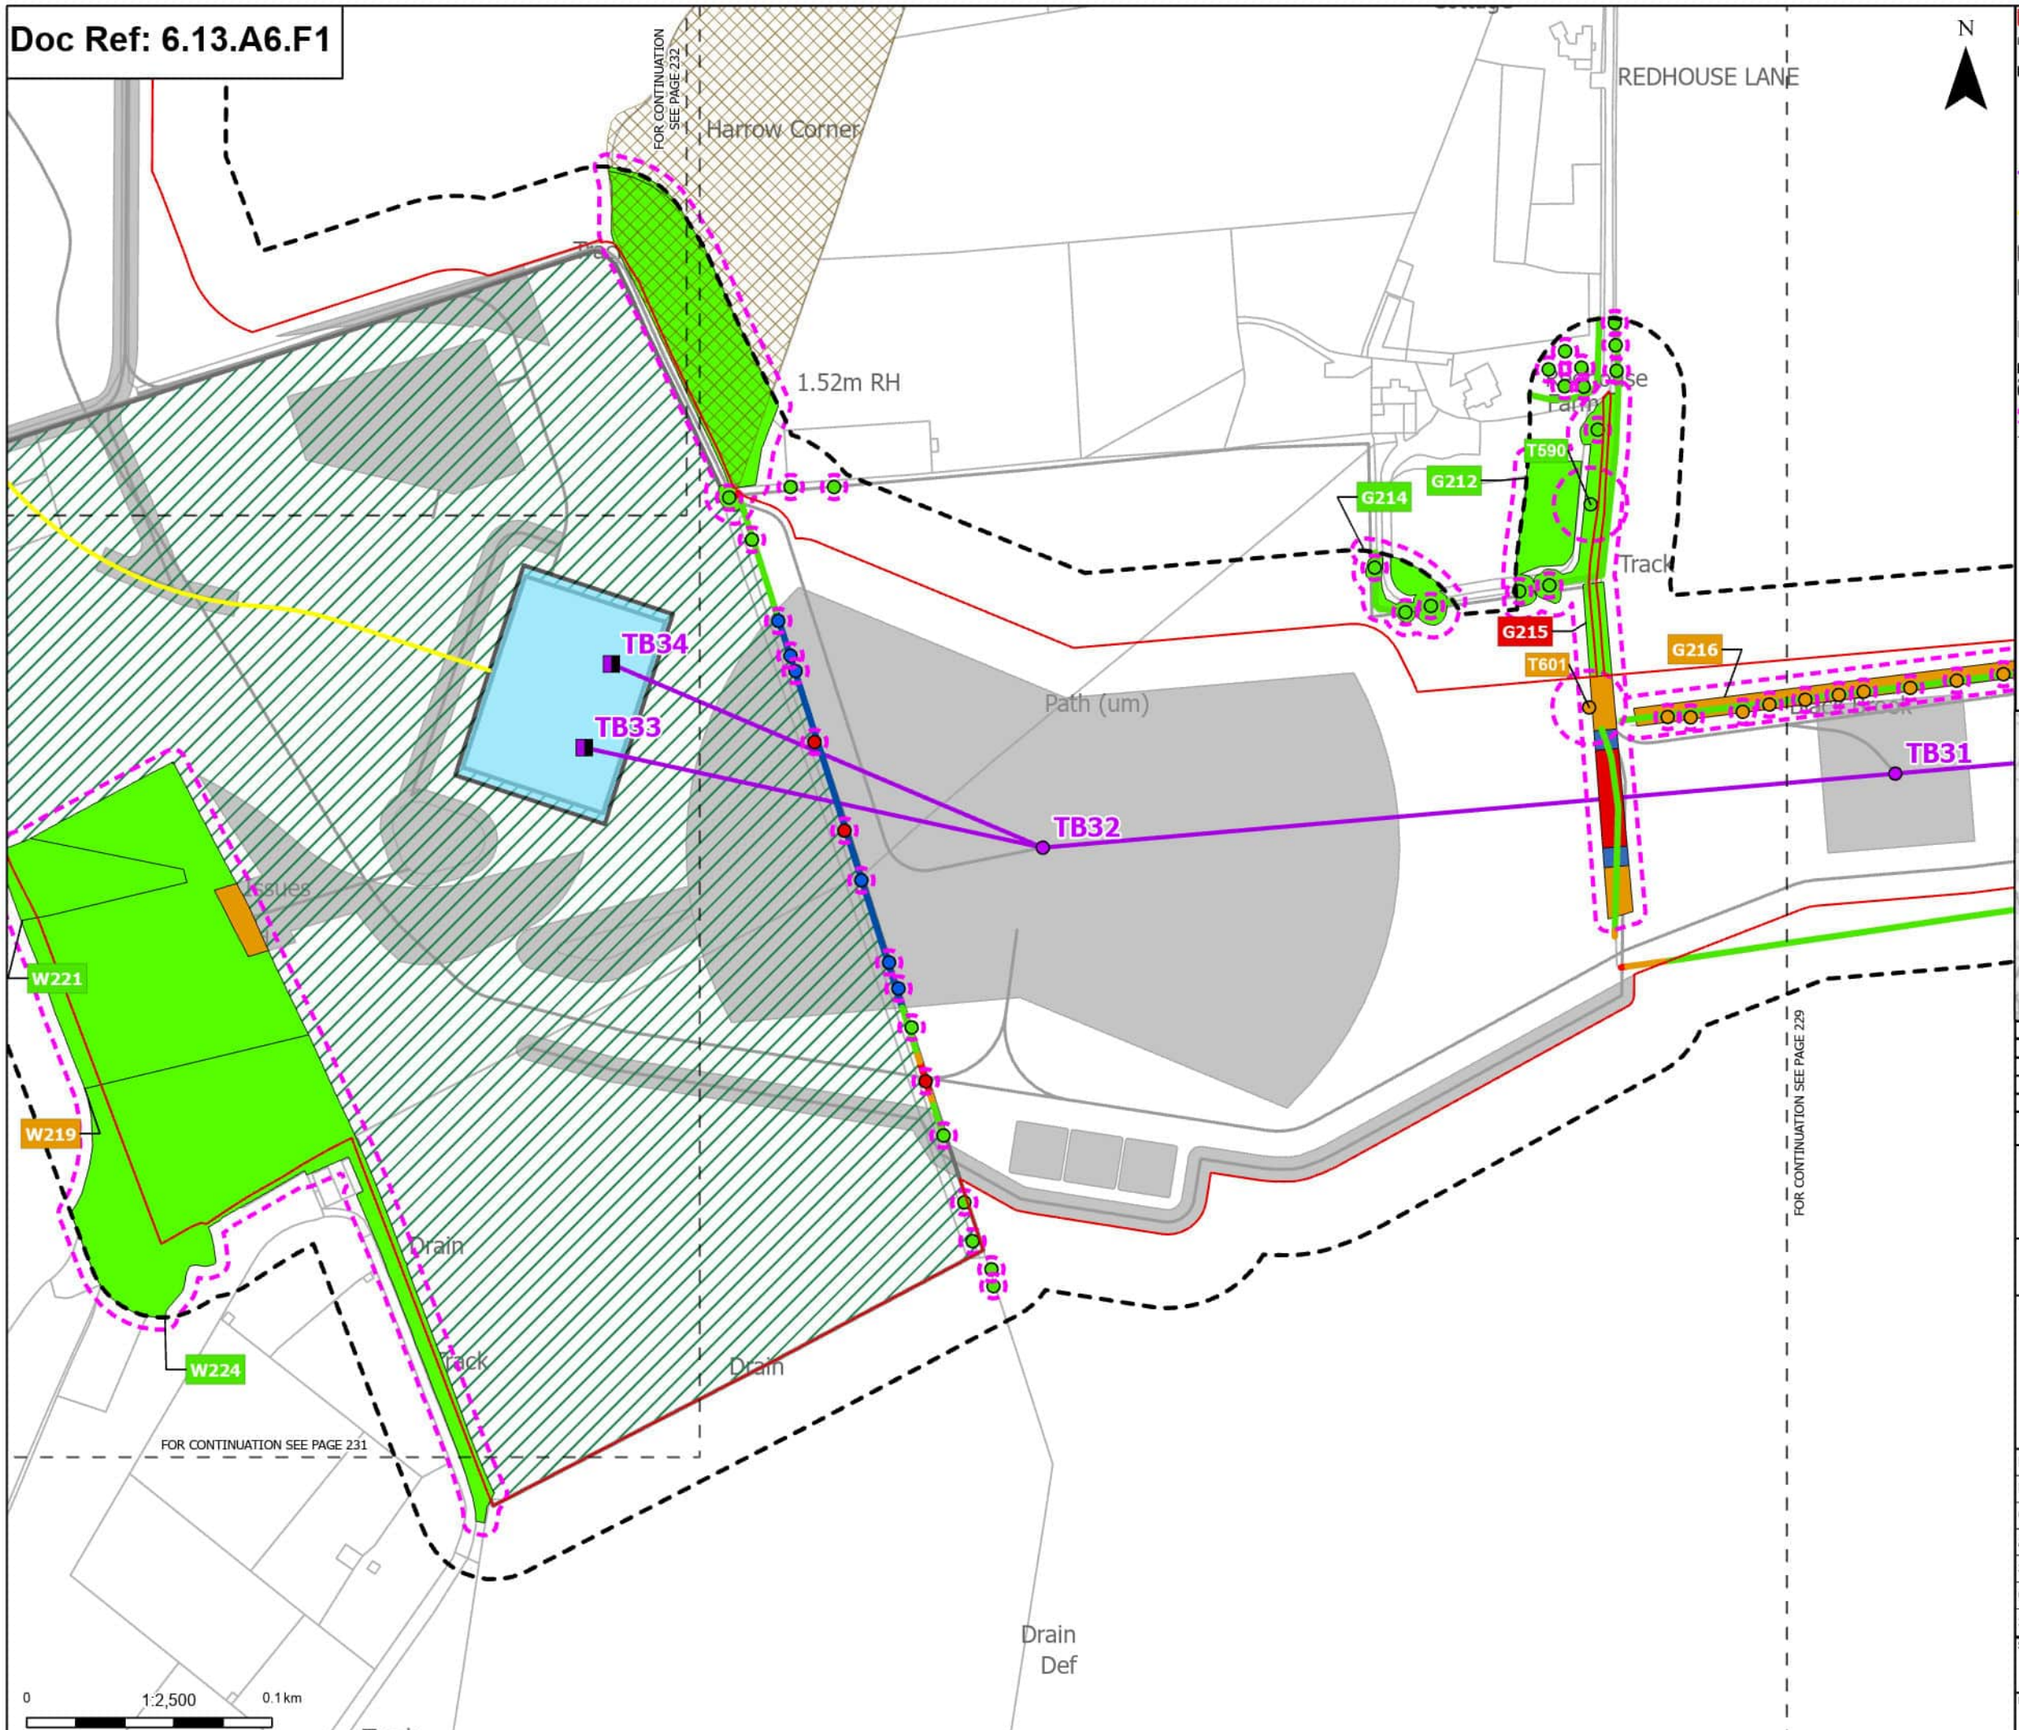

Order Limits
Sheet index cutline

Proposed project design details
- Proposed full line tension gantry
- Proposed standard lattice pylon location
- Proposed overhead line alignment
- Proposed underground cable alignment
- Proposed cable sealing end compound (CSEC)
- Environmental area
- Other temporary and permanent construction and operational works

Discipline specific constraints
- Arboriculture Study Area
- Root protection area

Trees - Impact
- Removed
- Affected Managed
- Potentially Affected
- Unaffected

Ancient Woodland Sites that are not shown on the Ancient Woodland Inventory

Hedgerow - Impact
- Removed
- Affected Managed
- Potentially Affected
- Unaffected

Groups of trees - Impact
- Removed
- Affected Managed
- Potentially Affected
- Unaffected

Note: The proposed overhead line alignment and proposed underground cable alignment together comprise the alignment. For further details regarding the design, please refer to Figures 4.1 (document reference 6.4.F1) and 4.2 (document reference 6.4.F2).

Notes: Background mapping information has been reproduced from the Ordnance Survey by permission of Ordnance Survey of the Controller of His Majesty's Stationery Office. © Crown copyright and database rights (2025) Licence OS100024241 and AC0000807948; © Crown copyright and database rights 2025 Ordnance Survey AC0000808122, Contains public sector information licensed under the Open Government Licence v3.0, © National Grid UK



Rev	Date	Description	Drawn	Check	Approv
B	Aug 2025	FOR DCO APPLICATION	JAL	AF	KB
A	Aug 2025	FOR DCO APPLICATION	JAL	AF	KB

nationalgrid

PROJECT: Norwich to Tilbury

Planning Inspectorate App Number: EN020027
Regulation 5(2)(a)

Title:

Figure A13.6.1- Landscape and Visual Arboriculture Impacts Plan
Page 230 of 396

Designed	M. Watson	Date	February 26
Drawn	J. Acero Leon	Date	February 26
Checked	A. Fell	Date	February 26
Approved	K. Burrows	Date	February 26
Scale:	1:2,500	Datum:	AOD
Original Size:	A3	Grid:	OS
Suitability Code:	A2	Project Number:	10059280


Suitability Description: Accepted as Concept Stage

Drawing Number: 10059280-ARC-EBD-ZZ-DR-ZZ-00393

Revision: B

COPYRIGHT: NOT TO BE REPRODUCED WITHOUT THE WRITTEN PERMISSION OF NATIONAL GRID ELECTRICITY TRANSMISSION Plc

Doc Ref: 6.13.A6.F1

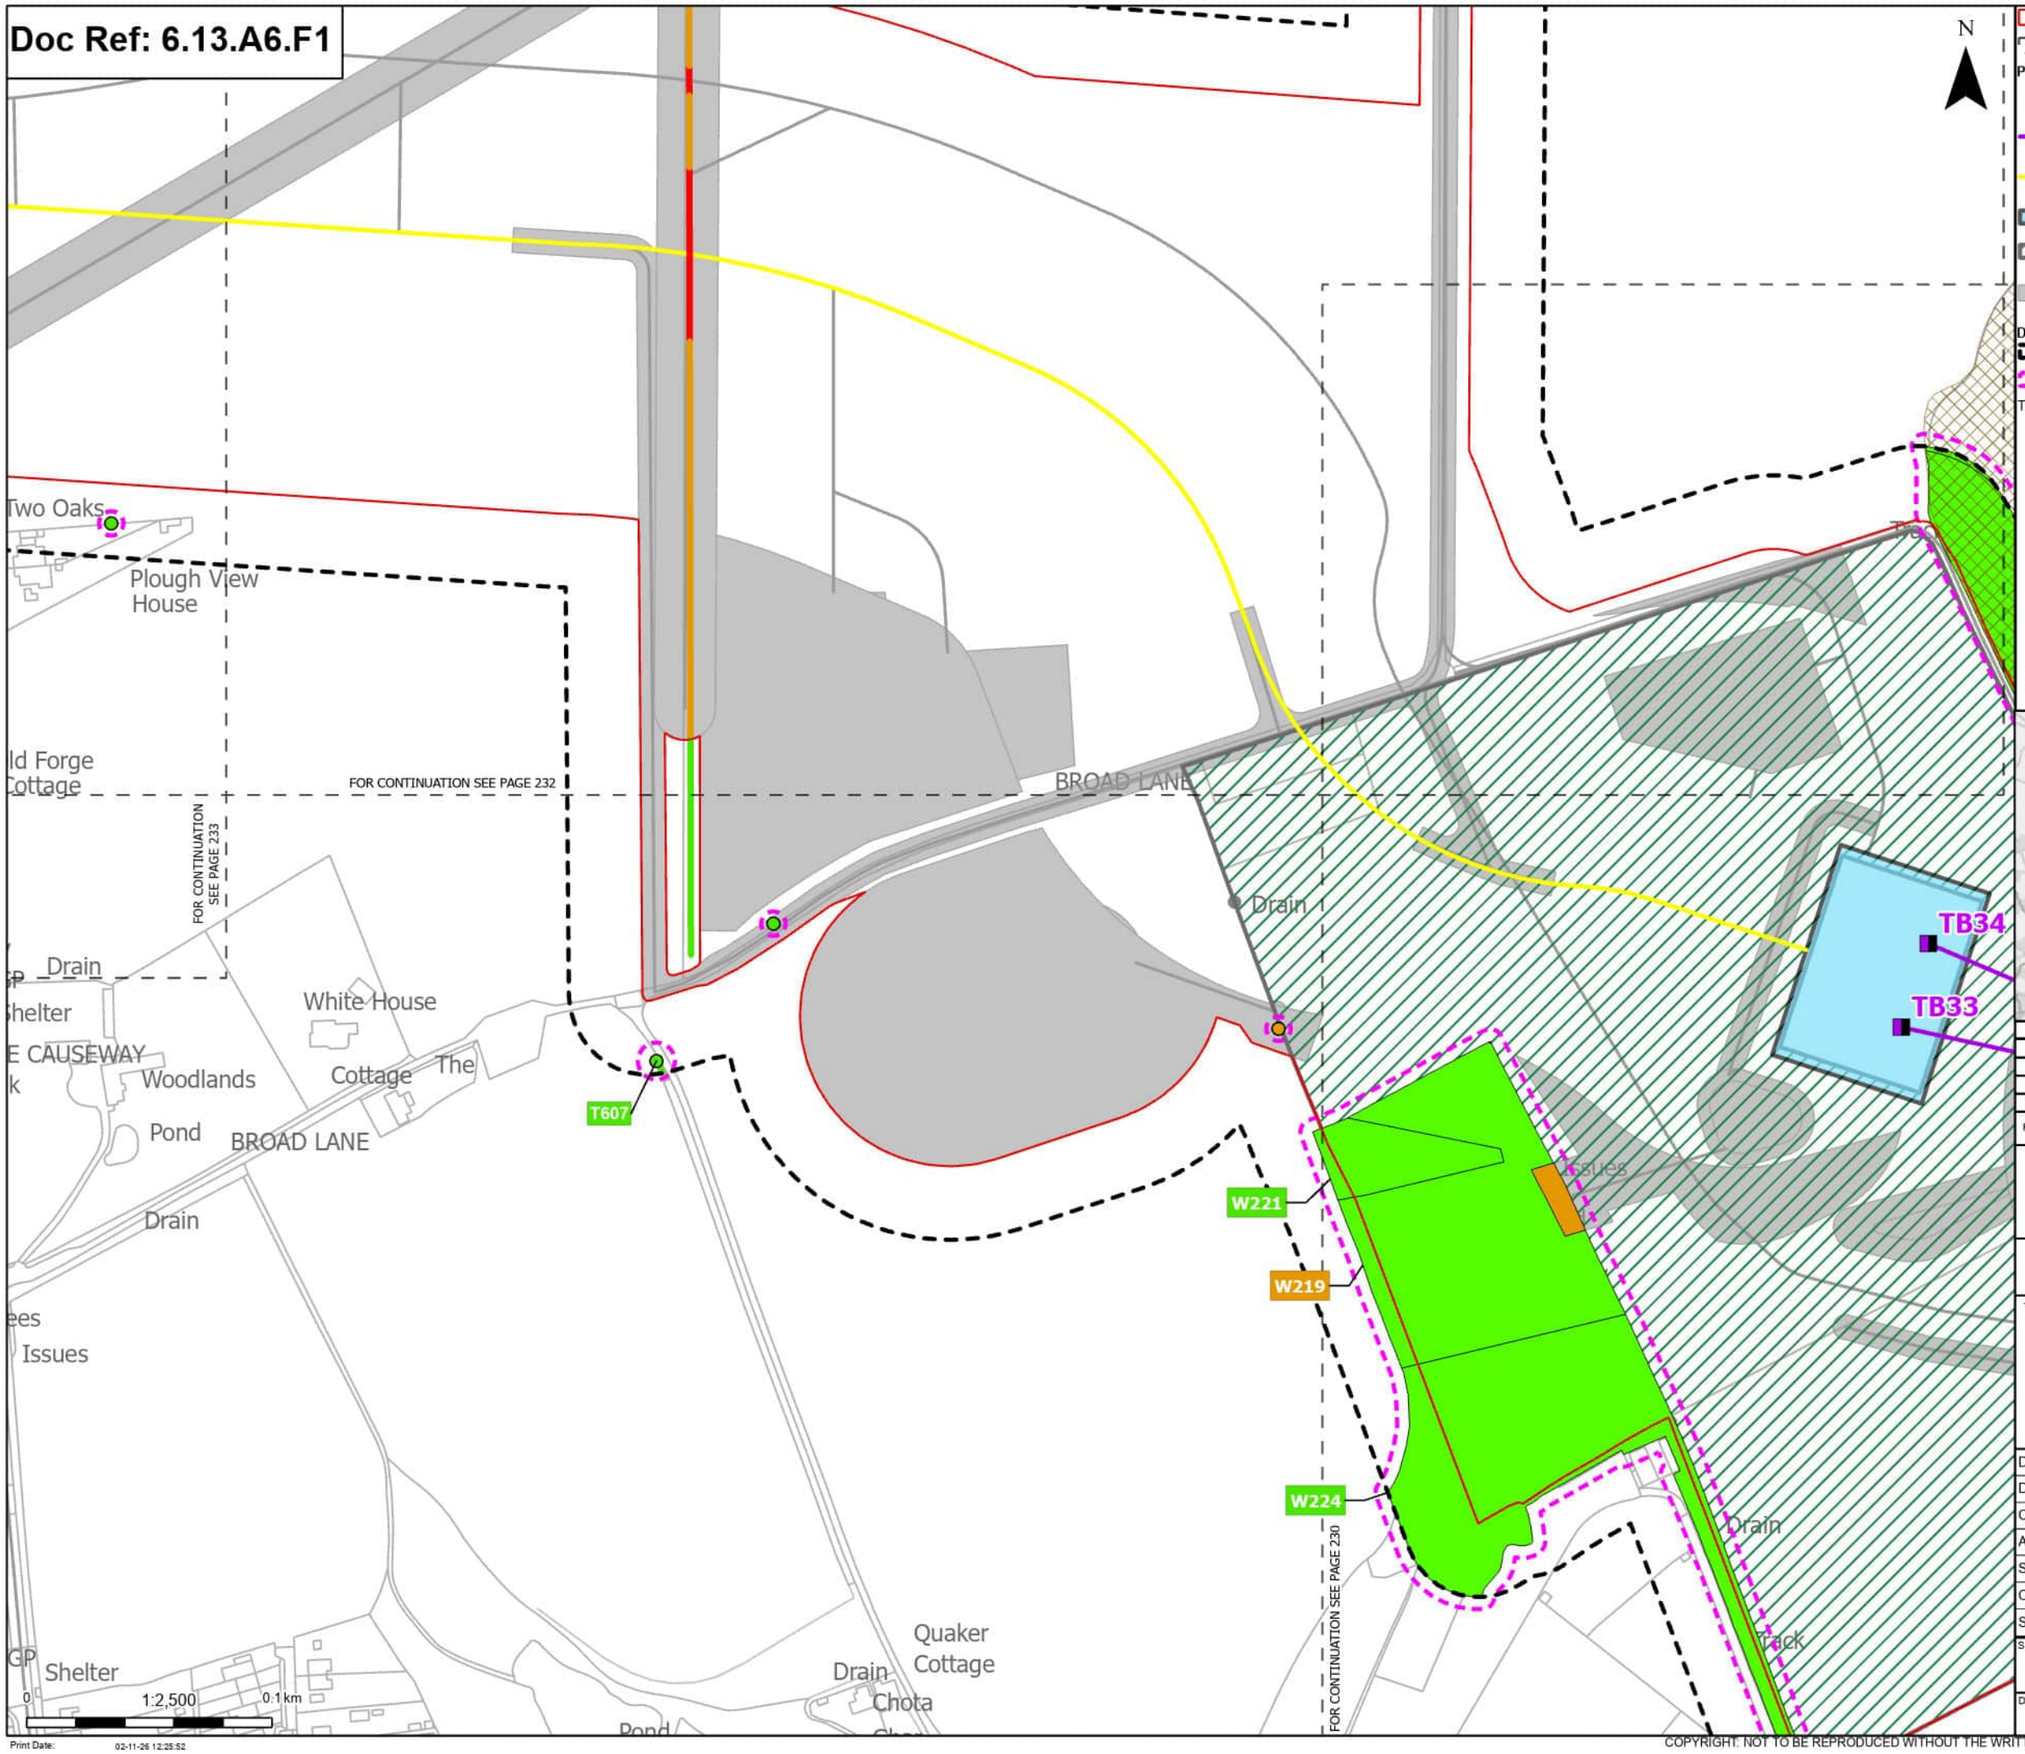

N

Order Limits
Sheet index cutline

Proposed project design details
- Proposed full line tension gantry
- Proposed overhead line alignment
- Proposed underground cable alignment
- Proposed cable sealing end compound (CSEC)
- Environmental area
- Other temporary and permanent construction and operational works

Discipline specific constraints
- Arboriculture Study Area
- Root protection area

Trees - Impact
- Potentially Affected
- Unaffected

Ancient Woodland Sites that are not shown on the Ancient Woodland Inventory

Hedgerow - Impact
- Removed
- Potentially Affected
- Unaffected

Groups of trees - Impact
- Potentially Affected
- Unaffected

Note: The proposed overhead line alignment and proposed underground cable alignment together comprise the alignment. For further details regarding the design, please refer to Figures 4.1 (document reference 6.4.F1) and 4.2 (document reference 6.4.F2).

Notes: Background mapping information has been reproduced from the Ordnance Survey by permission of Ordnance Survey of the Controller of His Majesty's Stationery Office. © Crown copyright and database rights (2025) Licence OS100024241 and AC0000807948; © Crown copyright and database rights 2025 Ordnance Survey AC0000808122, Contains public sector information licensed under the Open Government Licence v3.0, © National Grid UK



Rev	Date	Description	Drawn	Check	Approv
B	Aug 2025	FOR DCO APPLICATION	JAL	AF	KB
A	Aug 2025	FOR DCO APPLICATION	JAL	AF	KB

nationalgrid

PROJECT: Norwich to Tilbury

Planning Inspectorate App Number: EN020027
Regulation 5(2)(a)

Title:

Figure A13.6.1- Landscape and Visual Arboriculture Impacts Plan
Page 231 of 396

Designed	M. Watson	Date	February 26
Drawn	J. Acero Leon	Date	February 26
Checked	A. Fell	Date	February 26
Approved	K. Burrows	Date	February 26
Scale:	1:2,500	Datum:	AOD
Original Size:	A3	Grid:	OS
Suitability Code:	A2	Project Number:	10059280


Suitability Description: Accepted as Concept Stage

Drawing Number: 10059280-ARC-EBD-ZZ-DR-ZZ-00393

Revision: B

COPYRIGHT: NOT TO BE REPRODUCED WITHOUT THE WRITTEN PERMISSION OF NATIONAL GRID ELECTRICITY TRANSMISSION Plc

Doc Ref: 6.13.A6.F1

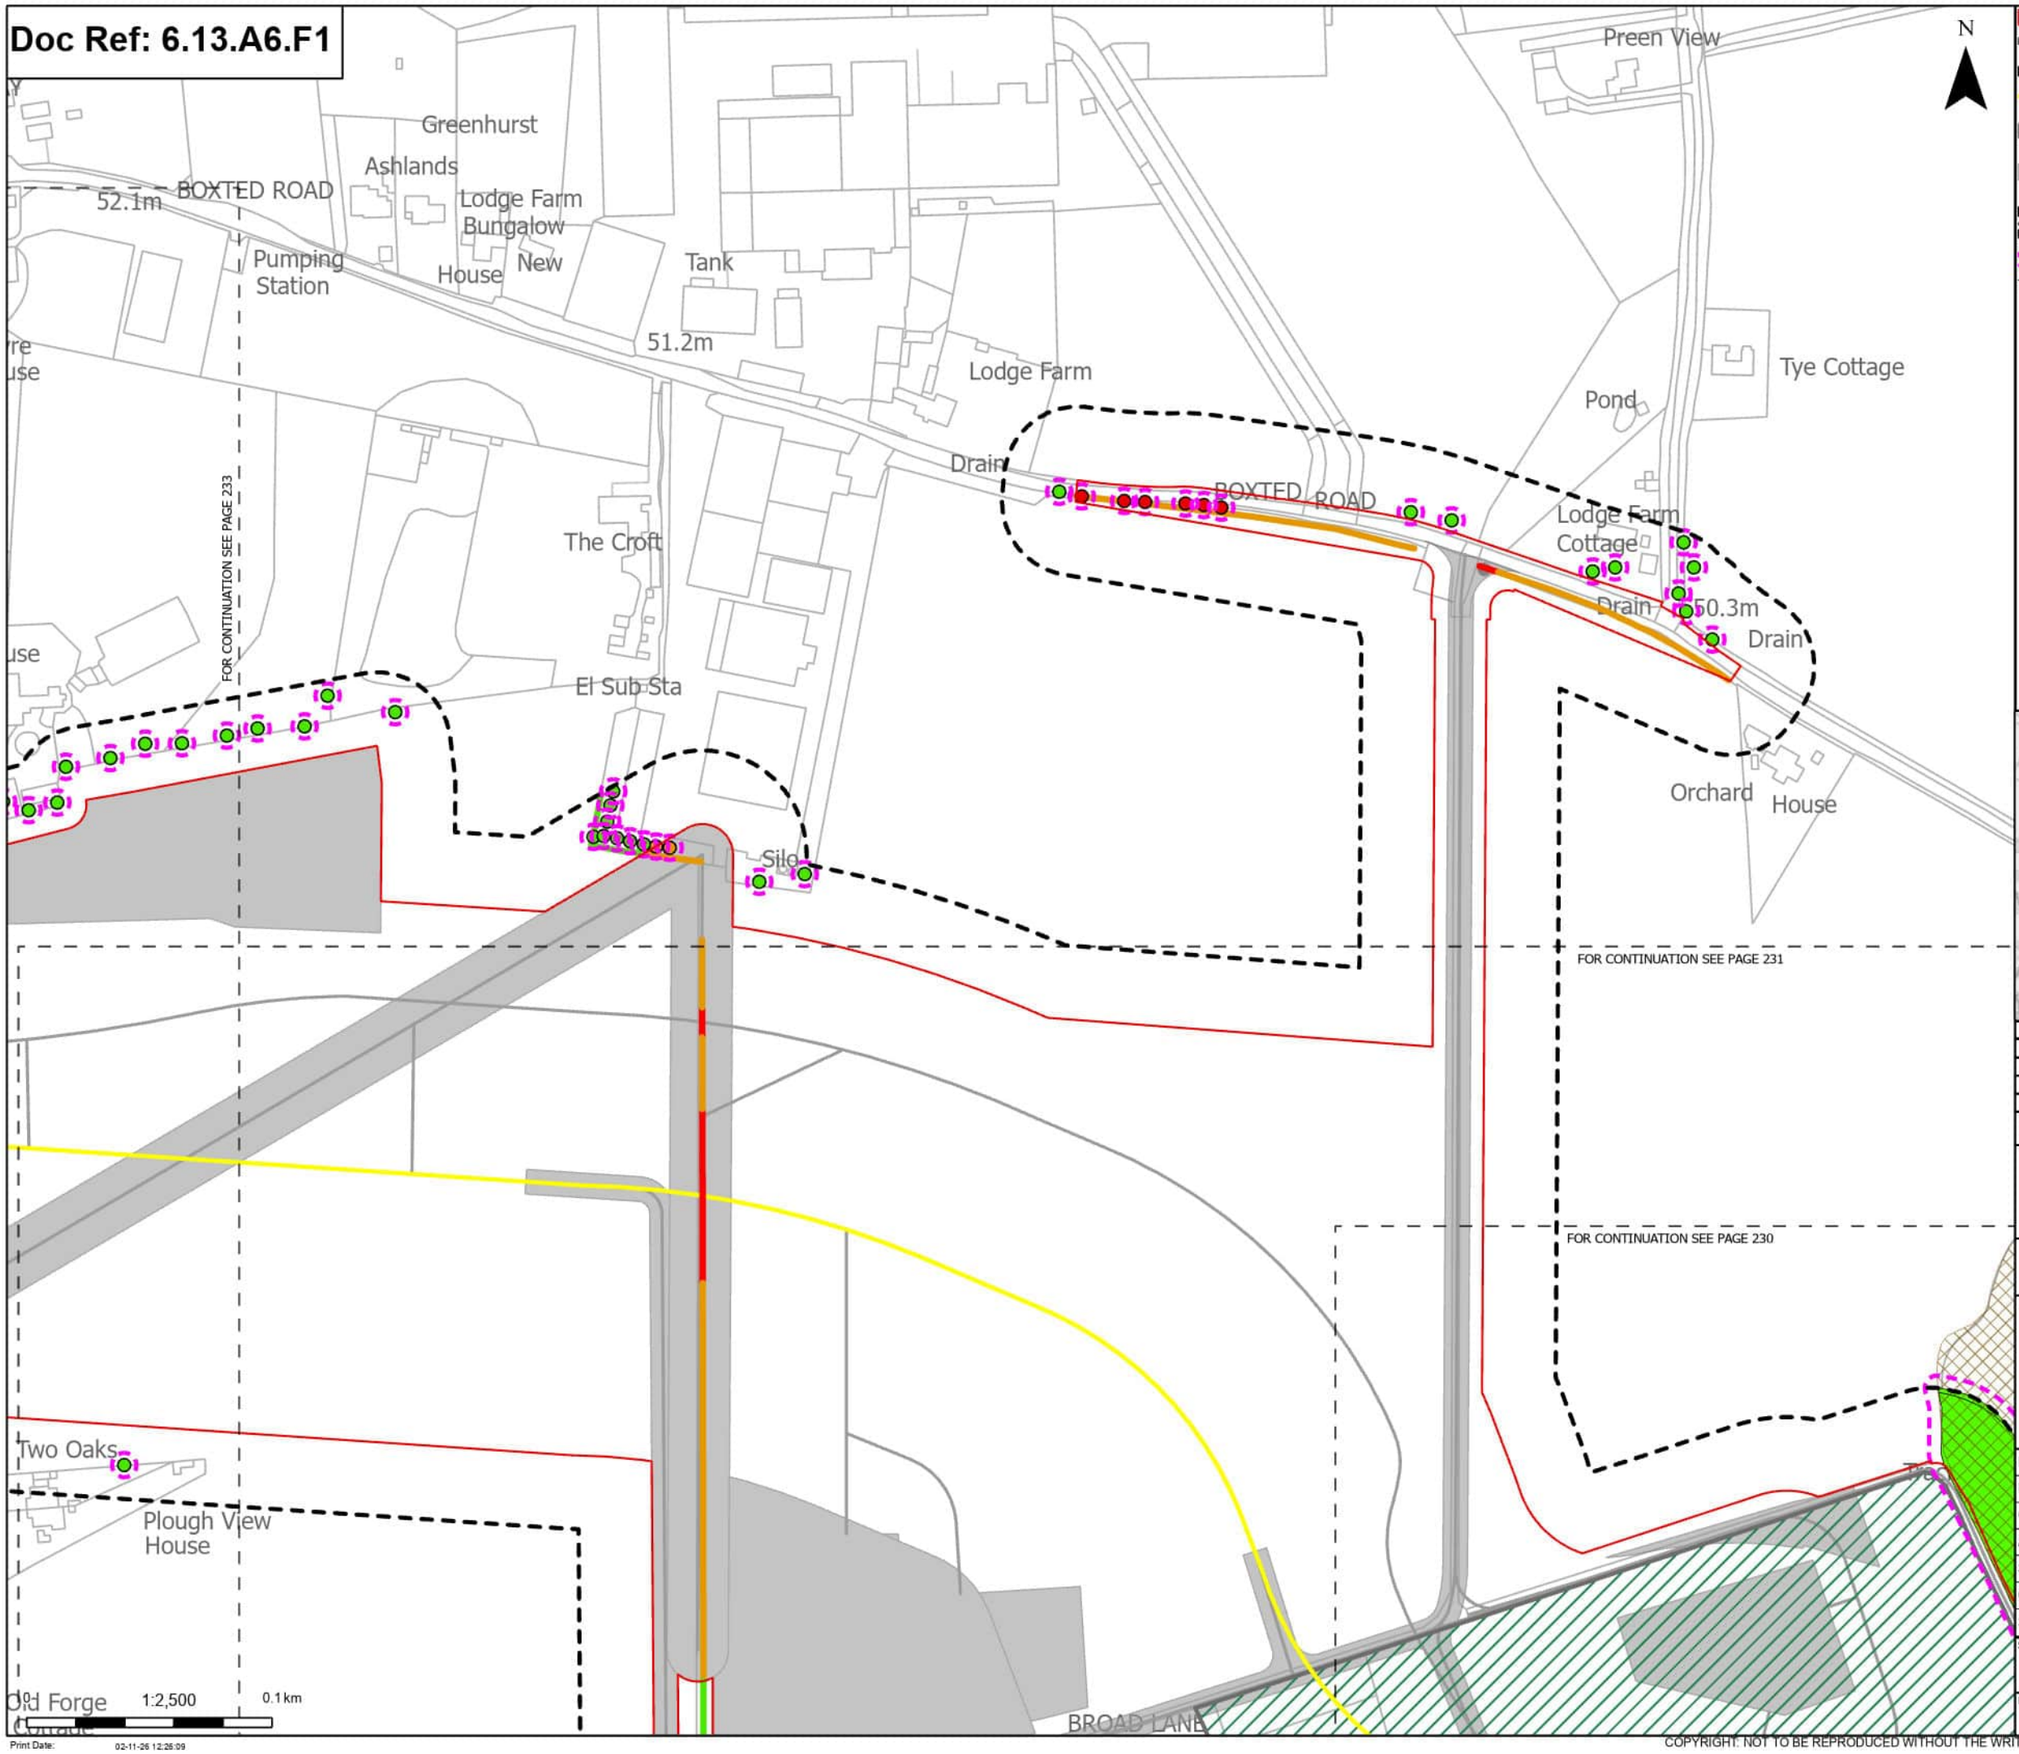

Order Limits
Sheet index cutline

Proposed project design details
Proposed underground cable alignment
Environmental area
Other temporary and permanent construction and operational works

Discipline specific constraints
Arboriculture Study Area
Root protection area

Trees - Impact
Removed
Potentially Affected
Unaffected

Ancient Woodland Sites that are not shown on the Ancient Woodland Inventory

Hedgerow - Impact
Removed
Potentially Affected
Unaffected

Groups of trees - Impact
Unaffected

Note: The proposed overhead line alignment and proposed underground cable alignment together comprise the alignment. For further details regarding the design, please refer to Figures 4.1 (document reference 6.4.F1) and 4.2 (document reference 6.4.F2).

Notes: Background mapping information has been reproduced from the Ordnance Survey by permission of Ordnance Survey of the Controller of His Majesty's Stationery Office. © Crown copyright and database rights (2025) Licence OS100024241 and AC0000807948; © Crown copyright and database rights 2025 Ordnance Survey AC0000808122, Contains public sector information licensed under the Open Government Licence v3.0, © National Grid UK



Rev	Date	Description	Drawn	Check	Approv
B	Aug 2025	FOR DCO APPLICATION	JAL	AF	KB
A	Aug 2025	FOR DCO APPLICATION	JAL	AF	KB

nationalgrid

PROJECT: Norwich to Tilbury

Planning Inspectorate App Number: EN020027
Regulation 5(2)(a)

Title:

Figure A13.6.1- Landscape and Visual Arboriculture Impacts Plan
Page 232 of 396

Designed	M. Watson	Date	February 26
Drawn	J. Acero Leon	Date	February 26
Checked	A. Fell	Date	February 26
Approved	K. Burrows	Date	February 26
Scale:	1:2,500	Datum:	AOD
Original Size:	A3	Grid:	OS
Suitability Code:	A2	Project Number:	10059280

Suitability Description:
Accepted as Concept Stage

Drawing Number: 10059280-ARC-EBD-ZZ-DR-ZZ-00393
Revision: B

COPYRIGHT: NOT TO BE REPRODUCED WITHOUT THE WRITTEN PERMISSION OF NATIONAL GRID ELECTRICITY TRANSMISSION Plc

Doc Ref: 6.13.A6.F1

N

Order Limits
Sheet index cutline

Proposed project design details
Proposed underground cable alignment
Other temporary and permanent construction and operational works

Discipline specific constraints
Arboriculture Study Area
Important Hedgerows
Root protection area

Trees - Impact
Removed
Potentially Affected
Unaffected

Hedgerow - Impact
Removed
Potentially Affected
Unaffected

Groups of trees - Impact
Removed
Potentially Affected
Unaffected

Note: The proposed overhead line alignment and proposed underground cable alignment together comprise the alignment. For further details regarding the design, please refer to Figures 4.1 (document reference 6.4.F1) and 4.2 (document reference 6.4.F2).

Notes: Background mapping information has been reproduced from the Ordnance Survey by permission of Ordnance Survey of the Controller of His Majesty's Stationery Office. © Crown copyright and database rights (2025) Licence OS100024241 and AC0000807948; © Crown copyright and database rights 2025 Ordnance Survey AC0000808122, Contains public sector information licensed under the Open Government Licence v3.0, © National Grid UK



Rev	Date	Description	Drawn	Check	Approv
B	Aug 2025	FOR DCO APPLICATION	JAL	AF	KB
A	Aug 2025	FOR DCO APPLICATION	JAL	AF	KB

nationalgrid

PROJECT: Norwich to Tilbury

Planning Inspectorate App Number: EN020027
Regulation 5(2)(a)

Title:

Figure A13.6.1- Landscape and Visual Arboriculture Impacts Plan
Page 233 of 396

Designed	M. Watson	Date	February 26
Drawn	J. Acero Leon	Date	February 26
Checked	A. Fell	Date	February 26
Approved	K. Burrows	Date	February 26
Scale:	1:2,500	Datum:	AOD
Original Size:	A3	Grid:	OS
Suitability Code:	A2	Project Number:	10059280

Suitability Description:
Accepted as Concept Stage


Drawing Number: 10059280-ARC-EBD-ZZ-DR-ZZ-00393
Revision: B

0 1:2,500 0.1 km

Print Date: 02-11-26 12:26:28

COPYRIGHT: NOT TO BE REPRODUCED WITHOUT THE WRITTEN PERMISSION OF NATIONAL GRID ELECTRICITY TRANSMISSION Plc

Doc Ref: 6.13.A6.F1

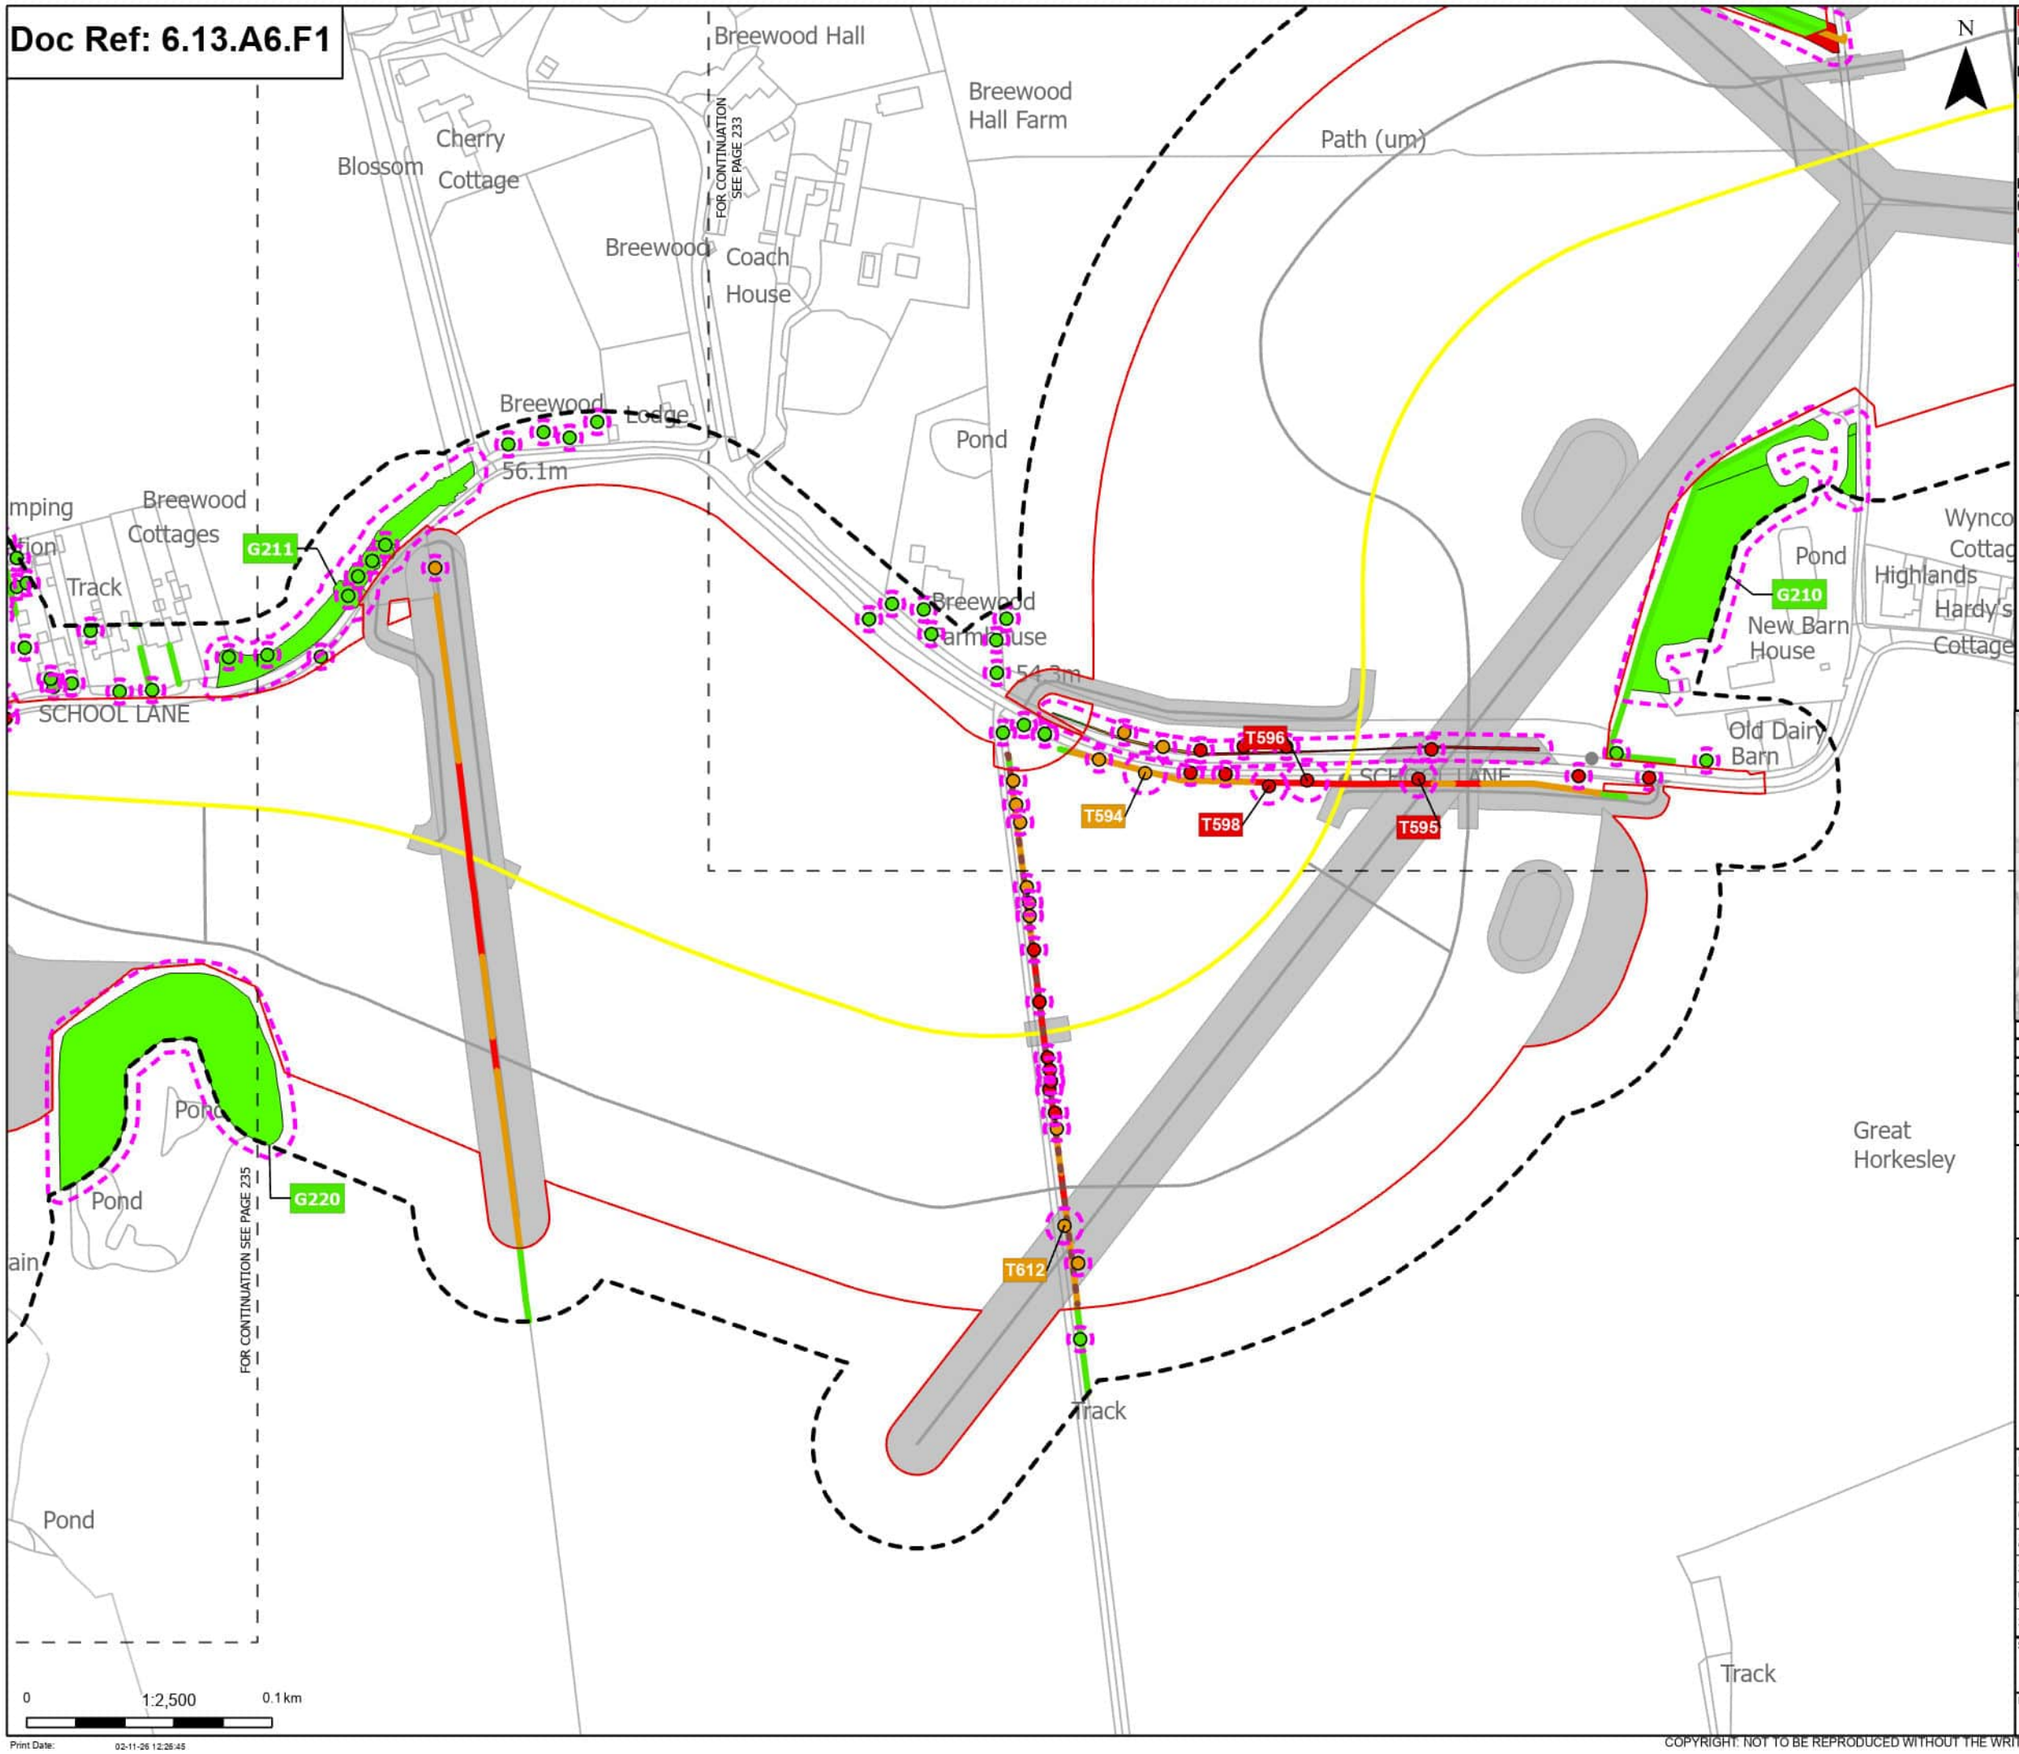

Order Limits
Sheet index cutline

Proposed project design details
Proposed underground cable alignment
Other temporary and permanent construction and operational works

Discipline specific constraints
Arboriculture Study Area
Important Hedgerows
Root protection area

Trees - Impact
Removed
Potentially Affected
Unaffected

Hedgerow - Impact
Removed
Potentially Affected
Unaffected

Groups of trees - Impact
Removed
Potentially Affected
Unaffected

Note: The proposed overhead line alignment and proposed underground cable alignment together comprise the alignment. For further details regarding the design, please refer to Figures 4.1 (document reference 6.4.F1) and 4.2 (document reference 6.4.F2).

Notes: Background mapping information has been reproduced from the Ordnance Survey by permission of Ordnance Survey of the Controller of His Majesty's Stationery Office. © Crown copyright and database rights (2025) Licence OS100024241 and AC0000807948; © Crown copyright and database rights 2025 Ordnance Survey AC0000808122, Contains public sector information licensed under the Open Government Licence v3.0, © National Grid UK



Rev	Date	Description	Drawn	Check	Approv
B	Aug 2025	FOR DCO APPLICATION	JAL	AF	KB
A	Aug 2025	FOR DCO APPLICATION	JAL	AF	KB

nationalgrid

PROJECT: Norwich to Tilbury

Planning Inspectorate App Number: EN020027
Regulation 5(2)(a)

Title:

Figure A13.6.1- Landscape and Visual Arboriculture Impacts Plan
Page 234 of 396

Designed	M. Watson	Date	February 26
Drawn	J. Acero Leon	Date	February 26
Checked	A. Fell	Date	February 26
Approved	K. Burrows	Date	February 26
Scale:	1:2,500	Datum:	AOD
Original Size:	A3	Grid:	OS
Suitability Code:	A2	Project Number:	10059280


Suitability Description:
Accepted as Concept Stage

Drawing Number: 10059280-ARC-EBD-ZZ-DR-ZZ-00393
Revision: B

Print Date: 02-11-26 12:26:45

COPYRIGHT: NOT TO BE REPRODUCED WITHOUT THE WRITTEN PERMISSION OF NATIONAL GRID ELECTRICITY TRANSMISSION Plc

Doc Ref: 6.13.A6.F1

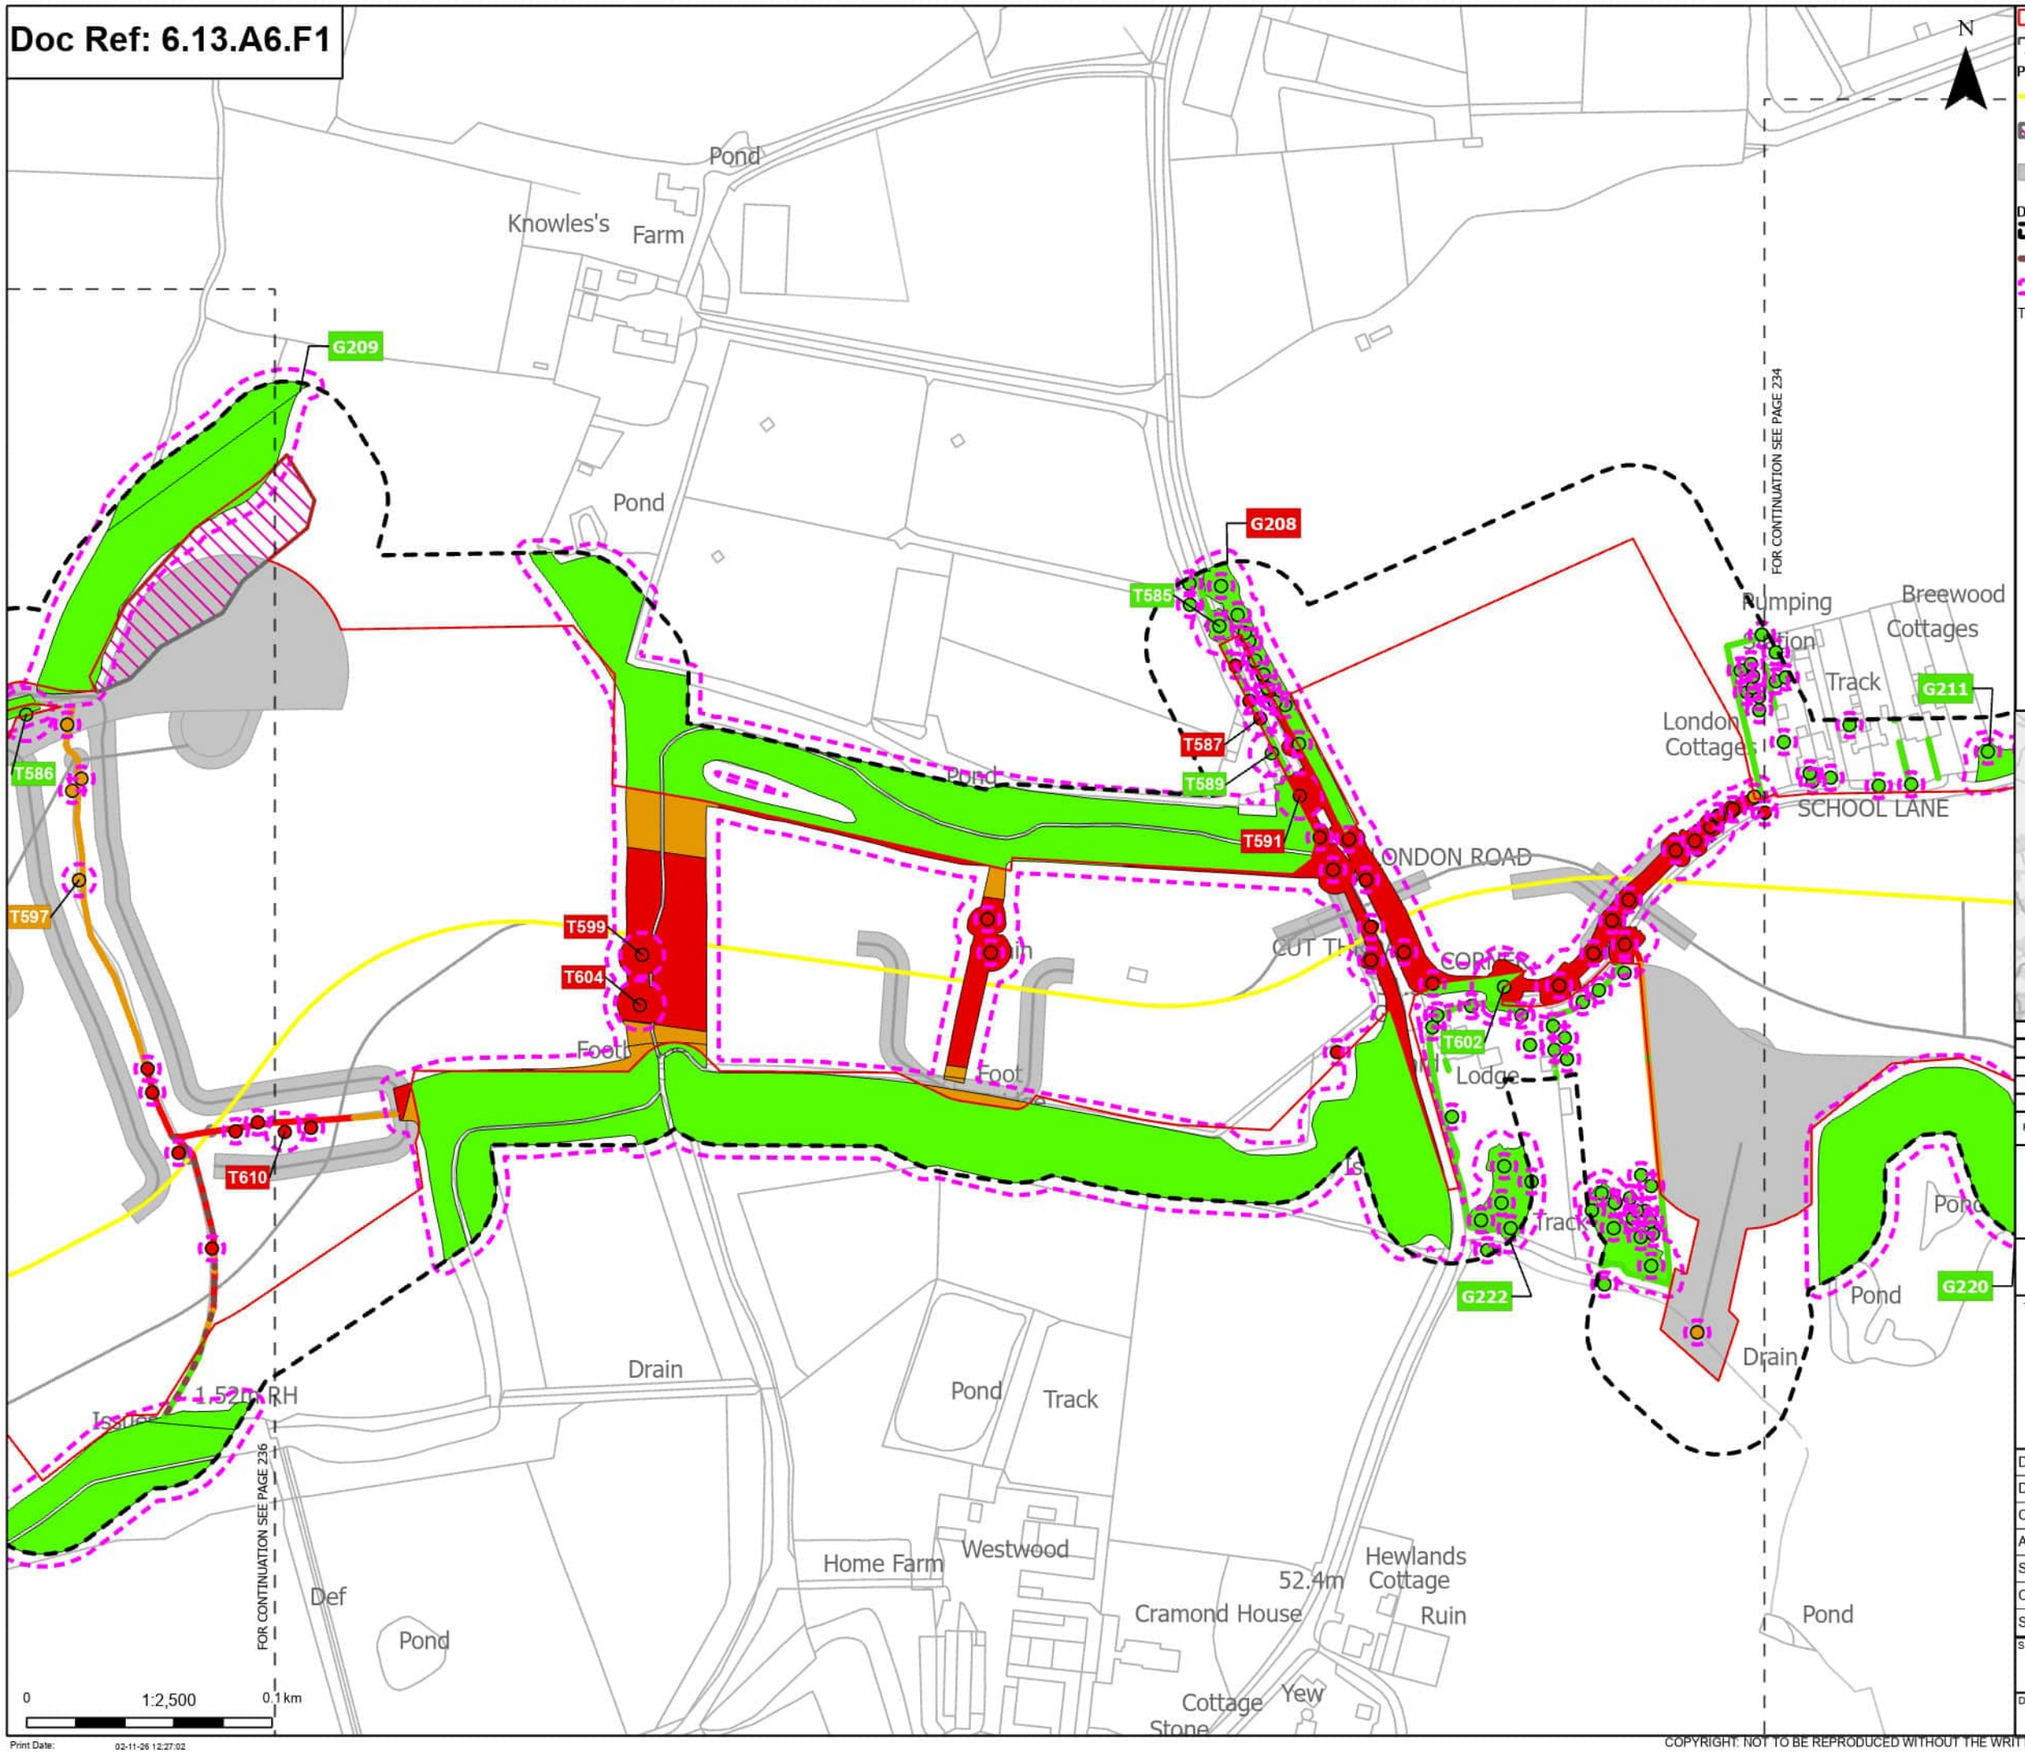

Order Limits
Sheet index cutline

Proposed project design details
Proposed underground cable alignment
Environmental mitigation
Other temporary and permanent construction and operational works

Discipline specific constraints
Arboriculture Study Area
Important Hedgerows
Root protection area

Trees - Impact
Removed
Potentially Affected
Unaffected

Hedgerow - Impact
Removed
Potentially Affected
Unaffected

Groups of trees - Impact
Removed
Potentially Affected
Unaffected

Note: The proposed overhead line alignment and proposed underground cable alignment together comprise the alignment. For further details regarding the design, please refer to Figures 4.1 (document reference 6.4.F1) and 4.2 (document reference 6.4.F2).

Notes: Background mapping information has been reproduced from the Ordnance Survey by permission of Ordnance Survey of the Controller of His Majesty's Stationery Office. © Crown copyright and database rights (2025) Licence OS100024241 and AC0000807948; © Crown copyright and database rights 2025 Ordnance Survey AC0000808122, Contains public sector information licensed under the Open Government Licence v3.0, © National Grid UK



Rev	Date	Description	Drawn	Check	Approv
B	Aug 2025	FOR DCO APPLICATION	JAL	AF	KB
A	Aug 2025	FOR DCO APPLICATION	JAL	AF	KB

nationalgrid

PROJECT: Norwich to Tilbury

Planning Inspectorate App Number: EN020027
Regulation 5(2)(a)

Title:

Figure A13.6.1- Landscape and Visual Arboriculture Impacts Plan
Page 235 of 396

Designed	M. Watson	Date	February 26
Drawn	J. Acero Leon	Date	February 26
Checked	A. Fell	Date	February 26
Approved	K. Burrows	Date	February 26
Scale:	1:2,500	Datum:	AOD
Original Size:	A3	Grid:	OS
Suitability Code:	A2	Project Number:	10059280


Suitability Description:
Accepted as Concept Stage

Drawing Number: 10059280-ARC-EBD-ZZ-DR-ZZ-00393
Revision: B

Print Date: 02-11-26 12:27:02

COPYRIGHT: NOT TO BE REPRODUCED WITHOUT THE WRITTEN PERMISSION OF NATIONAL GRID ELECTRICITY TRANSMISSION Plc

Doc Ref: 6.13.A6.F1

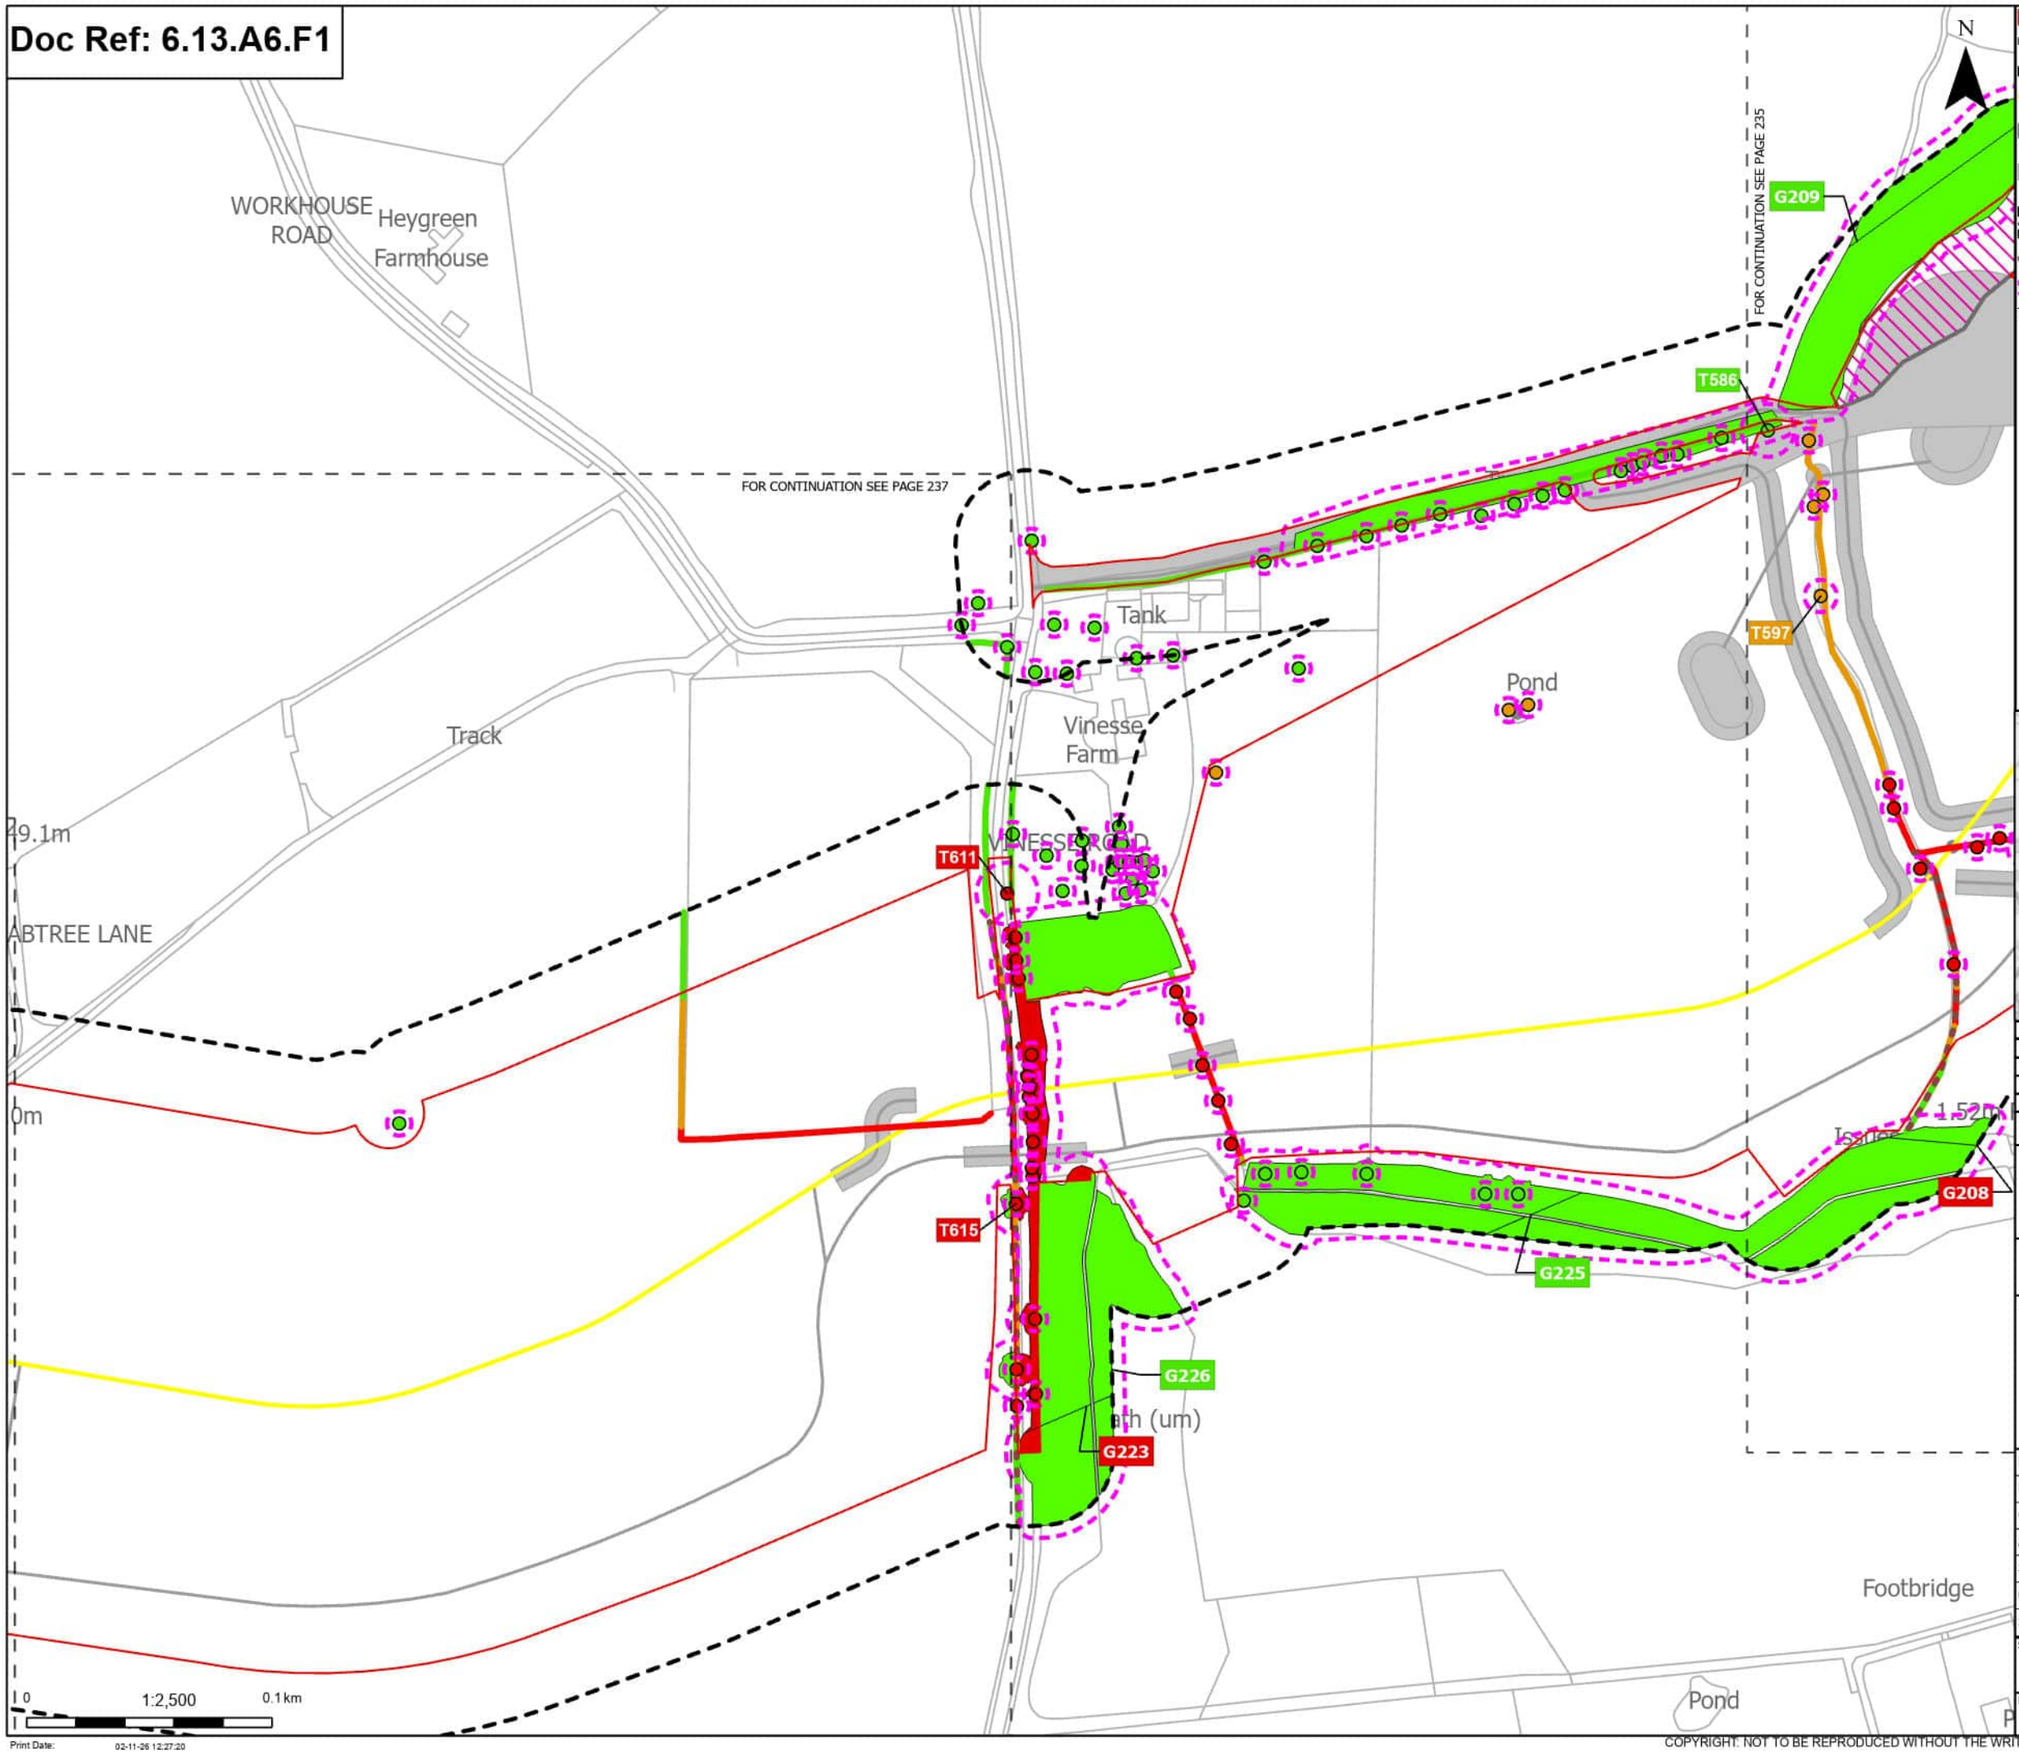

Print Date: 02-11-26 12:27:20

Order Limits
Sheet index cutline

Proposed project design details
Proposed underground cable alignment
Environmental mitigation
Other temporary and permanent construction and operational works

Discipline specific constraints
Arboriculture Study Area
Important Hedgerows
Root protection area

Trees - Impact
Removed
Potentially Affected
Unaffected

Hedgerow - Impact
Removed
Potentially Affected
Unaffected

Groups of trees - Impact
Removed
Potentially Affected
Unaffected

Note: The proposed overhead line alignment and proposed underground cable alignment together comprise the alignment. For further details regarding the design, please refer to Figures 4.1 (document reference 6.4.F1) and 4.2 (document reference 6.4.F2).

Notes: Background mapping information has been reproduced from the Ordnance Survey by permission of Ordnance Survey of the Controller of His Majesty's Stationery Office. © Crown copyright and database rights (2025) Licence OS100024241 and AC0000807948; © Crown copyright and database rights 2025 Ordnance Survey AC0000808122, Contains public sector information licensed under the Open Government Licence v3.0, © National Grid UK



Rev	Date	Description	Drawn	Check	Approv
B	Aug 2025	FOR DCO APPLICATION	JAL	AF	KB
A	Aug 2025	FOR DCO APPLICATION	JAL	AF	KB

nationalgrid

PROJECT: Norwich to Tilbury

Planning Inspectorate App Number: EN020027
Regulation 5(2)(a)

Title:

Figure A13.6.1- Landscape and Visual Arboriculture Impacts Plan
Page 236 of 396

Designed	M. Watson	Date	February 26
Drawn	J. Acero Leon	Date	February 26
Checked	A. Fell	Date	February 26
Approved	K. Burrows	Date	February 26
Scale:	1:2,500	Datum:	AOD
Original Size:	A3	Grid:	OS
Suitability Code:	A2	Project Number:	10059280


Suitability Description: Accepted as Concept Stage

Drawing Number: 10059280-ARC-EBD-ZZ-DR-ZZ-00393

Revision: B

COPYRIGHT: NOT TO BE REPRODUCED WITHOUT THE WRITTEN PERMISSION OF NATIONAL GRID ELECTRICITY TRANSMISSION Plc

Doc Ref: 6.13.A6.F1

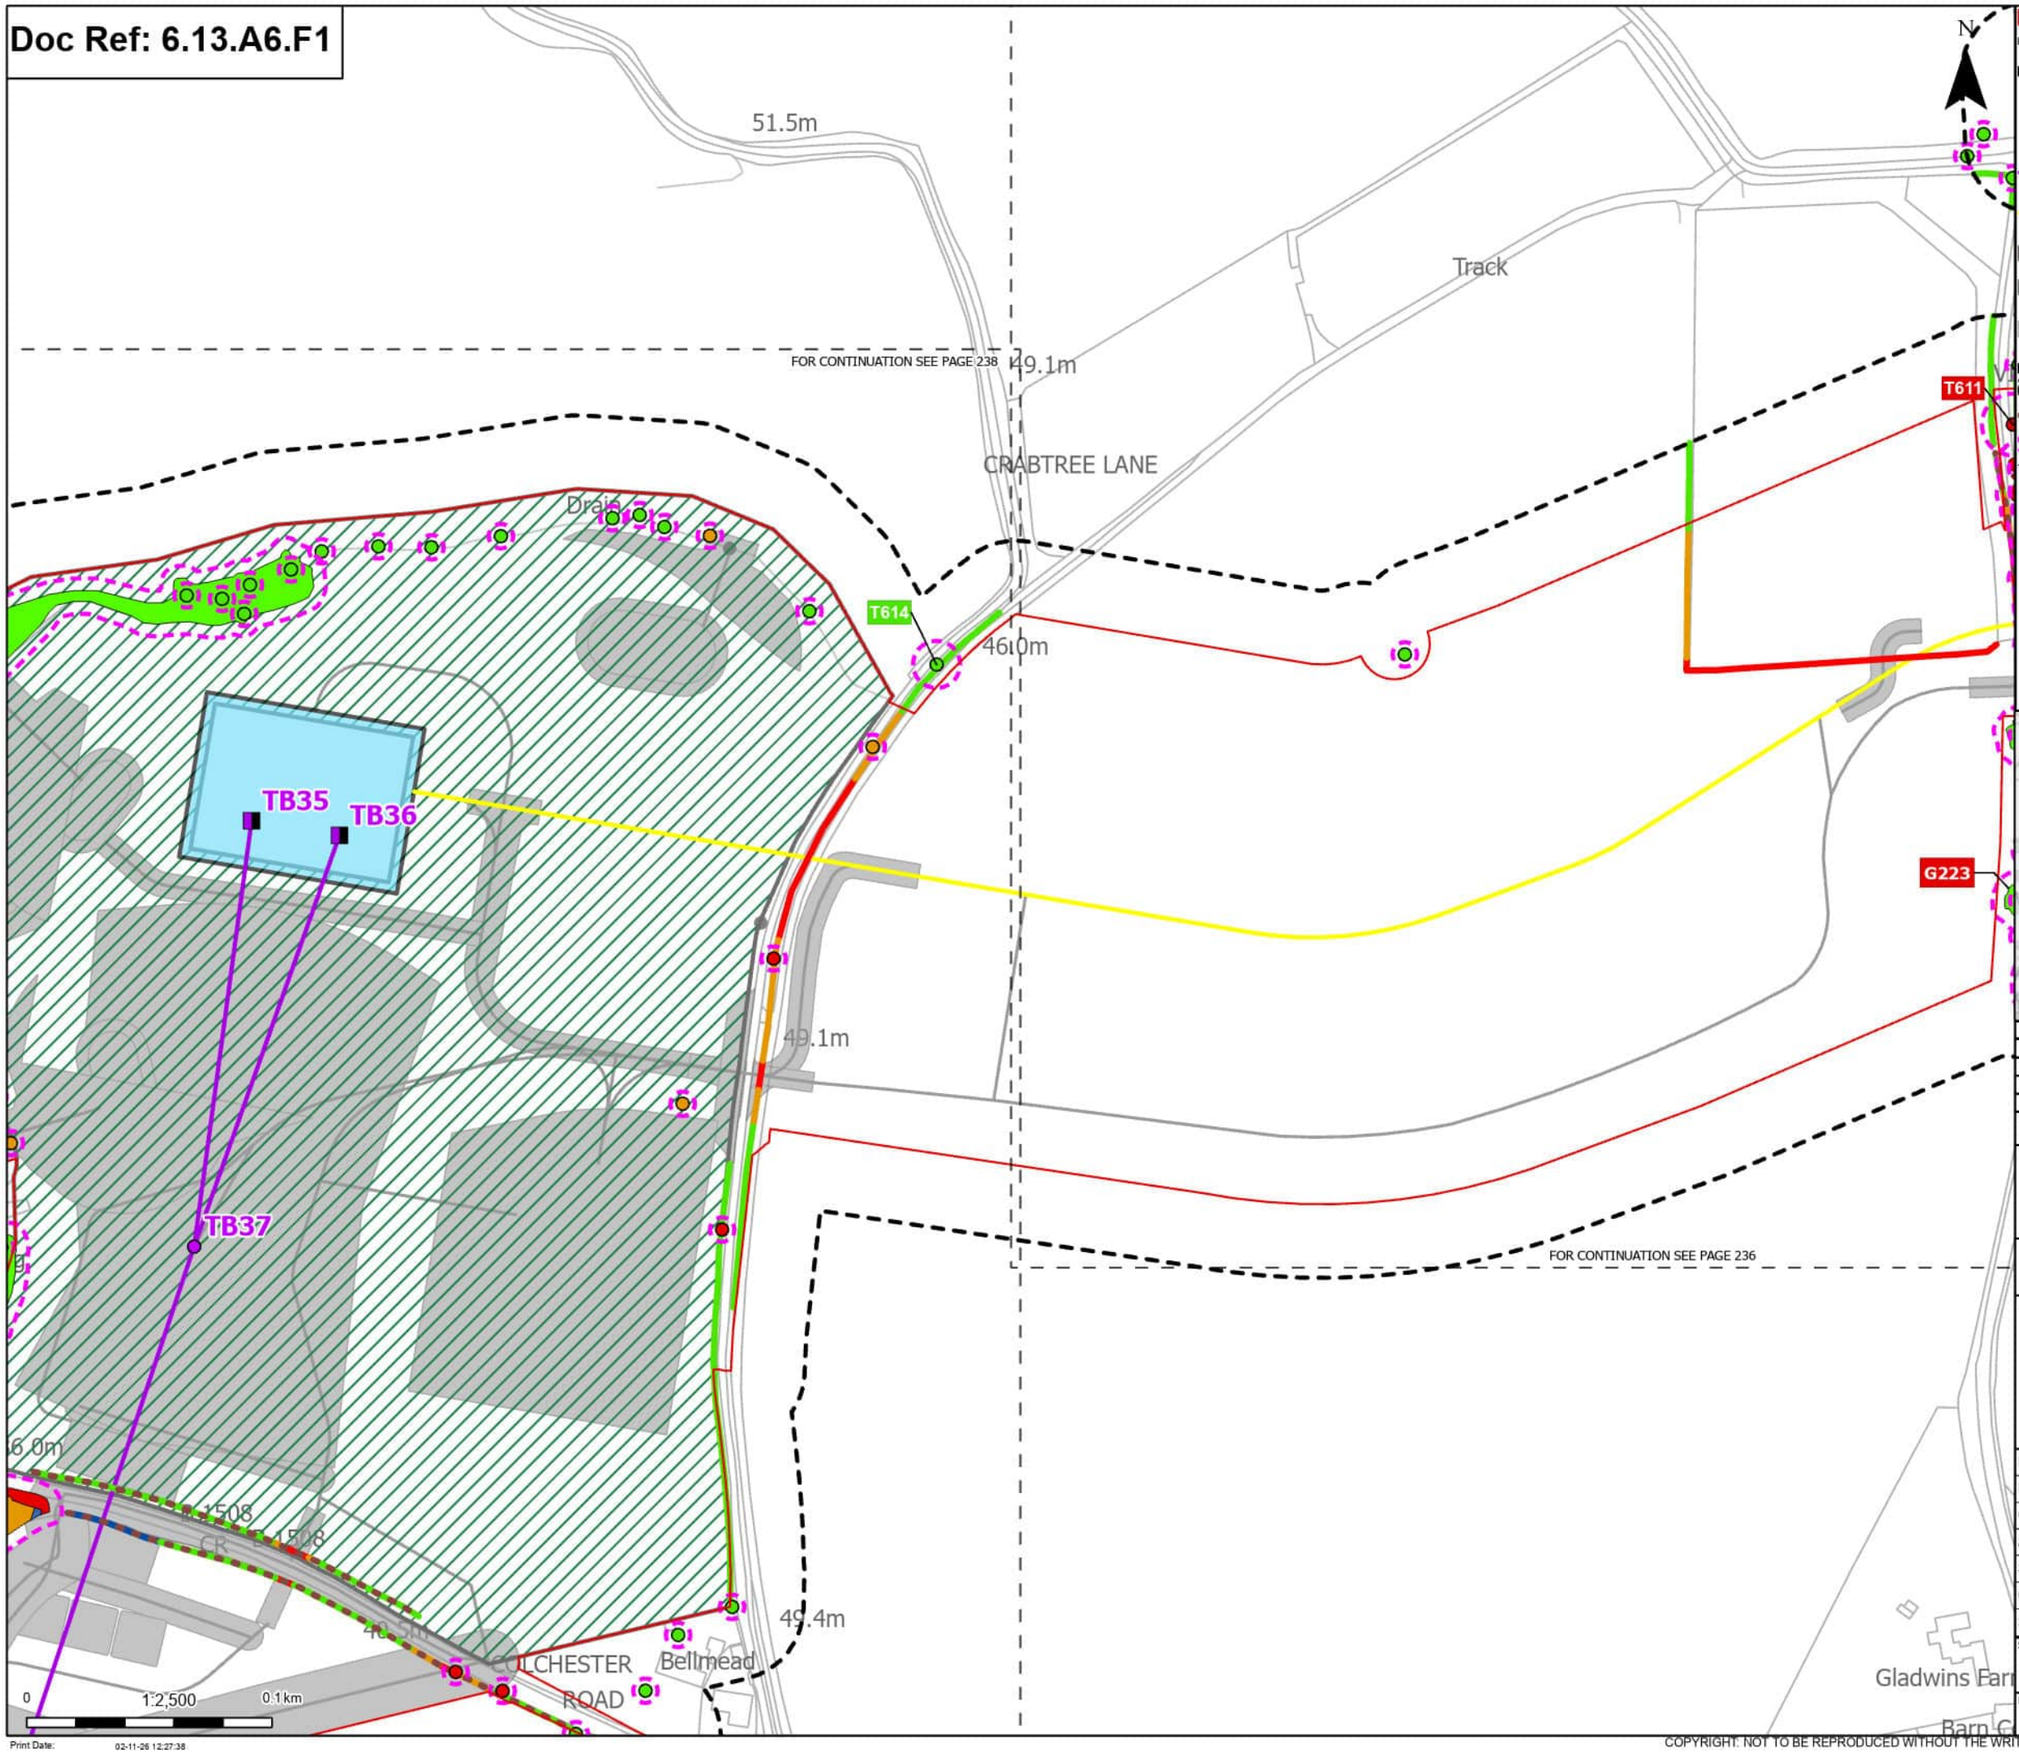

Order Limits
Sheet index cutline

Proposed project design details
- Proposed full line tension gantry
- Proposed standard lattice pylon location
- Proposed overhead line alignment
- Proposed underground cable alignment
- Proposed cable sealing end compound (CSEC)
- Environmental area
- Other temporary and permanent construction and operational works

Discipline specific constraints
- Arboriculture Study Area
- Important Hedgerows
- Root protection area

Trees - Impact
- Removed
- Potentially Affected
- Unaffected

Hedgerow - Impact
- Removed
- Affected Managed
- Potentially Affected
- Unaffected

Groups of trees - Impact
- Removed
- Affected Managed
- Potentially Affected
- Unaffected

Note: The proposed overhead line alignment and proposed underground cable alignment together comprise the alignment. For further details regarding the design, please refer to Figures 4.1 (document reference 6.4.F1) and 4.2 (document reference 6.4.F2).

Notes: Background mapping information has been reproduced from the Ordnance Survey by permission of Ordnance Survey of the Controller of His Majesty's Stationery Office. © Crown copyright and database rights (2025) Licence OS100024241 and AC0000807948; © Crown copyright and database rights 2025 Ordnance Survey AC0000808122, Contains public sector information licensed under the Open Government Licence v3.0, © National Grid UK

Rev	Date	Description	Drawn	Check	Approv
B	Aug 2025	FOR DCO APPLICATION	JAL	AF	KB
A	Aug 2025	FOR DCO APPLICATION	JAL	AF	KB

nationalgrid

PROJECT: Norwich to Tilbury

Planning Inspectorate App Number: EN020027
Regulation 5(2)(a)

Title:

Figure A13.6.1- Landscape and Visual Arboriculture Impacts Plan
Page 237 of 396


Designed	M. Watson	Date	February 26
Drawn	J. Acero Leon	Date	February 26
Checked	A. Fell	Date	February 26
Approved	K. Burrows	Date	February 26
Scale:	1:2,500	Datum:	AOD
Original Size:	A3	Grid:	OS
Suitability Code:	A2	Project Number:	10059280

Suitability Description:
Accepted as Concept Stage

Drawing Number: 10059280-ARC-EBD-ZZ-DR-ZZ-00393
Revision: B

COPYRIGHT: NOT TO BE REPRODUCED WITHOUT THE WRITTEN PERMISSION OF NATIONAL GRID ELECTRICITY TRANSMISSION Plc

Doc Ref: 6.13.A6.F1

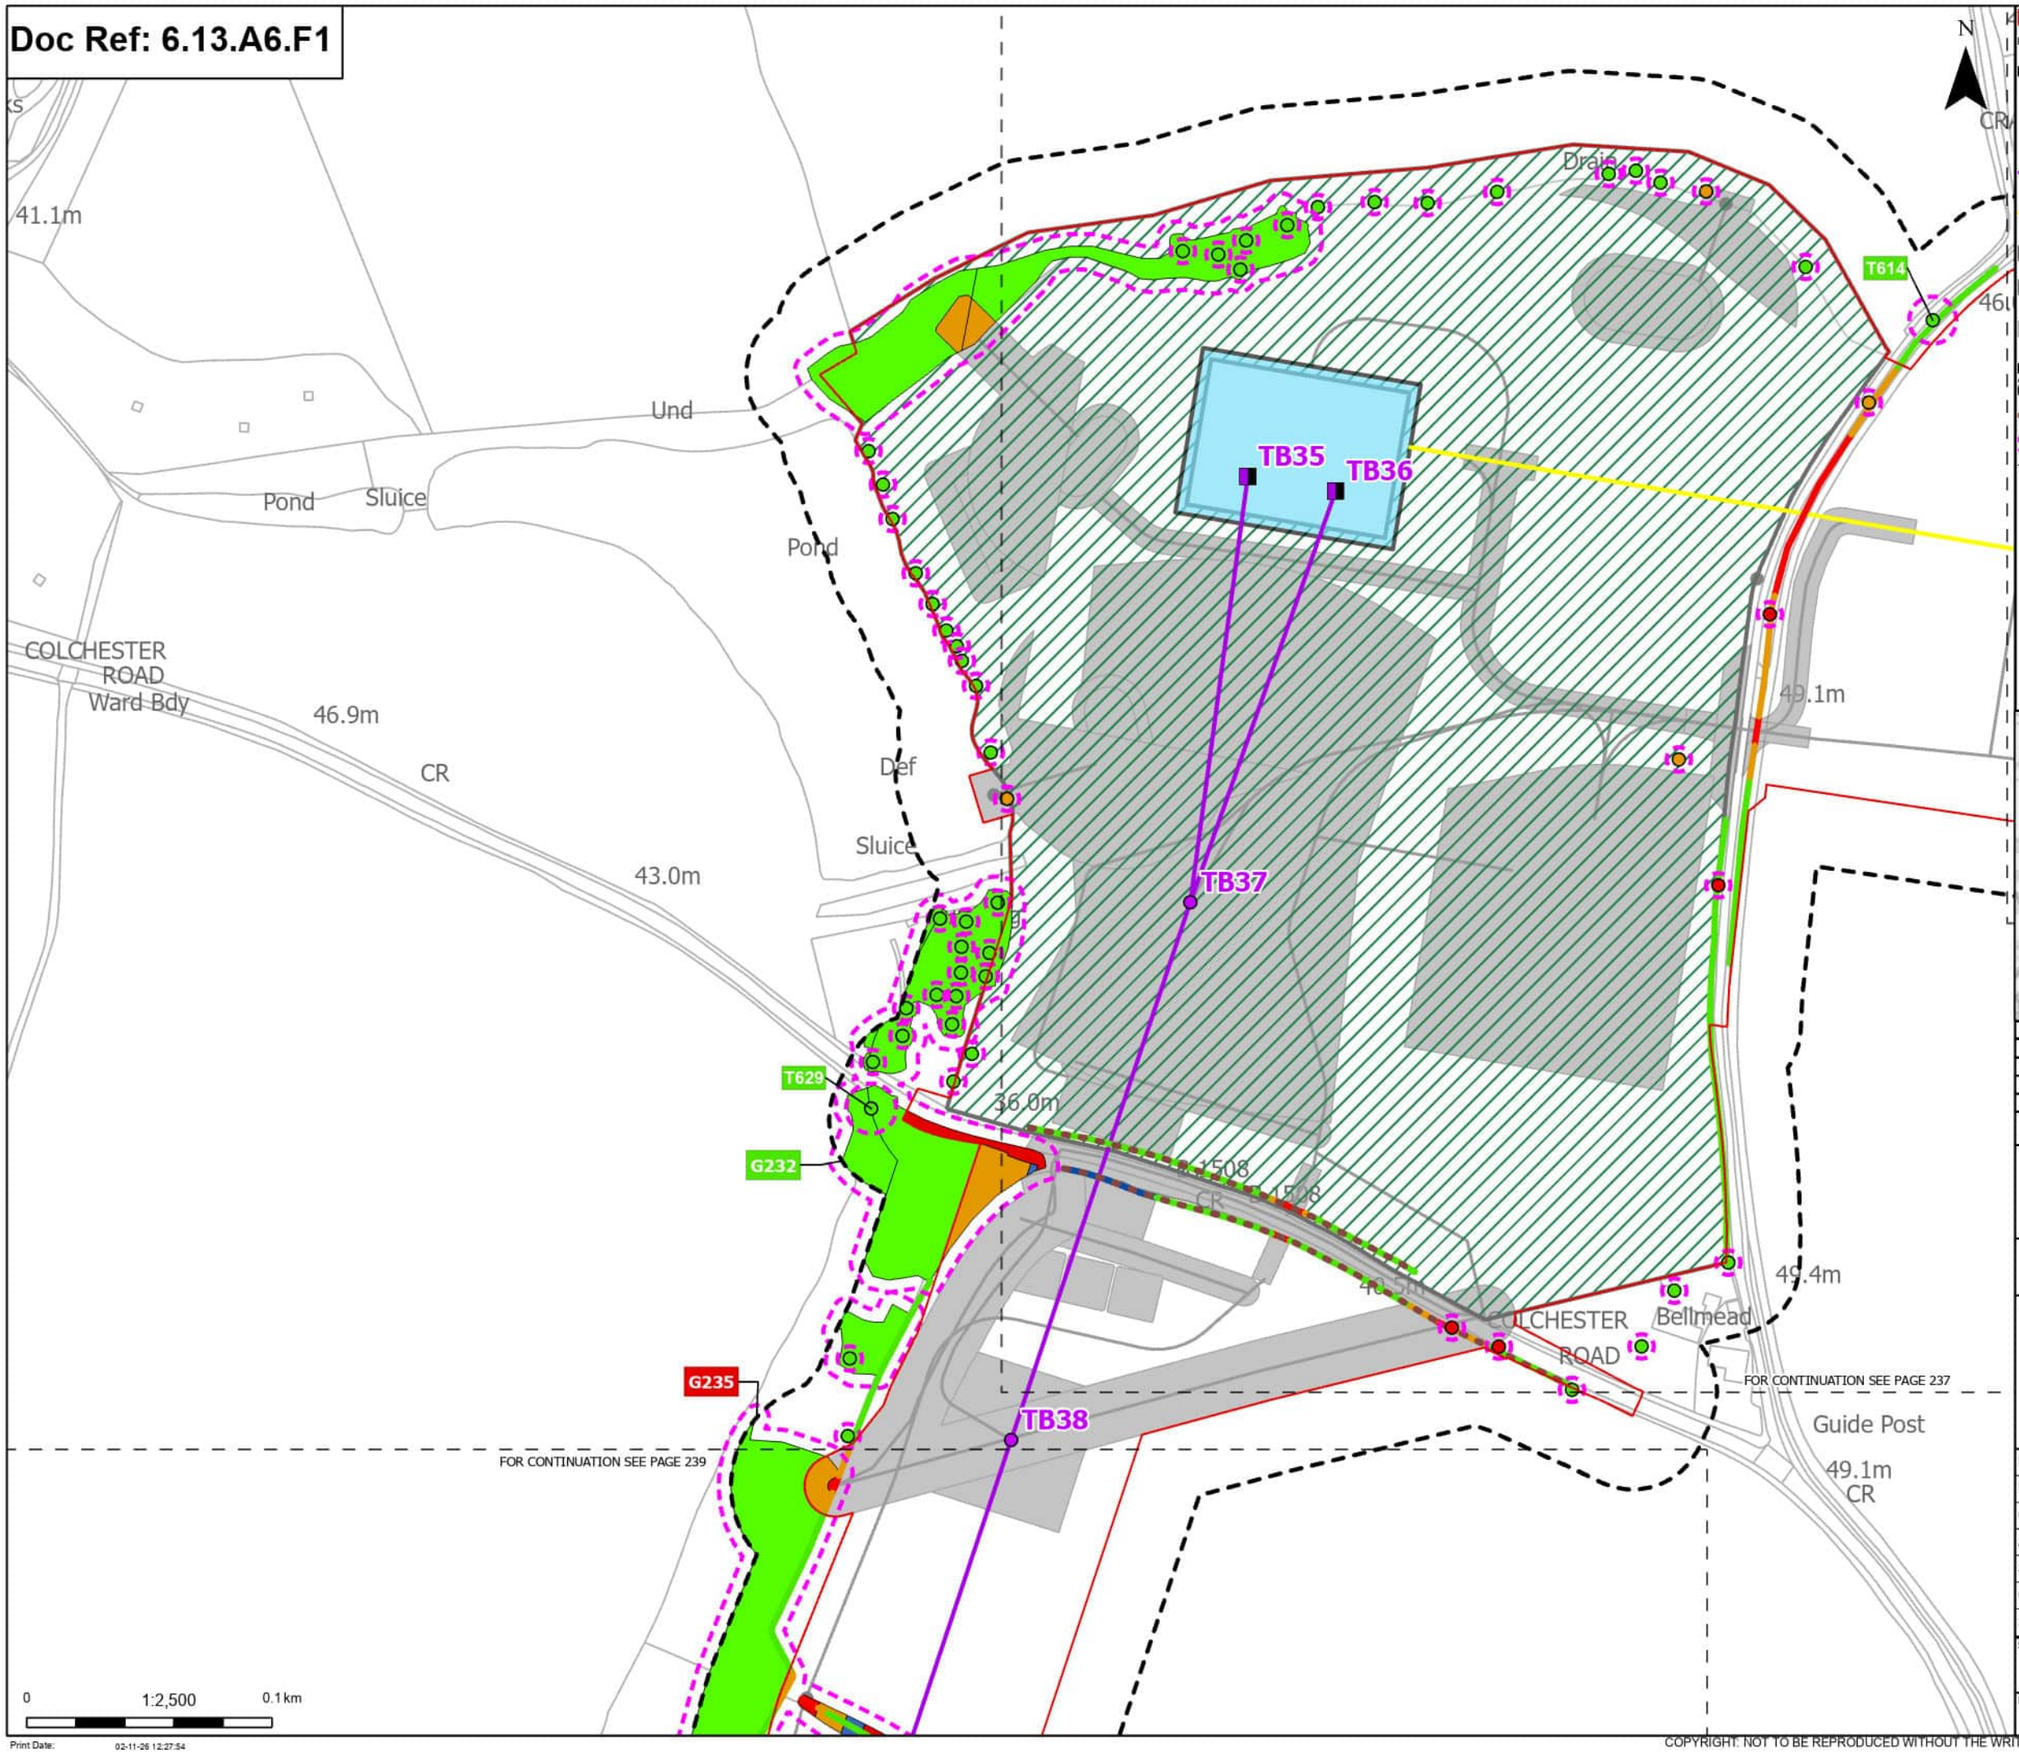

Order Limits
Sheet index cutline

Proposed project design details
- Proposed full line tension gantry
- Proposed standard lattice pylon location
- Proposed overhead line alignment
- Proposed underground cable alignment
- Proposed cable sealing end compound (CSEC)
- Environmental area
- Other temporary and permanent construction and operational works

Discipline specific constraints
- Arboriculture Study Area
- Important Hedgerows
- Root protection area

Trees - Impact
- Removed

Potentially Affected
Unaffected

Hedgerow - Impact
- Removed
- Affected Managed
- Potentially Affected
- Unaffected

Groups of trees - Impact
- Removed
- Affected Managed
- Potentially Affected
- Unaffected

Note: The proposed overhead line alignment and proposed underground cable alignment together comprise the alignment. For further details regarding the design, please refer to Figures 4.1 (document reference 6.4.F1) and 4.2 (document reference 6.4.F2).

Notes: Background mapping information has been reproduced from the Ordnance Survey by permission of Ordnance Survey of the Controller of His Majesty's Stationery Office. © Crown copyright and database rights (2025) Licence OS100024241 and AC0000807948; © Crown copyright and database rights 2025 Ordnance Survey AC0000808122, Contains public sector information licensed under the Open Government Licence v3.0, © National Grid UK



Rev	Date	Description	Drawn	Check	Approv
B	Aug 2025	FOR DCO APPLICATION	JAL	AF	KB
A	Aug 2025	FOR DCO APPLICATION	JAL	AF	KB

nationalgrid

PROJECT: Norwich to Tilbury

Planning Inspectorate App Number: EN020027
Regulation 5(2)(a)

Title:

Figure A13.6.1- Landscape and Visual Arboriculture Impacts Plan
Page 238 of 396

Designed	M. Watson	Date	February 26
Drawn	J. Acero Leon	Date	February 26
Checked	A. Fell	Date	February 26
Approved	K. Burrows	Date	February 26
Scale:	1:2,500	Datum:	AOD
Original Size:	A3	Grid:	OS
Suitability Code:	A2	Project Number:	10059280

Suitability Description:
Accepted as Concept Stage

Drawing Number: 10059280-ARC-EBD-ZZ-DR-ZZ-00393
Revision: B

Print Date: 02-11-26 12:27:54

COPYRIGHT: NOT TO BE REPRODUCED WITHOUT THE WRITTEN PERMISSION OF NATIONAL GRID ELECTRICITY TRANSMISSION Plc

Doc Ref: 6.13.A6.F1

FOR CONTINUATION SEE PAGE 238

FOR CONTINUATION SEE PAGE 240

Highfield Farm

Ponds

Pond

King's Farm

29.6m

Spring

46.6m

Pond

G232

G235

G240

T652

T656

TB39

TB40

N

0 1:2,500 0.1 km

Print Date: 02-11-26 12:28:10

Order Limits

Sheet index cutline

Proposed project design details

Proposed standard lattice pylon location

Proposed overhead line alignment

Other temporary and permanent construction and operational works

Discipline specific constraints

Arboriculture Study Area

Root protection area

Trees - Impact

Removed

Affected Managed

Potentially Affected

Unaffected

Hedgerow - Impact

Removed

Affected Managed

Potentially Affected

Unaffected

Groups of trees - Impact

Removed

Affected Managed

Potentially Affected

Unaffected

Note: The proposed overhead line alignment and proposed underground cable alignment together comprise the alignment. For further details regarding the design, please refer to Figures 4.1 (document reference 6.4.F1) and 4.2 (document reference 6.4.F2).

Notes: Background mapping information has been reproduced from the Ordnance Survey by permission of Ordnance Survey of the Controller of His Majesty's Stationery Office. © Crown copyright and database rights (2025) Licence OS100024241 and AC0000807948; © Crown copyright and database rights 2025 Ordnance Survey AC0000808122, Contains public sector information licensed under the Open Government Licence v3.0, © National Grid UK



Rev	Date	Description	Drawn	Check	Approv
B	Aug 2025	FOR DCO APPLICATION	JAL	AF	KB
A	Aug 2025	FOR DCO APPLICATION	JAL	AF	KB

nationalgrid

PROJECT: Norwich to Tilbury

Planning Inspectorate App Number: EN020027
Regulation 5(2)(a)

Title:

Figure A13.6.1- Landscape and Visual Arboriculture Impacts Plan
Page 239 of 396

Designed	M. Watson	Date	February 26
Drawn	J. Acero Leon	Date	February 26
Checked	A. Fell	Date	February 26
Approved	K. Burrows	Date	February 26
Scale:	1:2,500	Datum:	AOD
Original Size:	A3	Grid:	OS
Suitability Code:	A2	Project Number:	10059280

Suitability Description:


Accepted as Concept Stage

Drawing Number: 10059280-ARC-EBD-ZZ-DR-ZZ-00393

Revision: B

COPYRIGHT: NOT TO BE REPRODUCED WITHOUT THE WRITTEN PERMISSION OF NATIONAL GRID ELECTRICITY TRANSMISSION Plc

Doc Ref: 6.13.A6.F1

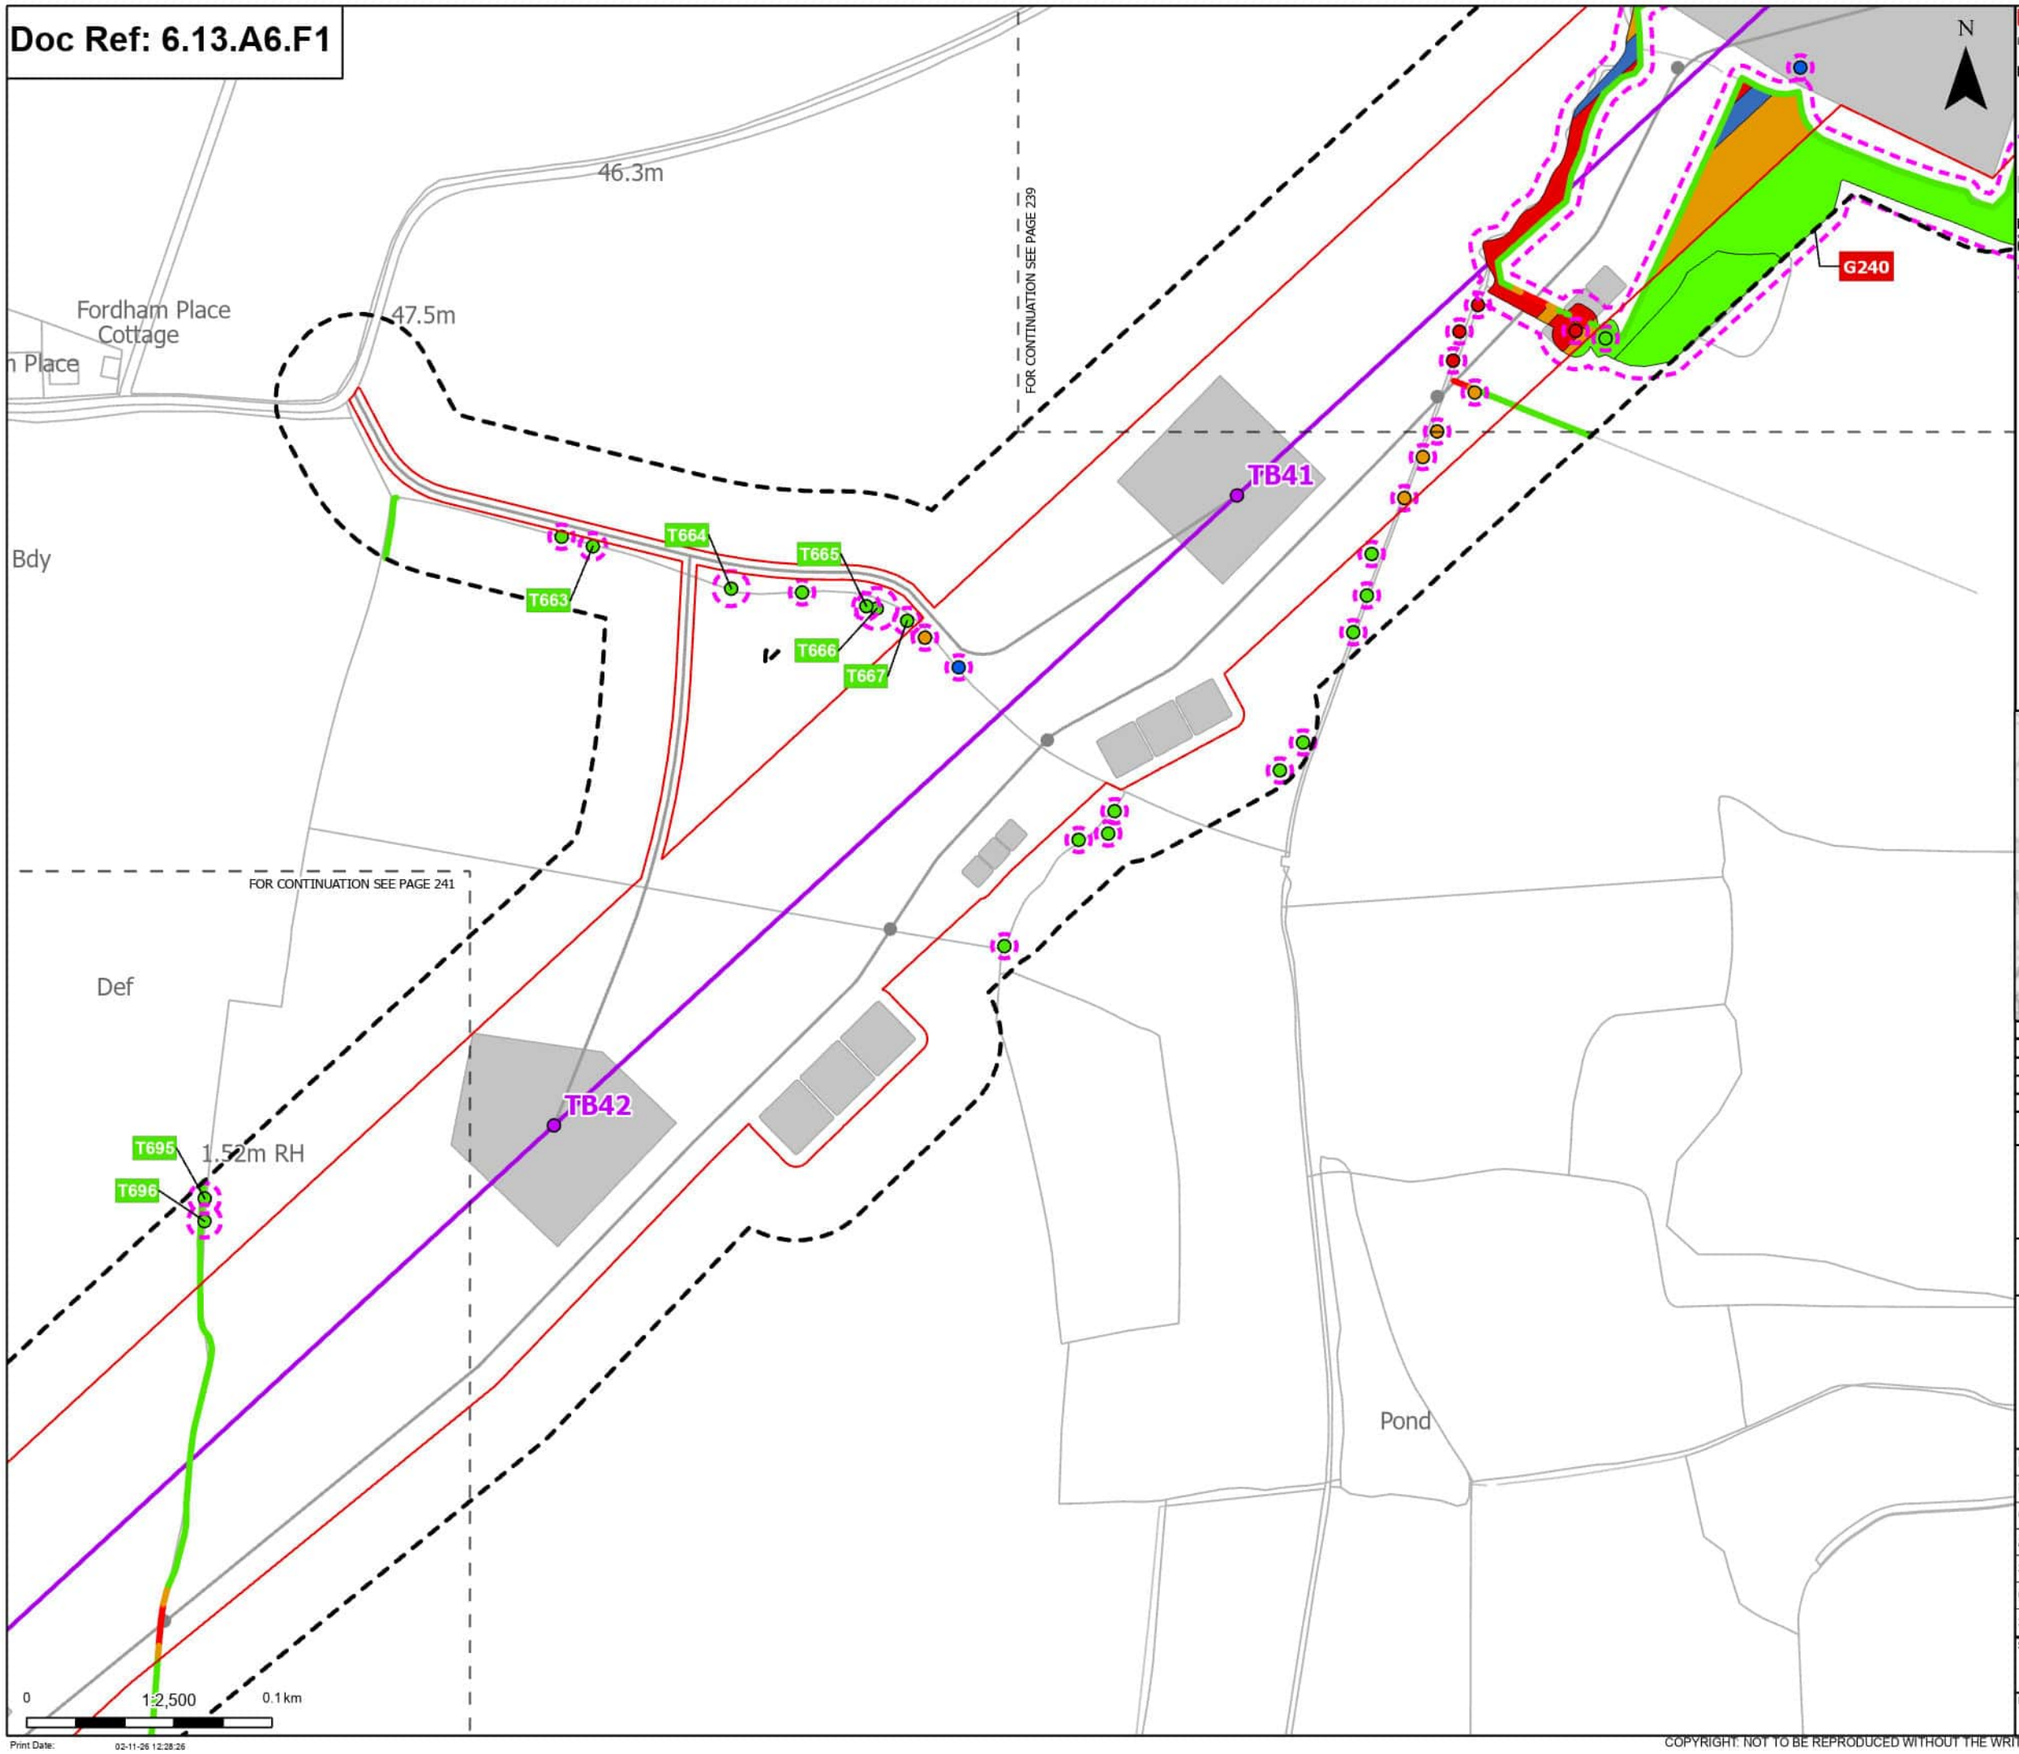

Order Limits
Sheet index cutline

Proposed project design details
- Proposed standard lattice pylon location
- Proposed overhead line alignment
- Other temporary and permanent construction and operational works

Discipline specific constraints
- Arboriculture Study Area
- Root protection area

Trees - Impact
- Removed
- Affected Managed
- Potentially Affected
- Unaffected

Hedgerow - Impact
- Removed
- Potentially Affected
- Unaffected

Groups of trees - Impact
- Removed
- Affected Managed
- Potentially Affected
- Unaffected

Note: The proposed overhead line alignment and proposed underground cable alignment together comprise the alignment. For further details regarding the design, please refer to Figures 4.1 (document reference 6.4.F1) and 4.2 (document reference 6.4.F2).

Notes: Background mapping information has been reproduced from the Ordnance Survey by permission of Ordnance Survey of the Controller of His Majesty's Stationery Office. © Crown copyright and database rights (2025) Licence OS100024241 and AC0000807948; © Crown copyright and database rights 2025 Ordnance Survey AC0000808122, Contains public sector information licensed under the Open Government Licence v3.0, © National Grid UK



Rev	Date	Description	Drawn	Check	Approv
B	Aug 2025	FOR DCO APPLICATION	JAL	AF	KB
A	Aug 2025	FOR DCO APPLICATION	JAL	AF	KB

nationalgrid

PROJECT: Norwich to Tilbury

Planning Inspectorate App Number: EN020027
Regulation 5(2)(a)

Title:

Figure A13.6.1- Landscape and Visual Arboriculture Impacts Plan
Page 240 of 396


Designed	M. Watson	Date	February 26
Drawn	J. Acero Leon	Date	February 26
Checked	A. Fell	Date	February 26
Approved	K. Burrows	Date	February 26
Scale:	1:2,500	Datum:	AOD
Original Size:	A3	Grid:	OS
Suitability Code:	A2	Project Number:	10059280

Suitability Description:
Accepted as Concept Stage

Drawing Number: 10059280-ARC-EBD-ZZ-DR-ZZ-00393
Revision: B

COPYRIGHT: NOT TO BE REPRODUCED WITHOUT THE WRITTEN PERMISSION OF NATIONAL GRID ELECTRICITY TRANSMISSION Plc

Doc Ref: 6.13.A6.F1

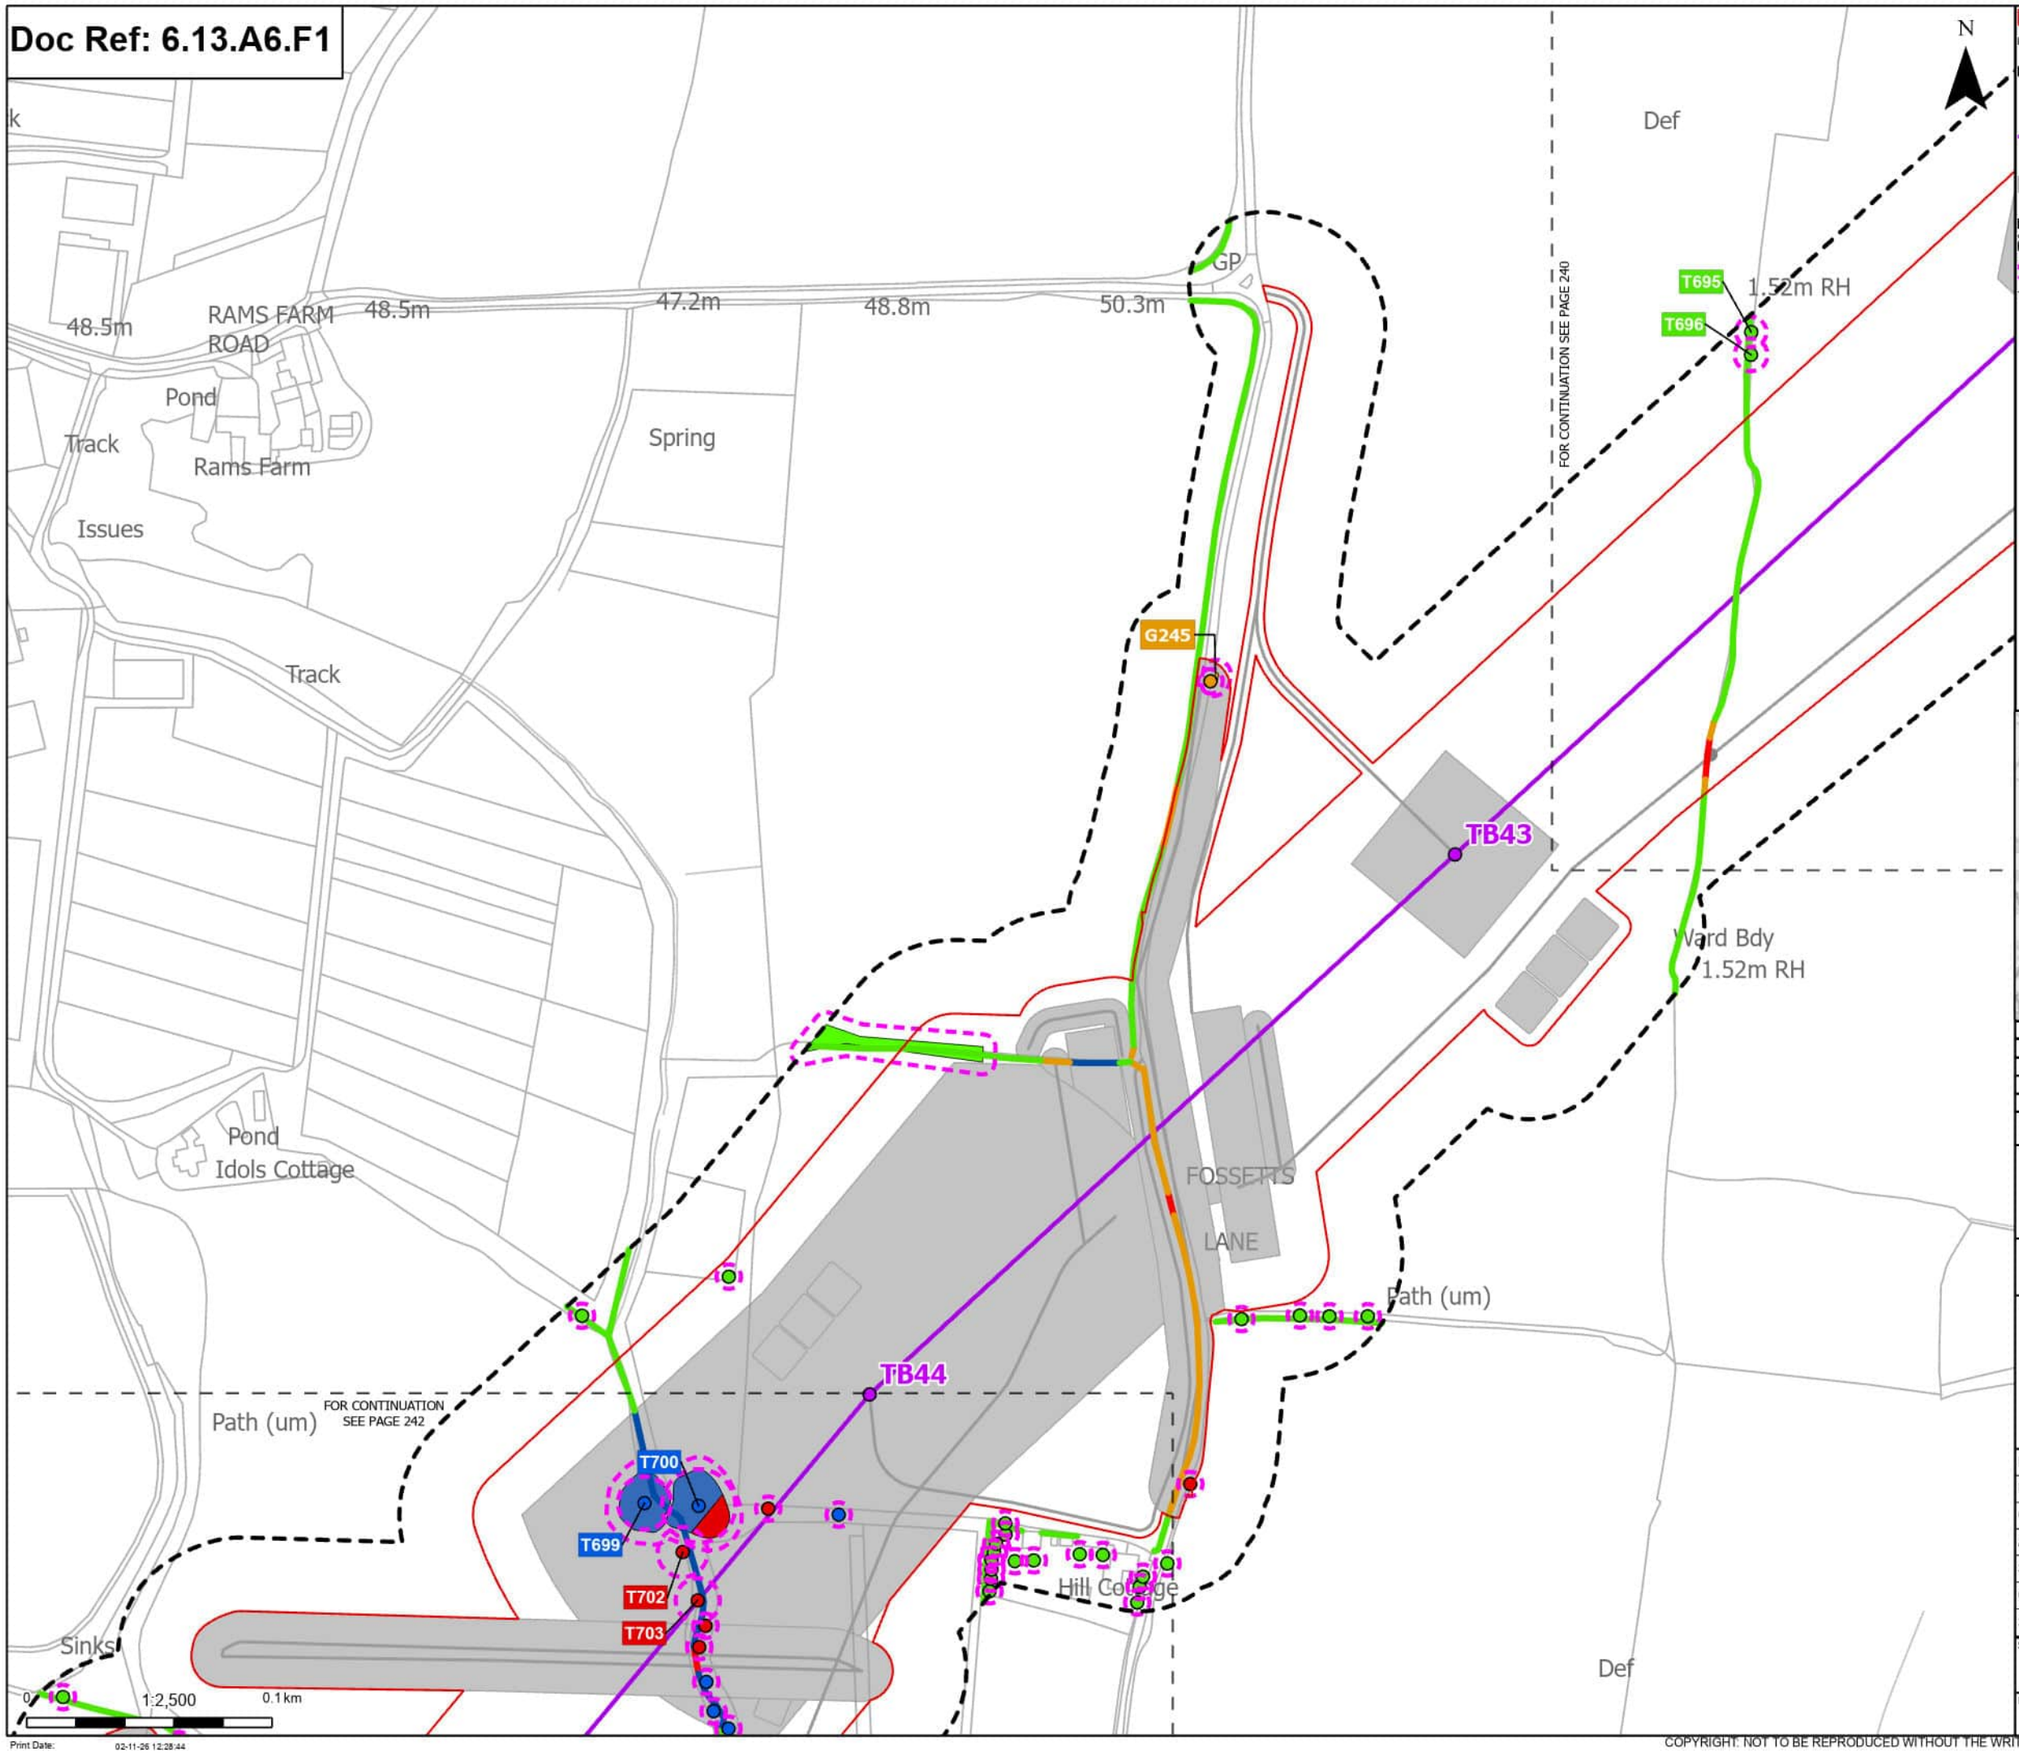

Order Limits
Sheet index cutline

Proposed project design details
- Proposed standard lattice pylon location
- Proposed overhead line alignment
- Other temporary and permanent construction and operational works

Discipline specific constraints
- Arboriculture Study Area
- Root protection area

Trees - Impact
- Removed
- Affected Managed
- Potentially Affected
- Unaffected

Hedgerow - Impact
- Removed
- Affected Managed
- Potentially Affected
- Unaffected

Groups of trees - Impact
- Removed
- Affected Managed
- Potentially Affected
- Unaffected

Note: The proposed overhead line alignment and proposed underground cable alignment together comprise the alignment. For further details regarding the design, please refer to Figures 4.1 (document reference 6.4.F1) and 4.2 (document reference 6.4.F2).

Notes: Background mapping information has been reproduced from the Ordnance Survey by permission of Ordnance Survey of the Controller of His Majesty's Stationery Office. © Crown copyright and database rights (2025) Licence OS100024241 and AC0000807948; © Crown copyright and database rights 2025 Ordnance Survey AC0000808122, Contains public sector information licensed under the Open Government Licence v3.0, © National Grid UK



Rev	Date	Description	Drawn	Check	Approv
B	Aug 2025	FOR DCO APPLICATION	JAL	AF	KB
A	Aug 2025	FOR DCO APPLICATION	JAL	AF	KB

nationalgrid

PROJECT: Norwich to Tilbury

Planning Inspectorate App Number: EN020027
Regulation 5(2)(a)

Title:

Figure A13.6.1- Landscape and Visual Arboriculture Impacts Plan
Page 241 of 396

Designed	M. Watson	Date	February 26
Drawn	J. Acero Leon	Date	February 26
Checked	A. Fell	Date	February 26
Approved	K. Burrows	Date	February 26
Scale:	1:2,500	Datum:	AOD
Original Size:	A3	Grid:	OS
Suitability Code:	A2	Project Number:	10059280


Suitability Description: Accepted as Concept Stage

Drawing Number: 10059280-ARC-EBD-ZZ-DR-ZZ-00393

Revision: B

COPYRIGHT: NOT TO BE REPRODUCED WITHOUT THE WRITTEN PERMISSION OF NATIONAL GRID ELECTRICITY TRANSMISSION Plc

Doc Ref: 6.13.A6.F1

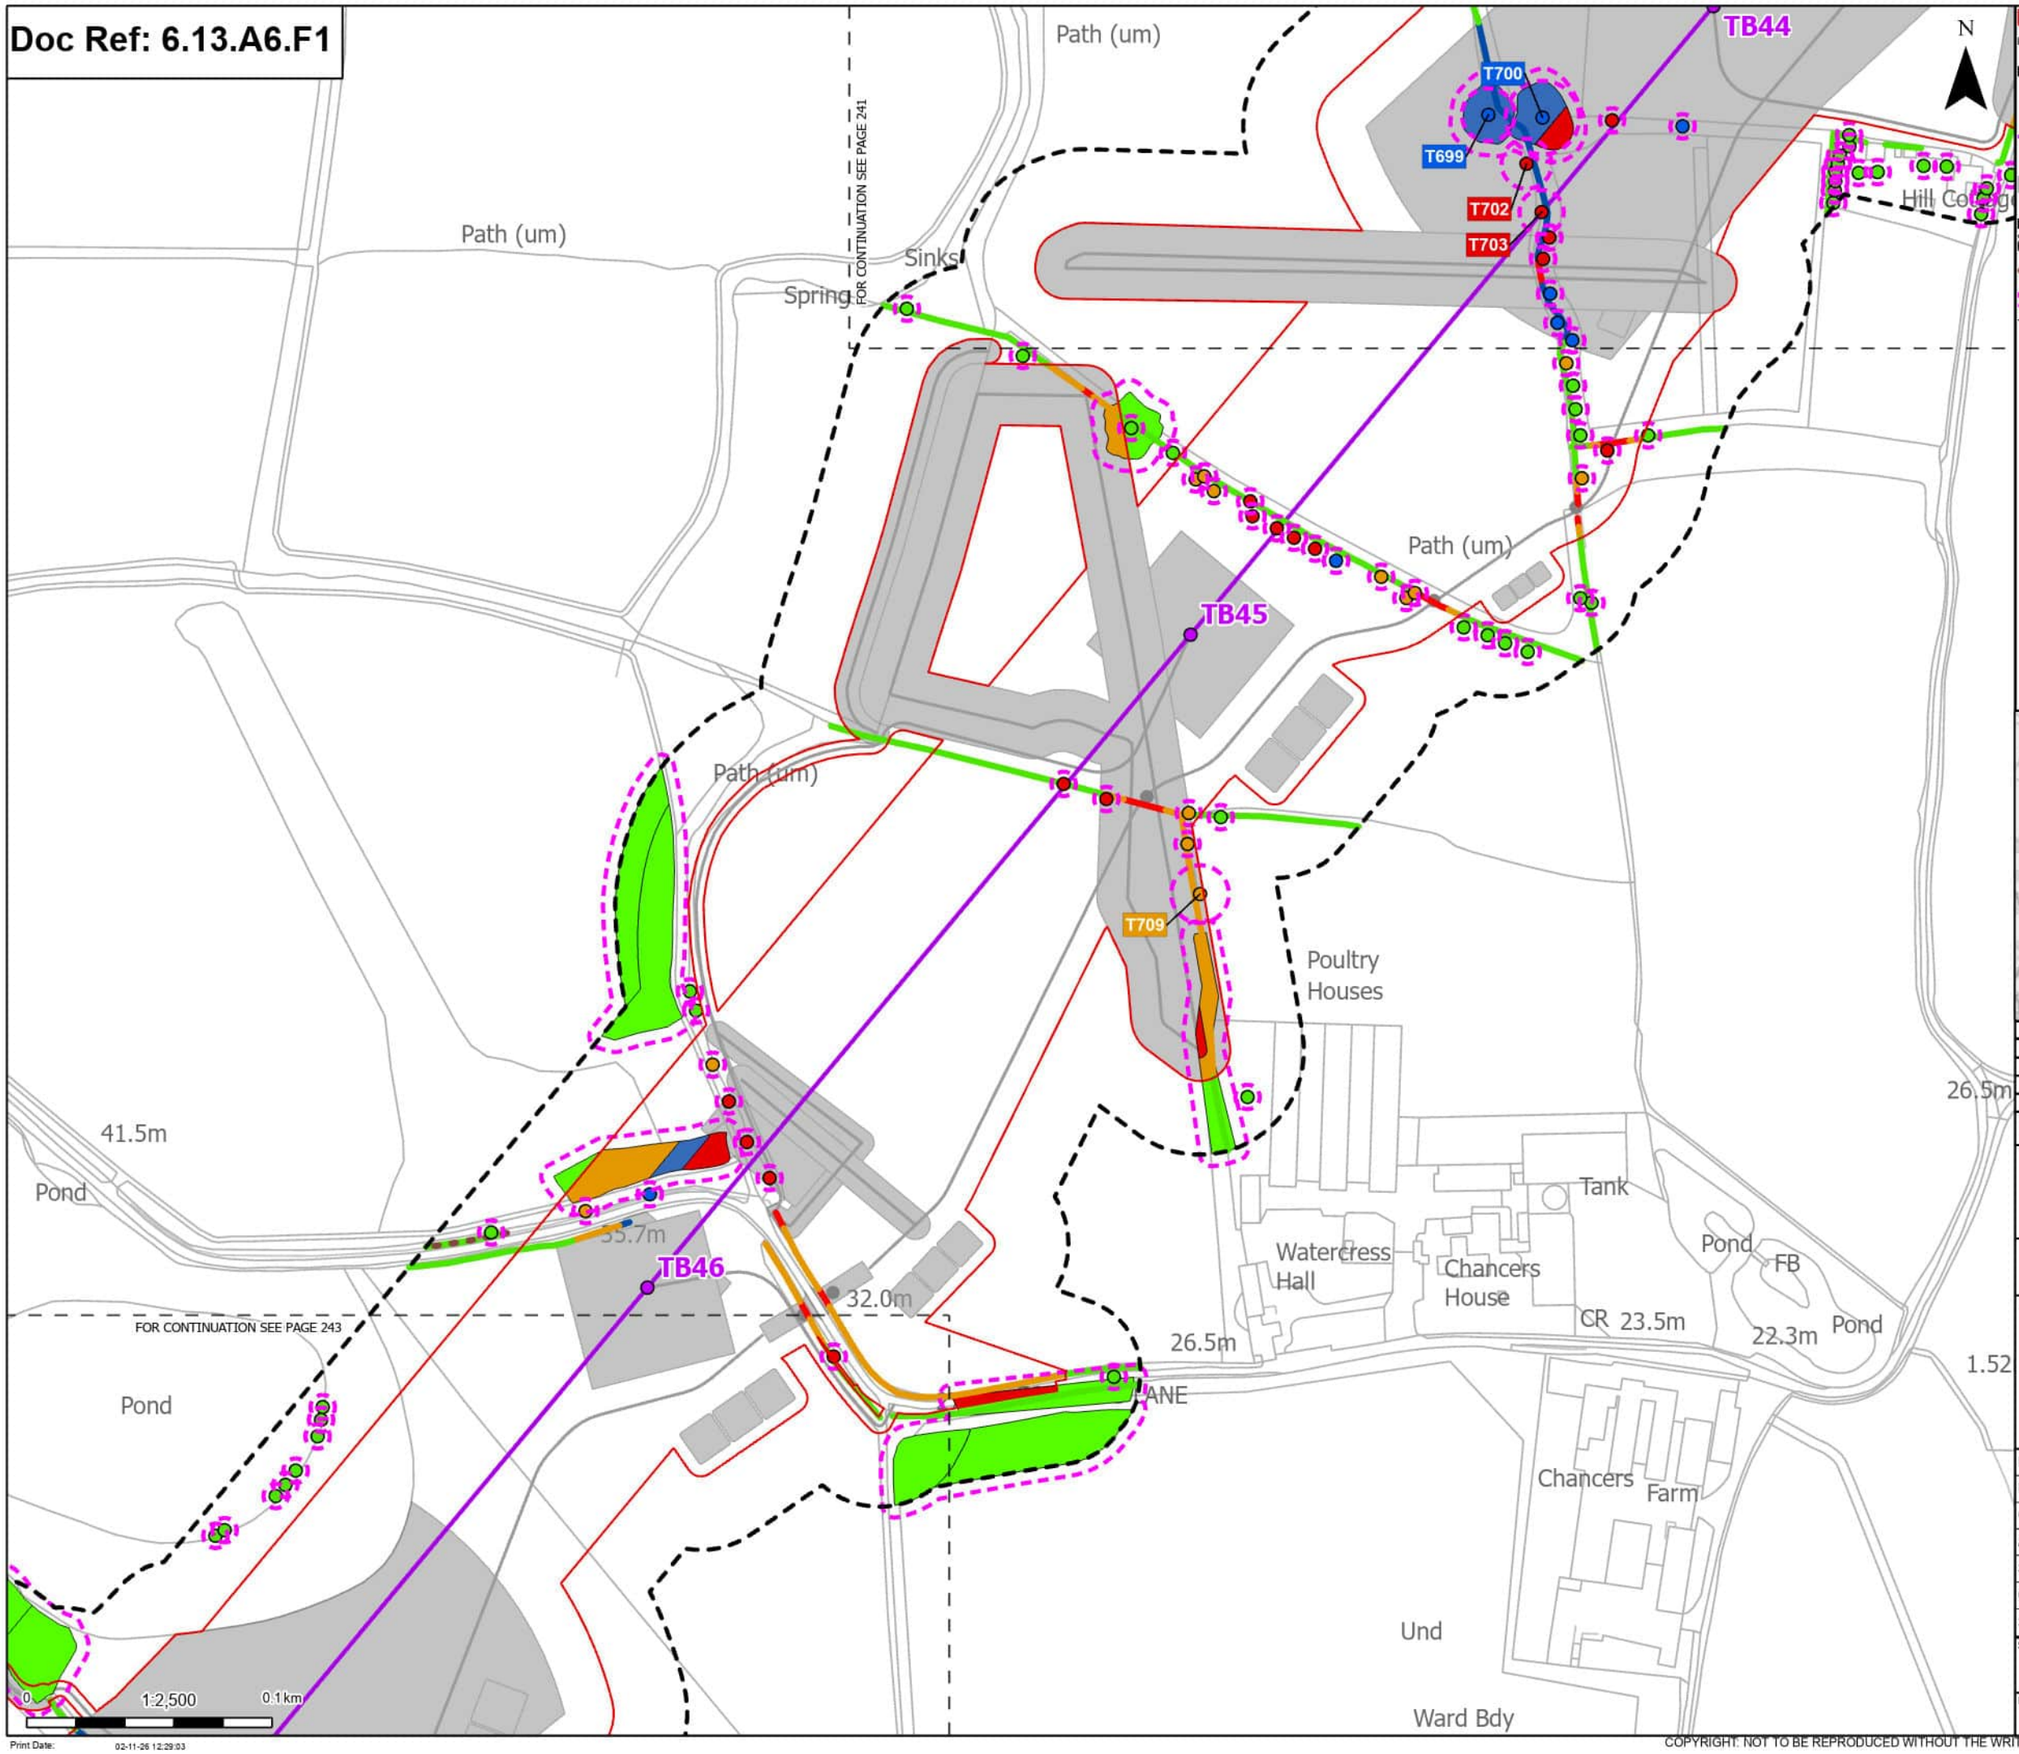

N

Order Limits
Sheet index cutline

Proposed project design details
- Proposed standard lattice pylon location
- Proposed overhead line alignment
- Other temporary and permanent construction and operational works

Discipline specific constraints
- Arboriculture Study Area
- Important Hedgerows
- Root protection area

Trees - Impact
- Removed
- Affected Managed
- Potentially Affected
- Unaffected

Hedgerow - Impact
- Removed
- Affected Managed
- Potentially Affected
- Unaffected

Groups of trees - Impact
- Removed
- Affected Managed
- Potentially Affected
- Unaffected

Note: The proposed overhead line alignment and proposed underground cable alignment together comprise the alignment. For further details regarding the design, please refer to Figures 4.1 (document reference 6.4.F1) and 4.2 (document reference 6.4.F2).

Notes: Background mapping information has been reproduced from the Ordnance Survey by permission of Ordnance Survey of the Controller of His Majesty's Stationery Office. © Crown copyright and database rights (2025) Licence OS100024241 and AC0000807948; © Crown copyright and database rights 2025 Ordnance Survey AC0000808122, Contains public sector information licensed under the Open Government Licence v3.0, © National Grid UK



Rev	Date	Description	Drawn	Check	Approv
B	Aug 2025	FOR DCO APPLICATION	JAL	AF	KB
A	Aug 2025	FOR DCO APPLICATION	JAL	AF	KB

nationalgrid

PROJECT: Norwich to Tilbury

Planning Inspectorate App Number: EN020027
Regulation 5(2)(a)

Title:

Figure A13.6.1- Landscape and Visual Arboriculture Impacts Plan
Page 242 of 396

Designed	M. Watson	Date	February 26
Drawn	J. Acero Leon	Date	February 26
Checked	A. Fell	Date	February 26
Approved	K. Burrows	Date	February 26
Scale:	1:2,500	Datum:	AOD
Original Size:	A3	Grid:	OS
Suitability Code:	A2	Project Number:	10059280


Suitability Description:
Accepted as Concept Stage

Drawing Number: 10059280-ARC-EBD-ZZ-DR-ZZ-00393

Revision: B

COPYRIGHT: NOT TO BE REPRODUCED WITHOUT THE WRITTEN PERMISSION OF NATIONAL GRID ELECTRICITY TRANSMISSION Plc

Doc Ref: 6.13.A6.F1

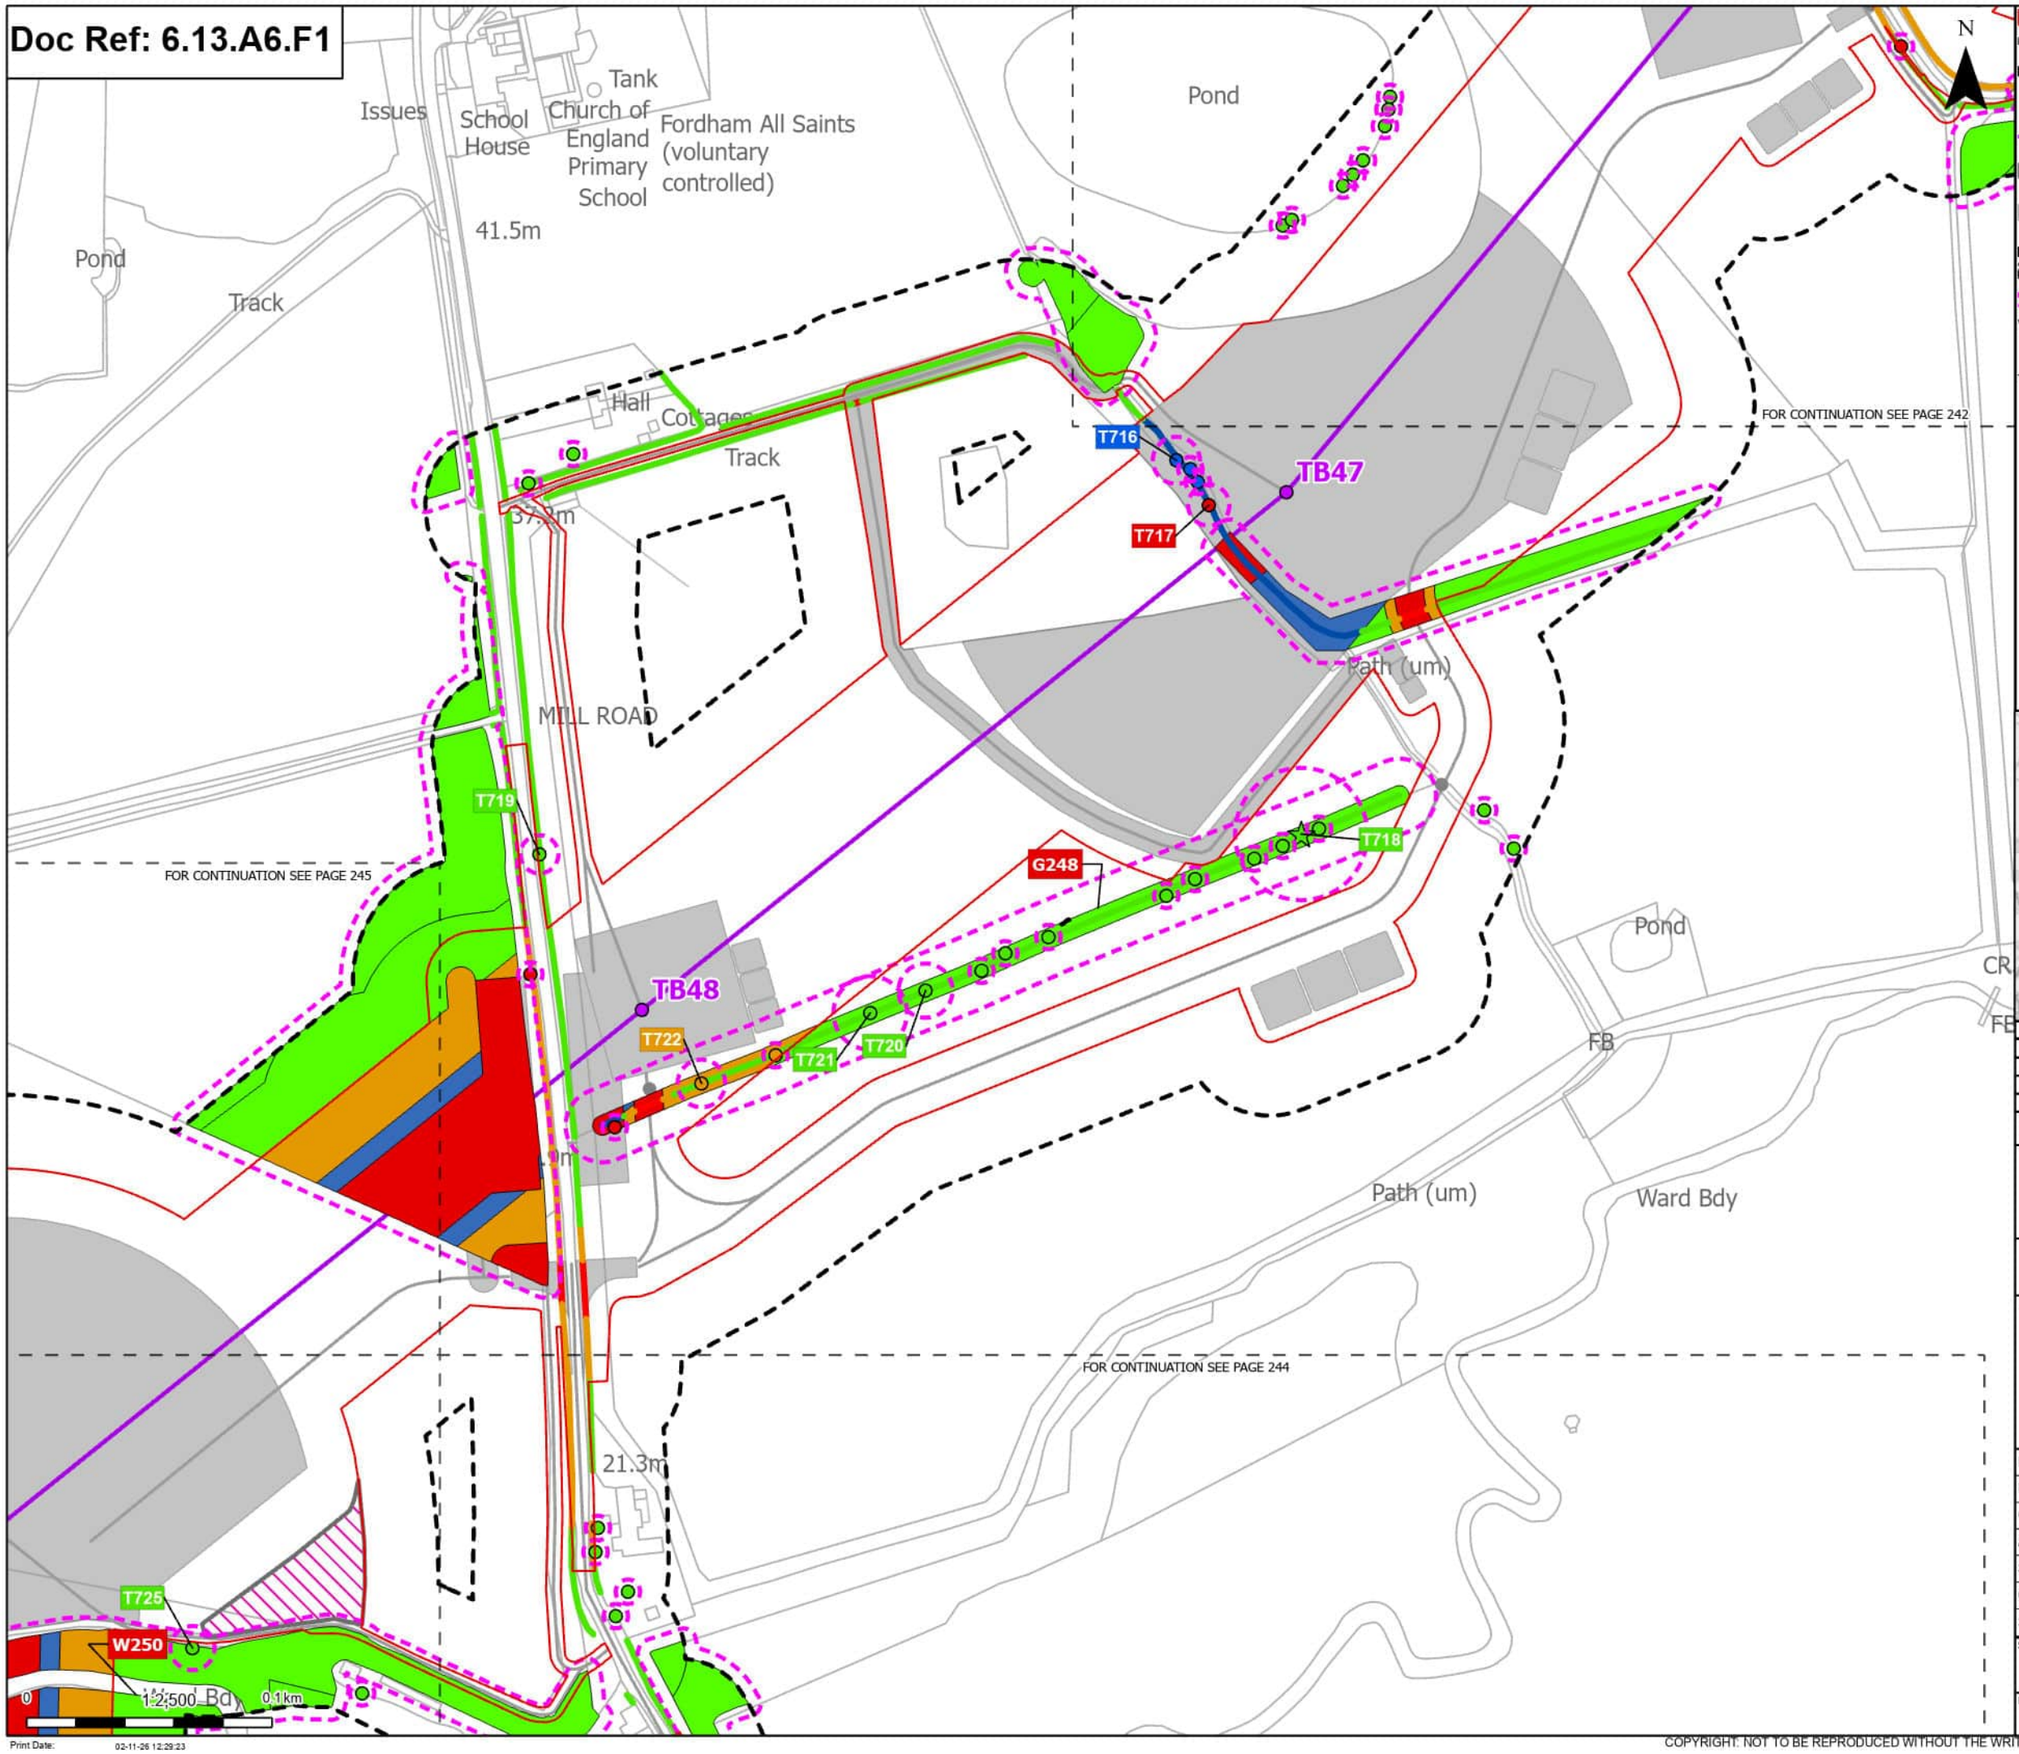

Order Limits
Sheet index cutline

Proposed project design details
- Proposed standard lattice pylon location
- Proposed overhead line alignment
- Environmental mitigation
- Other temporary and permanent construction and operational works

Discipline specific constraints
- Arboriculture Study Area
- Root protection area

Veteran Trees - Impact
- Unaffected

Trees - Impact
- Removed
- Affected Managed
- Potentially Affected
- Unaffected

Hedgerow - Impact
- Removed
- Affected Managed
- Potentially Affected
- Unaffected

Groups of trees - Impact
- Removed
- Affected Managed
- Potentially Affected
- Unaffected

Note: The proposed overhead line alignment and proposed underground cable alignment together comprise the alignment. For further details regarding the design, please refer to Figures 4.1 (document reference 6.4.F1) and 4.2 (document reference 6.4.F2).

Notes: Background mapping information has been reproduced from the Ordnance Survey by permission of Ordnance Survey of the Controller of His Majesty's Stationery Office. © Crown copyright and database rights (2025) Licence OS100024241 and AC0000807948; © Crown copyright and database rights 2025 Ordnance Survey AC0000808122, Contains public sector information licensed under the Open Government Licence v3.0, © National Grid UK



Rev	Date	Description	Drawn	Check	Approv
B	Aug 2025	FOR DCO APPLICATION	JAL	AF	KB
A	Aug 2025	FOR DCO APPLICATION	JAL	AF	KB

nationalgrid

PROJECT: Norwich to Tilbury

Planning Inspectorate App Number: EN020027
Regulation 5(2)(a)

Title:

Figure A13.6.1- Landscape and Visual Arboriculture Impacts Plan
Page 243 of 396

Designed	M. Watson	Date	February 26
Drawn	J. Acero Leon	Date	February 26
Checked	A. Fell	Date	February 26
Approved	K. Burrows	Date	February 26
Scale:	1:2,500	Datum:	AOD
Original Size:	A3	Grid:	OS
Suitability Code:	A2	Project Number:	10059280

Suitability Description:
Accepted as Concept Stage


Drawing Number: 10059280-ARC-EBD-ZZ-DR-ZZ-00393

Revision: B

Print Date: 02-11-26 12:29:23

COPYRIGHT: NOT TO BE REPRODUCED WITHOUT THE WRITTEN PERMISSION OF NATIONAL GRID ELECTRICITY TRANSMISSION Plc

Doc Ref: 6.13.A6.F1

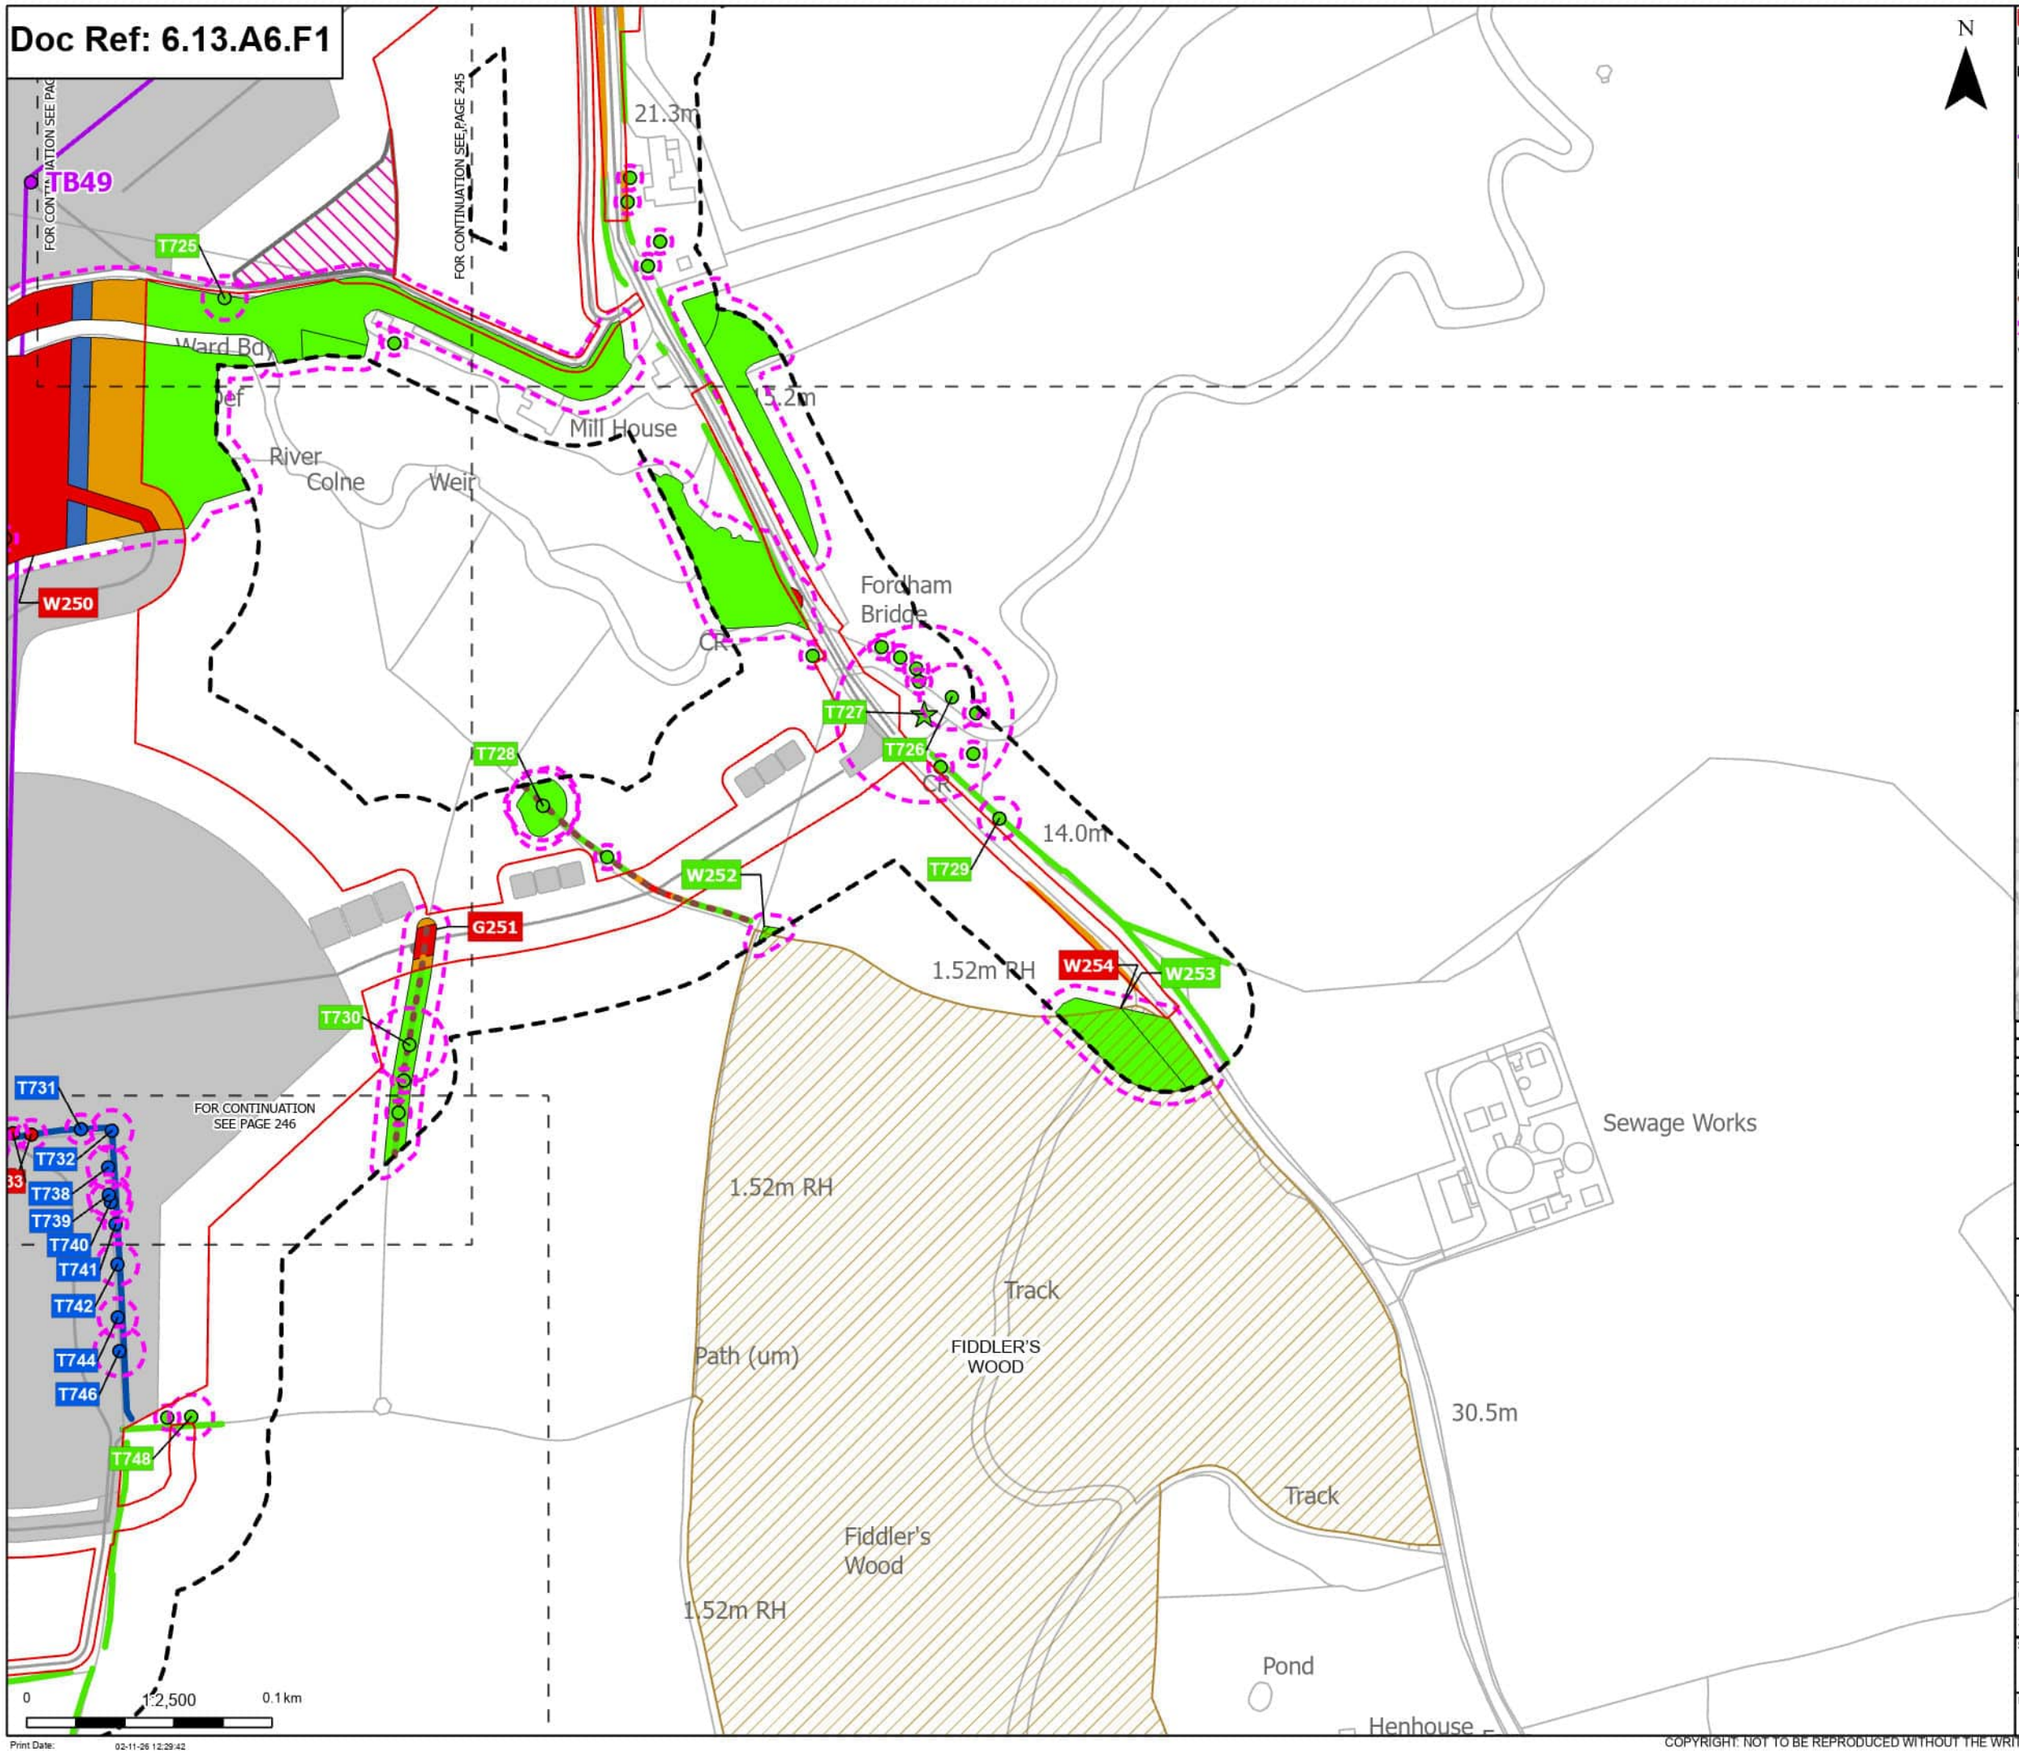

Order Limits
Sheet index cutline

Proposed project design details
Proposed standard lattice pylon location
Proposed overhead line alignment
Environmental mitigation
Other temporary and permanent construction and operational works

Discipline specific constraints
Arboriculture Study Area
Important Hedgerows
Root protection area

Veteran Trees - Impact
Unaffected

Trees - Impact
Removed
Affected Managed
Unaffected

Ancient Woodland (Natural England)

Hedgerow - Impact
Removed
Affected Managed
Potentially Affected
Unaffected

Groups of trees - Impact
Removed
Affected Managed
Potentially Affected
Unaffected

Note: The proposed overhead line alignment and proposed underground cable alignment together comprise the alignment. For further details regarding the design, please refer to Figures 4.1 (document reference 6.4.F1) and 4.2 (document reference 6.4.F2).

Notes: Background mapping information has been reproduced from the Ordnance Survey by permission of Ordnance Survey of the Controller of His Majesty's Stationery Office. © Crown copyright and database rights (2025) Licence OS100024241 and AC0000807948; © Crown copyright and database rights 2025 Ordnance Survey AC0000808122, Contains public sector information licensed under the Open Government Licence v3.0, © National Grid UK



Rev	Date	Description	Drawn	Check	Approv
B	Aug 2025	FOR DCO APPLICATION	JAL	AF	KB
A	Aug 2025	FOR DCO APPLICATION	JAL	AF	KB

nationalgrid

PROJECT: Norwich to Tilbury

Planning Inspectorate App Number: EN020027
Regulation 5(2)(a)

Title:

Figure A13.6.1- Landscape and Visual Arboriculture Impacts Plan
Page 244 of 396

Designed	M. Watson	Date	February 26
Drawn	J. Acero Leon	Date	February 26
Checked	A. Fell	Date	February 26
Approved	K. Burrows	Date	February 26
Scale:	1:2,500	Datum:	AOD
Original Size:	A3	Grid:	OS
Suitability Code:	A2	Project Number:	10059280


Suitability Description:
Accepted as Concept Stage

Drawing Number: 10059280-ARC-EBD-ZZ-DR-ZZ-00393
Revision: B

Print Date: 02-11-26 12:29:42

COPYRIGHT: NOT TO BE REPRODUCED WITHOUT THE WRITTEN PERMISSION OF NATIONAL GRID ELECTRICITY TRANSMISSION Plc

Doc Ref: 6.13.A6.F1

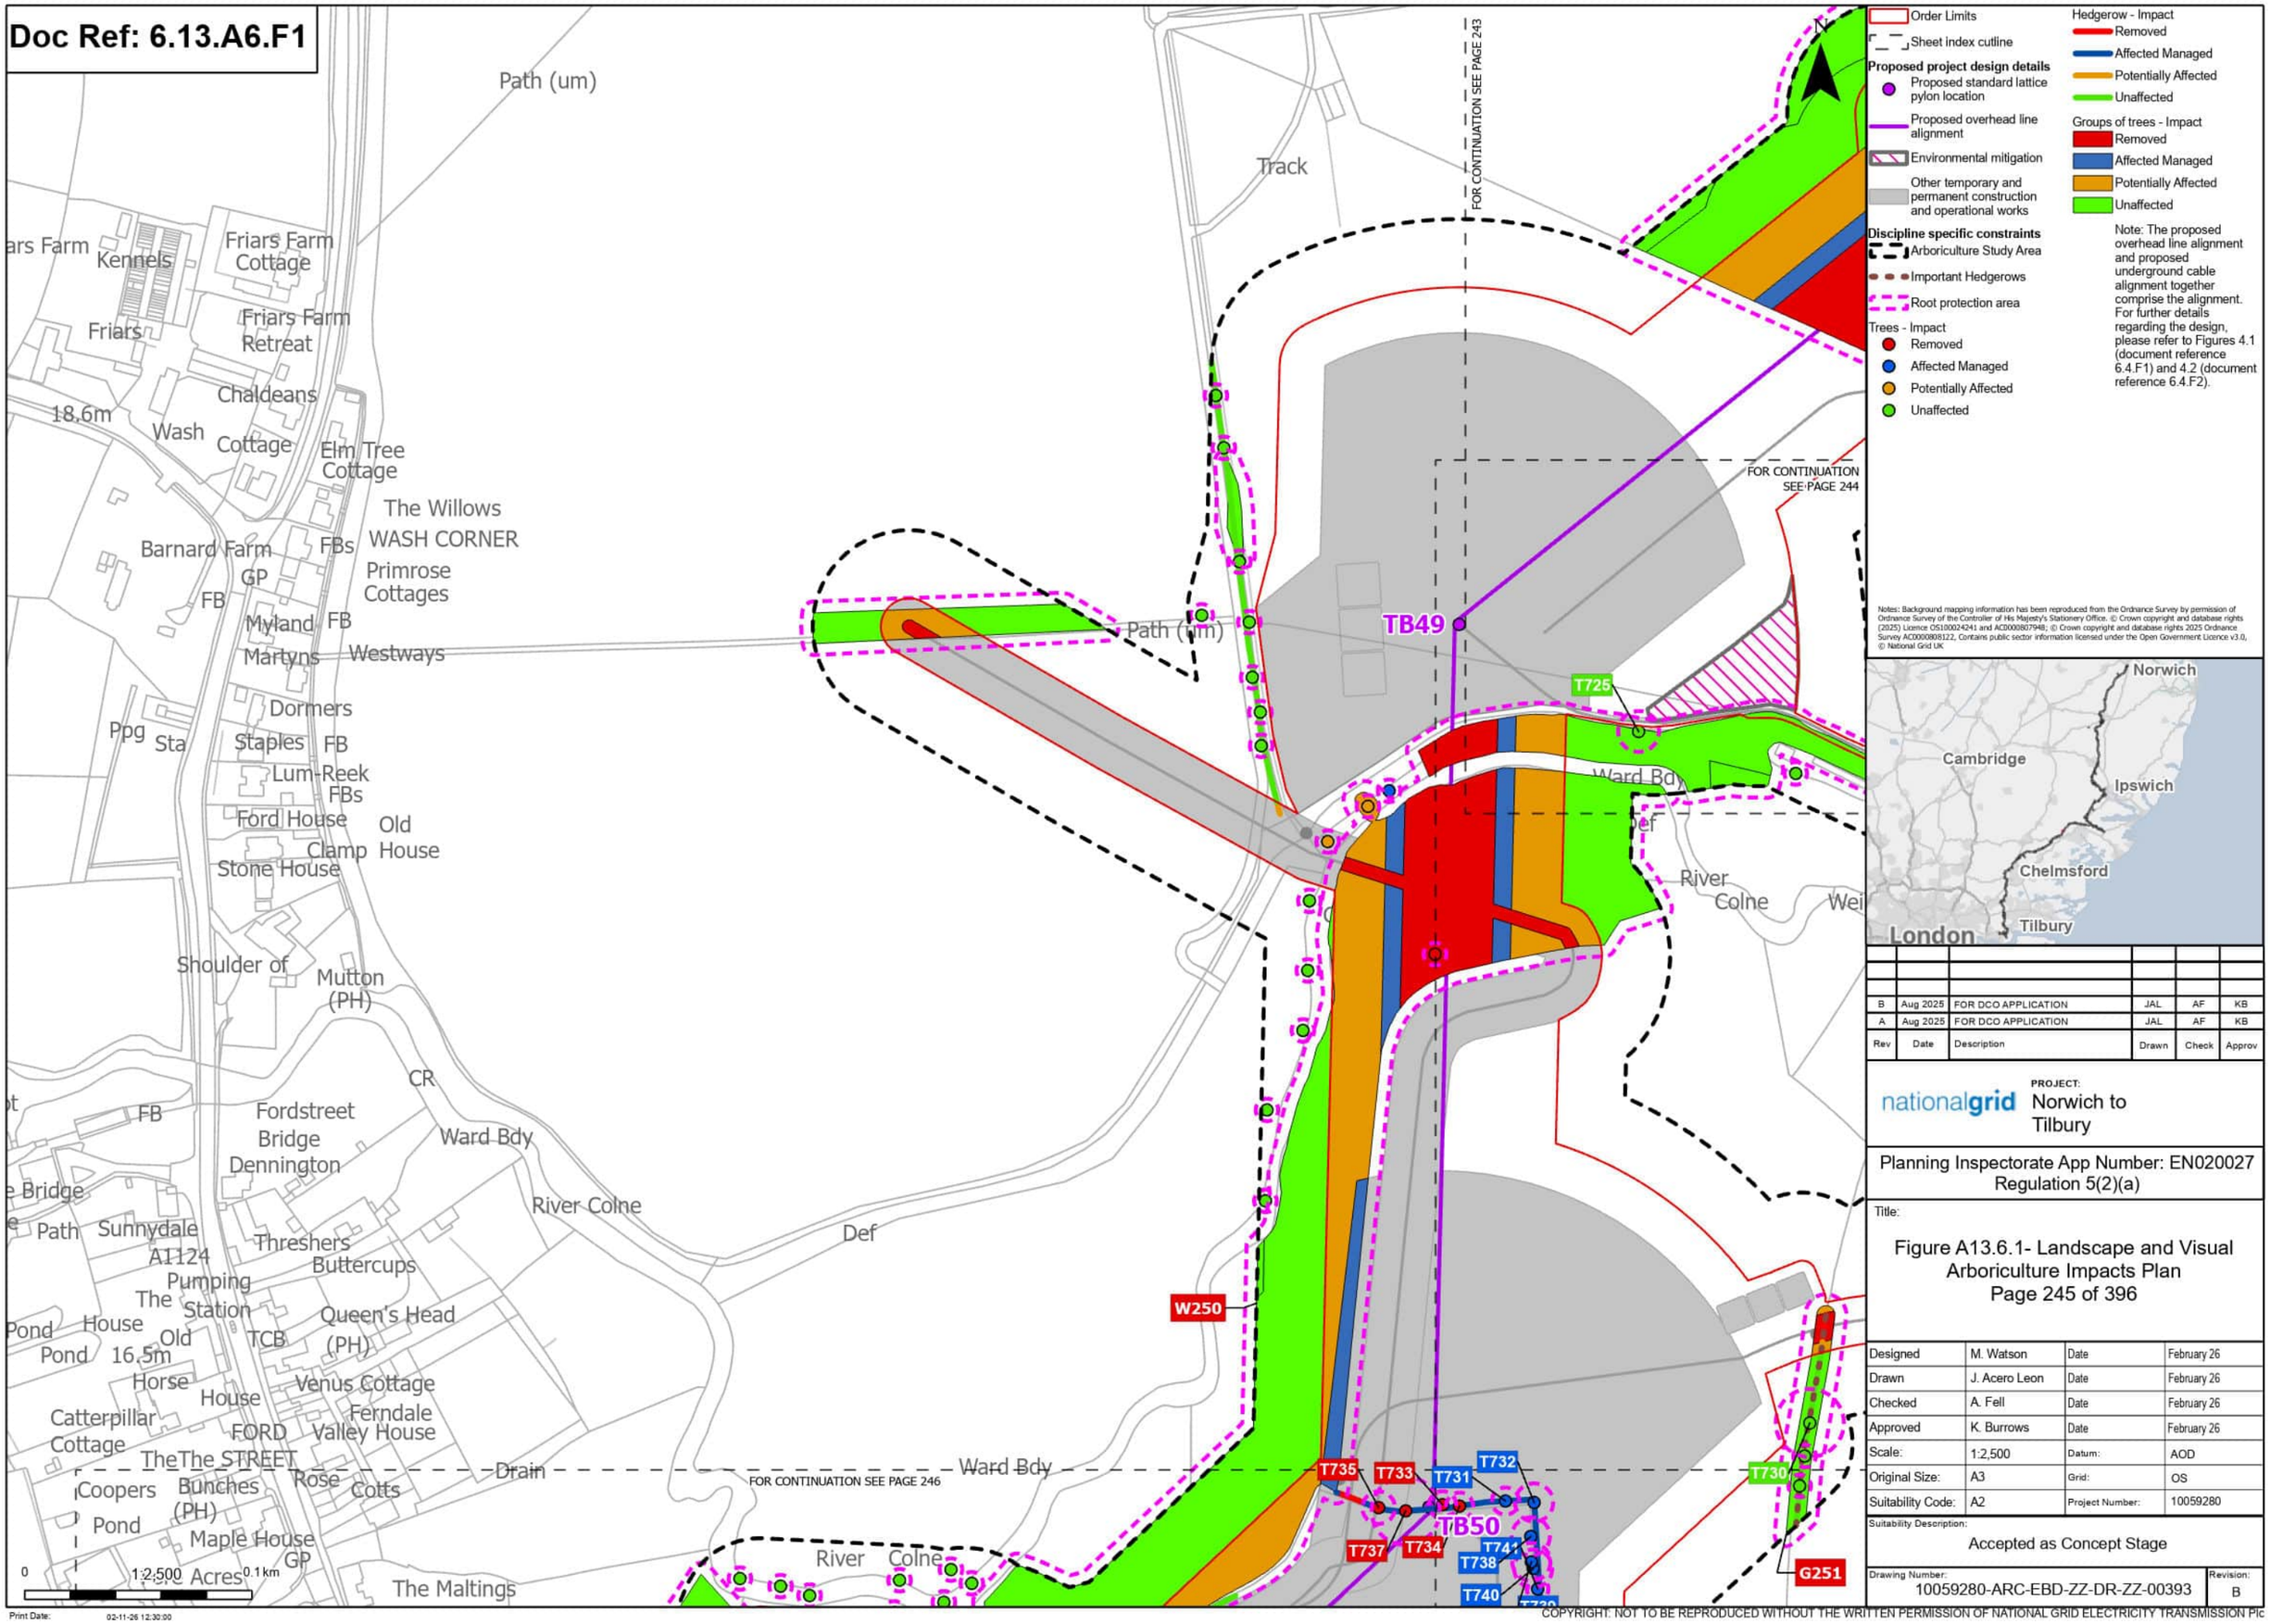

Order Limits
Sheet index cutline

Proposed project design details
- Proposed standard lattice pylon location
- Proposed overhead line alignment
- Environmental mitigation
- Other temporary and permanent construction and operational works

Discipline specific constraints
- Arboriculture Study Area
- Important Hedgerows
- Root protection area

Trees - Impact
- Removed
- Affected Managed
- Potentially Affected
- Unaffected

Hedgerow - Impact
- Removed
- Affected Managed
- Potentially Affected
- Unaffected

Groups of trees - Impact
- Removed
- Affected Managed
- Potentially Affected
- Unaffected

Note: The proposed overhead line alignment and proposed underground cable alignment together comprise the alignment. For further details regarding the design, please refer to Figures 4.1 (document reference 6.4.F1) and 4.2 (document reference 6.4.F2).

Notes: Background mapping information has been reproduced from the Ordnance Survey by permission of Ordnance Survey of the Controller of His Majesty's Stationery Office. © Crown copyright and database rights (2025) Licence OS100024241 and AC0000807948; © Crown copyright and database rights 2025 Ordnance Survey AC0000808122, Contains public sector information licensed under the Open Government Licence v3.0, © National Grid UK

Rev	Date	Description	Drawn	Check	Approv
B	Aug 2025	FOR DCO APPLICATION	JAL	AF	KB
A	Aug 2025	FOR DCO APPLICATION	JAL	AF	KB

nationalgrid

PROJECT: Norwich to Tilbury

Planning Inspectorate App Number: EN020027
Regulation 5(2)(a)

Title:

Figure A13.6.1- Landscape and Visual Arboriculture Impacts Plan
Page 245 of 396

Designed	M. Watson	Date	February 26
Drawn	J. Acero Leon	Date	February 26
Checked	A. Fell	Date	February 26
Approved	K. Burrows	Date	February 26
Scale:	1:2,500	Datum:	AOD
Original Size:	A3	Grid:	OS
Suitability Code:	A2	Project Number:	10059280

Suitability Description: Accepted as Concept Stage


Drawing Number: 10059280-ARC-EBD-ZZ-DR-ZZ-00393

Revision: B

Print Date: 02-11-26 12:30:00

COPYRIGHT: NOT TO BE REPRODUCED WITHOUT THE WRITTEN PERMISSION OF NATIONAL GRID ELECTRICITY TRANSMISSION Plc

Doc Ref: 6.13.A6.F1

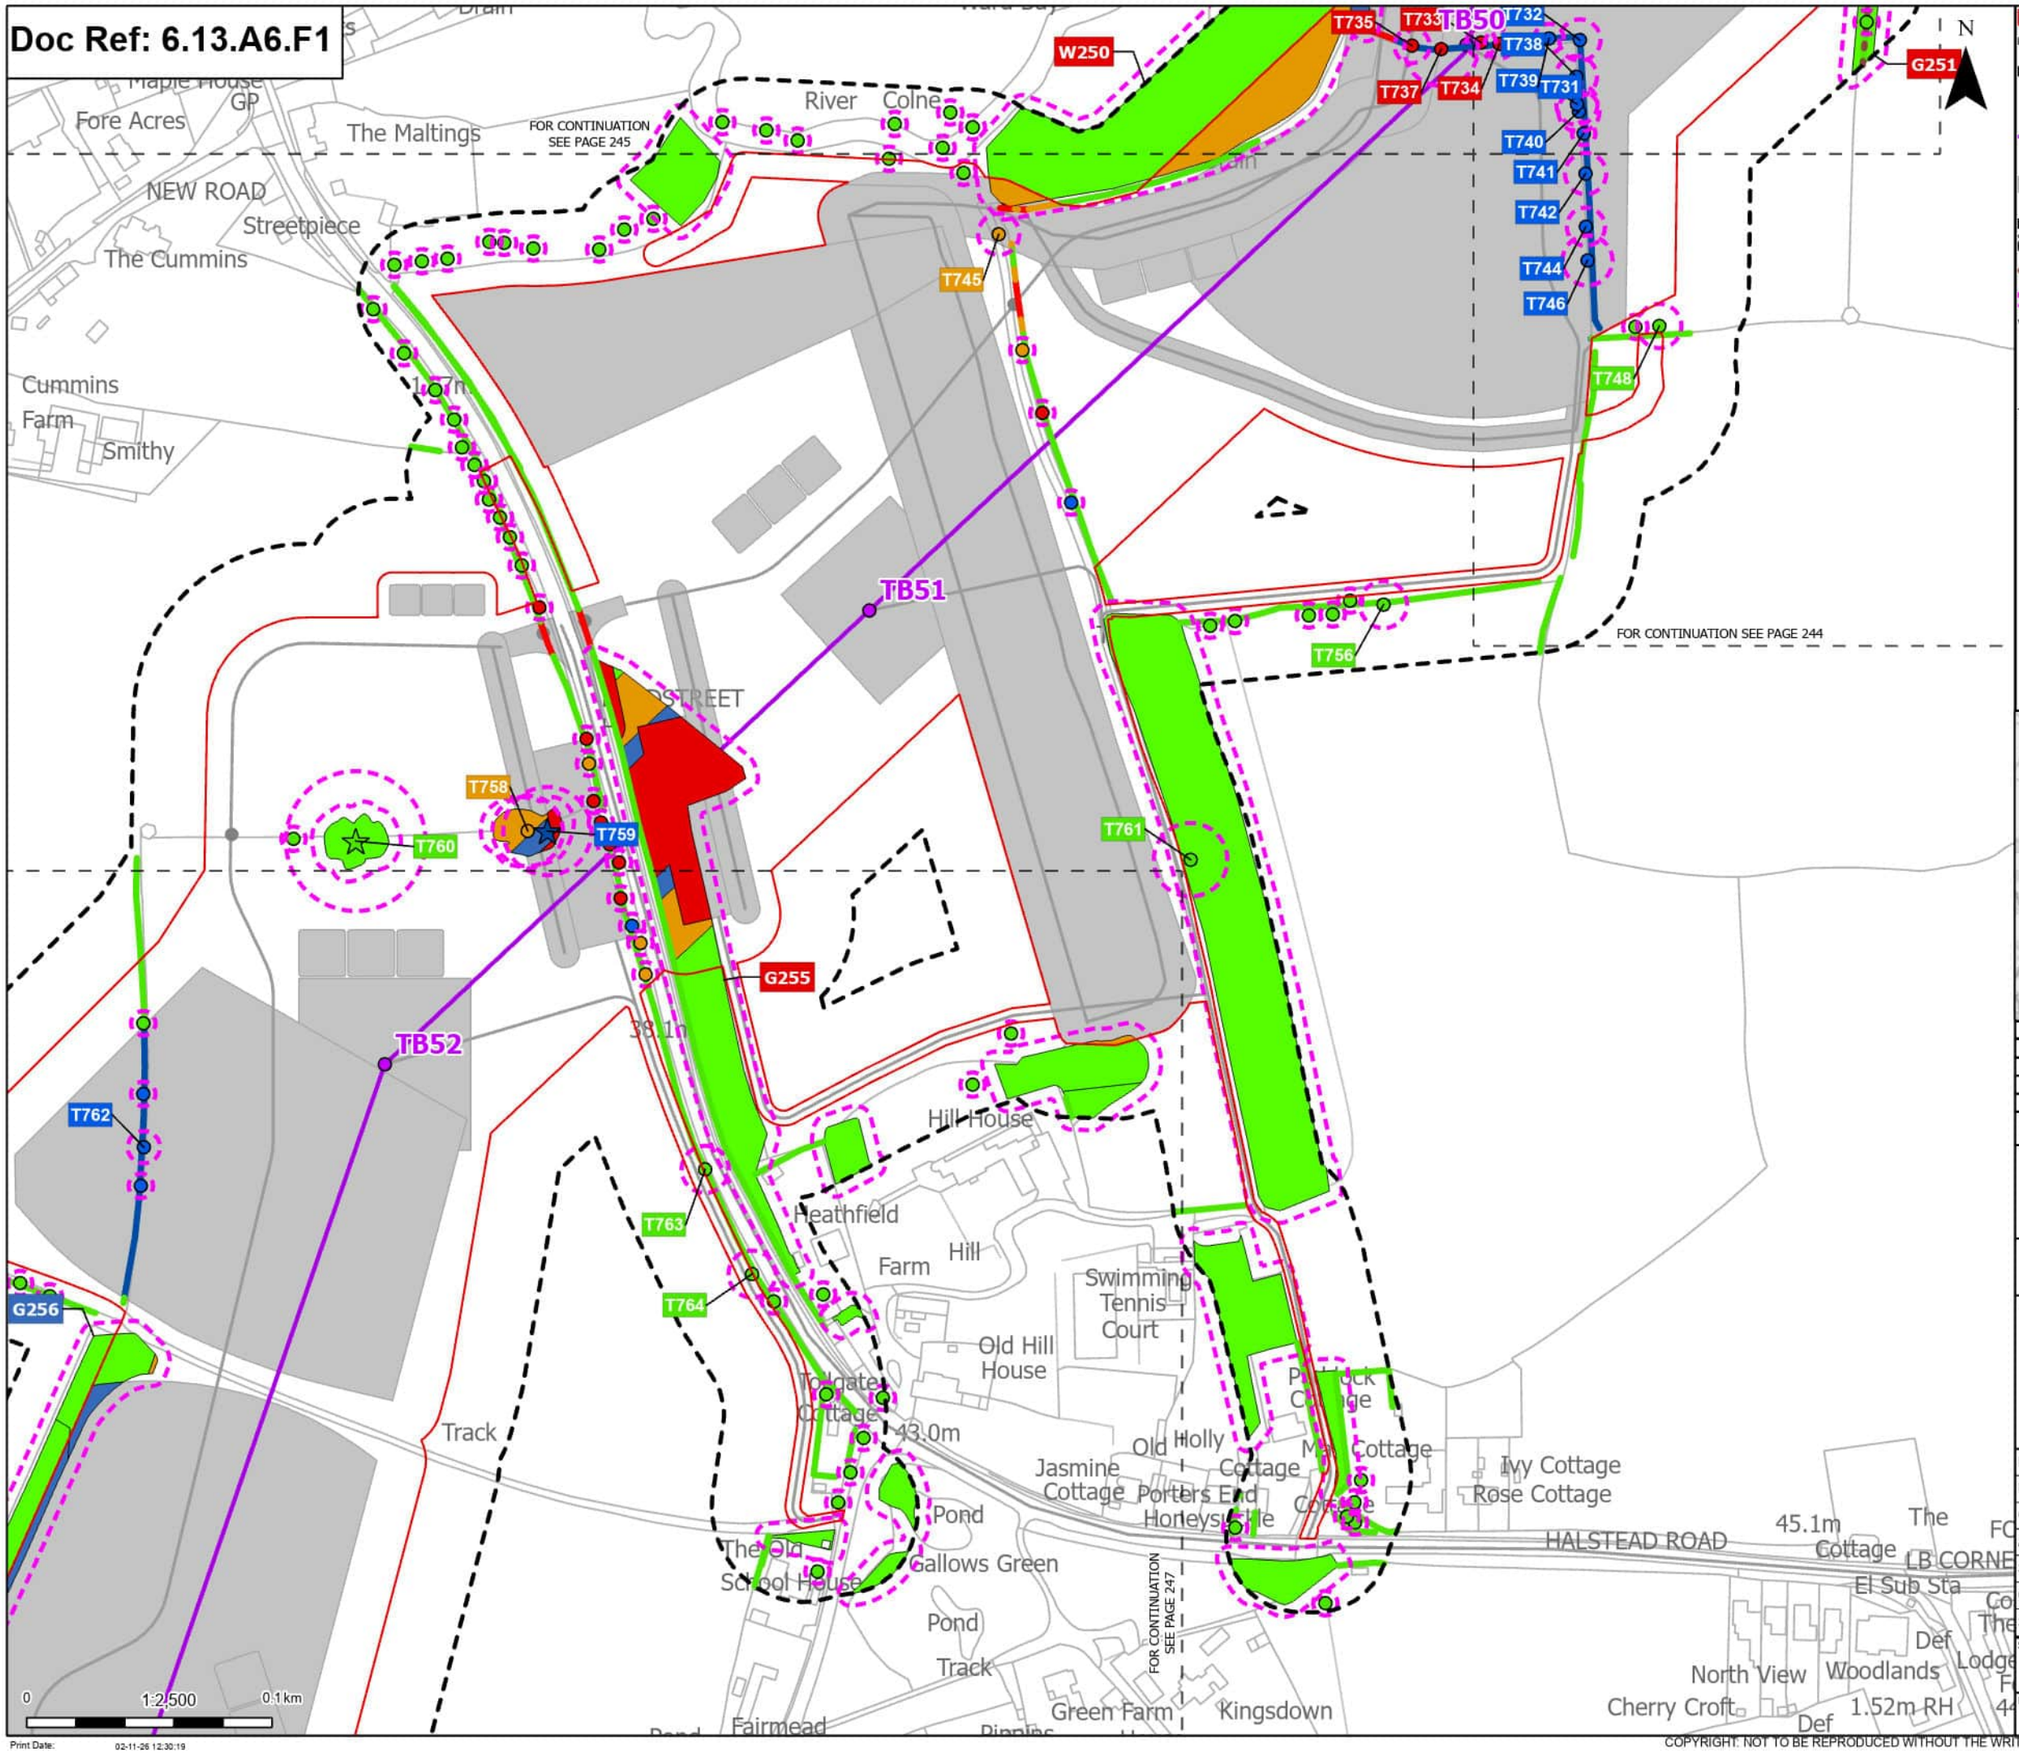

Order Limits
Sheet index cutline

Proposed project design details
- Proposed standard lattice pylon location
- Proposed overhead line alignment
- Other temporary and permanent construction and operational works

Discipline specific constraints
- Arboriculture Study Area
- Important Hedgerows
- Root protection area

Veteran Trees - Impact
- Affected Managed
- Unaffected

Trees - Impact
- Removed
- Affected Managed
- Potentially Affected
- Unaffected

Hedgerow - Impact
- Removed
- Affected Managed
- Potentially Affected
- Unaffected

Groups of trees - Impact
- Removed
- Affected Managed
- Potentially Affected
- Unaffected

Note: The proposed overhead line alignment and proposed underground cable alignment together comprise the alignment. For further details regarding the design, please refer to Figures 4.1 (document reference 6.4.F1) and 4.2 (document reference 6.4.F2).

Notes: Background mapping information has been reproduced from the Ordnance Survey by permission of Ordnance Survey of the Controller of His Majesty's Stationery Office. © Crown copyright and database rights (2025) Licence OS100024241 and AC0000807948; © Crown copyright and database rights 2025 Ordnance Survey AC0000808122, Contains public sector information licensed under the Open Government Licence v3.0, © National Grid UK



Rev	Date	Description	Drawn	Check	Approv
B	Aug 2025	FOR DCO APPLICATION	JAL	AF	KB
A	Aug 2025	FOR DCO APPLICATION	JAL	AF	KB

nationalgrid

PROJECT: Norwich to Tilbury

Planning Inspectorate App Number: EN020027
Regulation 5(2)(a)

Title:

Figure A13.6.1- Landscape and Visual Arboriculture Impacts Plan
Page 246 of 396

Designed	M. Watson	Date	February 26
Drawn	J. Acero Leon	Date	February 26
Checked	A. Fell	Date	February 26
Approved	K. Burrows	Date	February 26
Scale:	1:2,500	Datum:	AOD
Original Size:	A3	Grid:	OS
Suitability Code:	A2	Project Number:	10059280

Suitability Description: Accepted as Concept Stage


Drawing Number: 10059280-ARC-EBD-ZZ-DR-ZZ-00393

Revision: B

Print Date: 02-11-26 12:30:19

COPYRIGHT: NOT TO BE REPRODUCED WITHOUT THE WRITTEN PERMISSION OF NATIONAL GRID ELECTRICITY TRANSMISSION Plc

Doc Ref: 6.13.A6.F1

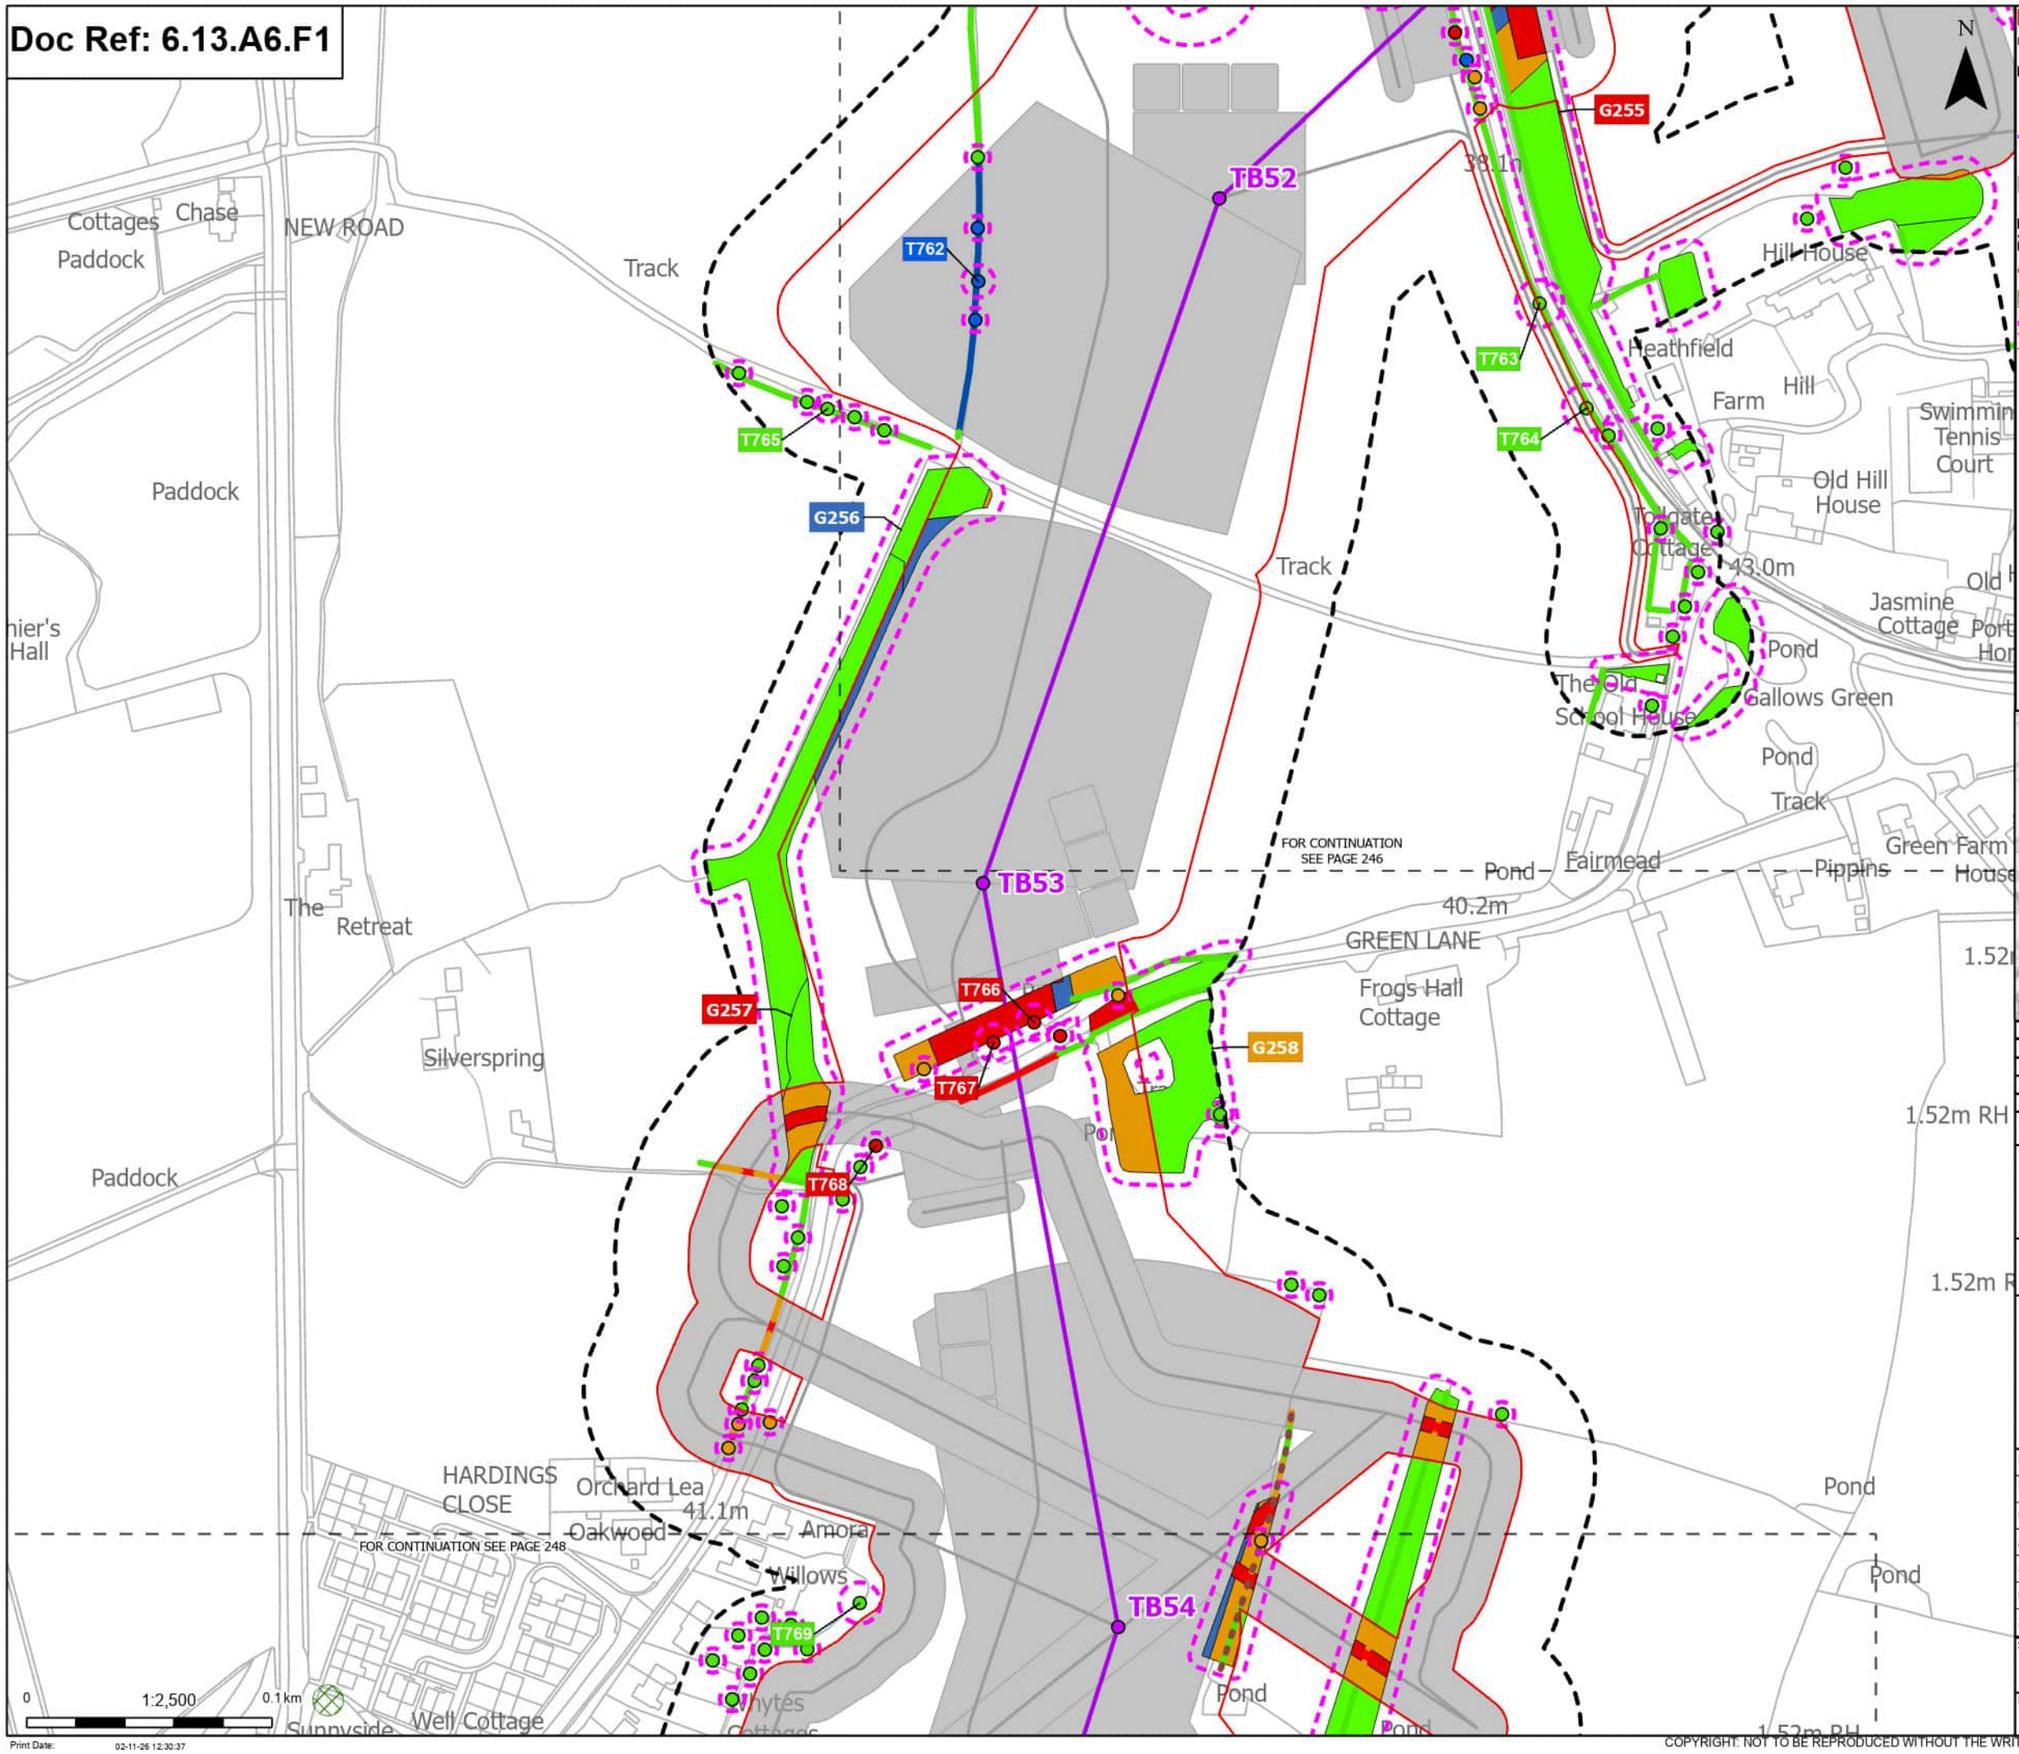

Order Limits
Sheet index cutline

Proposed project design details
Proposed standard lattice pylon location
Proposed overhead line alignment
Other temporary and permanent construction and operational works

Discipline specific constraints
Arboriculture Study Area
Important Hedgerows
TPO group of trees
Root protection area

Trees - Impact
Removed
Affected Managed
Potentially Affected
Unaffected

Hedgerow - Impact
Removed
Affected Managed
Potentially Affected
Unaffected

Groups of trees - Impact
Removed
Affected Managed
Potentially Affected
Unaffected

Note: The proposed overhead line alignment and proposed underground cable alignment together comprise the alignment. For further details regarding the design, please refer to Figures 4.1 (document reference 6.4.F1) and 4.2 (document reference 6.4.F2).

Notes: Background mapping information has been reproduced from the Ordnance Survey by permission of Ordnance Survey of the Controller of His Majesty's Stationery Office. © Crown copyright and database rights (2025) Licence OS100024241 and AC0000807948; © Crown copyright and database rights 2025 Ordnance Survey AC0000808122, Contains public sector information licensed under the Open Government Licence v3.0, © National Grid UK



Rev	Date	Description	Drawn	Check	Approv
B	Aug 2025	FOR DCO APPLICATION	JAL	AF	KB
A	Aug 2025	FOR DCO APPLICATION	JAL	AF	KB

PROJECT: Norwich to Tilbury

Planning Inspectorate App Number: EN020027
Regulation 5(2)(a)

Title:

Figure A13.6.1- Landscape and Visual Arboriculture Impacts Plan
Page 247 of 396


Designed	M. Watson	Date	February 26
Drawn	J. Acero Leon	Date	February 26
Checked	A. Fell	Date	February 26
Approved	K. Burrows	Date	February 26
Scale:	1:2,500	Datum:	AOD
Original Size:	A3	Grid:	OS
Suitability Code:	A2	Project Number:	10059280

Suitability Description:
Accepted as Concept Stage

Drawing Number: 10059280-ARC-EBD-ZZ-DR-ZZ-00393
Revision: B

COPYRIGHT: NOT TO BE REPRODUCED WITHOUT THE WRITTEN PERMISSION OF NATIONAL GRID ELECTRICITY TRANSMISSION Plc

Doc Ref: 6.13.A6.F1

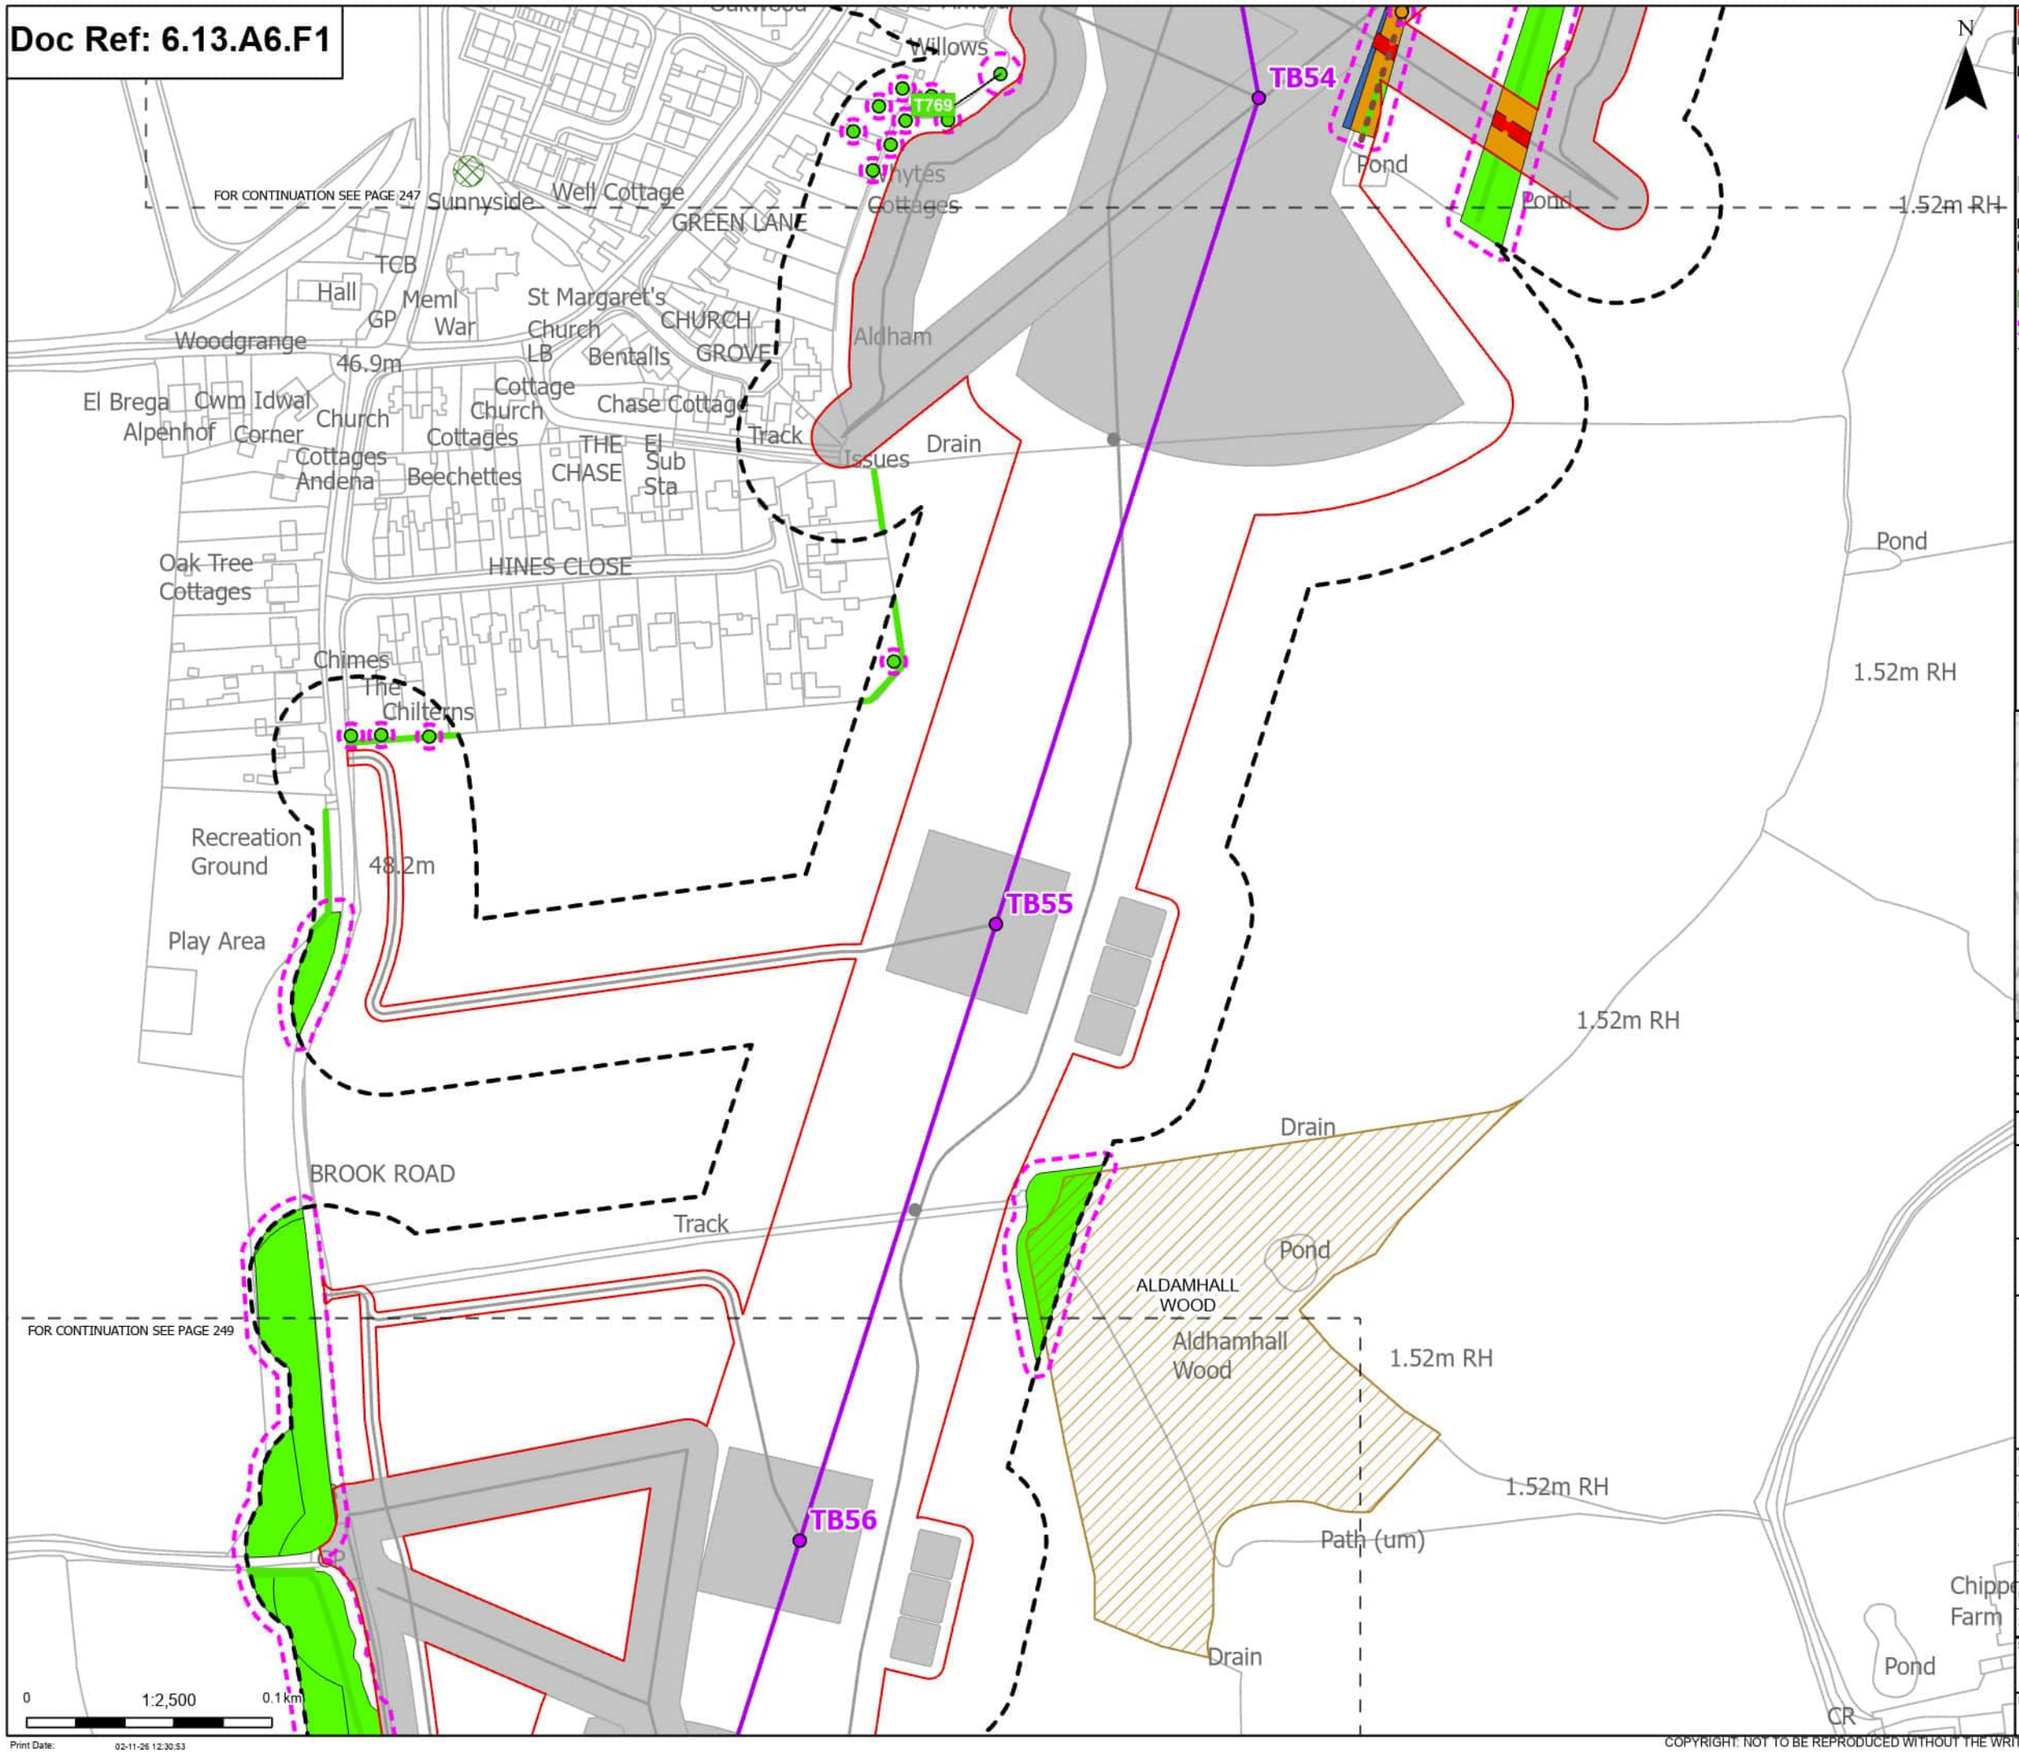

Print Date: 02-11-26 12:30:53

Order Limits
Sheet index cutline

Proposed project design details
- Proposed standard lattice pylon location
- Proposed overhead line alignment
- Other temporary and permanent construction and operational works

Discipline specific constraints
- Arboriculture Study Area
- Important Hedgerows
- TPO group of trees
- Root protection area

Trees - Impact
- Potentially Affected
- Unaffected

Ancient Woodland (Natural England)

Hedgerow - Impact
- Removed
- Potentially Affected
- Unaffected

Groups of trees - Impact
- Removed
- Affected Managed
- Potentially Affected
- Unaffected

Note: The proposed overhead line alignment and proposed underground cable alignment together comprise the alignment. For further details regarding the design, please refer to Figures 4.1 (document reference 6.4.F1) and 4.2 (document reference 6.4.F2).

Notes: Background mapping information has been reproduced from the Ordnance Survey by permission of Ordnance Survey of the Controller of His Majesty's Stationery Office. © Crown copyright and database rights (2025) Licence OS100024241 and AC0000807948; © Crown copyright and database rights 2025 Ordnance Survey AC0000808122, Contains public sector information licensed under the Open Government Licence v3.0, © National Grid UK



Rev	Date	Description	Drawn	Check	Approv
B	Aug 2025	FOR DCO APPLICATION	JAL	AF	KB
A	Aug 2025	FOR DCO APPLICATION	JAL	AF	KB

nationalgrid

PROJECT: Norwich to Tilbury

Planning Inspectorate App Number: EN020027
Regulation 5(2)(a)

Title:

Figure A13.6.1- Landscape and Visual Arboriculture Impacts Plan
Page 248 of 396

Designed	M. Watson	Date	February 26
Drawn	J. Acero Leon	Date	February 26
Checked	A. Fell	Date	February 26
Approved	K. Burrows	Date	February 26
Scale:	1:2,500	Datum:	AOD
Original Size:	A3	Grid:	OS
Suitability Code:	A2	Project Number:	10059280


Suitability Description: Accepted as Concept Stage

Drawing Number: 10059280-ARC-EBD-ZZ-DR-ZZ-00393

Revision: B

COPYRIGHT: NOT TO BE REPRODUCED WITHOUT THE WRITTEN PERMISSION OF NATIONAL GRID ELECTRICITY TRANSMISSION Plc

Doc Ref: 6.13.A6.F1

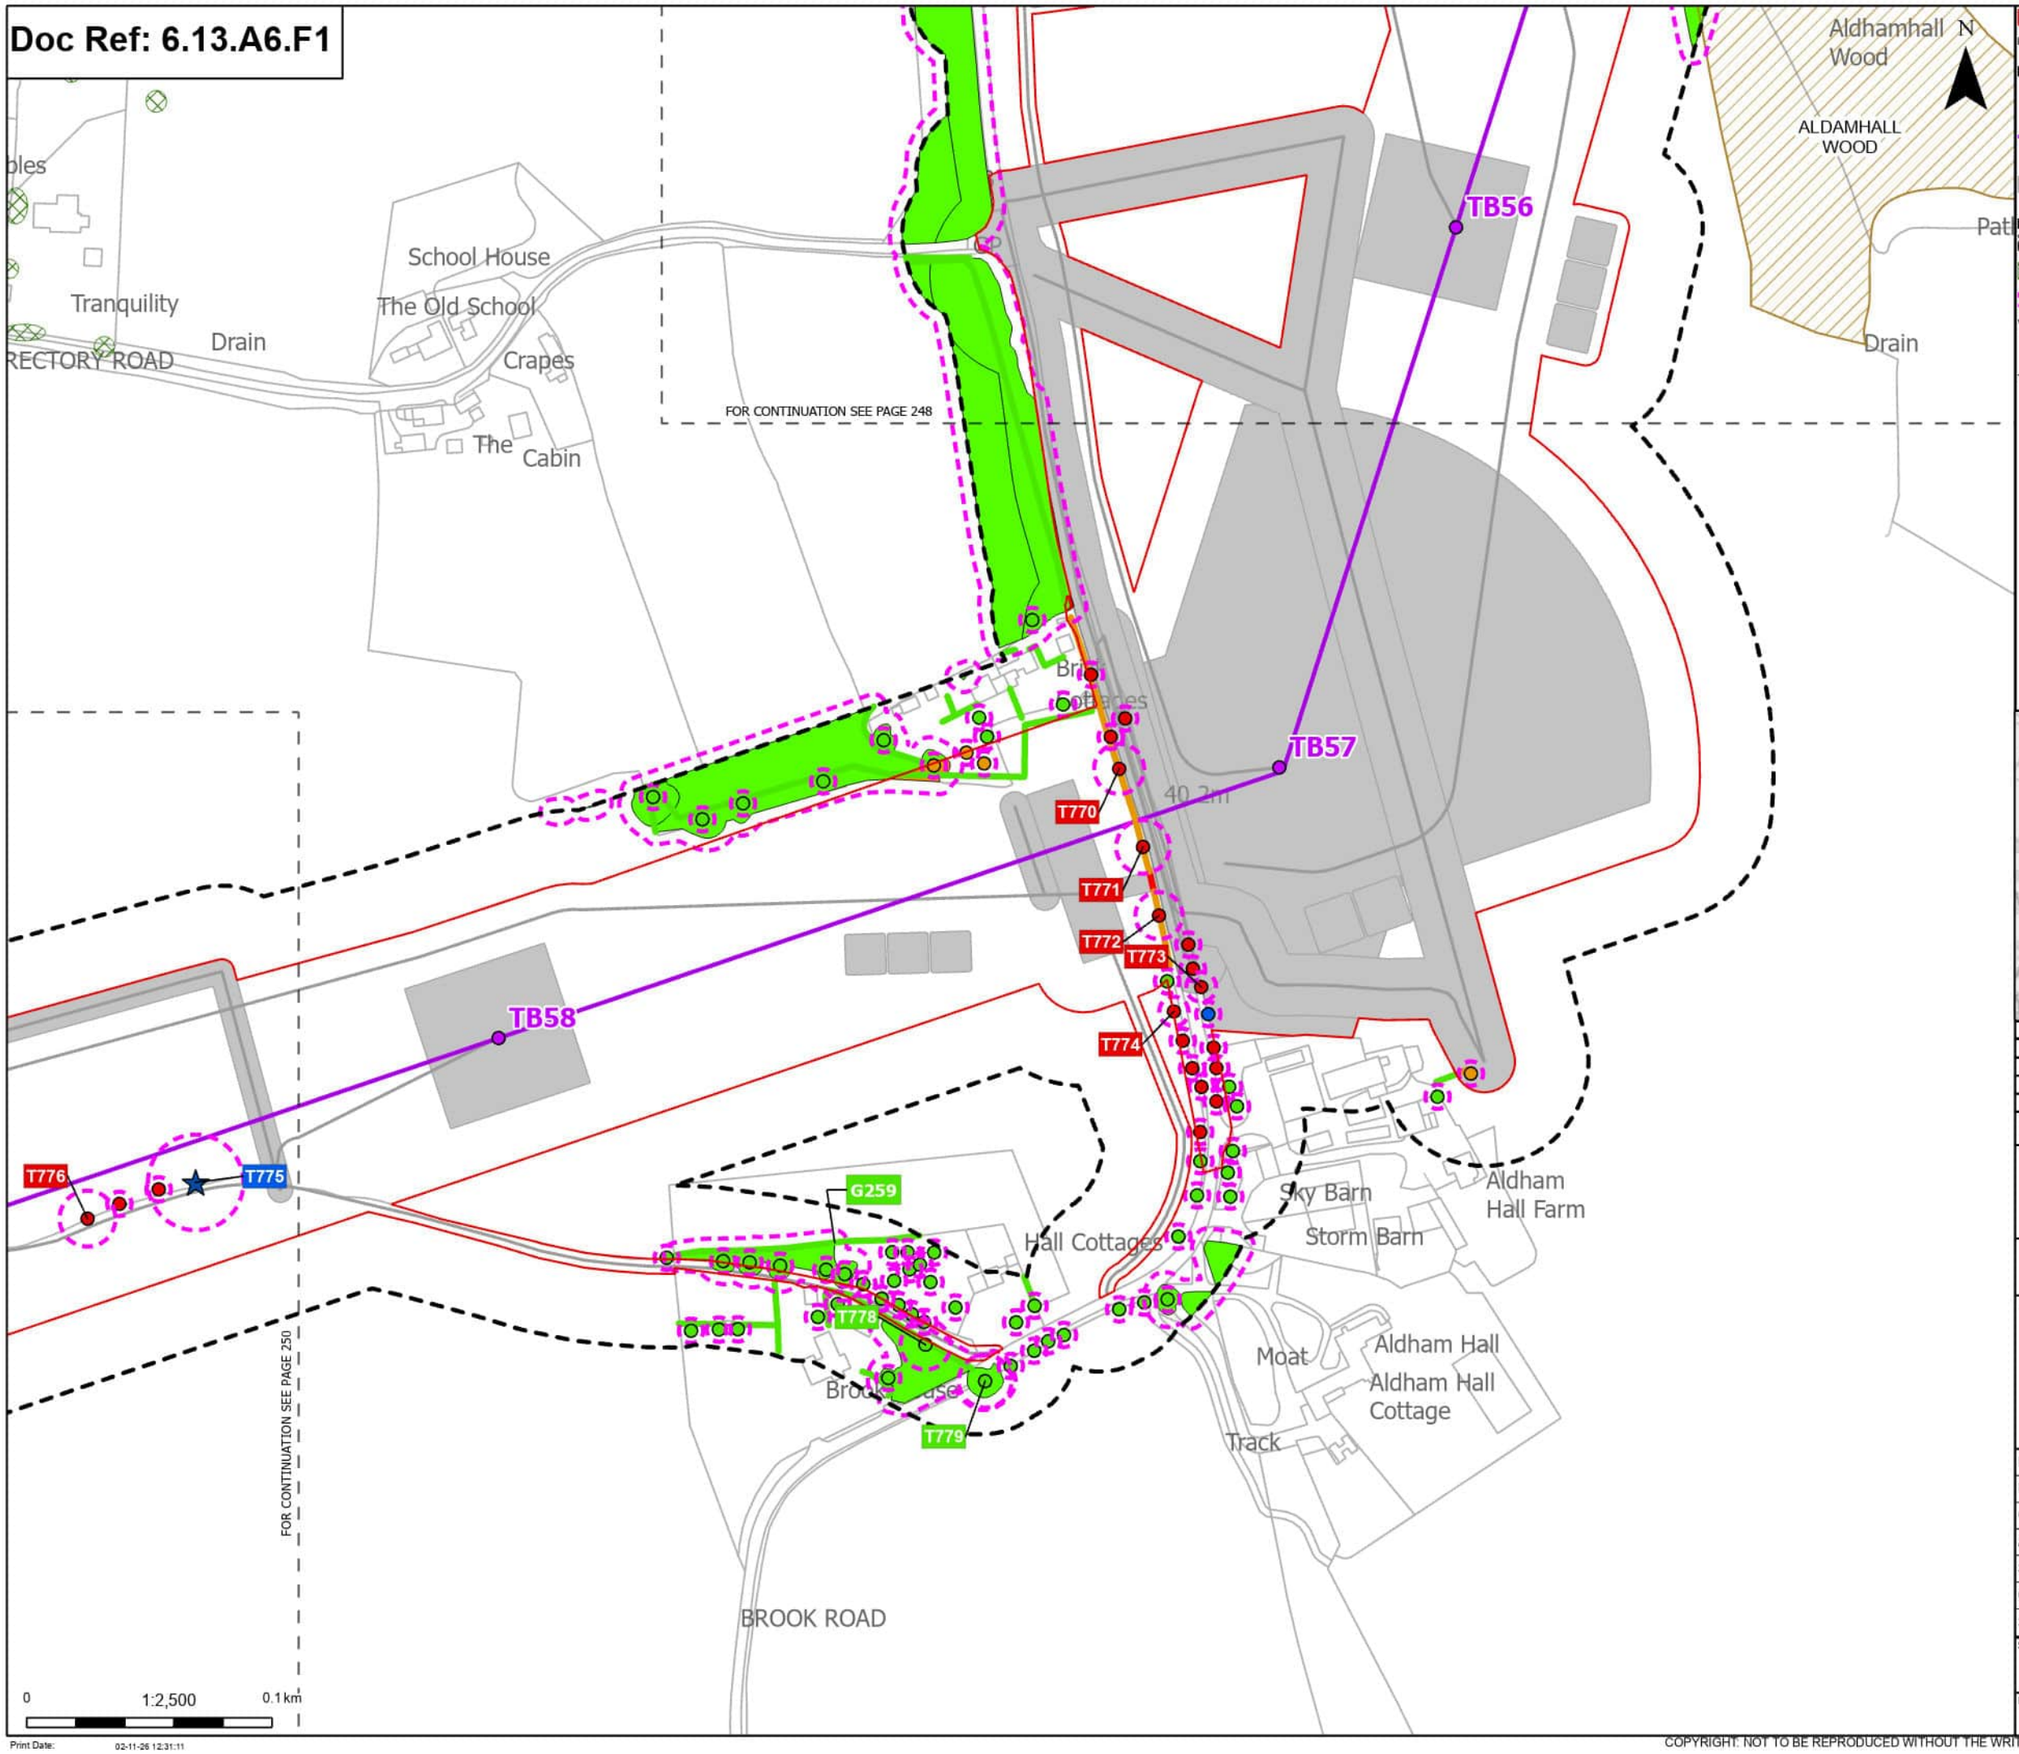

Order Limits
Sheet index cutline

Proposed project design details
- Proposed standard lattice pylon location
- Proposed overhead line alignment
- Other temporary and permanent construction and operational works

Discipline specific constraints
- Arboriculture Study Area
- TPO group of trees
- Root protection area

Veteran Trees - Impact
- Affected Managed

Trees - Impact
- Removed
- Affected Managed
- Potentially Affected
- Unaffected

- Ancient Woodland (Natural England)

Hedgerow - Impact
- Removed
- Potentially Affected
- Unaffected

Groups of trees - Impact
- Removed
- Potentially Affected
- Unaffected

Note: The proposed overhead line alignment and proposed underground cable alignment together comprise the alignment. For further details regarding the design, please refer to Figures 4.1 (document reference 6.4.F1) and 4.2 (document reference 6.4.F2).

Notes: Background mapping information has been reproduced from the Ordnance Survey by permission of Ordnance Survey of the Controller of His Majesty's Stationery Office. © Crown copyright and database rights (2025) Licence OS100024241 and AC0000807948; © Crown copyright and database rights 2025 Ordnance Survey AC0000808122, Contains public sector information licensed under the Open Government Licence v3.0, © National Grid UK



Rev	Date	Description	Drawn	Check	Approv
B	Aug 2025	FOR DCO APPLICATION	JAL	AF	KB
A	Aug 2025	FOR DCO APPLICATION	JAL	AF	KB

nationalgrid

PROJECT: Norwich to Tilbury

Planning Inspectorate App Number: EN020027
Regulation 5(2)(a)

Title:

Figure A13.6.1- Landscape and Visual Arboriculture Impacts Plan
Page 249 of 396

Designed	M. Watson	Date	February 26
Drawn	J. Acero Leon	Date	February 26
Checked	A. Fell	Date	February 26
Approved	K. Burrows	Date	February 26
Scale:	1:2,500	Datum:	AOD
Original Size:	A3	Grid:	OS
Suitability Code:	A2	Project Number:	10059280


Suitability Description: Accepted as Concept Stage

Drawing Number: 10059280-ARC-EBD-ZZ-DR-ZZ-00393 | Revision: B

Print Date: 02-11-26 12:31:11

COPYRIGHT: NOT TO BE REPRODUCED WITHOUT THE WRITTEN PERMISSION OF NATIONAL GRID ELECTRICITY TRANSMISSION Plc

Doc Ref: 6.13.A6.F1

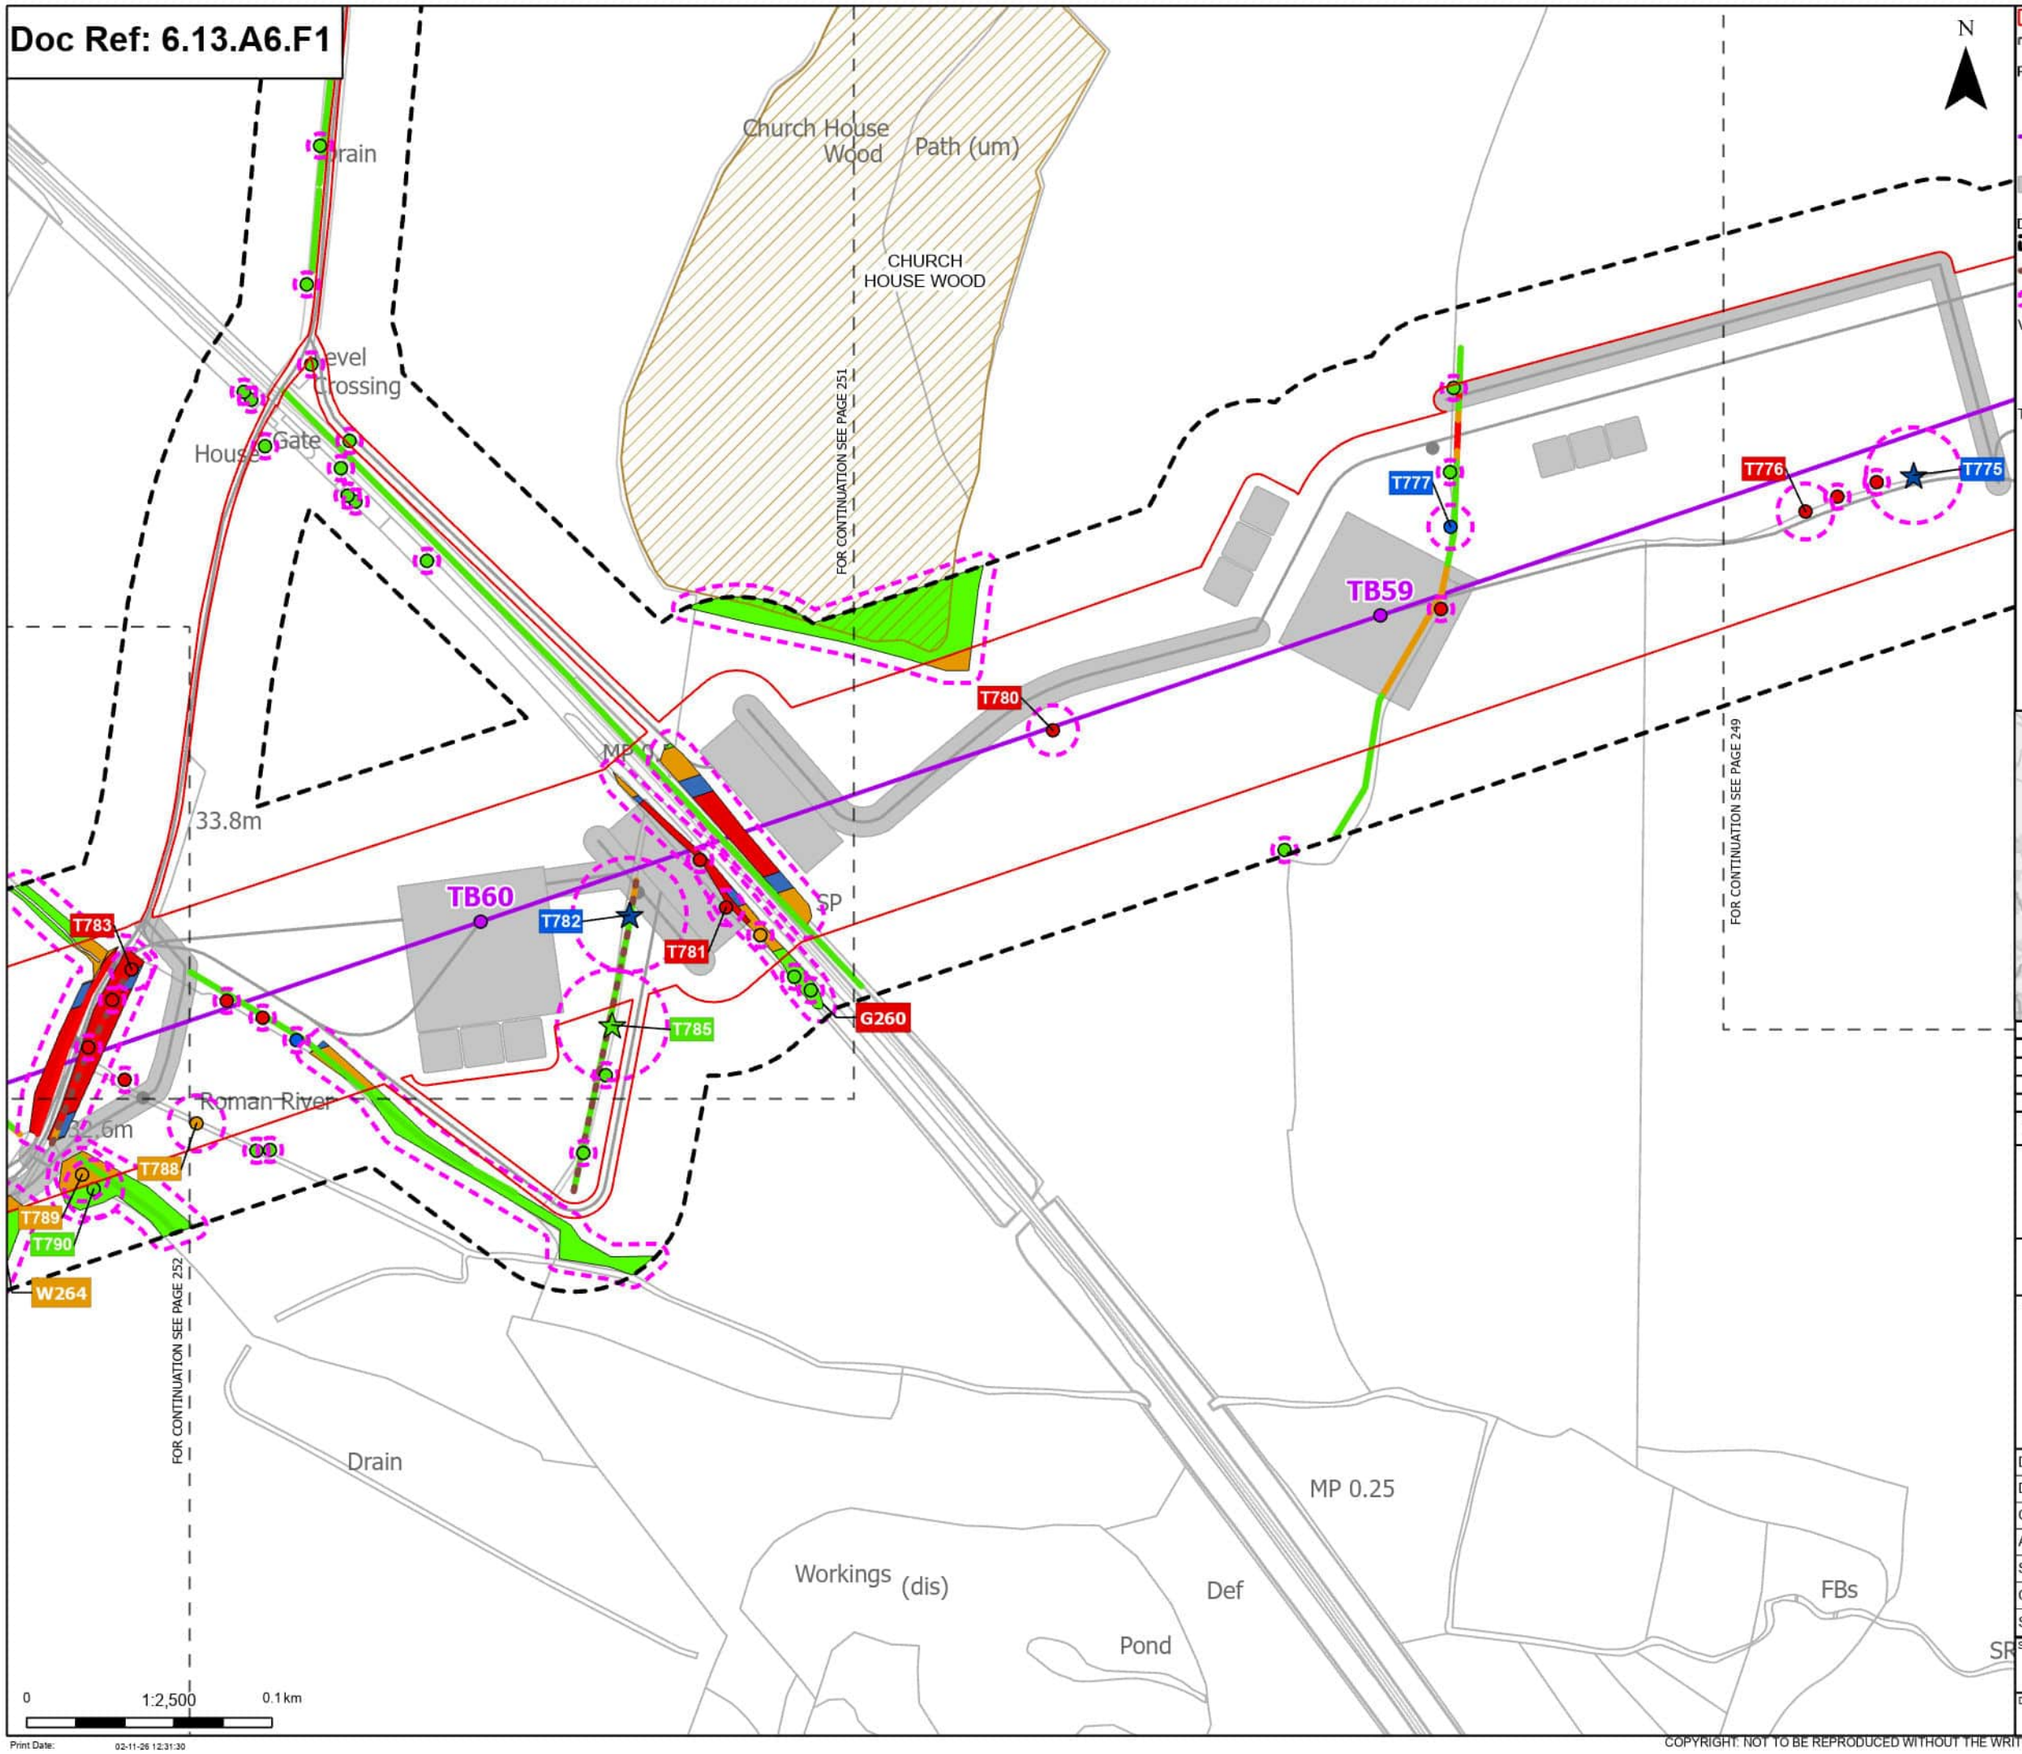

Order Limits
Sheet index cutline

Proposed project design details
- Proposed standard lattice pylon location
- Proposed overhead line alignment
- Other temporary and permanent construction and operational works

Discipline specific constraints
- Arboriculture Study Area
- Important Hedgerows
- Root protection area

Veteran Trees - Impact
- Affected Managed
- Unaffected

Trees - Impact
- Removed
- Affected Managed
- Potentially Affected
- Unaffected

Ancient Woodland (Natural England)

Hedgerow - Impact
- Removed
- Potentially Affected
- Unaffected

Groups of trees - Impact
- Removed
- Affected Managed
- Potentially Affected
- Unaffected

Note: The proposed overhead line alignment and proposed underground cable alignment together comprise the alignment. For further details regarding the design, please refer to Figures 4.1 (document reference 6.4.F1) and 4.2 (document reference 6.4.F2).

Notes: Background mapping information has been reproduced from the Ordnance Survey by permission of Ordnance Survey of the Controller of His Majesty's Stationery Office. © Crown copyright and database rights (2025) Licence OS100024241 and AC0000807948; © Crown copyright and database rights 2025 Ordnance Survey AC0000808122, Contains public sector information licensed under the Open Government Licence v3.0, © National Grid UK



Rev	Date	Description	Drawn	Check	Approv
B	Aug 2025	FOR DCO APPLICATION	JAL	AF	KB
A	Aug 2025	FOR DCO APPLICATION	JAL	AF	KB

nationalgrid

PROJECT: Norwich to Tilbury

Planning Inspectorate App Number: EN020027
Regulation 5(2)(a)

Title:

Figure A13.6.1- Landscape and Visual Arboriculture Impacts Plan
Page 250 of 396

Designed	M. Watson	Date	February 26
Drawn	J. Acero Leon	Date	February 26
Checked	A. Fell	Date	February 26
Approved	K. Burrows	Date	February 26
Scale:	1:2,500	Datum:	AOD
Original Size:	A3	Grid:	OS
Suitability Code:	A2	Project Number:	10059280


Suitability Description:
Accepted as Concept Stage

Drawing Number: 10059280-ARC-EBD-ZZ-DR-ZZ-00393
Revision: B

Print Date: 02-11-26 12:31:30

COPYRIGHT: NOT TO BE REPRODUCED WITHOUT THE WRITTEN PERMISSION OF NATIONAL GRID ELECTRICITY TRANSMISSION Plc

Doc Ref: 6.13.A6.F1

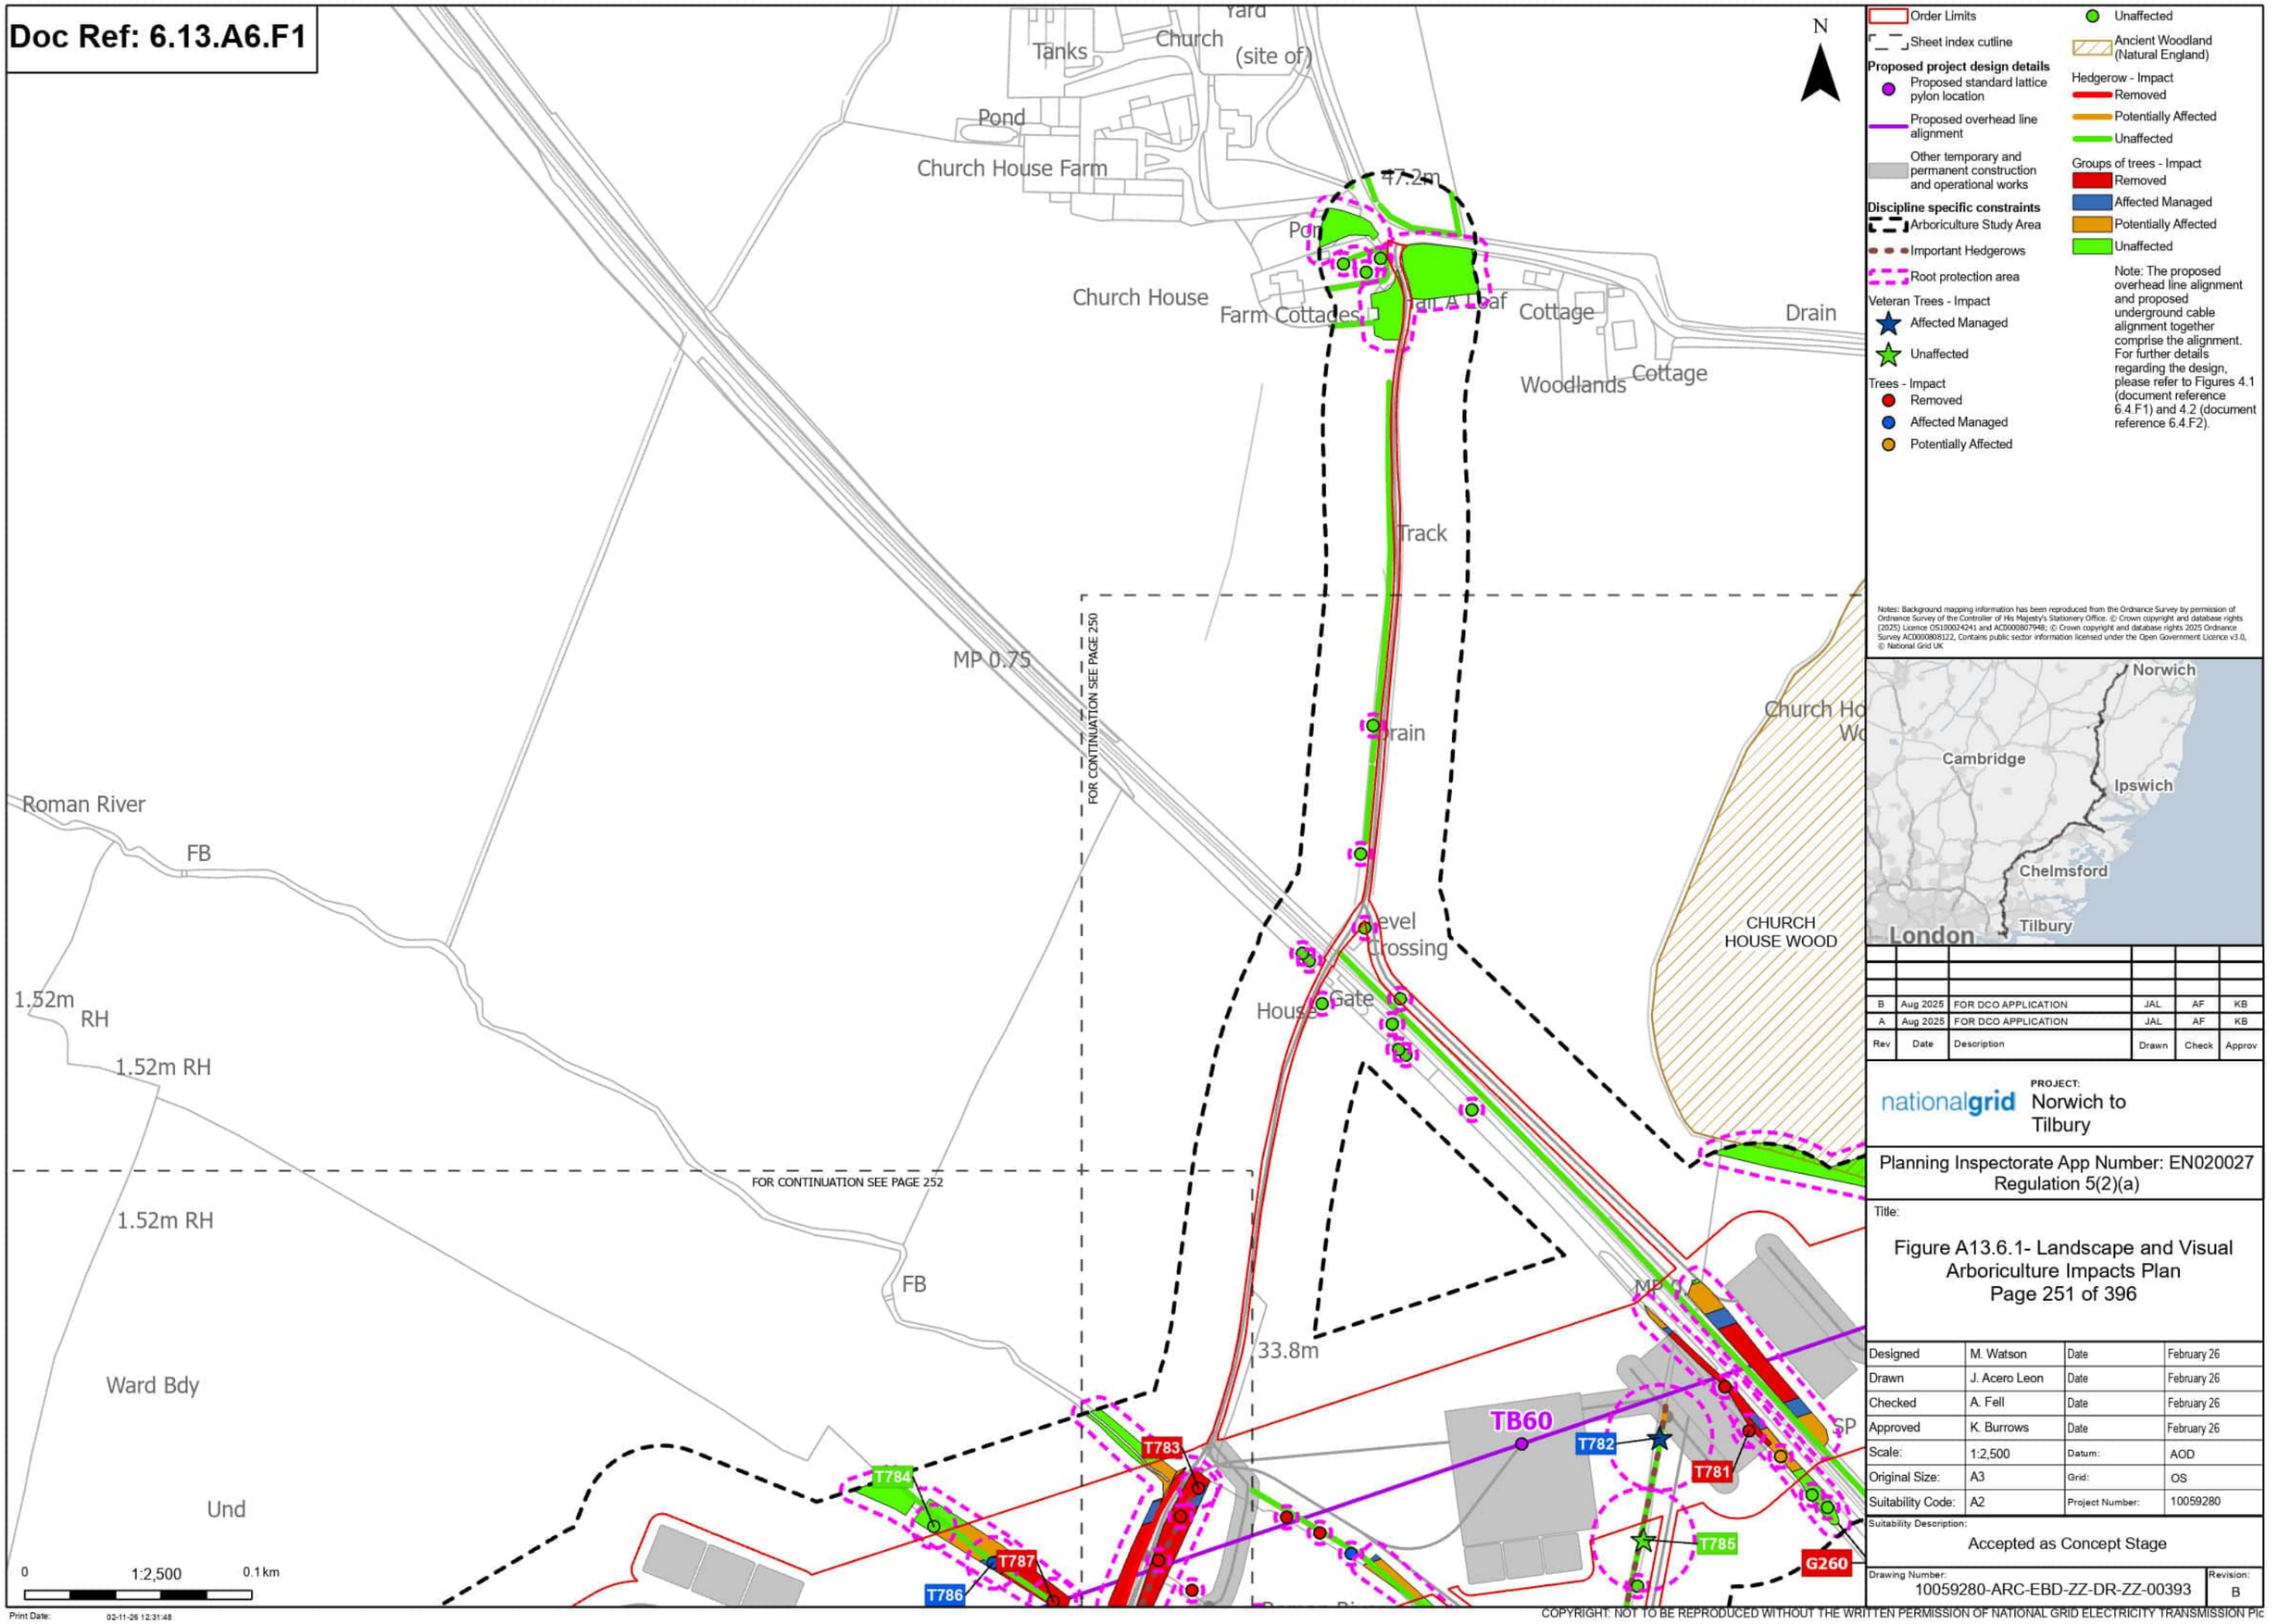

Rev	Date	Description	Drawn	Check	Approv
B	Aug 2025	FOR DCO APPLICATION	JAL	AF	KB
A	Aug 2025	FOR DCO APPLICATION	JAL	AF	KB

nationalgrid

PROJECT: Norwich to Tilbury

Planning Inspectorate App Number: EN020027
Regulation 5(2)(a)

Title:

Figure A13.6.1- Landscape and Visual Arboriculture Impacts Plan
Page 251 of 396

Designed	M. Watson	Date	February 26
Drawn	J. Acero Leon	Date	February 26
Checked	A. Fell	Date	February 26
Approved	K. Burrows	Date	February 26
Scale:	1:2,500	Datum:	AOD
Original Size:	A3	Grid:	OS
Suitability Code:	A2	Project Number:	10059280


Suitability Description: Accepted as Concept Stage

Drawing Number: 10059280-ARC-EBD-ZZ-DR-ZZ-00393

Revision: B

COPYRIGHT: NOT TO BE REPRODUCED WITHOUT THE WRITTEN PERMISSION OF NATIONAL GRID ELECTRICITY TRANSMISSION Plc

Doc Ref: 6.13.A6.F1

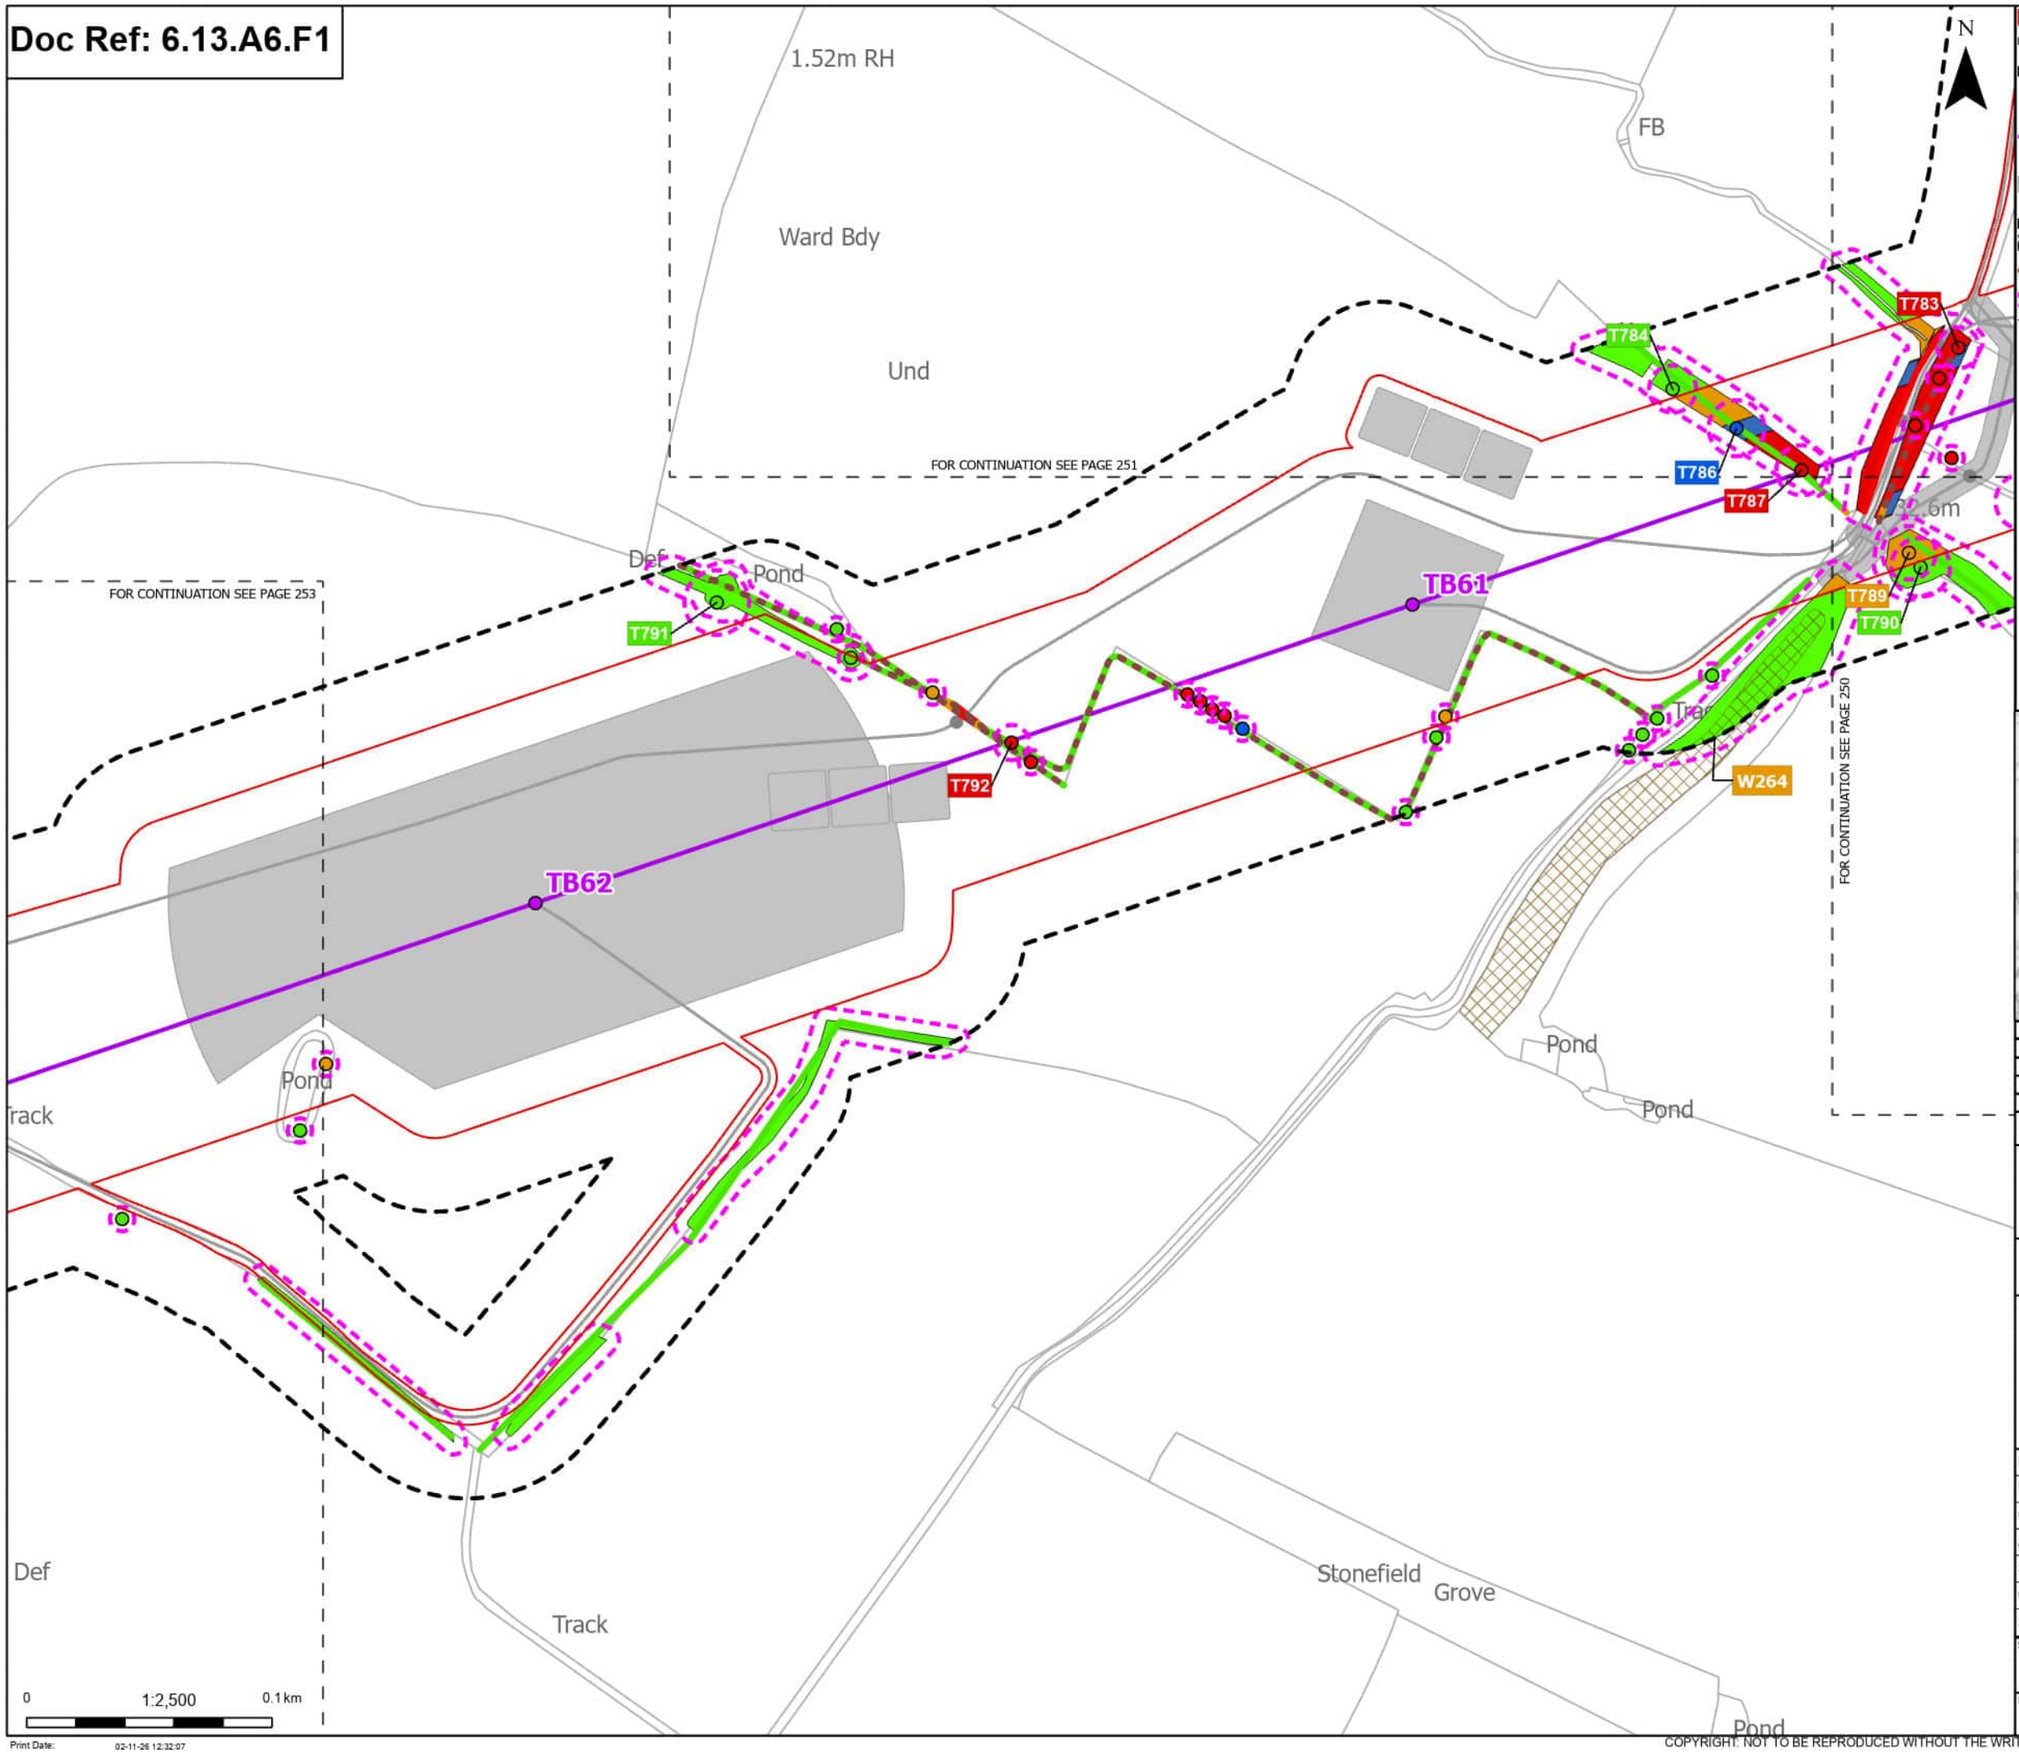

Order Limits
Sheet index cutline

Proposed project design details
- Proposed standard lattice pylon location
- Proposed overhead line alignment
- Other temporary and permanent construction and operational works

Discipline specific constraints
- Arboriculture Study Area
- Important Hedgerows
- Root protection area

Trees - Impact
- Removed
- Affected Managed
- Potentially Affected
- Unaffected

Ancient Woodland Sites that are not shown on the Ancient Woodland Inventory

Hedgerow - Impact
- Removed
- Potentially Affected
- Unaffected

Groups of trees - Impact
- Removed
- Affected Managed
- Potentially Affected
- Unaffected

Note: The proposed overhead line alignment and proposed underground cable alignment together comprise the alignment. For further details regarding the design, please refer to Figures 4.1 (document reference 6.4.F1) and 4.2 (document reference 6.4.F2).

Notes: Background mapping information has been reproduced from the Ordnance Survey by permission of Ordnance Survey of the Controller of His Majesty's Stationery Office. © Crown copyright and database rights (2025) Licence OS100024241 and AC0000807948; © Crown copyright and database rights 2025 Ordnance Survey AC0000808122, Contains public sector information licensed under the Open Government Licence v3.0, © National Grid UK



Rev	Date	Description	Drawn	Check	Approv
B	Aug 2025	FOR DCO APPLICATION	JAL	AF	KB
A	Aug 2025	FOR DCO APPLICATION	JAL	AF	KB

nationalgrid

PROJECT: Norwich to Tilbury

Planning Inspectorate App Number: EN020027
Regulation 5(2)(a)

Title:

Figure A13.6.1- Landscape and Visual Arboriculture Impacts Plan
Page 252 of 396

Designed	M. Watson	Date	February 26
Drawn	J. Acero Leon	Date	February 26
Checked	A. Fell	Date	February 26
Approved	K. Burrows	Date	February 26
Scale:	1:2,500	Datum:	AOD
Original Size:	A3	Grid:	OS
Suitability Code:	A2	Project Number:	10059280

Suitability Description: Accepted as Concept Stage

Drawing Number: 10059280-ARC-EBD-ZZ-DR-ZZ-00393

Revision: B

COPYRIGHT: NOT TO BE REPRODUCED WITHOUT THE WRITTEN PERMISSION OF NATIONAL GRID ELECTRICITY TRANSMISSION Plc

Doc Ref: 6.13.A6.F1

Ward Bdy
Ward Bdy
Ward Bdy
1.52m RH
1.52m RH
Little Tey House
Pond
Pond
Pond
Little Tey House Farm
Und
Und
Pond
Track
Pond
Pond
Pond
Def
Pond
1.52m RH
Knave's Farm
The Old Rectory
TEY ROAD
T793
TB63
T794
TB64
G266
G267
T795
T796
T797
G265
FOR CONTINUATION SEE PAGE 254
FOR CONTINUATION SEE PAGE 252
FOR CONTINUATION SEE PAGE 255
N
0
1:2,500
0.1 km

Print Date: 02-11-26 12:32:25

Order Limits
Sheet index cutline
Proposed project design details
Proposed standard lattice pylon location
Proposed overhead line alignment
Other temporary and permanent construction and operational works
Discipline specific constraints
Arboriculture Study Area
Important Hedgerows
Root protection area
Veteran Trees - Impact
Potentially Affected
Trees - Impact
Removed
Potentially Affected
Unaffected
Hedgerow - Impact
Removed
Potentially Affected
Unaffected
Groups of trees - Impact
Removed
Affected Managed
Potentially Affected
Unaffected

Note: The proposed overhead line alignment and proposed underground cable alignment together comprise the alignment. For further details regarding the design, please refer to Figures 4.1 (document reference 6.4.F1) and 4.2 (document reference 6.4.F2).

Notes: Background mapping information has been reproduced from the Ordnance Survey by permission of Ordnance Survey of the Controller of His Majesty's Stationery Office. © Crown copyright and database rights (2025) Licence OS100024241 and AC0000807948; © Crown copyright and database rights 2025 Ordnance Survey AC0000808122, Contains public sector information licensed under the Open Government Licence v3.0, © National Grid UK

Norwich
Cambridge
Ipswich
Chelmsford
Tilbury
London

Rev	Date	Description	Drawn	Check	Approv
B	Aug 2025	FOR DCO APPLICATION	JAL	AF	KB
A	Aug 2025	FOR DCO APPLICATION	JAL	AF	KB

nationalgrid

PROJECT: Norwich to Tilbury

Planning Inspectorate App Number: EN020027
Regulation 5(2)(a)

Title:

Figure A13.6.1- Landscape and Visual Arboriculture Impacts Plan
Page 253 of 396


Designed	M. Watson	Date	February 26
Drawn	J. Acero Leon	Date	February 26
Checked	A. Fell	Date	February 26
Approved	K. Burrows	Date	February 26
Scale:	1:2,500	Datum:	AOD
Original Size:	A3	Grid:	OS
Suitability Code:	A2	Project Number:	10059280

Suitability Description:
Accepted as Concept Stage

Drawing Number: 10059280-ARC-EBD-ZZ-DR-ZZ-00393
Revision: B

COPYRIGHT: NOT TO BE REPRODUCED WITHOUT THE WRITTEN PERMISSION OF NATIONAL GRID ELECTRICITY TRANSMISSION Plc

Doc Ref: 6.13.A6.F1

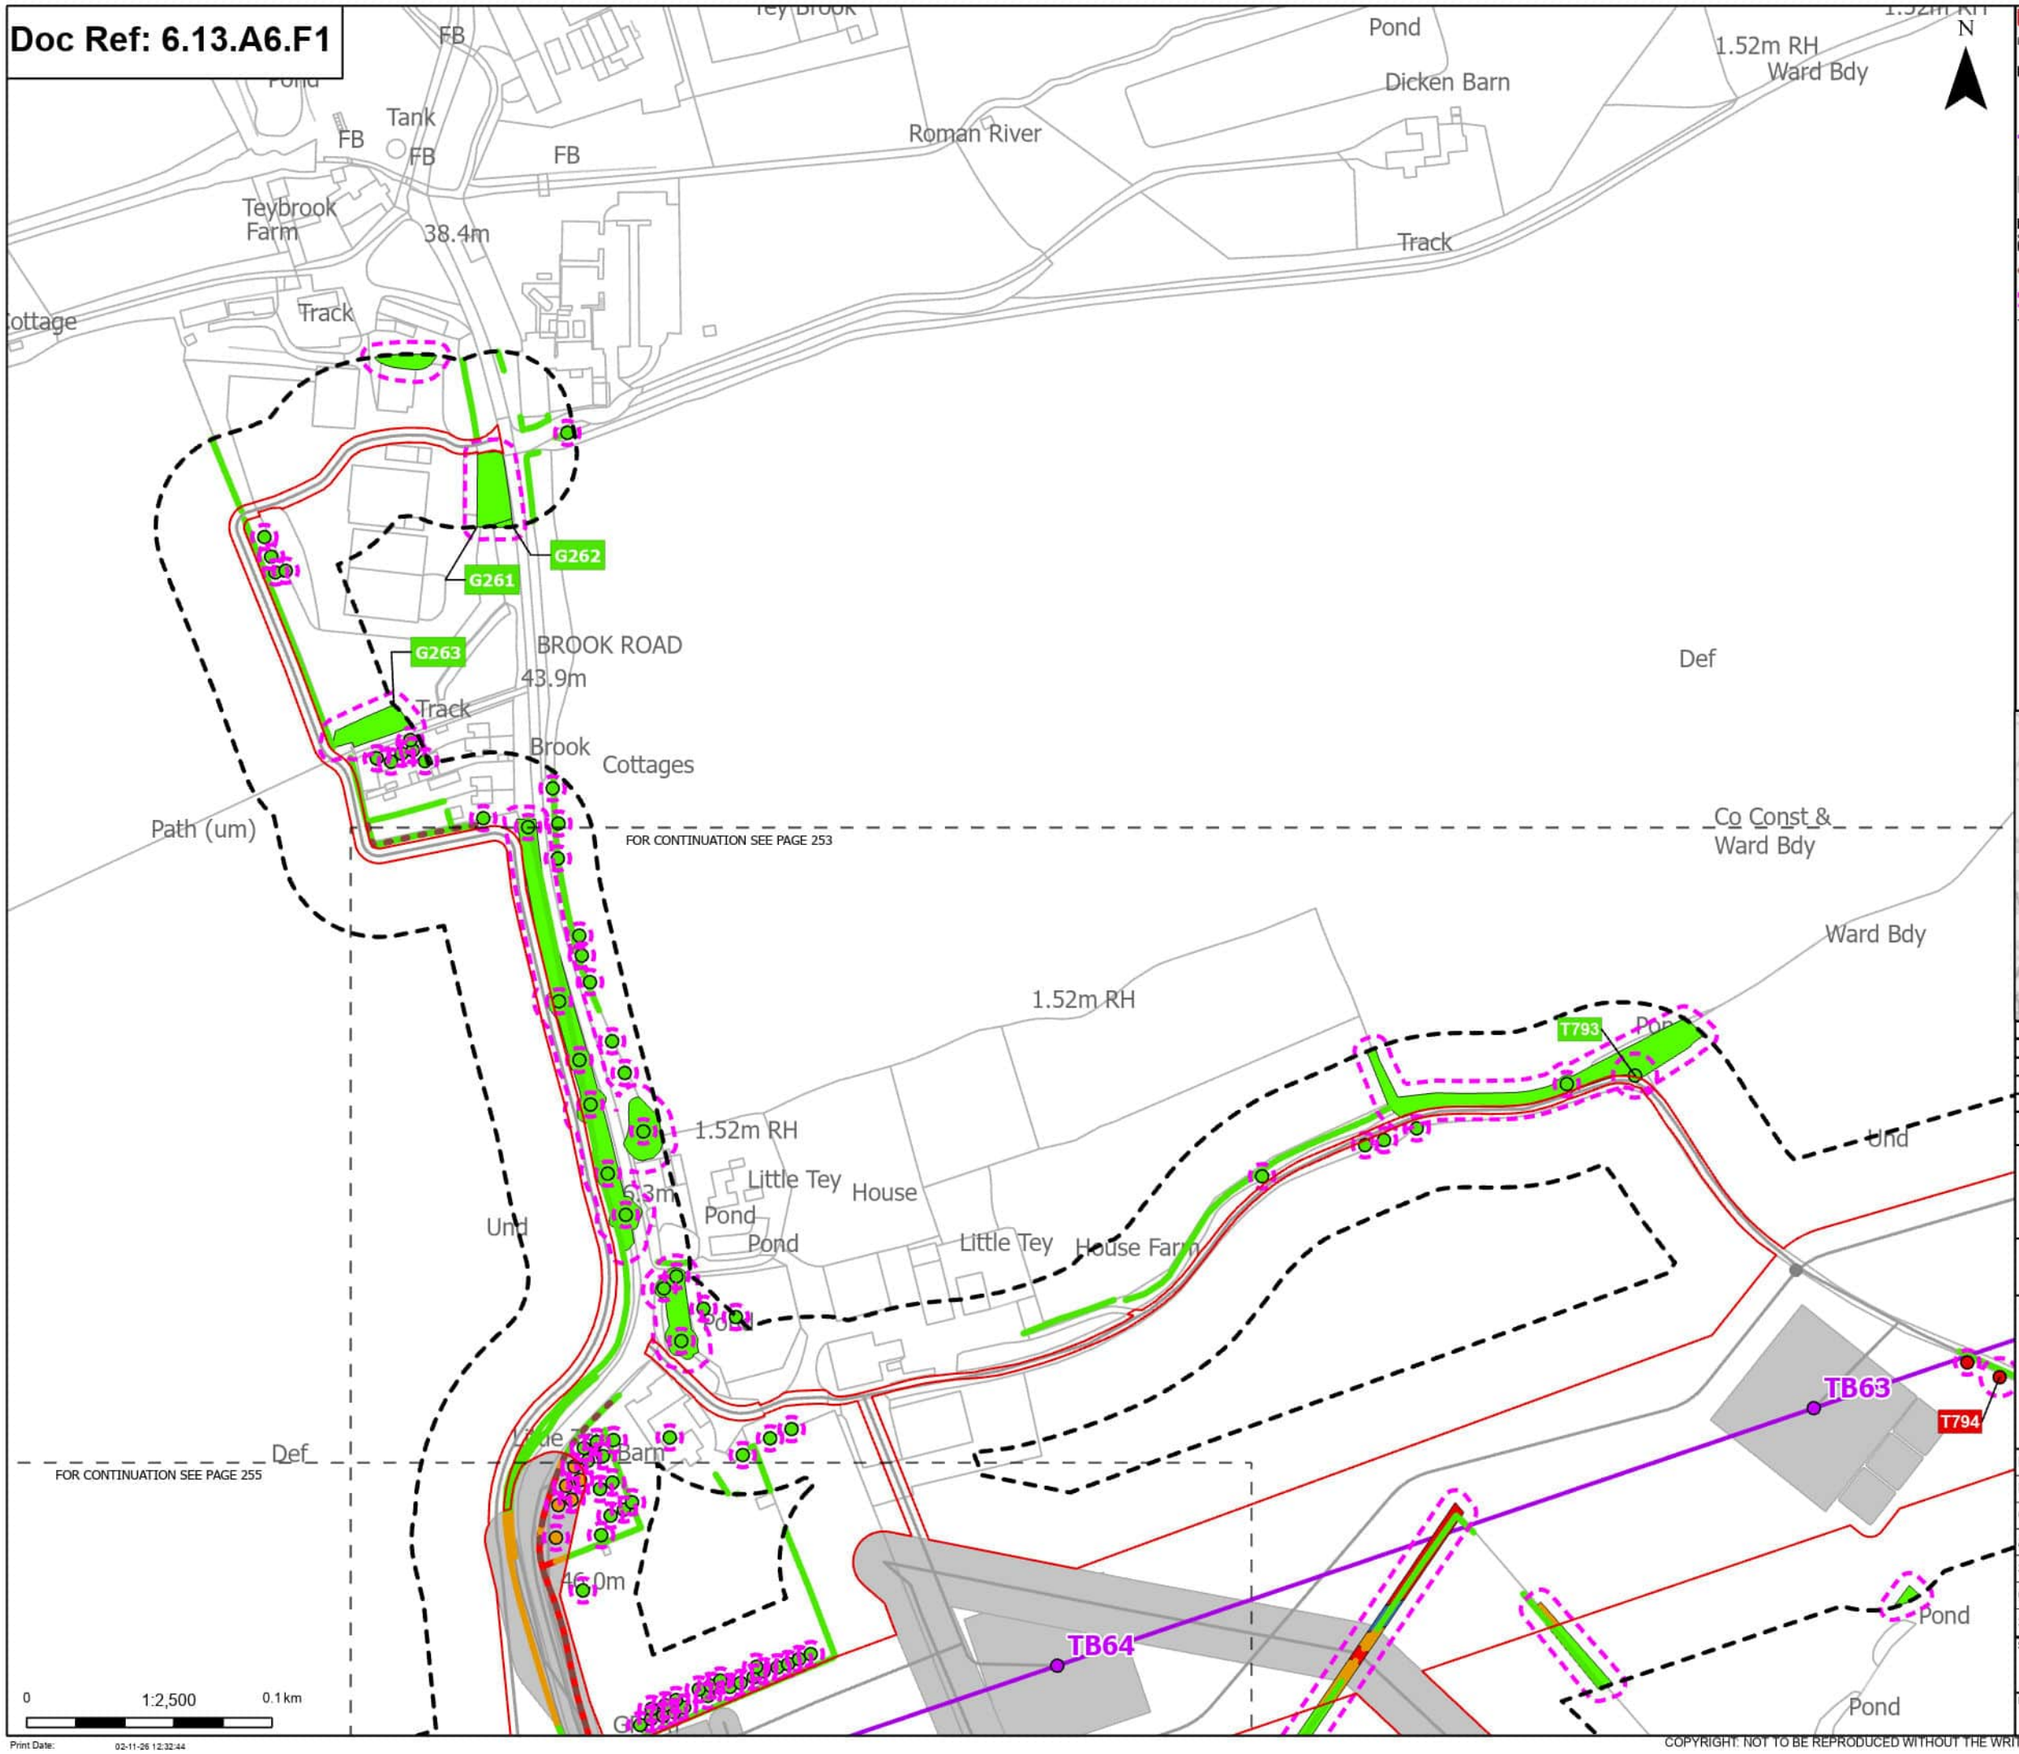

Order Limits
Sheet index cutline

Proposed project design details
- Proposed standard lattice pylon location
- Proposed overhead line alignment
- Other temporary and permanent construction and operational works

Discipline specific constraints
- Arboriculture Study Area
- Important Hedgerows
- Root protection area

Trees - Impact
- Removed
- Potentially Affected
- Unaffected

Hedgerow - Impact
- Removed
- Potentially Affected
- Unaffected

Groups of trees - Impact
- Removed
- Affected Managed
- Potentially Affected
- Unaffected

Note: The proposed overhead line alignment and proposed underground cable alignment together comprise the alignment. For further details regarding the design, please refer to Figures 4.1 (document reference 6.4.F1) and 4.2 (document reference 6.4.F2).

Notes: Background mapping information has been reproduced from the Ordnance Survey by permission of Ordnance Survey of the Controller of His Majesty's Stationery Office. © Crown copyright and database rights (2025) Licence OS100024241 and ACD000807948; © Crown copyright and database rights 2025 Ordnance Survey ACD000808122, Contains public sector information licensed under the Open Government Licence v3.0, © National Grid UK



Rev	Date	Description	Drawn	Check	Approv
B	Aug 2025	FOR DCO APPLICATION	JAL	AF	KB
A	Aug 2025	FOR DCO APPLICATION	JAL	AF	KB

nationalgrid

PROJECT: Norwich to Tilbury

Planning Inspectorate App Number: EN020027
Regulation 5(2)(a)

Title:

Figure A13.6.1- Landscape and Visual Arboriculture Impacts Plan
Page 254 of 396

Designed	M. Watson	Date	February 26
Drawn	J. Acero Leon	Date	February 26
Checked	A. Fell	Date	February 26
Approved	K. Burrows	Date	February 26
Scale:	1:2,500	Datum:	AOD
Original Size:	A3	Grid:	OS
Suitability Code:	A2	Project Number:	10059280


Suitability Description:
Accepted as Concept Stage

Drawing Number: 10059280-ARC-EBD-ZZ-DR-ZZ-00393
Revision: B

Print Date: 02-11-26 12:32:44

COPYRIGHT: NOT TO BE REPRODUCED WITHOUT THE WRITTEN PERMISSION OF NATIONAL GRID ELECTRICITY TRANSMISSION Plc

Doc Ref: 6.13.A6.F1

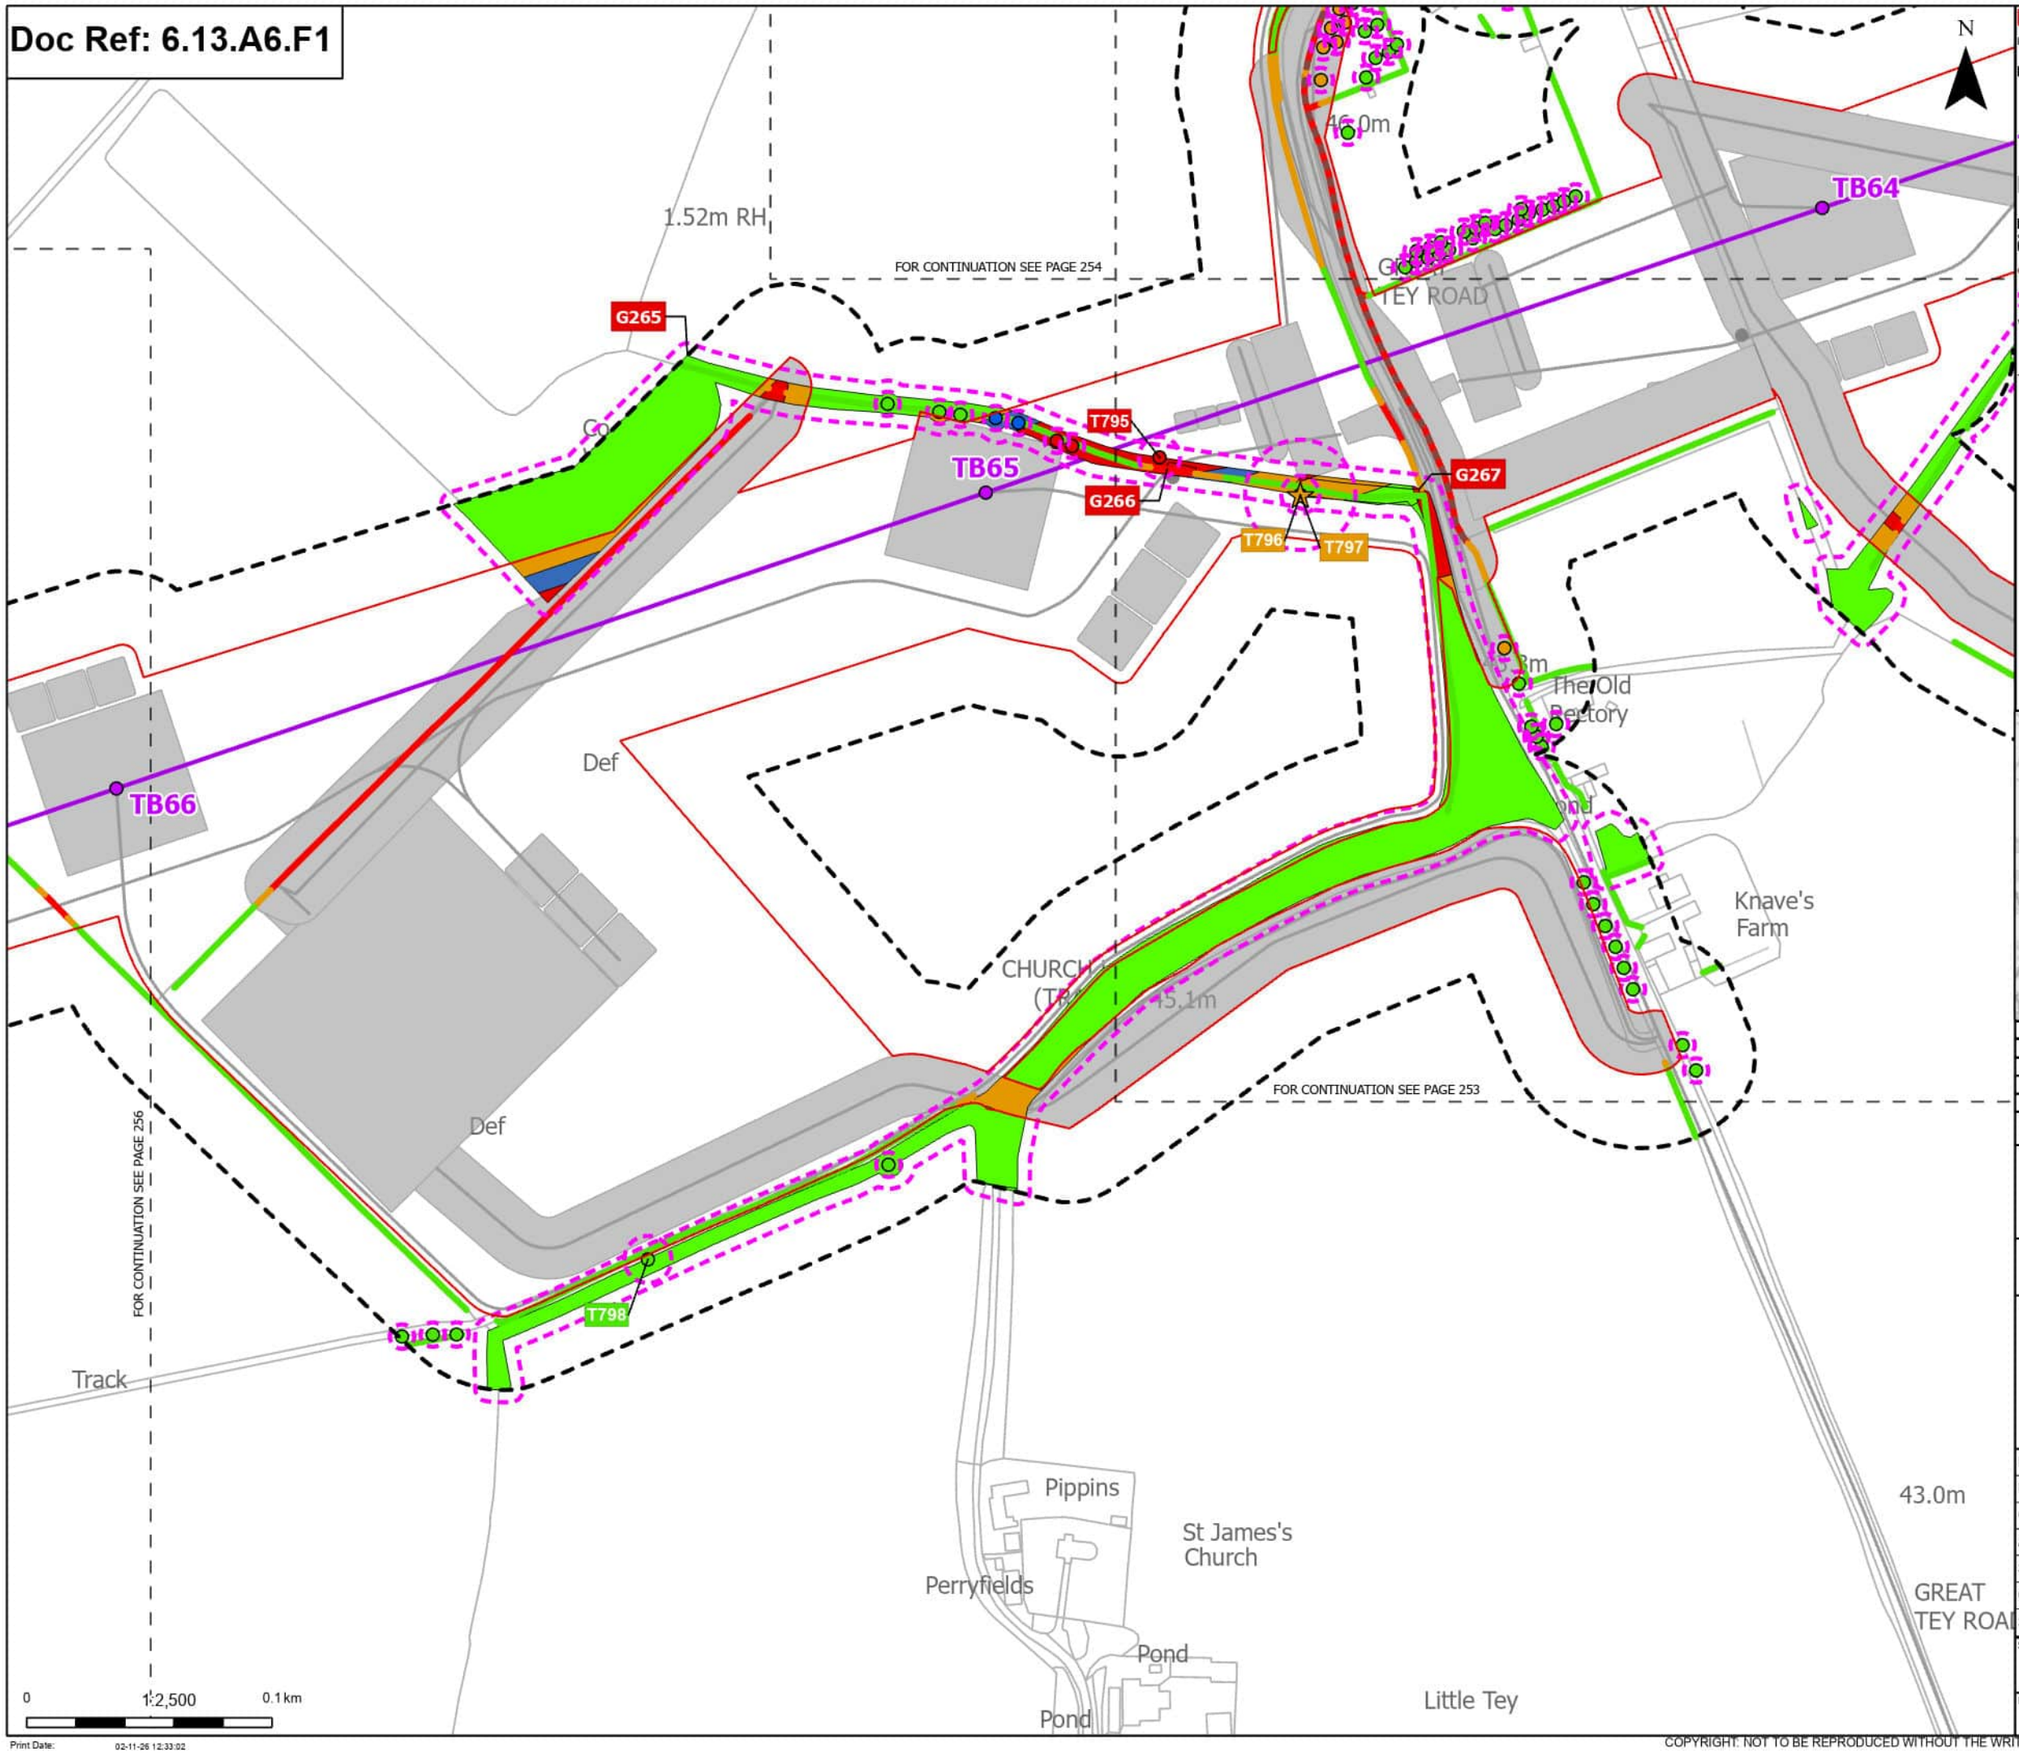

Order Limits
Sheet index cutline

Proposed project design details
- Proposed standard lattice pylon location
- Proposed overhead line alignment
- Other temporary and permanent construction and operational works

Discipline specific constraints
- Arboriculture Study Area
- Important Hedgerows
- Root protection area

Veteran Trees - Impact
- Potentially Affected

Trees - Impact
- Removed
- Affected Managed
- Potentially Affected
- Unaffected

Hedgerow - Impact
- Removed
- Potentially Affected
- Unaffected

Groups of trees - Impact
- Removed
- Affected Managed
- Potentially Affected
- Unaffected

Note: The proposed overhead line alignment and proposed underground cable alignment together comprise the alignment. For further details regarding the design, please refer to Figures 4.1 (document reference 6.4.F1) and 4.2 (document reference 6.4.F2).

Notes: Background mapping information has been reproduced from the Ordnance Survey by permission of Ordnance Survey of the Controller of His Majesty's Stationery Office. © Crown copyright and database rights (2025) Licence OS100024241 and AC0000807948; © Crown copyright and database rights 2025 Ordnance Survey AC0000808122, Contains public sector information licensed under the Open Government Licence v3.0, © National Grid UK



Rev	Date	Description	Drawn	Check	Approv
B	Aug 2025	FOR DCO APPLICATION	JAL	AF	KB
A	Aug 2025	FOR DCO APPLICATION	JAL	AF	KB

nationalgrid

PROJECT: Norwich to Tilbury

Planning Inspectorate App Number: EN020027
Regulation 5(2)(a)

Title:

Figure A13.6.1- Landscape and Visual Arboriculture Impacts Plan
Page 255 of 396

Designed	M. Watson	Date	February 26
Drawn	J. Acero Leon	Date	February 26
Checked	A. Fell	Date	February 26
Approved	K. Burrows	Date	February 26
Scale:	1:2,500	Datum:	AOD
Original Size:	A3	Grid:	OS
Suitability Code:	A2	Project Number:	10059280

Suitability Description: Accepted as Concept Stage


Drawing Number: 10059280-ARC-EBD-ZZ-DR-ZZ-00393

Revision: B

Print Date: 02-11-26 12:33:02

COPYRIGHT: NOT TO BE REPRODUCED WITHOUT THE WRITTEN PERMISSION OF NATIONAL GRID ELECTRICITY TRANSMISSION Plc

Doc Ref: 6.13.A6.F1

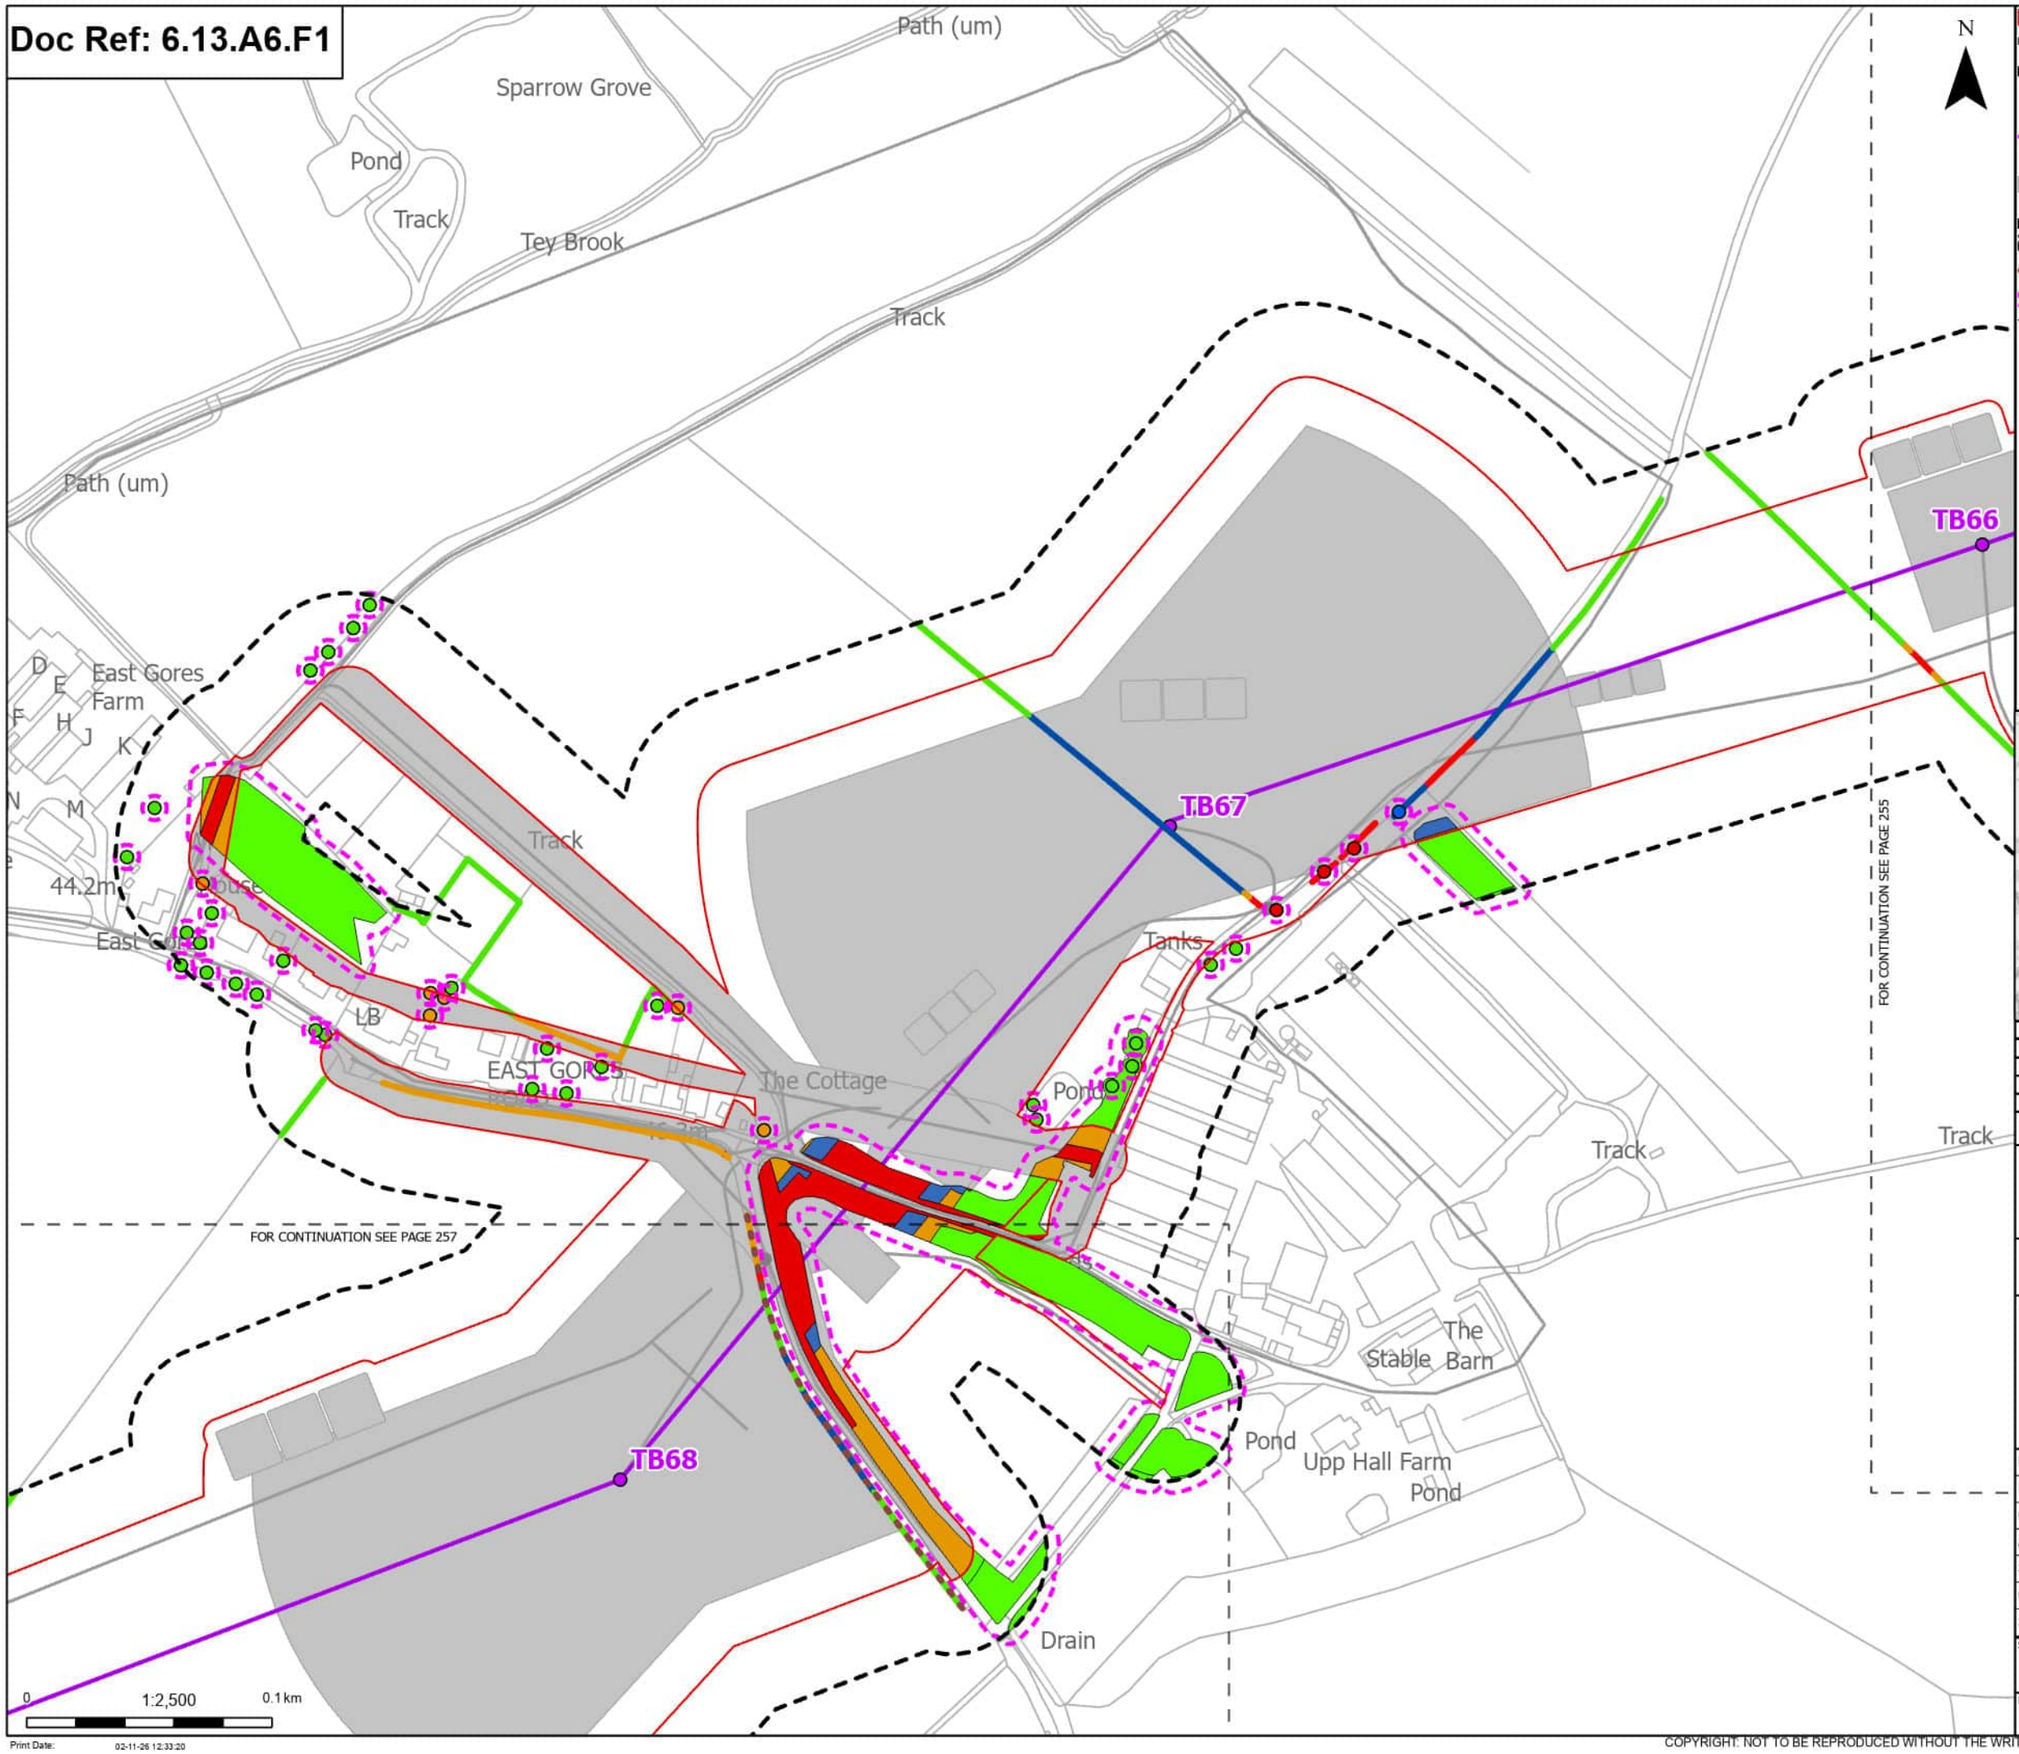

Order Limits
Sheet index cutline

Proposed project design details
- Proposed standard lattice pylon location
- Proposed overhead line alignment
- Other temporary and permanent construction and operational works

Discipline specific constraints
- Arboriculture Study Area
- Important Hedgerows
- Root protection area

Trees - Impact
- Removed
- Affected Managed
- Potentially Affected
- Unaffected

Hedgerow - Impact
- Removed
- Affected Managed
- Potentially Affected
- Unaffected

Groups of trees - Impact
- Removed
- Affected Managed
- Potentially Affected
- Unaffected

Note: The proposed overhead line alignment and proposed underground cable alignment together comprise the alignment. For further details regarding the design, please refer to Figures 4.1 (document reference 6.4.F1) and 4.2 (document reference 6.4.F2).

Notes: Background mapping information has been reproduced from the Ordnance Survey by permission of Ordnance Survey of the Controller of His Majesty's Stationery Office. © Crown copyright and database rights (2025) Licence OS100024241 and AC0000807948; © Crown copyright and database rights 2025 Ordnance Survey AC0000808122, Contains public sector information licensed under the Open Government Licence v3.0, © National Grid UK



Rev	Date	Description	Drawn	Check	Approv
B	Aug 2025	FOR DCO APPLICATION	JAL	AF	KB
A	Aug 2025	FOR DCO APPLICATION	JAL	AF	KB

nationalgrid

PROJECT: Norwich to Tilbury

Planning Inspectorate App Number: EN020027
Regulation 5(2)(a)

Title:

Figure A13.6.1- Landscape and Visual Arboriculture Impacts Plan
Page 256 of 396

Designed	M. Watson	Date	February 26
Drawn	J. Acero Leon	Date	February 26
Checked	A. Fell	Date	February 26
Approved	K. Burrows	Date	February 26
Scale:	1:2,500	Datum:	AOD
Original Size:	A3	Grid:	OS
Suitability Code:	A2	Project Number:	10059280

Suitability Description: Accepted as Concept Stage


Drawing Number: 10059280-ARC-EBD-ZZ-DR-ZZ-00393

Revision: B

Print Date: 02-11-26 12:33:20

COPYRIGHT: NOT TO BE REPRODUCED WITHOUT THE WRITTEN PERMISSION OF NATIONAL GRID ELECTRICITY TRANSMISSION Plc

Doc Ref: 6.13.A6.F1

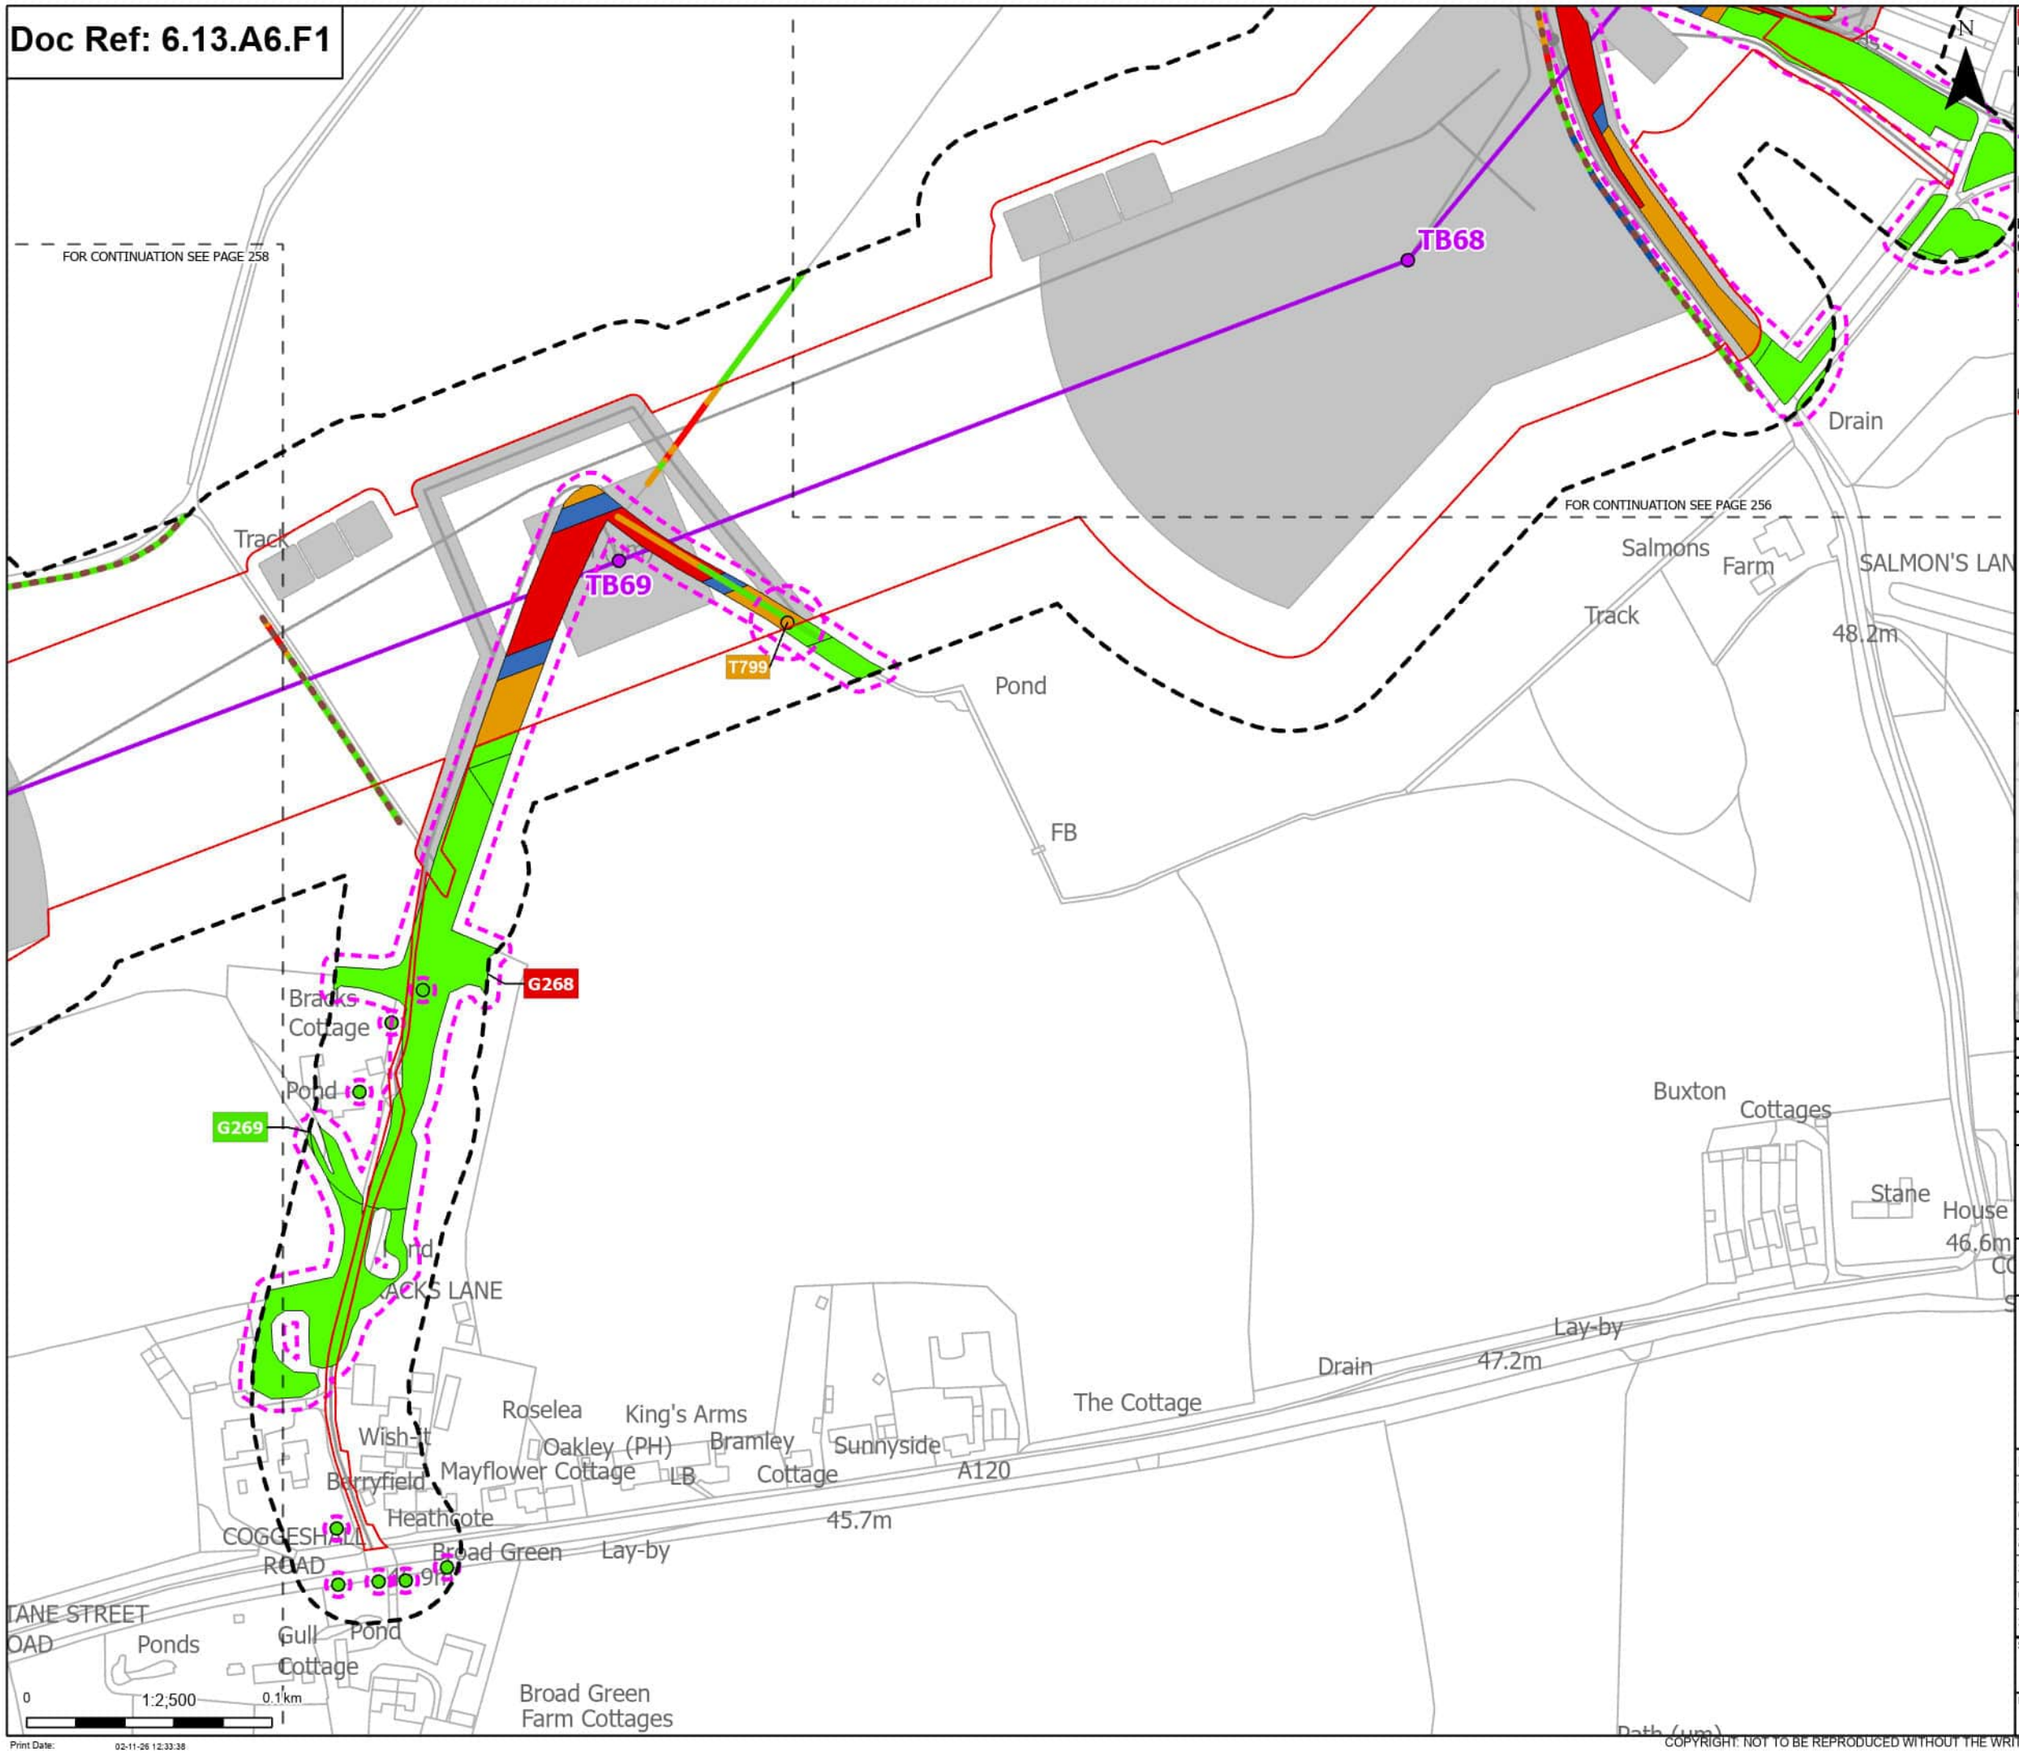

Order Limits
Sheet index cutline

Proposed project design details
- Proposed standard lattice pylon location
- Proposed overhead line alignment
- Other temporary and permanent construction and operational works

Discipline specific constraints
- Arboriculture Study Area
- Important Hedgerows
- Root protection area

Trees - Impact
- Potentially Affected
- Unaffected

Hedgerow - Impact
- Removed
- Affected Managed
- Potentially Affected
- Unaffected

Groups of trees - Impact
- Removed
- Affected Managed
- Potentially Affected
- Unaffected

Note: The proposed overhead line alignment and proposed underground cable alignment together comprise the alignment. For further details regarding the design, please refer to Figures 4.1 (document reference 6.4.F1) and 4.2 (document reference 6.4.F2).

Notes: Background mapping information has been reproduced from the Ordnance Survey by permission of Ordnance Survey of the Controller of His Majesty's Stationery Office. © Crown copyright and database rights (2025) Licence OS100024241 and AC0000807948; © Crown copyright and database rights 2025 Ordnance Survey AC0000808122, Contains public sector information licensed under the Open Government Licence v3.0, © National Grid UK



Rev	Date	Description	Drawn	Check	Approv
B	Aug 2025	FOR DCO APPLICATION	JAL	AF	KB
A	Aug 2025	FOR DCO APPLICATION	JAL	AF	KB

nationalgrid

PROJECT: Norwich to Tilbury

Planning Inspectorate App Number: EN020027
Regulation 5(2)(a)

Title:

Figure A13.6.1- Landscape and Visual Arboriculture Impacts Plan
Page 257 of 396

Designed	M. Watson	Date	February 26
Drawn	J. Acero Leon	Date	February 26
Checked	A. Fell	Date	February 26
Approved	K. Burrows	Date	February 26
Scale:	1:2,500	Datum:	AOD
Original Size:	A3	Grid:	OS
Suitability Code:	A2	Project Number:	10059280


Suitability Description:
Accepted as Concept Stage

Drawing Number: 10059280-ARC-EBD-ZZ-DR-ZZ-00393
Revision: B

Print Date: 02-11-26 12:33:38

COPYRIGHT: NOT TO BE REPRODUCED WITHOUT THE WRITTEN PERMISSION OF NATIONAL GRID ELECTRICITY TRANSMISSION Plc

Doc Ref: 6.13.A6.F1

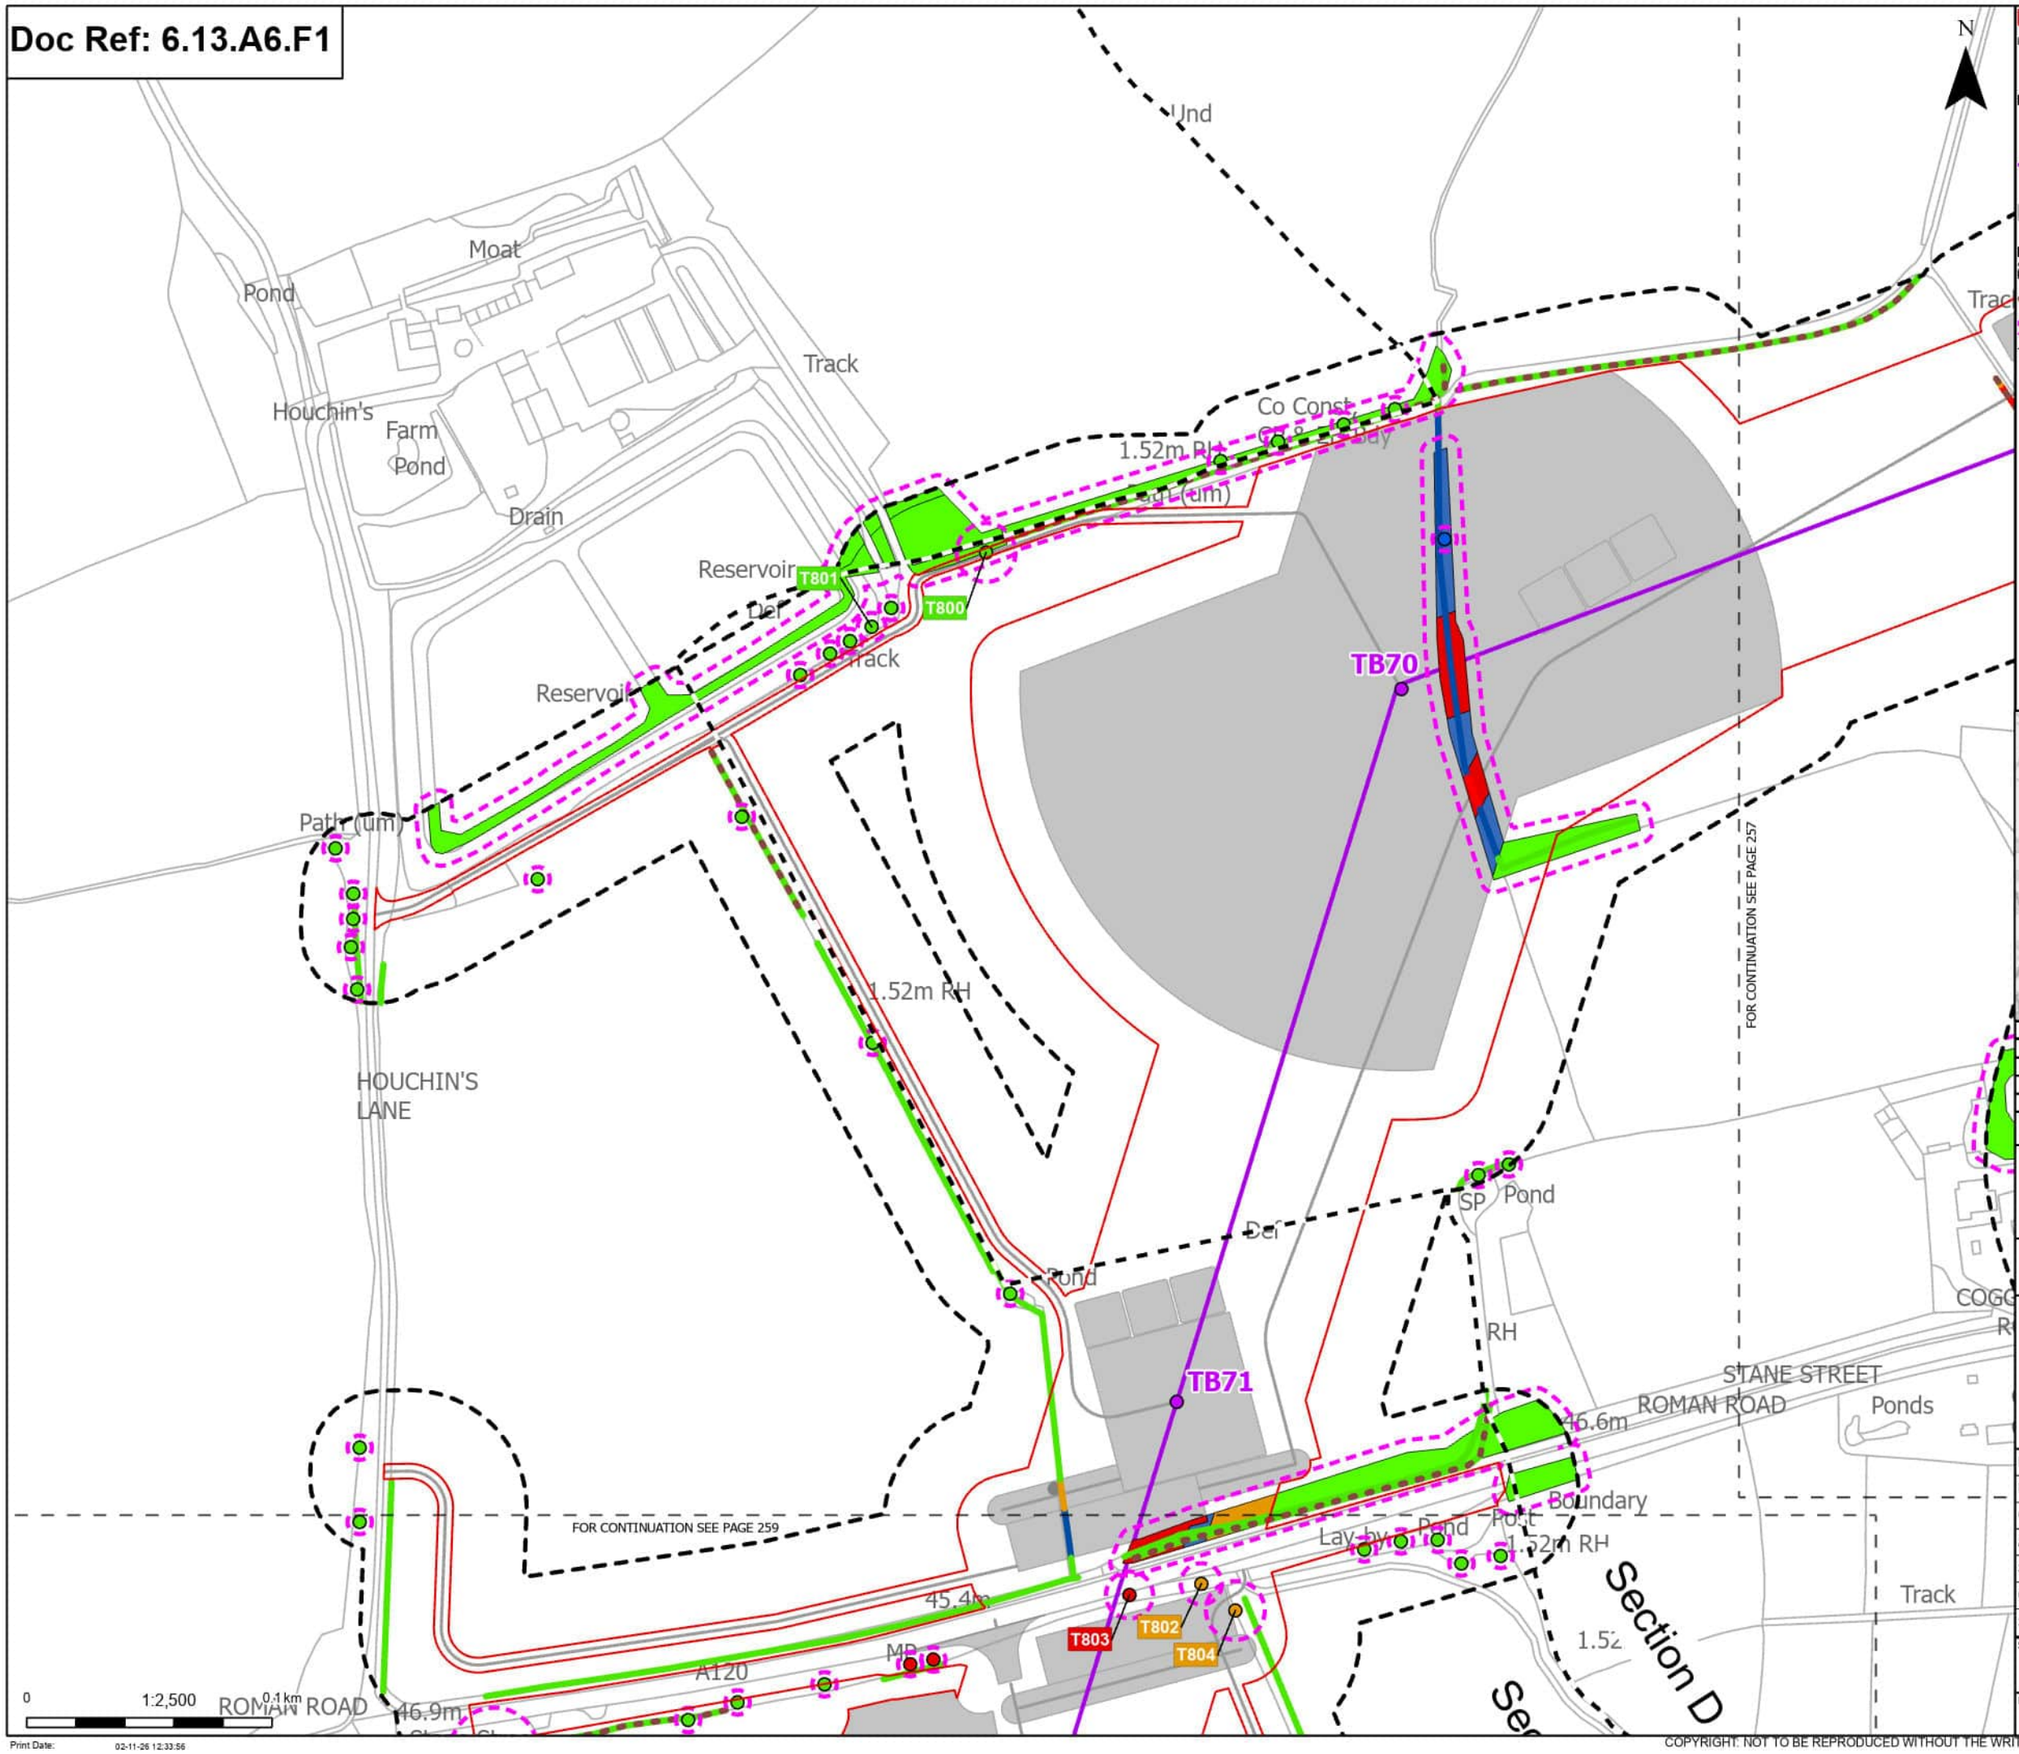

Order Limits
Sheet index cutline
Project section line

Proposed project design details
Proposed standard lattice pylon location
Proposed overhead line alignment
Other temporary and permanent construction and operational works

Discipline specific constraints
Arboriculture Study Area
Important Hedgerows
Root protection area

Trees - Impact
Removed
Affected Managed
Potentially Affected
Unaffected

Hedgerow - Impact
Removed
Affected Managed
Potentially Affected
Unaffected

Groups of trees - Impact
Removed
Affected Managed
Potentially Affected
Unaffected

Note: The proposed overhead line alignment and proposed underground cable alignment together comprise the alignment. For further details regarding the design, please refer to Figures 4.1 (document reference 6.4.F1) and 4.2 (document reference 6.4.F2).

Notes: Background mapping information has been reproduced from the Ordnance Survey by permission of Ordnance Survey of the Controller of His Majesty's Stationery Office. © Crown copyright and database rights (2025) Licence OS100024241 and AC0000807948; © Crown copyright and database rights 2025 Ordnance Survey AC0000808122, Contains public sector information licensed under the Open Government Licence v3.0, © National Grid UK



Rev	Date	Description	Drawn	Check	Approv
B	Aug 2025	FOR DCO APPLICATION	JAL	AF	KB
A	Aug 2025	FOR DCO APPLICATION	JAL	AF	KB

nationalgrid

PROJECT: Norwich to Tilbury

Planning Inspectorate App Number: EN020027
Regulation 5(2)(a)

Title:

Figure A13.6.1- Landscape and Visual Arboriculture Impacts Plan
Page 258 of 396

Designed	M. Watson	Date	February 26
Drawn	J. Acero Leon	Date	February 26
Checked	A. Fell	Date	February 26
Approved	K. Burrows	Date	February 26
Scale:	1:2,500	Datum:	AOD
Original Size:	A3	Grid:	OS
Suitability Code:	A2	Project Number:	10059280


Suitability Description:
Accepted as Concept Stage

Drawing Number: 10059280-ARC-EBD-ZZ-DR-ZZ-00393
Revision: B

Print Date: 02-11-26 12:33:56

COPYRIGHT: NOT TO BE REPRODUCED WITHOUT THE WRITTEN PERMISSION OF NATIONAL GRID ELECTRICITY TRANSMISSION Plc

Doc Ref: 6.13.A6.F1

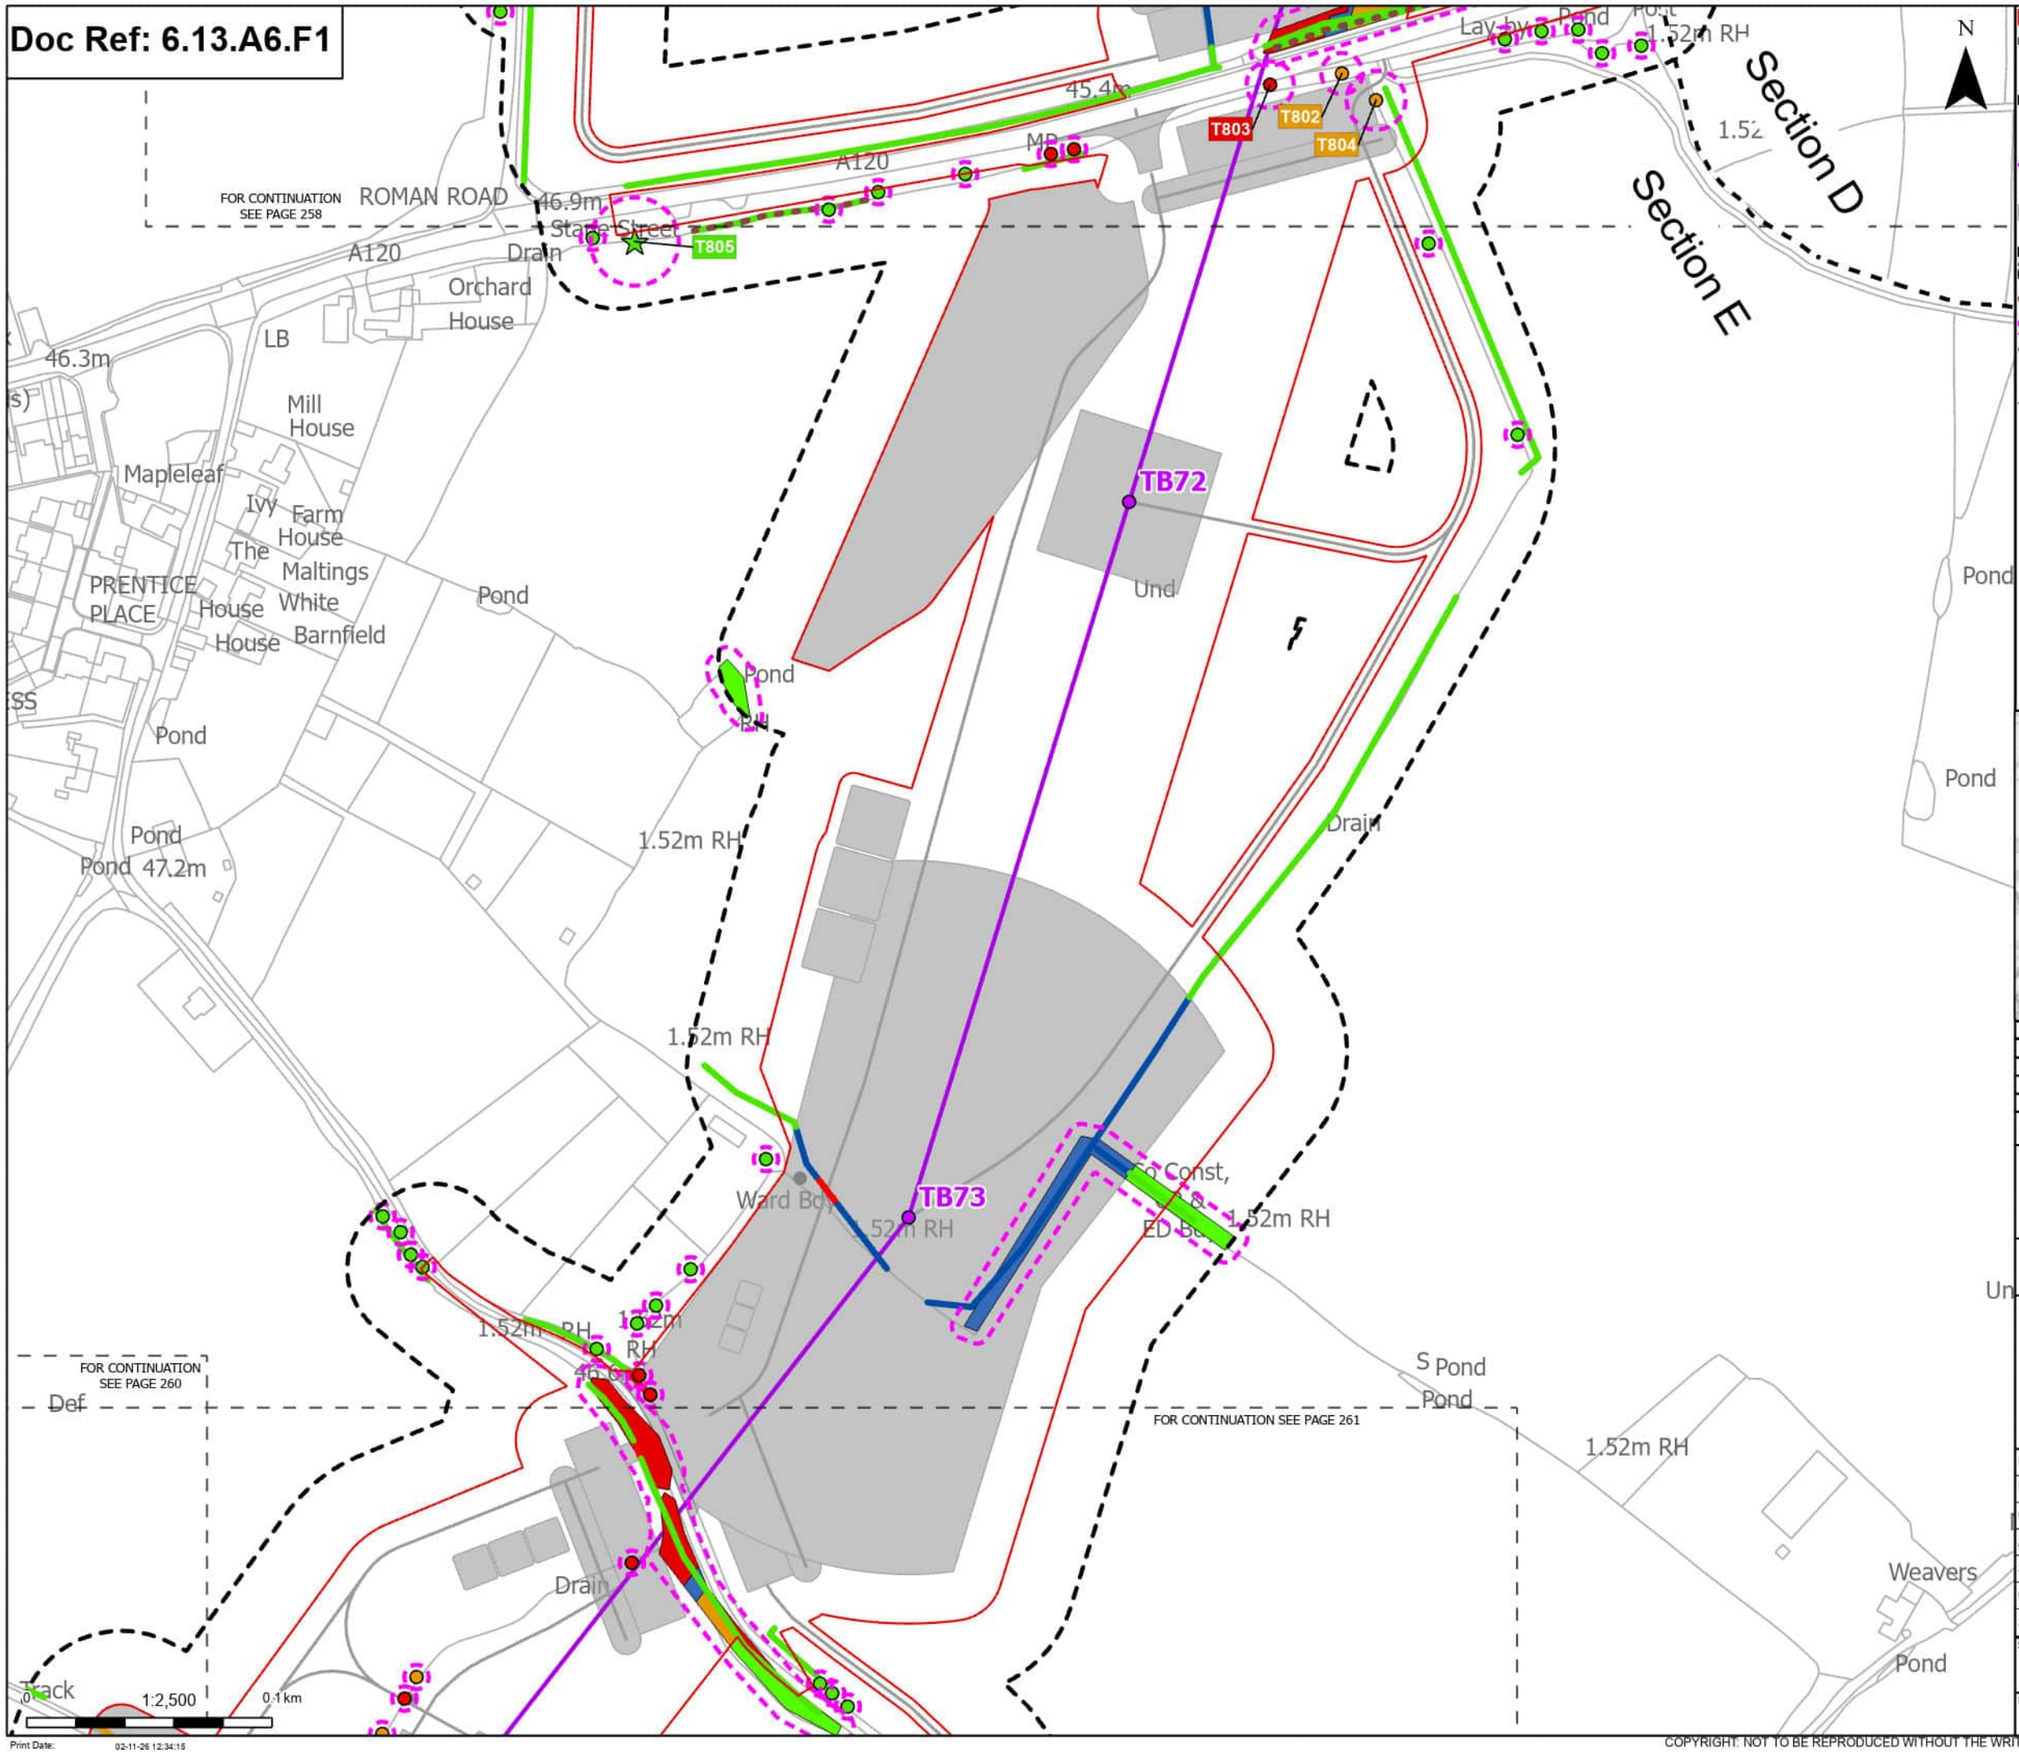
FOR CONTINUATION SEE PAGE 258
ROMAN ROAD
A120
Orchard House
LB
46.3m
Mill House
Mapleleaf
Ivy Farm House
The Maltings
PRENTICE PLACE
House
White House
Barnfield
Pond
Pond
Pond
Pond 47.2m
Pond
Pond
Pond
Pond

Doc Ref: 6.13.A6.F1

N

Def

FOR CONTINUATION SEE PAGE 259

FOR CONTINUATION SEE PAGE 261

Pond

Track

LORDSHIP'S LANE

G270

G271

TB75

T806

T807

ETL

Crole Cottage

41.0m

37.5m

FOR CONTINUATION SEE PAGE 263

FOR CONTINUATION SEE PAGE 262

0 1:2,500 0.1 km

Print Date: 02-11-26 12:34:33

Order Limits
Sheet index cutline

Proposed project design details
Proposed standard lattice pylon location
Proposed overhead line alignment
Other temporary and permanent construction and operational works

Discipline specific constraints
Arboriculture Study Area
Important Hedgerows
Root protection area

Trees - Impact
Potentially Affected
Unaffected

Hedgerow - Impact
Removed

Affected Managed
Potentially Affected
Unaffected

Groups of trees - Impact
Removed
Affected Managed
Potentially Affected
Unaffected

Note: The proposed overhead line alignment and proposed underground cable alignment together comprise the alignment. For further details regarding the design, please refer to Figures 4.1 (document reference 6.4.F1) and 4.2 (document reference 6.4.F2).

Notes: Background mapping information has been reproduced from the Ordnance Survey by permission of Ordnance Survey of the Controller of His Majesty's Stationery Office. © Crown copyright and database rights (2025) Licence OS100024241 and AC0000807948; © Crown copyright and database rights 2025 Ordnance Survey AC0000808122, Contains public sector information licensed under the Open Government Licence v3.0, © National Grid UK



Rev	Date	Description	Drawn	Check	Approv
B	Aug 2025	FOR DCO APPLICATION	JAL	AF	KB
A	Aug 2025	FOR DCO APPLICATION	JAL	AF	KB

nationalgrid

PROJECT: Norwich to Tilbury

Planning Inspectorate App Number: EN020027
Regulation 5(2)(a)

Title:

Figure A13.6.1- Landscape and Visual Arboriculture Impacts Plan
Page 260 of 396


Designed	M. Watson	Date	February 26
Drawn	J. Acero Leon	Date	February 26
Checked	A. Fell	Date	February 26
Approved	K. Burrows	Date	February 26
Scale:	1:2,500	Datum:	AOD
Original Size:	A3	Grid:	OS
Suitability Code:	A2	Project Number:	10059280

Suitability Description:
Accepted as Concept Stage

Drawing Number: 10059280-ARC-EBD-ZZ-DR-ZZ-00393
Revision: B

COPYRIGHT: NOT TO BE REPRODUCED WITHOUT THE WRITTEN PERMISSION OF NATIONAL GRID ELECTRICITY TRANSMISSION Plc

Doc Ref: 6.13.A6.F1

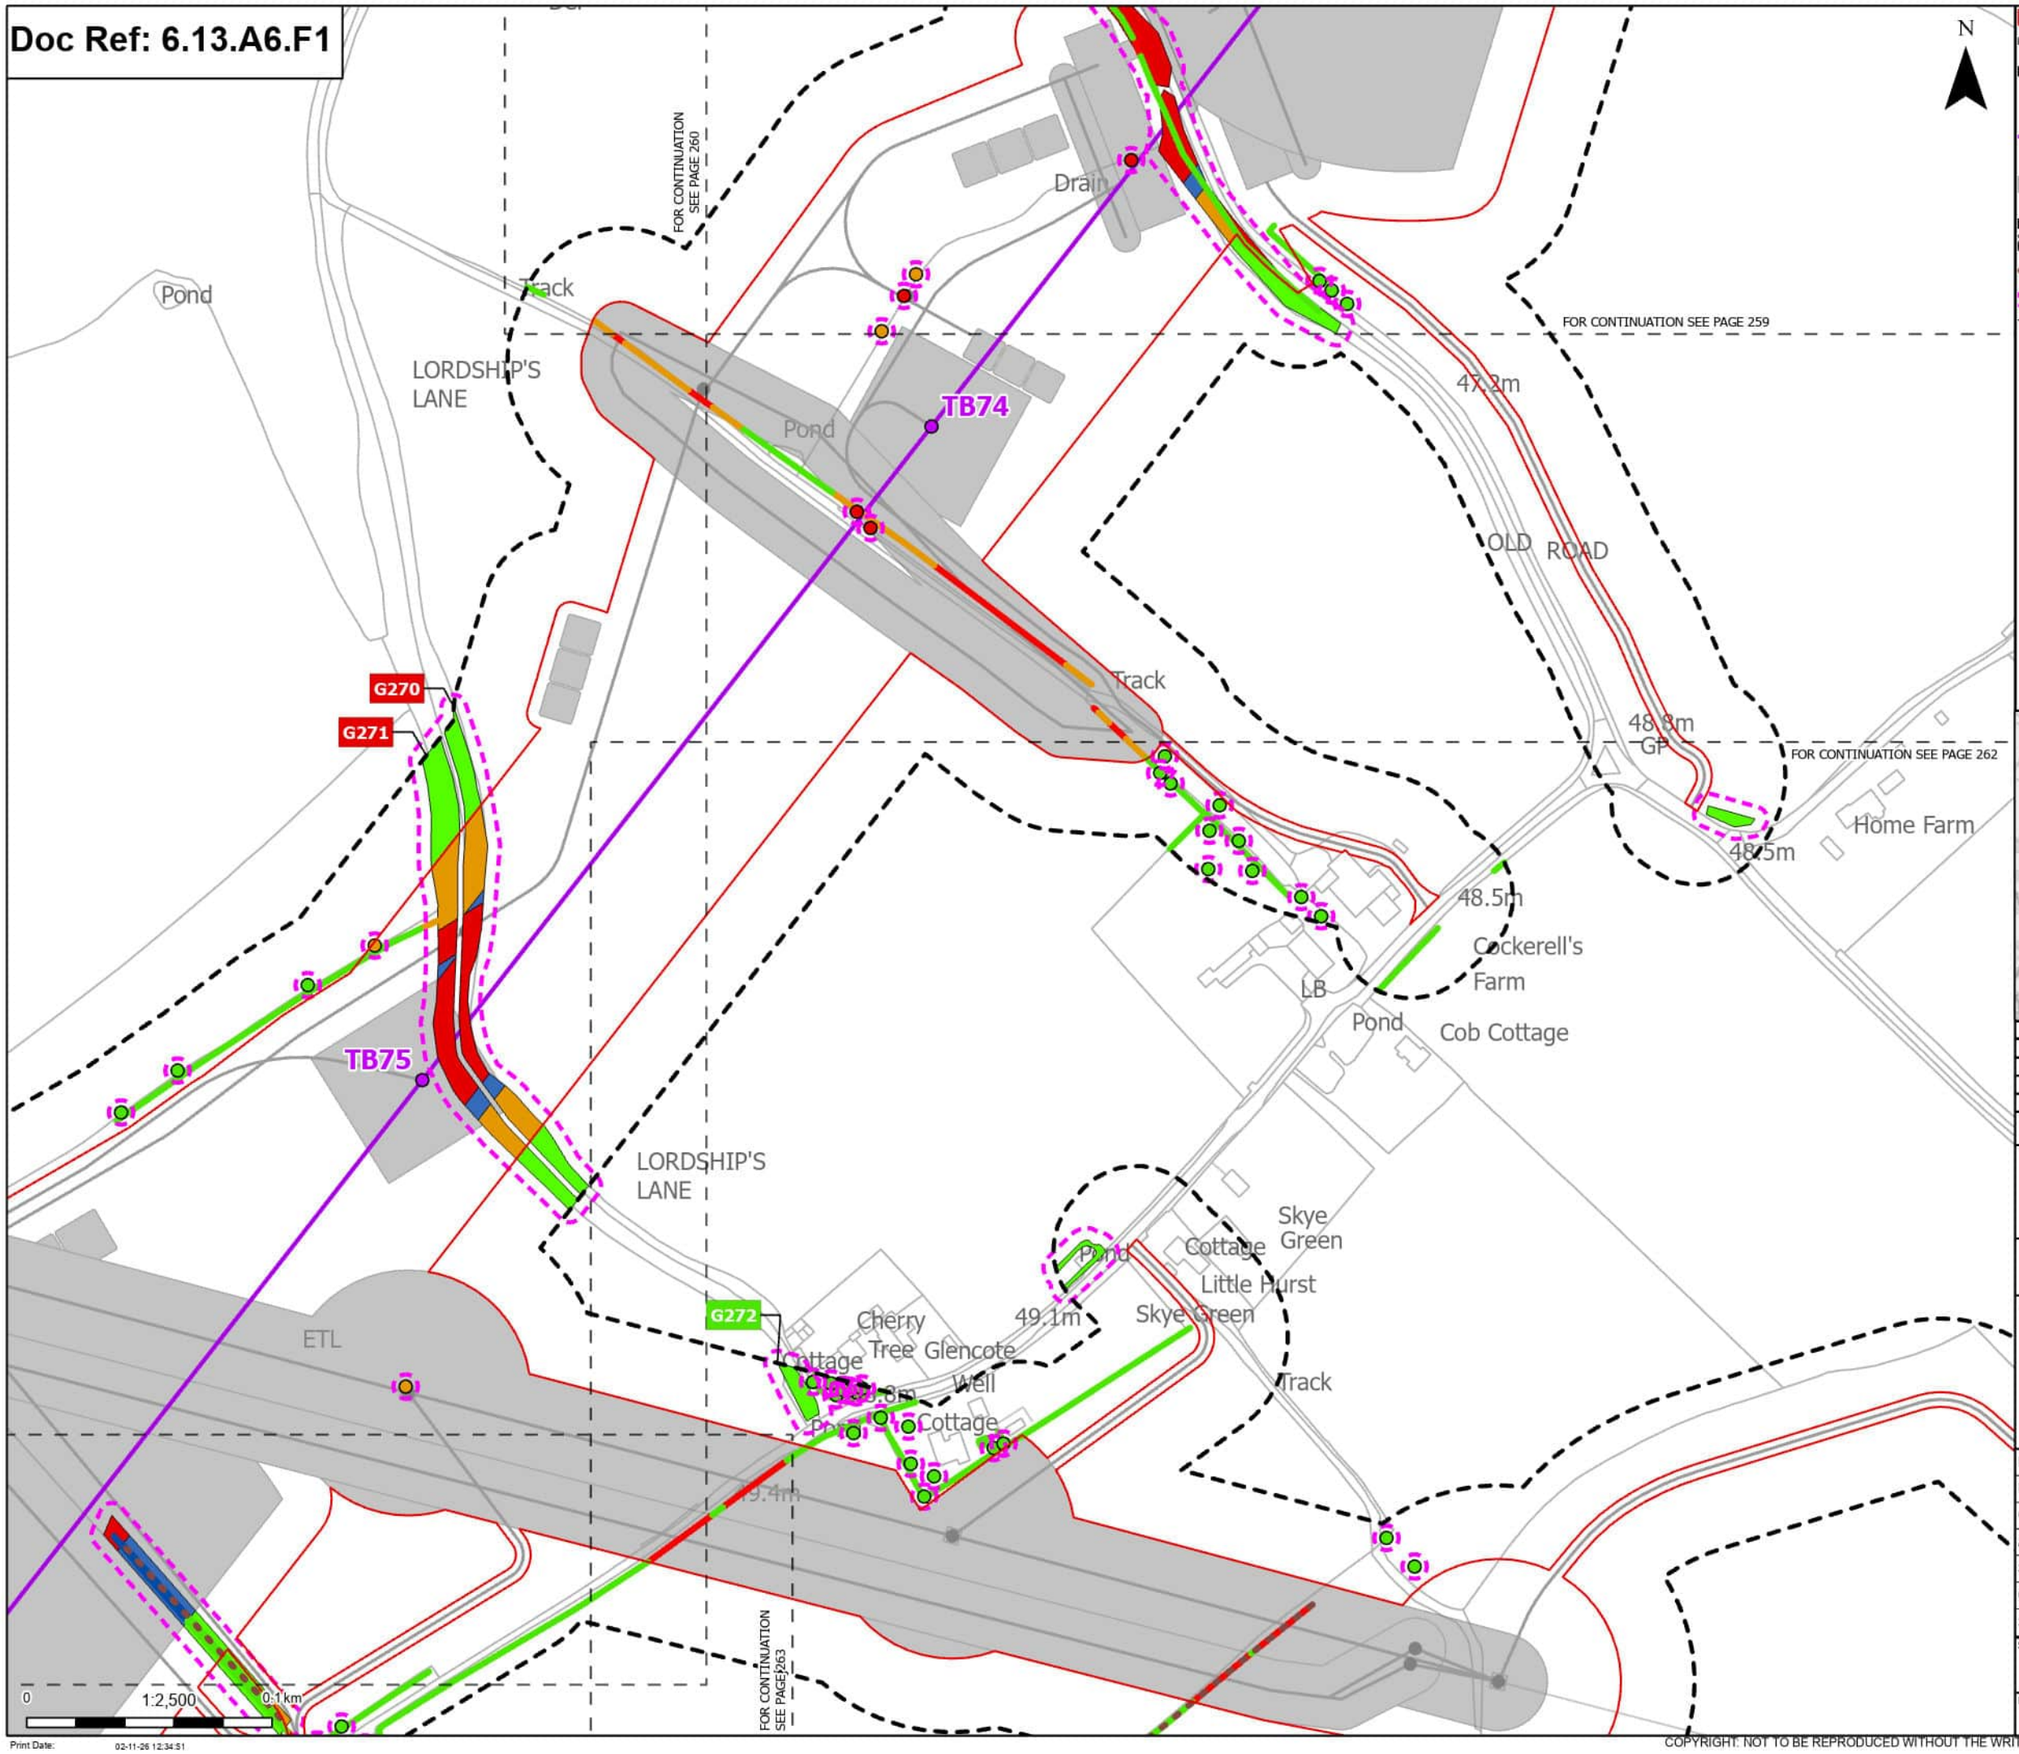

Order Limits
Sheet index cutline

Proposed project design details
- Proposed standard lattice pylon location
- Proposed overhead line alignment
- Other temporary and permanent construction and operational works

Discipline specific constraints
- Arboriculture Study Area
- Important Hedgerows
- Root protection area

Trees - Impact
- Removed
- Potentially Affected
- Unaffected

Hedgerow - Impact
- Removed
- Affected Managed
- Potentially Affected
- Unaffected

Groups of trees - Impact
- Removed
- Affected Managed
- Potentially Affected
- Unaffected

Note: The proposed overhead line alignment and proposed underground cable alignment together comprise the alignment. For further details regarding the design, please refer to Figures 4.1 (document reference 6.4.F1) and 4.2 (document reference 6.4.F2).

Notes: Background mapping information has been reproduced from the Ordnance Survey by permission of Ordnance Survey of the Controller of His Majesty's Stationery Office. © Crown copyright and database rights (2025) Licence OS100024241 and AC0000807948; © Crown copyright and database rights 2025 Ordnance Survey AC0000808122, Contains public sector information licensed under the Open Government Licence v3.0, © National Grid UK



Rev	Date	Description	Drawn	Check	Approv
B	Aug 2025	FOR DCO APPLICATION	JAL	AF	KB
A	Aug 2025	FOR DCO APPLICATION	JAL	AF	KB

nationalgrid

PROJECT: Norwich to Tilbury

Planning Inspectorate App Number: EN020027
Regulation 5(2)(a)

Title:

Figure A13.6.1- Landscape and Visual Arboriculture Impacts Plan
Page 261 of 396

Designed	M. Watson	Date	February 26
Drawn	J. Acero Leon	Date	February 26
Checked	A. Fell	Date	February 26
Approved	K. Burrows	Date	February 26
Scale:	1:2,500	Datum:	AOD
Original Size:	A3	Grid:	OS
Suitability Code:	A2	Project Number:	10059280


Suitability Description:
Accepted as Concept Stage

Drawing Number: 10059280-ARC-EBD-ZZ-DR-ZZ-00393
Revision: B

Print Date: 02-11-26 12:34:51

COPYRIGHT: NOT TO BE REPRODUCED WITHOUT THE WRITTEN PERMISSION OF NATIONAL GRID ELECTRICITY TRANSMISSION Plc

Doc Ref: 6.13.A6.F1

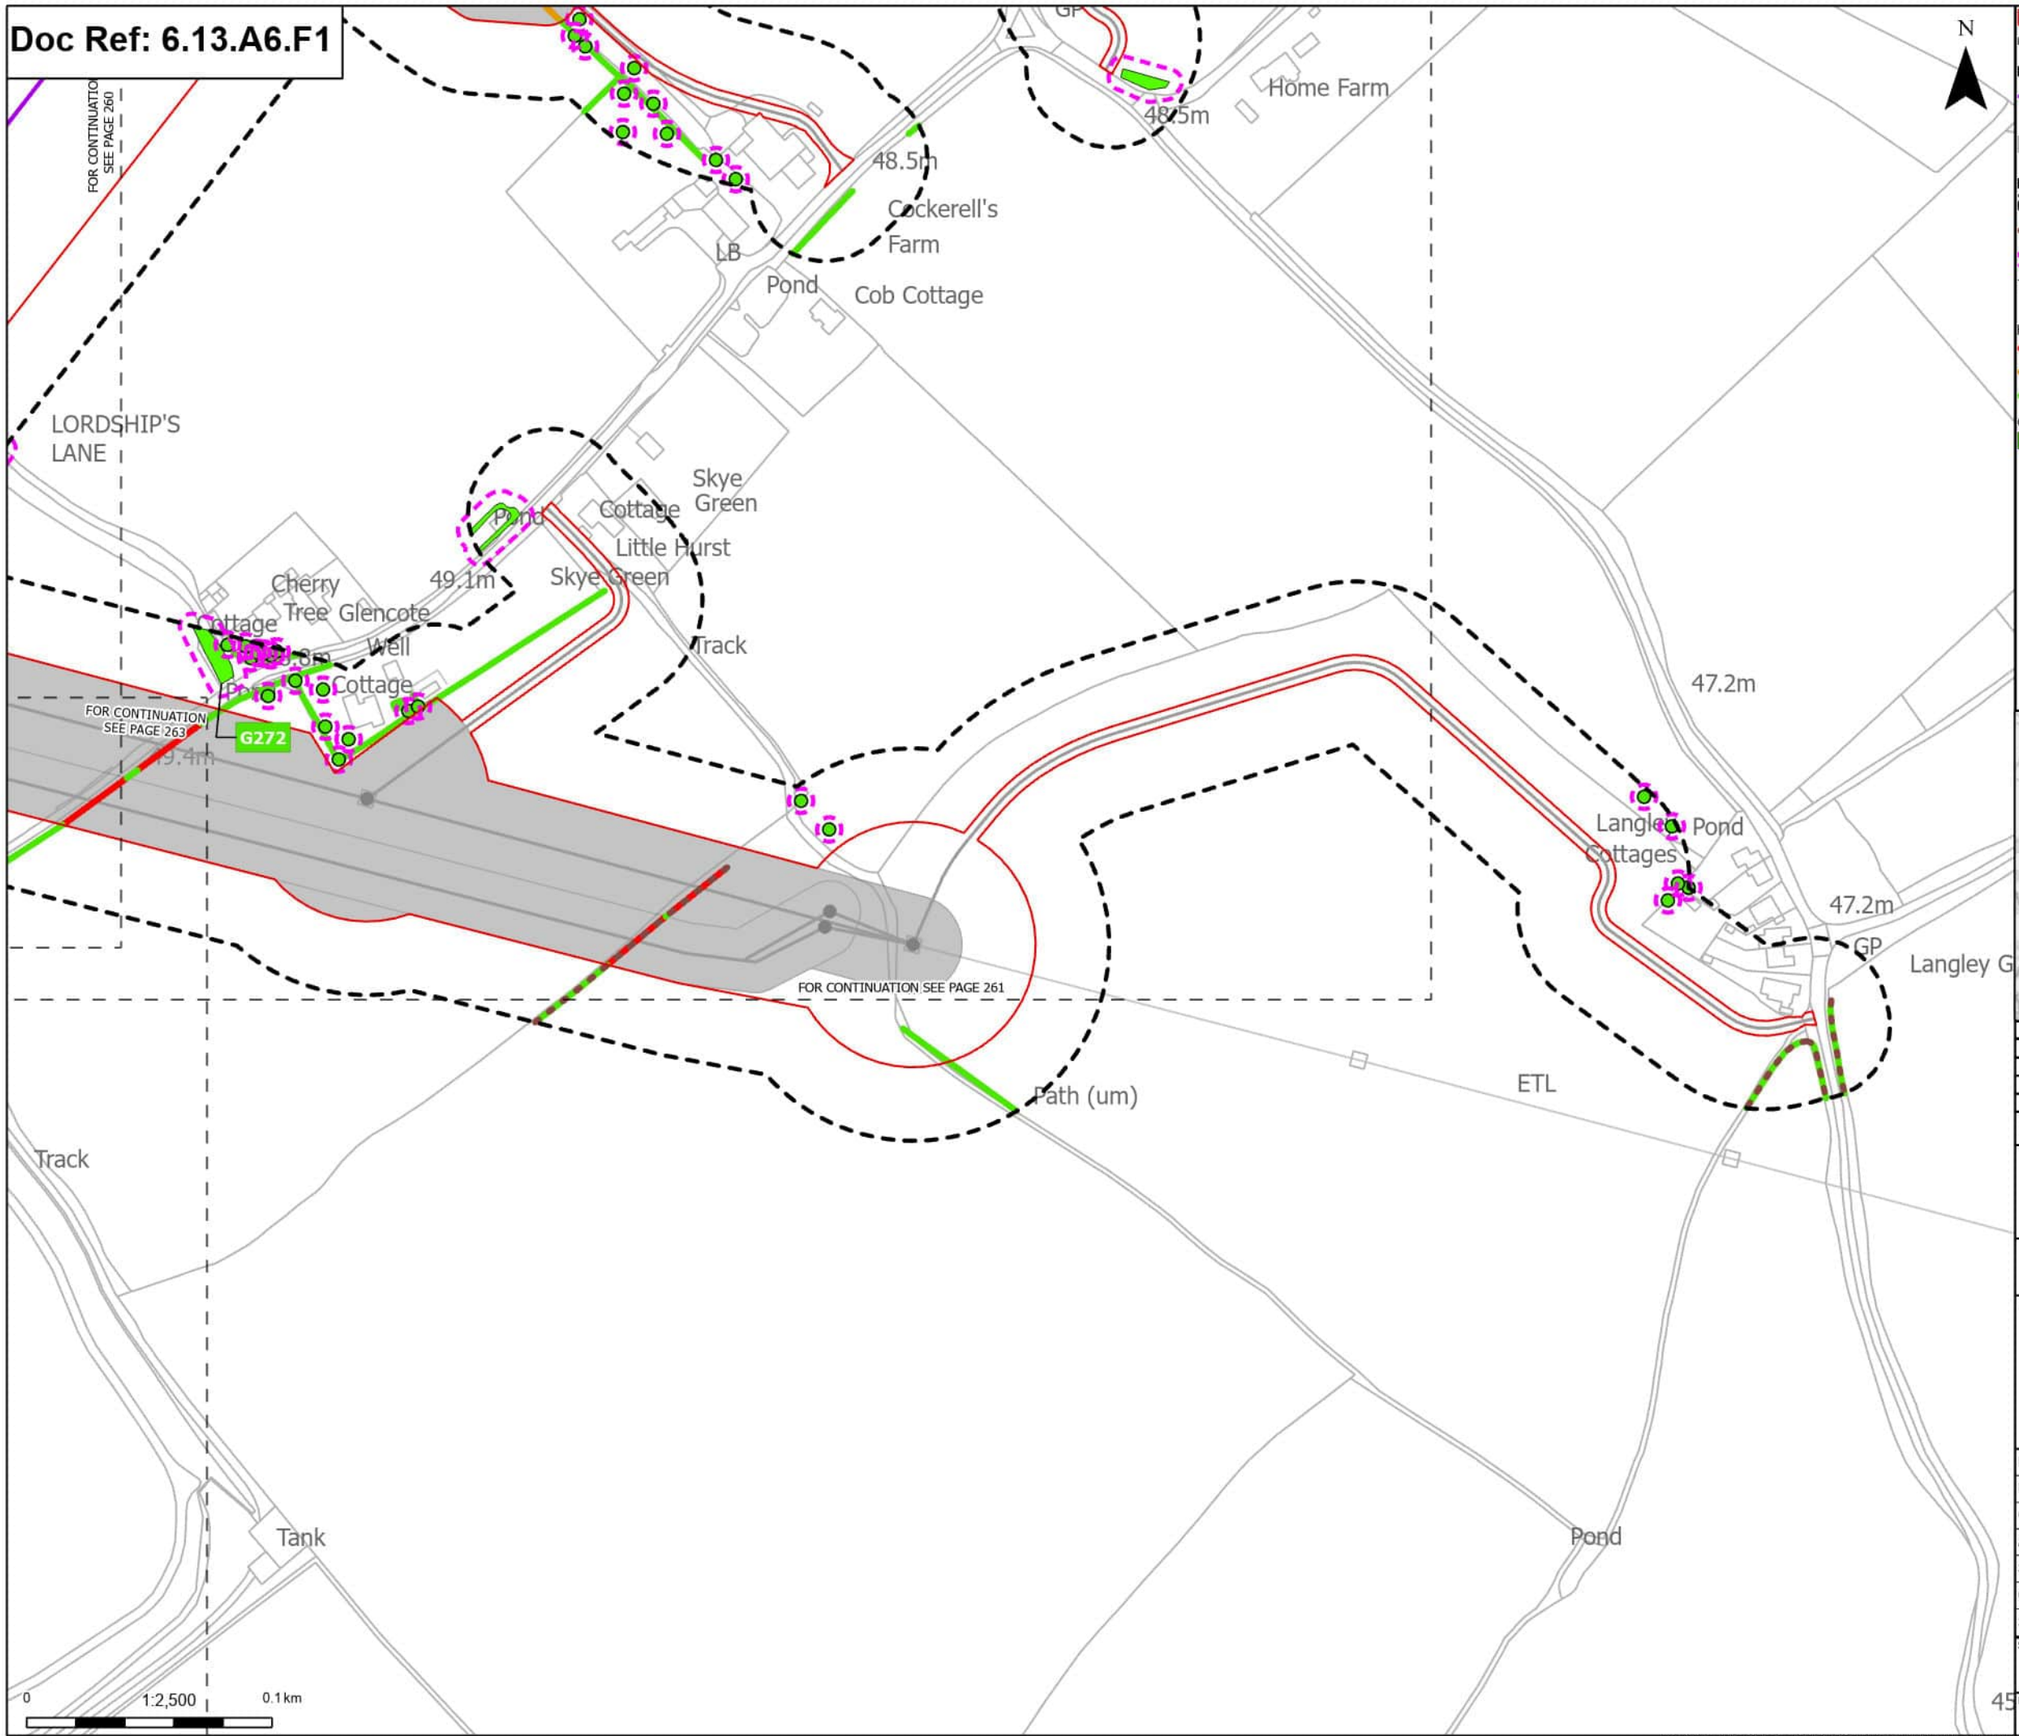

Order Limits
Sheet index cutline

Proposed project design details
Proposed overhead line alignment
Other temporary and permanent construction and operational works

Discipline specific constraints
Arboriculture Study Area
Important Hedgerows
Root protection area

Trees - Impact
Unaffected

Hedgerow - Impact
Removed
Potentially Affected
Unaffected

Groups of trees - Impact
Unaffected

Note: The proposed overhead line alignment and proposed underground cable alignment together comprise the alignment. For further details regarding the design, please refer to Figures 4.1 (document reference 6.4.F1) and 4.2 (document reference 6.4.F2).

Notes: Background mapping information has been reproduced from the Ordnance Survey by permission of Ordnance Survey of the Controller of His Majesty's Stationery Office. © Crown copyright and database rights (2025) Licence OS100024241 and AC0000807948; © Crown copyright and database rights 2025 Ordnance Survey AC0000808122, Contains public sector information licensed under the Open Government Licence v3.0, © National Grid UK



Rev	Date	Description	Drawn	Check	Approv
B	Aug 2025	FOR DCO APPLICATION	JAL	AF	KB
A	Aug 2025	FOR DCO APPLICATION	JAL	AF	KB

nationalgrid

PROJECT:
Norwich to Tilbury

Planning Inspectorate App Number: EN020027
Regulation 5(2)(a)

Title:

Figure A13.6.1- Landscape and Visual Arboriculture Impacts Plan
Page 262 of 396

Designed	M. Watson	Date	February 26
Drawn	J. Acero Leon	Date	February 26
Checked	A. Fell	Date	February 26
Approved	K. Burrows	Date	February 26
Scale:	1:2,500	Datum:	AOD
Original Size:	A3	Grid:	OS
Suitability Code:	A2	Project Number:	10059280


Suitability Description:
Accepted as Concept Stage

Drawing Number: 10059280-ARC-EBD-ZZ-DR-ZZ-00393
Revision: B

Print Date: 02-11-26 12:35:09

COPYRIGHT: NOT TO BE REPRODUCED WITHOUT THE WRITTEN PERMISSION OF NATIONAL GRID ELECTRICITY TRANSMISSION Plc

Doc Ref: 6.13.A6.F1

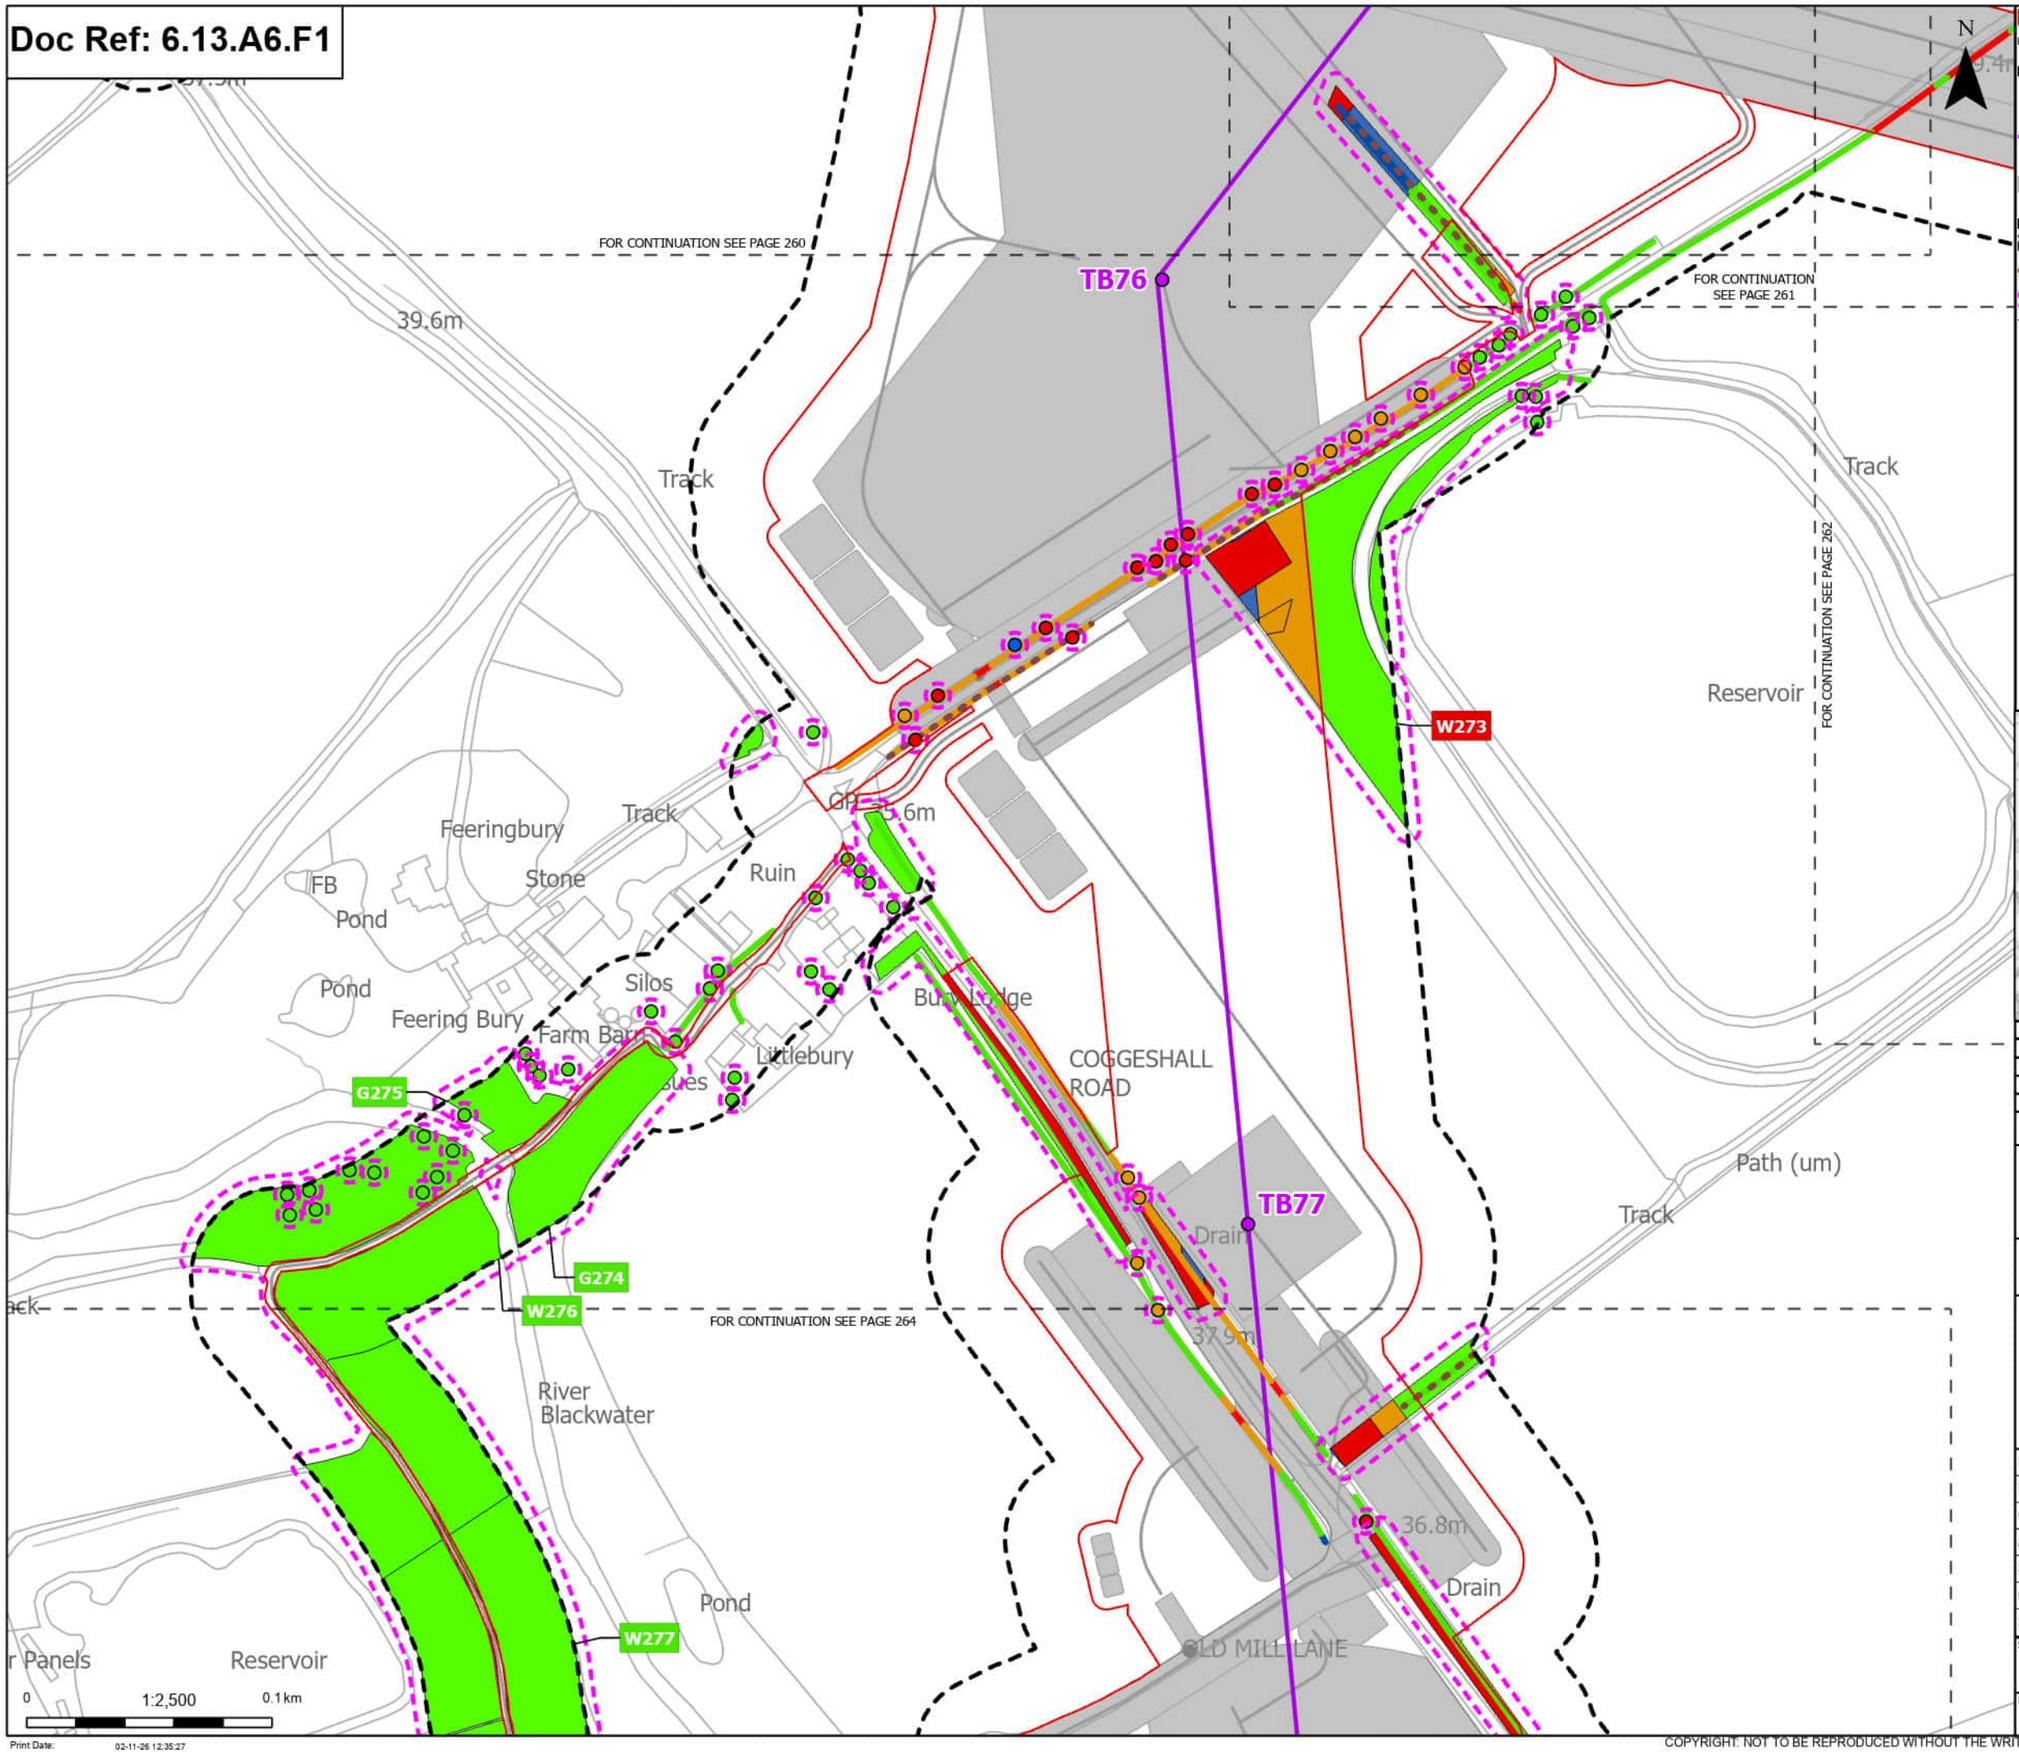

Order Limits
Sheet index cutline

Proposed project design details
- Proposed standard lattice pylon location
- Proposed overhead line alignment
- Other temporary and permanent construction and operational works

Discipline specific constraints
- Arboriculture Study Area
- Important Hedgerows
- Root protection area

Trees - Impact
- Removed
- Affected Managed
- Potentially Affected
- Unaffected

Hedgerow - Impact
- Removed
- Affected Managed
- Potentially Affected
- Unaffected

Groups of trees - Impact
- Removed
- Affected Managed
- Potentially Affected
- Unaffected

Note: The proposed overhead line alignment and proposed underground cable alignment together comprise the alignment. For further details regarding the design, please refer to Figures 4.1 (document reference 6.4.F1) and 4.2 (document reference 6.4.F2).

Notes: Background mapping information has been reproduced from the Ordnance Survey by permission of Ordnance Survey of the Controller of His Majesty's Stationery Office. © Crown copyright and database rights (2025) Licence OS100024241 and AC0000807948; © Crown copyright and database rights 2025 Ordnance Survey AC0000808122, Contains public sector information licensed under the Open Government Licence v3.0, © National Grid UK



Rev	Date	Description	Drawn	Check	Approv
B	Aug 2025	FOR DCO APPLICATION	JAL	AF	KB
A	Aug 2025	FOR DCO APPLICATION	JAL	AF	KB

nationalgrid

PROJECT: Norwich to Tilbury

Planning Inspectorate App Number: EN020027
Regulation 5(2)(a)

Title:

Figure A13.6.1- Landscape and Visual Arboriculture Impacts Plan
Page 263 of 396

Designed	M. Watson	Date	February 26
Drawn	J. Acero Leon	Date	February 26
Checked	A. Fell	Date	February 26
Approved	K. Burrows	Date	February 26
Scale:	1:2,500	Datum:	AOD
Original Size:	A3	Grid:	OS
Suitability Code:	A2	Project Number:	10059280

Suitability Description:
Accepted as Concept Stage


Drawing Number: 10059280-ARC-EBD-ZZ-DR-ZZ-00393

Revision: B

Print Date: 02-11-26 12:35:27

COPYRIGHT: NOT TO BE REPRODUCED WITHOUT THE WRITTEN PERMISSION OF NATIONAL GRID ELECTRICITY TRANSMISSION Plc

Doc Ref: 6.13.A6.F1

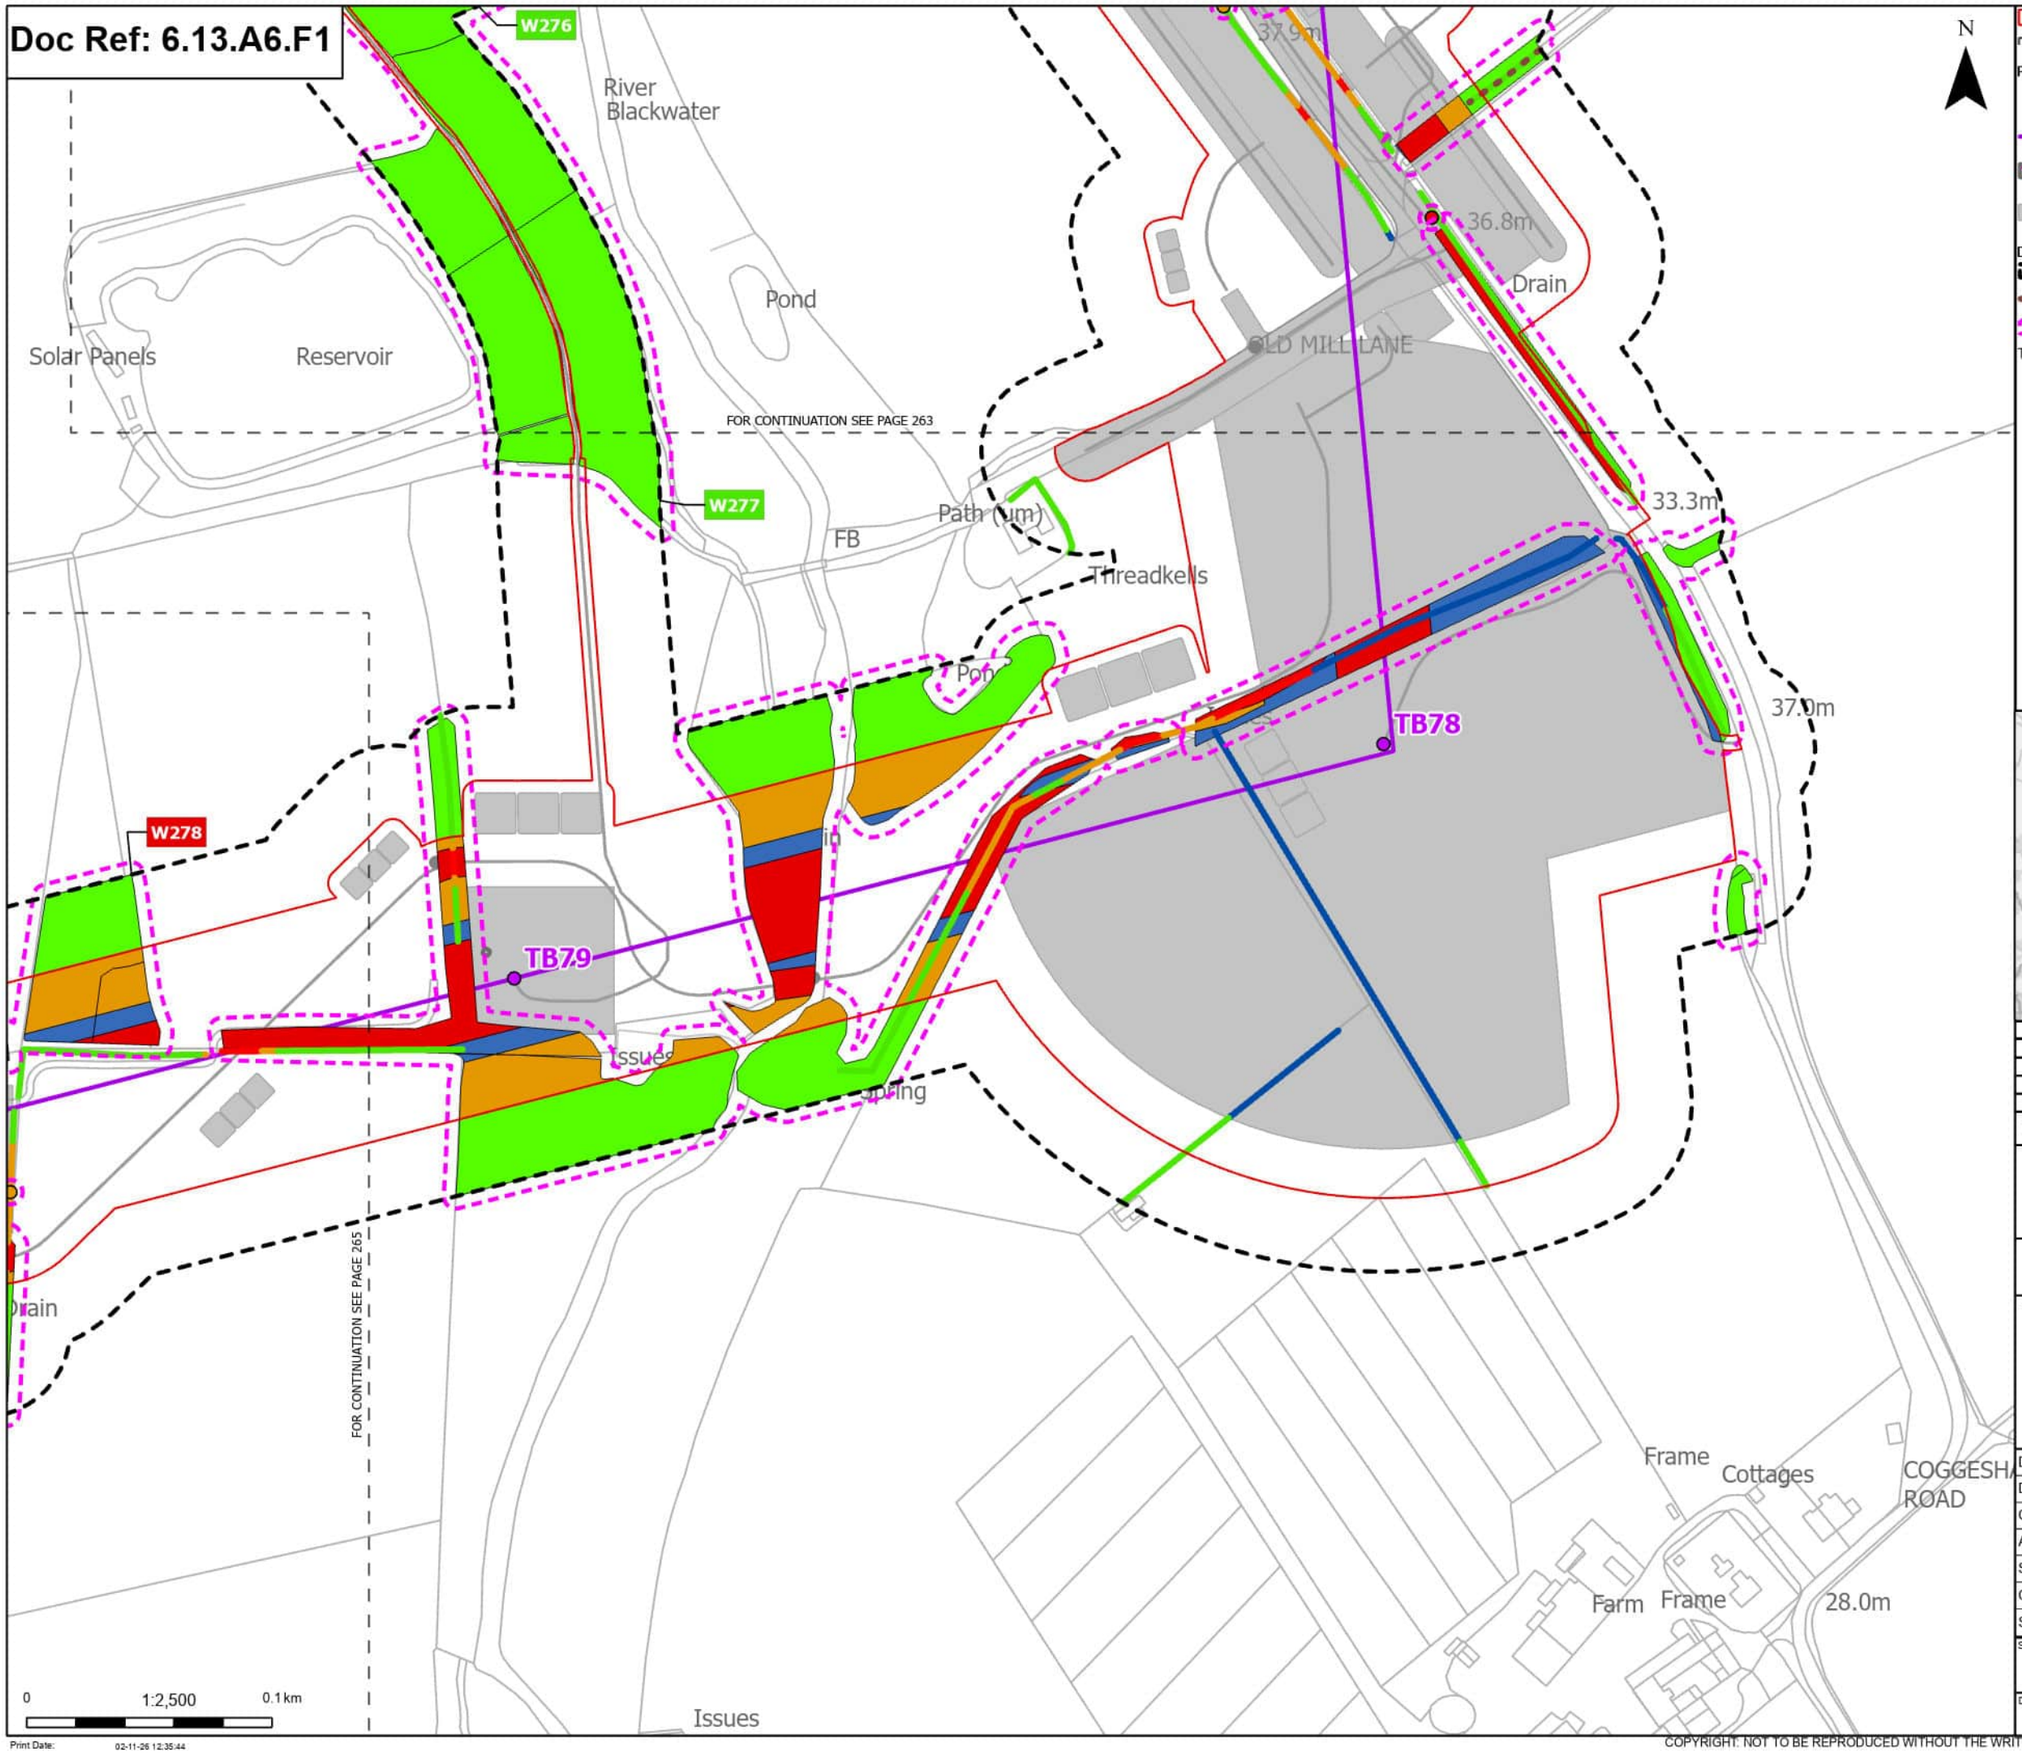

Order Limits
Sheet index cutline

Proposed project design details
- Proposed standard lattice pylon location
- Proposed overhead line alignment
- Environmental mitigation
- Other temporary and permanent construction and operational works

Discipline specific constraints
- Arboriculture Study Area
- Important Hedgerows
- Root protection area

Trees - Impact
- Removed
- Potentially Affected

Hedgerow - Impact
- Removed
- Affected Managed
- Potentially Affected
- Unaffected

Groups of trees - Impact
- Removed
- Affected Managed
- Potentially Affected
- Unaffected

Note: The proposed overhead line alignment and proposed underground cable alignment together comprise the alignment. For further details regarding the design, please refer to Figures 4.1 (document reference 6.4.F1) and 4.2 (document reference 6.4.F2).

Notes: Background mapping information has been reproduced from the Ordnance Survey by permission of Ordnance Survey of the Controller of His Majesty's Stationery Office. © Crown copyright and database rights (2025) Licence OS100024241 and AC0000807948; © Crown copyright and database rights 2025 Ordnance Survey AC0000808122, Contains public sector information licensed under the Open Government Licence v3.0, © National Grid UK



Rev	Date	Description	Drawn	Check	Approv
B	Aug 2025	FOR DCO APPLICATION	JAL	AF	KB
A	Aug 2025	FOR DCO APPLICATION	JAL	AF	KB

nationalgrid

PROJECT: Norwich to Tilbury

Planning Inspectorate App Number: EN020027
Regulation 5(2)(a)

Title:

Figure A13.6.1- Landscape and Visual Arboriculture Impacts Plan
Page 264 of 396

Designed	M. Watson	Date	February 26
Drawn	J. Acero Leon	Date	February 26
Checked	A. Fell	Date	February 26
Approved	K. Burrows	Date	February 26
Scale:	1:2,500	Datum:	AOD
Original Size:	A3	Grid:	OS
Suitability Code:	A2	Project Number:	10059280

Suitability Description: Accepted as Concept Stage


Drawing Number: 10059280-ARC-EBD-ZZ-DR-ZZ-00393

Revision: B

Print Date: 02-11-26 12:35:44

COPYRIGHT: NOT TO BE REPRODUCED WITHOUT THE WRITTEN PERMISSION OF NATIONAL GRID ELECTRICITY TRANSMISSION Plc

Doc Ref: 6.13.A6.F1

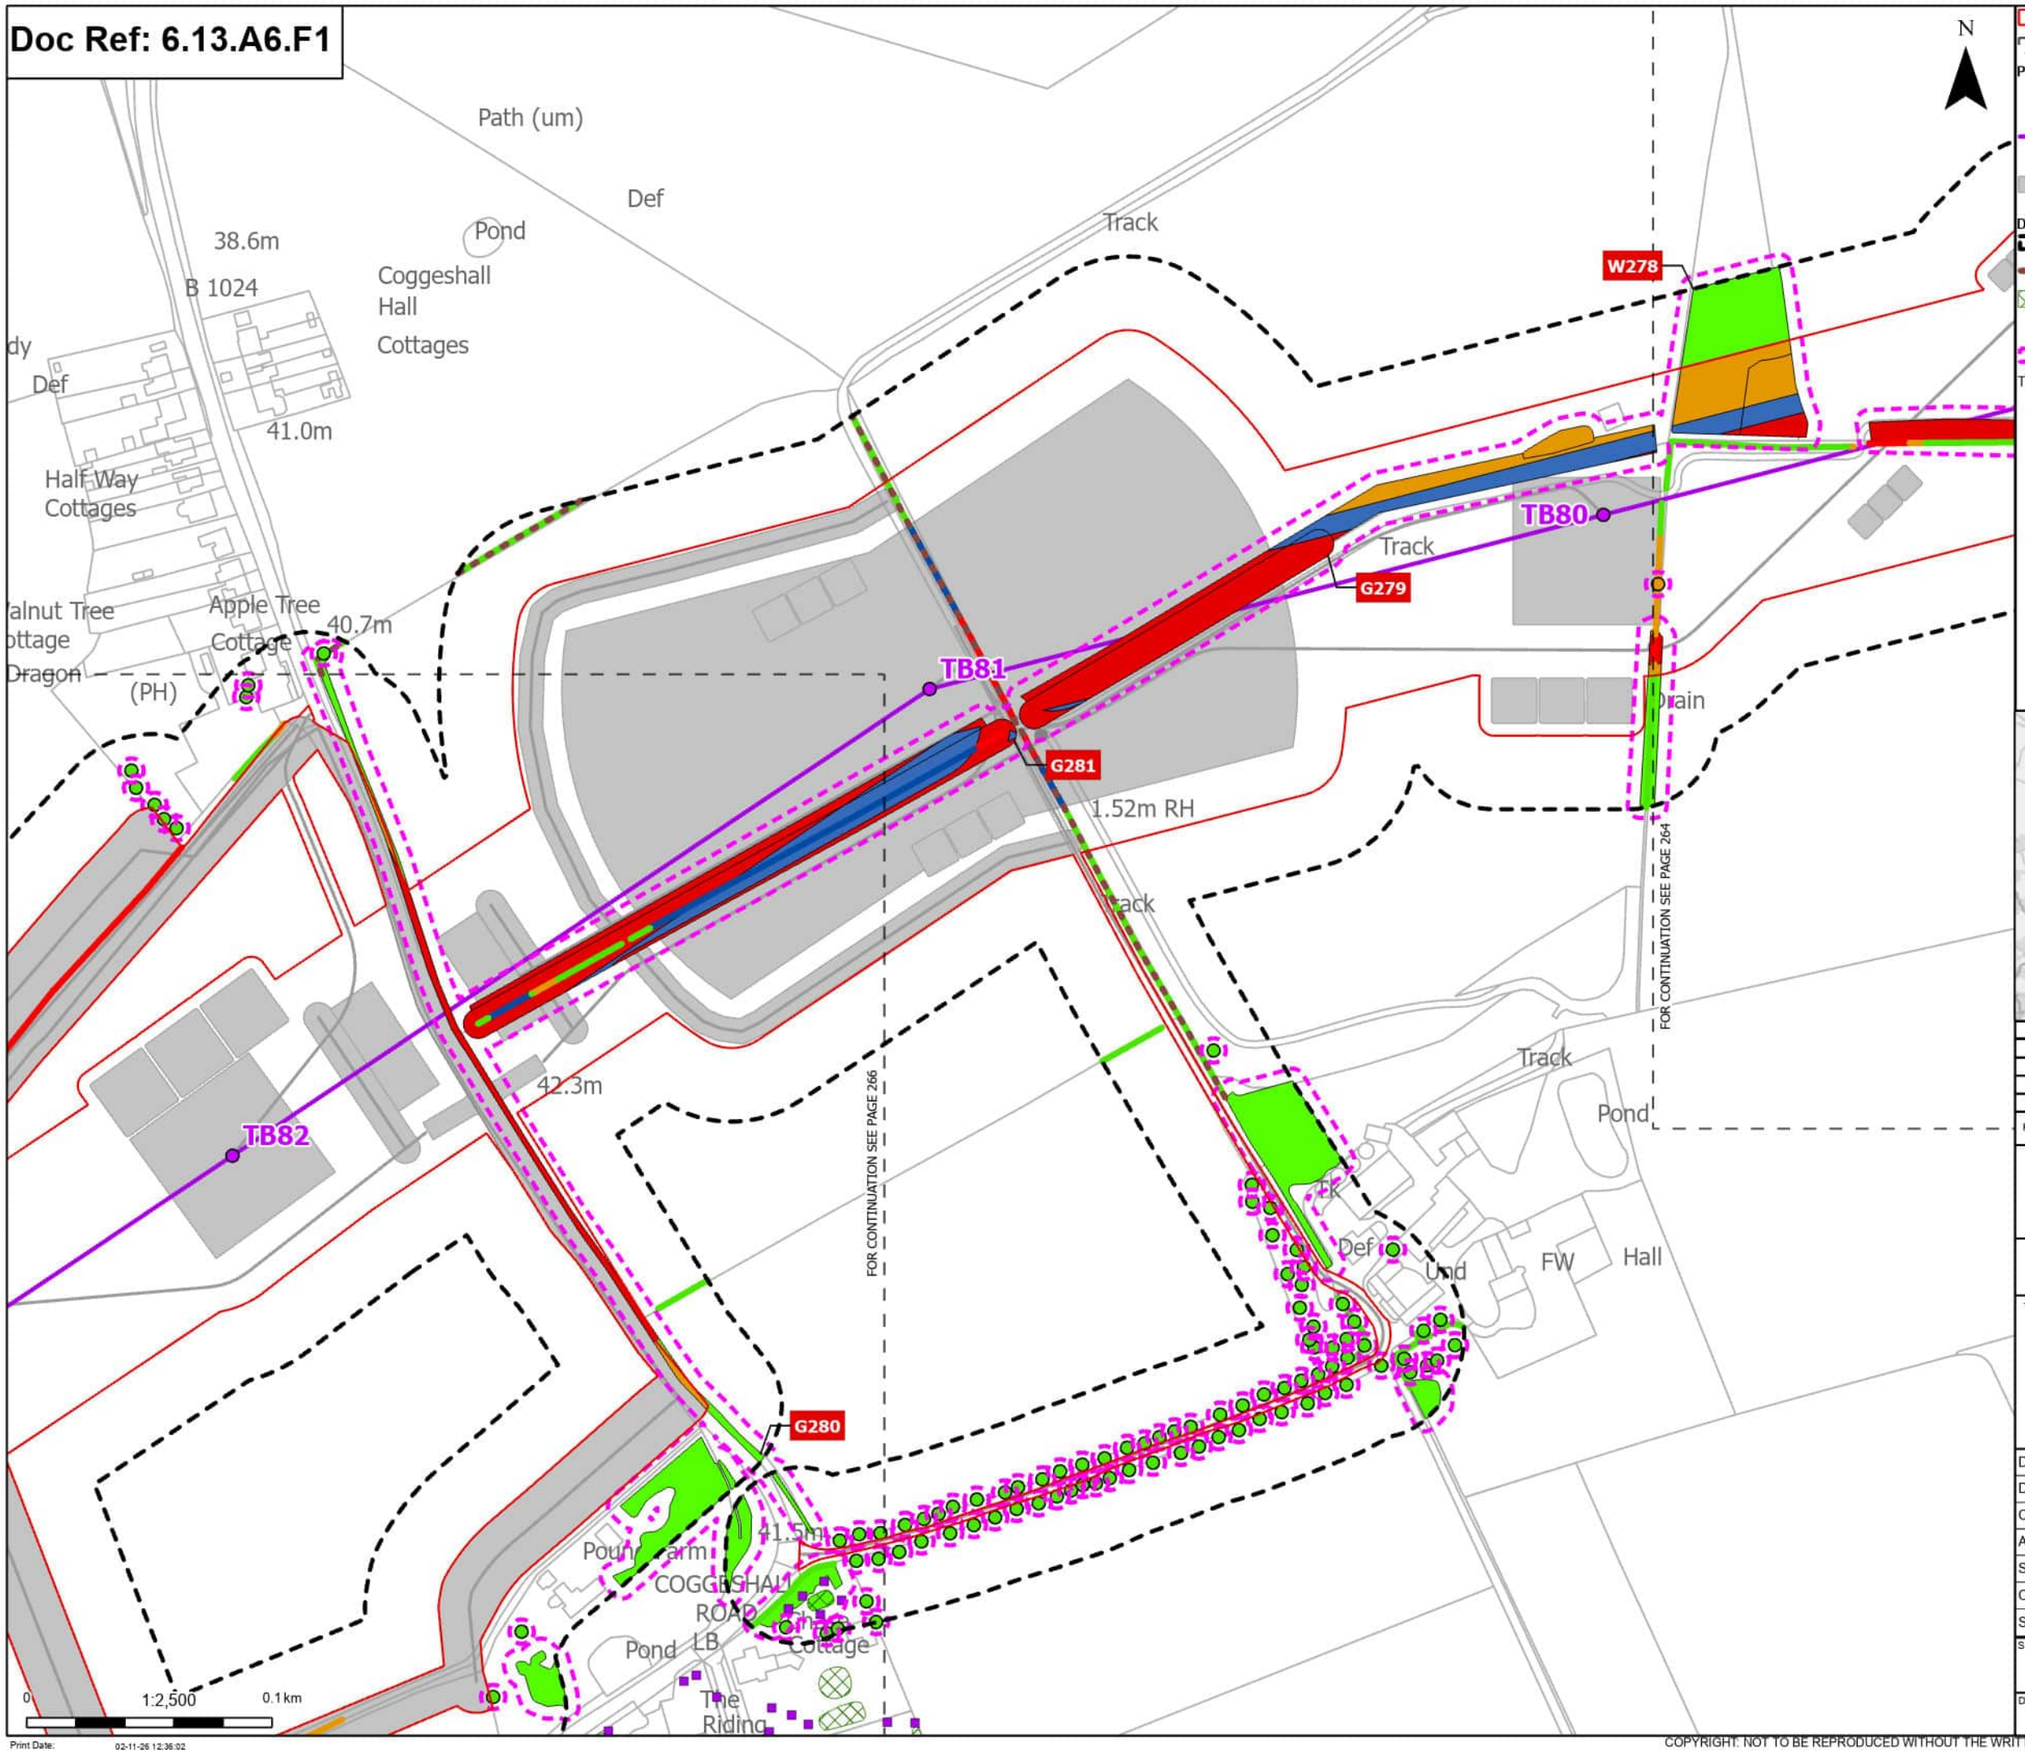

Order Limits
Sheet index cutline

Proposed project design details
- Proposed standard lattice pylon location
- Proposed overhead line alignment
- Other temporary and permanent construction and operational works

Discipline specific constraints
- Arboriculture Study Area
- Important Hedgerows
- TPO group of trees
- TPO indiviual trees
- Root protection area

Trees - Impact
- Potentially Affected
- Unaffected

Hedgerow - Impact
- Removed
- Affected Managed
- Potentially Affected
- Unaffected

Groups of trees - Impact
- Removed
- Affected Managed
- Potentially Affected
- Unaffected

Note: The proposed overhead line alignment and proposed underground cable alignment together comprise the alignment. For further details regarding the design, please refer to Figures 4.1 (document reference 6.4.F1) and 4.2 (document reference 6.4.F2).

Notes: Background mapping information has been reproduced from the Ordnance Survey by permission of Ordnance Survey of the Controller of His Majesty's Stationery Office. © Crown copyright and database rights (2025) Licence OS100024241 and AC0000807948; © Crown copyright and database rights 2025 Ordnance Survey AC0000808122, Contains public sector information licensed under the Open Government Licence v3.0, © National Grid UK



Rev	Date	Description	Drawn	Check	Approv
B	Aug 2025	FOR DCO APPLICATION	JAL	AF	KB
A	Aug 2025	FOR DCO APPLICATION	JAL	AF	KB

nationalgrid

PROJECT: Norwich to Tilbury

Planning Inspectorate App Number: EN020027
Regulation 5(2)(a)

Title:

Figure A13.6.1- Landscape and Visual Arboriculture Impacts Plan
Page 265 of 396

Designed	M. Watson	Date	February 26
Drawn	J. Acero Leon	Date	February 26
Checked	A. Fell	Date	February 26
Approved	K. Burrows	Date	February 26
Scale:	1:2,500	Datum:	AOD
Original Size:	A3	Grid:	OS
Suitability Code:	A2	Project Number:	10059280

Suitability Description:
Accepted as Concept Stage


Drawing Number: 10059280-ARC-EBD-ZZ-DR-ZZ-00393

Revision: B

Print Date: 02-11-26 12:36:02

COPYRIGHT: NOT TO BE REPRODUCED WITHOUT THE WRITTEN PERMISSION OF NATIONAL GRID ELECTRICITY TRANSMISSION Plc

Doc Ref: 6.13.A6.F1

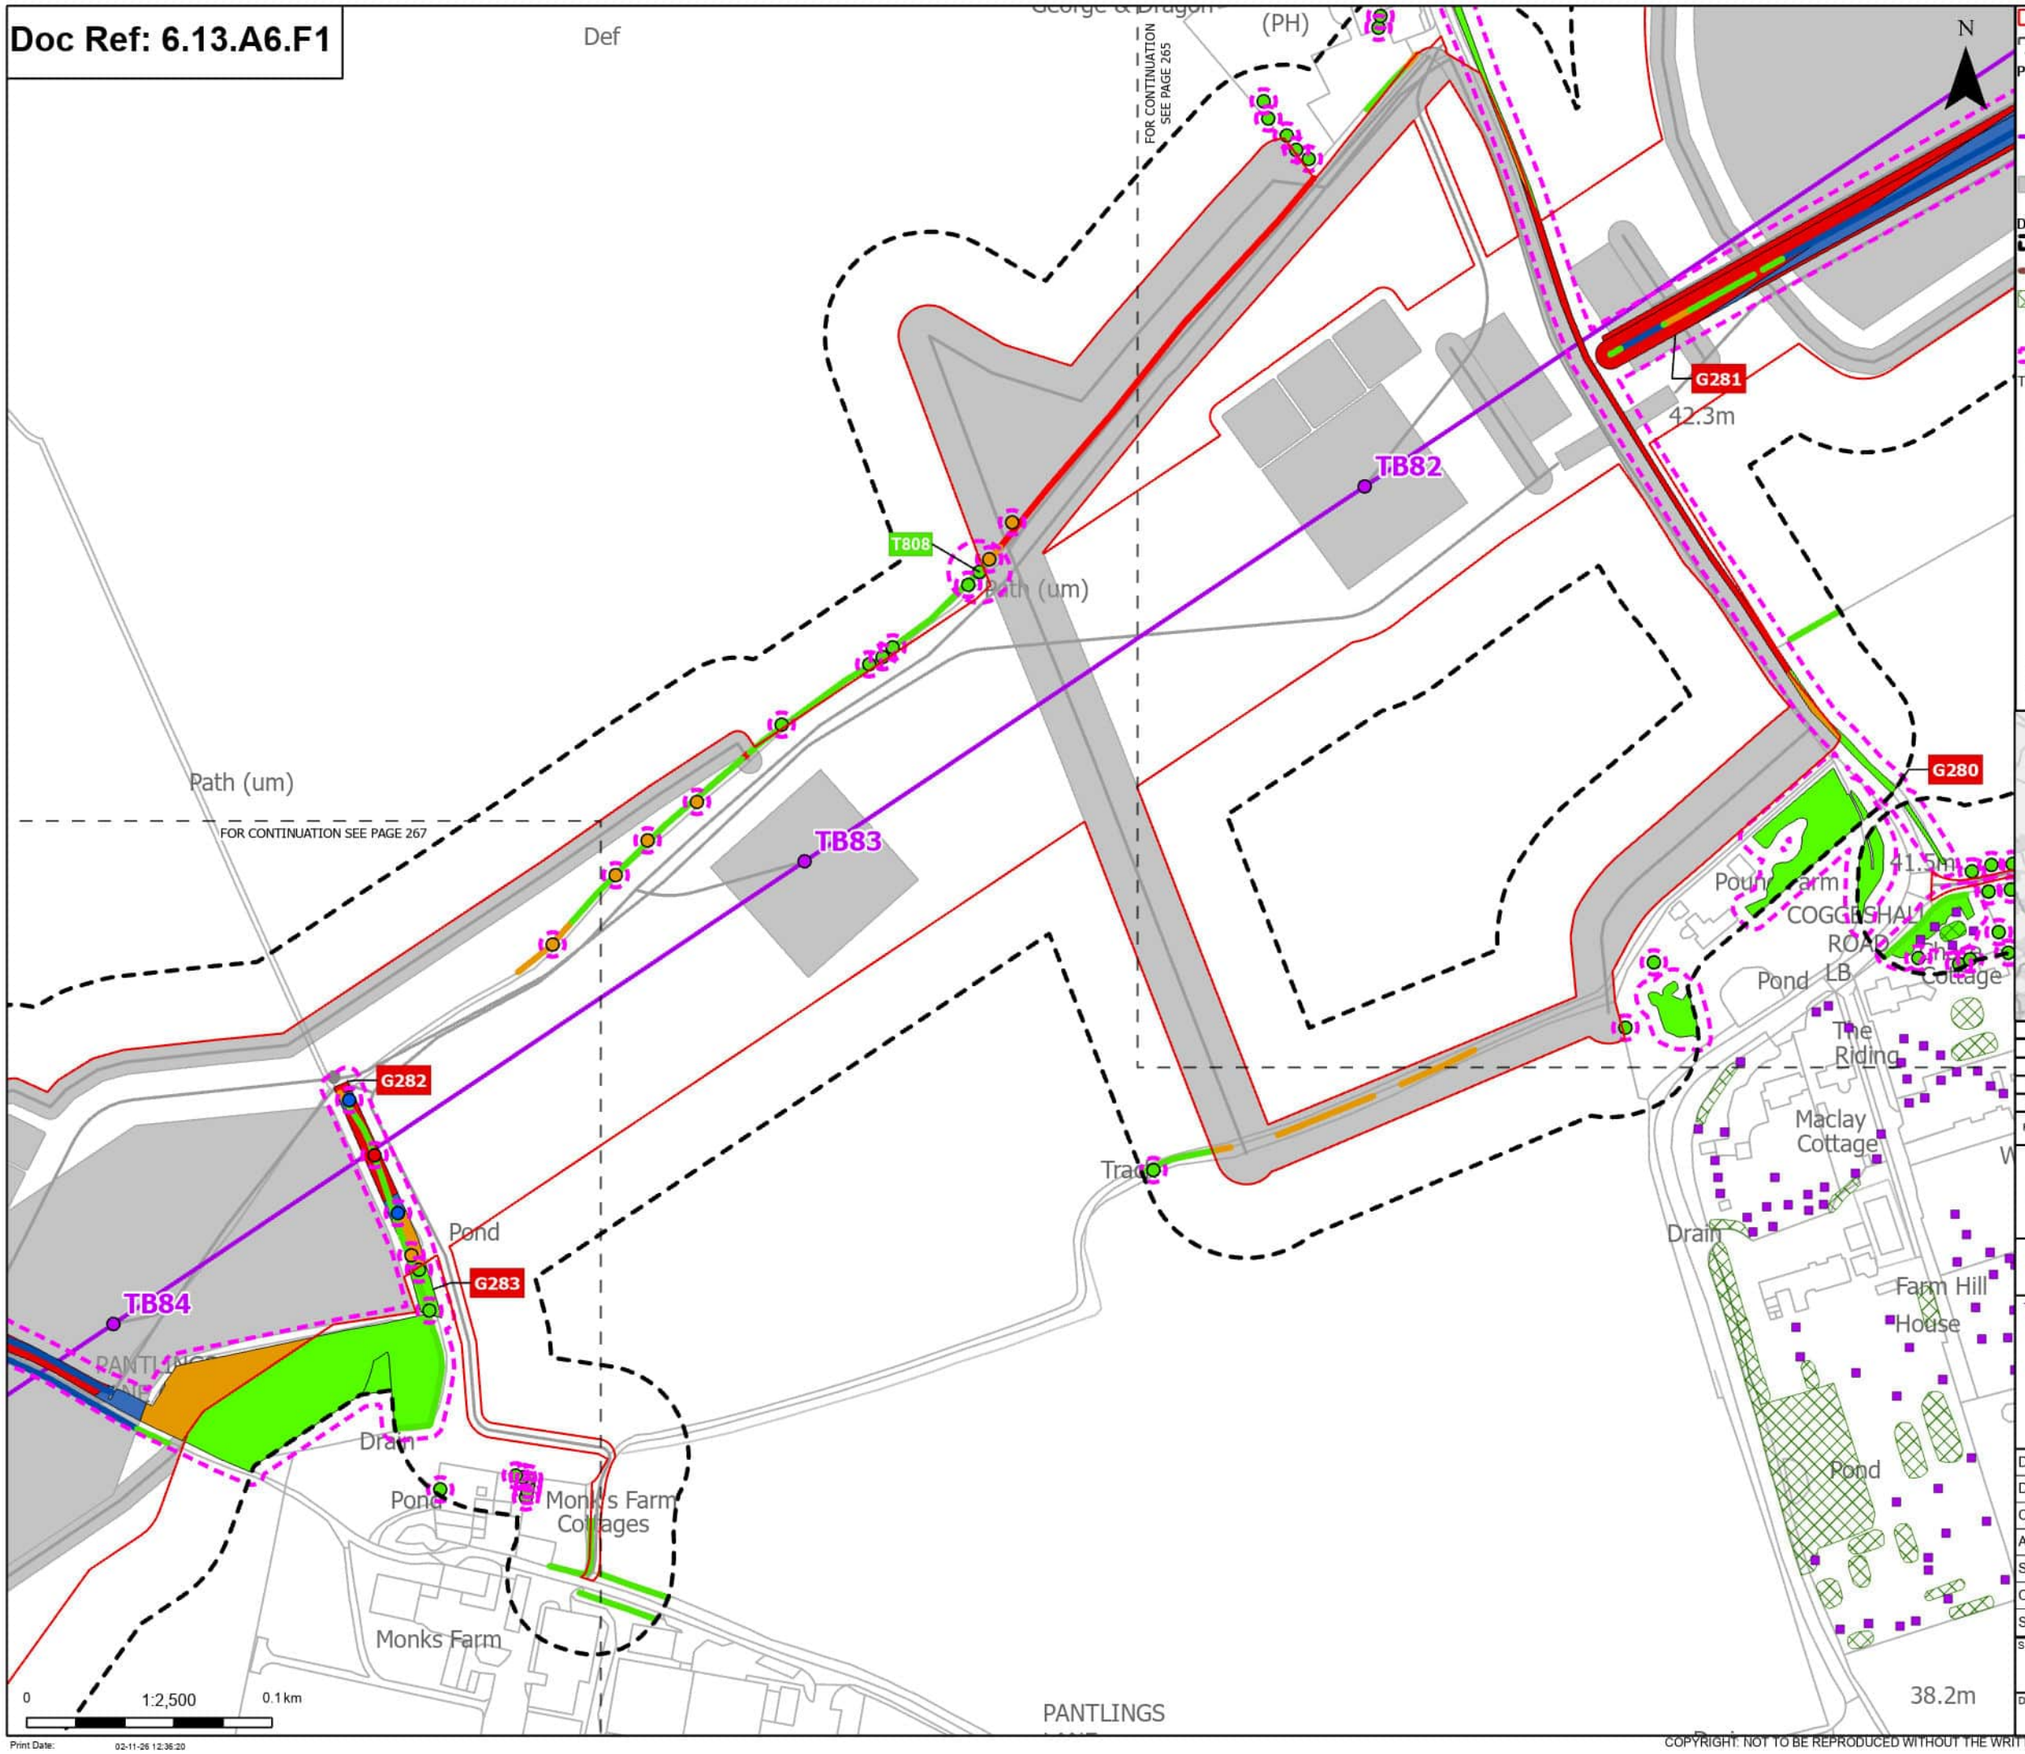

Order Limits
Sheet index cutline

Proposed project design details
- Proposed standard lattice pylon location
- Proposed overhead line alignment
- Other temporary and permanent construction and operational works

Discipline specific constraints
- Arboriculture Study Area
- Important Hedgerows
- TPO group of trees
- TPO indiviual trees
- Root protection area

Trees - Impact
- Removed
- Affected Managed
- Potentially Affected
- Unaffected

Hedgerow - Impact
- Removed
- Affected Managed
- Potentially Affected
- Unaffected

Groups of trees - Impact
- Removed
- Affected Managed
- Potentially Affected
- Unaffected

Note: The proposed overhead line alignment and proposed underground cable alignment together comprise the alignment. For further details regarding the design, please refer to Figures 4.1 (document reference 6.4.F1) and 4.2 (document reference 6.4.F2).

Notes: Background mapping information has been reproduced from the Ordnance Survey by permission of Ordnance Survey of the Controller of His Majesty's Stationery Office. © Crown copyright and database rights (2025) Licence OS100024241 and AC0000807948; © Crown copyright and database rights 2025 Ordnance Survey AC0000808122, Contains public sector information licensed under the Open Government Licence v3.0, © National Grid UK



Rev	Date	Description	Drawn	Check	Approv
B	Aug 2025	FOR DCO APPLICATION	JAL	AF	KB
A	Aug 2025	FOR DCO APPLICATION	JAL	AF	KB

nationalgrid

PROJECT: Norwich to Tilbury

Planning Inspectorate App Number: EN020027
Regulation 5(2)(a)

Title:

Figure A13.6.1- Landscape and Visual Arboriculture Impacts Plan
Page 266 of 396

Designed	M. Watson	Date	February 26
Drawn	J. Acero Leon	Date	February 26
Checked	A. Fell	Date	February 26
Approved	K. Burrows	Date	February 26
Scale:	1:2,500	Datum:	AOD
Original Size:	A3	Grid:	OS
Suitability Code:	A2	Project Number:	10059280


Suitability Description: Accepted as Concept Stage

Drawing Number: 10059280-ARC-EBD-ZZ-DR-ZZ-00393

Revision: B

COPYRIGHT: NOT TO BE REPRODUCED WITHOUT THE WRITTEN PERMISSION OF NATIONAL GRID ELECTRICITY TRANSMISSION Plc

Doc Ref: 6.13.A6.F1

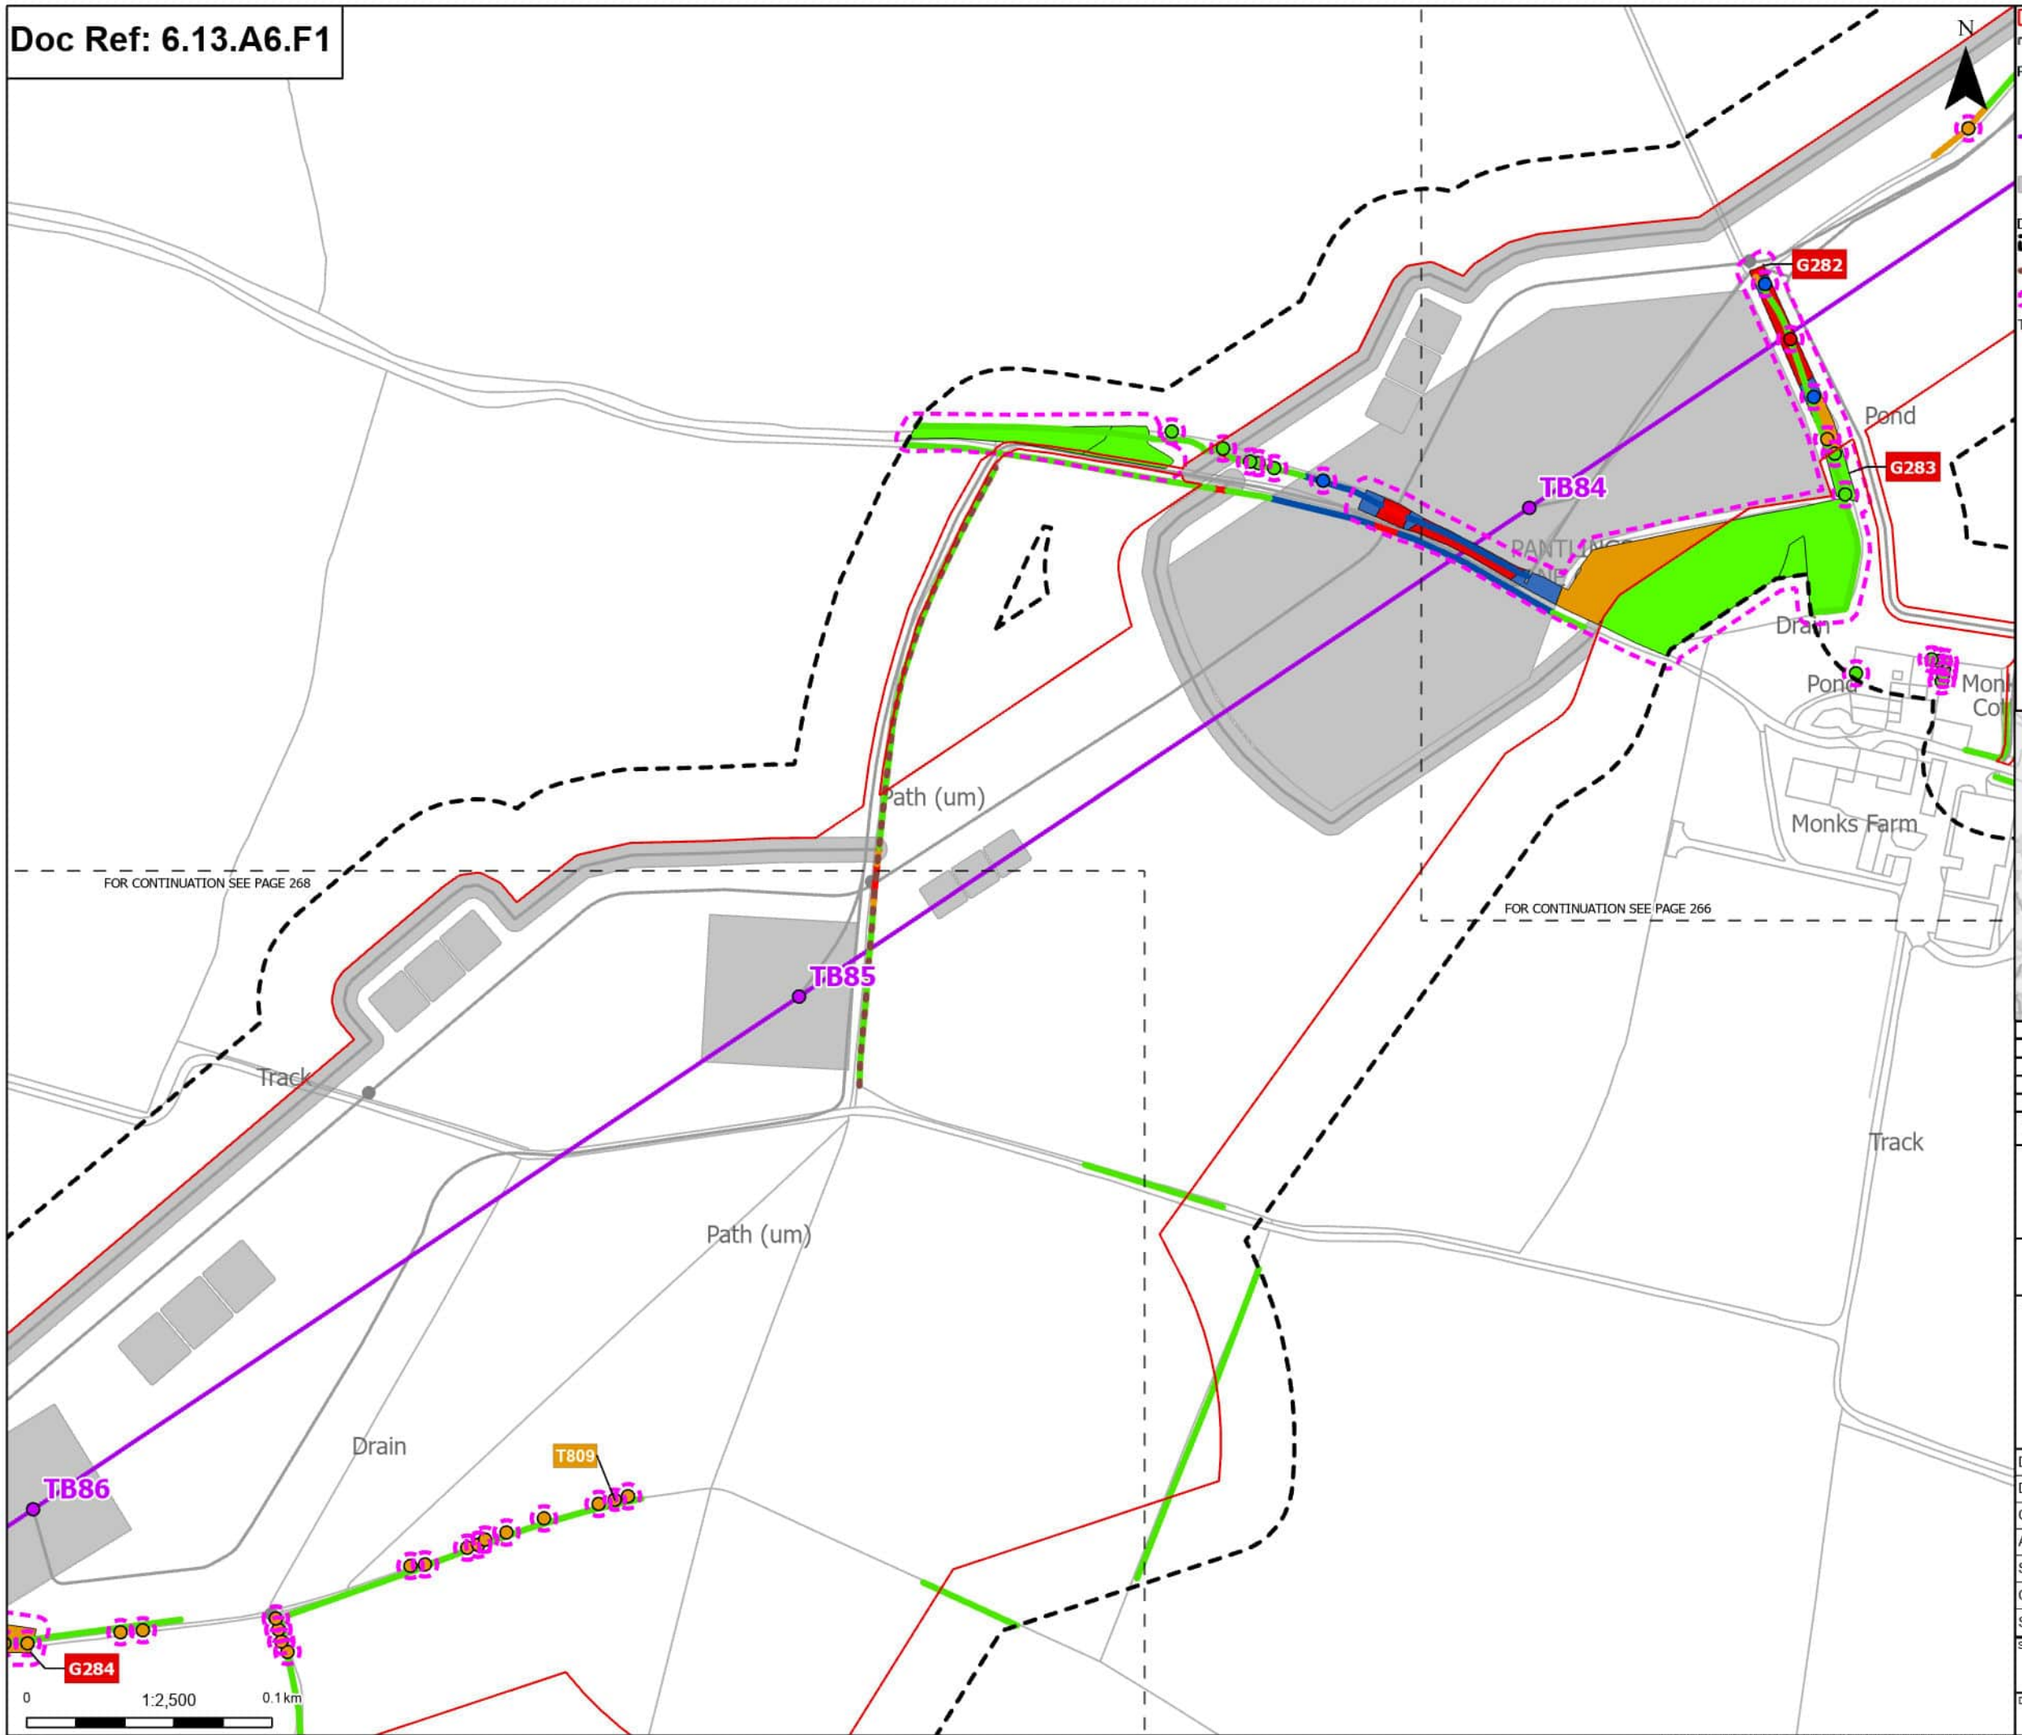

Order Limits
Sheet index cutline

Proposed project design details
- Proposed standard lattice pylon location
- Proposed overhead line alignment
- Other temporary and permanent construction and operational works

Discipline specific constraints
- Arboriculture Study Area
- Important Hedgerows
- Root protection area

Trees - Impact
- Removed
- Affected Managed
- Potentially Affected
- Unaffected

Hedgerow - Impact
- Removed
- Affected Managed
- Potentially Affected
- Unaffected

Groups of trees - Impact
- Removed
- Affected Managed
- Potentially Affected
- Unaffected

Note: The proposed overhead line alignment and proposed underground cable alignment together comprise the alignment. For further details regarding the design, please refer to Figures 4.1 (document reference 6.4.F1) and 4.2 (document reference 6.4.F2).

Notes: Background mapping information has been reproduced from the Ordnance Survey by permission of Ordnance Survey of the Controller of His Majesty's Stationery Office. © Crown copyright and database rights (2025) Licence OS100024241 and AC0000807948; © Crown copyright and database rights 2025 Ordnance Survey AC0000808122, Contains public sector information licensed under the Open Government Licence v3.0, © National Grid UK



Rev	Date	Description	Drawn	Check	Approv
B	Aug 2025	FOR DCO APPLICATION	JAL	AF	KB
A	Aug 2025	FOR DCO APPLICATION	JAL	AF	KB

nationalgrid

PROJECT:
Norwich to Tilbury

Planning Inspectorate App Number: EN020027
Regulation 5(2)(a)

Title:

Figure A13.6.1- Landscape and Visual Arboriculture Impacts Plan
Page 267 of 396

Designed	M. Watson	Date	February 26
Drawn	J. Acero Leon	Date	February 26
Checked	A. Fell	Date	February 26
Approved	K. Burrows	Date	February 26
Scale:	1:2,500	Datum:	AOD
Original Size:	A3	Grid:	OS
Suitability Code:	A2	Project Number:	10059280


Suitability Description:
Accepted as Concept Stage

Drawing Number: 10059280-ARC-EBD-ZZ-DR-ZZ-00393
Revision: B

Print Date: 02-11-26 12:36:39

COPYRIGHT: NOT TO BE REPRODUCED WITHOUT THE WRITTEN PERMISSION OF NATIONAL GRID ELECTRICITY TRANSMISSION Plc

Doc Ref: 6.13.A6.F1

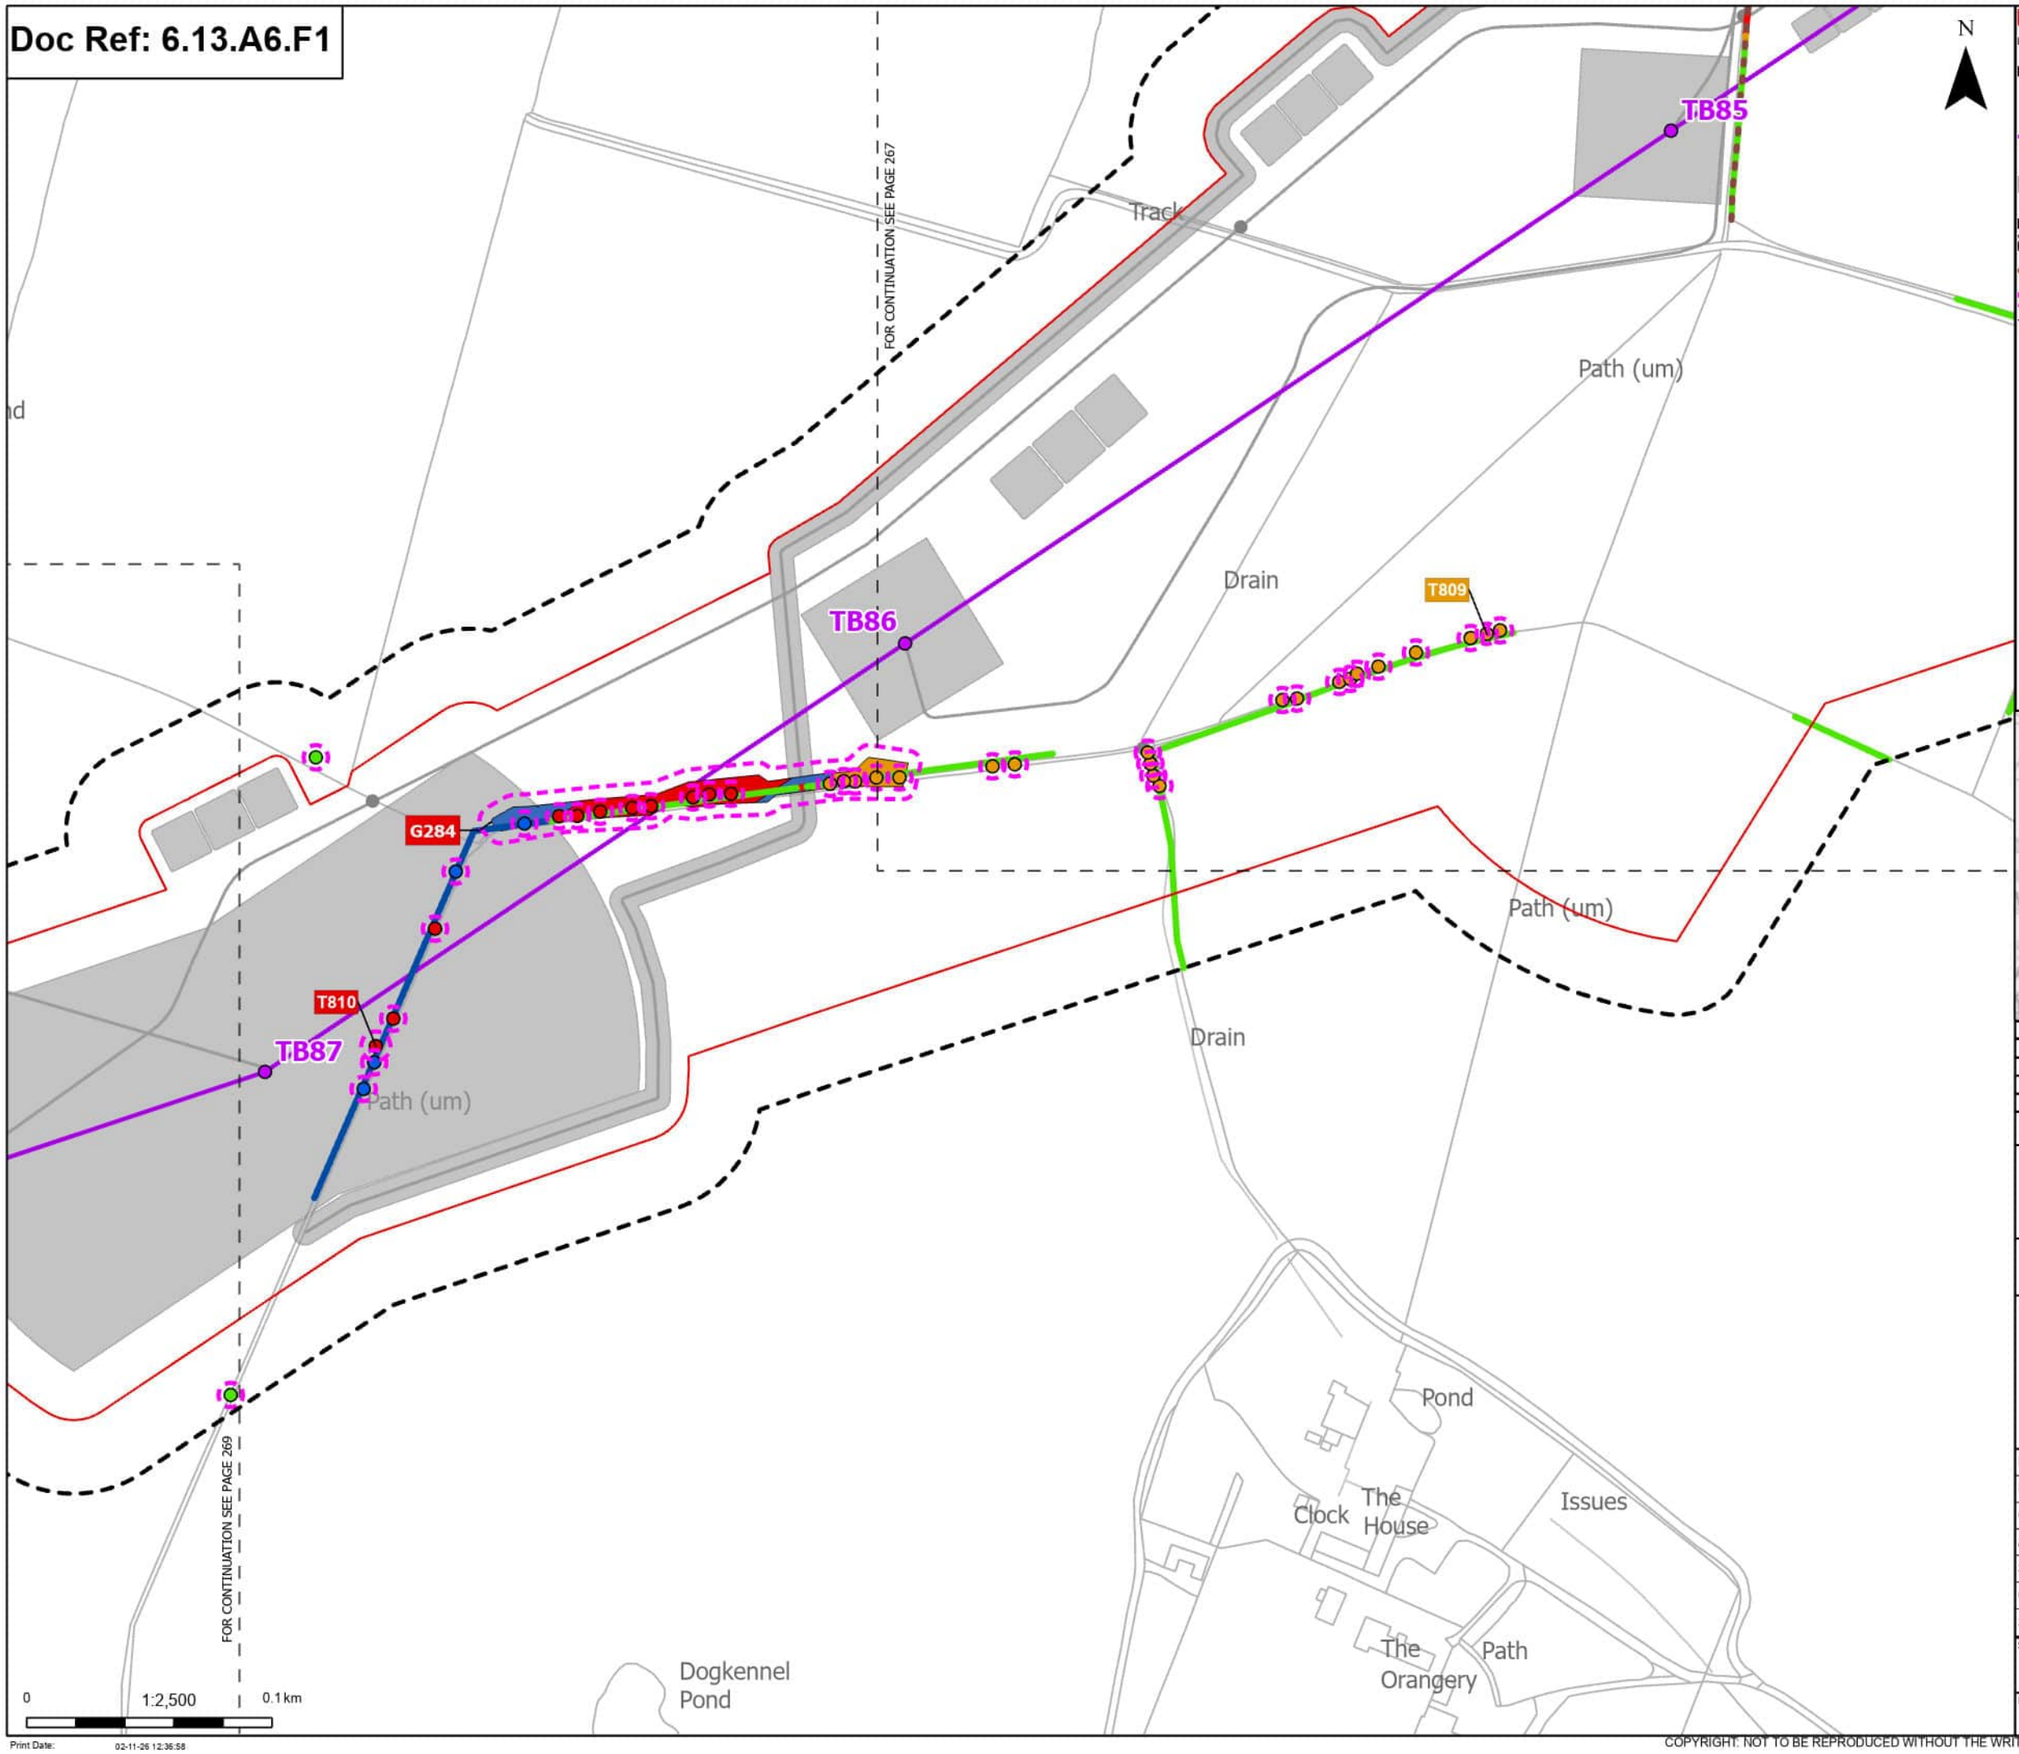

Order Limits
Sheet index cutline

Proposed project design details
- Proposed standard lattice pylon location
- Proposed overhead line alignment
- Other temporary and permanent construction and operational works

Discipline specific constraints
- Arboriculture Study Area
- Important Hedgerows
- Root protection area

Trees - Impact
- Removed
- Affected Managed
- Potentially Affected
- Unaffected

Hedgerow - Impact
- Removed
- Affected Managed
- Potentially Affected
- Unaffected

Groups of trees - Impact
- Removed
- Affected Managed
- Potentially Affected

Note: The proposed overhead line alignment and proposed underground cable alignment together comprise the alignment. For further details regarding the design, please refer to Figures 4.1 (document reference 6.4.F1) and 4.2 (document reference 6.4.F2).

Notes: Background mapping information has been reproduced from the Ordnance Survey by permission of Ordnance Survey of the Controller of His Majesty's Stationery Office. © Crown copyright and database rights (2025) Licence OS100024241 and AC0000807948; © Crown copyright and database rights 2025 Ordnance Survey AC0000808122, Contains public sector information licensed under the Open Government Licence v3.0, © National Grid UK



Rev	Date	Description	Drawn	Check	Approv
B	Aug 2025	FOR DCO APPLICATION	JAL	AF	KB
A	Aug 2025	FOR DCO APPLICATION	JAL	AF	KB

nationalgrid

PROJECT: Norwich to Tilbury

Planning Inspectorate App Number: EN020027
Regulation 5(2)(a)

Title:

Figure A13.6.1- Landscape and Visual Arboriculture Impacts Plan
Page 268 of 396

Designed	M. Watson	Date	February 26
Drawn	J. Acero Leon	Date	February 26
Checked	A. Fell	Date	February 26
Approved	K. Burrows	Date	February 26
Scale:	1:2,500	Datum:	AOD
Original Size:	A3	Grid:	OS
Suitability Code:	A2	Project Number:	10059280

Suitability Description:
Accepted as Concept Stage

Drawing Number: 10059280-ARC-EBD-ZZ-DR-ZZ-00393
Revision: B

Print Date: 02-11-26 12:36:58

COPYRIGHT: NOT TO BE REPRODUCED WITHOUT THE WRITTEN PERMISSION OF NATIONAL GRID ELECTRICITY TRANSMISSION Plc

Doc Ref: 6.13.A6.F1

Track

Track

FOR CONTINUATION SEE PAGE 270

TB88

TB89

W285

Track

FOR CONTINUATION SEE PAGE 268

FOR CONTINUATION SEE PAGE 271

Rook Hall

Path (um)

45.3m

7m

0 Porter's 1:2,500 0.1km

Print Date: 02-11-26 12:37:16

N

Order Limits

Sheet index cutline

Proposed project design details

Proposed standard lattice pylon location

Proposed overhead line alignment

Other temporary and permanent construction and operational works

Discipline specific constraints

Arboriculture Study Area

Root protection area

Trees - Impact

Unaffected

Ancient Woodland Sites that are not shown on the Ancient Woodland Inventory

Hedgerow - Impact

Unaffected

Groups of trees - Impact

Affected Managed

Potentially Affected

Unaffected

Note: The proposed overhead line alignment and proposed underground cable alignment together comprise the alignment. For further details regarding the design, please refer to Figures 4.1 (document reference 6.4.F1) and 4.2 (document reference 6.4.F2).

Notes: Background mapping information has been reproduced from the Ordnance Survey by permission of Ordnance Survey of the Controller of His Majesty's Stationery Office. © Crown copyright and database rights (2025) Licence OS100024241 and AC0000807948; © Crown copyright and database rights 2025 Ordnance Survey AC0000808122, Contains public sector information licensed under the Open Government Licence v3.0, © National Grid UK



Rev	Date	Description	Drawn	Check	Approv
B	Aug 2025	FOR DCO APPLICATION	JAL	AF	KB
A	Aug 2025	FOR DCO APPLICATION	JAL	AF	KB

nationalgrid

PROJECT: Norwich to Tilbury

Planning Inspectorate App Number: EN020027
Regulation 5(2)(a)

Title:

Figure A13.6.1- Landscape and Visual Arboriculture Impacts Plan
Page 269 of 396

Designed	M. Watson	Date	February 26
Drawn	J. Acero Leon	Date	February 26
Checked	A. Fell	Date	February 26
Approved	K. Burrows	Date	February 26
Scale:	1:2,500	Datum:	AOD
Original Size:	A3	Grid:	OS
Suitability Code:	A2	Project Number:	10059280


Suitability Description:
Accepted as Concept Stage

Drawing Number: 10059280-ARC-EBD-ZZ-DR-ZZ-00393

Revision: B

COPYRIGHT: NOT TO BE REPRODUCED WITHOUT THE WRITTEN PERMISSION OF NATIONAL GRID ELECTRICITY TRANSMISSION Plc

Doc Ref: 6.13.A6.F1

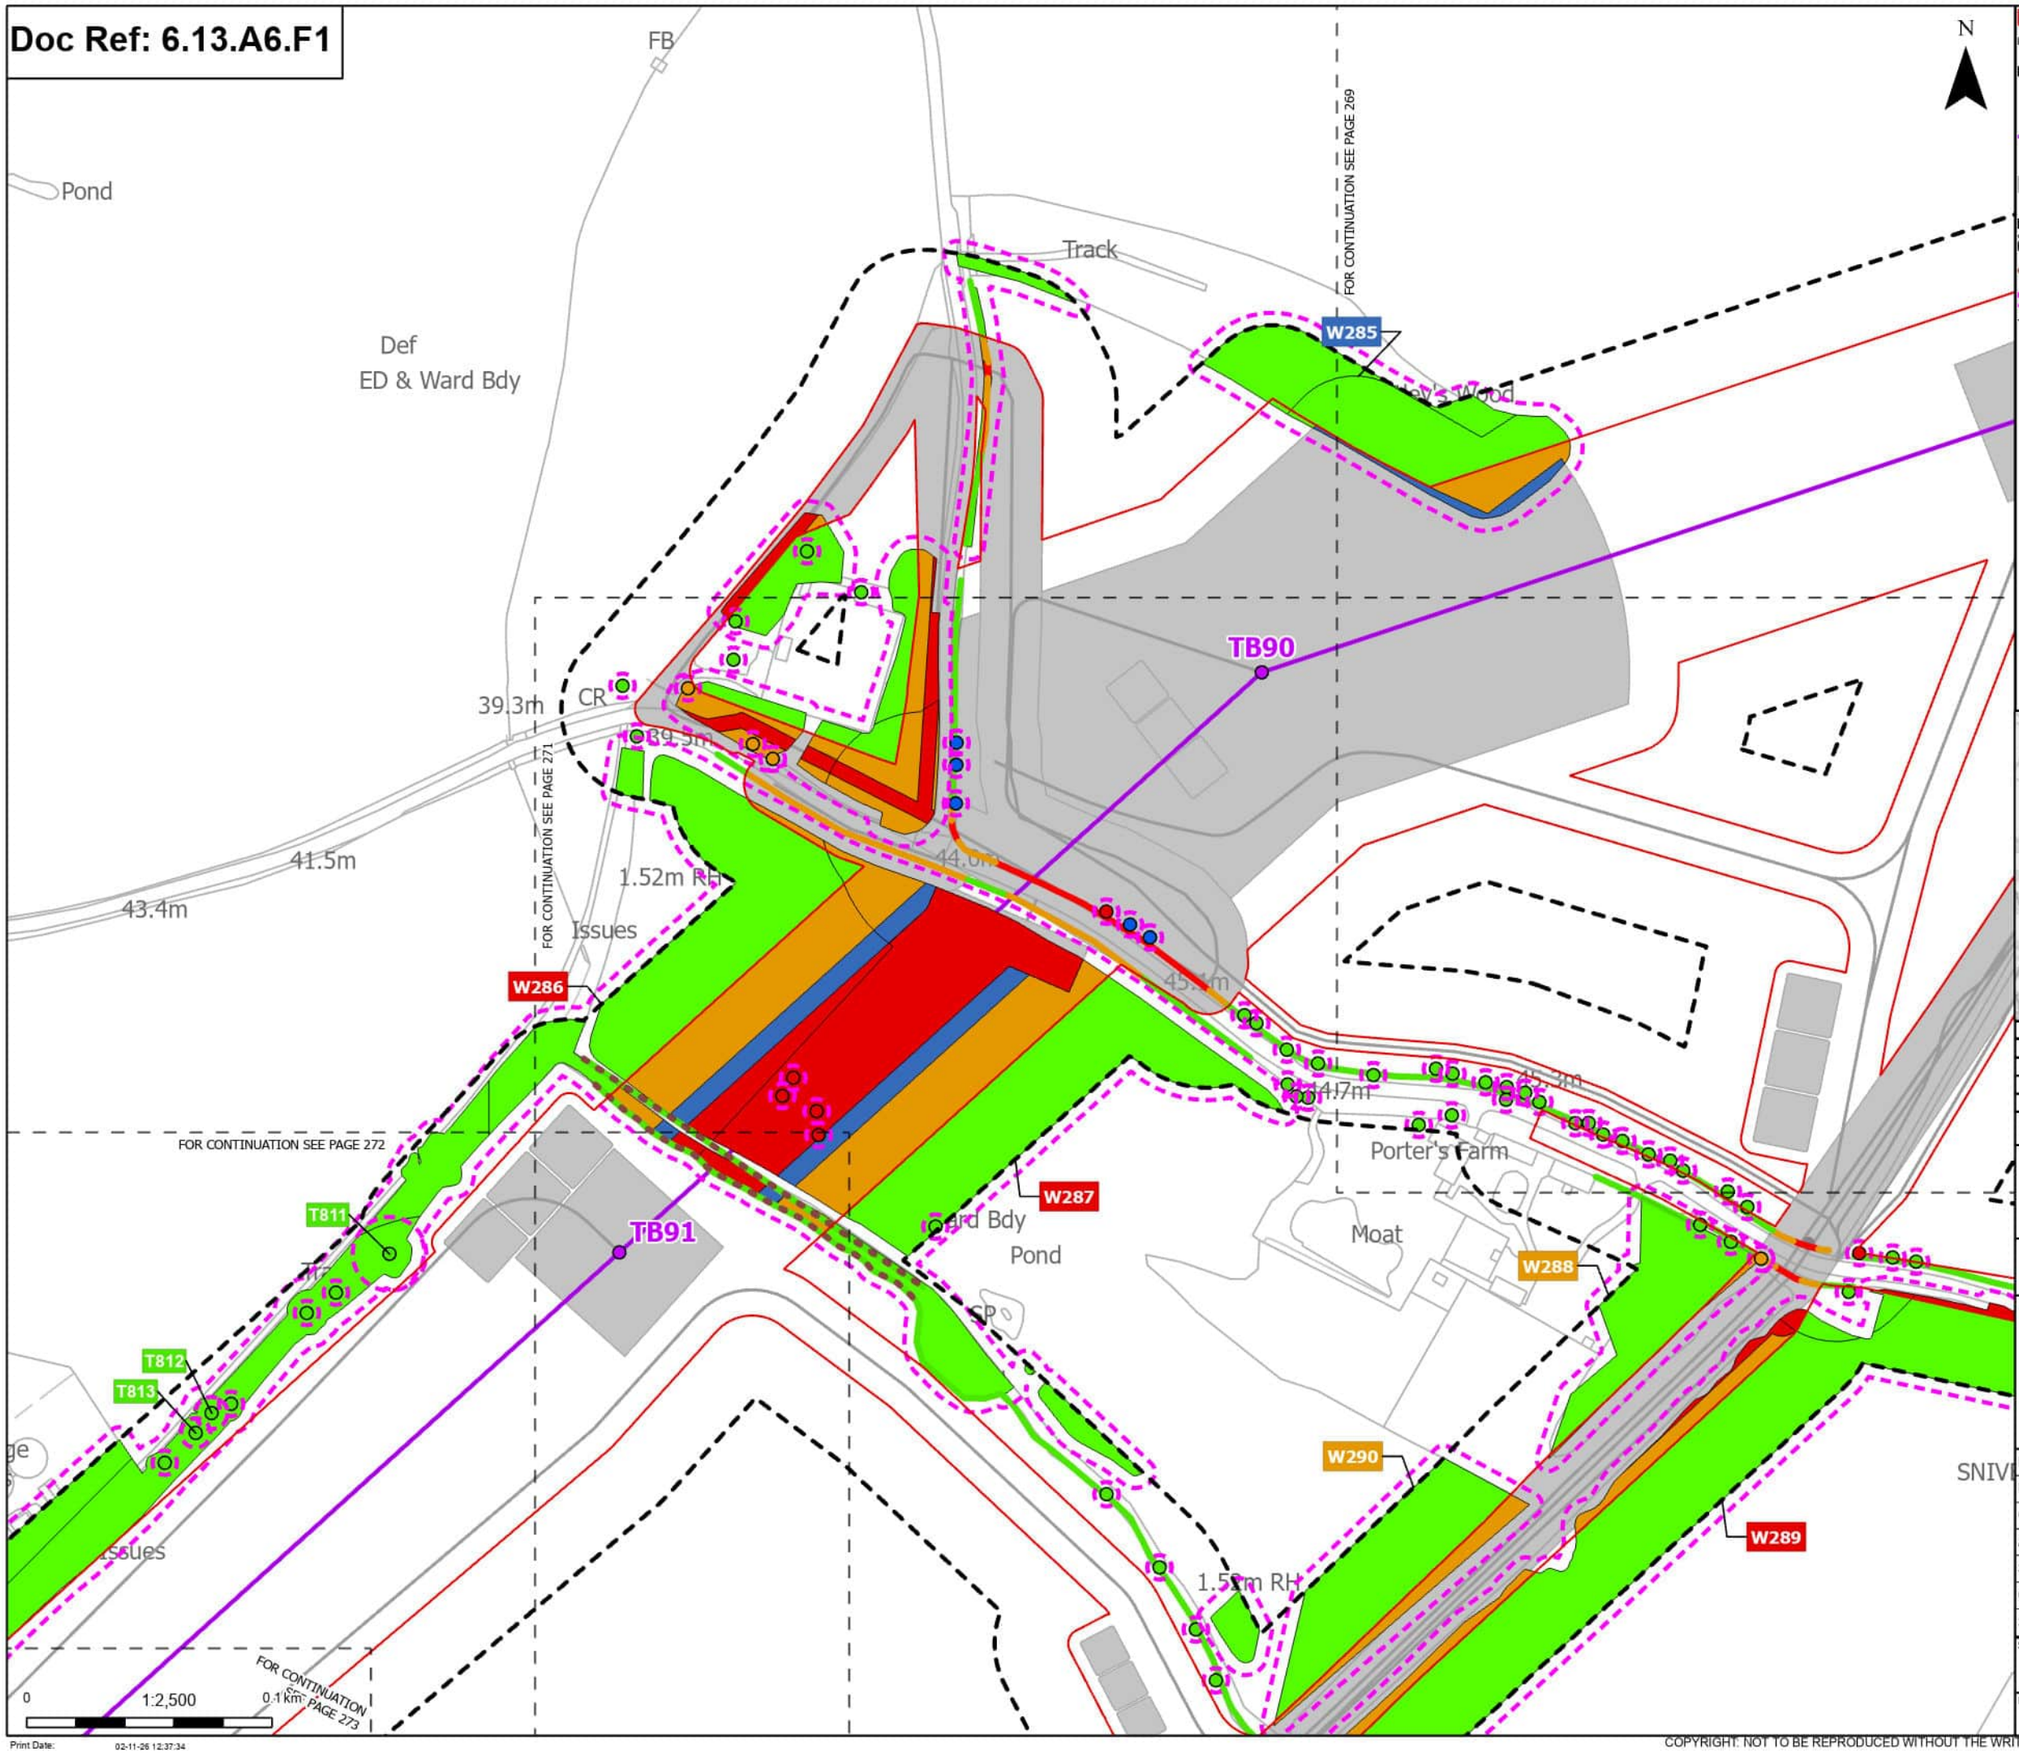

Order Limits
Sheet index cutline

Proposed project design details
- Proposed standard lattice pylon location
- Proposed overhead line alignment
- Other temporary and permanent construction and operational works

Discipline specific constraints
- Arboriculture Study Area
- Important Hedgerows
- Root protection area

Trees - Impact
- Removed
- Affected Managed
- Potentially Affected
- Unaffected

Hedgerow - Impact
- Removed
- Potentially Affected
- Unaffected

Groups of trees - Impact
- Removed
- Affected Managed
- Potentially Affected
- Unaffected

Note: The proposed overhead line alignment and proposed underground cable alignment together comprise the alignment. For further details regarding the design, please refer to Figures 4.1 (document reference 6.4.F1) and 4.2 (document reference 6.4.F2).

Notes: Background mapping information has been reproduced from the Ordnance Survey by permission of Ordnance Survey of the Controller of His Majesty's Stationery Office. © Crown copyright and database rights (2025) Licence OS100024241 and AC0000807948; © Crown copyright and database rights 2025 Ordnance Survey AC0000808122, Contains public sector information licensed under the Open Government Licence v3.0, © National Grid UK



Rev	Date	Description	Drawn	Check	Approv
B	Aug 2025	FOR DCO APPLICATION	JAL	AF	KB
A	Aug 2025	FOR DCO APPLICATION	JAL	AF	KB

nationalgrid

PROJECT: Norwich to Tilbury

Planning Inspectorate App Number: EN020027
Regulation 5(2)(a)

Title:

Figure A13.6.1- Landscape and Visual Arboriculture Impacts Plan
Page 270 of 396

Designed	M. Watson	Date	February 26
Drawn	J. Acero Leon	Date	February 26
Checked	A. Fell	Date	February 26
Approved	K. Burrows	Date	February 26
Scale:	1:2,500	Datum:	AOD
Original Size:	A3	Grid:	OS
Suitability Code:	A2	Project Number:	10059280

Suitability Description:
Accepted as Concept Stage

Drawing Number: 10059280-ARC-EBD-ZZ-DR-ZZ-00393
Revision: B

Print Date: 02-11-26 12:37:34

COPYRIGHT: NOT TO BE REPRODUCED WITHOUT THE WRITTEN PERMISSION OF NATIONAL GRID ELECTRICITY TRANSMISSION Plc

Doc Ref: 6.13.A6.F1

TB90
TB91
W286
W287
W288
W289
W290
CR
89.3m
1.52m RH
Issues
44.0m
45.1m
44.7m
42.3m
Porter's Farm
Moat
Pond
SP
43.5m
FOR CONTINUATION SEE PAGE 269
SNIVELLER'S LANE
1.52m RH
1.52m RH
Landerfield Spring
41.5m
SNIVELLER'S LANE
43.6m Post
Def
FOR CONTINUATION SEE PAGE 270
FOR CONTINUATION SEE PAGE 272
N
0
1:2,500
0.1 km
Print Date: 02-11-26 12:37:53

Order Limits
Sheet index cutline

Proposed project design details
- Proposed standard lattice pylon location
- Proposed overhead line alignment
- Other temporary and permanent construction and operational works

Discipline specific constraints
- Arboriculture Study Area
- Important Hedgerows
- Root protection area

Trees - Impact
- Removed
- Affected Managed
- Potentially Affected
- Unaffected

Hedgerow - Impact
- Removed
- Potentially Affected
- Unaffected

Groups of trees - Impact
- Removed
- Affected Managed
- Potentially Affected
- Unaffected

Note: The proposed overhead line alignment and proposed underground cable alignment together comprise the alignment. For further details regarding the design, please refer to Figures 4.1 (document reference 6.4.F1) and 4.2 (document reference 6.4.F2).

Notes: Background mapping information has been reproduced from the Ordnance Survey by permission of Ordnance Survey of the Controller of His Majesty's Stationery Office. © Crown copyright and database rights (2025) Licence OS100024241 and AC0000807948; © Crown copyright and database rights 2025 Ordnance Survey AC0000808122, Contains public sector information licensed under the Open Government Licence v3.0, © National Grid UK



Rev	Date	Description	Drawn	Check	Approv
B	Aug 2025	FOR DCO APPLICATION	JAL	AF	KB
A	Aug 2025	FOR DCO APPLICATION	JAL	AF	KB

nationalgrid

PROJECT: Norwich to Tilbury

Planning Inspectorate App Number: EN020027
Regulation 5(2)(a)

Title:

Figure A13.6.1- Landscape and Visual Arboriculture Impacts Plan
Page 271 of 396


Designed	M. Watson	Date	February 26
Drawn	J. Acero Leon	Date	February 26
Checked	A. Fell	Date	February 26
Approved	K. Burrows	Date	February 26
Scale:	1:2,500	Datum:	AOD
Original Size:	A3	Grid:	OS
Suitability Code:	A2	Project Number:	10059280

Suitability Description:
Accepted as Concept Stage

Drawing Number: 10059280-ARC-EBD-ZZ-DR-ZZ-00393
Revision: B

COPYRIGHT: NOT TO BE REPRODUCED WITHOUT THE WRITTEN PERMISSION OF NATIONAL GRID ELECTRICITY TRANSMISSION Plc

Doc Ref: 6.13.A6.F1

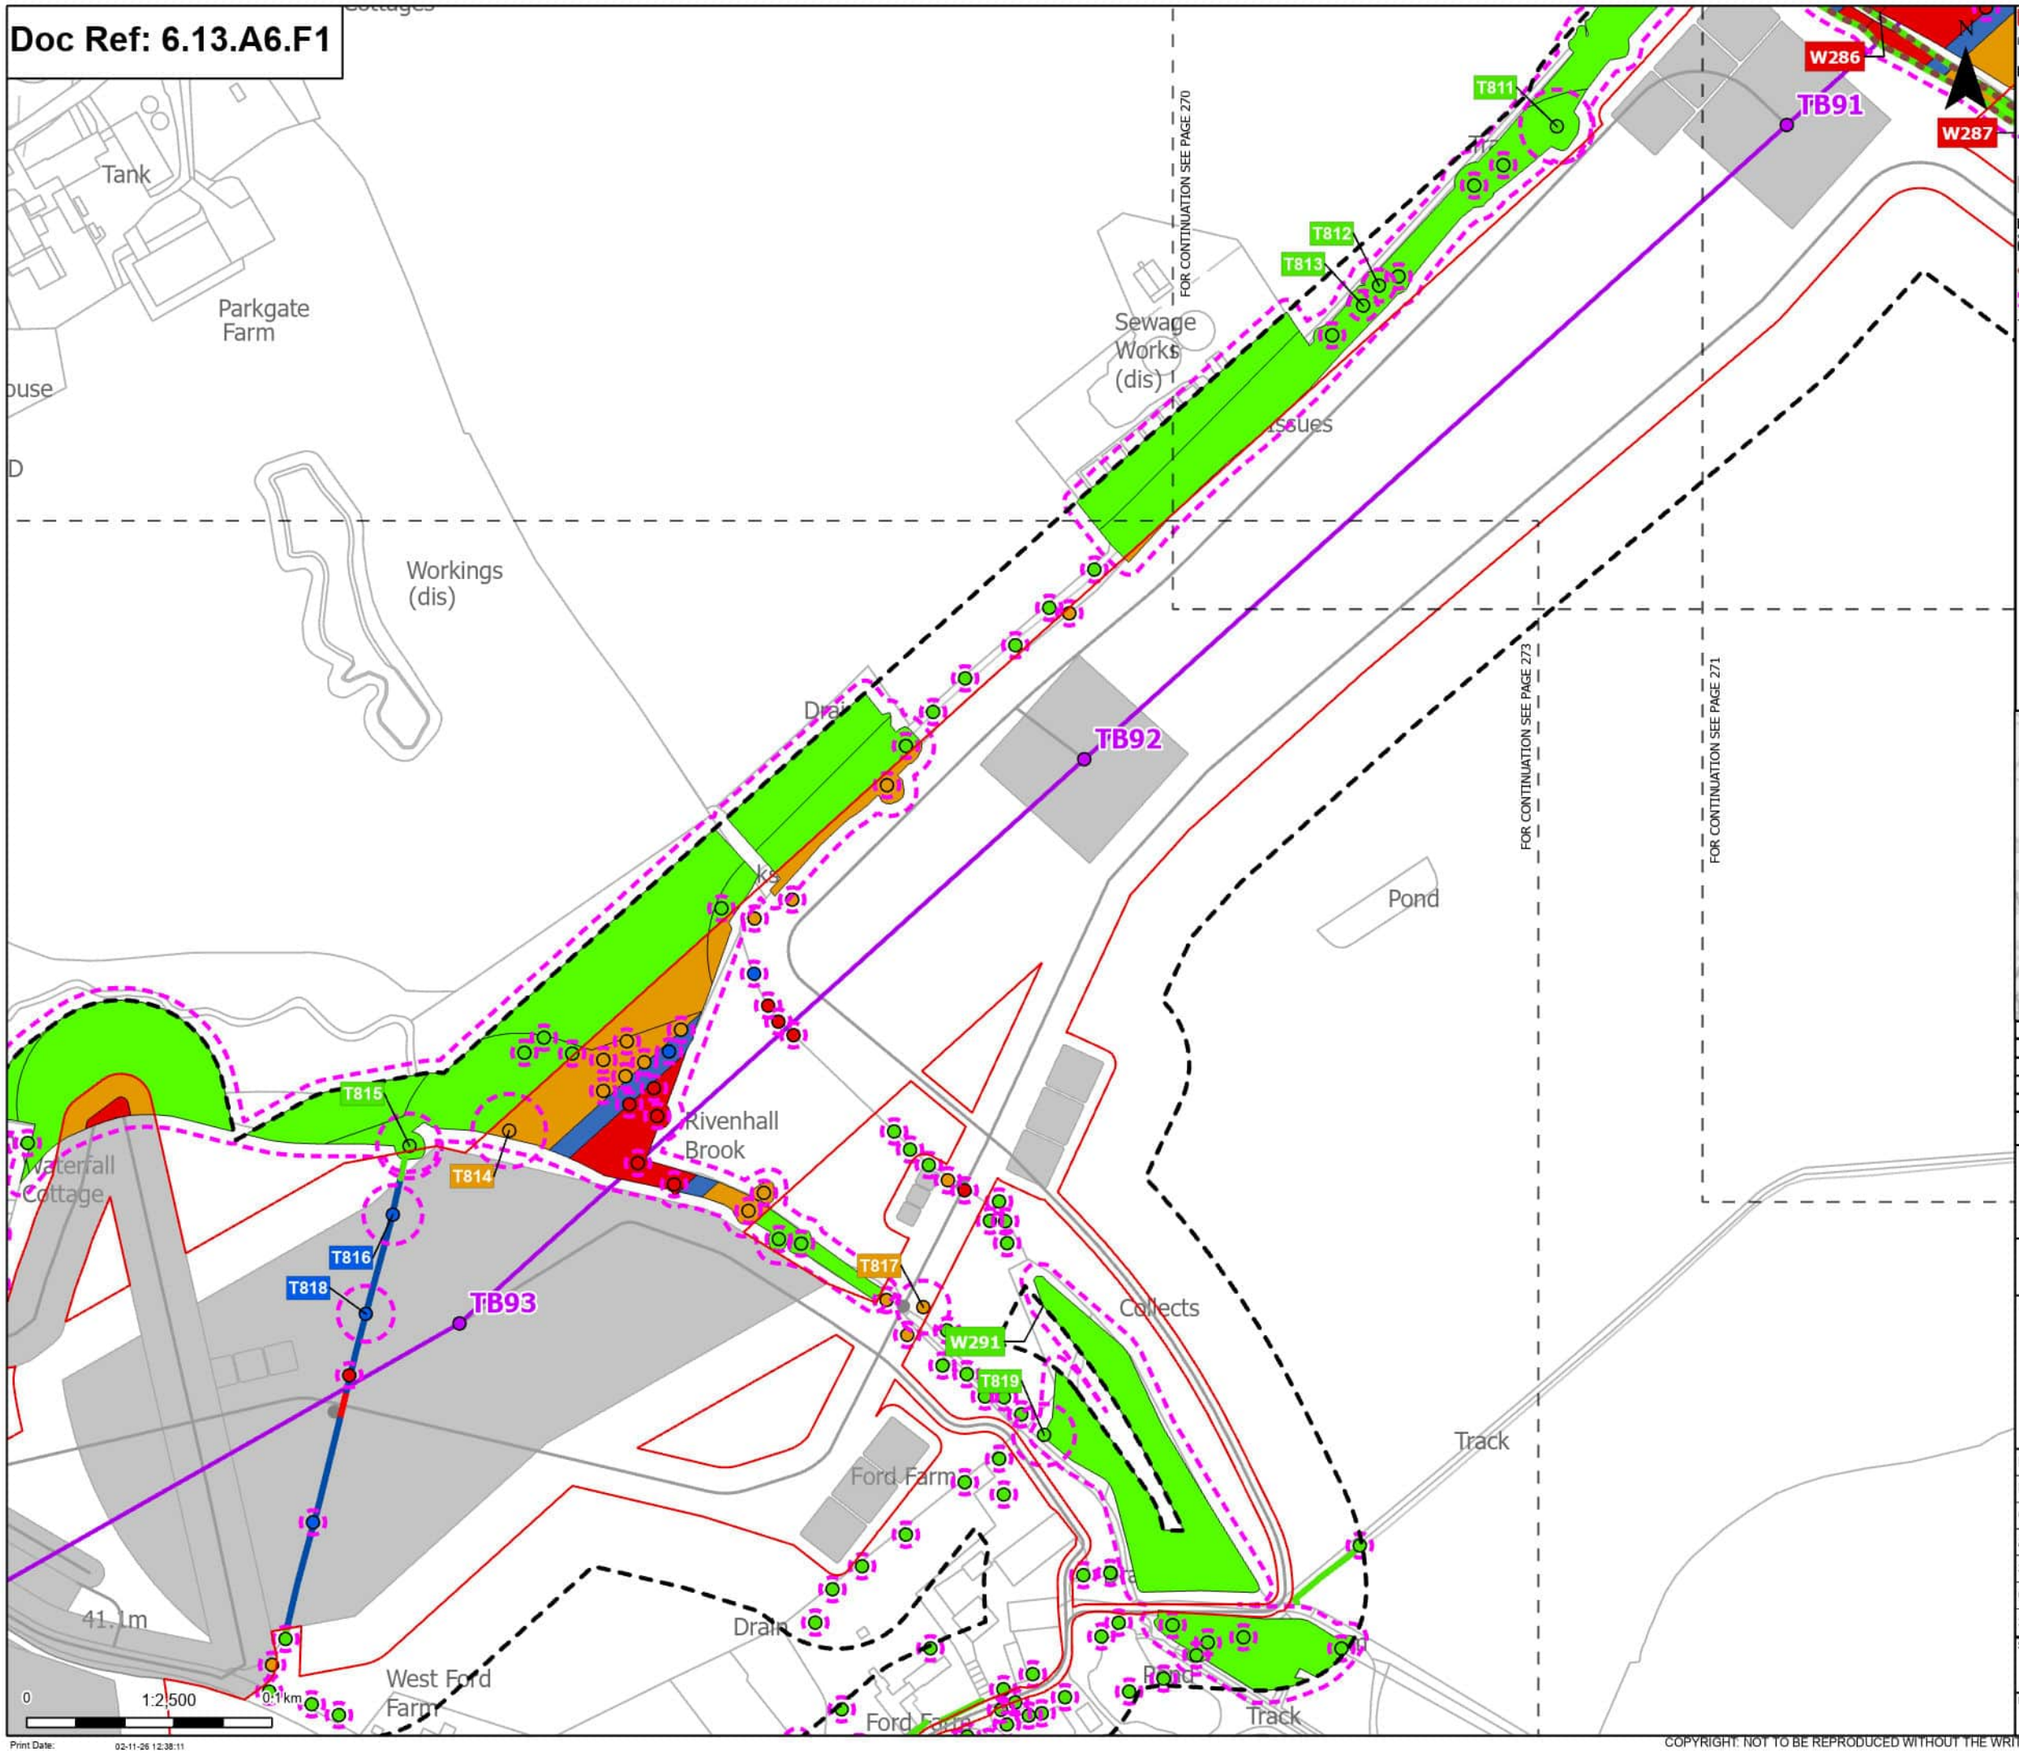

Order Limits
Sheet index cutline

Proposed project design details
- Proposed standard lattice pylon location
- Proposed overhead line alignment
- Other temporary and permanent construction and operational works

Discipline specific constraints
- Arboriculture Study Area
- Important Hedgerows
- Root protection area

Trees - Impact
- Removed
- Affected Managed
- Potentially Affected
- Unaffected

Hedgerow - Impact
- Removed
- Affected Managed
- Unaffected

Groups of trees - Impact
- Removed
- Affected Managed
- Potentially Affected
- Unaffected

Note: The proposed overhead line alignment and proposed underground cable alignment together comprise the alignment. For further details regarding the design, please refer to Figures 4.1 (document reference 6.4.F1) and 4.2 (document reference 6.4.F2).

Notes: Background mapping information has been reproduced from the Ordnance Survey by permission of Ordnance Survey of the Controller of His Majesty's Stationery Office. © Crown copyright and database rights (2025) Licence OS100024241 and AC0000807948; © Crown copyright and database rights 2025 Ordnance Survey AC0000808122, Contains public sector information licensed under the Open Government Licence v3.0, © National Grid UK



Rev	Date	Description	Drawn	Check	Approv
B	Aug 2025	FOR DCO APPLICATION	JAL	AF	KB
A	Aug 2025	FOR DCO APPLICATION	JAL	AF	KB

nationalgrid

PROJECT: Norwich to Tilbury

Planning Inspectorate App Number: EN020027
Regulation 5(2)(a)

Title:

Figure A13.6.1- Landscape and Visual Arboriculture Impacts Plan
Page 272 of 396

Designed	M. Watson	Date	February 26
Drawn	J. Acero Leon	Date	February 26
Checked	A. Fell	Date	February 26
Approved	K. Burrows	Date	February 26
Scale:	1:2,500	Datum:	AOD
Original Size:	A3	Grid:	OS
Suitability Code:	A2	Project Number:	10059280

Suitability Description: Accepted as Concept Stage


Drawing Number: 10059280-ARC-EBD-ZZ-DR-ZZ-00393

Revision: B

Print Date: 02-11-26 12:38:11

COPYRIGHT: NOT TO BE REPRODUCED WITHOUT THE WRITTEN PERMISSION OF NATIONAL GRID ELECTRICITY TRANSMISSION Plc

Doc Ref: 6.13.A6.F1

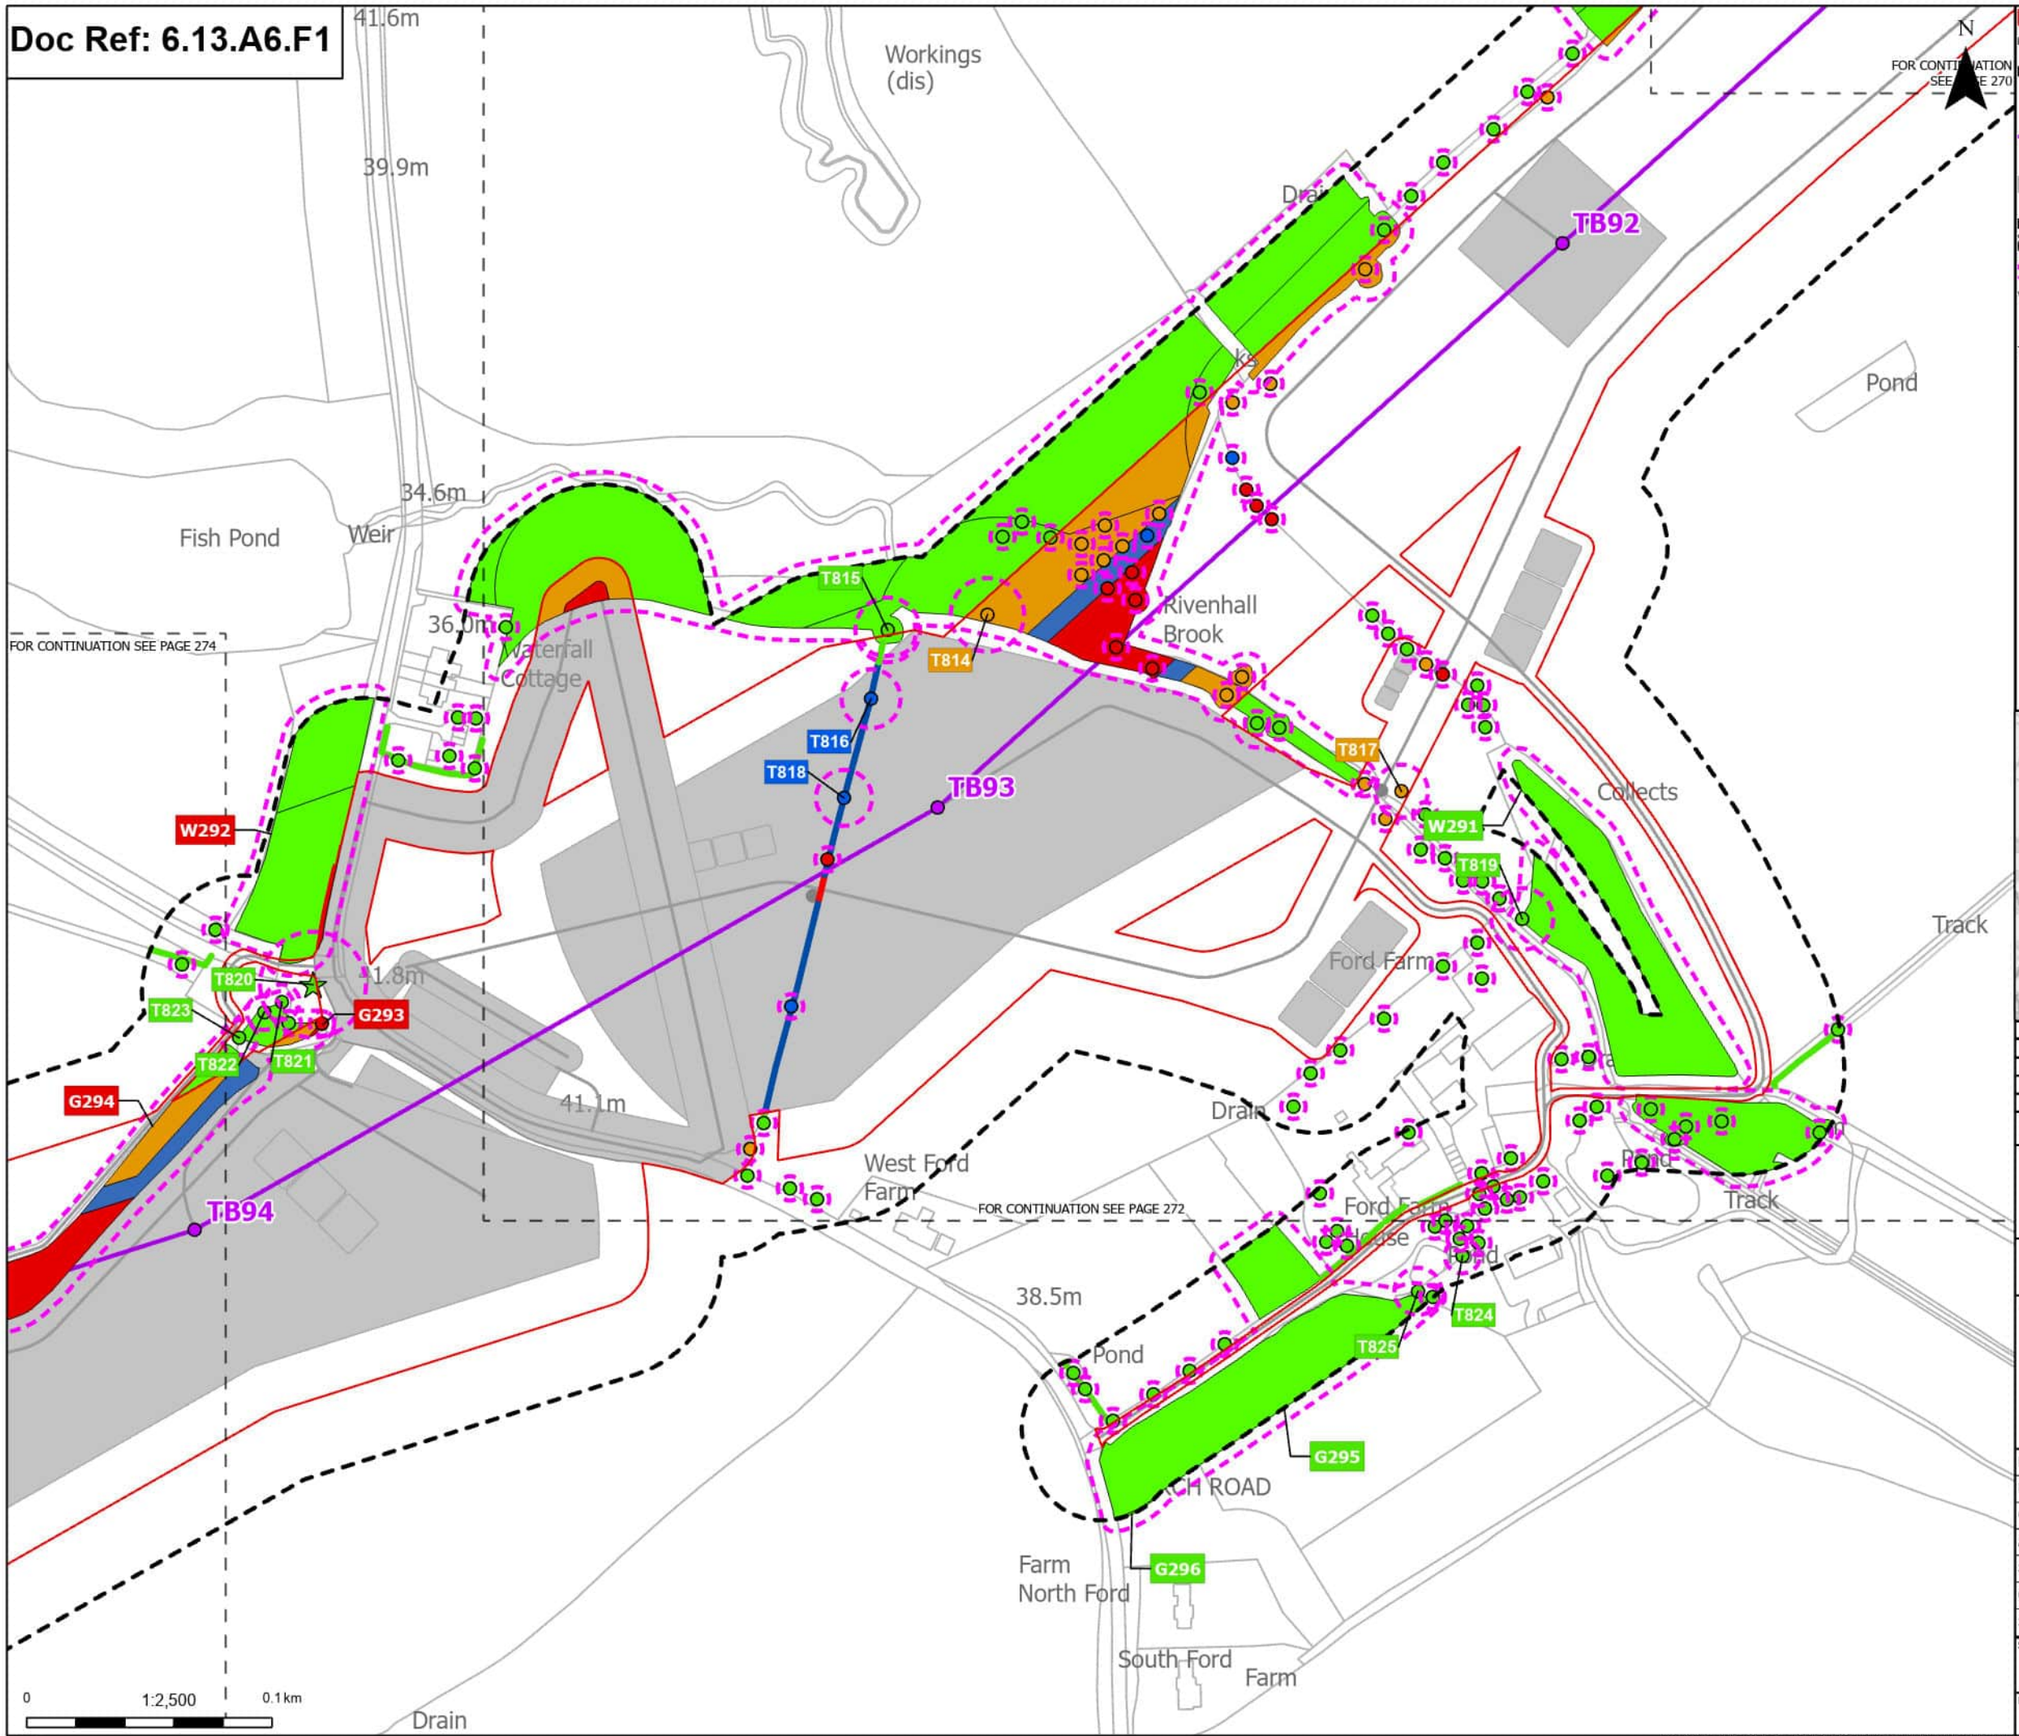

Order Limits
Sheet index cutline

Proposed project design details
Proposed standard lattice pylon location
Proposed overhead line alignment
Other temporary and permanent construction and operational works

Discipline specific constraints
Arboriculture Study Area
Root protection area

Veteran Trees - Impact
Unaffected

Trees - Impact
Removed
Affected Managed
Potentially Affected
Unaffected

Hedgerow - Impact
Removed
Affected Managed
Unaffected

Groups of trees - Impact
Removed
Affected Managed
Potentially Affected
Unaffected

Note: The proposed overhead line alignment and proposed underground cable alignment together comprise the alignment. For further details regarding the design, please refer to Figures 4.1 (document reference 6.4.F1) and 4.2 (document reference 6.4.F2).

Notes: Background mapping information has been reproduced from the Ordnance Survey by permission of Ordnance Survey of the Controller of His Majesty's Stationery Office. © Crown copyright and database rights (2025) Licence OS100024241 and AC0000807948; © Crown copyright and database rights 2025 Ordnance Survey AC0000808122, Contains public sector information licensed under the Open Government Licence v3.0, © National Grid UK



Rev	Date	Description	Drawn	Check	Approv
B	Aug 2025	FOR DCO APPLICATION	JAL	AF	KB
A	Aug 2025	FOR DCO APPLICATION	JAL	AF	KB

nationalgrid

PROJECT: Norwich to Tilbury

Planning Inspectorate App Number: EN020027
Regulation 5(2)(a)

Title:

Figure A13.6.1- Landscape and Visual Arboriculture Impacts Plan
Page 273 of 396

Designed	M. Watson	Date	February 26
Drawn	J. Acero Leon	Date	February 26
Checked	A. Fell	Date	February 26
Approved	K. Burrows	Date	February 26
Scale:	1:2,500	Datum:	AOD
Original Size:	A3	Grid:	OS
Suitability Code:	A2	Project Number:	10059280


Suitability Description:
Accepted as Concept Stage

Drawing Number: 10059280-ARC-EBD-ZZ-DR-ZZ-00393
Revision: B

Print Date: 02-11-26 12:38:29

COPYRIGHT. NOT TO BE REPRODUCED WITHOUT THE WRITTEN PERMISSION OF NATIONAL GRID ELECTRICITY TRANSMISSION Plc

Doc Ref: 6.13.A6.F1

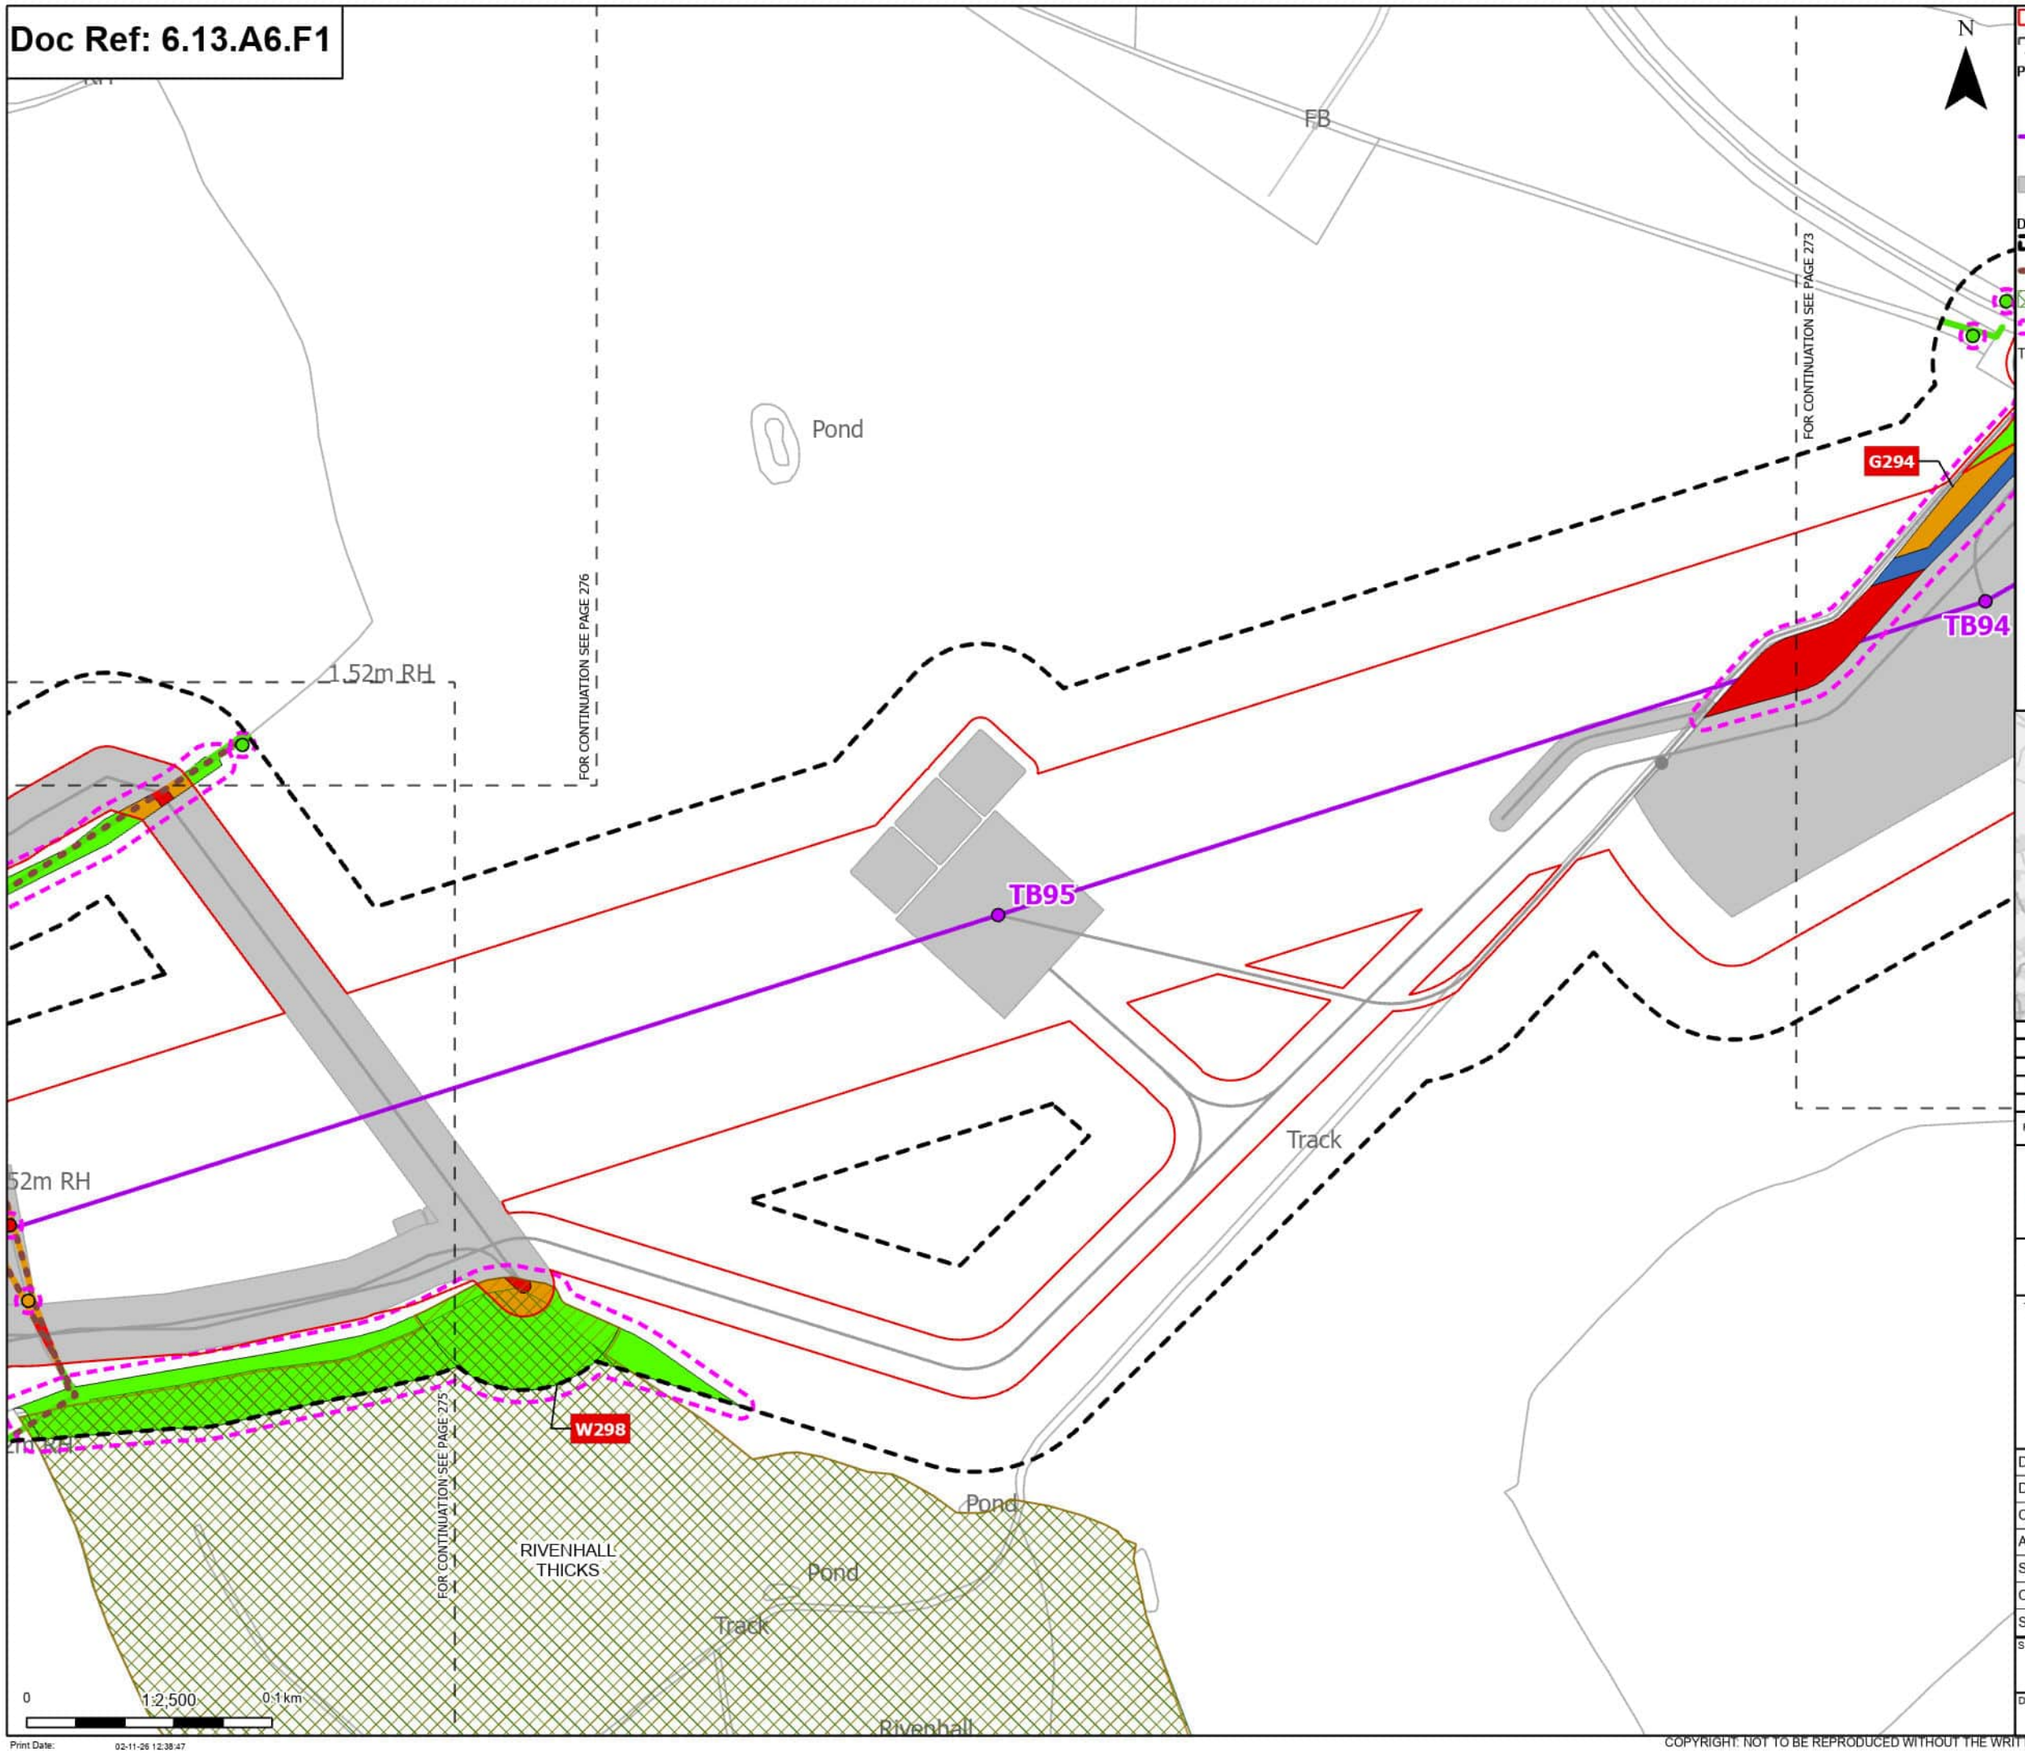

Order Limits
Sheet index cutline

Proposed project design details
- Proposed standard lattice pylon location
- Proposed overhead line alignment
- Other temporary and permanent construction and operational works

Discipline specific constraints
- Arboriculture Study Area
- Important Hedgerows
- TPO group of trees
- Root protection area

Trees - Impact
- Removed
- Potentially Affected
- Unaffected

Ancient Woodland (Natural England)

Hedgerow - Impact
- Removed
- Potentially Affected
- Unaffected

Groups of trees - Impact
- Removed
- Affected Managed
- Potentially Affected
- Unaffected

Note: The proposed overhead line alignment and proposed underground cable alignment together comprise the alignment. For further details regarding the design, please refer to Figures 4.1 (document reference 6.4.F1) and 4.2 (document reference 6.4.F2).

Notes: Background mapping information has been reproduced from the Ordnance Survey by permission of Ordnance Survey of the Controller of His Majesty's Stationery Office. © Crown copyright and database rights (2025) Licence OS100024241 and AC0000807948; © Crown copyright and database rights 2025 Ordnance Survey AC0000808122, Contains public sector information licensed under the Open Government Licence v3.0, © National Grid UK



Rev	Date	Description	Drawn	Check	Approv
B	Aug 2025	FOR DCO APPLICATION	JAL	AF	KB
A	Aug 2025	FOR DCO APPLICATION	JAL	AF	KB

nationalgrid

PROJECT: Norwich to Tilbury

Planning Inspectorate App Number: EN020027
Regulation 5(2)(a)

Title:

Figure A13.6.1- Landscape and Visual Arboriculture Impacts Plan
Page 274 of 396

Designed	M. Watson	Date	February 26
Drawn	J. Acero Leon	Date	February 26
Checked	A. Fell	Date	February 26
Approved	K. Burrows	Date	February 26
Scale:	1:2,500	Datum:	AOD
Original Size:	A3	Grid:	OS
Suitability Code:	A2	Project Number:	10059280


Suitability Description:
Accepted as Concept Stage

Drawing Number: 10059280-ARC-EBD-ZZ-DR-ZZ-00393
Revision: B

Print Date: 02-11-26 12:38:47

COPYRIGHT. NOT TO BE REPRODUCED WITHOUT THE WRITTEN PERMISSION OF NATIONAL GRID ELECTRICITY TRANSMISSION Plc

Doc Ref: 6.13.A6.F1

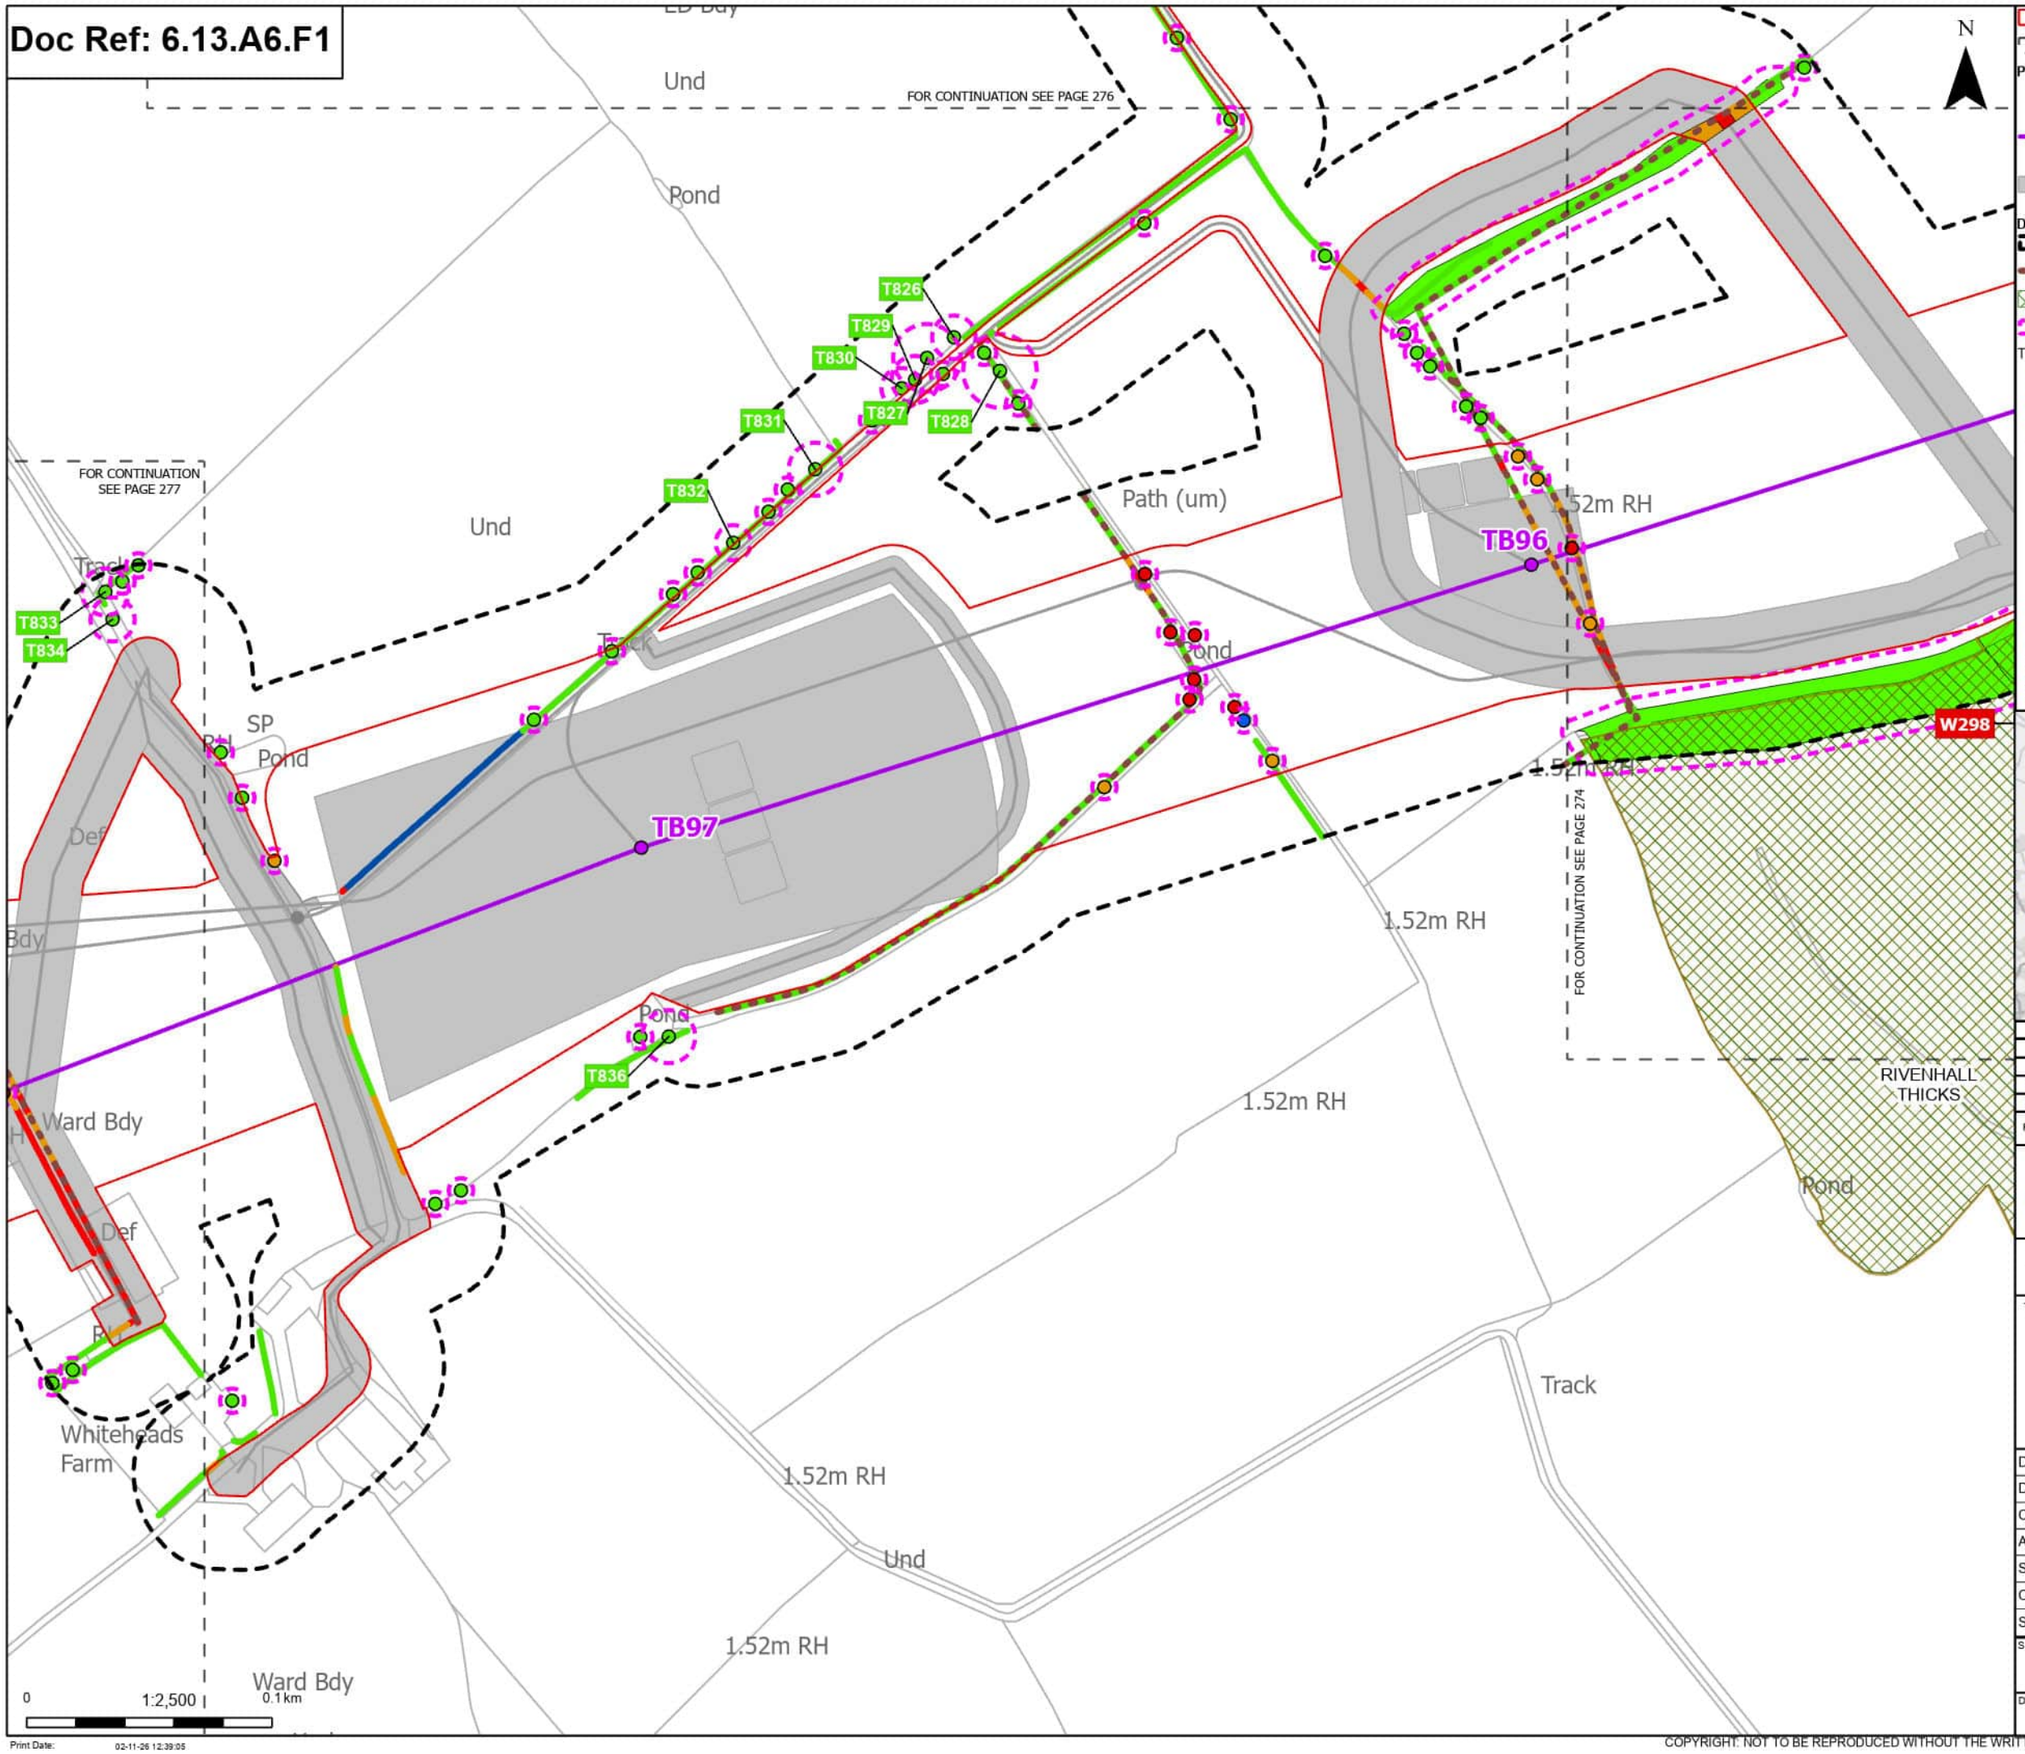

Order Limits
Sheet index cutline

Proposed project design details
- Proposed standard lattice pylon location
- Proposed overhead line alignment
- Other temporary and permanent construction and operational works

Discipline specific constraints
- Arboriculture Study Area
- Important Hedgerows
- TPO group of trees
- Root protection area

Trees - Impact
- Removed
- Affected Managed
- Potentially Affected
- Unaffected

Ancient Woodland (Natural England)

Hedgerow - Impact
- Removed
- Affected Managed
- Potentially Affected
- Unaffected

Groups of trees - Impact
- Removed
- Potentially Affected
- Unaffected

Note: The proposed overhead line alignment and proposed underground cable alignment together comprise the alignment. For further details regarding the design, please refer to Figures 4.1 (document reference 6.4.F1) and 4.2 (document reference 6.4.F2).

Notes: Background mapping information has been reproduced from the Ordnance Survey by permission of Ordnance Survey of the Controller of His Majesty's Stationery Office. © Crown copyright and database rights (2025) Licence OS100024241 and AC0000807948; © Crown copyright and database rights 2025 Ordnance Survey AC0000808122, Contains public sector information licensed under the Open Government Licence v3.0, © National Grid UK



Rev	Date	Description	Drawn	Check	Approv
B	Aug 2025	FOR DCO APPLICATION	JAL	AF	KB
A	Aug 2025	FOR DCO APPLICATION	JAL	AF	KB

nationalgrid

PROJECT: Norwich to Tilbury

Planning Inspectorate App Number: EN020027
Regulation 5(2)(a)

Title:

Figure A13.6.1- Landscape and Visual Arboriculture Impacts Plan
Page 275 of 396

Designed	M. Watson	Date	February 26
Drawn	J. Acero Leon	Date	February 26
Checked	A. Fell	Date	February 26
Approved	K. Burrows	Date	February 26
Scale:	1:2,500	Datum:	AOD
Original Size:	A3	Grid:	OS
Suitability Code:	A2	Project Number:	10059280

Suitability Description: Accepted as Concept Stage


Drawing Number: 10059280-ARC-EBD-ZZ-DR-ZZ-00393

Revision: B

Print Date: 02-11-26 12:39:05

COPYRIGHT: NOT TO BE REPRODUCED WITHOUT THE WRITTEN PERMISSION OF NATIONAL GRID ELECTRICITY TRANSMISSION Plc

Doc Ref: 6.13.A6.F1

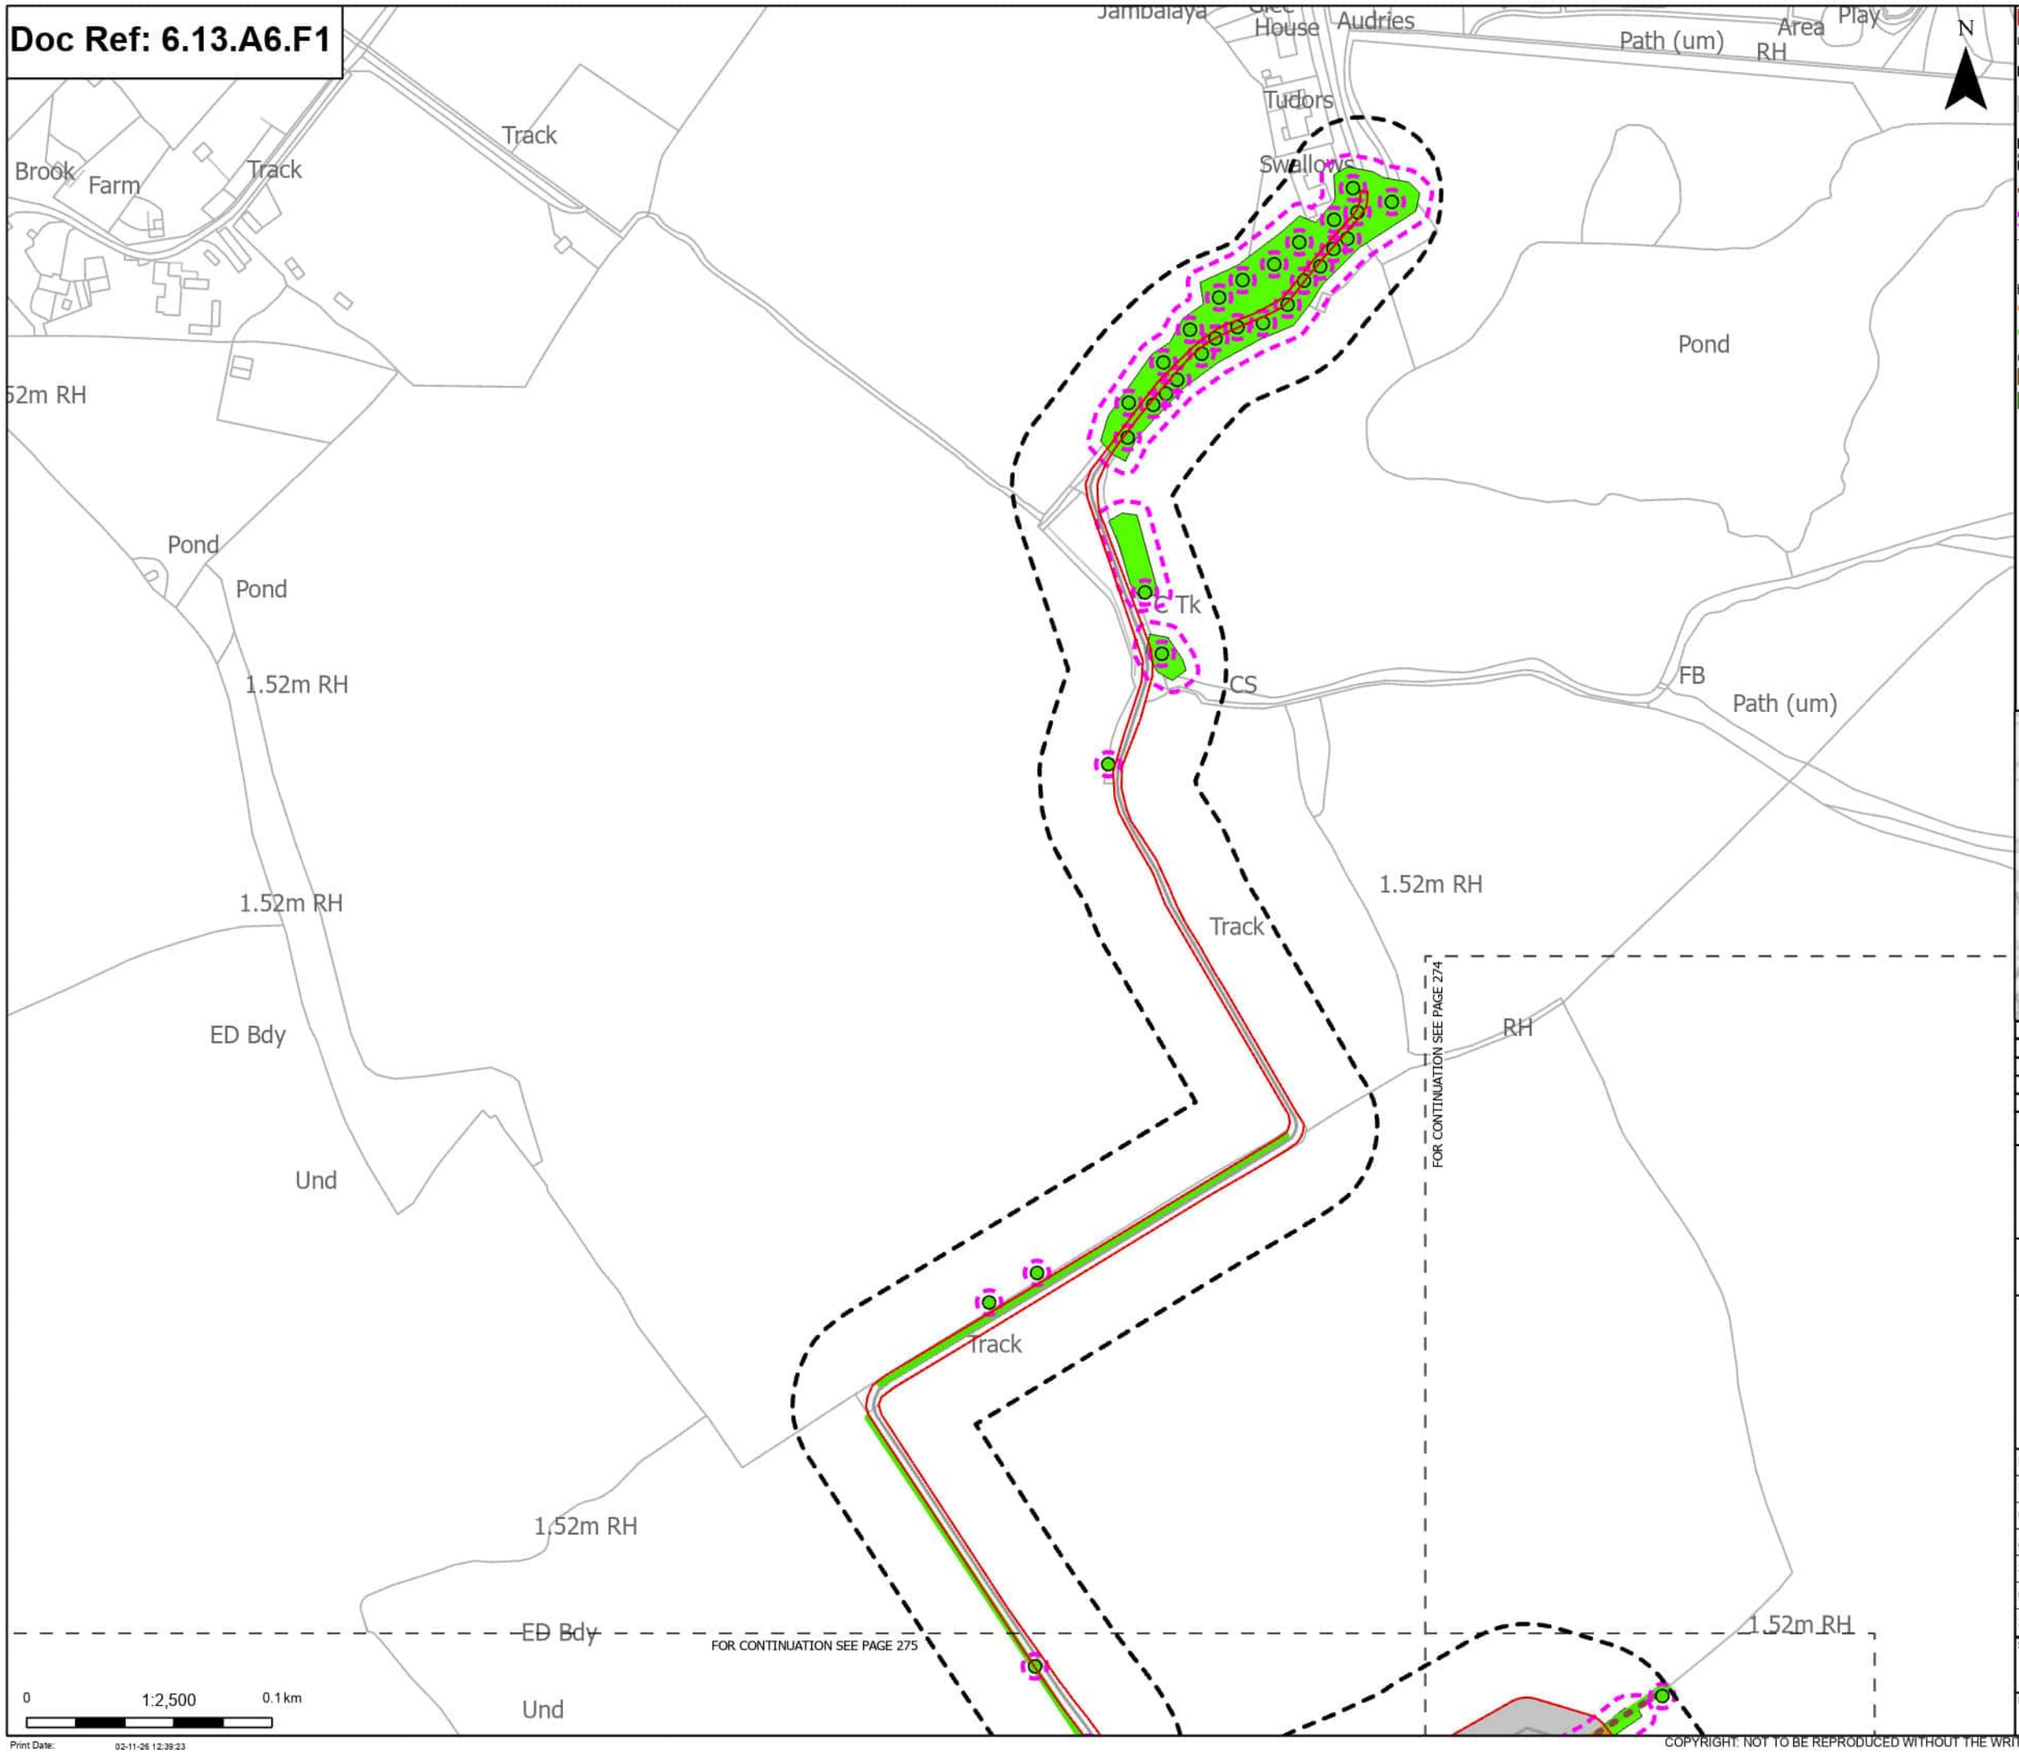

Order Limits

Sheet index cutline

Proposed project design details

Other temporary and permanent construction and operational works

Discipline specific constraints

Arboriculture Study Area

Important Hedgerows

Root protection area

Trees - Impact

Unaffected

Hedgerow - Impact

Potentially Affected

Unaffected

Groups of trees - Impact

Potentially Affected

Unaffected

Note: The proposed overhead line alignment and proposed underground cable alignment together comprise the alignment. For further details regarding the design, please refer to Figures 4.1 (document reference 6.4.F1) and 4.2 (document reference 6.4.F2).

Notes: Background mapping information has been reproduced from the Ordnance Survey by permission of Ordnance Survey of the Controller of His Majesty's Stationery Office. © Crown copyright and database rights (2025) Licence OS100024241 and AC0000807948; © Crown copyright and database rights 2025 Ordnance Survey AC0000808122, Contains public sector information licensed under the Open Government Licence v3.0, © National Grid UK



Rev	Date	Description	Drawn	Check	Approv
B	Aug 2025	FOR DCO APPLICATION	JAL	AF	KB
A	Aug 2025	FOR DCO APPLICATION	JAL	AF	KB

nationalgrid

PROJECT: Norwich to Tilbury

Planning Inspectorate App Number: EN020027
Regulation 5(2)(a)

Title:

Figure A13.6.1- Landscape and Visual Arboriculture Impacts Plan
Page 276 of 396

Designed	M. Watson	Date	February 26
Drawn	J. Acero Leon	Date	February 26
Checked	A. Fell	Date	February 26
Approved	K. Burrows	Date	February 26
Scale:	1:2,500	Datum:	AOD
Original Size:	A3	Grid:	OS
Suitability Code:	A2	Project Number:	10059280

Suitability Description:


Accepted as Concept Stage

Drawing Number: 10059280-ARC-EBD-ZZ-DR-ZZ-00393

Revision: B

COPYRIGHT: NOT TO BE REPRODUCED WITHOUT THE WRITTEN PERMISSION OF NATIONAL GRID ELECTRICITY TRANSMISSION Plc

Doc Ref: 6.13.A6.F1

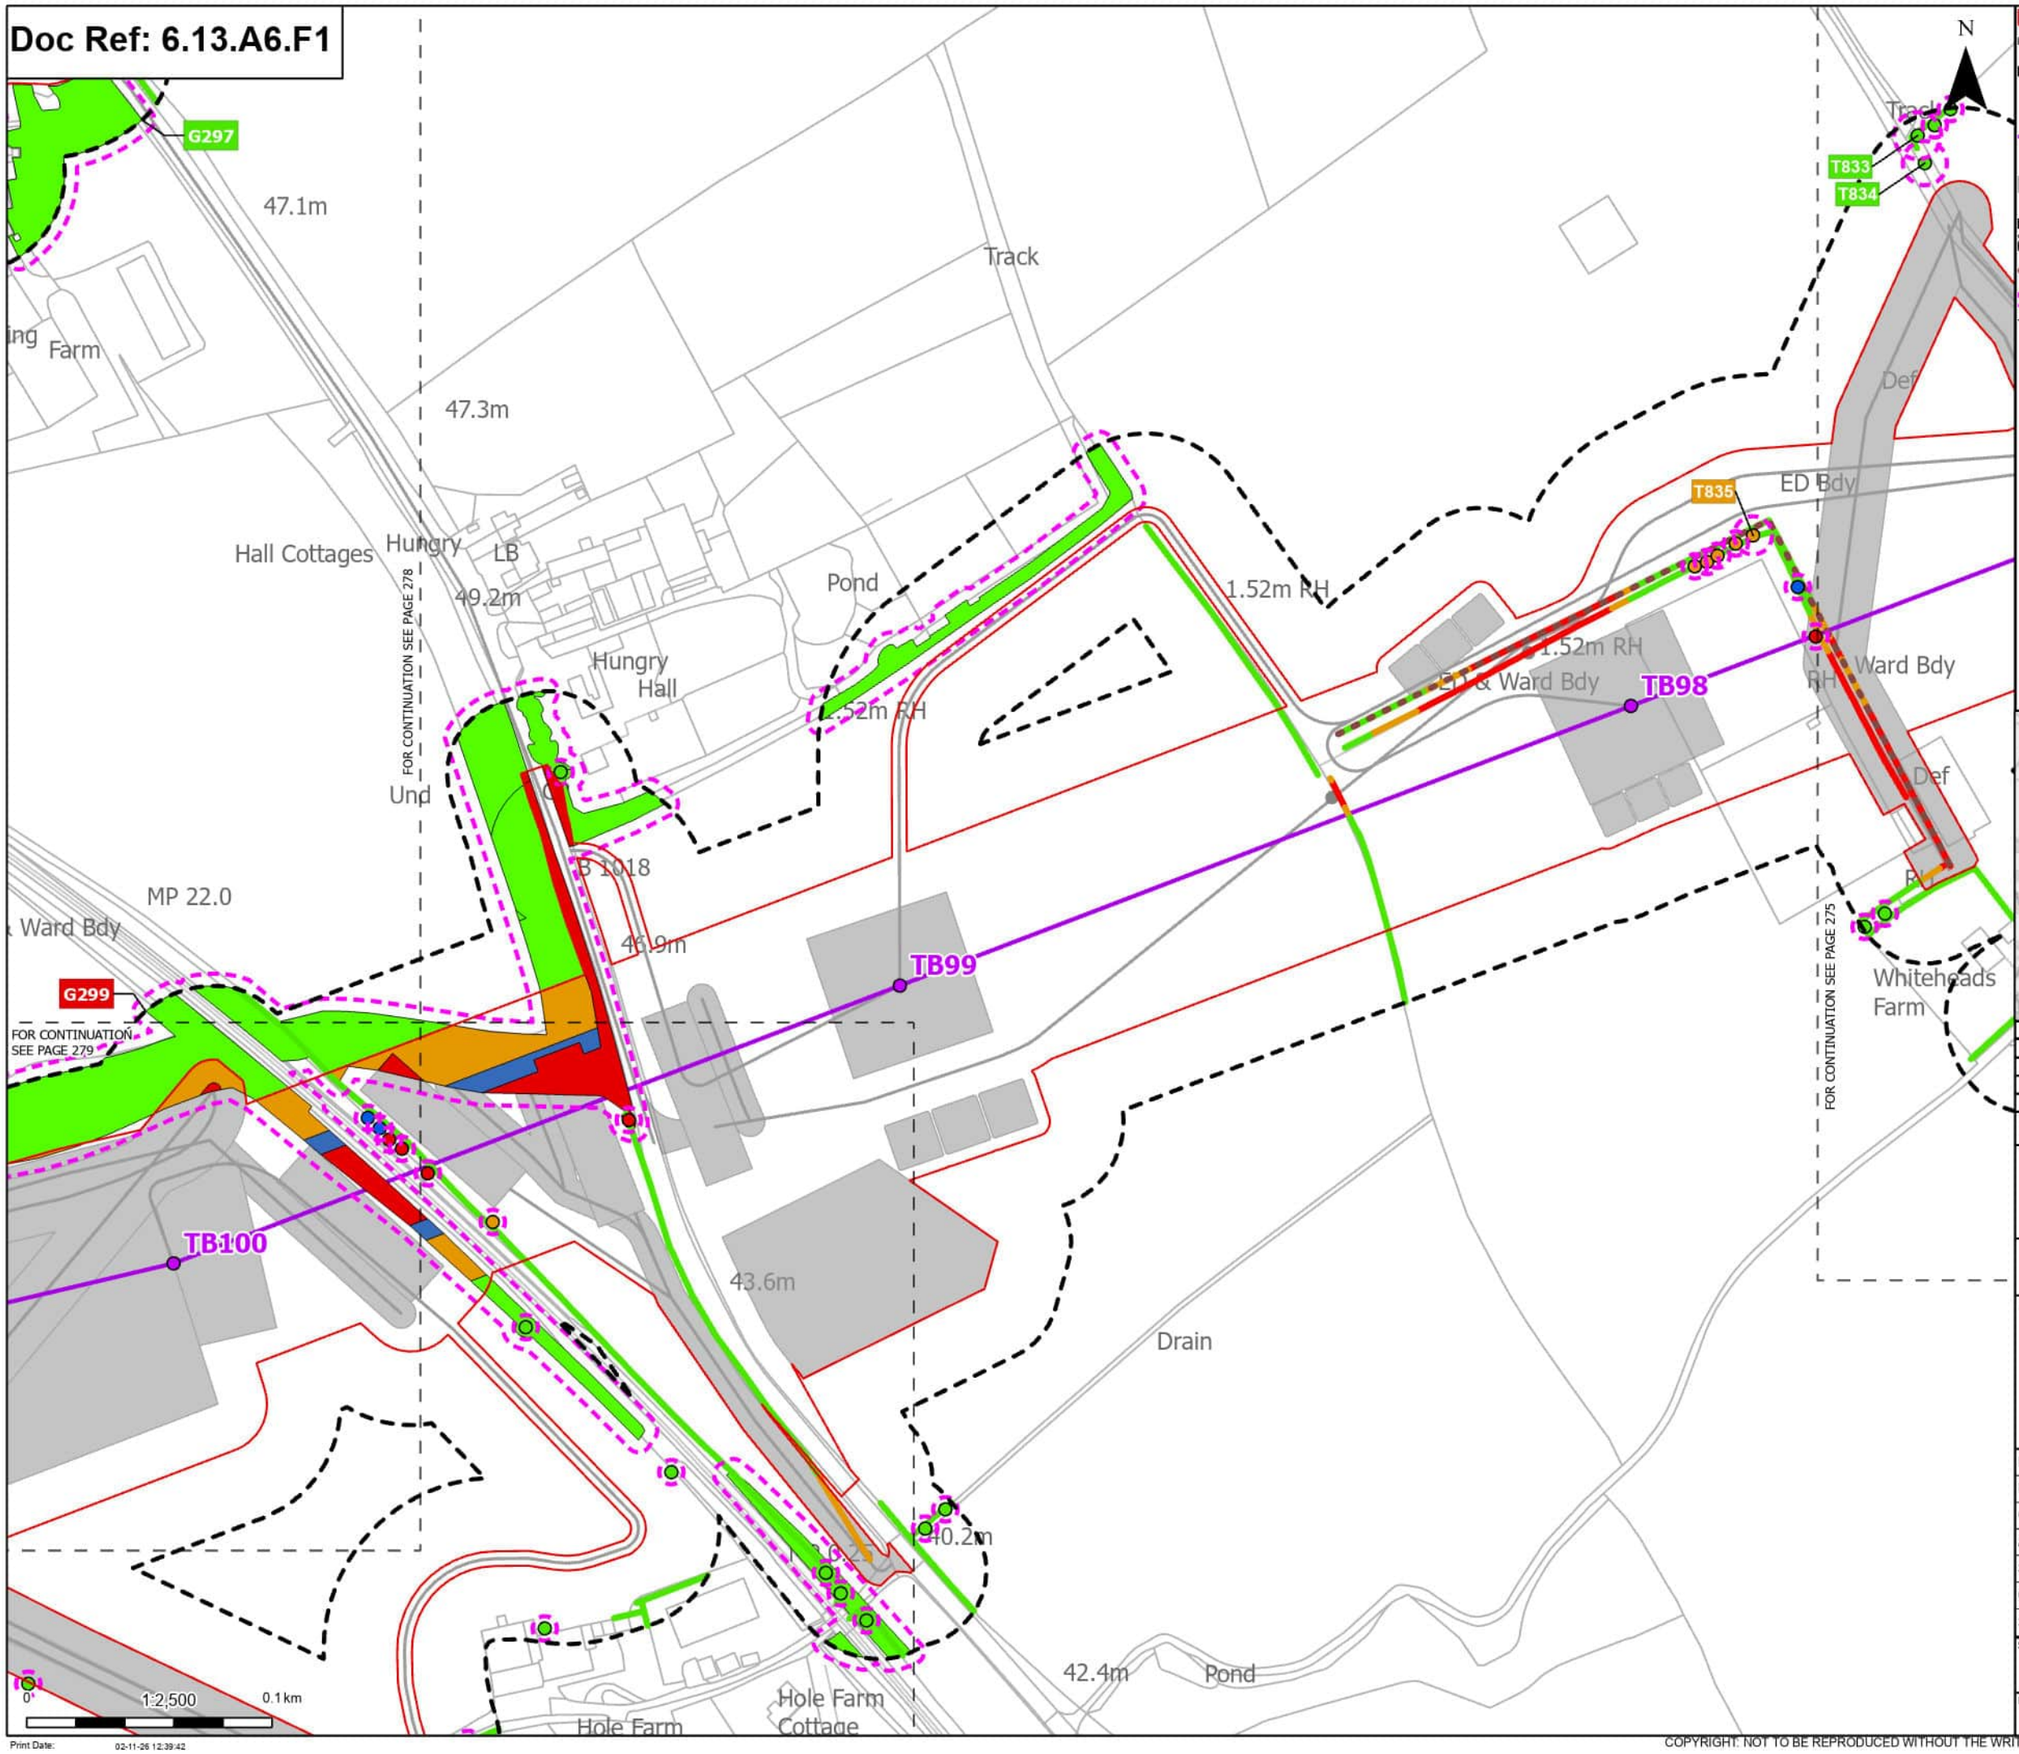

Order Limits
Sheet index cutline

Proposed project design details
- Proposed standard lattice pylon location
- Proposed overhead line alignment
- Other temporary and permanent construction and operational works

Discipline specific constraints
- Arboriculture Study Area
- Important Hedgerows
- Root protection area

Trees - Impact
- Removed
- Affected Managed
- Potentially Affected
- Unaffected

Hedgerow - Impact
- Removed
- Potentially Affected
- Unaffected

Groups of trees - Impact
- Removed
- Affected Managed
- Potentially Affected
- Unaffected

Note: The proposed overhead line alignment and proposed underground cable alignment together comprise the alignment. For further details regarding the design, please refer to Figures 4.1 (document reference 6.4.F1) and 4.2 (document reference 6.4.F2).

Notes: Background mapping information has been reproduced from the Ordnance Survey by permission of Ordnance Survey of the Controller of His Majesty's Stationery Office. © Crown copyright and database rights (2025) Licence OS100024241 and AC0000807948; © Crown copyright and database rights 2025 Ordnance Survey AC0000808122, Contains public sector information licensed under the Open Government Licence v3.0, © National Grid UK



Rev	Date	Description	Drawn	Check	Approv
B	Aug 2025	FOR DCO APPLICATION	JAL	AF	KB
A	Aug 2025	FOR DCO APPLICATION	JAL	AF	KB

nationalgrid

PROJECT: Norwich to Tilbury

Planning Inspectorate App Number: EN020027
Regulation 5(2)(a)

Title:

Figure A13.6.1- Landscape and Visual Arboriculture Impacts Plan
Page 277 of 396

Designed	M. Watson	Date	February 26
Drawn	J. Acero Leon	Date	February 26
Checked	A. Fell	Date	February 26
Approved	K. Burrows	Date	February 26
Scale:	1:2,500	Datum:	AOD
Original Size:	A3	Grid:	OS
Suitability Code:	A2	Project Number:	10059280

Suitability Description: Accepted as Concept Stage


Drawing Number: 10059280-ARC-EBD-ZZ-DR-ZZ-00393

Revision: B

Print Date: 02-11-26 12:39:42

COPYRIGHT: NOT TO BE REPRODUCED WITHOUT THE WRITTEN PERMISSION OF NATIONAL GRID ELECTRICITY TRANSMISSION Plc

Doc Ref: 6.13.A6.F1

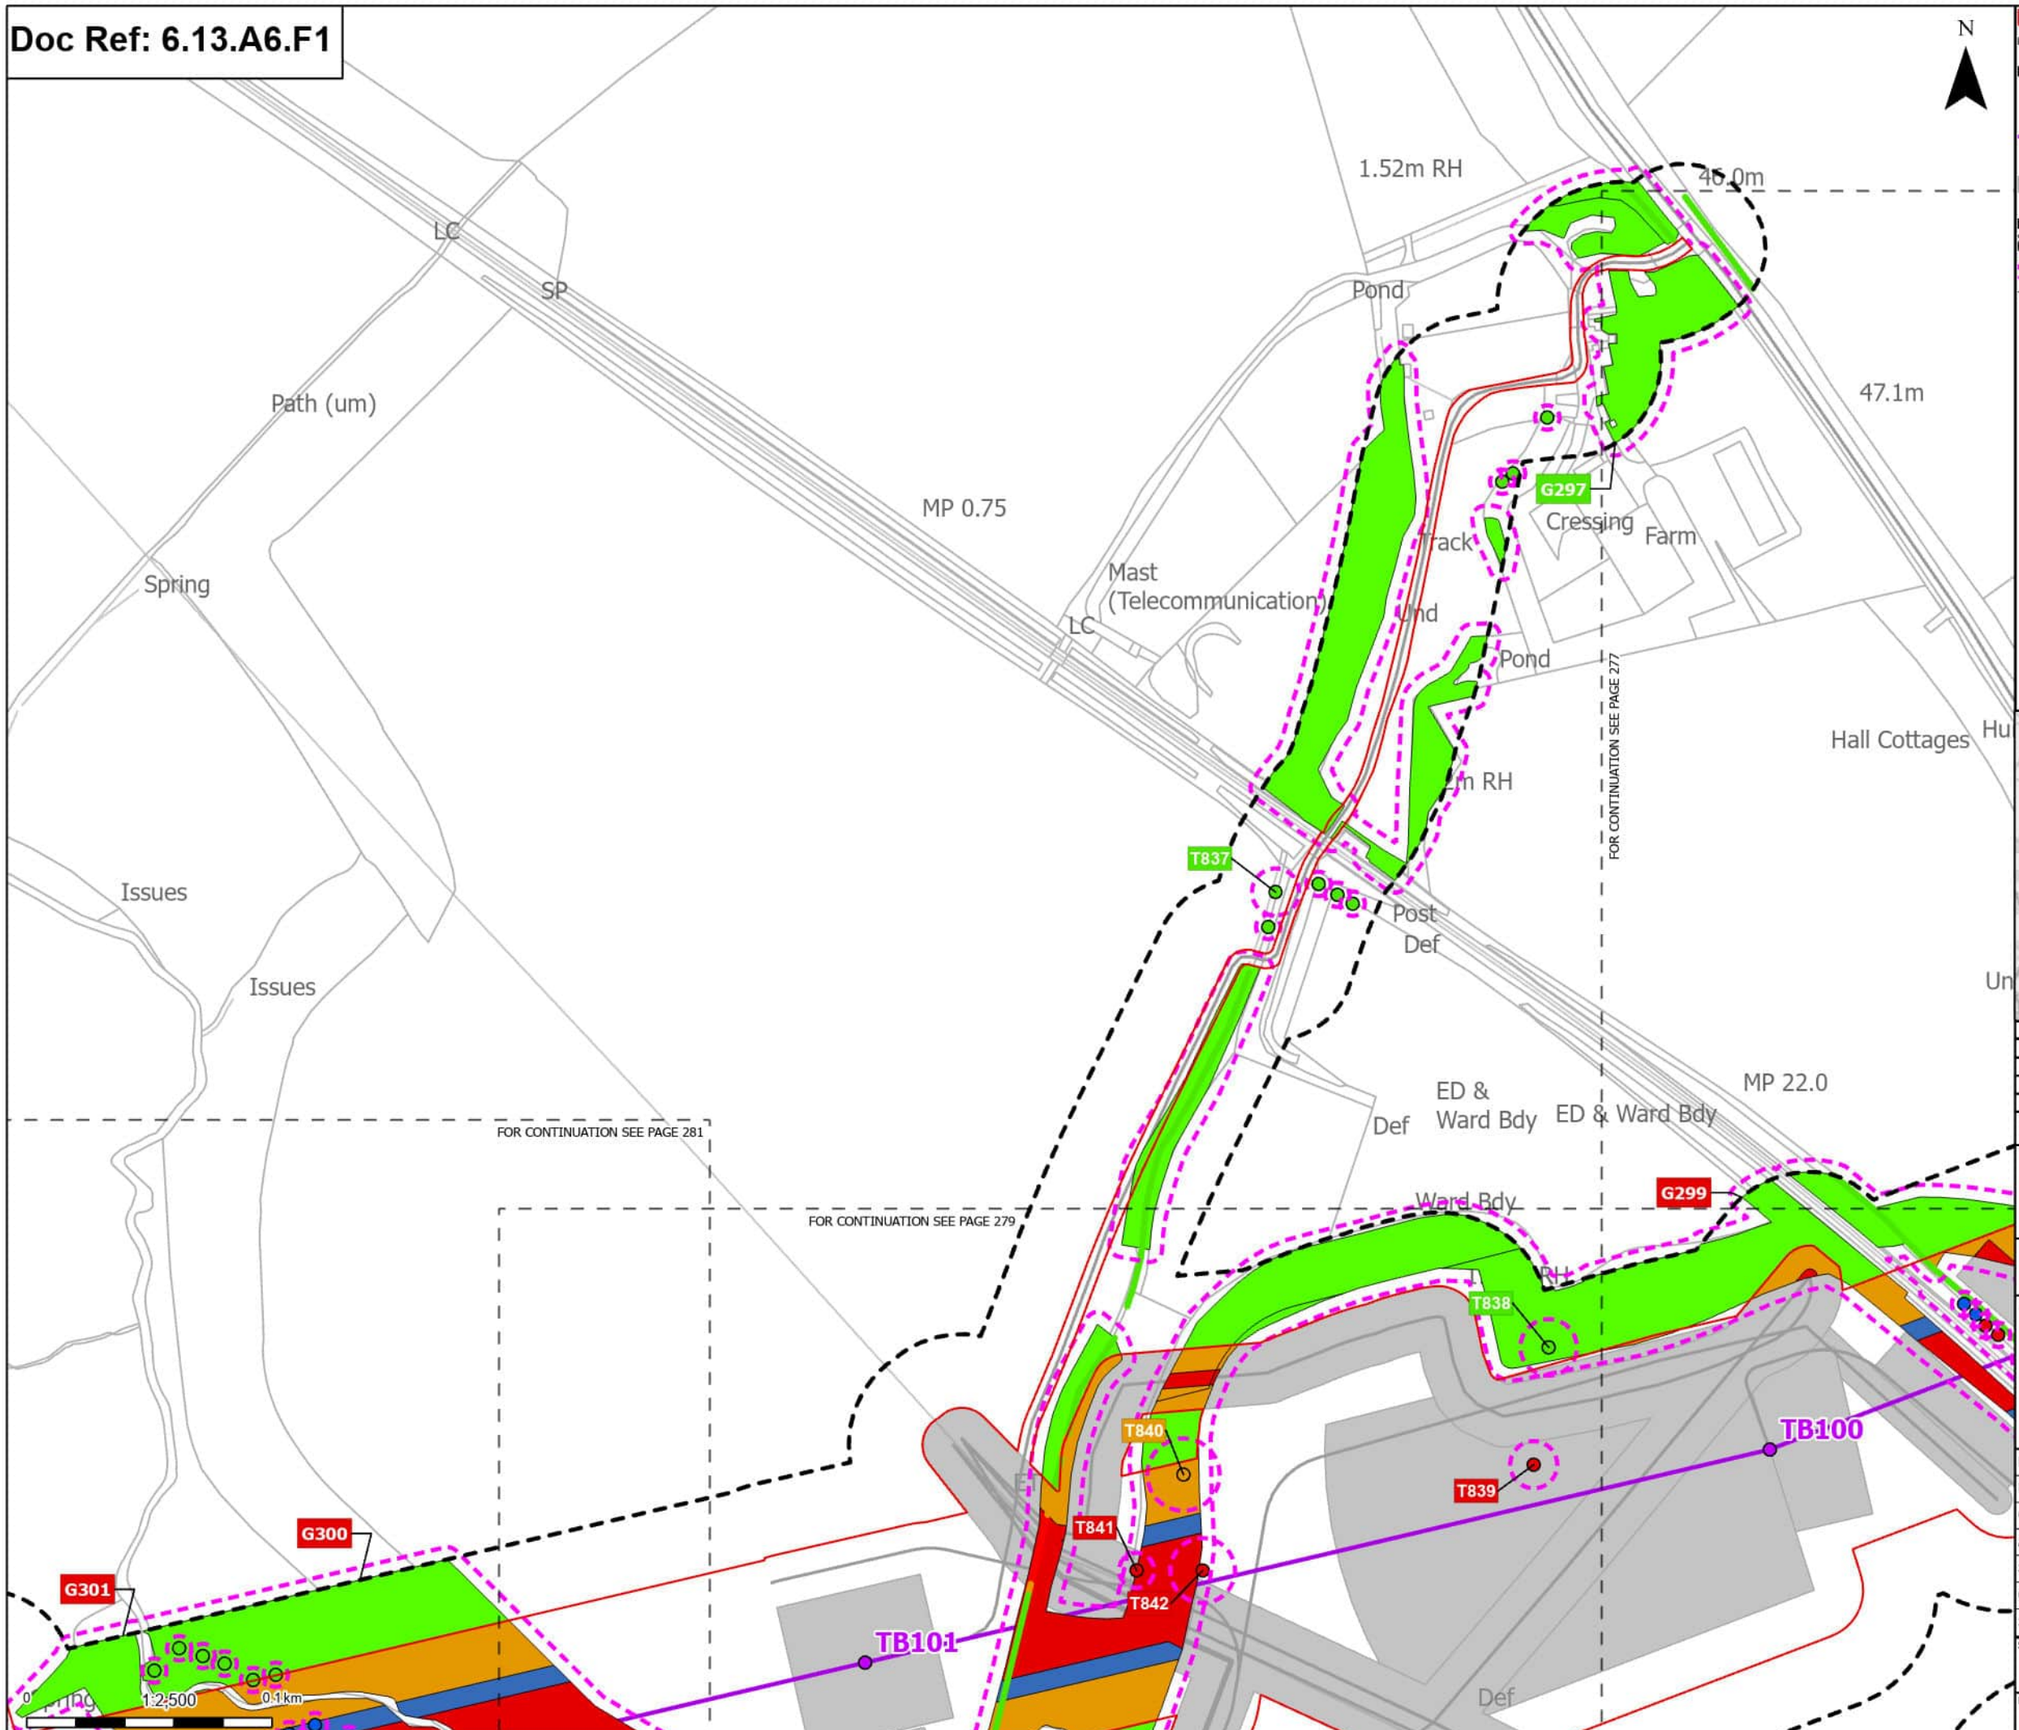

Print Date: 02-11-26 12:40:01

Order Limits
Sheet index cutline

Proposed project design details
- Proposed standard lattice pylon location
- Proposed overhead line alignment
- Other temporary and permanent construction and operational works

Discipline specific constraints
- Arboriculture Study Area
- Root protection area

Trees - Impact
- Removed
- Affected Managed
- Potentially Affected
- Unaffected

Hedgerow - Impact
- Removed
- Potentially Affected
- Unaffected

Groups of trees - Impact
- Removed
- Affected Managed
- Potentially Affected
- Unaffected

Note: The proposed overhead line alignment and proposed underground cable alignment together comprise the alignment. For further details regarding the design, please refer to Figures 4.1 (document reference 6.4.F1) and 4.2 (document reference 6.4.F2).

Notes: Background mapping information has been reproduced from the Ordnance Survey by permission of Ordnance Survey of the Controller of His Majesty's Stationery Office. © Crown copyright and database rights (2025) Licence OS100024241 and AC0000807948; © Crown copyright and database rights 2025 Ordnance Survey AC0000808122, Contains public sector information licensed under the Open Government Licence v3.0, © National Grid UK



Rev	Date	Description	Drawn	Check	Approv
B	Aug 2025	FOR DCO APPLICATION	JAL	AF	KB
A	Aug 2025	FOR DCO APPLICATION	JAL	AF	KB

nationalgrid

PROJECT: Norwich to Tilbury

Planning Inspectorate App Number: EN020027
Regulation 5(2)(a)

Title:

Figure A13.6.1- Landscape and Visual Arboriculture Impacts Plan
Page 278 of 396

Designed	M. Watson	Date	February 26
Drawn	J. Acero Leon	Date	February 26
Checked	A. Fell	Date	February 26
Approved	K. Burrows	Date	February 26
Scale:	1:2,500	Datum:	AOD
Original Size:	A3	Grid:	OS
Suitability Code:	A2	Project Number:	10059280


Suitability Description: Accepted as Concept Stage

Drawing Number: 10059280-ARC-EBD-ZZ-DR-ZZ-00393

Revision: B

COPYRIGHT: NOT TO BE REPRODUCED WITHOUT THE WRITTEN PERMISSION OF NATIONAL GRID ELECTRICITY TRANSMISSION Plc

Doc Ref: 6.13.A6.F1

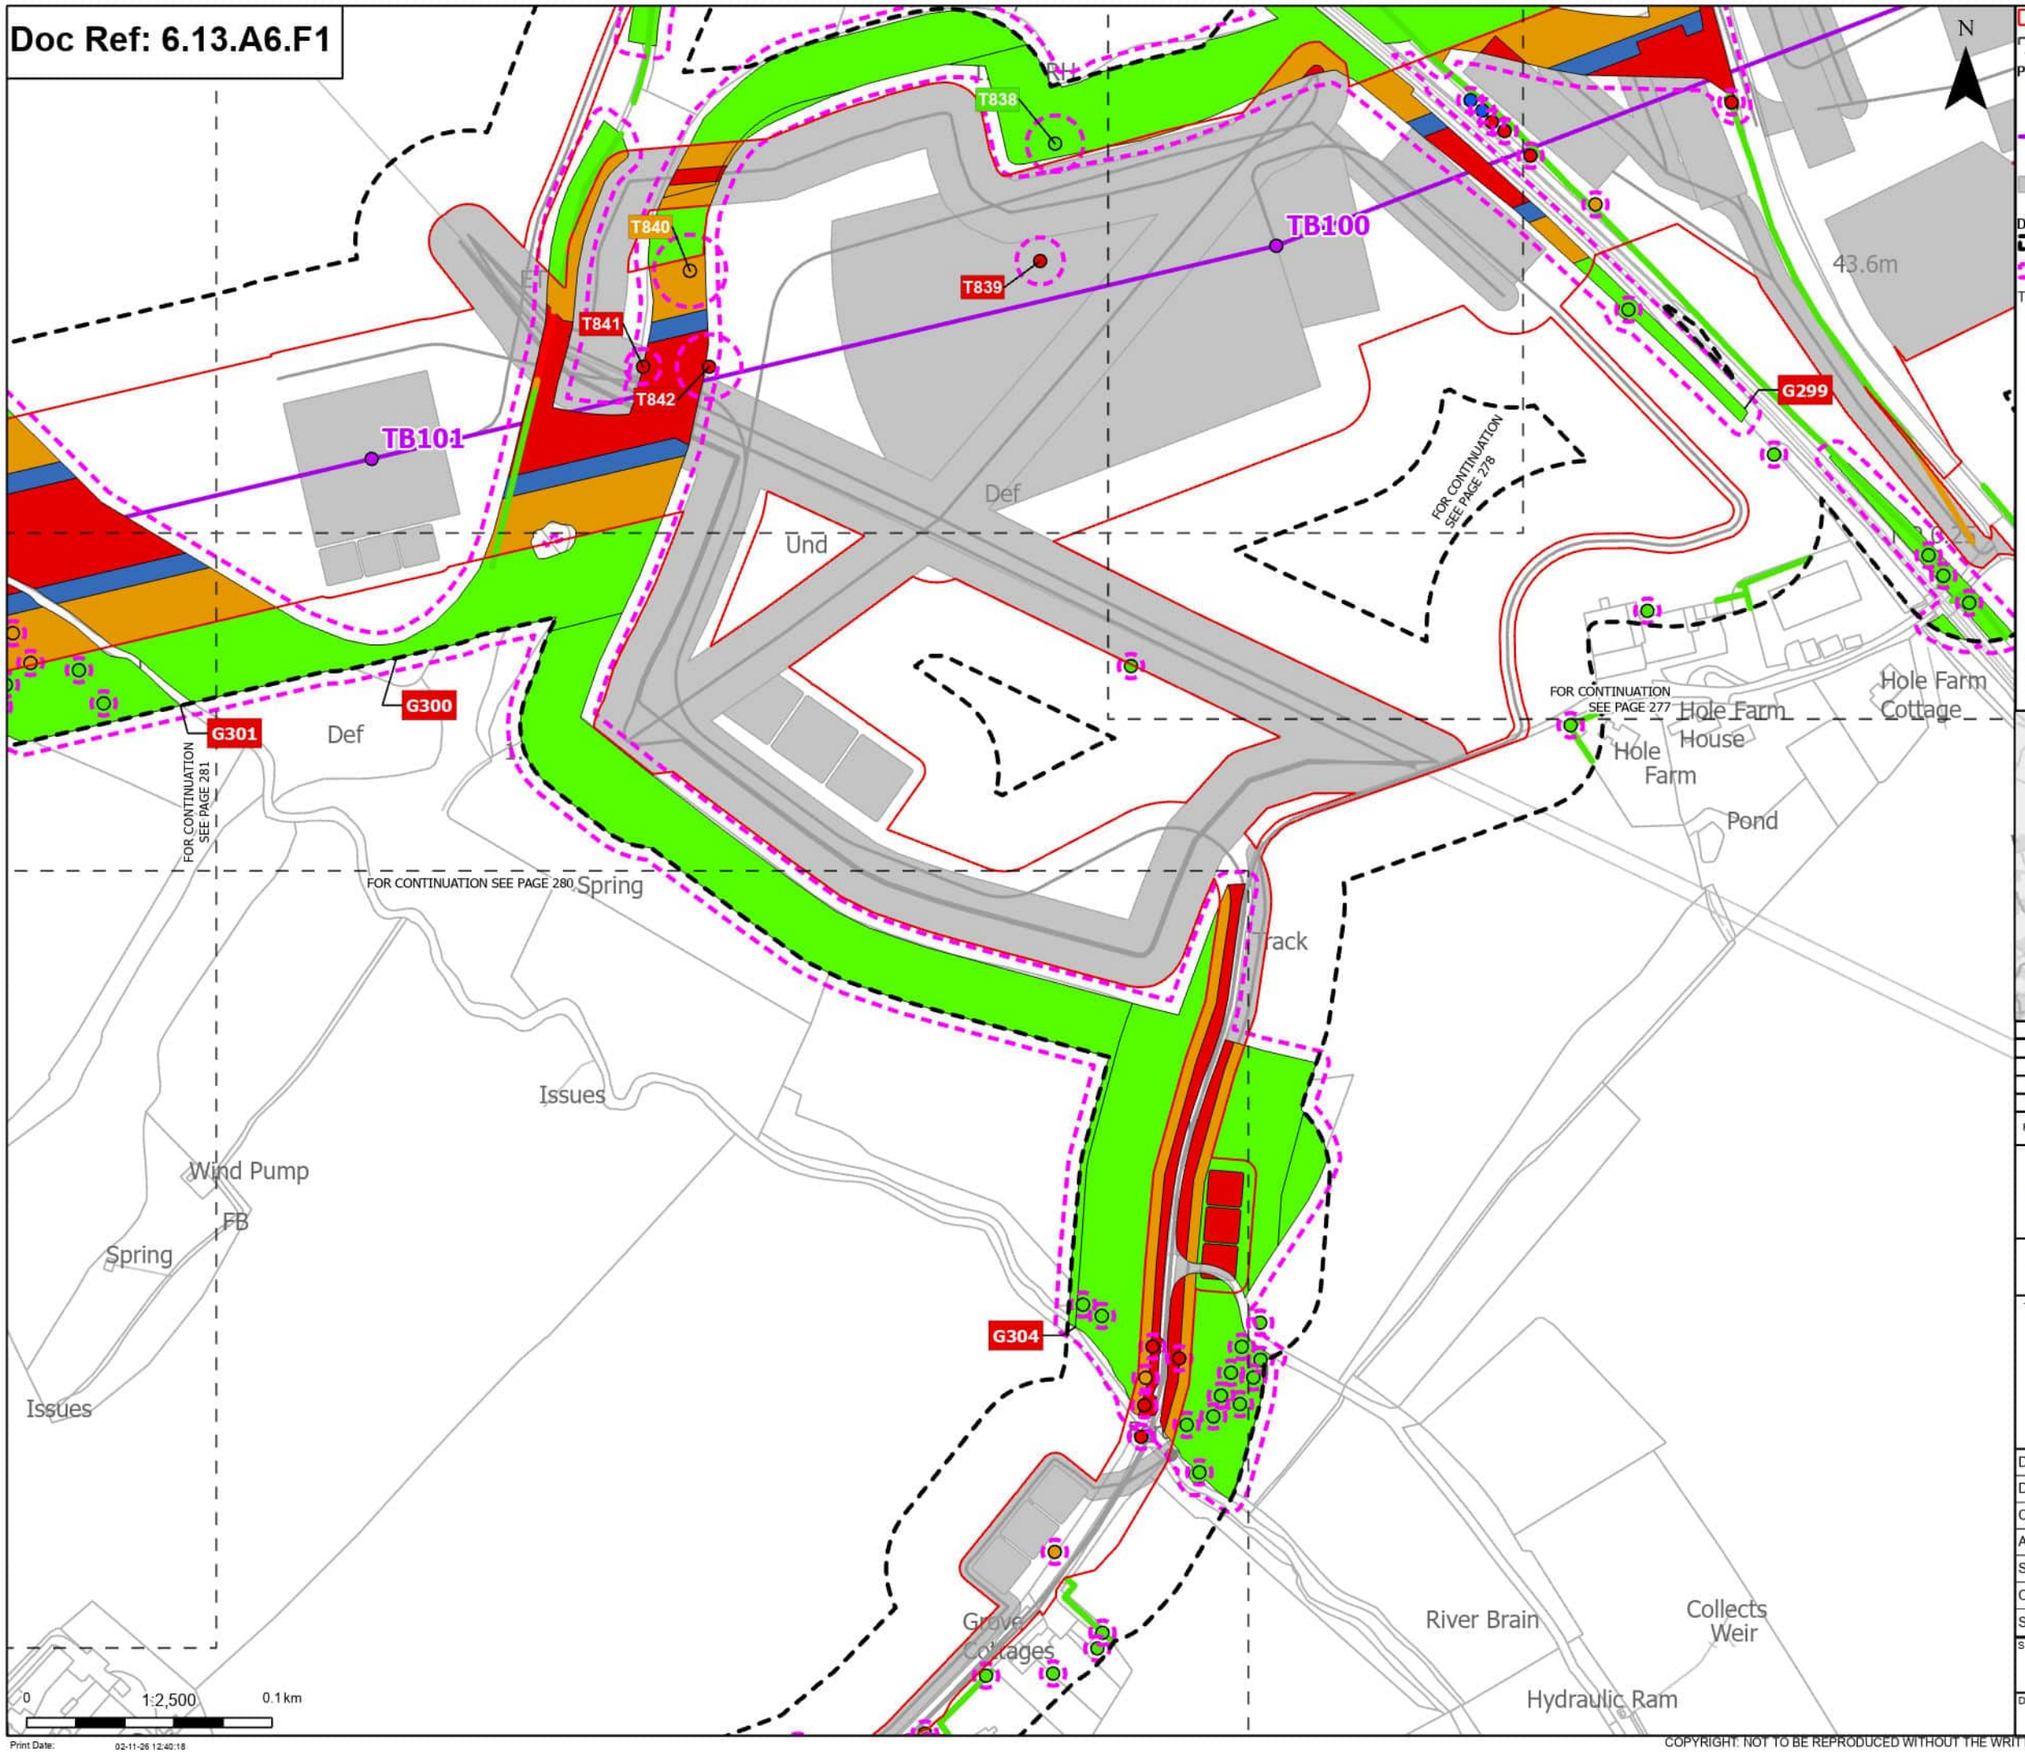

Order Limits
Sheet index cutline

Proposed project design details
Proposed standard lattice pylon location
Proposed overhead line alignment
Other temporary and permanent construction and operational works

Discipline specific constraints
Arboriculture Study Area
Root protection area

Trees - Impact
Removed
Affected Managed
Potentially Affected
Unaffected

Hedgerow - Impact
Removed
Potentially Affected
Unaffected

Groups of trees - Impact
Removed
Affected Managed
Potentially Affected
Unaffected

Note: The proposed overhead line alignment and proposed underground cable alignment together comprise the alignment. For further details regarding the design, please refer to Figures 4.1 (document reference 6.4.F1) and 4.2 (document reference 6.4.F2).

Notes: Background mapping information has been reproduced from the Ordnance Survey by permission of Ordnance Survey of the Controller of His Majesty's Stationery Office. © Crown copyright and database rights (2025) Licence OS100024241 and AC0000807948; © Crown copyright and database rights 2025 Ordnance Survey AC0000808122, Contains public sector information licensed under the Open Government Licence v3.0, © National Grid UK



Rev	Date	Description	Drawn	Check	Approv
B	Aug 2025	FOR DCO APPLICATION	JAL	AF	KB
A	Aug 2025	FOR DCO APPLICATION	JAL	AF	KB

nationalgrid

PROJECT: Norwich to Tilbury

Planning Inspectorate App Number: EN020027
Regulation 5(2)(a)

Title:

Figure A13.6.1- Landscape and Visual Arboriculture Impacts Plan
Page 279 of 396

Designed	M. Watson	Date	February 26
Drawn	J. Acero Leon	Date	February 26
Checked	A. Fell	Date	February 26
Approved	K. Burrows	Date	February 26
Scale:	1:2,500	Datum:	AOD
Original Size:	A3	Grid:	OS
Suitability Code:	A2	Project Number:	10059280


Suitability Description:
Accepted as Concept Stage

Drawing Number: 10059280-ARC-EBD-ZZ-DR-ZZ-00393
Revision: B

Print Date: 02-11-26 12:40:18

COPYRIGHT: NOT TO BE REPRODUCED WITHOUT THE WRITTEN PERMISSION OF NATIONAL GRID ELECTRICITY TRANSMISSION Plc

Doc Ref: 6.13.A6.F1

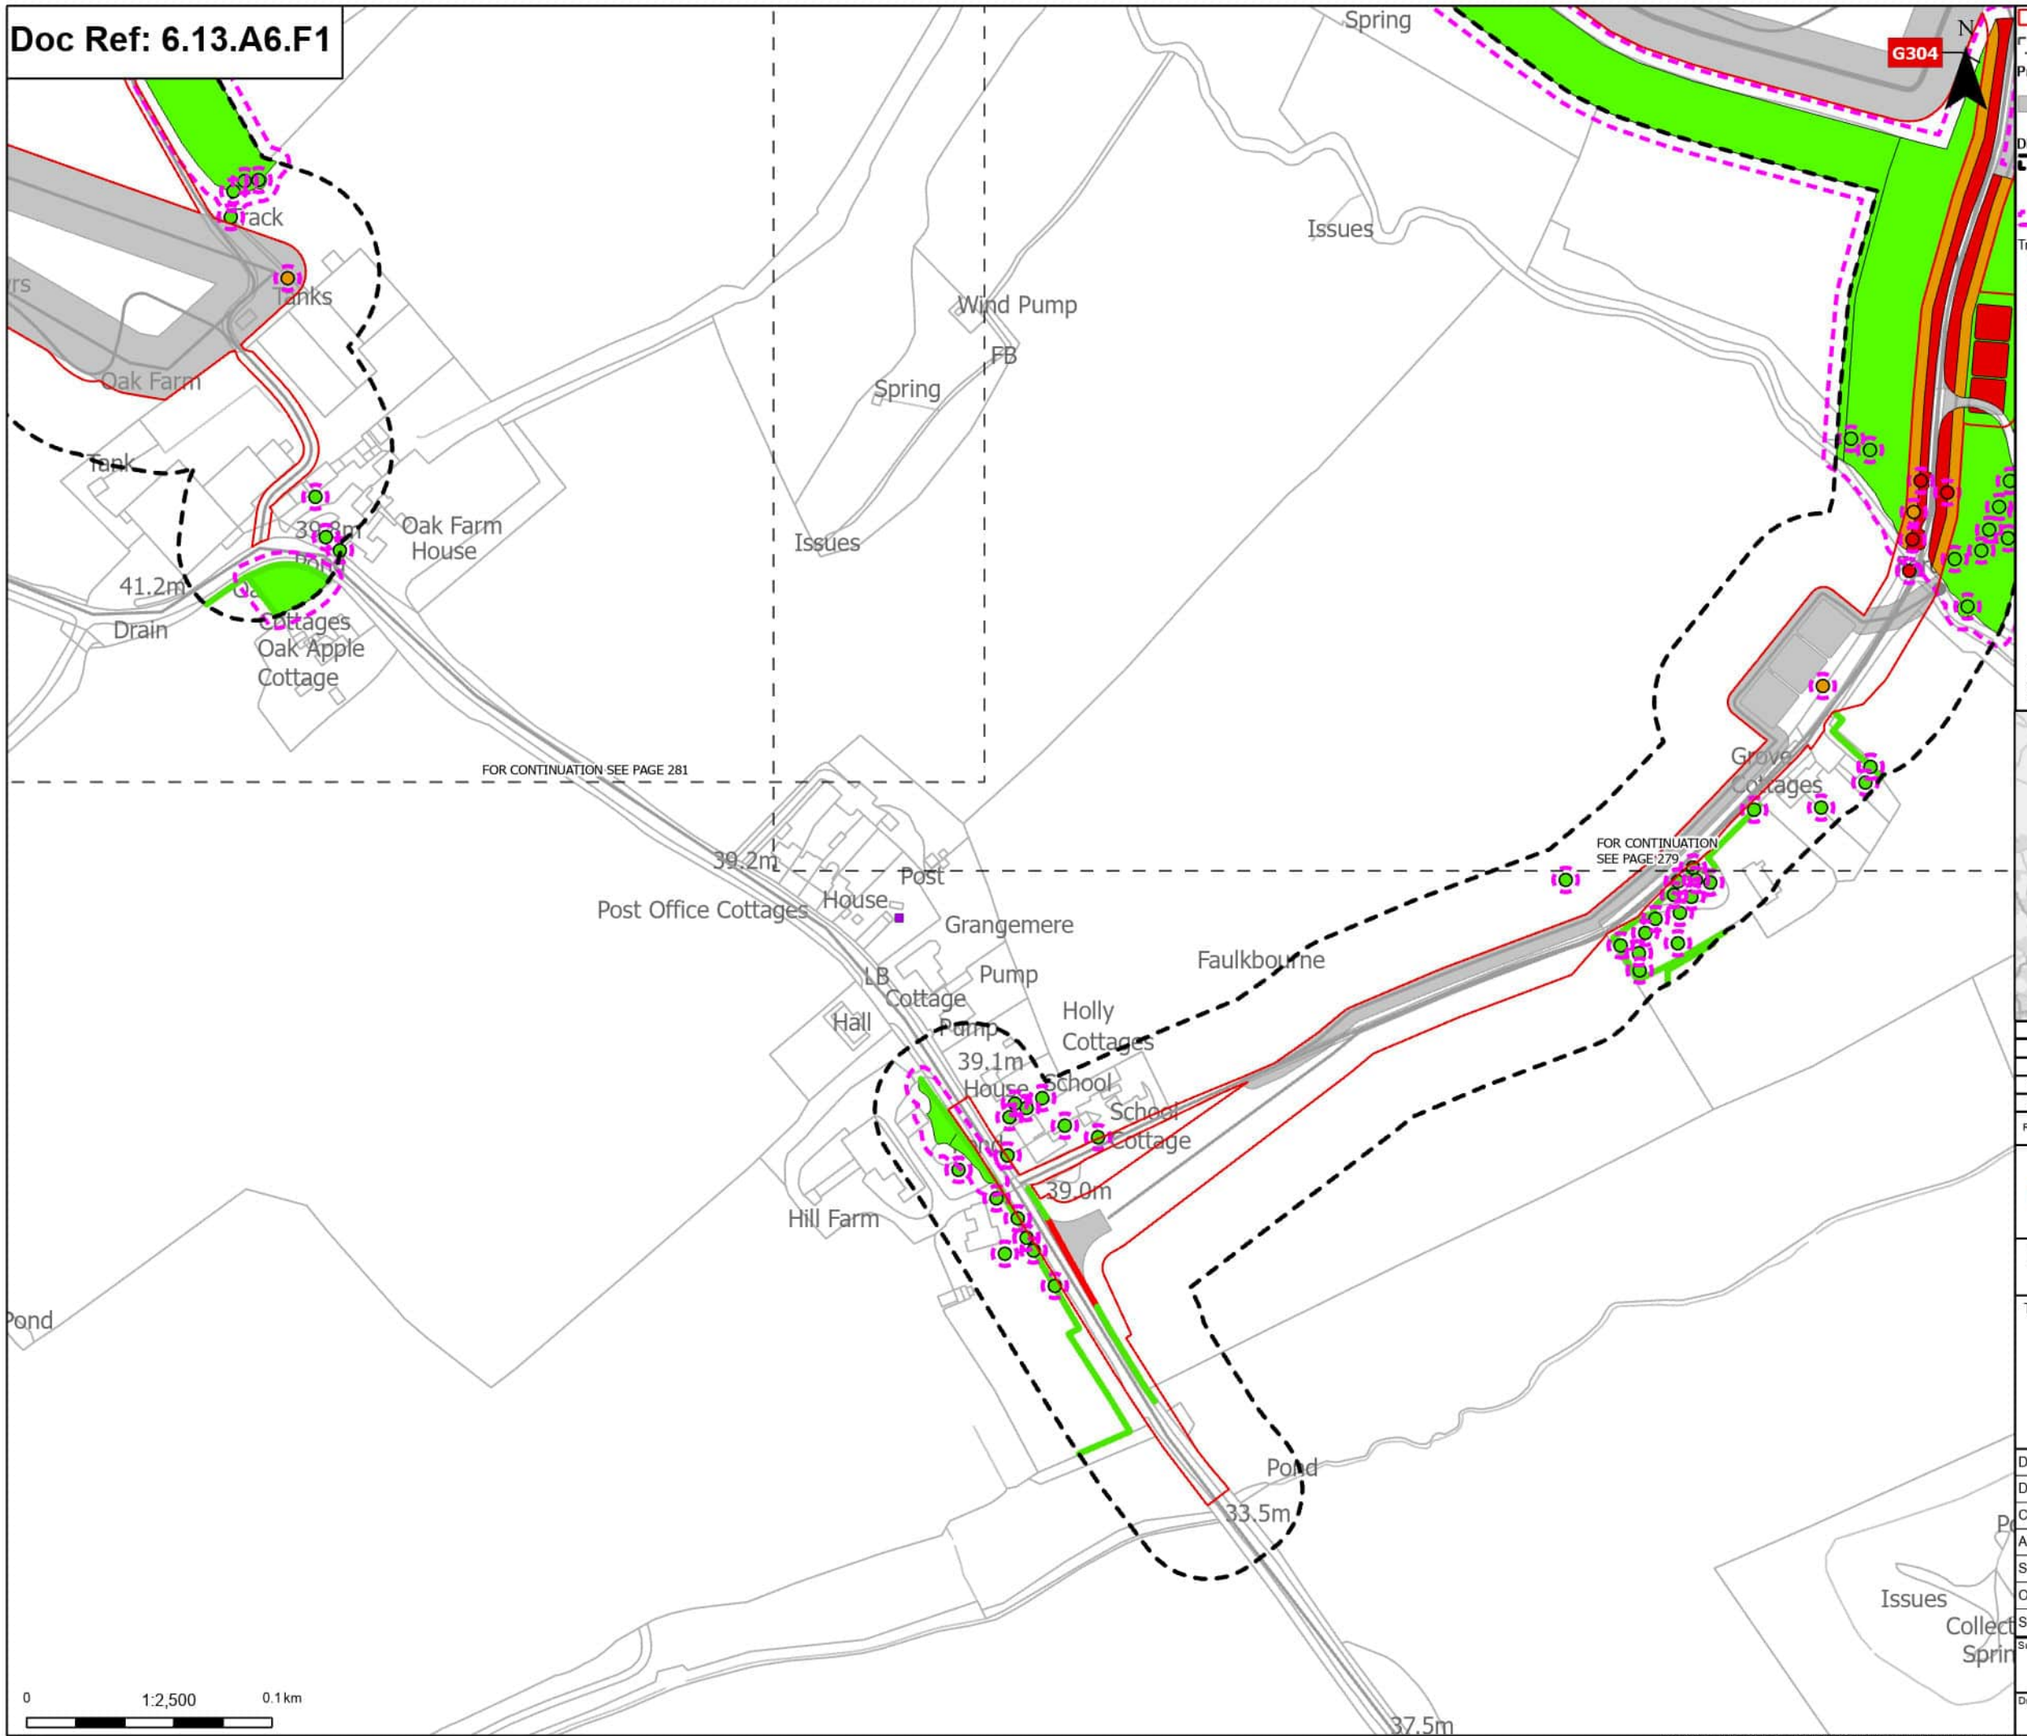

Order Limits
Sheet index cutline

Proposed project design details
Other temporary and permanent construction and operational works

Discipline specific constraints
Arboriculture Study Area
TPO indiviual trees
Root protection area

Trees - Impact
Removed
Potentially Affected
Unaffected

Hedgerow - Impact
Removed
Unaffected

Groups of trees - Impact
Removed
Potentially Affected
Unaffected

Note: The proposed overhead line alignment and proposed underground cable alignment together comprise the alignment. For further details regarding the design, please refer to Figures 4.1 (document reference 6.4.F1) and 4.2 (document reference 6.4.F2).

Notes: Background mapping information has been reproduced from the Ordnance Survey by permission of Ordnance Survey of the Controller of His Majesty's Stationery Office. © Crown copyright and database rights (2025) Licence OS100024241 and AC0000807948; © Crown copyright and database rights 2025 Ordnance Survey AC0000808122, Contains public sector information licensed under the Open Government Licence v3.0, © National Grid UK



Rev	Date	Description	Drawn	Check	Approv
B	Aug 2025	FOR DCO APPLICATION	JAL	AF	KB
A	Aug 2025	FOR DCO APPLICATION	JAL	AF	KB

nationalgrid

PROJECT:
Norwich to Tilbury

Planning Inspectorate App Number: EN020027
Regulation 5(2)(a)

Title:

Figure A13.6.1- Landscape and Visual Arboriculture Impacts Plan
Page 280 of 396


Designed	M. Watson	Date	February 26
Drawn	J. Acero Leon	Date	February 26
Checked	A. Fell	Date	February 26
Approved	K. Burrows	Date	February 26
Scale:	1:2,500	Datum:	AOD
Original Size:	A3	Grid:	OS
Suitability Code:	A2	Project Number:	10059280

Suitability Description:
Accepted as Concept Stage

Drawing Number: 10059280-ARC-EBD-ZZ-DR-ZZ-00393
Revision: B

COPYRIGHT: NOT TO BE REPRODUCED WITHOUT THE WRITTEN PERMISSION OF NATIONAL GRID ELECTRICITY TRANSMISSION Plc

Doc Ref: 6.13.A6.F1

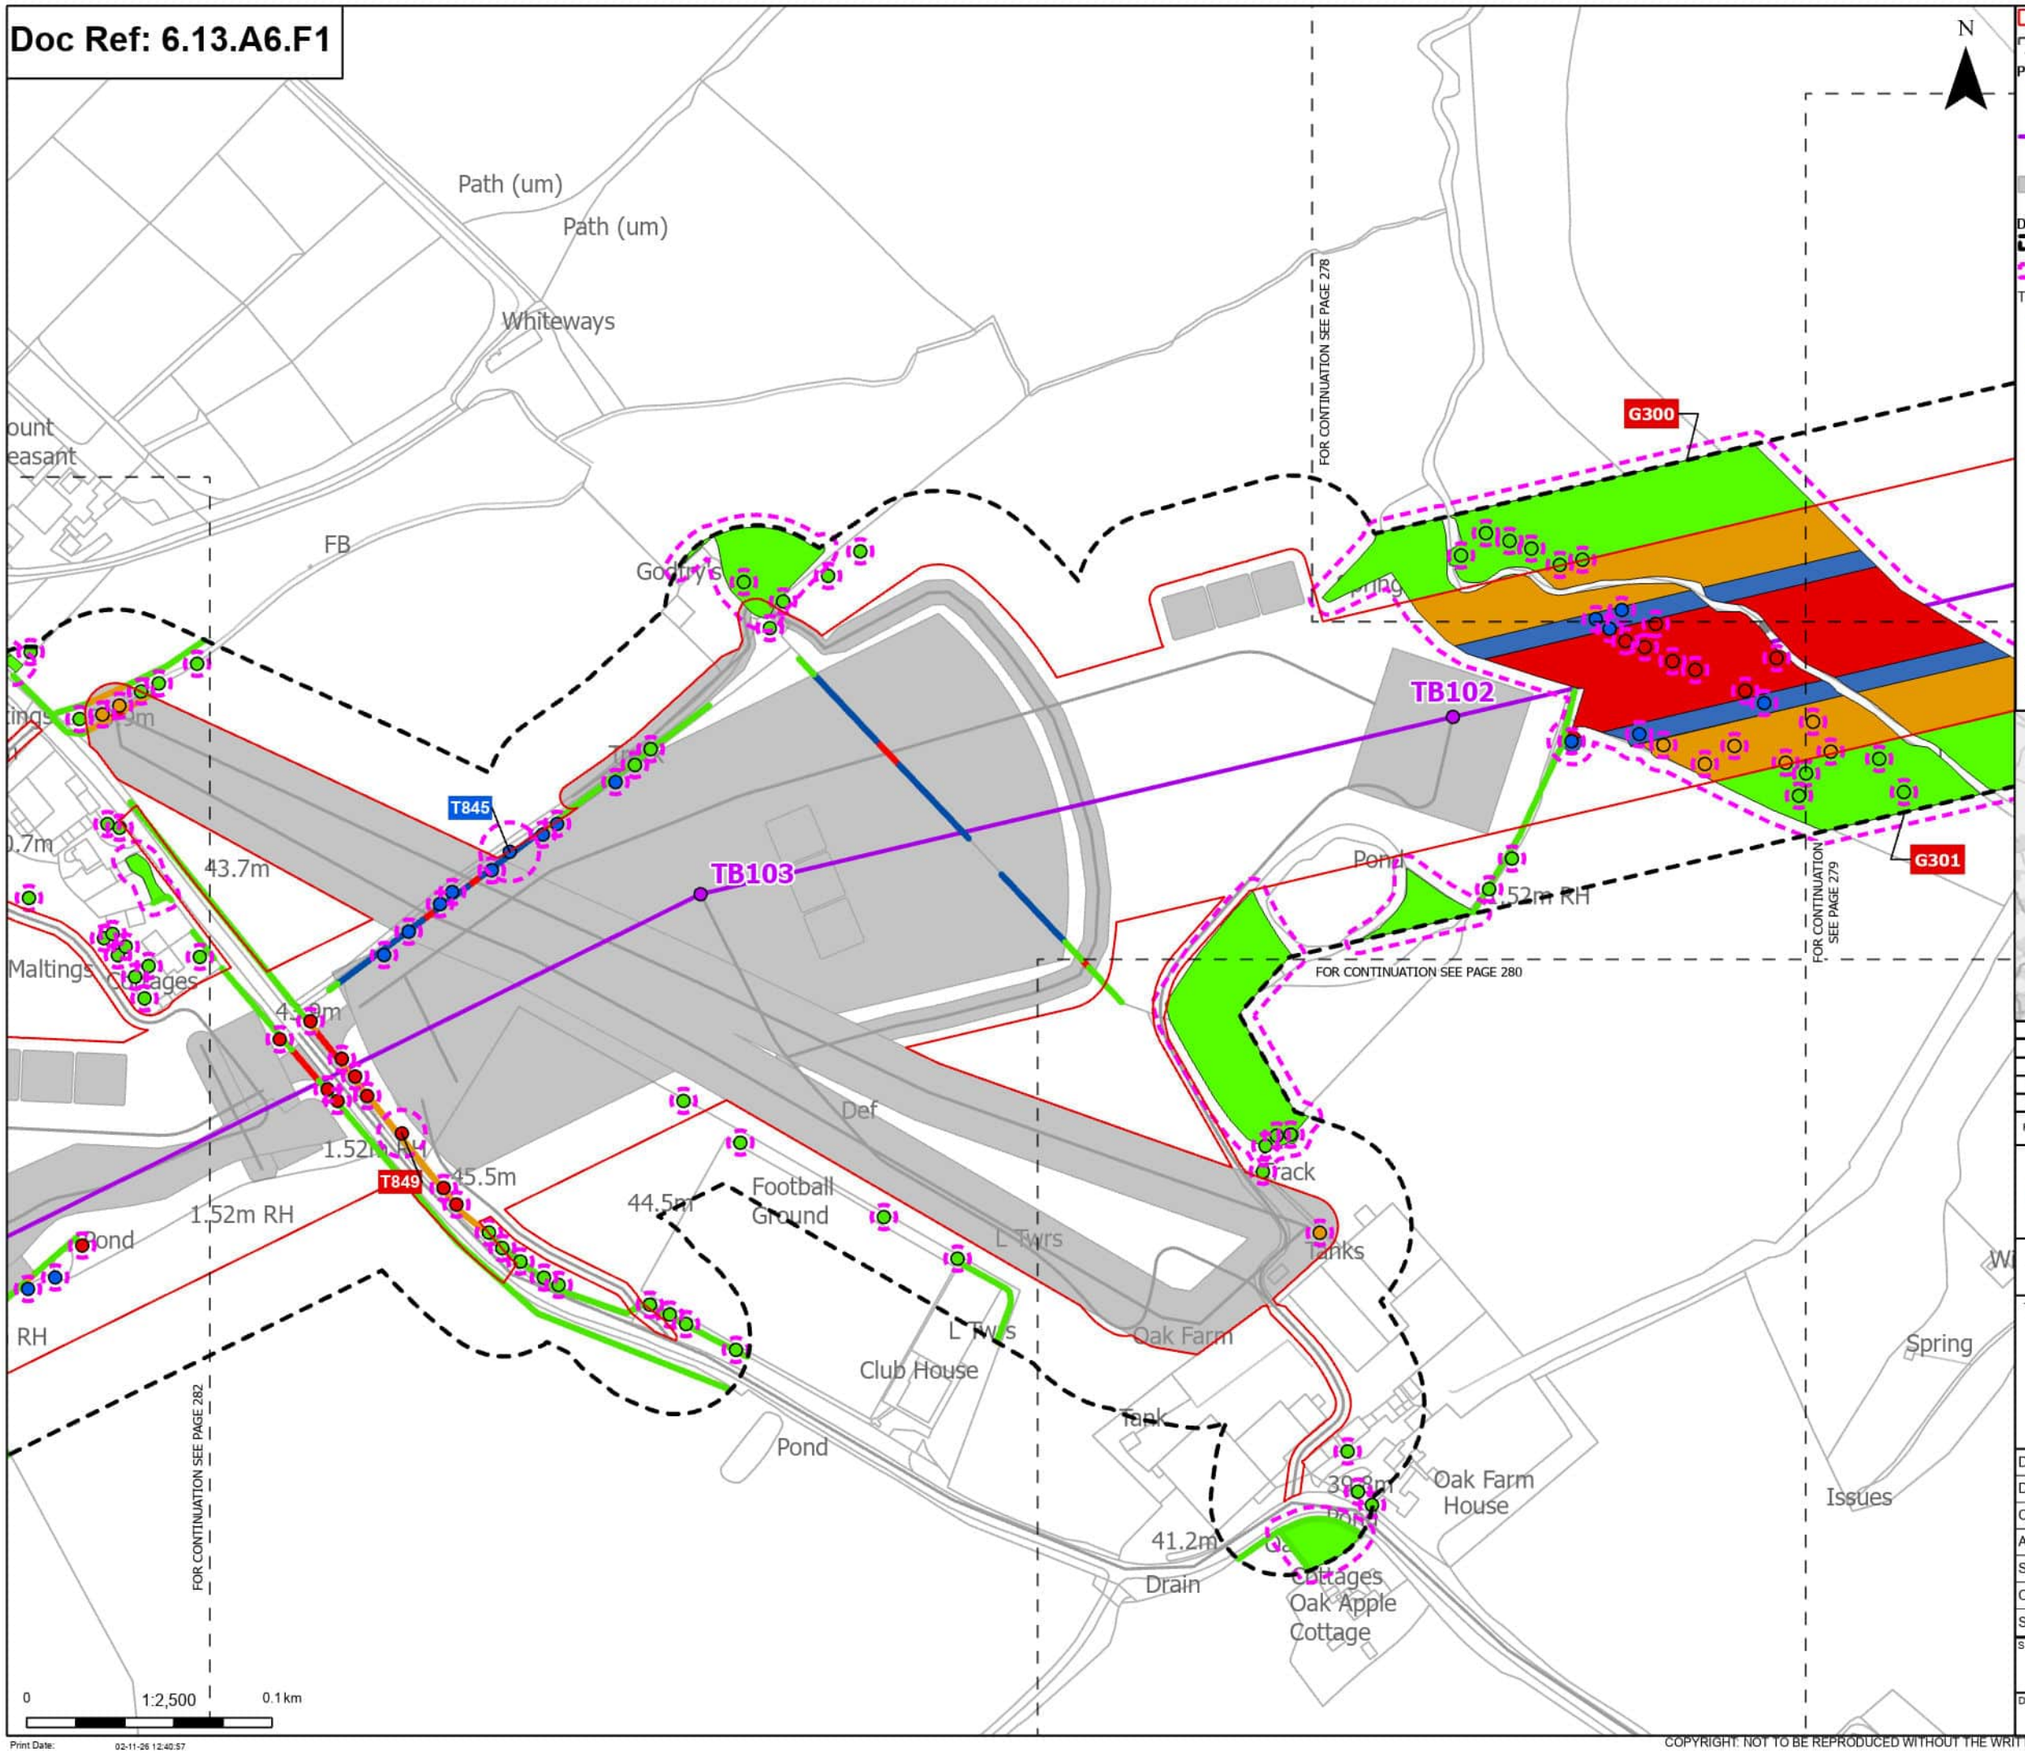

Order Limits
Sheet index cutline

Proposed project design details
- Proposed standard lattice pylon location
- Proposed overhead line alignment
- Other temporary and permanent construction and operational works

Discipline specific constraints
- Arboriculture Study Area
- Root protection area

Trees - Impact
- Removed
- Affected Managed
- Potentially Affected
- Unaffected

Hedgerow - Impact
- Removed
- Affected Managed
- Potentially Affected
- Unaffected

Groups of trees - Impact
- Removed
- Affected Managed
- Potentially Affected
- Unaffected

Note: The proposed overhead line alignment and proposed underground cable alignment together comprise the alignment. For further details regarding the design, please refer to Figures 4.1 (document reference 6.4.F1) and 4.2 (document reference 6.4.F2).

Notes: Background mapping information has been reproduced from the Ordnance Survey by permission of Ordnance Survey of the Controller of His Majesty's Stationery Office. © Crown copyright and database rights (2025) Licence OS100024241 and AC0000807948; © Crown copyright and database rights 2025 Ordnance Survey AC0000808122, Contains public sector information licensed under the Open Government Licence v3.0, © National Grid UK



Rev	Date	Description	Drawn	Check	Approv
B	Aug 2025	FOR DCO APPLICATION	JAL	AF	KB
A	Aug 2025	FOR DCO APPLICATION	JAL	AF	KB

nationalgrid

PROJECT: Norwich to Tilbury

Planning Inspectorate App Number: EN020027
Regulation 5(2)(a)

Title:

Figure A13.6.1- Landscape and Visual Arboriculture Impacts Plan
Page 281 of 396

Designed	M. Watson	Date	February 26
Drawn	J. Acero Leon	Date	February 26
Checked	A. Fell	Date	February 26
Approved	K. Burrows	Date	February 26
Scale:	1:2,500	Datum:	AOD
Original Size:	A3	Grid:	OS
Suitability Code:	A2	Project Number:	10059280


Suitability Description:
Accepted as Concept Stage

Drawing Number: 10059280-ARC-EBD-ZZ-DR-ZZ-00393
Revision: B

Print Date: 02-11-26 12:40:57

COPYRIGHT: NOT TO BE REPRODUCED WITHOUT THE WRITTEN PERMISSION OF NATIONAL GRID ELECTRICITY TRANSMISSION Plc

Doc Ref: 6.13.A6.F1

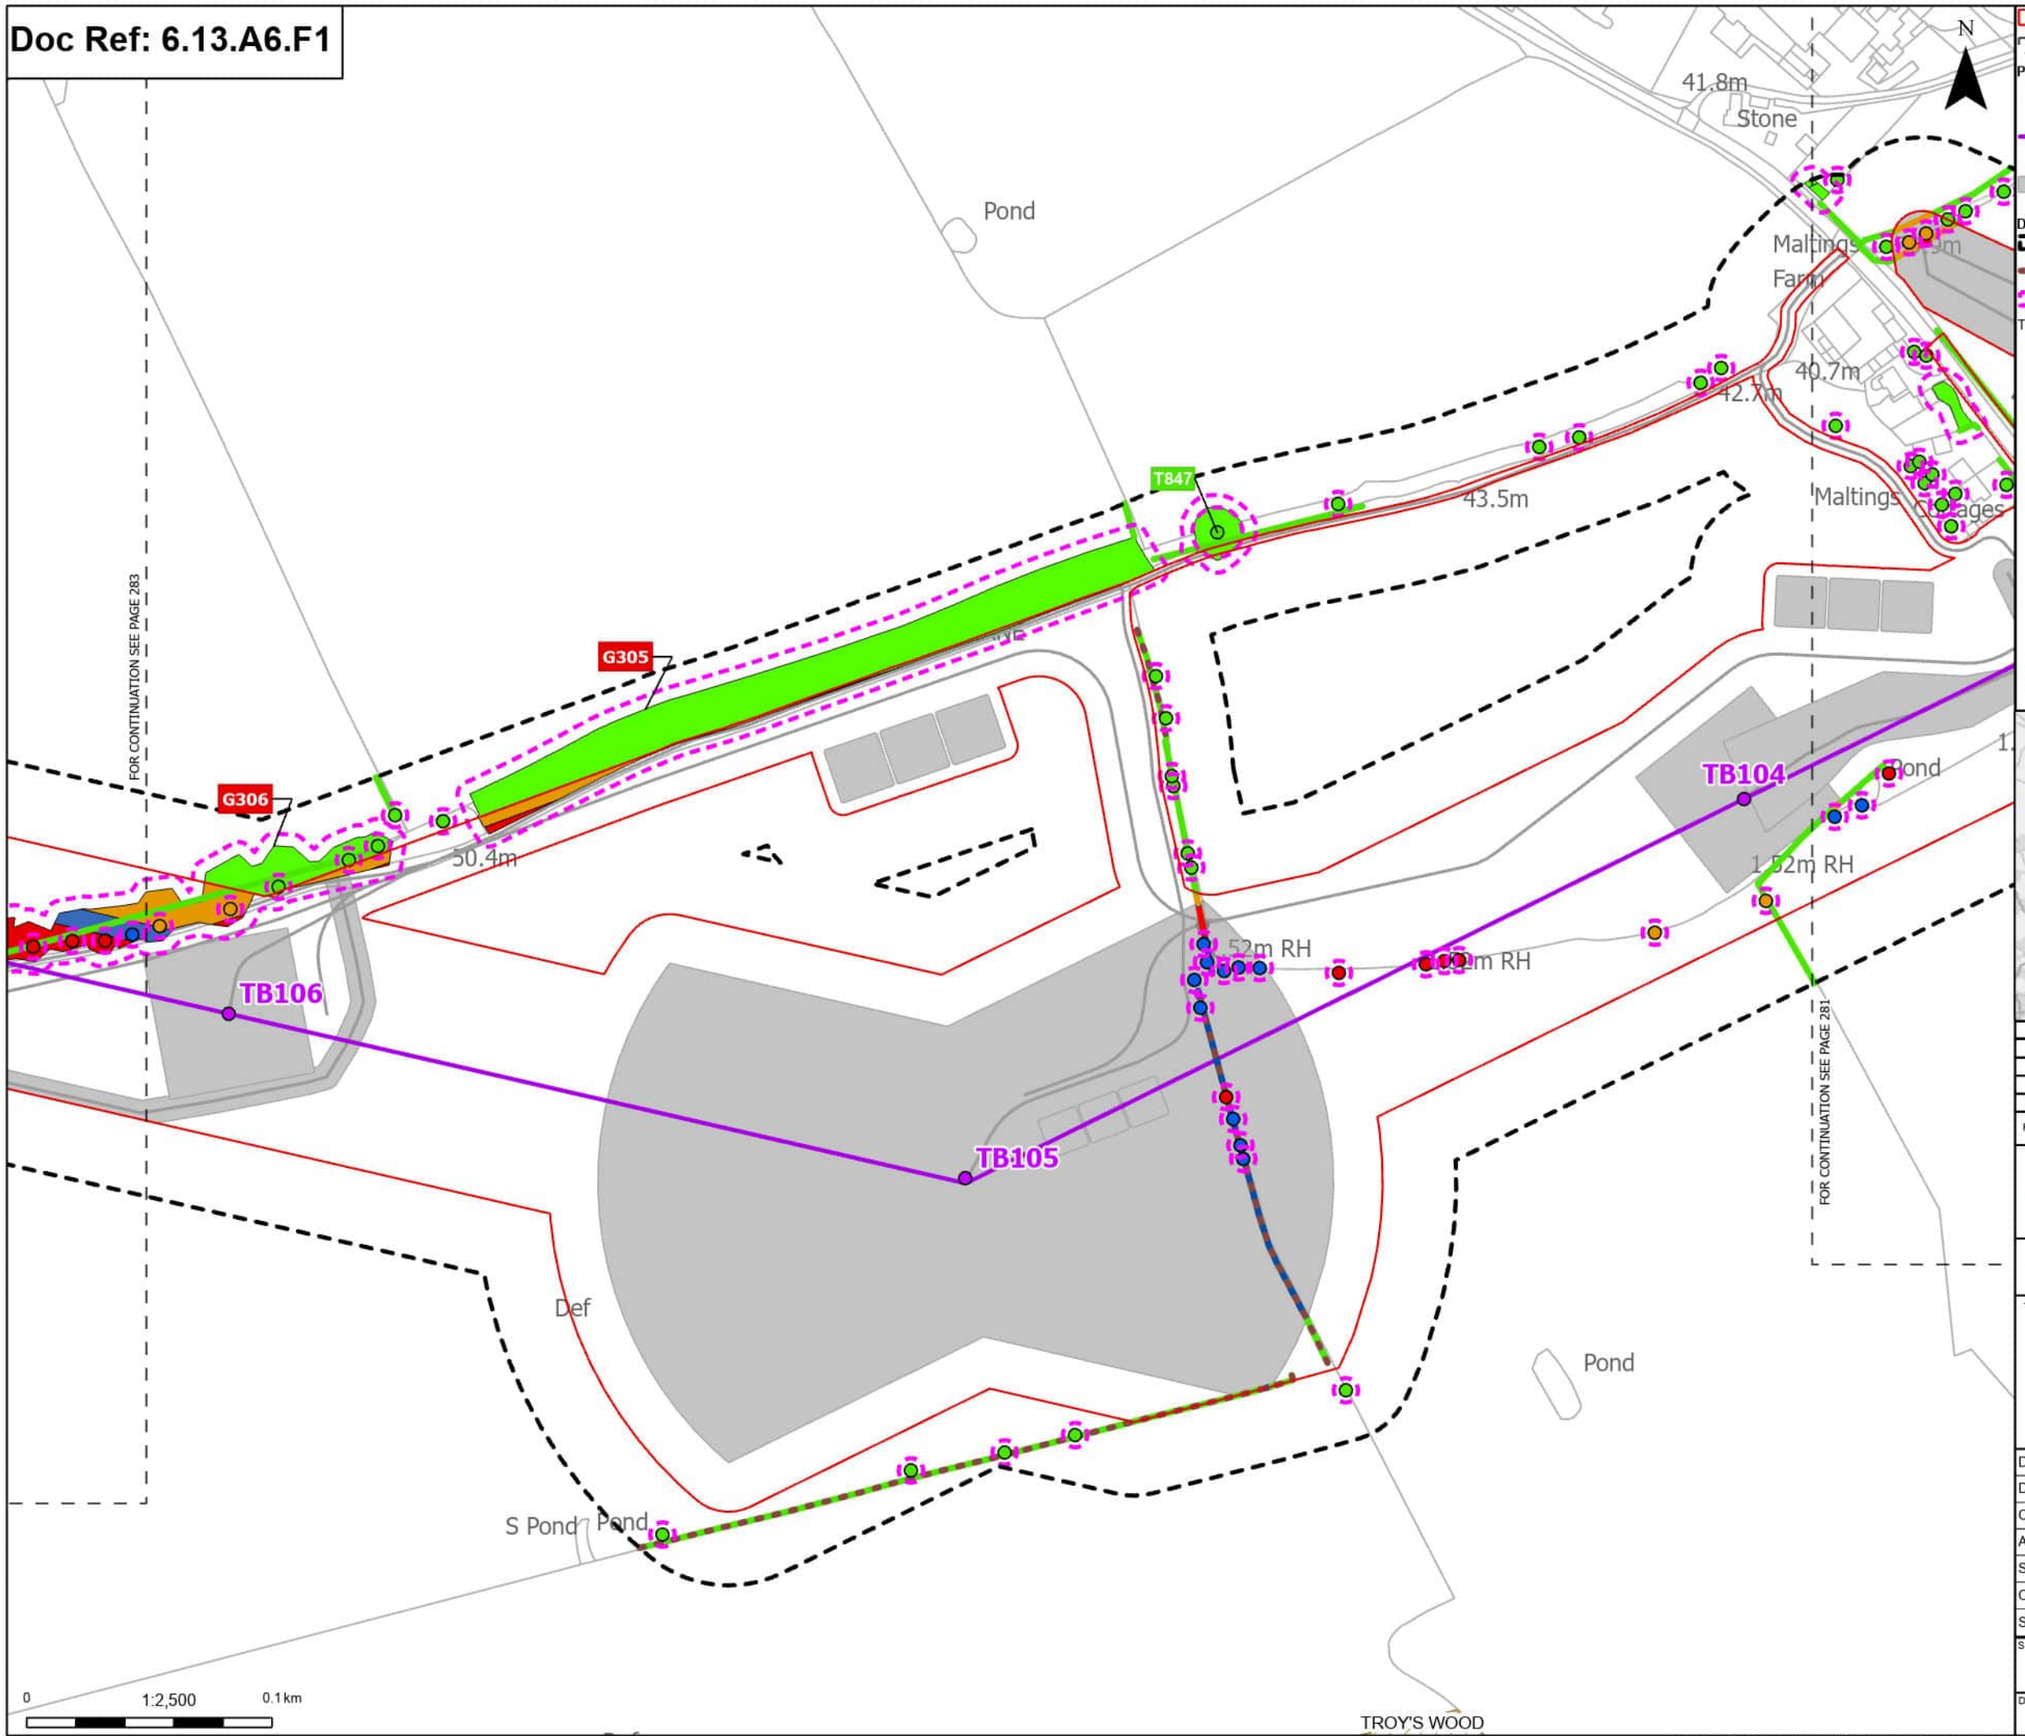

Order Limits
Sheet index cutline

Proposed project design details
- Proposed standard lattice pylon location
- Proposed overhead line alignment
- Other temporary and permanent construction and operational works

Discipline specific constraints
- Arboriculture Study Area
- Important Hedgerows
- Root protection area

Trees - Impact
- Removed
- Affected Managed
- Potentially Affected
- Unaffected

Ancient Woodland (Natural England)

Hedgerow - Impact
- Removed
- Affected Managed
- Potentially Affected
- Unaffected

Groups of trees - Impact
- Removed
- Affected Managed
- Potentially Affected
- Unaffected

Note: The proposed overhead line alignment and proposed underground cable alignment together comprise the alignment. For further details regarding the design, please refer to Figures 4.1 (document reference 6.4.F1) and 4.2 (document reference 6.4.F2).

Notes: Background mapping information has been reproduced from the Ordnance Survey by permission of Ordnance Survey of the Controller of His Majesty's Stationery Office. © Crown copyright and database rights (2025) Licence OS100024241 and AC0000807948; © Crown copyright and database rights 2025 Ordnance Survey AC0000808122, Contains public sector information licensed under the Open Government Licence v3.0, © National Grid UK



Rev	Date	Description	Drawn	Check	Approv
B	Aug 2025	FOR DCO APPLICATION	JAL	AF	KB
A	Aug 2025	FOR DCO APPLICATION	JAL	AF	KB

nationalgrid

PROJECT: Norwich to Tilbury

Planning Inspectorate App Number: EN020027
Regulation 5(2)(a)

Title:

Figure A13.6.1- Landscape and Visual Arboriculture Impacts Plan
Page 282 of 396

Designed	M. Watson	Date	February 26
Drawn	J. Acero Leon	Date	February 26
Checked	A. Fell	Date	February 26
Approved	K. Burrows	Date	February 26
Scale:	1:2,500	Datum:	AOD
Original Size:	A3	Grid:	OS
Suitability Code:	A2	Project Number:	10059280

Suitability Description:
Accepted as Concept Stage


Drawing Number: 10059280-ARC-EBD-ZZ-DR-ZZ-00393

Revision: B

Print Date: 02-11-26 12:41:16

COPYRIGHT: NOT TO BE REPRODUCED WITHOUT THE WRITTEN PERMISSION OF NATIONAL GRID ELECTRICITY TRANSMISSION Plc

Doc Ref: 6.13.A6.F1

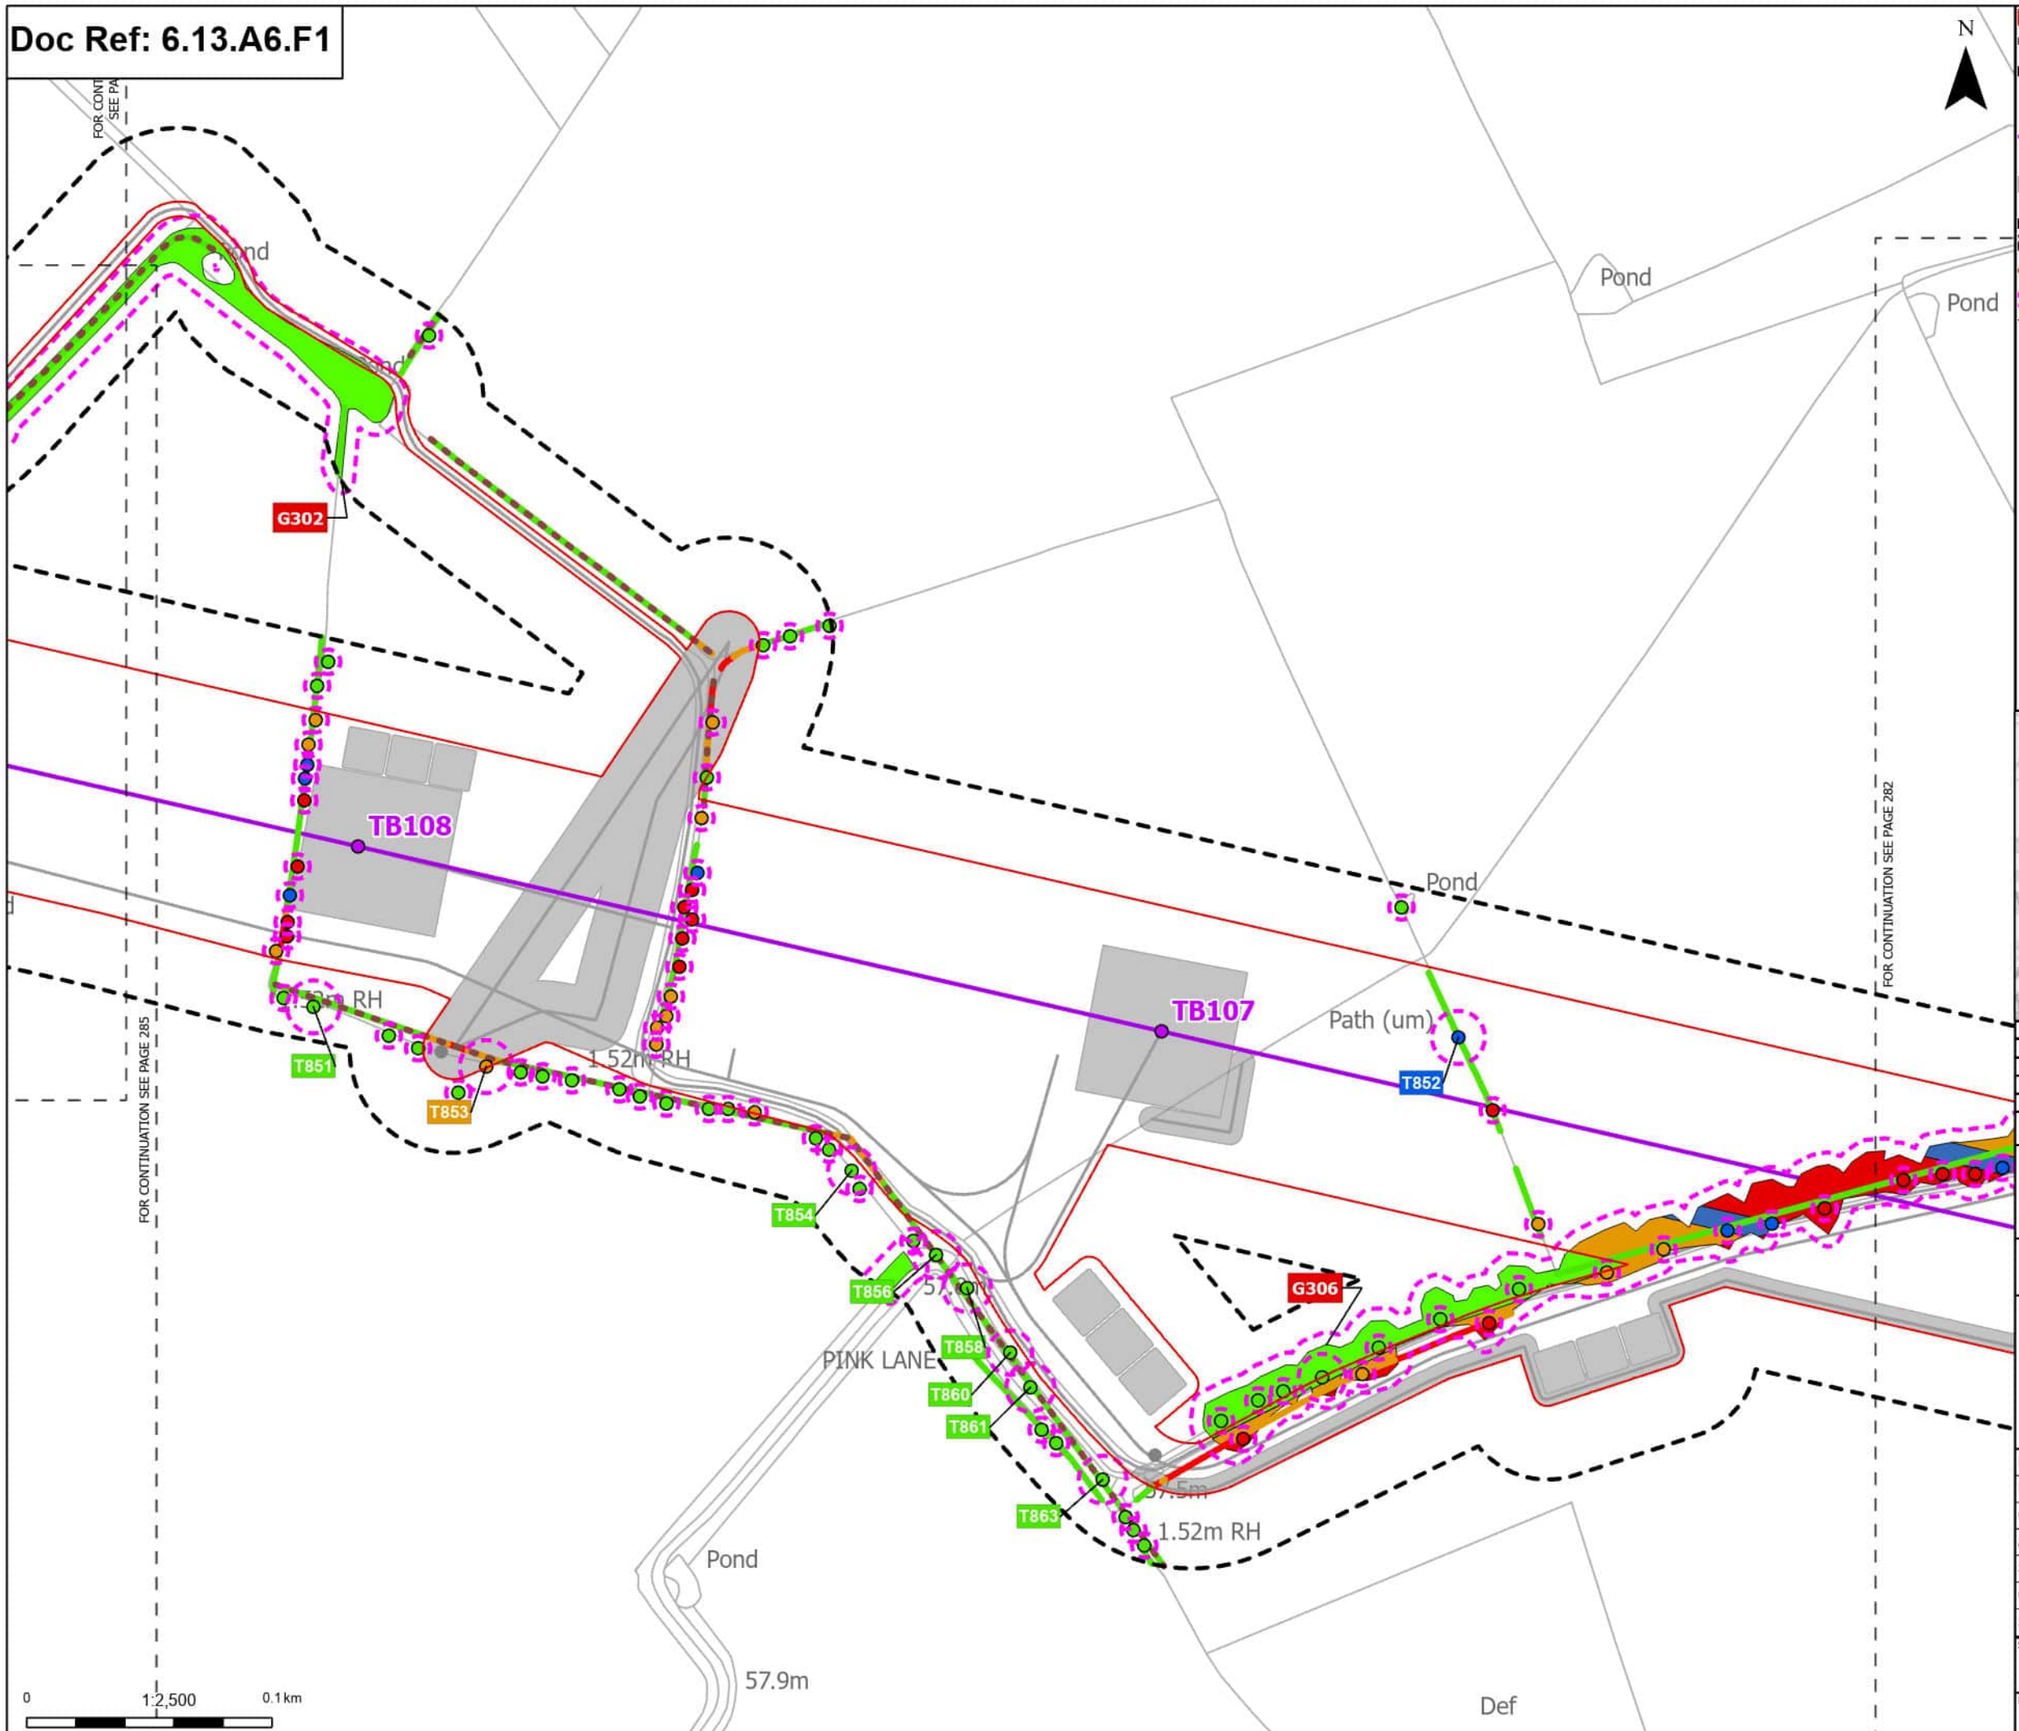

Order Limits
Sheet index cutline

Proposed project design details
- Proposed standard lattice pylon location
- Proposed overhead line alignment
- Other temporary and permanent construction and operational works

Discipline specific constraints
- Arboriculture Study Area
- Important Hedgerows
- Root protection area

Trees - Impact
- Removed
- Affected Managed
- Potentially Affected
- Unaffected

Hedgerow - Impact
- Removed
- Potentially Affected
- Unaffected

Groups of trees - Impact
- Removed
- Affected Managed
- Potentially Affected
- Unaffected

Note: The proposed overhead line alignment and proposed underground cable alignment together comprise the alignment. For further details regarding the design, please refer to Figures 4.1 (document reference 6.4.F1) and 4.2 (document reference 6.4.F2).

Notes: Background mapping information has been reproduced from the Ordnance Survey by permission of Ordnance Survey of the Controller of His Majesty's Stationery Office. © Crown copyright and database rights (2025) Licence OS100024241 and AC0000807948; © Crown copyright and database rights 2025 Ordnance Survey AC0000808122, Contains public sector information licensed under the Open Government Licence v3.0, © National Grid UK



Rev	Date	Description	Drawn	Check	Approv
B	Aug 2025	FOR DCO APPLICATION	JAL	AF	KB
A	Aug 2025	FOR DCO APPLICATION	JAL	AF	KB

nationalgrid

PROJECT: Norwich to Tilbury

Planning Inspectorate App Number: EN020027
Regulation 5(2)(a)

Title:

Figure A13.6.1- Landscape and Visual Arboriculture Impacts Plan
Page 283 of 396


Designed	M. Watson	Date	February 26
Drawn	J. Acero Leon	Date	February 26
Checked	A. Fell	Date	February 26
Approved	K. Burrows	Date	February 26
Scale:	1:2,500	Datum:	AOD
Original Size:	A3	Grid:	OS
Suitability Code:	A2	Project Number:	10059280

Suitability Description: Accepted as Concept Stage

Drawing Number: 10059280-ARC-EBD-ZZ-DR-ZZ-00393 | Revision: B

COPYRIGHT: NOT TO BE REPRODUCED WITHOUT THE WRITTEN PERMISSION OF NATIONAL GRID ELECTRICITY TRANSMISSION Plc

Doc Ref: 6.13.A6.F1

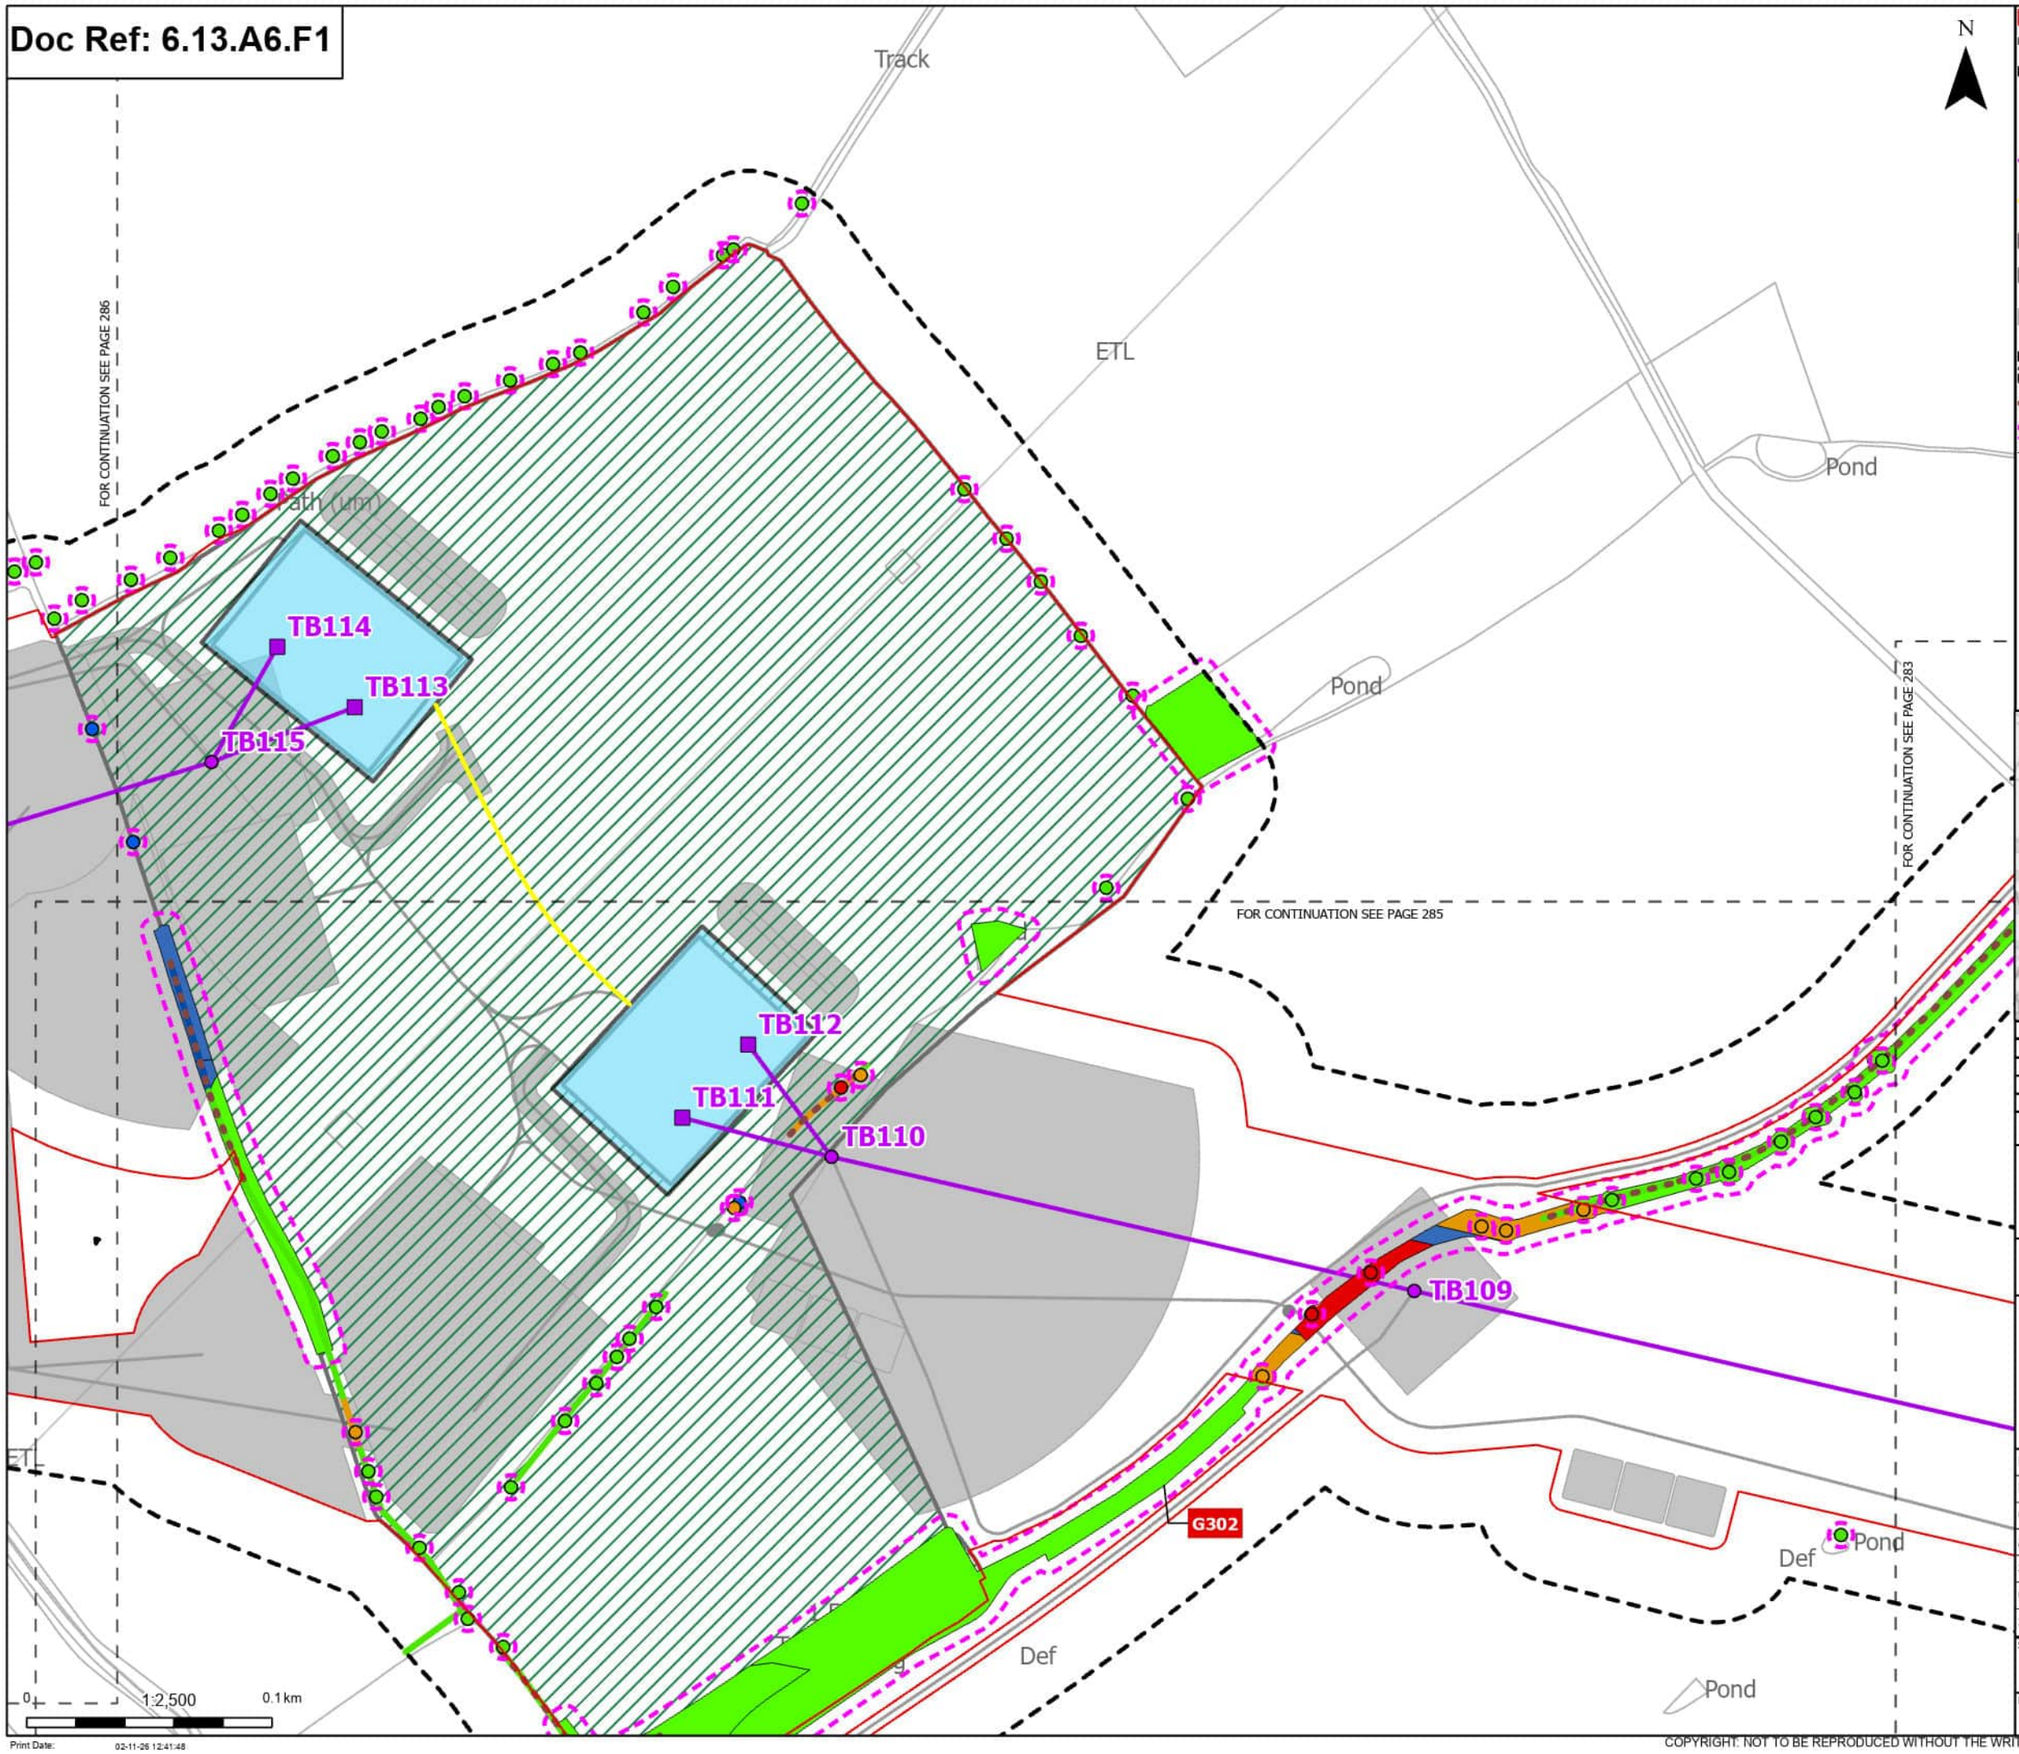

Print Date: 02-11-26 12:41:48

Order Limits
Sheet index cutline

Proposed project design details
- Proposed low duty gantry
- Proposed standard lattice pylon location
- Proposed overhead line alignment
- Proposed underground cable alignment
- Proposed cable sealing end compound (CSEC)
- Environmental area
- Other temporary and permanent construction and operational works

Discipline specific constraints
- Arboriculture Study Area
- Important Hedgerows
- Root protection area

Trees - Impact
- Removed
- Affected Managed
- Potentially Affected
- Unaffected

Hedgerow - Impact
- Affected Managed
- Potentially Affected
- Unaffected

Groups of trees - Impact
- Removed
- Affected Managed
- Potentially Affected
- Unaffected

Note: The proposed overhead line alignment and proposed underground cable alignment together comprise the alignment. For further details regarding the design, please refer to Figures 4.1 (document reference 6.4.F1) and 4.2 (document reference 6.4.F2).

Notes: Background mapping information has been reproduced from the Ordnance Survey by permission of Ordnance Survey of the Controller of His Majesty's Stationery Office. © Crown copyright and database rights (2025) Licence OS100024241 and AC0000807948; © Crown copyright and database rights 2025 Ordnance Survey AC0000808122, Contains public sector information licensed under the Open Government Licence v3.0, © National Grid UK



Rev	Date	Description	Drawn	Check	Approv
B	Aug 2025	FOR DCO APPLICATION	JAL	AF	KB
A	Aug 2025	FOR DCO APPLICATION	JAL	AF	KB

nationalgrid

PROJECT: Norwich to Tilbury

Planning Inspectorate App Number: EN020027
Regulation 5(2)(a)

Title:

Figure A13.6.1- Landscape and Visual Arboriculture Impacts Plan
Page 284 of 396

Designed	M. Watson	Date	February 26
Drawn	J. Acero Leon	Date	February 26
Checked	A. Fell	Date	February 26
Approved	K. Burrows	Date	February 26
Scale:	1:2,500	Datum:	AOD
Original Size:	A3	Grid:	OS
Suitability Code:	A2	Project Number:	10059280


Suitability Description: Accepted as Concept Stage

Drawing Number: 10059280-ARC-EBD-ZZ-DR-ZZ-00393

Revision: B

COPYRIGHT. NOT TO BE REPRODUCED WITHOUT THE WRITTEN PERMISSION OF NATIONAL GRID ELECTRICITY TRANSMISSION Plc

Doc Ref: 6.13.A6.F1

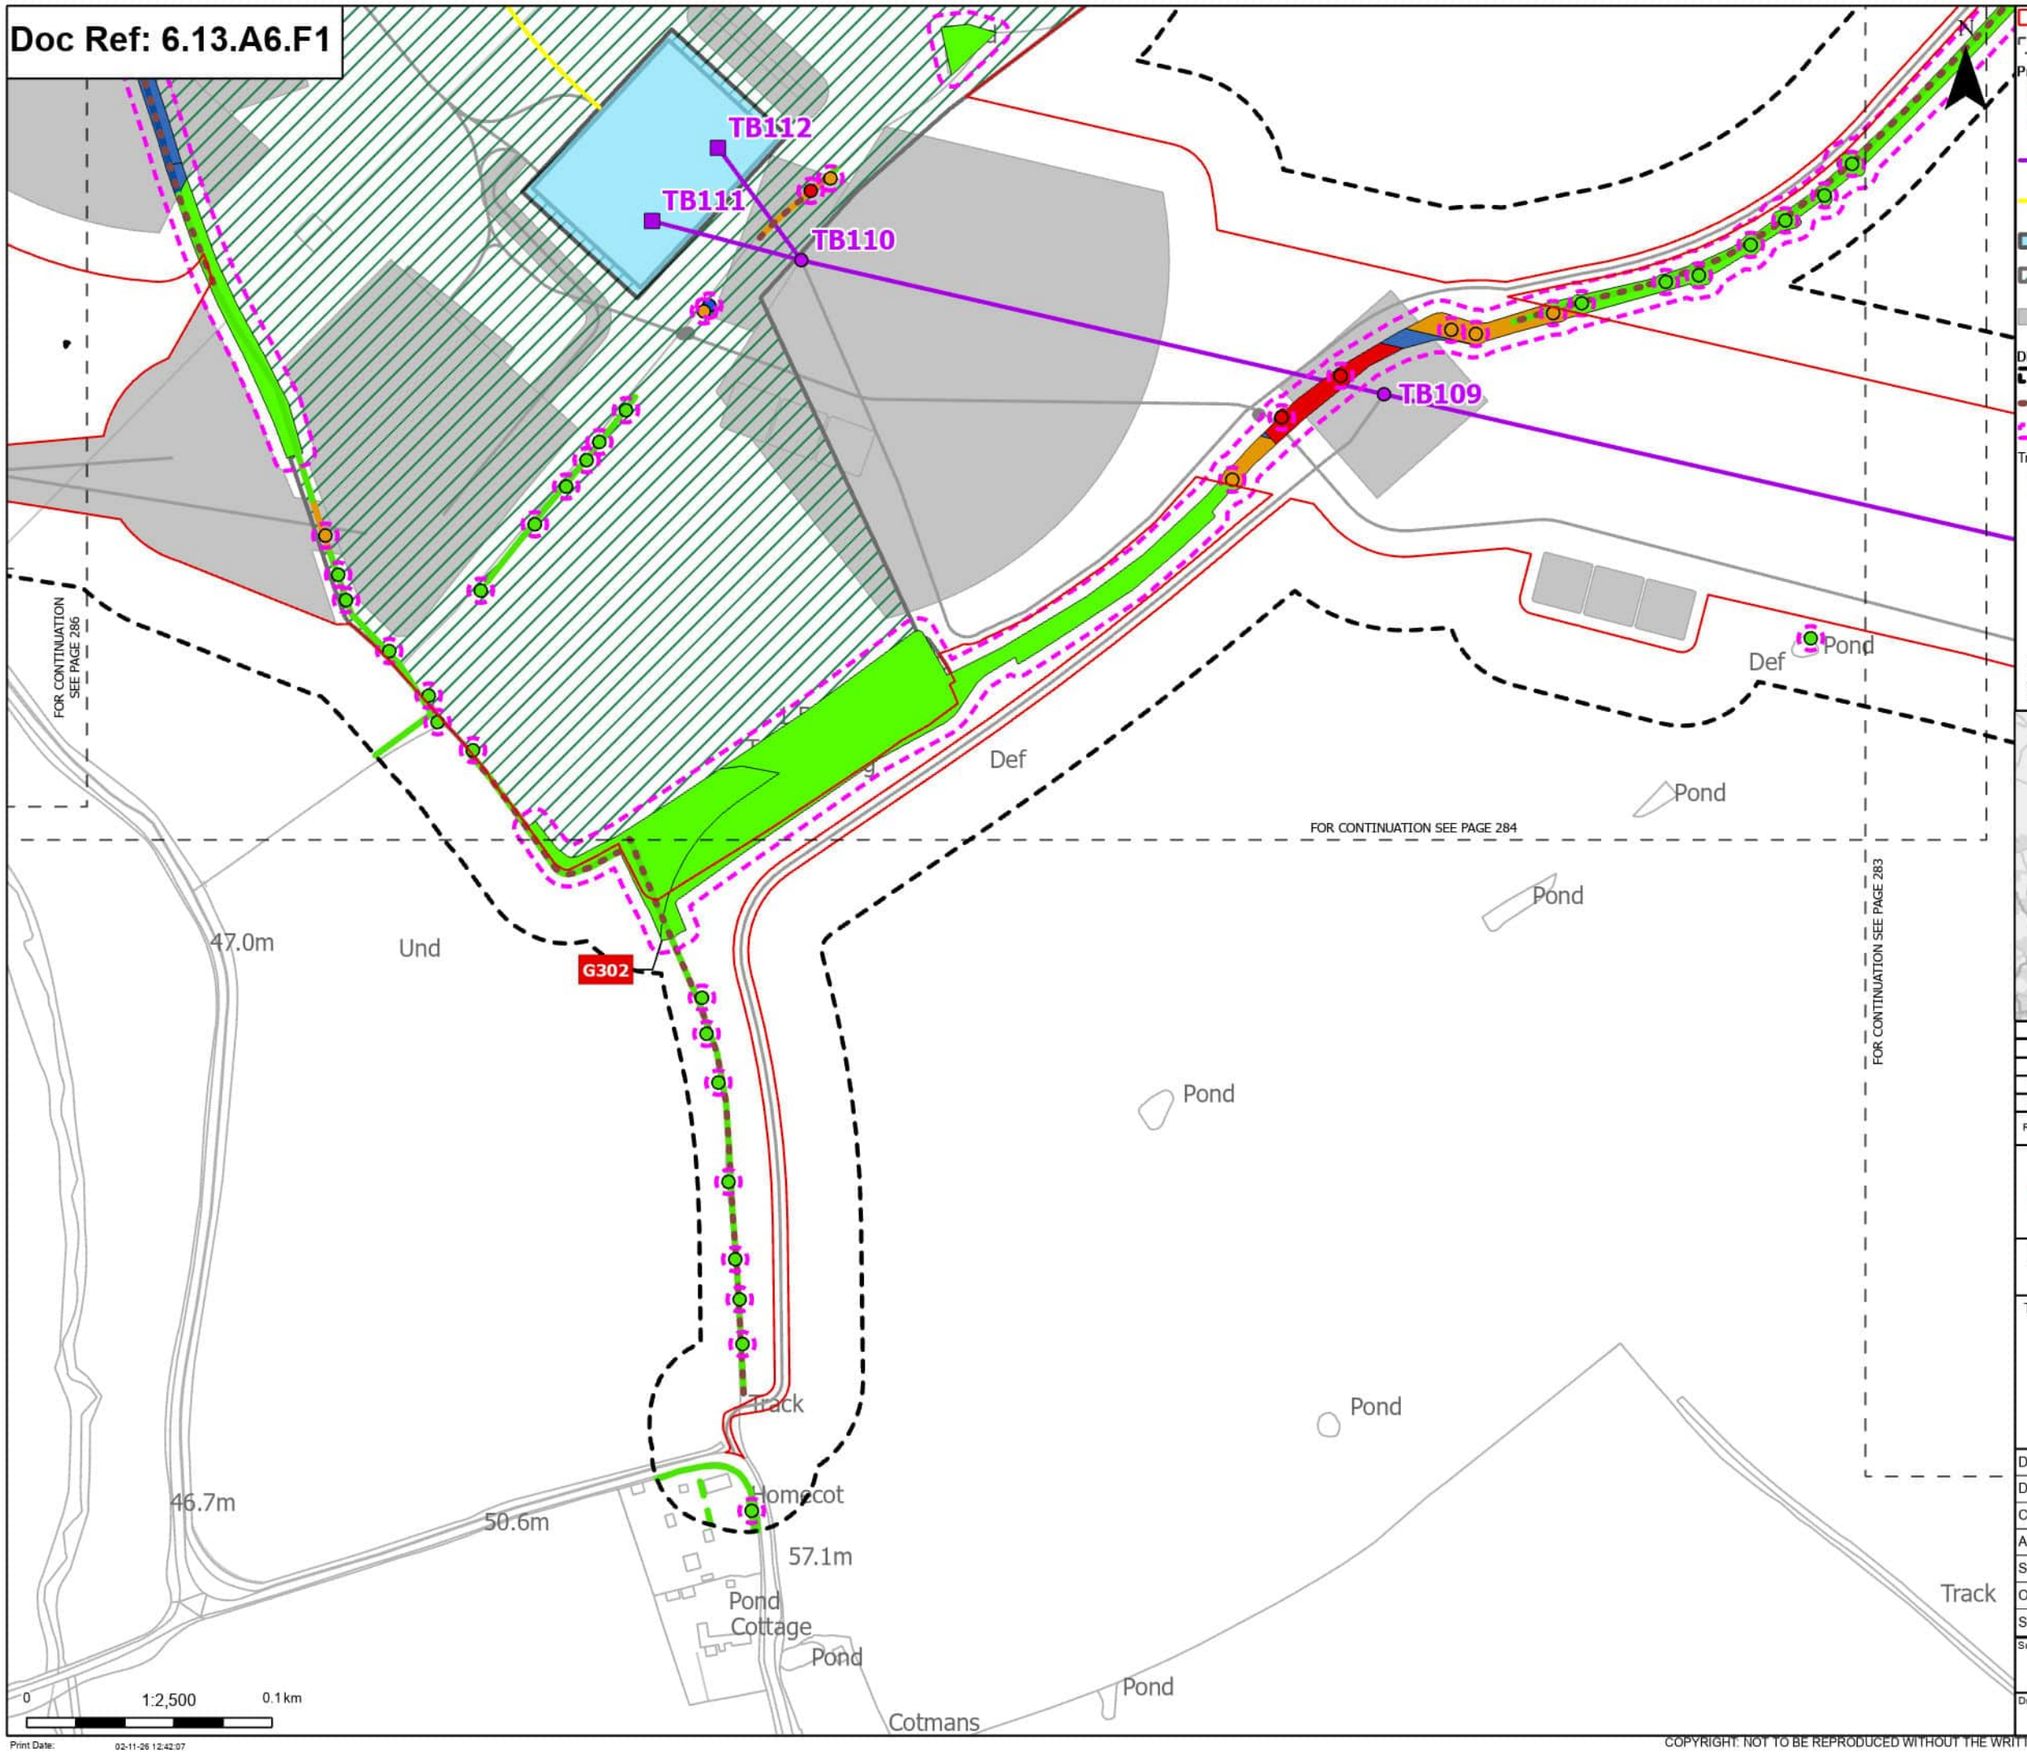

Order Limits
Sheet index cutline

Proposed project design details
- Proposed low duty gantry
- Proposed standard lattice pylon location
- Proposed overhead line alignment
- Proposed underground cable alignment
- Proposed cable sealing end compound (CSEC)
- Environmental area
- Other temporary and permanent construction and operational works

Discipline specific constraints
- Arboriculture Study Area
- Important Hedgerows
- Root protection area

Trees - Impact
- Removed

- Affected Managed
- Potentially Affected
- Unaffected

Hedgerow - Impact
- Affected Managed
- Potentially Affected
- Unaffected

Groups of trees - Impact
- Removed
- Affected Managed
- Potentially Affected
- Unaffected

Note: The proposed overhead line alignment and proposed underground cable alignment together comprise the alignment. For further details regarding the design, please refer to Figures 4.1 (document reference 6.4.F1) and 4.2 (document reference 6.4.F2).

Notes: Background mapping information has been reproduced from the Ordnance Survey by permission of Ordnance Survey of the Controller of His Majesty's Stationery Office. © Crown copyright and database rights (2025) Licence OS100024241 and AC0000807948; © Crown copyright and database rights 2025 Ordnance Survey AC0000808122, Contains public sector information licensed under the Open Government Licence v3.0, © National Grid UK



Rev	Date	Description	Drawn	Check	Approv
B	Aug 2025	FOR DCO APPLICATION	JAL	AF	KB
A	Aug 2025	FOR DCO APPLICATION	JAL	AF	KB

nationalgrid

PROJECT:
Norwich to Tilbury

Planning Inspectorate App Number: EN020027
Regulation 5(2)(a)

Title:

Figure A13.6.1- Landscape and Visual Arboriculture Impacts Plan
Page 285 of 396

Designed	M. Watson	Date	February 26
Drawn	J. Acero Leon	Date	February 26
Checked	A. Fell	Date	February 26
Approved	K. Burrows	Date	February 26
Scale:	1:2,500	Datum:	AOD
Original Size:	A3	Grid:	OS
Suitability Code:	A2	Project Number:	10059280

Suitability Description:
Accepted as Concept Stage

Drawing Number: 10059280-ARC-EBD-ZZ-DR-ZZ-00393
Revision: B

Print Date: 02-11-26 12:42:07

COPYRIGHT: NOT TO BE REPRODUCED WITHOUT THE WRITTEN PERMISSION OF NATIONAL GRID ELECTRICITY TRANSMISSION Plc

Doc Ref: 6.13.A6.F1

Hall
Pond
FB
Pond
Drain
Great Warley Barn
Pond
Westocks Farm
FB
52.6m
Drain
Tennis Court
57.3m
Und
62.4m
Pond
65.9m
Def
51.0m
FOR CONTINUATION SEE PAGE 284
FOR CONTINUATION SEE PAGE 287
Und
Der
T843
TB116
T844
49.1m
50.8m
48.5m
CR
ET
TB117
Hallhook Row
HALLHOOK ROW
W303
T850
FOR CONTINUATION SEE PAGE 285
0
1:2,500
0.1 km
Print Date: 02-11-26 12:42:22

N

- Order Limits
- Sheet index cutline

Proposed project design details
- Proposed standard lattice pylon location
- Proposed overhead line alignment
- Environmental area
- Other temporary and permanent construction and operational works

Discipline specific constraints
- Arboriculture Study Area
- Root protection area

Trees - Impact
- Removed
- Affected Managed
- Potentially Affected
- Unaffected

- Ancient Woodland (Natural England)

Hedgerow - Impact
- Removed
- Potentially Affected
- Unaffected

Groups of trees - Impact
- Potentially Affected
- Unaffected

Note: The proposed overhead line alignment and proposed underground cable alignment together comprise the alignment. For further details regarding the design, please refer to Figures 4.1 (document reference 6.4.F1) and 4.2 (document reference 6.4.F2).

Notes: Background mapping information has been reproduced from the Ordnance Survey by permission of Ordnance Survey of the Controller of His Majesty's Stationery Office. © Crown copyright and database rights (2025) Licence OS100024241 and AC0000807948; © Crown copyright and database rights 2025 Ordnance Survey AC0000808122, Contains public sector information licensed under the Open Government Licence v3.0, © National Grid UK



Rev	Date	Description	Drawn	Check	Approv
B	Aug 2025	FOR DCO APPLICATION	JAL	AF	KB
A	Aug 2025	FOR DCO APPLICATION	JAL	AF	KB

nationalgrid

PROJECT: Norwich to Tilbury

Planning Inspectorate App Number: EN020027
Regulation 5(2)(a)

Title:

Figure A13.6.1- Landscape and Visual Arboriculture Impacts Plan
Page 286 of 396

Designed	M. Watson	Date	February 26
Drawn	J. Acero Leon	Date	February 26
Checked	A. Fell	Date	February 26
Approved	K. Burrows	Date	February 26
Scale:	1:2,500	Datum:	AOD
Original Size:	A3	Grid:	OS
Suitability Code:	A2	Project Number:	10059280

Suitability Description:
Accepted as Concept Stage

Drawing Number: 10059280-ARC-EBD-ZZ-DR-ZZ-00393
Revision: B

COPYRIGHT: NOT TO BE REPRODUCED WITHOUT THE WRITTEN PERMISSION OF NATIONAL GRID ELECTRICITY TRANSMISSION Plc

Doc Ref: 6.13.A6.F1

Green
Alrico
Woodlands
ay
Anka
Hazelton Cottages
GP
Fairview
Clays
71.9m
71.9m
Blixes Farm
Cottage
Tank
Blixes Farm
Solar Panels
Pond
Pond
70.1m
Pond
Pond
65.9m
Moat
Dines Hall
FOR CONTINUATION SEE PAGE 286
N
TB117
T846
T848
W303
T850
TB118
FOR CONTINUATION SEE PAGE 288
Newneys
G307
Pond
Track
Pond
GALLEYCABLE WOOD
0
1:2,500
0.1 km
Print Date: 02-11-26 12:42:38

Order Limits
Sheet index cutline

Proposed project design details
Proposed standard lattice pylon location
Proposed overhead line alignment
Other temporary and permanent construction and operational works

Discipline specific constraints
Arboriculture Study Area
Root protection area

Trees - Impact
Removed
Potentially Affected
Unaffected
Ancient Woodland (Natural England)

Hedgerow - Impact
Removed
Potentially Affected
Unaffected

Groups of trees - Impact
Removed
Affected Managed
Potentially Affected
Unaffected

Note: The proposed overhead line alignment and proposed underground cable alignment together comprise the alignment. For further details regarding the design, please refer to Figures 4.1 (document reference 6.4.F1) and 4.2 (document reference 6.4.F2).

Notes: Background mapping information has been reproduced from the Ordnance Survey by permission of Ordnance Survey of the Controller of His Majesty's Stationery Office. © Crown copyright and database rights (2025) Licence OS100024241 and AC0000807948; © Crown copyright and database rights 2025 Ordnance Survey AC0000808122, Contains public sector information licensed under the Open Government Licence v3.0, © National Grid UK



Rev	Date	Description	Drawn	Check	Approv
B	Aug 2025	FOR DCO APPLICATION	JAL	AF	KB
A	Aug 2025	FOR DCO APPLICATION	JAL	AF	KB

nationalgrid

PROJECT: Norwich to Tilbury

Planning Inspectorate App Number: EN020027
Regulation 5(2)(a)

Title:

Figure A13.6.1- Landscape and Visual Arboriculture Impacts Plan
Page 287 of 396


Designed	M. Watson	Date	February 26
Drawn	J. Acero Leon	Date	February 26
Checked	A. Fell	Date	February 26
Approved	K. Burrows	Date	February 26
Scale:	1:2,500	Datum:	AOD
Original Size:	A3	Grid:	OS
Suitability Code:	A2	Project Number:	10059280

Suitability Description:
Accepted as Concept Stage

Drawing Number: 10059280-ARC-EBD-ZZ-DR-ZZ-00393
Revision: B

COPYRIGHT: NOT TO BE REPRODUCED WITHOUT THE WRITTEN PERMISSION OF NATIONAL GRID ELECTRICITY TRANSMISSION Plc

Doc Ref: 6.13.A6.F1

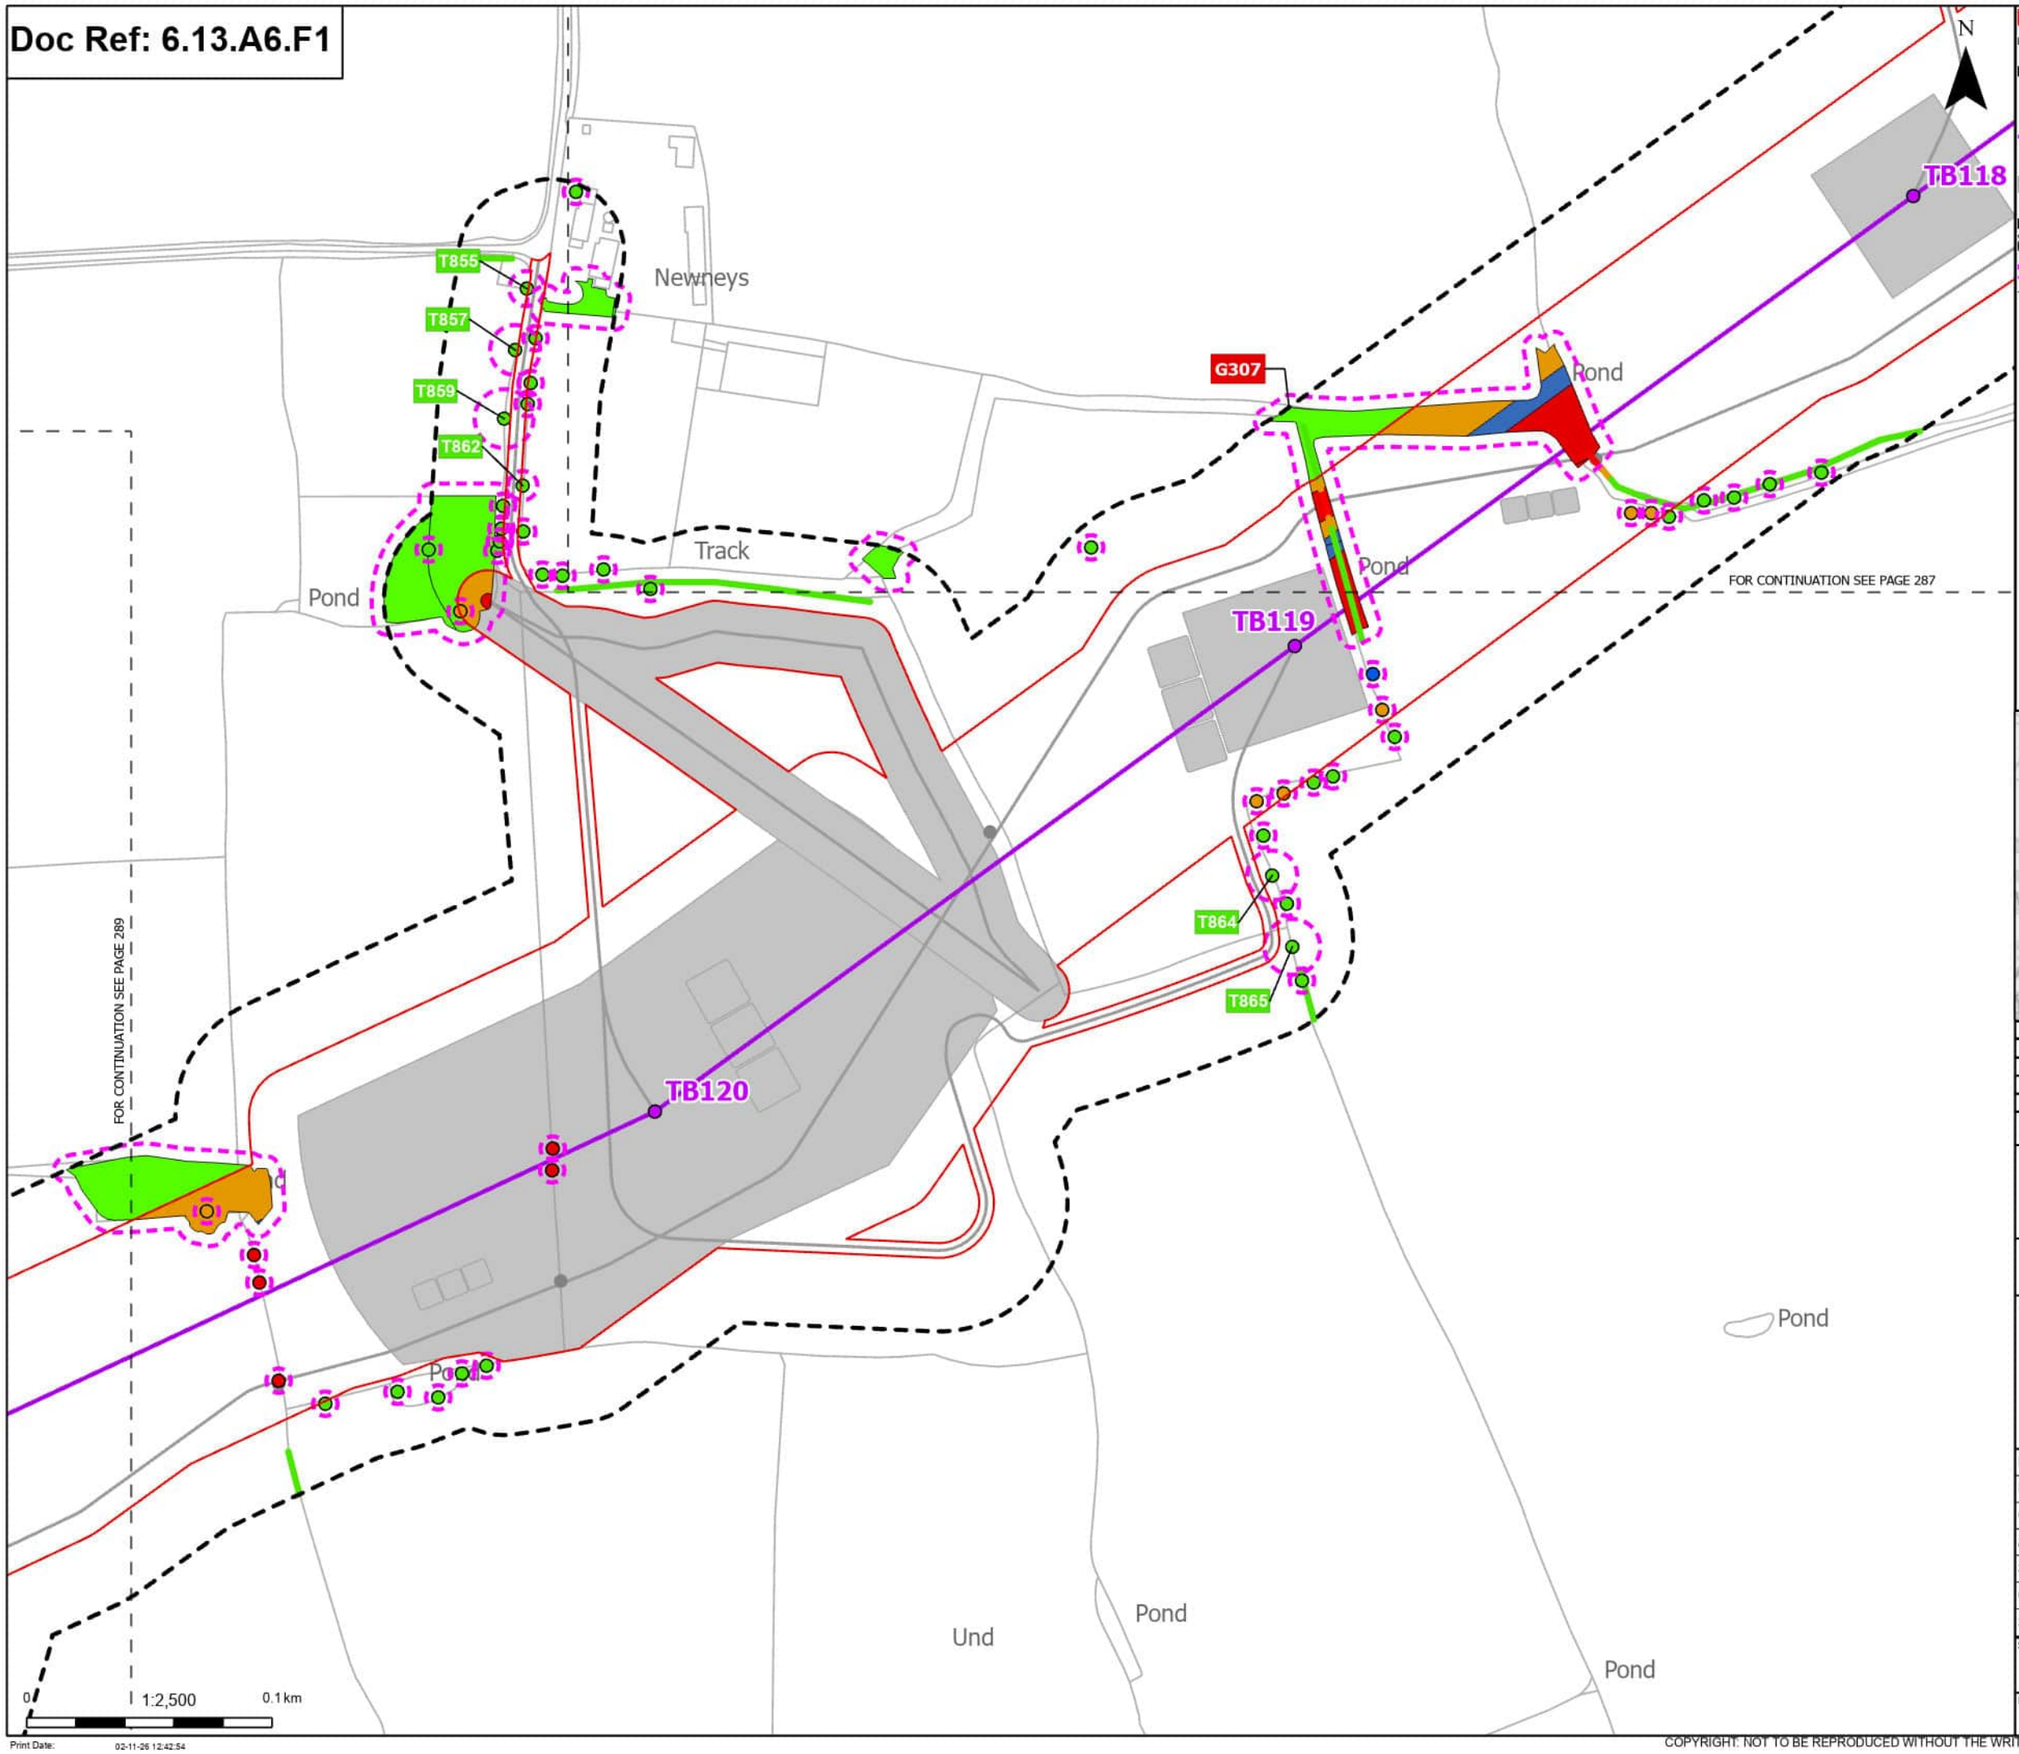

Print Date: 02-11-26 12:42:54

Order Limits
Sheet index cutline

Proposed project design details
- Proposed standard lattice pylon location
- Proposed overhead line alignment
- Other temporary and permanent construction and operational works

Discipline specific constraints
- Arboriculture Study Area
- Root protection area

Trees - Impact
- Removed
- Affected Managed
- Potentially Affected
- Unaffected

Hedgerow - Impact
- Removed
- Potentially Affected
- Unaffected

Groups of trees - Impact
- Removed
- Affected Managed
- Potentially Affected
- Unaffected

Note: The proposed overhead line alignment and proposed underground cable alignment together comprise the alignment. For further details regarding the design, please refer to Figures 4.1 (document reference 6.4.F1) and 4.2 (document reference 6.4.F2).

Notes: Background mapping information has been reproduced from the Ordnance Survey by permission of Ordnance Survey of the Controller of His Majesty's Stationery Office. © Crown copyright and database rights (2025) Licence OS100024241 and AC0000807948; © Crown copyright and database rights 2025 Ordnance Survey AC0000808122, Contains public sector information licensed under the Open Government Licence v3.0, © National Grid UK



Rev	Date	Description	Drawn	Check	Approv
B	Aug 2025	FOR DCO APPLICATION	JAL	AF	KB
A	Aug 2025	FOR DCO APPLICATION	JAL	AF	KB

nationalgrid

PROJECT: Norwich to Tilbury

Planning Inspectorate App Number: EN020027
Regulation 5(2)(a)

Title:

Figure A13.6.1- Landscape and Visual Arboriculture Impacts Plan
Page 288 of 396


Designed	M. Watson	Date	February 26
Drawn	J. Acero Leon	Date	February 26
Checked	A. Fell	Date	February 26
Approved	K. Burrows	Date	February 26
Scale:	1:2,500	Datum:	AOD
Original Size:	A3	Grid:	OS
Suitability Code:	A2	Project Number:	10059280

Suitability Description: Accepted as Concept Stage

Drawing Number: 10059280-ARC-EBD-ZZ-DR-ZZ-00393 | Revision: B

COPYRIGHT: NOT TO BE REPRODUCED WITHOUT THE WRITTEN PERMISSION OF NATIONAL GRID ELECTRICITY TRANSMISSION Plc

Doc Ref: 6.13.A6.F1

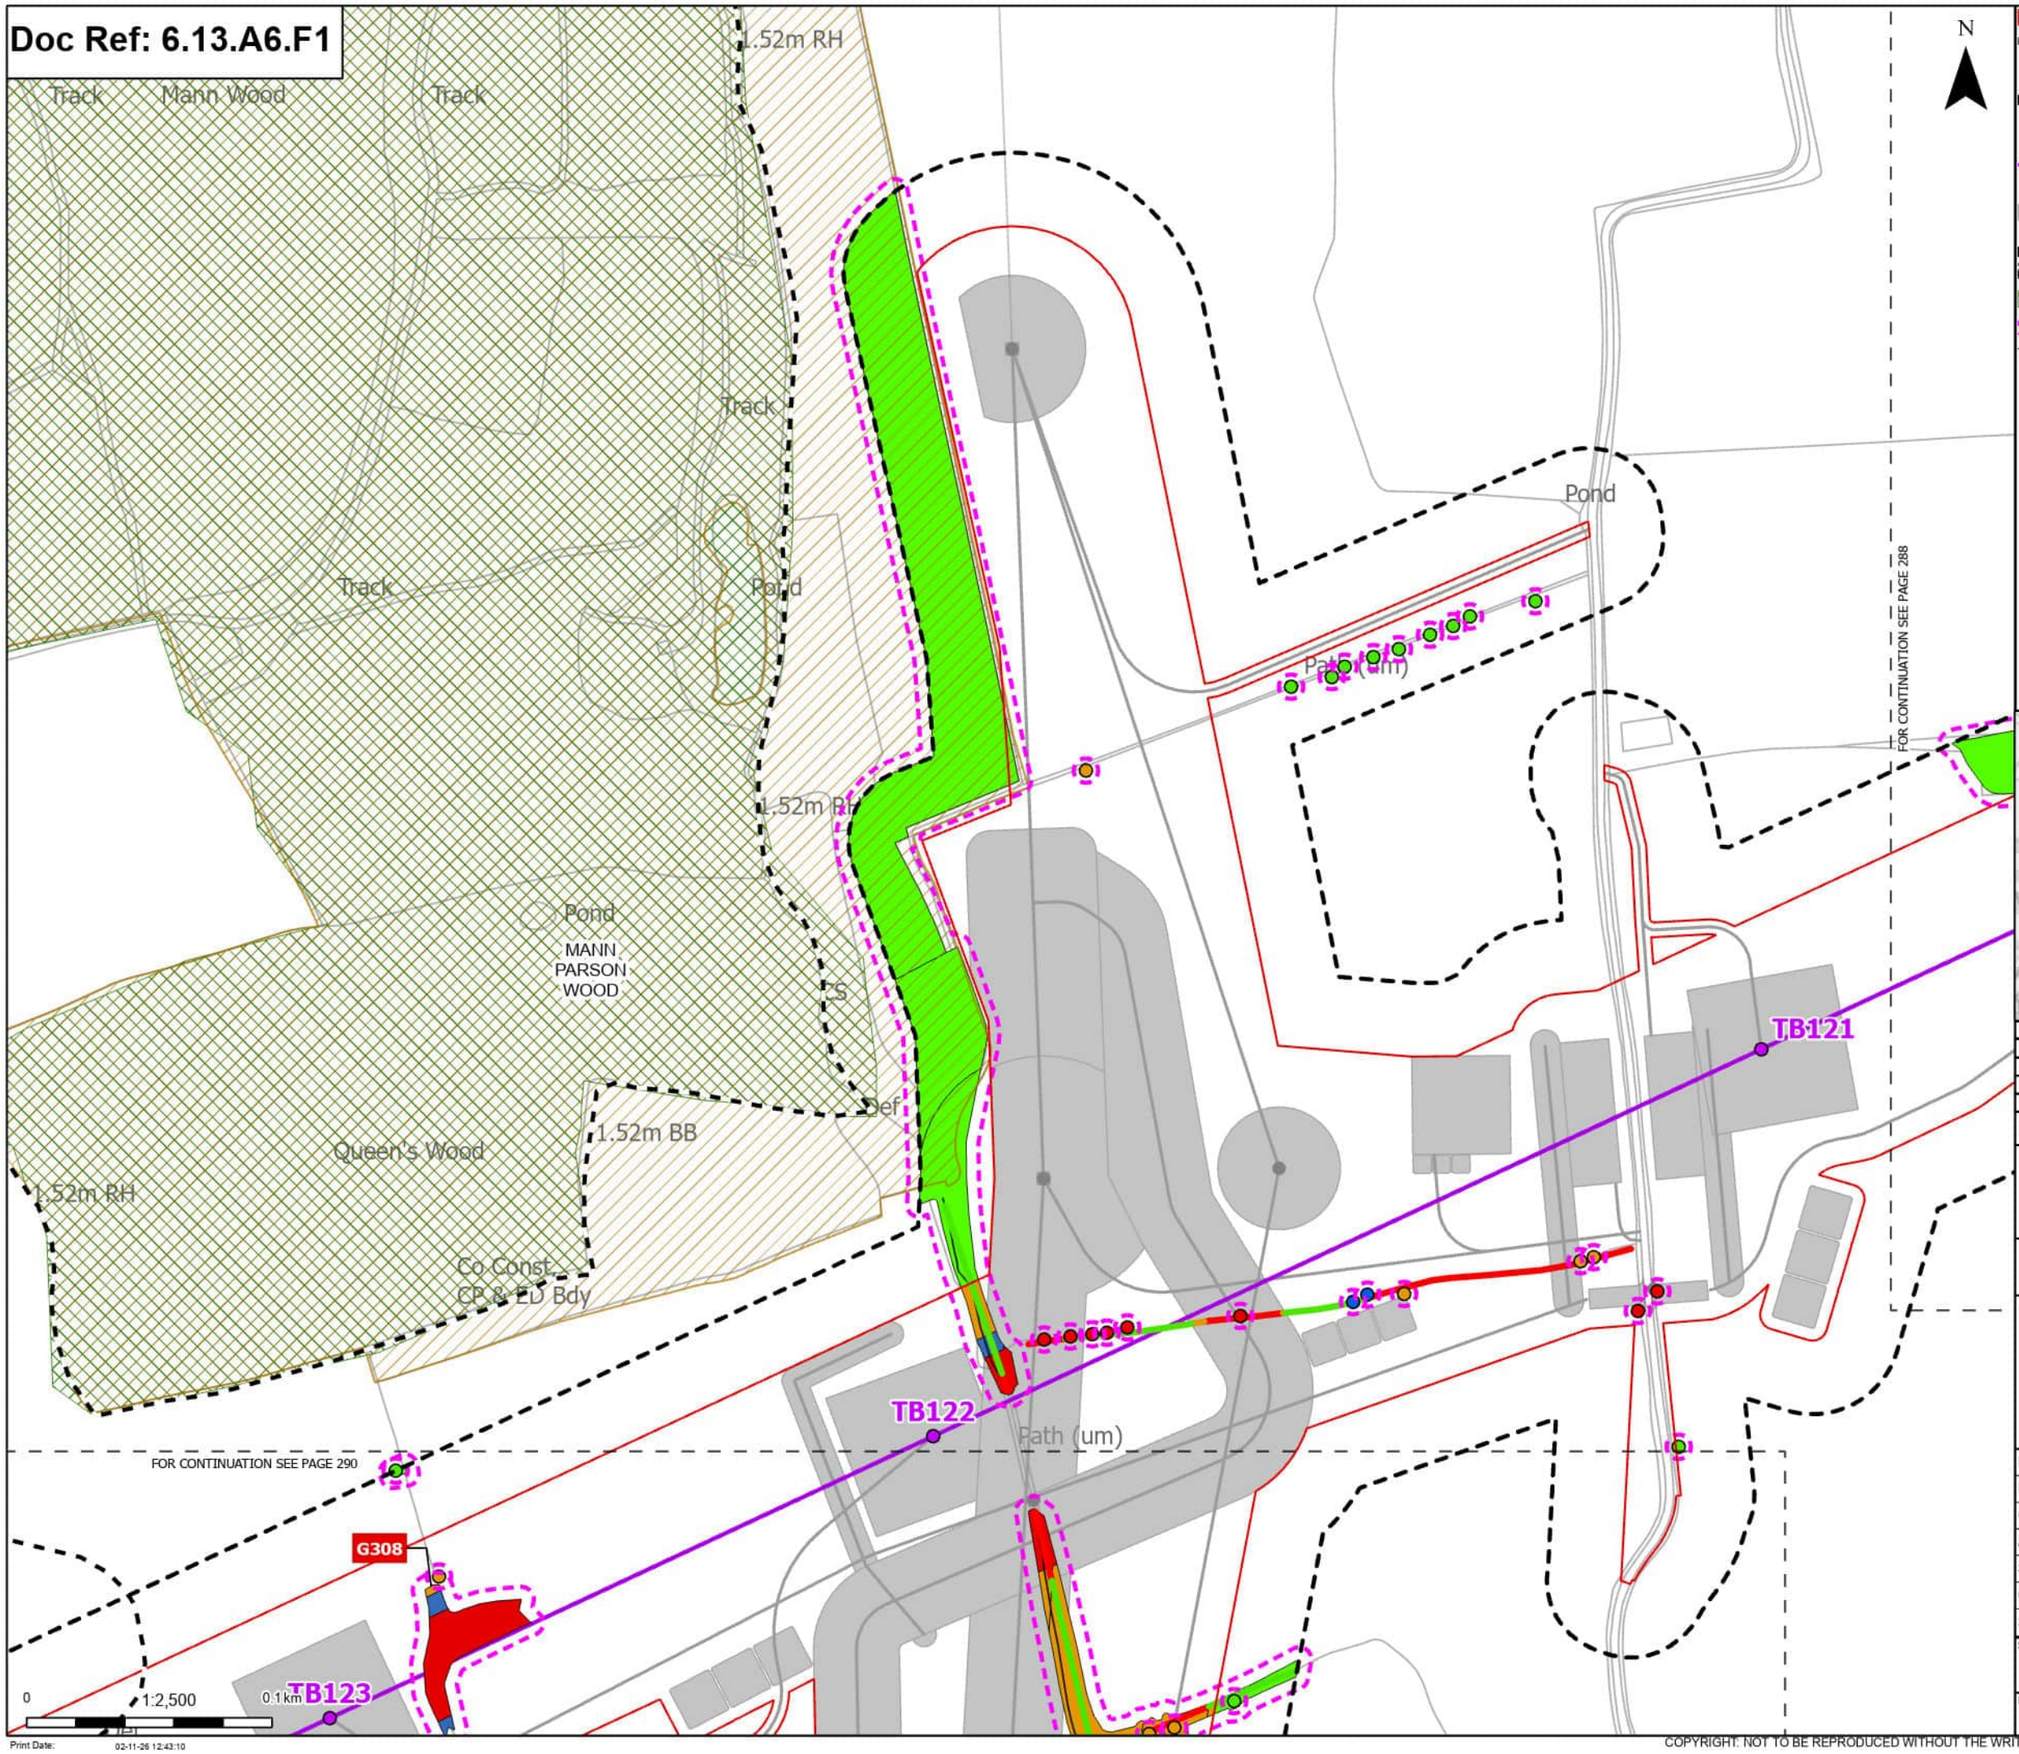

Order Limits
Sheet index cutline
Project section line

Proposed project design details
Proposed standard lattice pylon location
Proposed overhead line alignment
Other temporary and permanent construction and operational works

Discipline specific constraints
Arboriculture Study Area
TPO group of trees
Root protection area

Trees - Impact
Removed
Affected Managed
Potentially Affected
Unaffected

Ancient Woodland (Natural England)

Hedgerow - Impact
Removed
Potentially Affected
Unaffected

Groups of trees - Impact
Removed
Affected Managed
Potentially Affected
Unaffected

Note: The proposed overhead line alignment and proposed underground cable alignment together comprise the alignment. For further details regarding the design, please refer to Figures 4.1 (document reference 6.4.F1) and 4.2 (document reference 6.4.F2).

Notes: Background mapping information has been reproduced from the Ordnance Survey by permission of Ordnance Survey of the Controller of His Majesty's Stationery Office. © Crown copyright and database rights (2025) Licence OS100024241 and AC0000807948; © Crown copyright and database rights 2025 Ordnance Survey AC0000808122, Contains public sector information licensed under the Open Government Licence v3.0, © National Grid UK



Rev	Date	Description	Drawn	Check	Approv
B	Aug 2025	FOR DCO APPLICATION	JAL	AF	KB
A	Aug 2025	FOR DCO APPLICATION	JAL	AF	KB

nationalgrid

PROJECT:
Norwich to Tilbury

Planning Inspectorate App Number: EN020027
Regulation 5(2)(a)

Title:

Figure A13.6.1- Landscape and Visual Arboriculture Impacts Plan
Page 289 of 396

Designed	M. Watson	Date	February 26
Drawn	J. Acero Leon	Date	February 26
Checked	A. Fell	Date	February 26
Approved	K. Burrows	Date	February 26
Scale:	1:2,500	Datum:	AOD
Original Size:	A3	Grid:	OS
Suitability Code:	A2	Project Number:	10059280

Suitability Description:
Accepted as Concept Stage

Drawing Number: 10059280-ARC-EBD-ZZ-DR-ZZ-00393
Revision: B

Print Date: 02-11-26 12:43:10

COPYRIGHT: NOT TO BE REPRODUCED WITHOUT THE WRITTEN PERMISSION OF NATIONAL GRID ELECTRICITY TRANSMISSION Plc

Doc Ref: 6.13.A6.F1

G308

TB123

Def

FOR CONTINUATION SEE PAGE 289

1.52m RH

G309

So Const, CP & ED Bdy

57.2m

56.0m

Track

ETL

Lodge

Cottage

Pond

Track

Barleyfields

FOR CONTINUATION SEE PAGE 294

Pond

Ponds

47.7m

Drain

Tennis Court

Ashwells Farm

Pond

Pond

Willowcrest

The

Herons

Fairstead House

Square

The and

Compasses

Cornel Leys

39.4m (dis)

TCB

Brookside

Path (um)

FOR CONTINUATION SEE PAGE 291

T879

0 1:2,500 0.1 km

Print Date: 02-11-26 12:43:24

N

Order Limits
Sheet index cutline
Project section line

Proposed project design details
Proposed standard lattice pylon location
Proposed overhead line alignment
Other temporary and permanent construction and operational works

Discipline specific constraints
Arboriculture Study Area
Important Hedgerows
Root protection area

Trees - Impact
Removed
Potentially Affected
Unaffected

Hedgerow - Impact
Removed
Affected Managed
Potentially Affected
Unaffected

Groups of trees - Impact
Removed
Affected Managed
Potentially Affected
Unaffected

Note: The proposed overhead line alignment and proposed underground cable alignment together comprise the alignment. For further details regarding the design, please refer to Figures 4.1 (document reference 6.4.F1) and 4.2 (document reference 6.4.F2).

Notes: Background mapping information has been reproduced from the Ordnance Survey by permission of Ordnance Survey of the Controller of His Majesty's Stationery Office. © Crown copyright and database rights (2025) Licence OS100024241 and ACD000807948; © Crown copyright and database rights 2025 Ordnance Survey ACD000808122, Contains public sector information licensed under the Open Government Licence v3.0, © National Grid UK



Rev	Date	Description	Drawn	Check	Approv
B	Aug 2025	FOR DCO APPLICATION	JAL	AF	KB
A	Aug 2025	FOR DCO APPLICATION	JAL	AF	KB

nationalgrid

PROJECT: Norwich to Tilbury

Planning Inspectorate App Number: EN020027
Regulation 5(2)(a)

Title:

Figure A13.6.1- Landscape and Visual Arboriculture Impacts Plan
Page 290 of 396

Designed	M. Watson	Date	February 26
Drawn	J. Acero Leon	Date	February 26
Checked	A. Fell	Date	February 26
Approved	K. Burrows	Date	February 26
Scale:	1:2,500	Datum:	AOD
Original Size:	A3	Grid:	OS
Suitability Code:	A2	Project Number:	10059280

Suitability Description:
Accepted as Concept Stage

Drawing Number: 10059280-ARC-EBD-ZZ-DR-ZZ-00393
Revision: B

COPYRIGHT: NOT TO BE REPRODUCED WITHOUT THE WRITTEN PERMISSION OF NATIONAL GRID ELECTRICITY TRANSMISSION Plc

Doc Ref: 6.13.A6.F1

FOR CONTINUATION SEE PAGE 294
FOR CONTINUATION SEE PAGE 290
FOR CONTINUATION SEE PAGE 292

T879 T881 T882 T884 T885

Cole Hill Cottages
44.8m
Cott
Kay
41.5m
COLE HILL
Path (um)
Path (um)
Spr
35.5m
The Avenue
Track
Spring
Issues
38.3m
St Mary's Church
Path (um)
Spring
FB
Section F
River Ter
Path (um)
Pond
Hydraulic Ram
Corn
Path (um)

0 1:2,500 0.1 km

Print Date: 02-11-26 12:43:56

- Order Limits
- Sheet index cutline
- Project section line

Proposed project design details
- Other temporary and permanent construction and operational works

Discipline specific constraints
- Arboriculture Study Area
- Important Hedgerows
- TPO group of trees
- TPO indiviual trees
- Root protection area

Trees - Impact
- Removed
- Potentially Affected
- Unaffected

Hedgerow - Impact
- Removed
- Affected Managed
- Potentially Affected
- Unaffected

Groups of trees - Impact
- Removed
- Potentially Affected
- Unaffected

Note: The proposed overhead line alignment and proposed underground cable alignment together comprise the alignment. For further details regarding the design, please refer to Figures 4.1 (document reference 6.4.F1) and 4.2 (document reference 6.4.F2).

Notes: Background mapping information has been reproduced from the Ordnance Survey by permission of Ordnance Survey of the Controller of His Majesty's Stationery Office. © Crown copyright and database rights (2025) Licence OS100024241 and AC0000807948; © Crown copyright and database rights 2025 Ordnance Survey AC0000808122, Contains public sector information licensed under the Open Government Licence v3.0, © National Grid UK



Rev	Date	Description	Drawn	Check	Approv
B	Aug 2025	FOR DCO APPLICATION	JAL	AF	KB
A	Aug 2025	FOR DCO APPLICATION	JAL	AF	KB

nationalgrid

PROJECT: Norwich to Tilbury

Planning Inspectorate App Number: EN020027
Regulation 5(2)(a)

Title:

Figure A13.6.1- Landscape and Visual Arboriculture Impacts Plan
Page 291 of 396

Designed	M. Watson	Date	February 26
Drawn	J. Acero Leon	Date	February 26
Checked	A. Fell	Date	February 26
Approved	K. Burrows	Date	February 26
Scale:	1:2,500	Datum:	AOD
Original Size:	A3	Grid:	OS
Suitability Code:	A2	Project Number:	10059280


Suitability Description: Accepted as Concept Stage

Drawing Number: 10059280-ARC-EBD-ZZ-DR-ZZ-00393

Revision: B

COPYRIGHT: NOT TO BE REPRODUCED WITHOUT THE WRITTEN PERMISSION OF NATIONAL GRID ELECTRICITY TRANSMISSION Plc

Doc Ref: 6.13.A6.F1

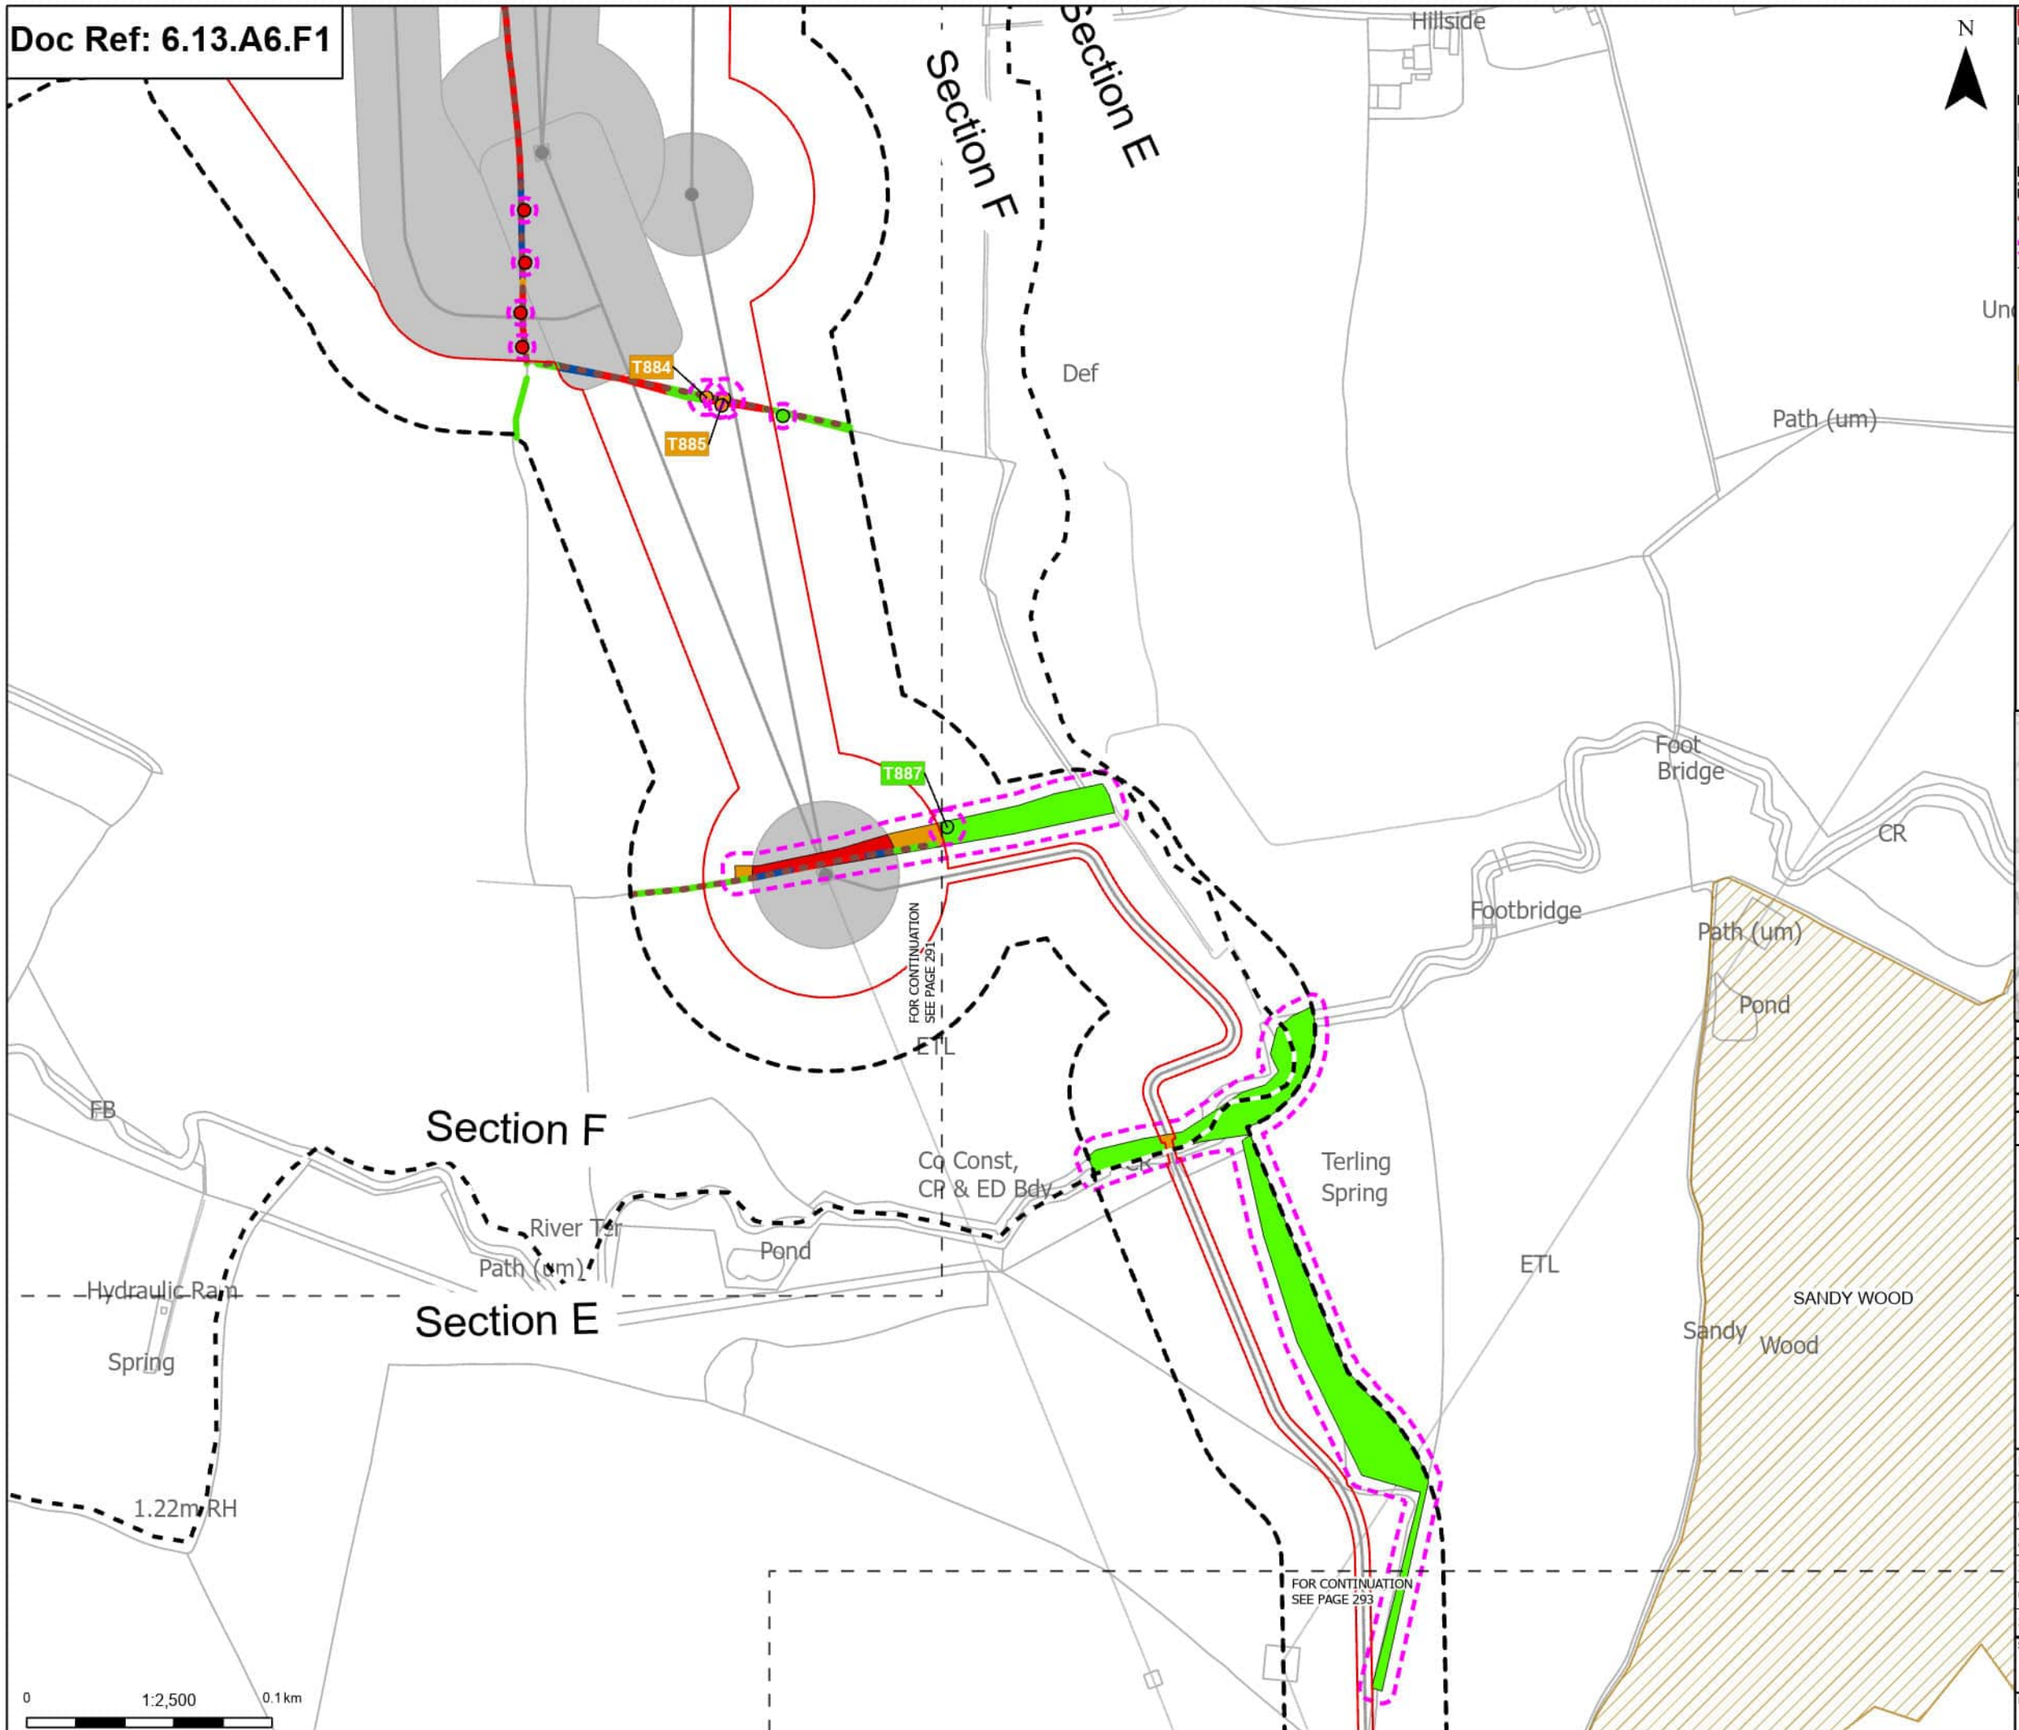

N

Order Limits
Sheet index cutline
Project section line

Proposed project design details
Other temporary and permanent construction and operational works

Discipline specific constraints
Arboriculture Study Area
Important Hedgerows
Root protection area

Trees - Impact
Removed
Potentially Affected
Unaffected

Ancient Woodland (Natural England)

Hedgerow - Impact
Removed
Affected Managed
Potentially Affected
Unaffected

Groups of trees - Impact
Removed
Potentially Affected
Unaffected

Note: The proposed overhead line alignment and proposed underground cable alignment together comprise the alignment. For further details regarding the design, please refer to Figures 4.1 (document reference 6.4.F1) and 4.2 (document reference 6.4.F2).

Notes: Background mapping information has been reproduced from the Ordnance Survey by permission of Ordnance Survey of the Controller of His Majesty's Stationery Office. © Crown copyright and database rights (2025) Licence OS100024241 and AC0000807948; © Crown copyright and database rights 2025 Ordnance Survey AC0000808122, Contains public sector information licensed under the Open Government Licence v3.0, © National Grid UK



Rev	Date	Description	Drawn	Check	Approv
B	Aug 2025	FOR DCO APPLICATION	JAL	AF	KB
A	Aug 2025	FOR DCO APPLICATION	JAL	AF	KB

nationalgrid

PROJECT: Norwich to Tilbury

Planning Inspectorate App Number: EN020027
Regulation 5(2)(a)

Title:

Figure A13.6.1- Landscape and Visual Arboriculture Impacts Plan
Page 292 of 396


Designed	M. Watson	Date	February 26
Drawn	J. Acero Leon	Date	February 26
Checked	A. Fell	Date	February 26
Approved	K. Burrows	Date	February 26
Scale:	1:2,500	Datum:	AOD
Original Size:	A3	Grid:	OS
Suitability Code:	A2	Project Number:	10059280

Suitability Description:
Accepted as Concept Stage

Drawing Number: 10059280-ARC-EBD-ZZ-DR-ZZ-00393
Revision: B

COPYRIGHT: NOT TO BE REPRODUCED WITHOUT THE WRITTEN PERMISSION OF NATIONAL GRID ELECTRICITY TRANSMISSION Plc

Doc Ref: 6.13.A6.F1

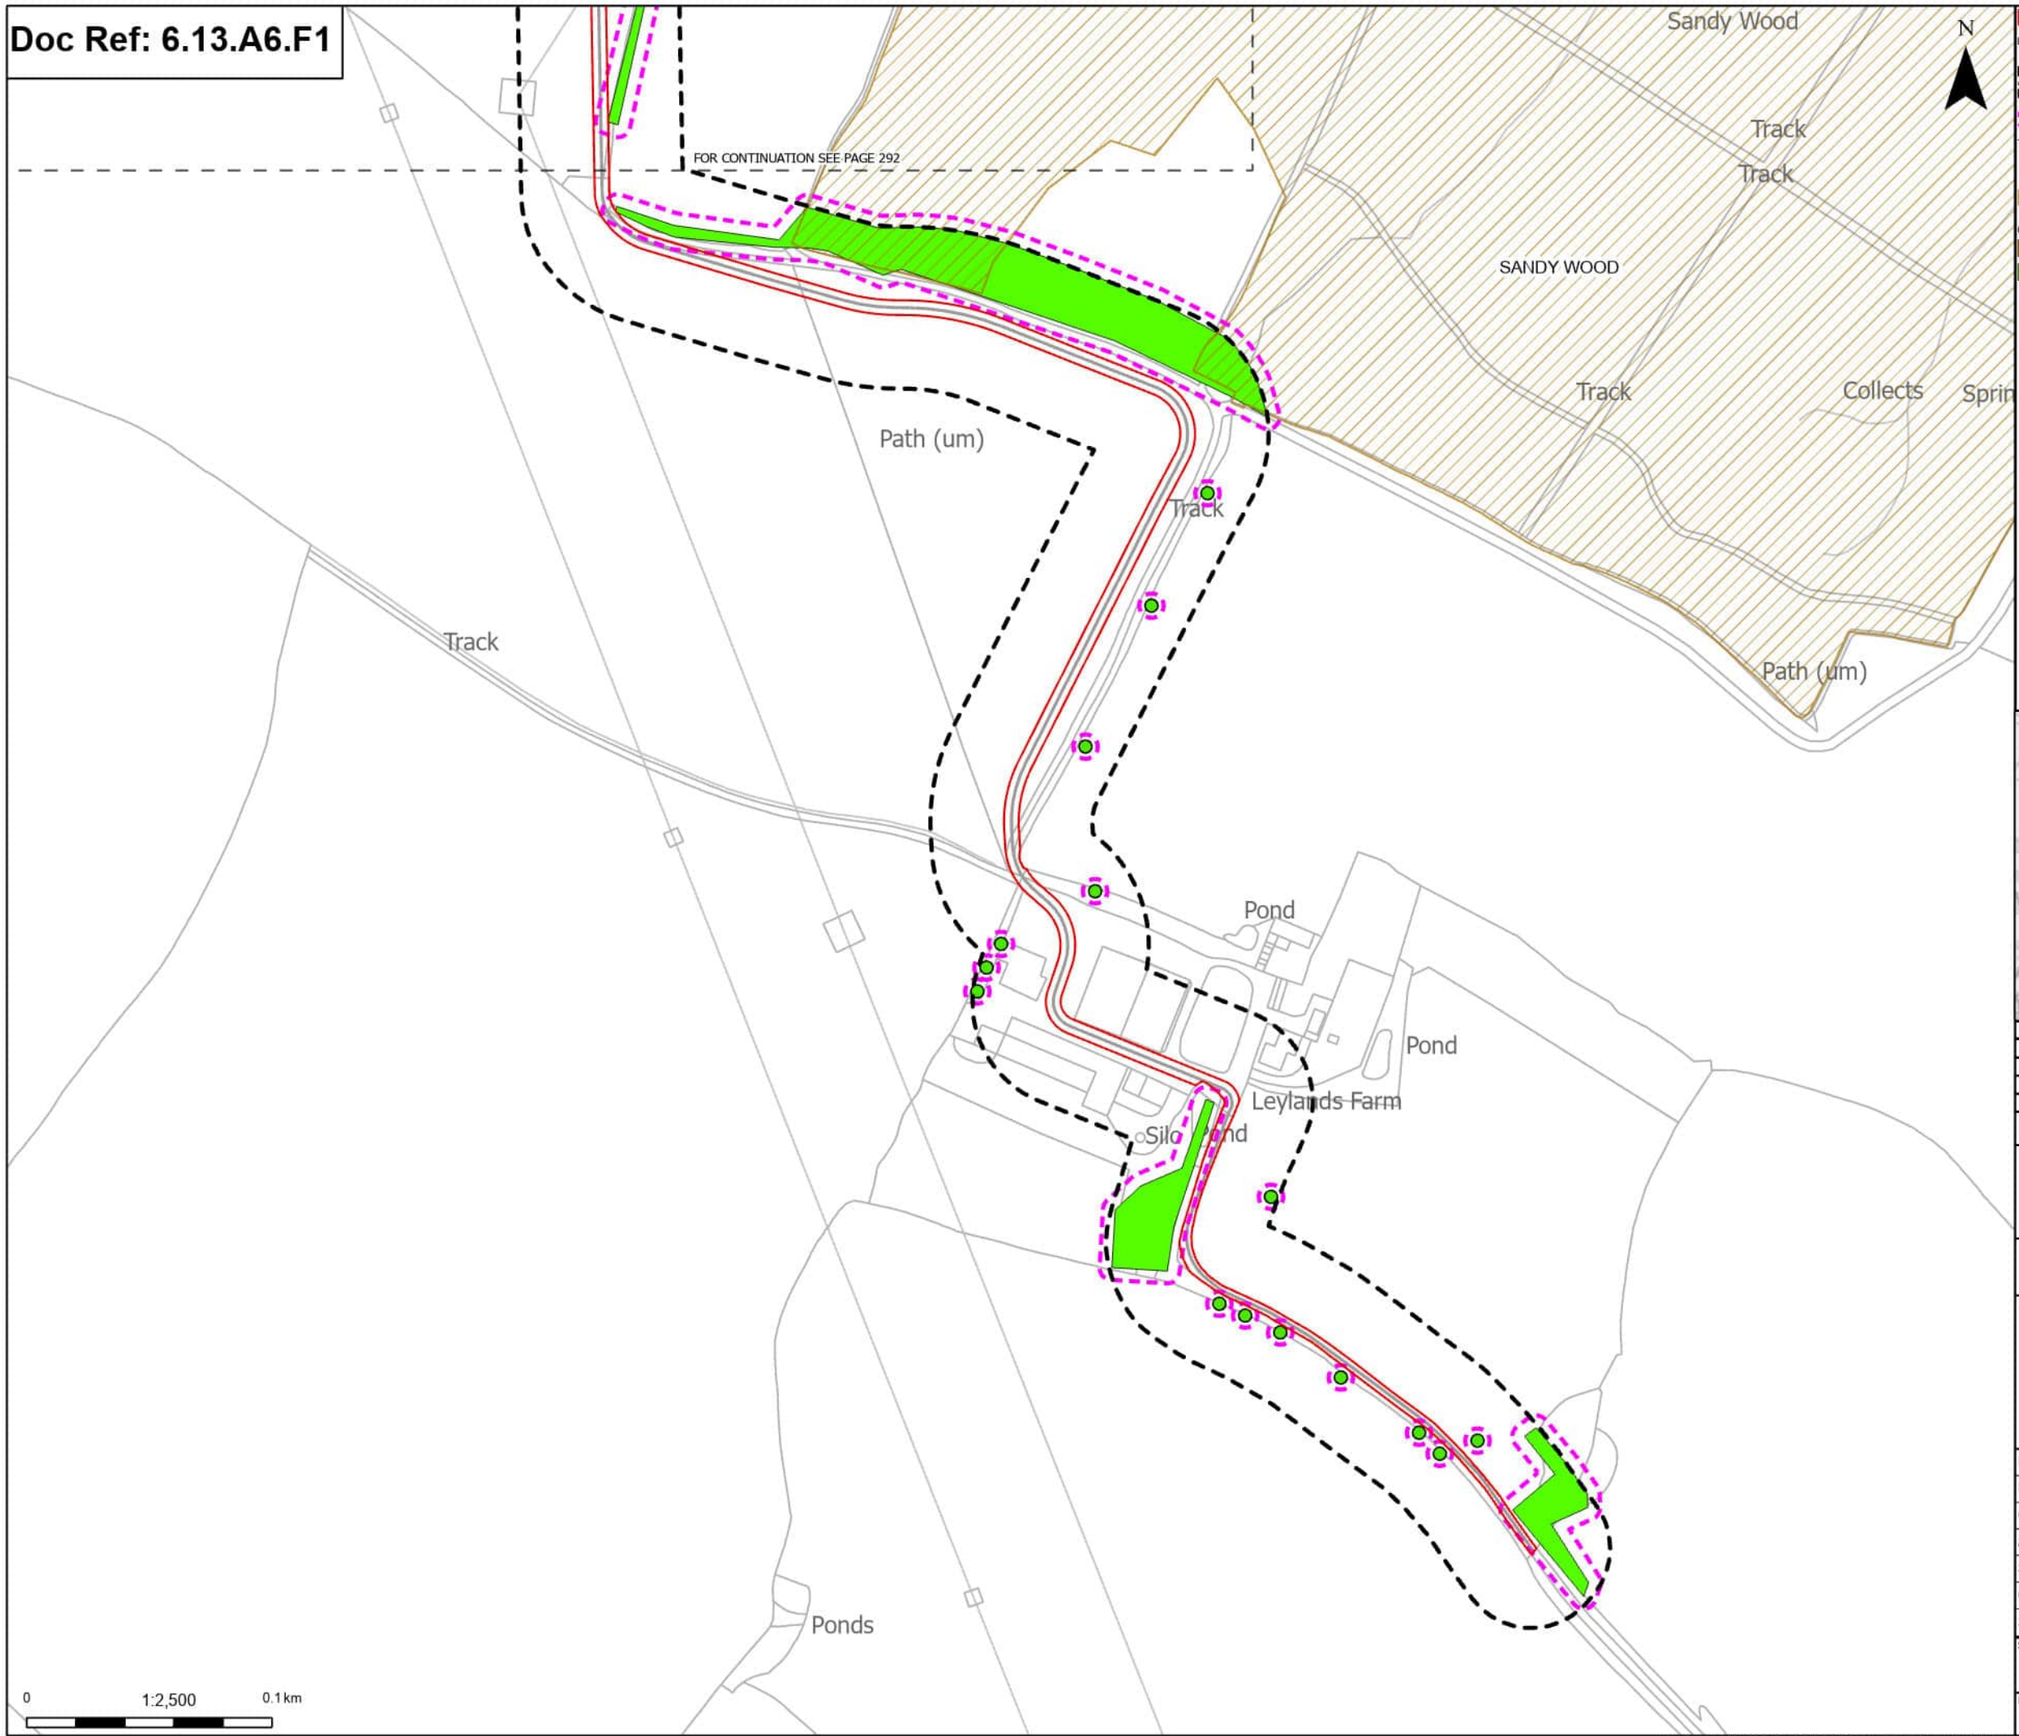

Order Limits
Sheet index cutline

Discipline specific constraints
Arboriculture Study Area
Root protection area

Trees - Impact
Unaffected

Ancient Woodland (Natural England)

Groups of trees - Impact
Potentially Affected
Unaffected

Note: The proposed overhead line alignment and proposed underground cable alignment together comprise the alignment. For further details regarding the design, please refer to Figures 4.1 (document reference 6.4.F1) and 4.2 (document reference 6.4.F2).

Notes: Background mapping information has been reproduced from the Ordnance Survey by permission of Ordnance Survey of the Controller of His Majesty's Stationery Office. © Crown copyright and database rights (2025) Licence OS100024241 and AC0000807948; © Crown copyright and database rights 2025 Ordnance Survey AC0000808122, Contains public sector information licensed under the Open Government Licence v3.0, © National Grid UK



Rev	Date	Description	Drawn	Check	Approv
B	Aug 2025	FOR DCO APPLICATION	JAL	AF	KB
A	Aug 2025	FOR DCO APPLICATION	JAL	AF	KB

nationalgrid

PROJECT:
Norwich to Tilbury

Planning Inspectorate App Number: EN020027
Regulation 5(2)(a)

Title:

Figure A13.6.1- Landscape and Visual Arboriculture Impacts Plan
Page 293 of 396


Designed	M. Watson	Date	February 26
Drawn	J. Acero Leon	Date	February 26
Checked	A. Fell	Date	February 26
Approved	K. Burrows	Date	February 26
Scale:	1:2,500	Datum:	AOD
Original Size:	A3	Grid:	OS
Suitability Code:	A2	Project Number:	10059280

Suitability Description:
Accepted as Concept Stage

Drawing Number: 10059280-ARC-EBD-ZZ-DR-ZZ-00393
Revision: B

COPYRIGHT: NOT TO BE REPRODUCED WITHOUT THE WRITTEN PERMISSION OF NATIONAL GRID ELECTRICITY TRANSMISSION Plc

Doc Ref: 6.13.A6.F1

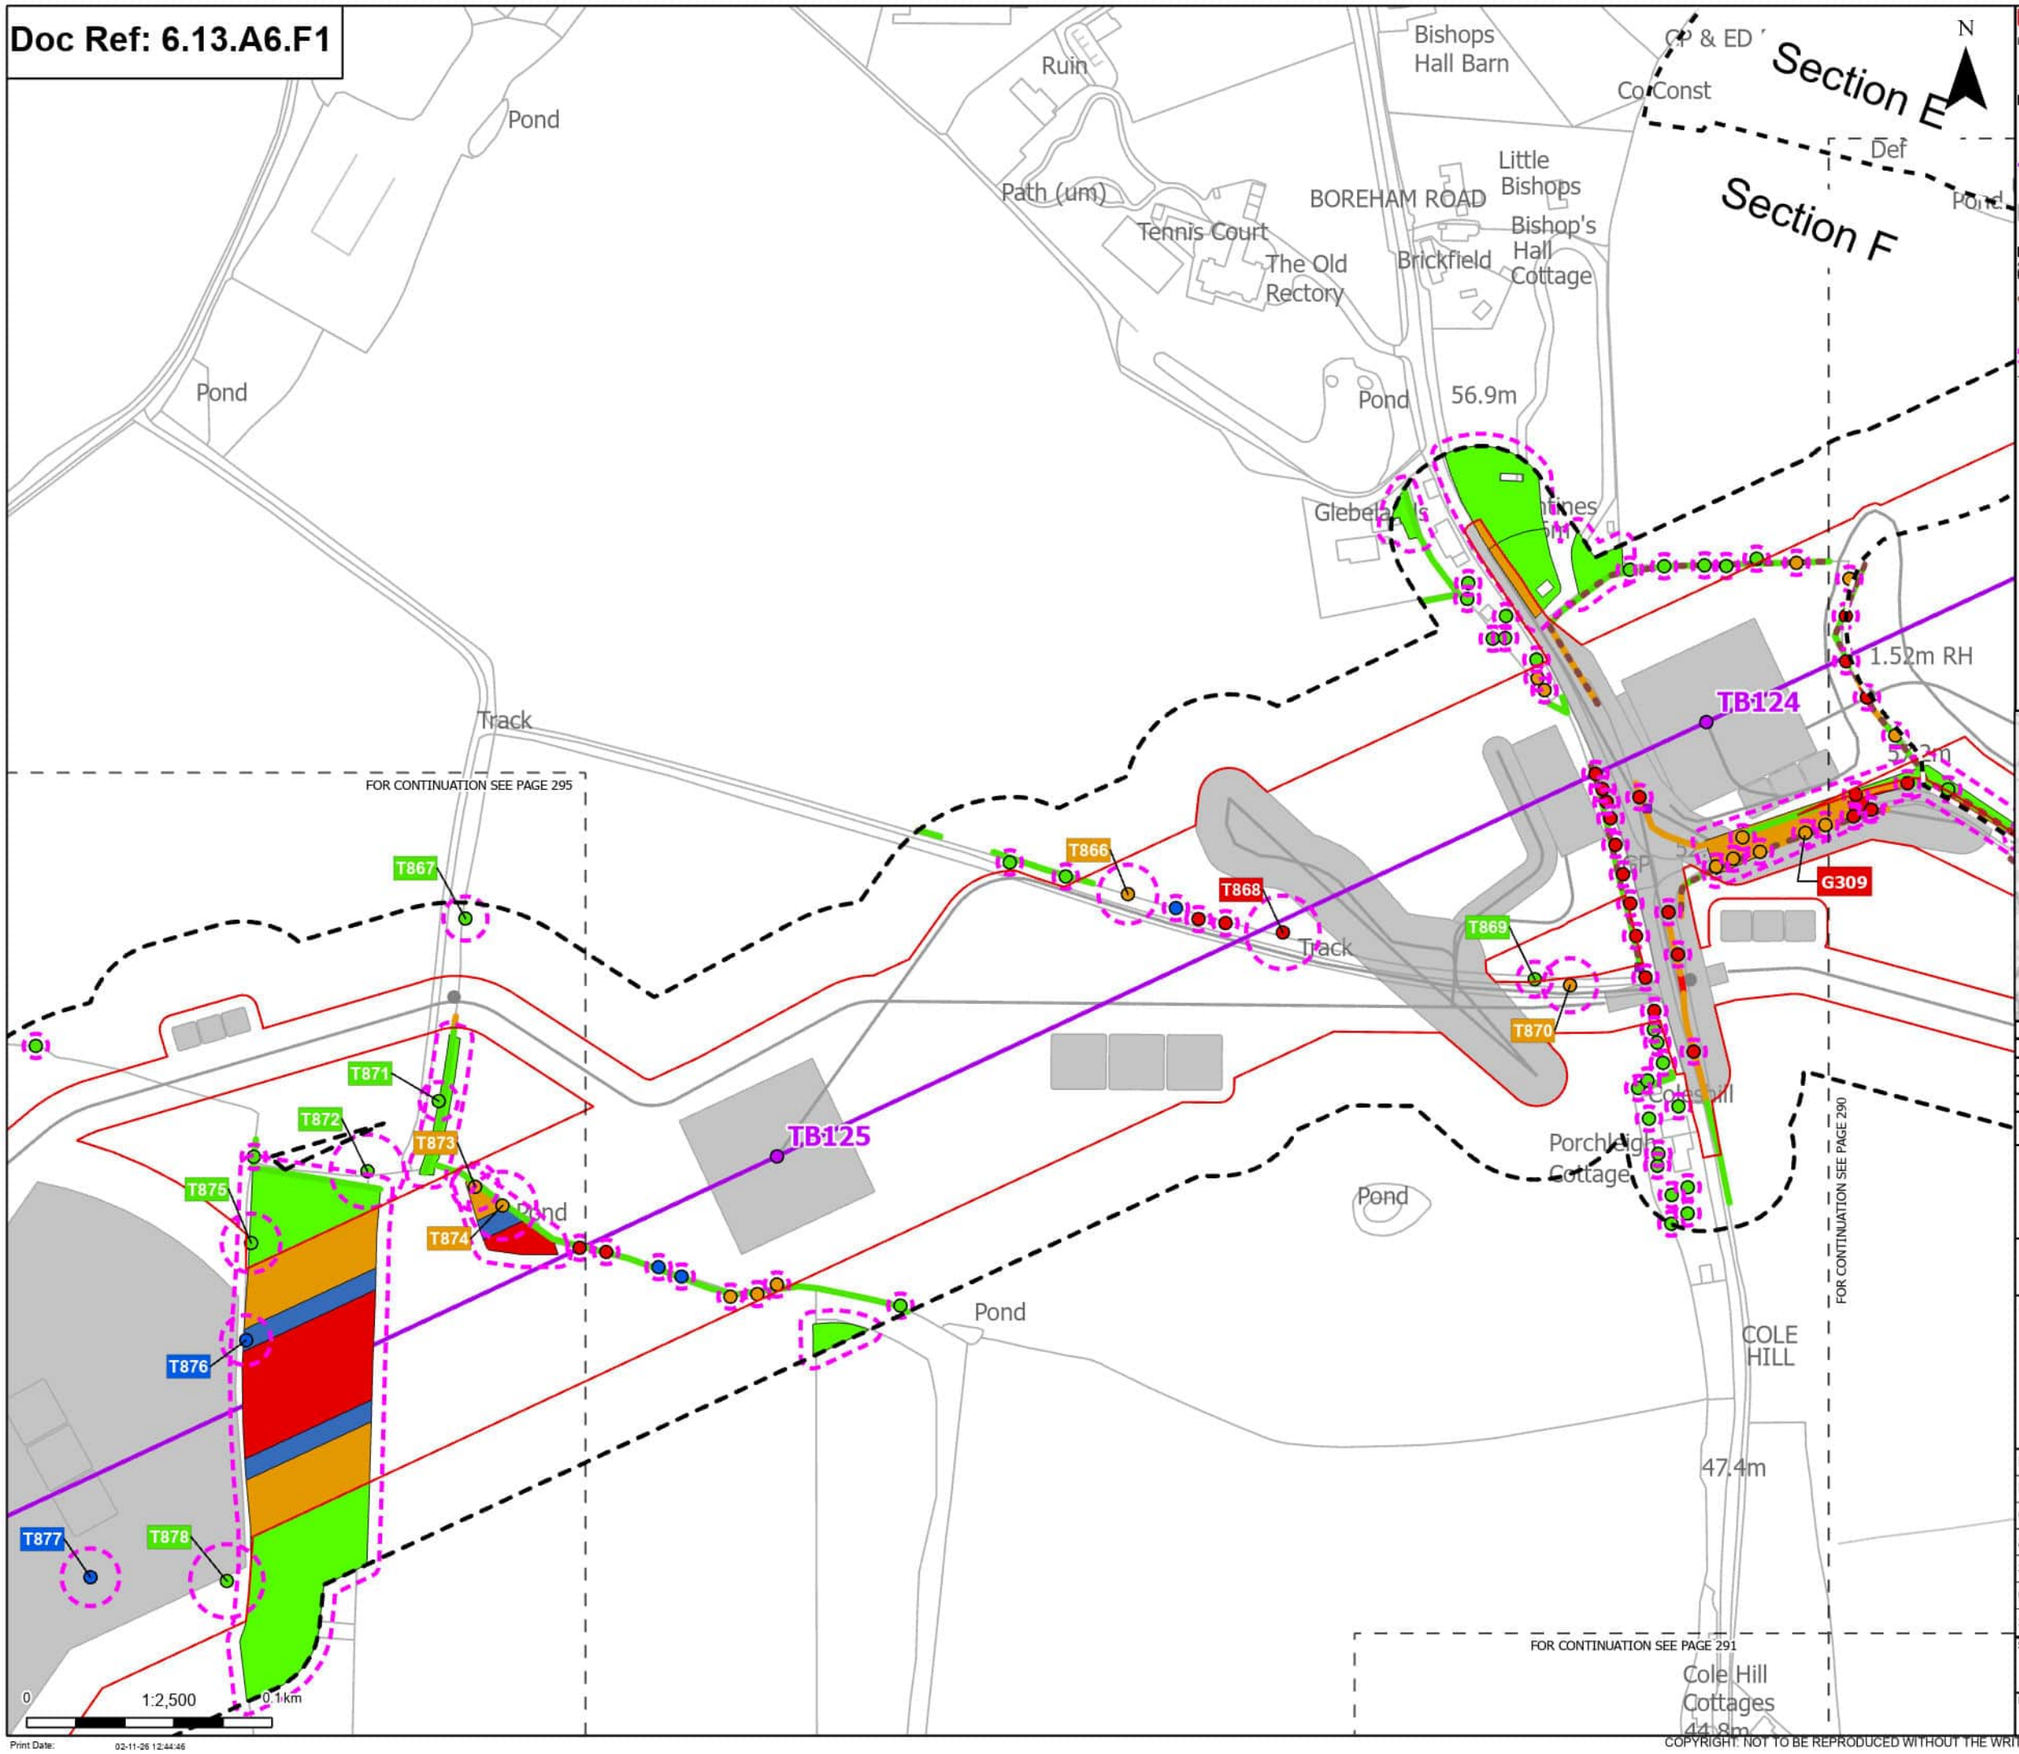

Order Limits
Sheet index cutline
Project section line

Proposed project design details
Proposed standard lattice pylon location
Proposed overhead line alignment
Other temporary and permanent construction and operational works

Discipline specific constraints
Arboriculture Study Area
Important Hedgerows
TPO indiviual trees
Root protection area

Trees - Impact
Removed
Affected Managed
Potentially Affected
Unaffected

Hedgerow - Impact
Removed
Potentially Affected
Unaffected

Groups of trees - Impact
Removed
Affected Managed
Potentially Affected
Unaffected

Note: The proposed overhead line alignment and proposed underground cable alignment together comprise the alignment. For further details regarding the design, please refer to Figures 4.1 (document reference 6.4.F1) and 4.2 (document reference 6.4.F2).

Notes: Background mapping information has been reproduced from the Ordnance Survey by permission of Ordnance Survey of the Controller of His Majesty's Stationery Office. © Crown copyright and database rights (2025) Licence OS100024241 and AC0000807948; © Crown copyright and database rights 2025 Ordnance Survey AC0000808122, Contains public sector information licensed under the Open Government Licence v3.0, © National Grid UK



Rev	Date	Description	Drawn	Check	Approv
B	Aug 2025	FOR DCO APPLICATION	JAL	AF	KB
A	Aug 2025	FOR DCO APPLICATION	JAL	AF	KB

nationalgrid

PROJECT: Norwich to Tilbury

Planning Inspectorate App Number: EN020027
Regulation 5(2)(a)

Title:

Figure A13.6.1- Landscape and Visual Arboriculture Impacts Plan
Page 294 of 396


Designed	M. Watson	Date	February 26
Drawn	J. Acero Leon	Date	February 26
Checked	A. Fell	Date	February 26
Approved	K. Burrows	Date	February 26
Scale:	1:2,500	Datum:	AOD
Original Size:	A3	Grid:	OS
Suitability Code:	A2	Project Number:	10059280

Suitability Description:
Accepted as Concept Stage

Drawing Number: 10059280-ARC-EBD-ZZ-DR-ZZ-00393
Revision: B

COPYRIGHT: NOT TO BE REPRODUCED WITHOUT THE WRITTEN PERMISSION OF NATIONAL GRID ELECTRICITY TRANSMISSION Plc

Doc Ref: 6.13.A6.F1

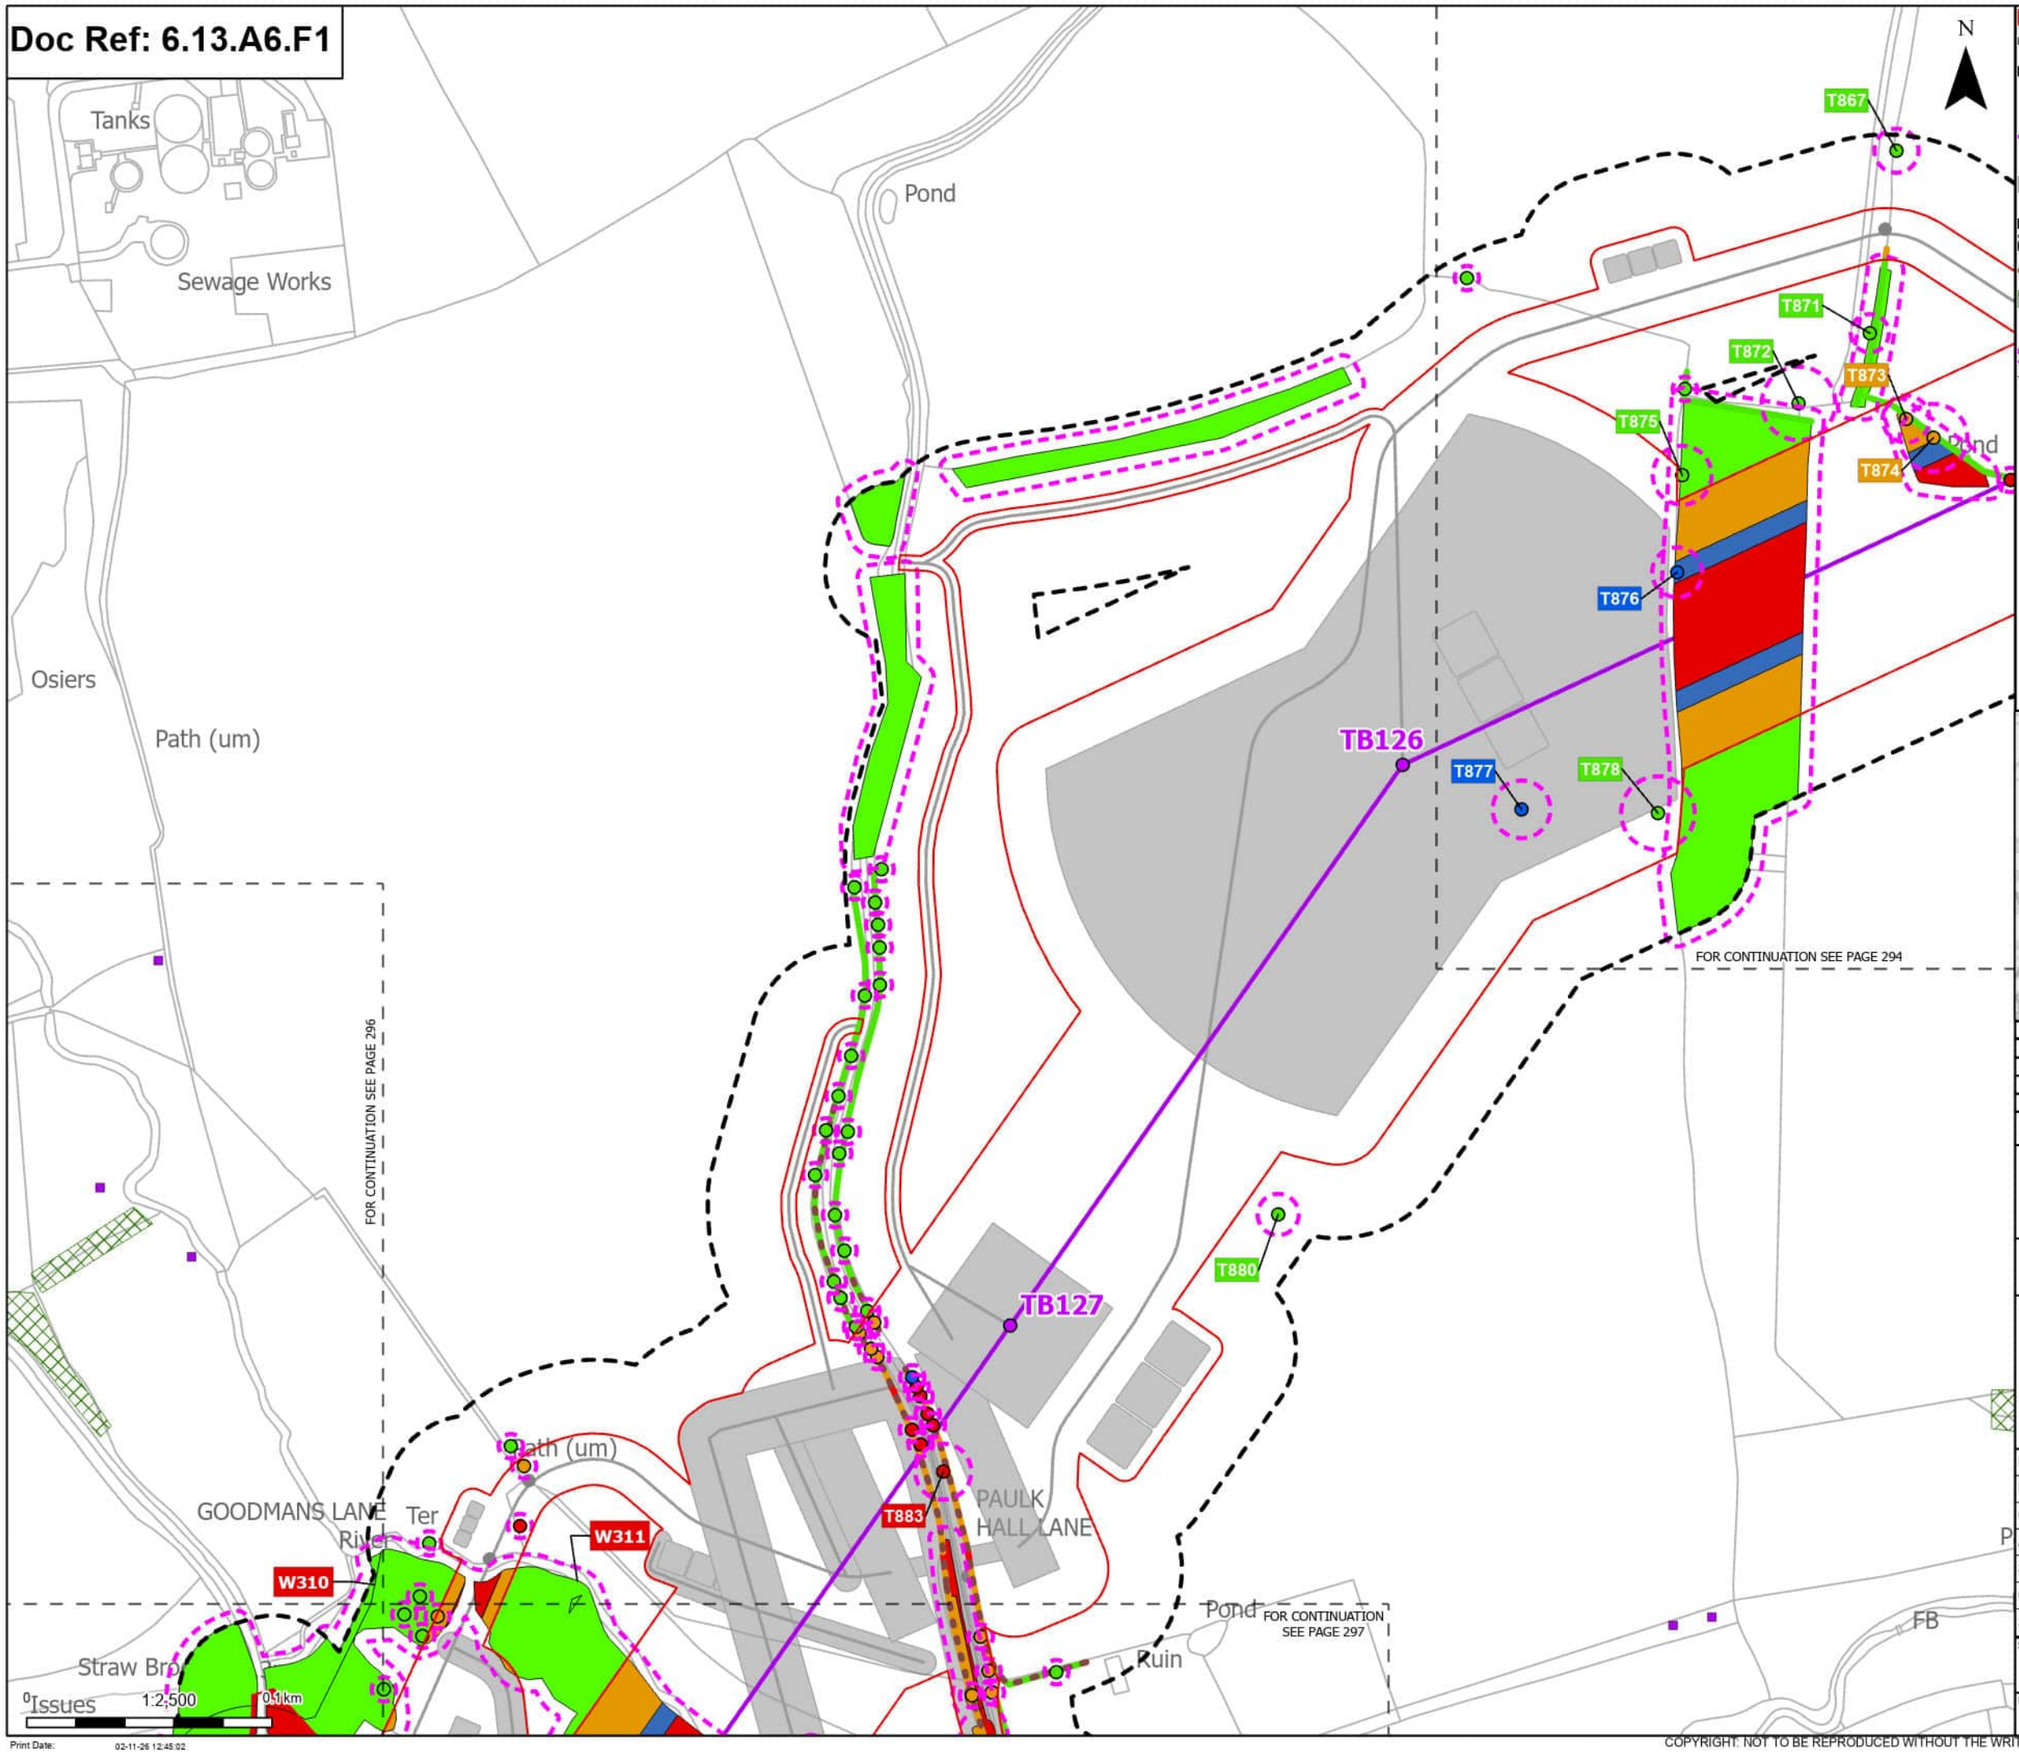

Order Limits
Sheet index cutline

Proposed project design details
- Proposed standard lattice pylon location
- Proposed overhead line alignment
- Other temporary and permanent construction and operational works

Discipline specific constraints
- Arboriculture Study Area
- Important Hedgerows
- TPO group of trees
- TPO indiviual trees
- Root protection area

Trees - Impact
- Removed
- Affected Managed
- Potentially Affected
- Unaffected

Hedgerow - Impact
- Removed
- Potentially Affected
- Unaffected

Groups of trees - Impact
- Removed
- Affected Managed
- Potentially Affected
- Unaffected

Note: The proposed overhead line alignment and proposed underground cable alignment together comprise the alignment. For further details regarding the design, please refer to Figures 4.1 (document reference 6.4.F1) and 4.2 (document reference 6.4.F2).

Notes: Background mapping information has been reproduced from the Ordnance Survey by permission of Ordnance Survey of the Controller of His Majesty's Stationery Office. © Crown copyright and database rights (2025) Licence OS100024241 and AC0000807948; © Crown copyright and database rights 2025 Ordnance Survey AC0000808122, Contains public sector information licensed under the Open Government Licence v3.0, © National Grid UK



Rev	Date	Description	Drawn	Check	Approv
B	Aug 2025	FOR DCO APPLICATION	JAL	AF	KB
A	Aug 2025	FOR DCO APPLICATION	JAL	AF	KB

nationalgrid

PROJECT: Norwich to Tilbury

Planning Inspectorate App Number: EN020027
Regulation 5(2)(a)

Title:

Figure A13.6.1- Landscape and Visual Arboriculture Impacts Plan Page 295 of 396

Designed	M. Watson	Date	February 26
Drawn	J. Acero Leon	Date	February 26
Checked	A. Fell	Date	February 26
Approved	K. Burrows	Date	February 26
Scale:	1:2,500	Datum:	AOD
Original Size:	A3	Grid:	OS
Suitability Code:	A2	Project Number:	10059280


Suitability Description: Accepted as Concept Stage

Drawing Number: 10059280-ARC-EBD-ZZ-DR-ZZ-00393

Revision: B

COPYRIGHT: NOT TO BE REPRODUCED WITHOUT THE WRITTEN PERMISSION OF NATIONAL GRID ELECTRICITY TRANSMISSION Plc

Doc Ref: 6.13.A6.F1

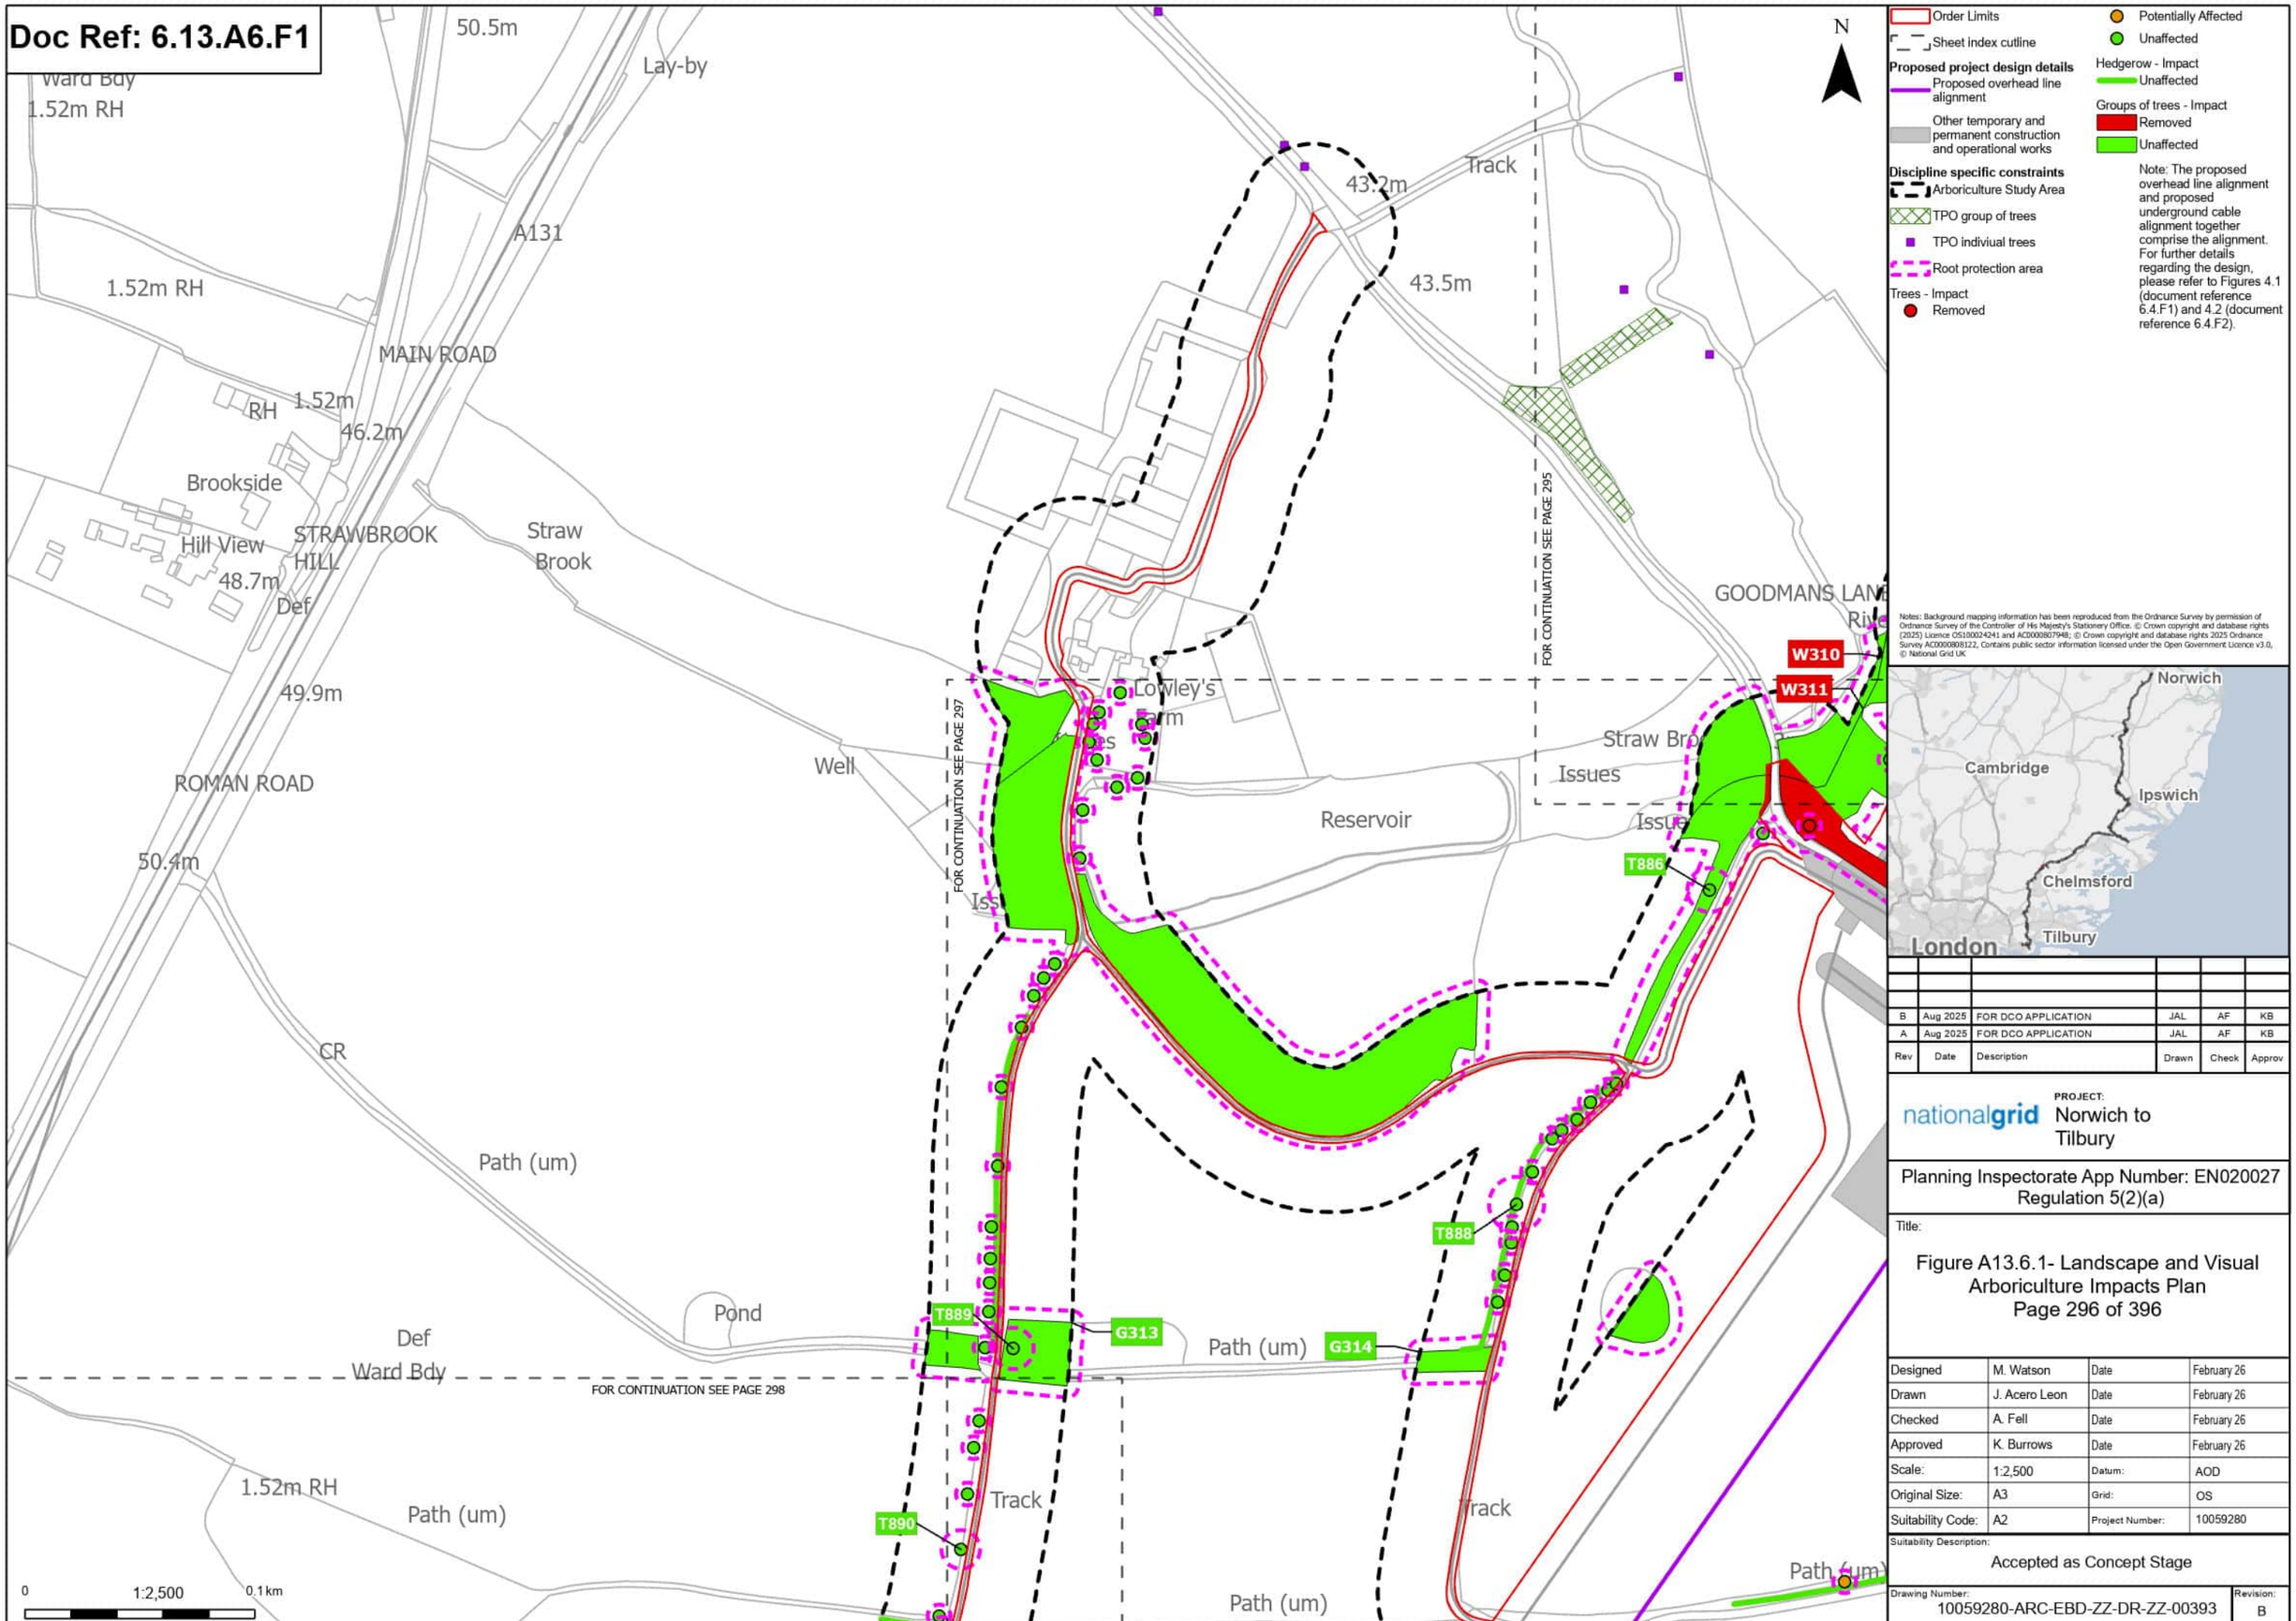

Print Date: 02-11-26 12:45:18

Order Limits
Sheet index cutline

Proposed project design details
Proposed overhead line alignment
Other temporary and permanent construction and operational works

Discipline specific constraints
Arboriculture Study Area
TPO group of trees
TPO indiviual trees
Root protection area

Trees - Impact
Removed
Potentially Affected
Unaffected

Hedgerow - Impact
Unaffected

Groups of trees - Impact
Removed
Unaffected

Note: The proposed overhead line alignment and proposed underground cable alignment together comprise the alignment. For further details regarding the design, please refer to Figures 4.1 (document reference 6.4.F1) and 4.2 (document reference 6.4.F2).

Notes: Background mapping information has been reproduced from the Ordnance Survey by permission of Ordnance Survey of the Controller of His Majesty's Stationery Office. © Crown copyright and database rights (2025) Licence OS100024241 and AC0000807948; © Crown copyright and database rights 2025 Ordnance Survey AC0000808122, Contains public sector information licensed under the Open Government Licence v3.0, © National Grid UK

Rev	Date	Description	Drawn	Check	Approv
B	Aug 2025	FOR DCO APPLICATION	JAL	AF	KB
A	Aug 2025	FOR DCO APPLICATION	JAL	AF	KB

nationalgrid

PROJECT: Norwich to Tilbury

Planning Inspectorate App Number: EN020027
Regulation 5(2)(a)

Title:

Figure A13.6.1- Landscape and Visual Arboriculture Impacts Plan
Page 296 of 396

Designed	M. Watson	Date	February 26
Drawn	J. Acero Leon	Date	February 26
Checked	A. Fell	Date	February 26
Approved	K. Burrows	Date	February 26
Scale:	1:2,500	Datum:	AOD
Original Size:	A3	Grid:	OS
Suitability Code:	A2	Project Number:	10059280


Suitability Description: Accepted as Concept Stage

Drawing Number: 10059280-ARC-EBD-ZZ-DR-ZZ-00393

Revision: B

COPYRIGHT: NOT TO BE REPRODUCED WITHOUT THE WRITTEN PERMISSION OF NATIONAL GRID ELECTRICITY TRANSMISSION Plc

Doc Ref: 6.13.A6.F1

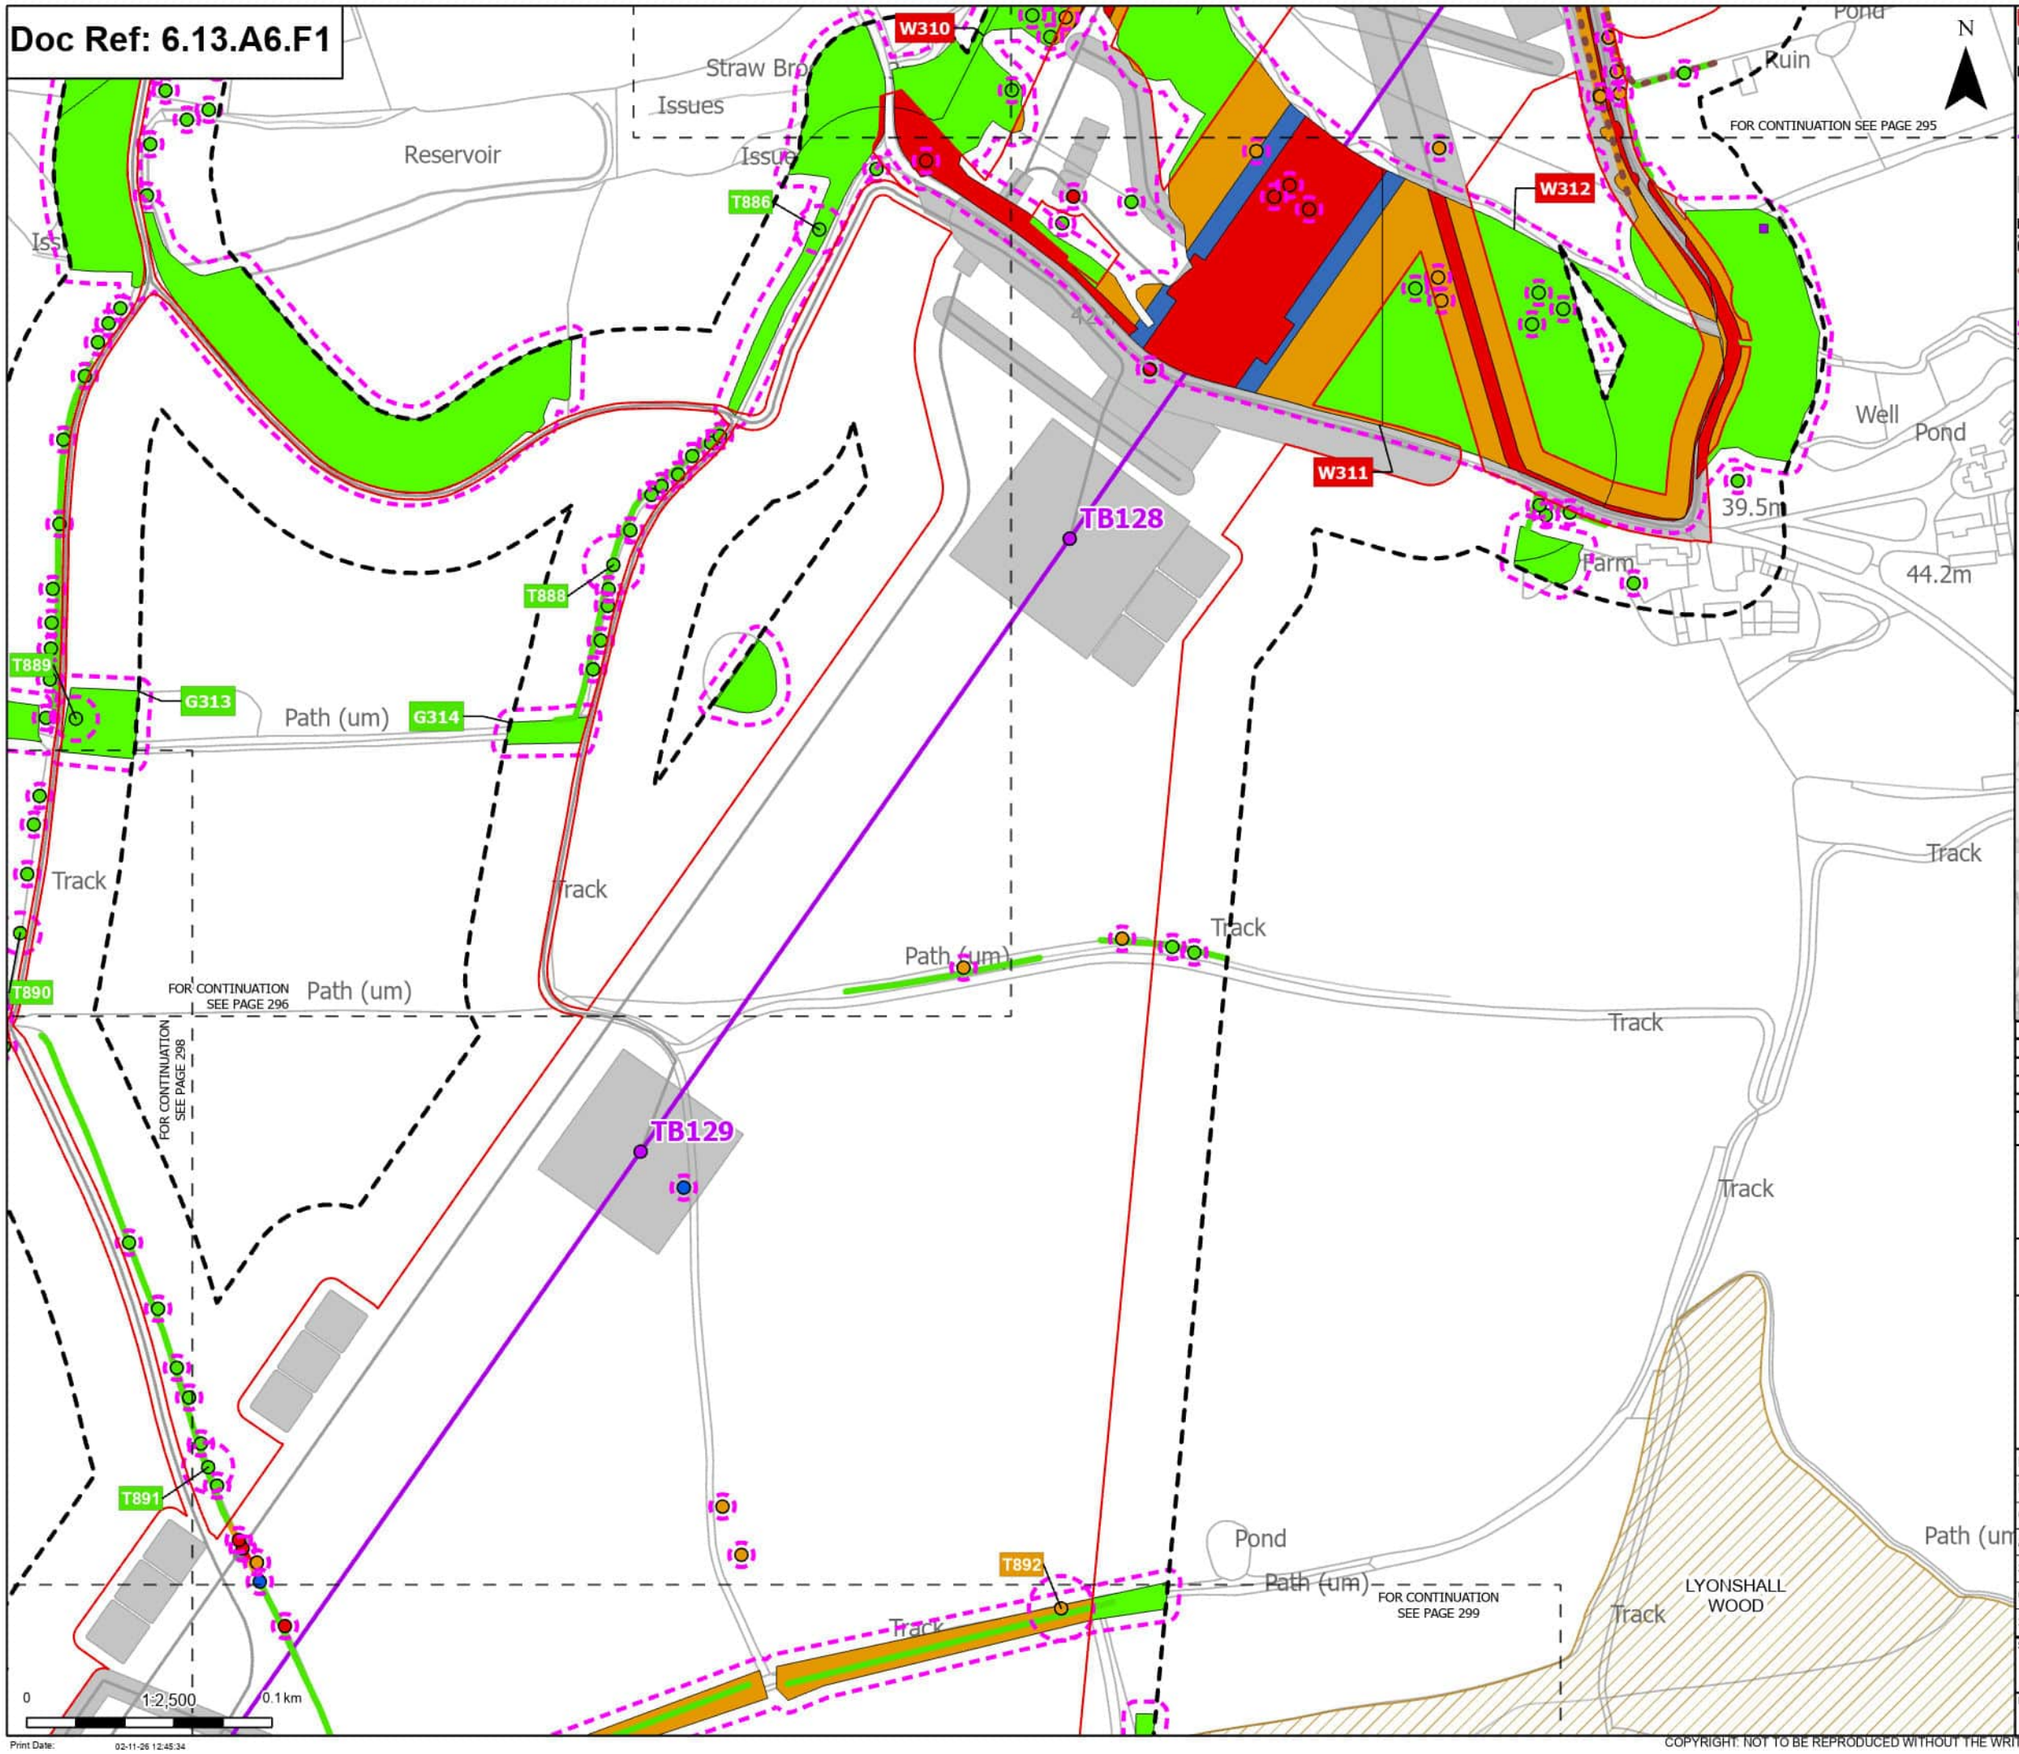

Order Limits
Sheet index cutline

Proposed project design details
- Proposed standard lattice pylon location
- Proposed overhead line alignment
- Other temporary and permanent construction and operational works

Discipline specific constraints
- Arboriculture Study Area
- Important Hedgerows
- TPO indiviual trees
- Root protection area

Trees - Impact
- Removed
- Affected Managed
- Potentially Affected
- Unaffected

Ancient Woodland (Natural England)

Hedgerow - Impact
- Removed
- Potentially Affected
- Unaffected

Groups of trees - Impact
- Removed
- Affected Managed
- Potentially Affected
- Unaffected

Note: The proposed overhead line alignment and proposed underground cable alignment together comprise the alignment. For further details regarding the design, please refer to Figures 4.1 (document reference 6.4.F1) and 4.2 (document reference 6.4.F2).

Notes: Background mapping information has been reproduced from the Ordnance Survey by permission of Ordnance Survey of the Controller of His Majesty's Stationery Office. © Crown copyright and database rights (2025) Licence OS100024241 and AC0000807948; © Crown copyright and database rights 2025 Ordnance Survey AC0000808122, Contains public sector information licensed under the Open Government Licence v3.0, © National Grid UK



Rev	Date	Description	Drawn	Check	Approv
B	Aug 2025	FOR DCO APPLICATION	JAL	AF	KB
A	Aug 2025	FOR DCO APPLICATION	JAL	AF	KB

nationalgrid

PROJECT: Norwich to Tilbury

Planning Inspectorate App Number: EN020027
Regulation 5(2)(a)

Title:

Figure A13.6.1- Landscape and Visual Arboriculture Impacts Plan
Page 297 of 396

Designed	M. Watson	Date	February 26
Drawn	J. Acero Leon	Date	February 26
Checked	A. Fell	Date	February 26
Approved	K. Burrows	Date	February 26
Scale:	1:2,500	Datum:	AOD
Original Size:	A3	Grid:	OS
Suitability Code:	A2	Project Number:	10059280

Suitability Description: Accepted as Concept Stage

Drawing Number: 10059280-ARC-EBD-ZZ-DR-ZZ-00393

Revision: B

Print Date: 02-11-26 12:45:34

COPYRIGHT: NOT TO BE REPRODUCED WITHOUT THE WRITTEN PERMISSION OF NATIONAL GRID ELECTRICITY TRANSMISSION Plc

Doc Ref: 6.13.A6.F1

Issues
1.52m RH
Path (um)
FOR CONTINUATION SEE PAGE 296
Track
T890
T893
Sinks
Und
Rickstones
1.52m RH
ROMAN ROAD
Def
Peartree Cottage
Track
1.52m RH
Drain
Pond
Daffodil Cottage
Drain
Pond
1.52m RH
Drain
Pondside Nursery and Yard
Shelter
A131
1.52m RH
Posts
Evergreens
Kozi Kot
57.5m
Chestnuts
Path (um)
FOR CONTINUATION SEE PAGE 299
FOR CONTINUATION SEE PAGE 297
Path (um)
TB130
FOR CONTINUATION SEE PAGE 300
TB131
0
1:2,500
0.1 km
Print Date: 02-11-26 12:45:50

N

- Order Limits
- Sheet index cutline

Proposed project design details
- Proposed standard lattice pylon location
- Proposed overhead line alignment
- Other temporary and permanent construction and operational works

Discipline specific constraints
- Arboriculture Study Area
- Root protection area

Trees - Impact
- Removed
- Affected Managed
- Potentially Affected
- Unaffected

Hedgerow - Impact
- Removed
- Potentially Affected
- Unaffected

Groups of trees - Impact
- Unaffected

Note: The proposed overhead line alignment and proposed underground cable alignment together comprise the alignment. For further details regarding the design, please refer to Figures 4.1 (document reference 6.4.F1) and 4.2 (document reference 6.4.F2).

Notes: Background mapping information has been reproduced from the Ordnance Survey by permission of Ordnance Survey of the Controller of His Majesty's Stationery Office. © Crown copyright and database rights (2025) Licence OS100024241 and AC0000807948; © Crown copyright and database rights 2025 Ordnance Survey AC0000808122, Contains public sector information licensed under the Open Government Licence v3.0, © National Grid UK



Rev	Date	Description	Drawn	Check	Approv
B	Aug 2025	FOR DCO APPLICATION	JAL	AF	KB
A	Aug 2025	FOR DCO APPLICATION	JAL	AF	KB

nationalgrid

PROJECT: Norwich to Tilbury

Planning Inspectorate App Number: EN020027
Regulation 5(2)(a)

Title:

Figure A13.6.1- Landscape and Visual Arboriculture Impacts Plan
Page 298 of 396


Designed	M. Watson	Date	February 26
Drawn	J. Acero Leon	Date	February 26
Checked	A. Fell	Date	February 26
Approved	K. Burrows	Date	February 26
Scale:	1:2,500	Datum:	AOD
Original Size:	A3	Grid:	OS
Suitability Code:	A2	Project Number:	10059280

Suitability Description:
Accepted as Concept Stage

Drawing Number: 10059280-ARC-EBD-ZZ-DR-ZZ-00393
Revision: B

COPYRIGHT: NOT TO BE REPRODUCED WITHOUT THE WRITTEN PERMISSION OF NATIONAL GRID ELECTRICITY TRANSMISSION Plc

Doc Ref: 6.13.A6.F1

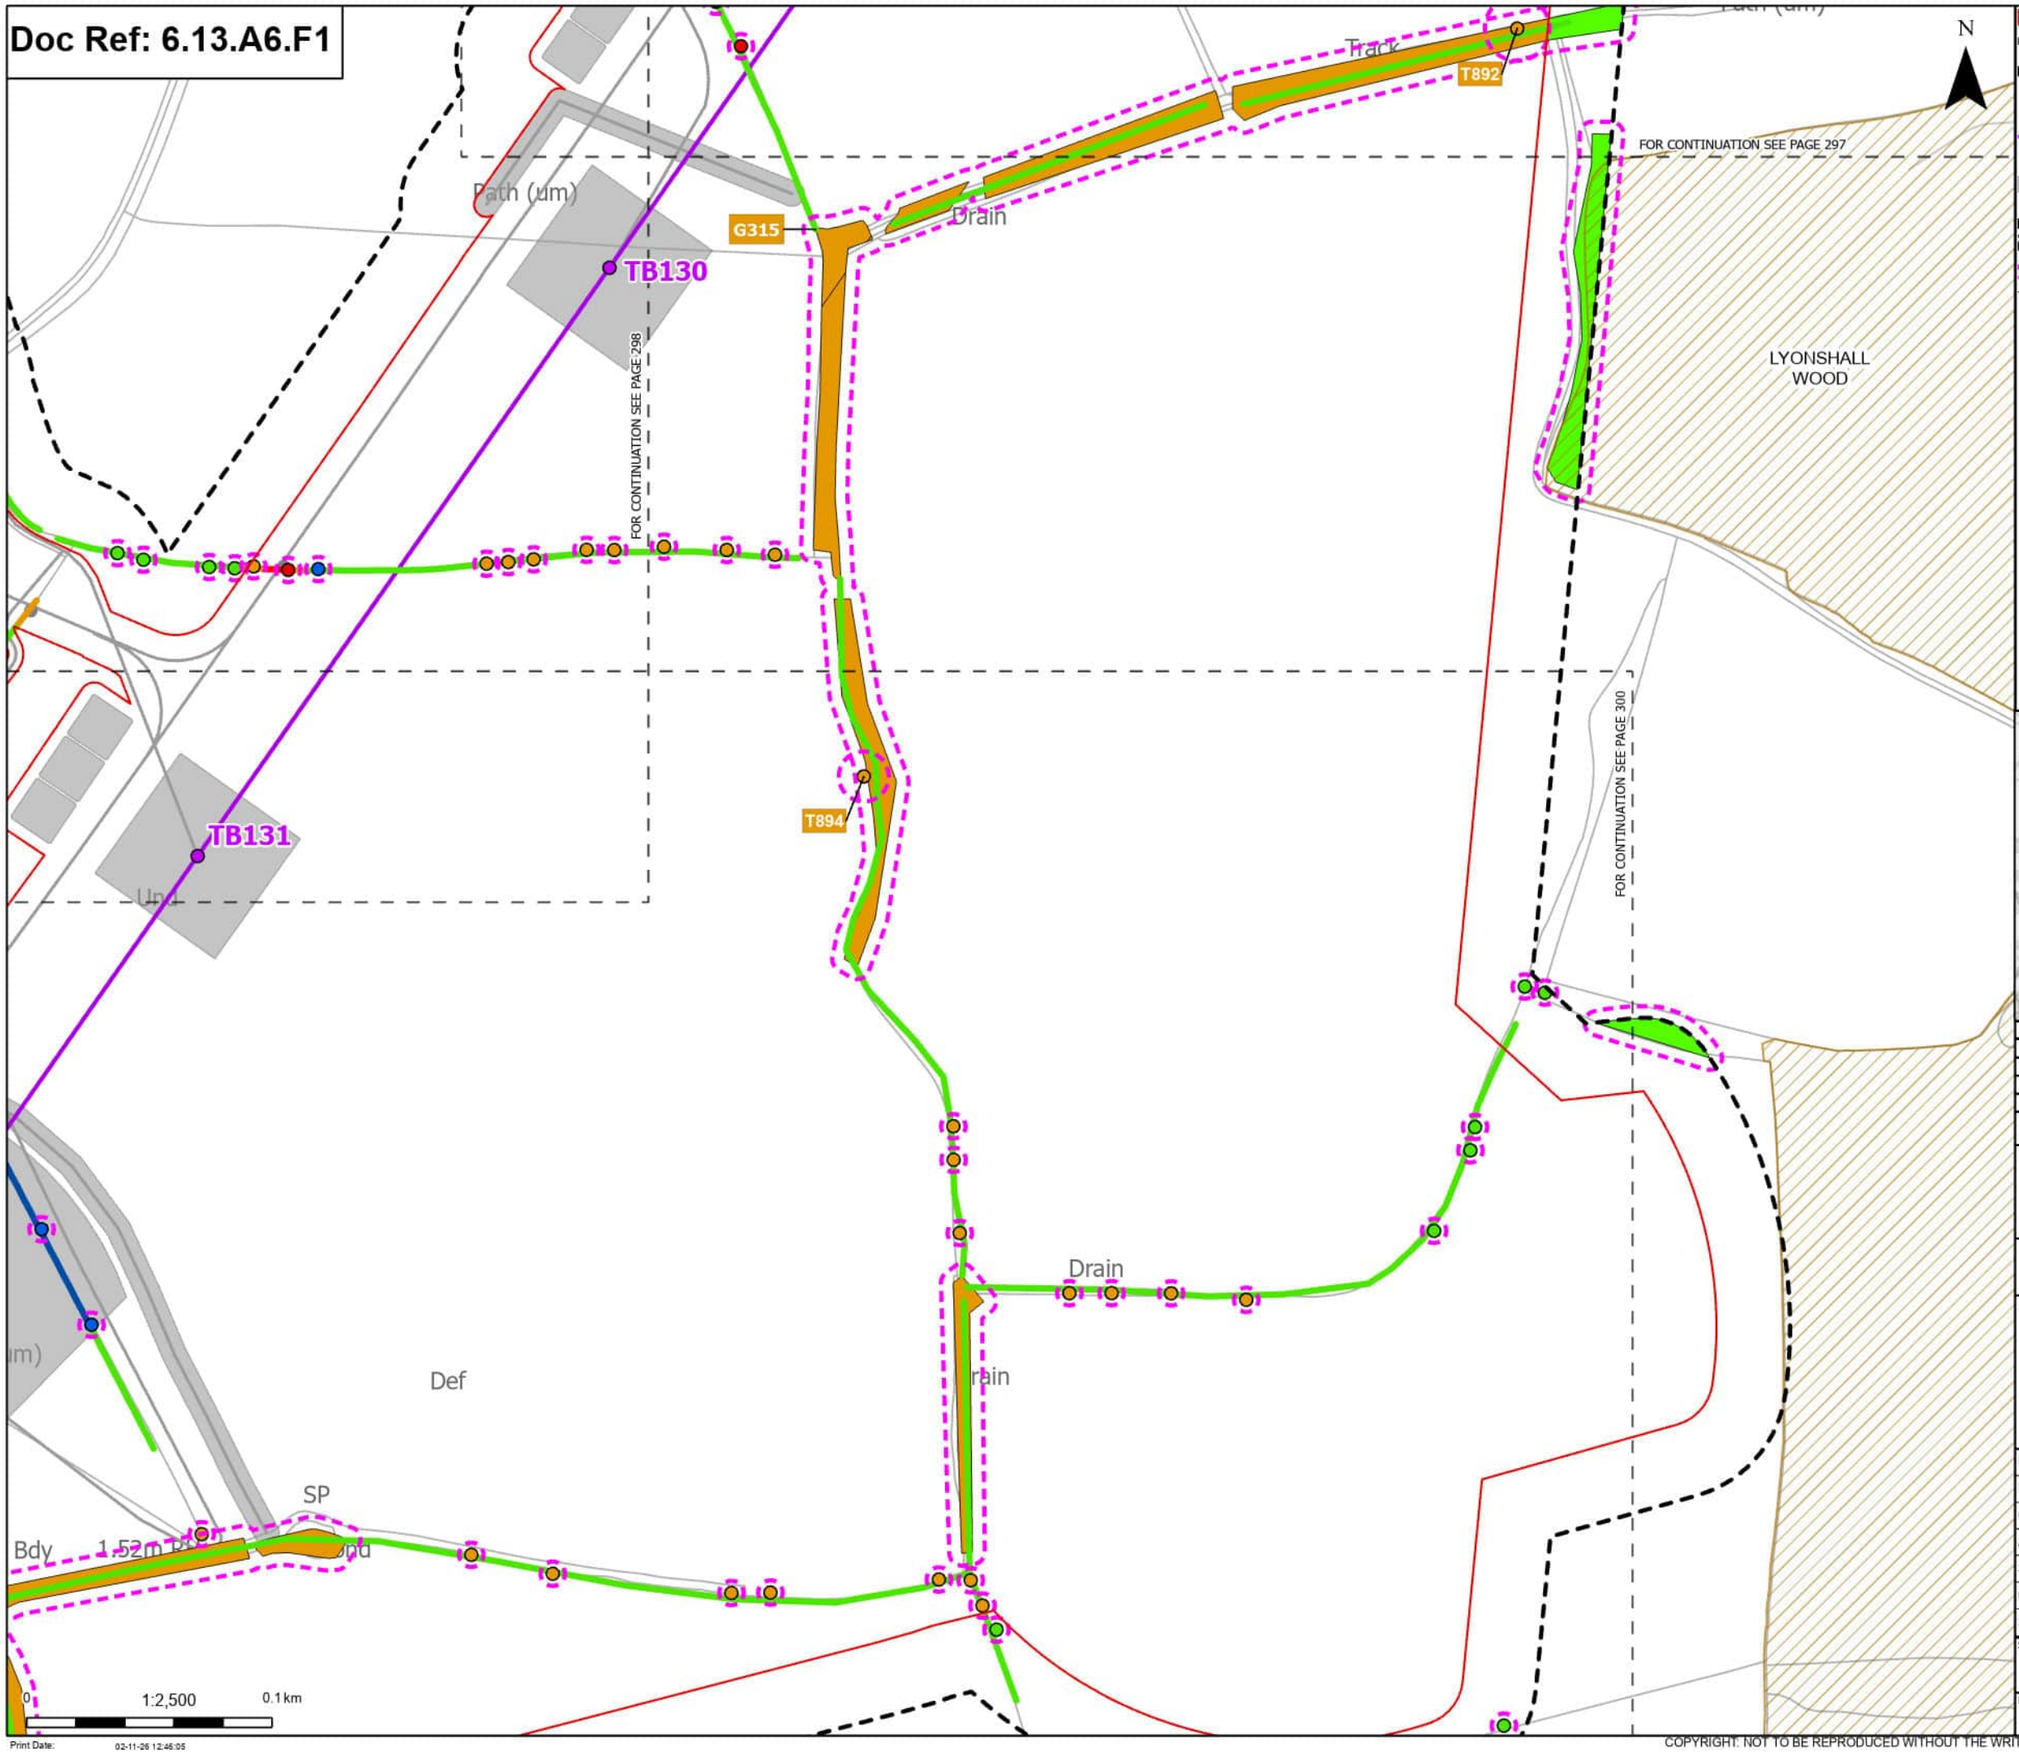

N

Order Limits
Sheet index cutline

Proposed project design details
- Proposed standard lattice pylon location
- Proposed overhead line alignment
- Other temporary and permanent construction and operational works

Discipline specific constraints
- Arboriculture Study Area
- Root protection area

Trees - Impact
- Removed
- Affected Managed
- Potentially Affected
- Unaffected

Ancient Woodland (Natural England)

Hedgerow - Impact
- Removed
- Affected Managed
- Potentially Affected
- Unaffected

Groups of trees - Impact
- Potentially Affected
- Unaffected

Note: The proposed overhead line alignment and proposed underground cable alignment together comprise the alignment. For further details regarding the design, please refer to Figures 4.1 (document reference 6.4.F1) and 4.2 (document reference 6.4.F2).

Notes: Background mapping information has been reproduced from the Ordnance Survey by permission of Ordnance Survey of the Controller of His Majesty's Stationery Office. © Crown copyright and database rights (2025) Licence OS100024241 and AC0000807948; © Crown copyright and database rights 2025 Ordnance Survey AC0000808122, Contains public sector information licensed under the Open Government Licence v3.0, © National Grid UK



Rev	Date	Description	Drawn	Check	Approv
B	Aug 2025	FOR DCO APPLICATION	JAL	AF	KB
A	Aug 2025	FOR DCO APPLICATION	JAL	AF	KB

nationalgrid

PROJECT: Norwich to Tilbury

Planning Inspectorate App Number: EN020027
Regulation 5(2)(a)

Title:

Figure A13.6.1- Landscape and Visual Arboriculture Impacts Plan
Page 299 of 396

Designed	M. Watson	Date	February 26
Drawn	J. Acero Leon	Date	February 26
Checked	A. Fell	Date	February 26
Approved	K. Burrows	Date	February 26
Scale:	1:2,500	Datum:	AOD
Original Size:	A3	Grid:	OS
Suitability Code:	A2	Project Number:	10059280

Suitability Description: Accepted as Concept Stage


Drawing Number: 10059280-ARC-EBD-ZZ-DR-ZZ-00393

Revision: B

Print Date: 02-11-26 12:46:05

COPYRIGHT: NOT TO BE REPRODUCED WITHOUT THE WRITTEN PERMISSION OF NATIONAL GRID ELECTRICITY TRANSMISSION Plc

Doc Ref: 6.13.A6.F1

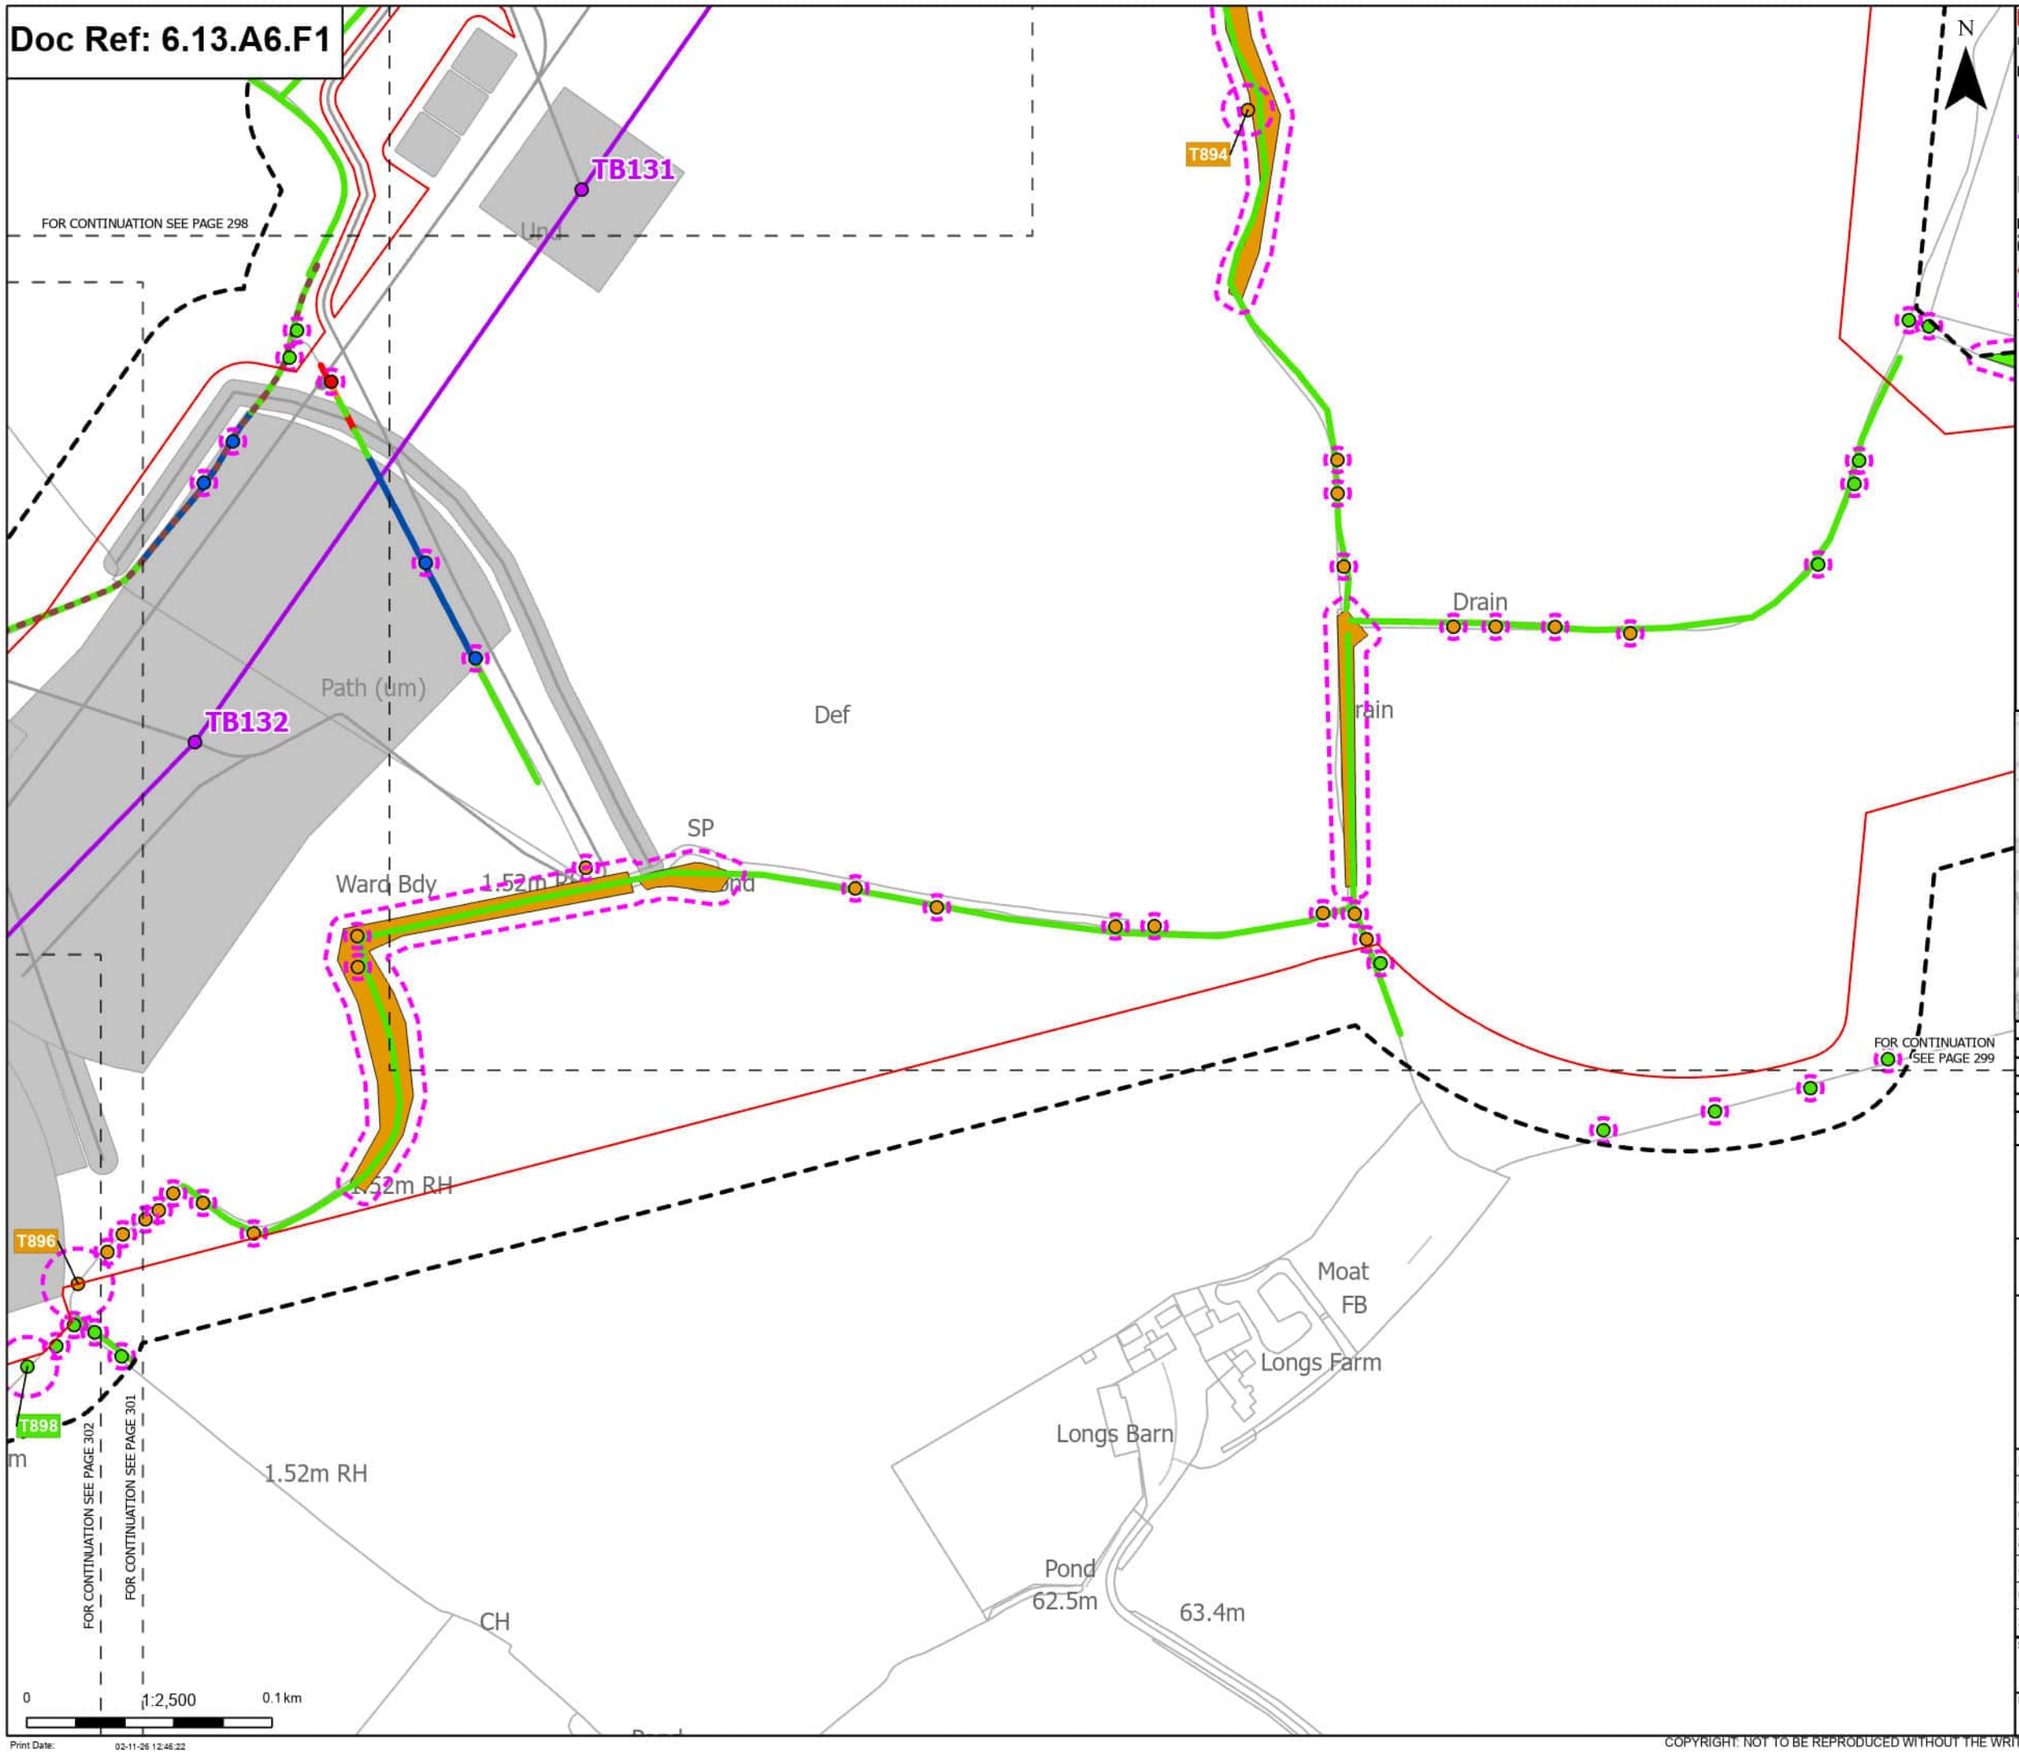

N

Order Limits
Sheet index cutline

Proposed project design details
- Proposed standard lattice pylon location
- Proposed overhead line alignment
- Other temporary and permanent construction and operational works

Discipline specific constraints
- Arboriculture Study Area
- Important Hedgerows
- Root protection area

Trees - Impact
- Removed
- Affected Managed
- Potentially Affected
- Unaffected

Hedgerow - Impact
- Removed
- Affected Managed
- Potentially Affected
- Unaffected

Groups of trees - Impact
- Potentially Affected
- Unaffected

Note: The proposed overhead line alignment and proposed underground cable alignment together comprise the alignment. For further details regarding the design, please refer to Figures 4.1 (document reference 6.4.F1) and 4.2 (document reference 6.4.F2).

Notes: Background mapping information has been reproduced from the Ordnance Survey by permission of Ordnance Survey of the Controller of His Majesty's Stationery Office. © Crown copyright and database rights (2025) Licence OS100024241 and AC0000807948; © Crown copyright and database rights 2025 Ordnance Survey AC0000808122, Contains public sector information licensed under the Open Government Licence v3.0, © National Grid UK



Rev	Date	Description	Drawn	Check	Approv
B	Aug 2025	FOR DCO APPLICATION	JAL	AF	KB
A	Aug 2025	FOR DCO APPLICATION	JAL	AF	KB

nationalgrid

PROJECT: Norwich to Tilbury

Planning Inspectorate App Number: EN020027
Regulation 5(2)(a)

Title:

Figure A13.6.1- Landscape and Visual Arboriculture Impacts Plan
Page 300 of 396

Designed	M. Watson	Date	February 26
Drawn	J. Acero Leon	Date	February 26
Checked	A. Fell	Date	February 26
Approved	K. Burrows	Date	February 26
Scale:	1:2,500	Datum:	AOD
Original Size:	A3	Grid:	OS
Suitability Code:	A2	Project Number:	10059280


Suitability Description:
Accepted as Concept Stage

Drawing Number: 10059280-ARC-EBD-ZZ-DR-ZZ-00393

Revision: B

COPYRIGHT: NOT TO BE REPRODUCED WITHOUT THE WRITTEN PERMISSION OF NATIONAL GRID ELECTRICITY TRANSMISSION Plc

Doc Ref: 6.13.A6.F1

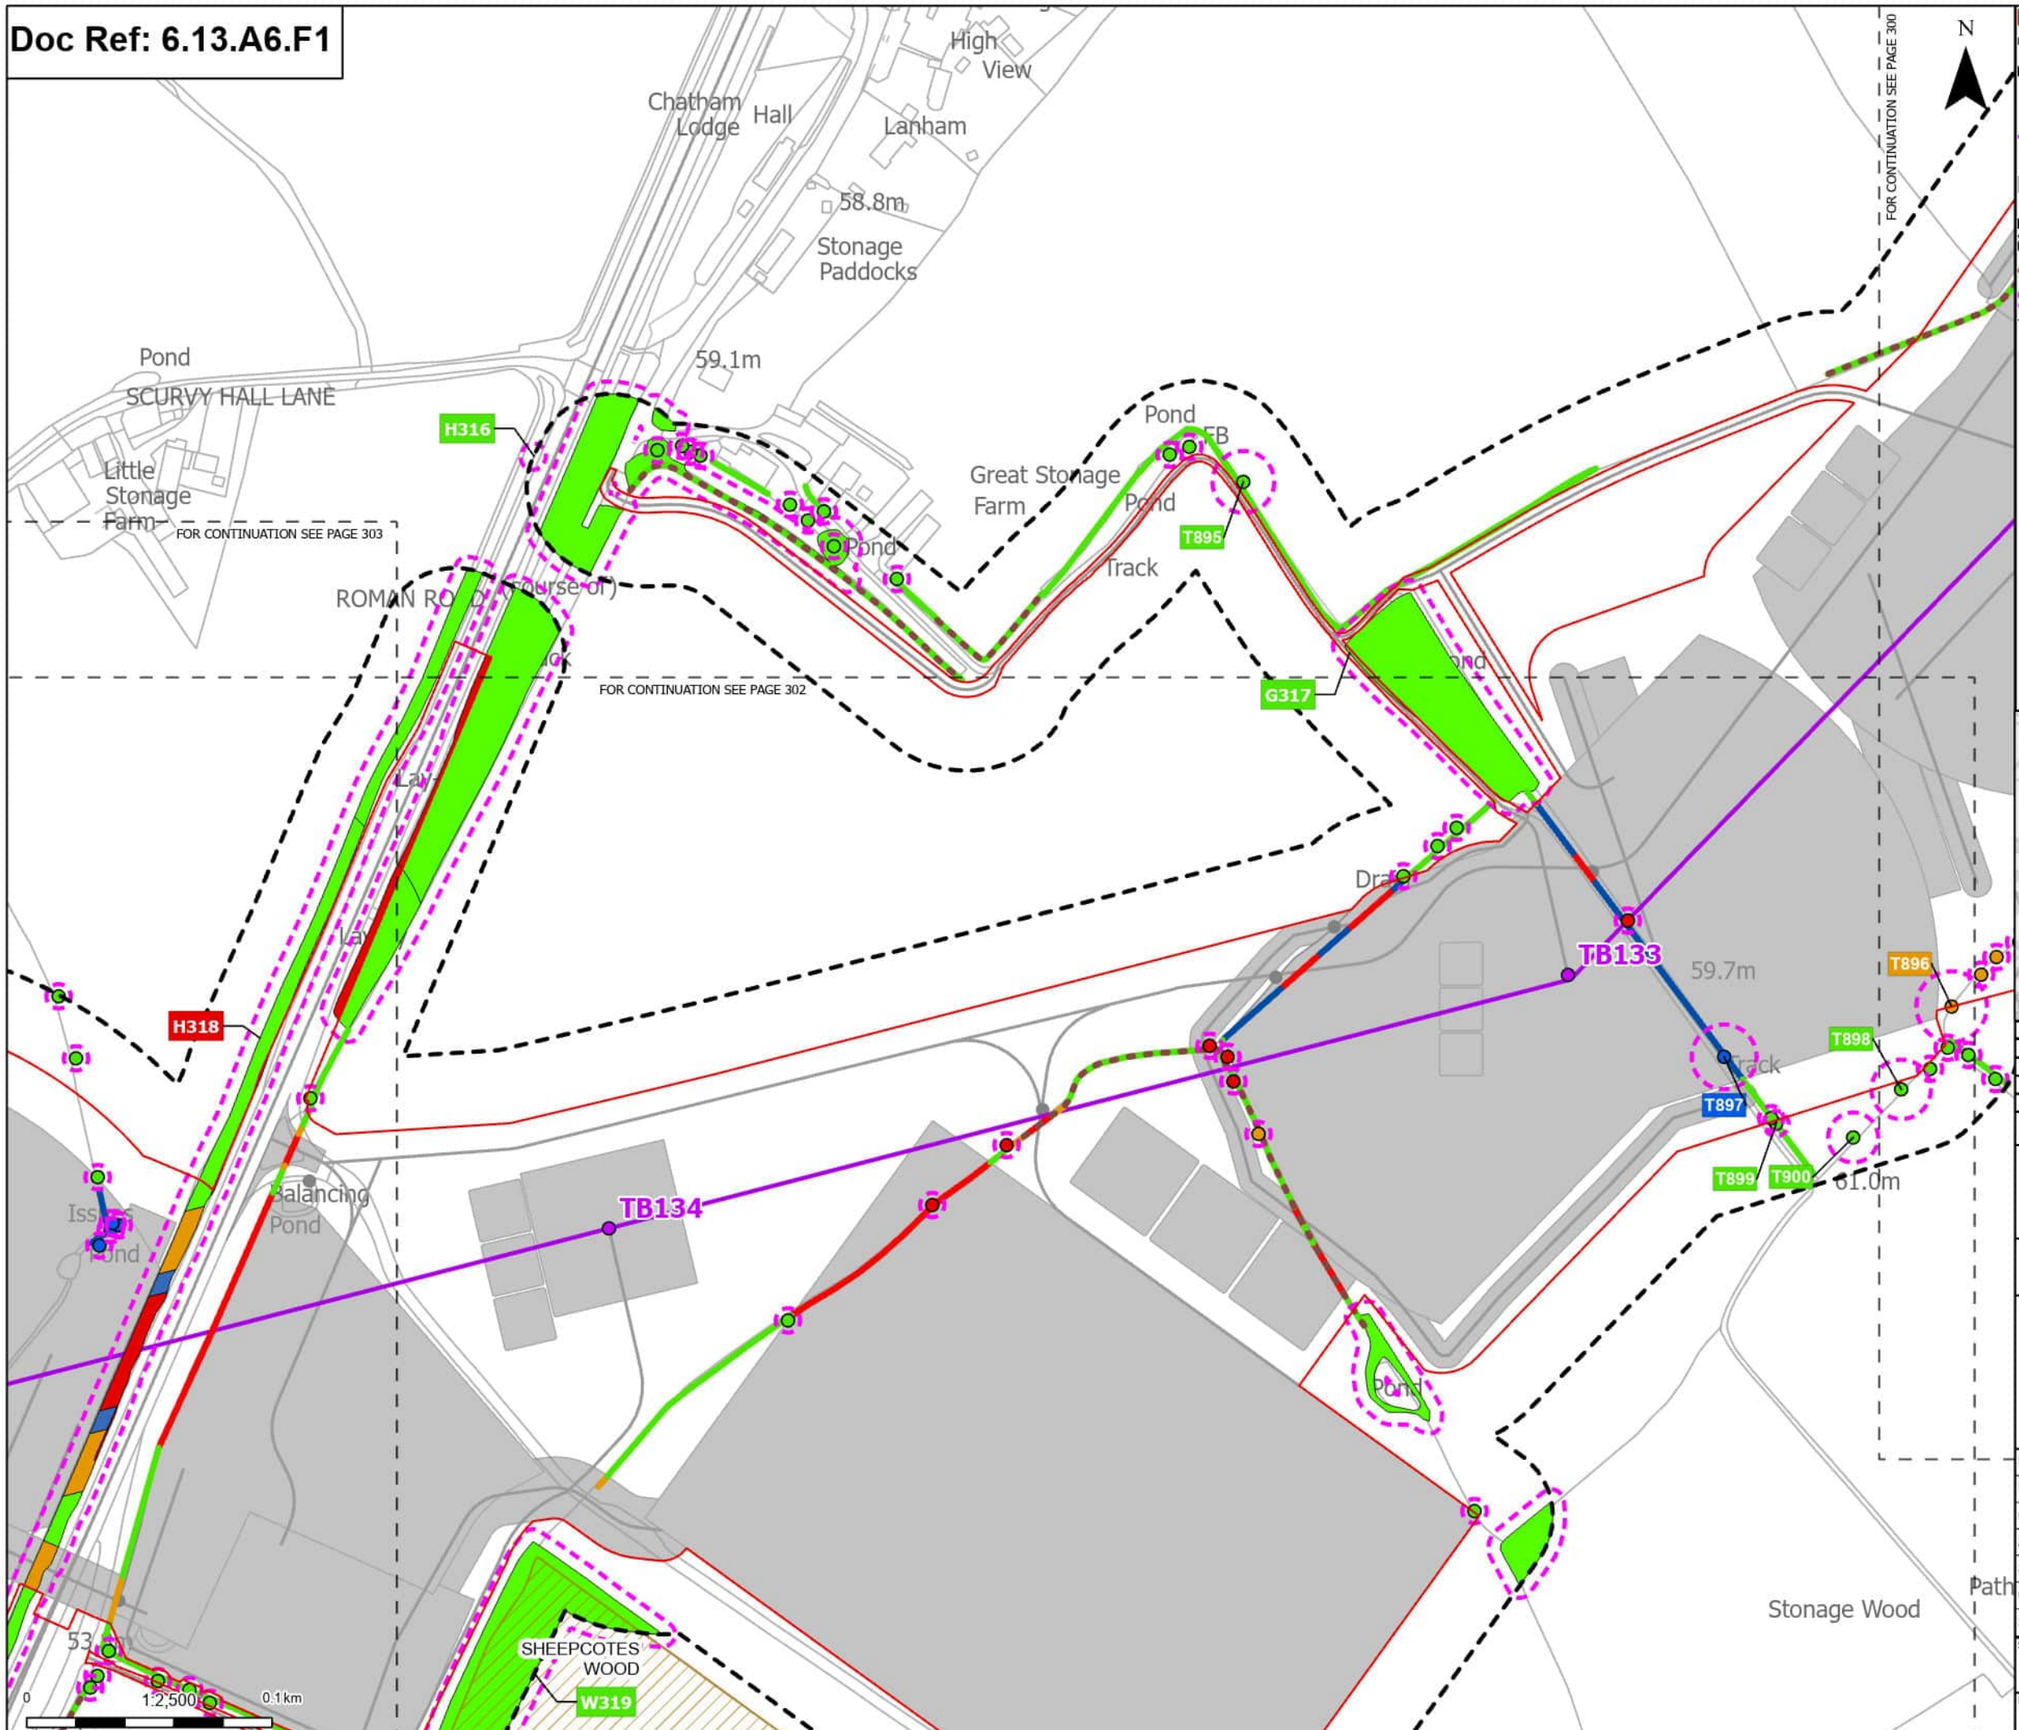

Print Date: 02-11-26 12:46:37

Order Limits
Sheet index cutline

Proposed project design details
- Proposed standard lattice pylon location
- Proposed overhead line alignment
- Other temporary and permanent construction and operational works

Discipline specific constraints
- Arboriculture Study Area
- Important Hedgerows
- Root protection area

Trees - Impact
- Removed
- Affected Managed
- Potentially Affected
- Unaffected

Ancient Woodland (Natural England)

Hedgerow - Impact
- Removed
- Affected Managed
- Potentially Affected
- Unaffected

Groups of trees - Impact
- Removed
- Affected Managed
- Potentially Affected
- Unaffected

Note: The proposed overhead line alignment and proposed underground cable alignment together comprise the alignment. For further details regarding the design, please refer to Figures 4.1 (document reference 6.4.F1) and 4.2 (document reference 6.4.F2).

Notes: Background mapping information has been reproduced from the Ordnance Survey by permission of Ordnance Survey of the Controller of His Majesty's Stationery Office. © Crown copyright and database rights (2025) Licence OS100024241 and AC0000807948; © Crown copyright and database rights 2025 Ordnance Survey AC0000808122, Contains public sector information licensed under the Open Government Licence v3.0, © National Grid UK



Rev	Date	Description	Drawn	Check	Approv
B	Aug 2025	FOR DCO APPLICATION	JAL	AF	KB
A	Aug 2025	FOR DCO APPLICATION	JAL	AF	KB

nationalgrid

PROJECT: Norwich to Tilbury

Planning Inspectorate App Number: EN020027
Regulation 5(2)(a)

Title:

Figure A13.6.1- Landscape and Visual Arboriculture Impacts Plan
Page 301 of 396

Designed	M. Watson	Date	February 26
Drawn	J. Acero Leon	Date	February 26
Checked	A. Fell	Date	February 26
Approved	K. Burrows	Date	February 26
Scale:	1:2,500	Datum:	AOD
Original Size:	A3	Grid:	OS
Suitability Code:	A2	Project Number:	10059280


Suitability Description: Accepted as Concept Stage

Drawing Number: 10059280-ARC-EBD-ZZ-DR-ZZ-00393

Revision: B

COPYRIGHT: NOT TO BE REPRODUCED WITHOUT THE WRITTEN PERMISSION OF NATIONAL GRID ELECTRICITY TRANSMISSION Plc

Doc Ref: 6.13.A6.F1

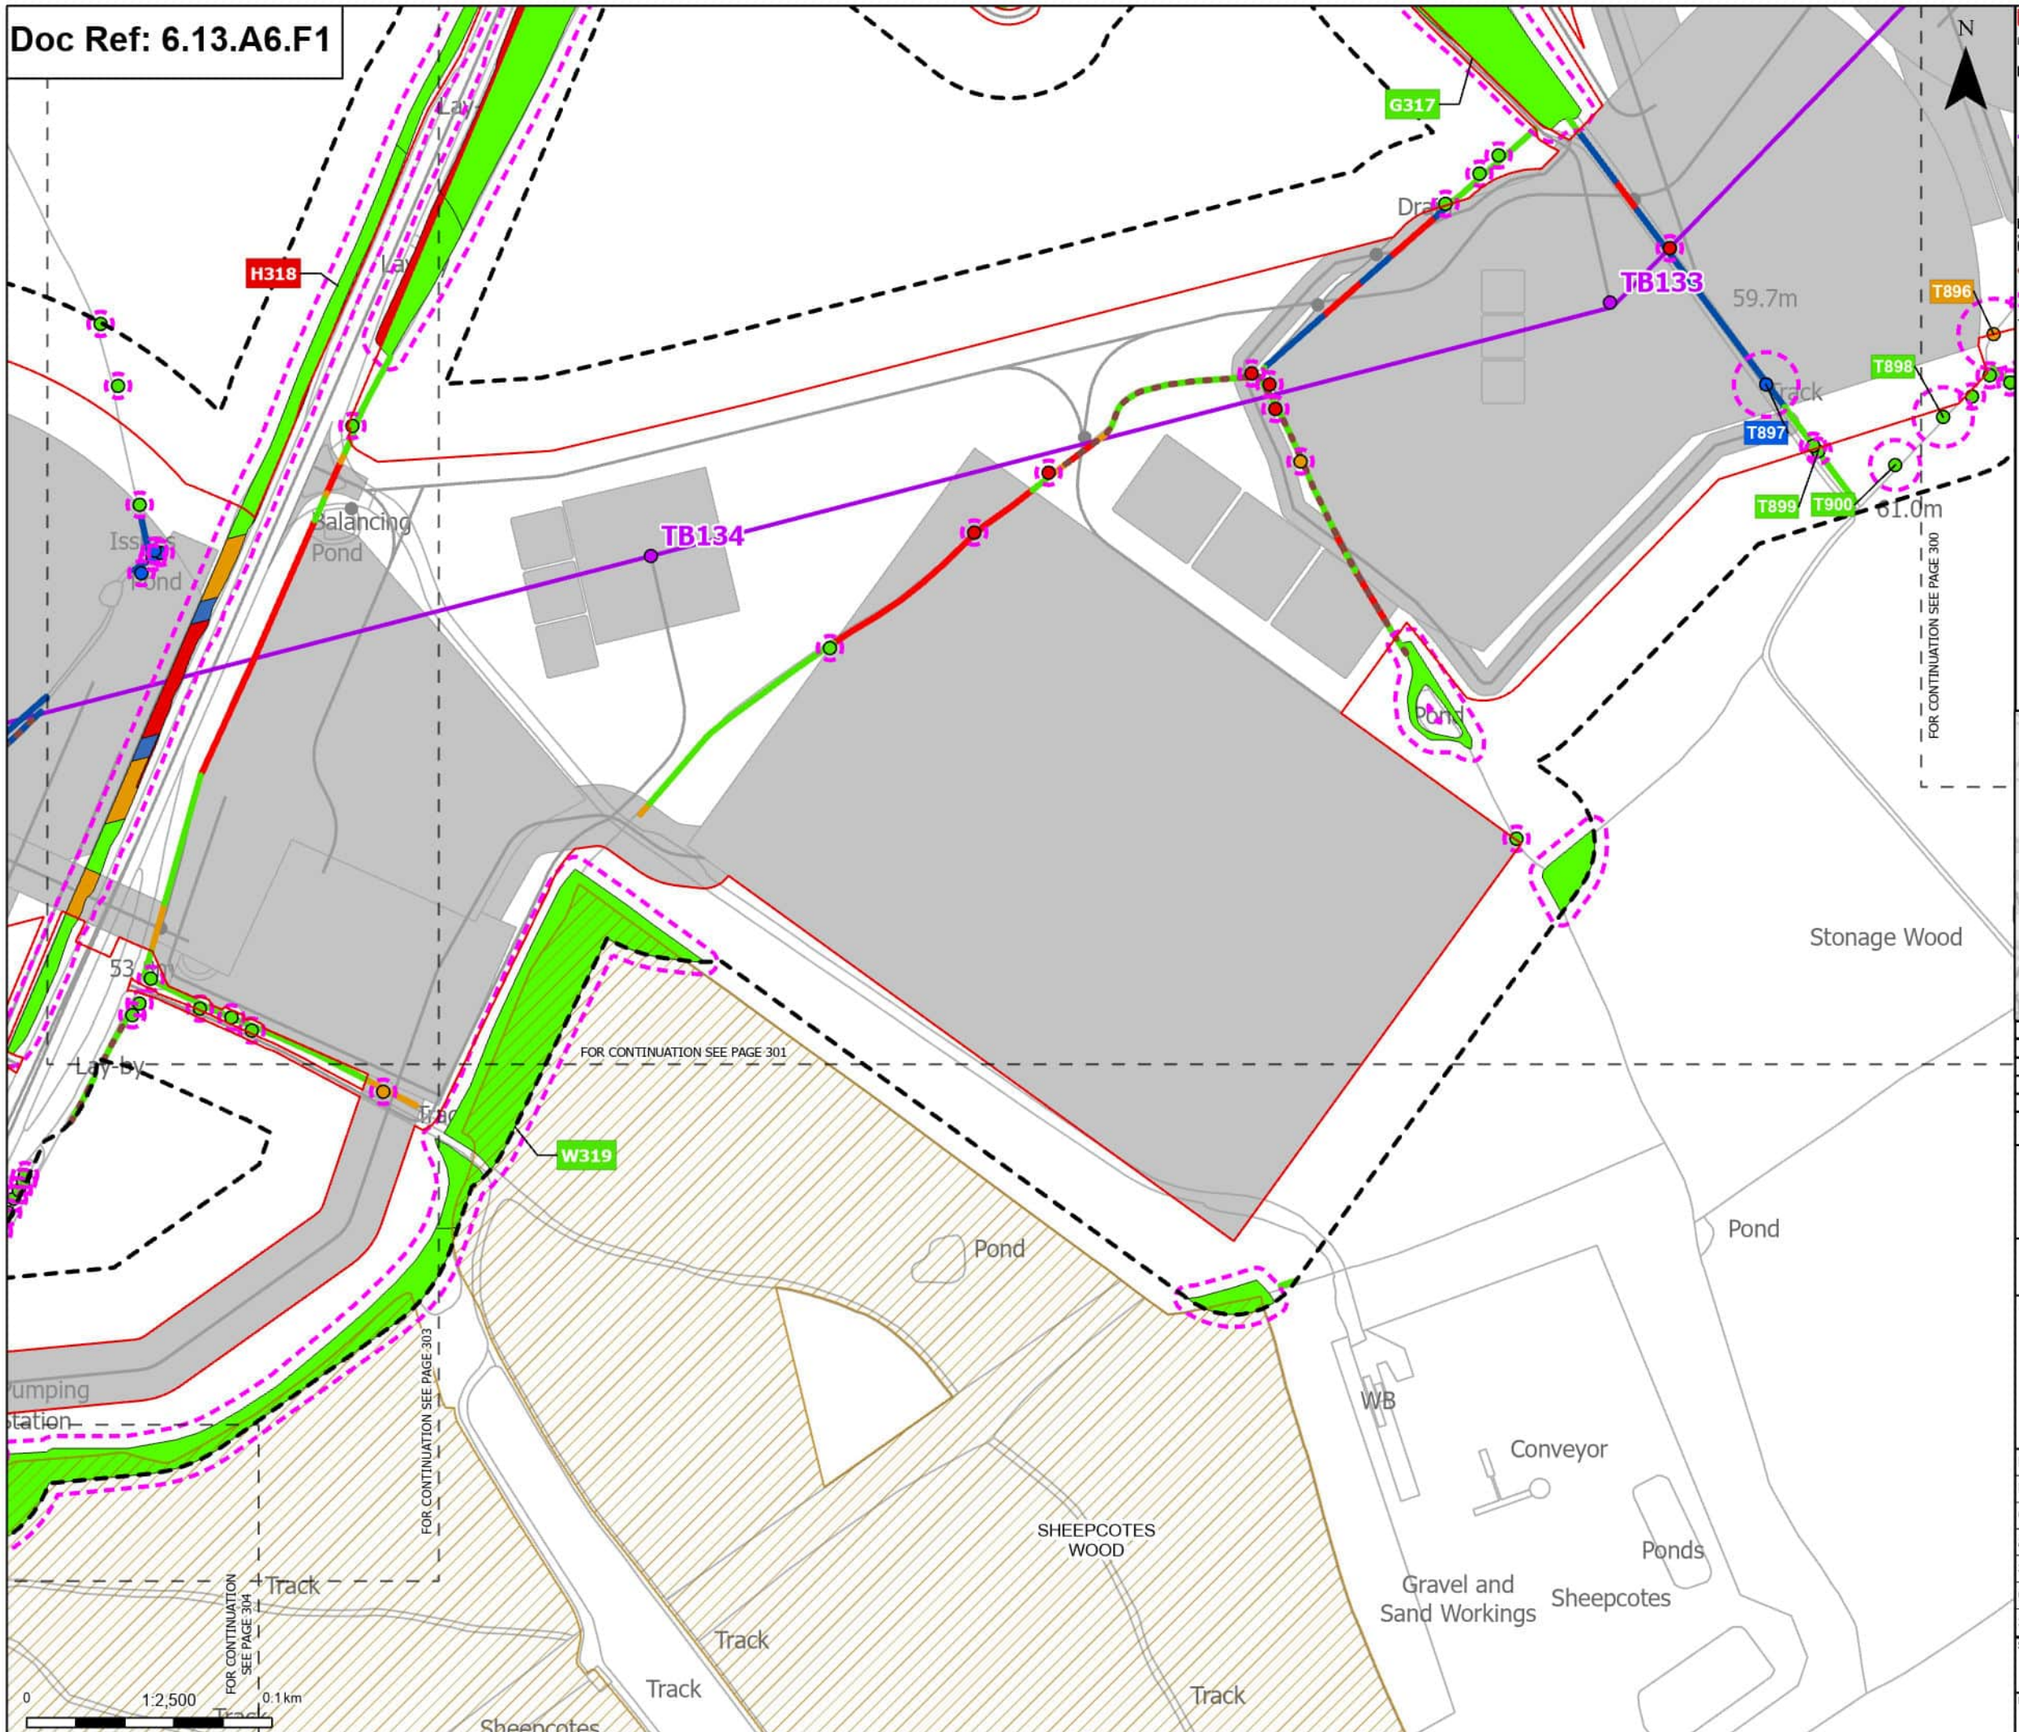

Order Limits
Sheet index cutline

Proposed project design details
Proposed standard lattice pylon location
Proposed overhead line alignment
Other temporary and permanent construction and operational works

Discipline specific constraints
Arboriculture Study Area
Important Hedgerows
Root protection area

Trees - Impact
Removed
Affected Managed
Potentially Affected
Unaffected

Ancient Woodland (Natural England)

Hedgerow - Impact
Removed
Affected Managed
Potentially Affected
Unaffected

Groups of trees - Impact
Removed
Affected Managed
Potentially Affected
Unaffected

Note: The proposed overhead line alignment and proposed underground cable alignment together comprise the alignment. For further details regarding the design, please refer to Figures 4.1 (document reference 6.4.F1) and 4.2 (document reference 6.4.F2).

Notes: Background mapping information has been reproduced from the Ordnance Survey by permission of Ordnance Survey of the Controller of His Majesty's Stationery Office. © Crown copyright and database rights (2025) Licence OS100024241 and AC0000807948; © Crown copyright and database rights 2025 Ordnance Survey AC0000808122, Contains public sector information licensed under the Open Government Licence v3.0, © National Grid UK



Rev	Date	Description	Drawn	Check	Approv
B	Aug 2025	FOR DCO APPLICATION	JAL	AF	KB
A	Aug 2025	FOR DCO APPLICATION	JAL	AF	KB

nationalgrid

PROJECT: Norwich to Tilbury

Planning Inspectorate App Number: EN020027
Regulation 5(2)(a)

Title:

Figure A13.6.1- Landscape and Visual Arboriculture Impacts Plan
Page 302 of 396

Designed	M. Watson	Date	February 26
Drawn	J. Acero Leon	Date	February 26
Checked	A. Fell	Date	February 26
Approved	K. Burrows	Date	February 26
Scale:	1:2,500	Datum:	AOD
Original Size:	A3	Grid:	OS
Suitability Code:	A2	Project Number:	10059280

Suitability Description:
Accepted as Concept Stage

Drawing Number: 10059280-ARC-EBD-ZZ-DR-ZZ-00393
Revision: B

Print Date: 02-11-26 12:46:52

COPYRIGHT: NOT TO BE REPRODUCED WITHOUT THE WRITTEN PERMISSION OF NATIONAL GRID ELECTRICITY TRANSMISSION Plc

Doc Ref: 6.13.A6.F1

Path (um)
Pond
RH
Def
Path (um)
Track
B 1008
Drain
Pumping Station
Balancing Pond
Lay-by
A131
SHEEPCOTES WOOD
FOR CONTINUATION SEE PAGE 301
FOR CONTINUATION SEE PAGE 302
FOR CONTINUATION SEE PAGE 304
H318
TB135
TB136
G320
G321
G322
T901
N
0 1:2,500 0.1 km
Print Date: 02-11-26 12:47:08

Order Limits
Sheet index cutline
Proposed project design details
Proposed low height pylon location
Proposed standard lattice pylon location
Proposed overhead line alignment
Environmental mitigation
Other temporary and permanent construction and operational works
Discipline specific constraints
Arboriculture Study Area
Important Hedgerows
Root protection area
Trees - Impact
Removed
Affected Managed
Potentially Affected
Unaffected
Ancient Woodland (Natural England)
Hedgerow - Impact
Removed
Affected Managed
Potentially Affected
Unaffected
Groups of trees - Impact
Removed
Affected Managed
Potentially Affected
Unaffected

Note: The proposed overhead line alignment and proposed underground cable alignment together comprise the alignment. For further details regarding the design, please refer to Figures 4.1 (document reference 6.4.F1) and 4.2 (document reference 6.4.F2).

Notes: Background mapping information has been reproduced from the Ordnance Survey by permission of Ordnance Survey of the Controller of His Majesty's Stationery Office. © Crown copyright and database rights (2025) Licence OS100024241 and AC0000807948; © Crown copyright and database rights 2025 Ordnance Survey AC0000808122, Contains public sector information licensed under the Open Government Licence v3.0, © National Grid UK



Rev	Date	Description	Drawn	Check	Approv
B	Aug 2025	FOR DCO APPLICATION	JAL	AF	KB
A	Aug 2025	FOR DCO APPLICATION	JAL	AF	KB

nationalgrid

PROJECT: Norwich to Tilbury

Planning Inspectorate App Number: EN020027
Regulation 5(2)(a)

Title:

Figure A13.6.1- Landscape and Visual Arboriculture Impacts Plan
Page 303 of 396


Designed	M. Watson	Date	February 26
Drawn	J. Acero Leon	Date	February 26
Checked	A. Fell	Date	February 26
Approved	K. Burrows	Date	February 26
Scale:	1:2,500	Datum:	AOD
Original Size:	A3	Grid:	OS
Suitability Code:	A2	Project Number:	10059280

Suitability Description:
Accepted as Concept Stage

Drawing Number: 10059280-ARC-EBD-ZZ-DR-ZZ-00393
Revision: B

COPYRIGHT: NOT TO BE REPRODUCED WITHOUT THE WRITTEN PERMISSION OF NATIONAL GRID ELECTRICITY TRANSMISSION Plc

Doc Ref: 6.13.A6.F1

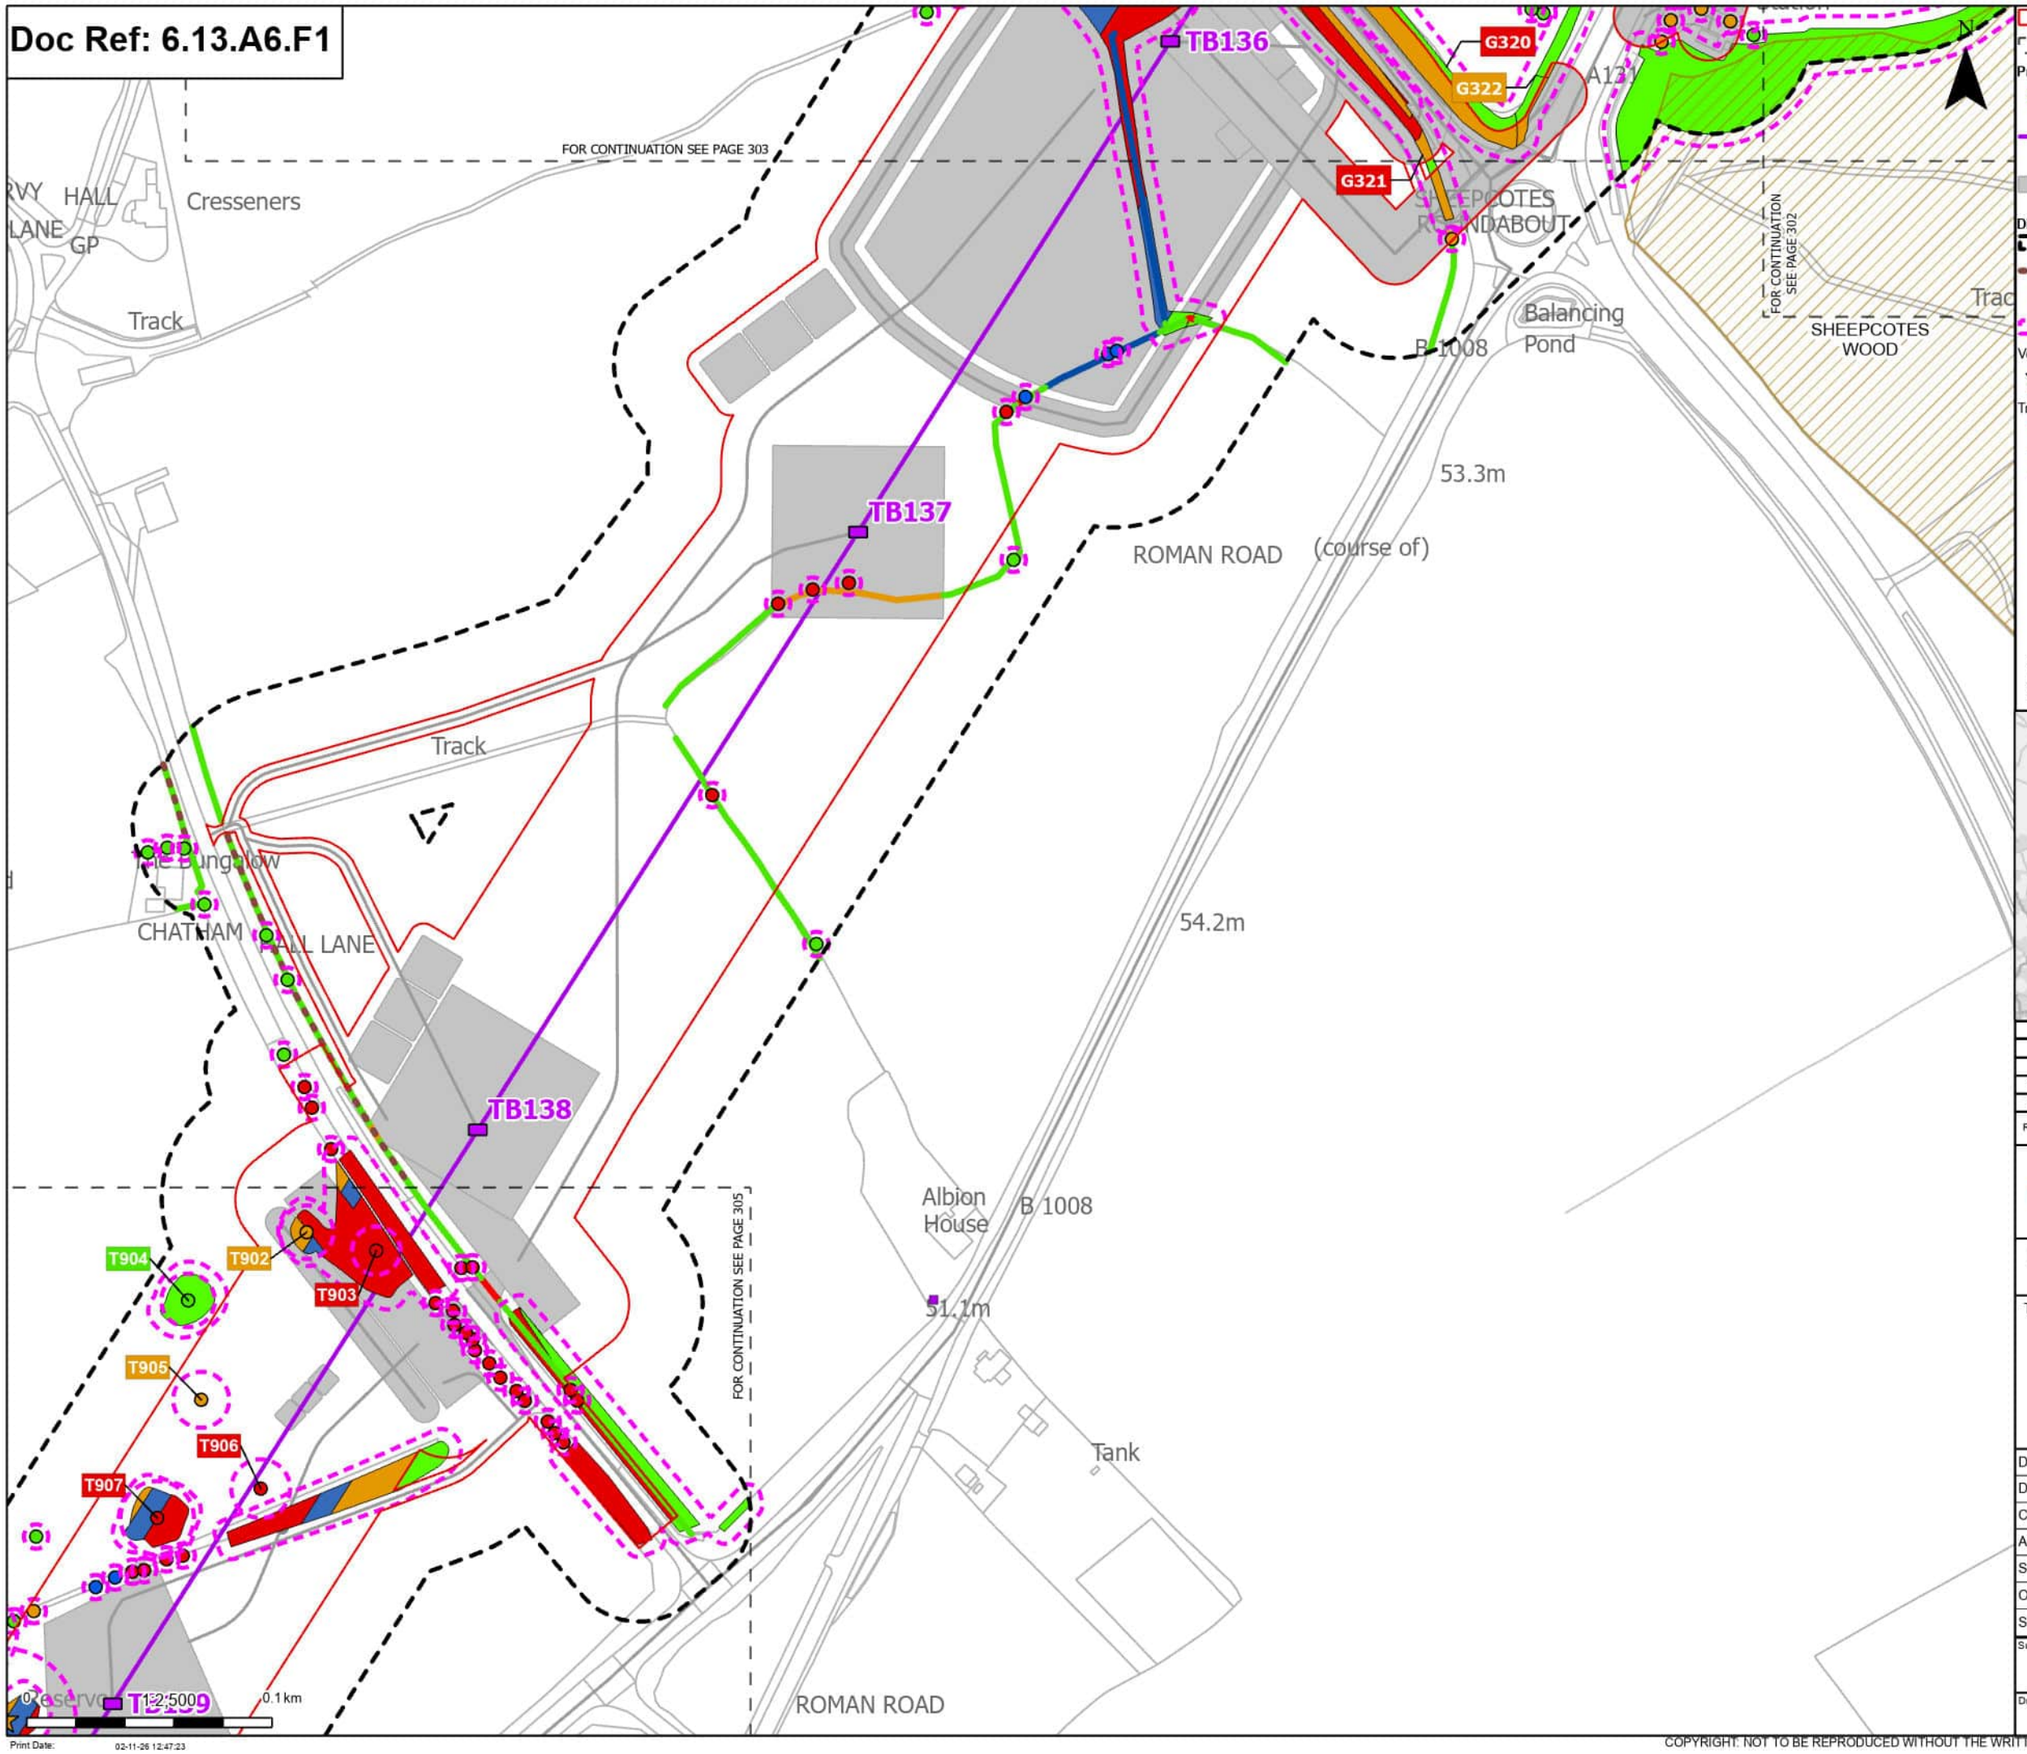

Order Limits
Sheet index cutline

Proposed project design details
- Proposed low height pylon location
- Proposed overhead line alignment
- Other temporary and permanent construction and operational works

Discipline specific constraints
- Arboriculture Study Area
- Important Hedgerows
- TPO indiviual trees
- Root protection area

Veteran Trees - Impact
- Potentially Affected

Trees - Impact
- Removed
- Affected Managed
- Potentially Affected
- Unaffected

Ancient Woodland (Natural England)

Hedgerow - Impact
- Removed
- Affected Managed
- Potentially Affected
- Unaffected

Groups of trees - Impact
- Removed
- Affected Managed
- Potentially Affected
- Unaffected

Note: The proposed overhead line alignment and proposed underground cable alignment together comprise the alignment. For further details regarding the design, please refer to Figures 4.1 (document reference 6.4.F1) and 4.2 (document reference 6.4.F2).

Notes: Background mapping information has been reproduced from the Ordnance Survey by permission of Ordnance Survey of the Controller of His Majesty's Stationery Office. © Crown copyright and database rights (2025) Licence OS100024241 and AC0000807948; © Crown copyright and database rights 2025 Ordnance Survey AC0000808122, Contains public sector information licensed under the Open Government Licence v3.0, © National Grid UK



Rev	Date	Description	Drawn	Check	Approv
B	Aug 2025	FOR DCO APPLICATION	JAL	AF	KB
A	Aug 2025	FOR DCO APPLICATION	JAL	AF	KB

nationalgrid

PROJECT: Norwich to Tilbury

Planning Inspectorate App Number: EN020027
Regulation 5(2)(a)

Title:

Figure A13.6.1- Landscape and Visual Arboriculture Impacts Plan
Page 304 of 396


Designed	M. Watson	Date	February 26
Drawn	J. Acero Leon	Date	February 26
Checked	A. Fell	Date	February 26
Approved	K. Burrows	Date	February 26
Scale:	1:2,500	Datum:	AOD
Original Size:	A3	Grid:	OS
Suitability Code:	A2	Project Number:	10059280

Suitability Description:
Accepted as Concept Stage

Drawing Number: 10059280-ARC-EBD-ZZ-DR-ZZ-00393
Revision: B

COPYRIGHT: NOT TO BE REPRODUCED WITHOUT THE WRITTEN PERMISSION OF NATIONAL GRID ELECTRICITY TRANSMISSION Plc

Doc Ref: 6.13.A6.F1

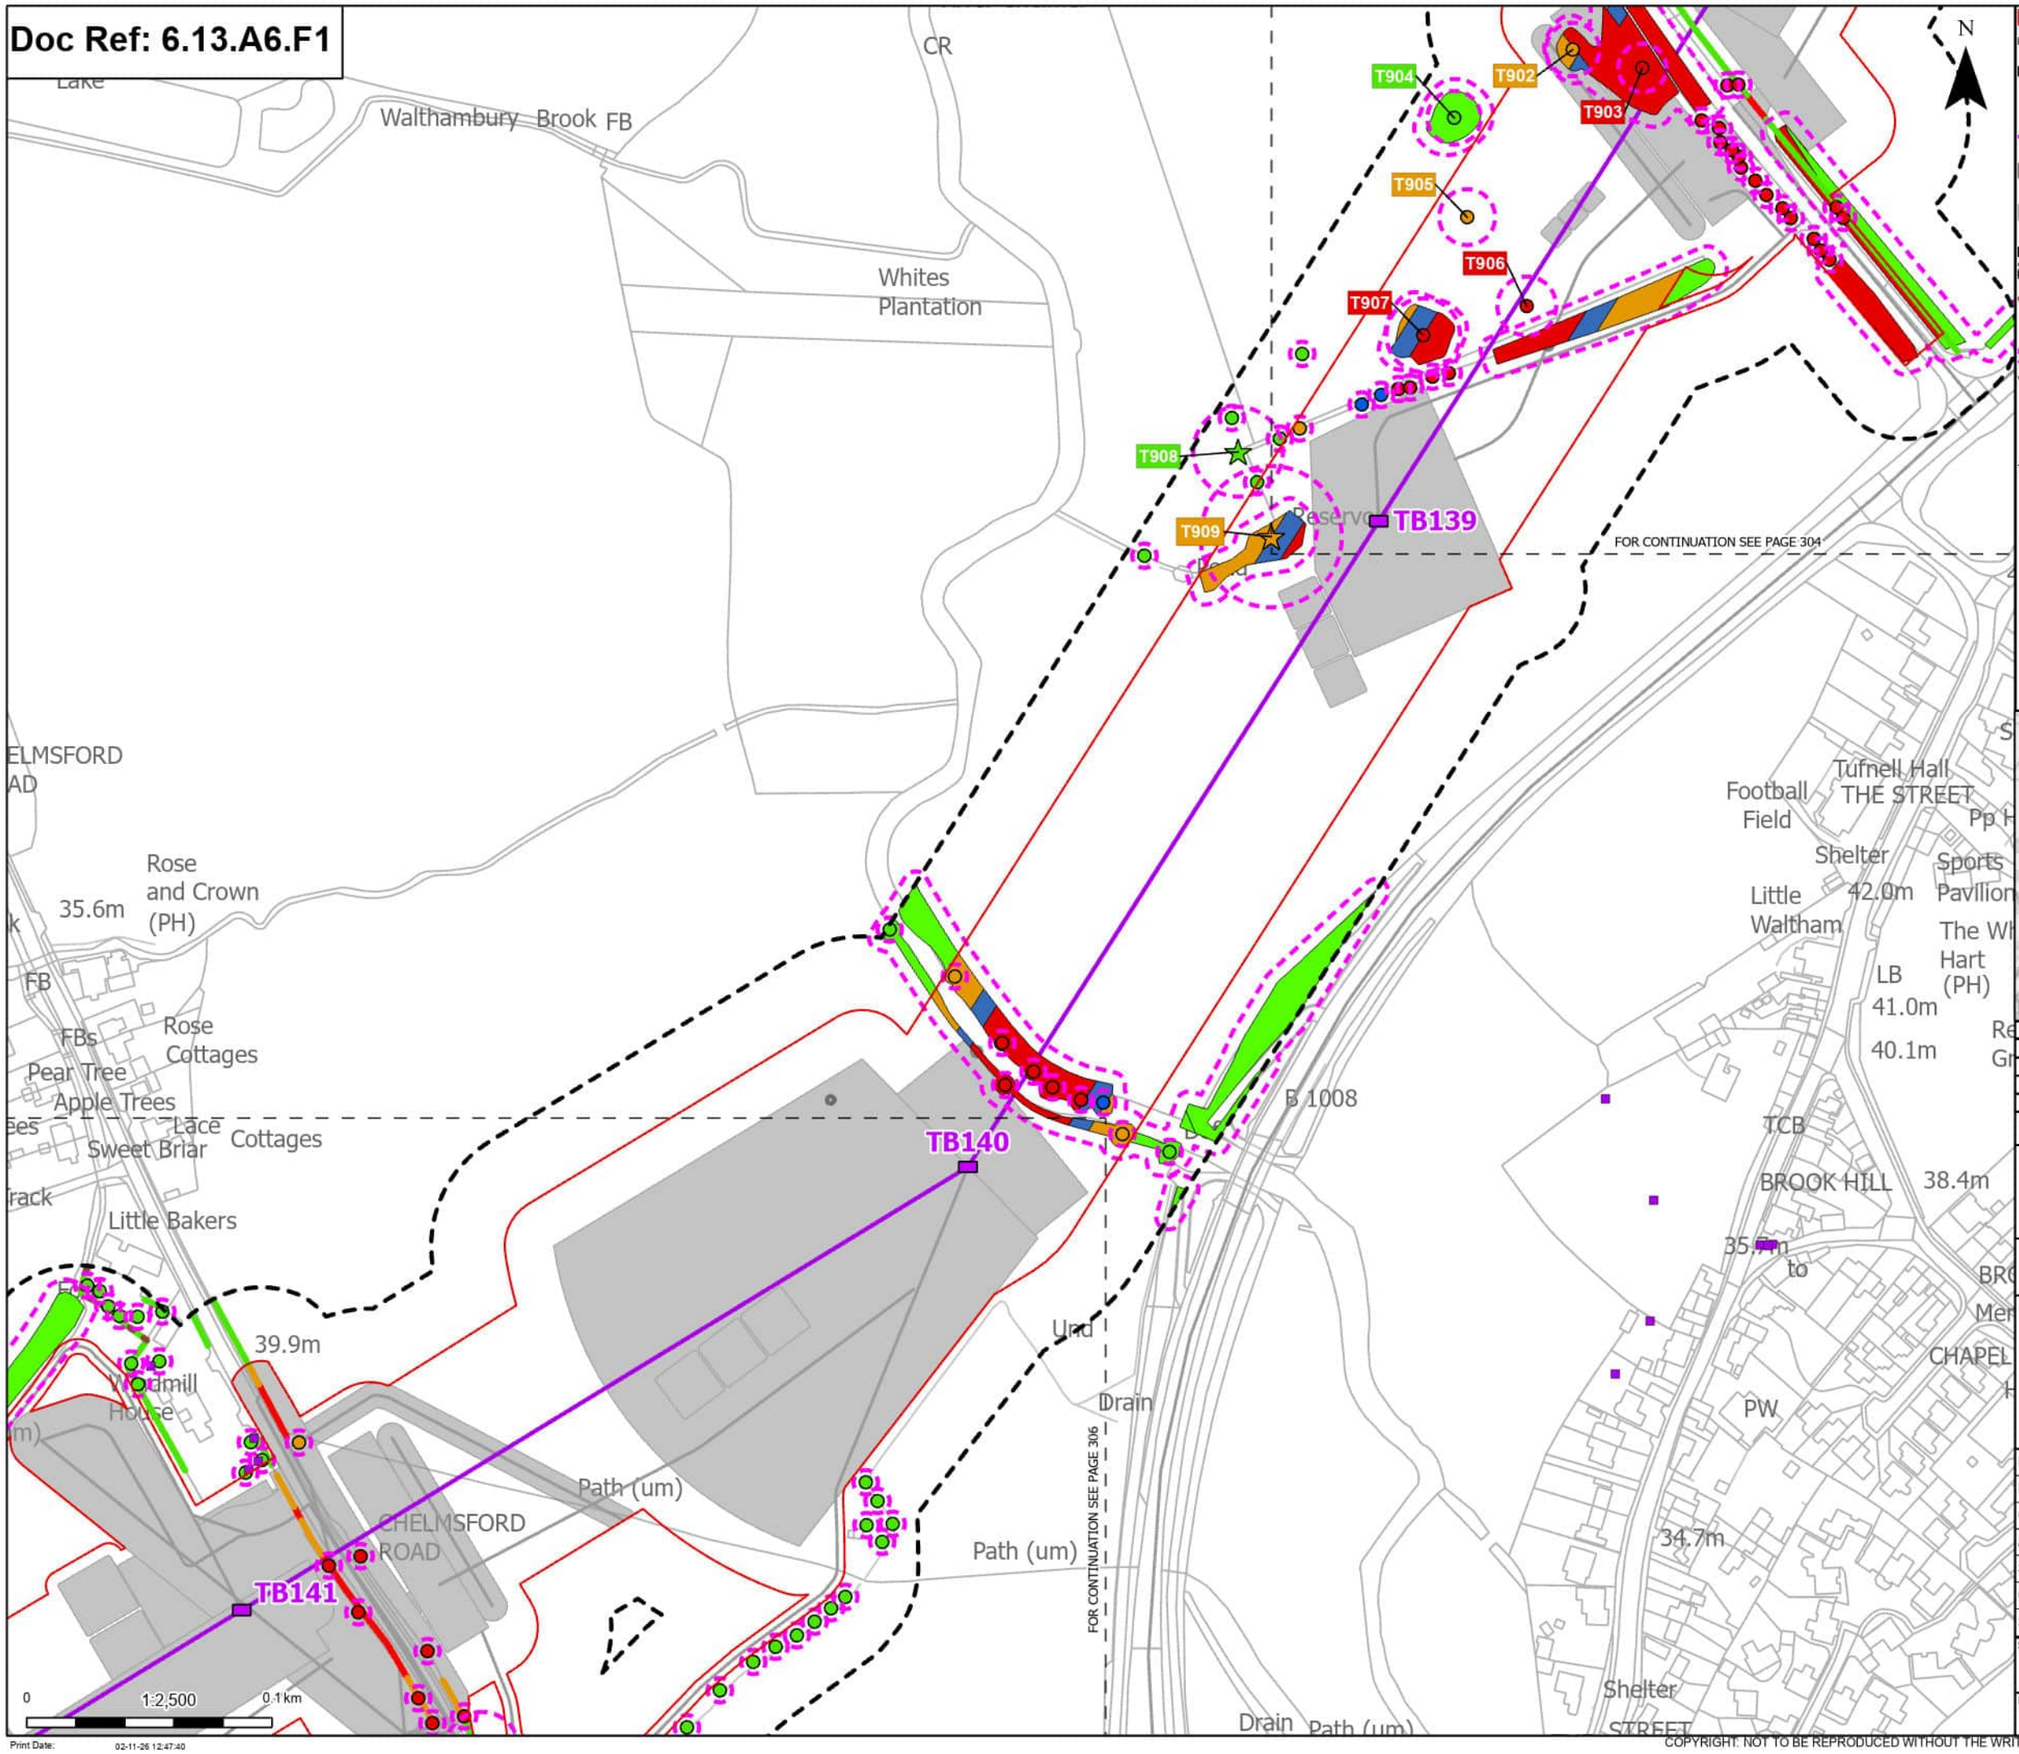

Order Limits
Sheet index cutline

Proposed project design details
- Proposed low height pylon location
- Proposed overhead line alignment
- Environmental mitigation
- Other temporary and permanent construction and operational works

Discipline specific constraints
- Arboriculture Study Area
- Important Hedgerows
- TPO indiviual trees
- Root protection area

Veteran Trees - Impact
- Potentially Affected
- Unaffected

Trees - Impact
- Removed
- Affected Managed
- Potentially Affected
- Unaffected

Hedgerow - Impact
- Removed
- Potentially Affected
- Unaffected

Groups of trees - Impact
- Removed
- Affected Managed
- Potentially Affected
- Unaffected

Note: The proposed overhead line alignment and proposed underground cable alignment together comprise the alignment. For further details regarding the design, please refer to Figures 4.1 (document reference 6.4.F1) and 4.2 (document reference 6.4.F2).

Notes: Background mapping information has been reproduced from the Ordnance Survey by permission of Ordnance Survey of the Controller of His Majesty's Stationery Office. © Crown copyright and database rights (2025) Licence OS100024241 and AC0000807948; © Crown copyright and database rights 2025 Ordnance Survey AC0000808122, Contains public sector information licensed under the Open Government Licence v3.0, © National Grid UK



Rev	Date	Description	Drawn	Check	Approv
B	Aug 2025	FOR DCO APPLICATION	JAL	AF	KB
A	Aug 2025	FOR DCO APPLICATION	JAL	AF	KB

nationalgrid

PROJECT: Norwich to Tilbury

Planning Inspectorate App Number: EN020027
Regulation 5(2)(a)

Title:

Figure A13.6.1- Landscape and Visual Arboriculture Impacts Plan
Page 305 of 396

Designed	M. Watson	Date	February 26
Drawn	J. Acero Leon	Date	February 26
Checked	A. Fell	Date	February 26
Approved	K. Burrows	Date	February 26
Scale:	1:2,500	Datum:	AOD
Original Size:	A3	Grid:	OS
Suitability Code:	A2	Project Number:	10059280


Suitability Description: Accepted as Concept Stage

Drawing Number: 10059280-ARC-EBD-ZZ-DR-ZZ-00393

Revision: B

COPYRIGHT: NOT TO BE REPRODUCED WITHOUT THE WRITTEN PERMISSION OF NATIONAL GRID ELECTRICITY TRANSMISSION Plc

Doc Ref: 6.13.A6.F1

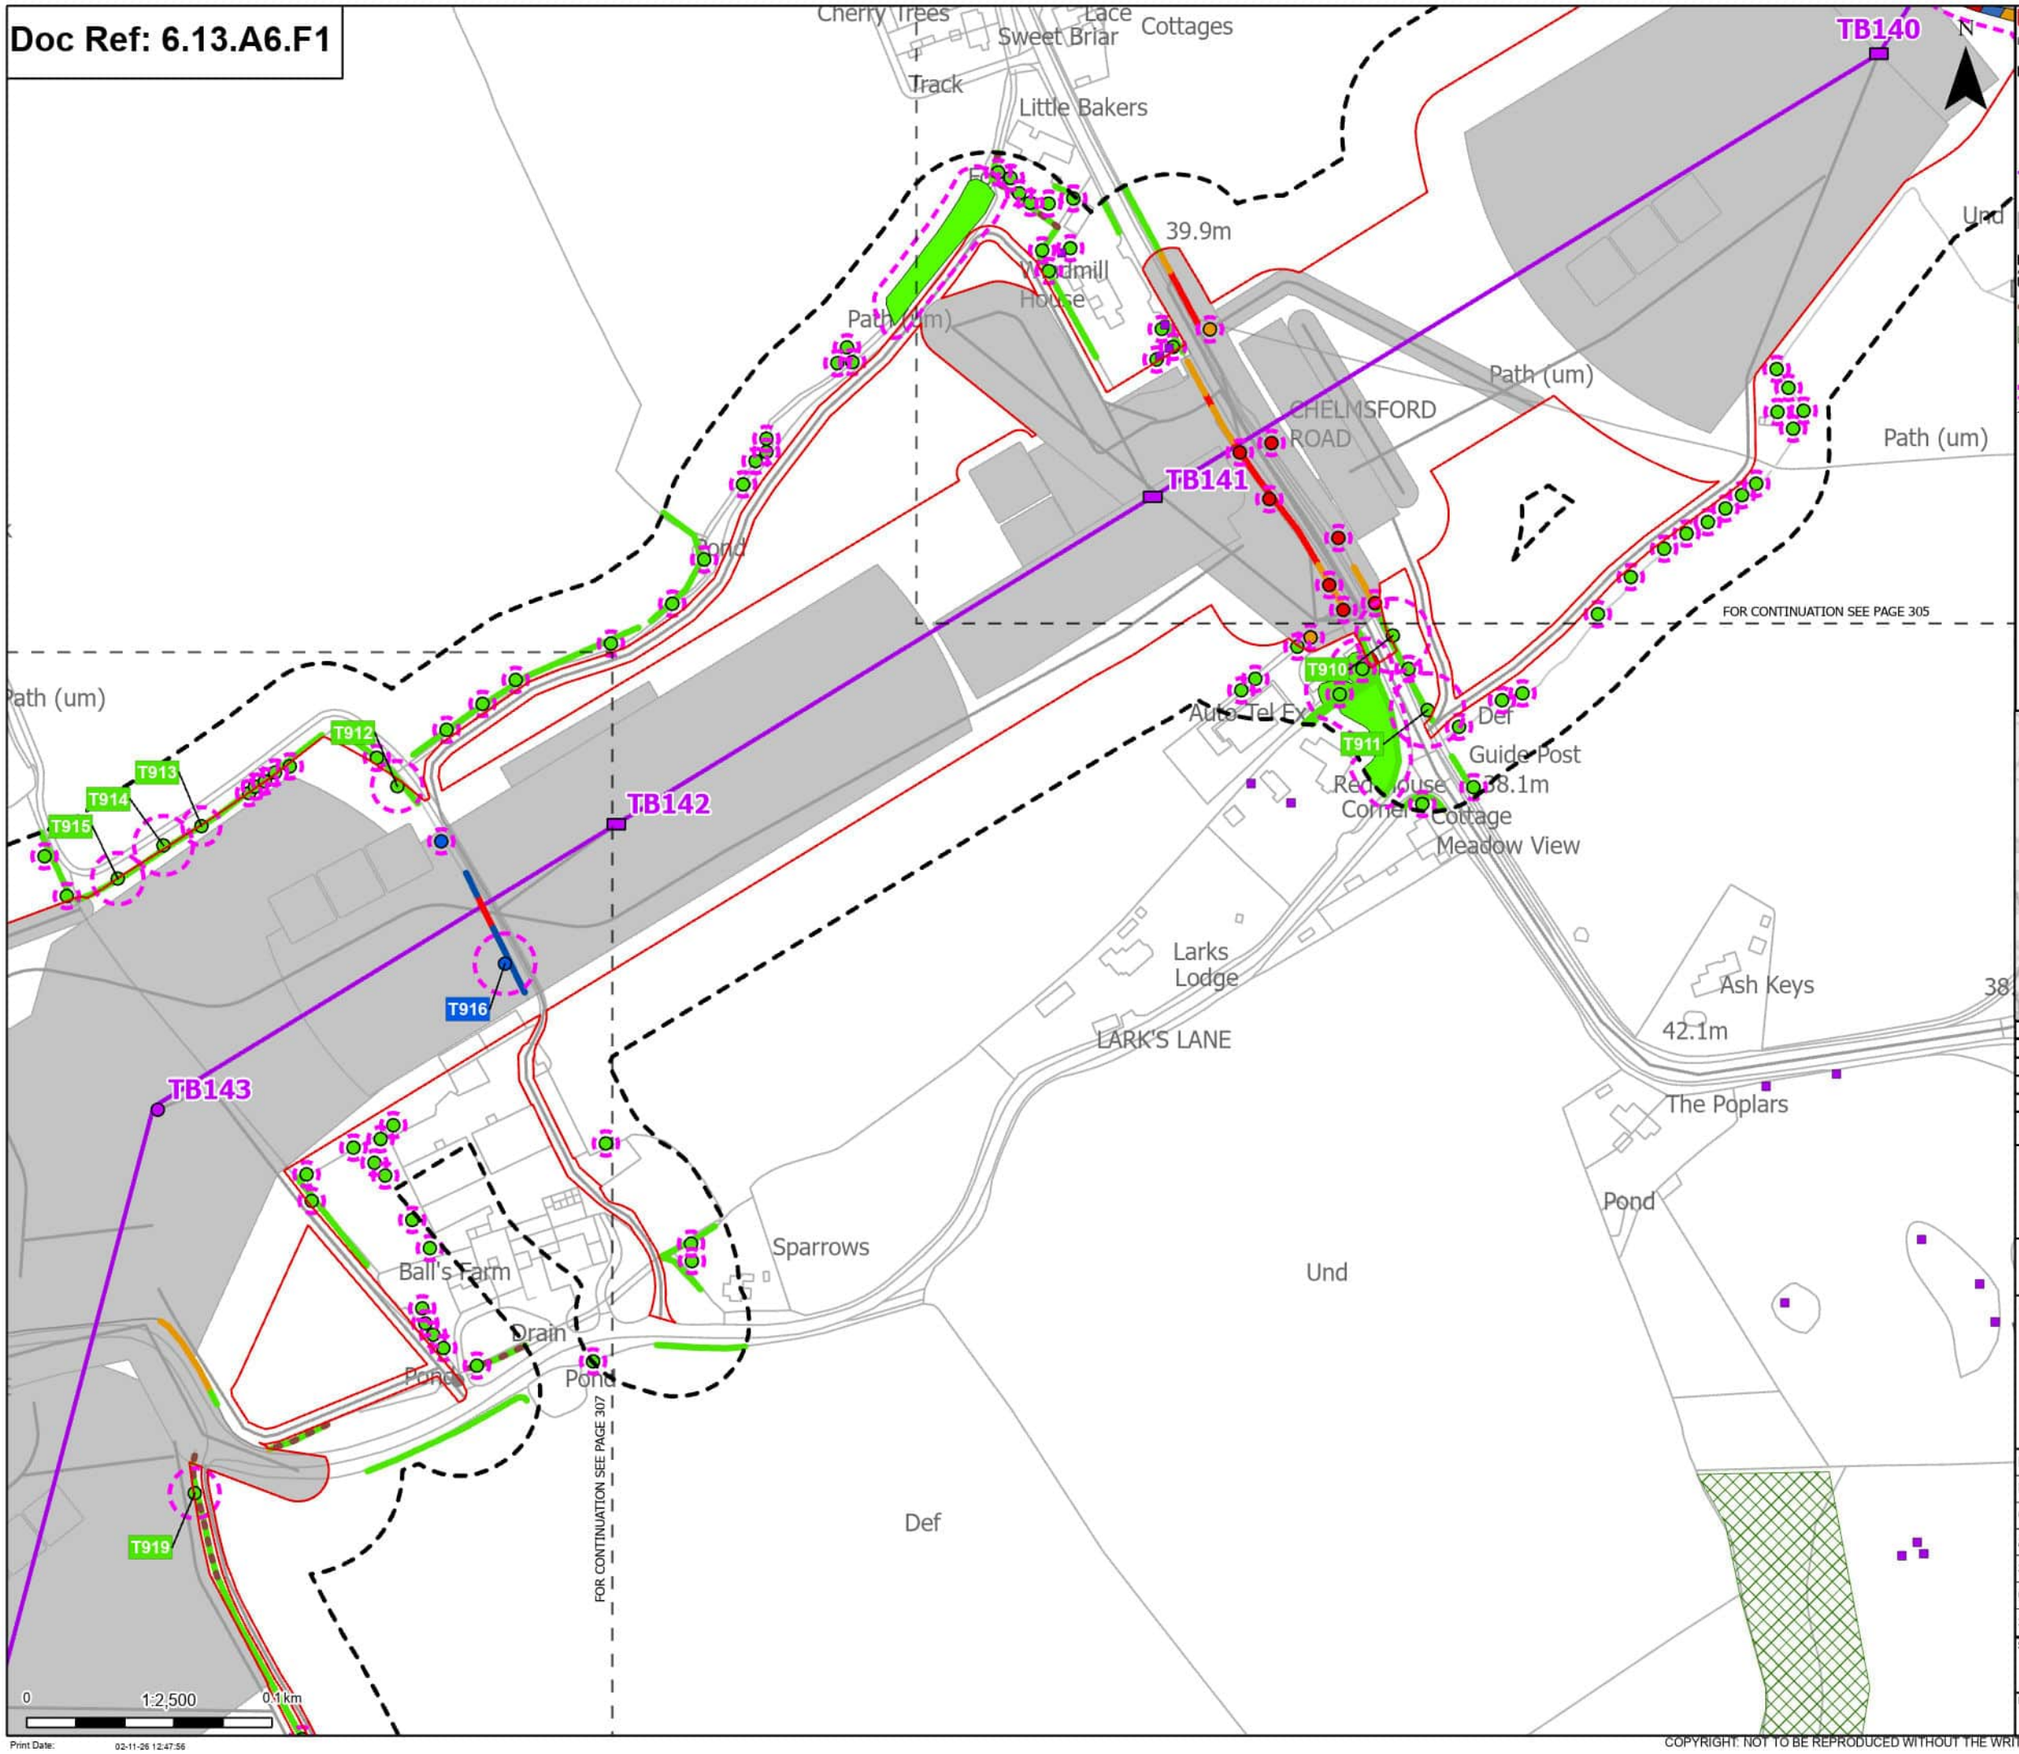

Order Limits
Sheet index cutline

Proposed project design details
Proposed low height pylon location
Proposed standard lattice pylon location
Proposed overhead line alignment
Other temporary and permanent construction and operational works

Discipline specific constraints
Arboriculture Study Area
Important Hedgerows
TPO group of trees
TPO indiviual trees
Root protection area

Trees - Impact
Removed
Affected Managed

Potentially Affected
Unaffected

Hedgerow - Impact
Removed
Affected Managed
Potentially Affected
Unaffected

Groups of trees - Impact
Removed
Affected Managed
Potentially Affected
Unaffected

Note: The proposed overhead line alignment and proposed underground cable allignment together comprise the alignment. For further details regarding the design, please refer to Figures 4.1 (document reference 6.4.F1) and 4.2 (document reference 6.4.F2).

Notes: Background mapping information has been reproduced from the Ordnance Survey by permission of Ordnance Survey of the Controller of His Majesty's Stationery Office. © Crown copyright and database rights (2025) Licence OS100024241 and AC0000807948; © Crown copyright and database rights 2025 Ordnance Survey AC0000808122, Contains public sector information licensed under the Open Government Licence v3.0, © National Grid UK



Rev	Date	Description	Drawn	Check	Approv
B	Aug 2025	FOR DCO APPLICATION	JAL	AF	KB
A	Aug 2025	FOR DCO APPLICATION	JAL	AF	KB

nationalgrid

PROJECT:
Norwich to Tilbury

Planning Inspectorate App Number: EN020027
Regulation 5(2)(a)

Title:

Figure A13.6.1- Landscape and Visual Arboriculture Impacts Plan
Page 306 of 396


Designed	M. Watson	Date	February 26
Drawn	J. Acero Leon	Date	February 26
Checked	A. Fell	Date	February 26
Approved	K. Burrows	Date	February 26
Scale:	1:2,500	Datum:	AOD
Original Size:	A3	Grid:	OS
Suitability Code:	A2	Project Number:	10059280

Suitability Description:
Accepted as Concept Stage

Drawing Number: 10059280-ARC-EBD-ZZ-DR-ZZ-00393
Revision: B

COPYRIGHT: NOT TO BE REPRODUCED WITHOUT THE WRITTEN PERMISSION OF NATIONAL GRID ELECTRICITY TRANSMISSION Plc

Doc Ref: 6.13.A6.F1

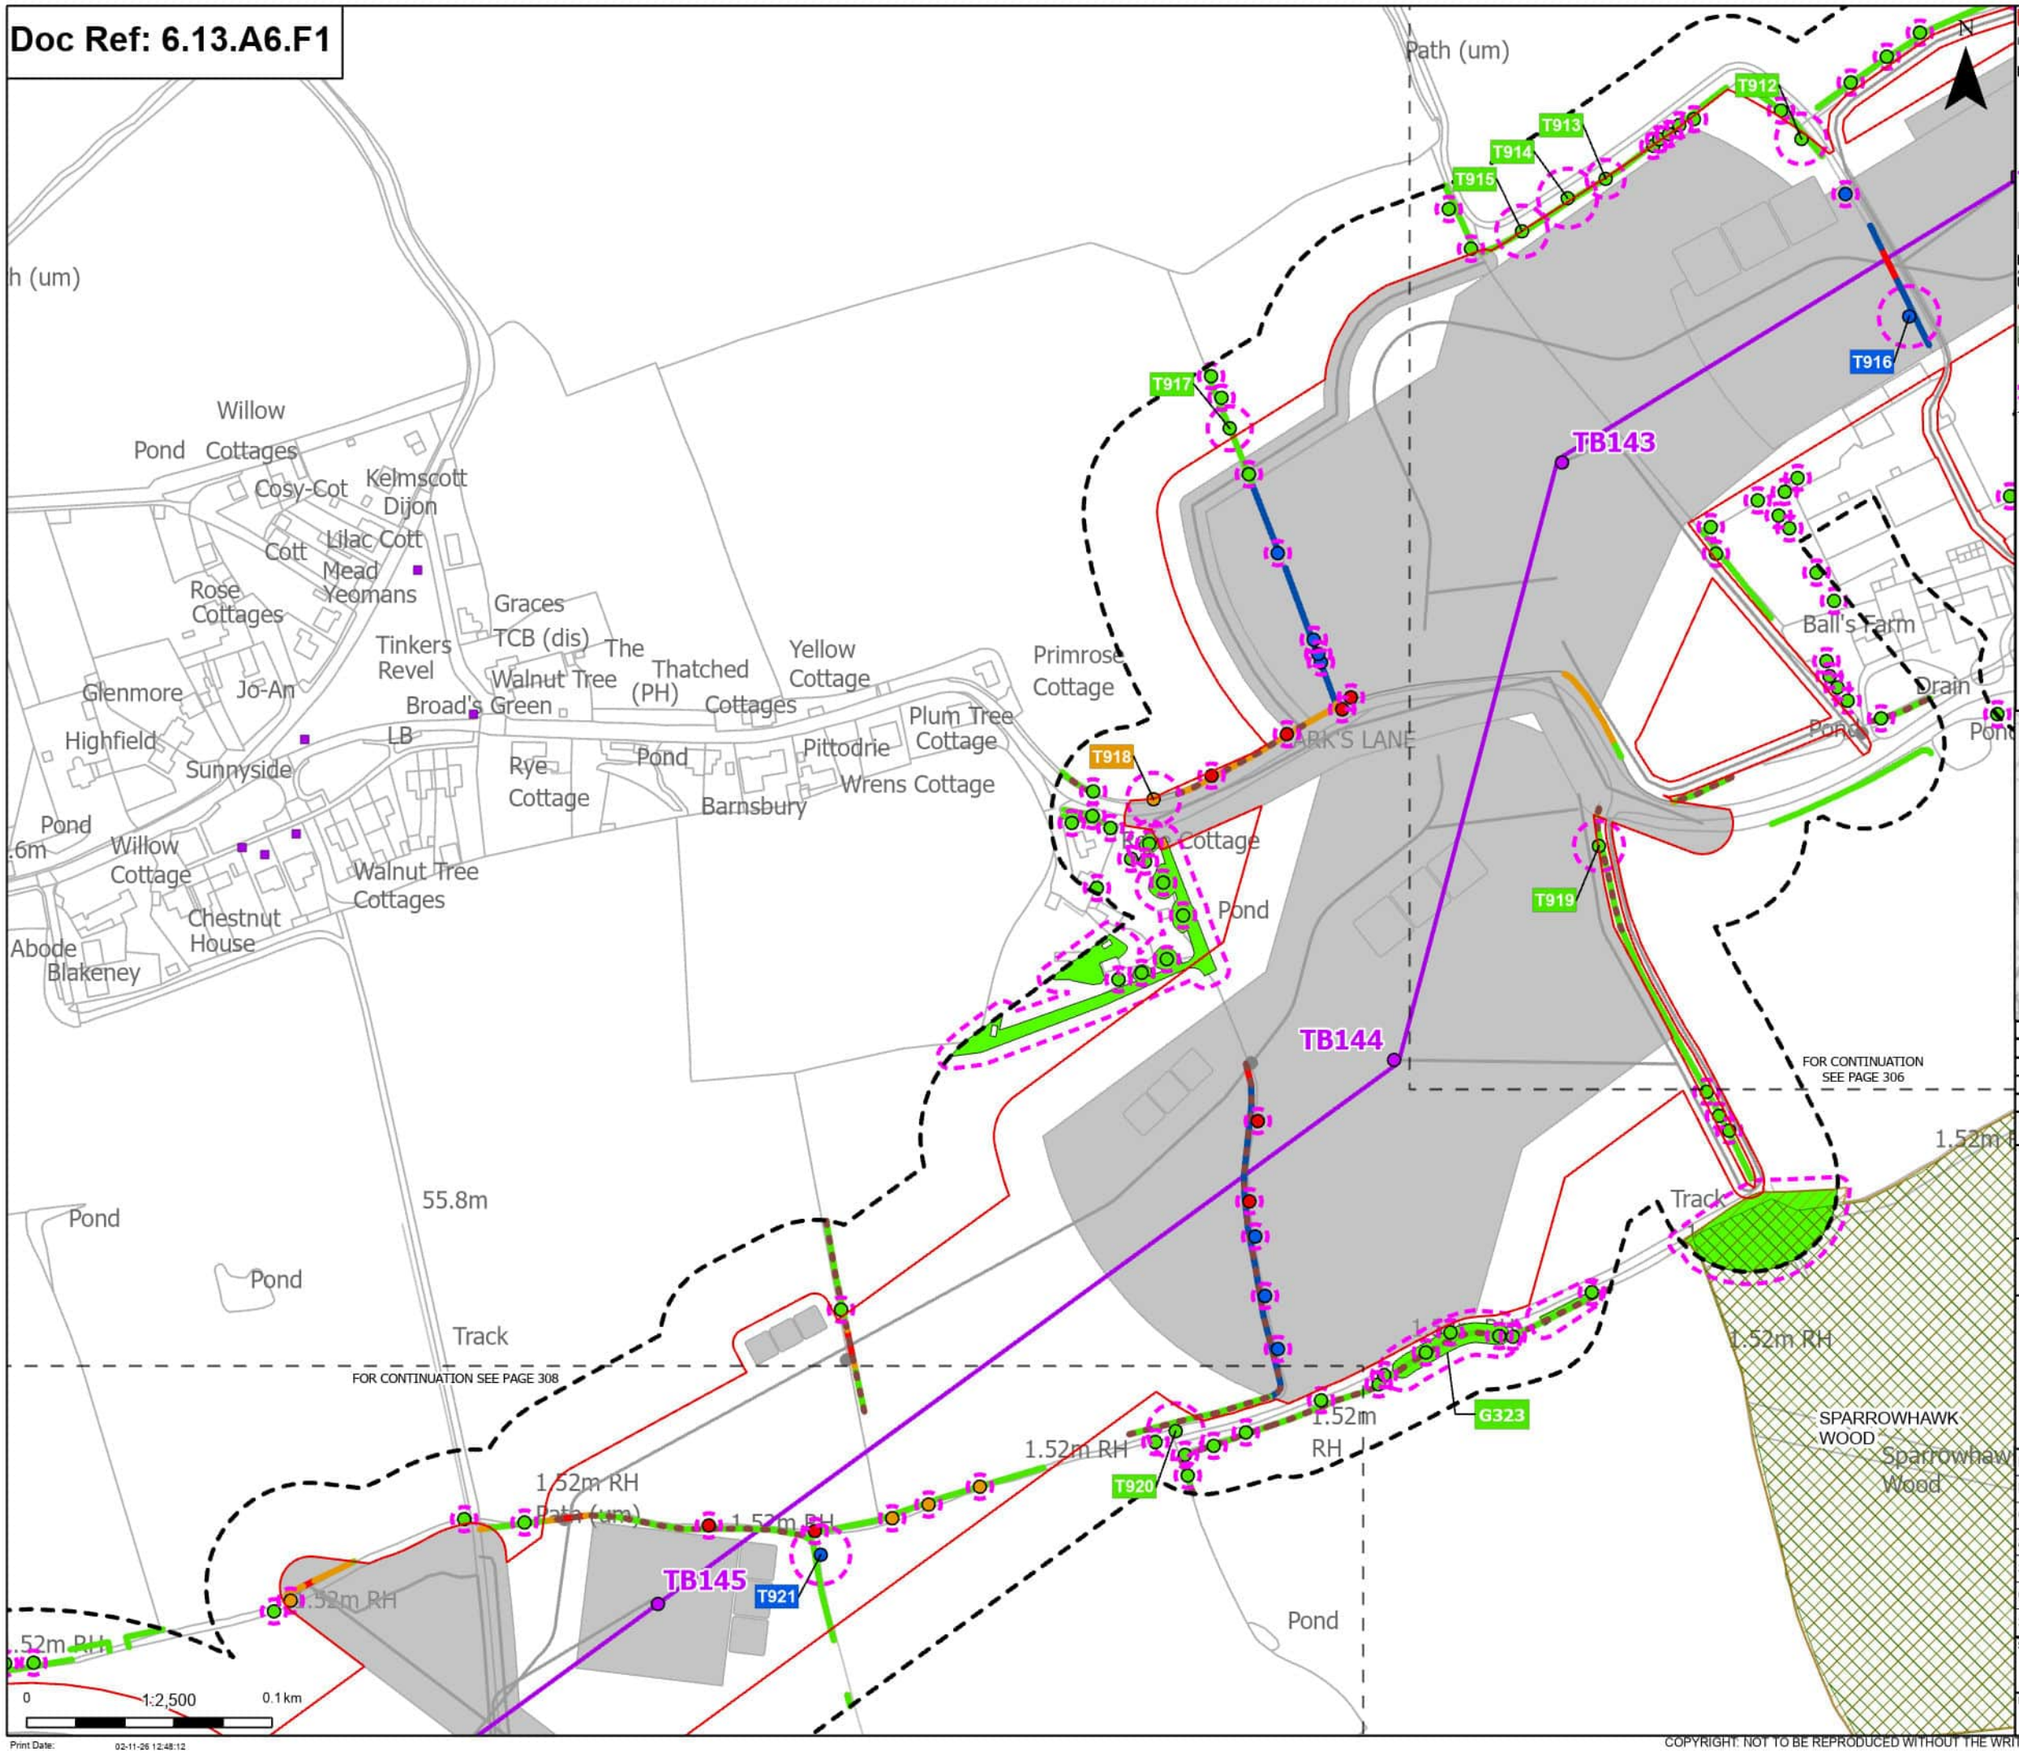

Order Limits
Sheet index cutline

Proposed project design details
- Proposed low height pylon location
- Proposed standard lattice pylon location
- Proposed overhead line alignment
- Other temporary and permanent construction and operational works

Discipline specific constraints
- Arboriculture Study Area
- Important Hedgerows
- TPO group of trees
- TPO indivual trees
- Root protection area

Trees - Impact
- Removed
- Affected Managed
- Potentially Affected
- Unaffected

Ancient Woodland (Natural England)

Hedgerow - Impact
- Removed
- Affected Managed
- Potentially Affected
- Unaffected

Groups of trees - Impact
- Potentially Affected
- Unaffected

Note: The proposed overhead line alignment and proposed underground cable alignment together comprise the alignment. For further details regarding the design, please refer to Figures 4.1 (document reference 6.4.F1) and 4.2 (document reference 6.4.F2).

Notes: Background mapping information has been reproduced from the Ordnance Survey by permission of Ordnance Survey of the Controller of His Majesty's Stationery Office. © Crown copyright and database rights (2025) Licence OS100024241 and AC0000807948; © Crown copyright and database rights 2025 Ordnance Survey AC0000808122, Contains public sector information licensed under the Open Government Licence v3.0, © National Grid UK



Rev	Date	Description	Drawn	Check	Approv
B	Aug 2025	FOR DCO APPLICATION	JAL	AF	KB
A	Aug 2025	FOR DCO APPLICATION	JAL	AF	KB

nationalgrid

PROJECT:
Norwich to Tilbury

Planning Inspectorate App Number: EN020027
Regulation 5(2)(a)

Title:

Figure A13.6.1- Landscape and Visual Arboriculture Impacts Plan
Page 307 of 396


Designed	M. Watson	Date	February 26
Drawn	J. Acero Leon	Date	February 26
Checked	A. Fell	Date	February 26
Approved	K. Burrows	Date	February 26
Scale:	1:2,500	Datum:	AOD
Original Size:	A3	Grid:	OS
Suitability Code:	A2	Project Number:	10059280

Suitability Description:
Accepted as Concept Stage

Drawing Number: 10059280-ARC-EBD-ZZ-DR-ZZ-00393
Revision: B

COPYRIGHT: NOT TO BE REPRODUCED WITHOUT THE WRITTEN PERMISSION OF NATIONAL GRID ELECTRICITY TRANSMISSION Plc

Doc Ref: 6.13.A6.F1

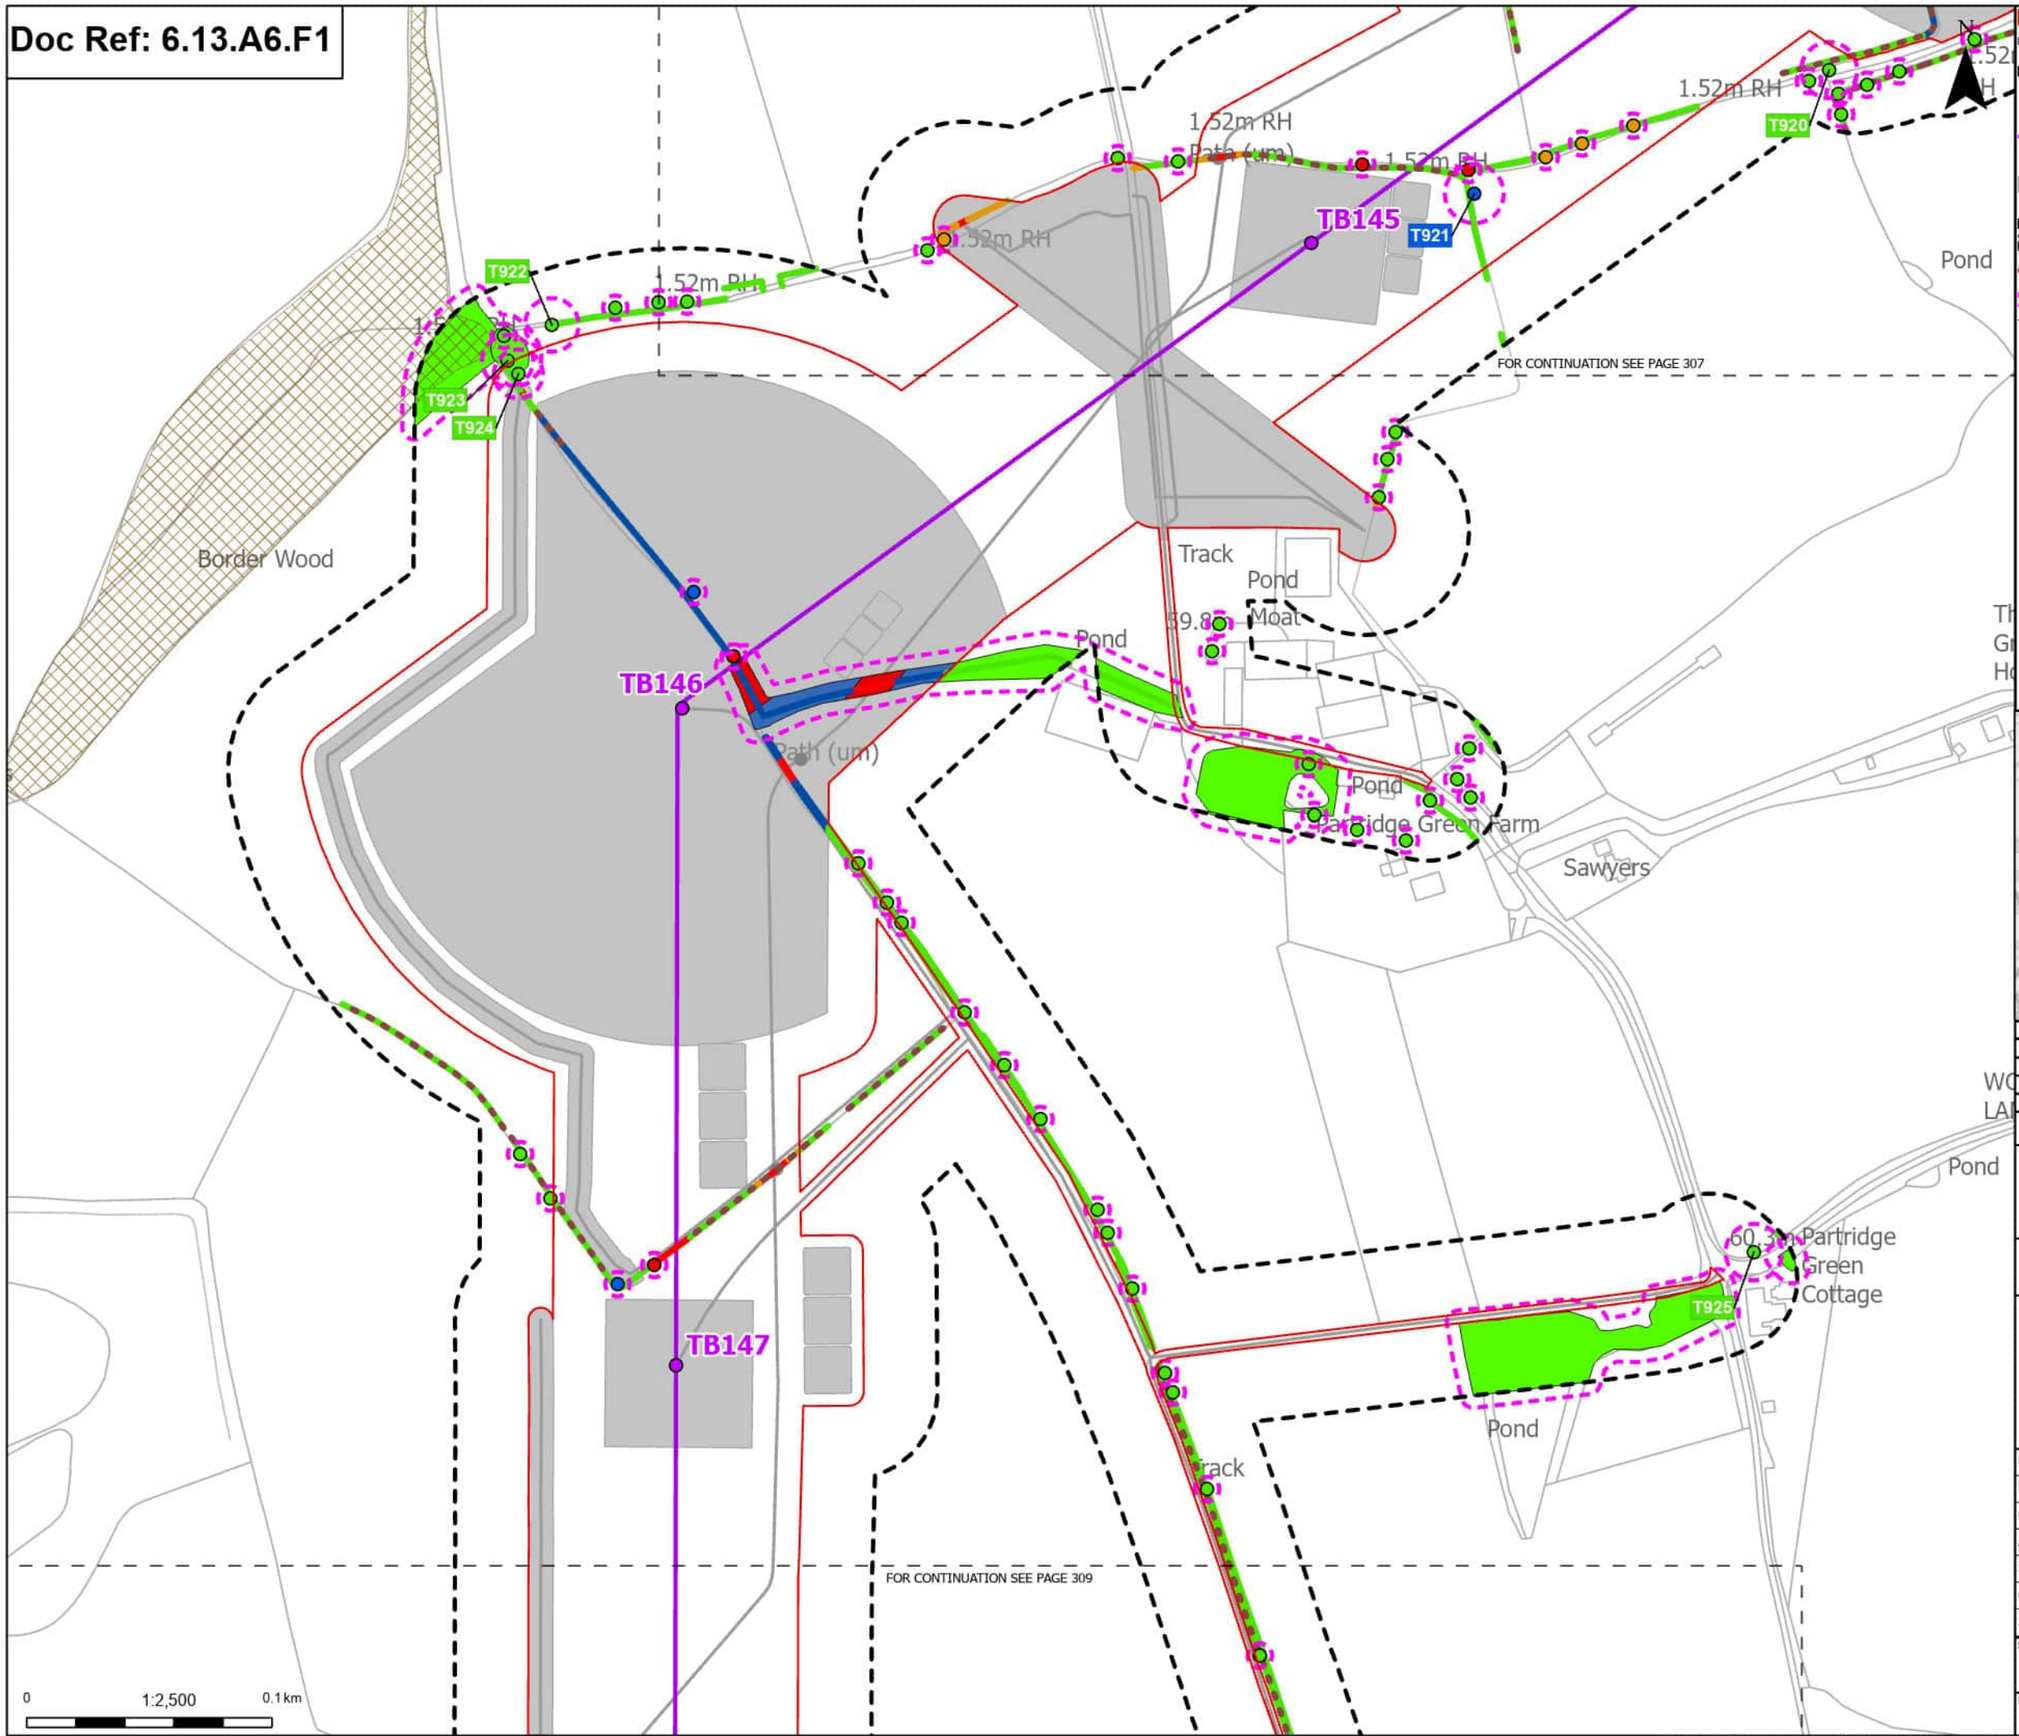

Order Limits
Sheet index cutline

Proposed project design details
- Proposed standard lattice pylon location
- Proposed overhead line alignment
- Other temporary and permanent construction and operational works

Discipline specific constraints
- Arboriculture Study Area
- Important Hedgerows
- Root protection area

Trees - Impact
- Removed
- Affected Managed
- Potentially Affected
- Unaffected

Ancient Woodland Sites that are not shown on the Ancient Woodland Inventory

Hedgerow - Impact
- Removed
- Affected Managed
- Potentially Affected
- Unaffected

Groups of trees - Impact
- Removed
- Affected Managed
- Unaffected

Note: The proposed overhead line alignment and proposed underground cable alignment together comprise the alignment. For further details regarding the design, please refer to Figures 4.1 (document reference 6.4.F1) and 4.2 (document reference 6.4.F2).

Notes: Background mapping information has been reproduced from the Ordnance Survey by permission of Ordnance Survey of the Controller of His Majesty's Stationery Office. © Crown copyright and database rights (2025) Licence OS100024241 and AC0000807948; © Crown copyright and database rights 2025 Ordnance Survey AC0000808122, Contains public sector information licensed under the Open Government Licence v3.0, © National Grid UK



Rev	Date	Description	Drawn	Check	Approv
B	Aug 2025	FOR DCO APPLICATION	JAL	AF	KB
A	Aug 2025	FOR DCO APPLICATION	JAL	AF	KB

nationalgrid

PROJECT: Norwich to Tilbury

Planning Inspectorate App Number: EN020027
Regulation 5(2)(a)

Title:

Figure A13.6.1- Landscape and Visual Arboriculture Impacts Plan
Page 308 of 396

Designed	M. Watson	Date	February 26
Drawn	J. Acero Leon	Date	February 26
Checked	A. Fell	Date	February 26
Approved	K. Burrows	Date	February 26
Scale:	1:2,500	Datum:	AOD
Original Size:	A3	Grid:	OS
Suitability Code:	A2	Project Number:	10059280

Suitability Description: Accepted as Concept Stage


Drawing Number: 10059280-ARC-EBD-ZZ-DR-ZZ-00393

Revision: B

Print Date: 02-11-26 12:48:31

COPYRIGHT: NOT TO BE REPRODUCED WITHOUT THE WRITTEN PERMISSION OF NATIONAL GRID ELECTRICITY TRANSMISSION Plc

Doc Ref: 6.13.A6.F1

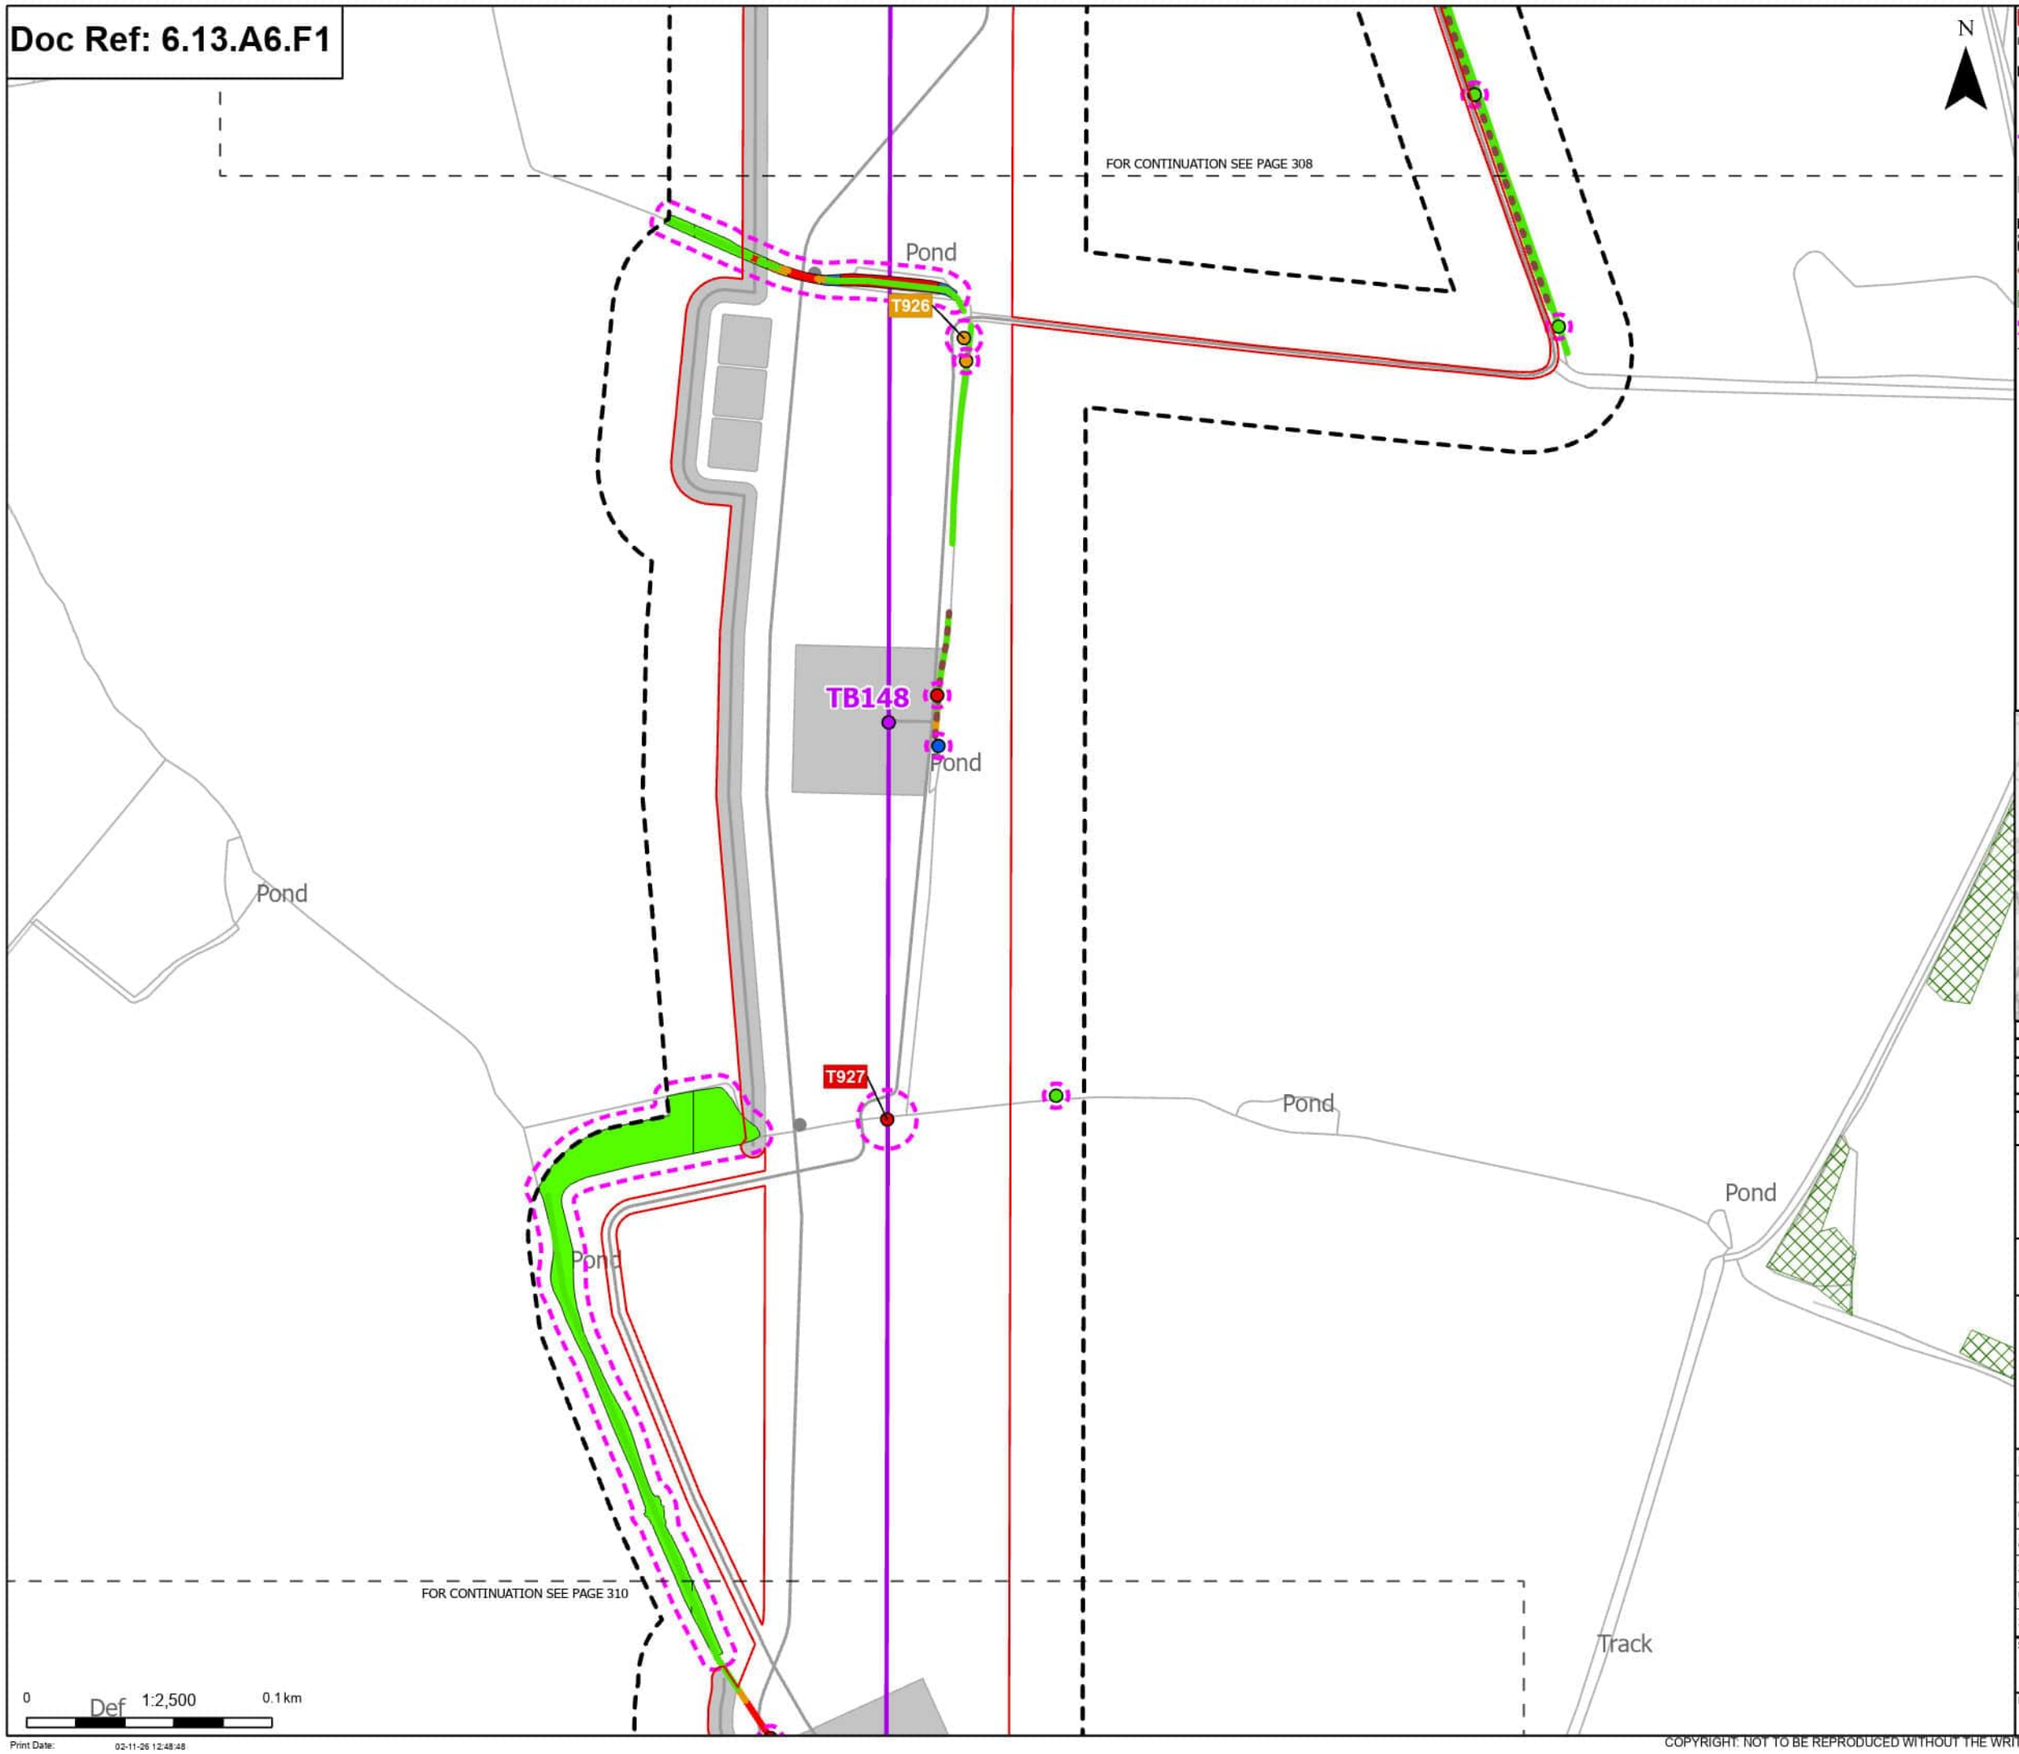

N

Order Limits
Sheet index cutline

Proposed project design details
Proposed standard lattice pylon location
Proposed overhead line alignment
Other temporary and permanent construction and operational works

Discipline specific constraints
Arboriculture Study Area
Important Hedgerows
TPO group of trees
Root protection area

Trees - Impact
Removed
Affected Managed
Potentially Affected
Unaffected

Hedgerow - Impact
Removed
Potentially Affected
Unaffected

Groups of trees - Impact
Removed
Affected Managed
Potentially Affected
Unaffected

Note: The proposed overhead line alignment and proposed underground cable alignment together comprise the alignment. For further details regarding the design, please refer to Figures 4.1 (document reference 6.4.F1) and 4.2 (document reference 6.4.F2).

Notes: Background mapping information has been reproduced from the Ordnance Survey by permission of Ordnance Survey of the Controller of His Majesty's Stationery Office. © Crown copyright and database rights (2025) Licence OS100024241 and AC0000807948; © Crown copyright and database rights 2025 Ordnance Survey AC0000808122, Contains public sector information licensed under the Open Government Licence v3.0, © National Grid UK



Rev	Date	Description	Drawn	Check	Approv
B	Aug 2025	FOR DCO APPLICATION	JAL	AF	KB
A	Aug 2025	FOR DCO APPLICATION	JAL	AF	KB

nationalgrid

PROJECT: Norwich to Tilbury

Planning Inspectorate App Number: EN020027
Regulation 5(2)(a)

Title:

Figure A13.6.1- Landscape and Visual Arboriculture Impacts Plan
Page 309 of 396


Designed	M. Watson	Date	February 26
Drawn	J. Acero Leon	Date	February 26
Checked	A. Fell	Date	February 26
Approved	K. Burrows	Date	February 26
Scale:	1:2,500	Datum:	AOD
Original Size:	A3	Grid:	OS
Suitability Code:	A2	Project Number:	10059280

Suitability Description:
Accepted as Concept Stage

Drawing Number: 10059280-ARC-EBD-ZZ-DR-ZZ-00393
Revision: B

COPYRIGHT: NOT TO BE REPRODUCED WITHOUT THE WRITTEN PERMISSION OF NATIONAL GRID ELECTRICITY TRANSMISSION Plc

Doc Ref: 6.13.A6.F1

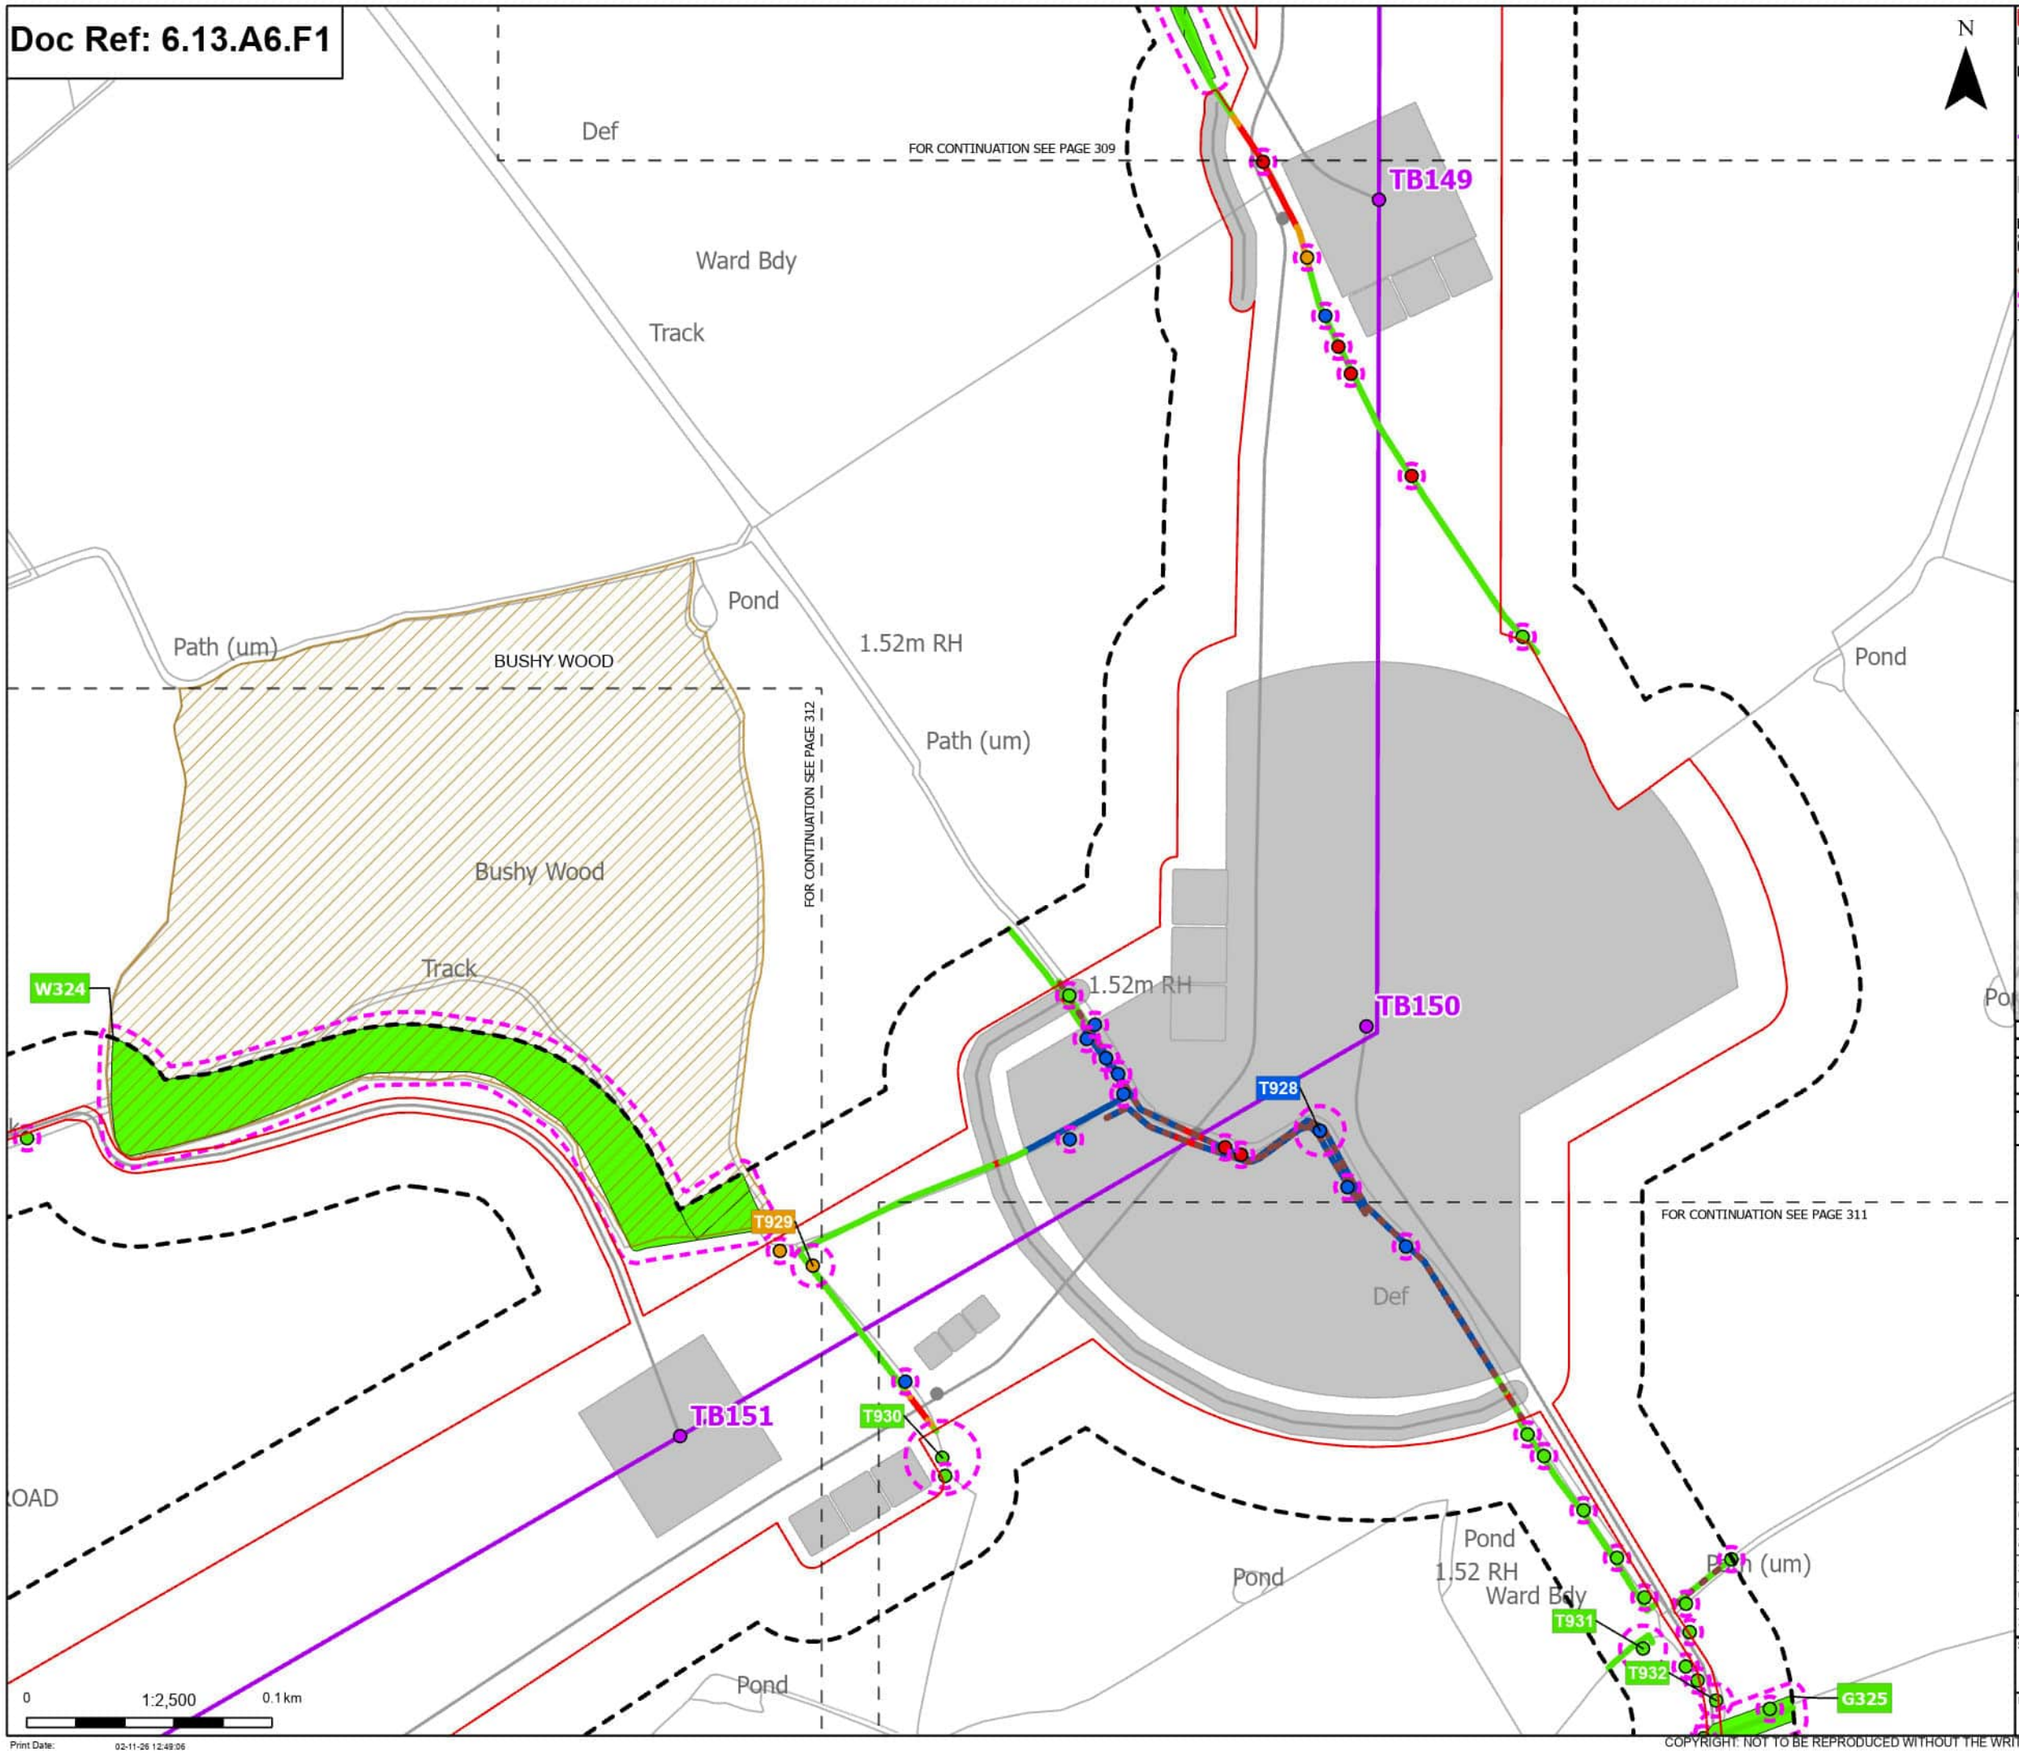

- Order Limits
- Sheet index cutline

Proposed project design details
- Proposed standard lattice pylon location
- Proposed overhead line alignment
- Other temporary and permanent construction and operational works

Discipline specific constraints
- Arboriculture Study Area
- Important Hedgerows
- Root protection area

Trees - Impact
- Removed
- Affected Managed
- Potentially Affected
- Unaffected

- Ancient Woodland (Natural England)

Hedgerow - Impact
- Removed
- Affected Managed
- Potentially Affected
- Unaffected

Groups of trees - Impact
- Unaffected

Note: The proposed overhead line alignment and proposed underground cable alignment together comprise the alignment. For further details regarding the design, please refer to Figures 4.1 (document reference 6.4.F1) and 4.2 (document reference 6.4.F2).

Notes: Background mapping information has been reproduced from the Ordnance Survey by permission of Ordnance Survey of the Controller of His Majesty's Stationery Office. © Crown copyright and database rights (2025) Licence OS100024241 and AC0000807948; © Crown copyright and database rights 2025 Ordnance Survey AC0000808122, Contains public sector information licensed under the Open Government Licence v3.0, © National Grid UK



Rev	Date	Description	Drawn	Check	Approv
B	Aug 2025	FOR DCO APPLICATION	JAL	AF	KB
A	Aug 2025	FOR DCO APPLICATION	JAL	AF	KB

nationalgrid

PROJECT: Norwich to Tilbury

Planning Inspectorate App Number: EN020027
Regulation 5(2)(a)

Title:

Figure A13.6.1- Landscape and Visual Arboriculture Impacts Plan
Page 310 of 396

Designed	M. Watson	Date	February 26
Drawn	J. Acero Leon	Date	February 26
Checked	A. Fell	Date	February 26
Approved	K. Burrows	Date	February 26
Scale:	1:2,500	Datum:	AOD
Original Size:	A3	Grid:	OS
Suitability Code:	A2	Project Number:	10059280


Suitability Description: Accepted as Concept Stage

Drawing Number: 10059280-ARC-EBD-ZZ-DR-ZZ-00393

Revision: B

COPYRIGHT: NOT TO BE REPRODUCED WITHOUT THE WRITTEN PERMISSION OF NATIONAL GRID ELECTRICITY TRANSMISSION Plc

Doc Ref: 6.13.A6.F1

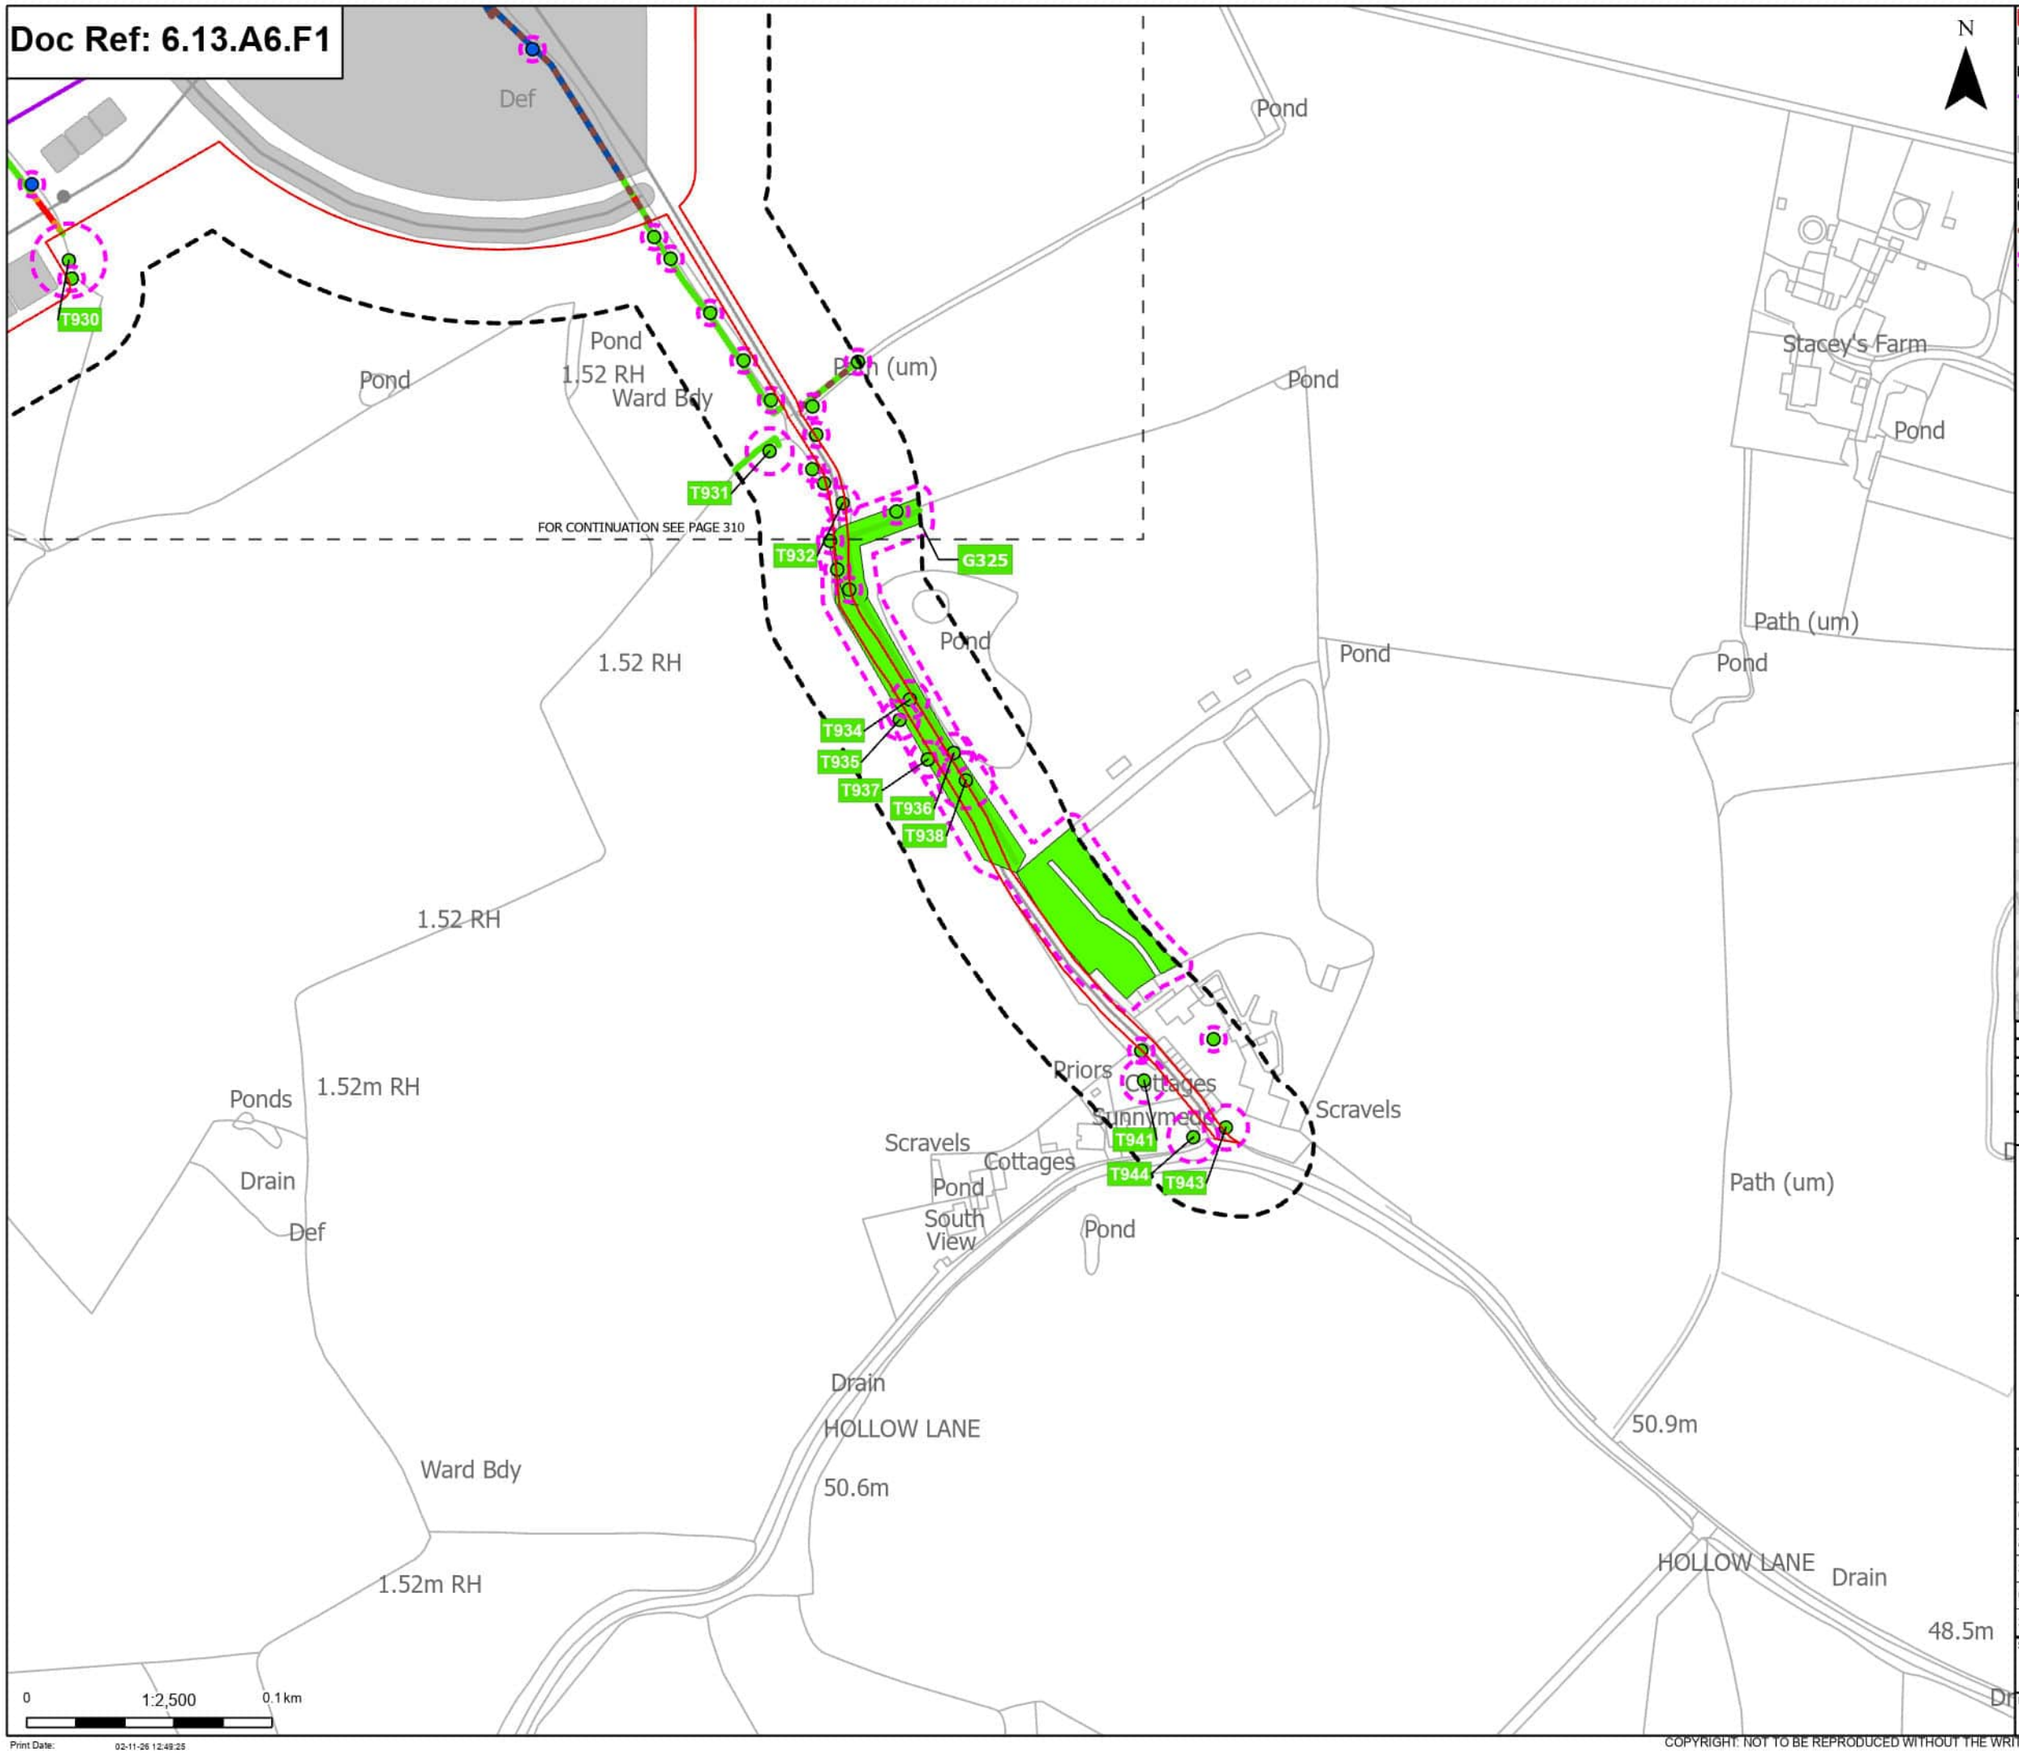

Order Limits
Sheet index cutline

Proposed project design details
Proposed overhead line alignment
Other temporary and permanent construction and operational works

Discipline specific constraints
Arboriculture Study Area
Important Hedgerows
Root protection area

Trees - Impact
Affected Managed
Unaffected

Hedgerow - Impact
Removed
Affected Managed
Potentially Affected
Unaffected

Groups of trees - Impact
Unaffected

Note: The proposed overhead line alignment and proposed underground cable alignment together comprise the alignment. For further details regarding the design, please refer to Figures 4.1 (document reference 6.4.F1) and 4.2 (document reference 6.4.F2).

Notes: Background mapping information has been reproduced from the Ordnance Survey by permission of Ordnance Survey of the Controller of His Majesty's Stationery Office. © Crown copyright and database rights (2025) Licence OS100024241 and AC0000807948; © Crown copyright and database rights 2025 Ordnance Survey AC0000808122, Contains public sector information licensed under the Open Government Licence v3.0, © National Grid UK



Rev	Date	Description	Drawn	Check	Approv
B	Aug 2025	FOR DCO APPLICATION	JAL	AF	KB
A	Aug 2025	FOR DCO APPLICATION	JAL	AF	KB

nationalgrid

PROJECT:
Norwich to Tilbury

Planning Inspectorate App Number: EN020027
Regulation 5(2)(a)

Title:

Figure A13.6.1- Landscape and Visual Arboriculture Impacts Plan
Page 311 of 396


Designed	M. Watson	Date	February 26
Drawn	J. Acero Leon	Date	February 26
Checked	A. Fell	Date	February 26
Approved	K. Burrows	Date	February 26
Scale:	1:2,500	Datum:	AOD
Original Size:	A3	Grid:	OS
Suitability Code:	A2	Project Number:	10059280

Suitability Description:
Accepted as Concept Stage

Drawing Number: 10059280-ARC-EBD-ZZ-DR-ZZ-00393
Revision: B

COPYRIGHT: NOT TO BE REPRODUCED WITHOUT THE WRITTEN PERMISSION OF NATIONAL GRID ELECTRICITY TRANSMISSION Plc

Doc Ref: 6.13.A6.F1

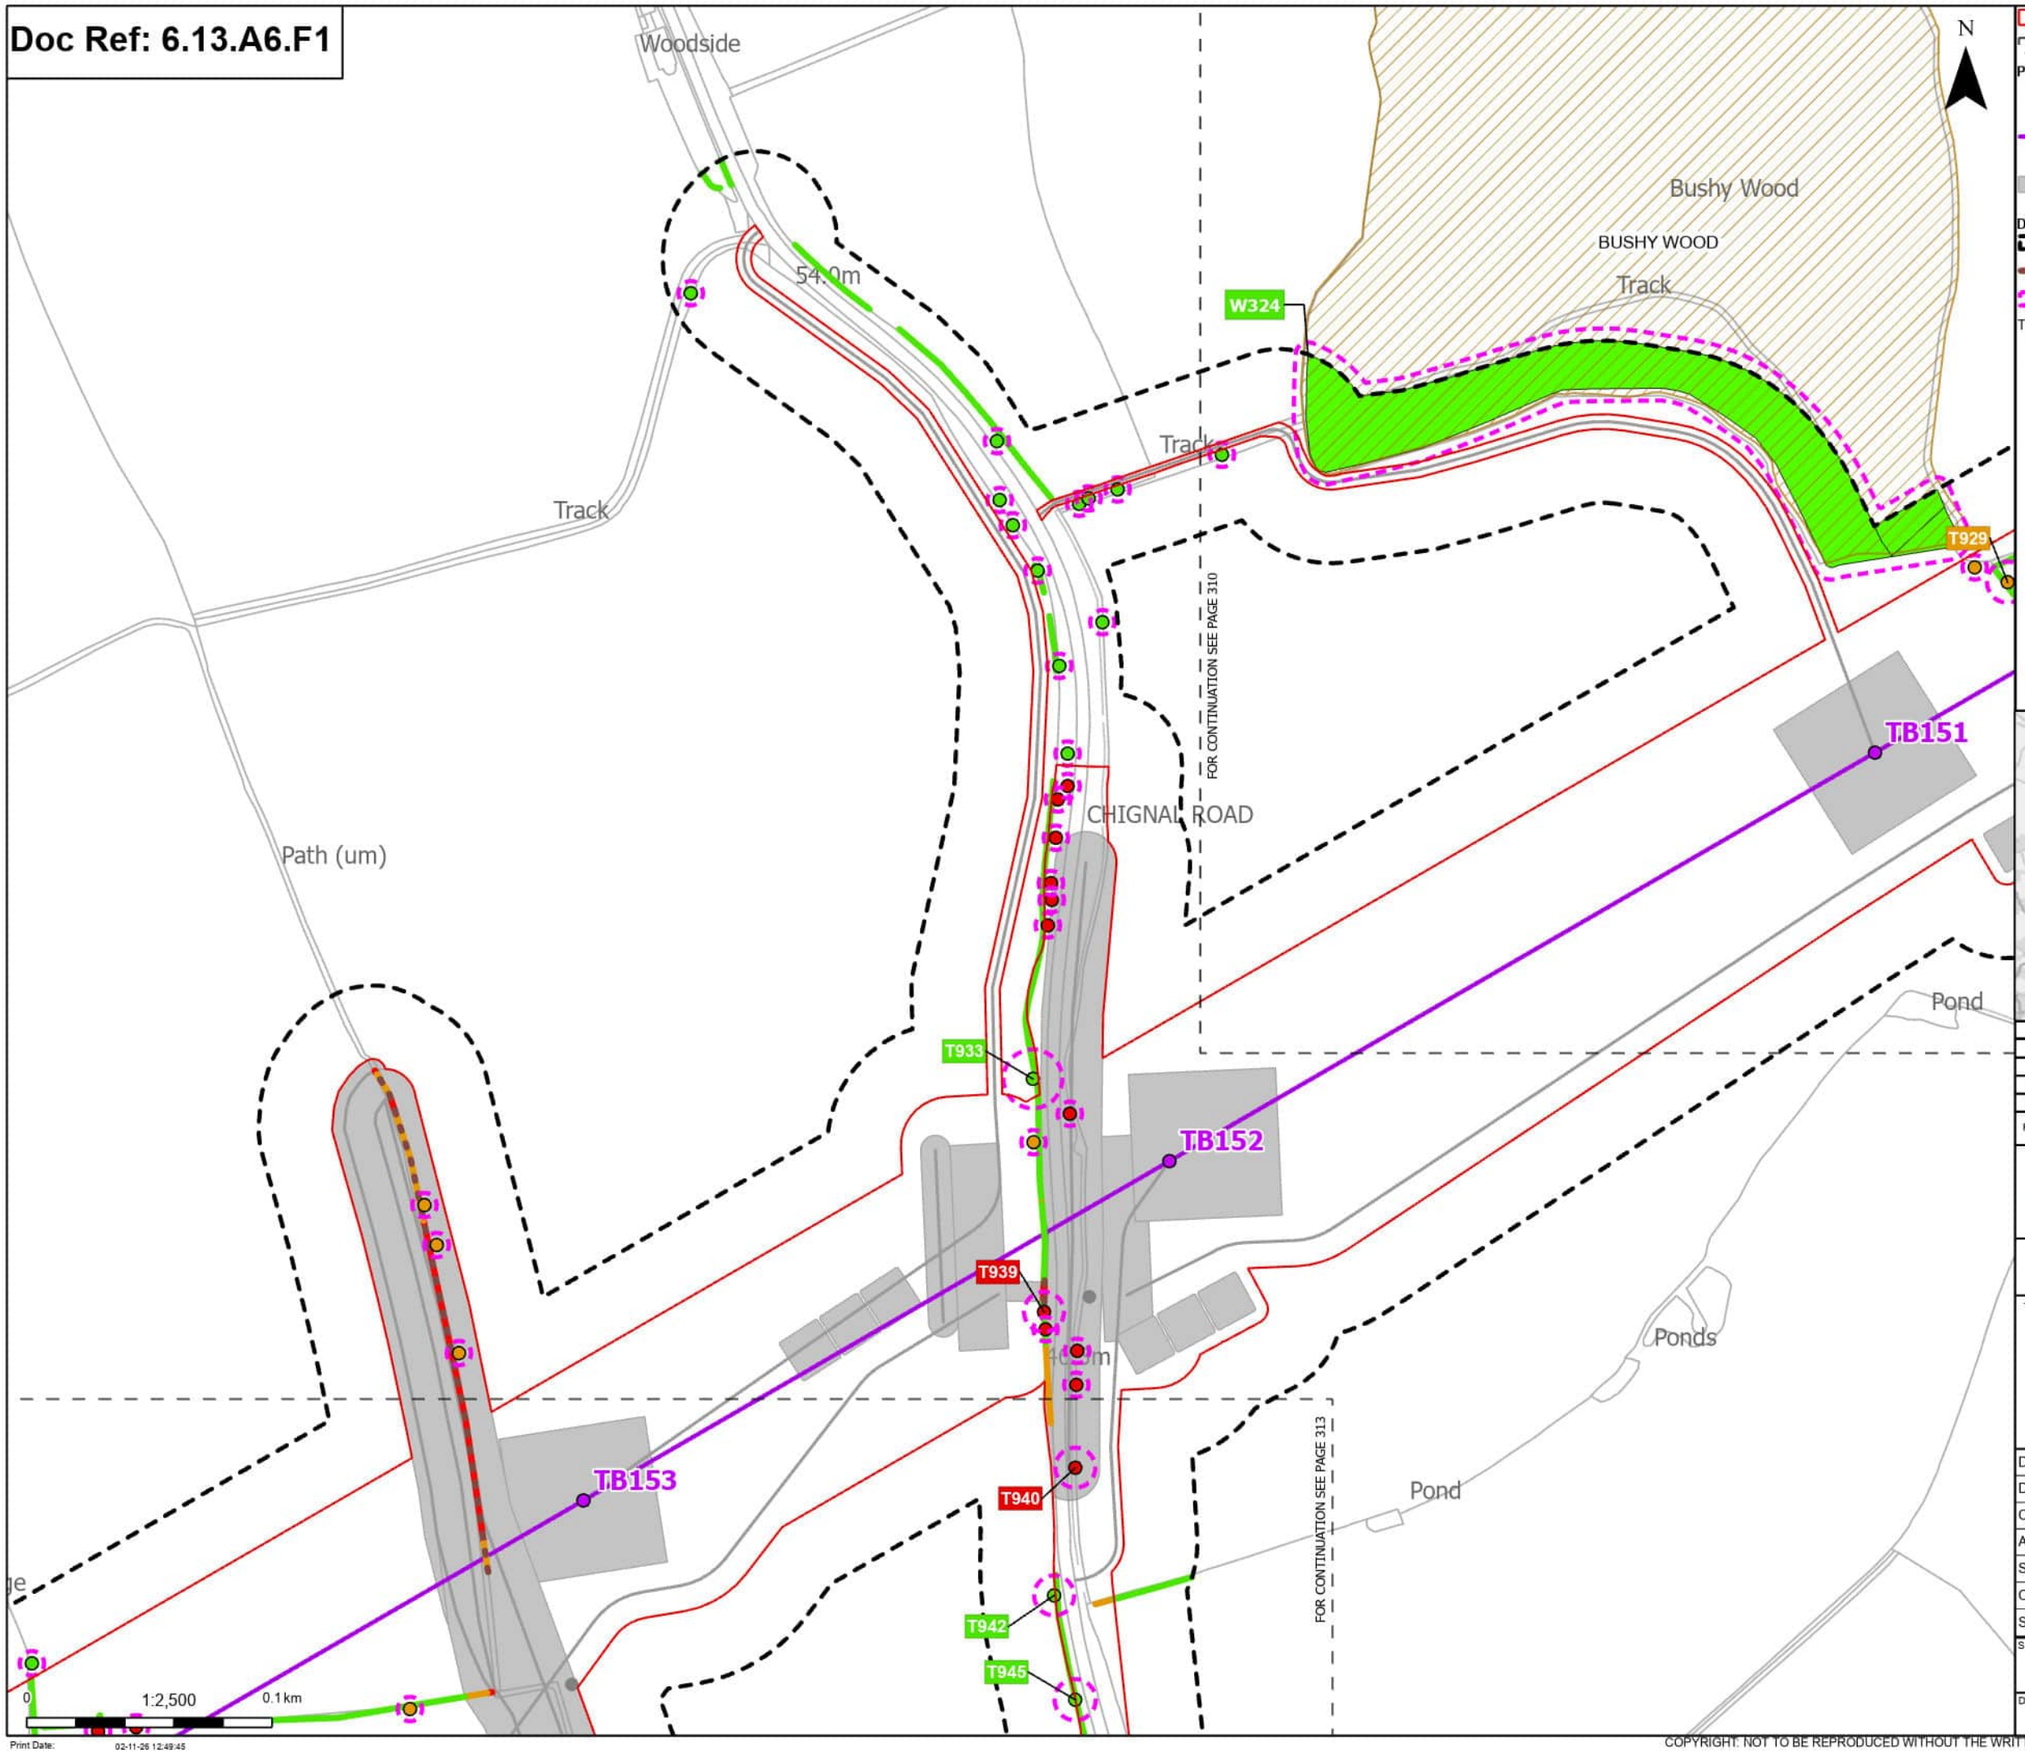

Order Limits
Sheet index cutline

Proposed project design details
- Proposed standard lattice pylon location
- Proposed overhead line alignment
- Other temporary and permanent construction and operational works

Discipline specific constraints
- Arboriculture Study Area
- Important Hedgerows
- Root protection area

Trees - Impact
- Removed
- Potentially Affected
- Unaffected

Ancient Woodland (Natural England)

Hedgerow - Impact
- Removed
- Potentially Affected
- Unaffected

Groups of trees - Impact
- Unaffected

Note: The proposed overhead line alignment and proposed underground cable alignment together comprise the alignment. For further details regarding the design, please refer to Figures 4.1 (document reference 6.4.F1) and 4.2 (document reference 6.4.F2).

Notes: Background mapping information has been reproduced from the Ordnance Survey by permission of Ordnance Survey of the Controller of His Majesty's Stationery Office. © Crown copyright and database rights (2025) Licence OS100024241 and AC0000807948; © Crown copyright and database rights 2025 Ordnance Survey AC0000808122, Contains public sector information licensed under the Open Government Licence v3.0, © National Grid UK



Rev	Date	Description	Drawn	Check	Approv
B	Aug 2025	FOR DCO APPLICATION	JAL	AF	KB
A	Aug 2025	FOR DCO APPLICATION	JAL	AF	KB

nationalgrid

PROJECT: Norwich to Tilbury

Planning Inspectorate App Number: EN020027
Regulation 5(2)(a)

Title:

Figure A13.6.1- Landscape and Visual Arboriculture Impacts Plan
Page 312 of 396


Designed	M. Watson	Date	February 26
Drawn	J. Acero Leon	Date	February 26
Checked	A. Fell	Date	February 26
Approved	K. Burrows	Date	February 26
Scale:	1:2,500	Datum:	AOD
Original Size:	A3	Grid:	OS
Suitability Code:	A2	Project Number:	10059280

Suitability Description:
Accepted as Concept Stage

Drawing Number: 10059280-ARC-EBD-ZZ-DR-ZZ-00393
Revision: B

COPYRIGHT: NOT TO BE REPRODUCED WITHOUT THE WRITTEN PERMISSION OF NATIONAL GRID ELECTRICITY TRANSMISSION Plc

Doc Ref: 6.13.A6.F1

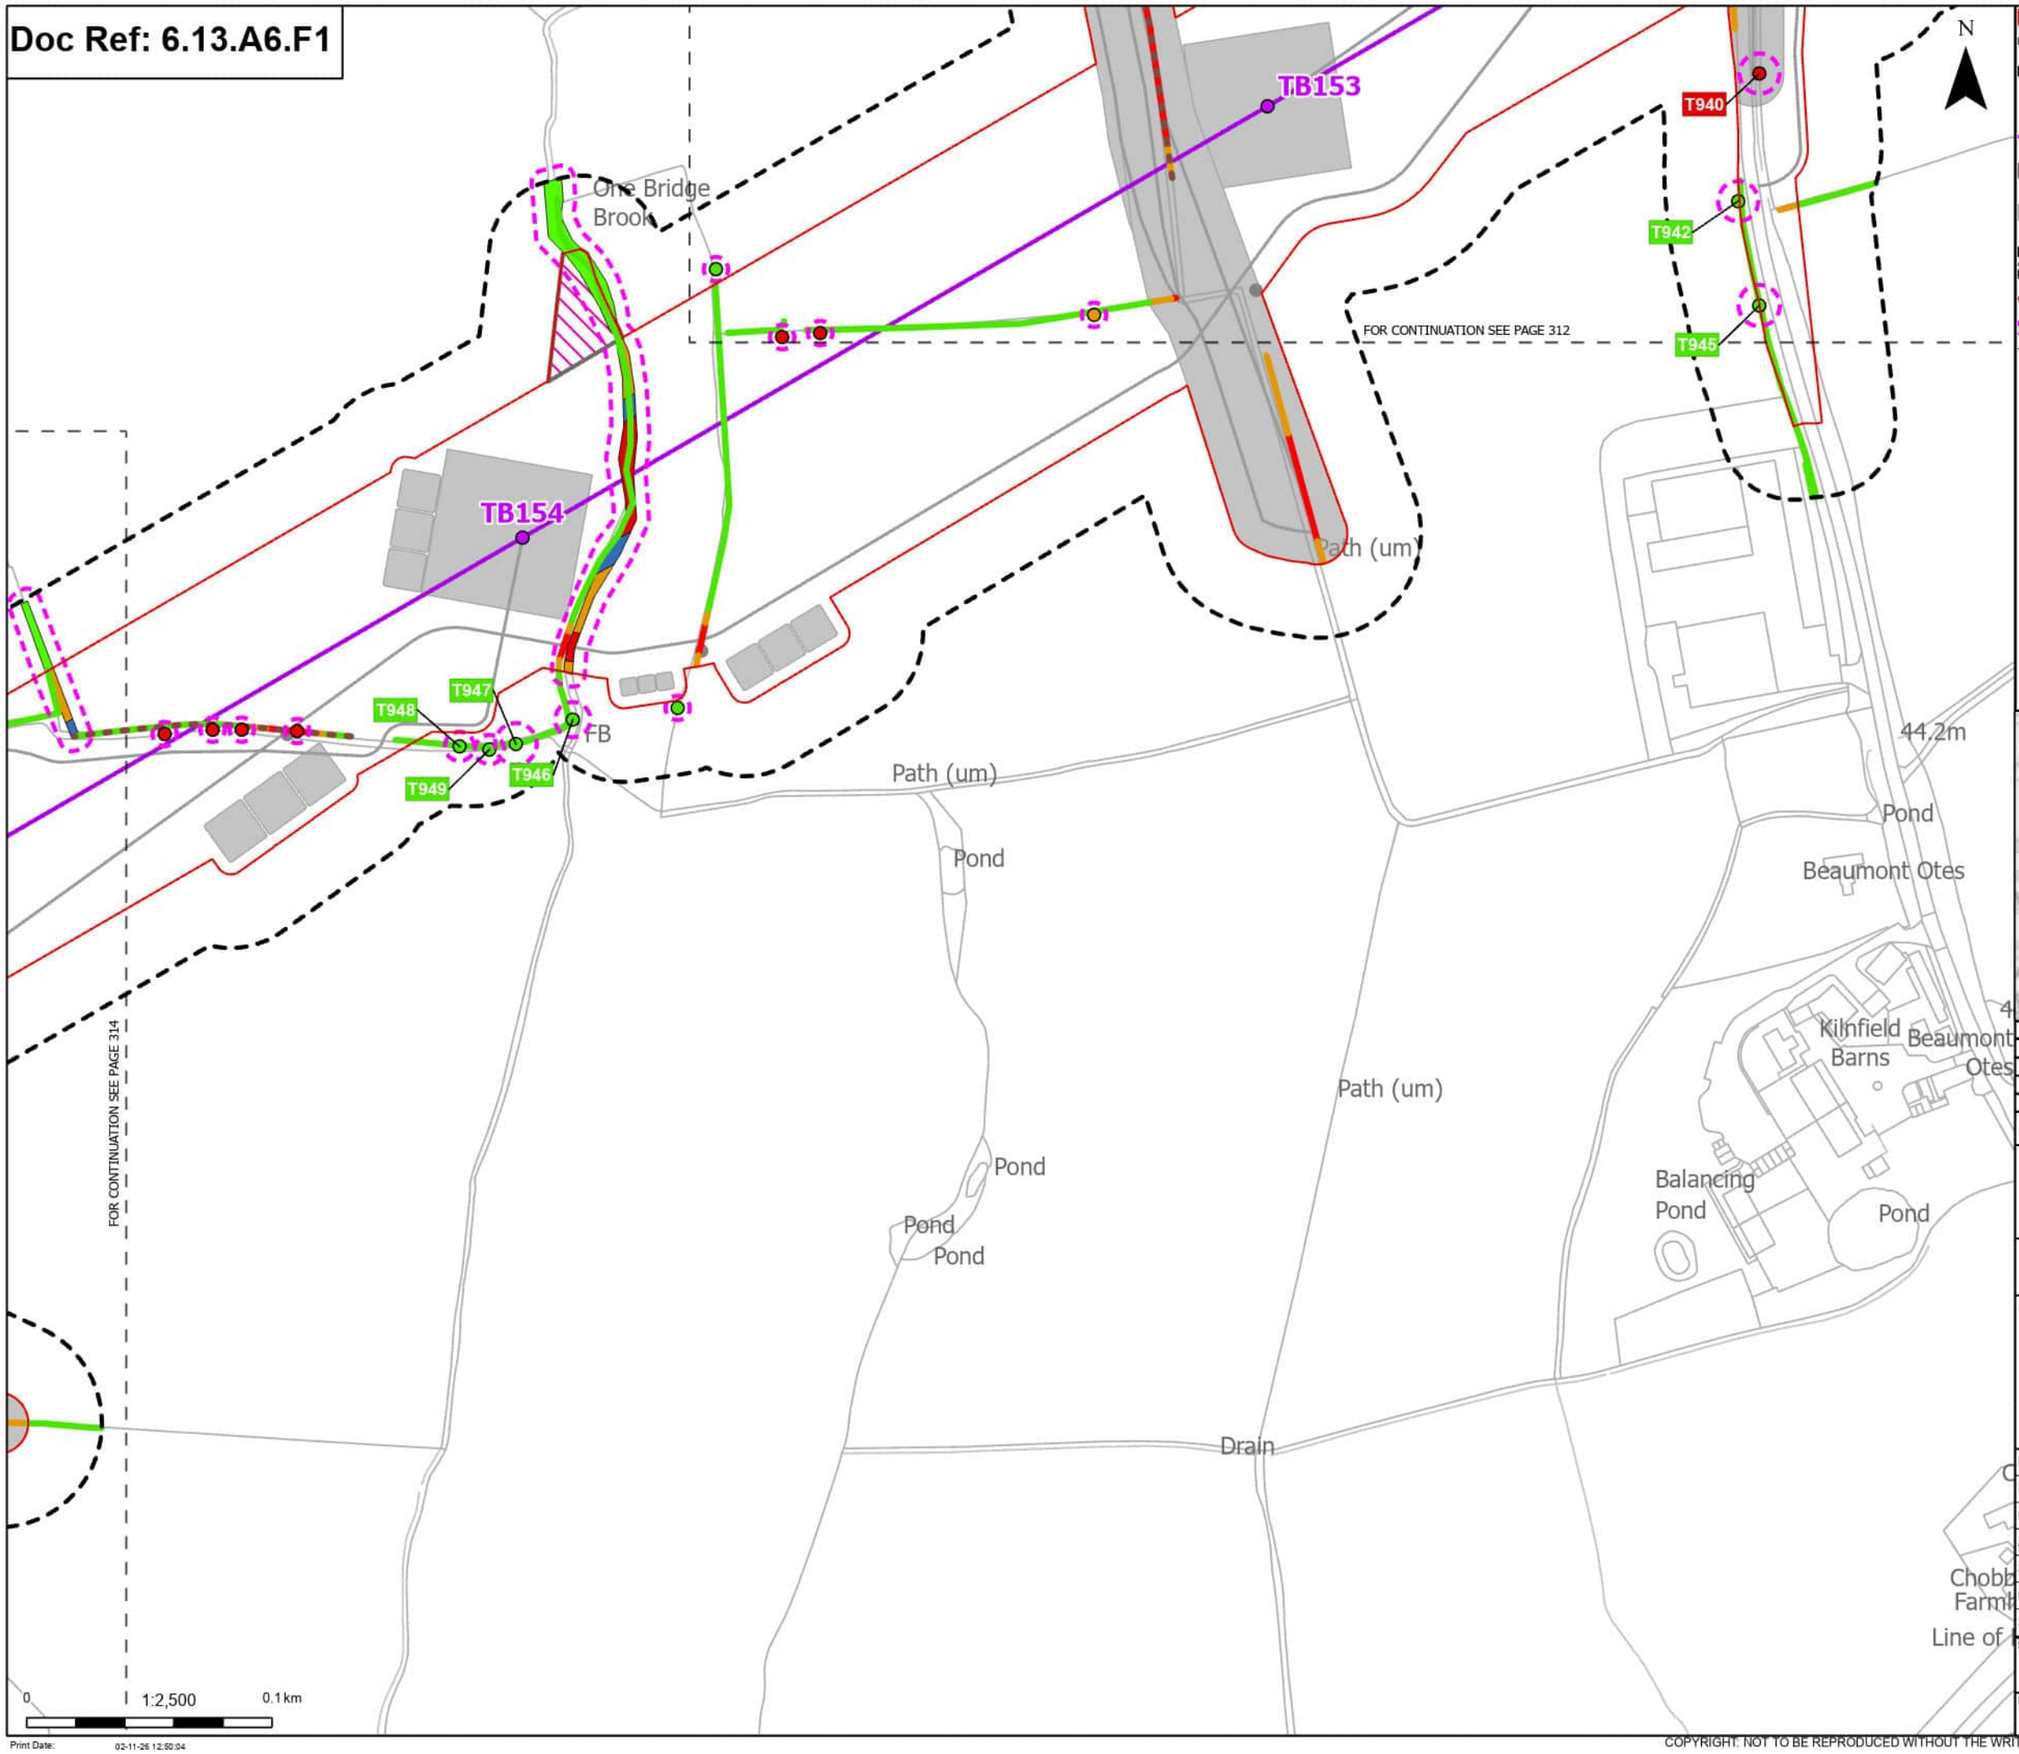

Order Limits
Sheet index cutline

Proposed project design details
- Proposed standard lattice pylon location
- Proposed overhead line alignment
- Environmental mitigation
- Other temporary and permanent construction and operational works

Discipline specific constraints
- Arboriculture Study Area
- Important Hedgerows
- Root protection area

Trees - Impact
- Removed
- Potentially Affected
- Unaffected

Hedgerow - Impact
- Removed
- Potentially Affected
- Unaffected

Groups of trees - Impact
- Removed
- Affected Managed
- Potentially Affected
- Unaffected

Note: The proposed overhead line alignment and proposed underground cable alignment together comprise the alignment. For further details regarding the design, please refer to Figures 4.1 (document reference 6.4.F1) and 4.2 (document reference 6.4.F2).

Notes: Background mapping information has been reproduced from the Ordnance Survey by permission of Ordnance Survey of the Controller of His Majesty's Stationery Office. © Crown copyright and database rights (2025) Licence OS100024241 and AC0000807948; © Crown copyright and database rights 2025 Ordnance Survey AC0000808122, Contains public sector information licensed under the Open Government Licence v3.0, © National Grid UK



Rev	Date	Description	Drawn	Check	Approv
B	Aug 2025	FOR DCO APPLICATION	JAL	AF	KB
A	Aug 2025	FOR DCO APPLICATION	JAL	AF	KB

nationalgrid

PROJECT: Norwich to Tilbury

Planning Inspectorate App Number: EN020027
Regulation 5(2)(a)

Title:

Figure A13.6.1- Landscape and Visual Arboriculture Impacts Plan
Page 313 of 396

Designed	M. Watson	Date	February 26
Drawn	J. Acero Leon	Date	February 26
Checked	A. Fell	Date	February 26
Approved	K. Burrows	Date	February 26
Scale:	1:2,500	Datum:	AOD
Original Size:	A3	Grid:	OS
Suitability Code:	A2	Project Number:	10059280

Suitability Description: Accepted as Concept Stage


Drawing Number: 10059280-ARC-EBD-ZZ-DR-ZZ-00393

Revision: B

Print Date: 02-11-26 12:50:04

COPYRIGHT: NOT TO BE REPRODUCED WITHOUT THE WRITTEN PERMISSION OF NATIONAL GRID ELECTRICITY TRANSMISSION Plc

Doc Ref: 6.13.A6.F1

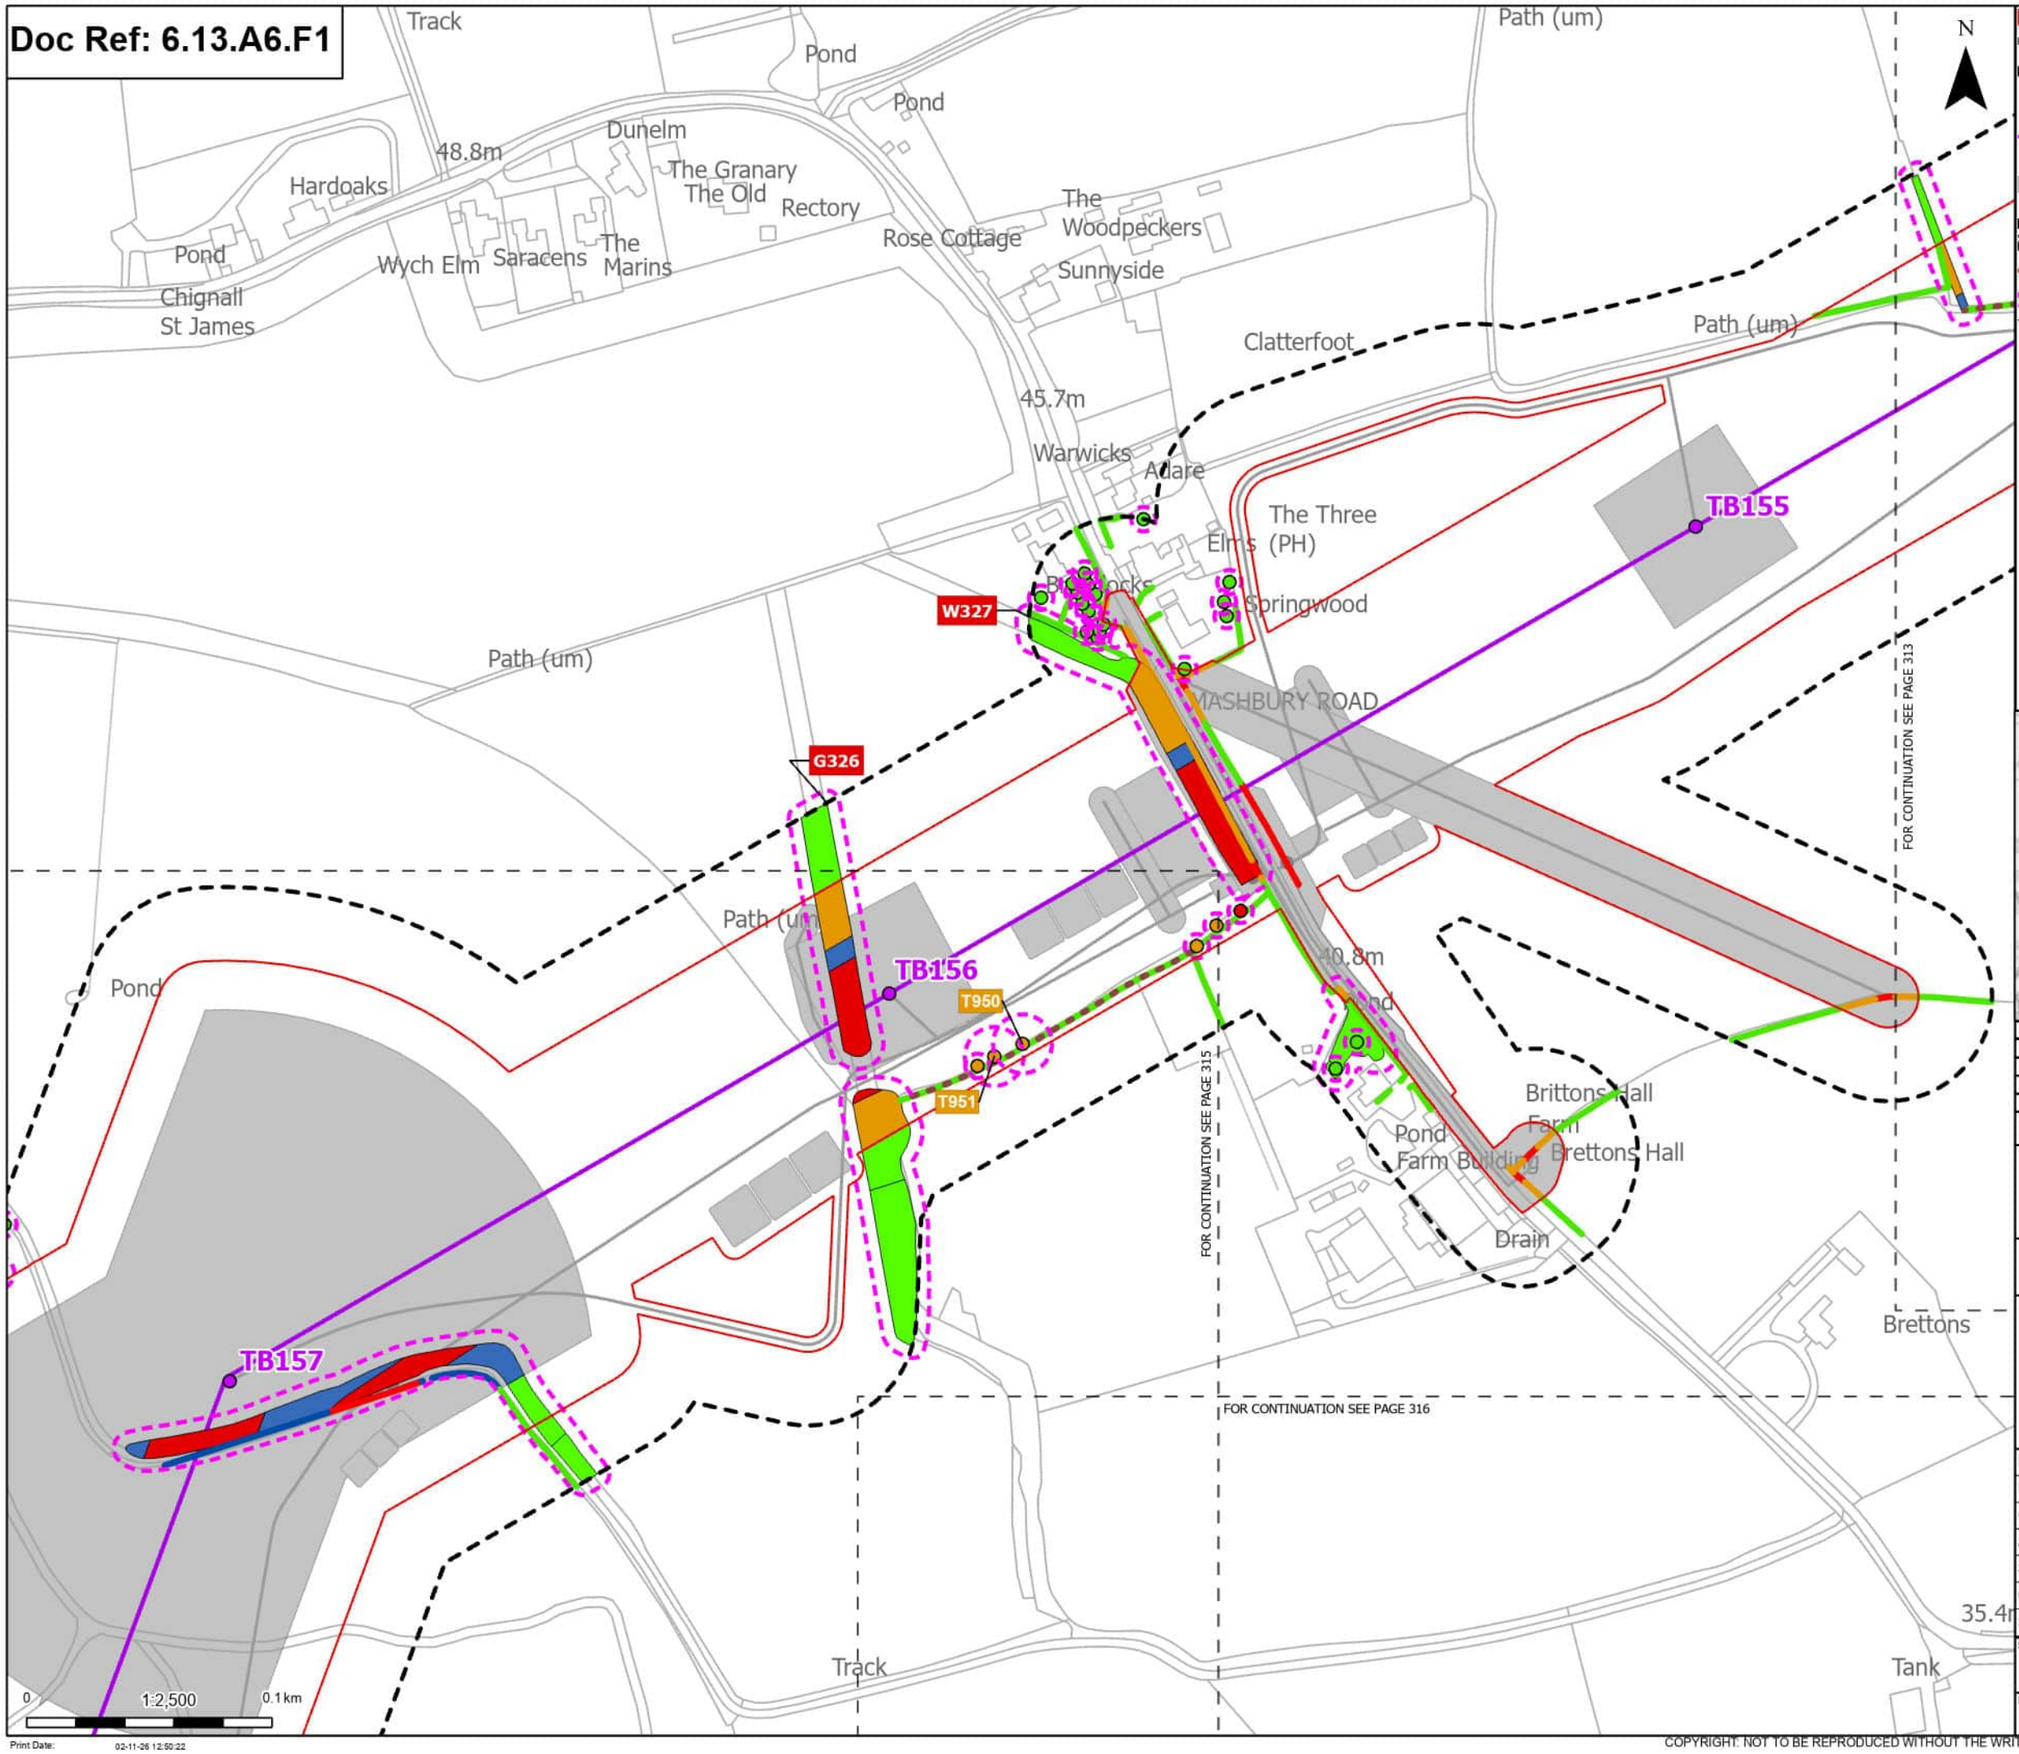

Order Limits
Sheet index cutline

Proposed project design details
Proposed standard lattice pylon location
Proposed overhead line alignment
Other temporary and permanent construction and operational works

Discipline specific constraints
Arboriculture Study Area
Important Hedgerows
Root protection area

Trees - Impact
Removed
Potentially Affected
Unaffected

Hedgerow - Impact
Removed
Affected Managed
Potentially Affected
Unaffected

Groups of trees - Impact
Removed
Affected Managed
Potentially Affected
Unaffected

Note: The proposed overhead line alignment and proposed underground cable alignment together comprise the alignment. For further details regarding the design, please refer to Figures 4.1 (document reference 6.4.F1) and 4.2 (document reference 6.4.F2).

Notes: Background mapping information has been reproduced from the Ordnance Survey by permission of Ordnance Survey of the Controller of His Majesty's Stationery Office. © Crown copyright and database rights (2025) Licence OS100024241 and AC0000807948; © Crown copyright and database rights 2025 Ordnance Survey AC0000808122, Contains public sector information licensed under the Open Government Licence v3.0, © National Grid UK



Rev	Date	Description	Drawn	Check	Approv
B	Aug 2025	FOR DCO APPLICATION	JAL	AF	KB
A	Aug 2025	FOR DCO APPLICATION	JAL	AF	KB

nationalgrid

PROJECT: Norwich to Tilbury

Planning Inspectorate App Number: EN020027
Regulation 5(2)(a)

Title:

Figure A13.6.1- Landscape and Visual Arboriculture Impacts Plan
Page 314 of 396

Designed	M. Watson	Date	February 26
Drawn	J. Acero Leon	Date	February 26
Checked	A. Fell	Date	February 26
Approved	K. Burrows	Date	February 26
Scale:	1:2,500	Datum:	AOD
Original Size:	A3	Grid:	OS
Suitability Code:	A2	Project Number:	10059280


Suitability Description:
Accepted as Concept Stage

Drawing Number: 10059280-ARC-EBD-ZZ-DR-ZZ-00393
Revision: B

Print Date: 02-11-26 12:50:22

COPYRIGHT. NOT TO BE REPRODUCED WITHOUT THE WRITTEN PERMISSION OF NATIONAL GRID ELECTRICITY TRANSMISSION Plc

Doc Ref: 6.13.A6.F1

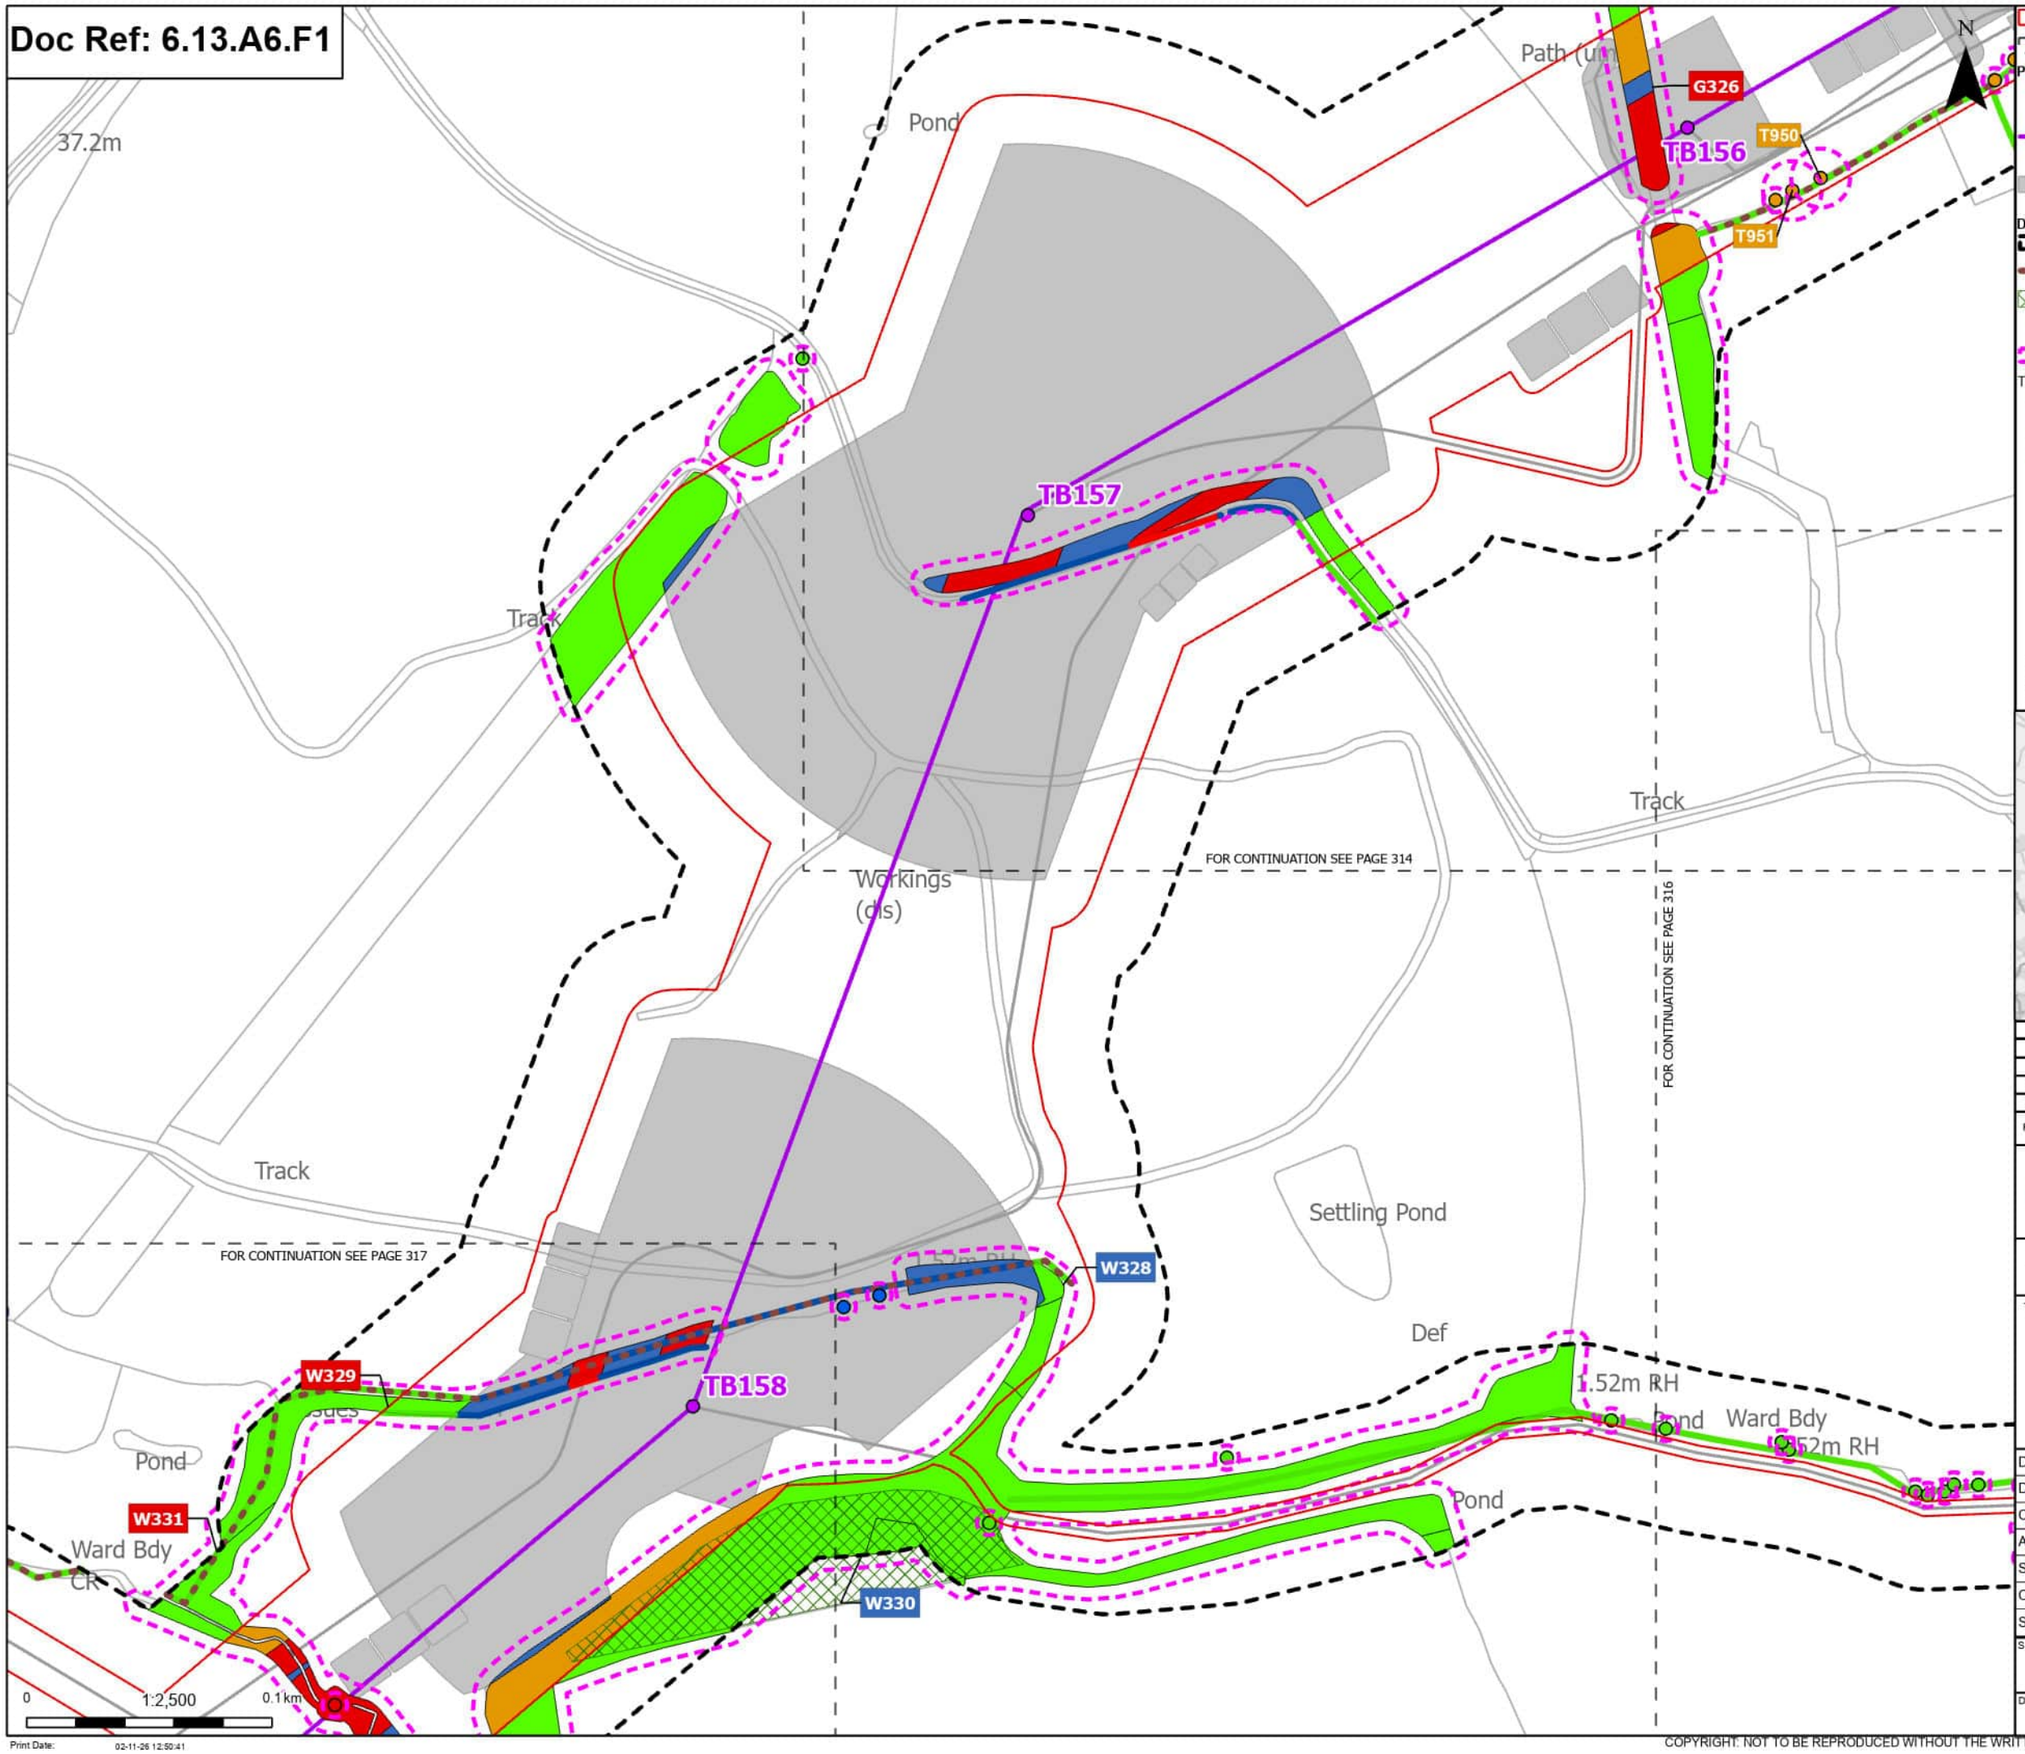

Order Limits
Sheet index cutline

Proposed project design details
- Proposed standard lattice pylon location
- Proposed overhead line alignment
- Other temporary and permanent construction and operational works

Discipline specific constraints
- Arboriculture Study Area
- Important Hedgerows
- TPO group of trees
- TPO indiviual trees
- Root protection area

Trees - Impact
- Removed
- Affected Managed
- Potentially Affected
- Unaffected

Hedgerow - Impact
- Removed
- Affected Managed
- Unaffected

Groups of trees - Impact
- Removed
- Affected Managed
- Potentially Affected
- Unaffected

Note: The proposed overhead line alignment and proposed underground cable alignment together comprise the alignment. For further details regarding the design, please refer to Figures 4.1 (document reference 6.4.F1) and 4.2 (document reference 6.4.F2).

Notes: Background mapping information has been reproduced from the Ordnance Survey by permission of Ordnance Survey of the Controller of His Majesty's Stationery Office. © Crown copyright and database rights (2025) Licence OS100024241 and AC0000807948; © Crown copyright and database rights 2025 Ordnance Survey AC0000808122, Contains public sector information licensed under the Open Government Licence v3.0, © National Grid UK



Rev	Date	Description	Drawn	Check	Approv
B	Aug 2025	FOR DCO APPLICATION	JAL	AF	KB
A	Aug 2025	FOR DCO APPLICATION	JAL	AF	KB

nationalgrid

PROJECT: Norwich to Tilbury

Planning Inspectorate App Number: EN020027
Regulation 5(2)(a)

Title:

Figure A13.6.1- Landscape and Visual Arboriculture Impacts Plan
Page 315 of 396

Designed	M. Watson	Date	February 26
Drawn	J. Acero Leon	Date	February 26
Checked	A. Fell	Date	February 26
Approved	K. Burrows	Date	February 26
Scale:	1:2,500	Datum:	AOD
Original Size:	A3	Grid:	OS
Suitability Code:	A2	Project Number:	10059280

Suitability Description:
Accepted as Concept Stage


Drawing Number: 10059280-ARC-EBD-ZZ-DR-ZZ-00393

Revision: B

Print Date: 02-11-26 12:50:41

COPYRIGHT: NOT TO BE REPRODUCED WITHOUT THE WRITTEN PERMISSION OF NATIONAL GRID ELECTRICITY TRANSMISSION Plc

Doc Ref: 6.13.A6.F1

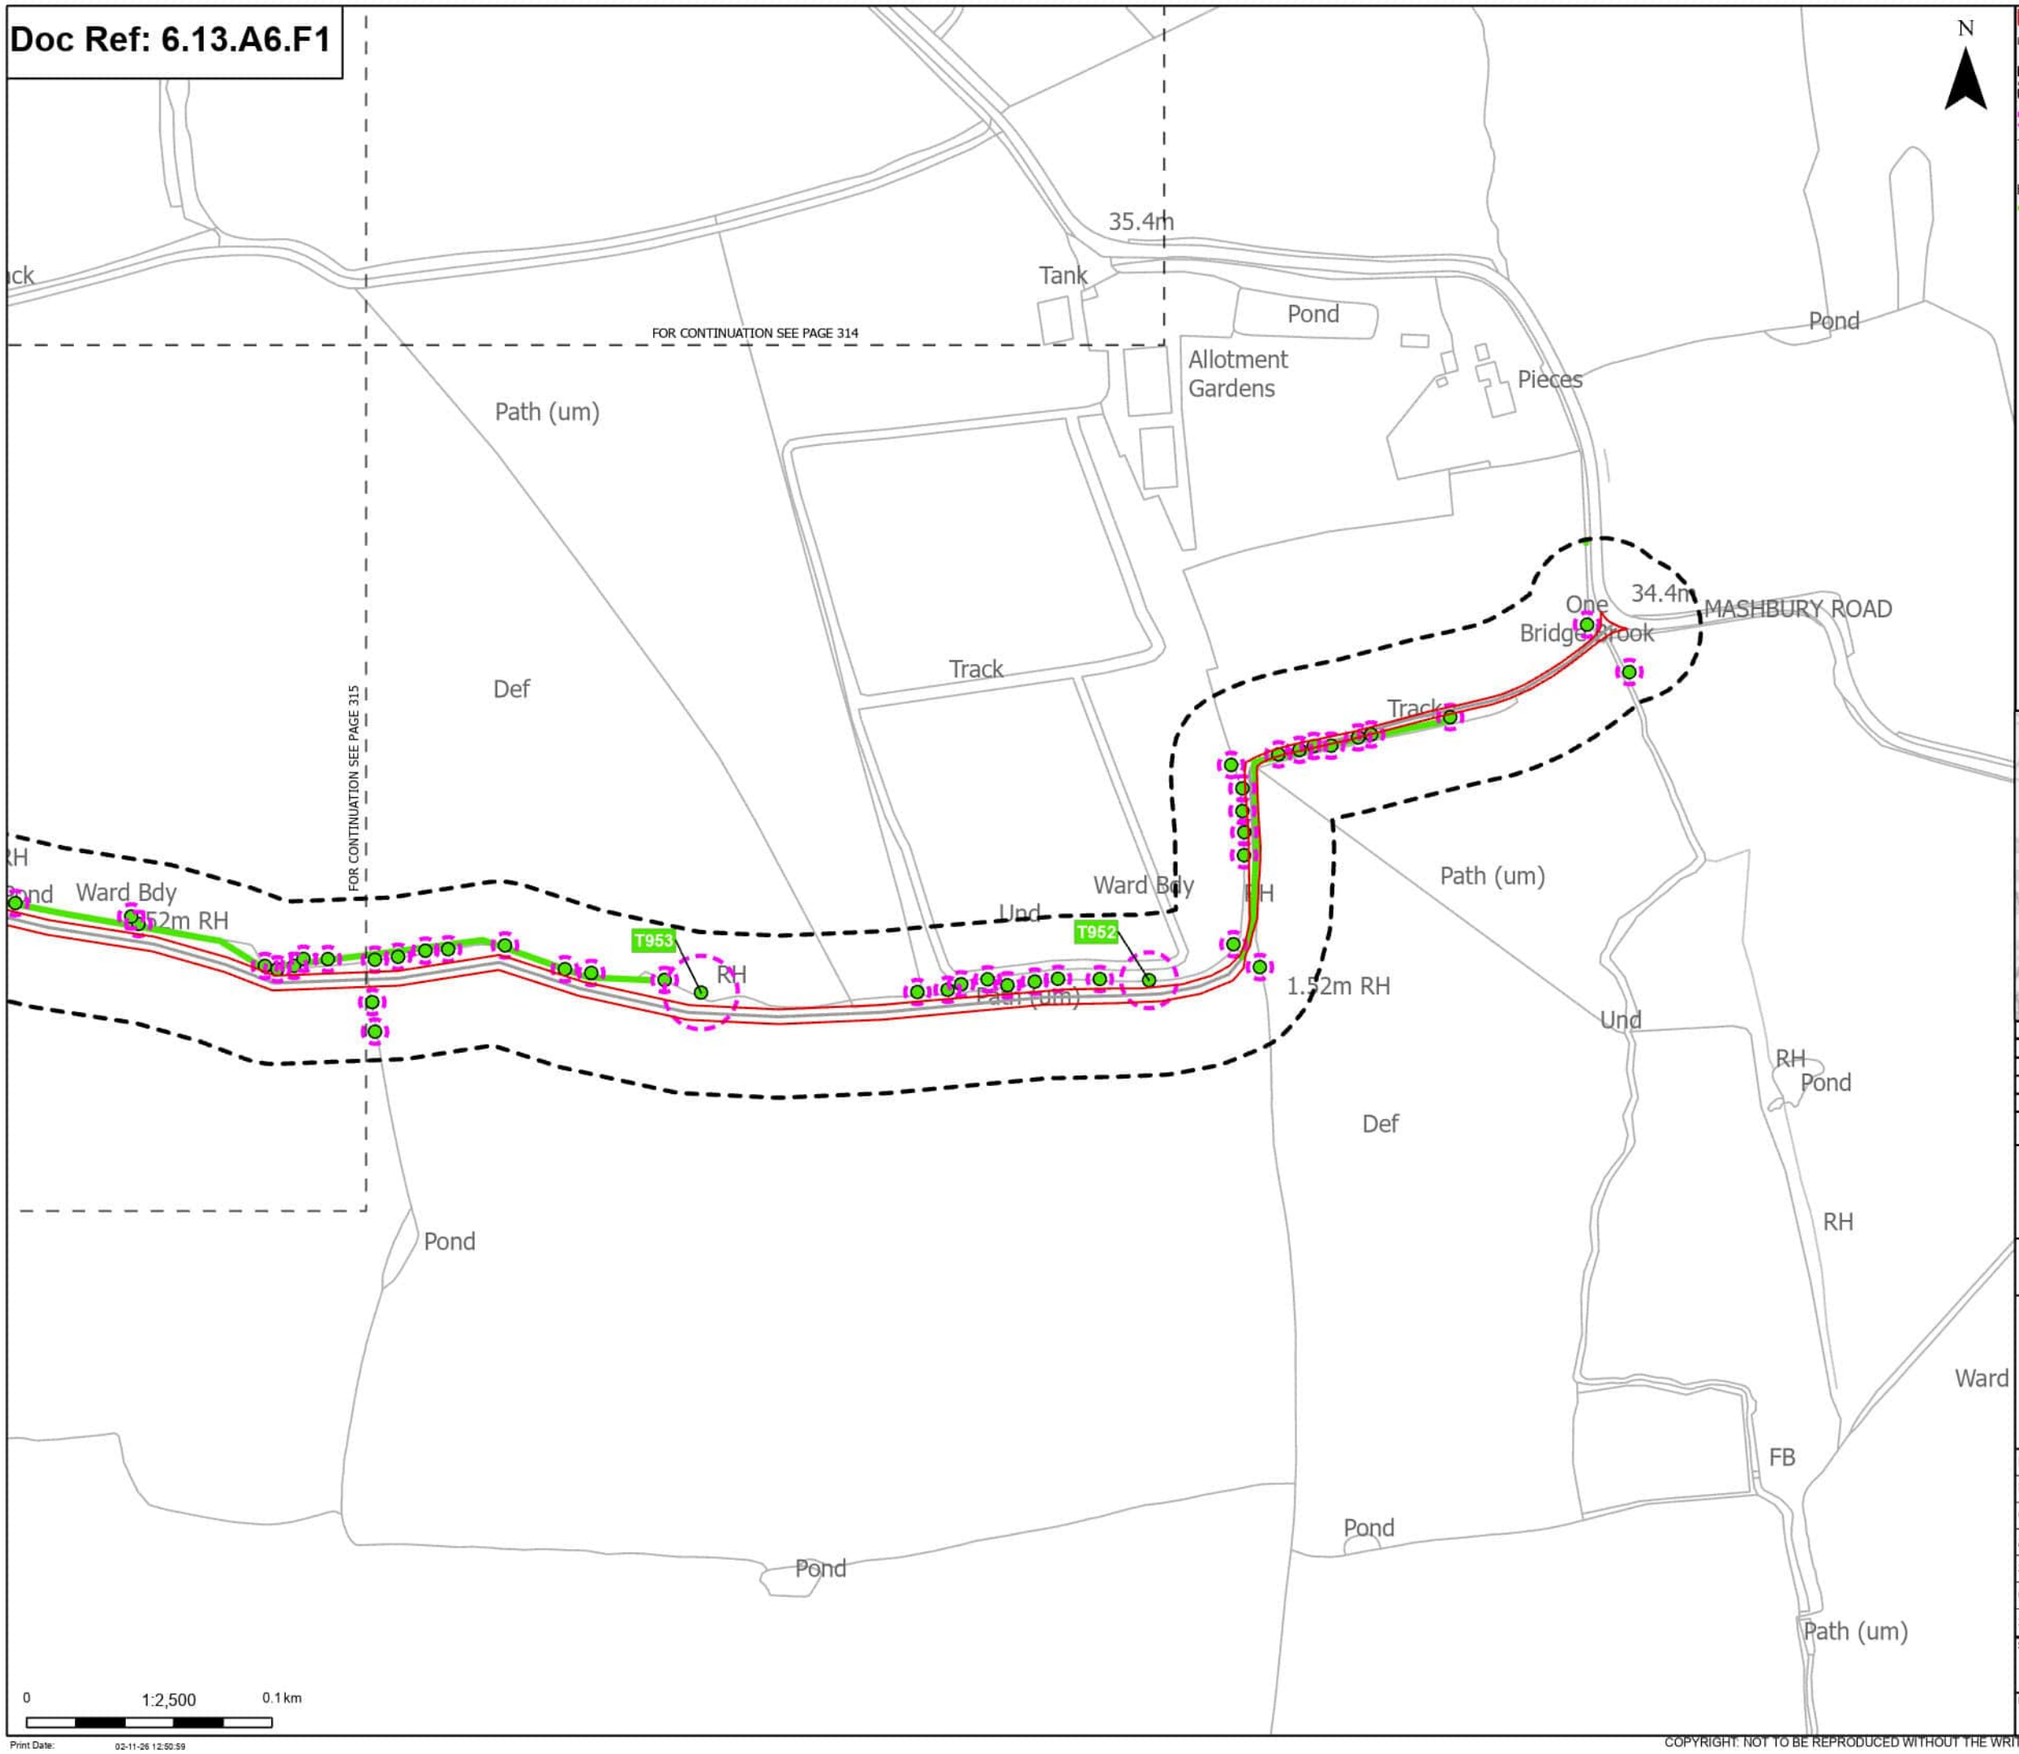

Order Limits
Sheet index cutline

Discipline specific constraints
Arboriculture Study Area
Root protection area

Trees - Impact
Unaffected

Hedgerow - Impact
Unaffected

Note: The proposed overhead line alignment and proposed underground cable alignment together comprise the alignment. For further details regarding the design, please refer to Figures 4.1 (document reference 6.4.F1) and 4.2 (document reference 6.4.F2).

Notes: Background mapping information has been reproduced from the Ordnance Survey by permission of Ordnance Survey of the Controller of His Majesty's Stationery Office. © Crown copyright and database rights (2025) Licence OS100024241 and AC0000807948; © Crown copyright and database rights 2025 Ordnance Survey AC0000808122, Contains public sector information licensed under the Open Government Licence v3.0, © National Grid UK



Rev	Date	Description	Drawn	Check	Approv
B	Aug 2025	FOR DCO APPLICATION	JAL	AF	KB
A	Aug 2025	FOR DCO APPLICATION	JAL	AF	KB

nationalgrid

PROJECT: Norwich to Tilbury

Planning Inspectorate App Number: EN020027
Regulation 5(2)(a)

Title:

Figure A13.6.1- Landscape and Visual Arboriculture Impacts Plan
Page 316 of 396

Designed	M. Watson	Date	February 26
Drawn	J. Acero Leon	Date	February 26
Checked	A. Fell	Date	February 26
Approved	K. Burrows	Date	February 26
Scale:	1:2,500	Datum:	AOD
Original Size:	A3	Grid:	OS
Suitability Code:	A2	Project Number:	10059280


Suitability Description:
Accepted as Concept Stage

Drawing Number: 10059280-ARC-EBD-ZZ-DR-ZZ-00393
Revision: B

Print Date: 02-11-26 12:50:59

COPYRIGHT: NOT TO BE REPRODUCED WITHOUT THE WRITTEN PERMISSION OF NATIONAL GRID ELECTRICITY TRANSMISSION Plc

Doc Ref: 6.13.A6.F1

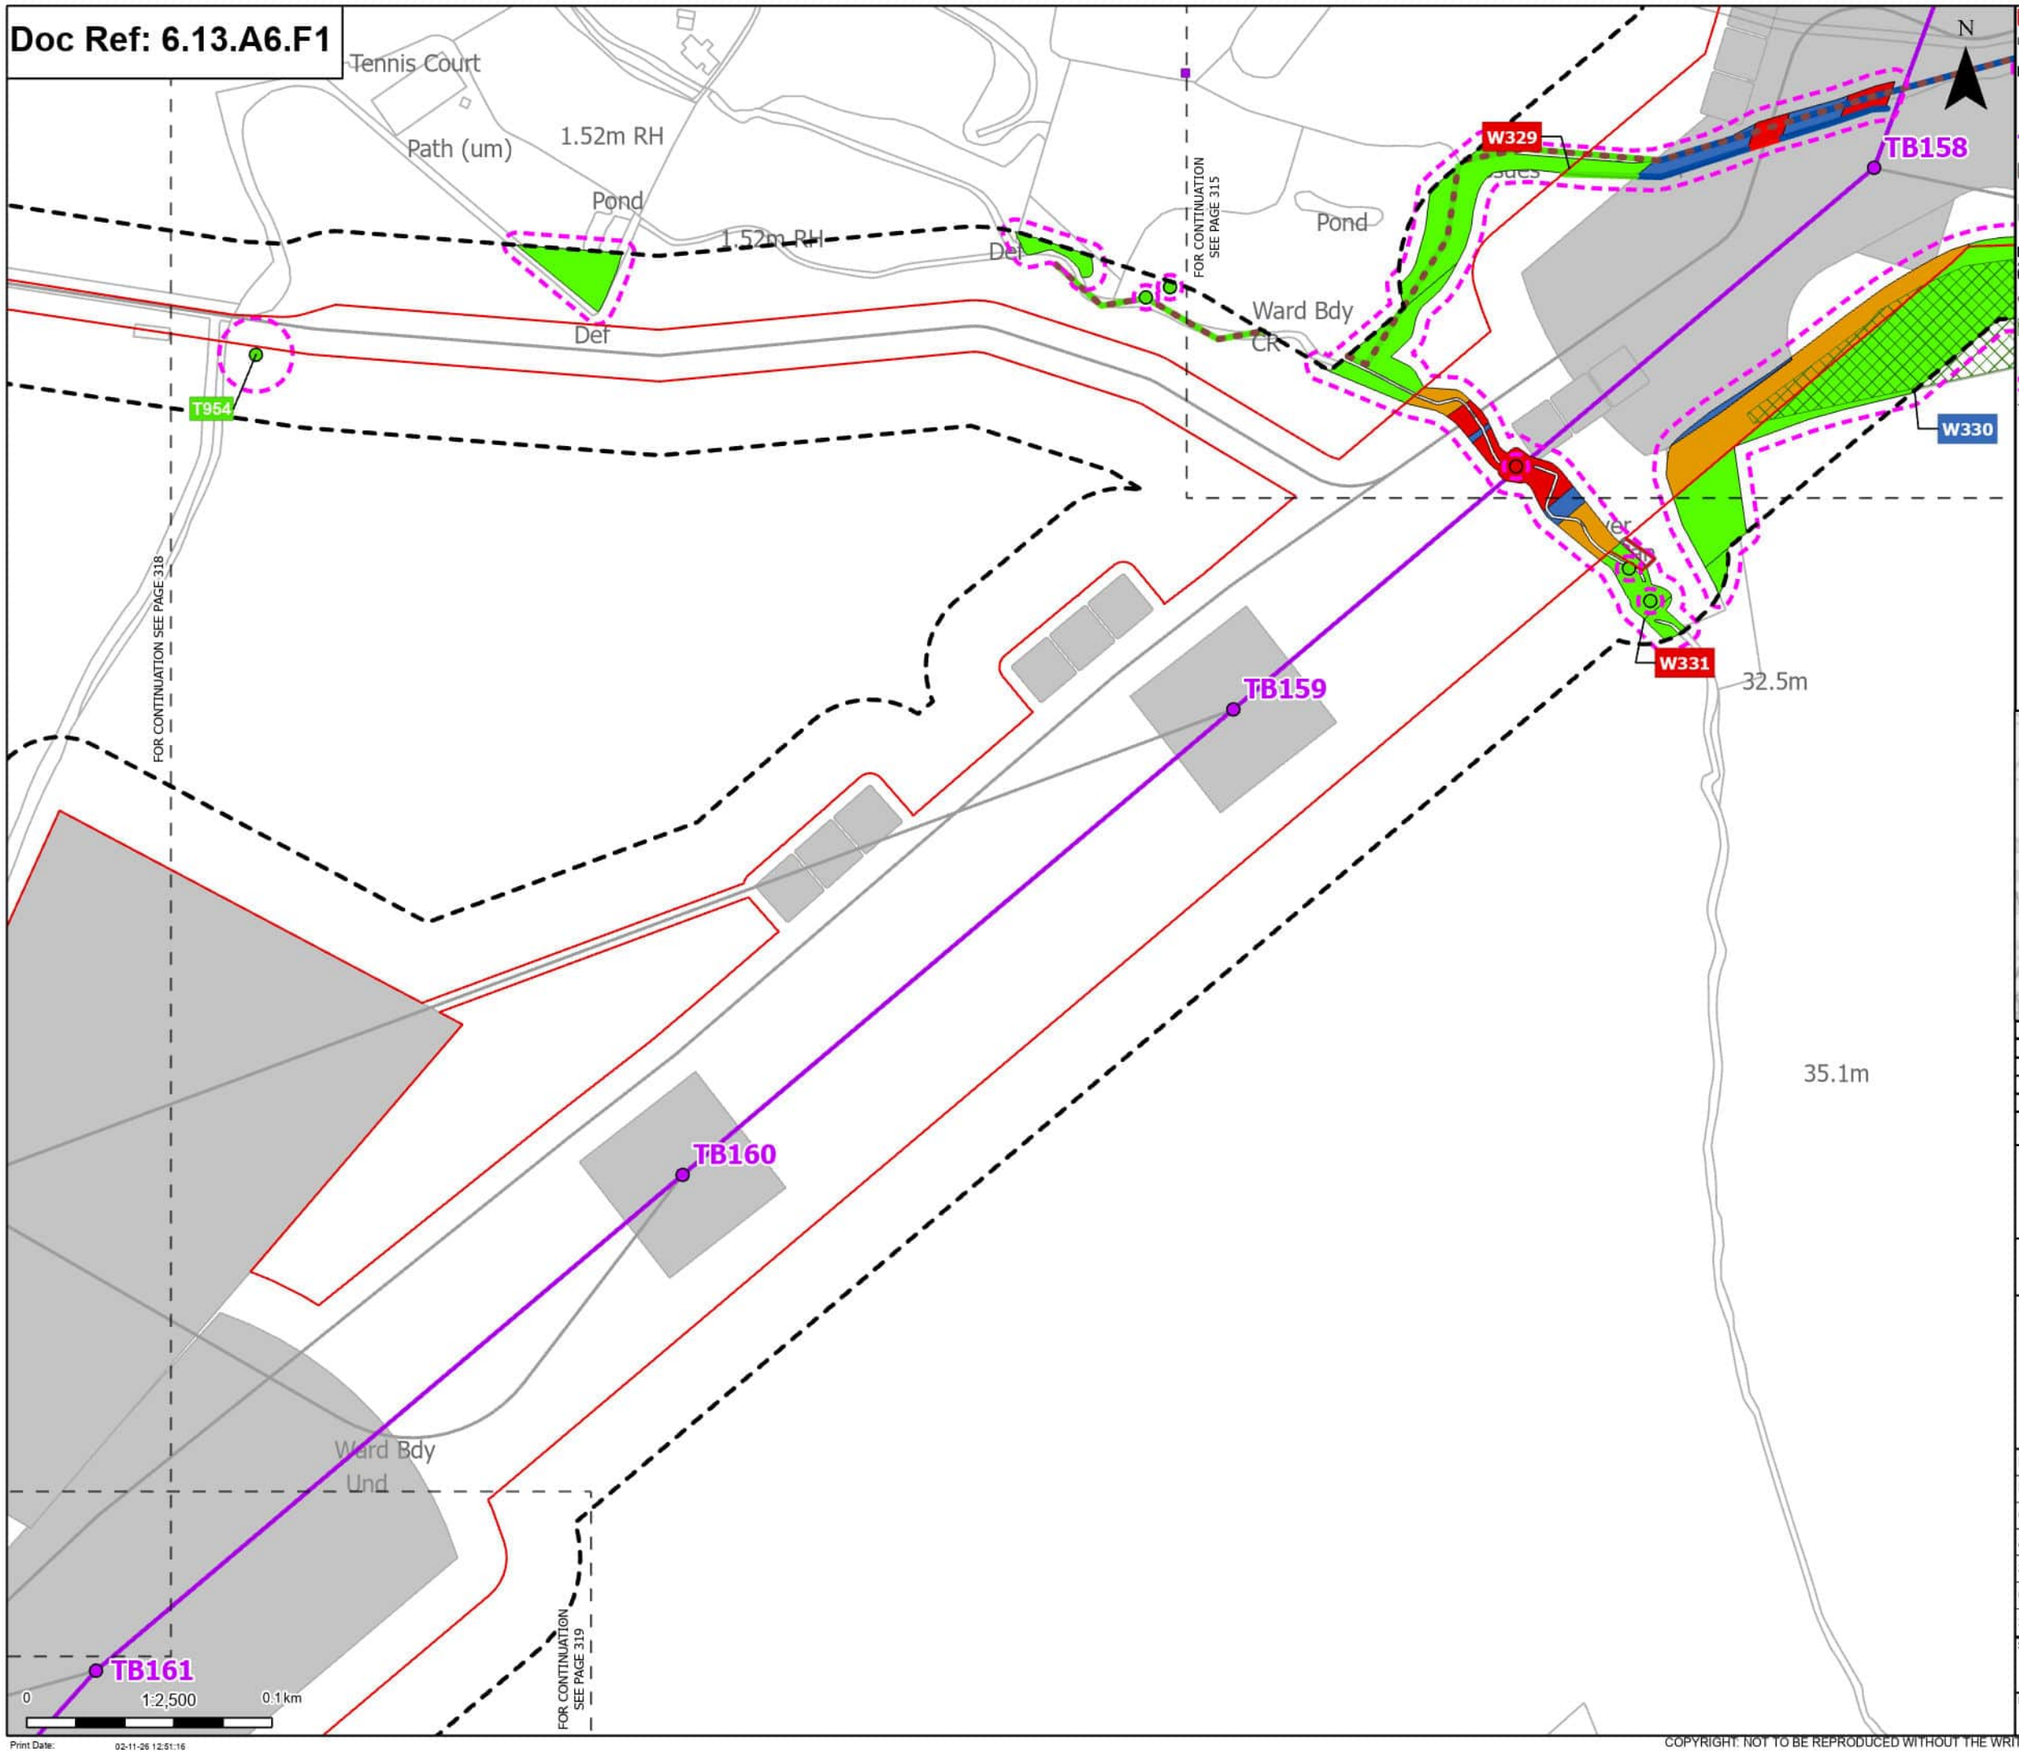

Order Limits
Sheet index cutline

Proposed project design details
- Proposed standard lattice pylon location
- Proposed overhead line alignment
- Environmental mitigation
- Other temporary and permanent construction and operational works

Discipline specific constraints
- Arboriculture Study Area
- Important Hedgerows
- TPO group of trees
- TPO indiviual trees
- Root protection area

Trees - Impact
- Removed
- Unaffected

Hedgerow - Impact
- Removed
- Affected Managed
- Unaffected

Groups of trees - Impact
- Removed
- Affected Managed
- Potentially Affected
- Unaffected

Note: The proposed overhead line alignment and proposed underground cable alignment together comprise the alignment. For further details regarding the design, please refer to Figures 4.1 (document reference 6.4.F1) and 4.2 (document reference 6.4.F2).

Notes: Background mapping information has been reproduced from the Ordnance Survey by permission of Ordnance Survey of the Controller of His Majesty's Stationery Office. © Crown copyright and database rights (2025) Licence OS100024241 and AC0000807948; © Crown copyright and database rights 2025 Ordnance Survey AC0000808122, Contains public sector information licensed under the Open Government Licence v3.0, © National Grid UK



Rev	Date	Description	Drawn	Check	Approv
B	Aug 2025	FOR DCO APPLICATION	JAL	AF	KB
A	Aug 2025	FOR DCO APPLICATION	JAL	AF	KB

nationalgrid

PROJECT: Norwich to Tilbury

Planning Inspectorate App Number: EN020027
Regulation 5(2)(a)

Title:

Figure A13.6.1- Landscape and Visual Arboriculture Impacts Plan
Page 317 of 396

Designed	M. Watson	Date	February 26
Drawn	J. Acero Leon	Date	February 26
Checked	A. Fell	Date	February 26
Approved	K. Burrows	Date	February 26
Scale:	1:2,500	Datum:	AOD
Original Size:	A3	Grid:	OS
Suitability Code:	A2	Project Number:	10059280


Suitability Description:
Accepted as Concept Stage

Drawing Number: 10059280-ARC-EBD-ZZ-DR-ZZ-00393
Revision: B

Print Date: 02-11-26 12:51:16

COPYRIGHT: NOT TO BE REPRODUCED WITHOUT THE WRITTEN PERMISSION OF NATIONAL GRID ELECTRICITY TRANSMISSION Plc

Doc Ref: 6.13.A6.F1

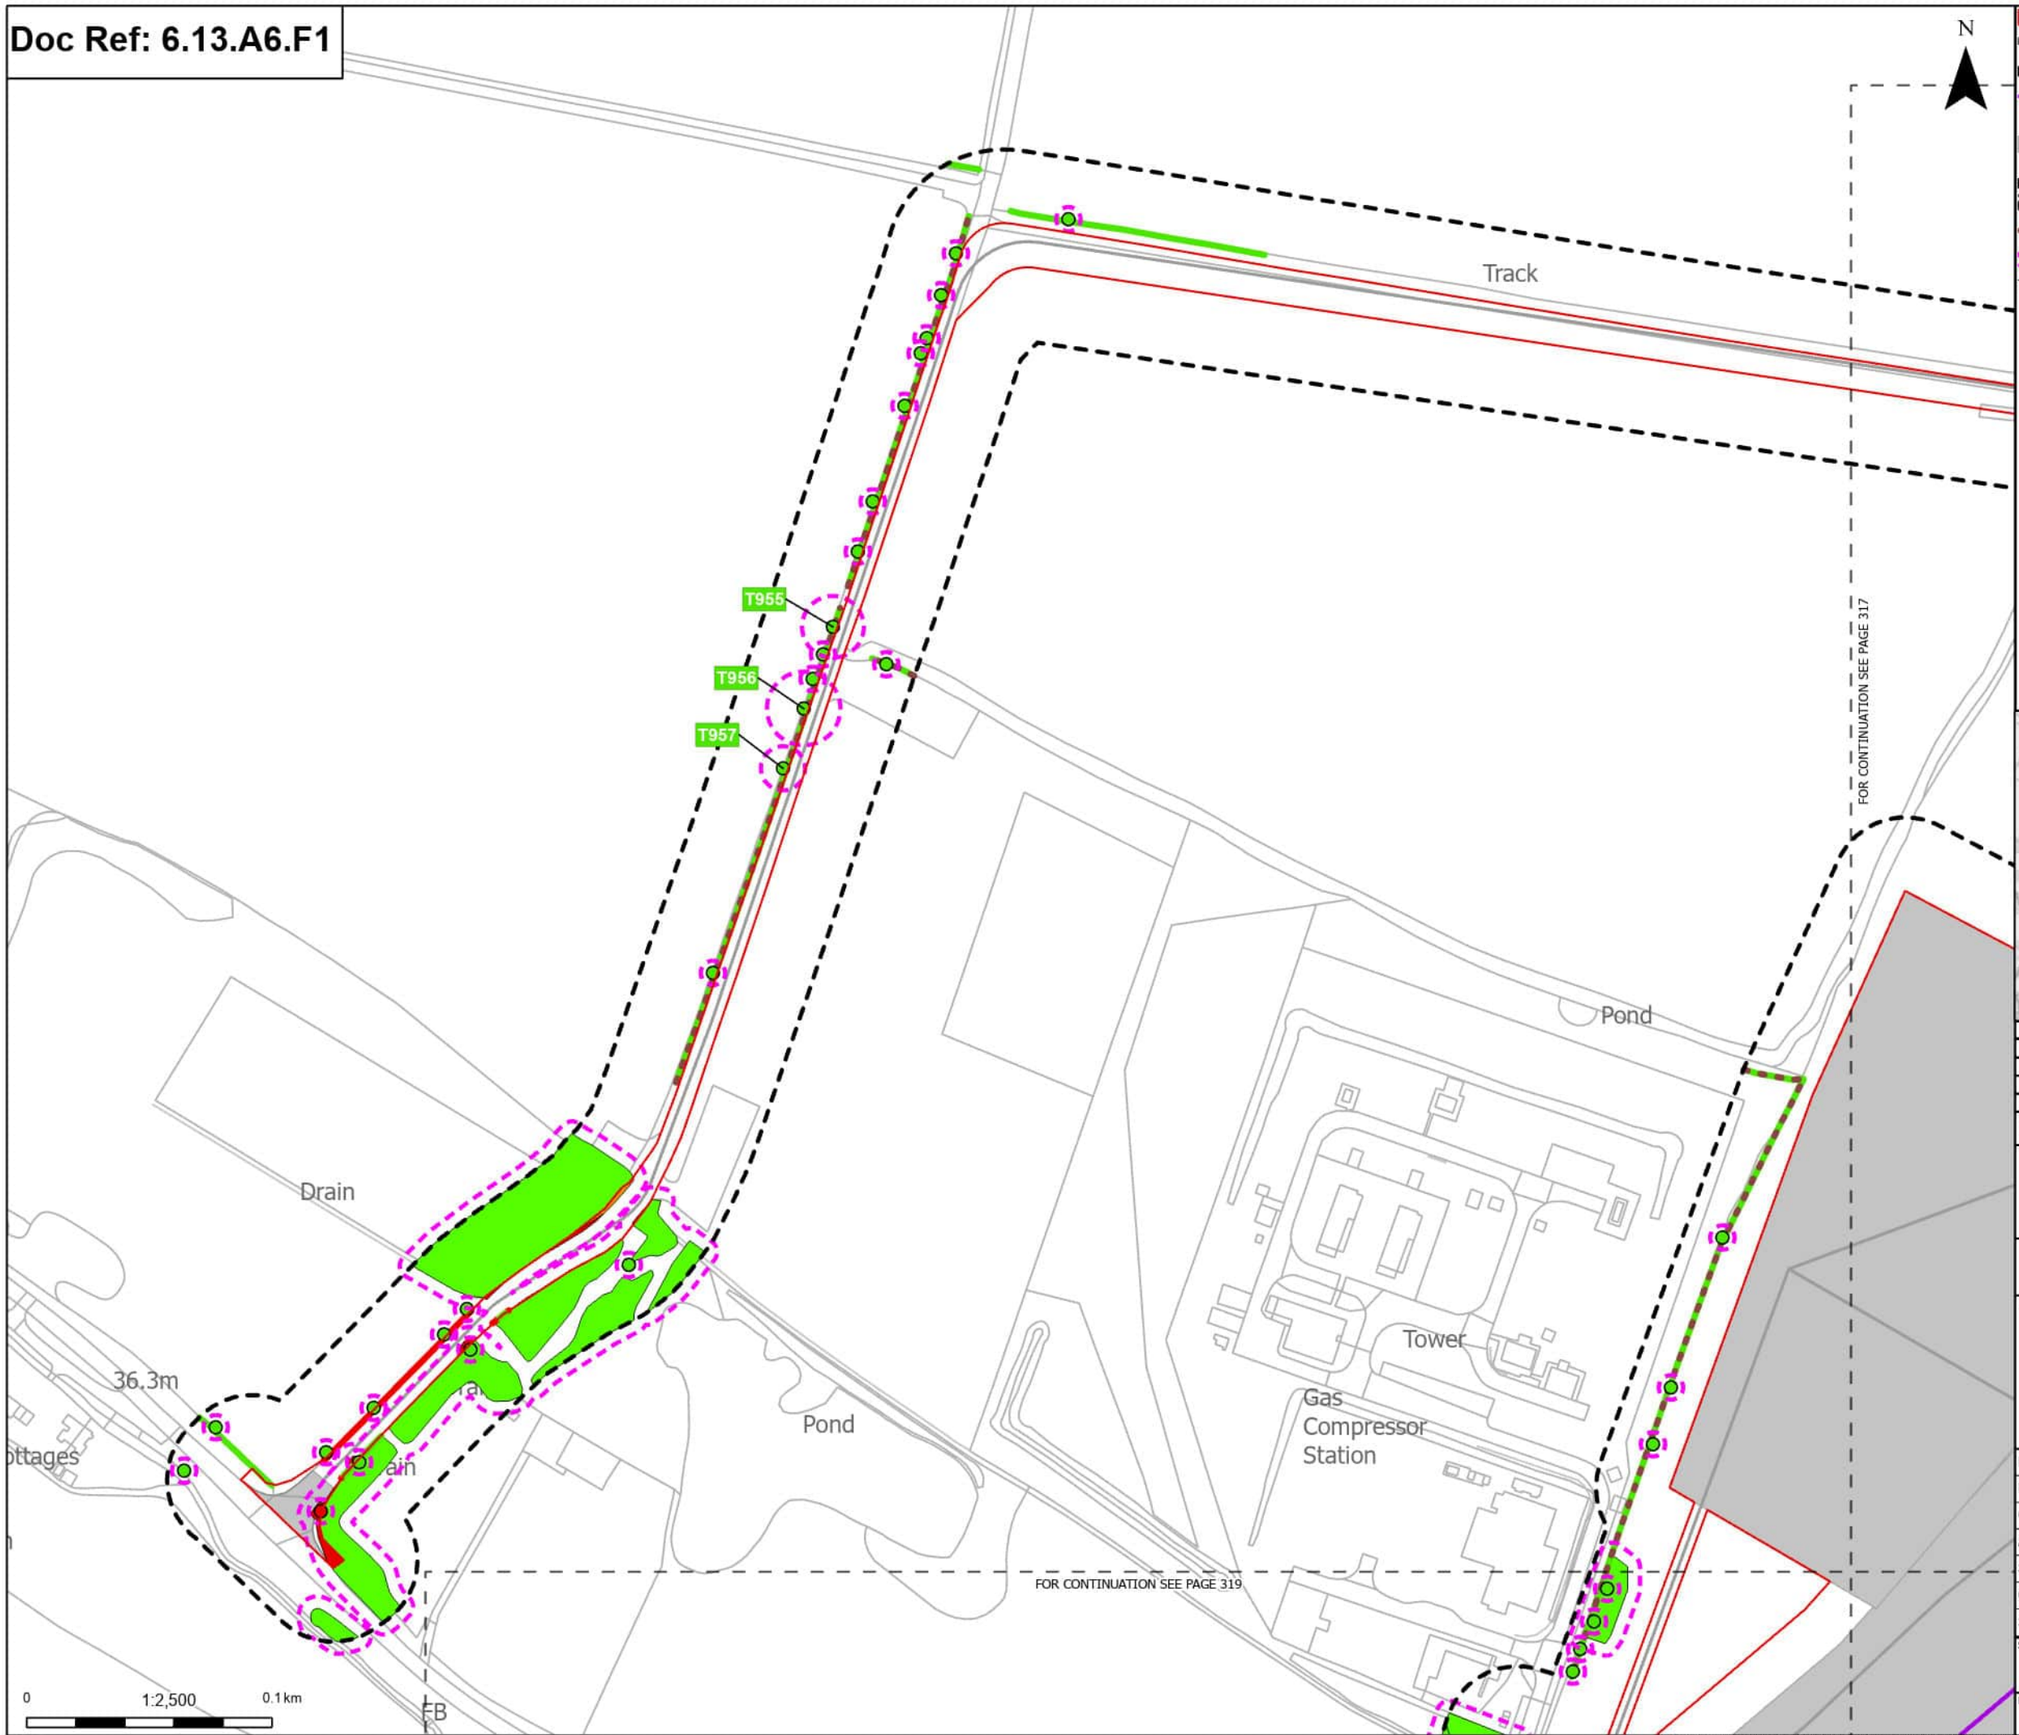

Order Limits
Sheet index cutline

Proposed project design details
Proposed overhead line alignment
Other temporary and permanent construction and operational works

Discipline specific constraints
Arboriculture Study Area
Important Hedgerows
Root protection area

Trees - Impact
Removed
Unaffected

Hedgerow - Impact
Removed
Unaffected

Groups of trees - Impact
Removed
Potentially Affected
Unaffected

Note: The proposed overhead line alignment and proposed underground cable alignment together comprise the alignment. For further details regarding the design, please refer to Figures 4.1 (document reference 6.4.F1) and 4.2 (document reference 6.4.F2).

Notes: Background mapping information has been reproduced from the Ordnance Survey by permission of Ordnance Survey of the Controller of His Majesty's Stationery Office. © Crown copyright and database rights (2025) Licence OS100024241 and AC0000807948; © Crown copyright and database rights 2025 Ordnance Survey AC0000808122, Contains public sector information licensed under the Open Government Licence v3.0, © National Grid UK



Rev	Date	Description	Drawn	Check	Approv
B	Aug 2025	FOR DCO APPLICATION	JAL	AF	KB
A	Aug 2025	FOR DCO APPLICATION	JAL	AF	KB

nationalgrid

PROJECT:
Norwich to Tilbury

Planning Inspectorate App Number: EN020027
Regulation 5(2)(a)

Title:

Figure A13.6.1- Landscape and Visual Arboriculture Impacts Plan
Page 318 of 396


Designed	M. Watson	Date	February 26
Drawn	J. Acero Leon	Date	February 26
Checked	A. Fell	Date	February 26
Approved	K. Burrows	Date	February 26
Scale:	1:2,500	Datum:	AOD
Original Size:	A3	Grid:	OS
Suitability Code:	A2	Project Number:	10059280

Suitability Description:
Accepted as Concept Stage

Drawing Number: 10059280-ARC-EBD-ZZ-DR-ZZ-00393
Revision: B

COPYRIGHT: NOT TO BE REPRODUCED WITHOUT THE WRITTEN PERMISSION OF NATIONAL GRID ELECTRICITY TRANSMISSION Plc

Doc Ref: 6.13.A6.F1

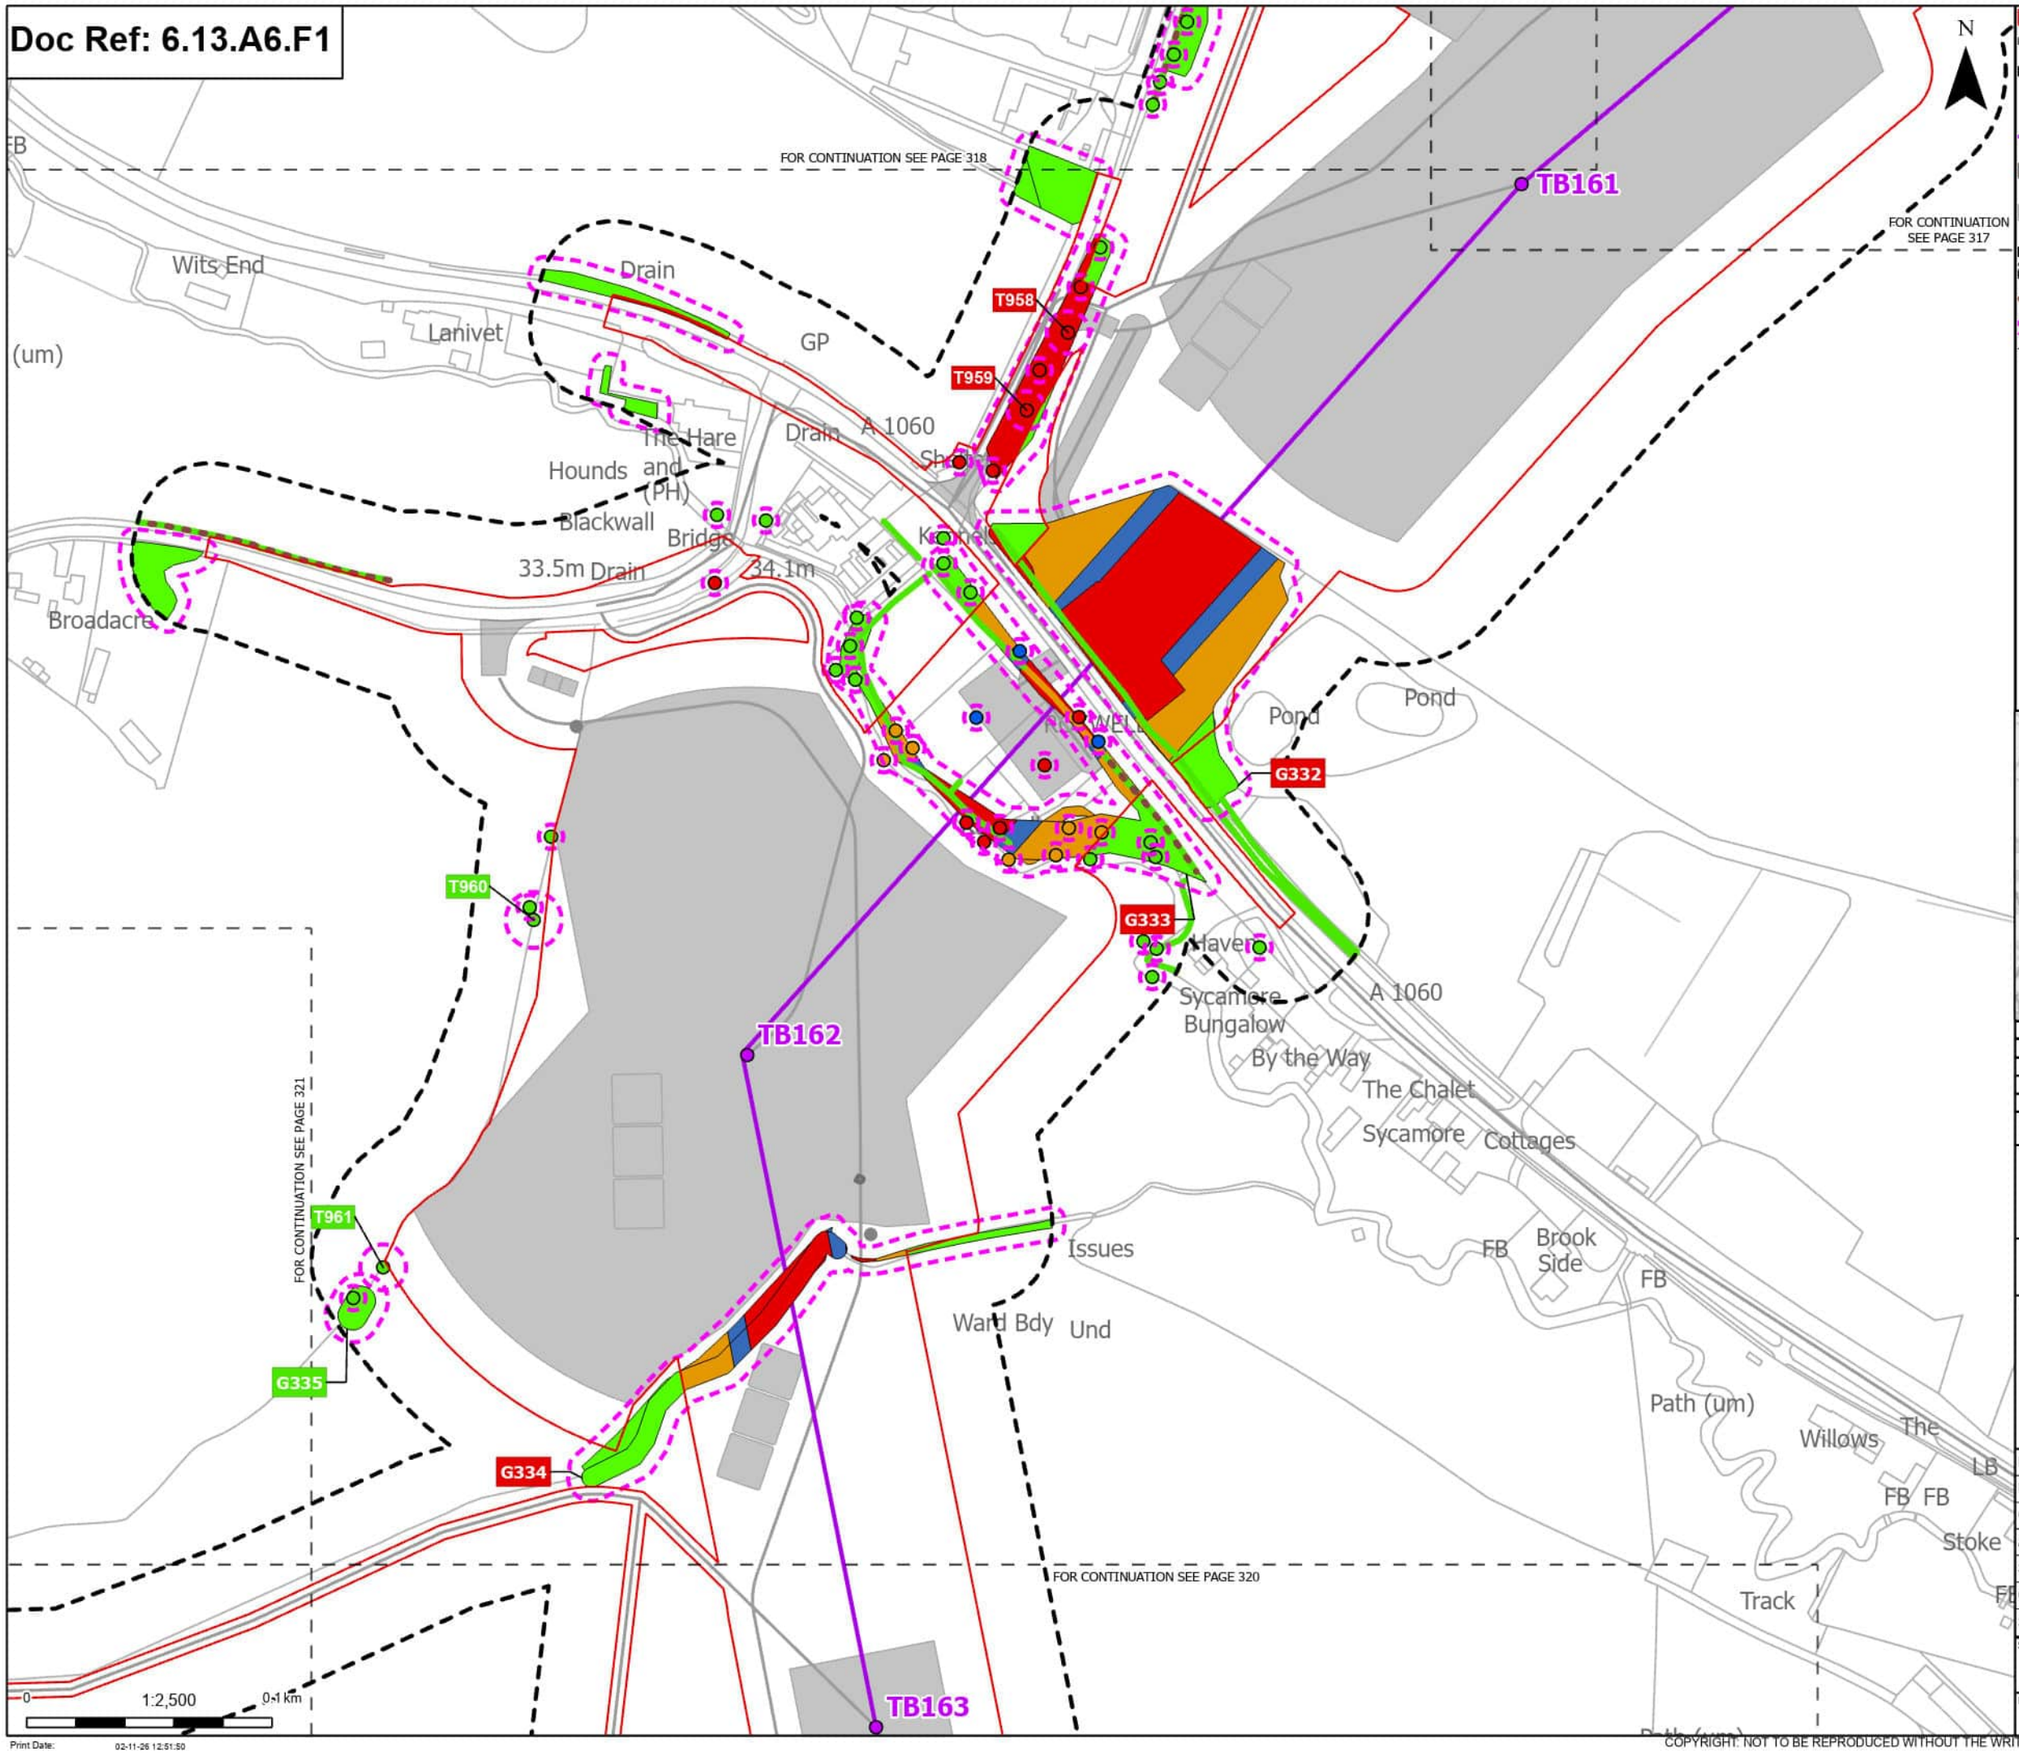

Order Limits
Sheet index cutline

Proposed project design details
- Proposed standard lattice pylon location
- Proposed overhead line alignment
- Environmental mitigation
- Other temporary and permanent construction and operational works

Discipline specific constraints
- Arboriculture Study Area
- Important Hedgerows
- Root protection area

Trees - Impact
- Removed
- Affected Managed
- Potentially Affected
- Unaffected

Hedgerow - Impact
- Potentially Affected
- Unaffected

Groups of trees - Impact
- Removed
- Affected Managed
- Potentially Affected
- Unaffected

Note: The proposed overhead line alignment and proposed underground cable alignment together comprise the alignment. For further details regarding the design, please refer to Figures 4.1 (document reference 6.4.F1) and 4.2 (document reference 6.4.F2).

Notes: Background mapping information has been reproduced from the Ordnance Survey by permission of Ordnance Survey of the Controller of His Majesty's Stationery Office. © Crown copyright and database rights (2025) Licence OS100024241 and AC0000807948; © Crown copyright and database rights 2025 Ordnance Survey AC0000808122, Contains public sector information licensed under the Open Government Licence v3.0, © National Grid UK



Rev	Date	Description	Drawn	Check	Approv
B	Aug 2025	FOR DCO APPLICATION	JAL	AF	KB
A	Aug 2025	FOR DCO APPLICATION	JAL	AF	KB

nationalgrid

PROJECT: Norwich to Tilbury

Planning Inspectorate App Number: EN020027
Regulation 5(2)(a)

Title:

Figure A13.6.1- Landscape and Visual Arboriculture Impacts Plan
Page 319 of 396

Designed	M. Watson	Date	February 26
Drawn	J. Acero Leon	Date	February 26
Checked	A. Fell	Date	February 26
Approved	K. Burrows	Date	February 26
Scale:	1:2,500	Datum:	AOD
Original Size:	A3	Grid:	OS
Suitability Code:	A2	Project Number:	10059280

Suitability Description: Accepted as Concept Stage


Drawing Number: 10059280-ARC-EBD-ZZ-DR-ZZ-00393

Revision: B

Print Date: 02-11-26 12:51:50

COPYRIGHT: NOT TO BE REPRODUCED WITHOUT THE WRITTEN PERMISSION OF NATIONAL GRID ELECTRICITY TRANSMISSION Plc

Doc Ref: 6.13.A6.F1

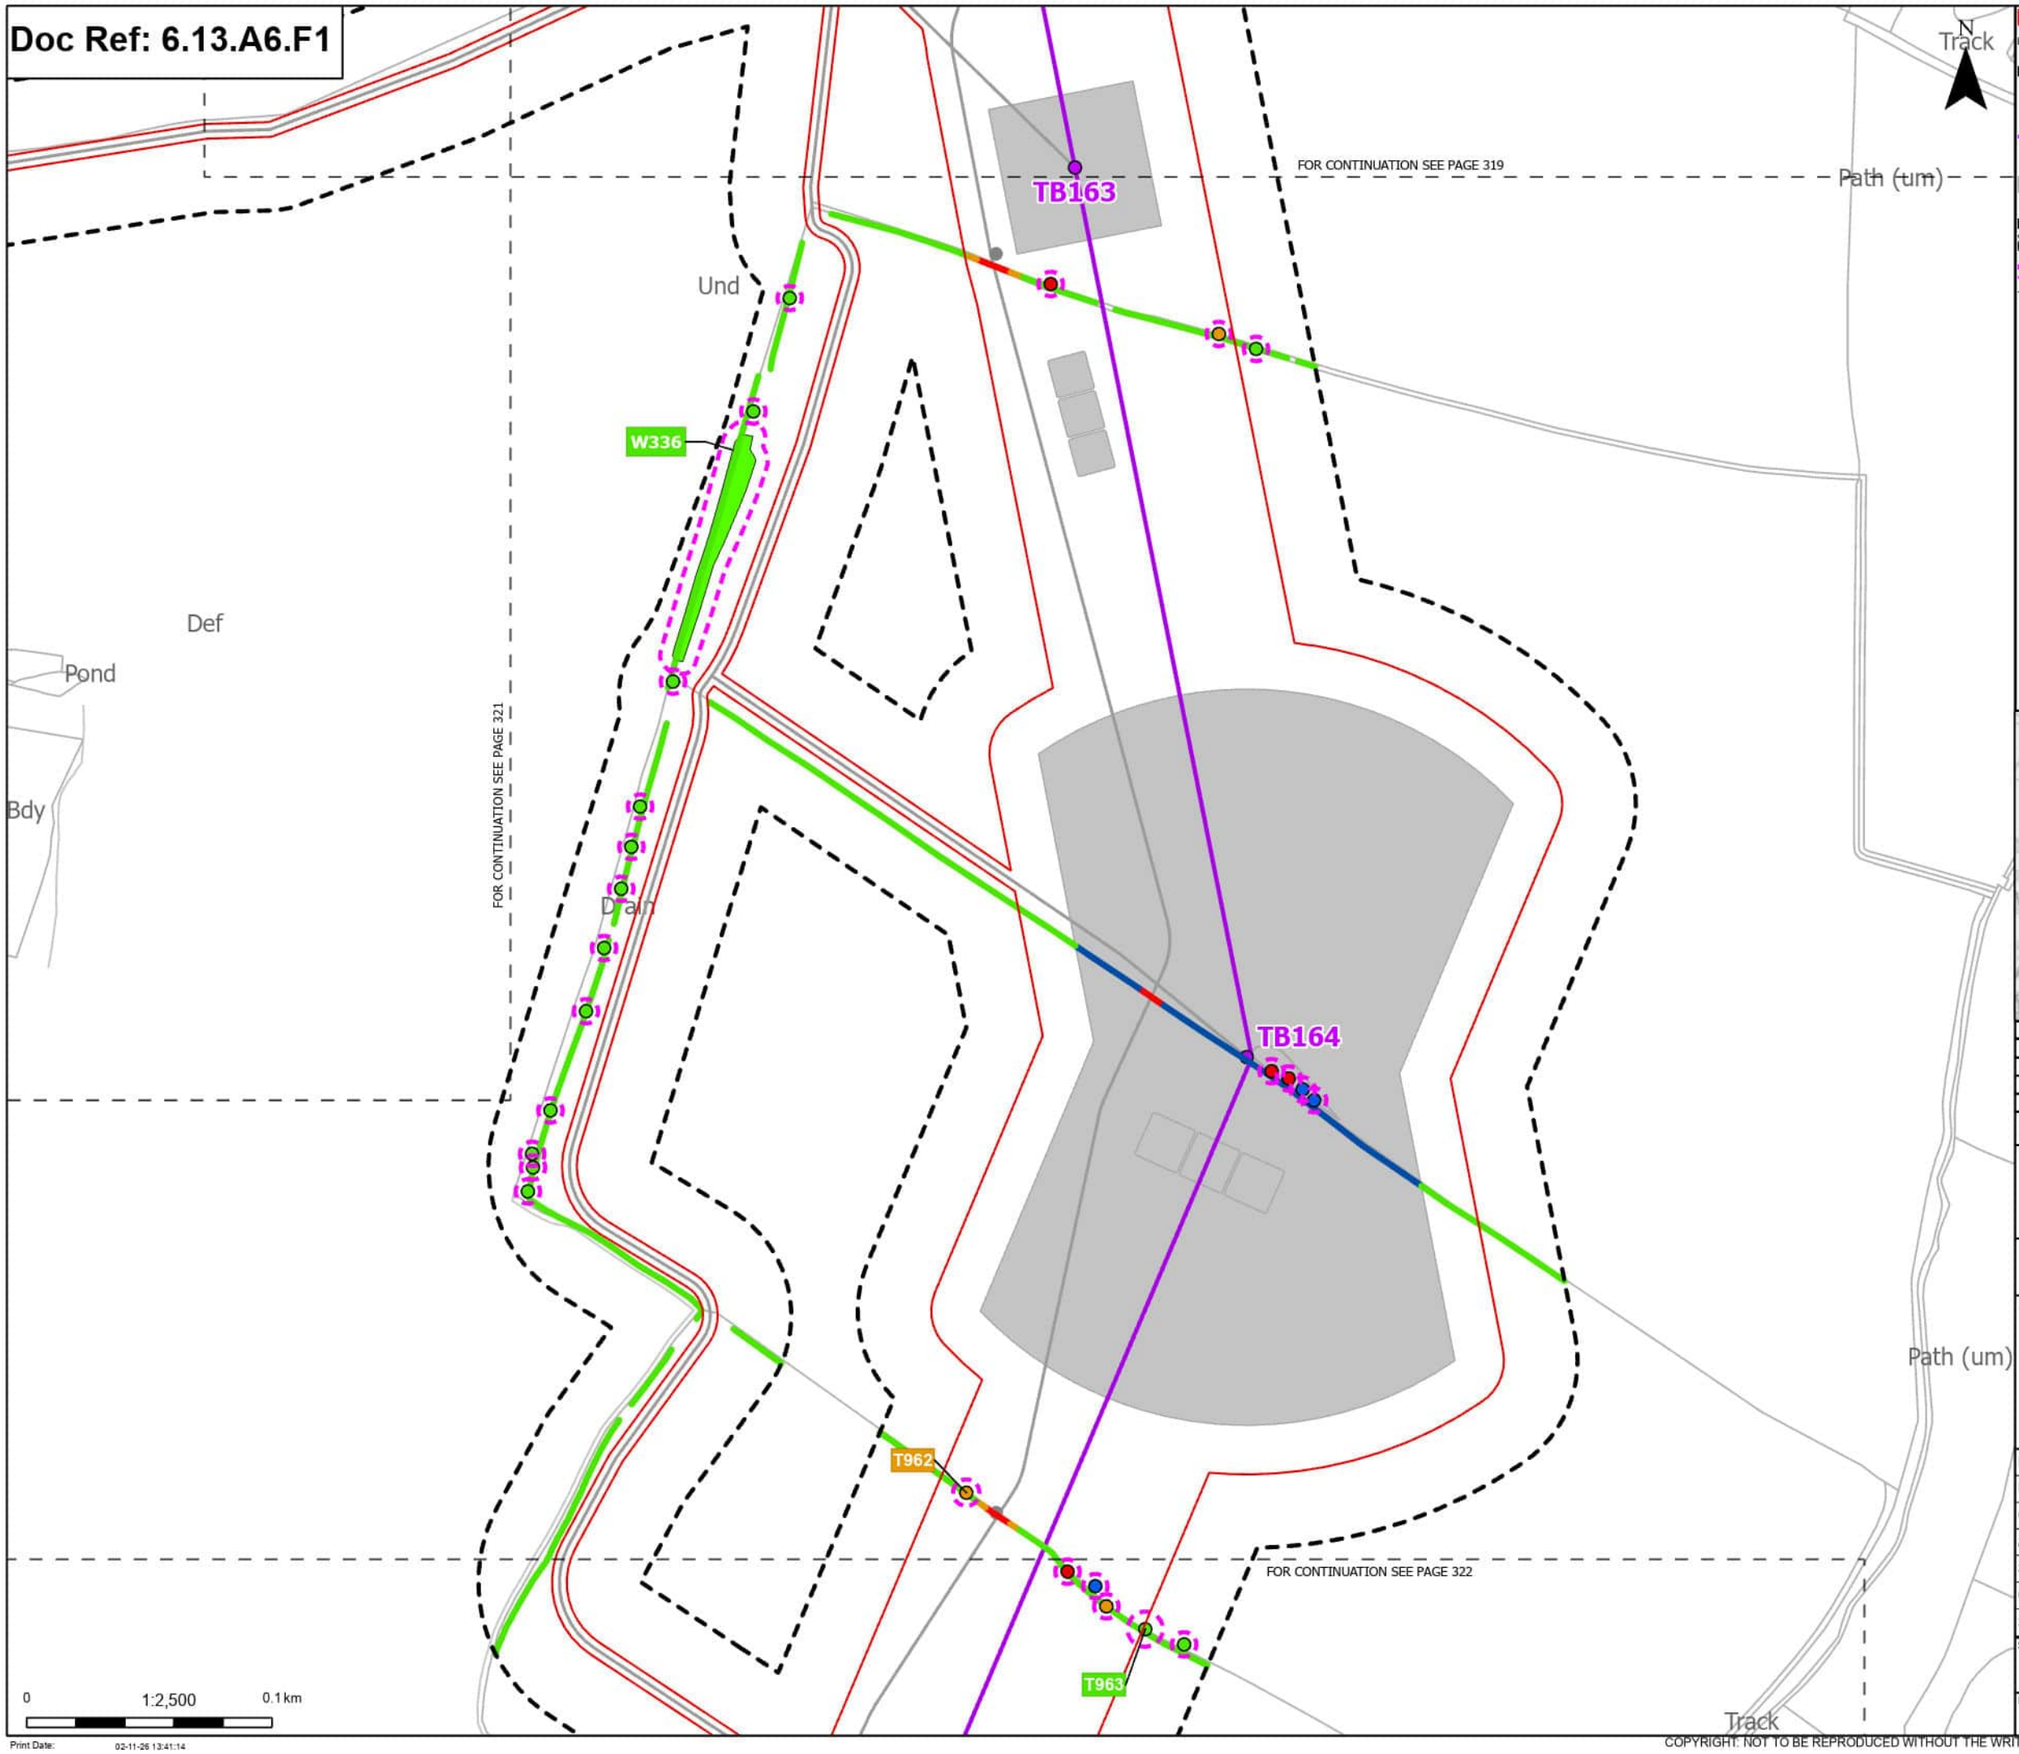

Order Limits
Sheet index cutline

Proposed project design details
Proposed standard lattice pylon location
Proposed overhead line alignment
Other temporary and permanent construction and operational works

Discipline specific constraints
Arboriculture Study Area
Root protection area

Trees - Impact
Removed
Affected Managed
Potentially Affected
Unaffected

Hedgerow - Impact
Removed
Affected Managed
Potentially Affected
Unaffected

Groups of trees - Impact
Unaffected

Note: The proposed overhead line alignment and proposed underground cable alignment together comprise the alignment. For further details regarding the design, please refer to Figures 4.1 (document reference 6.4.F1) and 4.2 (document reference 6.4.F2).

Notes: Background mapping information has been reproduced from the Ordnance Survey by permission of Ordnance Survey of the Controller of His Majesty's Stationery Office. © Crown copyright and database rights (2025) Licence OS100024241 and AC0000807948; © Crown copyright and database rights 2025 Ordnance Survey AC0000808122, Contains public sector information licensed under the Open Government Licence v3.0, © National Grid UK



Rev	Date	Description	Drawn	Check	Approv
B	Aug 2025	FOR DCO APPLICATION	JAL	AF	KB
A	Aug 2025	FOR DCO APPLICATION	JAL	AF	KB

nationalgrid

PROJECT: Norwich to Tilbury

Planning Inspectorate App Number: EN020027
Regulation 5(2)(a)

Title:

Figure A13.6.1- Landscape and Visual Arboriculture Impacts Plan
Page 320 of 396

Designed	M. Watson	Date	February 26
Drawn	J. Acero Leon	Date	February 26
Checked	A. Fell	Date	February 26
Approved	K. Burrows	Date	February 26
Scale:	1:2,500	Datum:	AOD
Original Size:	A3	Grid:	OS
Suitability Code:	A2	Project Number:	10059280


Suitability Description:
Accepted as Concept Stage

Drawing Number: 10059280-ARC-EBD-ZZ-DR-ZZ-00393
Revision: B

Print Date: 02-11-26 13:41:14

COPYRIGHT: NOT TO BE REPRODUCED WITHOUT THE WRITTEN PERMISSION OF NATIONAL GRID ELECTRICITY TRANSMISSION Plc

Doc Ref: 6.13.A6.F1

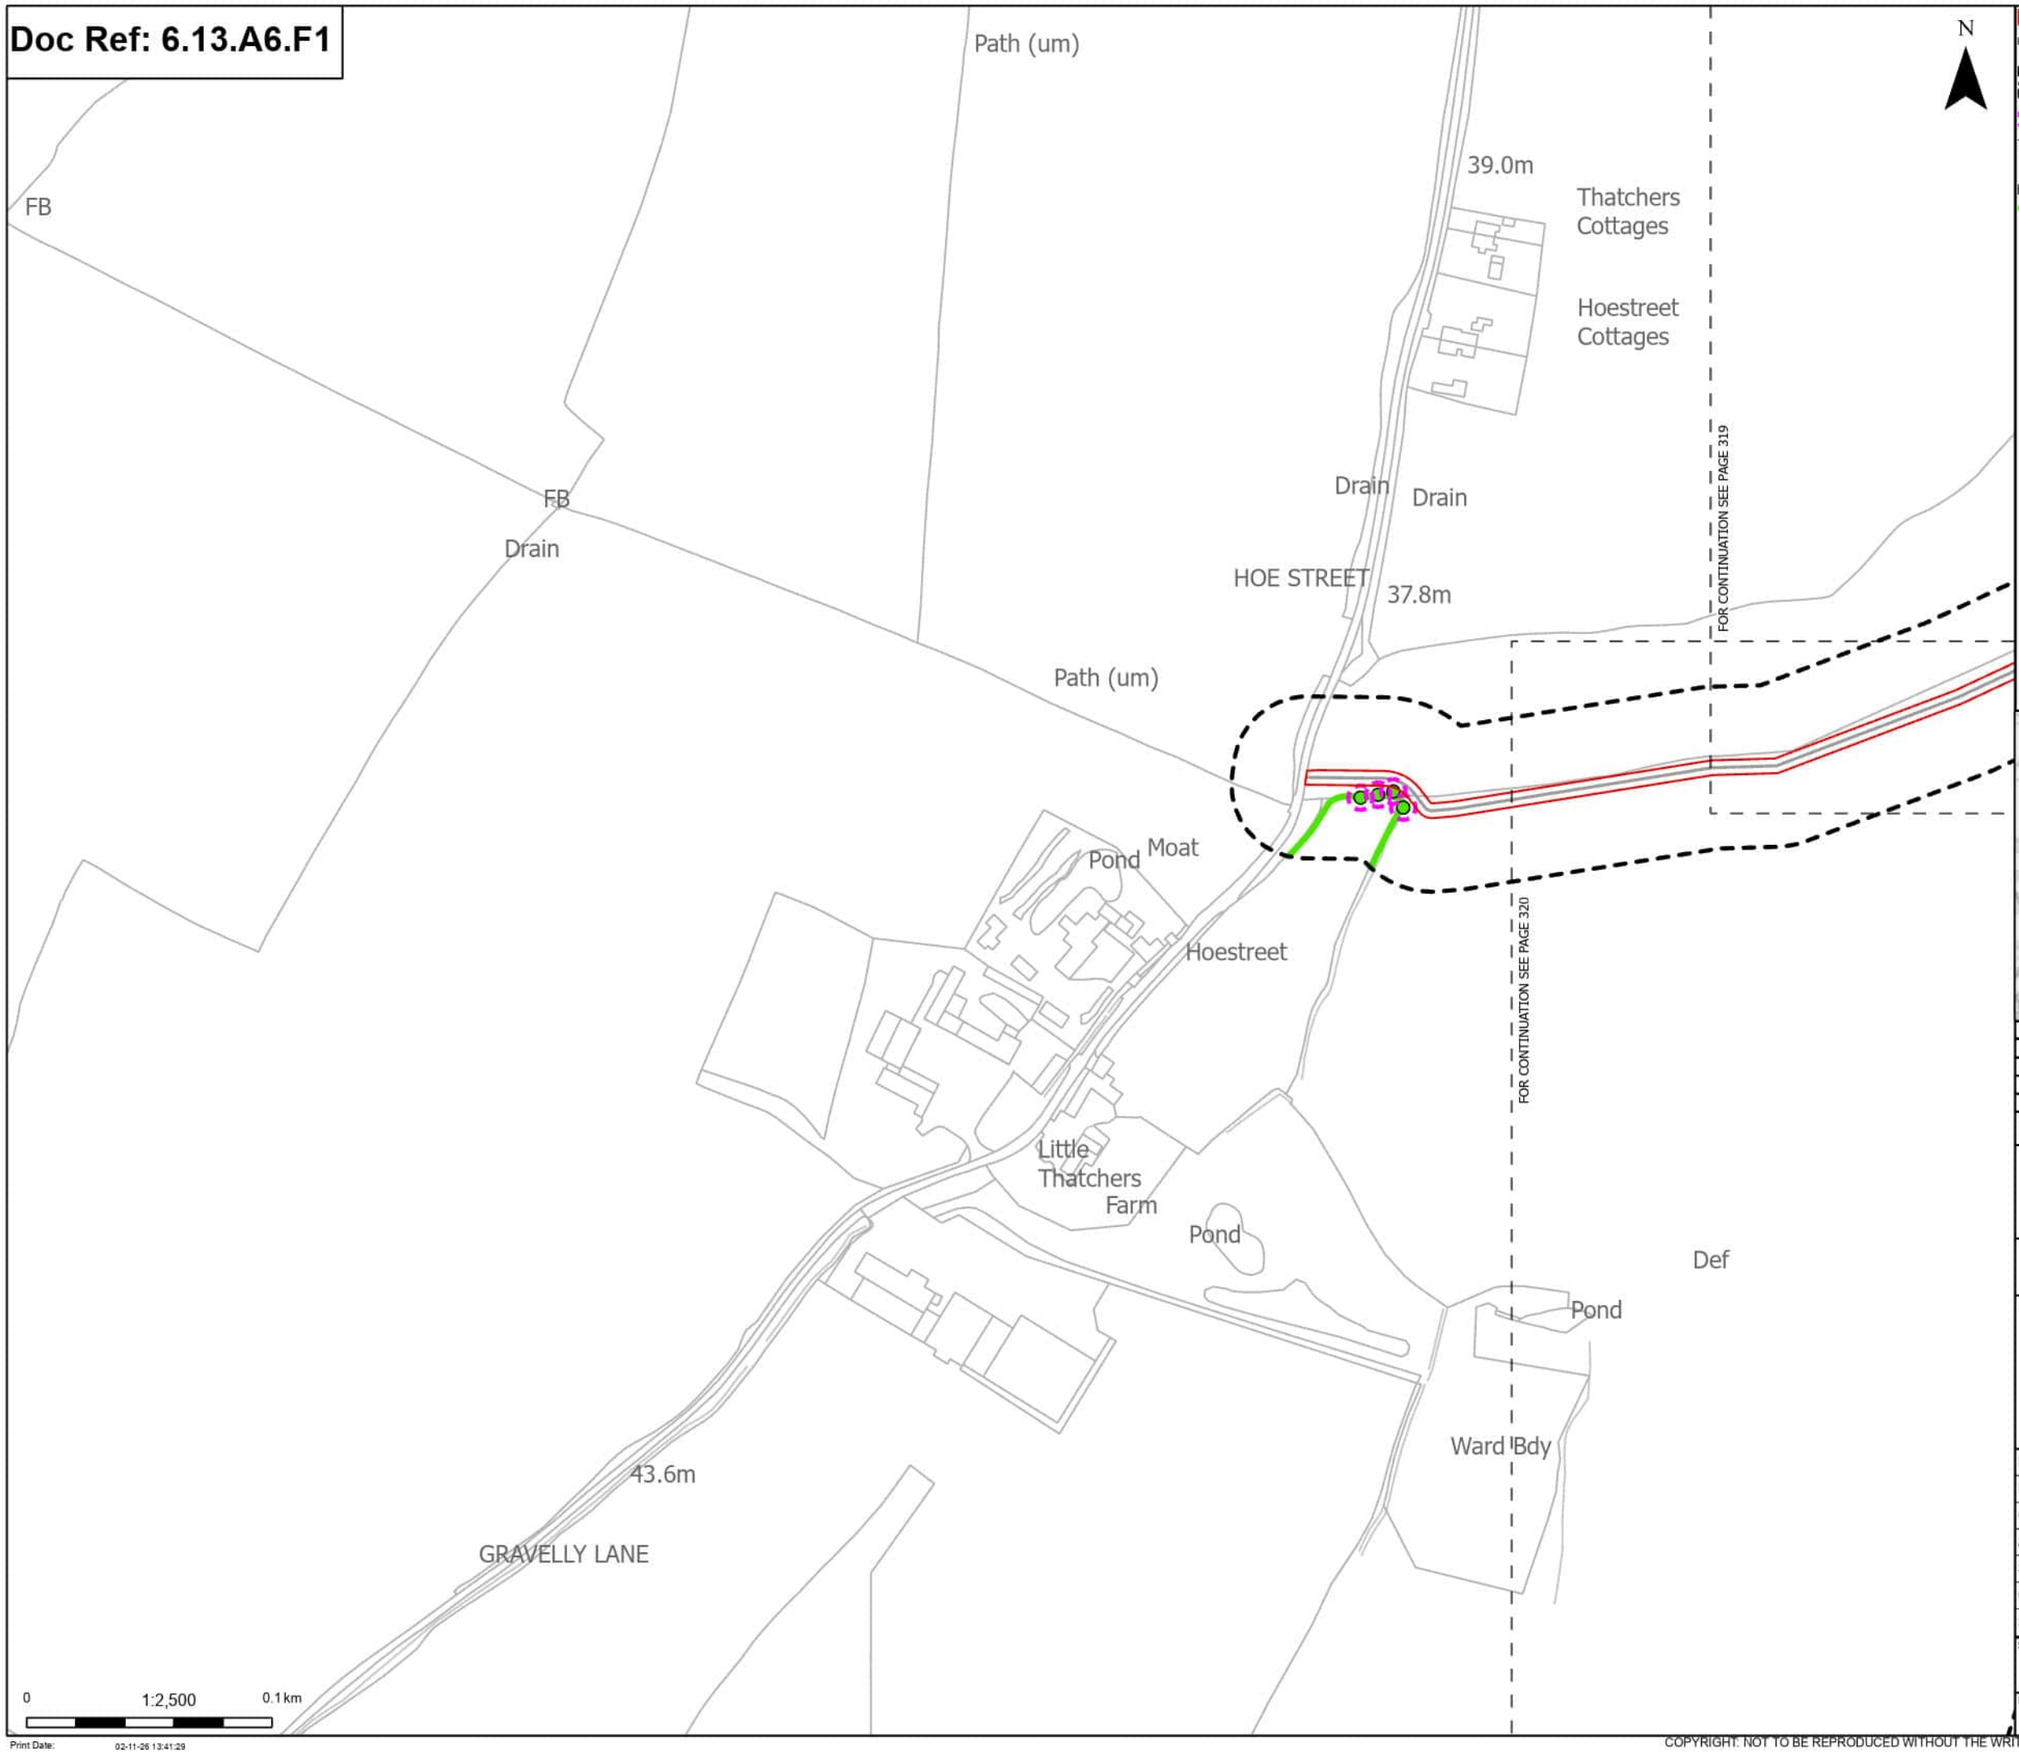

Order Limits
Sheet index cutline

Discipline specific constraints
Arboriculture Study Area
Root protection area

Trees - Impact
Unaffected

Hedgerow - Impact
Unaffected

Note: The proposed overhead line alignment and proposed underground cable alignment together comprise the alignment. For further details regarding the design, please refer to Figures 4.1 (document reference 6.4.F1) and 4.2 (document reference 6.4.F2).

Notes: Background mapping information has been reproduced from the Ordnance Survey by permission of Ordnance Survey of the Controller of His Majesty's Stationery Office. © Crown copyright and database rights (2025) Licence OS100024241 and AC0000807948; © Crown copyright and database rights 2025 Ordnance Survey AC0000808122, Contains public sector information licensed under the Open Government Licence v3.0, © National Grid UK



Rev	Date	Description	Drawn	Check	Approv
B	Aug 2025	FOR DCO APPLICATION	JAL	AF	KB
A	Aug 2025	FOR DCO APPLICATION	JAL	AF	KB

nationalgrid

PROJECT:
Norwich to Tilbury

Planning Inspectorate App Number: EN020027
Regulation 5(2)(a)

Title:

Figure A13.6.1- Landscape and Visual Arboriculture Impacts Plan
Page 321 of 396

Designed	M. Watson	Date	February 26
Drawn	J. Acero Leon	Date	February 26
Checked	A. Fell	Date	February 26
Approved	K. Burrows	Date	February 26
Scale:	1:2,500	Datum:	AOD
Original Size:	A3	Grid:	OS
Suitability Code:	A2	Project Number:	10059280

Suitability Description:
Accepted as Concept Stage

Drawing Number: 10059280-ARC-EBD-ZZ-DR-ZZ-00393
Revision: B

Print Date: 02-11-26 13:41:29

COPYRIGHT: NOT TO BE REPRODUCED WITHOUT THE WRITTEN PERMISSION OF NATIONAL GRID ELECTRICITY TRANSMISSION Plc

Doc Ref: 6.13.A6.F1

FOR CONTINUATION SEE PAGE 320

FOR CONTINUATION SEE PAGE 323

N

Order Limits
Sheet index cutline

Proposed project design details
Proposed standard lattice pylon location
Proposed overhead line alignment
Other temporary and permanent construction and operational works

Discipline specific constraints
Arboriculture Study Area
Important Hedgerows
Root protection area

Veteran Trees - Impact
Unaffected

Trees - Impact
Removed
Affected Managed
Potentially Affected
Unaffected

Hedgerow - Impact
Removed
Affected Managed
Potentially Affected
Unaffected

Groups of trees - Impact
Removed
Affected Managed
Potentially Affected
Unaffected

Note: The proposed overhead line alignment and proposed underground cable alignment together comprise the alignment. For further details regarding the design, please refer to Figures 4.1 (document reference 6.4.F1) and 4.2 (document reference 6.4.F2).

Notes: Background mapping information has been reproduced from the Ordnance Survey by permission of Ordnance Survey of the Controller of His Majesty's Stationery Office. © Crown copyright and database rights (2025) Licence OS100024241 and AC0000807948; © Crown copyright and database rights 2025 Ordnance Survey AC0000808122, Contains public sector information licensed under the Open Government Licence v3.0, © National Grid UK



Rev	Date	Description	Drawn	Check	Approv
B	Aug 2025	FOR DCO APPLICATION	JAL	AF	KB
A	Aug 2025	FOR DCO APPLICATION	JAL	AF	KB

nationalgrid

PROJECT: Norwich to Tilbury

Planning Inspectorate App Number: EN020027
Regulation 5(2)(a)

Title:

Figure A13.6.1- Landscape and Visual Arboriculture Impacts Plan
Page 322 of 396

Designed	M. Watson	Date	February 26
Drawn	J. Acero Leon	Date	February 26
Checked	A. Fell	Date	February 26
Approved	K. Burrows	Date	February 26
Scale:	1:2,500	Datum:	AOD
Original Size:	A3	Grid:	OS
Suitability Code:	A2	Project Number:	10059280

Suitability Description:
Accepted as Concept Stage

Drawing Number: 10059280-ARC-EBD-ZZ-DR-ZZ-00393
Revision: B

0 1:2,500 0.1 km

Print Date: 02-11-26 13:41:44

COPYRIGHT: NOT TO BE REPRODUCED WITHOUT THE WRITTEN PERMISSION OF NATIONAL GRID ELECTRICITY TRANSMISSION Plc

Doc Ref: 6.13.A6.F1

TB167
TB168
TB169
T970
T971
T972
W341
W342
W344
G343
FOR CONTINUATION SEE PAGE 322
FOR CONTINUATION SEE PAGE 324
Pond
Track
Pond
Path (um)
GP
ONGAR ROAD
Range Cottage
Little Oxney Green
Conifers
Oxney Grove
Path (um)
Grove House
Bush House
Pond
Drain
Footbridge
0 1:2,500 0.1km
Print Date: 02-11-26 13:41:59

N

Order Limits
Sheet index cutline

Proposed project design details
Proposed standard lattice pylon location
Proposed overhead line alignment
Other temporary and permanent construction and operational works

Discipline specific constraints
Arboriculture Study Area
Important Hedgerows
Root protection area

Veteran Trees - Impact
Affected Managed

Trees - Impact
Removed
Affected Managed
Potentially Affected
Unaffected

Hedgerow - Impact
Removed
Potentially Affected
Unaffected

Groups of trees - Impact
Removed
Affected Managed
Potentially Affected
Unaffected

Note: The proposed overhead line alignment and proposed underground cable alignment together comprise the alignment. For further details regarding the design, please refer to Figures 4.1 (document reference 6.4.F1) and 4.2 (document reference 6.4.F2).

Notes: Background mapping information has been reproduced from the Ordnance Survey by permission of Ordnance Survey of the Controller of His Majesty's Stationery Office. © Crown copyright and database rights (2025) Licence OS100024241 and AC0000807948; © Crown copyright and database rights 2025 Ordnance Survey AC0000808122, Contains public sector information licensed under the Open Government Licence v3.0, © National Grid UK



Rev	Date	Description	Drawn	Check	Approv
B	Aug 2025	FOR DCO APPLICATION	JAL	AF	KB
A	Aug 2025	FOR DCO APPLICATION	JAL	AF	KB

nationalgrid

PROJECT: Norwich to Tilbury

Planning Inspectorate App Number: EN020027
Regulation 5(2)(a)

Title:

Figure A13.6.1- Landscape and Visual Arboriculture Impacts Plan
Page 323 of 396


Designed	M. Watson	Date	February 26
Drawn	J. Acero Leon	Date	February 26
Checked	A. Fell	Date	February 26
Approved	K. Burrows	Date	February 26
Scale:	1:2,500	Datum:	AOD
Original Size:	A3	Grid:	OS
Suitability Code:	A2	Project Number:	10059280

Suitability Description:
Accepted as Concept Stage

Drawing Number: 10059280-ARC-EBD-ZZ-DR-ZZ-00393
Revision: B

COPYRIGHT: NOT TO BE REPRODUCED WITHOUT THE WRITTEN PERMISSION OF NATIONAL GRID ELECTRICITY TRANSMISSION Plc

Doc Ref: 6.13.A6.F1

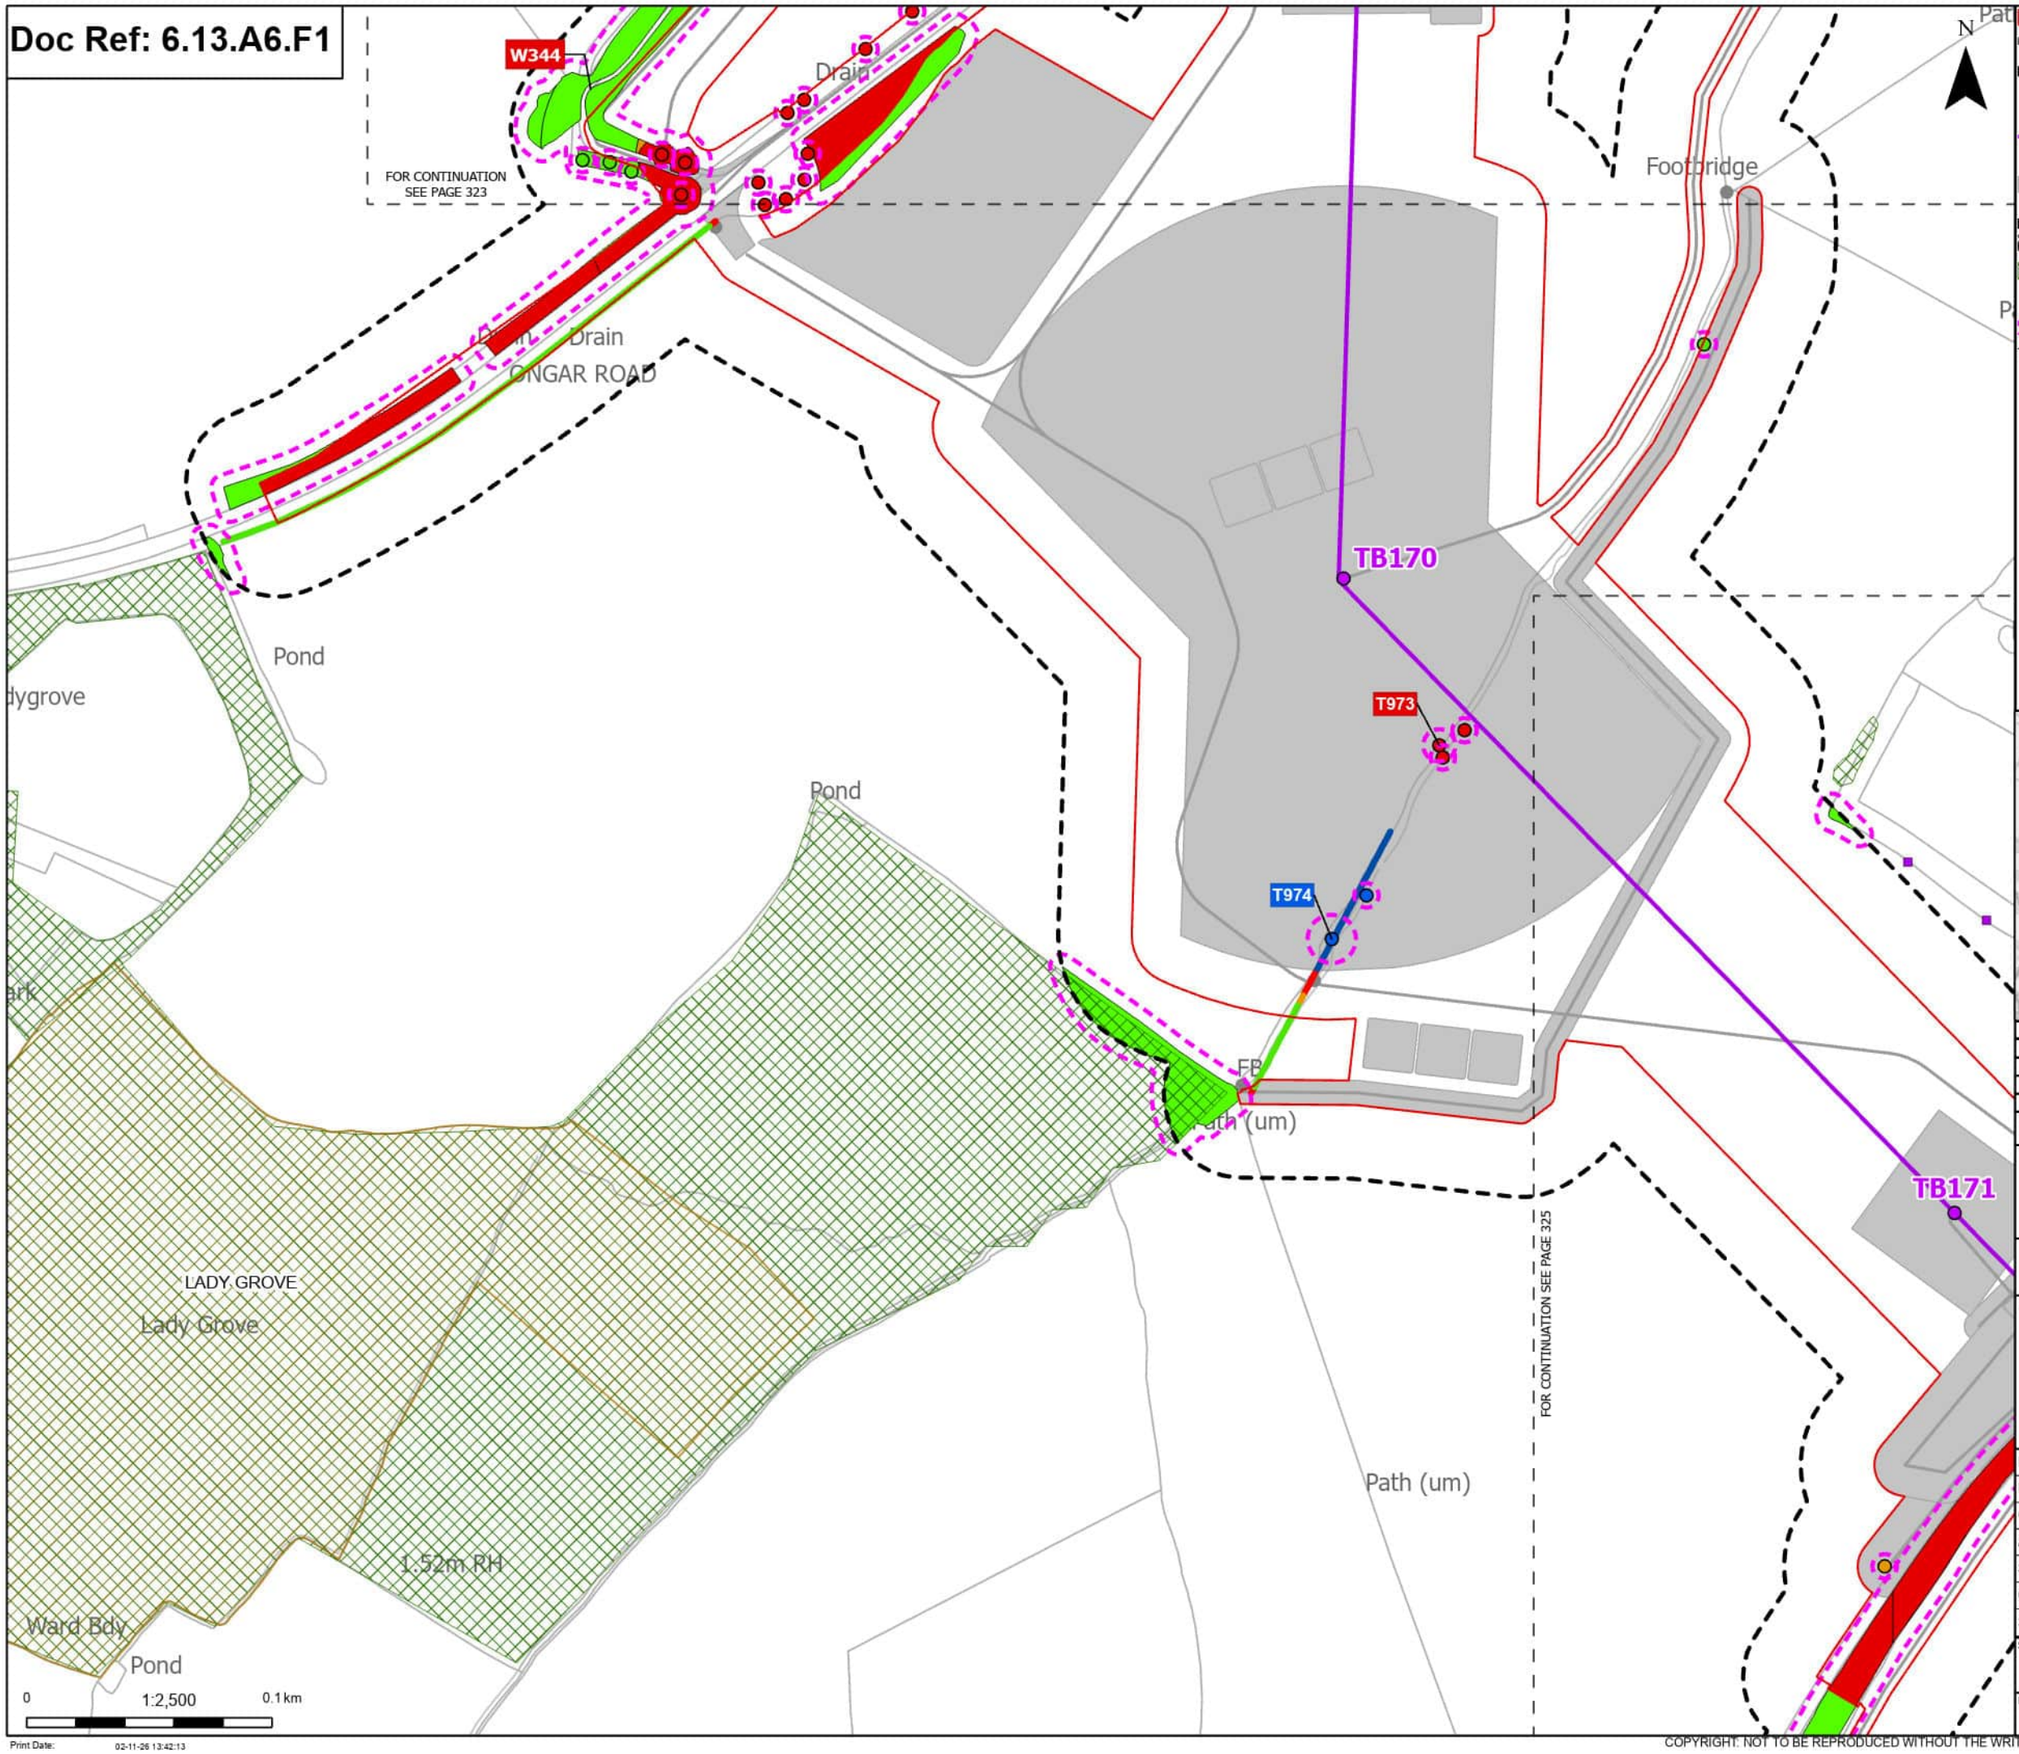

- Order Limits
- Sheet index cutline

Proposed project design details
- Proposed standard lattice pylon location
- Proposed overhead line alignment
- Other temporary and permanent construction and operational works

Discipline specific constraints
- Arboriculture Study Area
- TPO group of trees
- TPO indiviual trees
- Root protection area

Trees - Impact
- Removed
- Affected Managed
- Potentially Affected
- Unaffected

- Ancient Woodland (Natural England)

Hedgerow - Impact
- Removed
- Affected Managed
- Potentially Affected
- Unaffected

Groups of trees - Impact
- Removed
- Potentially Affected
- Unaffected

Note: The proposed overhead line alignment and proposed underground cable alignment together comprise the alignment. For further details regarding the design, please refer to Figures 4.1 (document reference 6.4.F1) and 4.2 (document reference 6.4.F2).

Notes: Background mapping information has been reproduced from the Ordnance Survey by permission of Ordnance Survey of the Controller of His Majesty's Stationery Office. © Crown copyright and database rights (2025) Licence OS100024241 and AC0000807948; © Crown copyright and database rights 2025 Ordnance Survey AC0000808122, Contains public sector information licensed under the Open Government Licence v3.0, © National Grid UK



Rev	Date	Description	Drawn	Check	Approv
B	Aug 2025	FOR DCO APPLICATION	JAL	AF	KB
A	Aug 2025	FOR DCO APPLICATION	JAL	AF	KB

nationalgrid

PROJECT: Norwich to Tilbury

Planning Inspectorate App Number: EN020027
Regulation 5(2)(a)

Title:

Figure A13.6.1- Landscape and Visual Arboriculture Impacts Plan
Page 324 of 396

Designed	M. Watson	Date	February 26
Drawn	J. Acero Leon	Date	February 26
Checked	A. Fell	Date	February 26
Approved	K. Burrows	Date	February 26
Scale:	1:2,500	Datum:	AOD
Original Size:	A3	Grid:	OS
Suitability Code:	A2	Project Number:	10059280


Suitability Description:
Accepted as Concept Stage

Drawing Number: 10059280-ARC-EBD-ZZ-DR-ZZ-00393

Revision: B

COPYRIGHT: NOT TO BE REPRODUCED WITHOUT THE WRITTEN PERMISSION OF NATIONAL GRID ELECTRICITY TRANSMISSION Plc

Doc Ref: 6.13.A6.F1

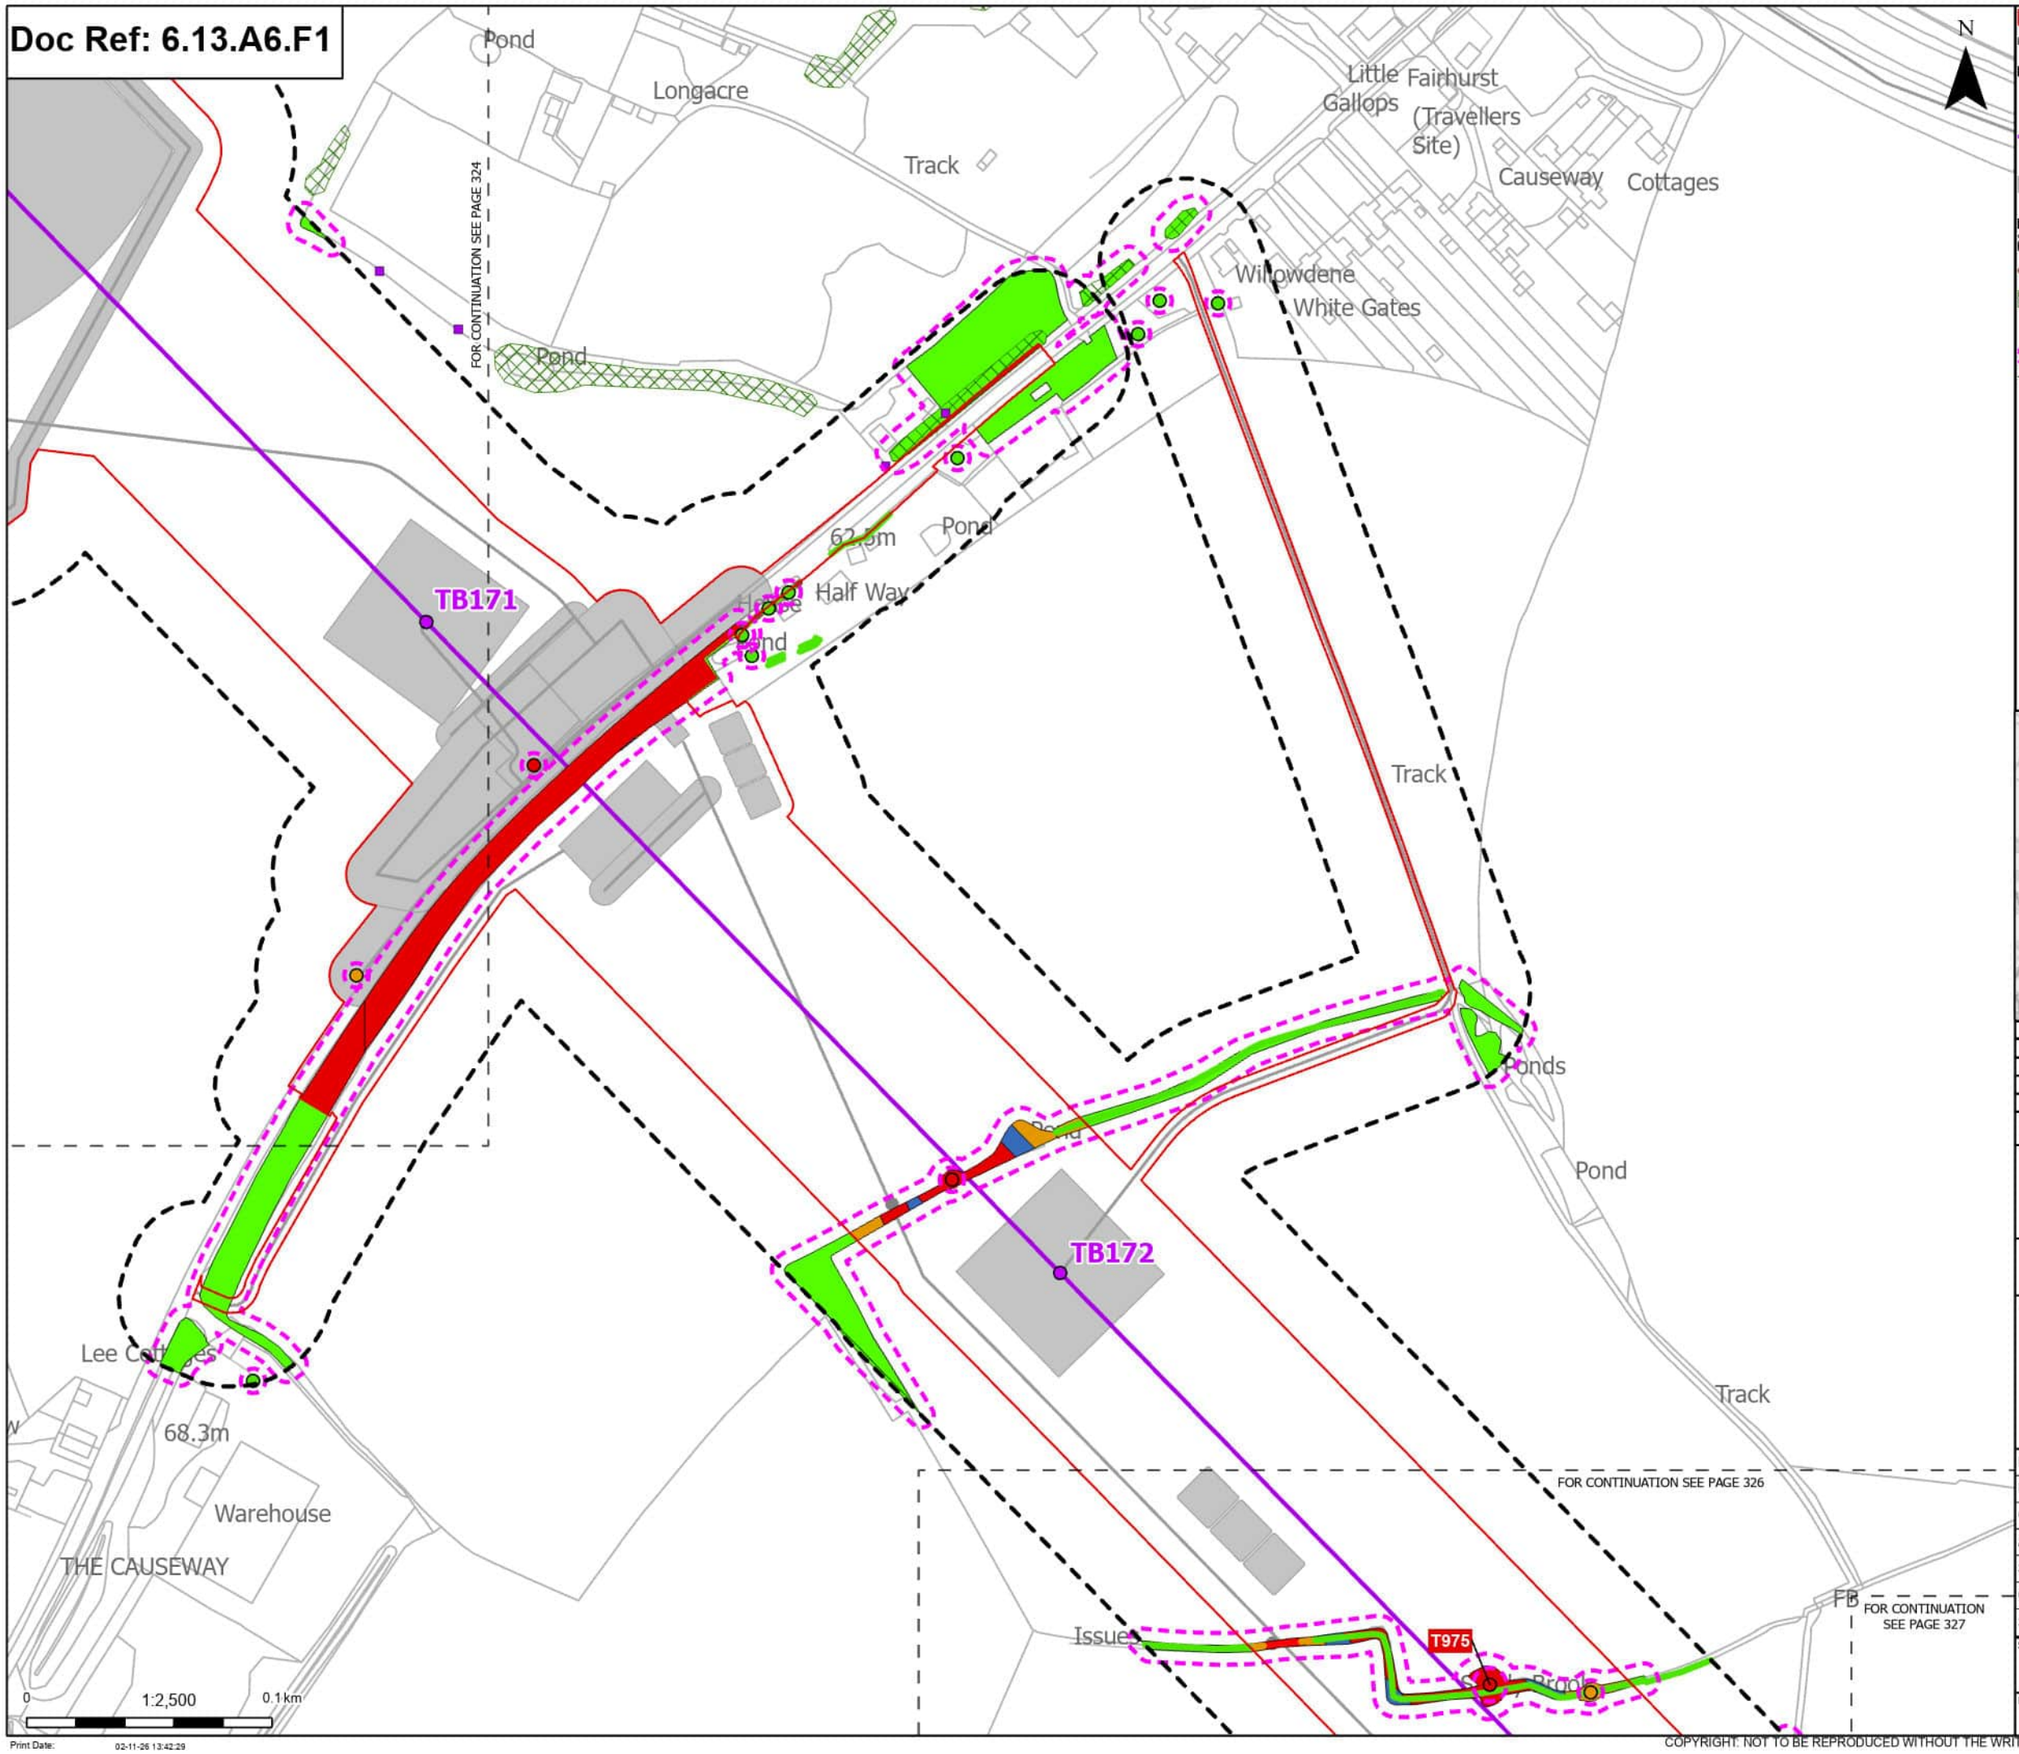

Order Limits
Sheet index cutline

Proposed project design details
Proposed standard lattice pylon location
Proposed overhead line alignment
Other temporary and permanent construction and operational works

Discipline specific constraints
Arboriculture Study Area
Important Hedgerows
TPO group of trees
TPO indiviual trees
Root protection area

Trees - Impact
Removed
Potentially Affected
Unaffected

Hedgerow - Impact
Removed
Potentially Affected
Unaffected

Groups of trees - Impact
Removed
Affected Managed
Potentially Affected
Unaffected

Note: The proposed overhead line alignment and proposed underground cable alignment together comprise the alignment. For further details regarding the design, please refer to Figures 4.1 (document reference 6.4.F1) and 4.2 (document reference 6.4.F2).

Notes: Background mapping information has been reproduced from the Ordnance Survey by permission of Ordnance Survey of the Controller of His Majesty's Stationery Office. © Crown copyright and database rights (2025) Licence OS100024241 and AC0000807948; © Crown copyright and database rights 2025 Ordnance Survey AC0000808122, Contains public sector information licensed under the Open Government Licence v3.0, © National Grid UK



Rev	Date	Description	Drawn	Check	Approv
B	Aug 2025	FOR DCO APPLICATION	JAL	AF	KB
A	Aug 2025	FOR DCO APPLICATION	JAL	AF	KB

nationalgrid

PROJECT: Norwich to Tilbury

Planning Inspectorate App Number: EN020027
Regulation 5(2)(a)

Title:

Figure A13.6.1- Landscape and Visual Arboriculture Impacts Plan
Page 325 of 396

Designed	M. Watson	Date	February 26
Drawn	J. Acero Leon	Date	February 26
Checked	A. Fell	Date	February 26
Approved	K. Burrows	Date	February 26
Scale:	1:2,500	Datum:	AOD
Original Size:	A3	Grid:	OS
Suitability Code:	A2	Project Number:	10059280


Suitability Description:
Accepted as Concept Stage

Drawing Number: 10059280-ARC-EBD-ZZ-DR-ZZ-00393
Revision: B

Print Date: 02-11-26 13:42:29

COPYRIGHT: NOT TO BE REPRODUCED WITHOUT THE WRITTEN PERMISSION OF NATIONAL GRID ELECTRICITY TRANSMISSION Plc

Doc Ref: 6.13.A6.F1

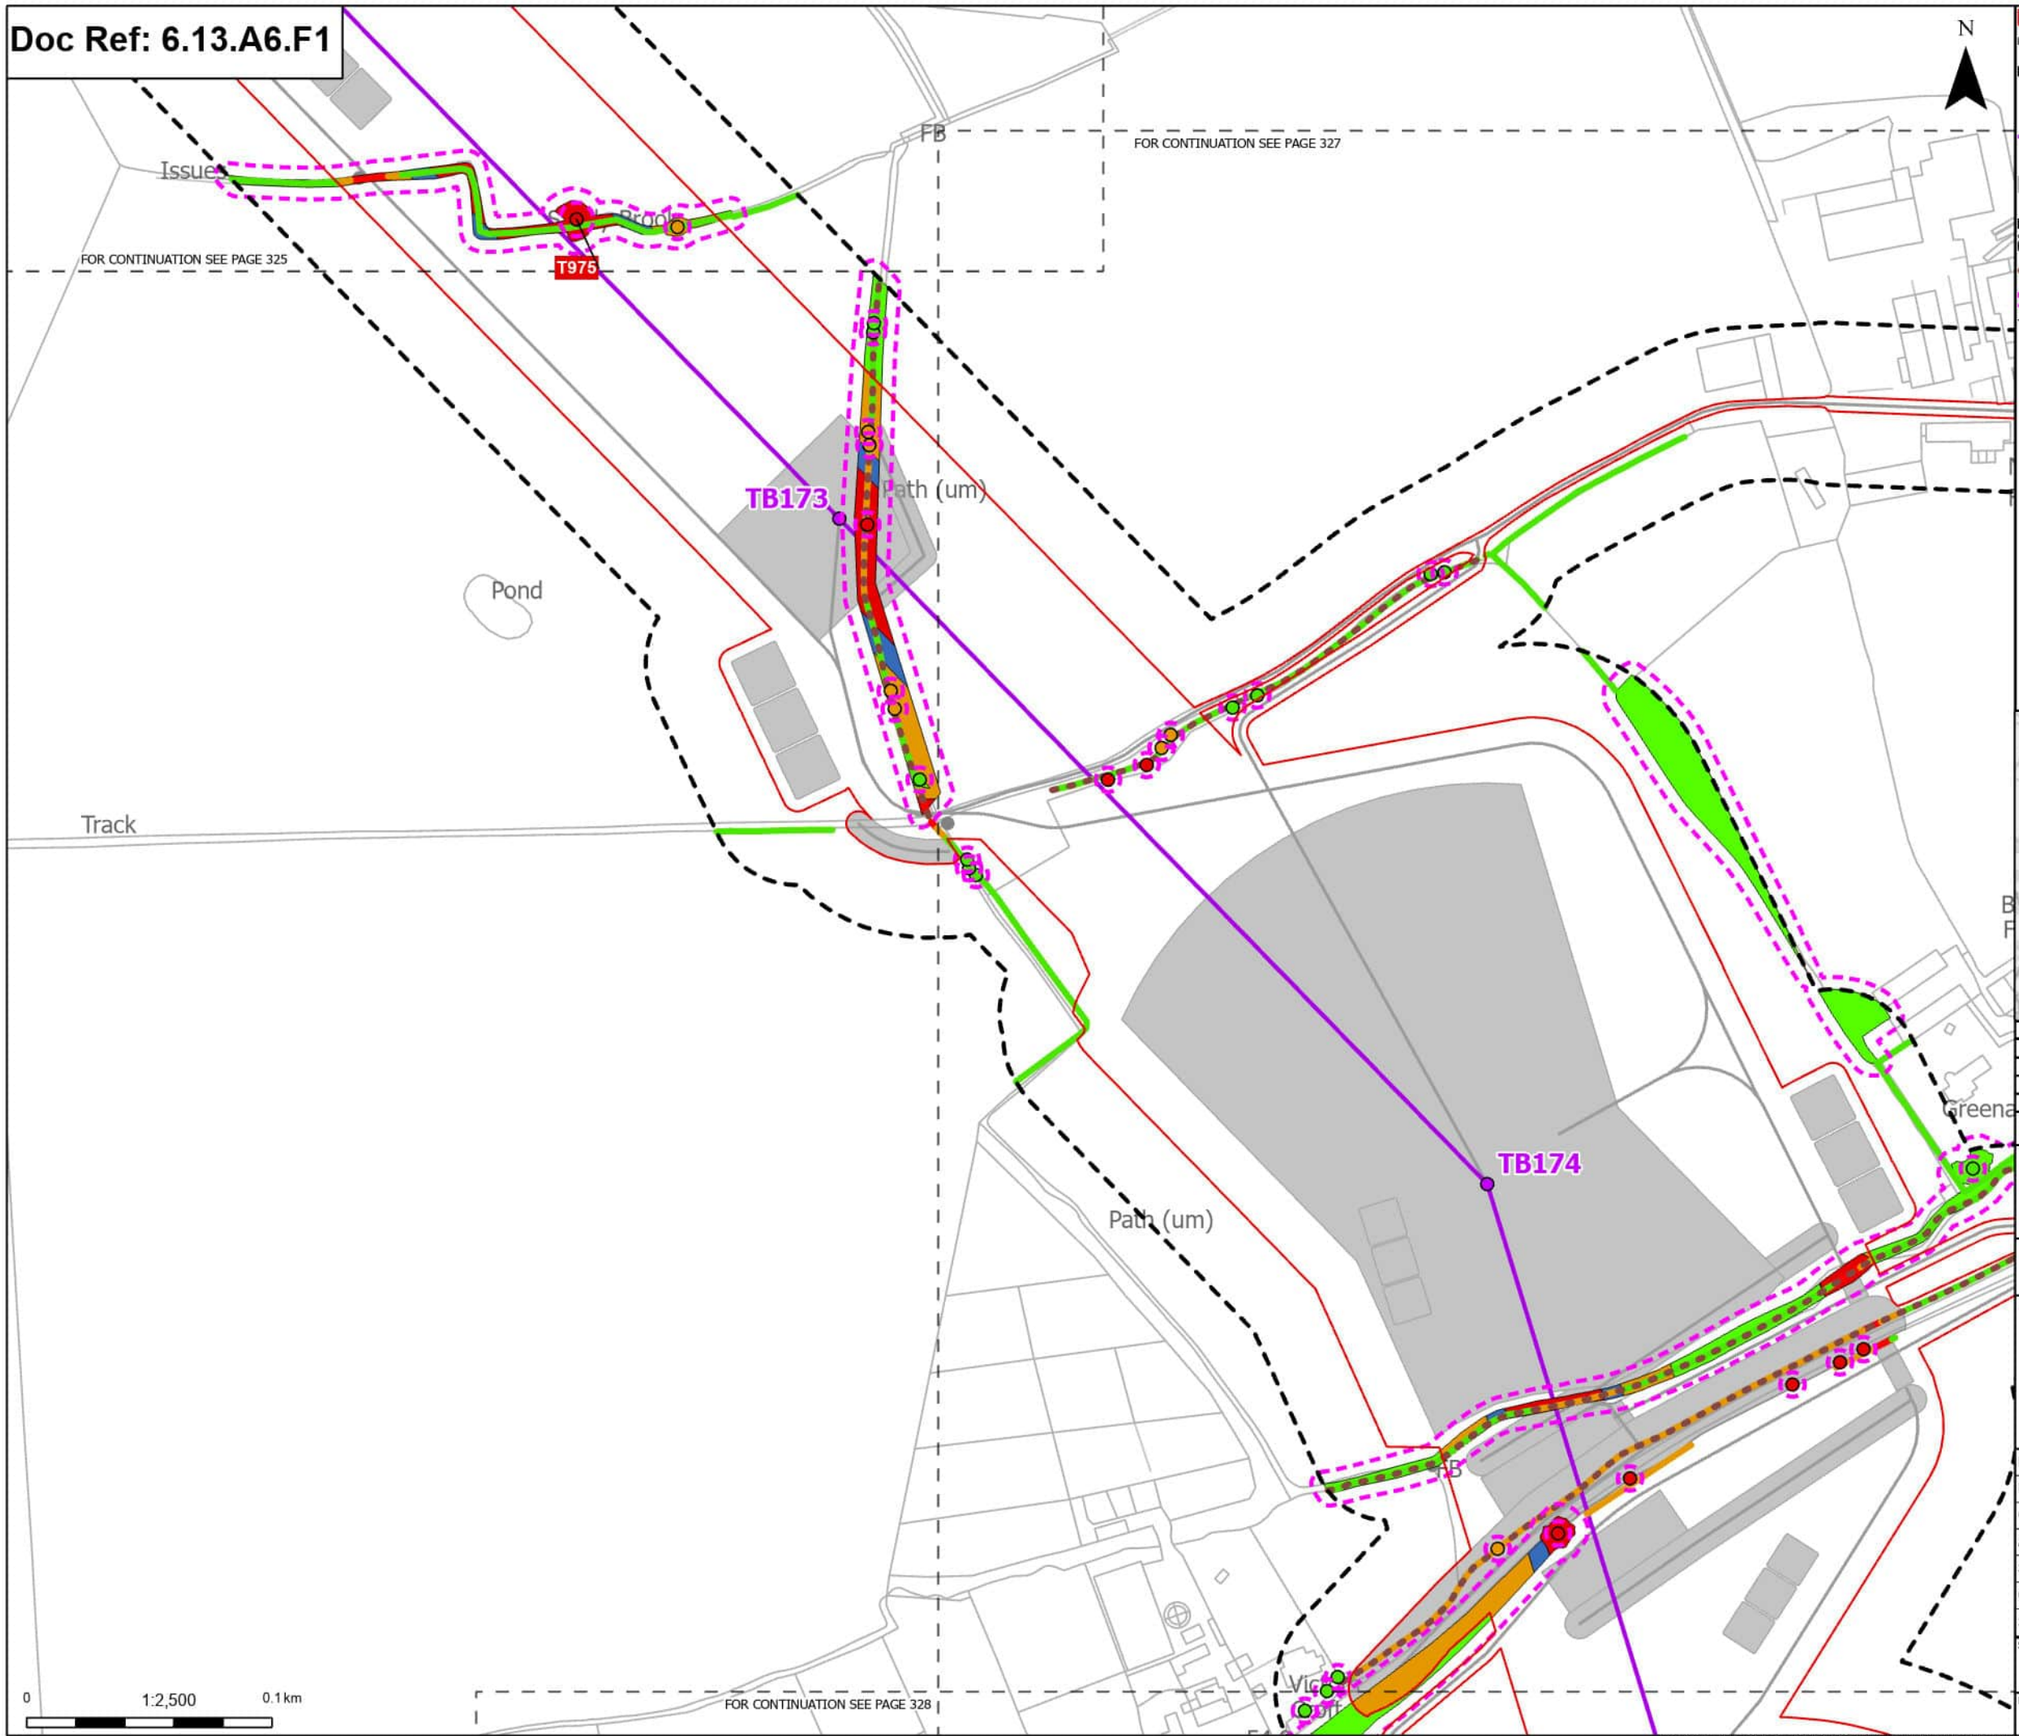

Print Date: 02-11-26 13:42:44

Order Limits
Sheet index cutline

Proposed project design details
- Proposed standard lattice pylon location
- Proposed overhead line alignment
- Other temporary and permanent construction and operational works

Discipline specific constraints
- Arboriculture Study Area
- Important Hedgerows
- Root protection area

Trees - Impact
- Removed
- Potentially Affected
- Unaffected

Hedgerow - Impact
- Removed
- Potentially Affected
- Unaffected

Groups of trees - Impact
- Removed
- Affected Managed
- Potentially Affected
- Unaffected

Note: The proposed overhead line alignment and proposed underground cable alignment together comprise the alignment. For further details regarding the design, please refer to Figures 4.1 (document reference 6.4.F1) and 4.2 (document reference 6.4.F2).

Notes: Background mapping information has been reproduced from the Ordnance Survey by permission of Ordnance Survey of the Controller of His Majesty's Stationery Office. © Crown copyright and database rights (2025) Licence OS100024241 and AC0000807948; © Crown copyright and database rights 2025 Ordnance Survey AC0000808122, Contains public sector information licensed under the Open Government Licence v3.0, © National Grid UK



Rev	Date	Description	Drawn	Check	Approv
B	Aug 2025	FOR DCO APPLICATION	JAL	AF	KB
A	Aug 2025	FOR DCO APPLICATION	JAL	AF	KB

nationalgrid

PROJECT: Norwich to Tilbury

Planning Inspectorate App Number: EN020027
Regulation 5(2)(a)

Title:

Figure A13.6.1- Landscape and Visual Arboriculture Impacts Plan
Page 326 of 396

Designed	M. Watson	Date	February 26
Drawn	J. Acero Leon	Date	February 26
Checked	A. Fell	Date	February 26
Approved	K. Burrows	Date	February 26
Scale:	1:2,500	Datum:	AOD
Original Size:	A3	Grid:	OS
Suitability Code:	A2	Project Number:	10059280

Suitability Description: Accepted as Concept Stage

Drawing Number: 10059280-ARC-EBD-ZZ-DR-ZZ-00393

Revision: B

COPYRIGHT: NOT TO BE REPRODUCED WITHOUT THE WRITTEN PERMISSION OF NATIONAL GRID ELECTRICITY TRANSMISSION Plc

Doc Ref: 6.13.A6.F1

FOR CONTINUATION SEE PAGE 325

FOR CONTINUATION SEE PAGE 326

FOR CONTINUATION SEE PAGE 328

Moat
Pond
Montpelier's Farm
49.4m
Pond
Montpelier's Cottages
Track
Bumpsteads Farm
Drain
Culvercroft
Greenacre
Bumpsteads Cottage
TB174
Path (um)
MARGARETTING ROAD
49.1m
Meadowcroft
Mascalls
Gable Cottages
Issues
Belsmard
The Willows
0 1:2,500 0.1km

N

- Order Limits
- Sheet index cutline

Proposed project design details
- Proposed standard lattice pylon location
- Proposed overhead line alignment
- Other temporary and permanent construction and operational works

Discipline specific constraints
- Arboriculture Study Area
- Important Hedgerows
- TPO group of trees
- TPO indiviual trees
- Root protection area

Trees - Impact
- Removed
- Potentially Affected
- Unaffected

Hedgerow - Impact
- Removed
- Potentially Affected
- Unaffected

Groups of trees - Impact
- Removed
- Affected Managed
- Potentially Affected
- Unaffected

Note: The proposed overhead line alignment and proposed underground cable alignment together comprise the alignment. For further details regarding the design, please refer to Figures 4.1 (document reference 6.4.F1) and 4.2 (document reference 6.4.F2).

Notes: Background mapping information has been reproduced from the Ordnance Survey by permission of Ordnance Survey of the Controller of His Majesty's Stationery Office. © Crown copyright and database rights (2025) Licence OS100024241 and AC0000807948; © Crown copyright and database rights 2025 Ordnance Survey AC0000808122, Contains public sector information licensed under the Open Government Licence v3.0, © National Grid UK



Rev	Date	Description	Drawn	Check	Approv
B	Aug 2025	FOR DCO APPLICATION	JAL	AF	KB
A	Aug 2025	FOR DCO APPLICATION	JAL	AF	KB

nationalgrid

PROJECT: Norwich to Tilbury

Planning Inspectorate App Number: EN020027
Regulation 5(2)(a)

Title:

Figure A13.6.1- Landscape and Visual Arboriculture Impacts Plan
Page 327 of 396

Designed	M. Watson	Date	February 26
Drawn	J. Acero Leon	Date	February 26
Checked	A. Fell	Date	February 26
Approved	K. Burrows	Date	February 26
Scale:	1:2,500	Datum:	AOD
Original Size:	A3	Grid:	OS
Suitability Code:	A2	Project Number:	10059280

Suitability Description: Accepted as Concept Stage

Drawing Number: 10059280-ARC-EBD-ZZ-DR-ZZ-00393

Revision: B

Print Date: 02-11-26 13:43:00

COPYRIGHT: NOT TO BE REPRODUCED WITHOUT THE WRITTEN PERMISSION OF NATIONAL GRID ELECTRICITY TRANSMISSION Plc

Doc Ref: 6.13.A6.F1

TION SEE PAGE 326

FOR CONTINUATION SEE PAGE 327

FOR CONTINUATION SEE PAGE 329

Belsmard
The Willows
Thriftwood
The Elms
Pinewood
Longlea
Spinneyside
NATHAN'S LANE
Hollyhocks
Hunters Farm
The Granary
Daisy Moore Barn
The Brick Barn
Southwoods House
Southwood Farm
Southwoods Famhouse
MARGARETTING ROAD
Pond
Drain
55.2m

TB175
TB176

W345
W346
W347
W348

T976
T977
T978
T979
T980
T981
T982
T983
T984

Issue

Order Limits
Sheet index cutline

Proposed project design details
- Proposed standard lattice pylon location
- Proposed overhead line alignment
- Other temporary and permanent construction and operational works

Discipline specific constraints
- Arboriculture Study Area
- Important Hedgerows
- TPO group of trees
- TPO indiviual trees
- Root protection area

Trees - Impact
- Removed
- Affected Managed
- Potentially Affected
- Unaffected

Hedgerow - Impact
- Removed
- Potentially Affected
- Unaffected

Groups of trees - Impact
- Removed
- Affected Managed
- Potentially Affected
- Unaffected

Note: The proposed overhead line alignment and proposed underground cable alignment together comprise the alignment. For further details regarding the design, please refer to Figures 4.1 (document reference 6.4.F1) and 4.2 (document reference 6.4.F2).

Notes: Background mapping information has been reproduced from the Ordnance Survey by permission of Ordnance Survey of the Controller of His Majesty's Stationery Office. © Crown copyright and database rights (2025) Licence OS100024241 and AC0000807948; © Crown copyright and database rights 2025 Ordnance Survey AC0000808122, Contains public sector information licensed under the Open Government Licence v3.0, © National Grid UK



Rev	Date	Description	Drawn	Check	Approv
B	Aug 2025	FOR DCO APPLICATION	JAL	AF	KB
A	Aug 2025	FOR DCO APPLICATION	JAL	AF	KB

nationalgrid

PROJECT: Norwich to Tilbury

Planning Inspectorate App Number: EN020027
Regulation 5(2)(a)

Title:

Figure A13.6.1- Landscape and Visual Arboriculture Impacts Plan
Page 328 of 396

Designed	M. Watson	Date	February 26
Drawn	J. Acero Leon	Date	February 26
Checked	A. Fell	Date	February 26
Approved	K. Burrows	Date	February 26
Scale:	1:2,500	Datum:	AOD
Original Size:	A3	Grid:	OS
Suitability Code:	A2	Project Number:	10059280

Suitability Description: Accepted as Concept Stage

Drawing Number: 10059280-ARC-EBD-ZZ-DR-ZZ-00393


Revision: B

0 1:2,500 0.1km

Print Date: 02-11-26 13:43:15

COPYRIGHT: NOT TO BE REPRODUCED WITHOUT THE WRITTEN PERMISSION OF NATIONAL GRID ELECTRICITY TRANSMISSION Plc

Doc Ref: 6.13.A6.F1

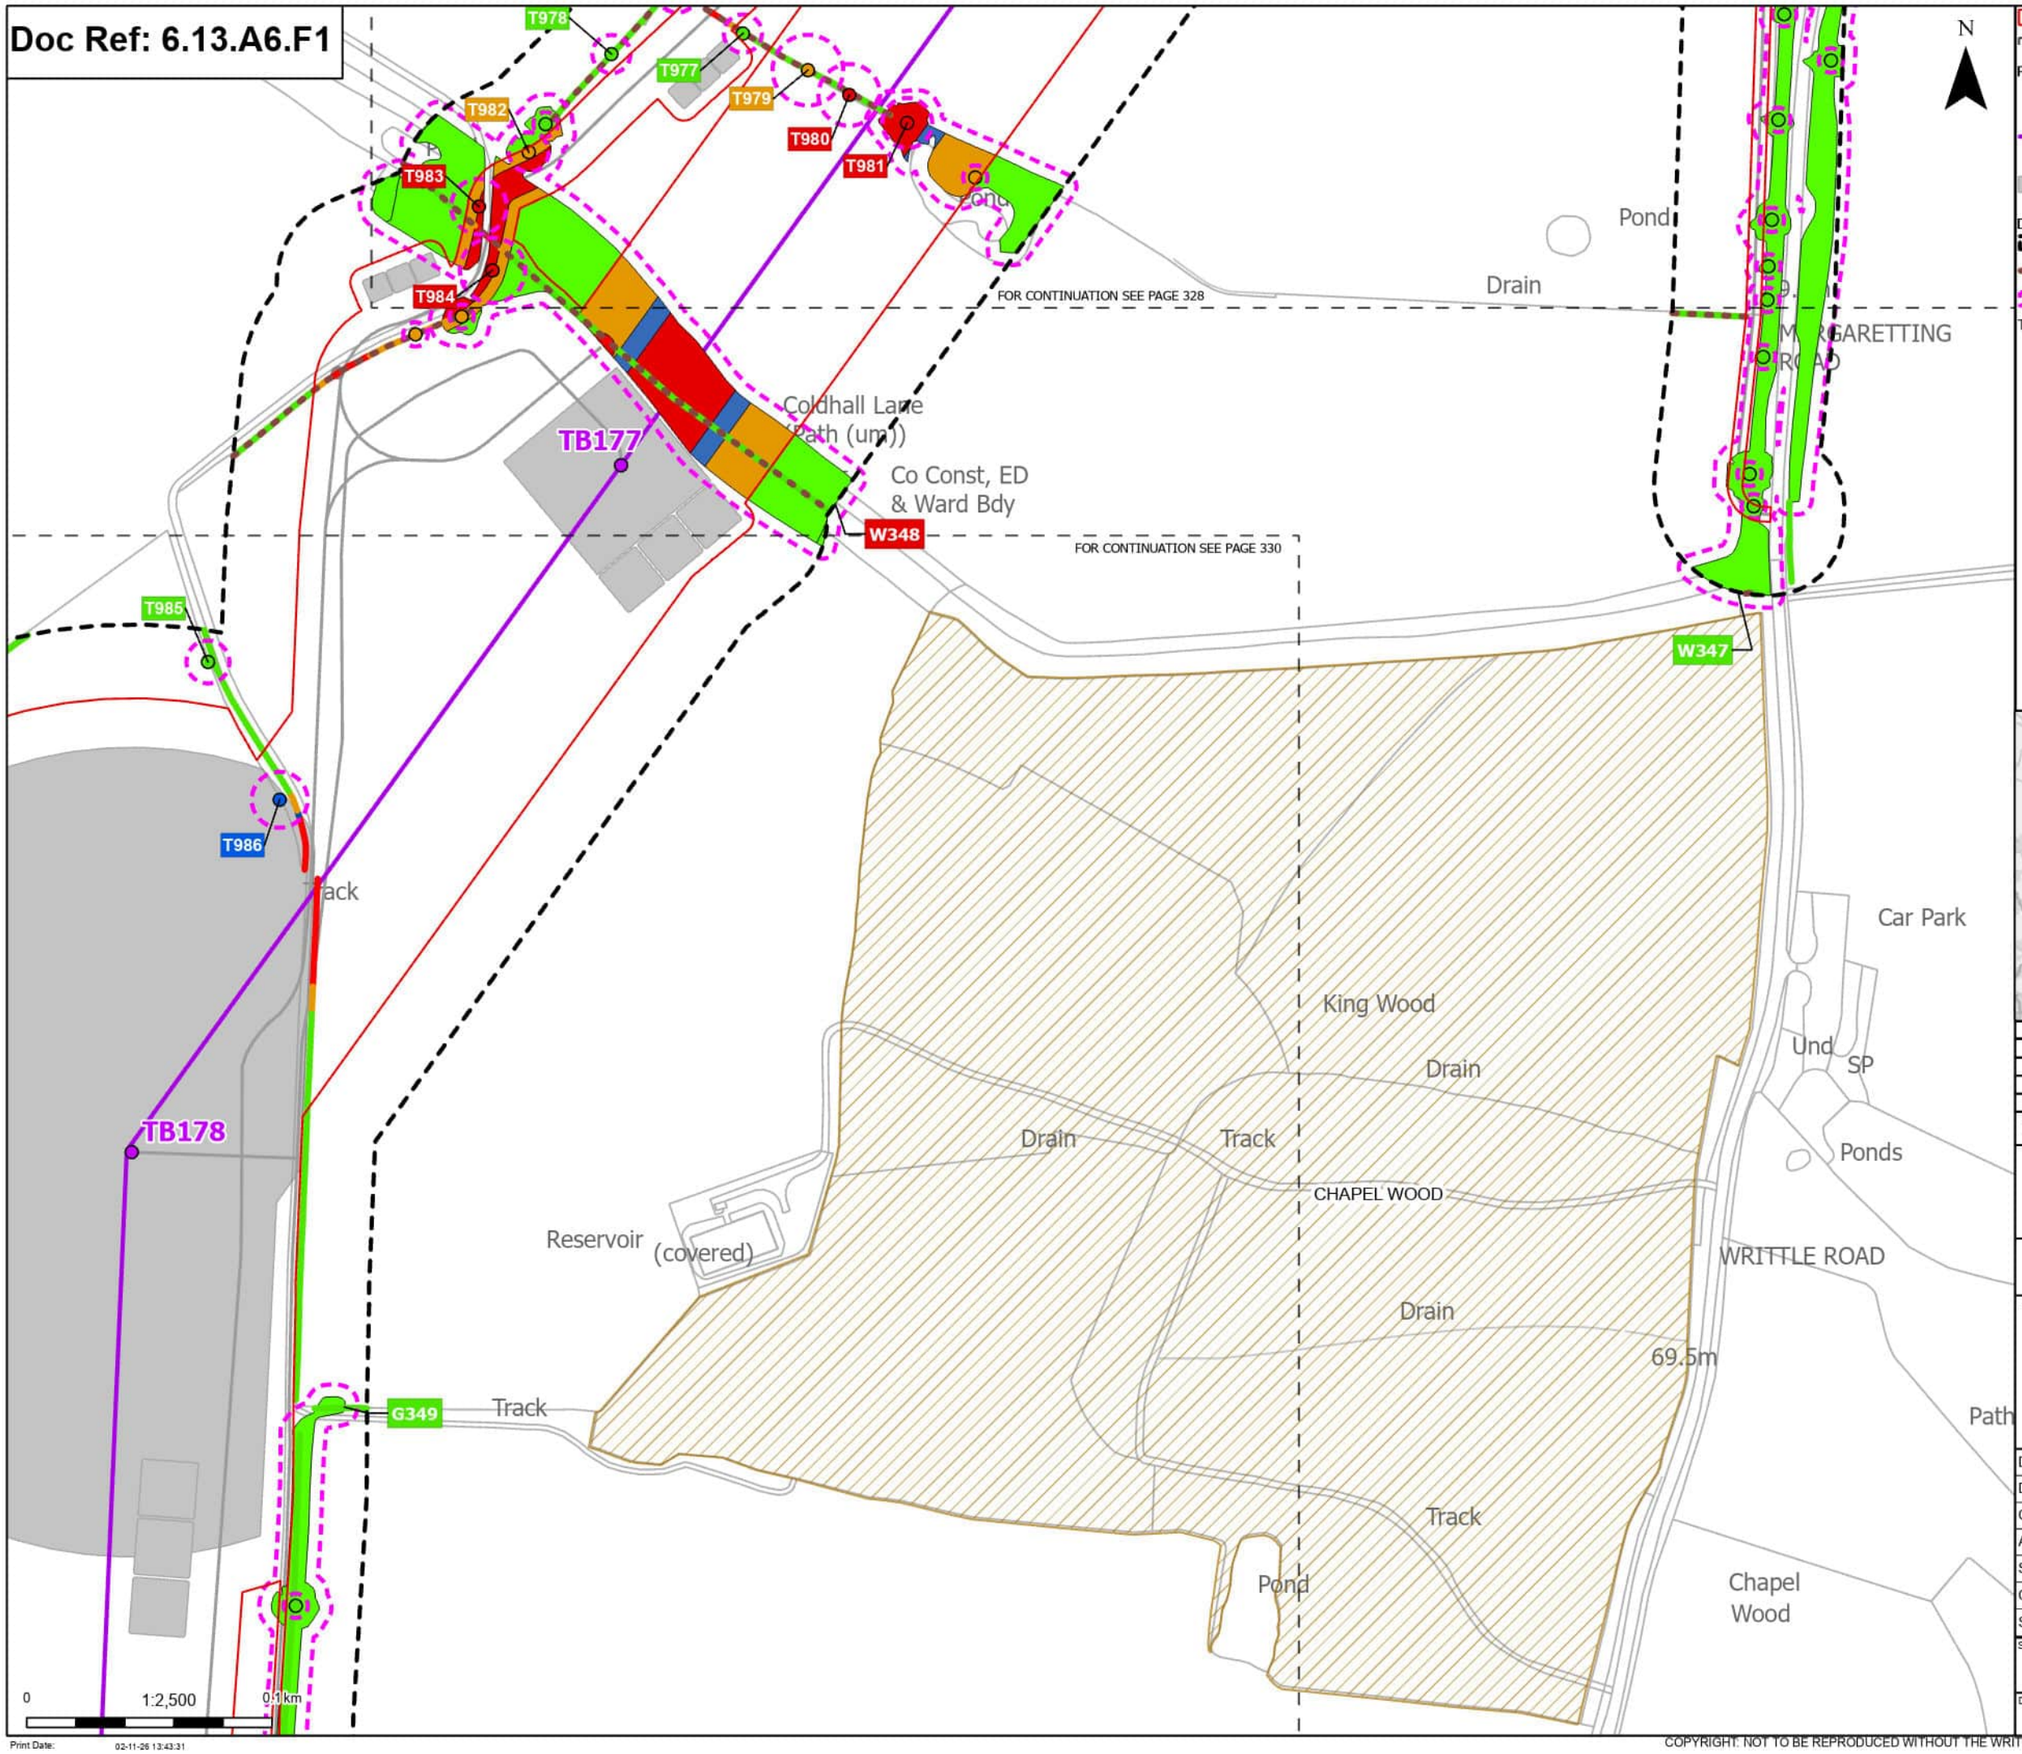

Print Date: 02-11-26 13:43:31

N

Order Limits
Sheet index cutline

Proposed project design details
Proposed standard lattice pylon location
Proposed overhead line alignment
Other temporary and permanent construction and operational works

Discipline specific constraints
Arboriculture Study Area
Important Hedgerows
Root protection area

Trees - Impact
Removed
Affected Managed
Potentially Affected
Unaffected

Ancient Woodland (Natural England)

Hedgerow - Impact
Removed
Affected Managed
Potentially Affected
Unaffected

Groups of trees - Impact
Removed
Affected Managed
Potentially Affected
Unaffected

Note: The proposed overhead line alignment and proposed underground cable alignment together comprise the alignment. For further details regarding the design, please refer to Figures 4.1 (document reference 6.4.F1) and 4.2 (document reference 6.4.F2).

Notes: Background mapping information has been reproduced from the Ordnance Survey by permission of Ordnance Survey of the Controller of His Majesty's Stationery Office. © Crown copyright and database rights (2025) Licence OS100024241 and AC0000807948; © Crown copyright and database rights 2025 Ordnance Survey AC0000808122, Contains public sector information licensed under the Open Government Licence v3.0, © National Grid UK



Rev	Date	Description	Drawn	Check	Approv
B	Aug 2025	FOR DCO APPLICATION	JAL	AF	KB
A	Aug 2025	FOR DCO APPLICATION	JAL	AF	KB

nationalgrid

PROJECT: Norwich to Tilbury

Planning Inspectorate App Number: EN020027
Regulation 5(2)(a)

Title:

Figure A13.6.1- Landscape and Visual Arboriculture Impacts Plan
Page 329 of 396


Designed	M. Watson	Date	February 26
Drawn	J. Acero Leon	Date	February 26
Checked	A. Fell	Date	February 26
Approved	K. Burrows	Date	February 26
Scale:	1:2,500	Datum:	AOD
Original Size:	A3	Grid:	OS
Suitability Code:	A2	Project Number:	10059280

Suitability Description:
Accepted as Concept Stage

Drawing Number: 10059280-ARC-EBD-ZZ-DR-ZZ-00393
Revision: B

COPYRIGHT: NOT TO BE REPRODUCED WITHOUT THE WRITTEN PERMISSION OF NATIONAL GRID ELECTRICITY TRANSMISSION Plc

Doc Ref: 6.13.A6.F1

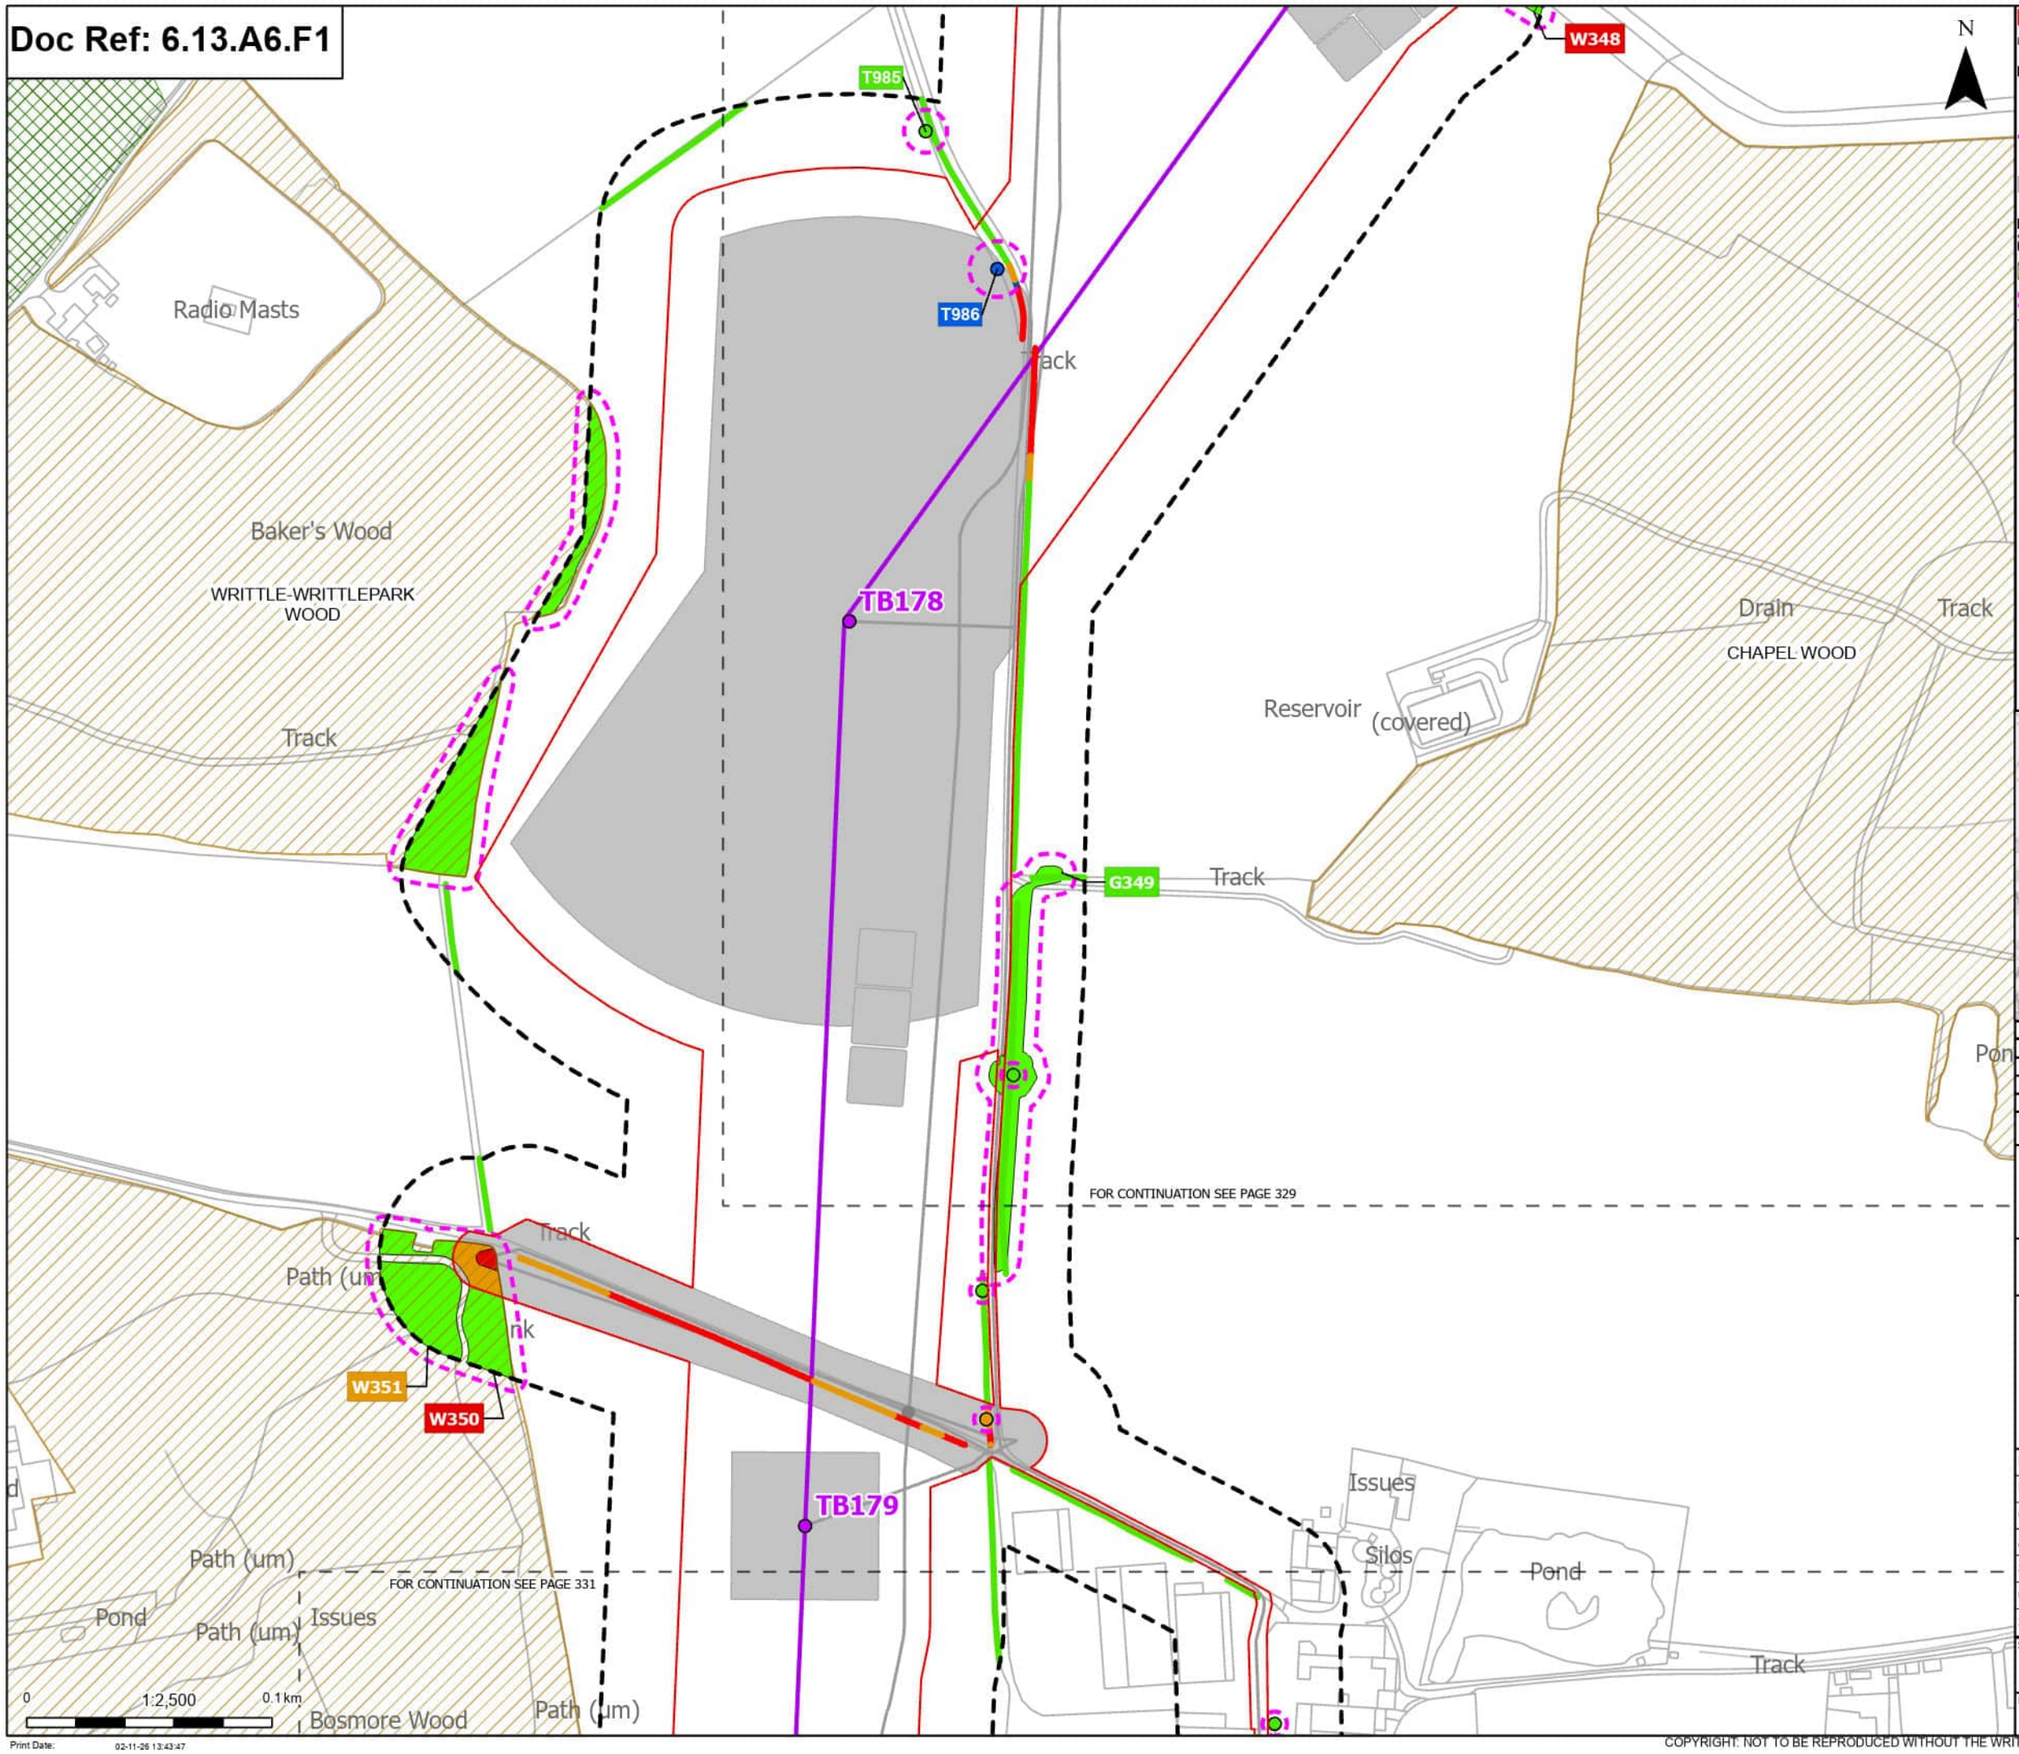

Order Limits
Sheet index cutline

Proposed project design details
- Proposed standard lattice pylon location
- Proposed overhead line alignment
- Other temporary and permanent construction and operational works

Discipline specific constraints
- Arboriculture Study Area
- TPO group of trees
- Root protection area

Trees - Impact
- Affected Managed
- Potentially Affected
- Unaffected

Ancient Woodland (Natural England)

Hedgerow - Impact
- Removed
- Affected Managed
- Potentially Affected
- Unaffected

Groups of trees - Impact
- Removed
- Potentially Affected
- Unaffected

Note: The proposed overhead line alignment and proposed underground cable alignment together comprise the alignment. For further details regarding the design, please refer to Figures 4.1 (document reference 6.4.F1) and 4.2 (document reference 6.4.F2).

Notes: Background mapping information has been reproduced from the Ordnance Survey by permission of Ordnance Survey of the Controller of His Majesty's Stationery Office. © Crown copyright and database rights (2025) Licence OS100024241 and AC0000807948; © Crown copyright and database rights 2025 Ordnance Survey AC0000808122, Contains public sector information licensed under the Open Government Licence v3.0, © National Grid UK



Rev	Date	Description	Drawn	Check	Approv
B	Aug 2025	FOR DCO APPLICATION	JAL	AF	KB
A	Aug 2025	FOR DCO APPLICATION	JAL	AF	KB

nationalgrid

PROJECT: Norwich to Tilbury

Planning Inspectorate App Number: EN020027
Regulation 5(2)(a)

Title:

Figure A13.6.1- Landscape and Visual Arboriculture Impacts Plan
Page 330 of 396

Designed	M. Watson	Date	February 26
Drawn	J. Acero Leon	Date	February 26
Checked	A. Fell	Date	February 26
Approved	K. Burrows	Date	February 26
Scale:	1:2,500	Datum:	AOD
Original Size:	A3	Grid:	OS
Suitability Code:	A2	Project Number:	10059280

Suitability Description: Accepted as Concept Stage

Drawing Number: 10059280-ARC-EBD-ZZ-DR-ZZ-00393

Revision: B

Print Date: 02-11-26 13:43:47

COPYRIGHT: NOT TO BE REPRODUCED WITHOUT THE WRITTEN PERMISSION OF NATIONAL GRID ELECTRICITY TRANSMISSION Plc

Doc Ref: 6.13.A6.F1

Bosmore Wood
Path (um)
WRITTLE-WRITTLEPARK WOOD
Issues
The Barn
Coptfoldhall Farm
FOR CONTINUATION SEE PAGE 330
Track
Park Lodge Bungalow
Park Lodge
70.7m
Coptfold Farm Cottages
Oak Tr Cottag
Highfield
Trinity Cottage
W352
W353
The Lodge
Track
TB180
The Entrance Lodge
LB
RITTLE ROAD
Bearnard
Farm
71.9m
Hill House
Bullfinche
Fairfield House
FOR CONTINUATION SEE PAGE 332
T987
T988
Pond
FOR CONTINUATION SEE PAGE 333
G356
Track
T995
T996
T997
G357
Barr House
0
1:2,500
0.1 km
Print Date: 02-11-26 13:44:02

N

Order Limits
Sheet index cutline

Proposed project design details
Proposed standard lattice pylon location
Proposed overhead line alignment
Other temporary and permanent construction and operational works

Discipline specific constraints
Arboriculture Study Area
Important Hedgerows
TPO group of trees
TPO indiviual trees
Root protection area

Trees - Impact
Removed
Affected Managed
Potentially Affected
Unaffected

Ancient Woodland (Natural England)

Hedgerow - Impact
Removed
Affected Managed
Potentially Affected
Unaffected

Groups of trees - Impact
Removed
Affected Managed
Potentially Affected
Unaffected

Note: The proposed overhead line alignment and proposed underground cable alignment together comprise the alignment. For further details regarding the design, please refer to Figures 4.1 (document reference 6.4.F1) and 4.2 (document reference 6.4.F2).

Notes: Background mapping information has been reproduced from the Ordnance Survey by permission of Ordnance Survey of the Controller of His Majesty's Stationery Office. © Crown copyright and database rights (2025) Licence OS100024241 and AC0000807948; © Crown copyright and database rights 2025 Ordnance Survey AC0000808122, Contains public sector information licensed under the Open Government Licence v3.0, © National Grid UK



Rev	Date	Description	Drawn	Check	Approv
B	Aug 2025	FOR DCO APPLICATION	JAL	AF	KB
A	Aug 2025	FOR DCO APPLICATION	JAL	AF	KB

nationalgrid

PROJECT: Norwich to Tilbury

Planning Inspectorate App Number: EN020027
Regulation 5(2)(a)

Title:

Figure A13.6.1- Landscape and Visual Arboriculture Impacts Plan
Page 331 of 396

Designed	M. Watson	Date	February 26
Drawn	J. Acero Leon	Date	February 26
Checked	A. Fell	Date	February 26
Approved	K. Burrows	Date	February 26
Scale:	1:2,500	Datum:	AOD
Original Size:	A3	Grid:	OS
Suitability Code:	A2	Project Number:	10059280

Suitability Description:
Accepted as Concept Stage

Drawing Number: 10059280-ARC-EBD-ZZ-DR-ZZ-00393
Revision: B

COPYRIGHT: NOT TO BE REPRODUCED WITHOUT THE WRITTEN PERMISSION OF NATIONAL GRID ELECTRICITY TRANSMISSION Plc

Doc Ref: 6.13.A6.F1

James's Spring
WRITTLE-JAMES SPRING
FOR CONTINUATION SEE PAGE 331
Pond
Track
GP
47.2m
Ivy Barn
Hoopers
IVY BARN
46.0m
Handley Green Farm
Handley Green Cottages
Handley Green Lodge
Tank
Pond
Handley Green
Handley Green Barn
Ruin
Track
FOR CONTINUATION SEE PAGE 334
FOR CONTINUATION SEE PAGE 333
Section B

T987 T988 T989 T990 T991 T992 T993 T994 T995 T996 T997 T998 T999 T1000 T1005
W354
G355 G356 G357 G358
TB181 TB182

N

0 1:2,500 0.1 km

Print Date: 02-11-26 13:44:18

Order Limits
Sheet index cutline
Project section line

Proposed project design details
Proposed standard lattice pylon location
Proposed overhead line alignment
Other temporary and permanent construction and operational works

Discipline specific constraints
Arboriculture Study Area
Important Hedgerows
Root protection area

Trees - Impact
Removed
Affected Managed
Potentially Affected
Unaffected

Ancient Woodland (Natural England)

Hedgerow - Impact
Removed
Affected Managed
Potentially Affected
Unaffected

Groups of trees - Impact
Removed
Affected Managed
Potentially Affected
Unaffected

Note: The proposed overhead line alignment and proposed underground cable alignment together comprise the alignment. For further details regarding the design, please refer to Figures 4.1 (document reference 6.4.F1) and 4.2 (document reference 6.4.F2).

Notes: Background mapping information has been reproduced from the Ordnance Survey by permission of Ordnance Survey of the Controller of His Majesty's Stationery Office. © Crown copyright and database rights (2025) Licence OS100024241 and AC0000807948; © Crown copyright and database rights 2025 Ordnance Survey AC0000808122, Contains public sector information licensed under the Open Government Licence v3.0, © National Grid UK

Norwich
Cambridge
Ipswich
Chelmsford
Tilbury
London

Rev	Date	Description	Drawn	Check	Approv
B	Aug 2025	FOR DCO APPLICATION	JAL	AF	KB
A	Aug 2025	FOR DCO APPLICATION	JAL	AF	KB

nationalgrid

PROJECT: Norwich to Tilbury

Planning Inspectorate App Number: EN020027
Regulation 5(2)(a)

Title:

Figure A13.6.1- Landscape and Visual Arboriculture Impacts Plan
Page 332 of 396


Designed	M. Watson	Date	February 26
Drawn	J. Acero Leon	Date	February 26
Checked	A. Fell	Date	February 26
Approved	K. Burrows	Date	February 26
Scale:	1:2,500	Datum:	AOD
Original Size:	A3	Grid:	OS
Suitability Code:	A2	Project Number:	10059280

Suitability Description:
Accepted as Concept Stage

Drawing Number: 10059280-ARC-EBD-ZZ-DR-ZZ-00393
Revision: B

COPYRIGHT: NOT TO BE REPRODUCED WITHOUT THE WRITTEN PERMISSION OF NATIONAL GRID ELECTRICITY TRANSMISSION Plc

Doc Ref: 6.13.A6.F1

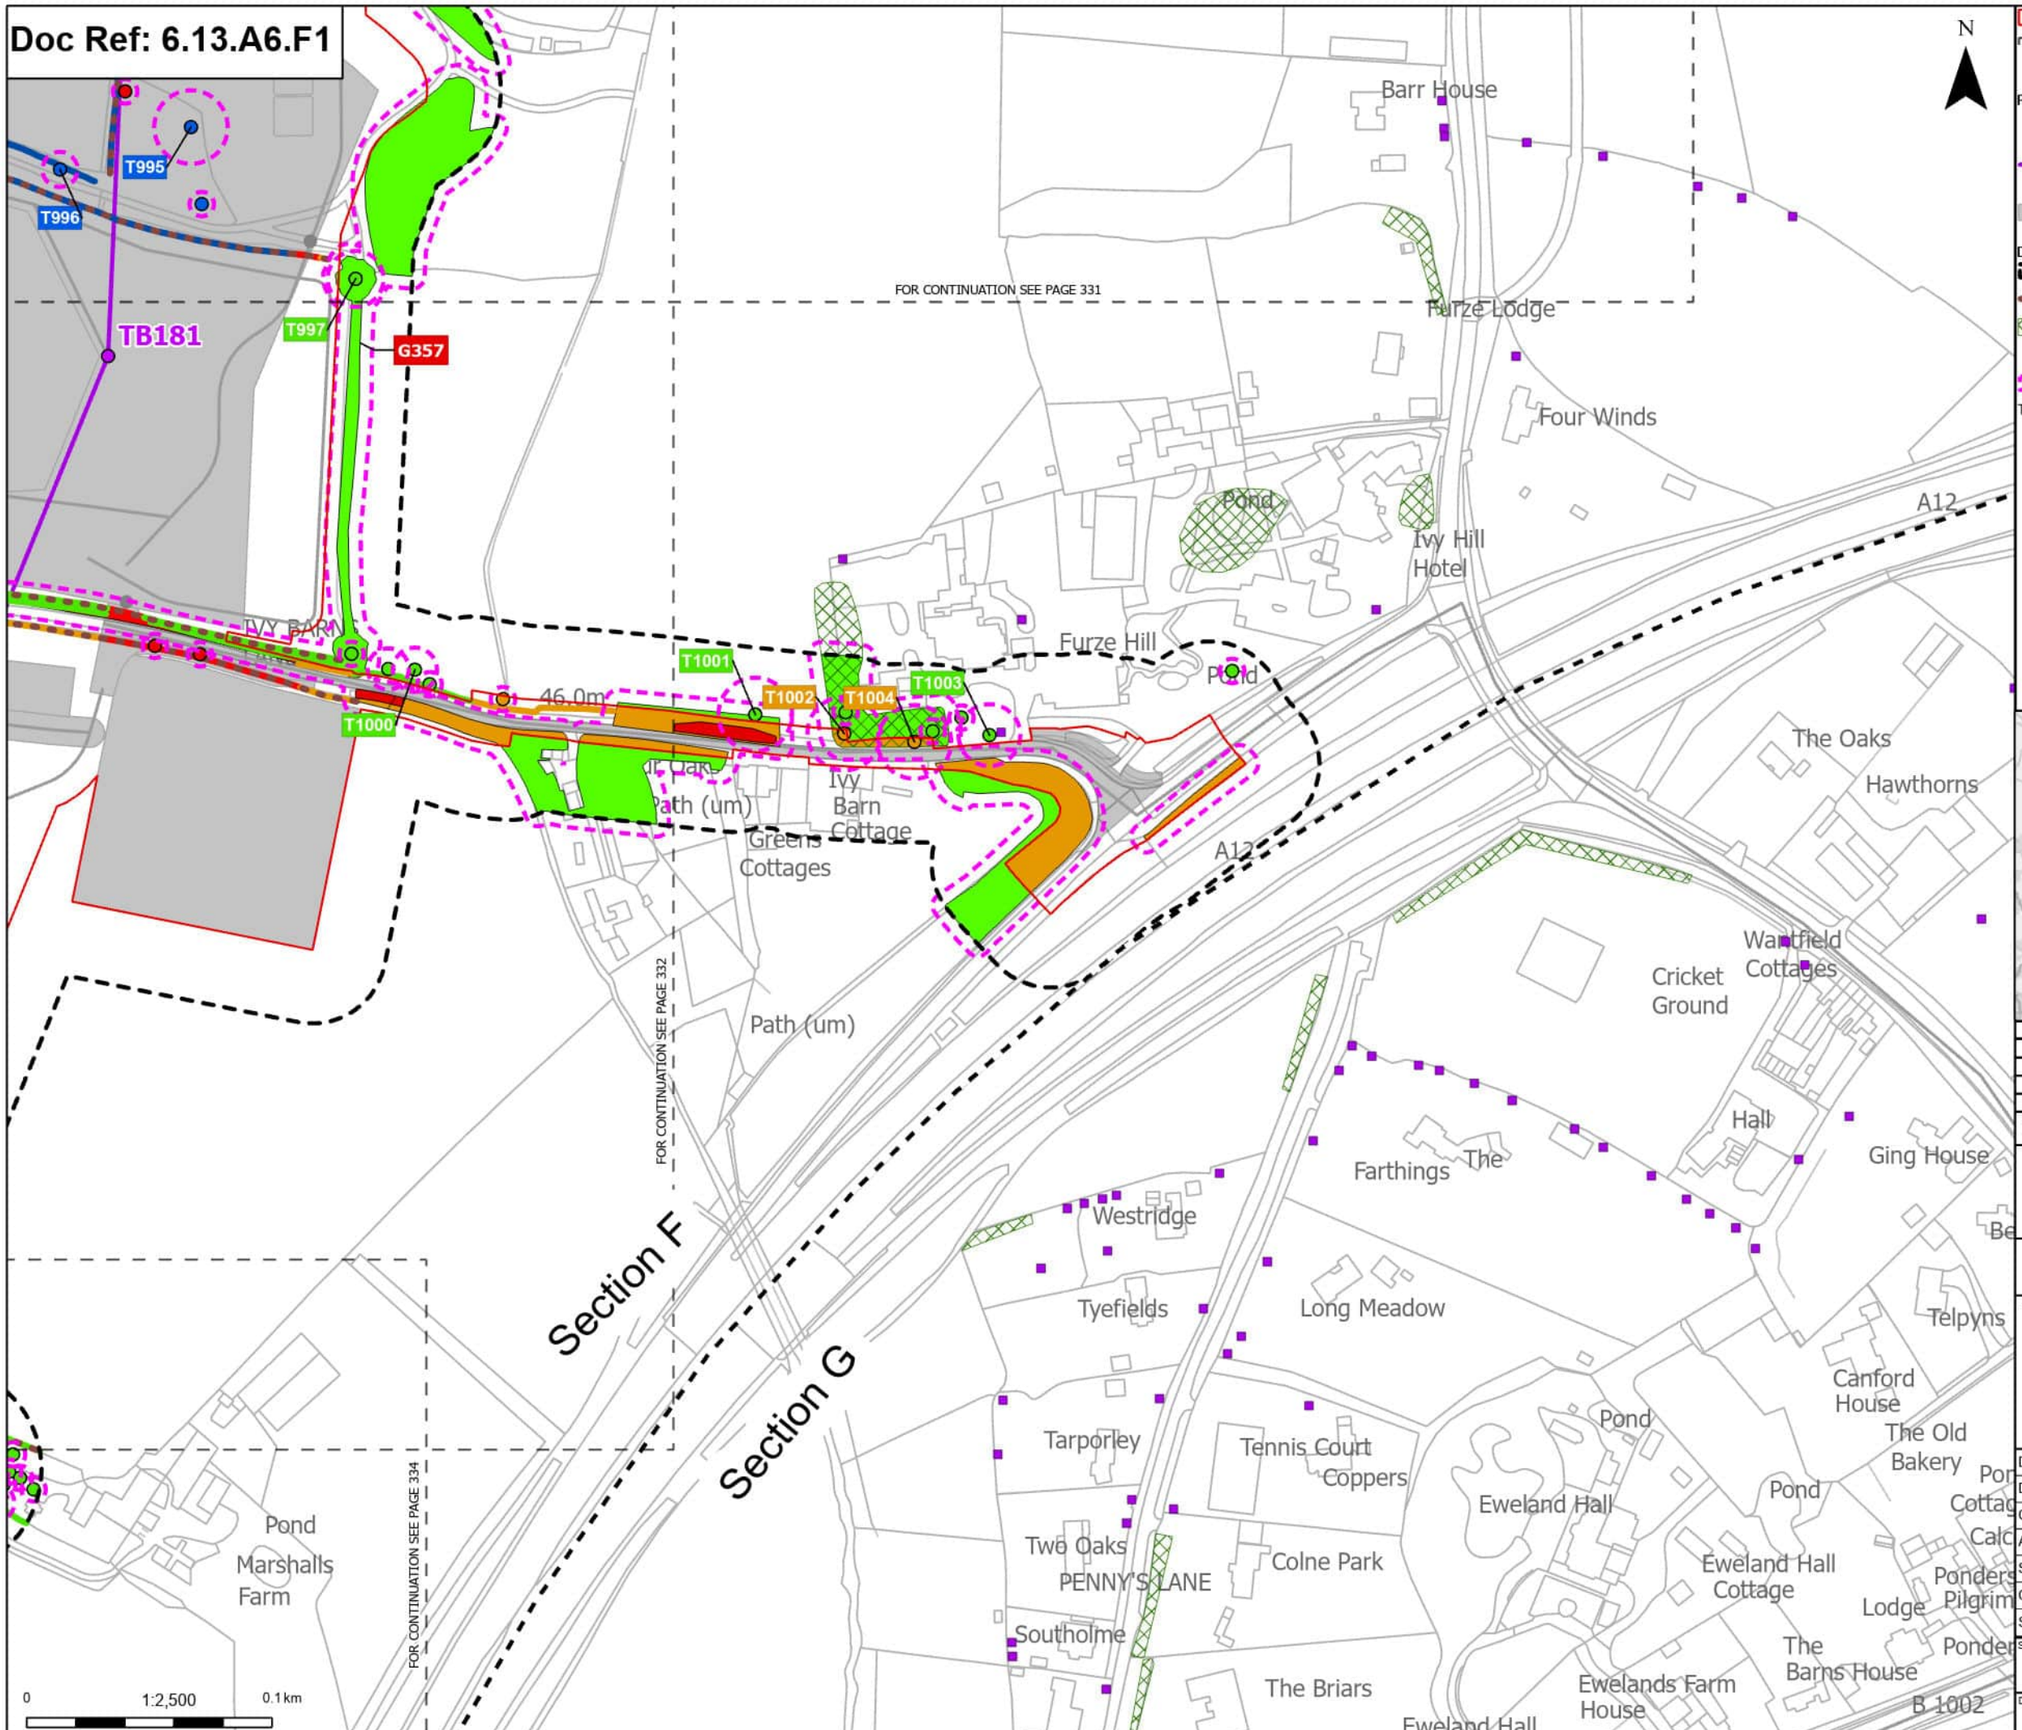

Order Limits
Sheet index cutline
Project section line

Proposed project design details
Proposed standard lattice pylon location
Proposed overhead line alignment
Other temporary and permanent construction and operational works

Discipline specific constraints
Arboriculture Study Area
Important Hedgerows
TPO group of trees
TPO indiviual trees
Root protection area

Trees - Impact
Removed
Affected Managed
Potentially Affected
Unaffected

Hedgerow - Impact
Removed
Affected Managed
Potentially Affected
Unaffected

Groups of trees - Impact
Removed
Affected Managed
Potentially Affected
Unaffected

Note: The proposed overhead line alignment and proposed underground cable alignment together comprise the alignment. For further details regarding the design, please refer to Figures 4.1 (document reference 6.4.F1) and 4.2 (document reference 6.4.F2).

Notes: Background mapping information has been reproduced from the Ordnance Survey by permission of Ordnance Survey of the Controller of His Majesty's Stationery Office. © Crown copyright and database rights (2025) Licence OS100024241 and AC0000807948; © Crown copyright and database rights 2025 Ordnance Survey AC0000808122, Contains public sector information licensed under the Open Government Licence v3.0, © National Grid UK



Rev	Date	Description	Drawn	Check	Approv
B	Aug 2025	FOR DCO APPLICATION	JAL	AF	KB
A	Aug 2025	FOR DCO APPLICATION	JAL	AF	KB

nationalgrid

PROJECT: Norwich to Tilbury

Planning Inspectorate App Number: EN020027
Regulation 5(2)(a)

Title:

Figure A13.6.1- Landscape and Visual Arboriculture Impacts Plan
Page 333 of 396


Designed	M. Watson	Date	February 26
Drawn	J. Acero Leon	Date	February 26
Checked	A. Fell	Date	February 26
Approved	K. Burrows	Date	February 26
Scale:	1:2,500	Datum:	AOD
Original Size:	A3	Grid:	OS
Suitability Code:	A2	Project Number:	10059280

Suitability Description:
Accepted as Concept Stage

Drawing Number: 10059280-ARC-EBD-ZZ-DR-ZZ-00393
Revision: B

COPYRIGHT: NOT TO BE REPRODUCED WITHOUT THE WRITTEN PERMISSION OF NATIONAL GRID ELECTRICITY TRANSMISSION Plc

Doc Ref: 6.13.A6.F1

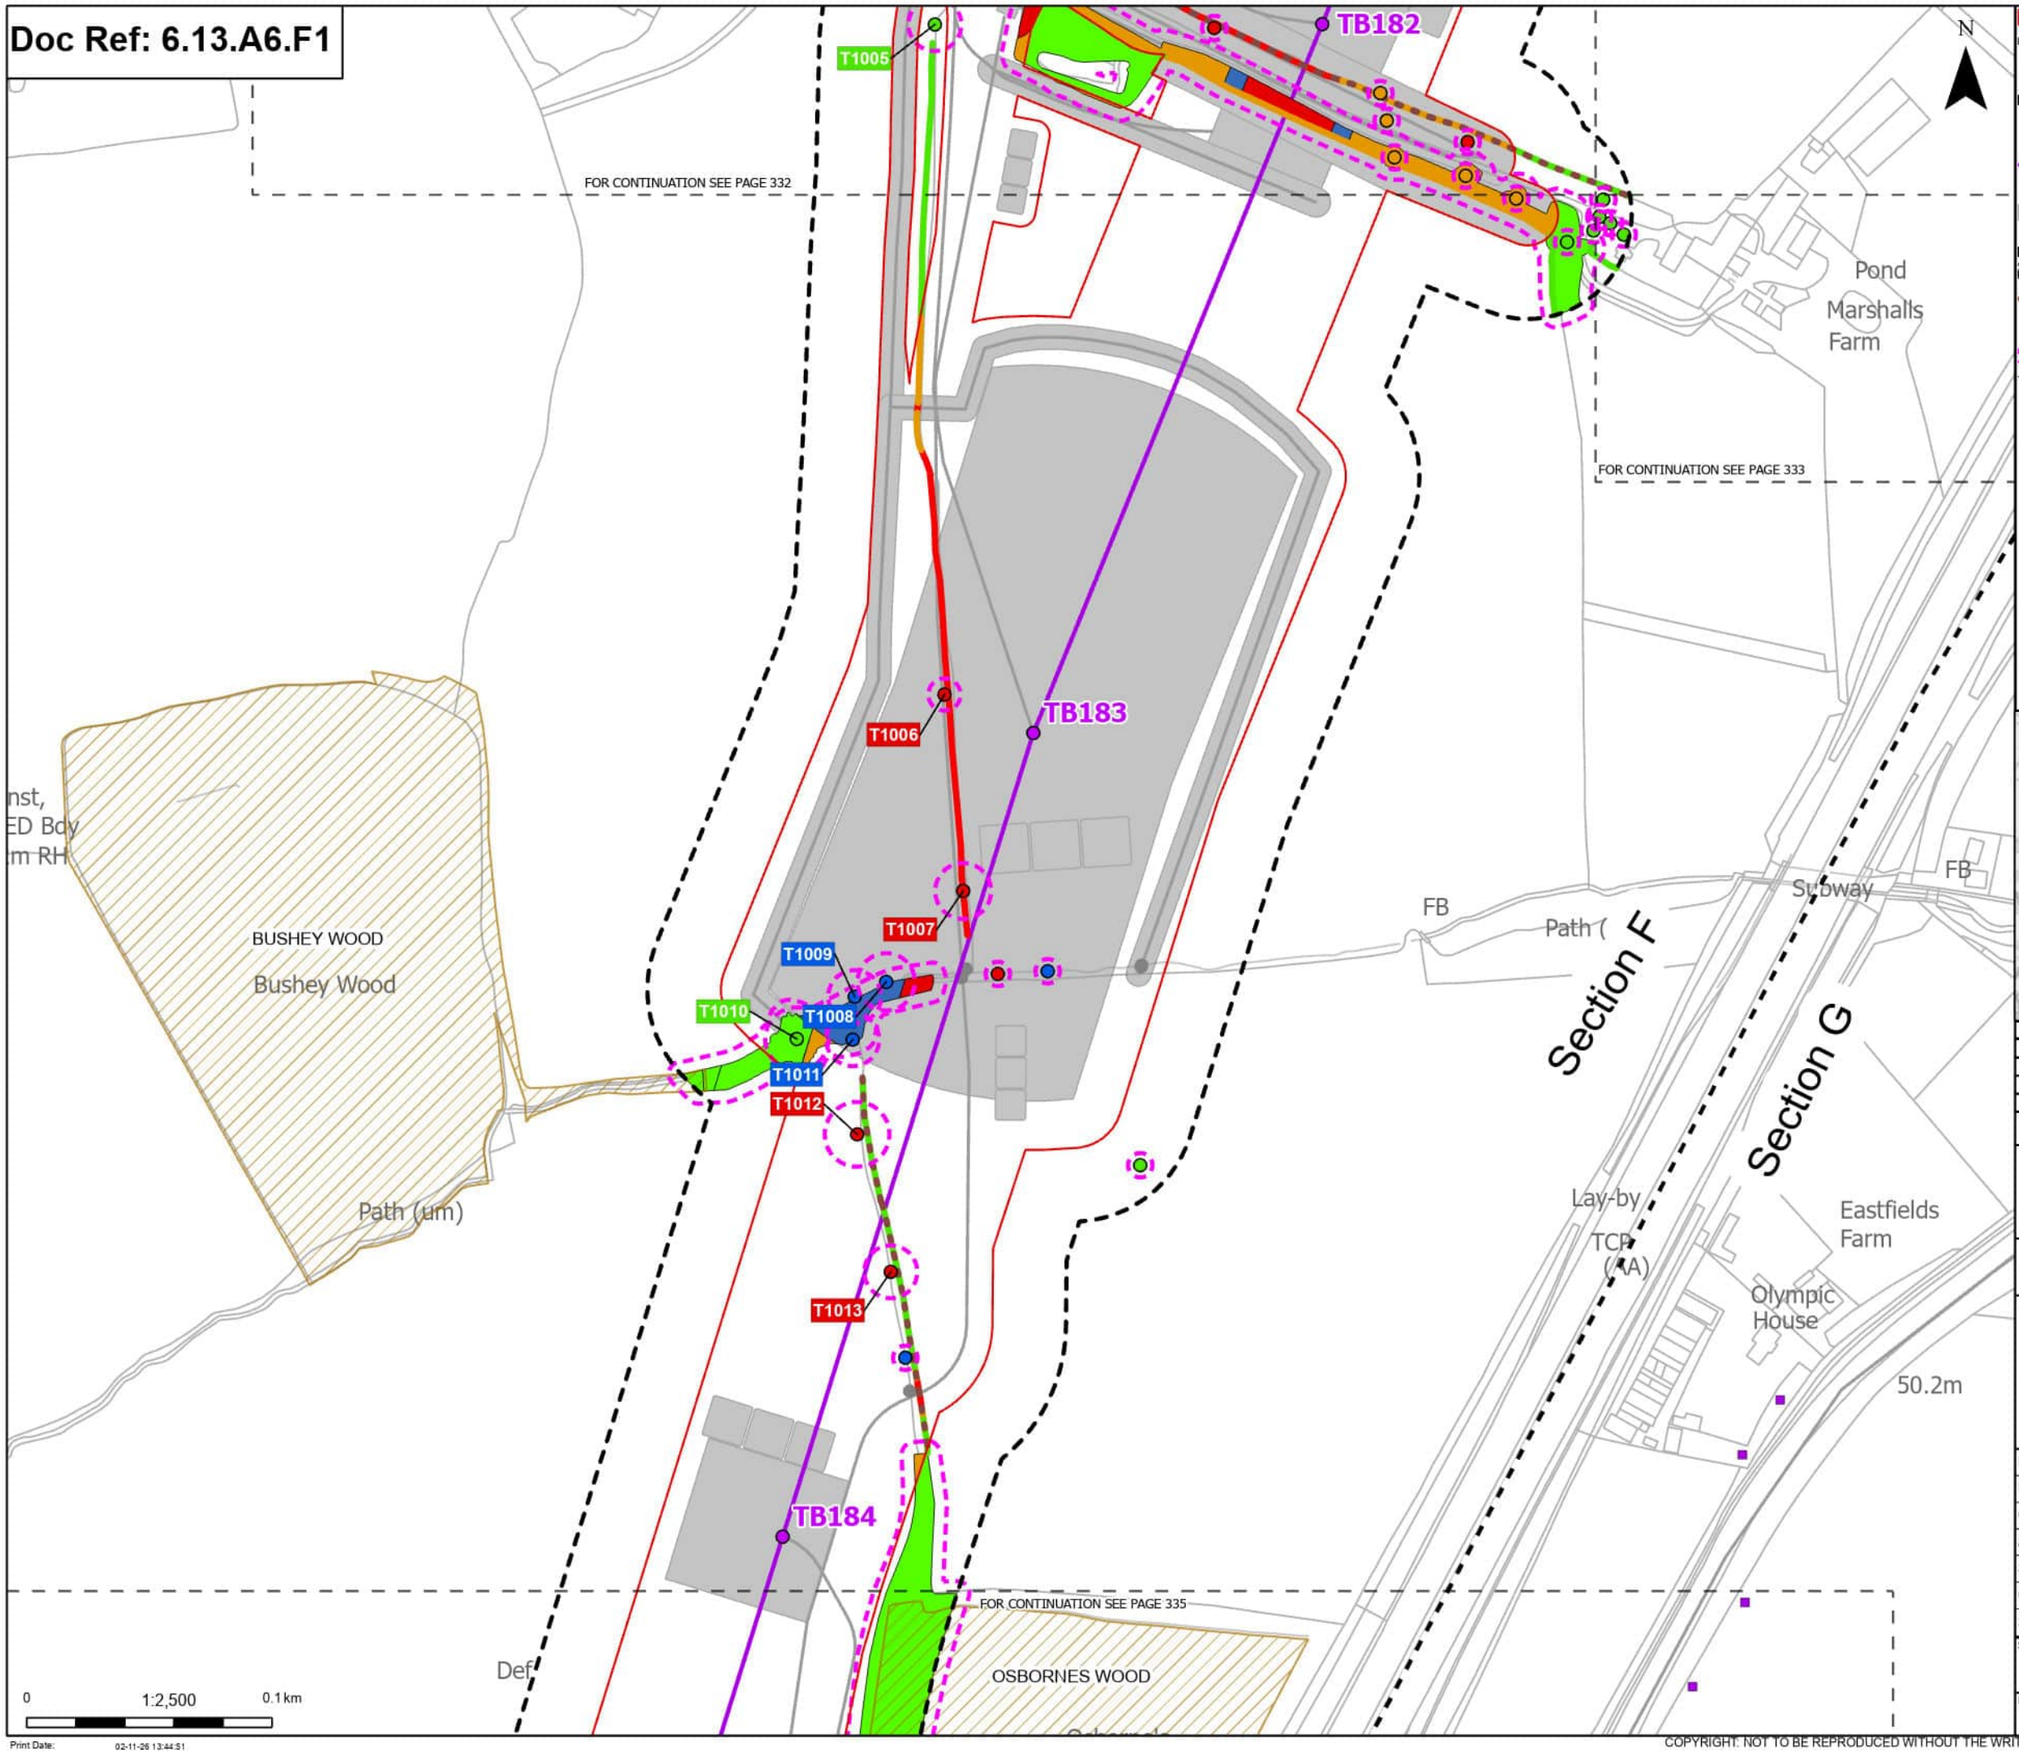

Order Limits
Sheet index cutline
Project section line

Proposed project design details
Proposed standard lattice pylon location
Proposed overhead line alignment
Other temporary and permanent construction and operational works

Discipline specific constraints
Arboriculture Study Area
Important Hedgerows
TPO indiviual trees
Root protection area

Trees - Impact
Removed
Affected Managed
Potentially Affected

Unaffected
Ancient Woodland (Natural England)

Hedgerow - Impact
Removed
Potentially Affected
Unaffected

Groups of trees - Impact
Removed
Affected Managed
Potentially Affected
Unaffected

Note: The proposed overhead line alignment and proposed underground cable alignment together comprise the alignment. For further details regarding the design, please refer to Figures 4.1 (document reference 6.4.F1) and 4.2 (document reference 6.4.F2).

Notes: Background mapping information has been reproduced from the Ordnance Survey by permission of Ordnance Survey of the Controller of His Majesty's Stationery Office. © Crown copyright and database rights (2025) Licence OS100024241 and ACD000807948; © Crown copyright and database rights 2025 Ordnance Survey ACD000808122, Contains public sector information licensed under the Open Government Licence v3.0, © National Grid UK



Rev	Date	Description	Drawn	Check	Approv
B	Aug 2025	FOR DCO APPLICATION	JAL	AF	KB
A	Aug 2025	FOR DCO APPLICATION	JAL	AF	KB

nationalgrid

PROJECT:
Norwich to Tilbury

Planning Inspectorate App Number: EN020027
Regulation 5(2)(a)

Title:

Figure A13.6.1- Landscape and Visual Arboriculture Impacts Plan
Page 334 of 396

Designed	M. Watson	Date	February 26
Drawn	J. Acero Leon	Date	February 26
Checked	A. Fell	Date	February 26
Approved	K. Burrows	Date	February 26
Scale:	1:2,500	Datum:	AOD
Original Size:	A3	Grid:	OS
Suitability Code:	A2	Project Number:	10059280

Suitability Description:
Accepted as Concept Stage

Drawing Number: 10059280-ARC-EBD-ZZ-DR-ZZ-00393
Revision: B

COPYRIGHT: NOT TO BE REPRODUCED WITHOUT THE WRITTEN PERMISSION OF NATIONAL GRID ELECTRICITY TRANSMISSION Plc

Doc Ref: 6.13.A6.F1

FOR CONTINUATION SEE PAGE 334

FOR CONTINUATION SEE PAGE 336

Osborne's Wood
OSBORNES WOOD
Pond
Lay-by
T1014
Canterbury Lodge
Canterburys Cottage
A 12
1.52m RH
Poplar Farm
Ivy Cottage
Co Const
Mile Stone
ROMAN ROAD
Little Hyde Farm
Little Hyde Cottages
TB185
LITTLE HYDE LANE
T1015
TB186
Pond
Sluice
Pond
Little Hyde Farm

N

0 1:2,500 0.1 km

Print Date: 02-11-26 13:45:07

Order Limits
Sheet index cutline
Project section line

Proposed project design details
Proposed standard lattice pylon location
Proposed overhead line alignment
Other temporary and permanent construction and operational works

Discipline specific constraints
Arboriculture Study Area
Important Hedgerows
TPO indiviual trees
Root protection area

Trees - Impact
Removed
Affected Managed
Potentially Affected

Unaffected
Ancient Woodland (Natural England)

Hedgerow - Impact
Removed
Potentially Affected
Unaffected

Groups of trees - Impact
Removed
Affected Managed
Potentially Affected
Unaffected

Note: The proposed overhead line alignment and proposed underground cable alignment together comprise the alignment. For further details regarding the design, please refer to Figures 4.1 (document reference 6.4.F1) and 4.2 (document reference 6.4.F2).

Notes: Background mapping information has been reproduced from the Ordnance Survey by permission of Ordnance Survey of the Controller of His Majesty's Stationery Office. © Crown copyright and database rights (2025) Licence OS100024241 and AC0000807948; © Crown copyright and database rights 2025 Ordnance Survey AC0000808122, Contains public sector information licensed under the Open Government Licence v3.0, © National Grid UK



Rev	Date	Description	Drawn	Check	Approv
B	Aug 2025	FOR DCO APPLICATION	JAL	AF	KB
A	Aug 2025	FOR DCO APPLICATION	JAL	AF	KB

nationalgrid

PROJECT: Norwich to Tilbury

Planning Inspectorate App Number: EN020027
Regulation 5(2)(a)

Title:

Figure A13.6.1- Landscape and Visual Arboriculture Impacts Plan
Page 335 of 396

Designed	M. Watson	Date	February 26
Drawn	J. Acero Leon	Date	February 26
Checked	A. Fell	Date	February 26
Approved	K. Burrows	Date	February 26
Scale:	1:2,500	Datum:	AOD
Original Size:	A3	Grid:	OS
Suitability Code:	A2	Project Number:	10059280

Suitability Description:
Accepted as Concept Stage

Drawing Number: 10059280-ARC-EBD-ZZ-DR-ZZ-00393
Revision: B

COPYRIGHT. NOT TO BE REPRODUCED WITHOUT THE WRITTEN PERMISSION OF NATIONAL GRID ELECTRICITY TRANSMISSION Plc

Doc Ref: 6.13.A6.F1

TB186

TB187

FOR CONTINUATION SEE PAGE 335

FOR CONTINUATION SEE PAGE 337

Pond

Margaretting Hall

Sluice

Margaretting Hall Cottages

The Old Vicarage

St Margaret's Church

Woodfield Cottages

Track

Def

Reservoir

Und

MP 24.75

51.8m

52.7m

N

0 1:2,500 0.1km

Print Date: 02-11-26 13:45:23

Order Limits
Sheet index cutline
Project section line

Proposed project design details
Proposed standard lattice pylon location
Proposed overhead line alignment
Other temporary and permanent construction and operational works

Discipline specific constraints
Arboriculture Study Area
Root protection area

Trees - Impact
Removed
Affected Managed
Potentially Affected
Unaffected

Hedgerow - Impact
Removed
Affected Managed
Potentially Affected
Unaffected

Groups of trees - Impact
Removed
Affected Managed
Potentially Affected
Unaffected

Note: The proposed overhead line alignment and proposed underground cable alignment together comprise the alignment. For further details regarding the design, please refer to Figures 4.1 (document reference 6.4.F1) and 4.2 (document reference 6.4.F2).

Notes: Background mapping information has been reproduced from the Ordnance Survey by permission of Ordnance Survey of the Controller of His Majesty's Stationery Office. © Crown copyright and database rights (2025) Licence OS100024241 and ACD000807948; © Crown copyright and database rights 2025 Ordnance Survey ACD000808122, Contains public sector information licensed under the Open Government Licence v3.0, © National Grid UK



Rev	Date	Description	Drawn	Check	Approv
B	Aug 2025	FOR DCO APPLICATION	JAL	AF	KB
A	Aug 2025	FOR DCO APPLICATION	JAL	AF	KB

nationalgrid

PROJECT: Norwich to Tilbury

Planning Inspectorate App Number: EN020027
Regulation 5(2)(a)

Title:

Figure A13.6.1- Landscape and Visual Arboriculture Impacts Plan
Page 336 of 396

Designed	M. Watson	Date	February 26
Drawn	J. Acero Leon	Date	February 26
Checked	A. Fell	Date	February 26
Approved	K. Burrows	Date	February 26
Scale:	1:2,500	Datum:	AOD
Original Size:	A3	Grid:	OS
Suitability Code:	A2	Project Number:	10059280

Suitability Description:
Accepted as Concept Stage

Drawing Number: 10059280-ARC-EBD-ZZ-DR-ZZ-00393
Revision: B

COPYRIGHT: NOT TO BE REPRODUCED WITHOUT THE WRITTEN PERMISSION OF NATIONAL GRID ELECTRICITY TRANSMISSION Plc

Doc Ref: 6.13.A6.F1

FOR CONTINUATION SEE PAGE 336

TB188

TB189

CCS Issues

CS

Spring Wood

Path (um)

Def

CR

Pond

FOR CONTINUATION SEE PAGE 338

N

0 1:2,500 0.1 km

Print Date: 02-11-26 13:45:40

- Order Limits
- Sheet index cutline

Proposed project design details
- Proposed standard lattice pylon location
- Proposed overhead line alignment
- Other temporary and permanent construction and operational works

Discipline specific constraints
- Arboriculture Study Area
- Important Hedgerows
- Root protection area

Trees - Impact
- Removed
- Affected Managed
- Potentially Affected
- Unaffected

Ancient Woodland Sites that are not shown on the Ancient Woodland Inventory

Hedgerow - Impact
- Removed
- Potentially Affected
- Unaffected

Groups of trees - Impact
- Removed
- Affected Managed
- Potentially Affected
- Unaffected

Note: The proposed overhead line alignment and proposed underground cable alignment together comprise the alignment. For further details regarding the design, please refer to Figures 4.1 (document reference 6.4.F1) and 4.2 (document reference 6.4.F2).

Notes: Background mapping information has been reproduced from the Ordnance Survey by permission of Ordnance Survey of the Controller of His Majesty's Stationery Office. © Crown copyright and database rights (2025) Licence OS100024241 and AC0000807948; © Crown copyright and database rights 2025 Ordnance Survey AC0000808122, Contains public sector information licensed under the Open Government Licence v3.0, © National Grid UK



Rev	Date	Description	Drawn	Check	Approv
B	Aug 2025	FOR DCO APPLICATION	JAL	AF	KB
A	Aug 2025	FOR DCO APPLICATION	JAL	AF	KB

nationalgrid

PROJECT: Norwich to Tilbury

Planning Inspectorate App Number: EN020027
Regulation 5(2)(a)

Title:

Figure A13.6.1- Landscape and Visual Arboriculture Impacts Plan
Page 337 of 396

Designed	M. Watson	Date	February 26
Drawn	J. Acero Leon	Date	February 26
Checked	A. Fell	Date	February 26
Approved	K. Burrows	Date	February 26
Scale:	1:2,500	Datum:	AOD
Original Size:	A3	Grid:	OS
Suitability Code:	A2	Project Number:	10059280


Suitability Description: Accepted as Concept Stage

Drawing Number: 10059280-ARC-EBD-ZZ-DR-ZZ-00393

Revision: B

COPYRIGHT: NOT TO BE REPRODUCED WITHOUT THE WRITTEN PERMISSION OF NATIONAL GRID ELECTRICITY TRANSMISSION Plc

Doc Ref: 6.13.A6.F1

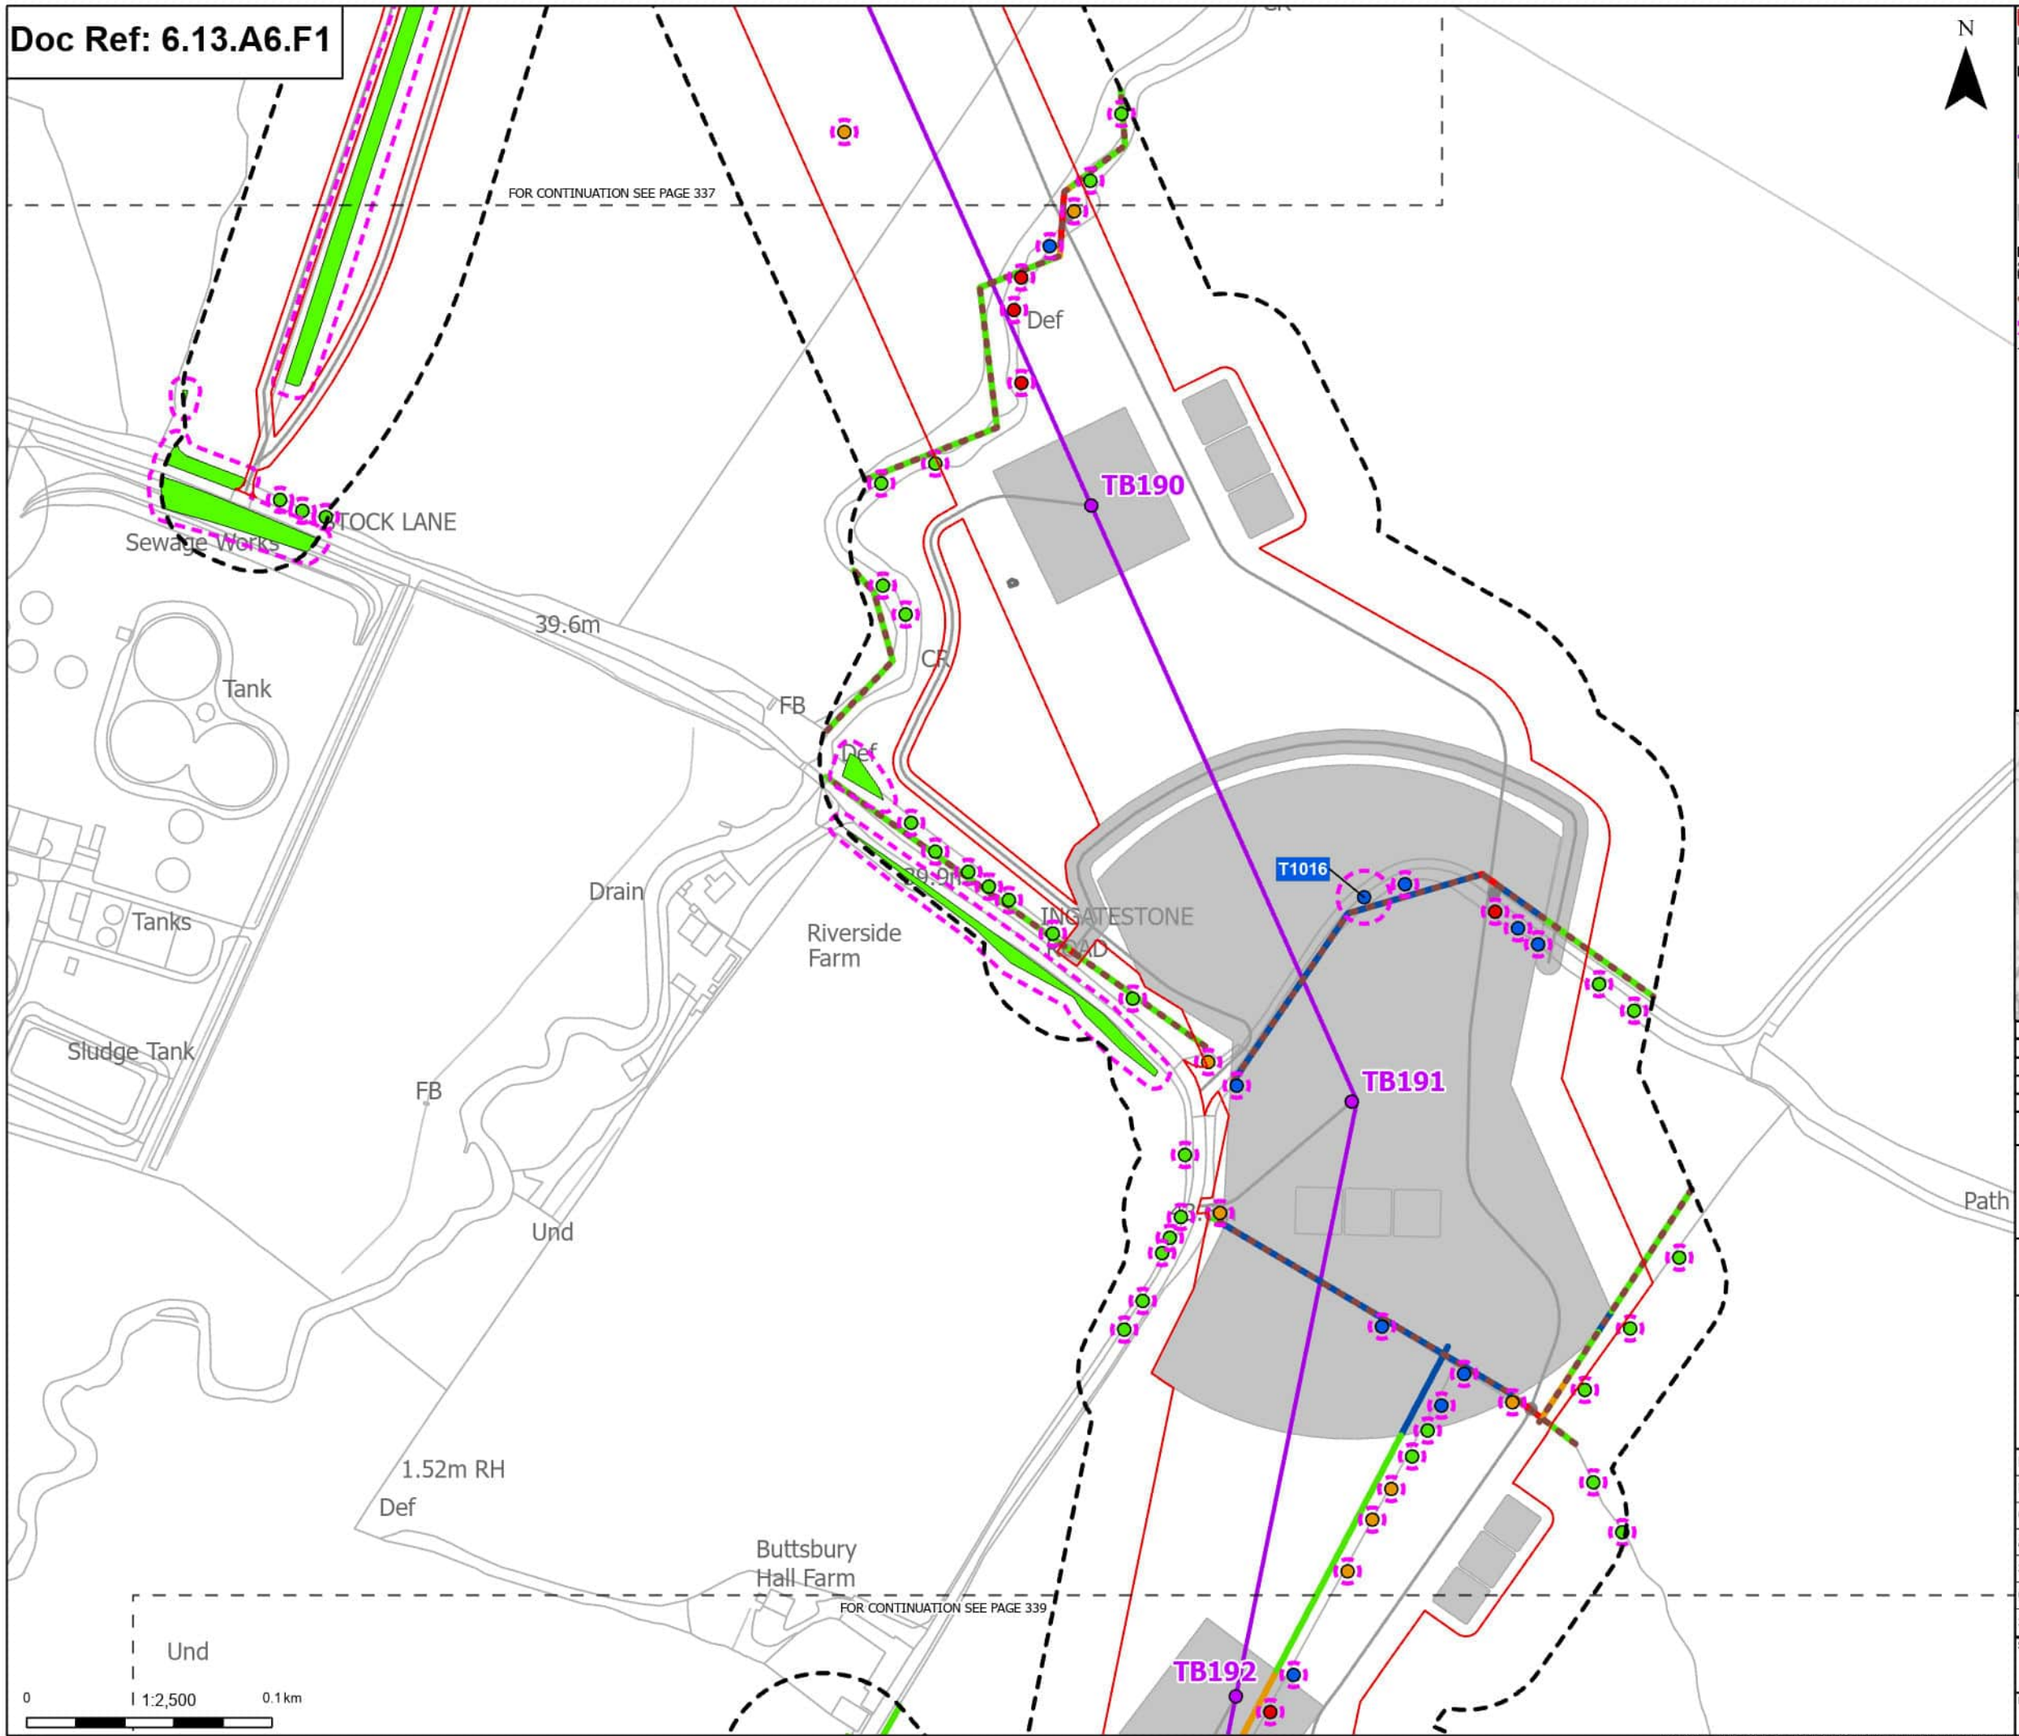

N

Order Limits
Sheet index cutline

Proposed project design details
- Proposed standard lattice pylon location
- Proposed overhead line alignment
- Environmental mitigation
- Other temporary and permanent construction and operational works

Discipline specific constraints
- Arboriculture Study Area
- Important Hedgerows
- Root protection area

Trees - Impact
- Removed
- Affected Managed
- Potentially Affected
- Unaffected

Hedgerow - Impact
- Removed
- Affected Managed
- Potentially Affected
- Unaffected

Groups of trees - Impact
- Unaffected

Note: The proposed overhead line alignment and proposed underground cable alignment together comprise the alignment. For further details regarding the design, please refer to Figures 4.1 (document reference 6.4.F1) and 4.2 (document reference 6.4.F2).

Notes: Background mapping information has been reproduced from the Ordnance Survey by permission of Ordnance Survey of the Controller of His Majesty's Stationery Office. © Crown copyright and database rights (2025) Licence OS100024241 and AC0000807948; © Crown copyright and database rights 2025 Ordnance Survey AC0000808122, Contains public sector information licensed under the Open Government Licence v3.0, © National Grid UK



Rev	Date	Description	Drawn	Check	Approv
B	Aug 2025	FOR DCO APPLICATION	JAL	AF	KB
A	Aug 2025	FOR DCO APPLICATION	JAL	AF	KB

nationalgrid

PROJECT: Norwich to Tilbury

Planning Inspectorate App Number: EN020027
Regulation 5(2)(a)

Title:

Figure A13.6.1- Landscape and Visual Arboriculture Impacts Plan
Page 338 of 396

Designed	M. Watson	Date	February 26
Drawn	J. Acero Leon	Date	February 26
Checked	A. Fell	Date	February 26
Approved	K. Burrows	Date	February 26
Scale:	1:2,500	Datum:	AOD
Original Size:	A3	Grid:	OS
Suitability Code:	A2	Project Number:	10059280


Suitability Description: Accepted as Concept Stage

Drawing Number: 10059280-ARC-EBD-ZZ-DR-ZZ-00393

Revision: B

COPYRIGHT: NOT TO BE REPRODUCED WITHOUT THE WRITTEN PERMISSION OF NATIONAL GRID ELECTRICITY TRANSMISSION Plc

Doc Ref: 6.13.A6.F1

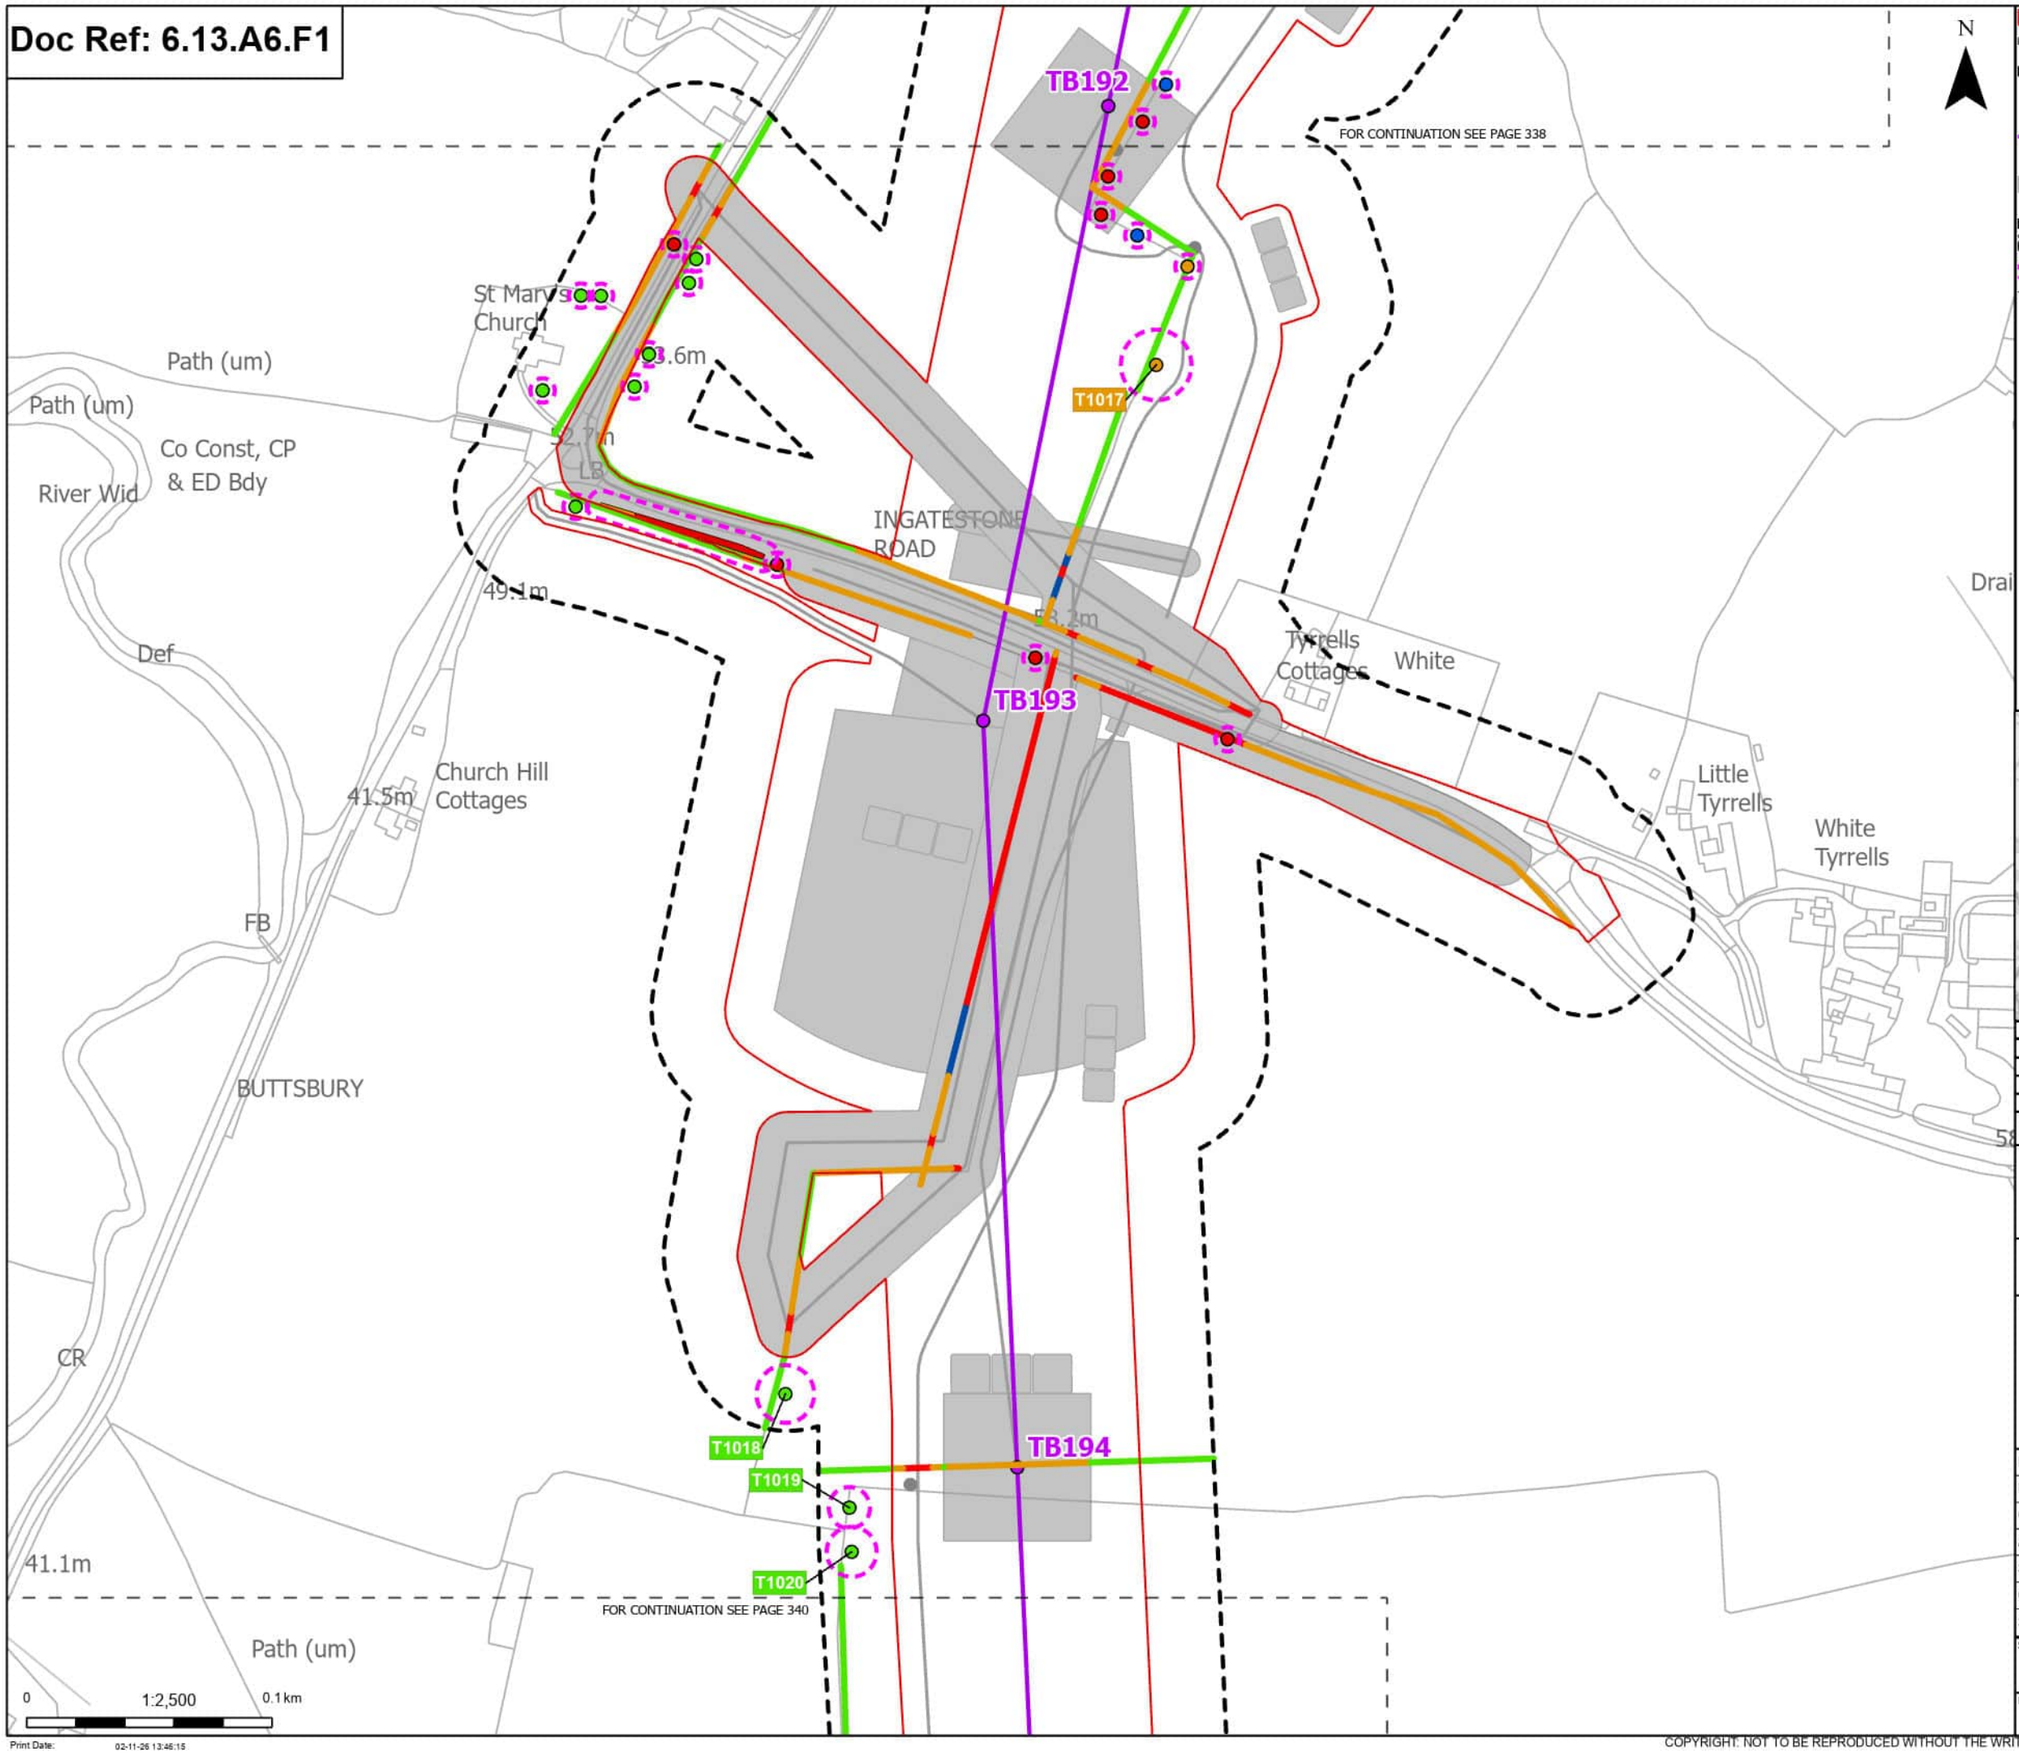

Order Limits
Sheet index cutline

Proposed project design details
Proposed standard lattice pylon location
Proposed overhead line alignment
Other temporary and permanent construction and operational works

Discipline specific constraints
Arboriculture Study Area
Root protection area

Trees - Impact
Removed
Affected Managed
Potentially Affected
Unaffected

Hedgerow - Impact
Removed
Affected Managed
Potentially Affected
Unaffected

Groups of trees - Impact
Removed
Potentially Affected
Unaffected

Note: The proposed overhead line alignment and proposed underground cable alignment together comprise the alignment. For further details regarding the design, please refer to Figures 4.1 (document reference 6.4.F1) and 4.2 (document reference 6.4.F2).

Notes: Background mapping information has been reproduced from the Ordnance Survey by permission of Ordnance Survey of the Controller of His Majesty's Stationery Office. © Crown copyright and database rights (2025) Licence OS100024241 and AC0000807948; © Crown copyright and database rights 2025 Ordnance Survey AC0000808122, Contains public sector information licensed under the Open Government Licence v3.0, © National Grid UK



Rev	Date	Description	Drawn	Check	Approv
B	Aug 2025	FOR DCO APPLICATION	JAL	AF	KB
A	Aug 2025	FOR DCO APPLICATION	JAL	AF	KB

nationalgrid

PROJECT: Norwich to Tilbury

Planning Inspectorate App Number: EN020027
Regulation 5(2)(a)

Title:

Figure A13.6.1- Landscape and Visual Arboriculture Impacts Plan
Page 339 of 396

Designed	M. Watson	Date	February 26
Drawn	J. Acero Leon	Date	February 26
Checked	A. Fell	Date	February 26
Approved	K. Burrows	Date	February 26
Scale:	1:2,500	Datum:	AOD
Original Size:	A3	Grid:	OS
Suitability Code:	A2	Project Number:	10059280


Suitability Description:
Accepted as Concept Stage

Drawing Number: 10059280-ARC-EBD-ZZ-DR-ZZ-00393
Revision: B

Print Date: 02-11-26 13:46:15

COPYRIGHT: NOT TO BE REPRODUCED WITHOUT THE WRITTEN PERMISSION OF NATIONAL GRID ELECTRICITY TRANSMISSION Plc

Doc Ref: 6.13.A6.F1

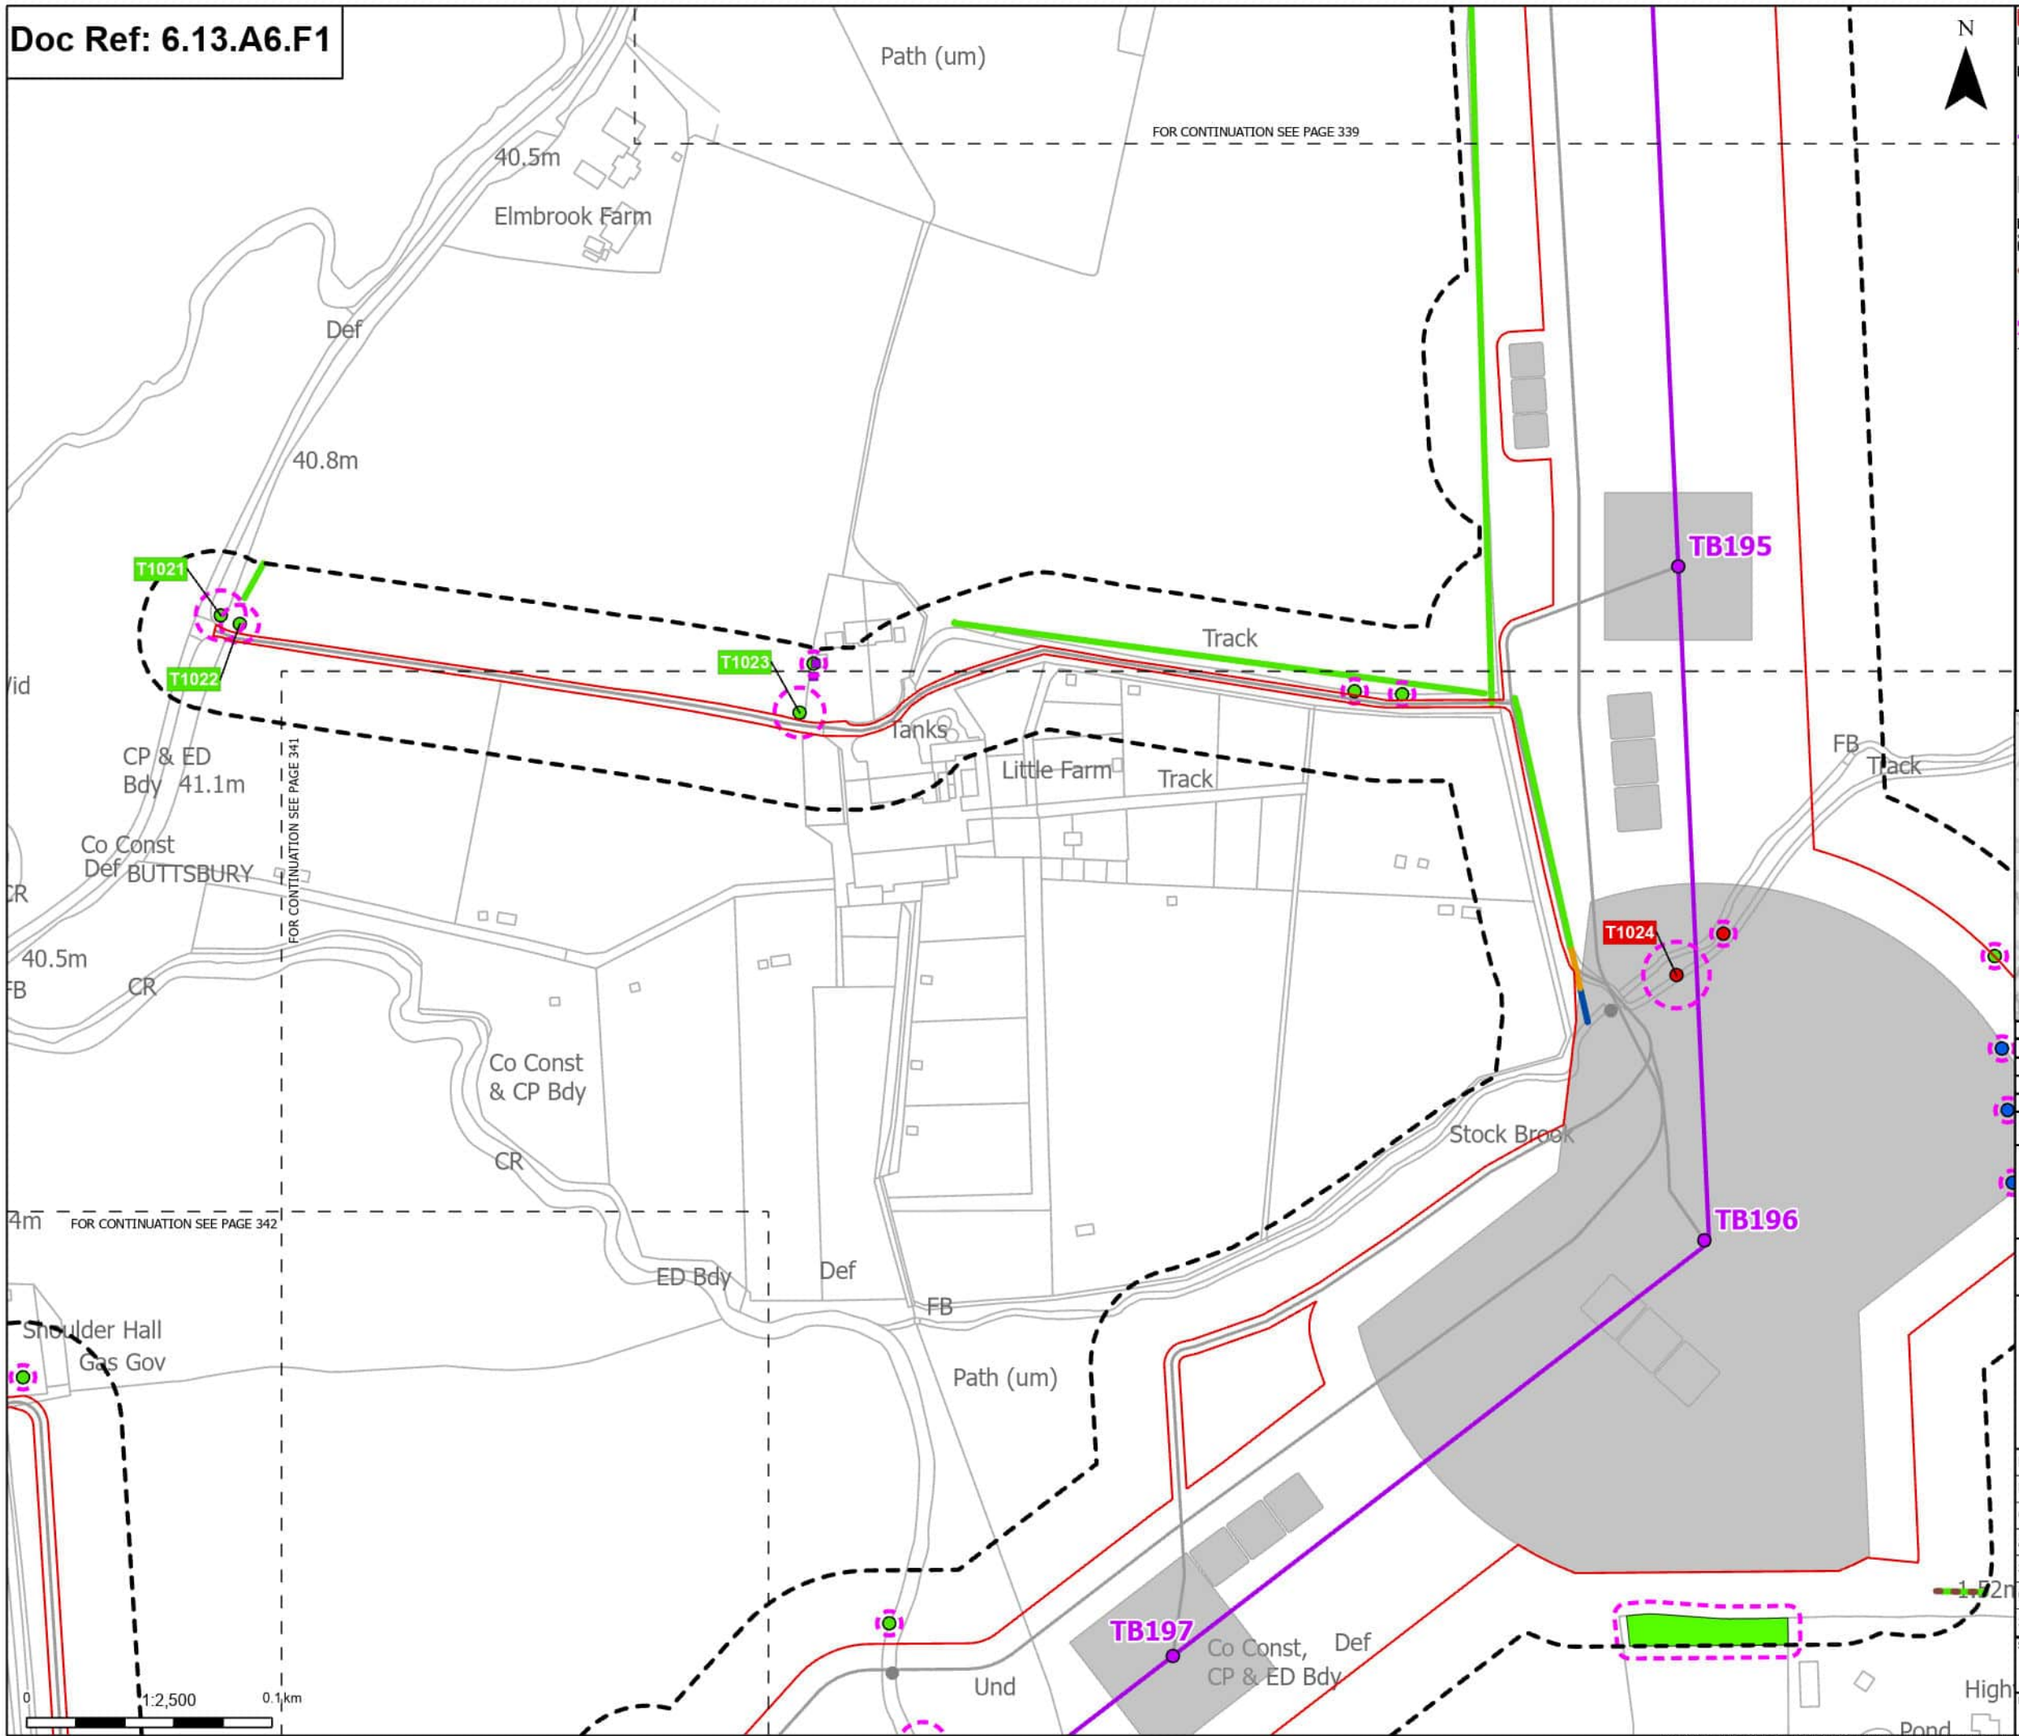

Order Limits
Sheet index cutline

Proposed project design details
Proposed standard lattice pylon location
Proposed overhead line alignment
Other temporary and permanent construction and operational works

Discipline specific constraints
Arboriculture Study Area
Important Hedgerows
TPO indiviual trees
Root protection area

Trees - Impact
Removed

Affected Managed
Unaffected

Hedgerow - Impact
Affected Managed
Potentially Affected
Unaffected

Groups of trees - Impact
Unaffected

Note: The proposed overhead line alignment and proposed underground cable alignment together comprise the alignment. For further details regarding the design, please refer to Figures 4.1 (document reference 6.4.F1) and 4.2 (document reference 6.4.F2).

Notes: Background mapping information has been reproduced from the Ordnance Survey by permission of Ordnance Survey of the Controller of His Majesty's Stationery Office. © Crown copyright and database rights (2025) Licence OS100024241 and AC0000807948; © Crown copyright and database rights 2025 Ordnance Survey AC0000808122, Contains public sector information licensed under the Open Government Licence v3.0, © National Grid UK



Rev	Date	Description	Drawn	Check	Approv
B	Aug 2025	FOR DCO APPLICATION	JAL	AF	KB
A	Aug 2025	FOR DCO APPLICATION	JAL	AF	KB

nationalgrid

PROJECT:
Norwich to Tilbury

Planning Inspectorate App Number: EN020027
Regulation 5(2)(a)

Title:

Figure A13.6.1- Landscape and Visual Arboriculture Impacts Plan
Page 340 of 396

Designed	M. Watson	Date	February 26
Drawn	J. Acero Leon	Date	February 26
Checked	A. Fell	Date	February 26
Approved	K. Burrows	Date	February 26
Scale:	1:2,500	Datum:	AOD
Original Size:	A3	Grid:	OS
Suitability Code:	A2	Project Number:	10059280


Suitability Description:
Accepted as Concept Stage

Drawing Number:
10059280-ARC-EBD-ZZ-DR-ZZ-00393

Revision:
B

COPYRIGHT: NOT TO BE REPRODUCED WITHOUT THE WRITTEN PERMISSION OF NATIONAL GRID ELECTRICITY TRANSMISSION Plc

Doc Ref: 6.13.A6.F1

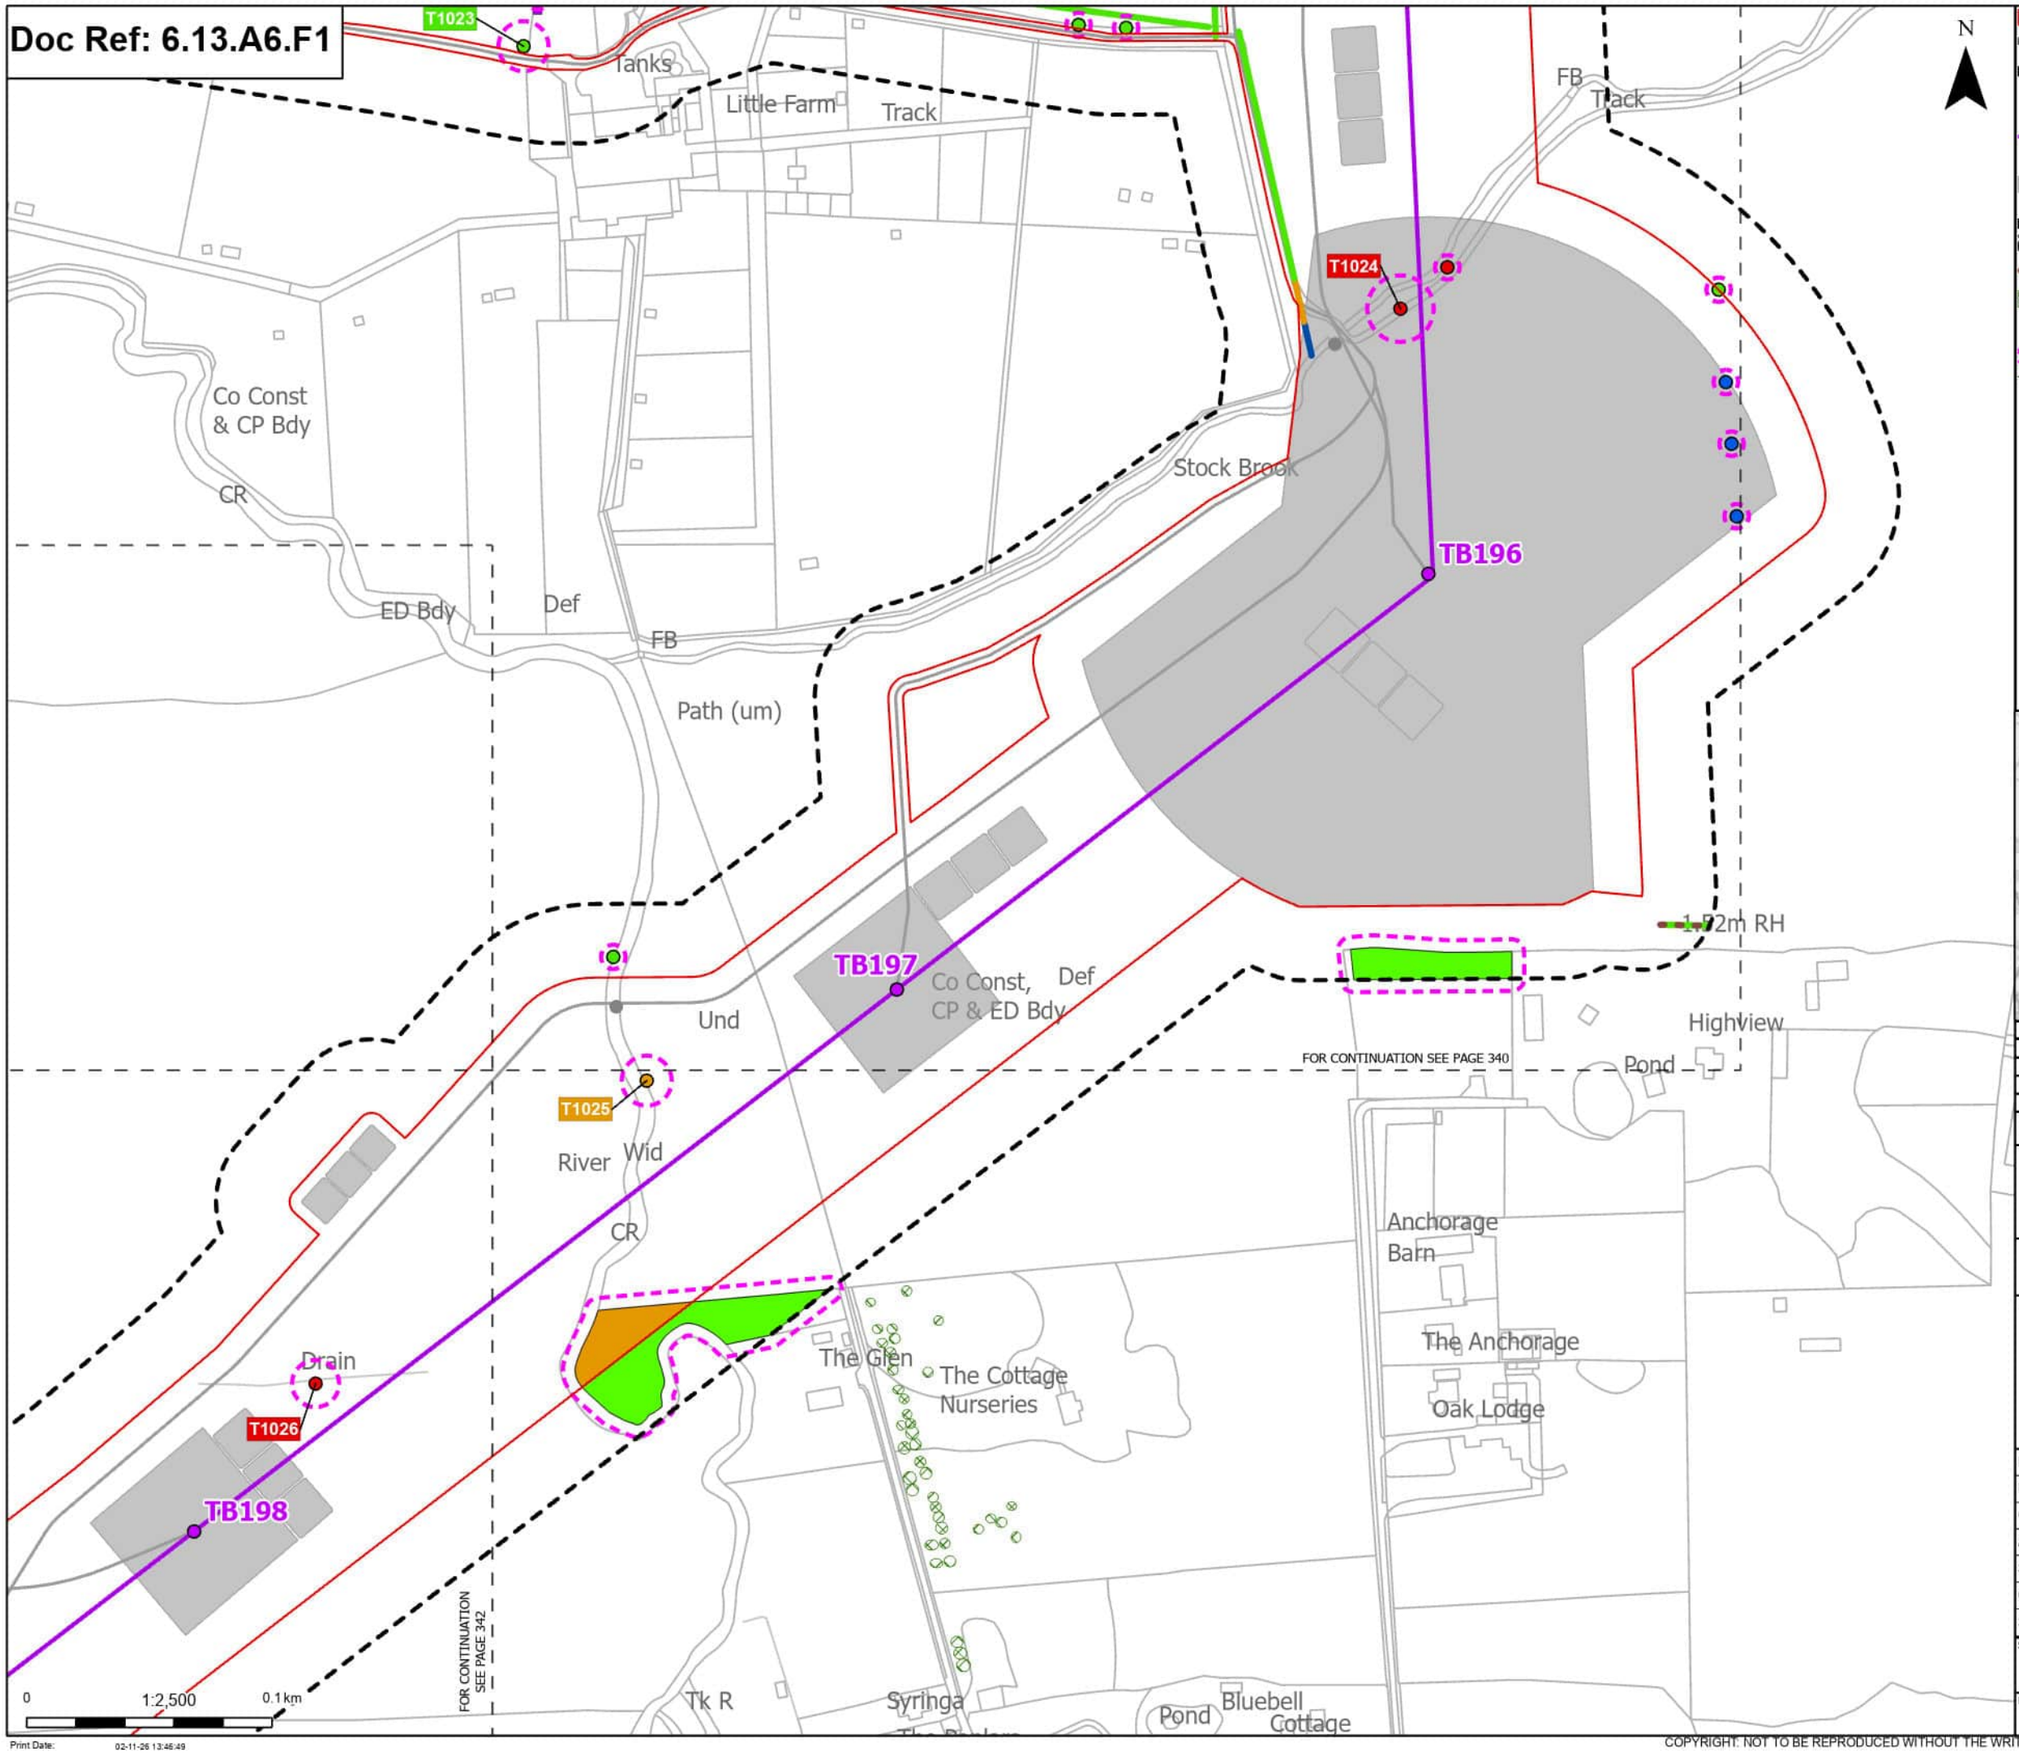

Print Date: 02-11-26 13:46:49

Order Limits
Sheet index cutline

Proposed project design details
- Proposed standard lattice pylon location
- Proposed overhead line alignment
- Other temporary and permanent construction and operational works

Discipline specific constraints
- Arboriculture Study Area
- Important Hedgerows
- TPO group of trees
- TPO indiviual trees
- Root protection area

Trees - Impact
- Removed
- Affected Managed
- Potentially Affected
- Unaffected

Hedgerow - Impact
- Affected Managed
- Potentially Affected
- Unaffected

Groups of trees - Impact
- Potentially Affected
- Unaffected

Note: The proposed overhead line alignment and proposed underground cable alignment together comprise the alignment. For further details regarding the design, please refer to Figures 4.1 (document reference 6.4.F1) and 4.2 (document reference 6.4.F2).

Notes: Background mapping information has been reproduced from the Ordnance Survey by permission of Ordnance Survey of the Controller of His Majesty's Stationery Office. © Crown copyright and database rights (2025) Licence OS100024241 and AC0000807948; © Crown copyright and database rights 2025 Ordnance Survey AC0000808122, Contains public sector information licensed under the Open Government Licence v3.0, © National Grid UK



Rev	Date	Description	Drawn	Check	Approv
B	Aug 2025	FOR DCO APPLICATION	JAL	AF	KB
A	Aug 2025	FOR DCO APPLICATION	JAL	AF	KB

nationalgrid

PROJECT: Norwich to Tilbury

Planning Inspectorate App Number: EN020027
Regulation 5(2)(a)

Title:

Figure A13.6.1- Landscape and Visual Arboriculture Impacts Plan
Page 341 of 396

Designed	M. Watson	Date	February 26
Drawn	J. Acero Leon	Date	February 26
Checked	A. Fell	Date	February 26
Approved	K. Burrows	Date	February 26
Scale:	1:2,500	Datum:	AOD
Original Size:	A3	Grid:	OS
Suitability Code:	A2	Project Number:	10059280


Suitability Description: Accepted as Concept Stage

Drawing Number: 10059280-ARC-EBD-ZZ-DR-ZZ-00393

Revision: B

COPYRIGHT: NOT TO BE REPRODUCED WITHOUT THE WRITTEN PERMISSION OF NATIONAL GRID ELECTRICITY TRANSMISSION Plc

Doc Ref: 6.13.A6.F1

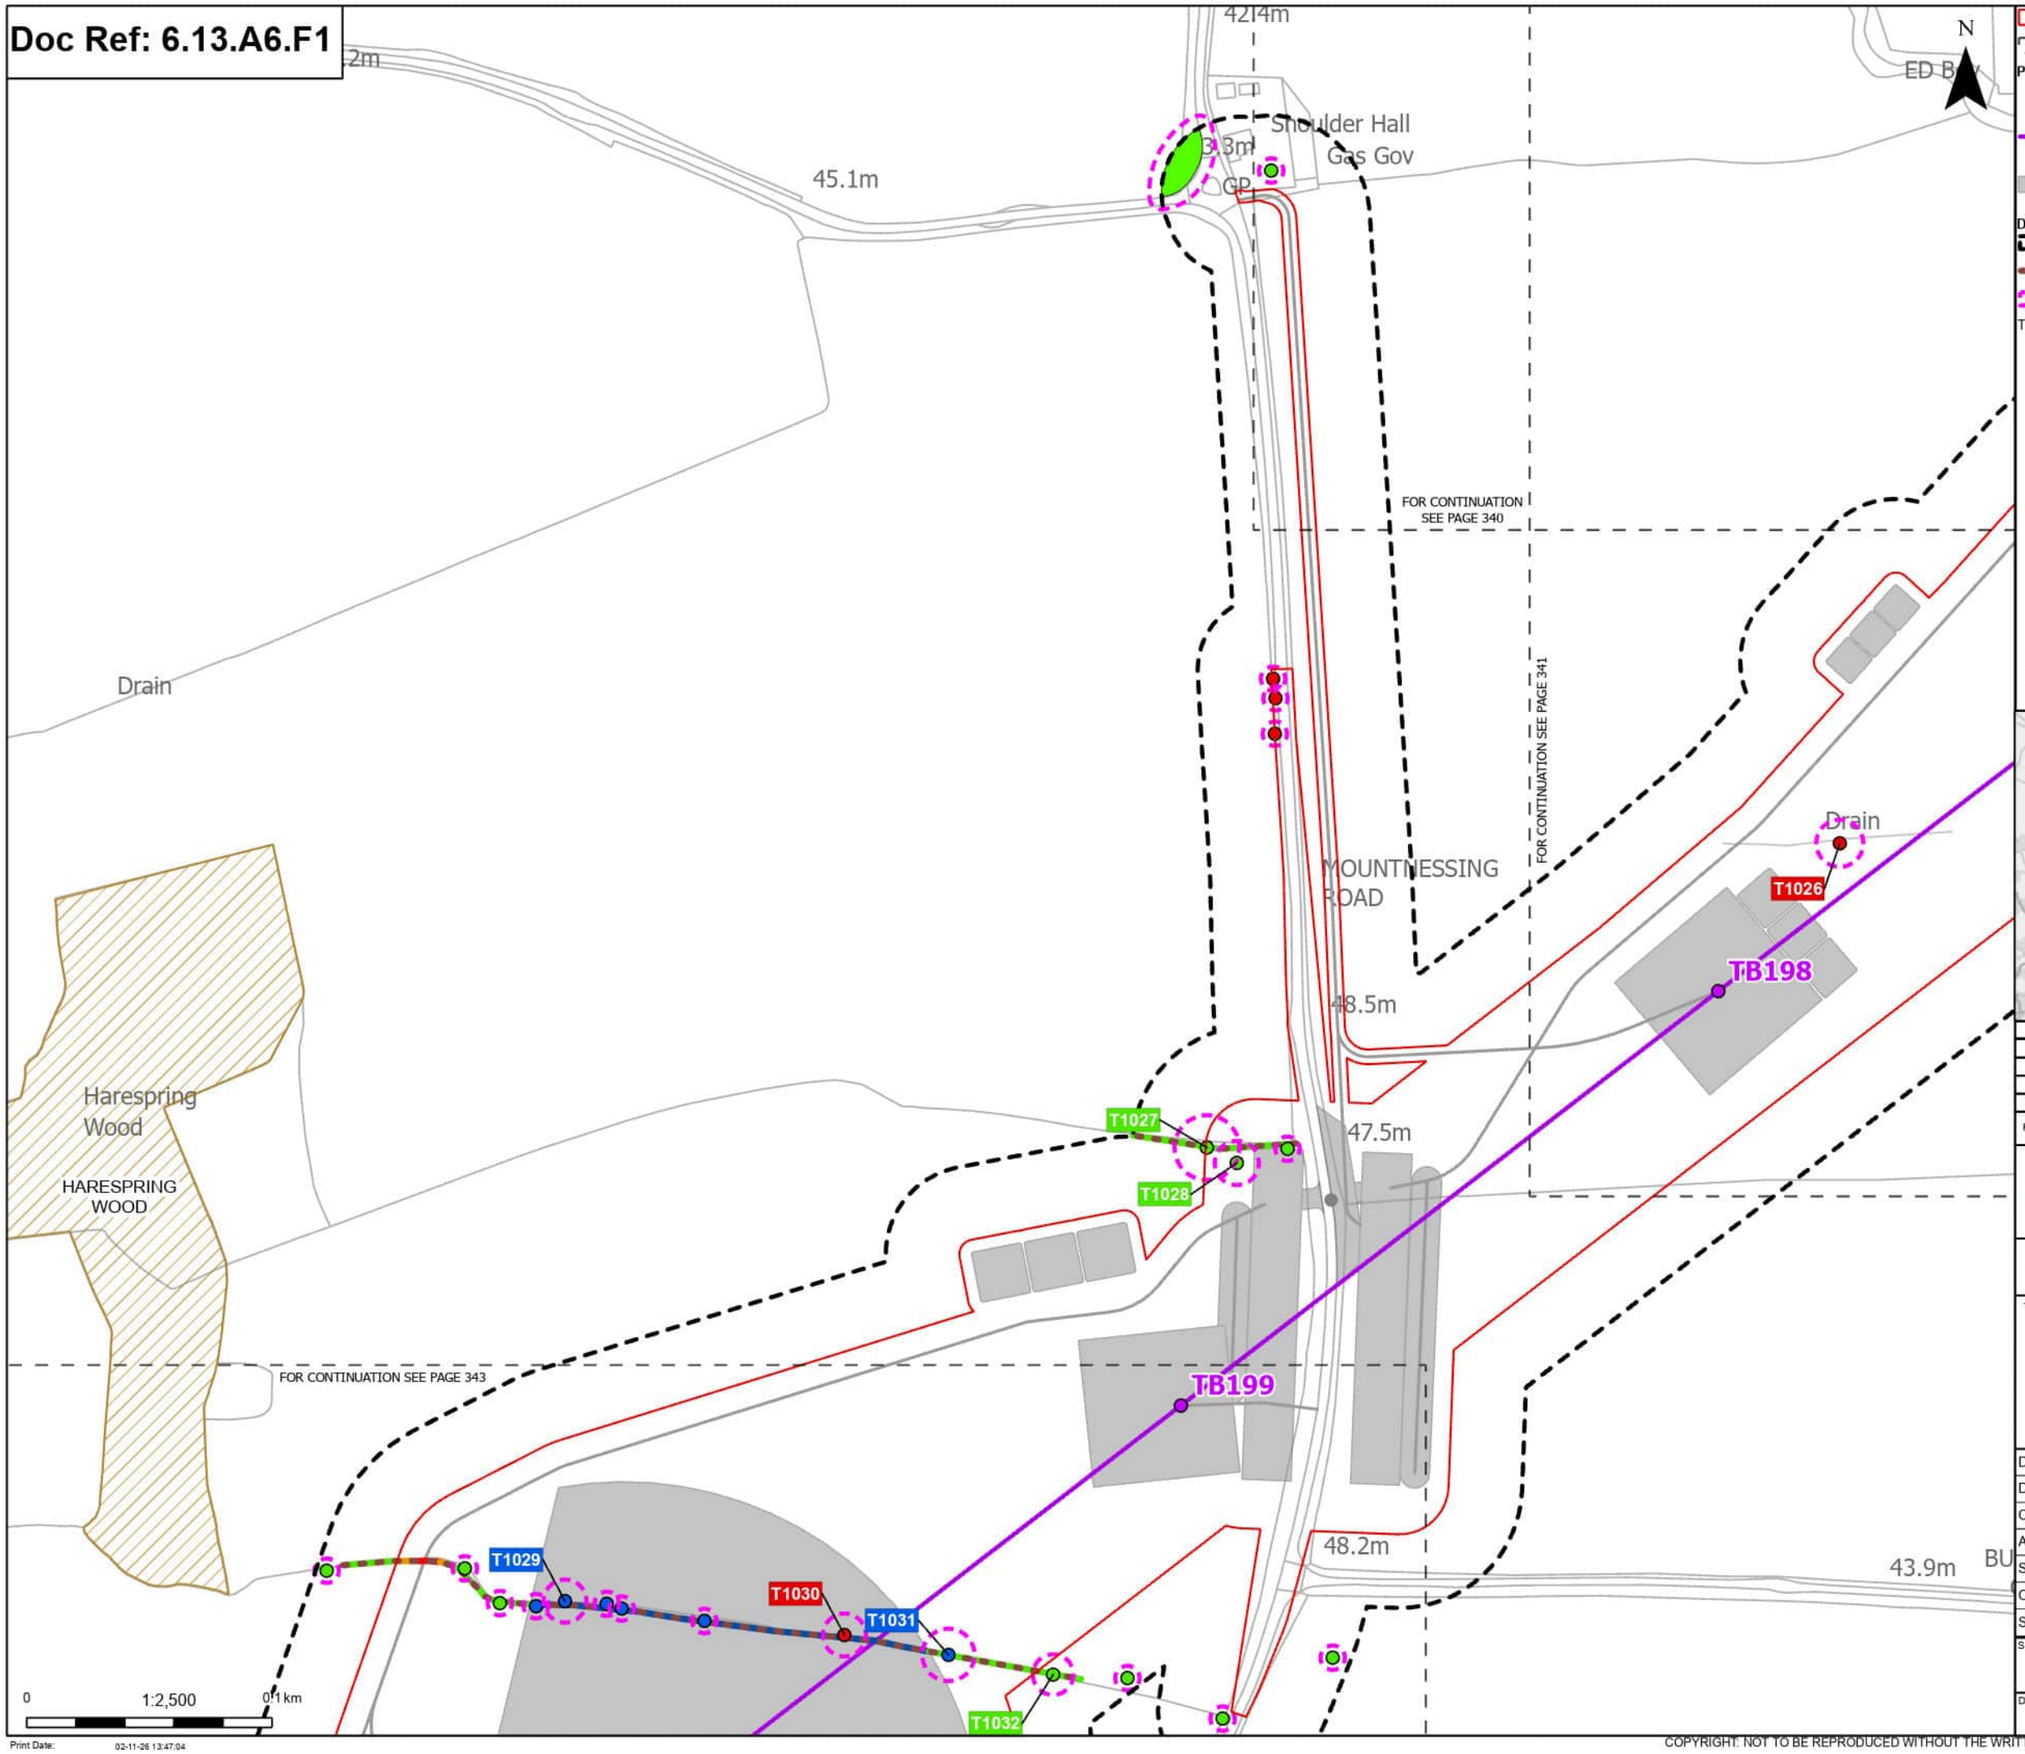

Order Limits
Sheet index cutline

Proposed project design details
Proposed standard lattice pylon location
Proposed overhead line alignment
Other temporary and permanent construction and operational works

Discipline specific constraints
Arboriculture Study Area
Important Hedgerows
Root protection area

Trees - Impact
Removed
Affected Managed
Unaffected

Ancient Woodland (Natural England)

Hedgerow - Impact
Removed
Affected Managed
Potentially Affected
Unaffected

Groups of trees - Impact
Unaffected

Note: The proposed overhead line alignment and proposed underground cable alignment together comprise the alignment. For further details regarding the design, please refer to Figures 4.1 (document reference 6.4.F1) and 4.2 (document reference 6.4.F2).

Notes: Background mapping information has been reproduced from the Ordnance Survey by permission of Ordnance Survey of the Controller of His Majesty's Stationery Office. © Crown copyright and database rights (2025) Licence OS100024241 and AC0000807948; © Crown copyright and database rights 2025 Ordnance Survey AC0000808122, Contains public sector information licensed under the Open Government Licence v3.0, © National Grid UK



Rev	Date	Description	Drawn	Check	Approv
B	Aug 2025	FOR DCO APPLICATION	JAL	AF	KB
A	Aug 2025	FOR DCO APPLICATION	JAL	AF	KB

nationalgrid

PROJECT: Norwich to Tilbury

Planning Inspectorate App Number: EN020027
Regulation 5(2)(a)

Title:

Figure A13.6.1- Landscape and Visual Arboriculture Impacts Plan
Page 342 of 396

Designed	M. Watson	Date	February 26
Drawn	J. Acero Leon	Date	February 26
Checked	A. Fell	Date	February 26
Approved	K. Burrows	Date	February 26
Scale:	1:2,500	Datum:	AOD
Original Size:	A3	Grid:	OS
Suitability Code:	A2	Project Number:	10059280


Suitability Description:
Accepted as Concept Stage

Drawing Number: 10059280-ARC-EBD-ZZ-DR-ZZ-00393
Revision: B

Print Date: 02-11-26 13:47:04

COPYRIGHT: NOT TO BE REPRODUCED WITHOUT THE WRITTEN PERMISSION OF NATIONAL GRID ELECTRICITY TRANSMISSION Plc

Doc Ref: 6.13.A6.F1

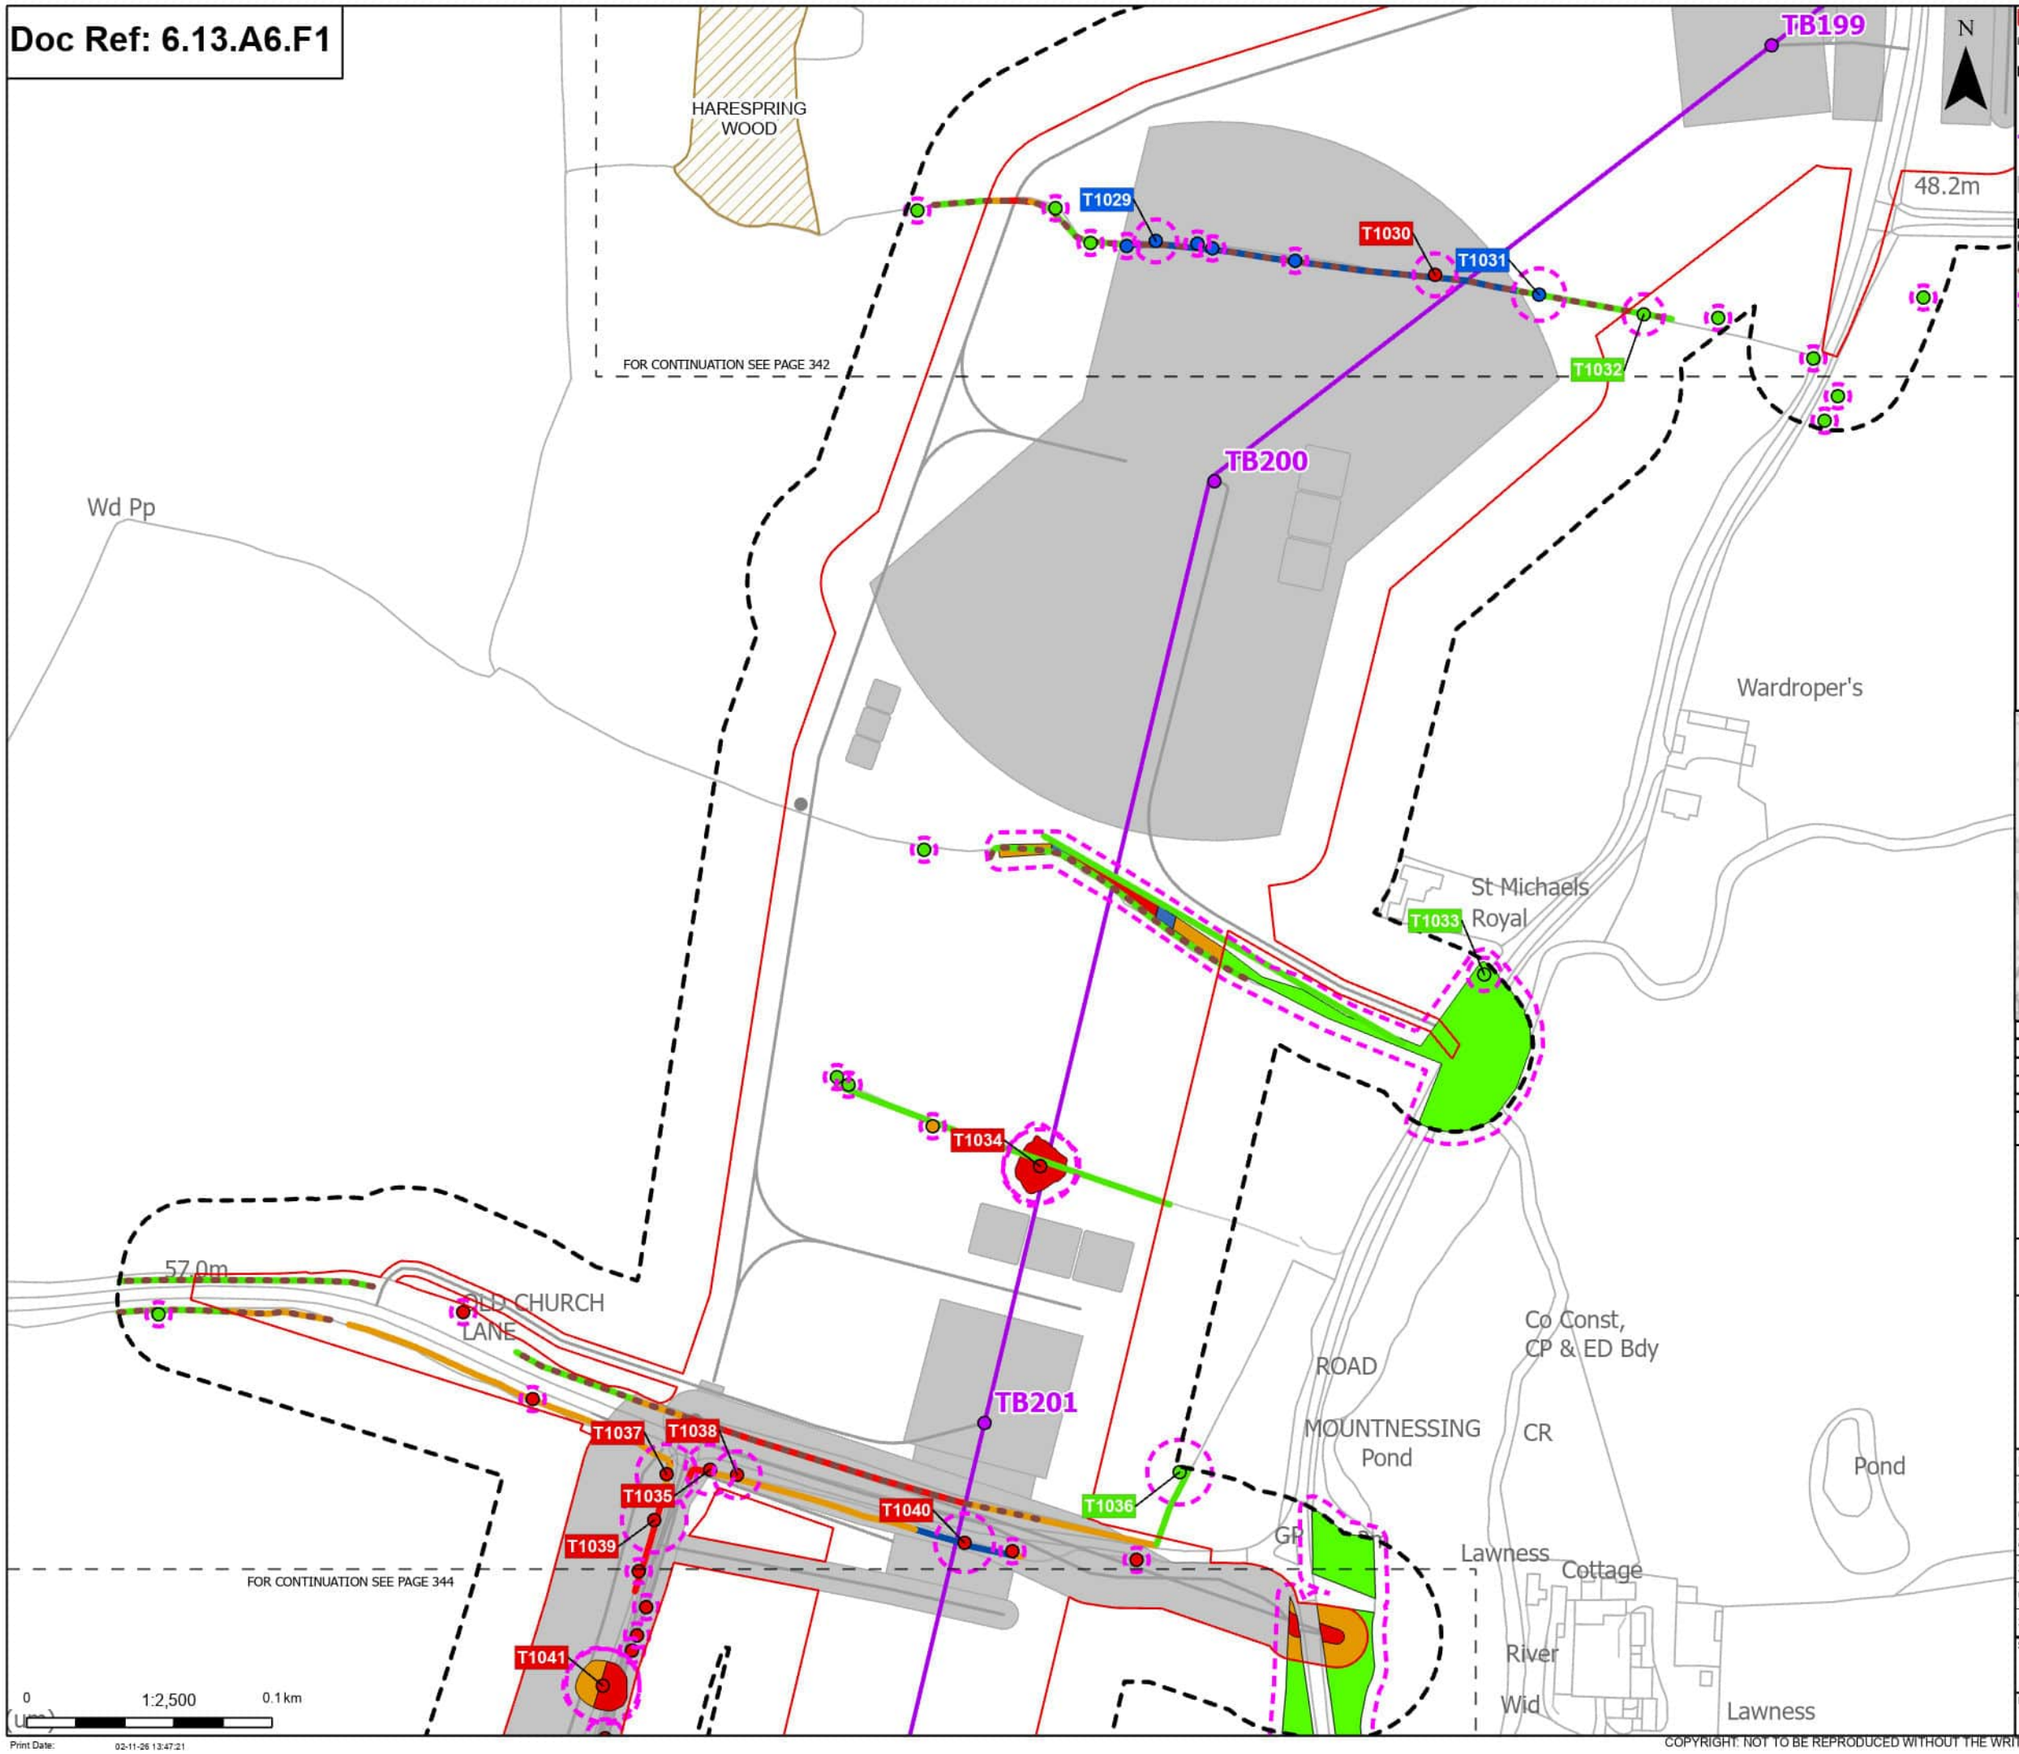

Order Limits
Sheet index cutline

Proposed project design details
Proposed standard lattice pylon location
Proposed overhead line alignment
Other temporary and permanent construction and operational works

Discipline specific constraints
Arboriculture Study Area
Important Hedgerows
Root protection area

Trees - Impact
Removed
Affected Managed
Potentially Affected
Unaffected

Ancient Woodland (Natural England)

Hedgerow - Impact
Removed
Affected Managed
Potentially Affected
Unaffected

Groups of trees - Impact
Removed
Affected Managed
Potentially Affected
Unaffected

Note: The proposed overhead line alignment and proposed underground cable alignment together comprise the alignment. For further details regarding the design, please refer to Figures 4.1 (document reference 6.4.F1) and 4.2 (document reference 6.4.F2).

Notes: Background mapping information has been reproduced from the Ordnance Survey by permission of Ordnance Survey of the Controller of His Majesty's Stationery Office. © Crown copyright and database rights (2025) Licence OS100024241 and ACD000807948; © Crown copyright and database rights 2025 Ordnance Survey ACD000808122, Contains public sector information licensed under the Open Government Licence v3.0, © National Grid UK



Rev	Date	Description	Drawn	Check	Approv
B	Aug 2025	FOR DCO APPLICATION	JAL	AF	KB
A	Aug 2025	FOR DCO APPLICATION	JAL	AF	KB

nationalgrid

PROJECT: Norwich to Tilbury

Planning Inspectorate App Number: EN020027
Regulation 5(2)(a)

Title:

Figure A13.6.1- Landscape and Visual Arboriculture Impacts Plan
Page 343 of 396

Designed	M. Watson	Date	February 26
Drawn	J. Acero Leon	Date	February 26
Checked	A. Fell	Date	February 26
Approved	K. Burrows	Date	February 26
Scale:	1:2,500	Datum:	AOD
Original Size:	A3	Grid:	OS
Suitability Code:	A2	Project Number:	10059280


Suitability Description:
Accepted as Concept Stage

Drawing Number: 10059280-ARC-EBD-ZZ-DR-ZZ-00393
Revision: B

Print Date: 02-11-26 13:47:21

COPYRIGHT: NOT TO BE REPRODUCED WITHOUT THE WRITTEN PERMISSION OF NATIONAL GRID ELECTRICITY TRANSMISSION Plc

Doc Ref: 6.13.A6.F1

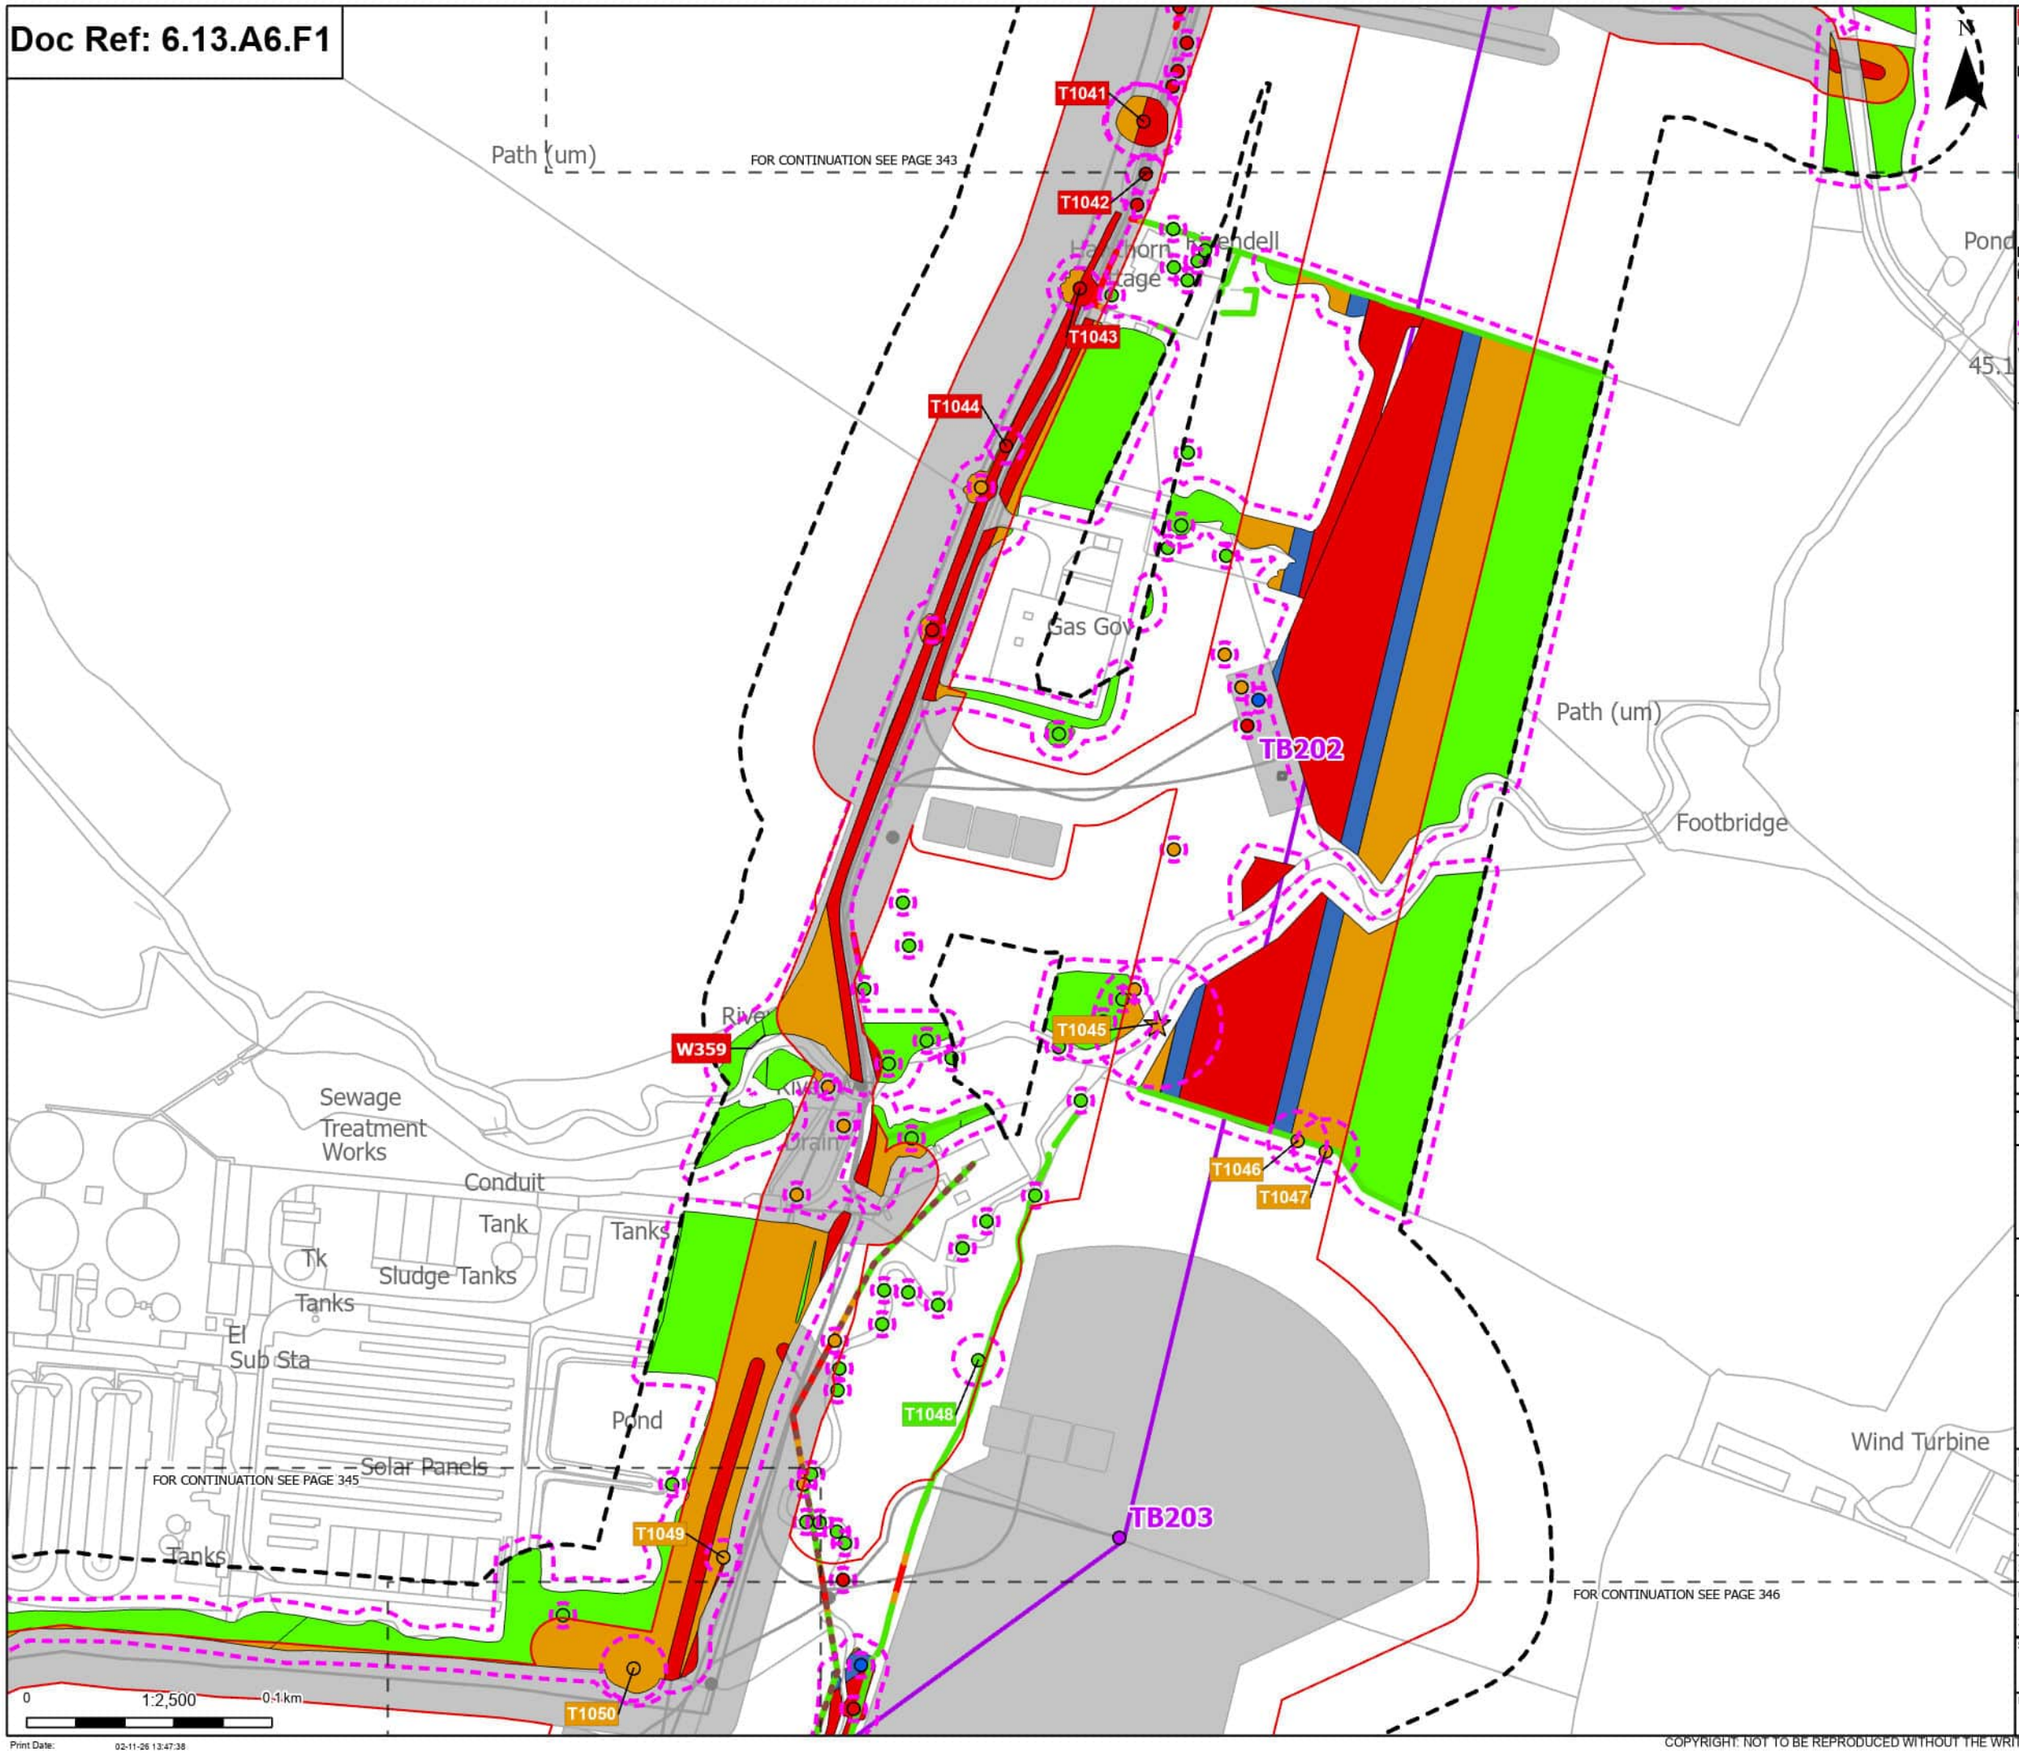

Order Limits
Sheet index cutline

Proposed project design details
- Proposed standard lattice pylon location
- Proposed overhead line alignment
- Environmental mitigation
- Other temporary and permanent construction and operational works

Discipline specific constraints
- Arboriculture Study Area
- Important Hedgerows
- Root protection area

Veteran Trees - Impact
- Potentially Affected

Trees - Impact
- Removed
- Affected Managed
- Potentially Affected
- Unaffected

Hedgerow - Impact
- Removed
- Potentially Affected
- Unaffected

Groups of trees - Impact
- Removed
- Affected Managed
- Potentially Affected
- Unaffected

Note: The proposed overhead line alignment and proposed underground cable alignment together comprise the alignment. For further details regarding the design, please refer to Figures 4.1 (document reference 6.4.F1) and 4.2 (document reference 6.4.F2).

Notes: Background mapping information has been reproduced from the Ordnance Survey by permission of Ordnance Survey of the Controller of His Majesty's Stationery Office. © Crown copyright and database rights (2025) Licence OS100024241 and AC0000807948; © Crown copyright and database rights 2025 Ordnance Survey AC0000808122, Contains public sector information licensed under the Open Government Licence v3.0, © National Grid UK



Rev	Date	Description	Drawn	Check	Approv
B	Aug 2025	FOR DCO APPLICATION	JAL	AF	KB
A	Aug 2025	FOR DCO APPLICATION	JAL	AF	KB

nationalgrid

PROJECT: Norwich to Tilbury

Planning Inspectorate App Number: EN020027
Regulation 5(2)(a)

Title:

Figure A13.6.1- Landscape and Visual Arboriculture Impacts Plan
Page 344 of 396

Designed	M. Watson	Date	February 26
Drawn	J. Acero Leon	Date	February 26
Checked	A. Fell	Date	February 26
Approved	K. Burrows	Date	February 26
Scale:	1:2,500	Datum:	AOD
Original Size:	A3	Grid:	OS
Suitability Code:	A2	Project Number:	10059280

Suitability Description:
Accepted as Concept Stage

Drawing Number: 10059280-ARC-EBD-ZZ-DR-ZZ-00393

Revision: B

Print Date: 02-11-26 13:47:38

COPYRIGHT: NOT TO BE REPRODUCED WITHOUT THE WRITTEN PERMISSION OF NATIONAL GRID ELECTRICITY TRANSMISSION Plc

Doc Ref: 6.13.A6.F1

CLAPGATE WOOD
Pond
Tanks
Solar Panels
FOR CONTINUATION SEE PAGE 344
Ward Bdy
50.0m
MP 0.5
ETL Level Crossing
Issues
MP 0.75
ED & Ward Bdy
TR
Pond
Track
FOR CONTINUATION SEE PAGE 348
Co Const, CP & ED Bdy
Pond
Meadow
Hutton
FOR CONTINUATION SEE PAGE 346
FOR CONTINUATION SEE PAGE 347
Pond
N
0 1:2,500 0.1km
Print Date: 02-11-26 13:47:56

T1049
T1050
T1051
T1053
T1054
T1055
T1056
T1057
T1058
TB204
TB205
TB206
TB207
G360
G361
G362

Order Limits
Sheet index cutline

Proposed project design details
Proposed standard lattice pylon location
Proposed overhead line alignment
Other temporary and permanent construction and operational works

Discipline specific constraints
Arboriculture Study Area
Important Hedgerows
TPO group of trees
Root protection area

Trees - Impact
Removed
Affected Managed
Potentially Affected
Unaffected

Ancient Woodland Sites that are not shown on the Ancient Woodland Inventory
Ancient Woodland (Natural England)

Hedgerow - Impact
Removed
Potentially Affected
Unaffected

Groups of trees - Impact
Removed
Affected Managed
Potentially Affected
Unaffected

Note: The proposed overhead line alignment and proposed underground cable alignment together comprise the alignment. For further details regarding the design, please refer to Figures 4.1 (document reference 6.4.F1) and 4.2 (document reference 6.4.F2).

Notes: Background mapping information has been reproduced from the Ordnance Survey by permission of Ordnance Survey of the Controller of His Majesty's Stationery Office. © Crown copyright and database rights (2025) Licence OS100024241 and AC0000807948; © Crown copyright and database rights 2025 Ordnance Survey AC0000808122, Contains public sector information licensed under the Open Government Licence v3.0, © National Grid UK



Rev	Date	Description	Drawn	Check	Approv
B	Aug 2025	FOR DCO APPLICATION	JAL	AF	KB
A	Aug 2025	FOR DCO APPLICATION	JAL	AF	KB

nationalgrid

PROJECT: Norwich to Tilbury

Planning Inspectorate App Number: EN020027
Regulation 5(2)(a)

Title:

Figure A13.6.1- Landscape and Visual Arboriculture Impacts Plan
Page 345 of 396


Designed	M. Watson	Date	February 26
Drawn	J. Acero Leon	Date	February 26
Checked	A. Fell	Date	February 26
Approved	K. Burrows	Date	February 26
Scale:	1:2,500	Datum:	AOD
Original Size:	A3	Grid:	OS
Suitability Code:	A2	Project Number:	10059280

Suitability Description: Accepted as Concept Stage

Drawing Number: 10059280-ARC-EBD-ZZ-DR-ZZ-00393 Revision: B

COPYRIGHT: NOT TO BE REPRODUCED WITHOUT THE WRITTEN PERMISSION OF NATIONAL GRID ELECTRICITY TRANSMISSION Plc

Doc Ref: 6.13.A6.F1

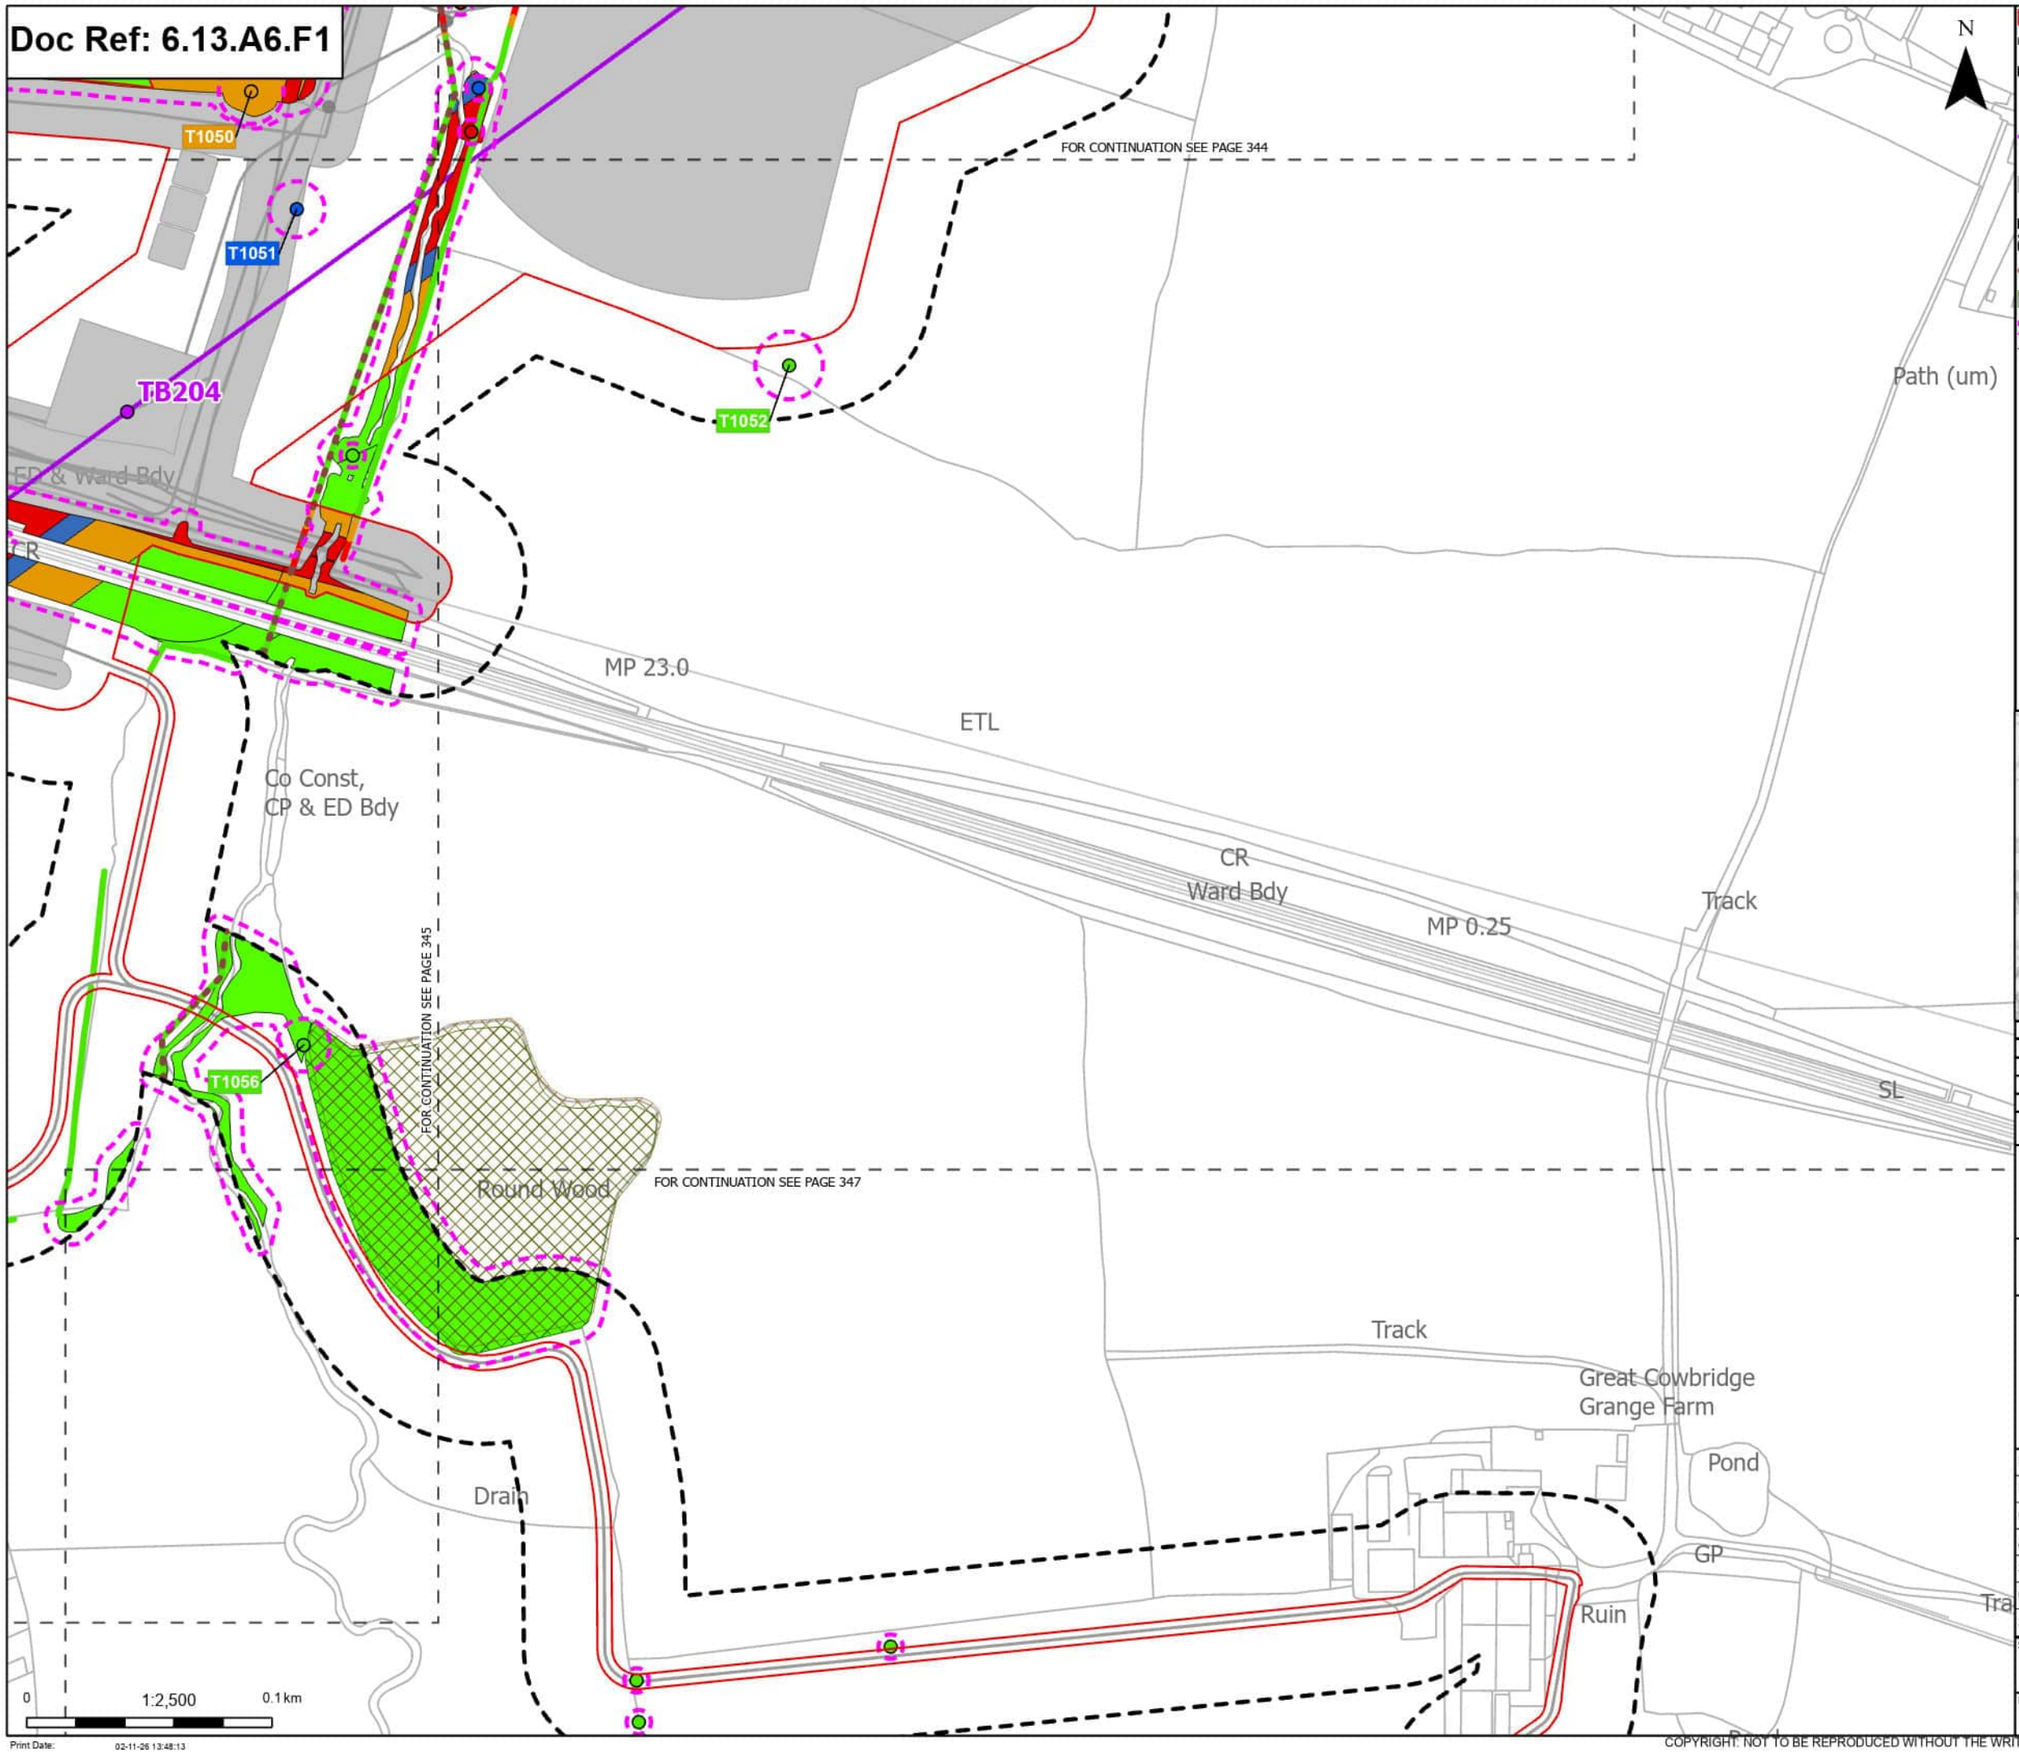

Order Limits
Sheet index cutline

Proposed project design details
Proposed standard lattice pylon location
Proposed overhead line alignment
Other temporary and permanent construction and operational works

Discipline specific constraints
Arboriculture Study Area
Important Hedgerows
TPO group of trees
Root protection area

Trees - Impact
Removed
Affected Managed
Potentially Affected
Unaffected

Ancient Woodland Sites that are not shown on the Ancient Woodland Inventory

Hedgerow - Impact
Removed
Potentially Affected
Unaffected

Groups of trees - Impact
Removed
Affected Managed
Potentially Affected
Unaffected

Note: The proposed overhead line alignment and proposed underground cable alignment together comprise the alignment. For further details regarding the design, please refer to Figures 4.1 (document reference 6.4.F1) and 4.2 (document reference 6.4.F2).

Notes: Background mapping information has been reproduced from the Ordnance Survey by permission of Ordnance Survey of the Controller of His Majesty's Stationery Office. © Crown copyright and database rights (2025) Licence OS100024241 and AC0000807948; © Crown copyright and database rights 2025 Ordnance Survey AC0000808122, Contains public sector information licensed under the Open Government Licence v3.0, © National Grid UK



Rev	Date	Description	Drawn	Check	Approv
B	Aug 2025	FOR DCO APPLICATION	JAL	AF	KB
A	Aug 2025	FOR DCO APPLICATION	JAL	AF	KB

nationalgrid

PROJECT:
Norwich to Tilbury

Planning Inspectorate App Number: EN020027
Regulation 5(2)(a)

Title:

Figure A13.6.1- Landscape and Visual Arboriculture Impacts Plan
Page 346 of 396

Designed	M. Watson	Date	February 26
Drawn	J. Acero Leon	Date	February 26
Checked	A. Fell	Date	February 26
Approved	K. Burrows	Date	February 26
Scale:	1:2,500	Datum:	AOD
Original Size:	A3	Grid:	OS
Suitability Code:	A2	Project Number:	10059280


Suitability Description:
Accepted as Concept Stage

Drawing Number: 10059280-ARC-EBD-ZZ-DR-ZZ-00393
Revision: B

Print Date: 02-11-26 13:48:13

COPYRIGHT: NOT TO BE REPRODUCED WITHOUT THE WRITTEN PERMISSION OF NATIONAL GRID ELECTRICITY TRANSMISSION Plc

Doc Ref: 6.13.A6.F1

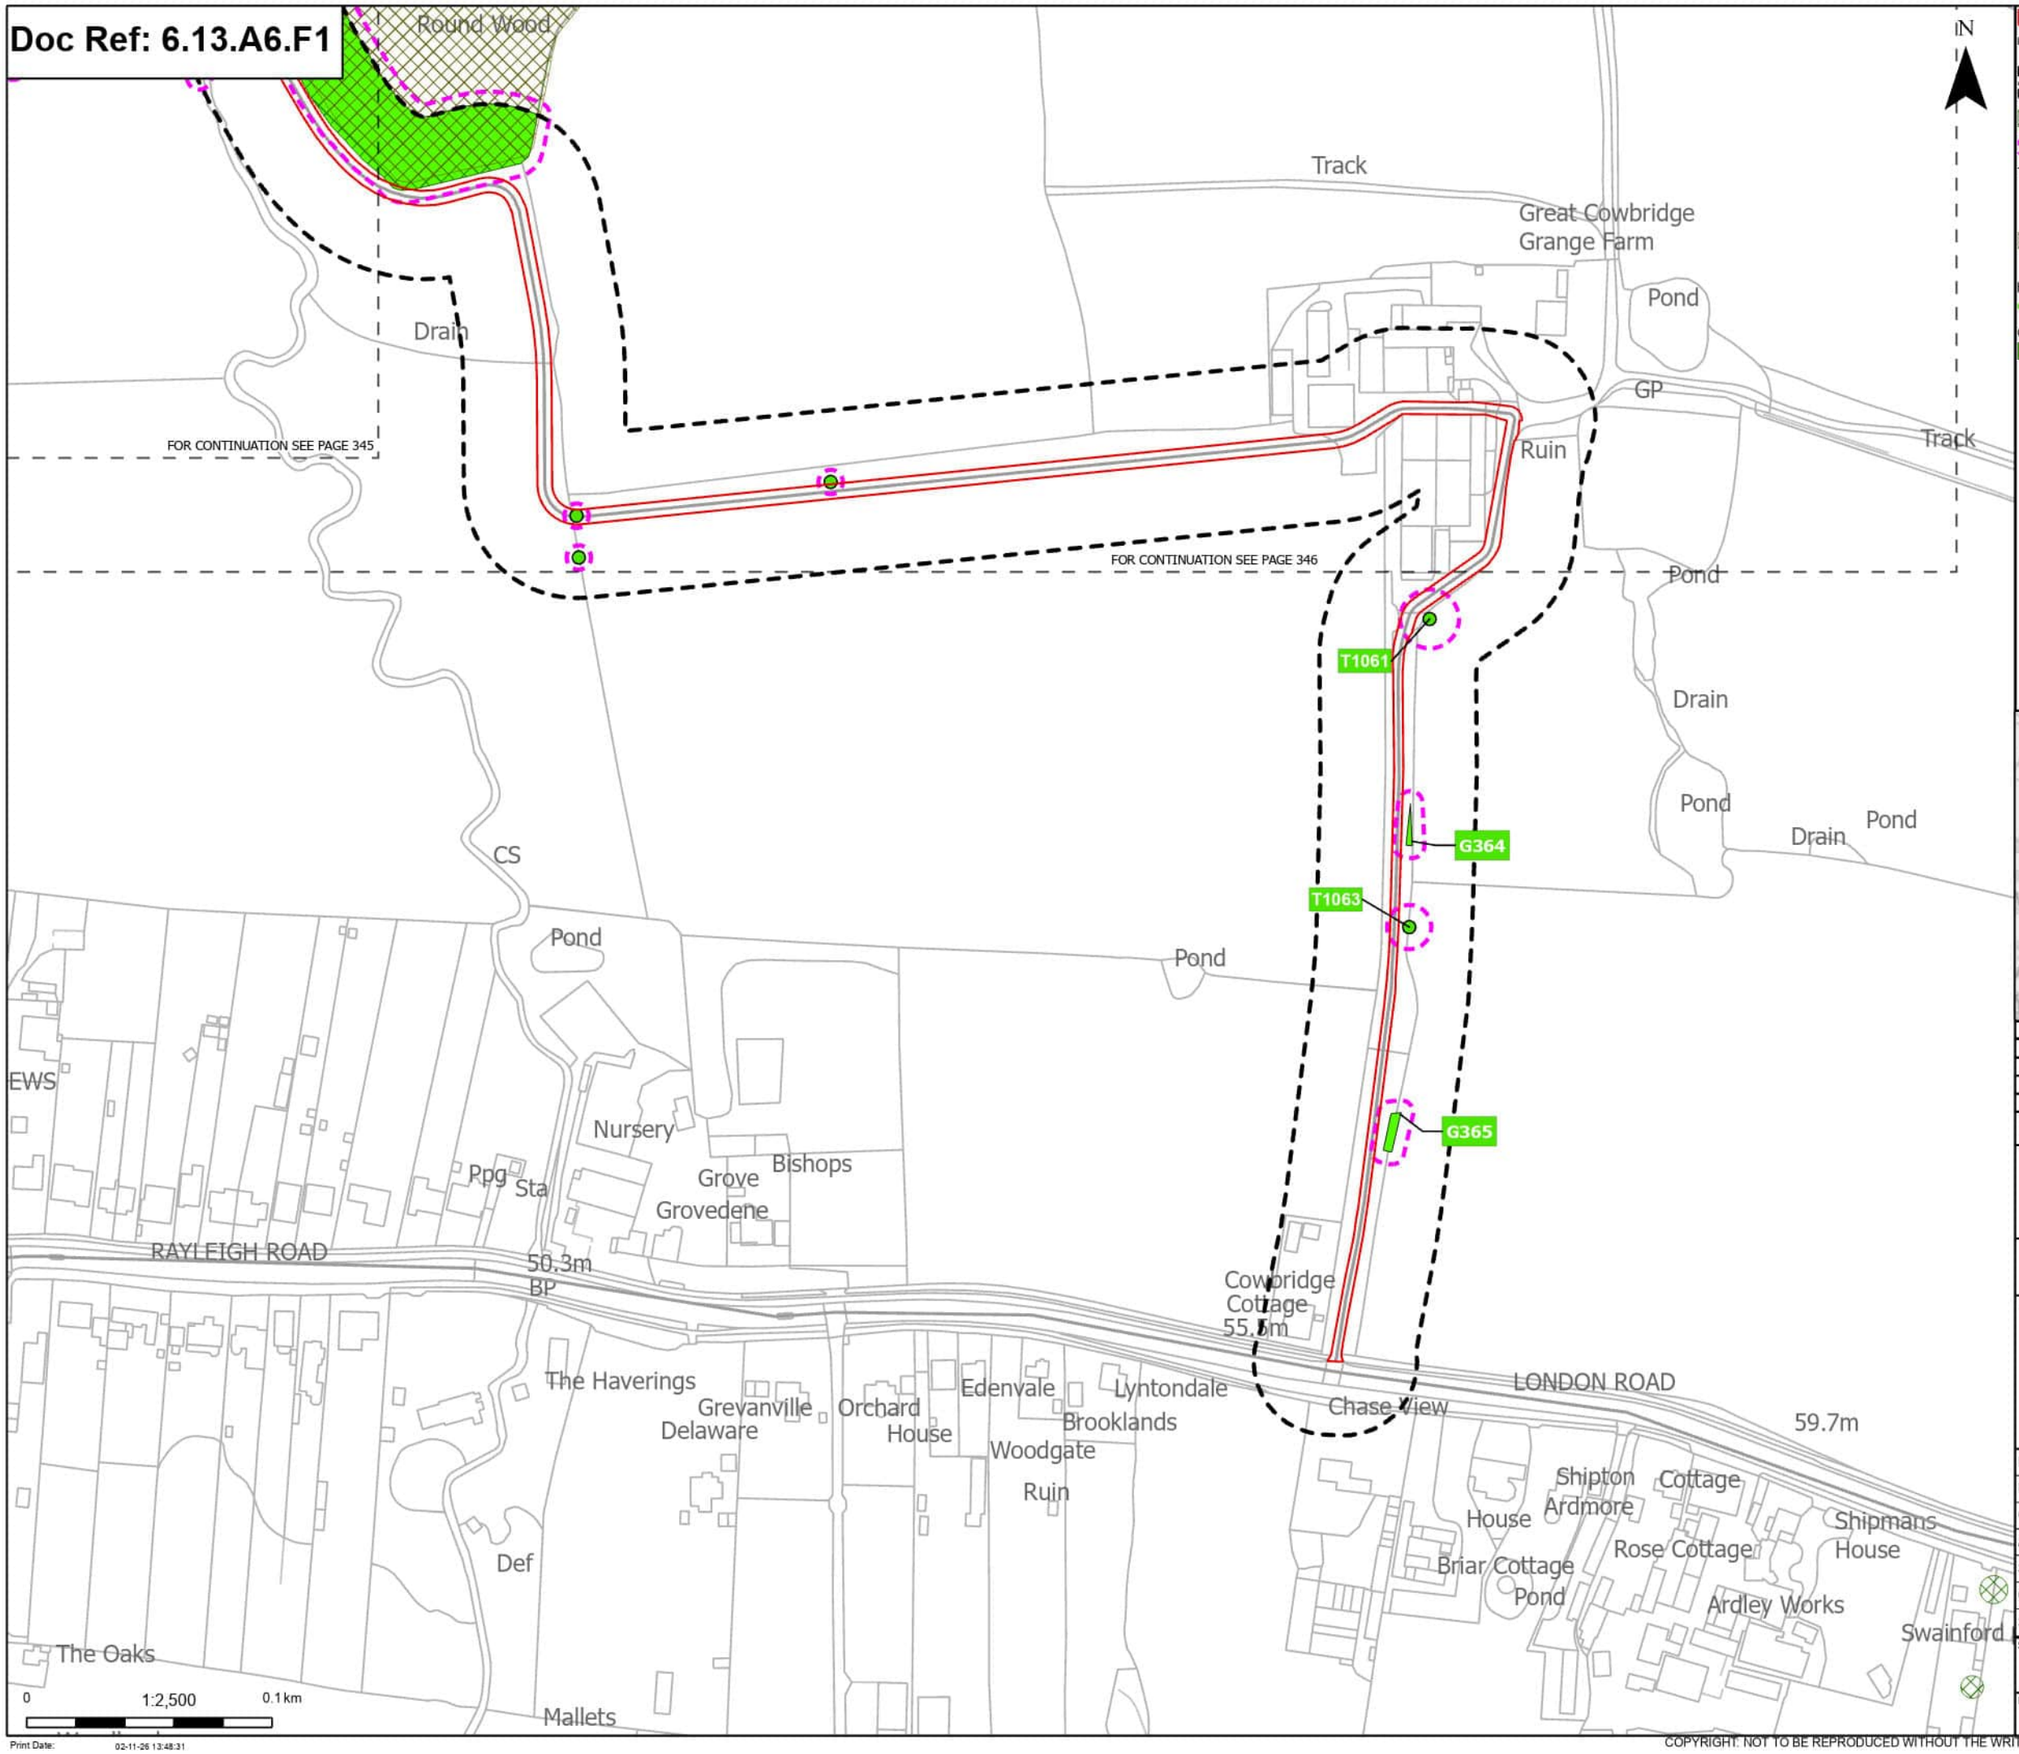

Print Date: 02-11-26 13:48:31

Order Limits

Sheet index cutline

Discipline specific constraints

Arboriculture Study Area

TPO group of trees

Root protection area

Trees - Impact

Unaffected

Ancient Woodland Sites that are not shown on the Ancient Woodland Inventory

Hedgerow - Impact

Unaffected

Groups of trees - Impact

Unaffected

Note: The proposed overhead line alignment and proposed underground cable alignment together comprise the alignment. For further details regarding the design, please refer to Figures 4.1 (document reference 6.4.F1) and 4.2 (document reference 6.4.F2).

Notes: Background mapping information has been reproduced from the Ordnance Survey by permission of Ordnance Survey of the Controller of His Majesty's Stationery Office. © Crown copyright and database rights (2025) Licence OS100024241 and AC0000807948; © Crown copyright and database rights 2025 Ordnance Survey AC0000808122, Contains public sector information licensed under the Open Government Licence v3.0, © National Grid UK



Rev	Date	Description	Drawn	Check	Approv
B	Aug 2025	FOR DCO APPLICATION	JAL	AF	KB
A	Aug 2025	FOR DCO APPLICATION	JAL	AF	KB

nationalgrid

PROJECT: Norwich to Tilbury

Planning Inspectorate App Number: EN020027
Regulation 5(2)(a)

Title:

Figure A13.6.1- Landscape and Visual Arboriculture Impacts Plan
Page 347 of 396

Designed	M. Watson	Date	February 26
Drawn	J. Acero Leon	Date	February 26
Checked	A. Fell	Date	February 26
Approved	K. Burrows	Date	February 26
Scale:	1:2,500	Datum:	AOD
Original Size:	A3	Grid:	OS
Suitability Code:	A2	Project Number:	10059280

Suitability Description:


Accepted as Concept Stage

Drawing Number: 10059280-ARC-EBD-ZZ-DR-ZZ-00393

Revision: B

COPYRIGHT: NOT TO BE REPRODUCED WITHOUT THE WRITTEN PERMISSION OF NATIONAL GRID ELECTRICITY TRANSMISSION Plc

Doc Ref: 6.13.A6.F1

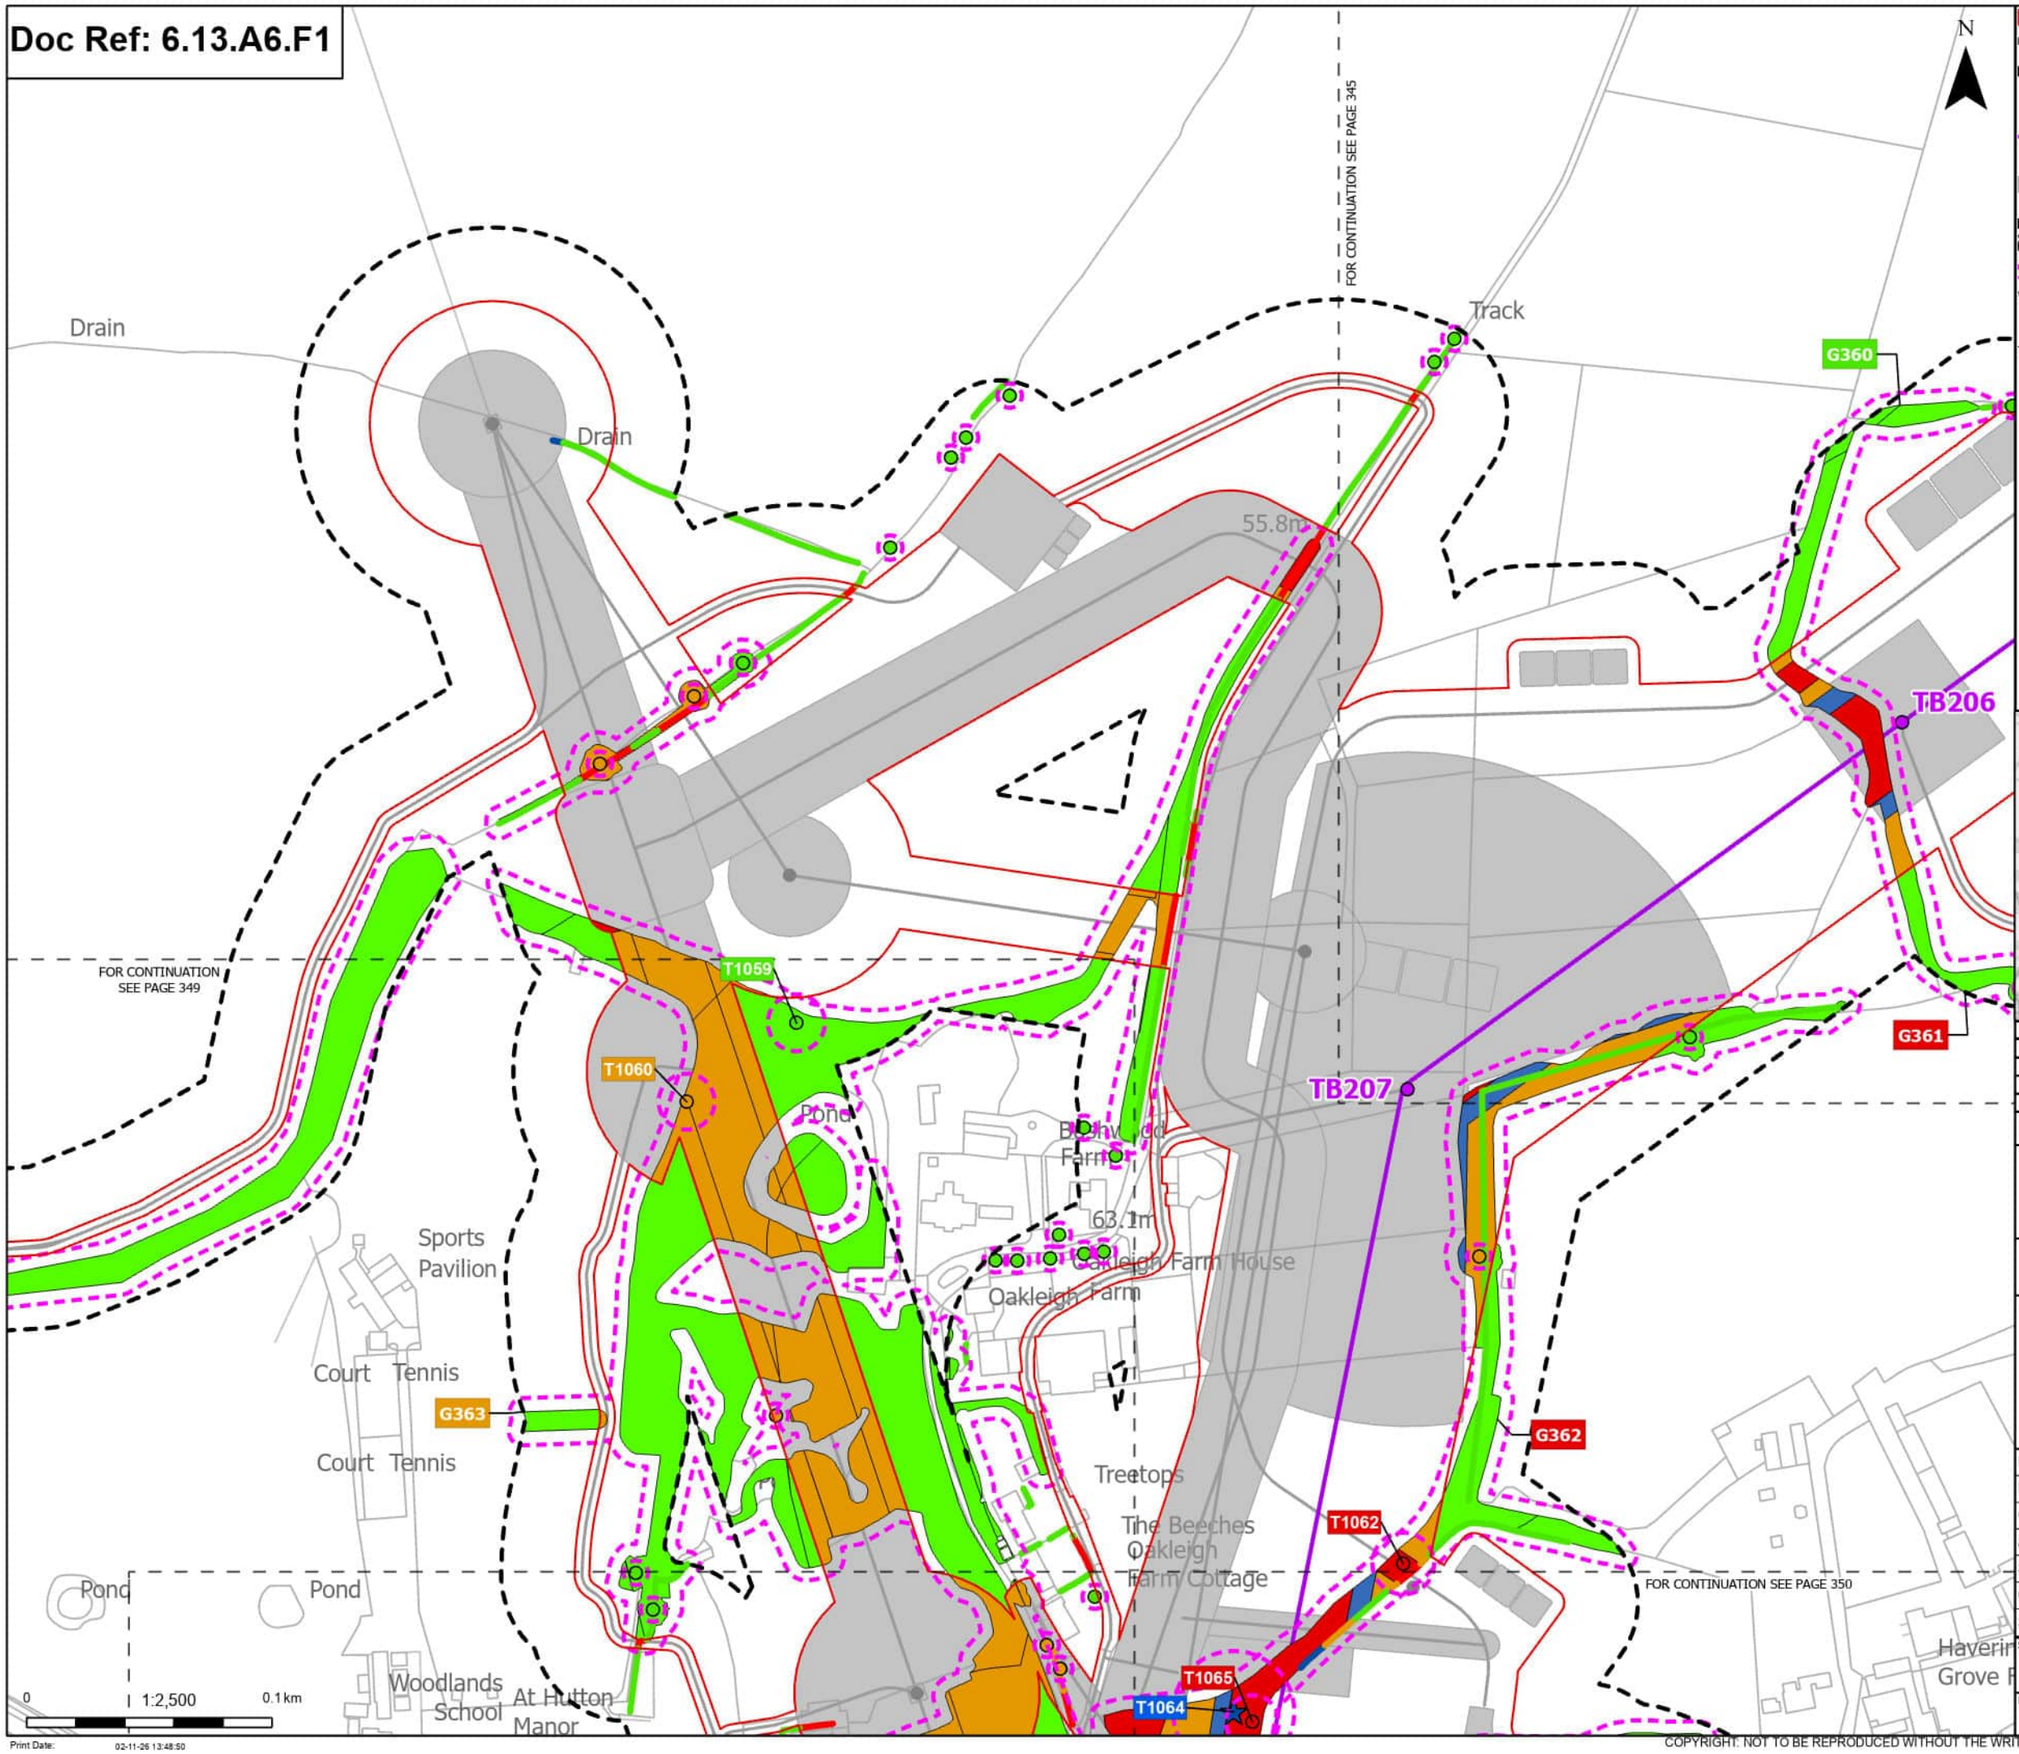

Order Limits
Sheet index cutline

Proposed project design details
- Proposed standard lattice pylon location
- Proposed overhead line alignment
- Other temporary and permanent construction and operational works

Discipline specific constraints
- Arboriculture Study Area
- Root protection area

Veteran Trees - Impact
- Affected Managed

Trees - Impact
- Removed
- Potentially Affected
- Unaffected

Hedgerow - Impact
- Removed
- Affected Managed
- Potentially Affected
- Unaffected

Groups of trees - Impact
- Removed
- Affected Managed
- Potentially Affected
- Unaffected

Note: The proposed overhead line alignment and proposed underground cable alignment together comprise the alignment. For further details regarding the design, please refer to Figures 4.1 (document reference 6.4.F1) and 4.2 (document reference 6.4.F2).

Notes: Background mapping information has been reproduced from the Ordnance Survey by permission of Ordnance Survey of the Controller of His Majesty's Stationery Office. © Crown copyright and database rights (2025) Licence OS100024241 and AC0000807948; © Crown copyright and database rights 2025 Ordnance Survey AC0000808122, Contains public sector information licensed under the Open Government Licence v3.0, © National Grid UK



Rev	Date	Description	Drawn	Check	Approv
B	Aug 2025	FOR DCO APPLICATION	JAL	AF	KB
A	Aug 2025	FOR DCO APPLICATION	JAL	AF	KB

nationalgrid

PROJECT: Norwich to Tilbury

Planning Inspectorate App Number: EN020027
Regulation 5(2)(a)

Title:

Figure A13.6.1- Landscape and Visual Arboriculture Impacts Plan
Page 348 of 396

Designed	M. Watson	Date	February 26
Drawn	J. Acero Leon	Date	February 26
Checked	A. Fell	Date	February 26
Approved	K. Burrows	Date	February 26
Scale:	1:2,500	Datum:	AOD
Original Size:	A3	Grid:	OS
Suitability Code:	A2	Project Number:	10059280


Suitability Description: Accepted as Concept Stage

Drawing Number: 10059280-ARC-EBD-ZZ-DR-ZZ-00393

Revision: B

COPYRIGHT: NOT TO BE REPRODUCED WITHOUT THE WRITTEN PERMISSION OF NATIONAL GRID ELECTRICITY TRANSMISSION Plc

Doc Ref: 6.13.A6.F1

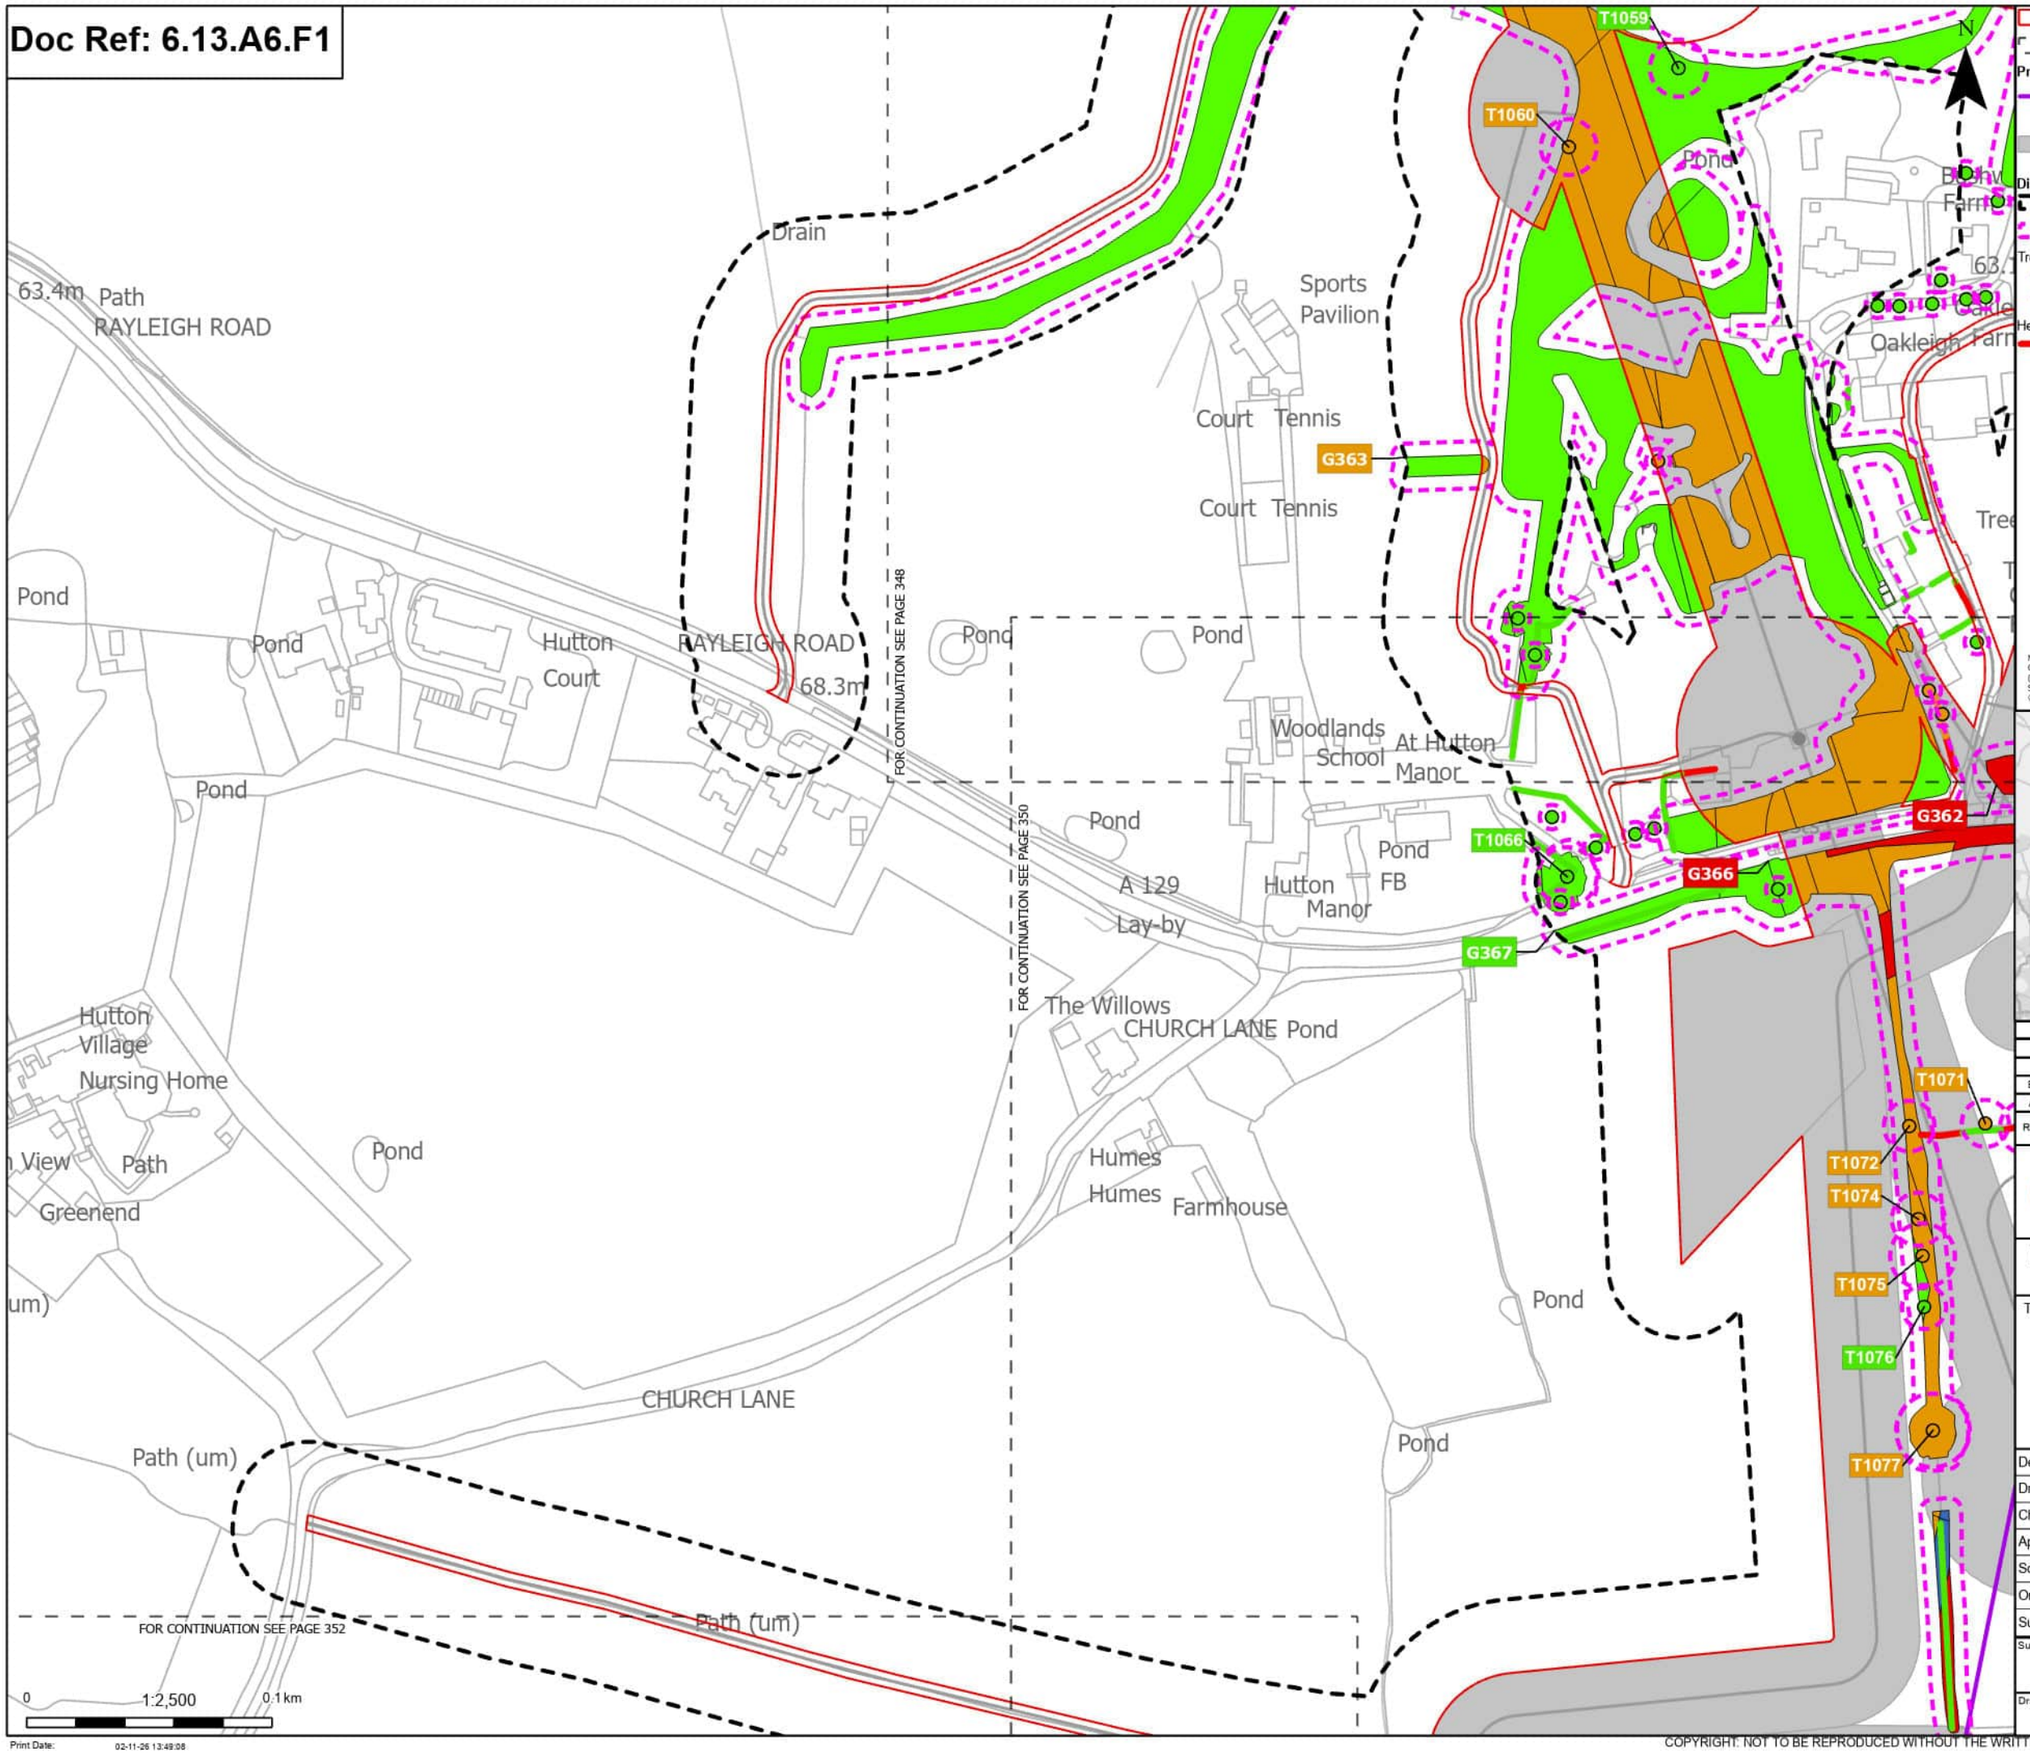

Order Limits
Sheet index cutline

Proposed project design details
Proposed overhead line alignment
Other temporary and permanent construction and operational works

Discipline specific constraints
Arboriculture Study Area
Root protection area

Trees - Impact
Potentially Affected
Unaffected

Hedgerow - Impact
Removed

Potentially Affected
Unaffected

Groups of trees - Impact
Removed
Affected Managed
Potentially Affected
Unaffected

Note: The proposed overhead line alignment and proposed underground cable alignment together comprise the alignment. For further details regarding the design, please refer to Figures 4.1 (document reference 6.4.F1) and 4.2 (document reference 6.4.F2).

Notes: Background mapping information has been reproduced from the Ordnance Survey by permission of Ordnance Survey of the Controller of His Majesty's Stationery Office. © Crown copyright and database rights (2025) Licence OS100024241 and AC0000807948; © Crown copyright and database rights 2025 Ordnance Survey AC0000808122, Contains public sector information licensed under the Open Government Licence v3.0, © National Grid UK



Rev	Date	Description	Drawn	Check	Approv
B	Aug 2025	FOR DCO APPLICATION	JAL	AF	KB
A	Aug 2025	FOR DCO APPLICATION	JAL	AF	KB

PROJECT:
nationalgrid Norwich to Tilbury

Planning Inspectorate App Number: EN020027
Regulation 5(2)(a)

Title:

Figure A13.6.1- Landscape and Visual Arboriculture Impacts Plan
Page 349 of 396

Designed	M. Watson	Date	February 26
Drawn	J. Acero Leon	Date	February 26
Checked	A. Fell	Date	February 26
Approved	K. Burrows	Date	February 26
Scale:	1:2,500	Datum:	AOD
Original Size:	A3	Grid:	OS
Suitability Code:	A2	Project Number:	10059280


Suitability Description:
Accepted as Concept Stage

Drawing Number: 10059280-ARC-EBD-ZZ-DR-ZZ-00393
Revision: B

Print Date: 02-11-26 13:49:08

COPYRIGHT: NOT TO BE REPRODUCED WITHOUT THE WRITTEN PERMISSION OF NATIONAL GRID ELECTRICITY TRANSMISSION Plc

Doc Ref: 6.13.A6.F1

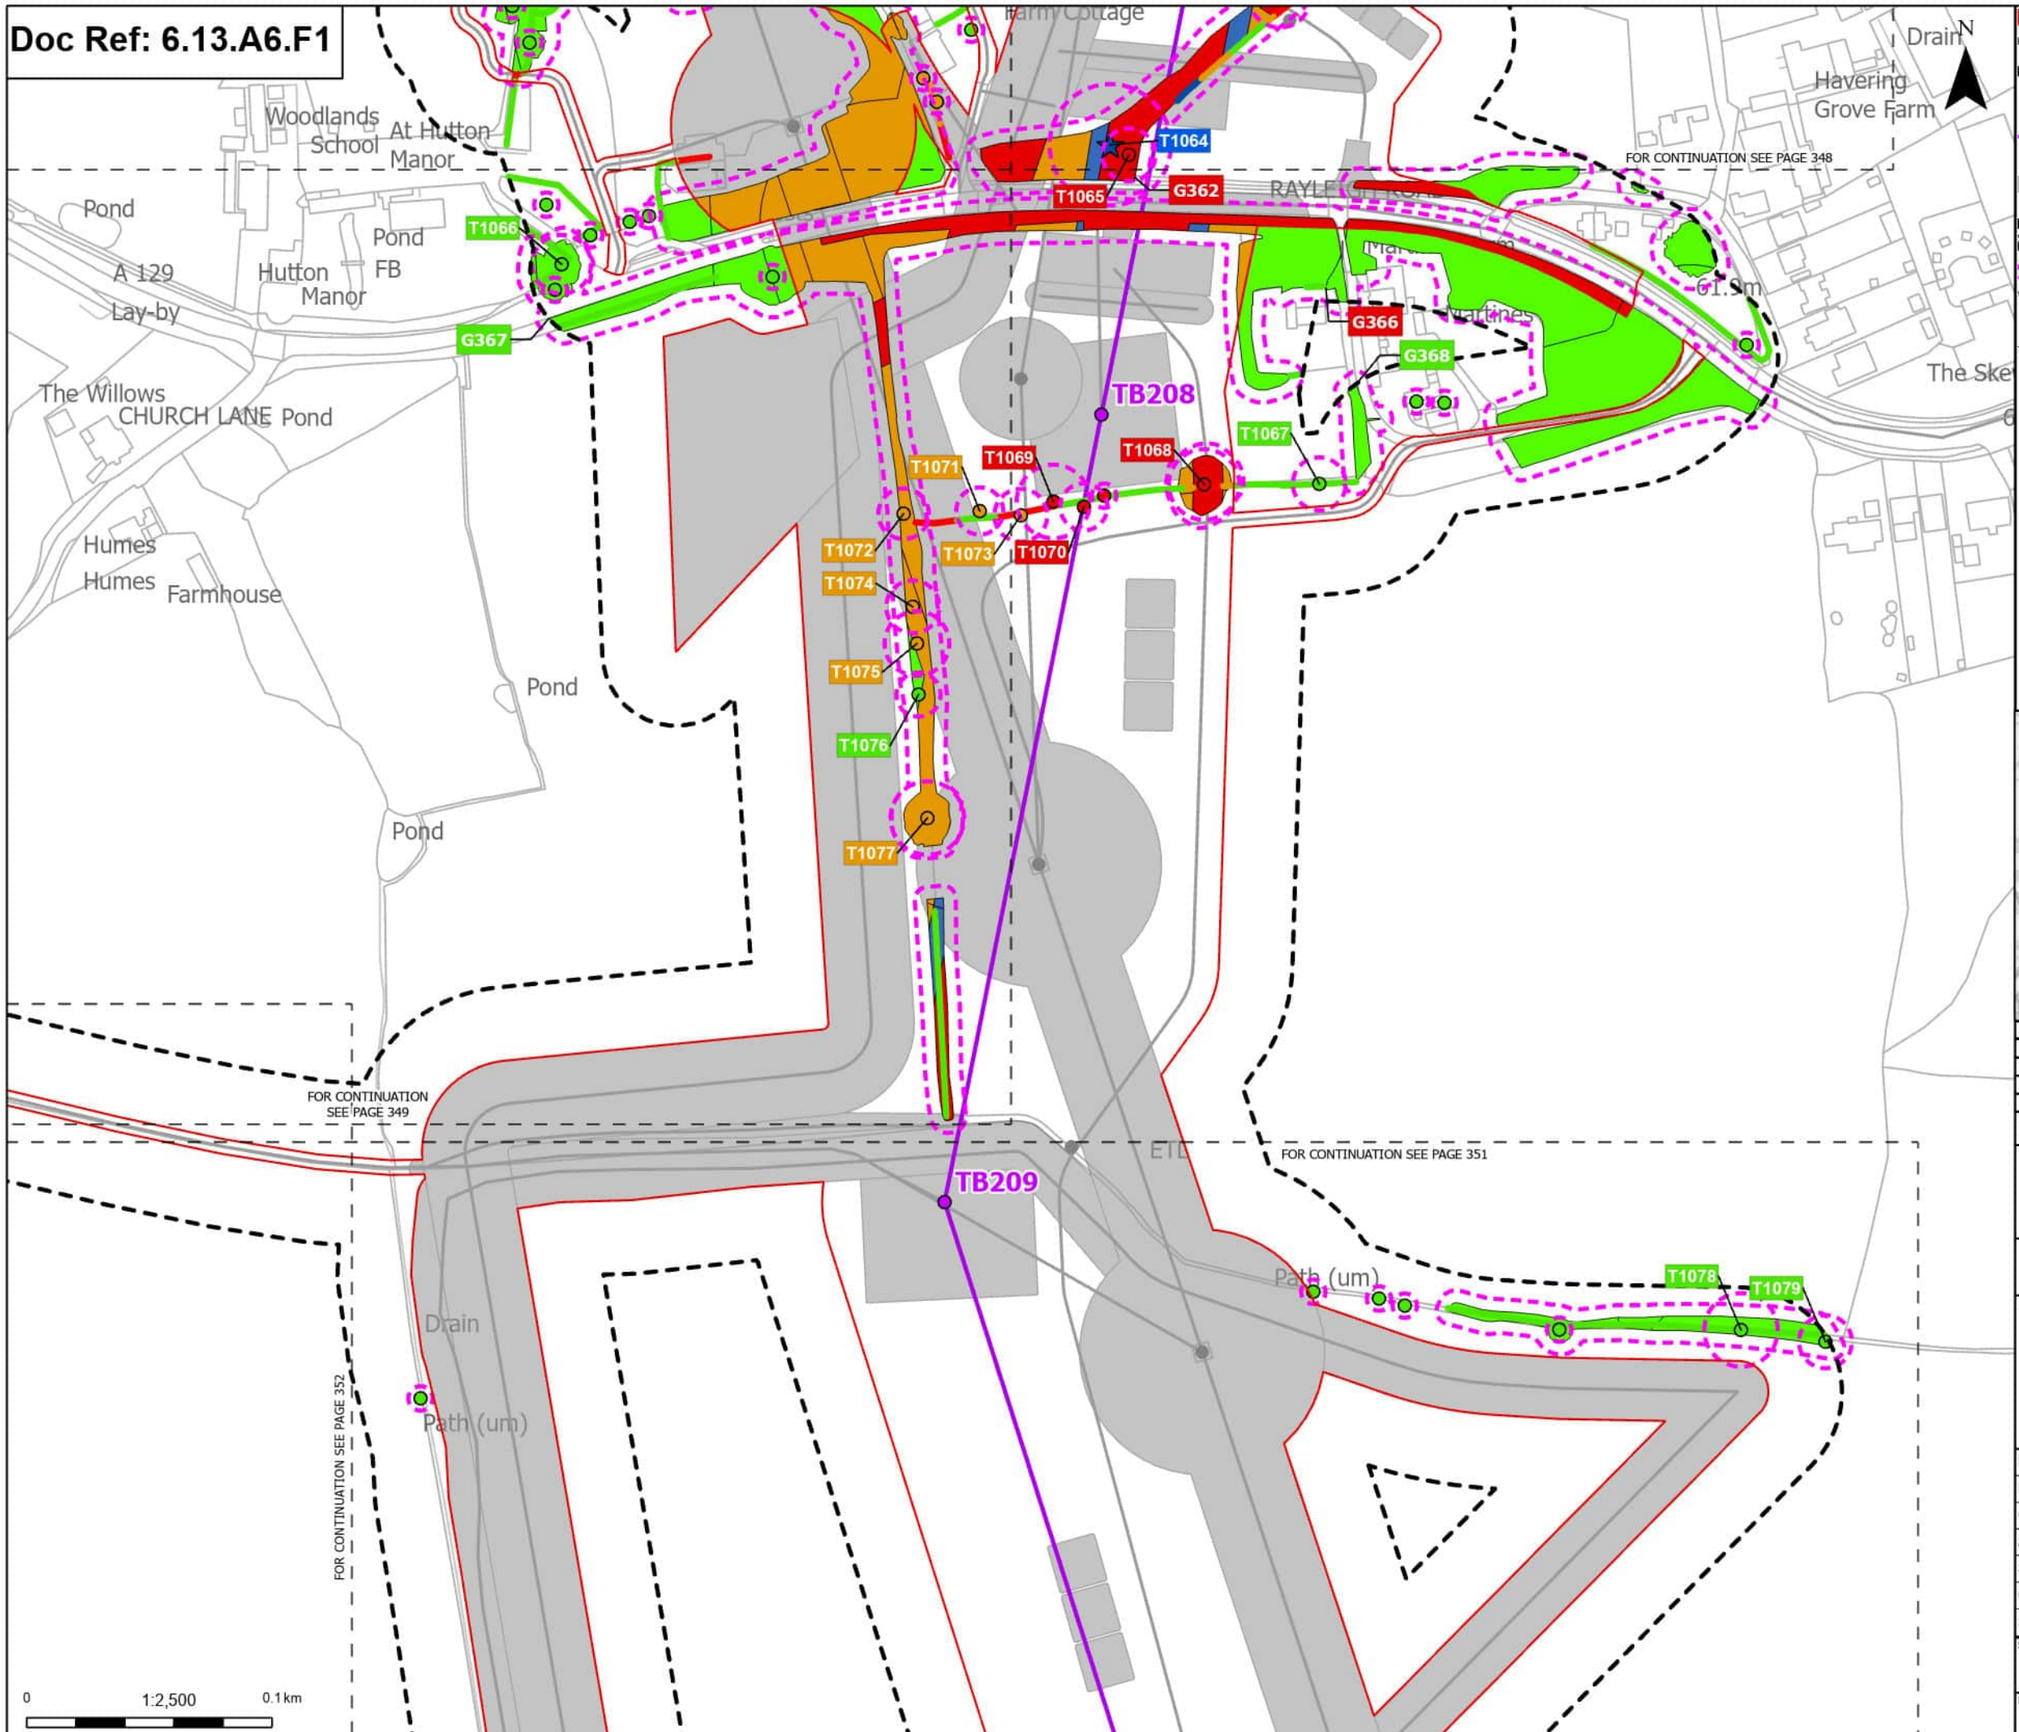

Print Date: 02-11-26 13:49:26

Order Limits
Sheet index cutline

Proposed project design details
- Proposed standard lattice pylon location
- Proposed overhead line alignment
- Other temporary and permanent construction and operational works

Discipline specific constraints
- Arboriculture Study Area
- Root protection area

Veteran Trees - Impact
- Affected Managed

Trees - Impact
- Removed
- Potentially Affected
- Unaffected

Hedgerow - Impact
- Removed
- Affected Managed
- Potentially Affected
- Unaffected

Groups of trees - Impact
- Removed
- Affected Managed
- Potentially Affected
- Unaffected

Note: The proposed overhead line alignment and proposed underground cable alignment together comprise the alignment. For further details regarding the design, please refer to Figures 4.1 (document reference 6.4.F1) and 4.2 (document reference 6.4.F2).

Notes: Background mapping information has been reproduced from the Ordnance Survey by permission of Ordnance Survey of the Controller of His Majesty's Stationery Office. © Crown copyright and database rights (2025) Licence OS100024241 and AC0000807948; © Crown copyright and database rights 2025 Ordnance Survey AC0000808122, Contains public sector information licensed under the Open Government Licence v3.0, © National Grid UK



Rev	Date	Description	Drawn	Check	Approv
B	Aug 2025	FOR DCO APPLICATION	JAL	AF	KB
A	Aug 2025	FOR DCO APPLICATION	JAL	AF	KB

nationalgrid

PROJECT: Norwich to Tilbury

Planning Inspectorate App Number: EN020027
Regulation 5(2)(a)

Title:

Figure A13.6.1- Landscape and Visual Arboriculture Impacts Plan
Page 350 of 396

Designed	M. Watson	Date	February 26
Drawn	J. Acero Leon	Date	February 26
Checked	A. Fell	Date	February 26
Approved	K. Burrows	Date	February 26
Scale:	1:2,500	Datum:	AOD
Original Size:	A3	Grid:	OS
Suitability Code:	A2	Project Number:	10059280

Suitability Description: Accepted as Concept Stage

Drawing Number: 10059280-ARC-EBD-ZZ-DR-ZZ-00393

Revision: B

COPYRIGHT: NOT TO BE REPRODUCED WITHOUT THE WRITTEN PERMISSION OF NATIONAL GRID ELECTRICITY TRANSMISSION Plc

Doc Ref: 6.13.A6.F1

TB209

TB210

T1078

T1079

W371

G372

Path (um)

Drain

Track

Pond

Tank

Creasey's Farm Cottages

Creasey's Farmhouse

FOR CONTINUATION SEE PAGE 350

FOR CONTINUATION SEE PAGE 352

FOR CONTINUATION SEE PAGE 353

N

0 1:2,500 0.1 km

Print Date: 02-11-26 13:49:42

Order Limits
Sheet index cutline

Proposed project design details
Proposed standard lattice pylon location
Proposed overhead line alignment
Other temporary and permanent construction and operational works

Discipline specific constraints
Arboriculture Study Area
Root protection area

Trees - Impact
Unaffected

Hedgerow - Impact
Removed

Unaffected

Groups of trees - Impact
Removed
Affected Managed
Potentially Affected
Unaffected

Note: The proposed overhead line alignment and proposed underground cable alignment together comprise the alignment. For further details regarding the design, please refer to Figures 4.1 (document reference 6.4.F1) and 4.2 (document reference 6.4.F2).

Notes: Background mapping information has been reproduced from the Ordnance Survey by permission of Ordnance Survey of the Controller of His Majesty's Stationery Office. © Crown copyright and database rights (2025) Licence OS100024241 and AC0000807948; © Crown copyright and database rights 2025 Ordnance Survey AC0000808122, Contains public sector information licensed under the Open Government Licence v3.0, © National Grid UK



Rev	Date	Description	Drawn	Check	Approv
B	Aug 2025	FOR DCO APPLICATION	JAL	AF	KB
A	Aug 2025	FOR DCO APPLICATION	JAL	AF	KB

nationalgrid

PROJECT: Norwich to Tilbury

Planning Inspectorate App Number: EN020027
Regulation 5(2)(a)

Title:

Figure A13.6.1- Landscape and Visual Arboriculture Impacts Plan
Page 351 of 396


Designed	M. Watson	Date	February 26
Drawn	J. Acero Leon	Date	February 26
Checked	A. Fell	Date	February 26
Approved	K. Burrows	Date	February 26
Scale:	1:2,500	Datum:	AOD
Original Size:	A3	Grid:	OS
Suitability Code:	A2	Project Number:	10059280

Suitability Description:
Accepted as Concept Stage

Drawing Number: 10059280-ARC-EBD-ZZ-DR-ZZ-00393
Revision: B

COPYRIGHT: NOT TO BE REPRODUCED WITHOUT THE WRITTEN PERMISSION OF NATIONAL GRID ELECTRICITY TRANSMISSION Plc

Doc Ref: 6.13.A6.F1

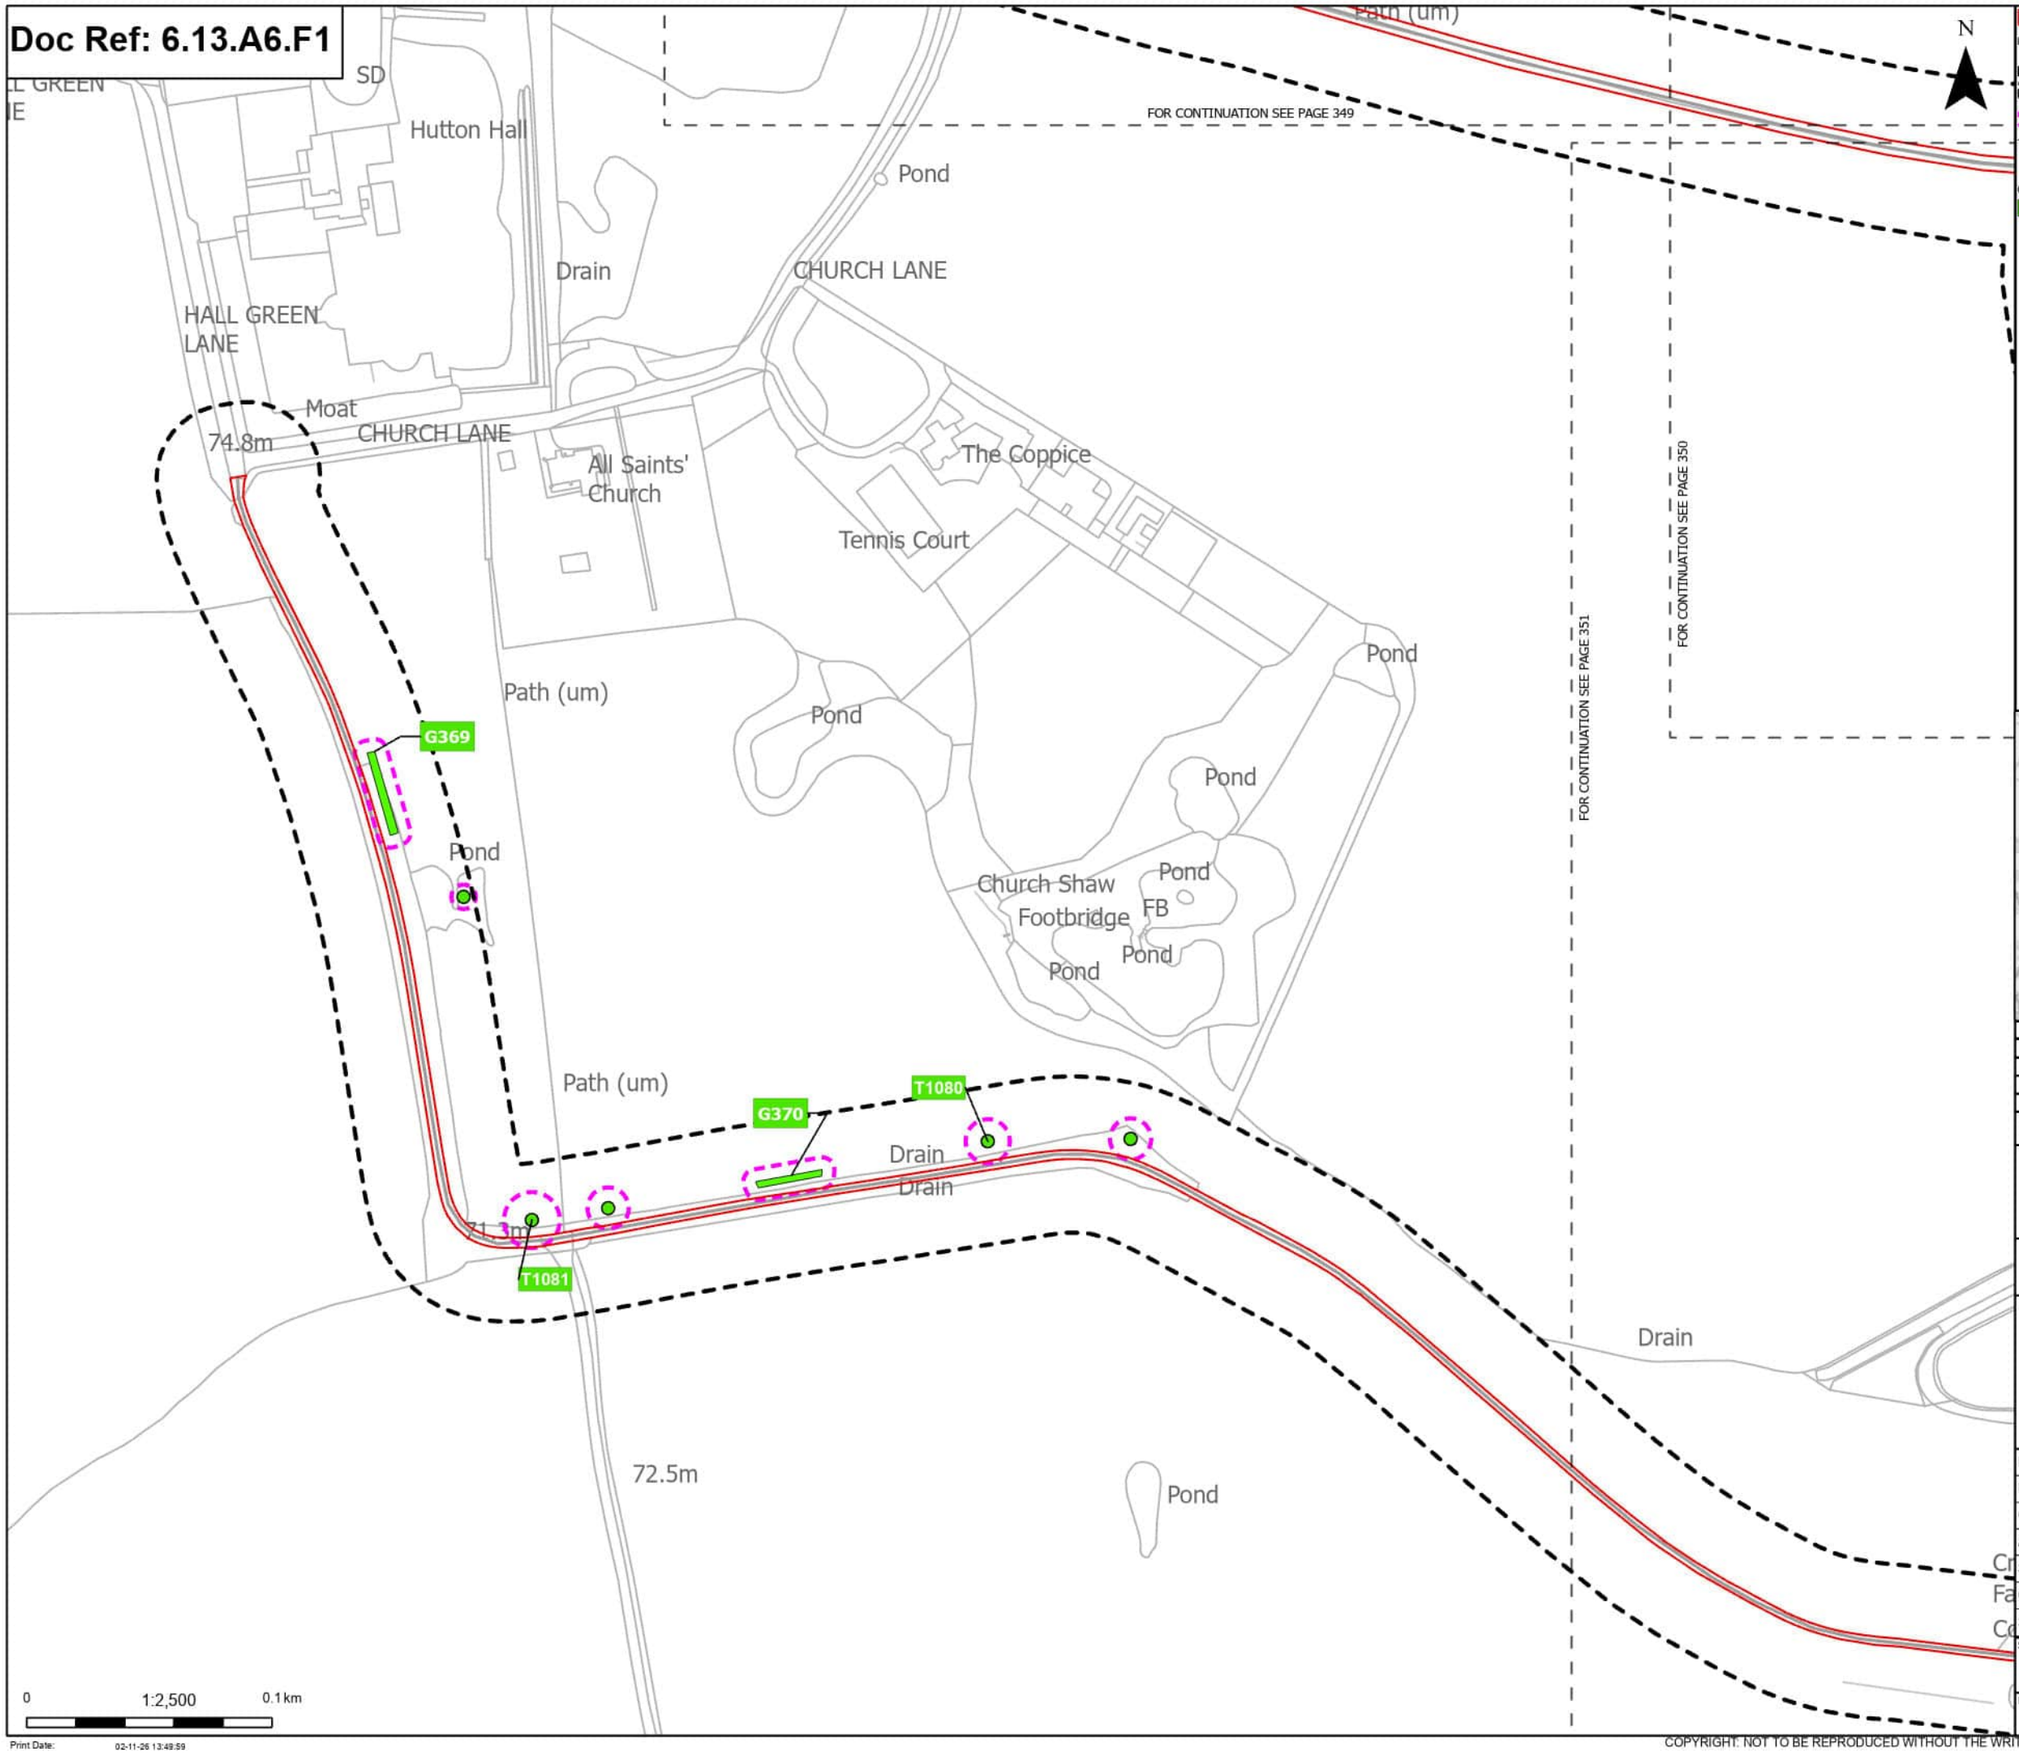

Order Limits
Sheet index cutline

Discipline specific constraints
Arboriculture Study Area
Root protection area

Trees - Impact
Unaffected

Groups of trees - Impact
Unaffected

Note: The proposed overhead line alignment and proposed underground cable alignment together comprise the alignment. For further details regarding the design, please refer to Figures 4.1 (document reference 6.4.F1) and 4.2 (document reference 6.4.F2).

Notes: Background mapping information has been reproduced from the Ordnance Survey by permission of Ordnance Survey of the Controller of His Majesty's Stationery Office. © Crown copyright and database rights (2025) Licence OS100024241 and AC0000807948; © Crown copyright and database rights 2025 Ordnance Survey AC0000808122, Contains public sector information licensed under the Open Government Licence v3.0, © National Grid UK



Rev	Date	Description	Drawn	Check	Approv
B	Aug 2025	FOR DCO APPLICATION	JAL	AF	KB
A	Aug 2025	FOR DCO APPLICATION	JAL	AF	KB

nationalgrid

PROJECT: Norwich to Tilbury

Planning Inspectorate App Number: EN020027
Regulation 5(2)(a)

Title:

Figure A13.6.1- Landscape and Visual Arboriculture Impacts Plan
Page 352 of 396

Designed	M. Watson	Date	February 26
Drawn	J. Acero Leon	Date	February 26
Checked	A. Fell	Date	February 26
Approved	K. Burrows	Date	February 26
Scale:	1:2,500	Datum:	AOD
Original Size:	A3	Grid:	OS
Suitability Code:	A2	Project Number:	10059280


Suitability Description:
Accepted as Concept Stage

Drawing Number: 10059280-ARC-EBD-ZZ-DR-ZZ-00393
Revision: B

Print Date: 02-11-26 13:49:59

COPYRIGHT: NOT TO BE REPRODUCED WITHOUT THE WRITTEN PERMISSION OF NATIONAL GRID ELECTRICITY TRANSMISSION Plc

Doc Ref: 6.13.A6.F1

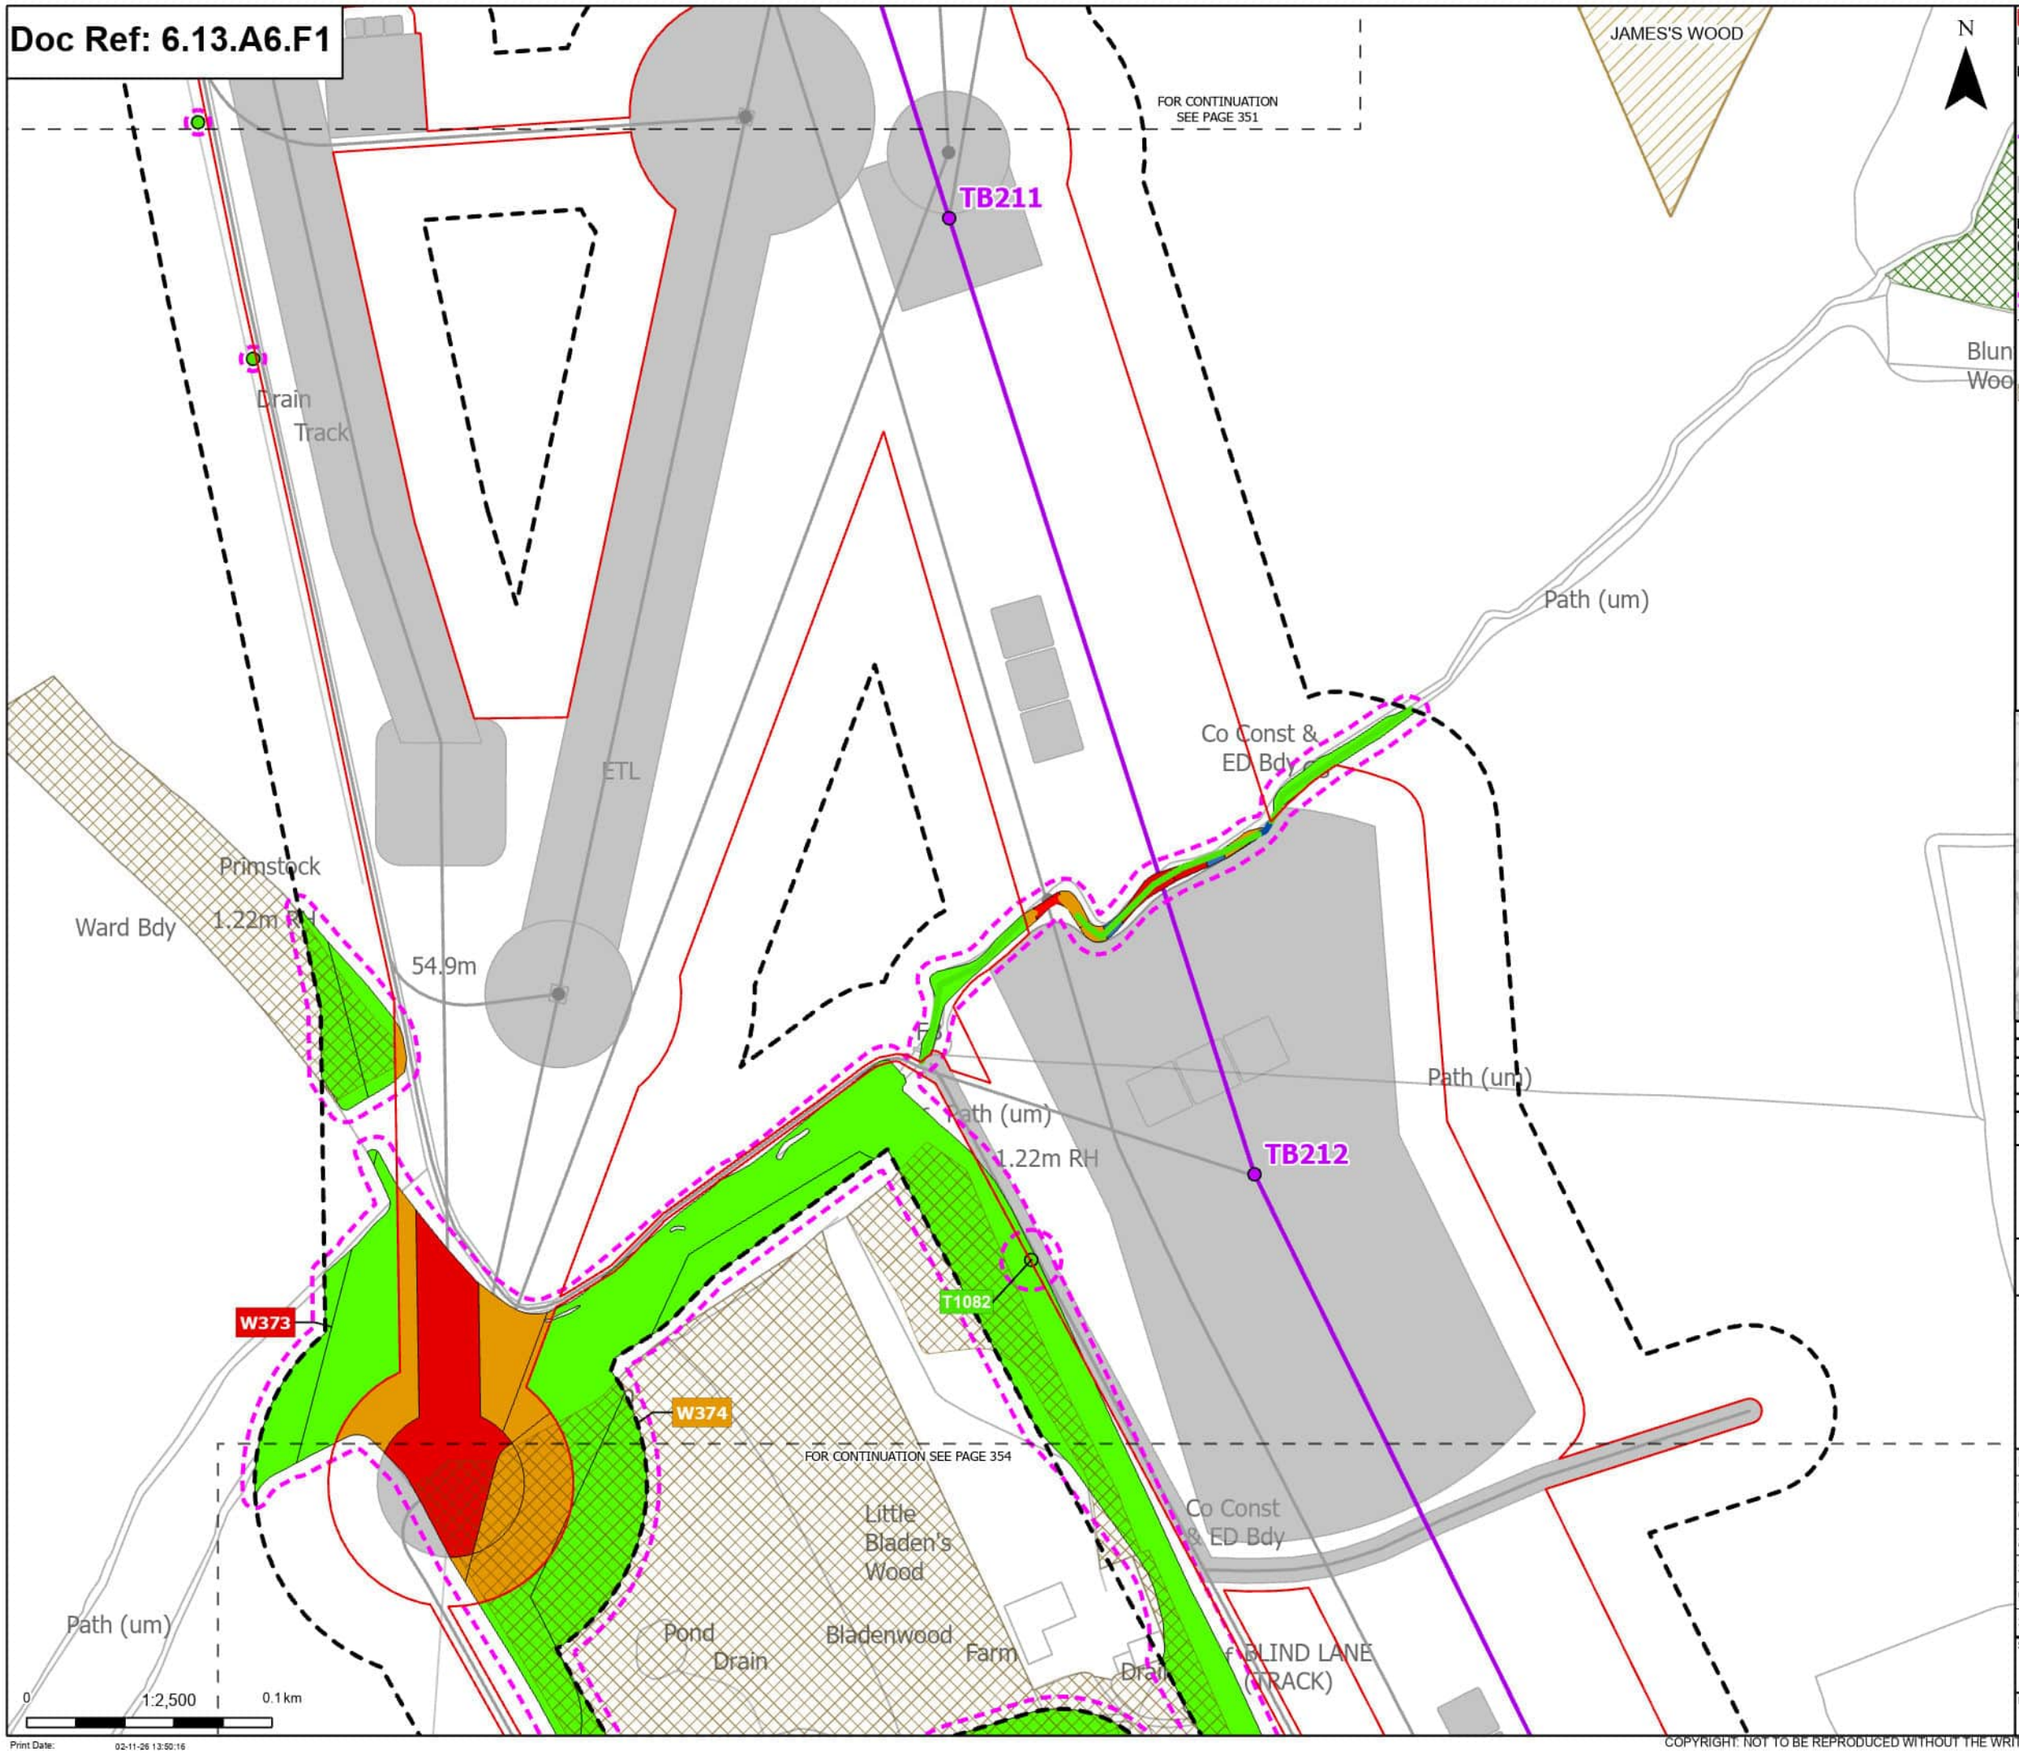

Order Limits
Sheet index cutline

Proposed project design details
Proposed standard lattice pylon location
Proposed overhead line alignment
Other temporary and permanent construction and operational works

Discipline specific constraints
Arboriculture Study Area
TPO group of trees
Root protection area

Trees - Impact
Unaffected

Ancient Woodland Sites that are not shown on the Ancient Woodland Inventory

Ancient Woodland (Natural England)

Hedgerow - Impact
Removed
Affected Managed
Potentially Affected
Unaffected

Groups of trees - Impact
Removed
Affected Managed
Potentially Affected
Unaffected

Note: The proposed overhead line alignment and proposed underground cable alignment together comprise the alignment. For further details regarding the design, please refer to Figures 4.1 (document reference 6.4.F1) and 4.2 (document reference 6.4.F2).

Notes: Background mapping information has been reproduced from the Ordnance Survey by permission of Ordnance Survey of the Controller of His Majesty's Stationery Office. © Crown copyright and database rights (2025) Licence OS100024241 and ACD000807948; © Crown copyright and database rights 2025 Ordnance Survey ACD000808122, Contains public sector information licensed under the Open Government Licence v3.0, © National Grid UK



Rev	Date	Description	Drawn	Check	Approv
B	Aug 2025	FOR DCO APPLICATION	JAL	AF	KB
A	Aug 2025	FOR DCO APPLICATION	JAL	AF	KB

nationalgrid

PROJECT: Norwich to Tilbury

Planning Inspectorate App Number: EN020027
Regulation 5(2)(a)

Title:

Figure A13.6.1- Landscape and Visual Arboriculture Impacts Plan
Page 353 of 396


Designed	M. Watson	Date	February 26
Drawn	J. Acero Leon	Date	February 26
Checked	A. Fell	Date	February 26
Approved	K. Burrows	Date	February 26
Scale:	1:2,500	Datum:	AOD
Original Size:	A3	Grid:	OS
Suitability Code:	A2	Project Number:	10059280

Suitability Description:
Accepted as Concept Stage

Drawing Number: 10059280-ARC-EBD-ZZ-DR-ZZ-00393
Revision: B

COPYRIGHT: NOT TO BE REPRODUCED WITHOUT THE WRITTEN PERMISSION OF NATIONAL GRID ELECTRICITY TRANSMISSION Plc

Doc Ref: 6.13.A6.F1

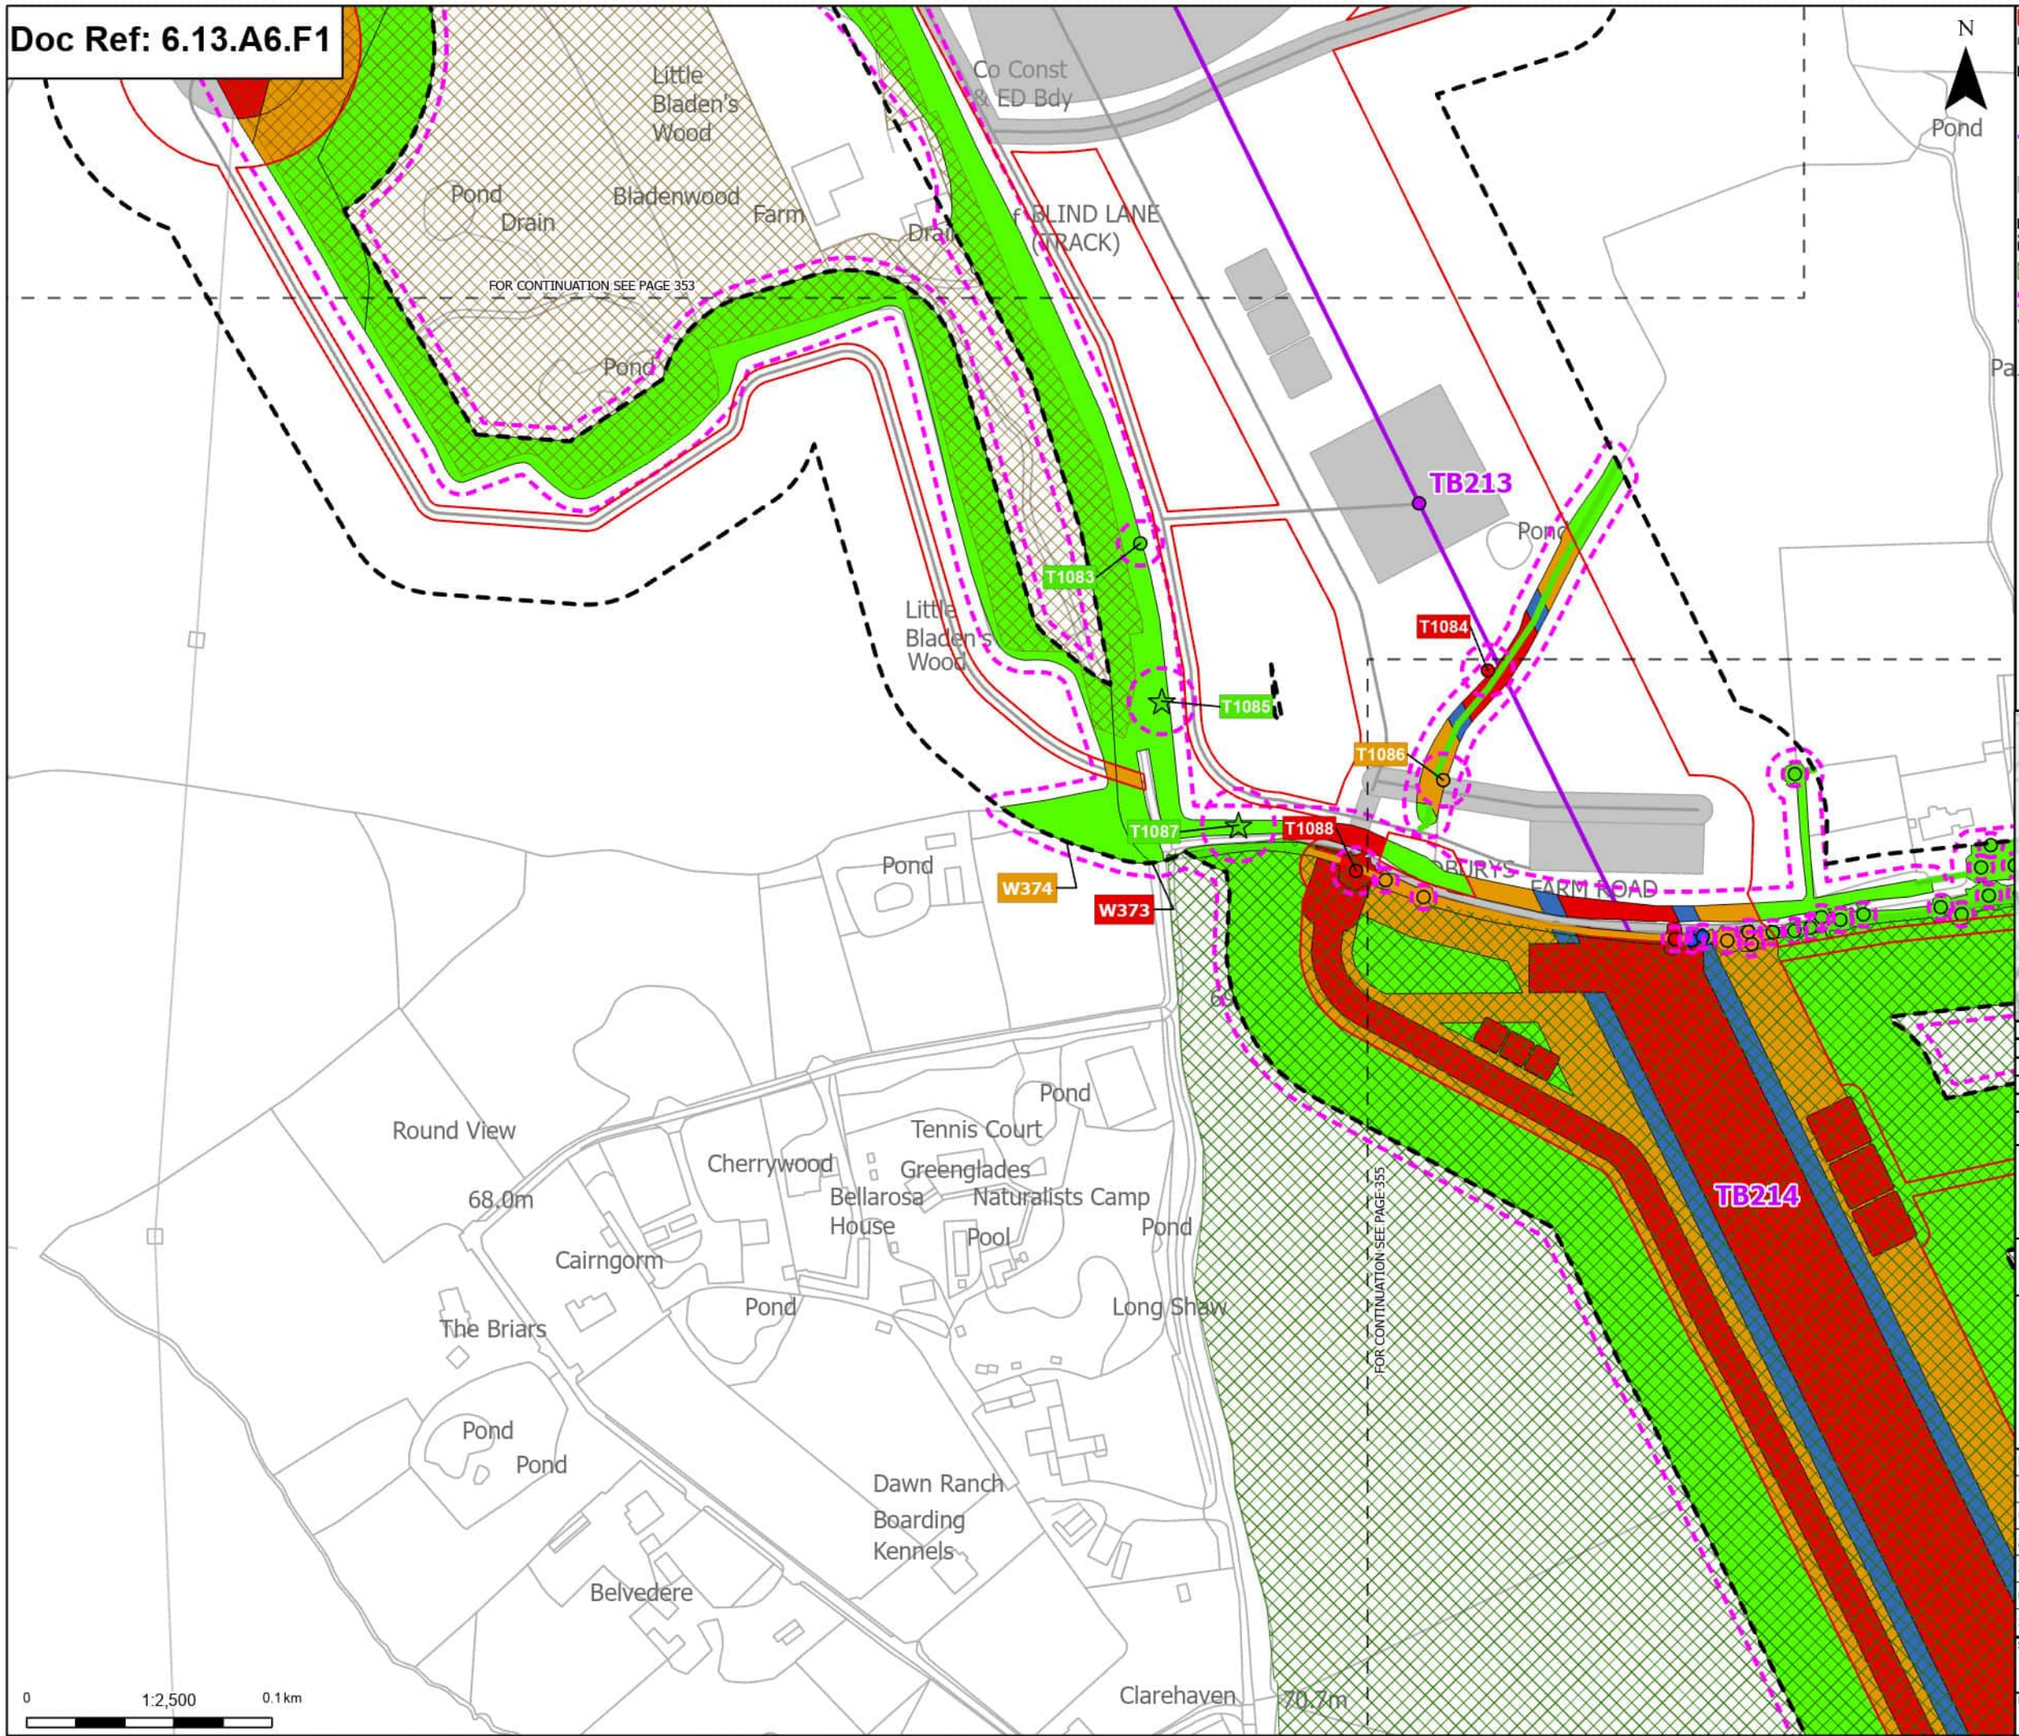

Order Limits
Sheet index cutline

Proposed project design details
Proposed standard lattice pylon location
Proposed overhead line alignment
Other temporary and permanent construction and operational works

Discipline specific constraints
Arboriculture Study Area
TPO group of trees
Root protection area

Veteran Trees - Impact
Unaffected

Trees - Impact
Removed
Affected Managed
Potentially Affected
Unaffected

Ancient Woodland Sites that are not shown on the Ancient Woodland Inventory

Hedgerow - Impact
Removed
Potentially Affected
Unaffected

Groups of trees - Impact
Removed
Affected Managed
Potentially Affected
Unaffected

Note: The proposed overhead line alignment and proposed underground cable alignment together comprise the alignment. For further details regarding the design, please refer to Figures 4.1 (document reference 6.4.F1) and 4.2 (document reference 6.4.F2).

Notes: Background mapping information has been reproduced from the Ordnance Survey by permission of Ordnance Survey of the Controller of His Majesty's Stationery Office. © Crown copyright and database rights (2025) Licence OS100024241 and AC0000807948; © Crown copyright and database rights 2025 Ordnance Survey AC0000808122, Contains public sector information licensed under the Open Government Licence v3.0, © National Grid UK



Rev	Date	Description	Drawn	Check	Approv
B	Aug 2025	FOR DCO APPLICATION	JAL	AF	KB
A	Aug 2025	FOR DCO APPLICATION	JAL	AF	KB

nationalgrid

PROJECT: Norwich to Tilbury

Planning Inspectorate App Number: EN020027
Regulation 5(2)(a)

Title:

Figure A13.6.1- Landscape and Visual Arboriculture Impacts Plan
Page 354 of 396


Designed	M. Watson	Date	February 26
Drawn	J. Acero Leon	Date	February 26
Checked	A. Fell	Date	February 26
Approved	K. Burrows	Date	February 26
Scale:	1:2,500	Datum:	AOD
Original Size:	A3	Grid:	OS
Suitability Code:	A2	Project Number:	10059280

Suitability Description: Accepted as Concept Stage

Drawing Number: 10059280-ARC-EBD-ZZ-DR-ZZ-00393
Revision: B

COPYRIGHT: NOT TO BE REPRODUCED WITHOUT THE WRITTEN PERMISSION OF NATIONAL GRID ELECTRICITY TRANSMISSION Plc

Doc Ref: 6.13.A6.F1

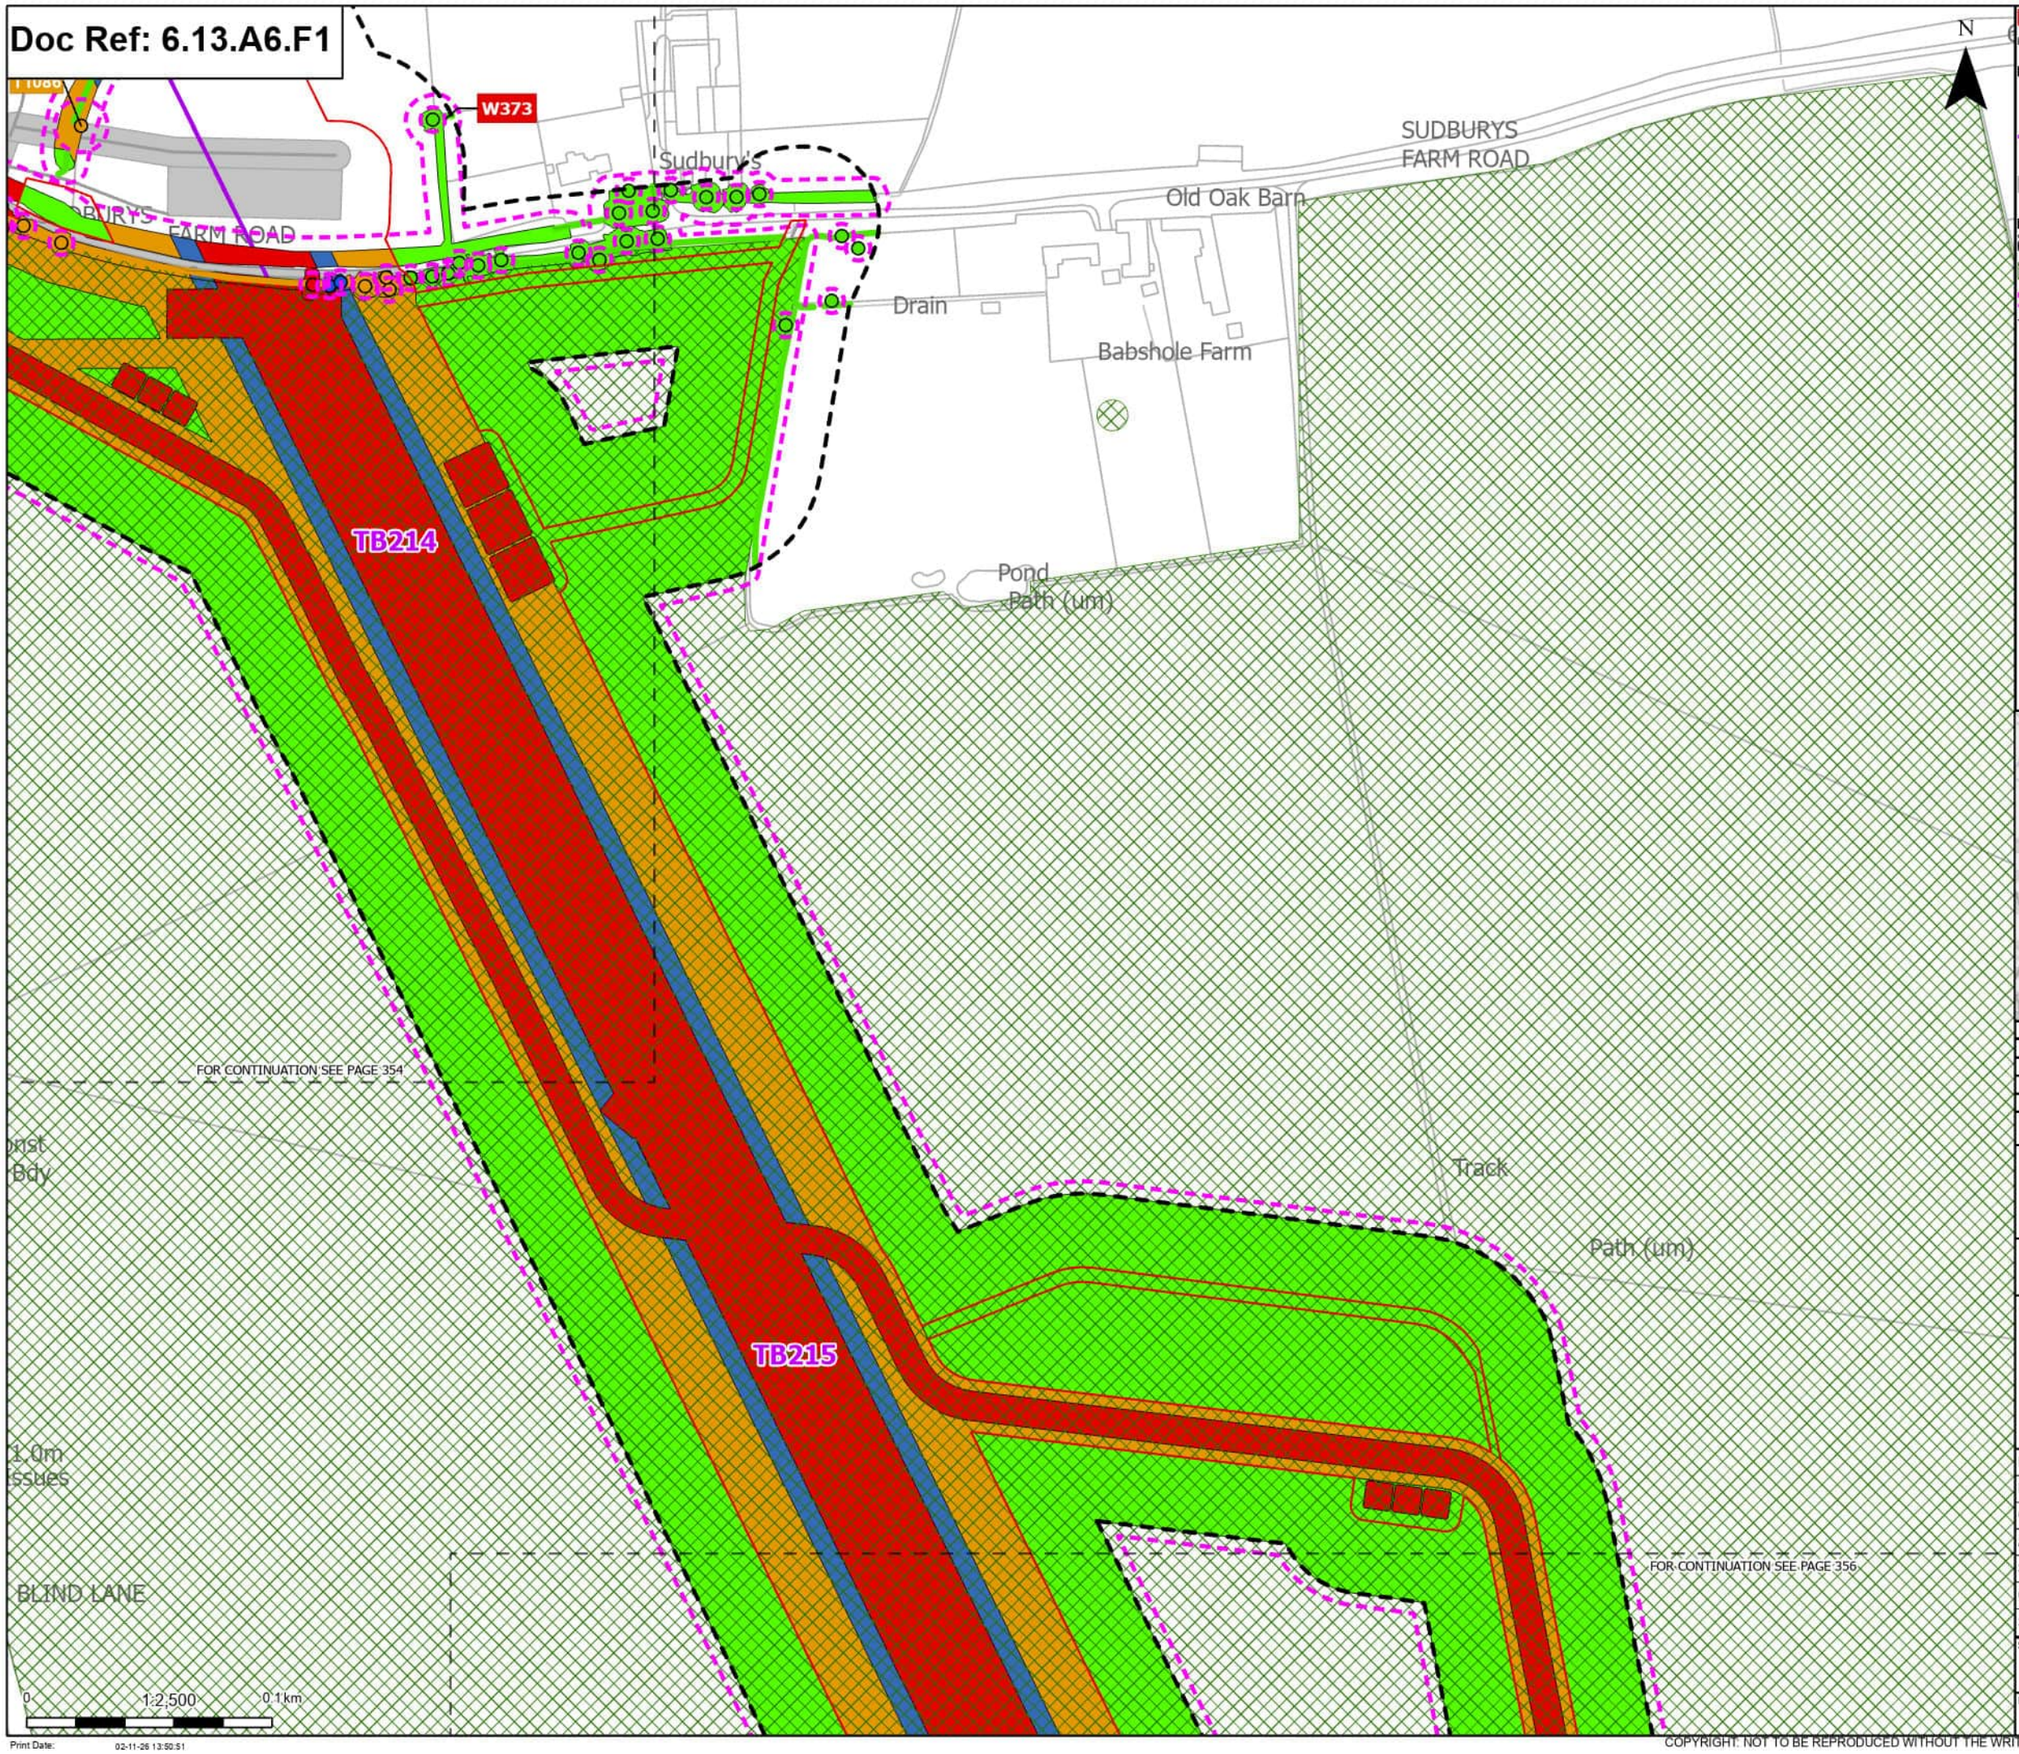

Order Limits
Sheet index cutline

Proposed project design details
- Proposed standard lattice pylon location
- Proposed overhead line alignment
- Other temporary and permanent construction and operational works

Discipline specific constraints
- Arboriculture Study Area
- TPO group of trees
- Root protection area

Trees - Impact
- Removed
- Affected Managed
- Potentially Affected
- Unaffected

Hedgerow - Impact
- Potentially Affected
- Unaffected

Groups of trees - Impact
- Removed
- Affected Managed
- Potentially Affected
- Unaffected

Note: The proposed overhead line alignment and proposed underground cable alignment together comprise the alignment. For further details regarding the design, please refer to Figures 4.1 (document reference 6.4.F1) and 4.2 (document reference 6.4.F2).

Notes: Background mapping information has been reproduced from the Ordnance Survey by permission of Ordnance Survey of the Controller of His Majesty's Stationery Office. © Crown copyright and database rights (2025) Licence OS100024241 and AC0000807948; © Crown copyright and database rights 2025 Ordnance Survey AC0000808122, Contains public sector information licensed under the Open Government Licence v3.0, © National Grid UK



Rev	Date	Description	Drawn	Check	Approv
B	Aug 2025	FOR DCO APPLICATION	JAL	AF	KB
A	Aug 2025	FOR DCO APPLICATION	JAL	AF	KB

nationalgrid

PROJECT: Norwich to Tilbury

Planning Inspectorate App Number: EN020027
Regulation 5(2)(a)

Title:

Figure A13.6.1- Landscape and Visual Arboriculture Impacts Plan
Page 355 of 396

Designed	M. Watson	Date	February 26
Drawn	J. Acero Leon	Date	February 26
Checked	A. Fell	Date	February 26
Approved	K. Burrows	Date	February 26
Scale:	1:2,500	Datum:	AOD
Original Size:	A3	Grid:	OS
Suitability Code:	A2	Project Number:	10059280

Suitability Description: Accepted as Concept Stage


Drawing Number: 10059280-ARC-EBD-ZZ-DR-ZZ-00393

Revision: B

Print Date: 02-11-26 13:50:51

COPYRIGHT: NOT TO BE REPRODUCED WITHOUT THE WRITTEN PERMISSION OF NATIONAL GRID ELECTRICITY TRANSMISSION Plc

Doc Ref: 6.13.A6.F1

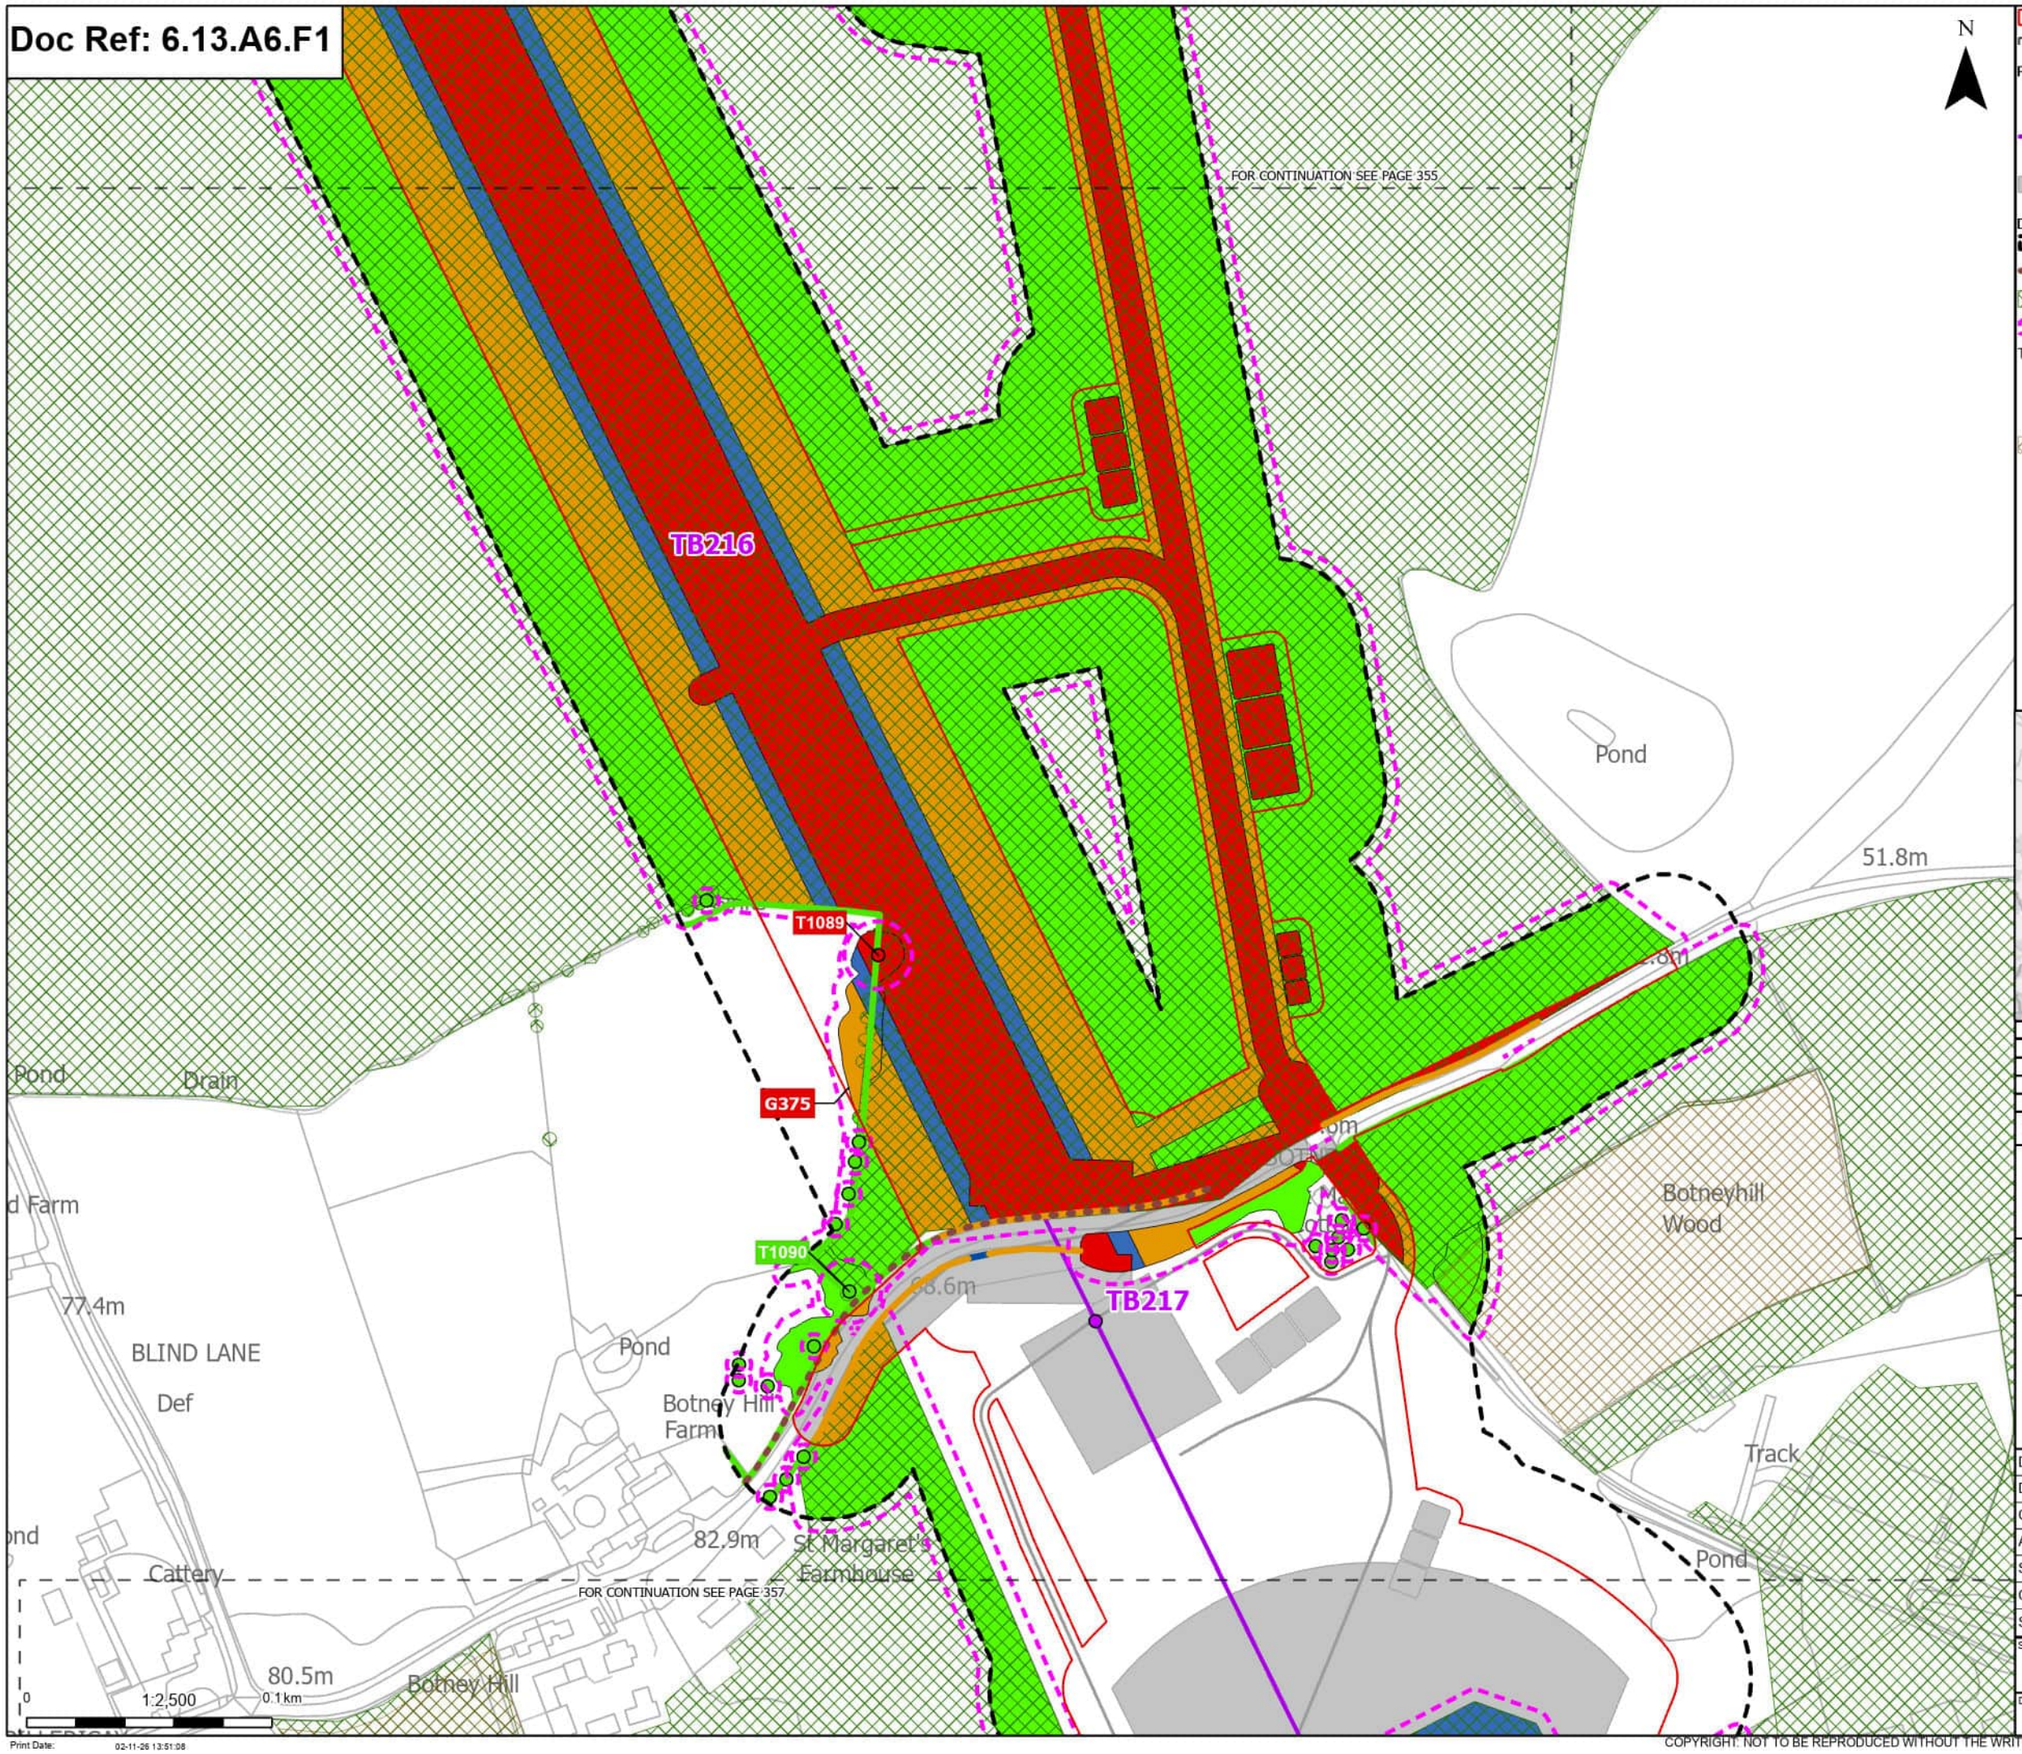

Order Limits
Sheet index cutline

Proposed project design details
Proposed standard lattice pylon location
Proposed overhead line alignment
Other temporary and permanent construction and operational works

Discipline specific constraints
Arboriculture Study Area
Important Hedgerows
TPO group of trees
Root protection area

Trees - Impact
Removed
Unaffected

Ancient Woodland Sites that are not shown on the Ancient Woodland Inventory

Hedgerow - Impact
Removed
Affected Managed
Potentially Affected
Unaffected

Groups of trees - Impact
Removed
Affected Managed
Potentially Affected
Unaffected

Note: The proposed overhead line alignment and proposed underground cable alignment together comprise the alignment. For further details regarding the design, please refer to Figures 4.1 (document reference 6.4.F1) and 4.2 (document reference 6.4.F2).

Notes: Background mapping information has been reproduced from the Ordnance Survey by permission of Ordnance Survey of the Controller of His Majesty's Stationery Office. © Crown copyright and database rights (2025) Licence OS100024241 and AC0000807948; © Crown copyright and database rights 2025 Ordnance Survey AC0000808122, Contains public sector information licensed under the Open Government Licence v3.0, © National Grid UK



Rev	Date	Description	Drawn	Check	Approv
B	Aug 2025	FOR DCO APPLICATION	JAL	AF	KB
A	Aug 2025	FOR DCO APPLICATION	JAL	AF	KB

PROJECT:
nationalgrid Norwich to Tilbury

Planning Inspectorate App Number: EN020027
Regulation 5(2)(a)

Title:

Figure A13.6.1- Landscape and Visual Arboriculture Impacts Plan
Page 356 of 396

Designed	M. Watson	Date	February 26
Drawn	J. Acero Leon	Date	February 26
Checked	A. Fell	Date	February 26
Approved	K. Burrows	Date	February 26
Scale:	1:2,500	Datum:	AOD
Original Size:	A3	Grid:	OS
Suitability Code:	A2	Project Number:	10059280


Suitability Description:
Accepted as Concept Stage

Drawing Number: 10059280-ARC-EBD-ZZ-DR-ZZ-00393
Revision: B

Print Date: 02-11-26 13:51:08

COPYRIGHT: NOT TO BE REPRODUCED WITHOUT THE WRITTEN PERMISSION OF NATIONAL GRID ELECTRICITY TRANSMISSION Plc

Doc Ref: 6.13.A6.F1

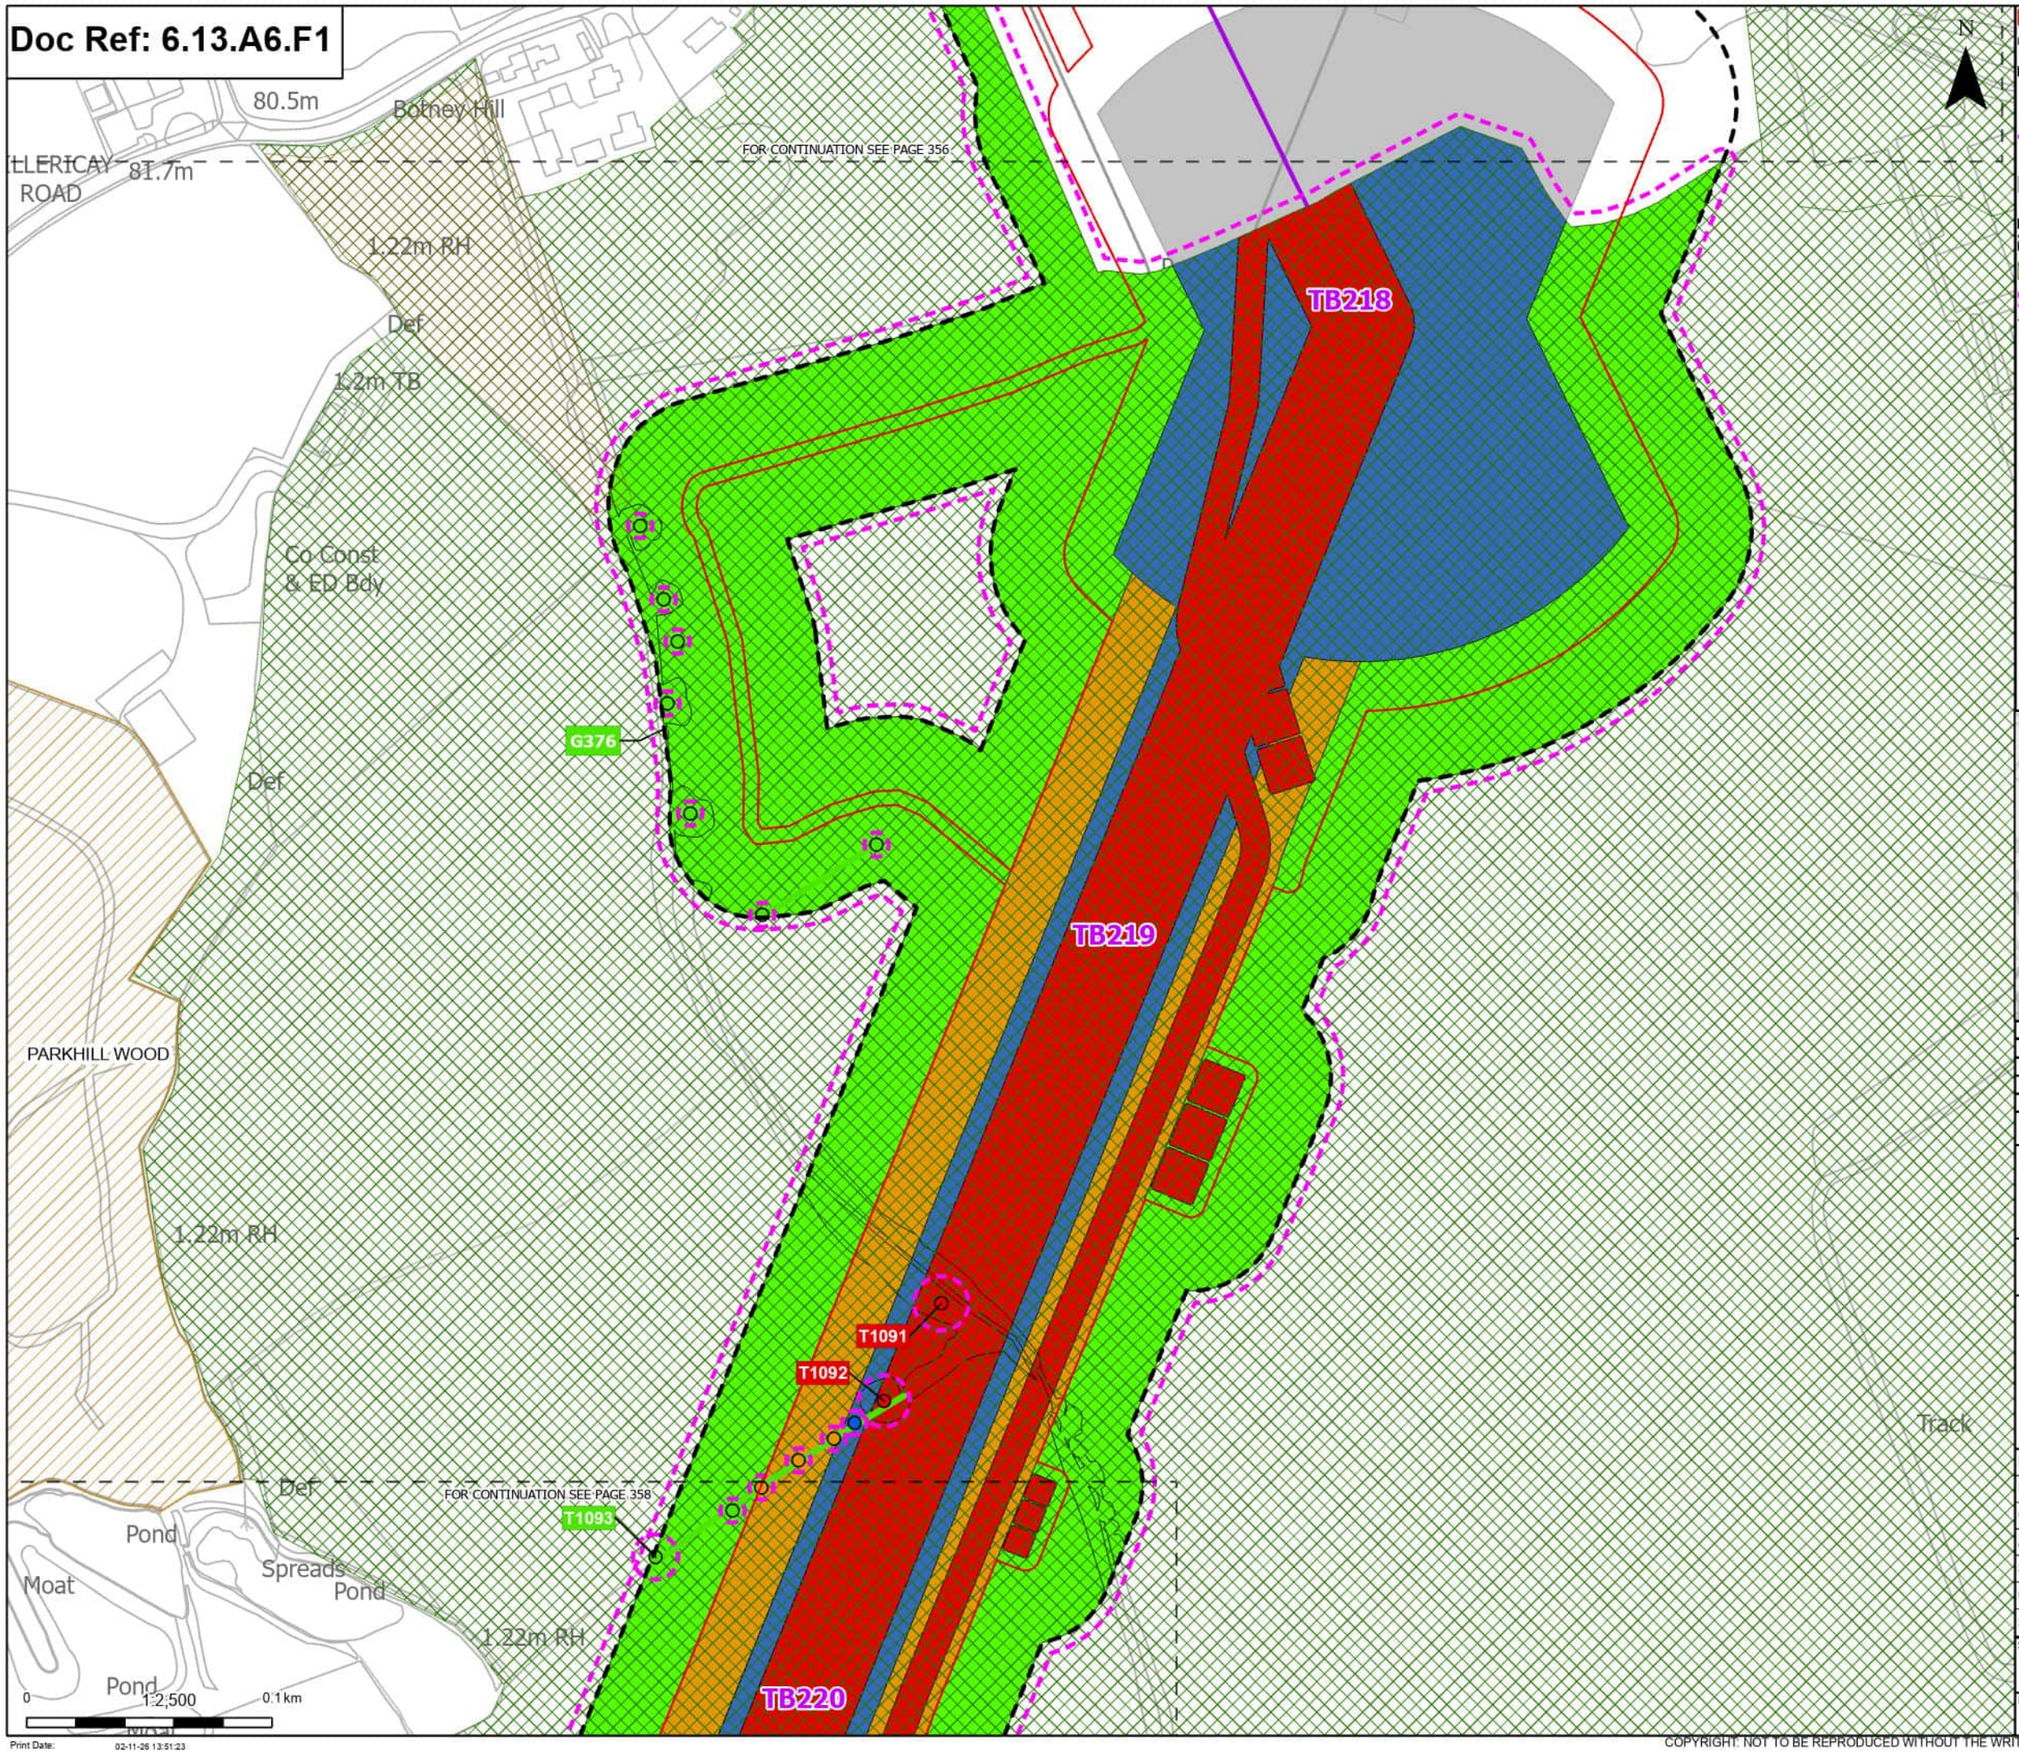

Order Limits
Sheet index cutline

Proposed project design details
- Proposed standard lattice pylon location
- Proposed overhead line alignment
- Other temporary and permanent construction and operational works

Discipline specific constraints
- Arboriculture Study Area
- TPO group of trees
- Root protection area

Trees - Impact
- Removed
- Affected Managed
- Potentially Affected
- Unaffected

Ancient Woodland Sites that are not shown on the Ancient Woodland Inventory
Ancient Woodland (Natural England)

Hedgerow - Impact
- Unaffected

Groups of trees - Impact
- Removed
- Affected Managed
- Potentially Affected
- Unaffected

Note: The proposed overhead line alignment and proposed underground cable alignment together comprise the alignment. For further details regarding the design, please refer to Figures 4.1 (document reference 6.4.F1) and 4.2 (document reference 6.4.F2).

Notes: Background mapping information has been reproduced from the Ordnance Survey by permission of Ordnance Survey of the Controller of His Majesty's Stationery Office. © Crown copyright and database rights (2025) Licence OS100024241 and AC0000807948; © Crown copyright and database rights 2025 Ordnance Survey AC0000808122, Contains public sector information licensed under the Open Government Licence v3.0, © National Grid UK



Rev	Date	Description	Drawn	Check	Approv
B	Aug 2025	FOR DCO APPLICATION	JAL	AF	KB
A	Aug 2025	FOR DCO APPLICATION	JAL	AF	KB

nationalgrid

PROJECT: Norwich to Tilbury

Planning Inspectorate App Number: EN020027
Regulation 5(2)(a)

Title:

Figure A13.6.1- Landscape and Visual Arboriculture Impacts Plan
Page 357 of 396

Designed	M. Watson	Date	February 26
Drawn	J. Acero Leon	Date	February 26
Checked	A. Fell	Date	February 26
Approved	K. Burrows	Date	February 26
Scale:	1:2,500	Datum:	AOD
Original Size:	A3	Grid:	OS
Suitability Code:	A2	Project Number:	10059280

Suitability Description: Accepted as Concept Stage


Drawing Number: 10059280-ARC-EBD-ZZ-DR-ZZ-00393

Revision: B

Print Date: 02-11-26 13:51:23

COPYRIGHT: NOT TO BE REPRODUCED WITHOUT THE WRITTEN PERMISSION OF NATIONAL GRID ELECTRICITY TRANSMISSION Plc

Doc Ref: 6.13.A6.F1

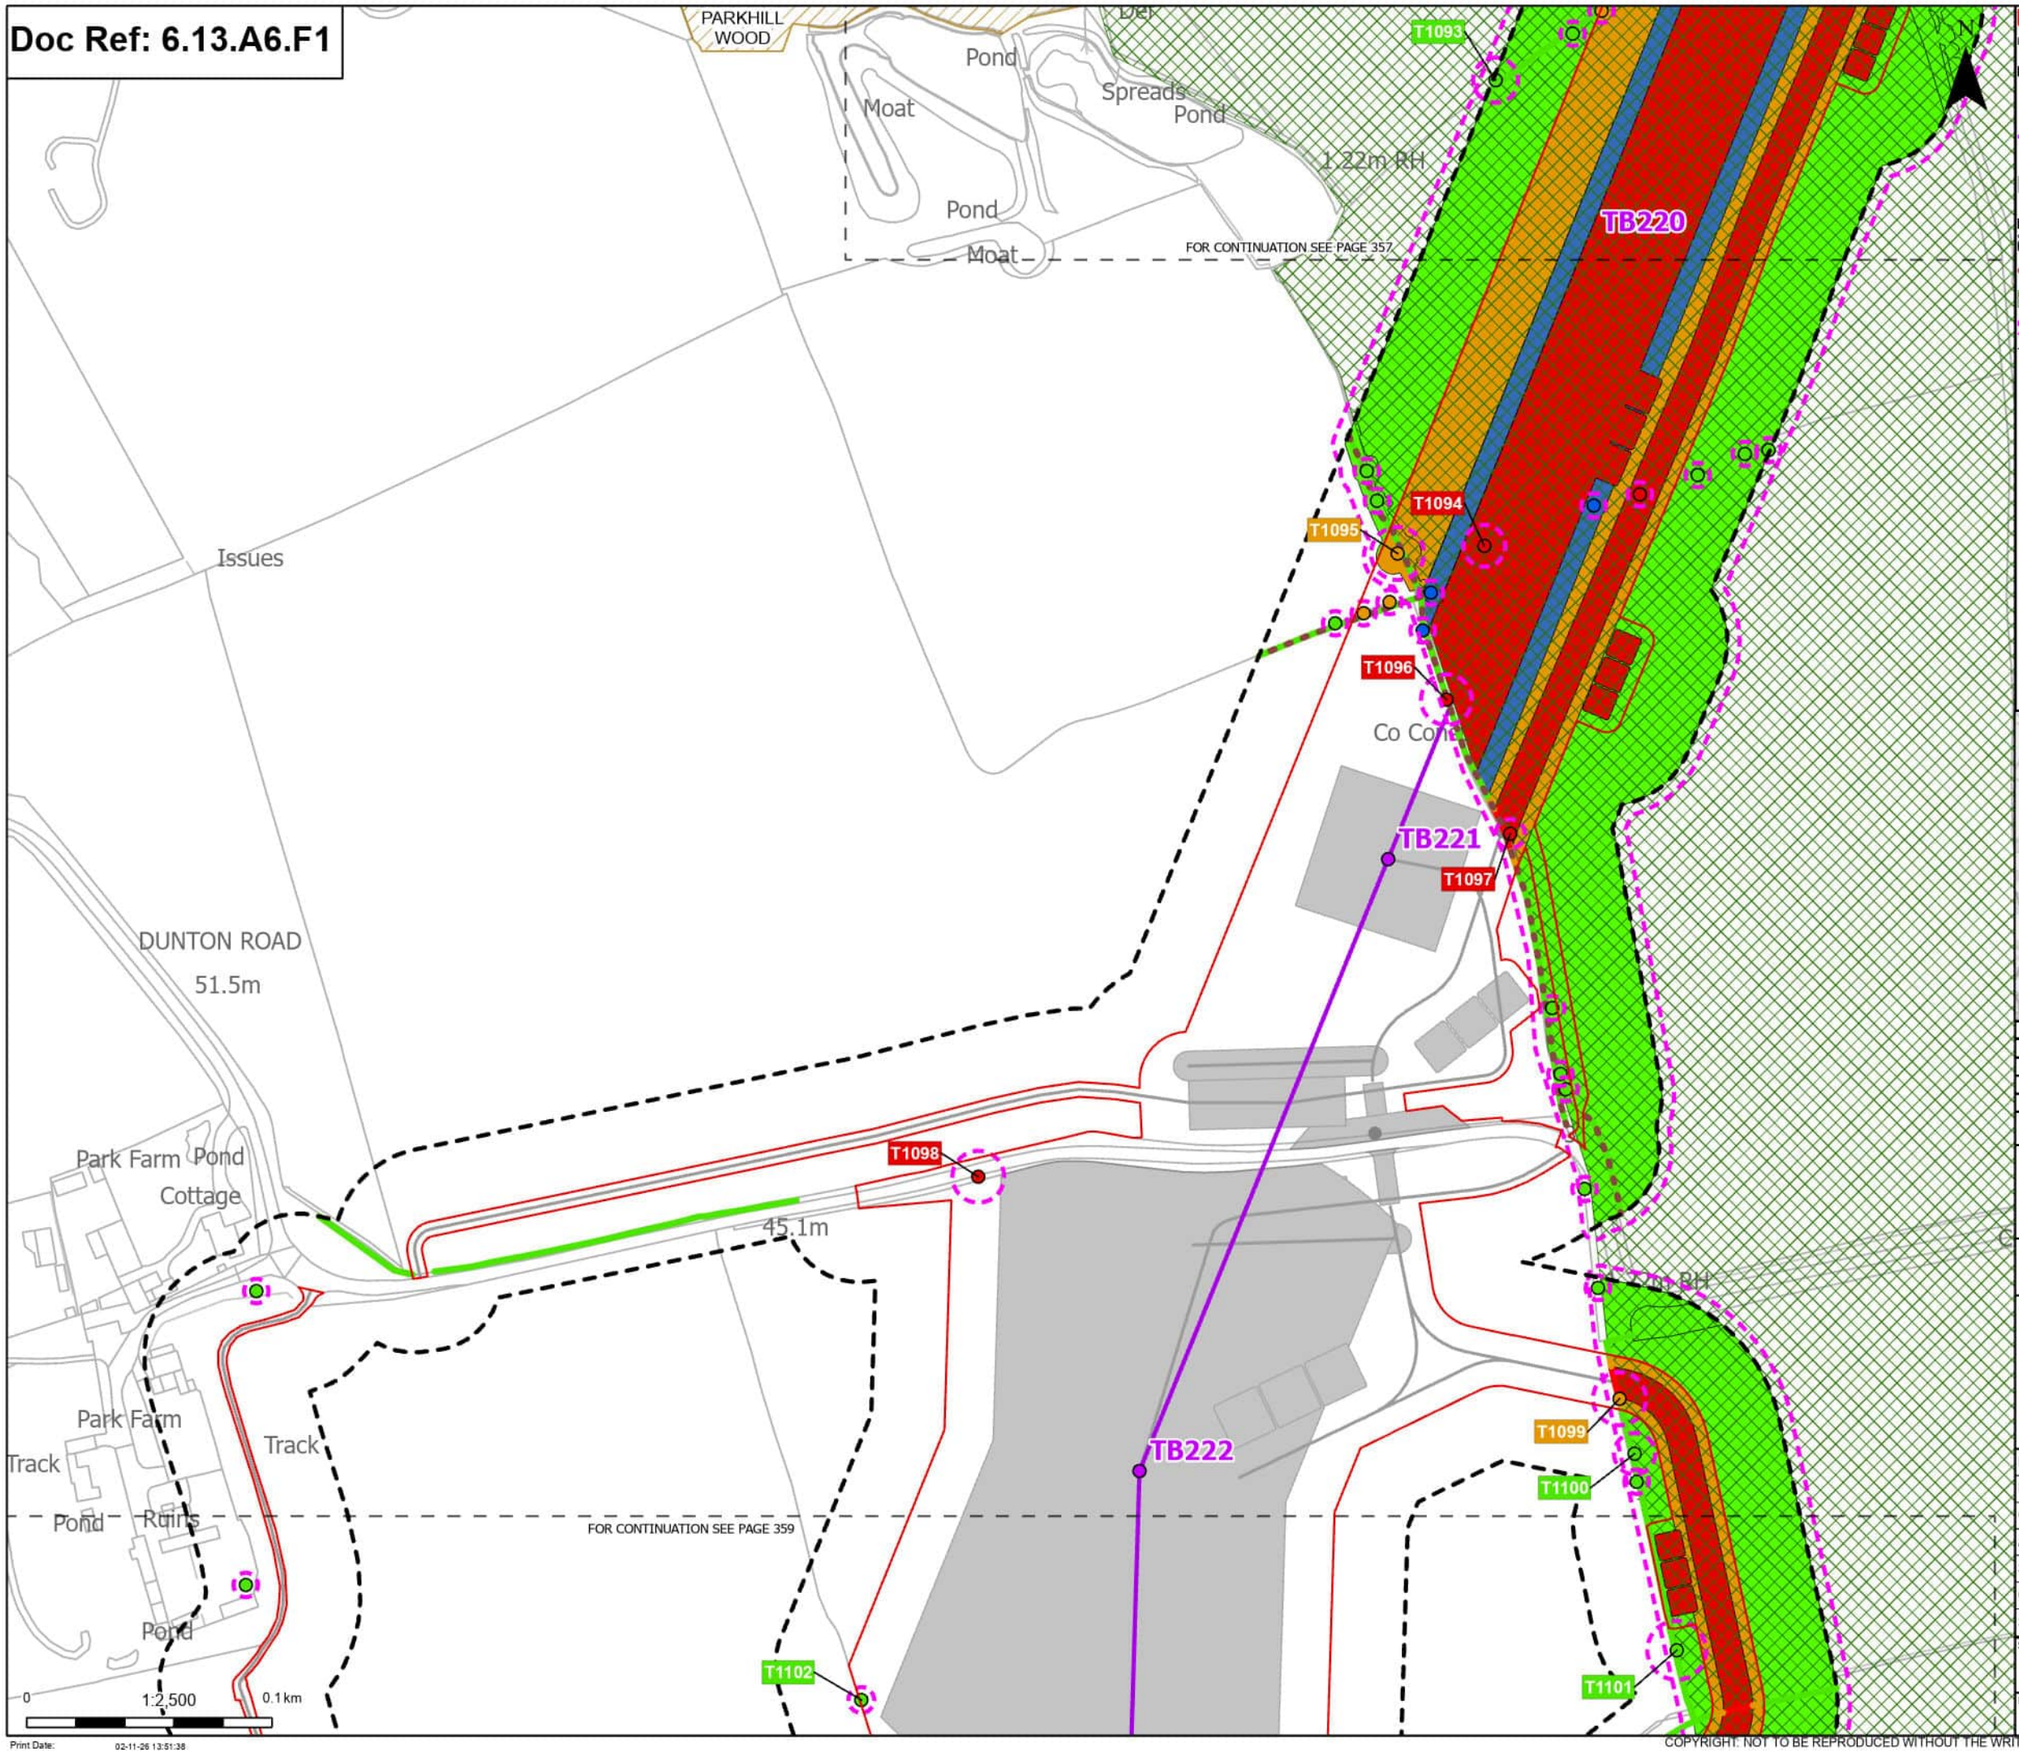

Order Limits
Sheet index cutline

Proposed project design details
- Proposed standard lattice pylon location
- Proposed overhead line alignment
- Other temporary and permanent construction and operational works

Discipline specific constraints
- Arboriculture Study Area
- Important Hedgerows
- TPO group of trees
- Root protection area

Trees - Impact
- Removed
- Affected Managed
- Potentially Affected
- Unaffected

Ancient Woodland (Natural England)

Hedgerow - Impact
- Removed
- Potentially Affected
- Unaffected

Groups of trees - Impact
- Removed
- Affected Managed
- Potentially Affected
- Unaffected

Note: The proposed overhead line alignment and proposed underground cable alignment together comprise the alignment. For further details regarding the design, please refer to Figures 4.1 (document reference 6.4.F1) and 4.2 (document reference 6.4.F2).

Notes: Background mapping information has been reproduced from the Ordnance Survey by permission of Ordnance Survey of the Controller of His Majesty's Stationery Office. © Crown copyright and database rights (2025) Licence OS100024241 and AC0000807948; © Crown copyright and database rights 2025 Ordnance Survey AC0000808122, Contains public sector information licensed under the Open Government Licence v3.0, © National Grid UK



Rev	Date	Description	Drawn	Check	Approv
B	Aug 2025	FOR DCO APPLICATION	JAL	AF	KB
A	Aug 2025	FOR DCO APPLICATION	JAL	AF	KB

nationalgrid

PROJECT: Norwich to Tilbury

Planning Inspectorate App Number: EN020027
Regulation 5(2)(a)

Title:

Figure A13.6.1- Landscape and Visual Arboriculture Impacts Plan
Page 358 of 396

Designed	M. Watson	Date	February 26
Drawn	J. Acero Leon	Date	February 26
Checked	A. Fell	Date	February 26
Approved	K. Burrows	Date	February 26
Scale:	1:2,500	Datum:	AOD
Original Size:	A3	Grid:	OS
Suitability Code:	A2	Project Number:	10059280

Suitability Description: Accepted as Concept Stage


Drawing Number: 10059280-ARC-EBD-ZZ-DR-ZZ-00393

Revision: B

Print Date: 02-11-26 13:51:38

COPYRIGHT: NOT TO BE REPRODUCED WITHOUT THE WRITTEN PERMISSION OF NATIONAL GRID ELECTRICITY TRANSMISSION Plc

Doc Ref: 6.13.A6.F1

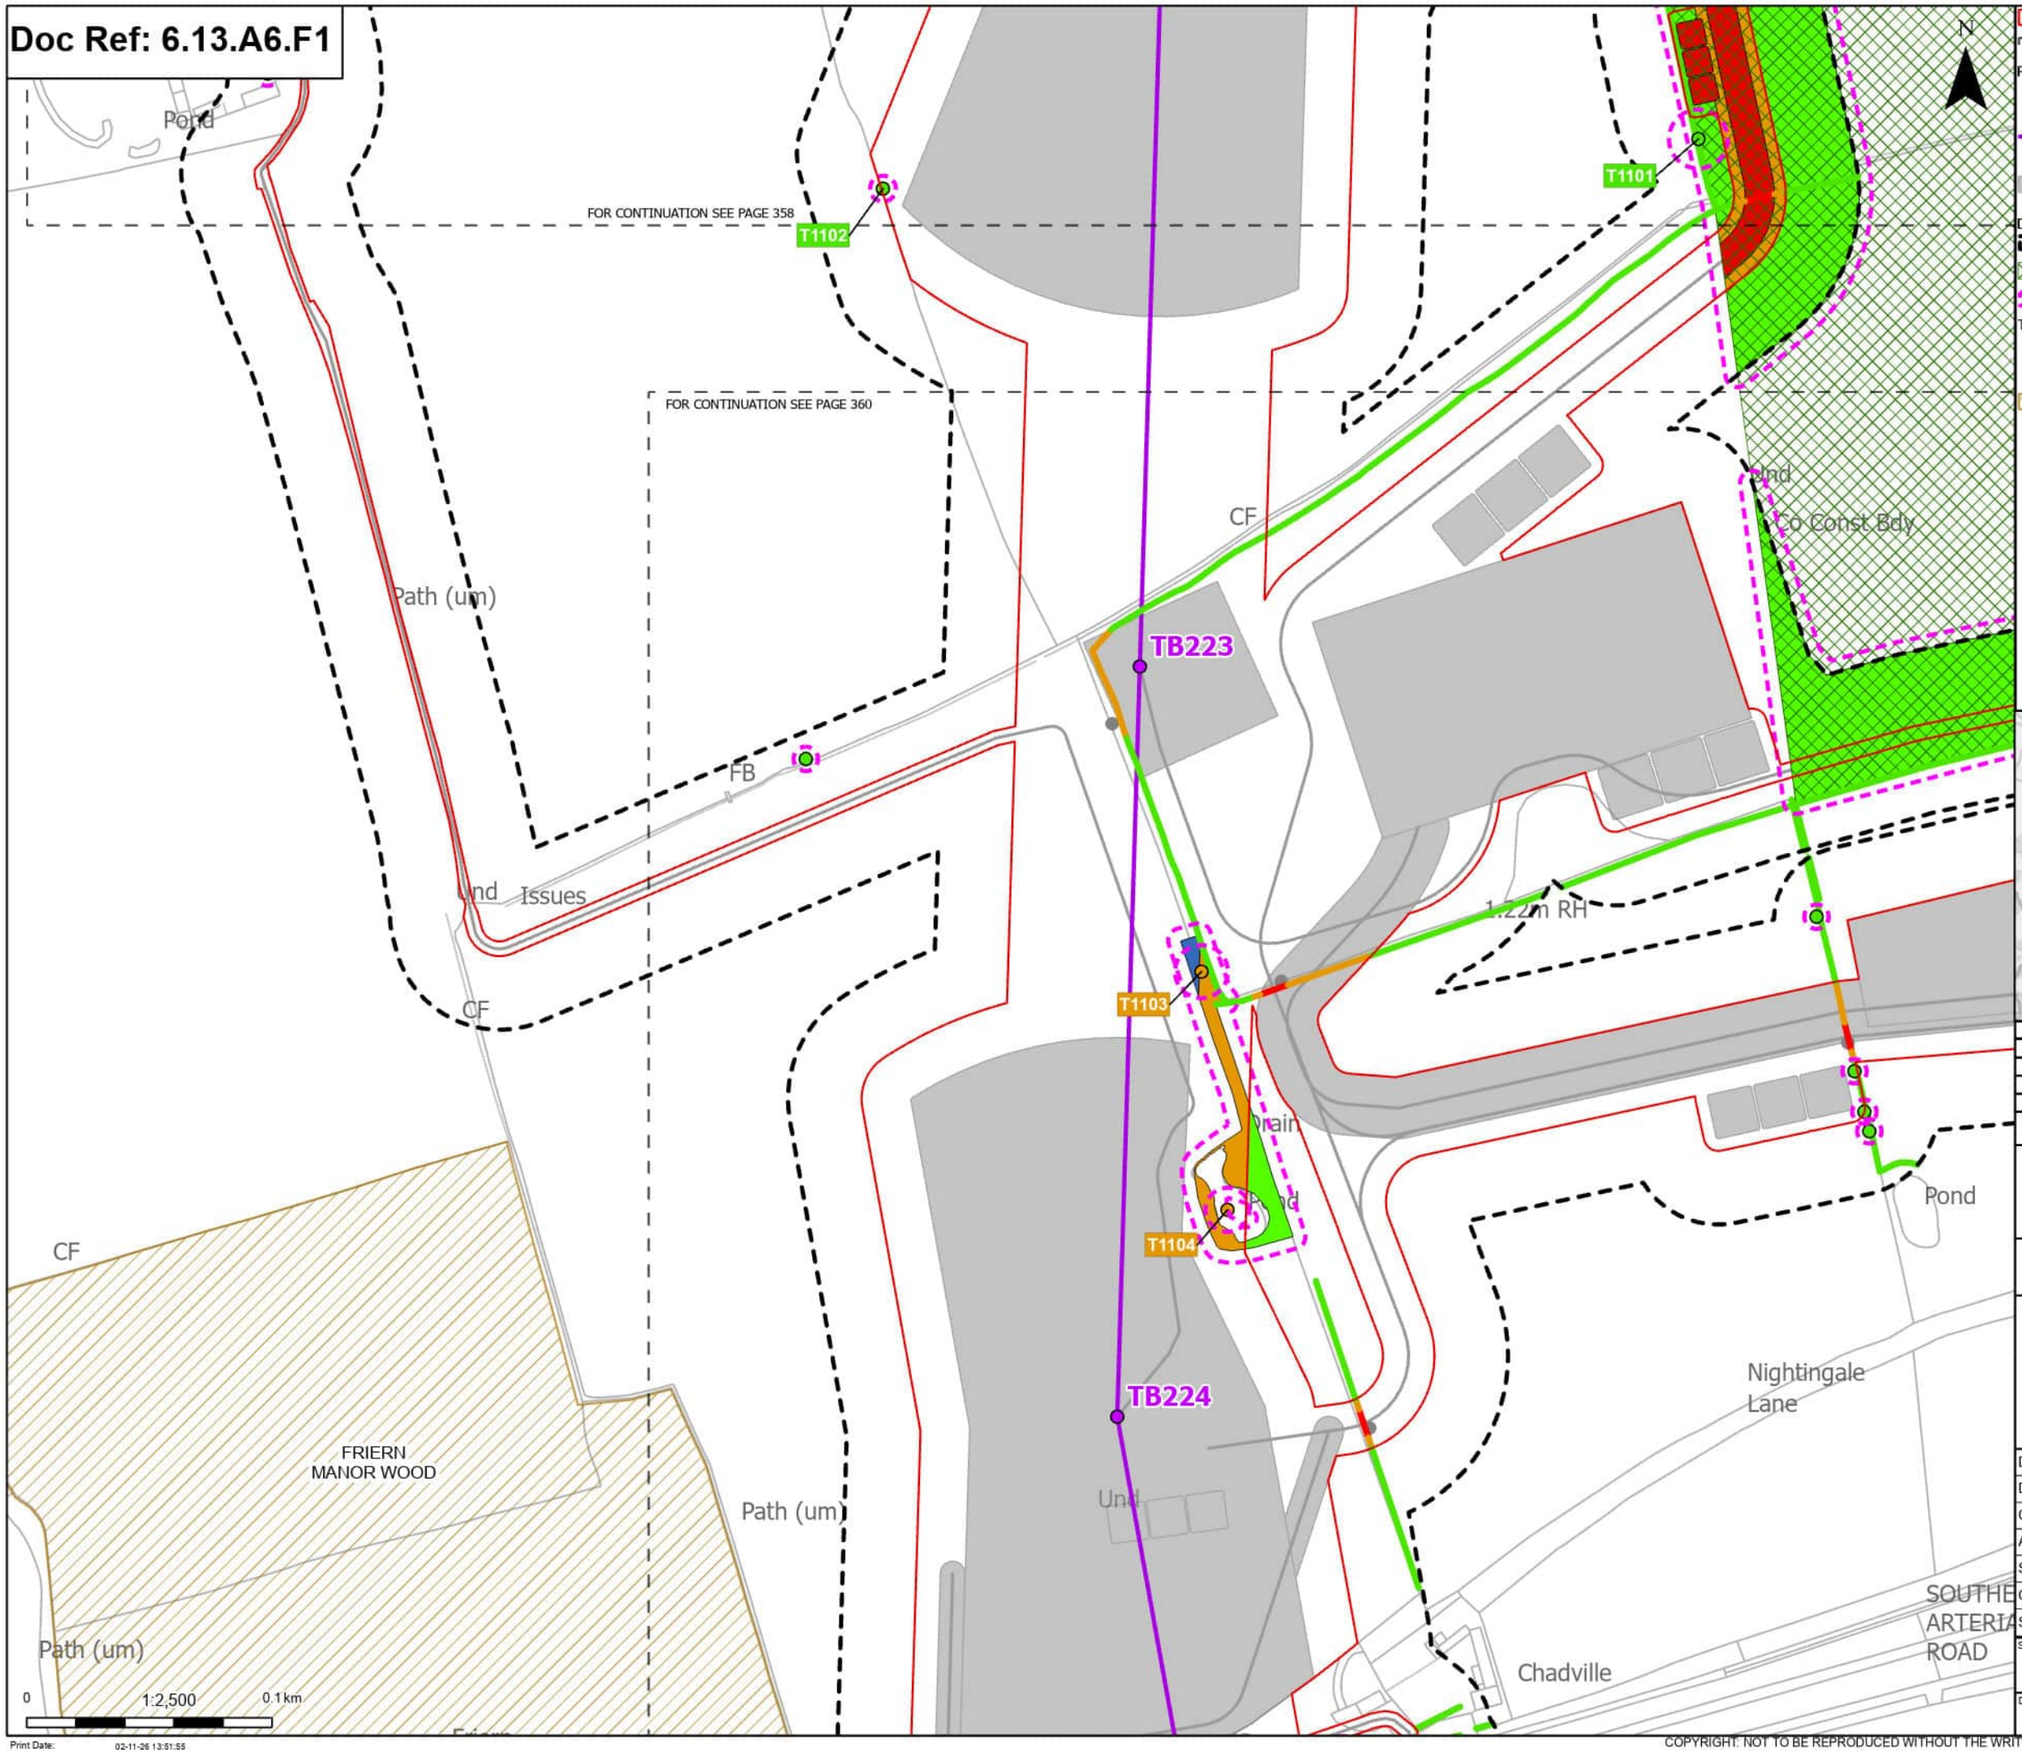

Order Limits
Sheet index cutline

Proposed project design details
- Proposed standard lattice pylon location
- Proposed overhead line alignment
- Other temporary and permanent construction and operational works

Discipline specific constraints
- Arboriculture Study Area
- TPO group of trees
- Root protection area

Trees - Impact
- Potentially Affected
- Unaffected
- Ancient Woodland (Natural England)

Hedgerow - Impact
- Removed
- Potentially Affected
- Unaffected

Groups of trees - Impact
- Removed
- Affected Managed
- Potentially Affected
- Unaffected

Note: The proposed overhead line alignment and proposed underground cable alignment together comprise the alignment. For further details regarding the design, please refer to Figures 4.1 (document reference 6.4.F1) and 4.2 (document reference 6.4.F2).

Notes: Background mapping information has been reproduced from the Ordnance Survey by permission of Ordnance Survey of the Controller of His Majesty's Stationery Office. © Crown copyright and database rights (2025) Licence OS100024241 and AC0000807948; © Crown copyright and database rights 2025 Ordnance Survey AC0000808122, Contains public sector information licensed under the Open Government Licence v3.0, © National Grid UK



Rev	Date	Description	Drawn	Check	Approv
B	Aug 2025	FOR DCO APPLICATION	JAL	AF	KB
A	Aug 2025	FOR DCO APPLICATION	JAL	AF	KB

nationalgrid

PROJECT: Norwich to Tilbury

Planning Inspectorate App Number: EN020027
Regulation 5(2)(a)

Title:

Figure A13.6.1- Landscape and Visual Arboriculture Impacts Plan
Page 359 of 396

Designed	M. Watson	Date	February 26
Drawn	J. Acero Leon	Date	February 26
Checked	A. Fell	Date	February 26
Approved	K. Burrows	Date	February 26
Scale:	1:2,500	Datum:	AOD
Original Size:	A3	Grid:	OS
Suitability Code:	A2	Project Number:	10059280

Suitability Description: Accepted as Concept Stage


Drawing Number: 10059280-ARC-EBD-ZZ-DR-ZZ-00393

Revision: B

Print Date: 02-11-26 13:51:55

COPYRIGHT: NOT TO BE REPRODUCED WITHOUT THE WRITTEN PERMISSION OF NATIONAL GRID ELECTRICITY TRANSMISSION Plc

Doc Ref: 6.13.A6.F1

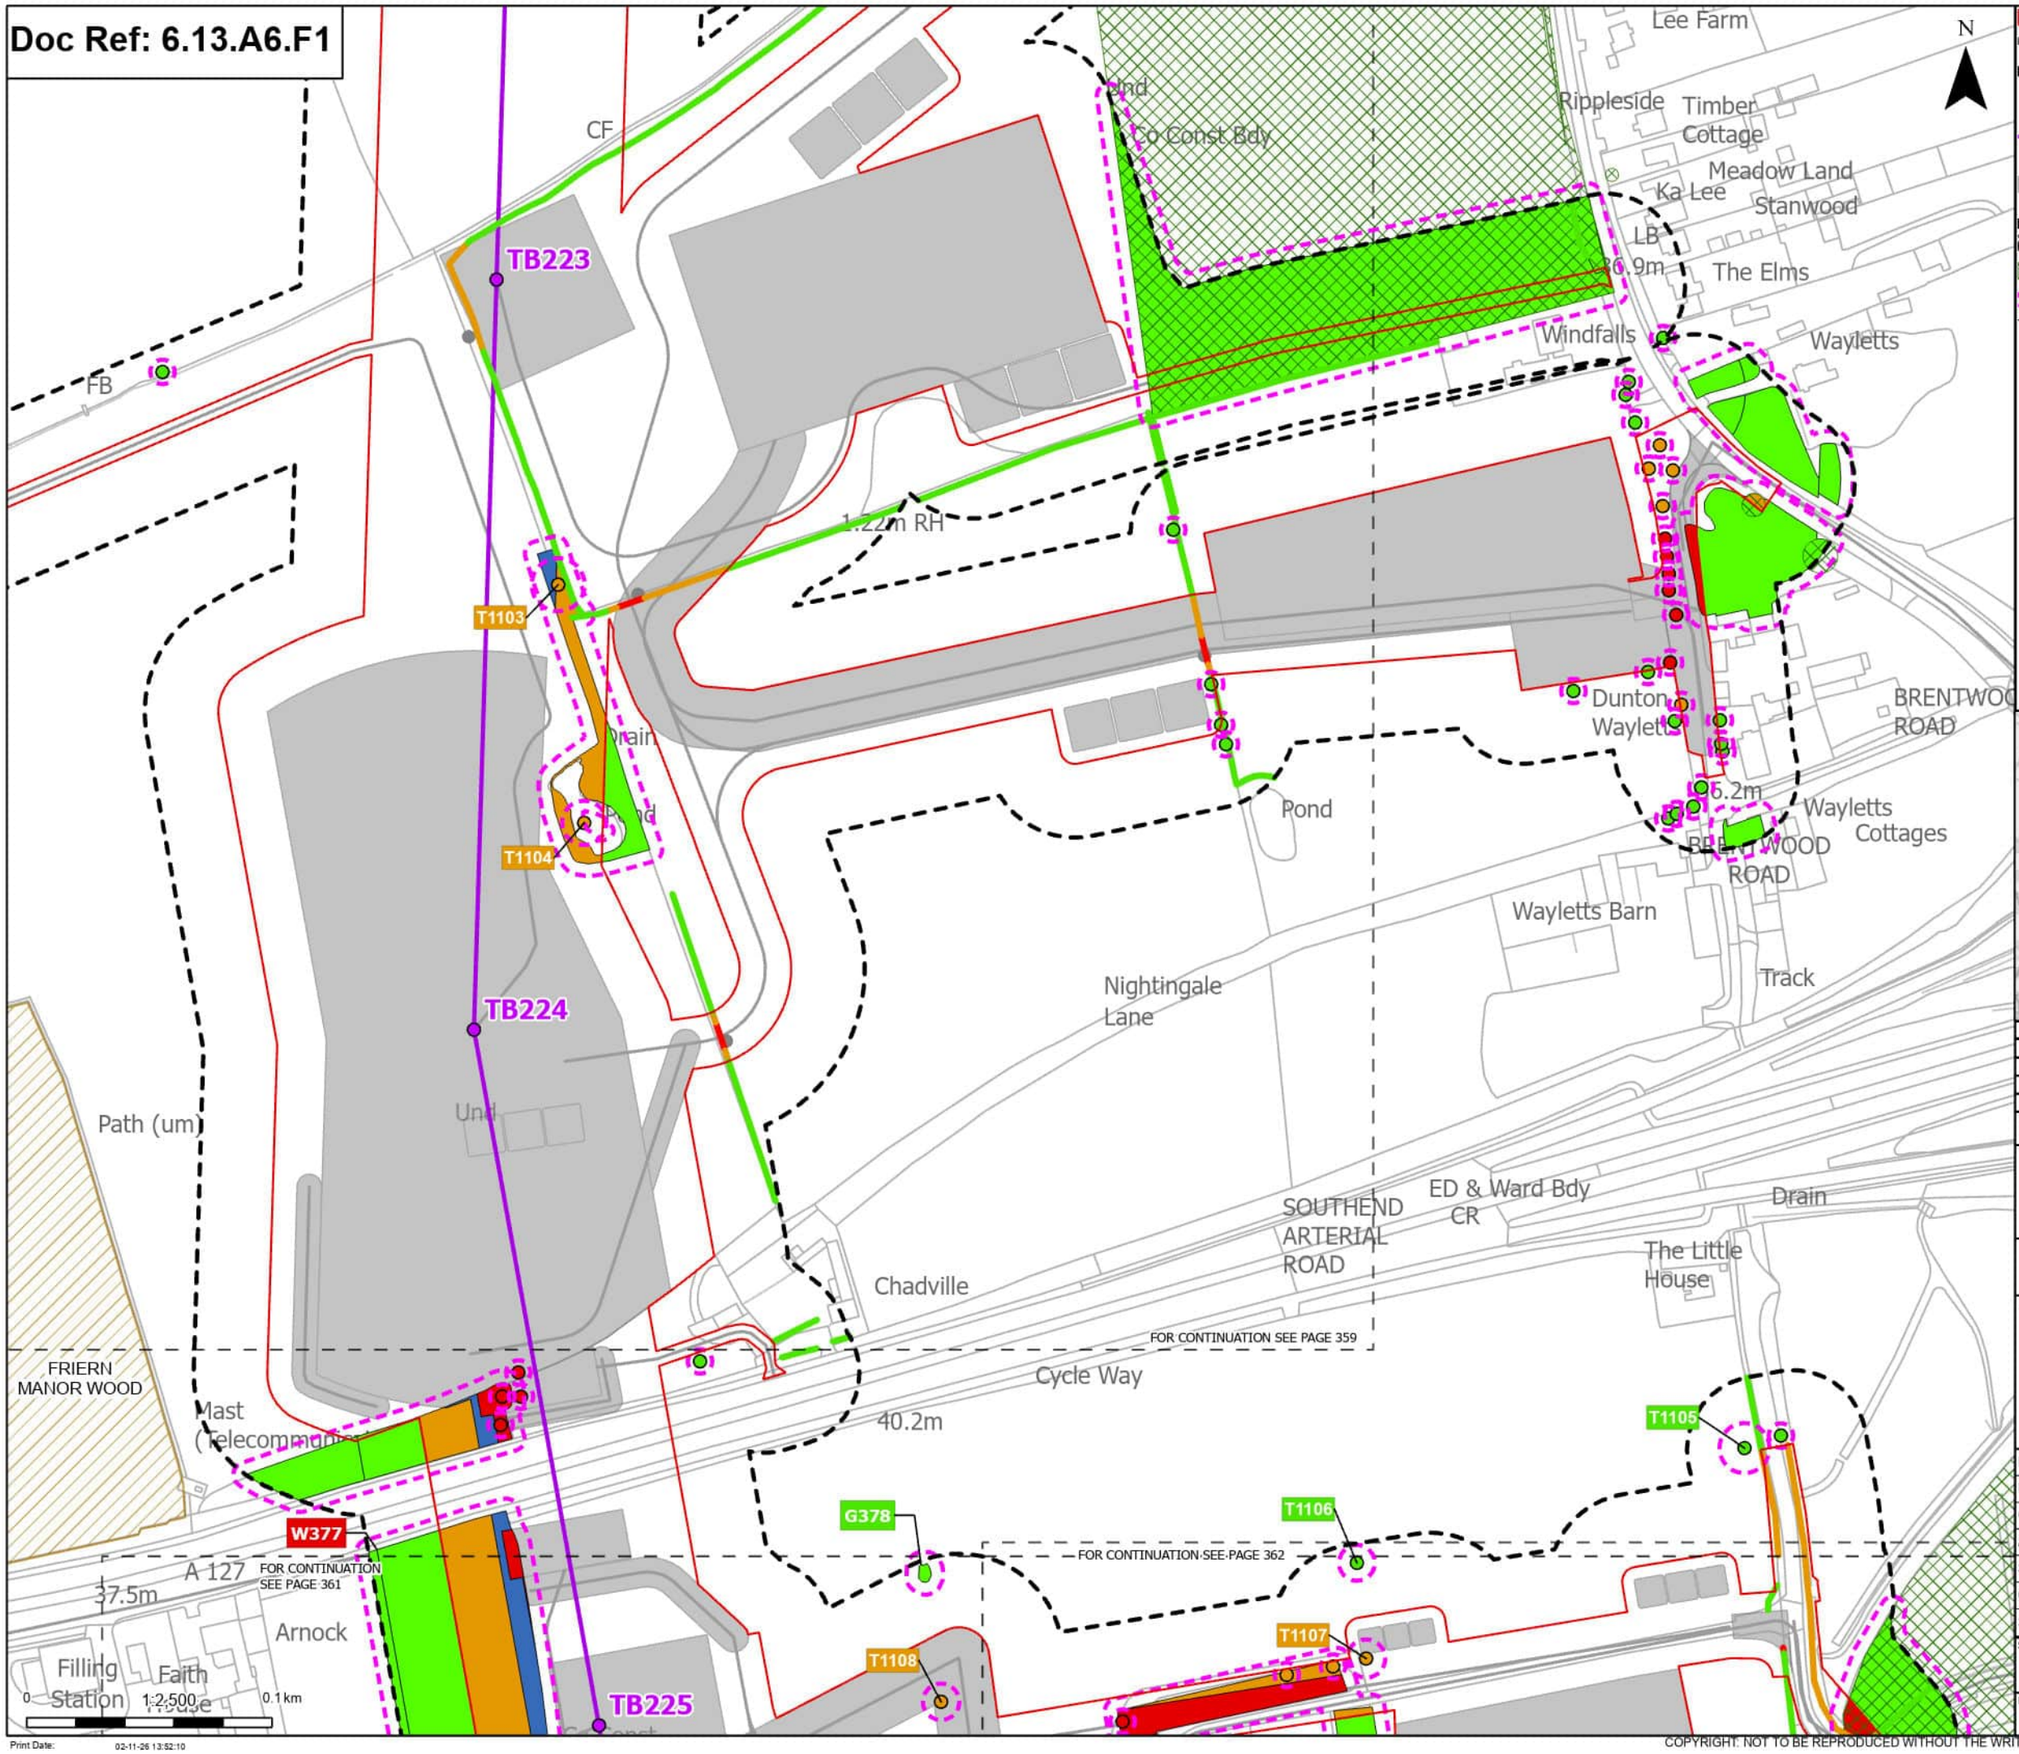

Order Limits
Sheet index cutline

Proposed project design details
- Proposed standard lattice pylon location
- Proposed overhead line alignment
- Other temporary and permanent construction and operational works

Discipline specific constraints
- Arboriculture Study Area
- TPO group of trees
- Root protection area

Trees - Impact
- Removed
- Potentially Affected
- Unaffected

Ancient Woodland (Natural England)

Hedgerow - Impact
- Removed
- Potentially Affected
- Unaffected

Groups of trees - Impact
- Removed
- Affected Managed
- Potentially Affected
- Unaffected

Note: The proposed overhead line alignment and proposed underground cable alignment together comprise the alignment. For further details regarding the design, please refer to Figures 4.1 (document reference 6.4.F1) and 4.2 (document reference 6.4.F2).

Notes: Background mapping information has been reproduced from the Ordnance Survey by permission of Ordnance Survey of the Controller of His Majesty's Stationery Office. © Crown copyright and database rights (2025) Licence OS100024241 and AC0000807948; © Crown copyright and database rights 2025 Ordnance Survey AC0000808122, Contains public sector information licensed under the Open Government Licence v3.0, © National Grid UK



Rev	Date	Description	Drawn	Check	Approv
B	Aug 2025	FOR DCO APPLICATION	JAL	AF	KB
A	Aug 2025	FOR DCO APPLICATION	JAL	AF	KB

nationalgrid

PROJECT: Norwich to Tilbury

Planning Inspectorate App Number: EN020027
Regulation 5(2)(a)

Title:

Figure A13.6.1- Landscape and Visual Arboriculture Impacts Plan
Page 360 of 396

Designed	M. Watson	Date	February 26
Drawn	J. Acero Leon	Date	February 26
Checked	A. Fell	Date	February 26
Approved	K. Burrows	Date	February 26
Scale:	1:2,500	Datum:	AOD
Original Size:	A3	Grid:	OS
Suitability Code:	A2	Project Number:	10059280


Suitability Description:
Accepted as Concept Stage

Drawing Number: 10059280-ARC-EBD-ZZ-DR-ZZ-00393
Revision: B

Print Date: 02-11-26 13:52:10

COPYRIGHT. NOT TO BE REPRODUCED WITHOUT THE WRITTEN PERMISSION OF NATIONAL GRID ELECTRICITY TRANSMISSION Plc

Doc Ref: 6.13.A6.F1

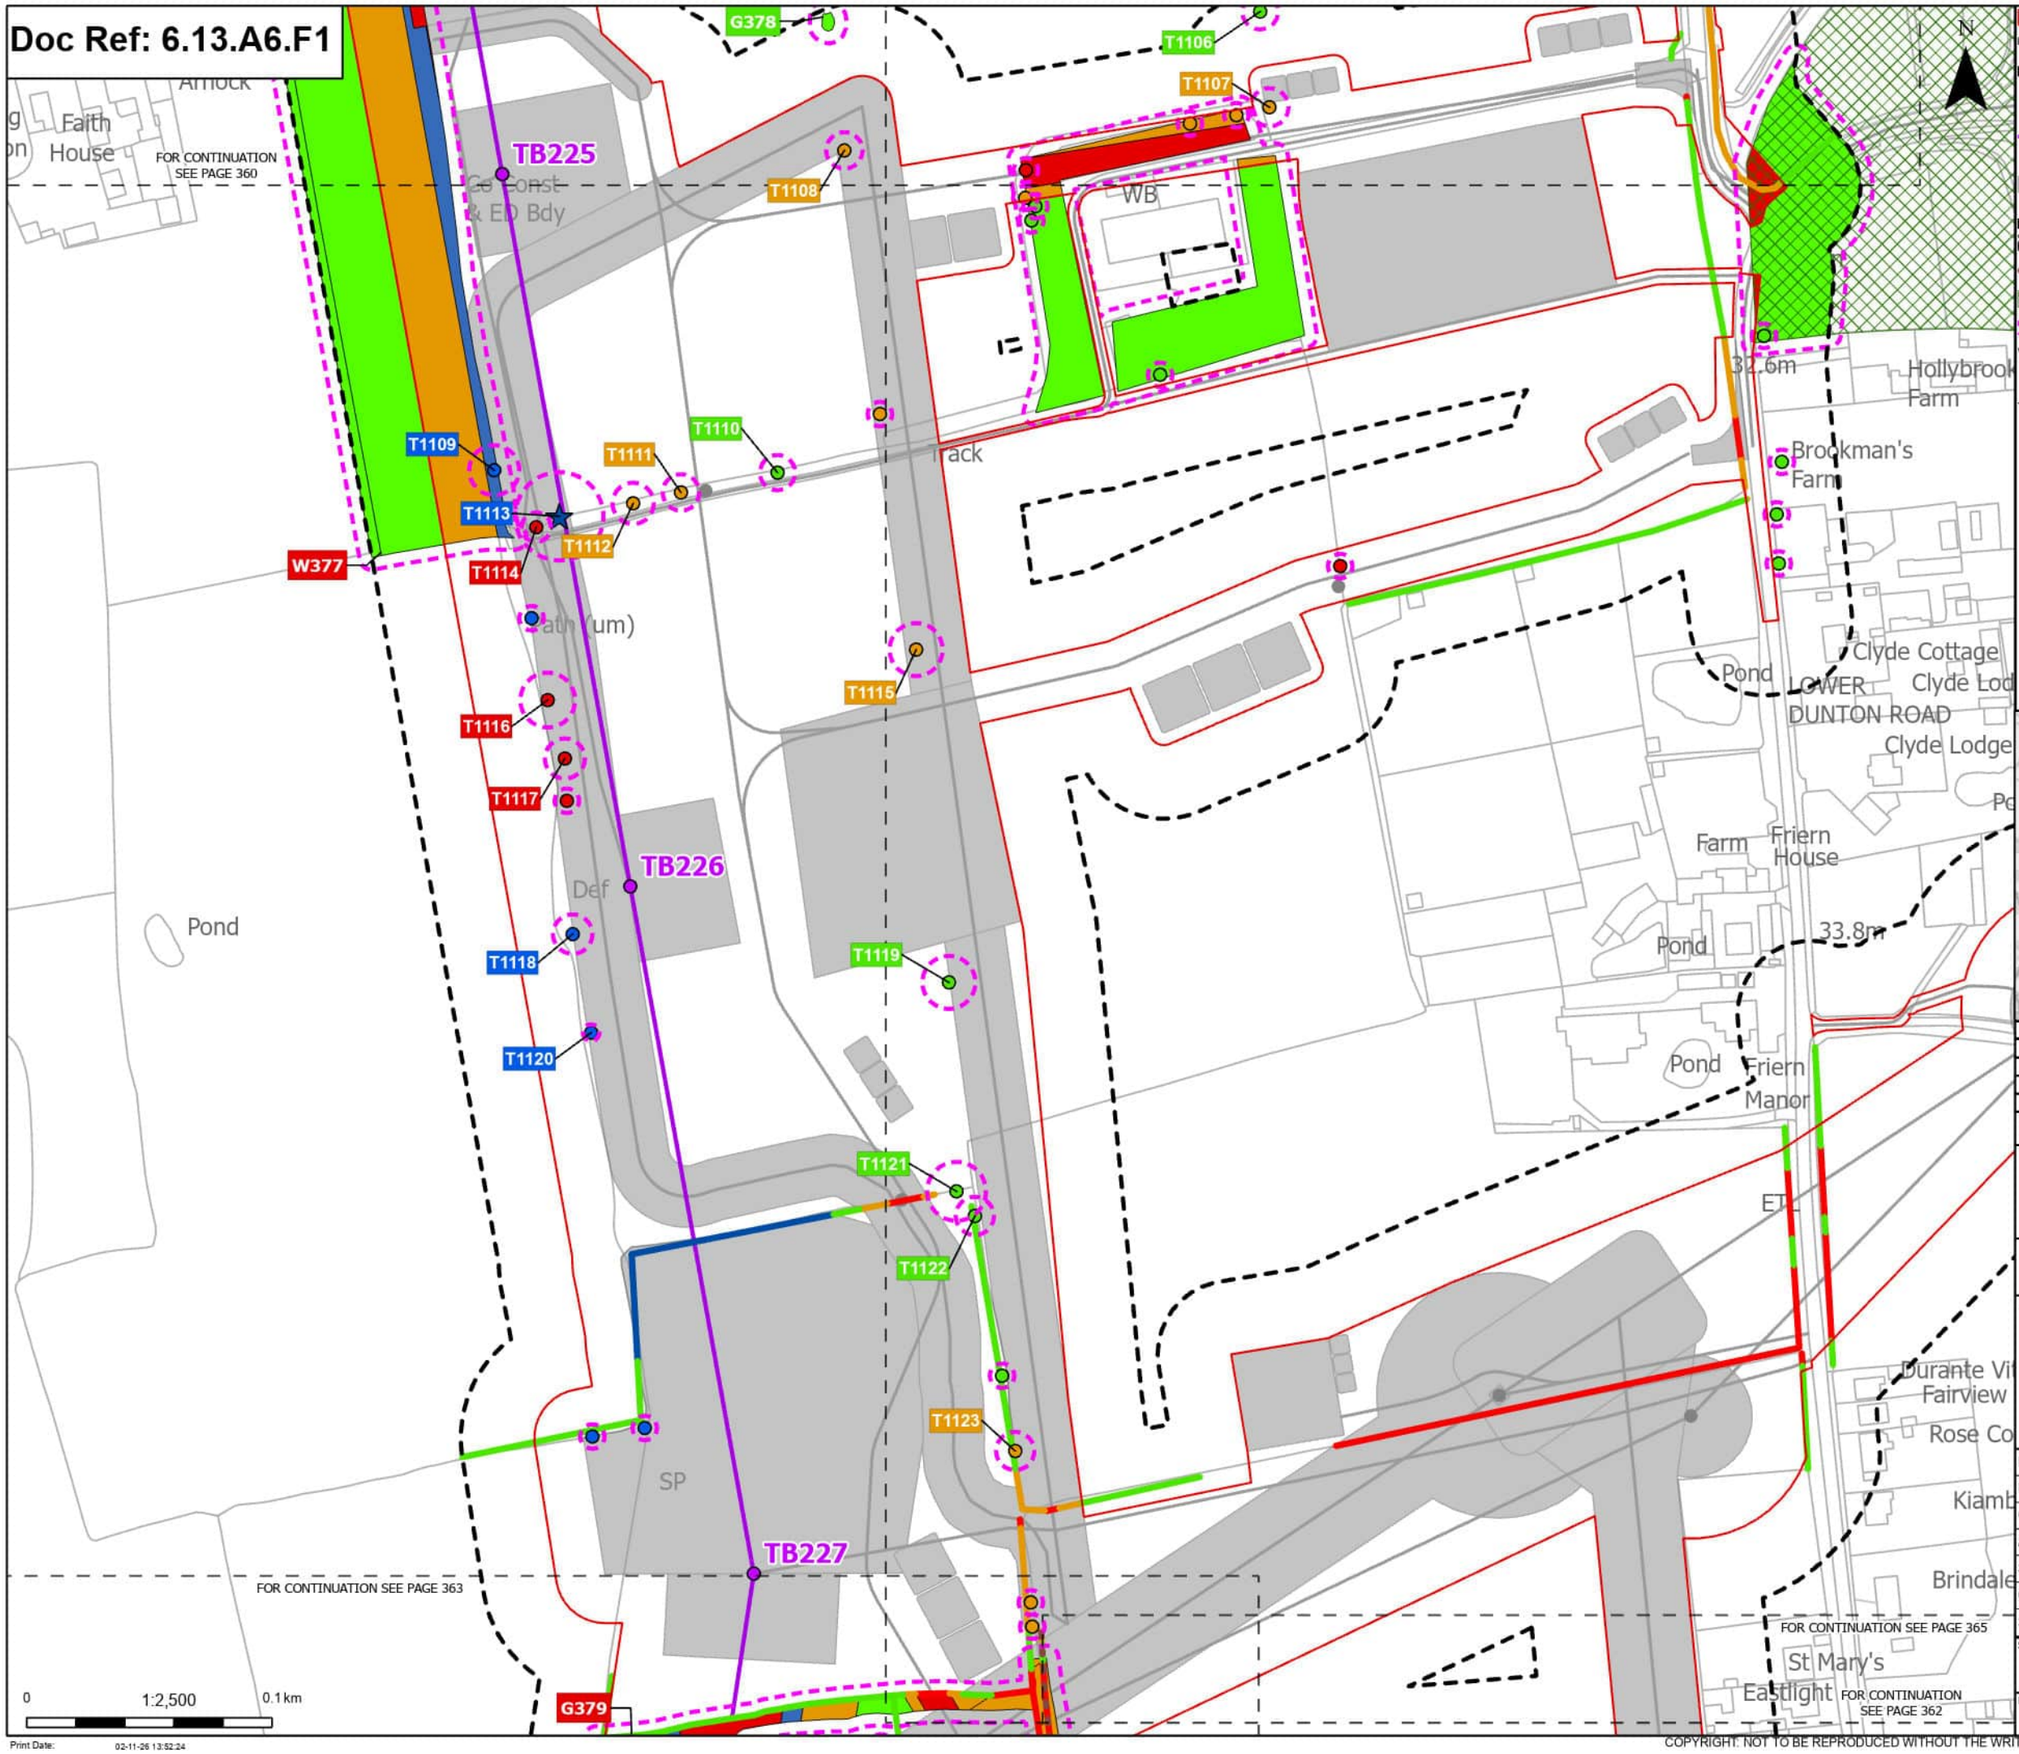

Print Date: 02-11-26 13:52:24

Proposed project design details
- Proposed standard lattice pylon location
- Proposed overhead line alignment
- Other temporary and permanent construction and operational works

Discipline specific constraints
- Arboriculture Study Area
- Important Hedgerows
- TPO group of trees
- Root protection area

Veteran Trees - Impact
- Affected Managed

Trees - Impact
- Removed
- Affected Managed

Order Limits
Sheet index cutline
- Potentially Affected
- Unaffected

Hedgerow - Impact
- Removed
- Affected Managed
- Potentially Affected
- Unaffected

Groups of trees - Impact
- Removed
- Affected Managed
- Potentially Affected
- Unaffected

Note: The proposed overhead line alignment and proposed underground cable alignment together comprise the alignment. For further details regarding the design, please refer to Figures 4.1 (document reference 6.4.F1) and 4.2 (document reference 6.4.F2).

Notes: Background mapping information has been reproduced from the Ordnance Survey by permission of Ordnance Survey of the Controller of His Majesty's Stationery Office. © Crown copyright and database rights (2025) Licence OS100024241 and AC0000807948; © Crown copyright and database rights 2025 Ordnance Survey AC0000808122, Contains public sector information licensed under the Open Government Licence v3.0, © National Grid UK



Rev	Date	Description	Drawn	Check	Approv
B	Aug 2025	FOR DCO APPLICATION	JAL	AF	KB
A	Aug 2025	FOR DCO APPLICATION	JAL	AF	KB

nationalgrid

PROJECT: Norwich to Tilbury

Planning Inspectorate App Number: EN020027
Regulation 5(2)(a)

Title:

Figure A13.6.1- Landscape and Visual Arboriculture Impacts Plan
Page 361 of 396


Designed	M. Watson	Date	February 26
Drawn	J. Acero Leon	Date	February 26
Checked	A. Fell	Date	February 26
Approved	K. Burrows	Date	February 26
Scale:	1:2,500	Datum:	AOD
Original Size:	A3	Grid:	OS
Suitability Code:	A2	Project Number:	10059280

Suitability Description:
Accepted as Concept Stage

Drawing Number: 10059280-ARC-EBD-ZZ-DR-ZZ-00393
Revision: B

COPYRIGHT: NOT TO BE REPRODUCED WITHOUT THE WRITTEN PERMISSION OF NATIONAL GRID ELECTRICITY TRANSMISSION Plc

Doc Ref: 6.13.A6.F1

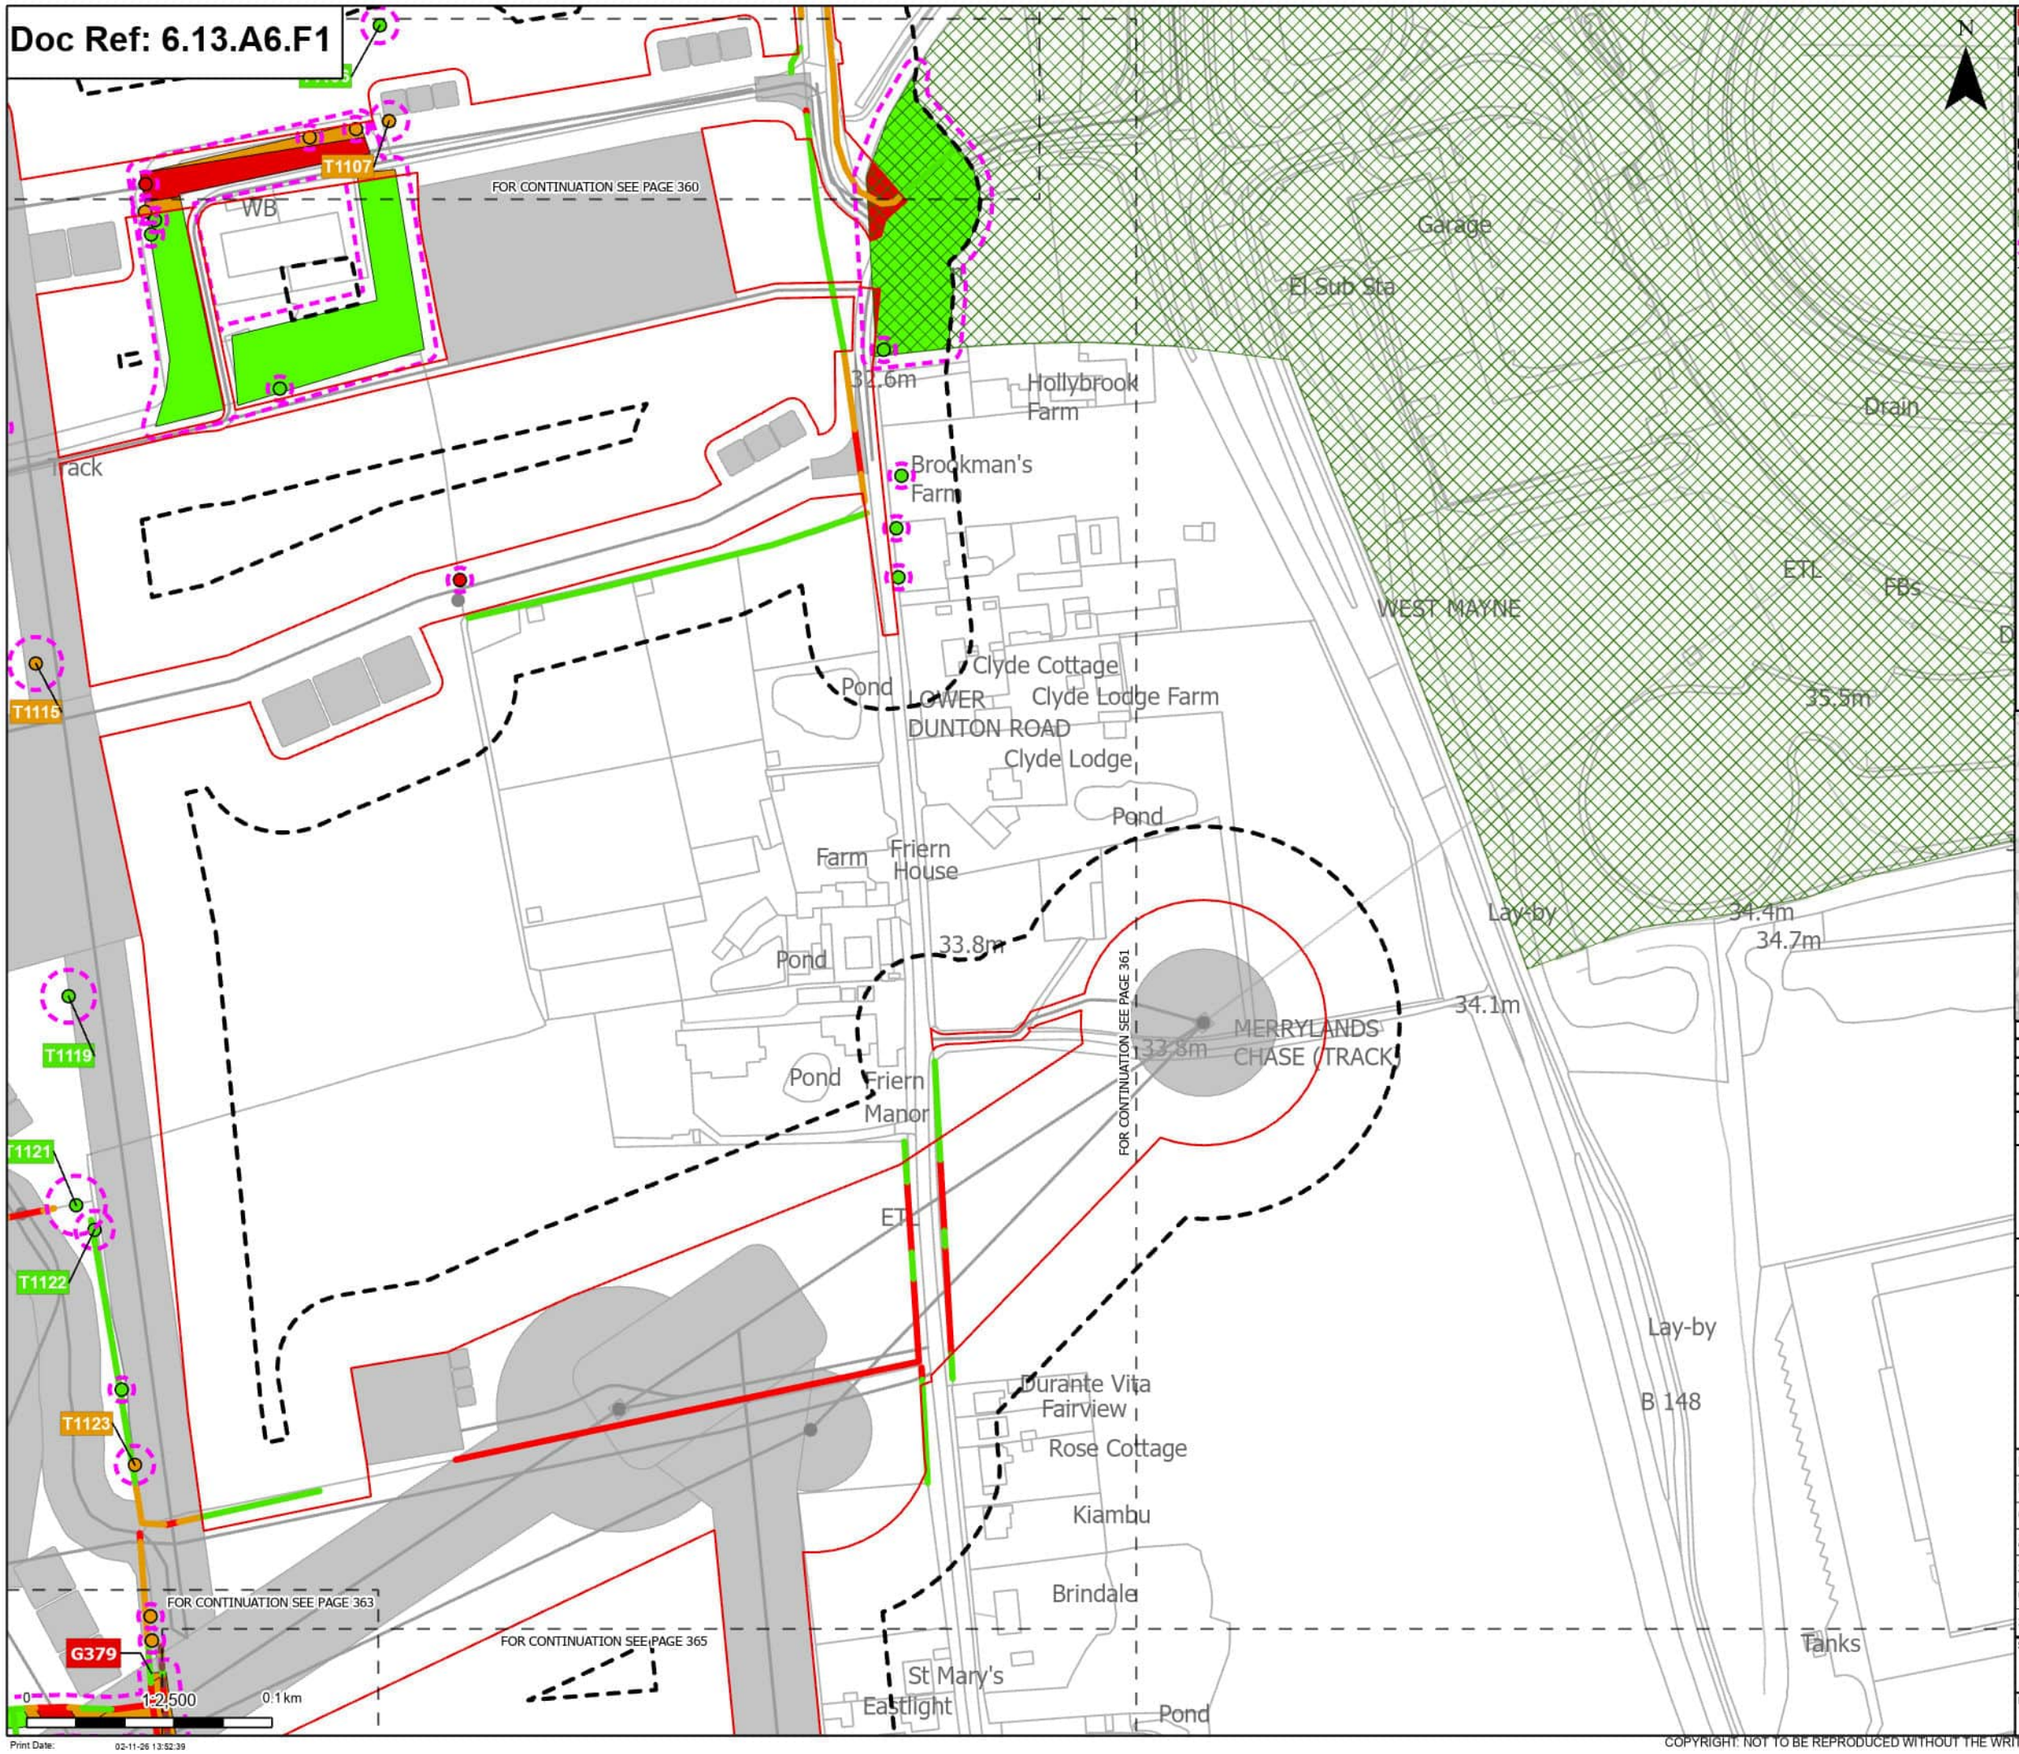

Order Limits
Sheet index cutline

Proposed project design details
Other temporary and permanent construction and operational works

Discipline specific constraints
Arboriculture Study Area
Important Hedgerows
TPO group of trees
Root protection area

Trees - Impact
Removed
Potentially Affected
Unaffected

Hedgerow - Impact
Removed
Potentially Affected
Unaffected

Groups of trees - Impact
Removed
Potentially Affected
Unaffected

Note: The proposed overhead line alignment and proposed underground cable alignment together comprise the alignment. For further details regarding the design, please refer to Figures 4.1 (document reference 6.4.F1) and 4.2 (document reference 6.4.F2).

Notes: Background mapping information has been reproduced from the Ordnance Survey by permission of Ordnance Survey of the Controller of His Majesty's Stationery Office. © Crown copyright and database rights (2025) Licence OS100024241 and AC0000807948; © Crown copyright and database rights 2025 Ordnance Survey AC0000808122, Contains public sector information licensed under the Open Government Licence v3.0, © National Grid UK



Rev	Date	Description	Drawn	Check	Approv
B	Aug 2025	FOR DCO APPLICATION	JAL	AF	KB
A	Aug 2025	FOR DCO APPLICATION	JAL	AF	KB

nationalgrid

PROJECT: Norwich to Tilbury

Planning Inspectorate App Number: EN020027
Regulation 5(2)(a)

Title:

Figure A13.6.1- Landscape and Visual Arboriculture Impacts Plan
Page 362 of 396

Designed	M. Watson	Date	February 26
Drawn	J. Acero Leon	Date	February 26
Checked	A. Fell	Date	February 26
Approved	K. Burrows	Date	February 26
Scale:	1:2,500	Datum:	AOD
Original Size:	A3	Grid:	OS
Suitability Code:	A2	Project Number:	10059280


Suitability Description:
Accepted as Concept Stage

Drawing Number: 10059280-ARC-EBD-ZZ-DR-ZZ-00393
Revision: B

Print Date: 02-11-26 13:52:39

COPYRIGHT: NOT TO BE REPRODUCED WITHOUT THE WRITTEN PERMISSION OF NATIONAL GRID ELECTRICITY TRANSMISSION Plc

Doc Ref: 6.13.A6.F1

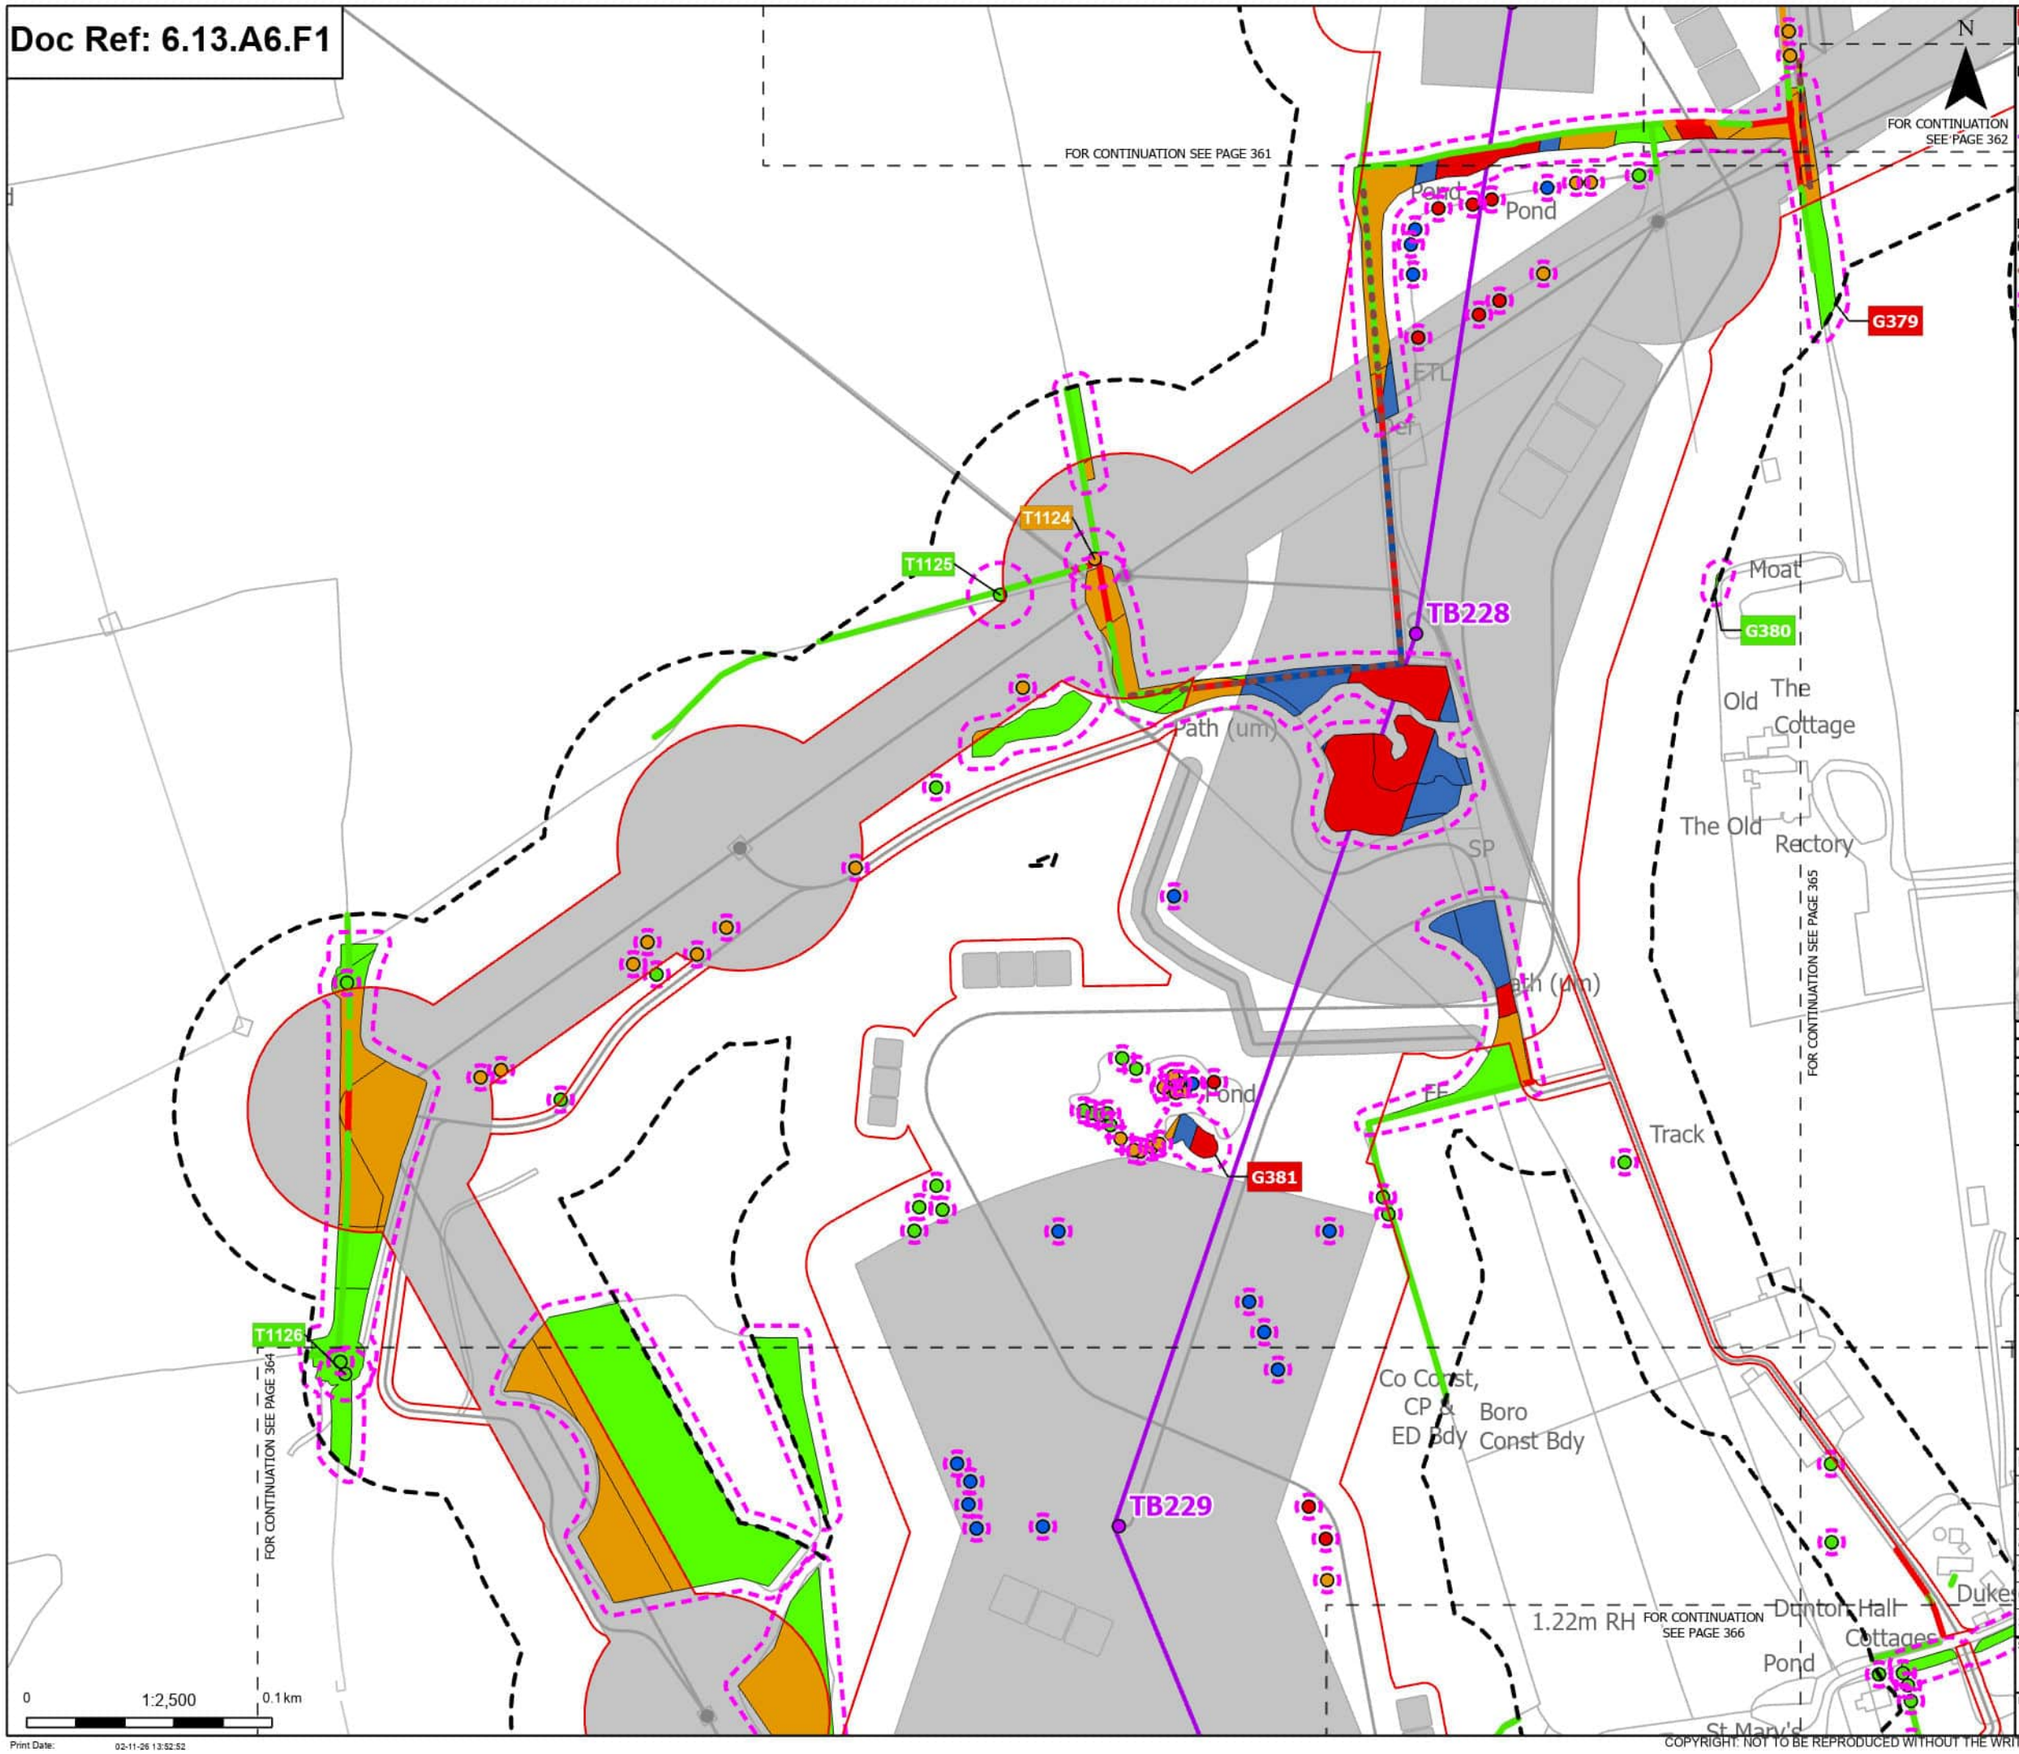

Order Limits
Sheet index cutline

Proposed project design details
- Proposed standard lattice pylon location
- Proposed overhead line alignment
- Other temporary and permanent construction and operational works

Discipline specific constraints
- Arboriculture Study Area
- Important Hedgerows
- Root protection area

Trees - Impact
- Removed
- Affected Managed
- Potentially Affected
- Unaffected

Hedgerow - Impact
- Removed
- Affected Managed
- Potentially Affected
- Unaffected

Groups of trees - Impact
- Removed
- Affected Managed
- Potentially Affected
- Unaffected

Note: The proposed overhead line alignment and proposed underground cable alignment together comprise the alignment. For further details regarding the design, please refer to Figures 4.1 (document reference 6.4.F1) and 4.2 (document reference 6.4.F2).

Notes: Background mapping information has been reproduced from the Ordnance Survey by permission of Ordnance Survey of the Controller of His Majesty's Stationery Office. © Crown copyright and database rights (2025) Licence OS100024241 and AC0000807948; © Crown copyright and database rights 2025 Ordnance Survey AC0000808122, Contains public sector information licensed under the Open Government Licence v3.0, © National Grid UK



Rev	Date	Description	Drawn	Check	Approv
B	Aug 2025	FOR DCO APPLICATION	JAL	AF	KB
A	Aug 2025	FOR DCO APPLICATION	JAL	AF	KB

nationalgrid

PROJECT: Norwich to Tilbury

Planning Inspectorate App Number: EN020027
Regulation 5(2)(a)

Title:

Figure A13.6.1- Landscape and Visual Arboriculture Impacts Plan
Page 363 of 396

Designed	M. Watson	Date	February 26
Drawn	J. Acero Leon	Date	February 26
Checked	A. Fell	Date	February 26
Approved	K. Burrows	Date	February 26
Scale:	1:2,500	Datum:	AOD
Original Size:	A3	Grid:	OS
Suitability Code:	A2	Project Number:	10059280


Suitability Description:
Accepted as Concept Stage

Drawing Number: 10059280-ARC-EBD-ZZ-DR-ZZ-00393
Revision: B

Print Date: 02-11-26 13:52:52

COPYRIGHT: NOT TO BE REPRODUCED WITHOUT THE WRITTEN PERMISSION OF NATIONAL GRID ELECTRICITY TRANSMISSION Plc

Doc Ref: 6.13.A6.F1

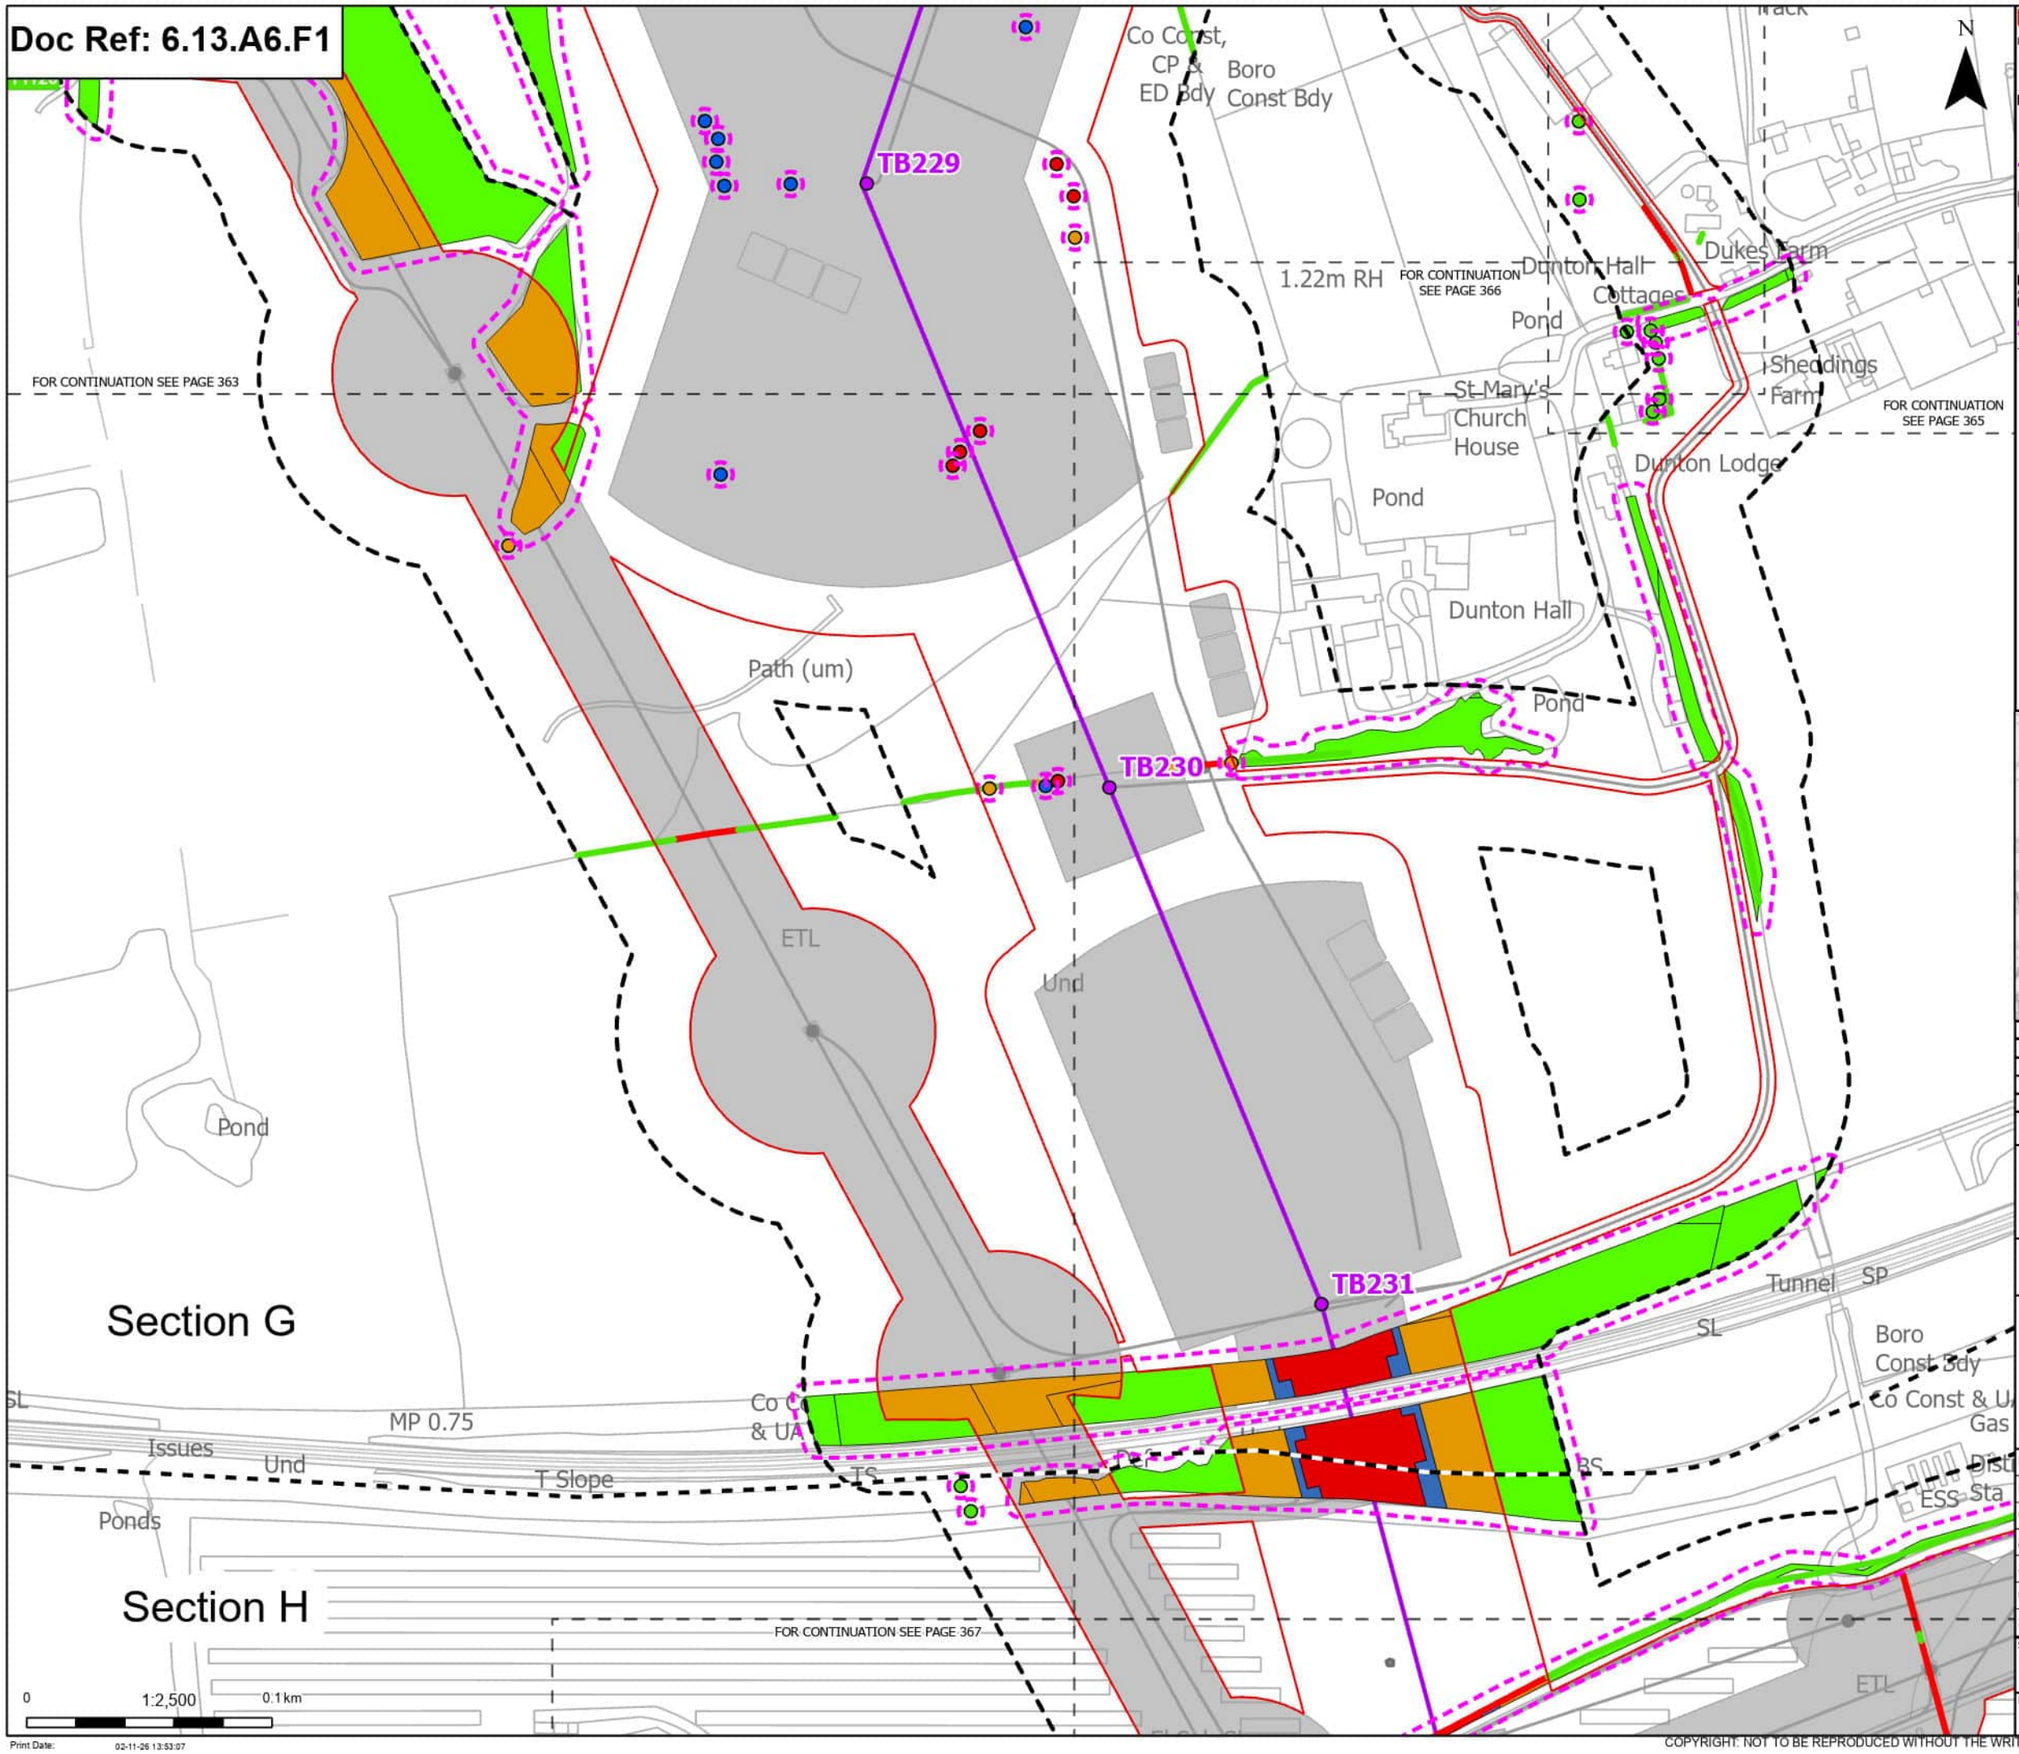

Order Limits
Sheet index cutline
Project section line

Proposed project design details
Proposed standard lattice pylon location
Proposed overhead line alignment
Environmental mitigation
Other temporary and permanent construction and operational works

Discipline specific constraints
Arboriculture Study Area
Root protection area

Trees - Impact
Removed
Affected Managed
Potentially Affected
Unaffected

Hedgerow - Impact
Removed
Potentially Affected
Unaffected

Groups of trees - Impact
Removed
Affected Managed
Potentially Affected
Unaffected

Note: The proposed overhead line alignment and proposed underground cable alignment together comprise the alignment. For further details regarding the design, please refer to Figures 4.1 (document reference 6.4.F1) and 4.2 (document reference 6.4.F2).

Notes: Background mapping information has been reproduced from the Ordnance Survey by permission of Ordnance Survey of the Controller of His Majesty's Stationery Office. © Crown copyright and database rights (2025) Licence OS100024241 and AC0000807948; © Crown copyright and database rights 2025 Ordnance Survey AC0000808122, Contains public sector information licensed under the Open Government Licence v3.0, © National Grid UK



Rev	Date	Description	Drawn	Check	Approv
B	Aug 2025	FOR DCO APPLICATION	JAL	AF	KB
A	Aug 2025	FOR DCO APPLICATION	JAL	AF	KB

nationalgrid

PROJECT: Norwich to Tilbury

Planning Inspectorate App Number: EN020027
Regulation 5(2)(a)

Title:

Figure A13.6.1- Landscape and Visual Arboriculture Impacts Plan
Page 364 of 396

Designed	M. Watson	Date	February 26
Drawn	J. Acero Leon	Date	February 26
Checked	A. Fell	Date	February 26
Approved	K. Burrows	Date	February 26
Scale:	1:2,500	Datum:	AOD
Original Size:	A3	Grid:	OS
Suitability Code:	A2	Project Number:	10059280


Suitability Description:
Accepted as Concept Stage

Drawing Number: 10059280-ARC-EBD-ZZ-DR-ZZ-00393
Revision: B

Print Date: 02-11-26 13:53:07

COPYRIGHT: NOT TO BE REPRODUCED WITHOUT THE WRITTEN PERMISSION OF NATIONAL GRID ELECTRICITY TRANSMISSION Plc

Doc Ref: 6.13.A6.F1

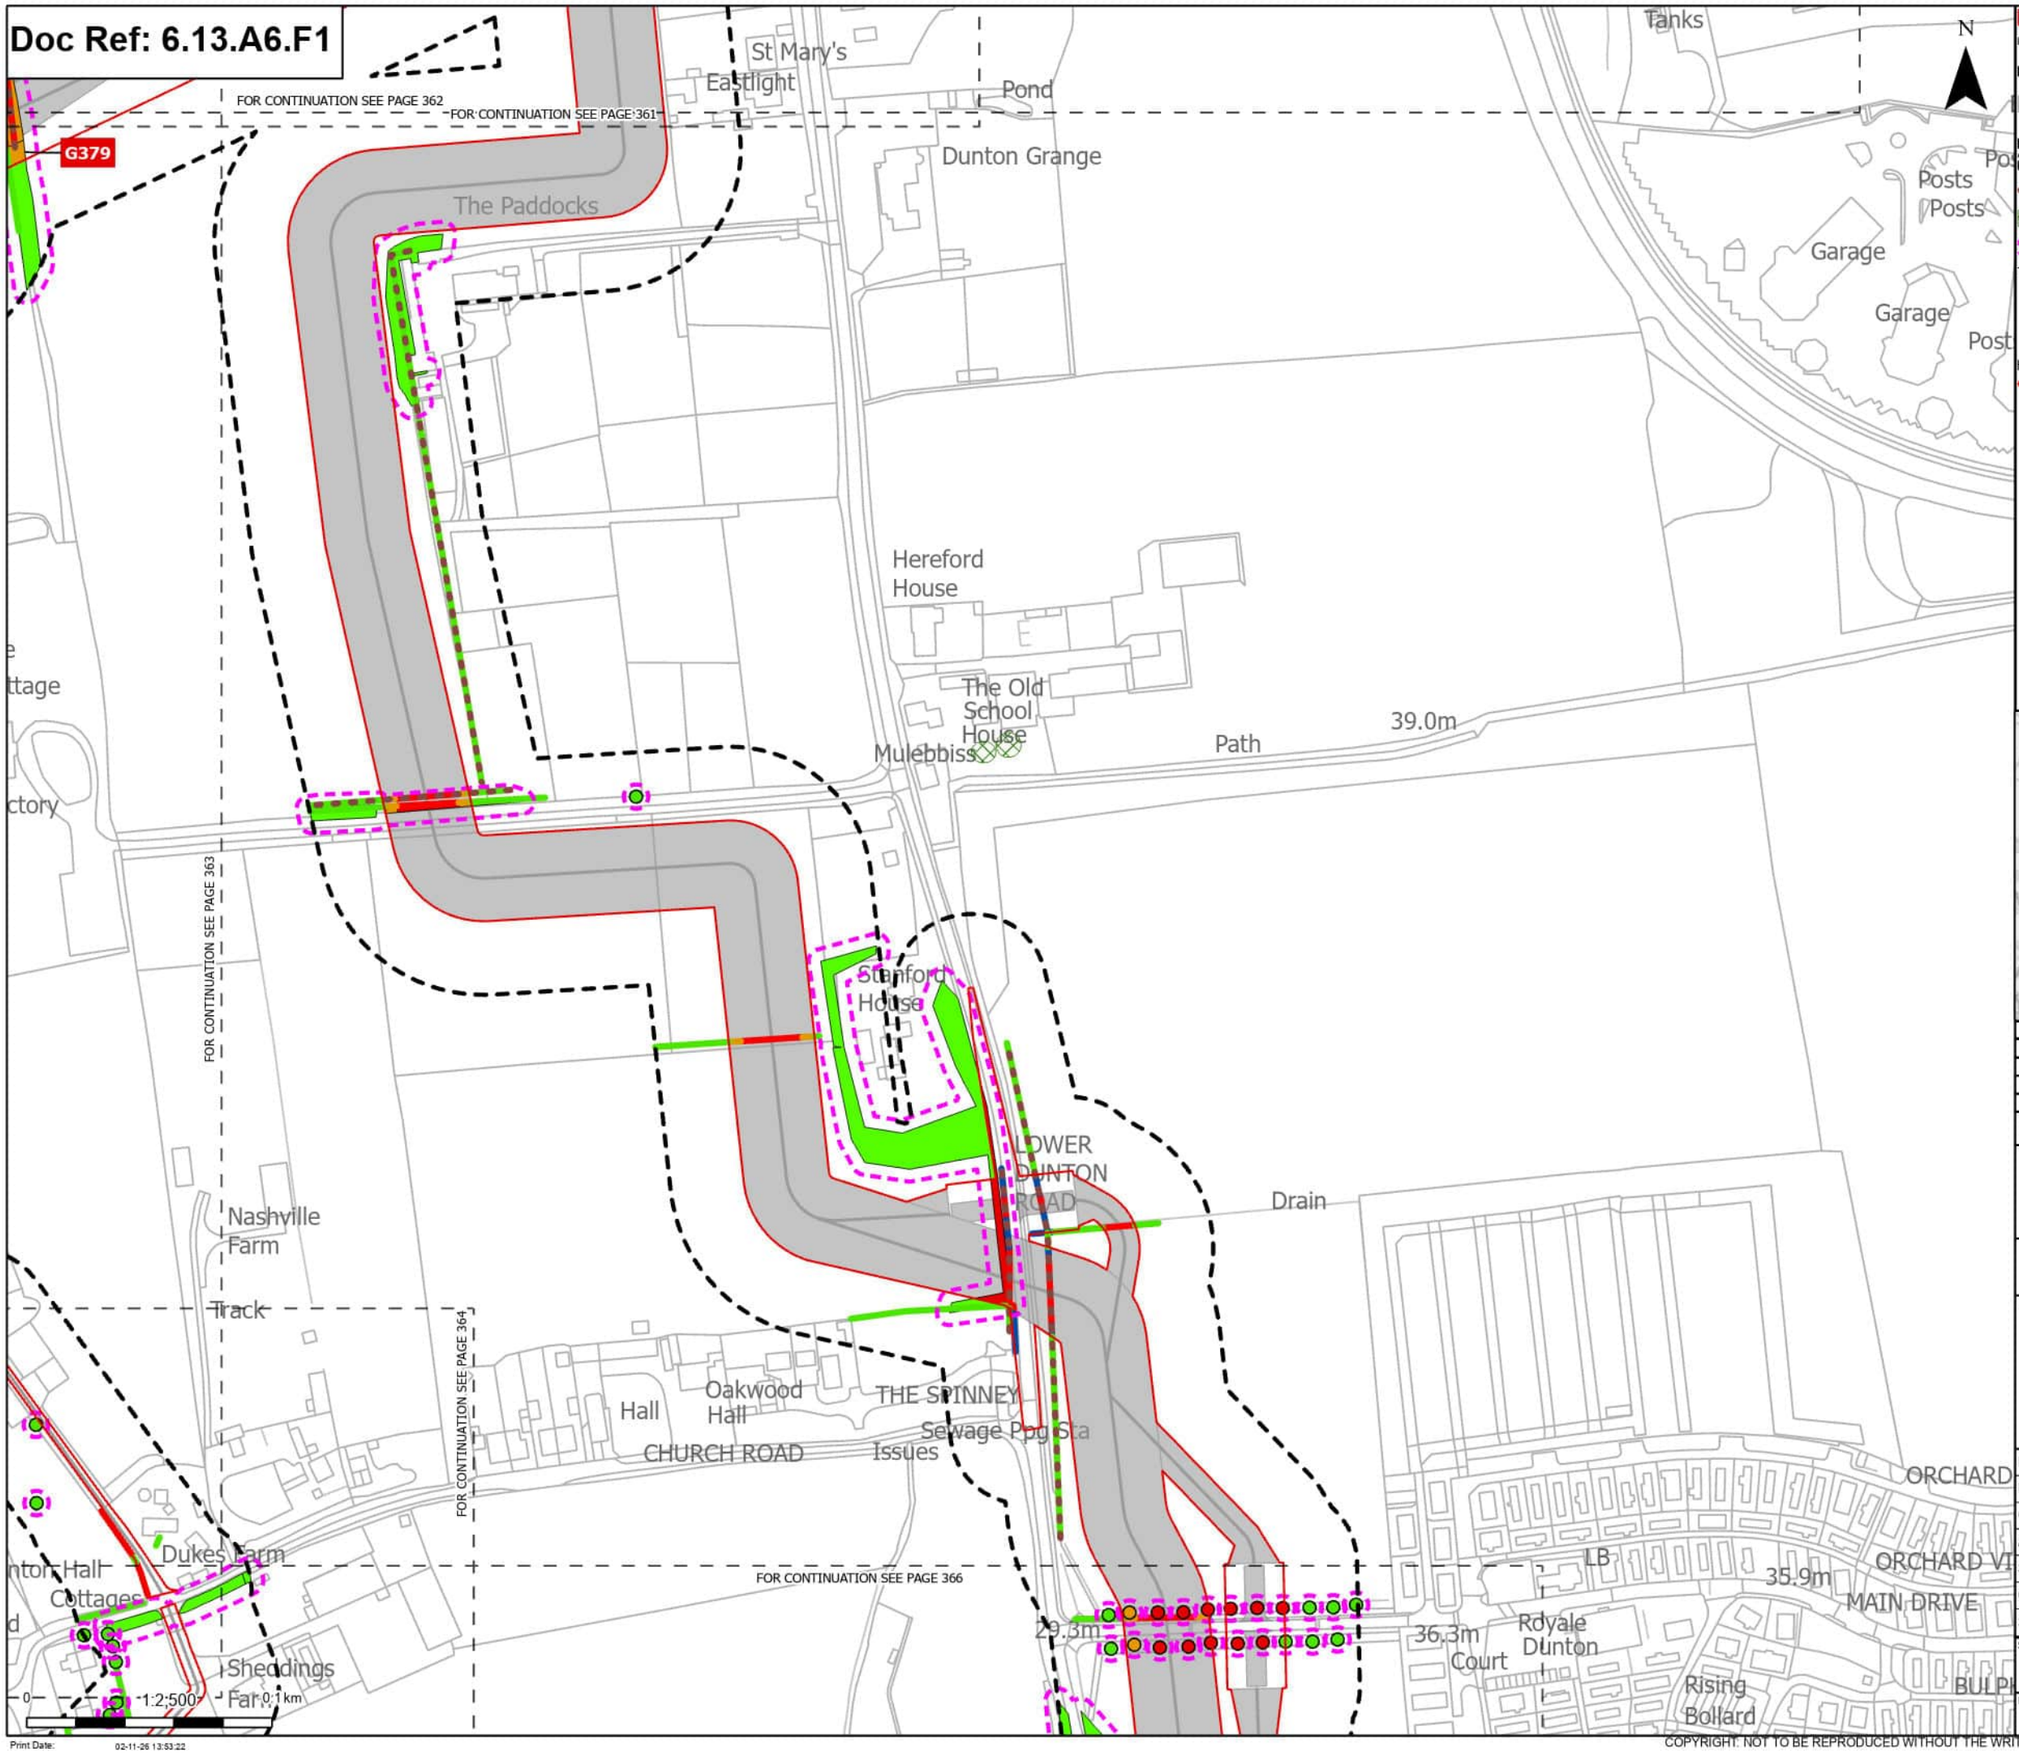

Order Limits
Sheet index cutline

Proposed project design details
Other temporary and permanent construction and operational works

Discipline specific constraints
Arboriculture Study Area
Important Hedgerows
TPO group of trees
Root protection area

Trees - Impact
Removed
Potentially Affected
Unaffected

Hedgerow - Impact
Removed
Affected Managed
Potentially Affected
Unaffected

Groups of trees - Impact
Removed
Potentially Affected
Unaffected

Note: The proposed overhead line alignment and proposed underground cable alignment together comprise the alignment. For further details regarding the design, please refer to Figures 4.1 (document reference 6.4.F1) and 4.2 (document reference 6.4.F2).

Notes: Background mapping information has been reproduced from the Ordnance Survey by permission of Ordnance Survey of the Controller of His Majesty's Stationery Office. © Crown copyright and database rights (2025) Licence OS100024241 and AC0000807948; © Crown copyright and database rights 2025 Ordnance Survey AC0000808122, Contains public sector information licensed under the Open Government Licence v3.0, © National Grid UK



Rev	Date	Description	Drawn	Check	Approv
B	Aug 2025	FOR DCO APPLICATION	JAL	AF	KB
A	Aug 2025	FOR DCO APPLICATION	JAL	AF	KB

nationalgrid

PROJECT: Norwich to Tilbury

Planning Inspectorate App Number: EN020027
Regulation 5(2)(a)

Title:

Figure A13.6.1- Landscape and Visual Arboriculture Impacts Plan
Page 365 of 396

Designed	M. Watson	Date	February 26
Drawn	J. Acero Leon	Date	February 26
Checked	A. Fell	Date	February 26
Approved	K. Burrows	Date	February 26
Scale:	1:2,500	Datum:	AOD
Original Size:	A3	Grid:	OS
Suitability Code:	A2	Project Number:	10059280

Suitability Description:
Accepted as Concept Stage

Drawing Number: 10059280-ARC-EBD-ZZ-DR-ZZ-00393
Revision: B

Print Date: 02-11-26 13:53:22

COPYRIGHT: NOT TO BE REPRODUCED WITHOUT THE WRITTEN PERMISSION OF NATIONAL GRID ELECTRICITY TRANSMISSION Plc

Doc Ref: 6.13.A6.F1



Order Limits
Sheet index cutline
Project section line

Proposed project design details
Proposed standard lattice pylon location
Proposed overhead line alignment
Environmental mitigation
Other temporary and permanent construction and operational works

Discipline specific constraints
Arboriculture Study Area
Root protection area

Trees - Impact
Removed
Potentially Affected
Unaffected

Hedgerow - Impact
Removed
Affected Managed
Potentially Affected
Unaffected

Groups of trees - Impact
Removed
Affected Managed
Potentially Affected
Unaffected

Note: The proposed overhead line alignment and proposed underground cable alignment together comprise the alignment. For further details regarding the design, please refer to Figures 4.1 (document reference 6.4.F1) and 4.2 (document reference 6.4.F2).

Notes: Background mapping information has been reproduced from the Ordnance Survey by permission of Ordnance Survey of the Controller of His Majesty's Stationery Office. © Crown copyright and database rights (2025) Licence OS100024241 and AC0000807948; © Crown copyright and database rights 2025 Ordnance Survey AC0000808122, Contains public sector information licensed under the Open Government Licence v3.0, © National Grid UK



Rev	Date	Description	Drawn	Check	Approv
B	Aug 2025	FOR DCO APPLICATION	JAL	AF	KB
A	Aug 2025	FOR DCO APPLICATION	JAL	AF	KB

nationalgrid

PROJECT:
Norwich to Tilbury

Planning Inspectorate App Number: EN020027
Regulation 5(2)(a)

Title:

Figure A13.6.1- Landscape and Visual Arboriculture Impacts Plan
Page 366 of 396

Designed	M. Watson	Date	February 26
Drawn	J. Acero Leon	Date	February 26
Checked	A. Fell	Date	February 26
Approved	K. Burrows	Date	February 26
Scale:	1:2,500	Datum:	AOD
Original Size:	A3	Grid:	OS
Suitability Code:	A2	Project Number:	10059280


Suitability Description:
Accepted as Concept Stage

Drawing Number: 10059280-ARC-EBD-ZZ-DR-ZZ-00393
Revision: B

Print Date: 02-11-26 13:53:37

COPYRIGHT: NOT TO BE REPRODUCED WITHOUT THE WRITTEN PERMISSION OF NATIONAL GRID ELECTRICITY TRANSMISSION Plc

Doc Ref: 6.13.A6.F1

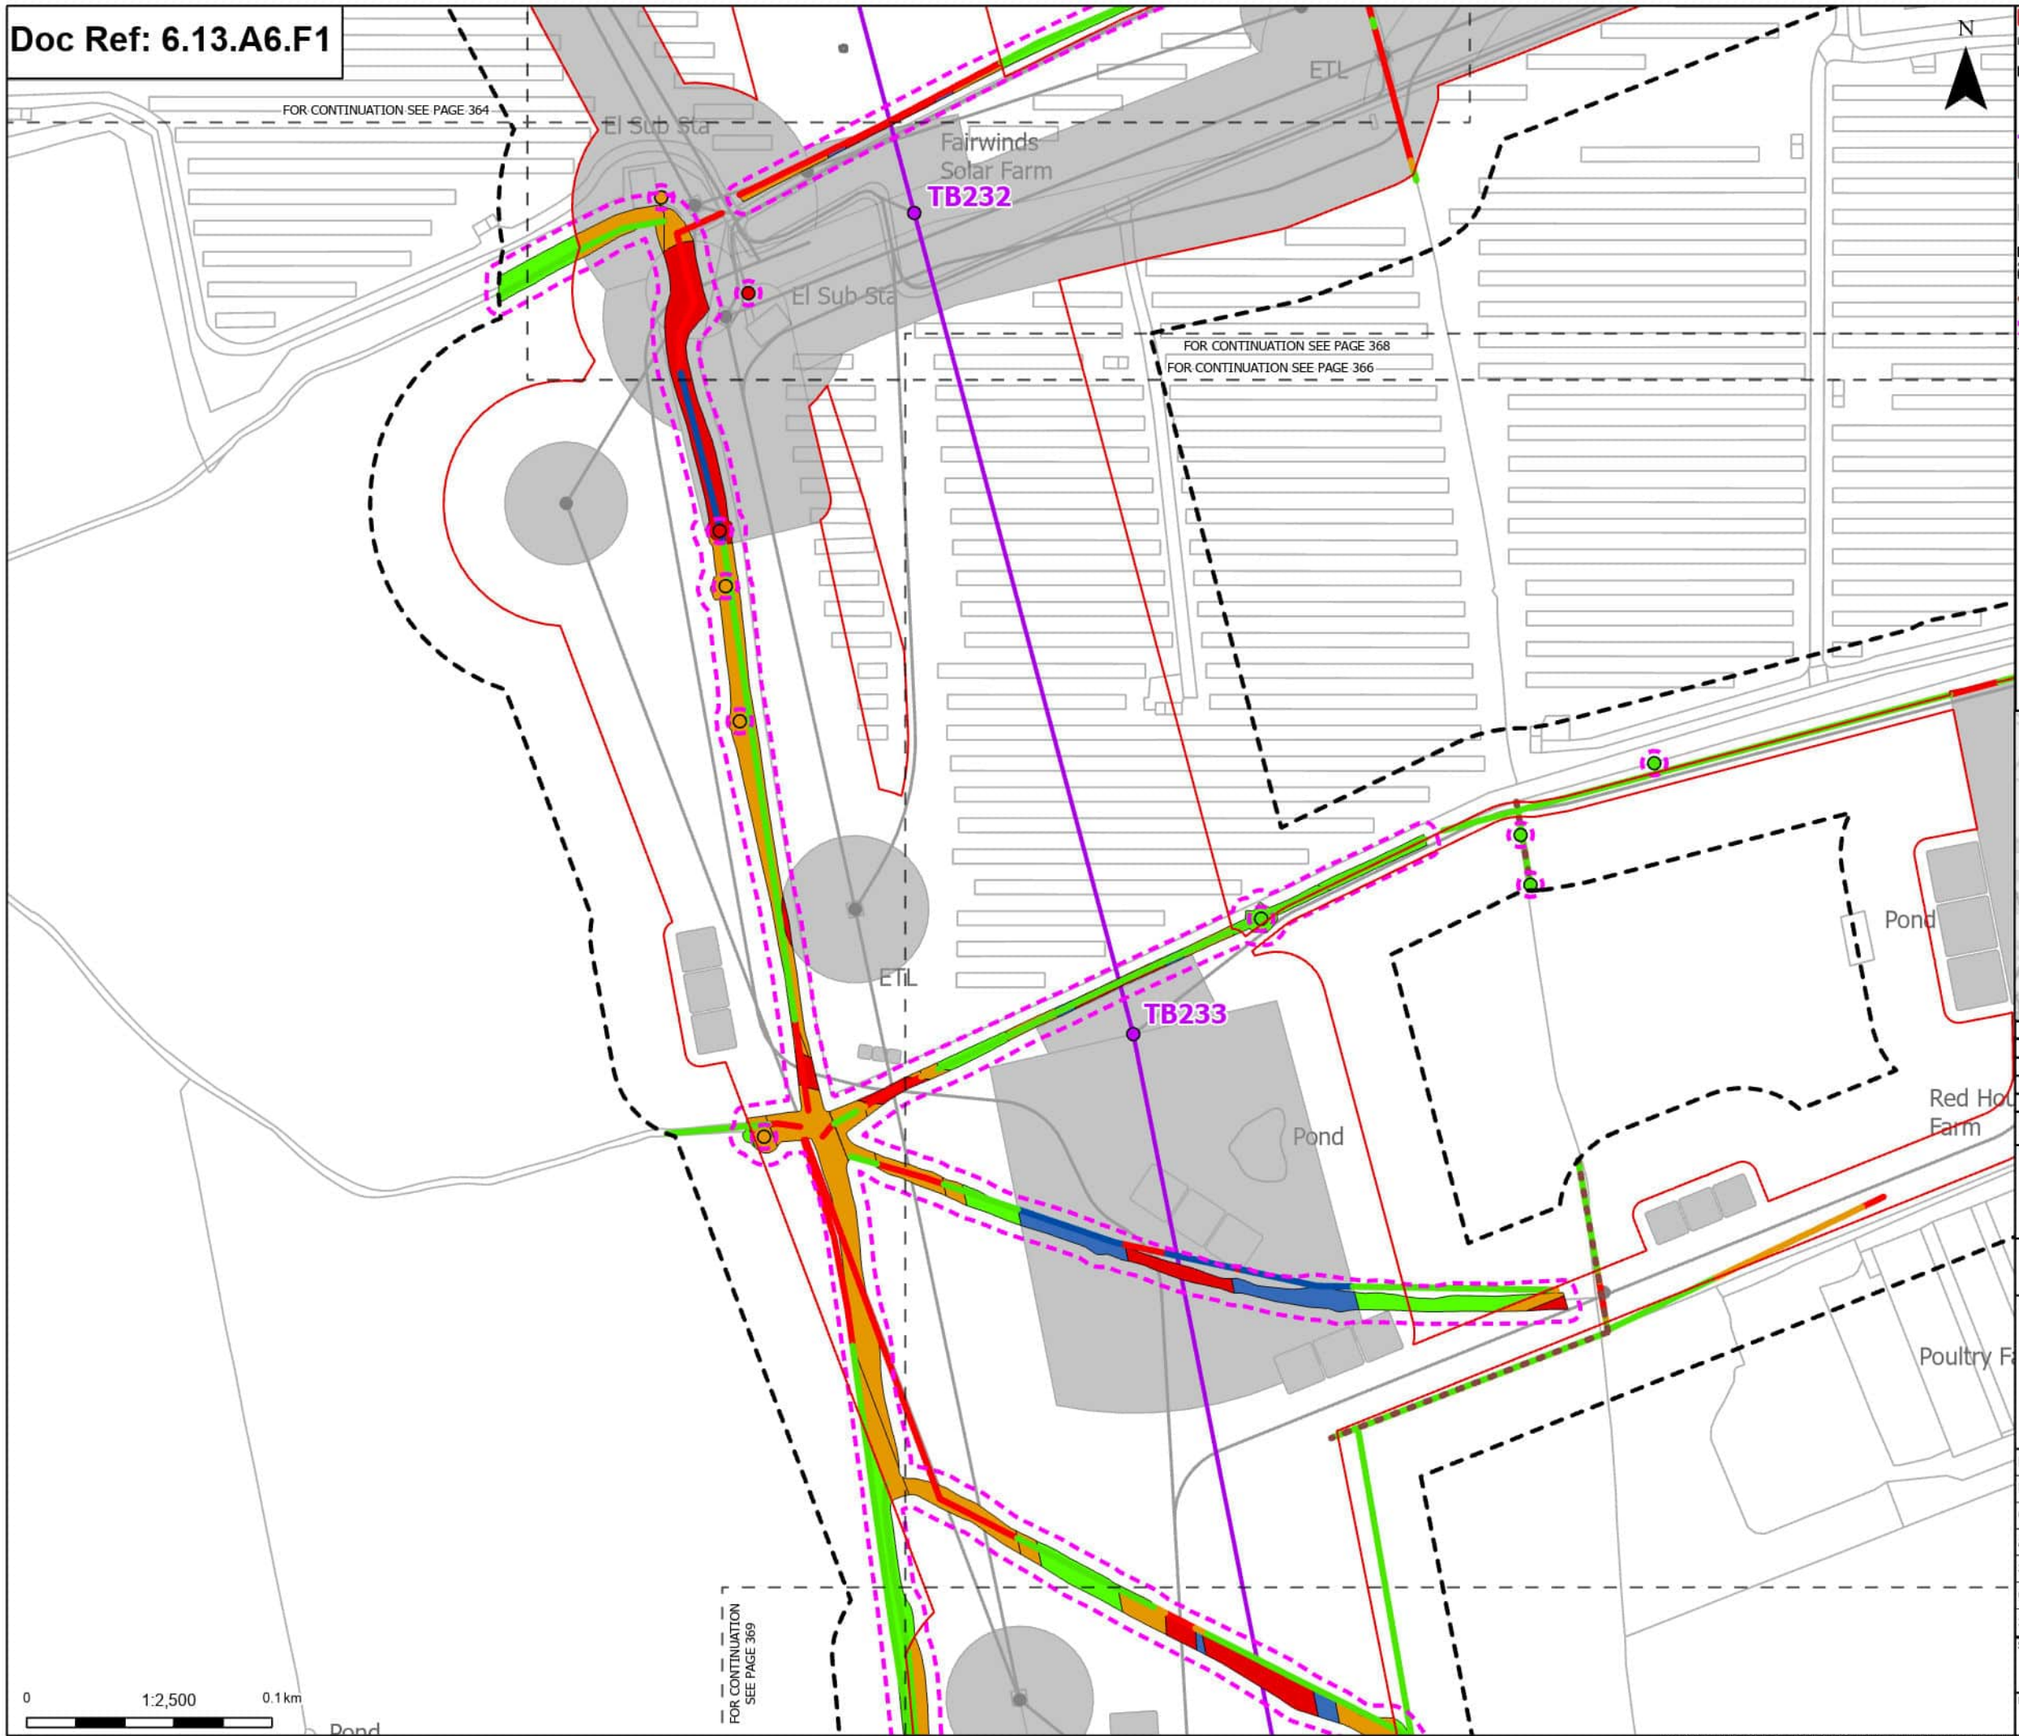

Order Limits
Sheet index cutline

Proposed project design details
- Proposed standard lattice pylon location
- Proposed overhead line alignment
- Environmental mitigation
- Other temporary and permanent construction and operational works

Discipline specific constraints
- Arboriculture Study Area
- Important Hedgerows
- Root protection area

Trees - Impact
- Removed
- Potentially Affected
- Unaffected

Hedgerow - Impact
- Removed
- Affected Managed
- Potentially Affected
- Unaffected

Groups of trees - Impact
- Removed
- Affected Managed
- Potentially Affected
- Unaffected

Note: The proposed overhead line alignment and proposed underground cable alignment together comprise the alignment. For further details regarding the design, please refer to Figures 4.1 (document reference 6.4.F1) and 4.2 (document reference 6.4.F2).

Notes: Background mapping information has been reproduced from the Ordnance Survey by permission of Ordnance Survey of the Controller of His Majesty's Stationery Office. © Crown copyright and database rights (2025) Licence OS100024241 and AC0000807948; © Crown copyright and database rights 2025 Ordnance Survey AC0000808122, Contains public sector information licensed under the Open Government Licence v3.0, © National Grid UK



Rev	Date	Description	Drawn	Check	Approv
B	Aug 2025	FOR DCO APPLICATION	JAL	AF	KB
A	Aug 2025	FOR DCO APPLICATION	JAL	AF	KB

nationalgrid

PROJECT: Norwich to Tilbury

Planning Inspectorate App Number: EN020027
Regulation 5(2)(a)

Title:

Figure A13.6.1- Landscape and Visual Arboriculture Impacts Plan
Page 367 of 396


Designed	M. Watson	Date	February 26
Drawn	J. Acero Leon	Date	February 26
Checked	A. Fell	Date	February 26
Approved	K. Burrows	Date	February 26
Scale:	1:2,500	Datum:	AOD
Original Size:	A3	Grid:	OS
Suitability Code:	A2	Project Number:	10059280

Suitability Description:
Accepted as Concept Stage

Drawing Number: 10059280-ARC-EBD-ZZ-DR-ZZ-00393
Revision: B

COPYRIGHT: NOT TO BE REPRODUCED WITHOUT THE WRITTEN PERMISSION OF NATIONAL GRID ELECTRICITY TRANSMISSION Plc

Doc Ref: 6.13.A6.F1

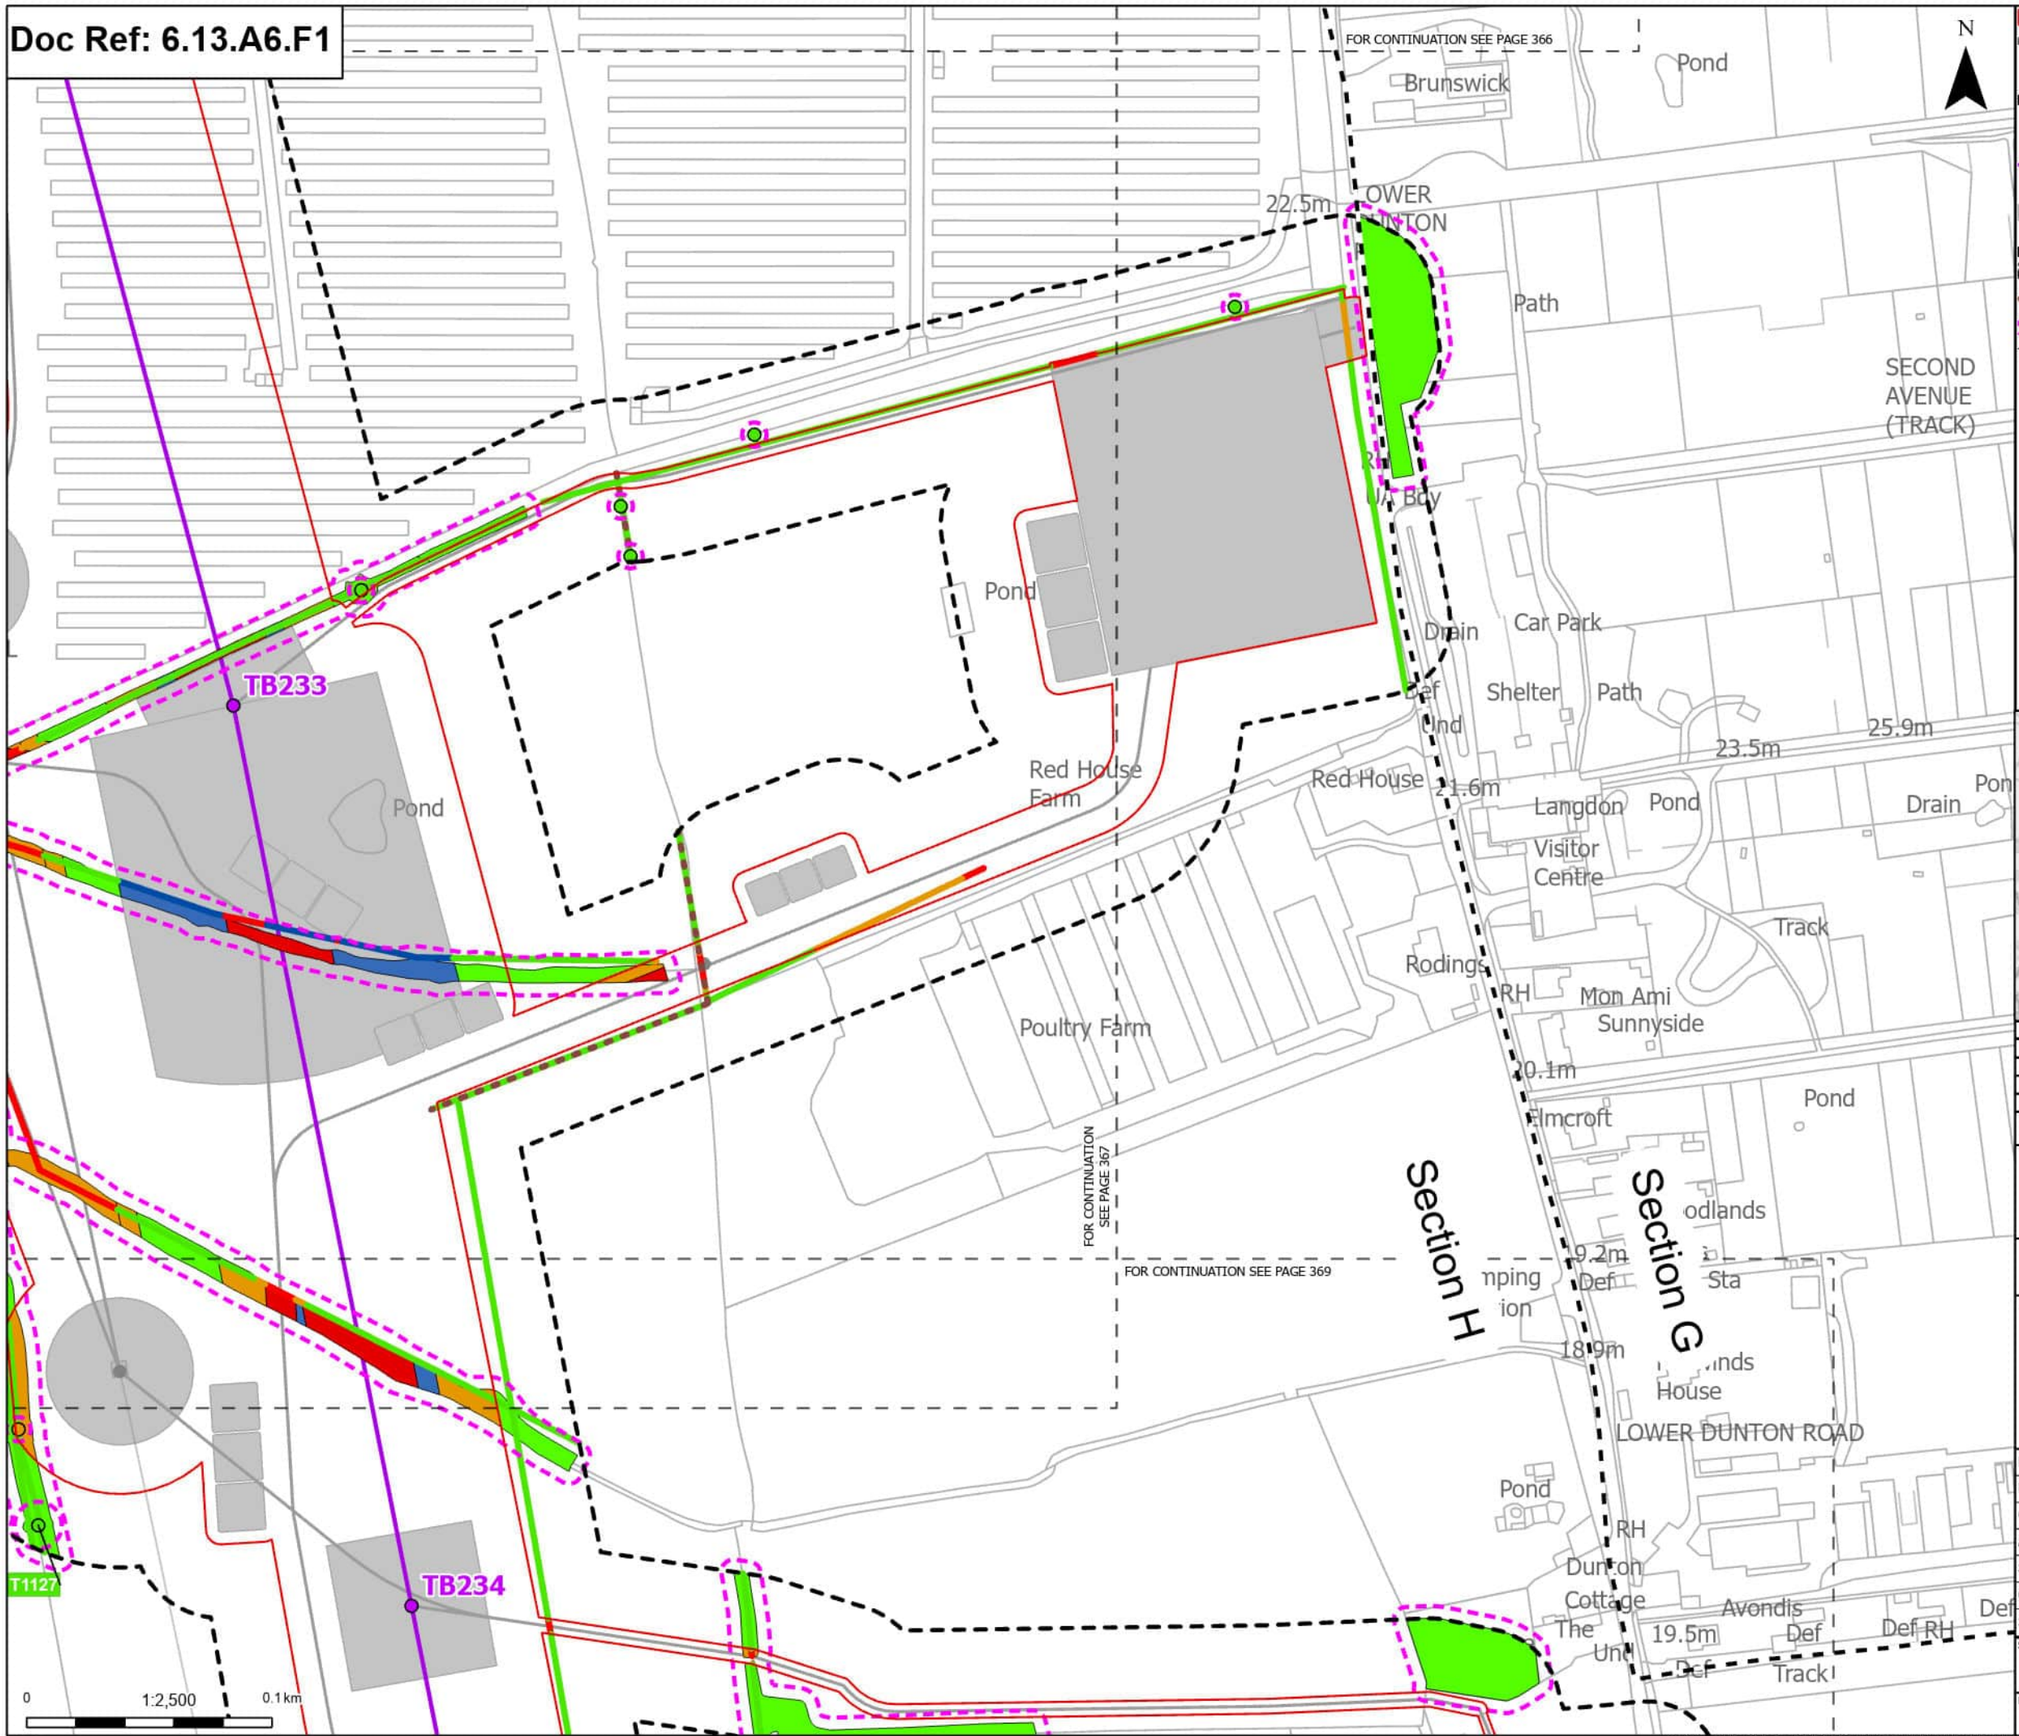

Print Date: 02-11-26 13:54:06

Order Limits
Sheet index cutline
Project section line

Proposed project design details
Proposed standard lattice pylon location
Proposed overhead line alignment
Other temporary and permanent construction and operational works

Discipline specific constraints
Arboriculture Study Area
Important Hedgerows
Root protection area

Trees - Impact
Potentially Affected
Unaffected

Hedgerow - Impact
Removed
Affected Managed
Potentially Affected
Unaffected

Groups of trees - Impact
Removed
Affected Managed
Potentially Affected
Unaffected

Note: The proposed overhead line alignment and proposed underground cable alignment together comprise the alignment. For further details regarding the design, please refer to Figures 4.1 (document reference 6.4.F1) and 4.2 (document reference 6.4.F2).

Notes: Background mapping information has been reproduced from the Ordnance Survey by permission of Ordnance Survey of the Controller of His Majesty's Stationery Office. © Crown copyright and database rights (2025) Licence OS100024241 and AC0000807948; © Crown copyright and database rights 2025 Ordnance Survey AC0000808122, Contains public sector information licensed under the Open Government Licence v3.0, © National Grid UK



Rev	Date	Description	Drawn	Check	Approv
B	Aug 2025	FOR DCO APPLICATION	JAL	AF	KB
A	Aug 2025	FOR DCO APPLICATION	JAL	AF	KB

nationalgrid

PROJECT: Norwich to Tilbury

Planning Inspectorate App Number: EN020027
Regulation 5(2)(a)

Title:

Figure A13.6.1- Landscape and Visual Arboriculture Impacts Plan
Page 368 of 396

Designed	M. Watson	Date	February 26
Drawn	J. Acero Leon	Date	February 26
Checked	A. Fell	Date	February 26
Approved	K. Burrows	Date	February 26
Scale:	1:2,500	Datum:	AOD
Original Size:	A3	Grid:	OS
Suitability Code:	A2	Project Number:	10059280

Suitability Description:
Accepted as Concept Stage

Drawing Number: 10059280-ARC-EBD-ZZ-DR-ZZ-00393
Revision: B

COPYRIGHT: NOT TO BE REPRODUCED WITHOUT THE WRITTEN PERMISSION OF NATIONAL GRID ELECTRICITY TRANSMISSION Plc

Doc Ref: 6.13.A6.F1

FOR CONTINUATION SEE PAGE 367

FOR CONTINUATION SEE PAGE 368

FOR CONTINUATION SEE PAGE 370

T1127

TB234

TB235

Track

Pond

RH

Dunton Cottage

The Unt

Avondis

19.5m

Def

Track

House

LOWER DUNTON RO

Sta

N

18.9m

21.6m

Balancing Pond

ESS

BALGOWNIE DRIVE

Balgowni Farm

Bonny Downs Farm

Doesgate

Cottag

22.9m

0 1:2,500 0.1 km

Print Date: 02-11-26 13:54:23

Order Limits
Sheet index cutline
Project section line

Proposed project design details
Proposed standard lattice pylon location
Proposed overhead line alignment
Other temporary and permanent construction and operational works

Discipline specific constraints
Arboriculture Study Area
Root protection area

Trees - Impact
Potentially Affected
Unaffected

Hedgerow - Impact
Removed
Potentially Affected
Unaffected

Groups of trees - Impact
Removed
Affected Managed
Potentially Affected
Unaffected

Note: The proposed overhead line alignment and proposed underground cable alignment together comprise the alignment. For further details regarding the design, please refer to Figures 4.1 (document reference 6.4.F1) and 4.2 (document reference 6.4.F2).

Notes: Background mapping information has been reproduced from the Ordnance Survey by permission of Ordnance Survey of the Controller of His Majesty's Stationery Office. © Crown copyright and database rights (2025) Licence OS100024241 and AC0000807948; © Crown copyright and database rights 2025 Ordnance Survey AC0000808122, Contains public sector information licensed under the Open Government Licence v3.0, © National Grid UK



Rev	Date	Description	Drawn	Check	Approv
B	Aug 2025	FOR DCO APPLICATION	JAL	AF	KB
A	Aug 2025	FOR DCO APPLICATION	JAL	AF	KB

nationalgrid

PROJECT: Norwich to Tilbury

Planning Inspectorate App Number: EN020027
Regulation 5(2)(a)

Title:

Figure A13.6.1- Landscape and Visual Arboriculture Impacts Plan
Page 369 of 396

Designed	M. Watson	Date	February 26
Drawn	J. Acero Leon	Date	February 26
Checked	A. Fell	Date	February 26
Approved	K. Burrows	Date	February 26
Scale:	1:2,500	Datum:	AOD
Original Size:	A3	Grid:	OS
Suitability Code:	A2	Project Number:	10059280

Suitability Description:
Accepted as Concept Stage

Drawing Number: 10059280-ARC-EBD-ZZ-DR-ZZ-00393
Revision: B

COPYRIGHT: NOT TO BE REPRODUCED WITHOUT THE WRITTEN PERMISSION OF NATIONAL GRID ELECTRICITY TRANSMISSION Plc

Doc Ref: 6.13.A6.F1

FOR CONTINUATION SEE PAGE 369

TB236

TB237

TB238

T1128

T1129

G383

T1130

T1131

T1132

T1133

T1134

W382

Track

Drain

Pond

FB

FOR CONTINUATION SEE PAGE 371

0 1:2,500 0.1 km

Print Date: 02-11-26 13:54:40

N

Order Limits
Sheet index cutline

Proposed project design details
Proposed low height pylon location
Proposed standard lattice pylon location
Proposed overhead line alignment
Other temporary and permanent construction and operational works

Discipline specific constraints
Arboriculture Study Area
Important Hedgerows
Root protection area

Veteran Trees - Impact
Potentially Affected

Trees - Impact
Removed
Affected Managed

Potentially Affected
Unaffected

Hedgerow - Impact
Removed
Affected Managed
Potentially Affected
Unaffected

Groups of trees - Impact
Removed
Affected Managed
Potentially Affected
Unaffected

Note: The proposed overhead line alignment and proposed underground cable alignment together comprise the alignment. For further details regarding the design, please refer to Figures 4.1 (document reference 6.4.F1) and 4.2 (document reference 6.4.F2).

Notes: Background mapping information has been reproduced from the Ordnance Survey by permission of Ordnance Survey of the Controller of His Majesty's Stationery Office. © Crown copyright and database rights (2025) Licence OS100024241 and AC0000807948; © Crown copyright and database rights 2025 Ordnance Survey AC0000808122, Contains public sector information licensed under the Open Government Licence v3.0, © National Grid UK



Rev	Date	Description	Drawn	Check	Approv
B	Aug 2025	FOR DCO APPLICATION	JAL	AF	KB
A	Aug 2025	FOR DCO APPLICATION	JAL	AF	KB

nationalgrid

PROJECT: Norwich to Tilbury

Planning Inspectorate App Number: EN020027
Regulation 5(2)(a)

Title:

Figure A13.6.1- Landscape and Visual Arboriculture Impacts Plan
Page 370 of 396


Designed	M. Watson	Date	February 26
Drawn	J. Acero Leon	Date	February 26
Checked	A. Fell	Date	February 26
Approved	K. Burrows	Date	February 26
Scale:	1:2,500	Datum:	AOD
Original Size:	A3	Grid:	OS
Suitability Code:	A2	Project Number:	10059280

Suitability Description:
Accepted as Concept Stage

Drawing Number: 10059280-ARC-EBD-ZZ-DR-ZZ-00393
Revision: B

COPYRIGHT: NOT TO BE REPRODUCED WITHOUT THE WRITTEN PERMISSION OF NATIONAL GRID ELECTRICITY TRANSMISSION Plc

Doc Ref: 6.13.A6.F1

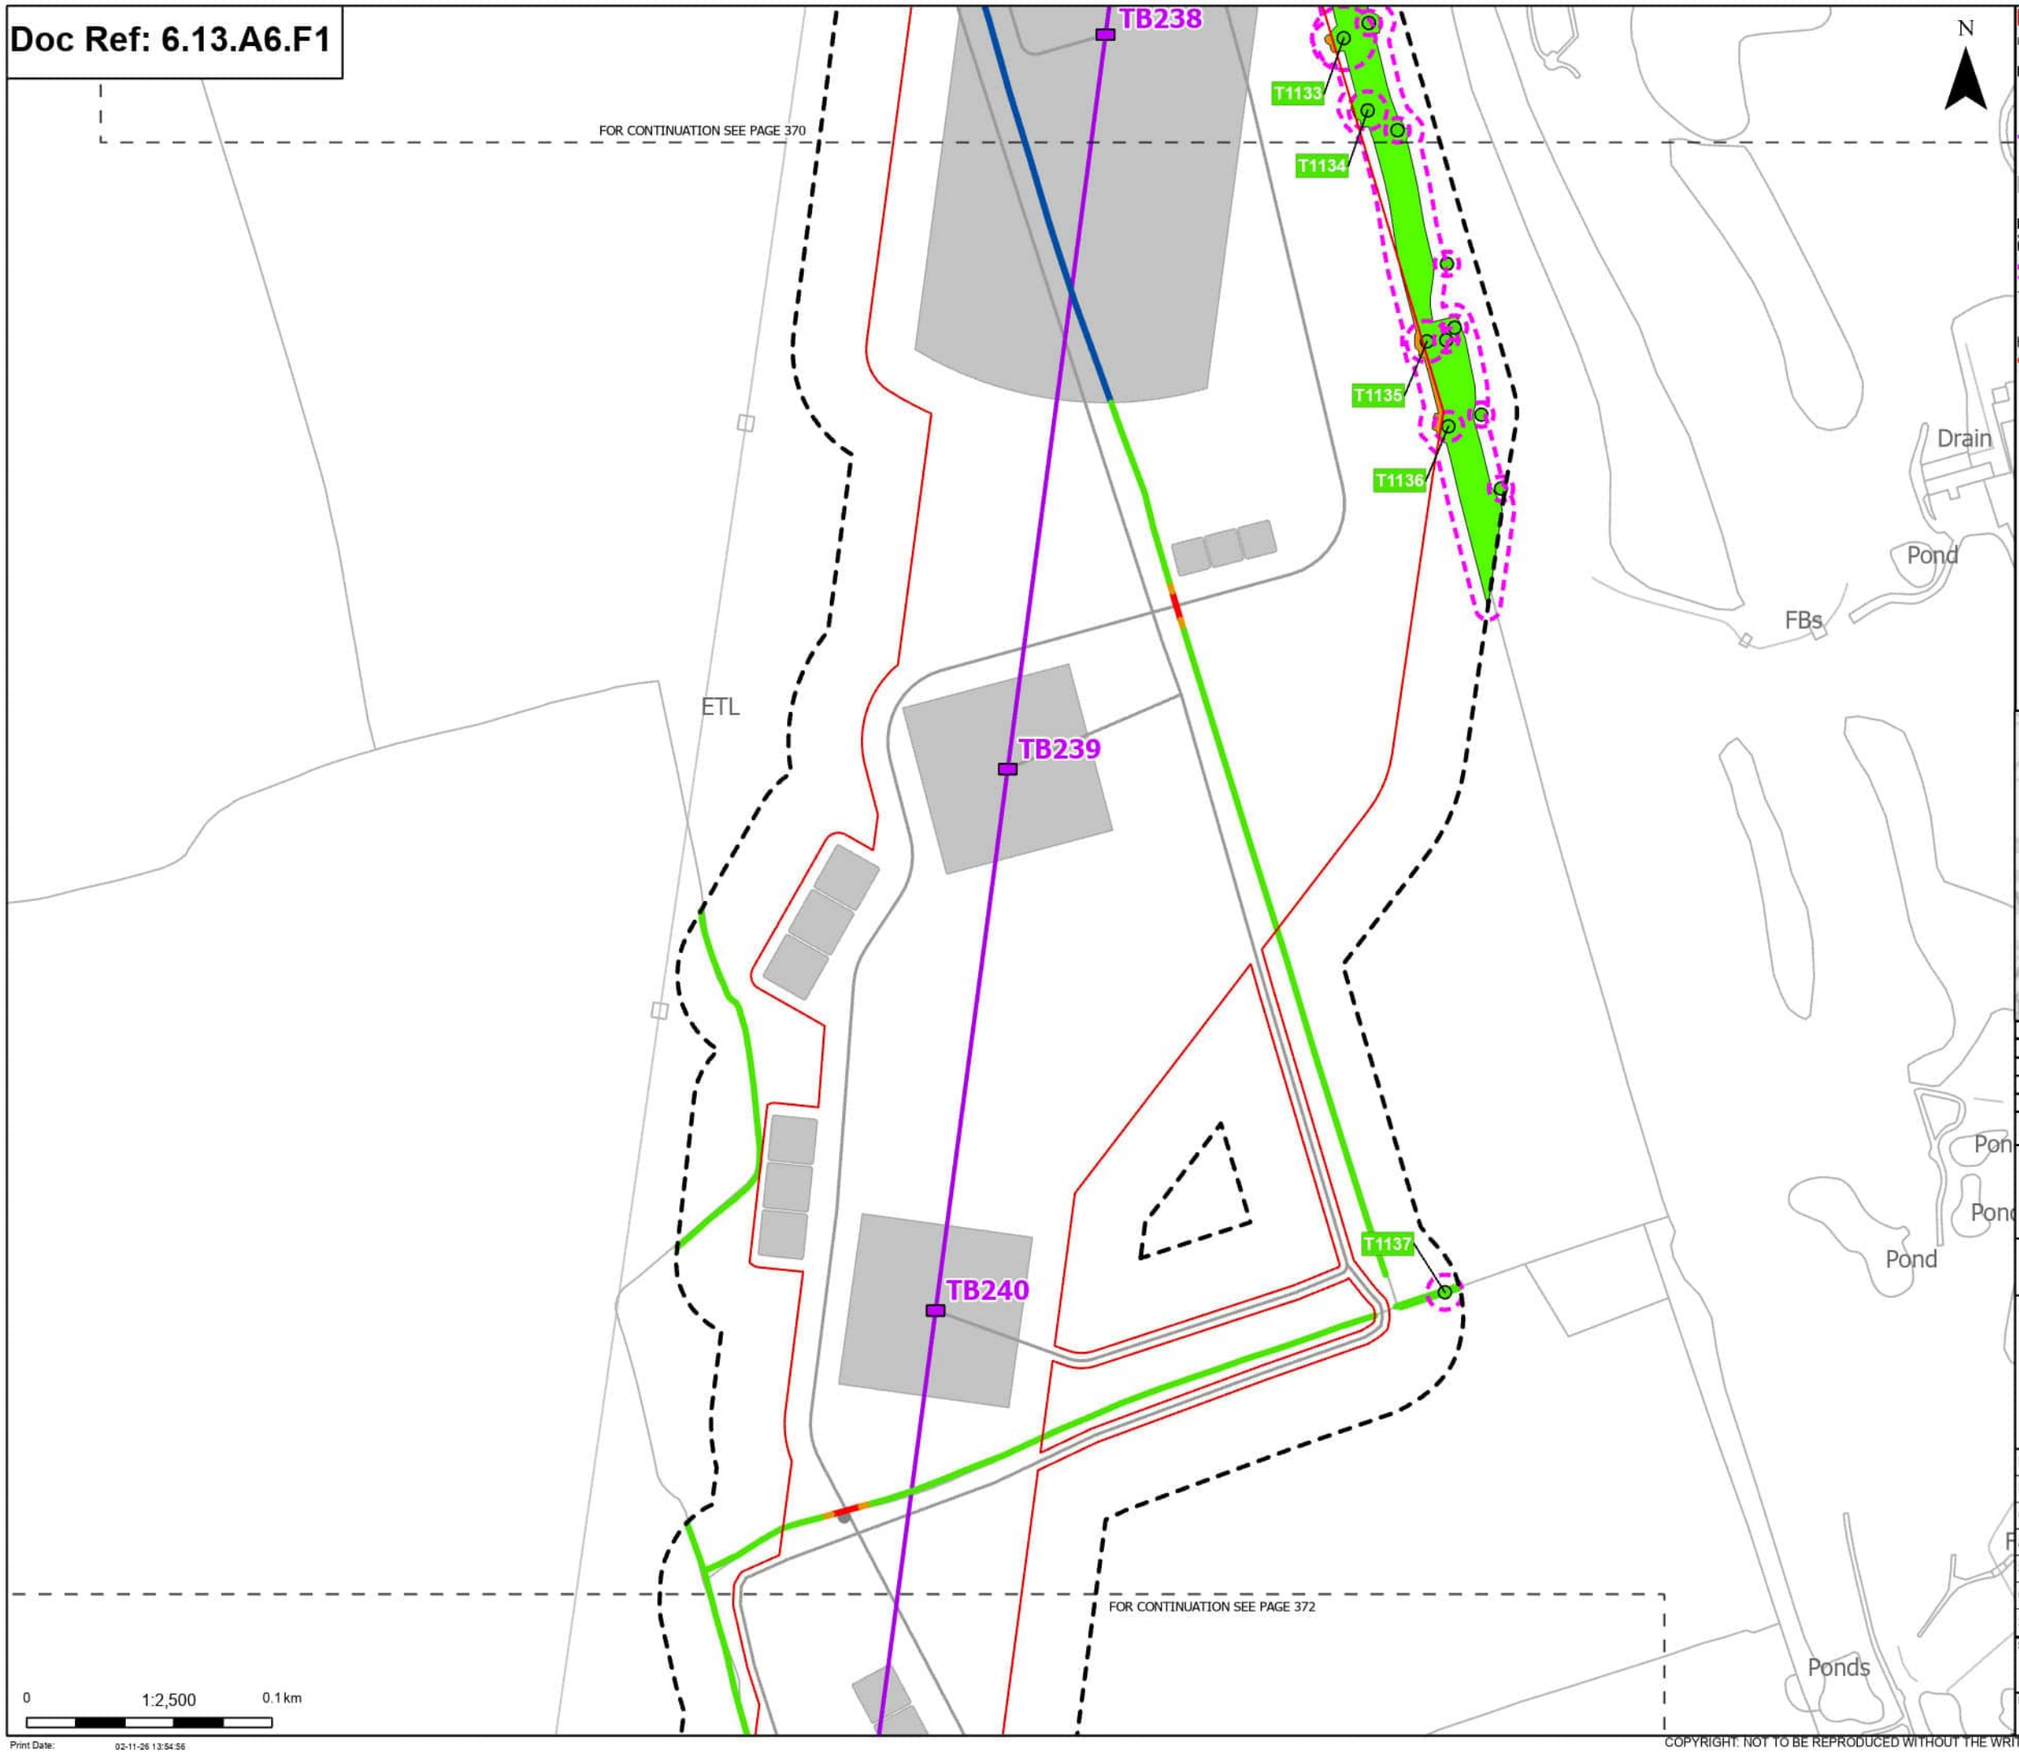

Print Date: 02-11-26 13:54:56

Order Limits
Sheet index cutline

Proposed project design details
Proposed low height pylon location
Proposed overhead line alignment
Other temporary and permanent construction and operational works

Discipline specific constraints
Arboriculture Study Area
Root protection area

Trees - Impact
Unaffected

Hedgerow - Impact
Removed

Affected Managed
Potentially Affected
Unaffected

Groups of trees - Impact
Potentially Affected
Unaffected

Note: The proposed overhead line alignment and proposed underground cable alignment together comprise the alignment. For further details regarding the design, please refer to Figures 4.1 (document reference 6.4.F1) and 4.2 (document reference 6.4.F2).

Notes: Background mapping information has been reproduced from the Ordnance Survey by permission of Ordnance Survey of the Controller of His Majesty's Stationery Office. © Crown copyright and database rights (2025) Licence OS100024241 and AC0000807948; © Crown copyright and database rights 2025 Ordnance Survey AC0000808122, Contains public sector information licensed under the Open Government Licence v3.0, © National Grid UK



Rev	Date	Description	Drawn	Check	Approv
B	Aug 2025	FOR DCO APPLICATION	JAL	AF	KB
A	Aug 2025	FOR DCO APPLICATION	JAL	AF	KB

nationalgrid

PROJECT: Norwich to Tilbury

Planning Inspectorate App Number: EN020027
Regulation 5(2)(a)

Title:

Figure A13.6.1- Landscape and Visual Arboriculture Impacts Plan
Page 371 of 396


Designed	M. Watson	Date	February 26
Drawn	J. Acero Leon	Date	February 26
Checked	A. Fell	Date	February 26
Approved	K. Burrows	Date	February 26
Scale:	1:2,500	Datum:	AOD
Original Size:	A3	Grid:	OS
Suitability Code:	A2	Project Number:	10059280

Suitability Description:
Accepted as Concept Stage

Drawing Number: 10059280-ARC-EBD-ZZ-DR-ZZ-00393
Revision: B

COPYRIGHT: NOT TO BE REPRODUCED WITHOUT THE WRITTEN PERMISSION OF NATIONAL GRID ELECTRICITY TRANSMISSION Plc

Doc Ref: 6.13.A6.F1

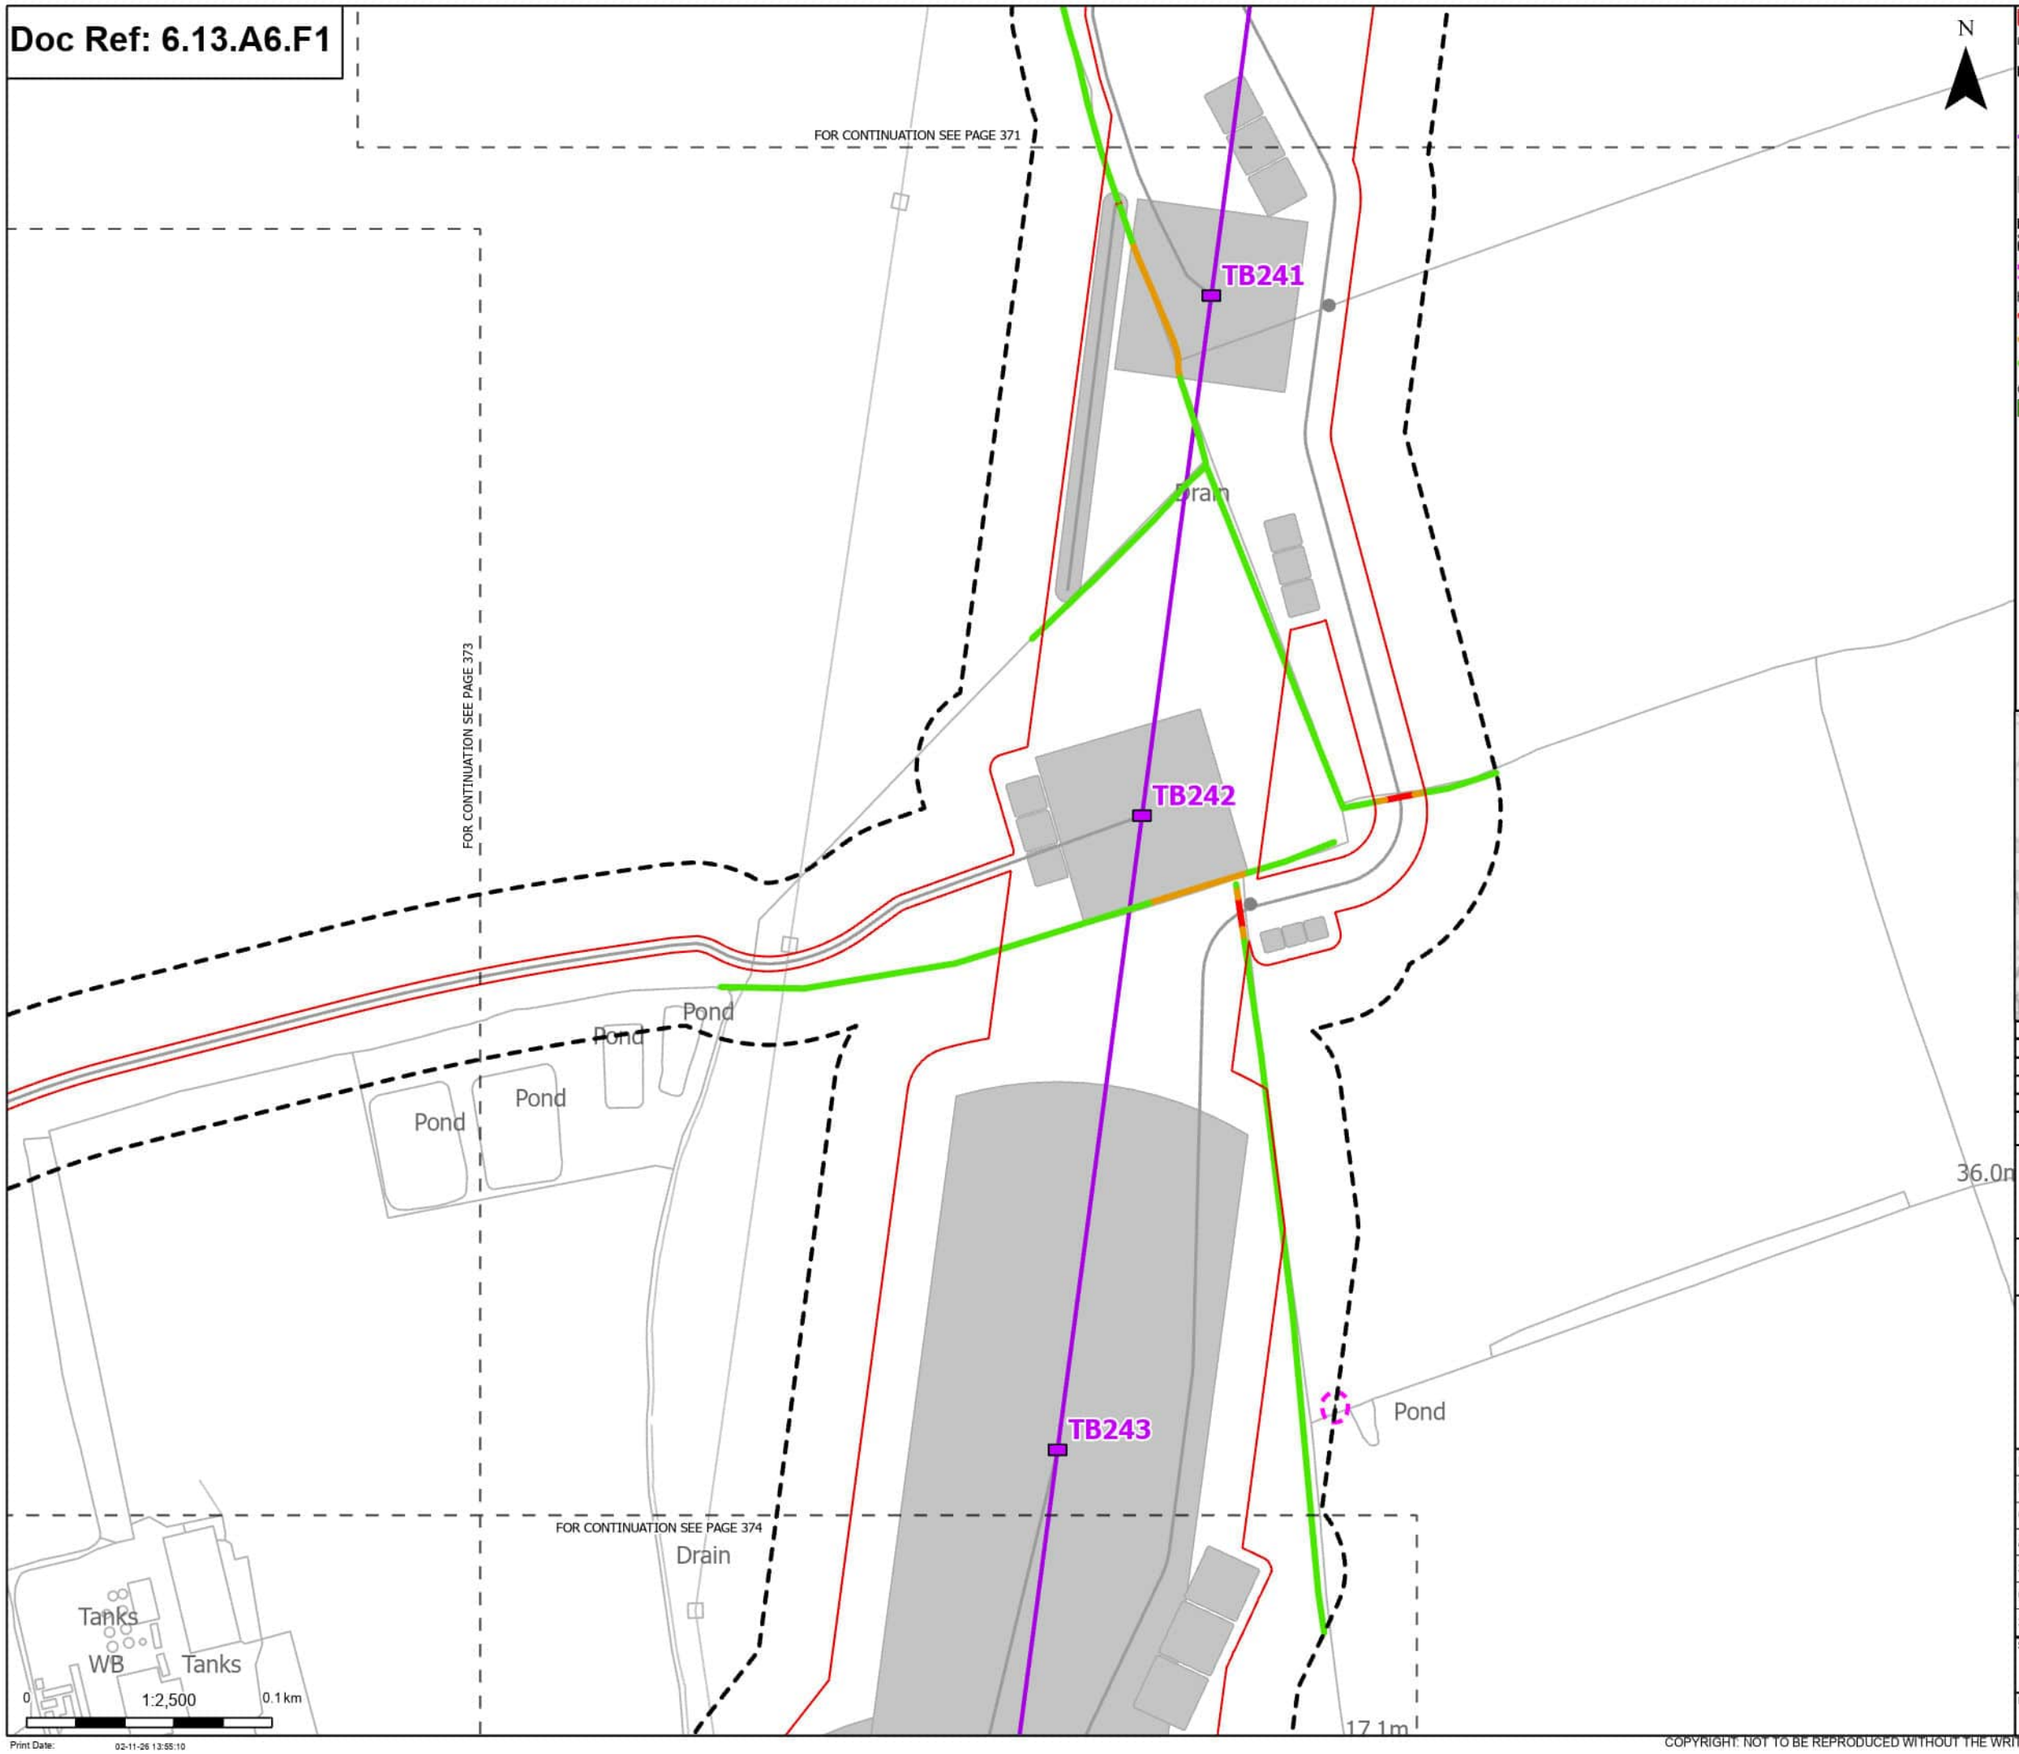

Order Limits
Sheet index cutline

Proposed project design details
Proposed low height pylon location
Proposed overhead line alignment
Other temporary and permanent construction and operational works

Discipline specific constraints
Arboriculture Study Area
Root protection area

Hedgerow - Impact
Removed
Potentially Affected
Unaffected

Groups of trees - Impact
Unaffected

Note: The proposed overhead line alignment and proposed underground cable alignment together comprise the alignment. For further details regarding the design, please refer to Figures 4.1 (document reference 6.4.F1) and 4.2 (document reference 6.4.F2).

Notes: Background mapping information has been reproduced from the Ordnance Survey by permission of Ordnance Survey of the Controller of His Majesty's Stationery Office. © Crown copyright and database rights (2025) Licence OS100024241 and AC0000807948; © Crown copyright and database rights 2025 Ordnance Survey AC0000808122, Contains public sector information licensed under the Open Government Licence v3.0, © National Grid UK



Rev	Date	Description	Drawn	Check	Approv
B	Aug 2025	FOR DCO APPLICATION	JAL	AF	KB
A	Aug 2025	FOR DCO APPLICATION	JAL	AF	KB

nationalgrid

PROJECT:
Norwich to Tilbury

Planning Inspectorate App Number: EN020027
Regulation 5(2)(a)

Title:

Figure A13.6.1- Landscape and Visual Arboriculture Impacts Plan
Page 372 of 396

Designed	M. Watson	Date	February 26
Drawn	J. Acero Leon	Date	February 26
Checked	A. Fell	Date	February 26
Approved	K. Burrows	Date	February 26
Scale:	1:2,500	Datum:	AOD
Original Size:	A3	Grid:	OS
Suitability Code:	A2	Project Number:	10059280


Suitability Description:
Accepted as Concept Stage

Drawing Number: 10059280-ARC-EBD-ZZ-DR-ZZ-00393
Revision: B

Print Date: 02-11-26 13:55:10

COPYRIGHT: NOT TO BE REPRODUCED WITHOUT THE WRITTEN PERMISSION OF NATIONAL GRID ELECTRICITY TRANSMISSION Plc

Doc Ref: 6.13.A6.F1

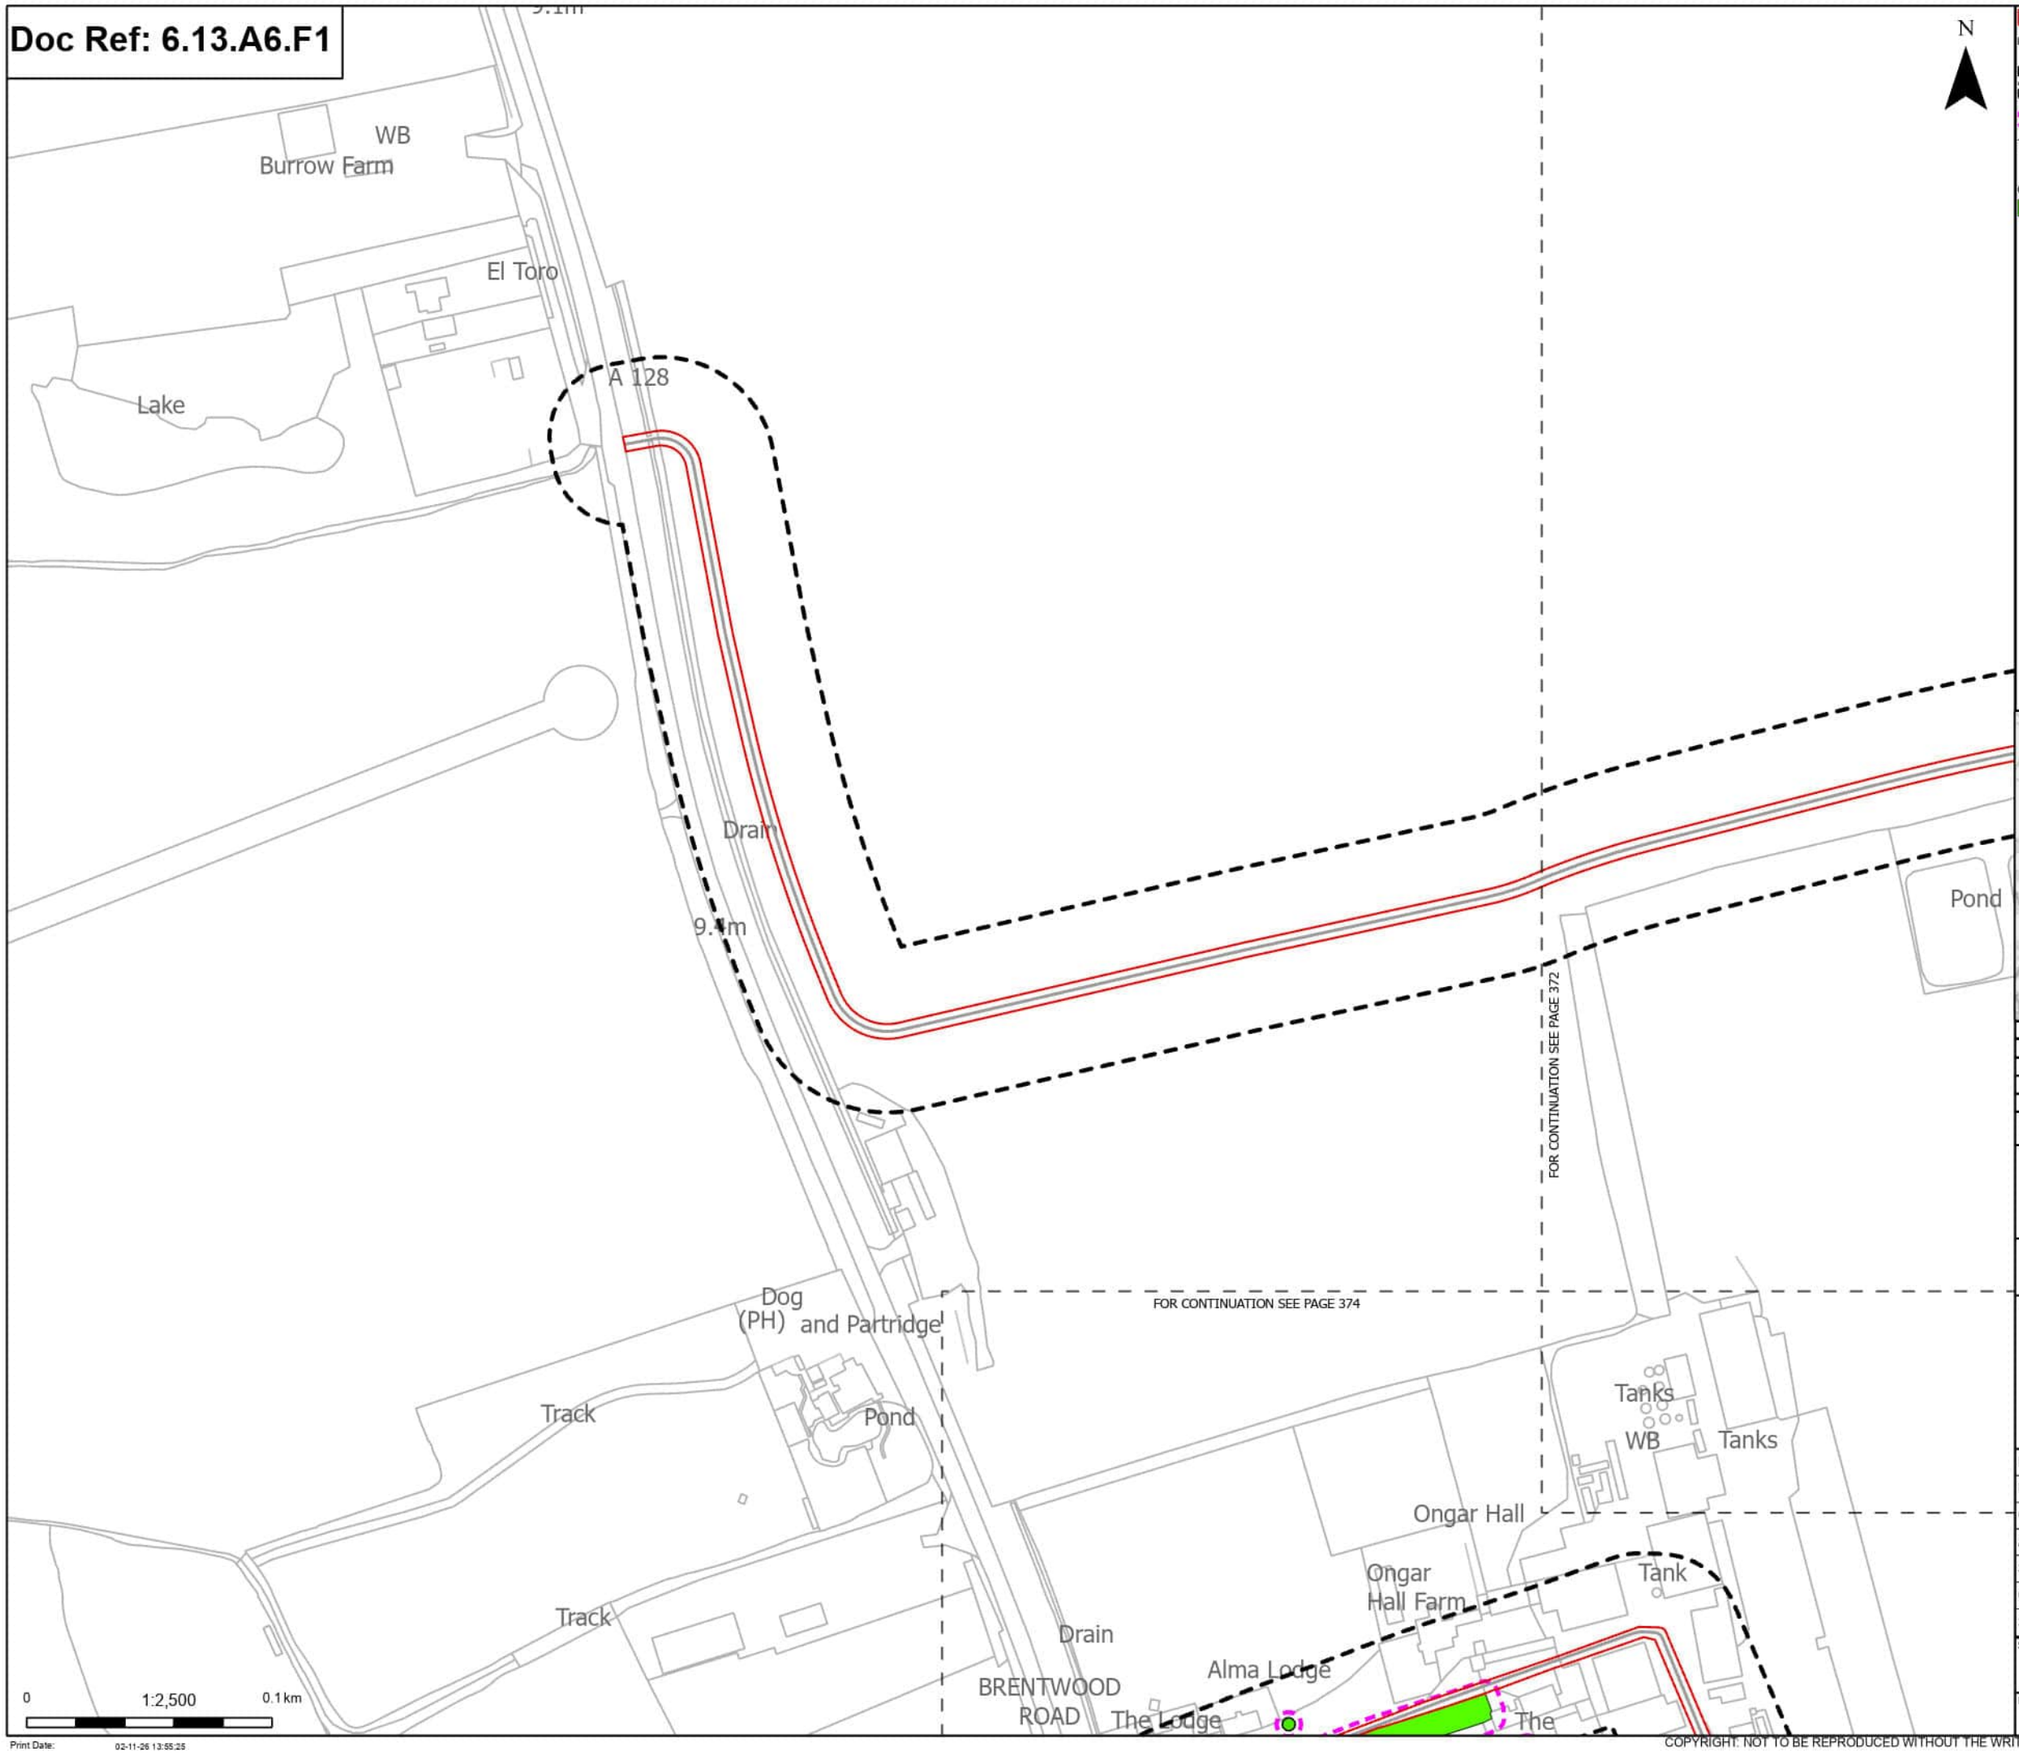

Print Date: 02-11-26 13:55:25

N

Order Limits

Sheet index cutline

Discipline specific constraints

Arboriculture Study Area

Root protection area

Trees - Impact

Unaffected

Groups of trees - Impact

Unaffected

Note: The proposed overhead line alignment and proposed underground cable alignment together comprise the alignment. For further details regarding the design, please refer to Figures 4.1 (document reference 6.4.F1) and 4.2 (document reference 6.4.F2).

Notes: Background mapping information has been reproduced from the Ordnance Survey by permission of Ordnance Survey of the Controller of His Majesty's Stationery Office. © Crown copyright and database rights (2025) Licence OS100024241 and AC0000807948; © Crown copyright and database rights 2025 Ordnance Survey AC0000808122, Contains public sector information licensed under the Open Government Licence v3.0, © National Grid UK



Rev	Date	Description	Drawn	Check	Approv
B	Aug 2025	FOR DCO APPLICATION	JAL	AF	KB
A	Aug 2025	FOR DCO APPLICATION	JAL	AF	KB

nationalgrid

PROJECT: Norwich to Tilbury

Planning Inspectorate App Number: EN020027
Regulation 5(2)(a)

Title:

Figure A13.6.1- Landscape and Visual Arboriculture Impacts Plan
Page 373 of 396

Designed	M. Watson	Date	February 26
Drawn	J. Acero Leon	Date	February 26
Checked	A. Fell	Date	February 26
Approved	K. Burrows	Date	February 26
Scale:	1:2,500	Datum:	AOD
Original Size:	A3	Grid:	OS
Suitability Code:	A2	Project Number:	10059280


Suitability Description:
Accepted as Concept Stage

Drawing Number: 10059280-ARC-EBD-ZZ-DR-ZZ-00393

Revision: B

COPYRIGHT: NOT TO BE REPRODUCED WITHOUT THE WRITTEN PERMISSION OF NATIONAL GRID ELECTRICITY TRANSMISSION Plc

Doc Ref: 6.13.A6.F1

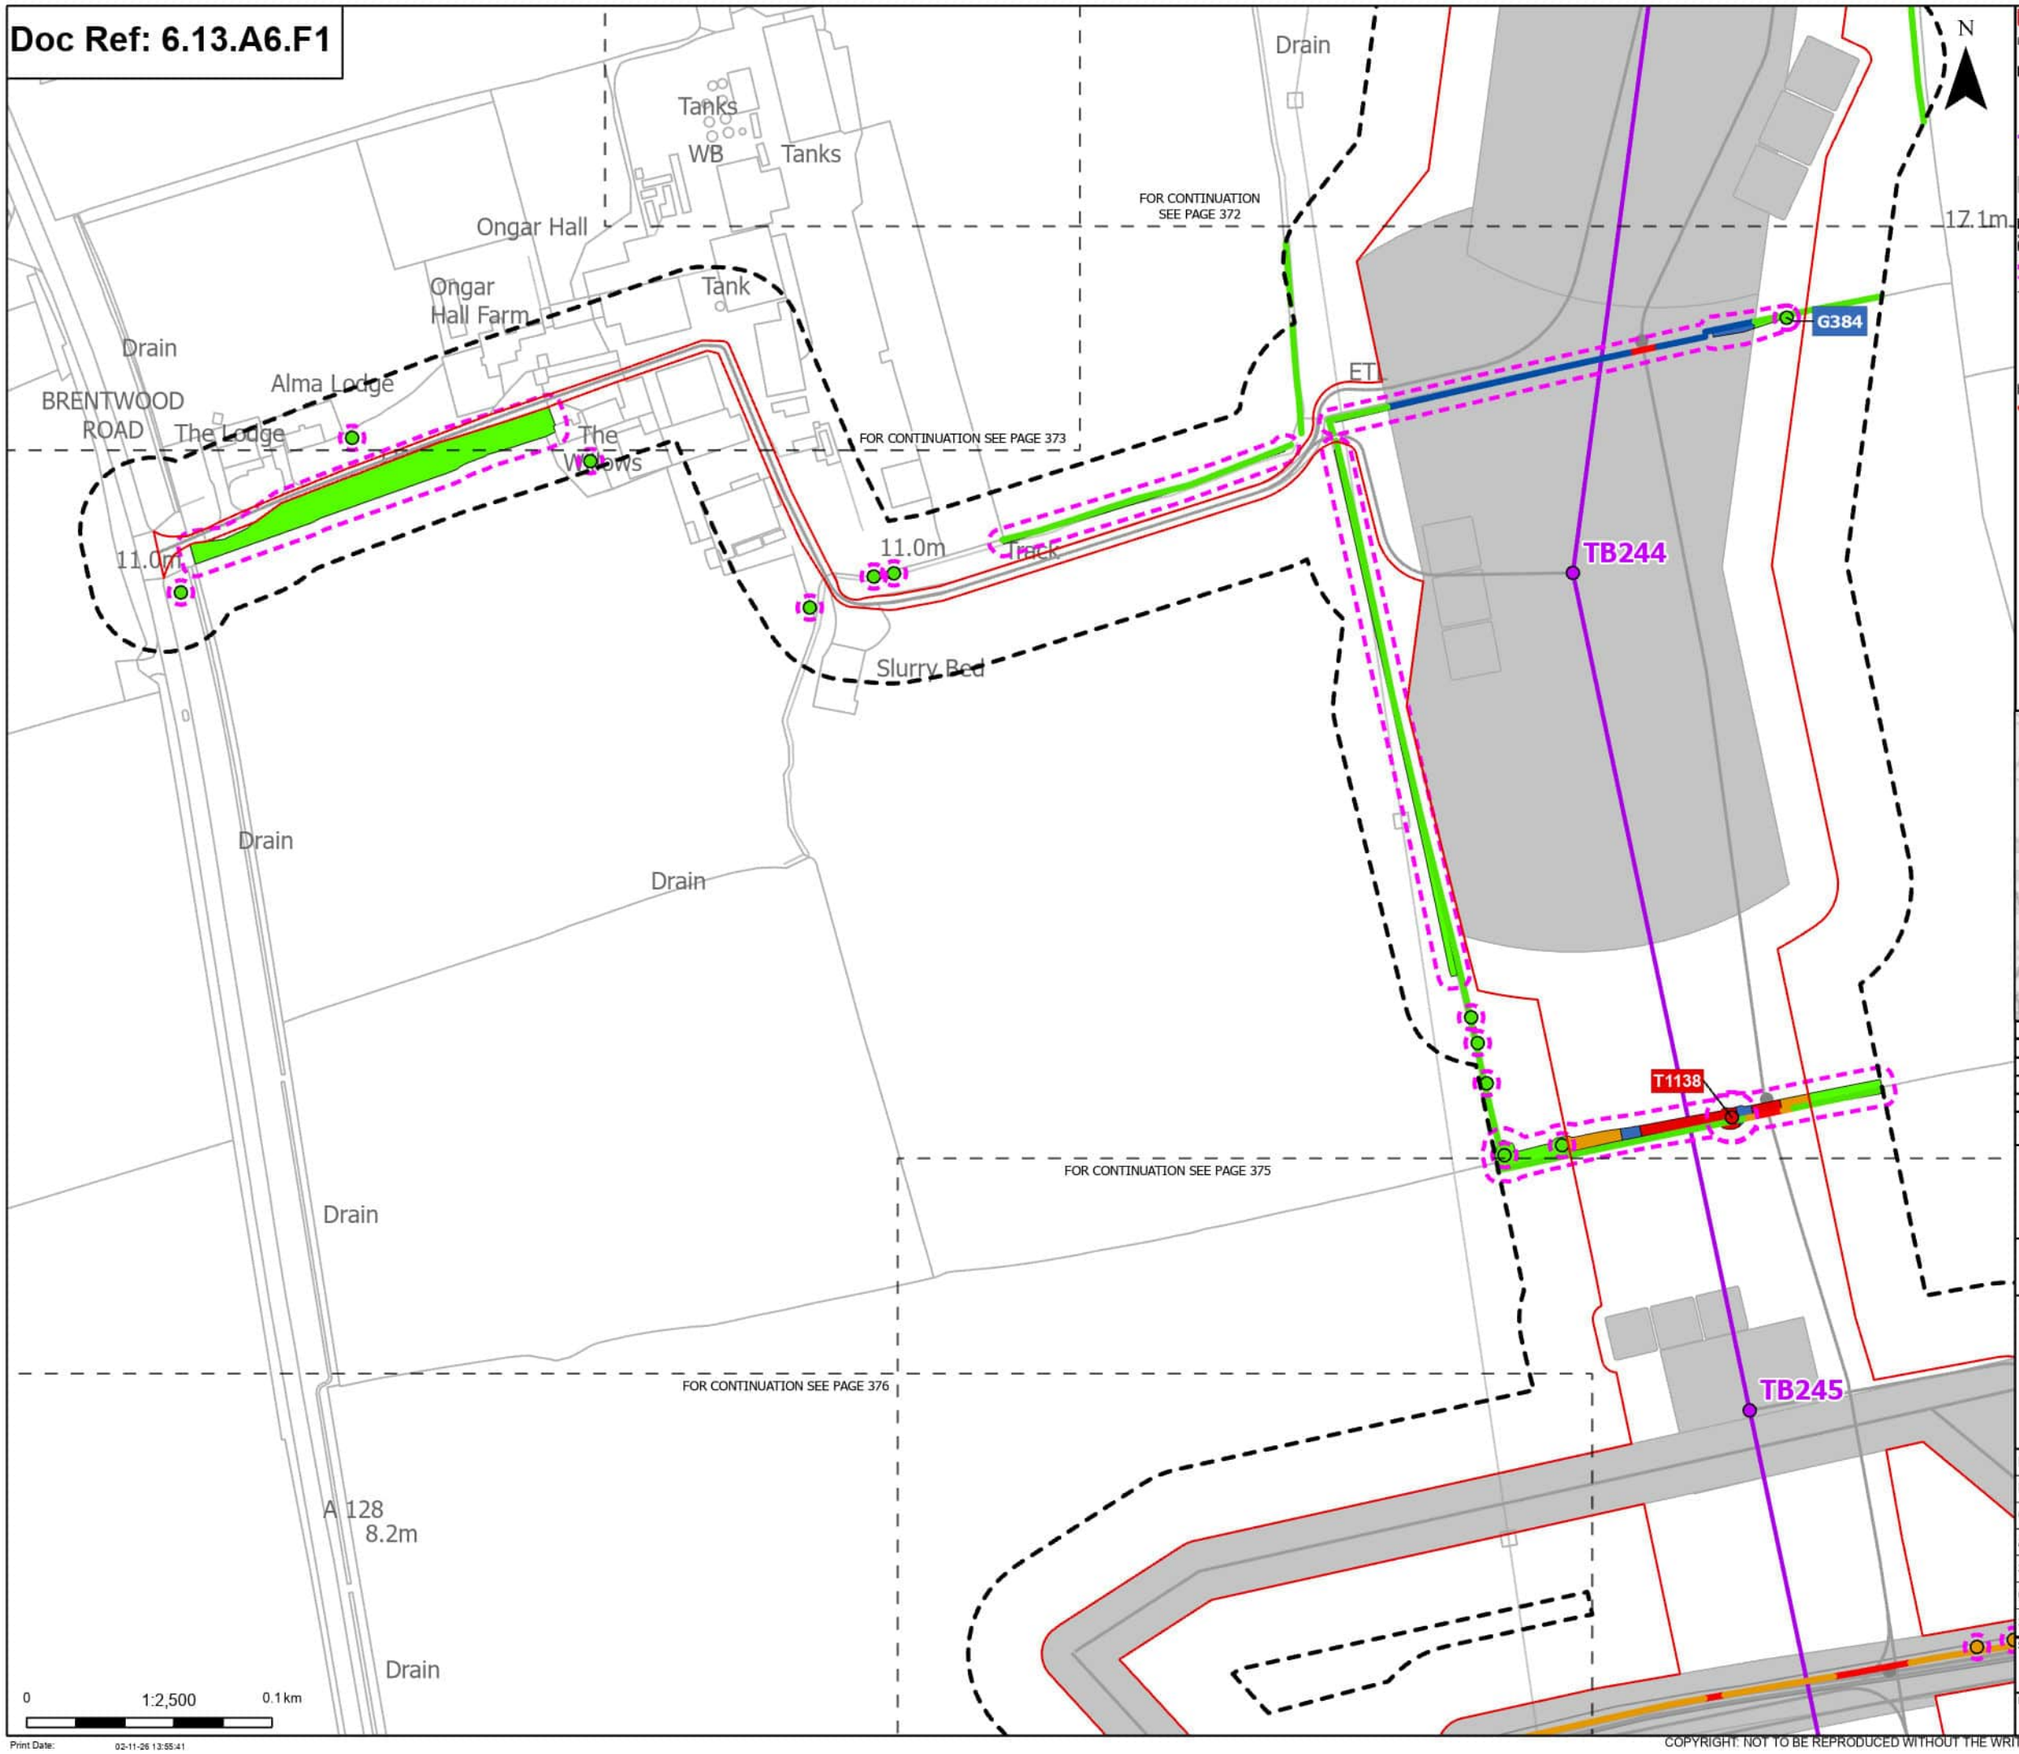

Order Limits
Sheet index cutline

Proposed project design details
- Proposed standard lattice pylon location
- Proposed overhead line alignment
- Other temporary and permanent construction and operational works

Discipline specific constraints
- Arboriculture Study Area
- Root protection area

Trees - Impact
- Removed
- Potentially Affected
- Unaffected

Hedgerow - Impact
- Removed
- Affected Managed
- Potentially Affected
- Unaffected

Groups of trees - Impact
- Removed
- Affected Managed
- Potentially Affected
- Unaffected

Note: The proposed overhead line alignment and proposed underground cable alignment together comprise the alignment. For further details regarding the design, please refer to Figures 4.1 (document reference 6.4.F1) and 4.2 (document reference 6.4.F2).

Notes: Background mapping information has been reproduced from the Ordnance Survey by permission of Ordnance Survey of the Controller of His Majesty's Stationery Office. © Crown copyright and database rights (2025) Licence OS100024241 and AC0000807948; © Crown copyright and database rights 2025 Ordnance Survey AC0000808122, Contains public sector information licensed under the Open Government Licence v3.0, © National Grid UK



Rev	Date	Description	Drawn	Check	Approv
B	Aug 2025	FOR DCO APPLICATION	JAL	AF	KB
A	Aug 2025	FOR DCO APPLICATION	JAL	AF	KB

PROJECT: Norwich to Tilbury

Planning Inspectorate App Number: EN020027
Regulation 5(2)(a)

Title:

Figure A13.6.1- Landscape and Visual Arboriculture Impacts Plan
Page 374 of 396

Designed	M. Watson	Date	February 26
Drawn	J. Acero Leon	Date	February 26
Checked	A. Fell	Date	February 26
Approved	K. Burrows	Date	February 26
Scale:	1:2,500	Datum:	AOD
Original Size:	A3	Grid:	OS
Suitability Code:	A2	Project Number:	10059280

Suitability Description: Accepted as Concept Stage


Drawing Number: 10059280-ARC-EBD-ZZ-DR-ZZ-00393

Revision: B

Print Date: 02-11-26 13:55:41

COPYRIGHT: NOT TO BE REPRODUCED WITHOUT THE WRITTEN PERMISSION OF NATIONAL GRID ELECTRICITY TRANSMISSION Plc

Doc Ref: 6.13.A6.F1

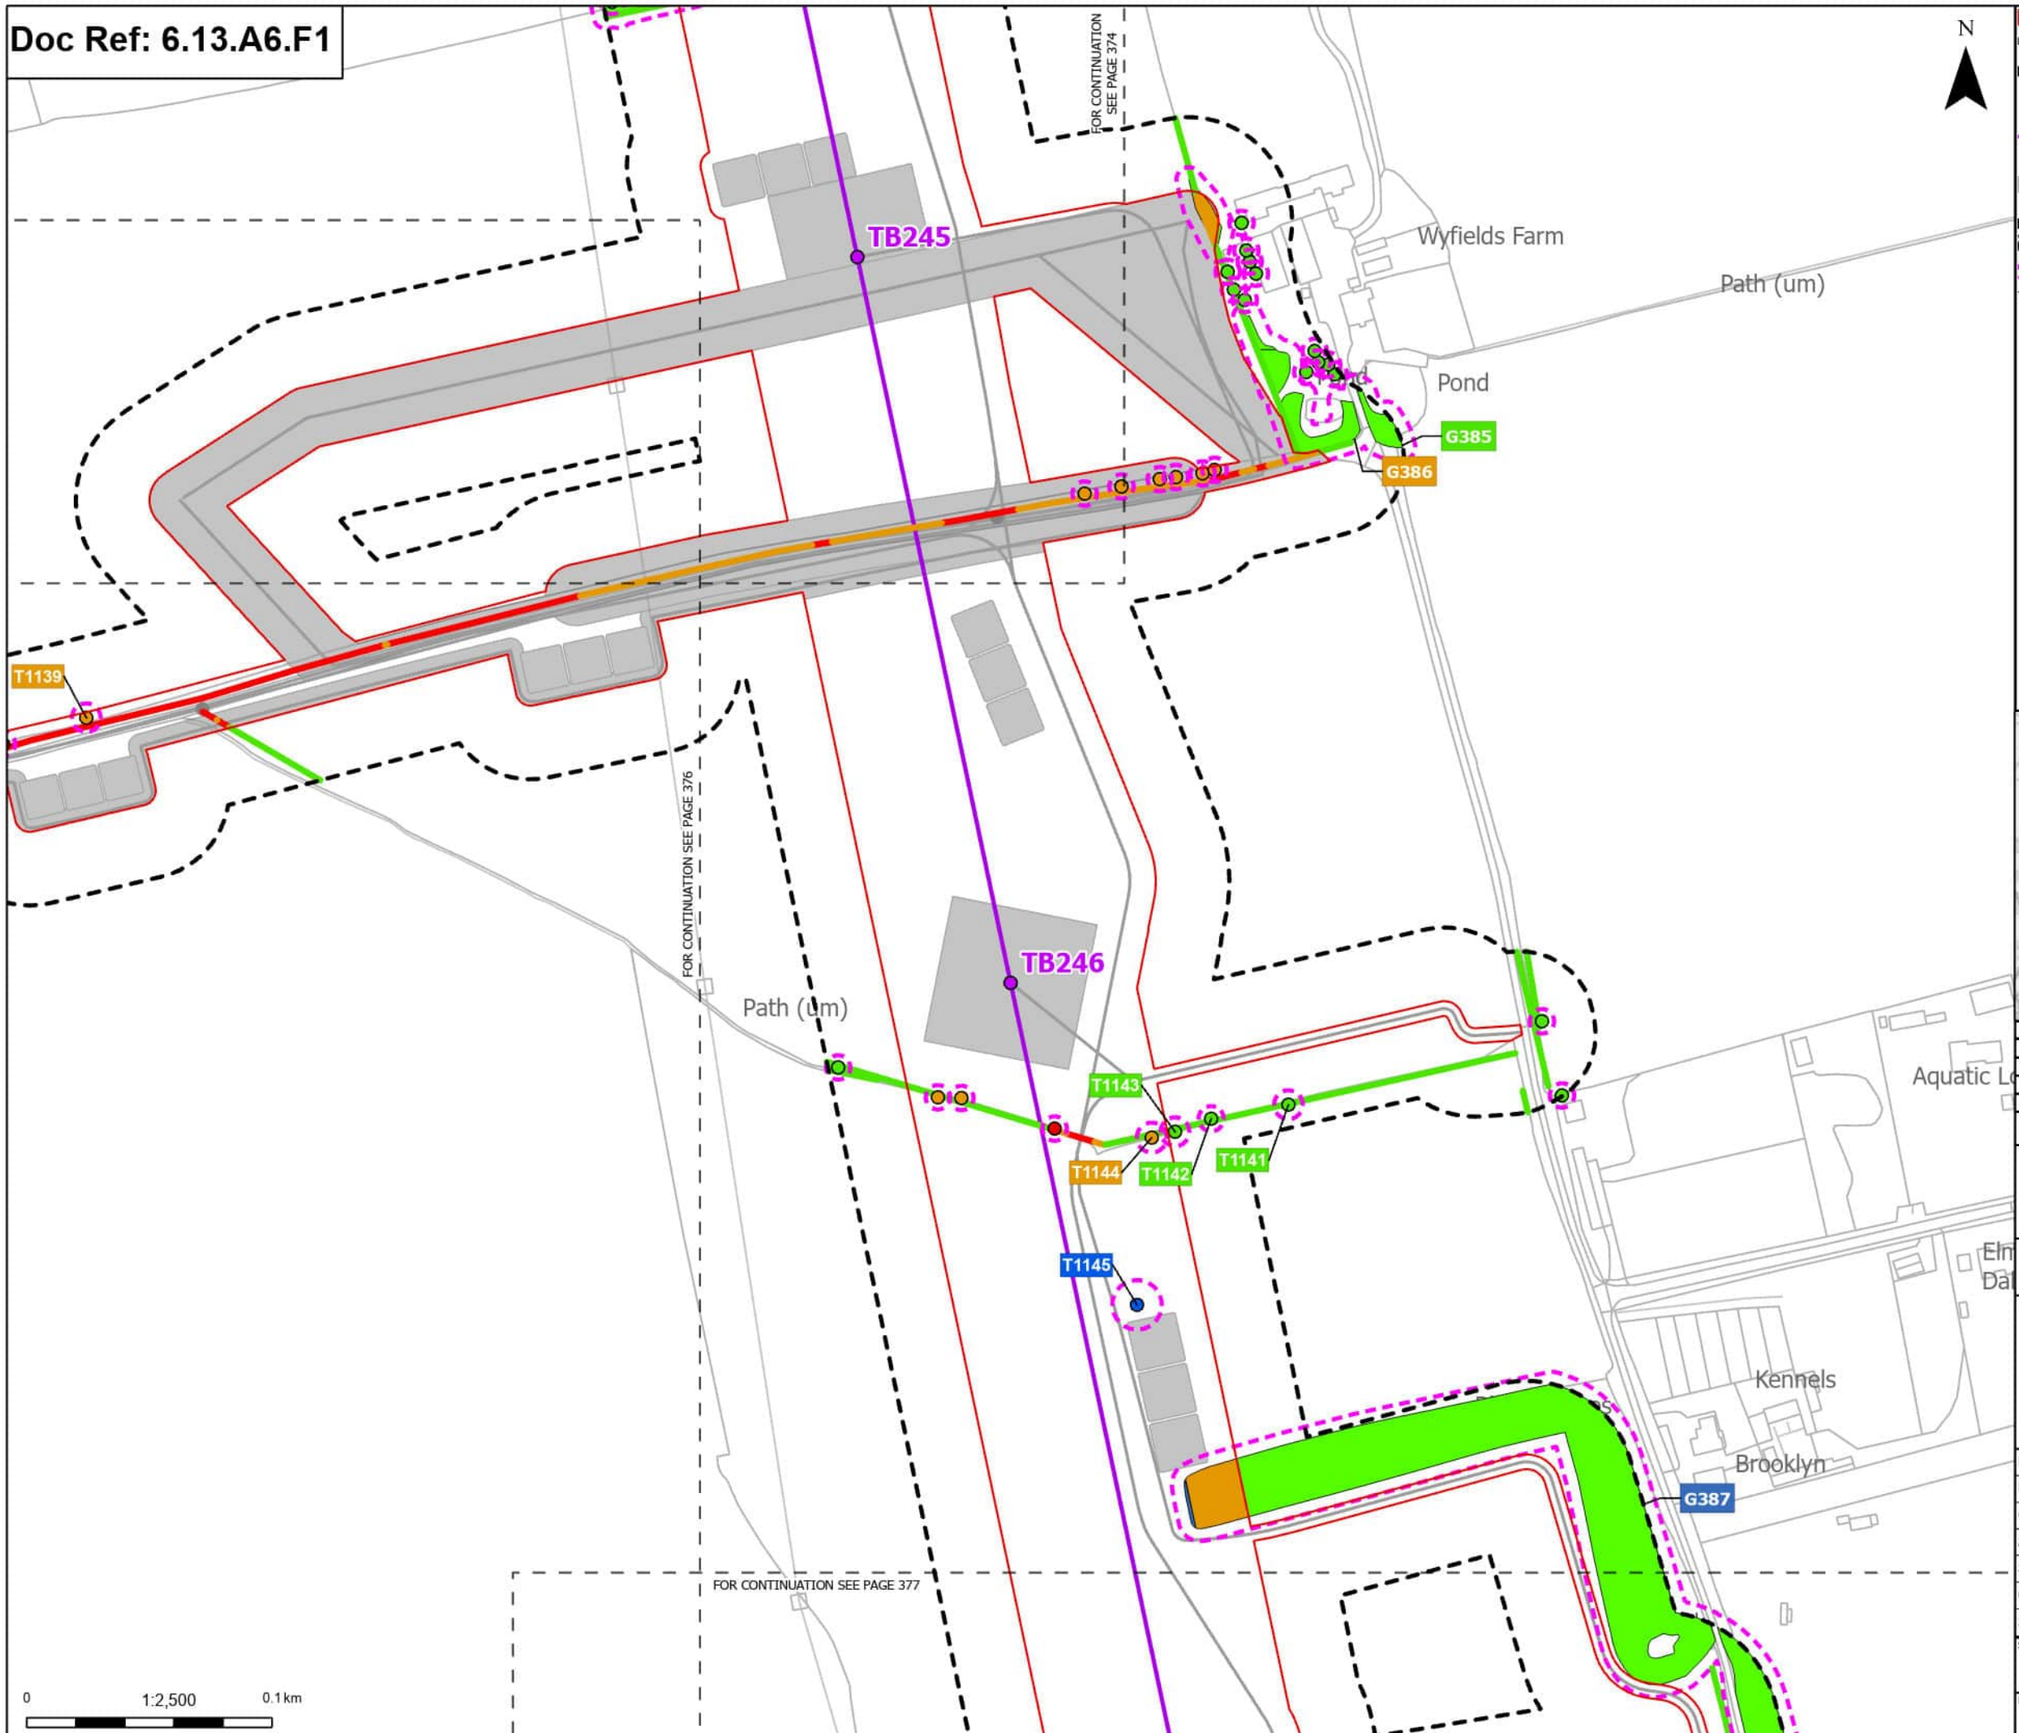

Order Limits
Sheet index cutline

Proposed project design details
- Proposed standard lattice pylon location
- Proposed overhead line alignment
- Other temporary and permanent construction and operational works

Discipline specific constraints
- Arboriculture Study Area
- Root protection area

Trees - Impact
- Removed
- Affected Managed
- Potentially Affected
- Unaffected

Hedgerow - Impact
- Removed
- Potentially Affected
- Unaffected

Groups of trees - Impact
- Affected Managed
- Potentially Affected
- Unaffected

Note: The proposed overhead line alignment and proposed underground cable alignment together comprise the alignment. For further details regarding the design, please refer to Figures 4.1 (document reference 6.4.F1) and 4.2 (document reference 6.4.F2).

Notes: Background mapping information has been reproduced from the Ordnance Survey by permission of Ordnance Survey of the Controller of His Majesty's Stationery Office. © Crown copyright and database rights (2025) Licence OS100024241 and AC0000807948; © Crown copyright and database rights 2025 Ordnance Survey AC0000808122, Contains public sector information licensed under the Open Government Licence v3.0, © National Grid UK



Rev	Date	Description	Drawn	Check	Approv
B	Aug 2025	FOR DCO APPLICATION	JAL	AF	KB
A	Aug 2025	FOR DCO APPLICATION	JAL	AF	KB

nationalgrid

PROJECT: Norwich to Tilbury

Planning Inspectorate App Number: EN020027
Regulation 5(2)(a)

Title:

Figure A13.6.1- Landscape and Visual Arboriculture Impacts Plan
Page 375 of 396

Designed	M. Watson	Date	February 26
Drawn	J. Acero Leon	Date	February 26
Checked	A. Fell	Date	February 26
Approved	K. Burrows	Date	February 26
Scale:	1:2,500	Datum:	AOD
Original Size:	A3	Grid:	OS
Suitability Code:	A2	Project Number:	10059280

Suitability Description: Accepted as Concept Stage

Drawing Number: 10059280-ARC-EBD-ZZ-DR-ZZ-00393

Revision: B

Print Date: 02-11-26 13:55:59

COPYRIGHT: NOT TO BE REPRODUCED WITHOUT THE WRITTEN PERMISSION OF NATIONAL GRID ELECTRICITY TRANSMISSION Plc

Doc Ref: 6.13.A6.F1

Drain
A 128
8.2m
Drain
FOR CONTINUATION SEE PAGE 374
Drain
Golden Bridge
Cottages
T1139
rkins Farm
B 188
MS
GP
MP
Drain
6.7m
Golden Bridge
BRENTWOOD
ROAD
T1140
m
Lay-by
Path (um)
113m
13.4m
A 128
FOR CONTINUATION SEE PAGE 375
Sticking Hill
FOR CONTINUATION SEE PAGE 377
N
0
1:2,500
0.1 km
Print Date: 02-11-26 13:56:16

Order Limits
Sheet index cutline

Proposed project design details
Other temporary and permanent construction and operational works

Discipline specific constraints
Arboriculture Study Area
Root protection area

Trees - Impact
Removed
Potentially Affected
Unaffected

Hedgerow - Impact
Removed
Potentially Affected
Unaffected

Note: The proposed overhead line alignment and proposed underground cable alignment together comprise the alignment. For further details regarding the design, please refer to Figures 4.1 (document reference 6.4.F1) and 4.2 (document reference 6.4.F2).

Notes: Background mapping information has been reproduced from the Ordnance Survey by permission of Ordnance Survey of the Controller of His Majesty's Stationery Office. © Crown copyright and database rights (2025) Licence OS100024241 and AC0000807948; © Crown copyright and database rights 2025 Ordnance Survey AC0000808122, Contains public sector information licensed under the Open Government Licence v3.0, © National Grid UK



Rev	Date	Description	Drawn	Check	Approv
B	Aug 2025	FOR DCO APPLICATION	JAL	AF	KB
A	Aug 2025	FOR DCO APPLICATION	JAL	AF	KB

nationalgrid

PROJECT:
Norwich to Tilbury

Planning Inspectorate App Number: EN020027
Regulation 5(2)(a)

Title:

Figure A13.6.1- Landscape and Visual Arboriculture Impacts Plan
Page 376 of 396

Designed	M. Watson	Date	February 26
Drawn	J. Acero Leon	Date	February 26
Checked	A. Fell	Date	February 26
Approved	K. Burrows	Date	February 26
Scale:	1:2,500	Datum:	AOD
Original Size:	A3	Grid:	OS
Suitability Code:	A2	Project Number:	10059280

Suitability Description:
Accepted as Concept Stage

Drawing Number: 10059280-ARC-EBD-ZZ-DR-ZZ-00393
Revision: B

COPYRIGHT: NOT TO BE REPRODUCED WITHOUT THE WRITTEN PERMISSION OF NATIONAL GRID ELECTRICITY TRANSMISSION Plc

Doc Ref: 6.13.A6.F1

FOR CONTINUATION SEE PAGE 375

FOR CONTINUATION SEE PAGE 376

FOR CONTINUATION SEE PAGE 378

ETL

TB247

TB248

G387

G388

T1146

T1147

T1148

LANE

Avondale

Hazelmere

Coyaba

View

Blackbush

Clivebrook

View

Pond

Pond

ORSE ROAD

Sudbu

N

0 1:2,500 0.1 km

Print Date: 02-11-26 13:56:31

Order Limits

Sheet index cutline

Proposed project design details

Proposed standard lattice pylon location

Proposed overhead line alignment

Other temporary and permanent construction and operational works

Discipline specific constraints

Arboriculture Study Area

TPO indiviual trees

Root protection area

Trees - Impact

Unaffected

Hedgerow - Impact

Unaffected

Groups of trees - Impact

Removed

Unaffected

Note: The proposed overhead line alignment and proposed underground cable alignment together comprise the alignment. For further details regarding the design, please refer to Figures 4.1 (document reference 6.4.F1) and 4.2 (document reference 6.4.F2).

Notes: Background mapping information has been reproduced from the Ordnance Survey by permission of Ordnance Survey of the Controller of His Majesty's Stationery Office. © Crown copyright and database rights (2025) Licence OS100024241 and AC0000807948; © Crown copyright and database rights 2025 Ordnance Survey AC0000808122, Contains public sector information licensed under the Open Government Licence v3.0, © National Grid UK



Rev	Date	Description	Drawn	Check	Approv
B	Aug 2025	FOR DCO APPLICATION	JAL	AF	KB
A	Aug 2025	FOR DCO APPLICATION	JAL	AF	KB

nationalgrid

PROJECT: Norwich to Tilbury

Planning Inspectorate App Number: EN020027
Regulation 5(2)(a)

Title:

Figure A13.6.1- Landscape and Visual Arboriculture Impacts Plan
Page 377 of 396

Designed	M. Watson	Date	February 26
Drawn	J. Acero Leon	Date	February 26
Checked	A. Fell	Date	February 26
Approved	K. Burrows	Date	February 26
Scale:	1:2,500	Datum:	AOD
Original Size:	A3	Grid:	OS
Suitability Code:	A2	Project Number:	10059280


Suitability Description:
Accepted as Concept Stage

Drawing Number: 10059280-ARC-EBD-ZZ-DR-ZZ-00393

Revision: B

COPYRIGHT: NOT TO BE REPRODUCED WITHOUT THE WRITTEN PERMISSION OF NATIONAL GRID ELECTRICITY TRANSMISSION Plc

Doc Ref: 6.13.A6.F1

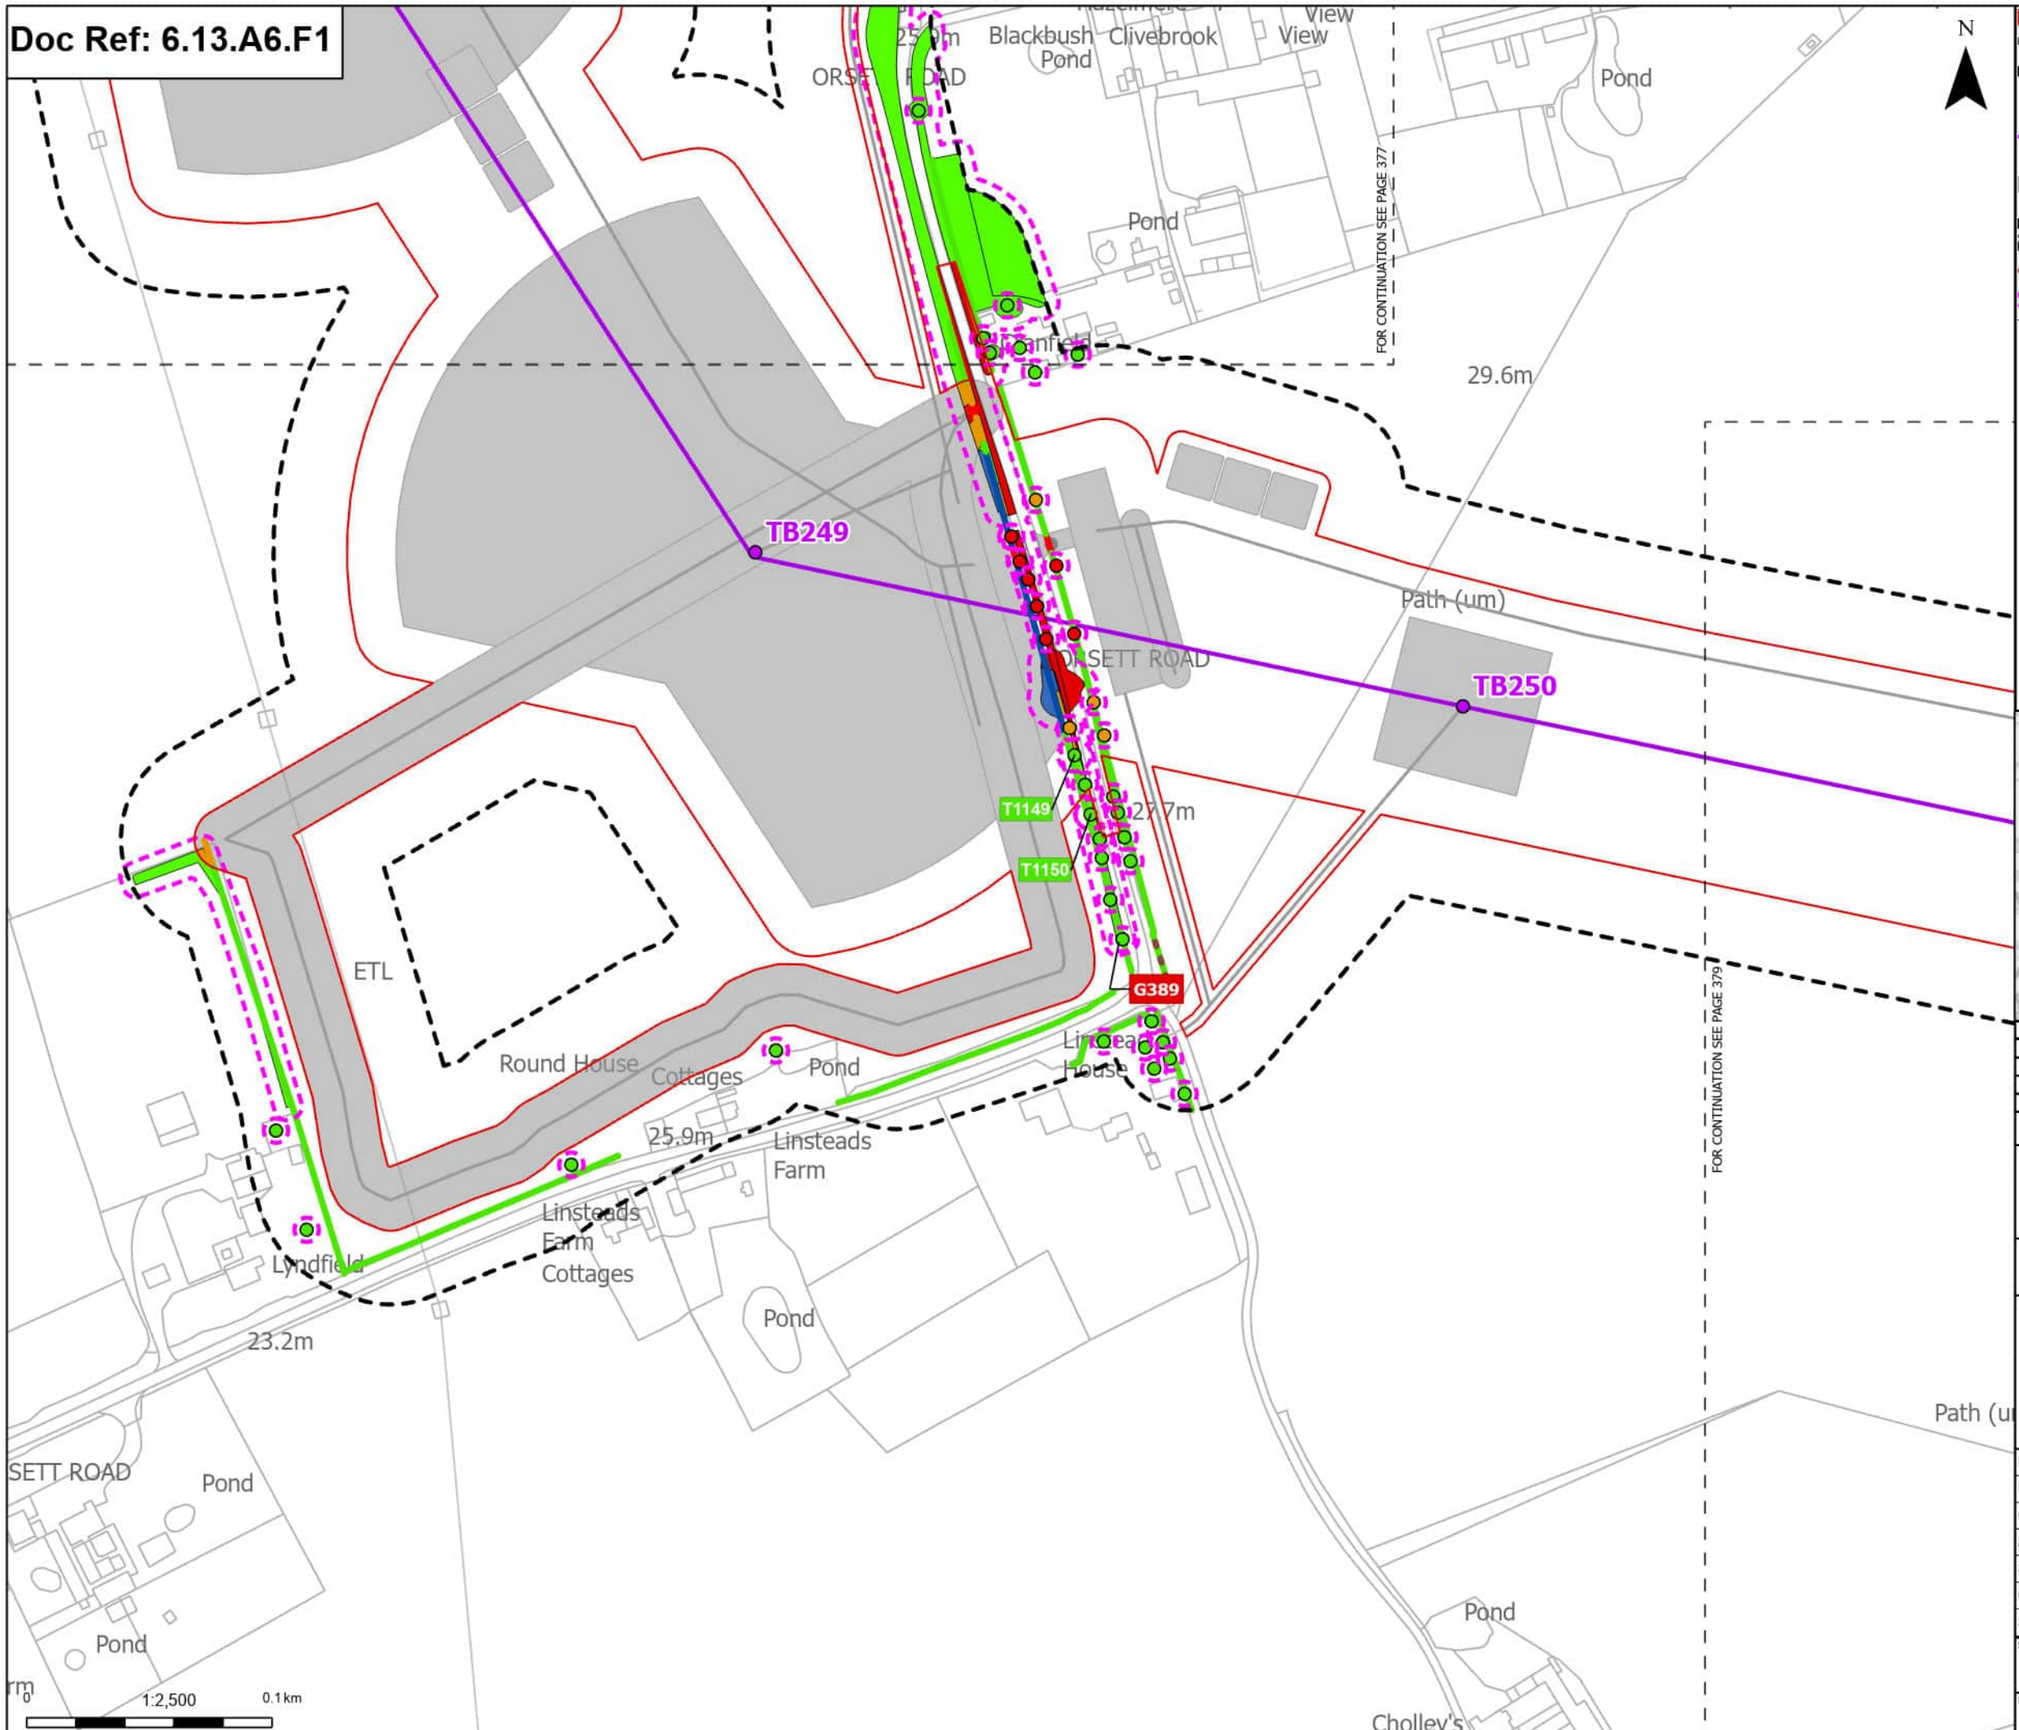

Order Limits
Sheet index cutline

Proposed project design details
- Proposed standard lattice pylon location
- Proposed overhead line alignment
- Other temporary and permanent construction and operational works

Discipline specific constraints
- Arboriculture Study Area
- Important Hedgerows
- Root protection area

Trees - Impact
- Removed
- Potentially Affected
- Unaffected

Hedgerow - Impact
- Removed
- Affected Managed
- Potentially Affected
- Unaffected

Groups of trees - Impact
- Removed
- Affected Managed
- Potentially Affected
- Unaffected

Note: The proposed overhead line alignment and proposed underground cable alignment together comprise the alignment. For further details regarding the design, please refer to Figures 4.1 (document reference 6.4.F1) and 4.2 (document reference 6.4.F2).

Notes: Background mapping information has been reproduced from the Ordnance Survey by permission of Ordnance Survey of the Controller of His Majesty's Stationery Office. © Crown copyright and database rights (2025) Licence OS100024241 and AC0000807948; © Crown copyright and database rights 2025 Ordnance Survey AC0000808122, Contains public sector information licensed under the Open Government Licence v3.0, © National Grid UK



Rev	Date	Description	Drawn	Check	Approv
B	Aug 2025	FOR DCO APPLICATION	JAL	AF	KB
A	Aug 2025	FOR DCO APPLICATION	JAL	AF	KB

nationalgrid

PROJECT: Norwich to Tilbury

Planning Inspectorate App Number: EN020027
Regulation 5(2)(a)

Title:

Figure A13.6.1- Landscape and Visual Arboriculture Impacts Plan
Page 378 of 396

Designed	M. Watson	Date	February 26
Drawn	J. Acero Leon	Date	February 26
Checked	A. Fell	Date	February 26
Approved	K. Burrows	Date	February 26
Scale:	1:2,500	Datum:	AOD
Original Size:	A3	Grid:	OS
Suitability Code:	A2	Project Number:	10059280


Suitability Description: Accepted as Concept Stage

Drawing Number: 10059280-ARC-EBD-ZZ-DR-ZZ-00393

Revision: B

COPYRIGHT: NOT TO BE REPRODUCED WITHOUT THE WRITTEN PERMISSION OF NATIONAL GRID ELECTRICITY TRANSMISSION Plc

Doc Ref: 6.13.A6.F1

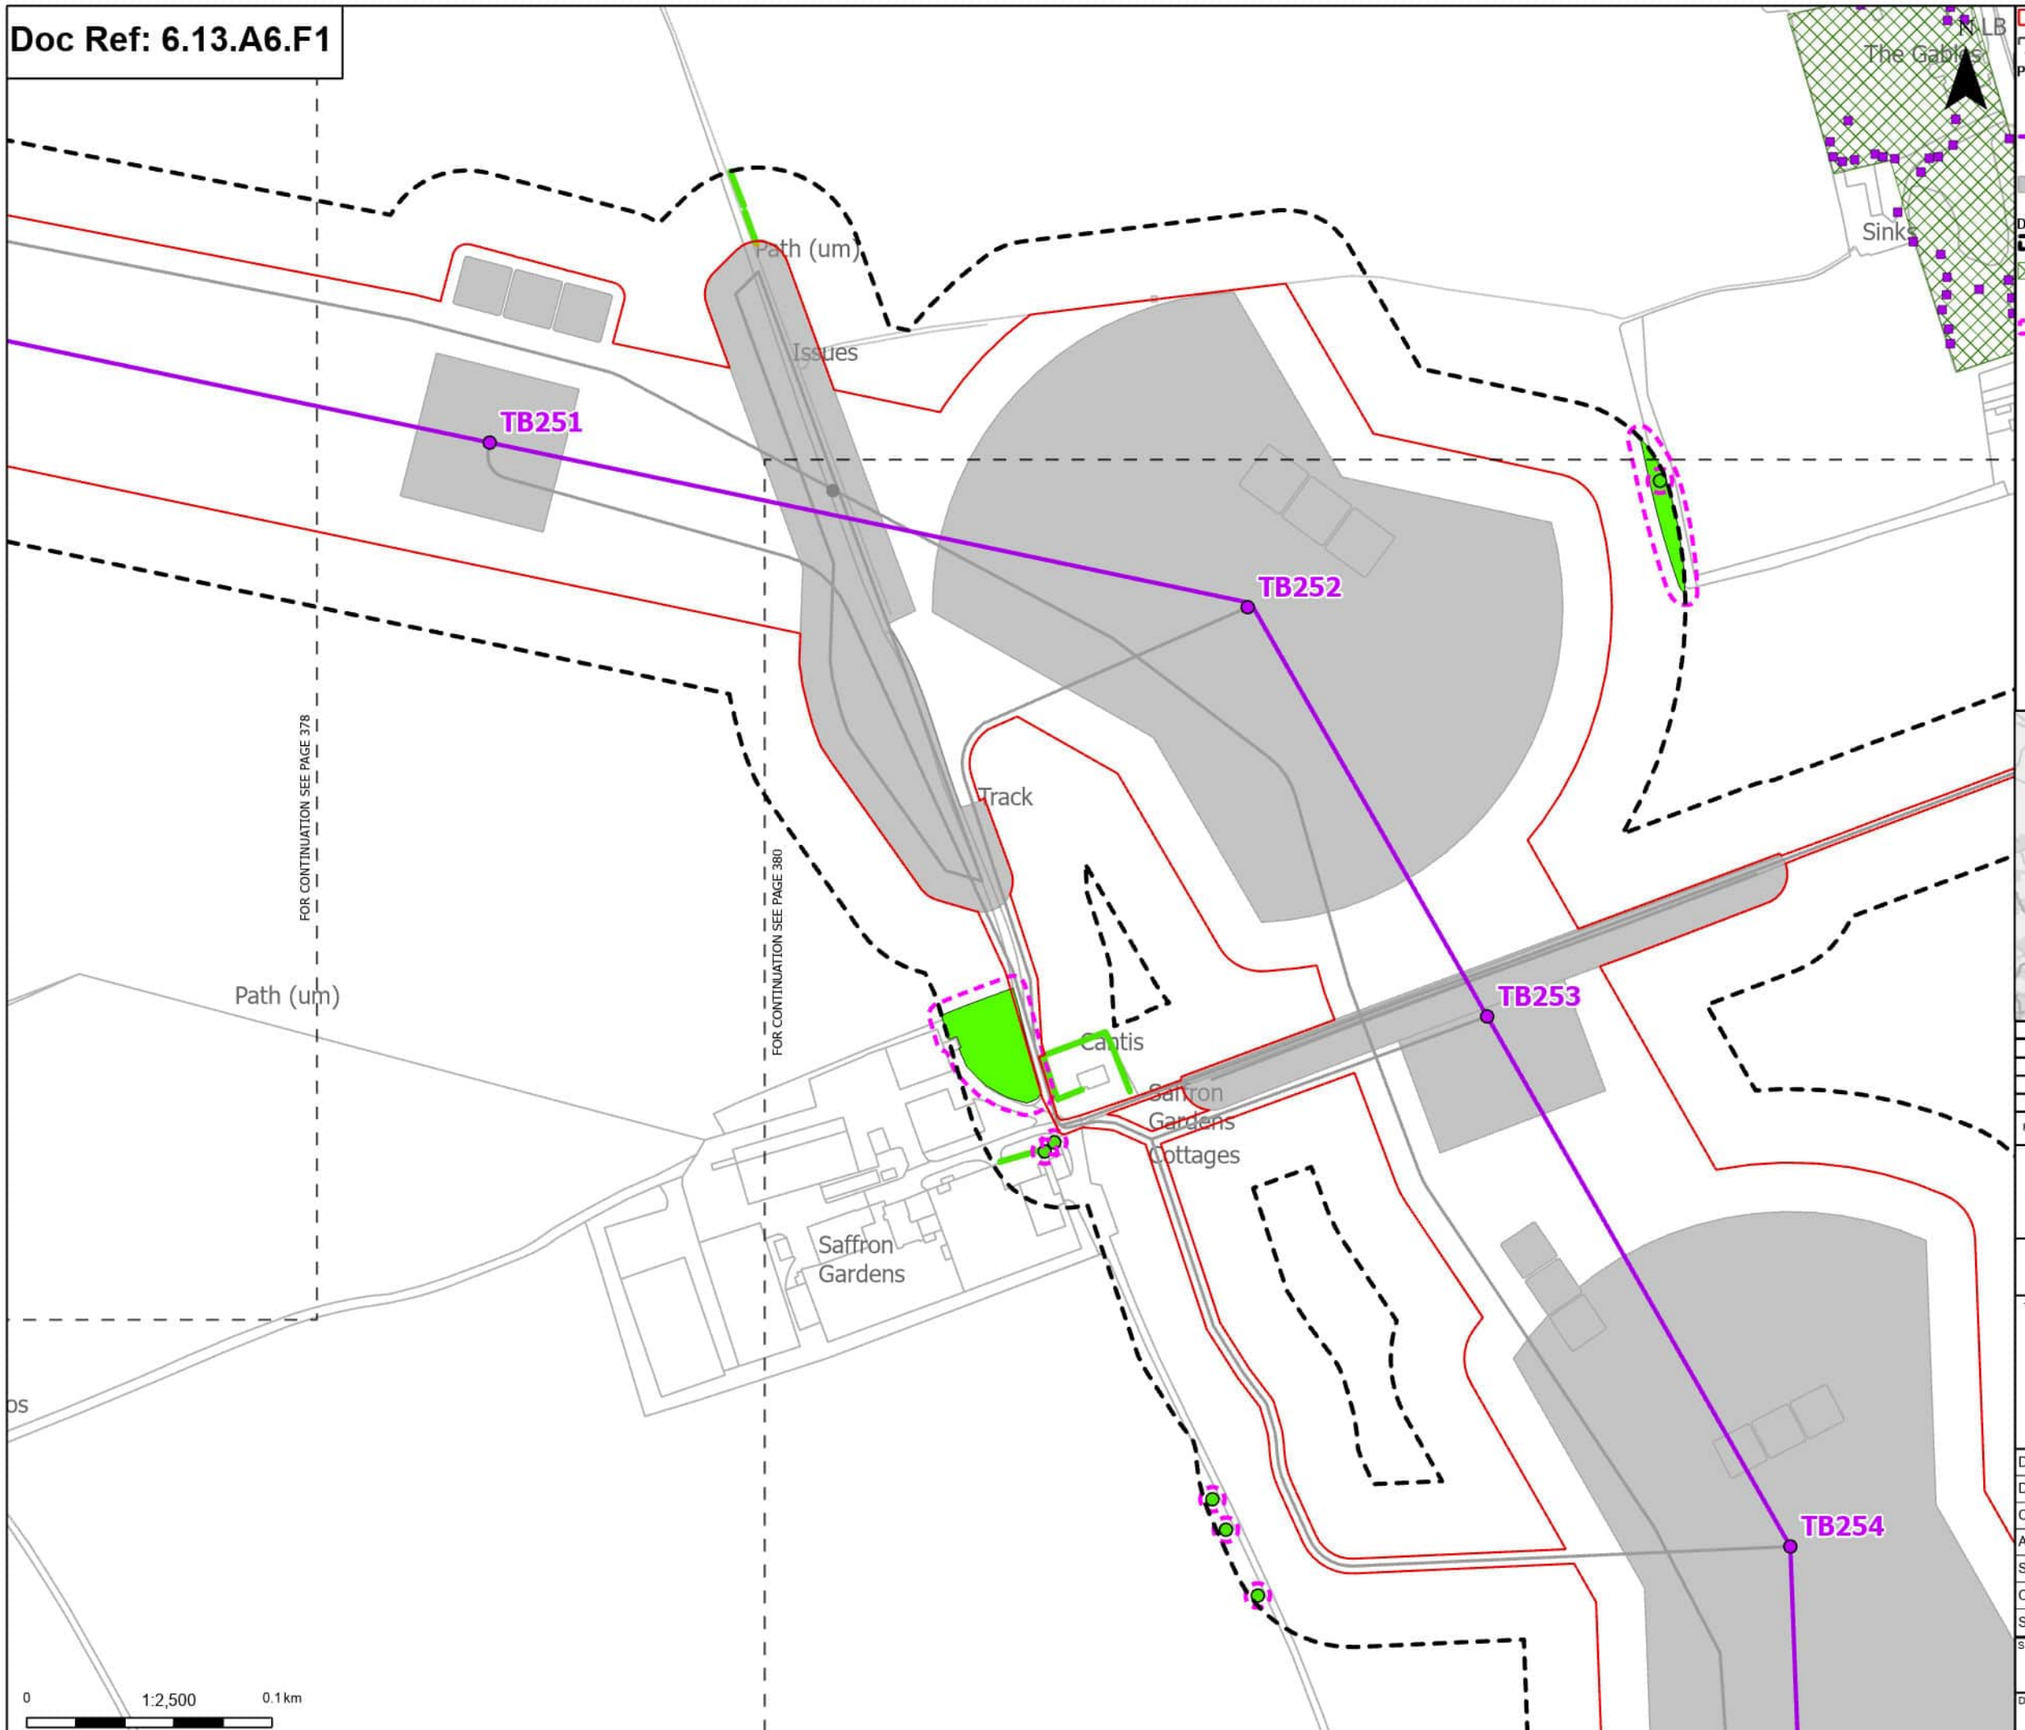

Order Limits
Sheet index cutline

Proposed project design details
Proposed standard lattice pylon location
Proposed overhead line alignment
Other temporary and permanent construction and operational works

Discipline specific constraints
Arboriculture Study Area
TPO group of trees
TPO indiviual trees
Root protection area

Trees - Impact
Unaffected

Hedgerow - Impact
Potentially Affected
Unaffected

Groups of trees - Impact
Unaffected

Note: The proposed overhead line alignment and proposed underground cable alignment together comprise the alignment. For further details regarding the design, please refer to Figures 4.1 (document reference 6.4.F1) and 4.2 (document reference 6.4.F2).

Notes: Background mapping information has been reproduced from the Ordnance Survey by permission of Ordnance Survey of the Controller of His Majesty's Stationery Office. © Crown copyright and database rights (2025) Licence OS100024241 and AC0000807948; © Crown copyright and database rights 2025 Ordnance Survey AC0000808122, Contains public sector information licensed under the Open Government Licence v3.0, © National Grid UK



Rev	Date	Description	Drawn	Check	Approv
B	Aug 2025	FOR DCO APPLICATION	JAL	AF	KB
A	Aug 2025	FOR DCO APPLICATION	JAL	AF	KB

nationalgrid

PROJECT:
Norwich to Tilbury

Planning Inspectorate App Number: EN020027
Regulation 5(2)(a)

Title:

Figure A13.6.1- Landscape and Visual Arboriculture Impacts Plan
Page 379 of 396

Designed	M. Watson	Date	February 26
Drawn	J. Acero Leon	Date	February 26
Checked	A. Fell	Date	February 26
Approved	K. Burrows	Date	February 26
Scale:	1:2,500	Datum:	AOD
Original Size:	A3	Grid:	OS
Suitability Code:	A2	Project Number:	10059280


Suitability Description:
Accepted as Concept Stage

Drawing Number: 10059280-ARC-EBD-ZZ-DR-ZZ-00393
Revision: B

Print Date: 02-11-26 13:57:09

COPYRIGHT: NOT TO BE REPRODUCED WITHOUT THE WRITTEN PERMISSION OF NATIONAL GRID ELECTRICITY TRANSMISSION Plc

Doc Ref: 6.13.A6.F1

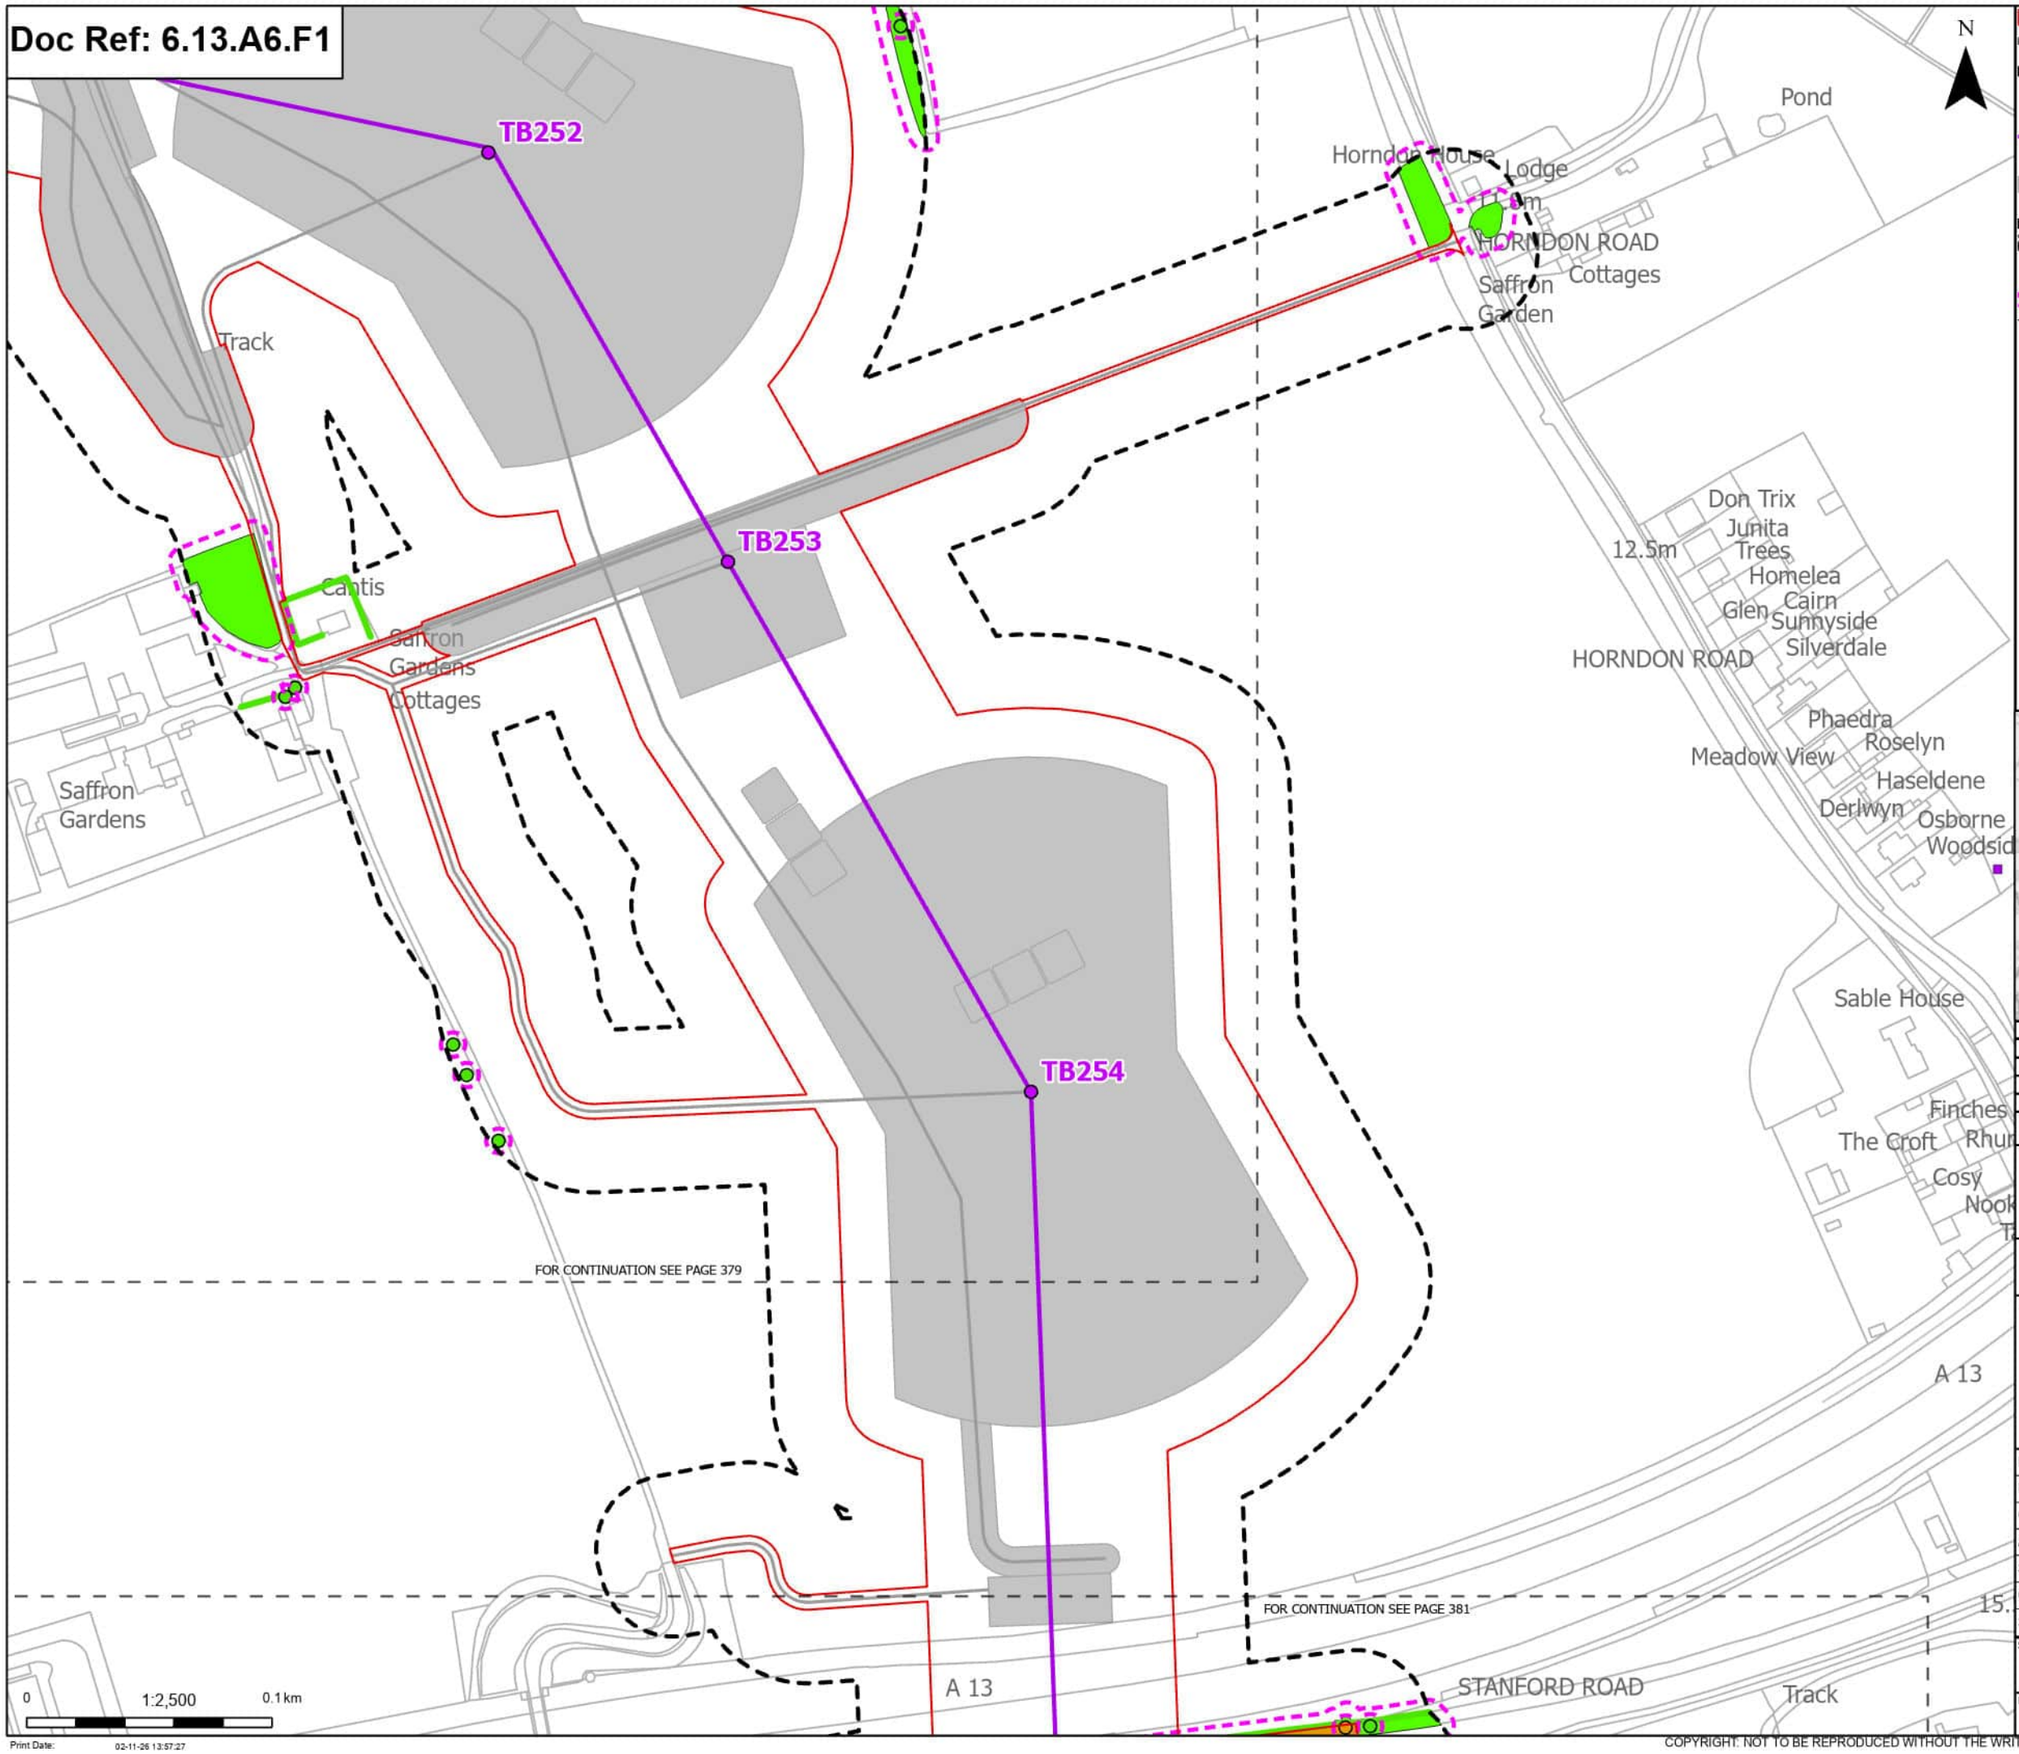

Order Limits
Sheet index cutline

Proposed project design details
Proposed standard lattice pylon location
Proposed overhead line alignment
Other temporary and permanent construction and operational works

Discipline specific constraints
Arboriculture Study Area
TPO indiviual trees
Root protection area

Trees - Impact
Potentially Affected
Unaffected

Hedgerow - Impact
Unaffected

Groups of trees - Impact
Potentially Affected
Unaffected

Note: The proposed overhead line alignment and proposed underground cable alignment together comprise the alignment. For further details regarding the design, please refer to Figures 4.1 (document reference 6.4.F1) and 4.2 (document reference 6.4.F2).

Notes: Background mapping information has been reproduced from the Ordnance Survey by permission of Ordnance Survey of the Controller of His Majesty's Stationery Office. © Crown copyright and database rights (2025) Licence OS100024241 and AC0000807948; © Crown copyright and database rights 2025 Ordnance Survey AC0000808122, Contains public sector information licensed under the Open Government Licence v3.0, © National Grid UK



Rev	Date	Description	Drawn	Check	Approv
B	Aug 2025	FOR DCO APPLICATION	JAL	AF	KB
A	Aug 2025	FOR DCO APPLICATION	JAL	AF	KB

nationalgrid

PROJECT: Norwich to Tilbury

Planning Inspectorate App Number: EN020027
Regulation 5(2)(a)

Title:

Figure A13.6.1- Landscape and Visual Arboriculture Impacts Plan
Page 380 of 396

Designed	M. Watson	Date	February 26
Drawn	J. Acero Leon	Date	February 26
Checked	A. Fell	Date	February 26
Approved	K. Burrows	Date	February 26
Scale:	1:2,500	Datum:	AOD
Original Size:	A3	Grid:	OS
Suitability Code:	A2	Project Number:	10059280


Suitability Description:
Accepted as Concept Stage

Drawing Number: 10059280-ARC-EBD-ZZ-DR-ZZ-00393
Revision: B

Print Date: 02-11-26 13:57:27

COPYRIGHT. NOT TO BE REPRODUCED WITHOUT THE WRITTEN PERMISSION OF NATIONAL GRID ELECTRICITY TRANSMISSION Plc

Doc Ref: 6.13.A6.F1

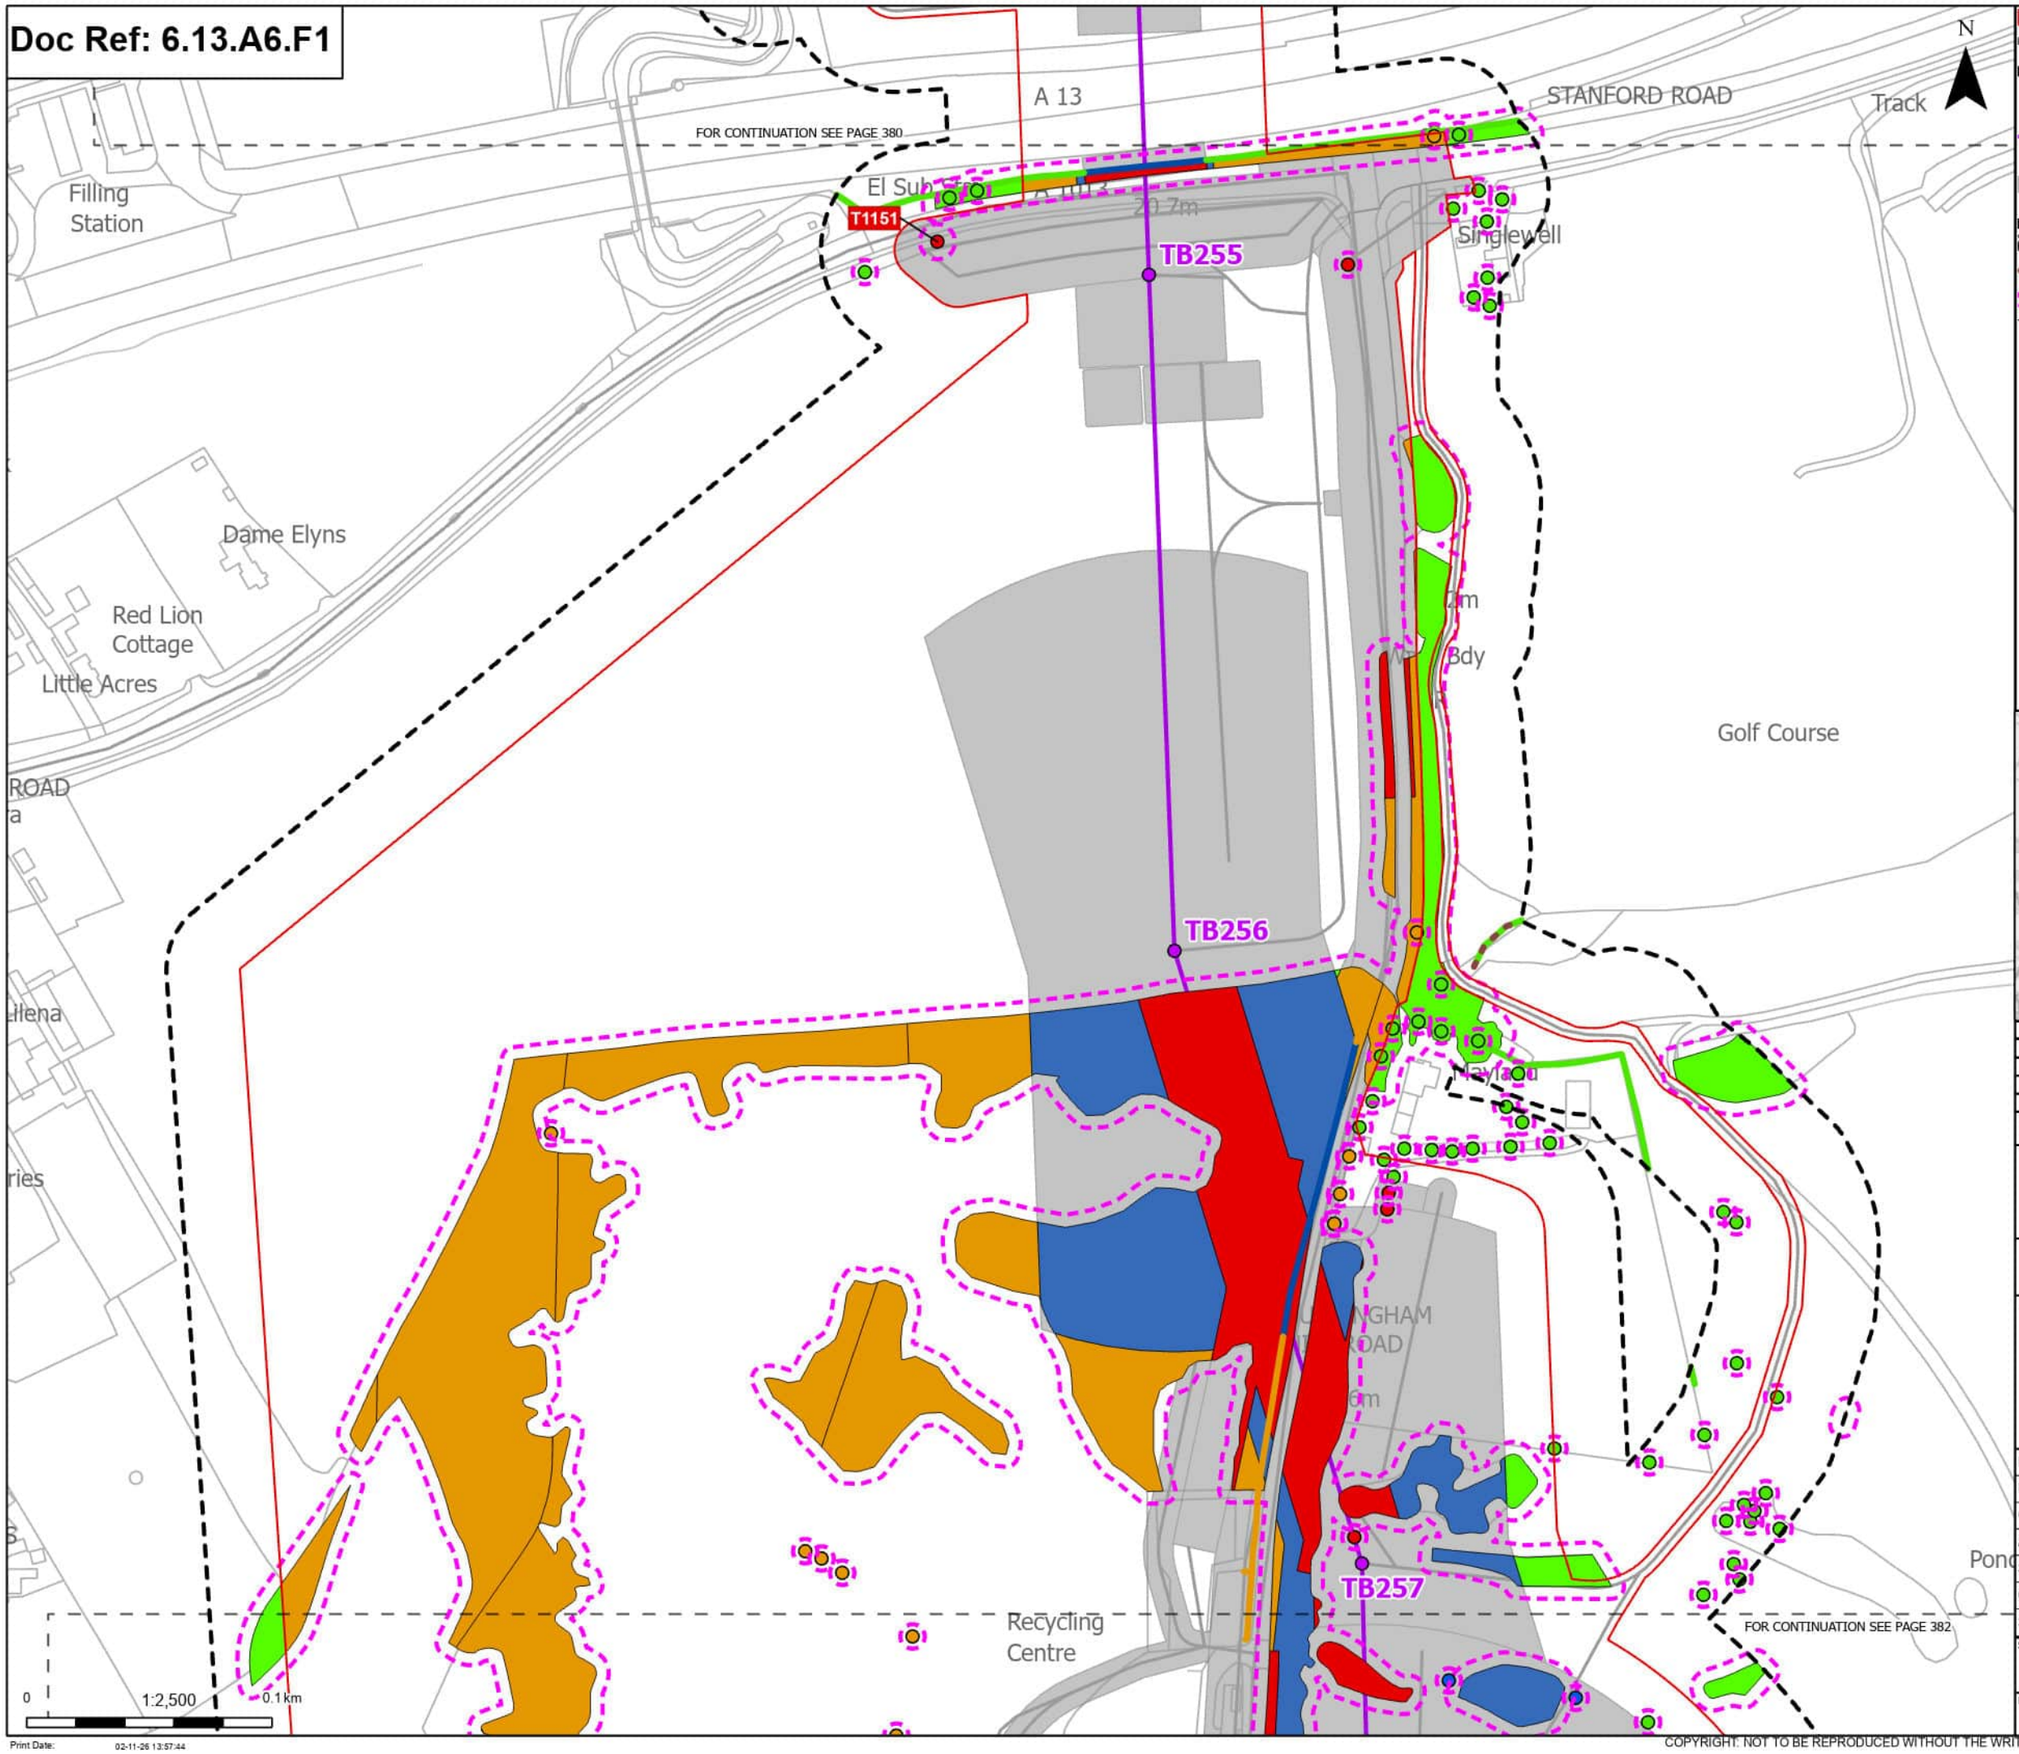

Order Limits
Sheet index cutline

Proposed project design details
- Proposed standard lattice pylon location
- Proposed overhead line alignment
- Other temporary and permanent construction and operational works

Discipline specific constraints
- Arboriculture Study Area
- Important Hedgerows
- Root protection area

Trees - Impact
- Removed
- Affected Managed
- Potentially Affected
- Unaffected

Hedgerow - Impact
- Affected Managed
- Potentially Affected
- Unaffected

Groups of trees - Impact
- Removed
- Affected Managed
- Potentially Affected
- Unaffected

Note: The proposed overhead line alignment and proposed underground cable alignment together comprise the alignment. For further details regarding the design, please refer to Figures 4.1 (document reference 6.4.F1) and 4.2 (document reference 6.4.F2).

Notes: Background mapping information has been reproduced from the Ordnance Survey by permission of Ordnance Survey of the Controller of His Majesty's Stationery Office. © Crown copyright and database rights (2025) Licence OS100024241 and AC0000807948; © Crown copyright and database rights 2025 Ordnance Survey AC0000808122, Contains public sector information licensed under the Open Government Licence v3.0, © National Grid UK



Rev	Date	Description	Drawn	Check	Approv
B	Aug 2025	FOR DCO APPLICATION	JAL	AF	KB
A	Aug 2025	FOR DCO APPLICATION	JAL	AF	KB

nationalgrid

PROJECT: Norwich to Tilbury

Planning Inspectorate App Number: EN020027
Regulation 5(2)(a)

Title:

Figure A13.6.1- Landscape and Visual Arboriculture Impacts Plan
Page 381 of 396

Designed	M. Watson	Date	February 26
Drawn	J. Acero Leon	Date	February 26
Checked	A. Fell	Date	February 26
Approved	K. Burrows	Date	February 26
Scale:	1:2,500	Datum:	AOD
Original Size:	A3	Grid:	OS
Suitability Code:	A2	Project Number:	10059280

Suitability Description: Accepted as Concept Stage


Drawing Number: 10059280-ARC-EBD-ZZ-DR-ZZ-00393

Revision: B

Print Date: 02-11-26 13:57:44

COPYRIGHT: NOT TO BE REPRODUCED WITHOUT THE WRITTEN PERMISSION OF NATIONAL GRID ELECTRICITY TRANSMISSION Plc

Doc Ref: 6.13.A6.F1

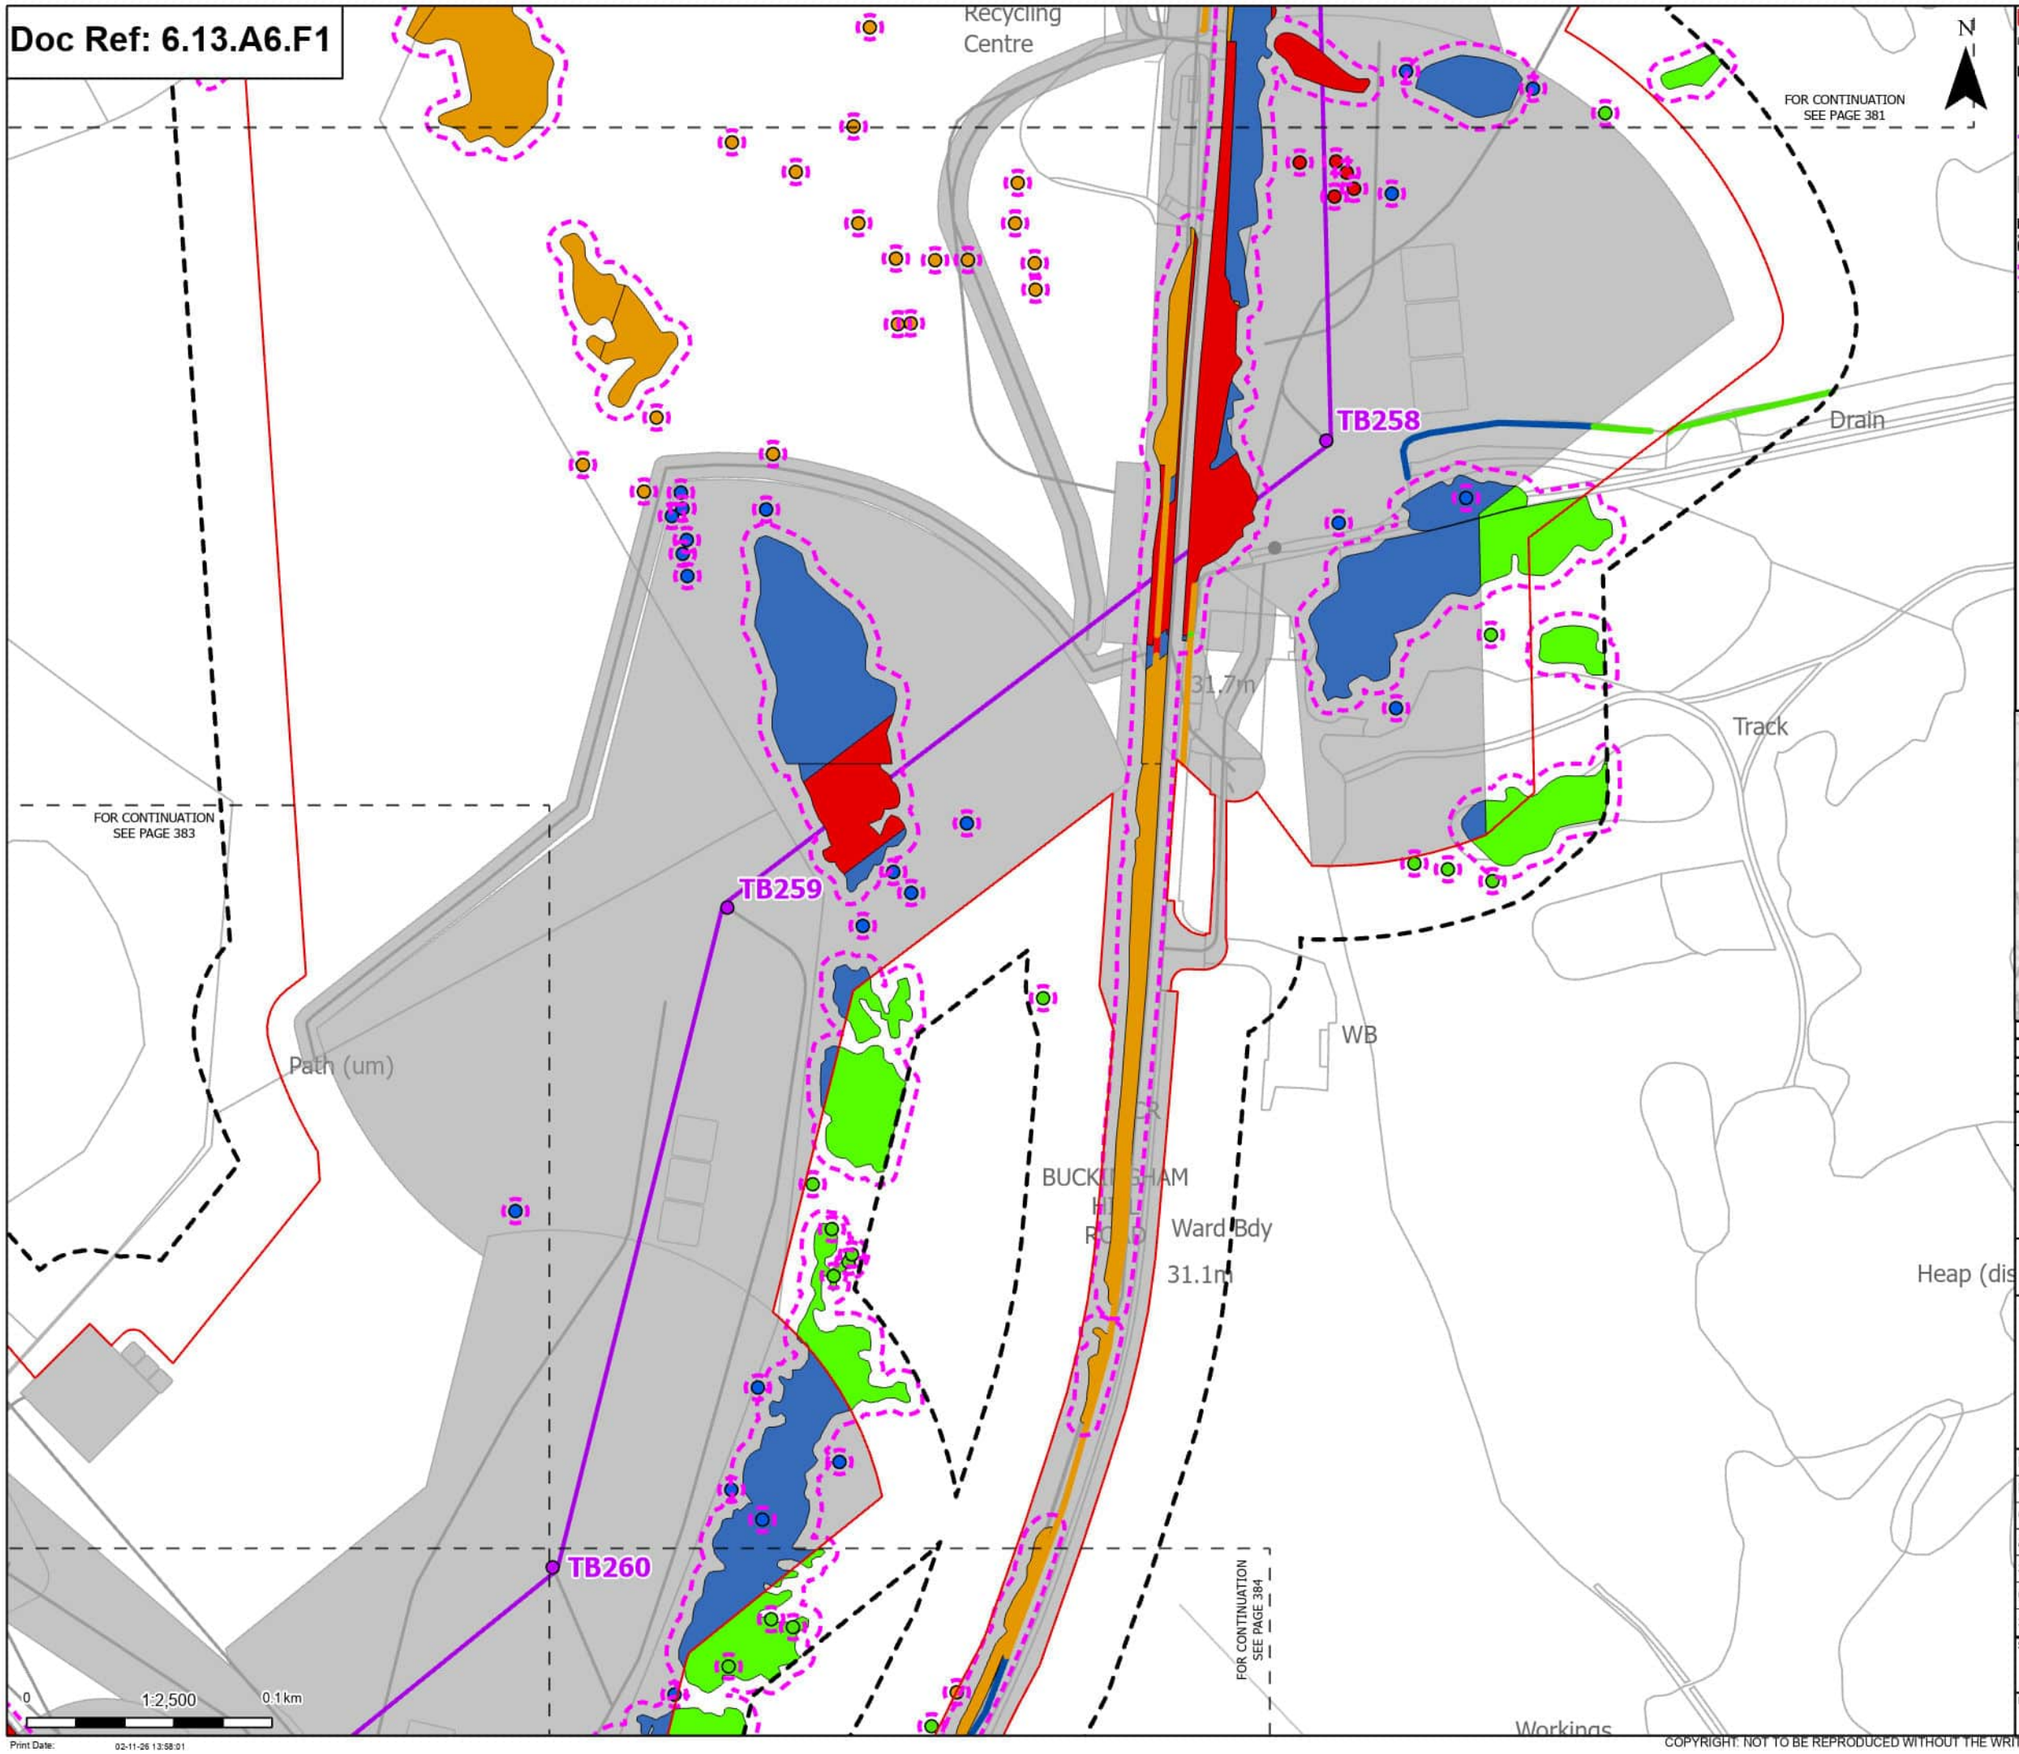

N

Order Limits

Sheet index cutline

Proposed project design details

Proposed standard lattice pylon location

Proposed overhead line alignment

Other temporary and permanent construction and operational works

Discipline specific constraints

Arboriculture Study Area

Root protection area

Trees - Impact

Removed

Affected Managed

Potentially Affected

Unaffected

Hedgerow - Impact

Removed

Affected Managed

Potentially Affected

Unaffected

Groups of trees - Impact

Removed

Affected Managed

Potentially Affected

Unaffected

Note: The proposed overhead line alignment and proposed underground cable alignment together comprise the alignment. For further details regarding the design, please refer to Figures 4.1 (document reference 6.4.F1) and 4.2 (document reference 6.4.F2).

Notes: Background mapping information has been reproduced from the Ordnance Survey by permission of Ordnance Survey of the Controller of His Majesty's Stationery Office. © Crown copyright and database rights (2025) Licence OS100024241 and AC0000807948; © Crown copyright and database rights 2025 Ordnance Survey AC0000808122, Contains public sector information licensed under the Open Government Licence v3.0, © National Grid UK



Rev	Date	Description	Drawn	Check	Approv
B	Aug 2025	FOR DCO APPLICATION	JAL	AF	KB
A	Aug 2025	FOR DCO APPLICATION	JAL	AF	KB

nationalgrid

PROJECT: Norwich to Tilbury

Planning Inspectorate App Number: EN020027
Regulation 5(2)(a)

Title:

Figure A13.6.1- Landscape and Visual Arboriculture Impacts Plan
Page 382 of 396

Designed	M. Watson	Date	February 26
Drawn	J. Acero Leon	Date	February 26
Checked	A. Fell	Date	February 26
Approved	K. Burrows	Date	February 26
Scale:	1:2,500	Datum:	AOD
Original Size:	A3	Grid:	OS
Suitability Code:	A2	Project Number:	10059280

Suitability Description:


Accepted as Concept Stage

Drawing Number: 10059280-ARC-EBD-ZZ-DR-ZZ-00393

Revision: B

COPYRIGHT: NOT TO BE REPRODUCED WITHOUT THE WRITTEN PERMISSION OF NATIONAL GRID ELECTRICITY TRANSMISSION Plc

Doc Ref: 6.13.A6.F1

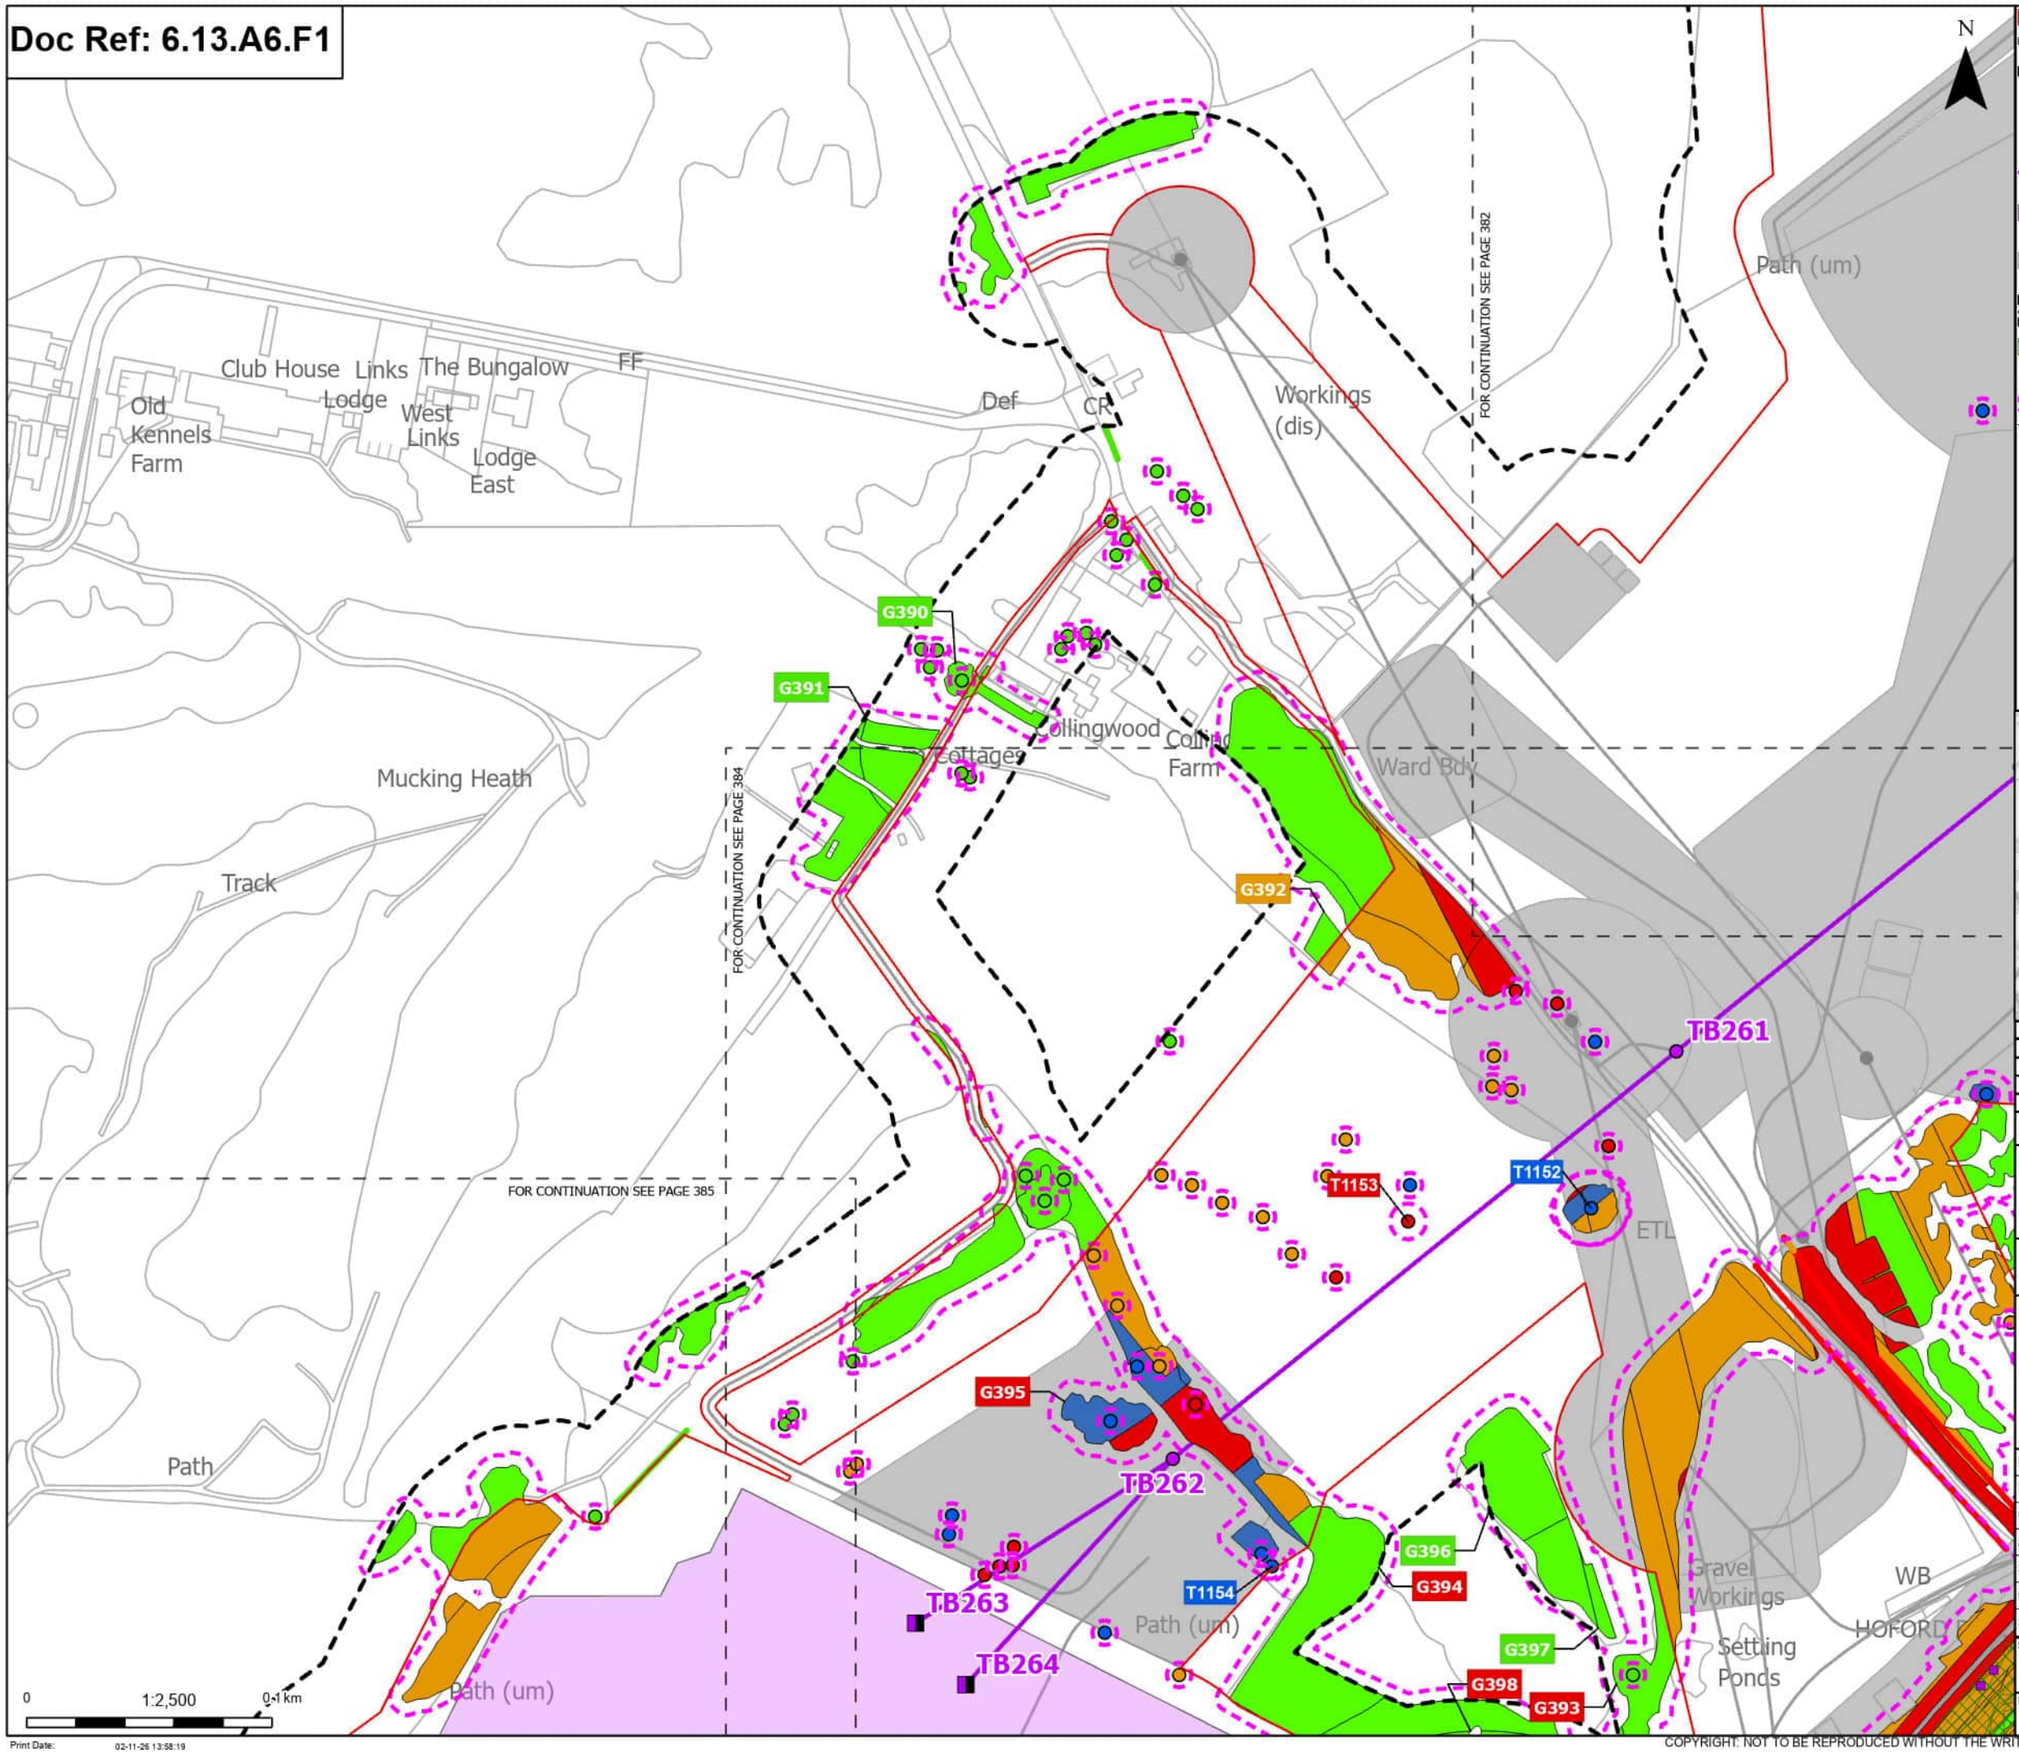

Order Limits
Sheet index cutline

Proposed project design details
- Proposed full line tension gantry
- Proposed standard lattice pylon location
- Proposed overhead line alignment
- Proposed Tilbury North Substation
- Other temporary and permanent construction and operational works

Discipline specific constraints
- Arboriculture Study Area
- TPO group of trees
- TPO indiviual trees
- Root protection area

Trees - Impact
- Removed

Affected Managed
Potentially Affected
Unaffected

Hedgerow - Impact
- Removed
- Potentially Affected
- Unaffected

Groups of trees - Impact
- Removed
- Affected Managed
- Potentially Affected
- Unaffected

Note: The proposed overhead line alignment and proposed underground cable alignment together comprise the alignment. For further details regarding the design, please refer to Figures 4.1 (document reference 6.4.F1) and 4.2 (document reference 6.4.F2).

Notes: Background mapping information has been reproduced from the Ordnance Survey by permission of Ordnance Survey of the Controller of His Majesty's Stationery Office. © Crown copyright and database rights (2025) Licence OS100024241 and AC0000807948; © Crown copyright and database rights 2025 Ordnance Survey AC0000808122, Contains public sector information licensed under the Open Government Licence v3.0, © National Grid UK



Rev	Date	Description	Drawn	Check	Approv
B	Aug 2025	FOR DCO APPLICATION	JAL	AF	KB
A	Aug 2025	FOR DCO APPLICATION	JAL	AF	KB

nationalgrid

PROJECT: Norwich to Tilbury

Planning Inspectorate App Number: EN020027
Regulation 5(2)(a)

Title:

Figure A13.6.1- Landscape and Visual Arboriculture Impacts Plan
Page 383 of 396

Designed	M. Watson	Date	February 26
Drawn	J. Acero Leon	Date	February 26
Checked	A. Fell	Date	February 26
Approved	K. Burrows	Date	February 26
Scale:	1:2,500	Datum:	AOD
Original Size:	A3	Grid:	OS
Suitability Code:	A2	Project Number:	10059280

Suitability Description: Accepted as Concept Stage

Drawing Number: 10059280-ARC-EBD-ZZ-DR-ZZ-00393

Revision: B

Print Date: 02-11-26 13:58:19

COPYRIGHT: NOT TO BE REPRODUCED WITHOUT THE WRITTEN PERMISSION OF NATIONAL GRID ELECTRICITY TRANSMISSION Plc

Doc Ref: 6.13.A6.F1

Farm

Ward Bdy

TB260

TB261

TB262

TB263

TB264

G392

G393

G394

G395

G396

G397

G398

G399

T1152

T1153

T1154

T1155

T1156

ETL

Gravel Workings

Setting Ponds

WB

HOFORD

Path (um)

Issues

L Twr

32.6m

33.2m

BUCKINGHAM HILL ROAD

FOR CONTINUATION SEE PAGE 382

FOR CONTINUATION SEE PAGE 385

FOR CONTINUATION SEE PAGE 383

FOR CONTINUATION SEE PAGE 386

N

0 1:2,500 0.1 km

Print Date: 02-11-26 13:58:38

Order Limits

Sheet index cutline

Proposed project design details

Proposed full line tension gantry

Proposed standard lattice pylon location

Proposed overhead line alignment

Proposed Tilbury North Substation

Environmental mitigation

Other temporary and permanent construction and operational works

Discipline specific constraints

Arboriculture Study Area

TPO group of trees

TPO indiviual trees

Root protection area

Trees - Impact

Removed

Affected Managed

Potentially Affected

Unaffected

Ancient Woodland Sites that are not shown on the Ancient Woodland Inventory

Hedgerow - Impact

Removed

Affected Managed

Potentially Affected

Unaffected

Groups of trees - Impact

Removed

Affected Managed

Potentially Affected

Unaffected

Note: The proposed overhead line alignment and proposed underground cable alignment together comprise the alignment. For further details regarding the design, please refer to Figures 4.1 (document reference 6.4.F1) and 4.2 (document reference 6.4.F2).

Notes: Background mapping information has been reproduced from the Ordnance Survey by permission of Ordnance Survey of the Controller of His Majesty's Stationery Office. © Crown copyright and database rights (2025) Licence OS100024241 and AC0000807948; © Crown copyright and database rights 2025 Ordnance Survey AC0000808122, Contains public sector information licensed under the Open Government Licence v3.0, © National Grid UK



Rev	Date	Description	Drawn	Check	Approv
B	Aug 2025	FOR DCO APPLICATION	JAL	AF	KB
A	Aug 2025	FOR DCO APPLICATION	JAL	AF	KB

nationalgrid

PROJECT: Norwich to Tilbury

Planning Inspectorate App Number: EN020027
Regulation 5(2)(a)

Title:

Figure A13.6.1- Landscape and Visual Arboriculture Impacts Plan
Page 384 of 396

Designed	M. Watson	Date	February 26
Drawn	J. Acero Leon	Date	February 26
Checked	A. Fell	Date	February 26
Approved	K. Burrows	Date	February 26
Scale:	1:2,500	Datum:	AOD
Original Size:	A3	Grid:	OS
Suitability Code:	A2	Project Number:	10059280

Suitability Description:

Accepted as Concept Stage

Drawing Number: 10059280-ARC-EBD-ZZ-DR-ZZ-00393

Revision: B

COPYRIGHT: NOT TO BE REPRODUCED WITHOUT THE WRITTEN PERMISSION OF NATIONAL GRID ELECTRICITY TRANSMISSION Plc

Doc Ref: 6.13.A6.F1

Orsett Golf Course

Path

Path

Path (um)

Track

Track

Shaw

Wood

ETL

ETL

FOR CONTINUATION SEE PAGE 388

FOR CONTINUATION SEE PAGE 384

FOR CONTINUATION SEE PAGE 383

FOR CONTINUATION SEE PAGE 386

FOR CONTINUATION SEE PAGE 387

T1157 T1158 T1159 T1160 T1161 T1162 T1163 T1164 T1165 T1166 T1167 T1168

G398 G399 G400

YYJ123RC YYJ123RD YYJ124RA YYJ124RB YYJ123RB YYJ124RC

ZB15RA ZB15RB ZB15RC

N

1:2,500 0 0.1 km

Print Date: 02-11-26 13:58:57

Order Limits
Sheet index cutline

Proposed project design details
- Proposed full line tension gantry
- Proposed low duty gantry
- Proposed standard lattice pylon location
- Proposed overhead line alignment
- Proposed underground cable alignment
- Proposed Tilbury North Substation
- Proposed cable sealing end compound (CSEC)
- Environmental area
- Environmental mitigation
- Other temporary and permanent construction and operational works

Discipline specific constraints
- Arboriculture Study Area
- TPO group of trees
- Root protection area

Trees - Impact
- Removed
- Potentially Affected
- Unaffected

Ancient Woodland Sites that are not shown on the Ancient Woodland Inventory

Hedgerow - Impact
- Unaffected

Groups of trees - Impact
- Removed
- Affected Managed
- Potentially Affected
- Unaffected

Note: The proposed overhead line alignment and proposed underground cable alignment together comprise the alignment. For further details regarding the design, please refer to Figures 4.1 (document reference 6.4.F1) and 4.2 (document reference 6.4.F2).

Notes: Background mapping information has been reproduced from the Ordnance Survey by permission of Ordnance Survey of the Controller of His Majesty's Stationery Office. © Crown copyright and database rights (2025) Licence OS100024241 and AC0000807948; © Crown copyright and database rights 2025 Ordnance Survey AC0000808122, Contains public sector information licensed under the Open Government Licence v3.0, © National Grid UK

Norwich
Cambridge
Ipswich
Chelmsford
London
Tilbury

Rev	Date	Description	Drawn	Check	Approv
B	Aug 2025	FOR DCO APPLICATION	JAL	AF	KB
A	Aug 2025	FOR DCO APPLICATION	JAL	AF	KB

PROJECT: nationalgrid Norwich to Tilbury

Planning Inspectorate App Number: EN020027
Regulation 5(2)(a)

Title:

Figure A13.6.1- Landscape and Visual Arboriculture Impacts Plan
Page 385 of 396

Designed	M. Watson	Date	February 26
Drawn	J. Acero Leon	Date	February 26
Checked	A. Fell	Date	February 26
Approved	K. Burrows	Date	February 26
Scale:	1:2,500	Datum:	AOD
Original Size:	A3	Grid:	OS
Suitability Code:	A2	Project Number:	10059280


Suitability Description: Accepted as Concept Stage

Drawing Number: 10059280-ARC-EBD-ZZ-DR-ZZ-00393

Revision: B

COPYRIGHT: NOT TO BE REPRODUCED WITHOUT THE WRITTEN PERMISSION OF NATIONAL GRID ELECTRICITY TRANSMISSION Plc

Doc Ref: 6.13.A6.F1

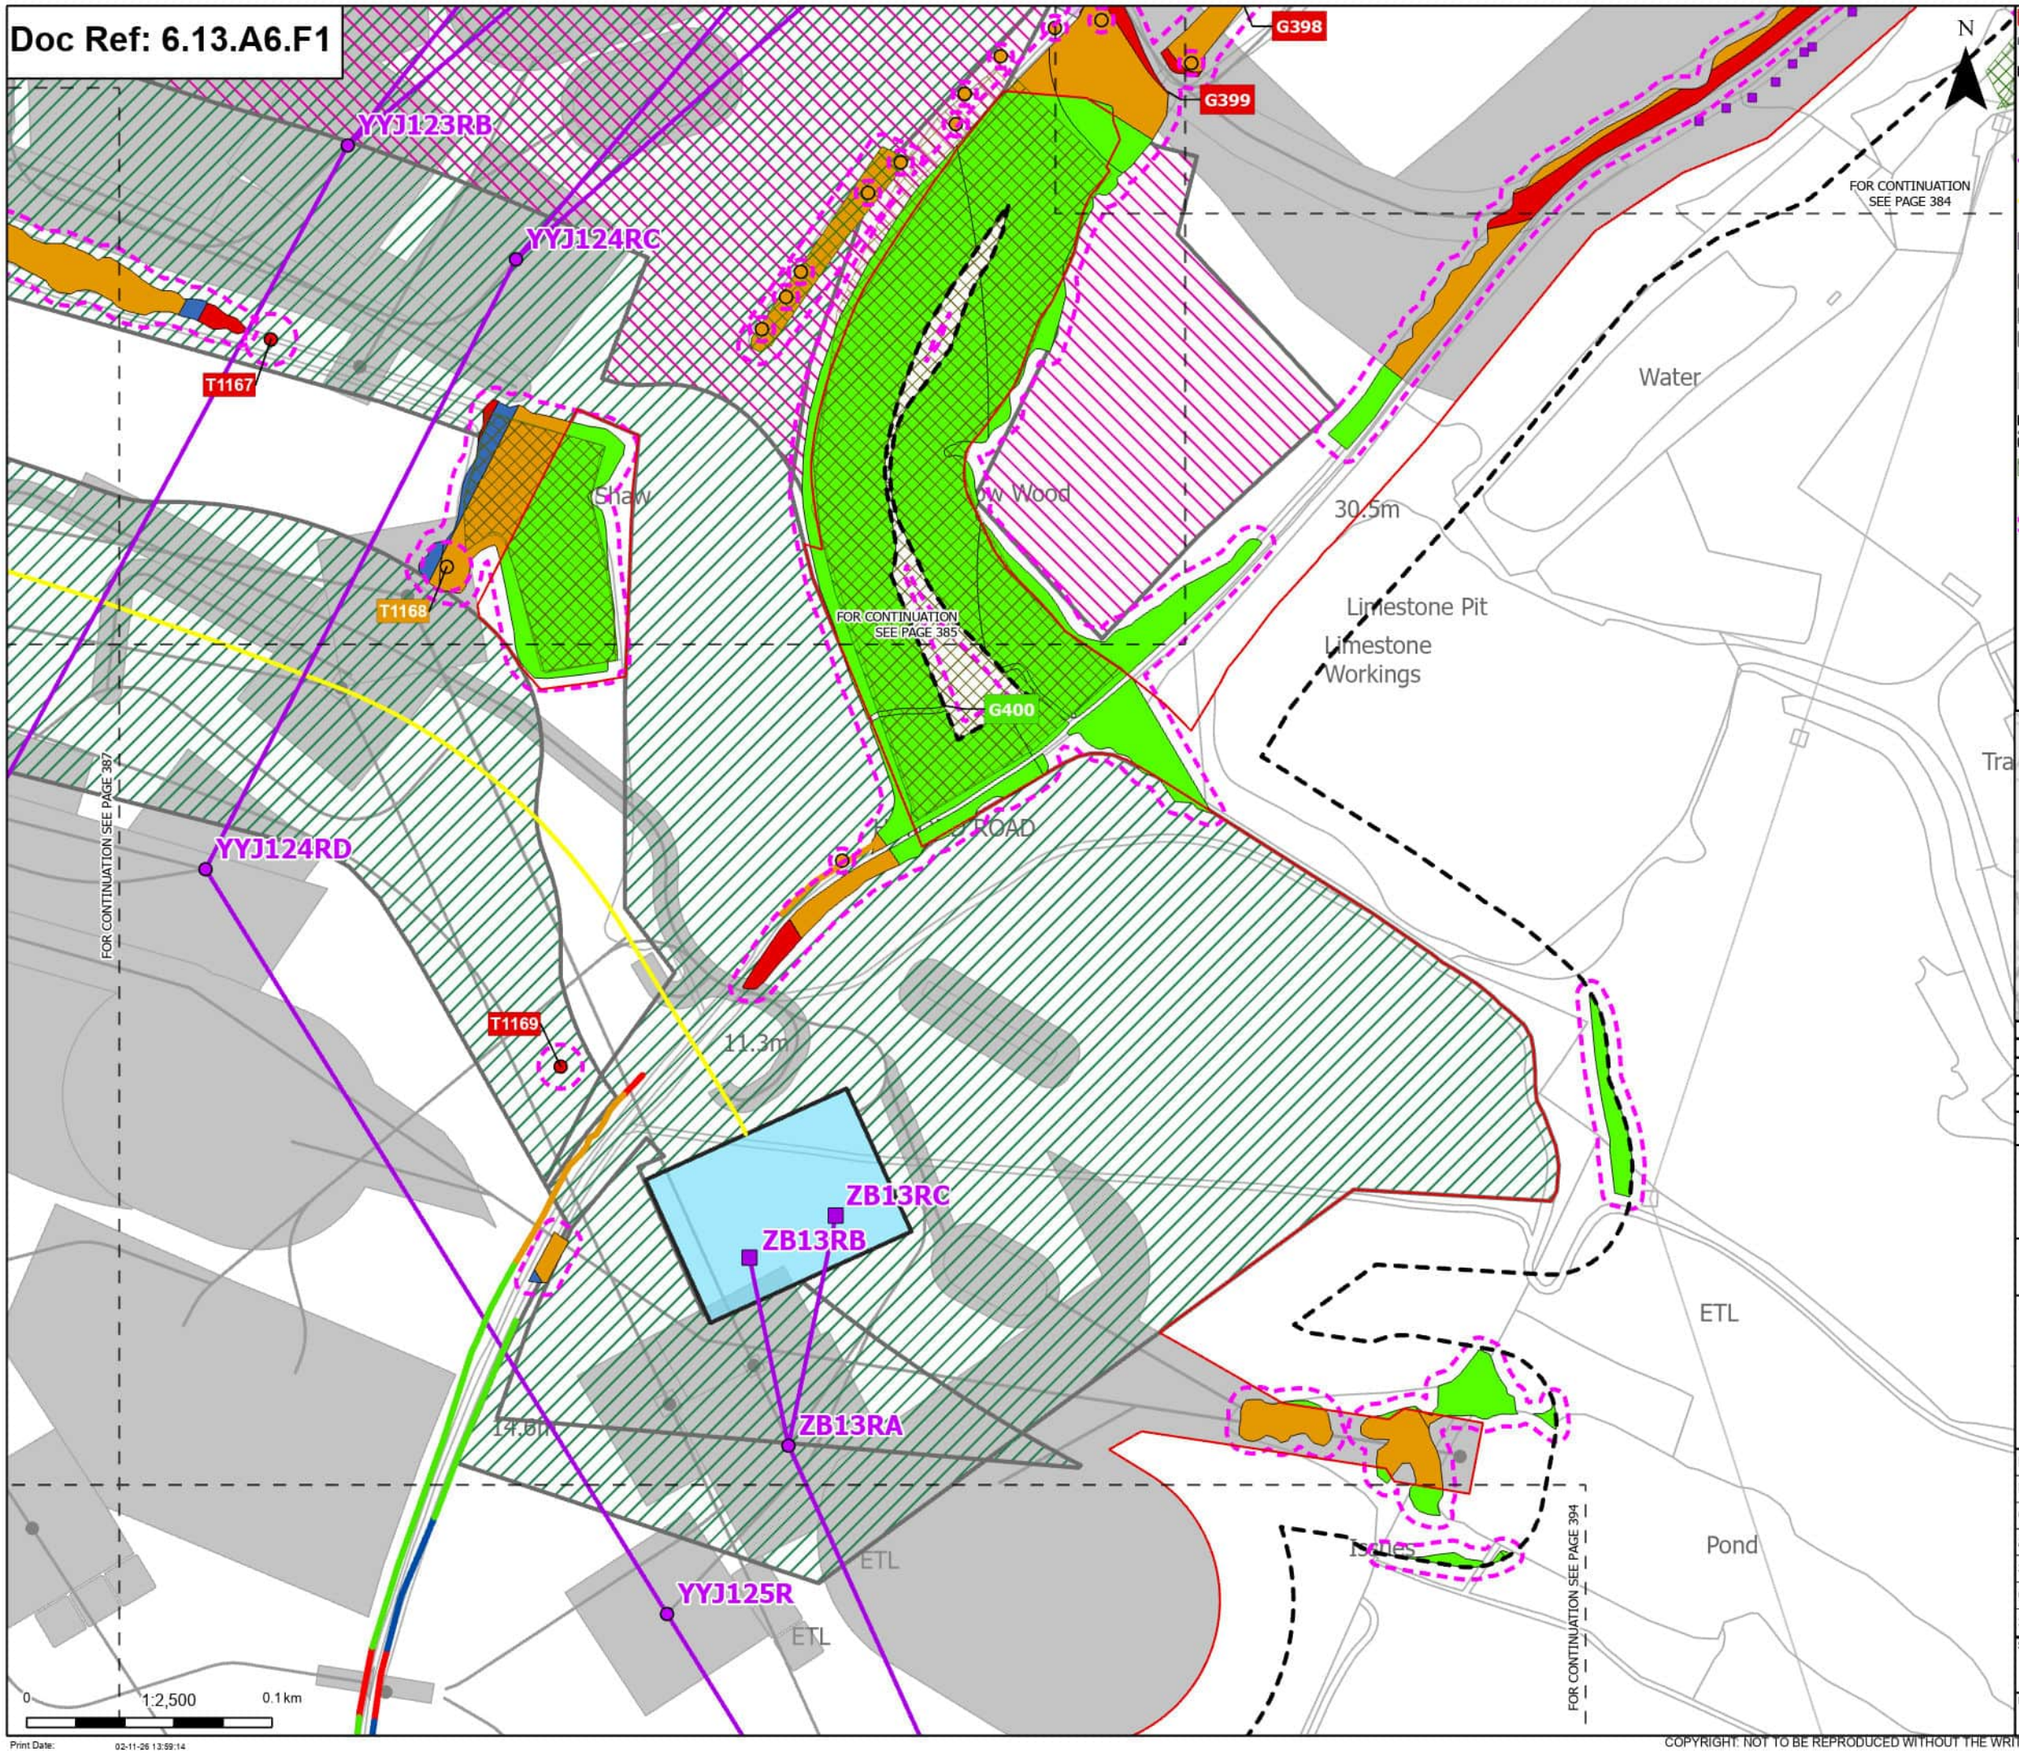

Order Limits
Sheet index cutline

Proposed project design details
- Proposed low duty gantry
- Proposed standard lattice pylon location
- Proposed overhead line alignment
- Proposed underground cable alignment
- Proposed Tilbury North Substation
- Proposed cable sealing end compound (CSEC)
- Environmental area
- Environmental mitigation
- Other temporary and permanent construction and operational works

Discipline specific constraints
- Arboriculture Study Area
- TPO group of trees
- TPO indiviual trees
- Root protection area

Trees - Impact
- Removed
- Potentially Affected
- Ancient Woodland Sites that are not shown on the Ancient Woodland Inventory

Hedgerow - Impact
- Removed
- Affected Managed
- Potentially Affected
- Unaffected

Groups of trees - Impact
- Removed
- Affected Managed
- Potentially Affected
- Unaffected

Note: The proposed overhead line alignment and proposed underground cable alignment together comprise the alignment. For further details regarding the design, please refer to Figures 4.1 (document reference 6.4.F1) and 4.2 (document reference 6.4.F2).

Notes: Background mapping information has been reproduced from the Ordnance Survey by permission of Ordnance Survey of the Controller of His Majesty's Stationery Office. © Crown copyright and database rights (2025) Licence OS100024241 and AC0000807948; © Crown copyright and database rights 2025 Ordnance Survey AC0000808122, Contains public sector information licensed under the Open Government Licence v3.0, © National Grid UK



Rev	Date	Description	Drawn	Check	Approv
B	Aug 2025	FOR DCO APPLICATION	JAL	AF	KB
A	Aug 2025	FOR DCO APPLICATION	JAL	AF	KB

nationalgrid

PROJECT: Norwich to Tilbury

Planning Inspectorate App Number: EN020027
Regulation 5(2)(a)

Title:

Figure A13.6.1- Landscape and Visual Arboriculture Impacts Plan
Page 386 of 396

Designed	M. Watson	Date	February 26
Drawn	J. Acero Leon	Date	February 26
Checked	A. Fell	Date	February 26
Approved	K. Burrows	Date	February 26
Scale:	1:2,500	Datum:	AOD
Original Size:	A3	Grid:	OS
Suitability Code:	A2	Project Number:	10059280

Suitability Description: Accepted as Concept Stage


Drawing Number: 10059280-ARC-EBD-ZZ-DR-ZZ-00393

Revision: B

Print Date: 02-11-26 13:59:14

COPYRIGHT: NOT TO BE REPRODUCED WITHOUT THE WRITTEN PERMISSION OF NATIONAL GRID ELECTRICITY TRANSMISSION Plc

Doc Ref: 6.13.A6.F1

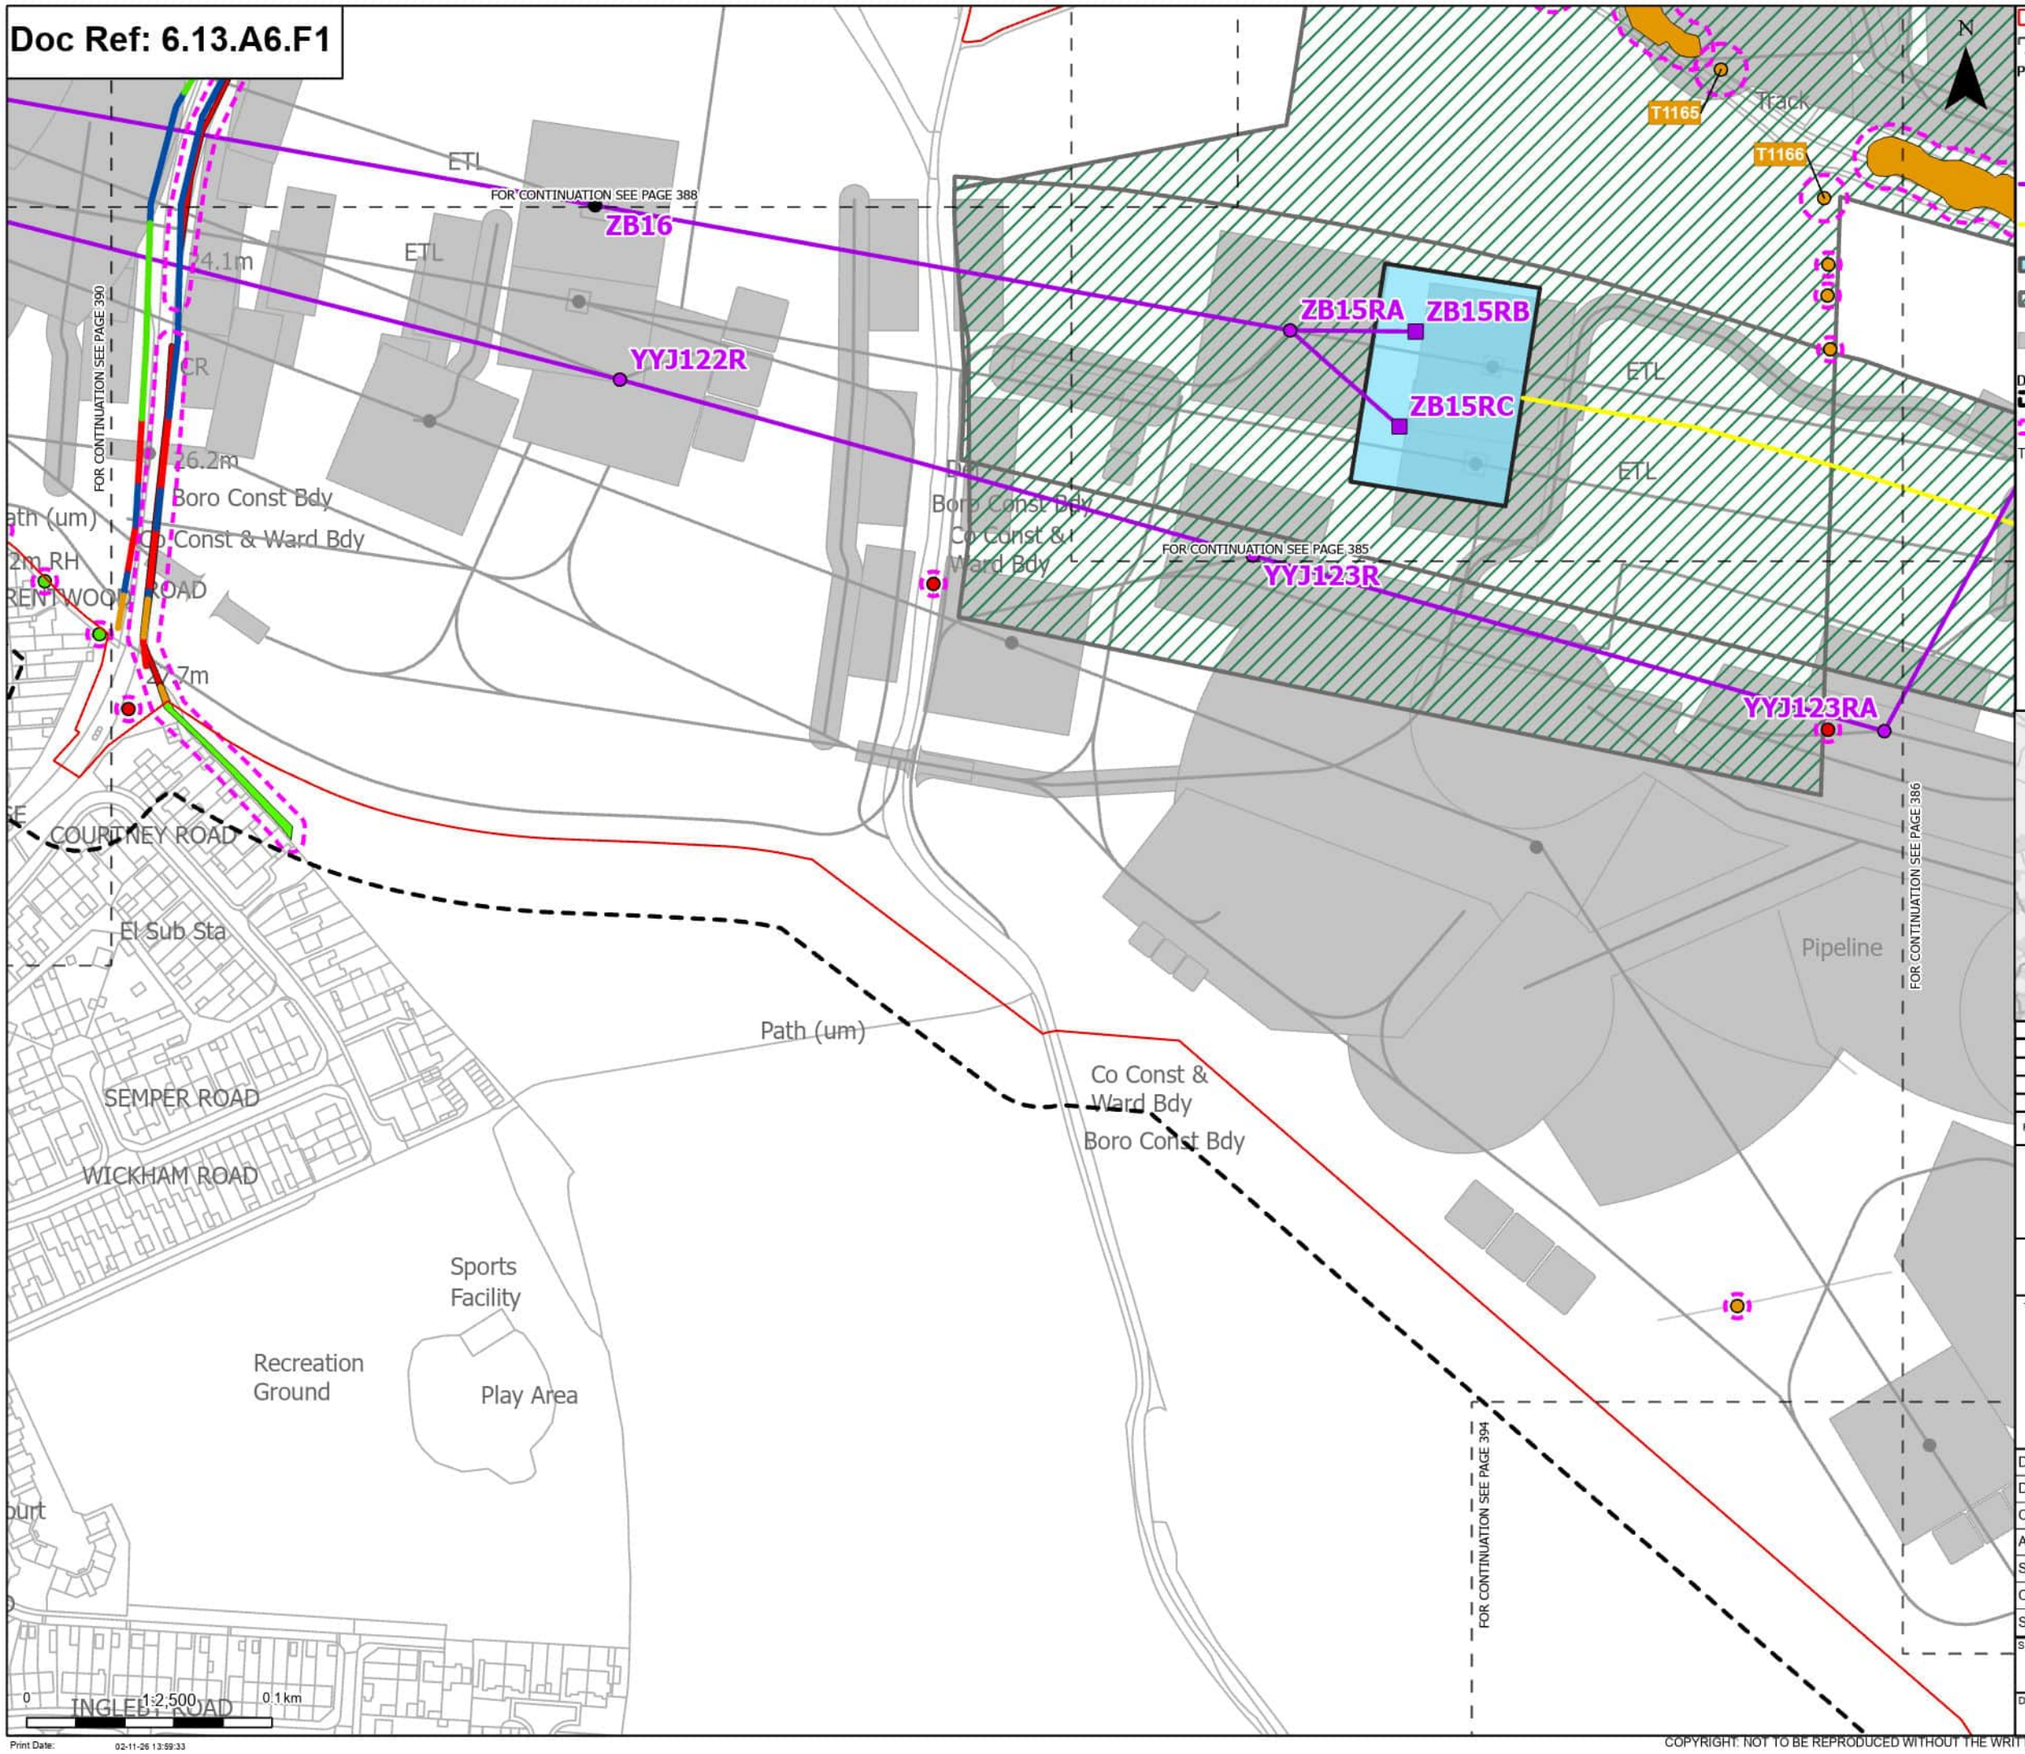

Order Limits
Sheet index cutline

Proposed project design details
- Proposed low duty gantry
- Existing pylon (modify)
- Proposed standard lattice pylon location
- Proposed overhead line alignment
- Proposed underground cable alignment
- Proposed cable sealing end compound (CSEC)
- Environmental area
- Other temporary and permanent construction and operational works

Discipline specific constraints
- Arboriculture Study Area
- Root protection area

Trees - Impact
- Removed

- Potentially Affected
- Unaffected

Hedgerow - Impact
- Removed
- Affected Managed
- Potentially Affected
- Unaffected

Groups of trees - Impact
- Removed
- Affected Managed
- Potentially Affected
- Unaffected

Note: The proposed overhead line alignment and proposed underground cable alignment together comprise the alignment. For further details regarding the design, please refer to Figures 4.1 (document reference 6.4.F1) and 4.2 (document reference 6.4.F2).

Notes: Background mapping information has been reproduced from the Ordnance Survey by permission of Ordnance Survey of the Controller of His Majesty's Stationery Office. © Crown copyright and database rights (2025) Licence OS100024241 and AC0000807948; © Crown copyright and database rights 2025 Ordnance Survey AC0000808122, Contains public sector information licensed under the Open Government Licence v3.0, © National Grid UK



Rev	Date	Description	Drawn	Check	Approv
B	Aug 2025	FOR DCO APPLICATION	JAL	AF	KB
A	Aug 2025	FOR DCO APPLICATION	JAL	AF	KB

nationalgrid

PROJECT: Norwich to Tilbury

Planning Inspectorate App Number: EN020027
Regulation 5(2)(a)

Title:

Figure A13.6.1- Landscape and Visual Arboriculture Impacts Plan
Page 387 of 396

Designed	M. Watson	Date	February 26
Drawn	J. Acero Leon	Date	February 26
Checked	A. Fell	Date	February 26
Approved	K. Burrows	Date	February 26
Scale:	1:2,500	Datum:	AOD
Original Size:	A3	Grid:	OS
Suitability Code:	A2	Project Number:	10059280


Suitability Description: Accepted as Concept Stage

Drawing Number: 10059280-ARC-EBD-ZZ-DR-ZZ-00393

Revision: B

COPYRIGHT: NOT TO BE REPRODUCED WITHOUT THE WRITTEN PERMISSION OF NATIONAL GRID ELECTRICITY TRANSMISSION Plc

Doc Ref: 6.13.A6.F1

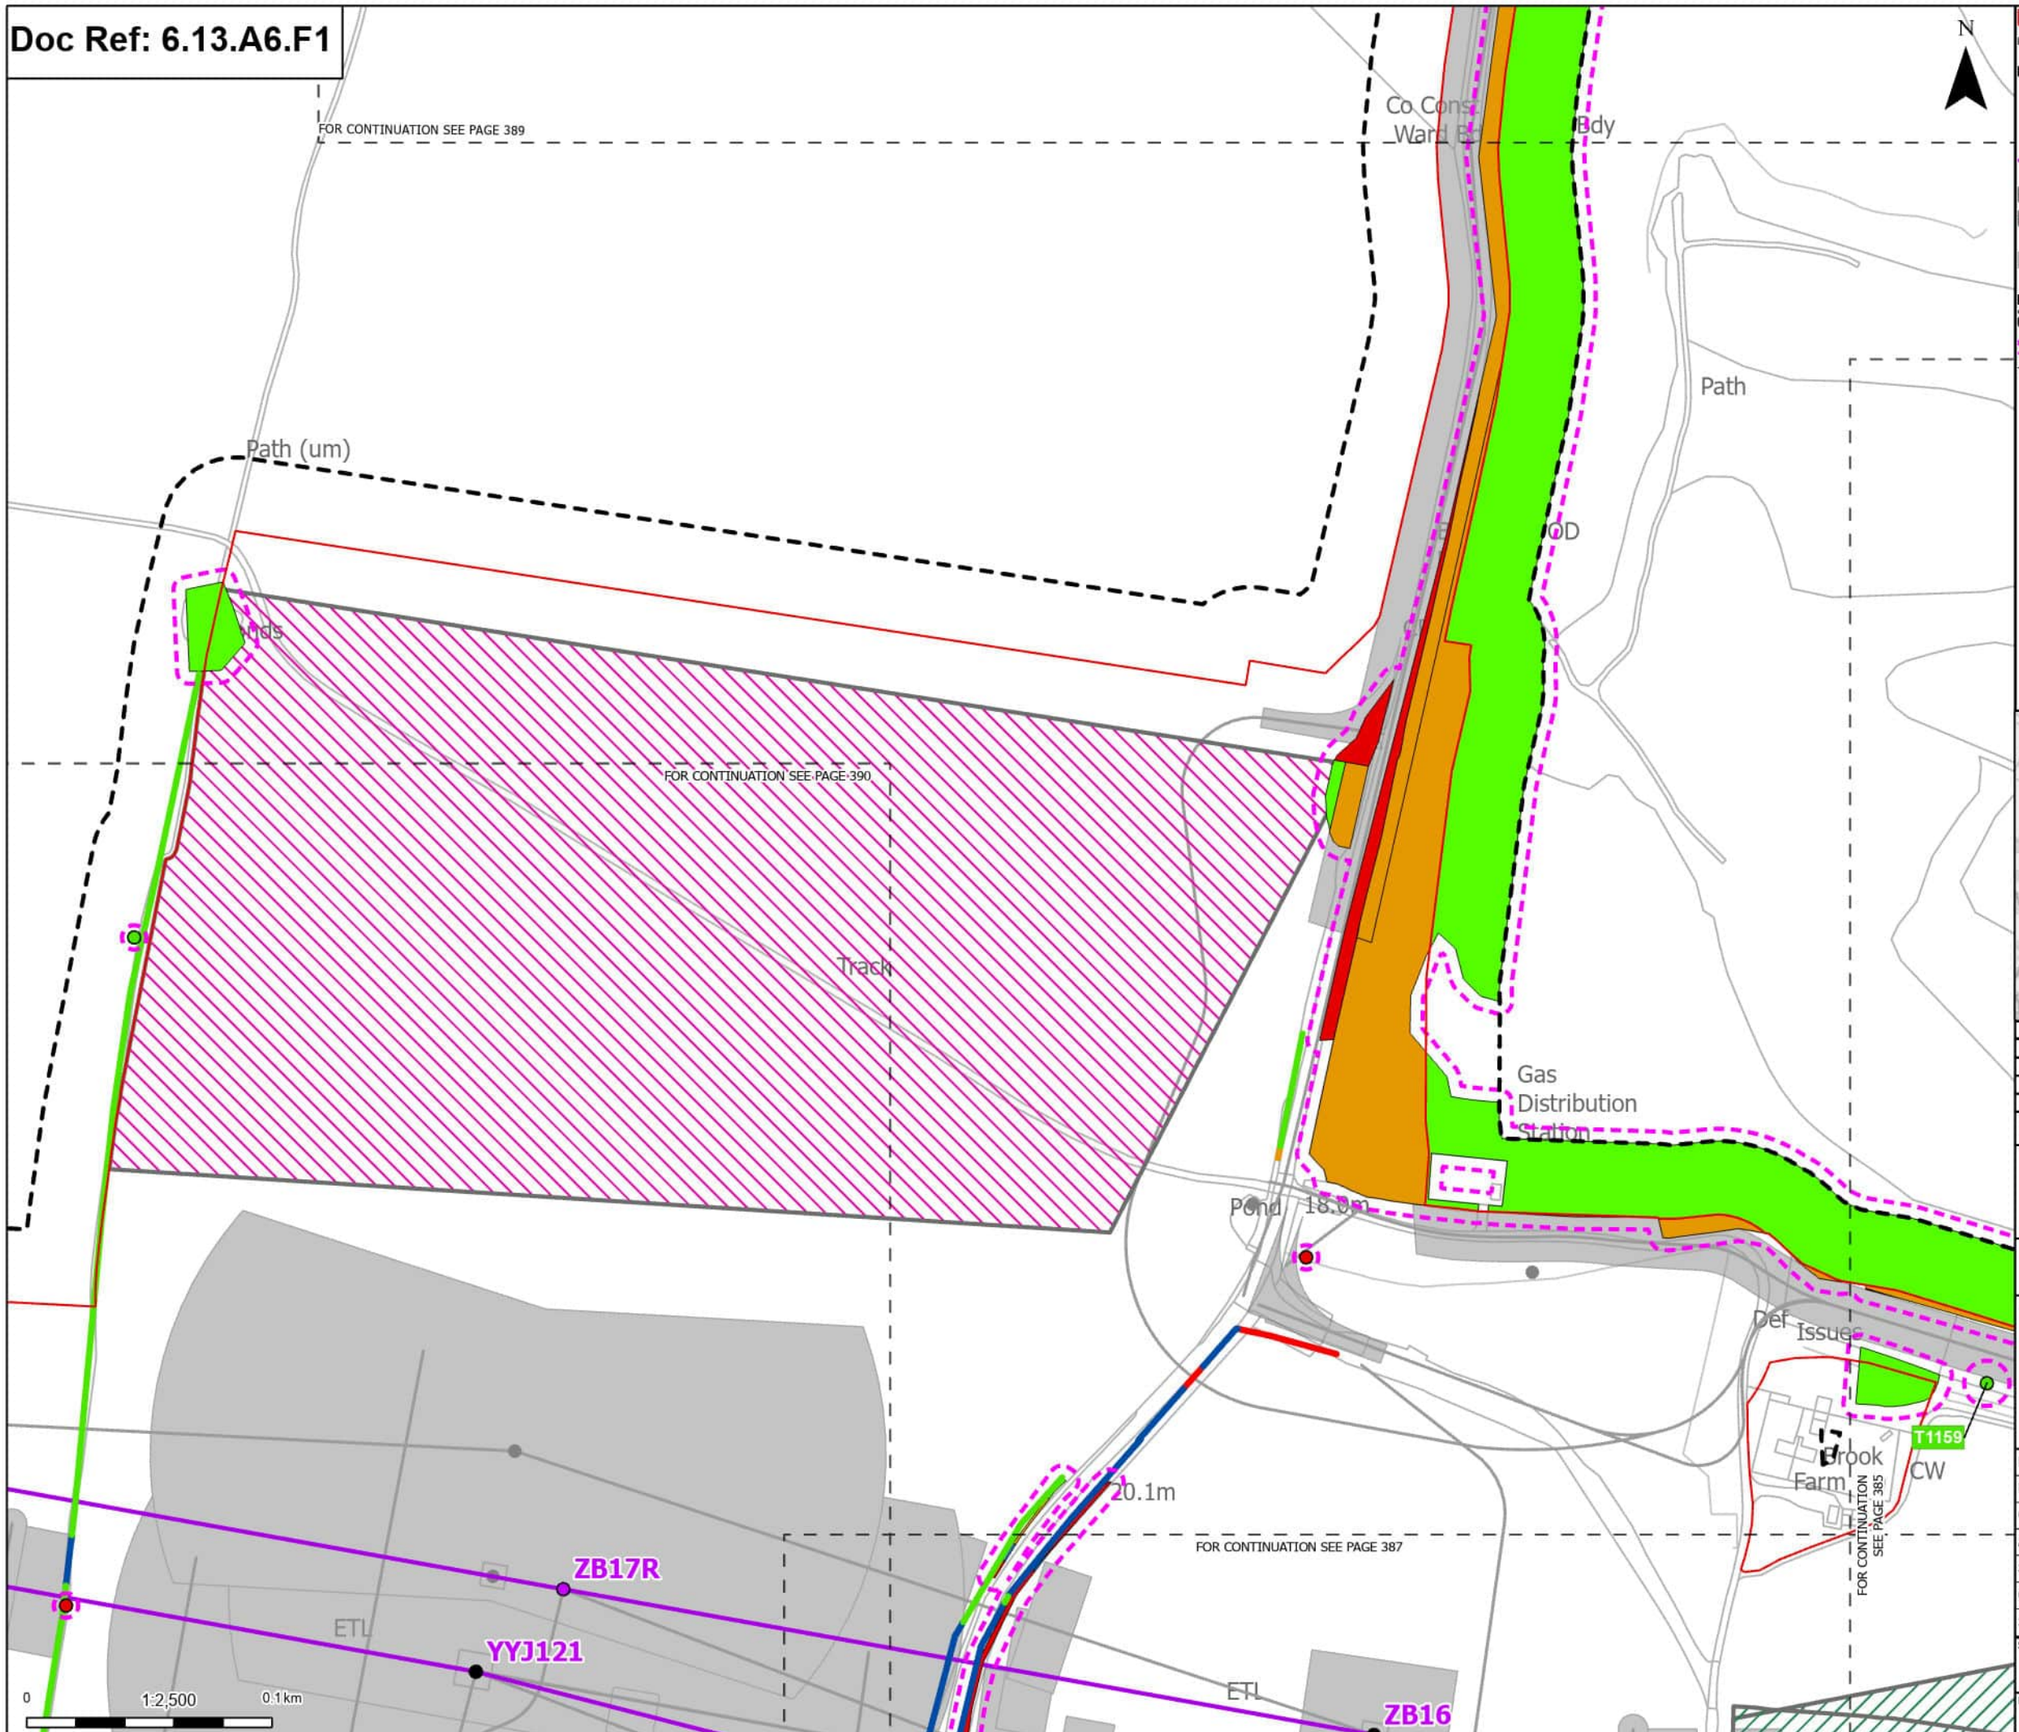

Order Limits
Sheet index cutline

Proposed project design details
- Existing pylon (modify)
- Proposed standard lattice pylon location
- Proposed overhead line alignment
- Environmental area
- Environmental mitigation
- Other temporary and permanent construction and operational works

Discipline specific constraints
- Arboriculture Study Area
- Root protection area

Trees - Impact
- Removed
- Unaffected

Hedgerow - Impact
- Removed
- Affected Managed
- Potentially Affected
- Unaffected

Groups of trees - Impact
- Removed
- Affected Managed
- Potentially Affected
- Unaffected

Note: The proposed overhead line alignment and proposed underground cable alignment together comprise the alignment. For further details regarding the design, please refer to Figures 4.1 (document reference 6.4.F1) and 4.2 (document reference 6.4.F2).

Notes: Background mapping information has been reproduced from the Ordnance Survey by permission of Ordnance Survey of the Controller of His Majesty's Stationery Office. © Crown copyright and database rights (2025) Licence OS100024241 and AC0000807948; © Crown copyright and database rights 2025 Ordnance Survey AC0000808122, Contains public sector information licensed under the Open Government Licence v3.0, © National Grid UK



Rev	Date	Description	Drawn	Check	Approv
B	Aug 2025	FOR DCO APPLICATION	JAL	AF	KB
A	Aug 2025	FOR DCO APPLICATION	JAL	AF	KB

nationalgrid

PROJECT: Norwich to Tilbury

Planning Inspectorate App Number: EN020027
Regulation 5(2)(a)

Title:

Figure A13.6.1- Landscape and Visual Arboriculture Impacts Plan
Page 388 of 396

Designed	M. Watson	Date	February 26
Drawn	J. Acero Leon	Date	February 26
Checked	A. Fell	Date	February 26
Approved	K. Burrows	Date	February 26
Scale:	1:2,500	Datum:	AOD
Original Size:	A3	Grid:	OS
Suitability Code:	A2	Project Number:	10059280


Suitability Description: Accepted as Concept Stage

Drawing Number: 10059280-ARC-EBD-ZZ-DR-ZZ-00393

Revision: B

COPYRIGHT: NOT TO BE REPRODUCED WITHOUT THE WRITTEN PERMISSION OF NATIONAL GRID ELECTRICITY TRANSMISSION Plc

Doc Ref: 6.13.A6.F1

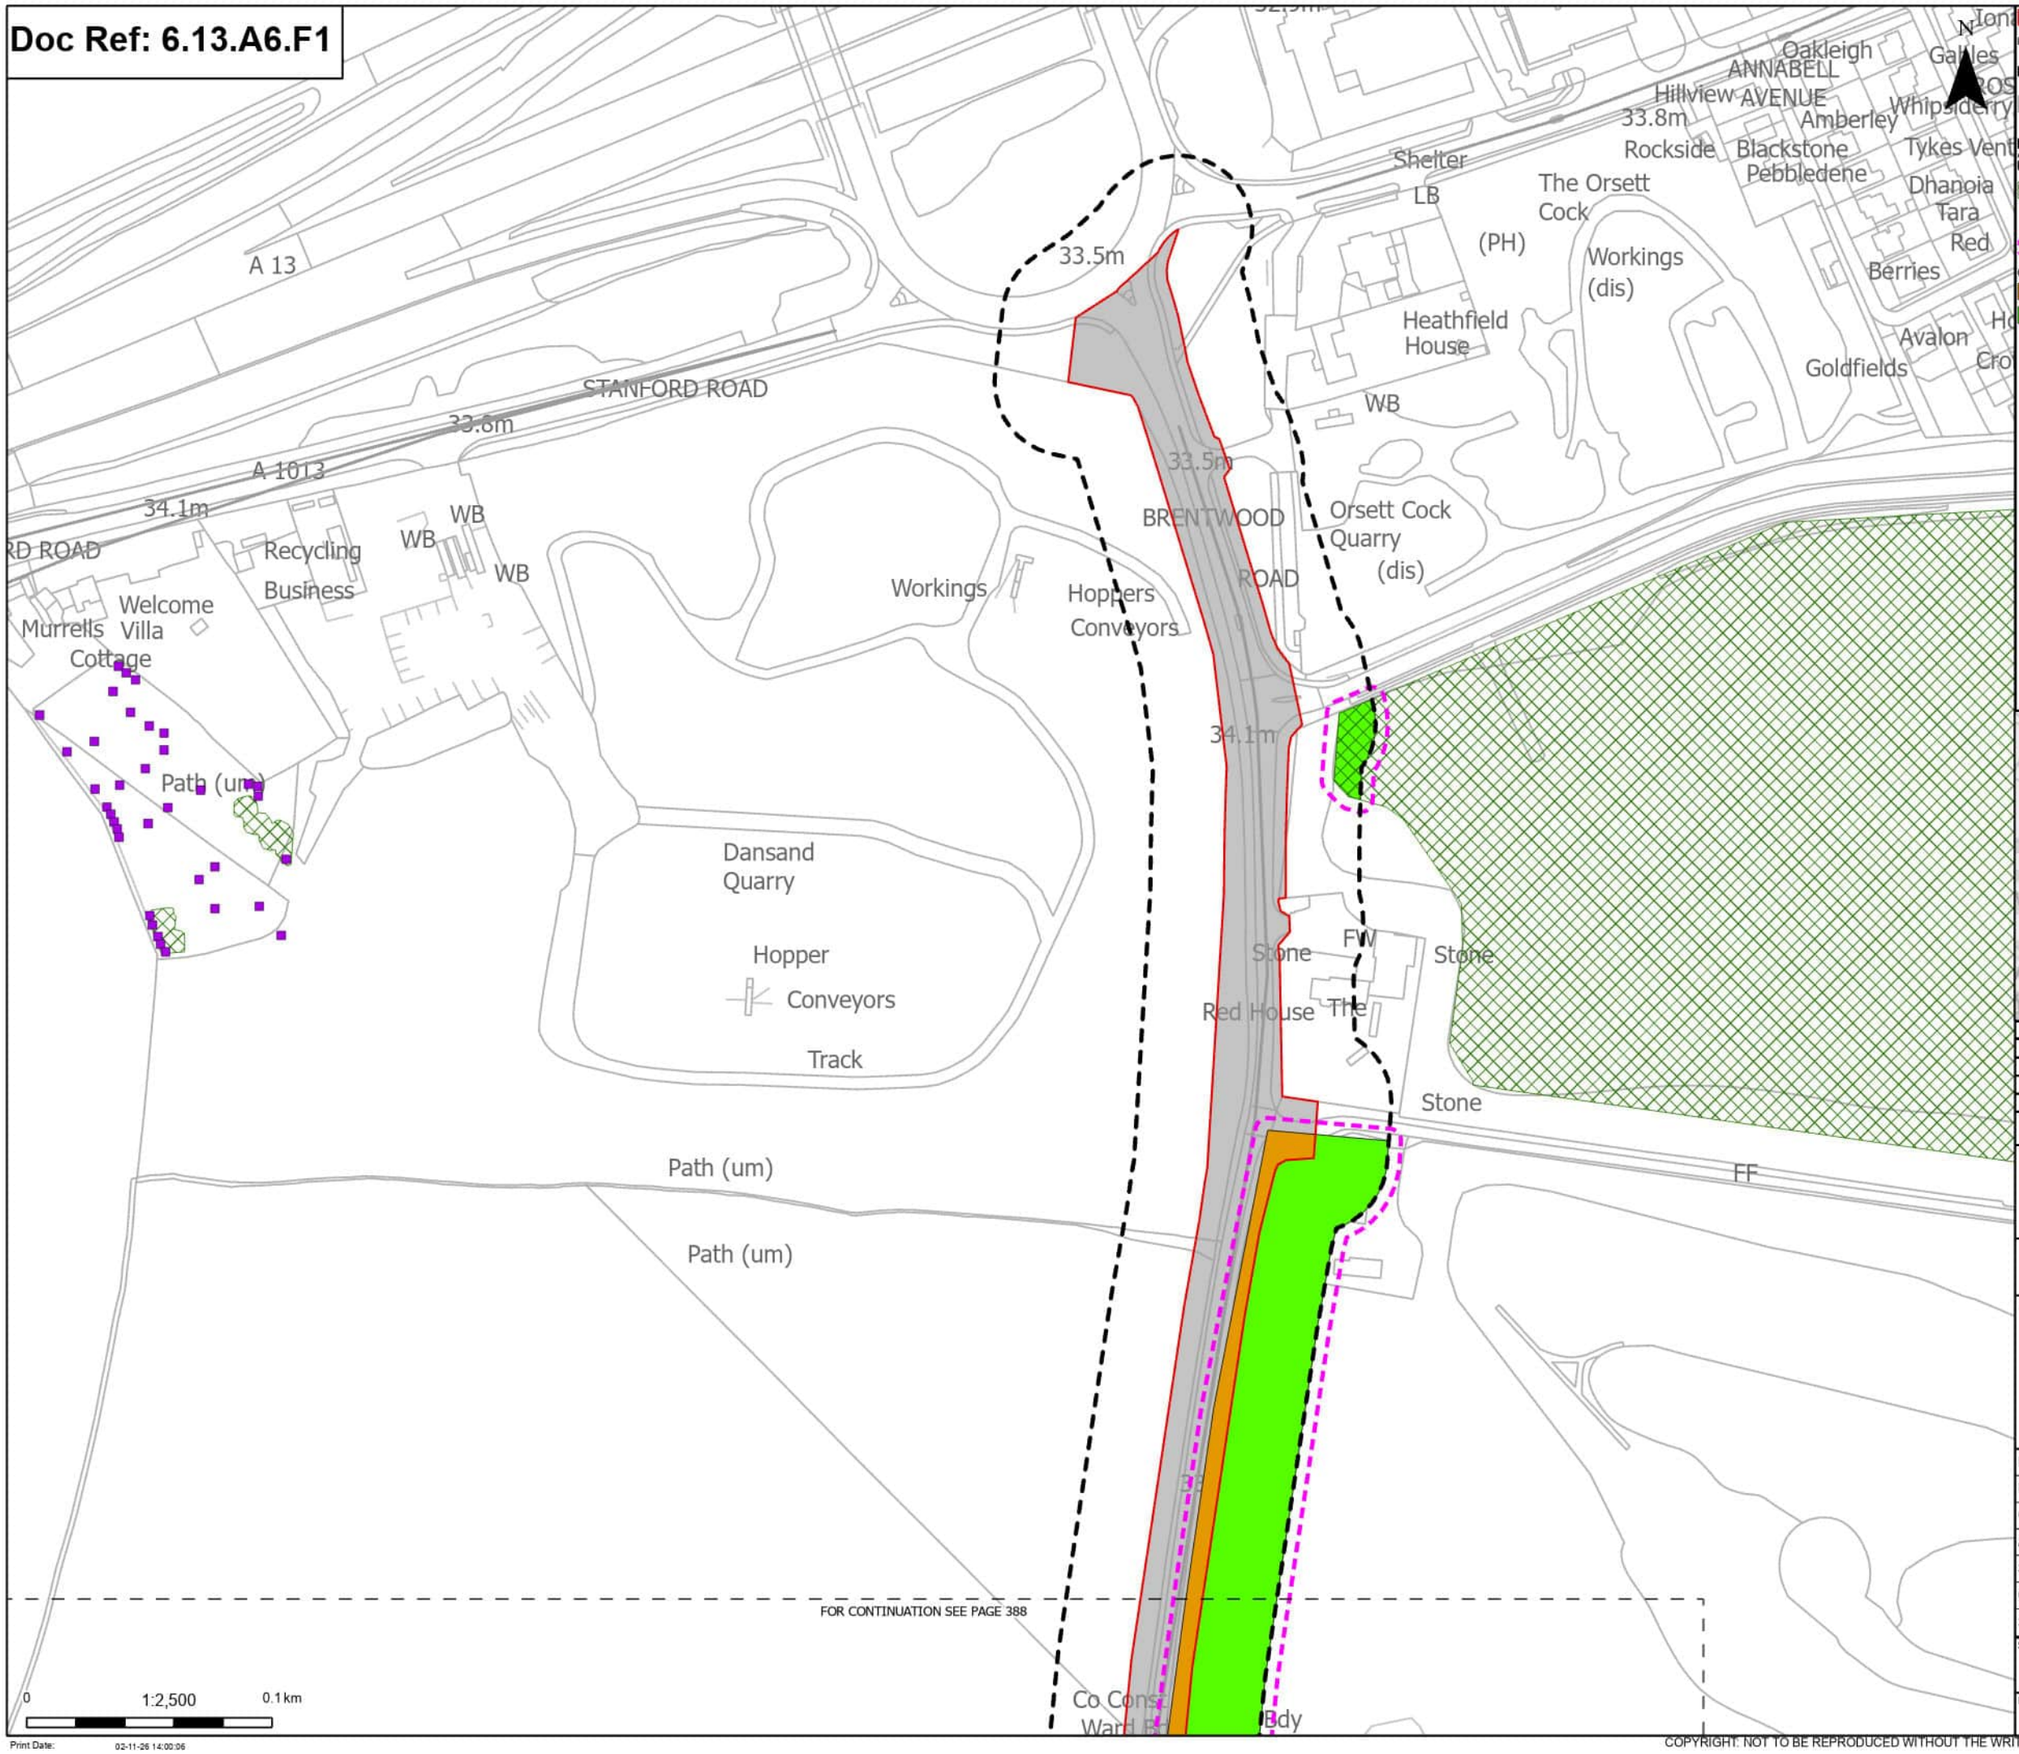

Proposed project design details
- Order Limits
- Sheet index cutline
- Other temporary and permanent construction and operational works

Discipline specific constraints
- Arboriculture Study Area
- TPO group of trees
- TPO indiviual trees
- Root protection area

Groups of trees - Impact
- Potentially Affected
- Unaffected

Note: The proposed overhead line alignment and proposed underground cable alignment together comprise the alignment. For further details regarding the design, please refer to Figures 4.1 (document reference 6.4.F1) and 4.2 (document reference 6.4.F2).

Notes: Background mapping information has been reproduced from the Ordnance Survey by permission of Ordnance Survey of the Controller of His Majesty's Stationery Office. © Crown copyright and database rights (2025) Licence OS100024241 and AC0000807948; © Crown copyright and database rights 2025 Ordnance Survey AC0000808122, Contains public sector information licensed under the Open Government Licence v3.0, © National Grid UK



Rev	Date	Description	Drawn	Check	Approv
B	Aug 2025	FOR DCO APPLICATION	JAL	AF	KB
A	Aug 2025	FOR DCO APPLICATION	JAL	AF	KB

nationalgrid

PROJECT: Norwich to Tilbury

Planning Inspectorate App Number: EN020027
Regulation 5(2)(a)

Title:

Figure A13.6.1- Landscape and Visual Arboriculture Impacts Plan
Page 389 of 396

Designed	M. Watson	Date	February 26
Drawn	J. Acero Leon	Date	February 26
Checked	A. Fell	Date	February 26
Approved	K. Burrows	Date	February 26
Scale:	1:2,500	Datum:	AOD
Original Size:	A3	Grid:	OS
Suitability Code:	A2	Project Number:	10059280

Suitability Description: Accepted as Concept Stage


Drawing Number: 10059280-ARC-EBD-ZZ-DR-ZZ-00393

Revision: B

Print Date: 02-11-26 14:00:06

COPYRIGHT. NOT TO BE REPRODUCED WITHOUT THE WRITTEN PERMISSION OF NATIONAL GRID ELECTRICITY TRANSMISSION Plc

Doc Ref: 6.13.A6.F1

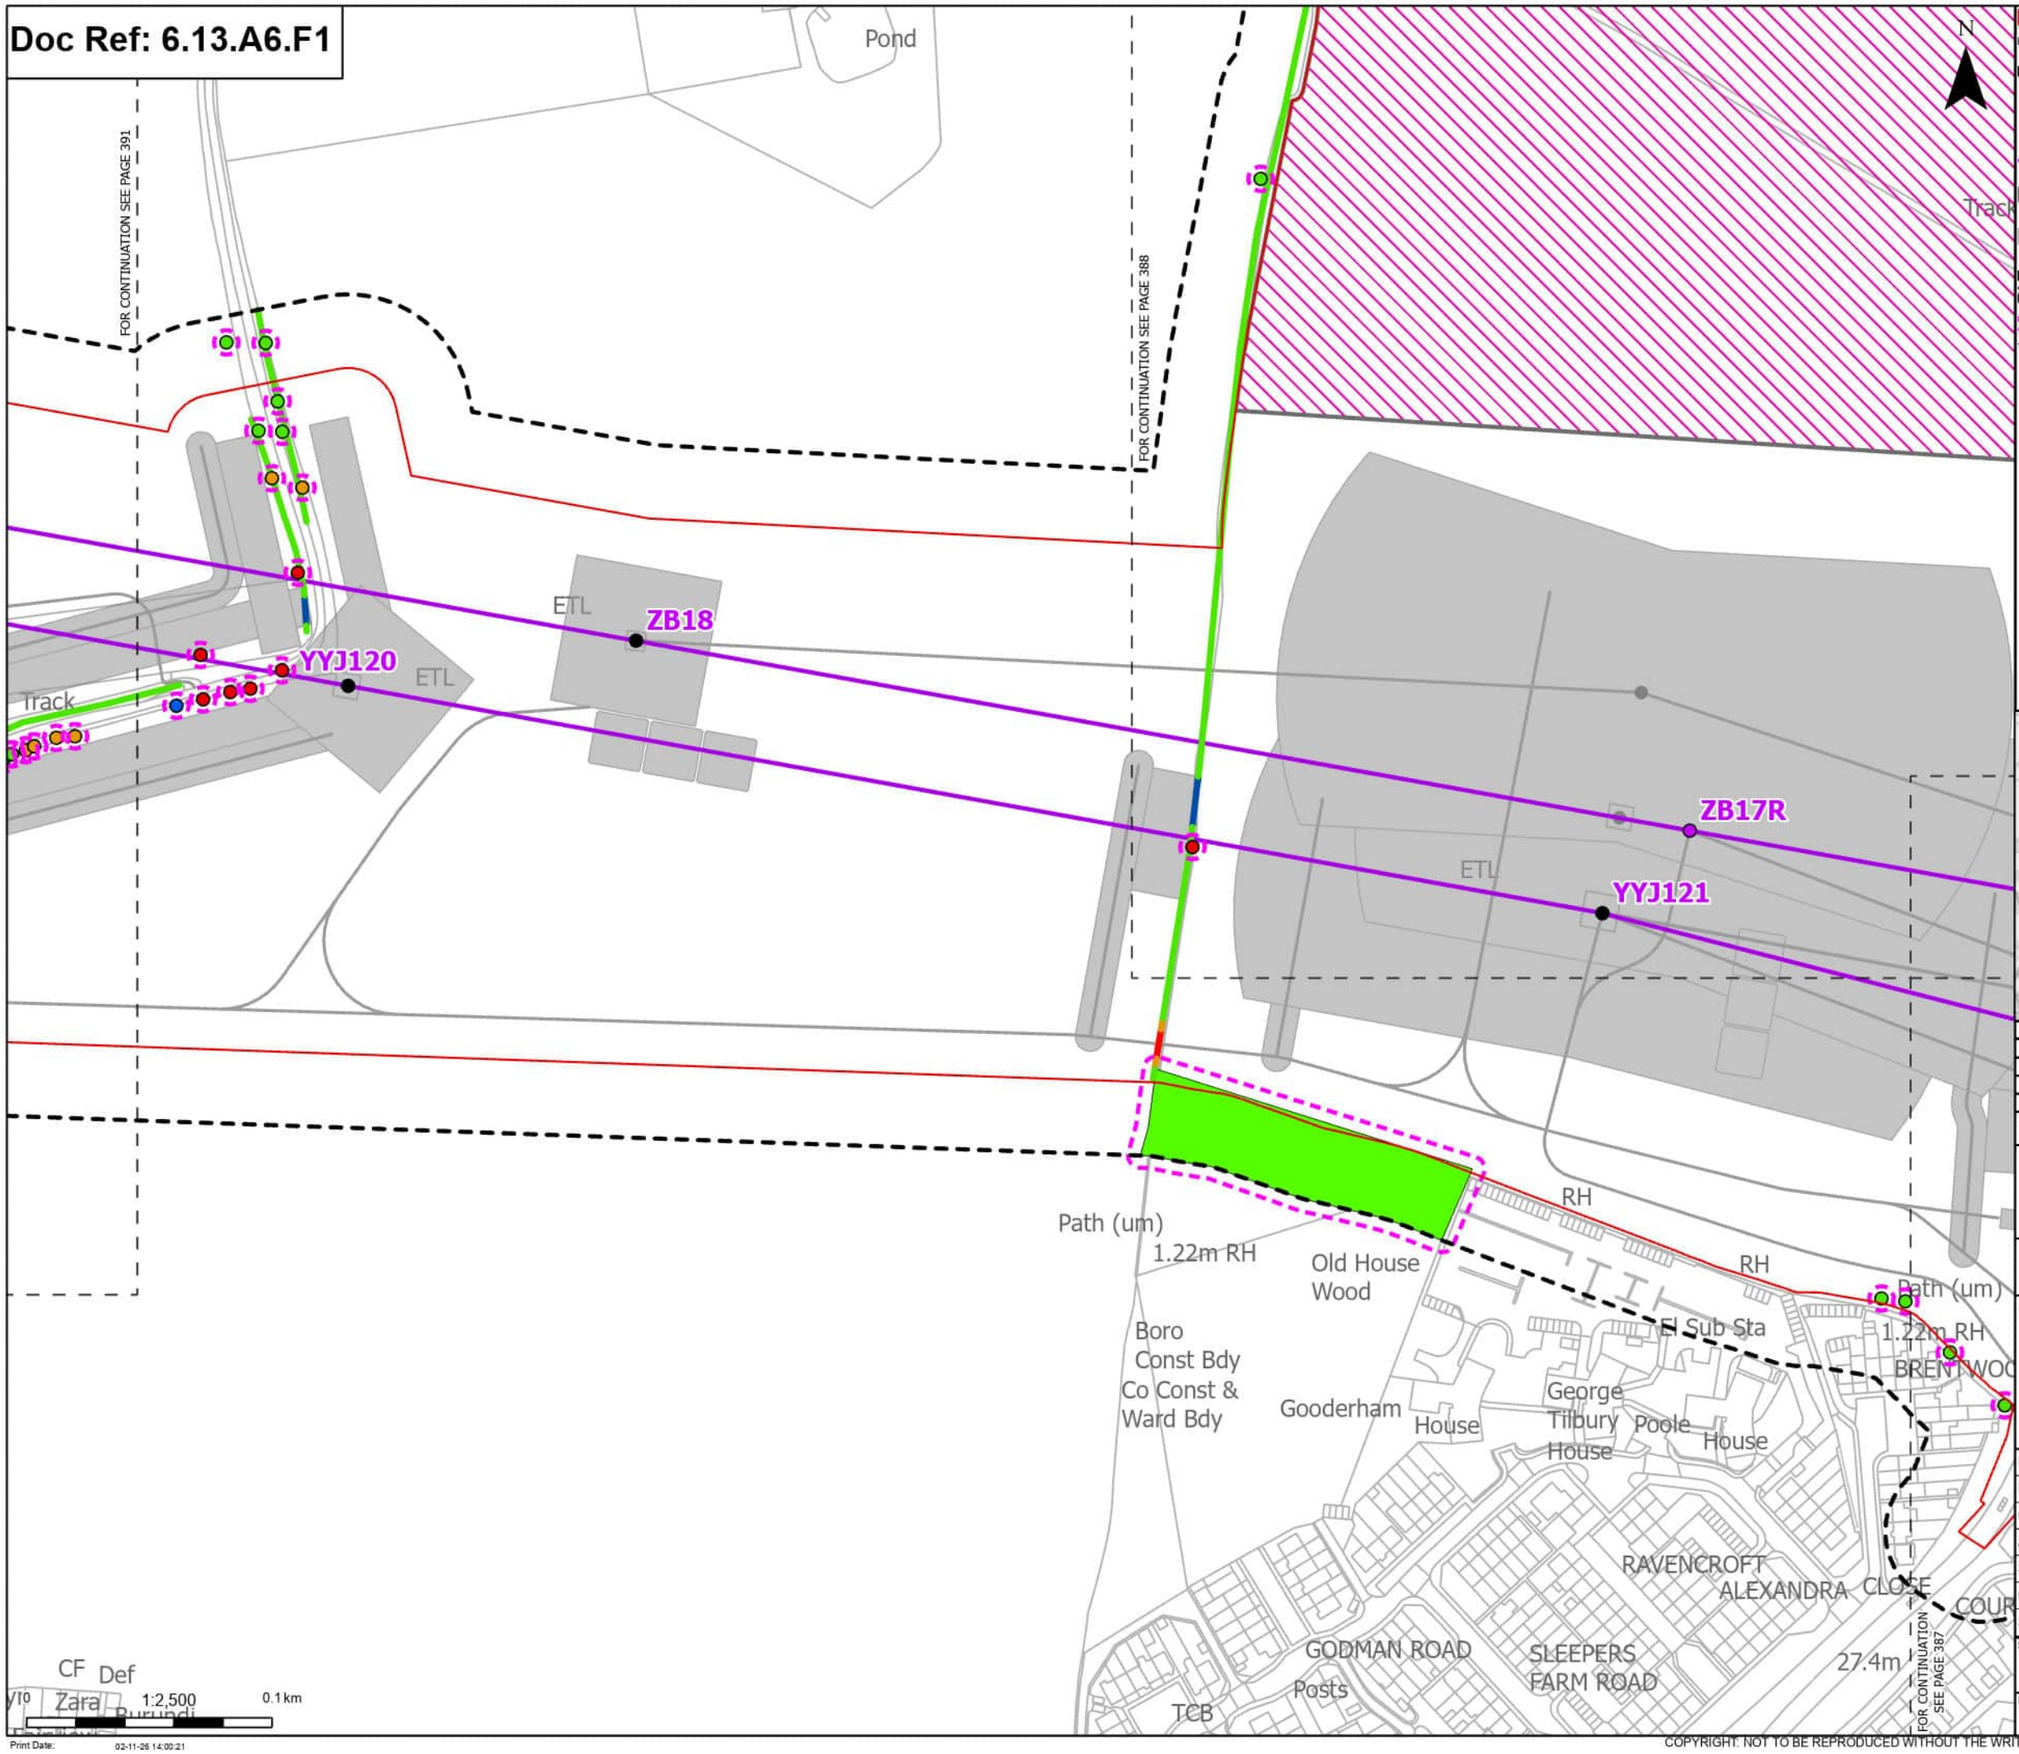

Order Limits
Sheet index cutline

Proposed project design details
- Existing pylon (modify)
- Proposed standard lattice pylon location
- Proposed overhead line alignment
- Environmental mitigation
- Other temporary and permanent construction and operational works

Discipline specific constraints
- Arboriculture Study Area
- Root protection area

Trees - Impact
- Removed
- Affected Managed
- Potentially Affected
- Unaffected

Hedgerow - Impact
- Removed
- Affected Managed
- Potentially Affected
- Unaffected

Groups of trees - Impact
- Potentially Affected
- Unaffected

Note: The proposed overhead line alignment and proposed underground cable alignment together comprise the alignment. For further details regarding the design, please refer to Figures 4.1 (document reference 6.4.F1) and 4.2 (document reference 6.4.F2).

Notes: Background mapping information has been reproduced from the Ordnance Survey by permission of Ordnance Survey of the Controller of His Majesty's Stationery Office. © Crown copyright and database rights (2025) Licence OS100024241 and AC0000807948; © Crown copyright and database rights 2025 Ordnance Survey AC0000808122, Contains public sector information licensed under the Open Government Licence v3.0, © National Grid UK



Rev	Date	Description	Drawn	Check	Approv
B	Aug 2025	FOR DCO APPLICATION	JAL	AF	KB
A	Aug 2025	FOR DCO APPLICATION	JAL	AF	KB

nationalgrid

PROJECT: Norwich to Tilbury

Planning Inspectorate App Number: EN020027
Regulation 5(2)(a)

Title:

Figure A13.6.1- Landscape and Visual Arboriculture Impacts Plan
Page 390 of 396

Designed	M. Watson	Date	February 26
Drawn	J. Acero Leon	Date	February 26
Checked	A. Fell	Date	February 26
Approved	K. Burrows	Date	February 26
Scale:	1:2,500	Datum:	AOD
Original Size:	A3	Grid:	OS
Suitability Code:	A2	Project Number:	10059280


Suitability Description: Accepted as Concept Stage

Drawing Number: 10059280-ARC-EBD-ZZ-DR-ZZ-00393

Revision: B

COPYRIGHT: NOT TO BE REPRODUCED WITHOUT THE WRITTEN PERMISSION OF NATIONAL GRID ELECTRICITY TRANSMISSION Plc

Doc Ref: 6.13.A6.F1

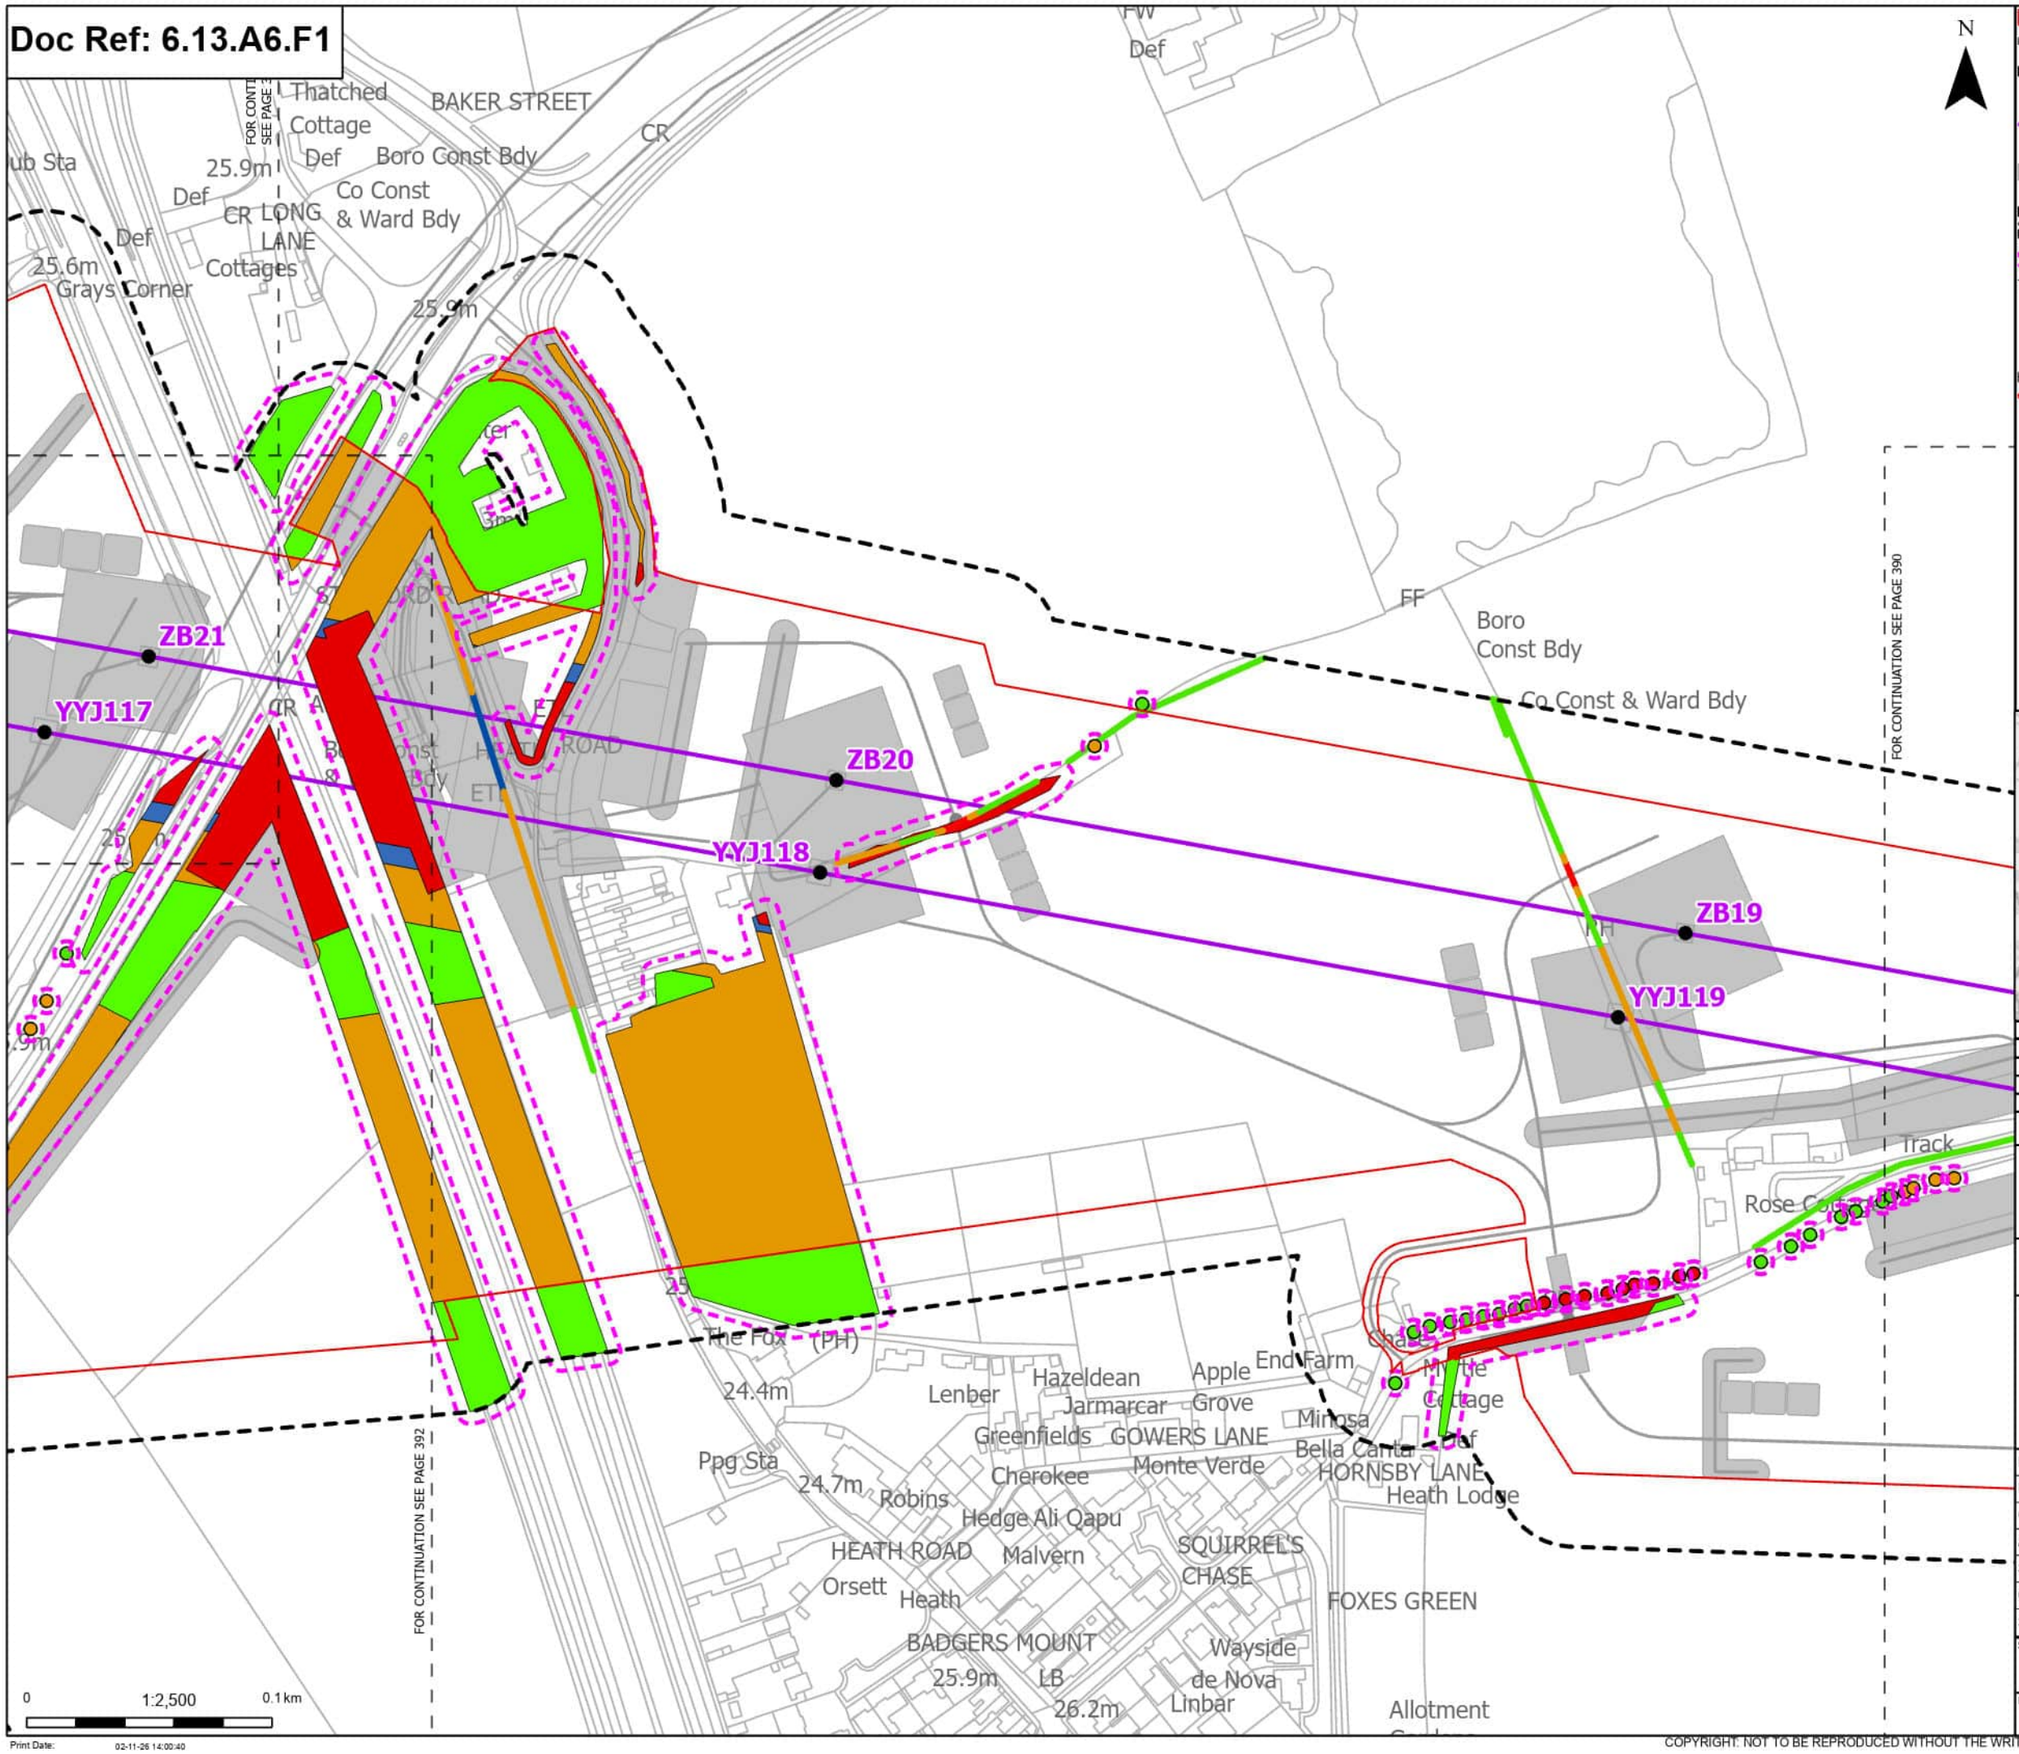

N

Order Limits
Sheet index cutline

Proposed project design details
Existing pylon (modify)
Proposed overhead line alignment
Other temporary and permanent construction and operational works

Discipline specific constraints
Arboriculture Study Area
Root protection area

Trees - Impact
Removed
Potentially Affected
Unaffected

Hedgerow - Impact
Removed

Affected Managed
Potentially Affected
Unaffected

Groups of trees - Impact
Removed
Affected Managed
Potentially Affected
Unaffected

Note: The proposed overhead line alignment and proposed underground cable alignment together comprise the alignment. For further details regarding the design, please refer to Figures 4.1 (document reference 6.4.F1) and 4.2 (document reference 6.4.F2).

Notes: Background mapping information has been reproduced from the Ordnance Survey by permission of Ordnance Survey of the Controller of His Majesty's Stationery Office. © Crown copyright and database rights (2025) Licence OS100024241 and AC0000807948; © Crown copyright and database rights 2025 Ordnance Survey AC0000808122, Contains public sector information licensed under the Open Government Licence v3.0, © National Grid UK



Rev	Date	Description	Drawn	Check	Approv
B	Aug 2025	FOR DCO APPLICATION	JAL	AF	KB
A	Aug 2025	FOR DCO APPLICATION	JAL	AF	KB

nationalgrid

PROJECT: Norwich to Tilbury

Planning Inspectorate App Number: EN020027
Regulation 5(2)(a)

Title:

Figure A13.6.1- Landscape and Visual Arboriculture Impacts Plan
Page 391 of 396

Designed	M. Watson	Date	February 26
Drawn	J. Acero Leon	Date	February 26
Checked	A. Fell	Date	February 26
Approved	K. Burrows	Date	February 26
Scale:	1:2,500	Datum:	AOD
Original Size:	A3	Grid:	OS
Suitability Code:	A2	Project Number:	10059280


Suitability Description:
Accepted as Concept Stage

Drawing Number: 10059280-ARC-EBD-ZZ-DR-ZZ-00393
Revision: B

Print Date: 02-11-26 14:00:40

COPYRIGHT: NOT TO BE REPRODUCED WITHOUT THE WRITTEN PERMISSION OF NATIONAL GRID ELECTRICITY TRANSMISSION Plc

Doc Ref: 6.13.A6.F1

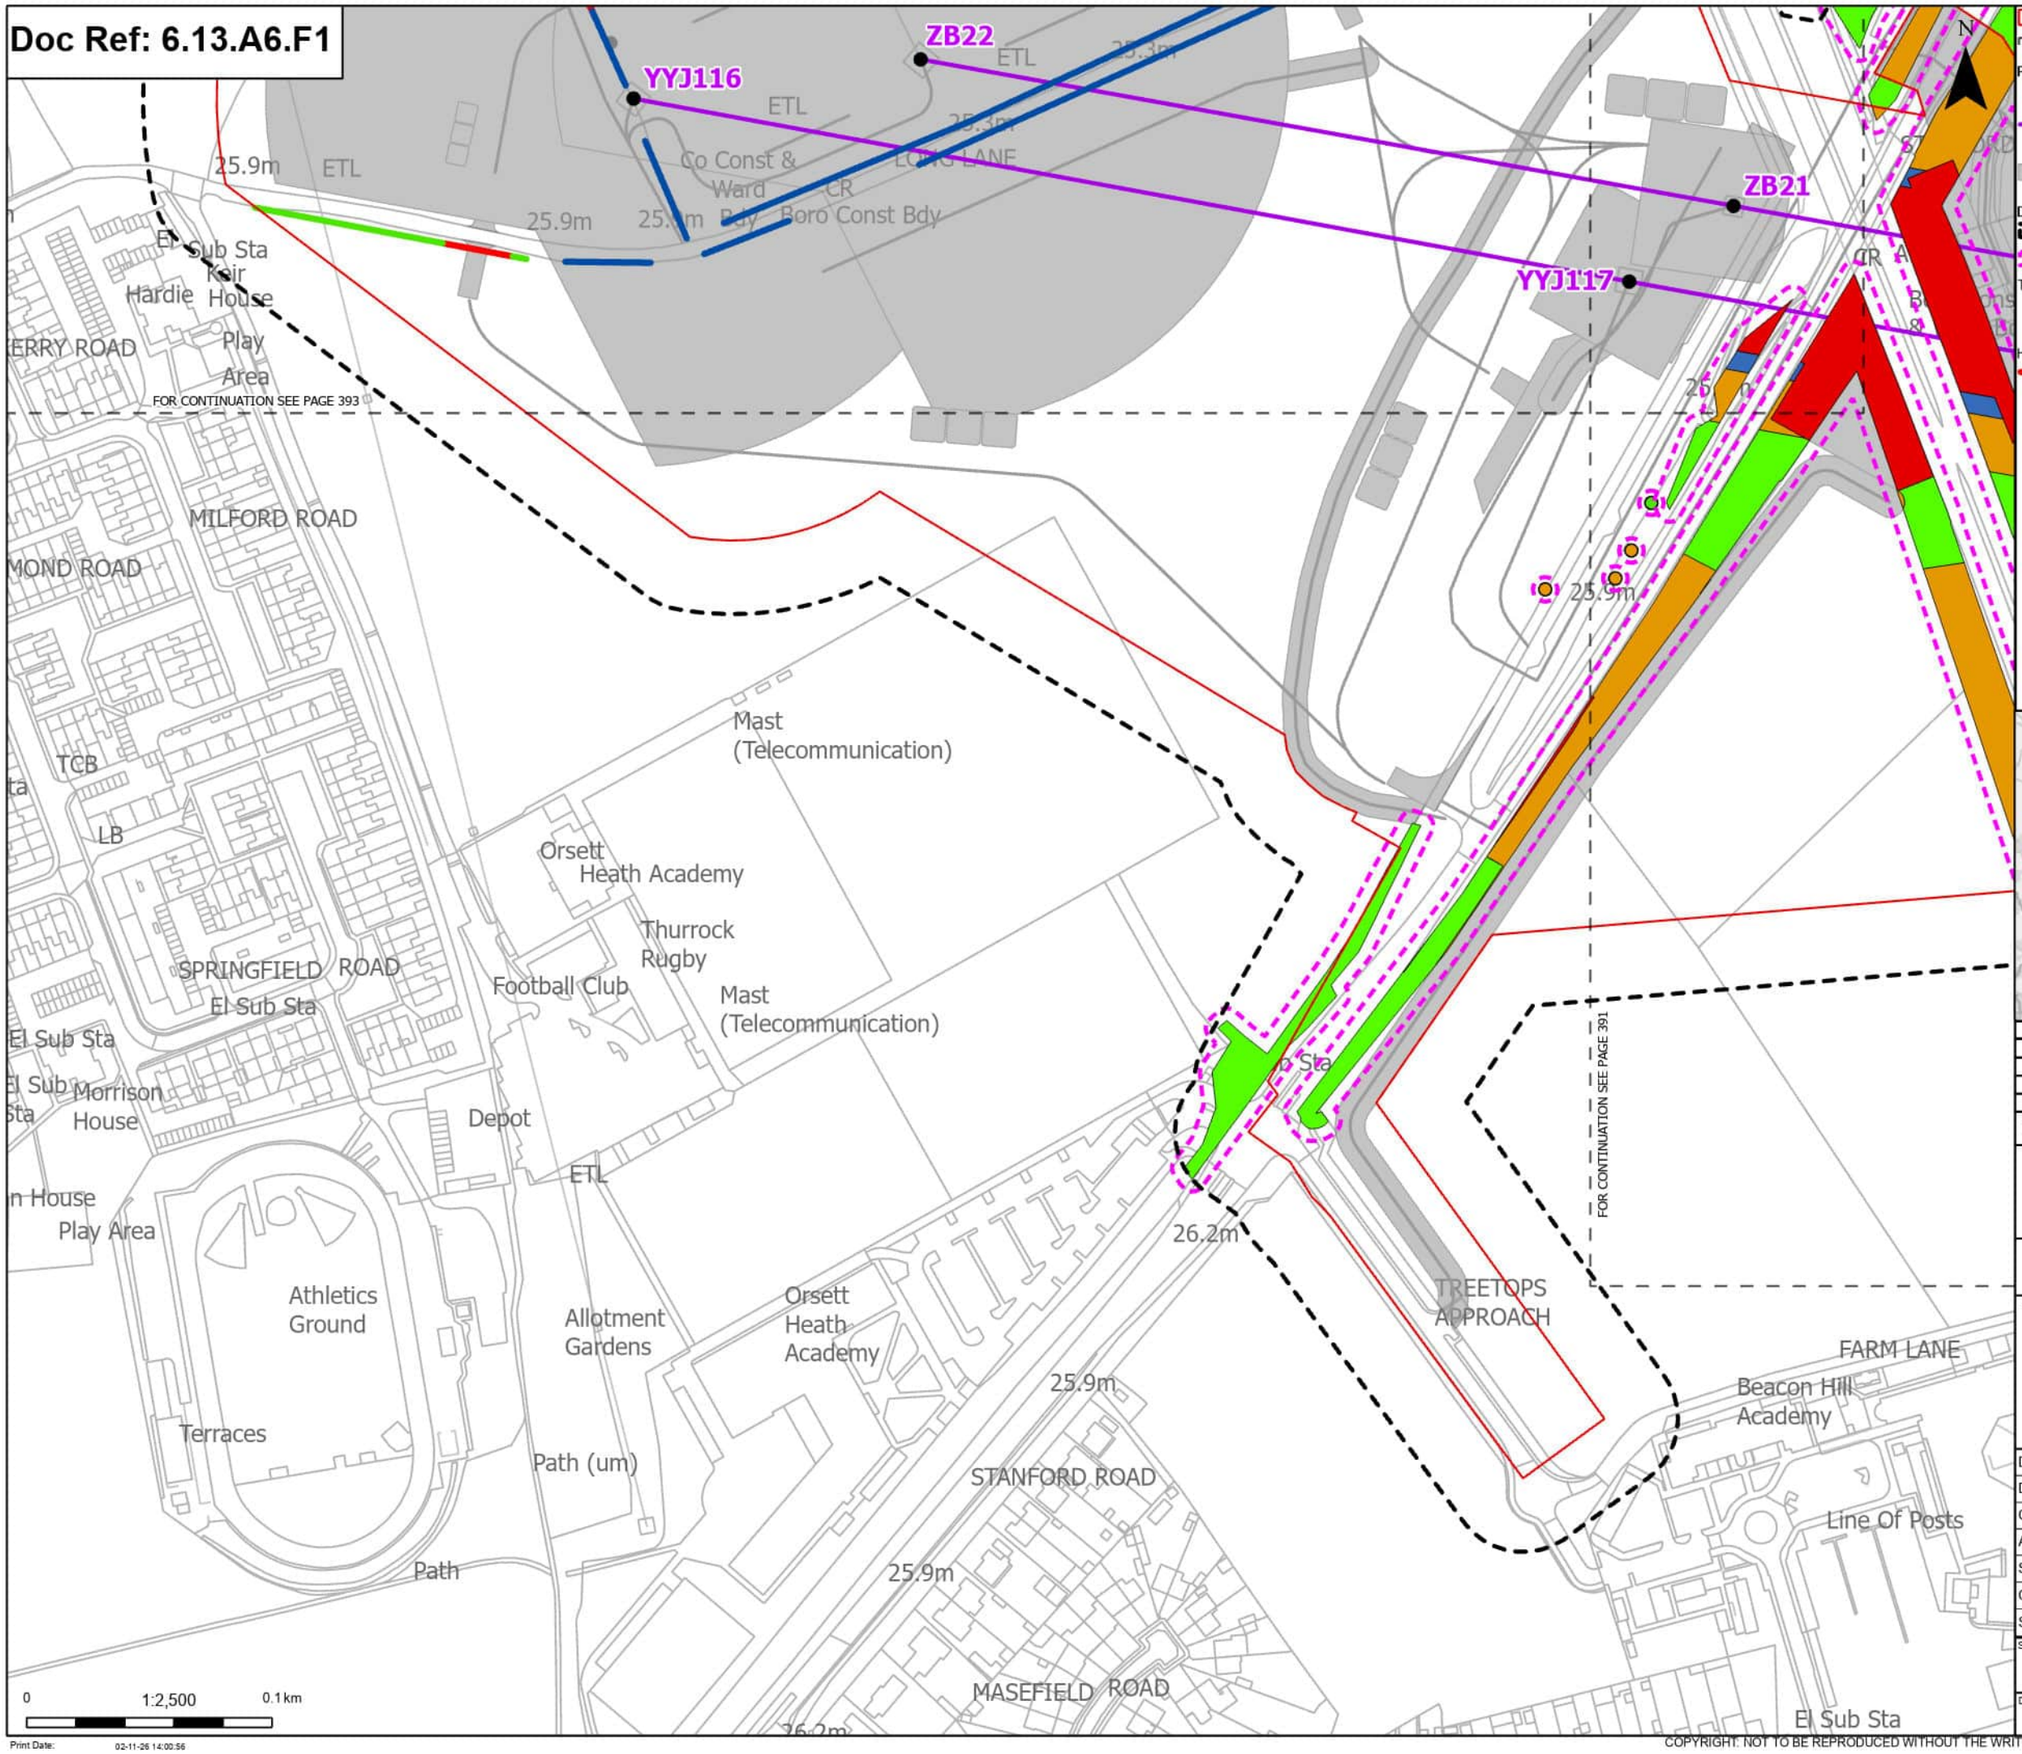

Print Date: 02-11-26 14:00:56

Order Limits
Sheet index cutline

Proposed project design details
- Existing pylon (modify)
- Proposed overhead line alignment
- Other temporary and permanent construction and operational works

Discipline specific constraints
- Arboriculture Study Area
- Root protection area

Trees - Impact
- Potentially Affected
- Unaffected

Hedgerow - Impact
- Removed
- Affected Managed
- Unaffected

Groups of trees - Impact
- Removed
- Affected Managed
- Potentially Affected
- Unaffected

Note: The proposed overhead line alignment and proposed underground cable alignment together comprise the alignment. For further details regarding the design, please refer to Figures 4.1 (document reference 6.4.F1) and 4.2 (document reference 6.4.F2).

Notes: Background mapping information has been reproduced from the Ordnance Survey by permission of Ordnance Survey of the Controller of His Majesty's Stationery Office. © Crown copyright and database rights (2025) Licence OS100024241 and AC0000807948; © Crown copyright and database rights 2025 Ordnance Survey AC0000808122, Contains public sector information licensed under the Open Government Licence v3.0, © National Grid UK



Rev	Date	Description	Drawn	Check	Approv
B	Aug 2025	FOR DCO APPLICATION	JAL	AF	KB
A	Aug 2025	FOR DCO APPLICATION	JAL	AF	KB

nationalgrid

PROJECT: Norwich to Tilbury

Planning Inspectorate App Number: EN020027
Regulation 5(2)(a)

Title:

Figure A13.6.1- Landscape and Visual Arboriculture Impacts Plan Page 392 of 396

Designed	M. Watson	Date	February 26
Drawn	J. Acero Leon	Date	February 26
Checked	A. Fell	Date	February 26
Approved	K. Burrows	Date	February 26
Scale:	1:2,500	Datum:	AOD
Original Size:	A3	Grid:	OS
Suitability Code:	A2	Project Number:	10059280


Suitability Description: Accepted as Concept Stage

Drawing Number: 10059280-ARC-EBD-ZZ-DR-ZZ-00393

Revision: B

COPYRIGHT: NOT TO BE REPRODUCED WITHOUT THE WRITTEN PERMISSION OF NATIONAL GRID ELECTRICITY TRANSMISSION Plc

Doc Ref: 6.13.A6.F1

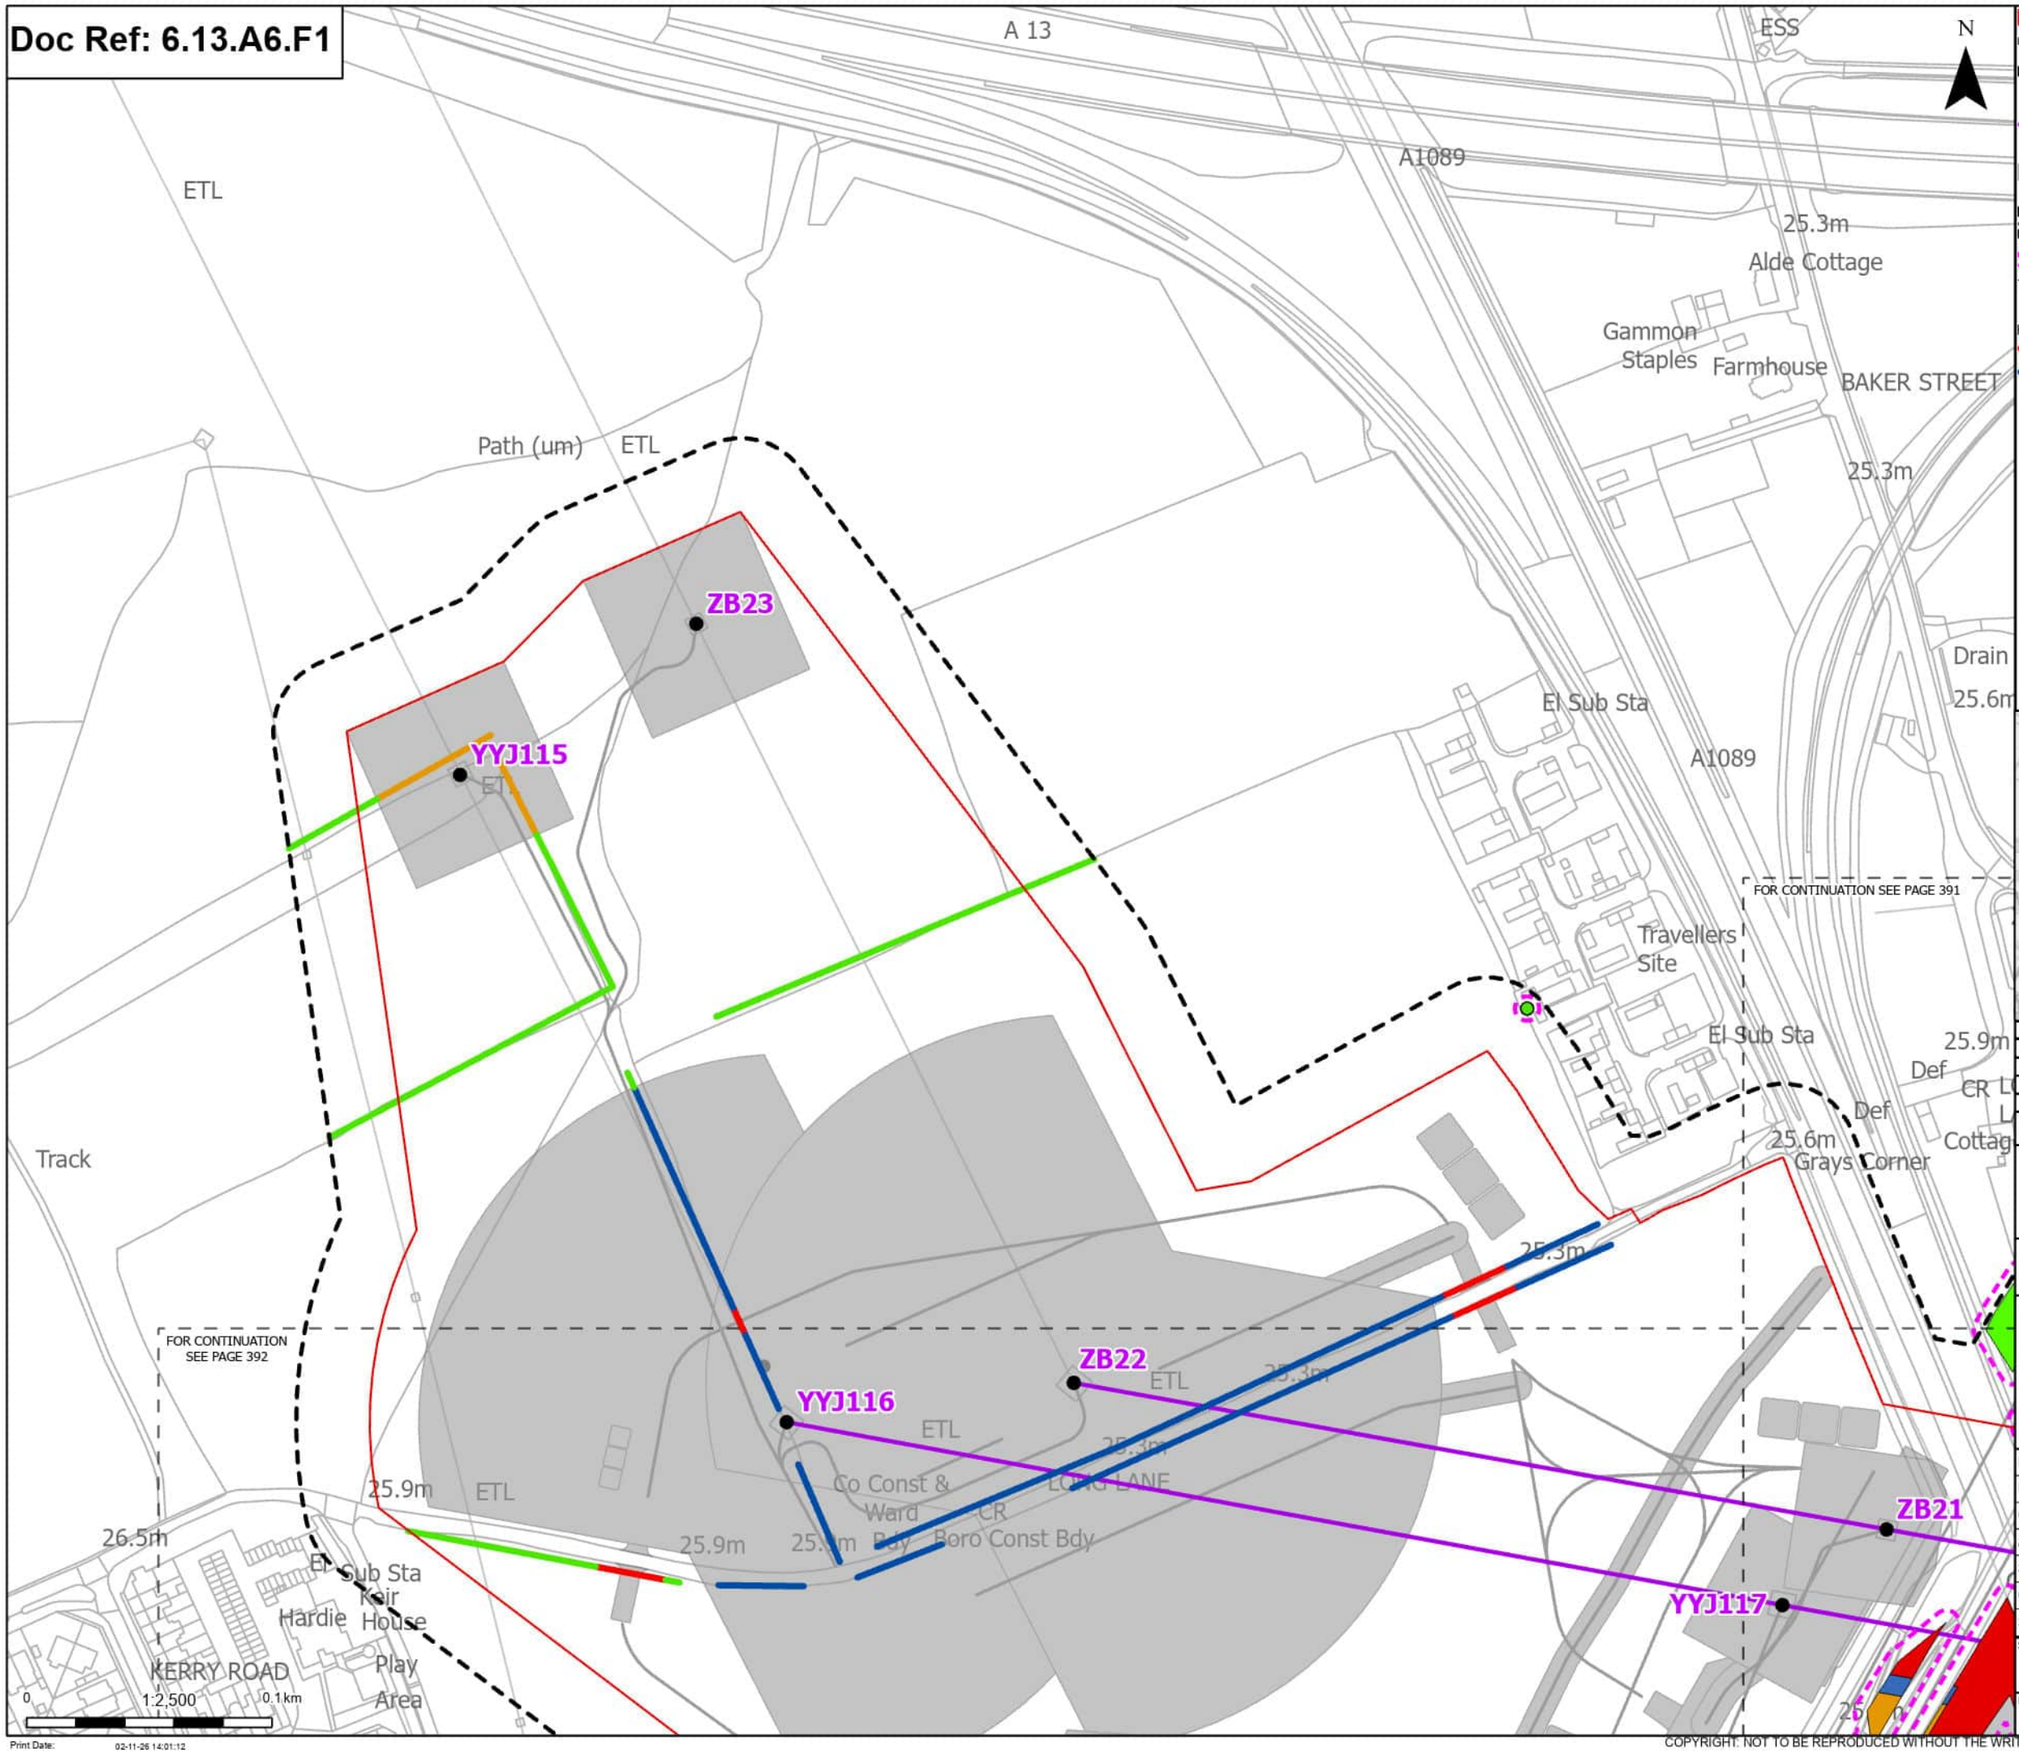

Order Limits
Sheet index cutline

Proposed project design details
Existing pylon (modify)
Proposed overhead line alignment
Other temporary and permanent construction and operational works

Discipline specific constraints
Arboriculture Study Area
Root protection area

Trees - Impact
Unaffected

Hedgerow - Impact
Removed
Affected Managed
Potentially Affected
Unaffected

Groups of trees - Impact
Removed
Affected Managed
Potentially Affected
Unaffected

Note: The proposed overhead line alignment and proposed underground cable alignment together comprise the alignment. For further details regarding the design, please refer to Figures 4.1 (document reference 6.4.F1) and 4.2 (document reference 6.4.F2).

Notes: Background mapping information has been reproduced from the Ordnance Survey by permission of Ordnance Survey of the Controller of His Majesty's Stationery Office. © Crown copyright and database rights (2025) Licence OS100024241 and AC0000807948; © Crown copyright and database rights 2025 Ordnance Survey AC0000808122, Contains public sector information licensed under the Open Government Licence v3.0, © National Grid UK



Rev	Date	Description	Drawn	Check	Approv
B	Aug 2025	FOR DCO APPLICATION	JAL	AF	KB
A	Aug 2025	FOR DCO APPLICATION	JAL	AF	KB

nationalgrid

PROJECT: Norwich to Tilbury

Planning Inspectorate App Number: EN020027
Regulation 5(2)(a)

Title:

Figure A13.6.1- Landscape and Visual Arboriculture Impacts Plan
Page 393 of 396


Designed	M. Watson	Date	February 26
Drawn	J. Acero Leon	Date	February 26
Checked	A. Fell	Date	February 26
Approved	K. Burrows	Date	February 26
Scale:	1:2,500	Datum:	AOD
Original Size:	A3	Grid:	OS
Suitability Code:	A2	Project Number:	10059280

Suitability Description:
Accepted as Concept Stage

Drawing Number: 10059280-ARC-EBD-ZZ-DR-ZZ-00393
Revision: B

COPYRIGHT: NOT TO BE REPRODUCED WITHOUT THE WRITTEN PERMISSION OF NATIONAL GRID ELECTRICITY TRANSMISSION Plc

Doc Ref: 6.13.A6.F1

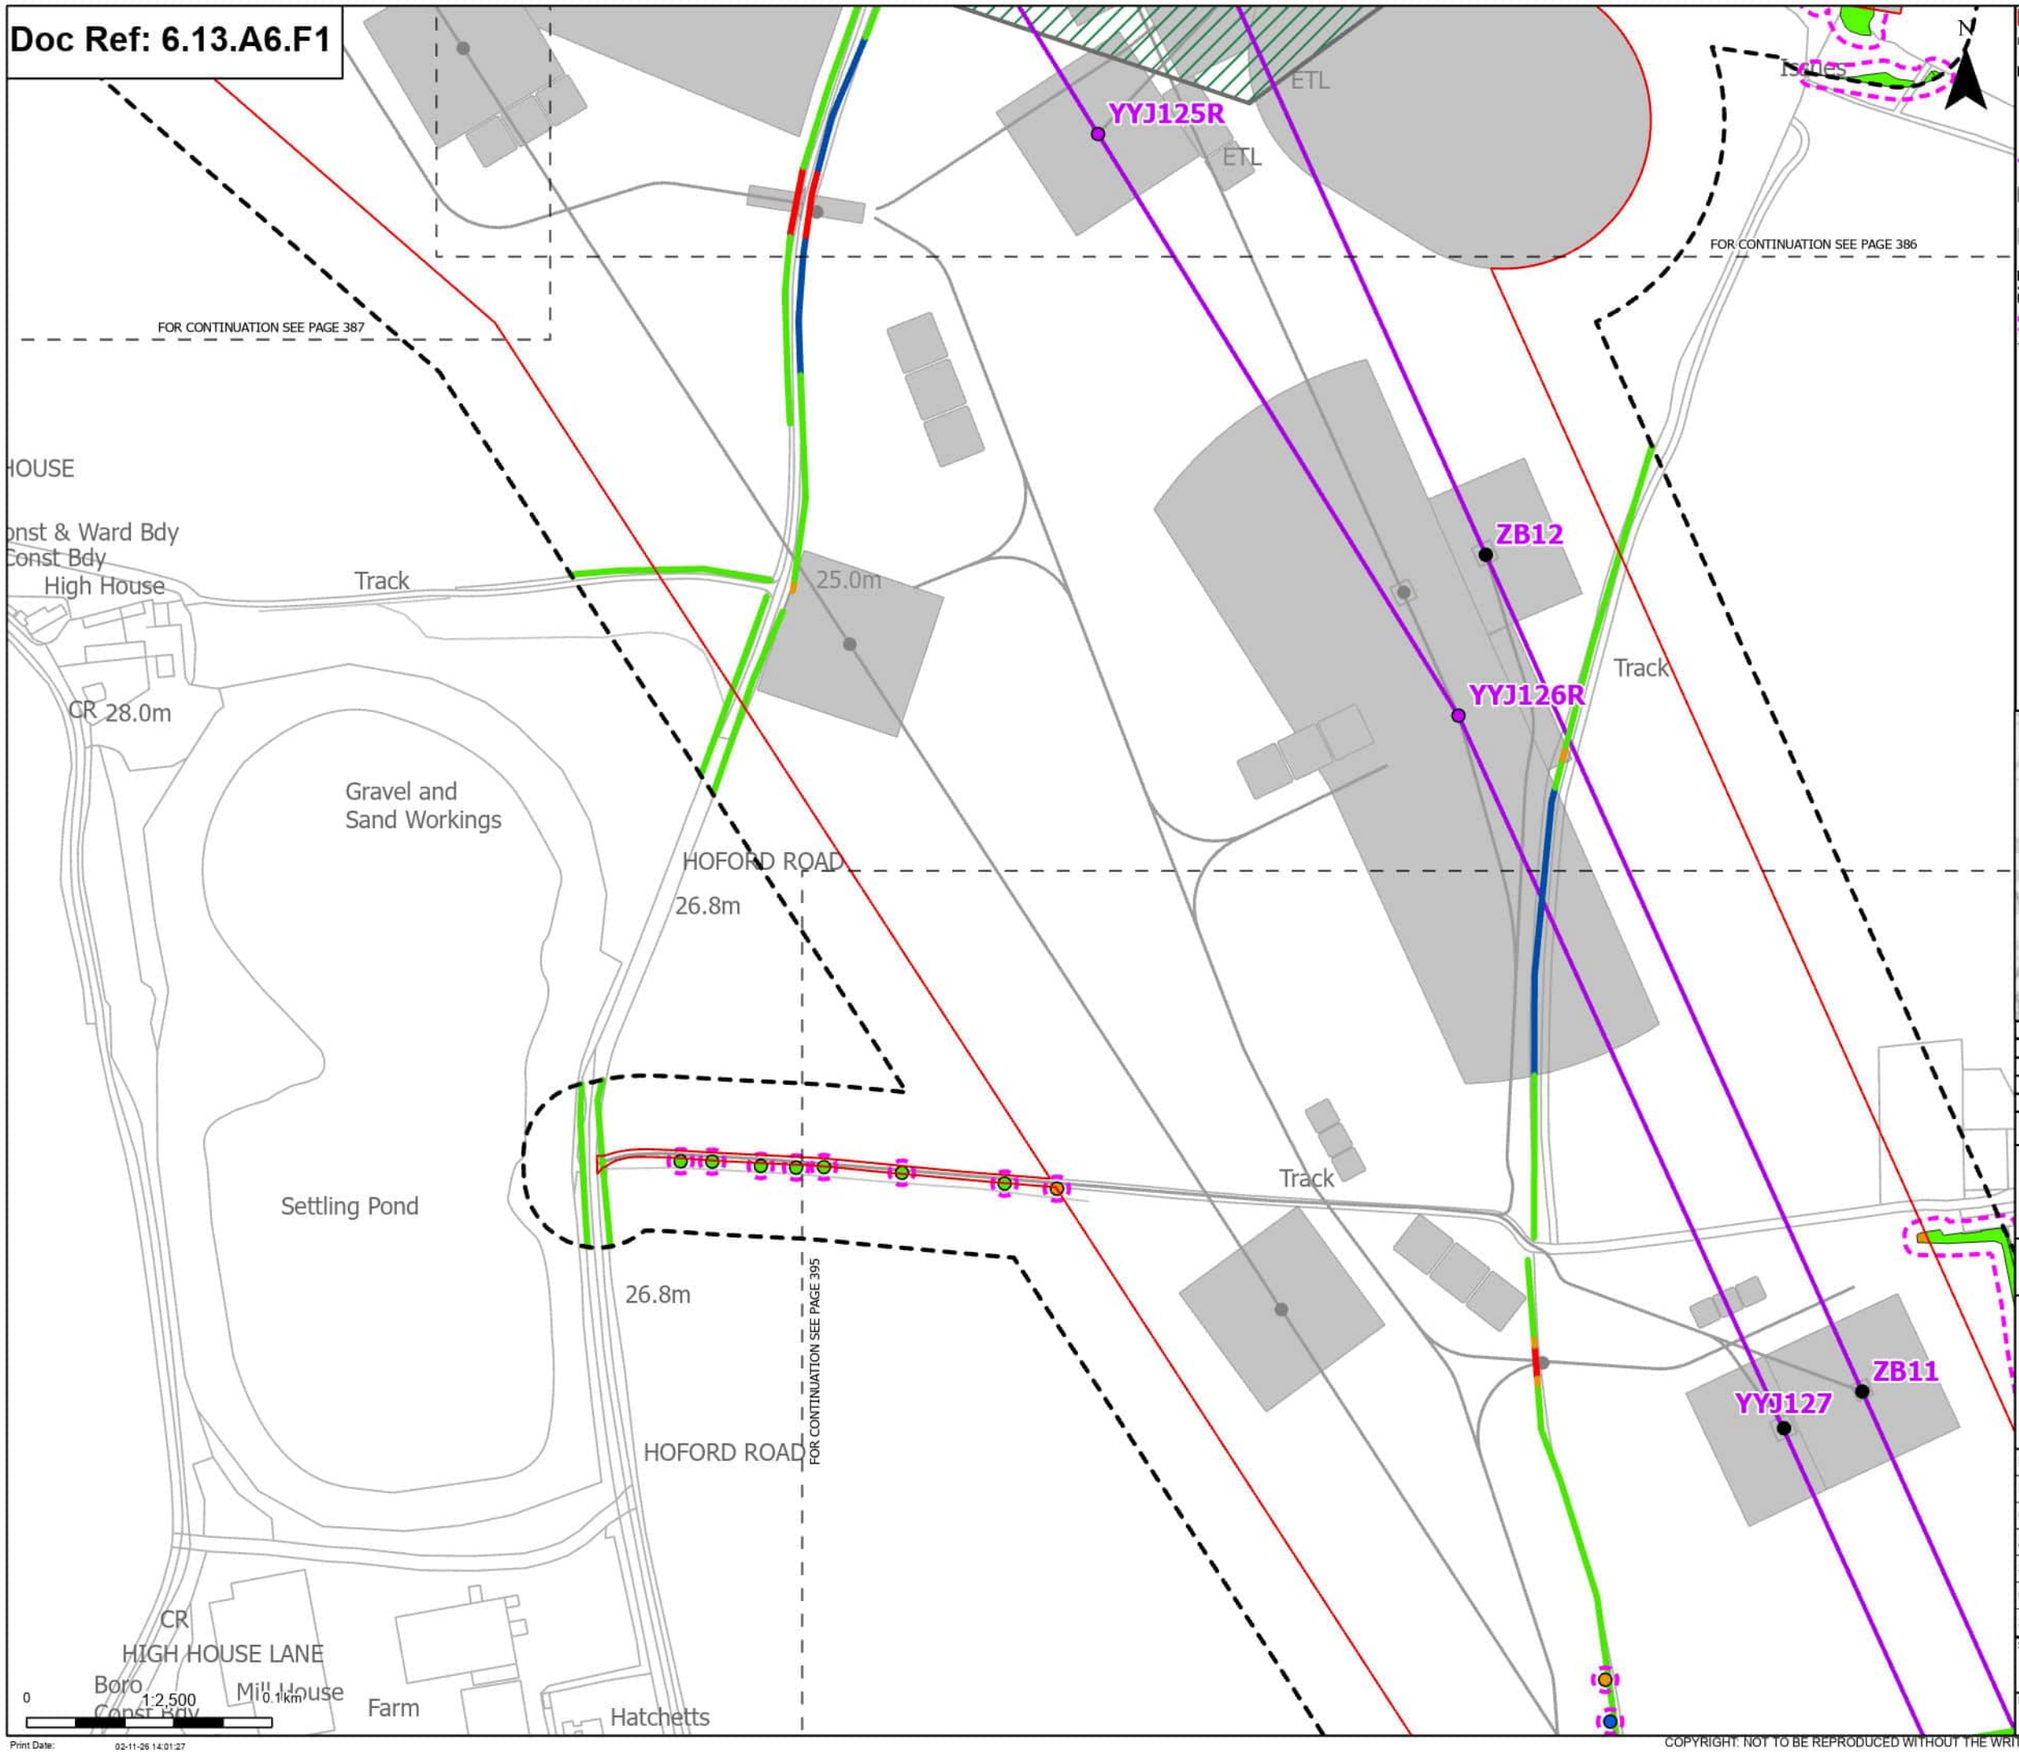

Order Limits
Sheet index cutline

Proposed project design details
- Existing pylon (modify)
- Proposed standard lattice pylon location
- Proposed overhead line alignment
- Environmental area
- Other temporary and permanent construction and operational works

Discipline specific constraints
- Arboriculture Study Area
- Root protection area

Trees - Impact
- Affected Managed
- Potentially Affected
- Unaffected

Hedgerow - Impact
- Removed
- Affected Managed
- Potentially Affected
- Unaffected

Groups of trees - Impact
- Potentially Affected
- Unaffected

Note: The proposed overhead line alignment and proposed underground cable alignment together comprise the alignment. For further details regarding the design, please refer to Figures 4.1 (document reference 6.4.F1) and 4.2 (document reference 6.4.F2).

Notes: Background mapping information has been reproduced from the Ordnance Survey by permission of Ordnance Survey of the Controller of His Majesty's Stationery Office. © Crown copyright and database rights (2025) Licence OS100024241 and AC0000807948; © Crown copyright and database rights 2025 Ordnance Survey AC0000808122, Contains public sector information licensed under the Open Government Licence v3.0, © National Grid UK



Rev	Date	Description	Drawn	Check	Approv
B	Aug 2025	FOR DCO APPLICATION	JAL	AF	KB
A	Aug 2025	FOR DCO APPLICATION	JAL	AF	KB

nationalgrid

PROJECT: Norwich to Tilbury

Planning Inspectorate App Number: EN020027
Regulation 5(2)(a)

Title:

Figure A13.6.1- Landscape and Visual Arboriculture Impacts Plan
Page 394 of 396

Designed	M. Watson	Date	February 26
Drawn	J. Acero Leon	Date	February 26
Checked	A. Fell	Date	February 26
Approved	K. Burrows	Date	February 26
Scale:	1:2,500	Datum:	AOD
Original Size:	A3	Grid:	OS
Suitability Code:	A2	Project Number:	10059280


Suitability Description:
Accepted as Concept Stage

Drawing Number: 10059280-ARC-EBD-ZZ-DR-ZZ-00393
Revision: B

Print Date: 02-11-26 14:01:27

COPYRIGHT: NOT TO BE REPRODUCED WITHOUT THE WRITTEN PERMISSION OF NATIONAL GRID ELECTRICITY TRANSMISSION Plc

Doc Ref: 6.13.A6.F1

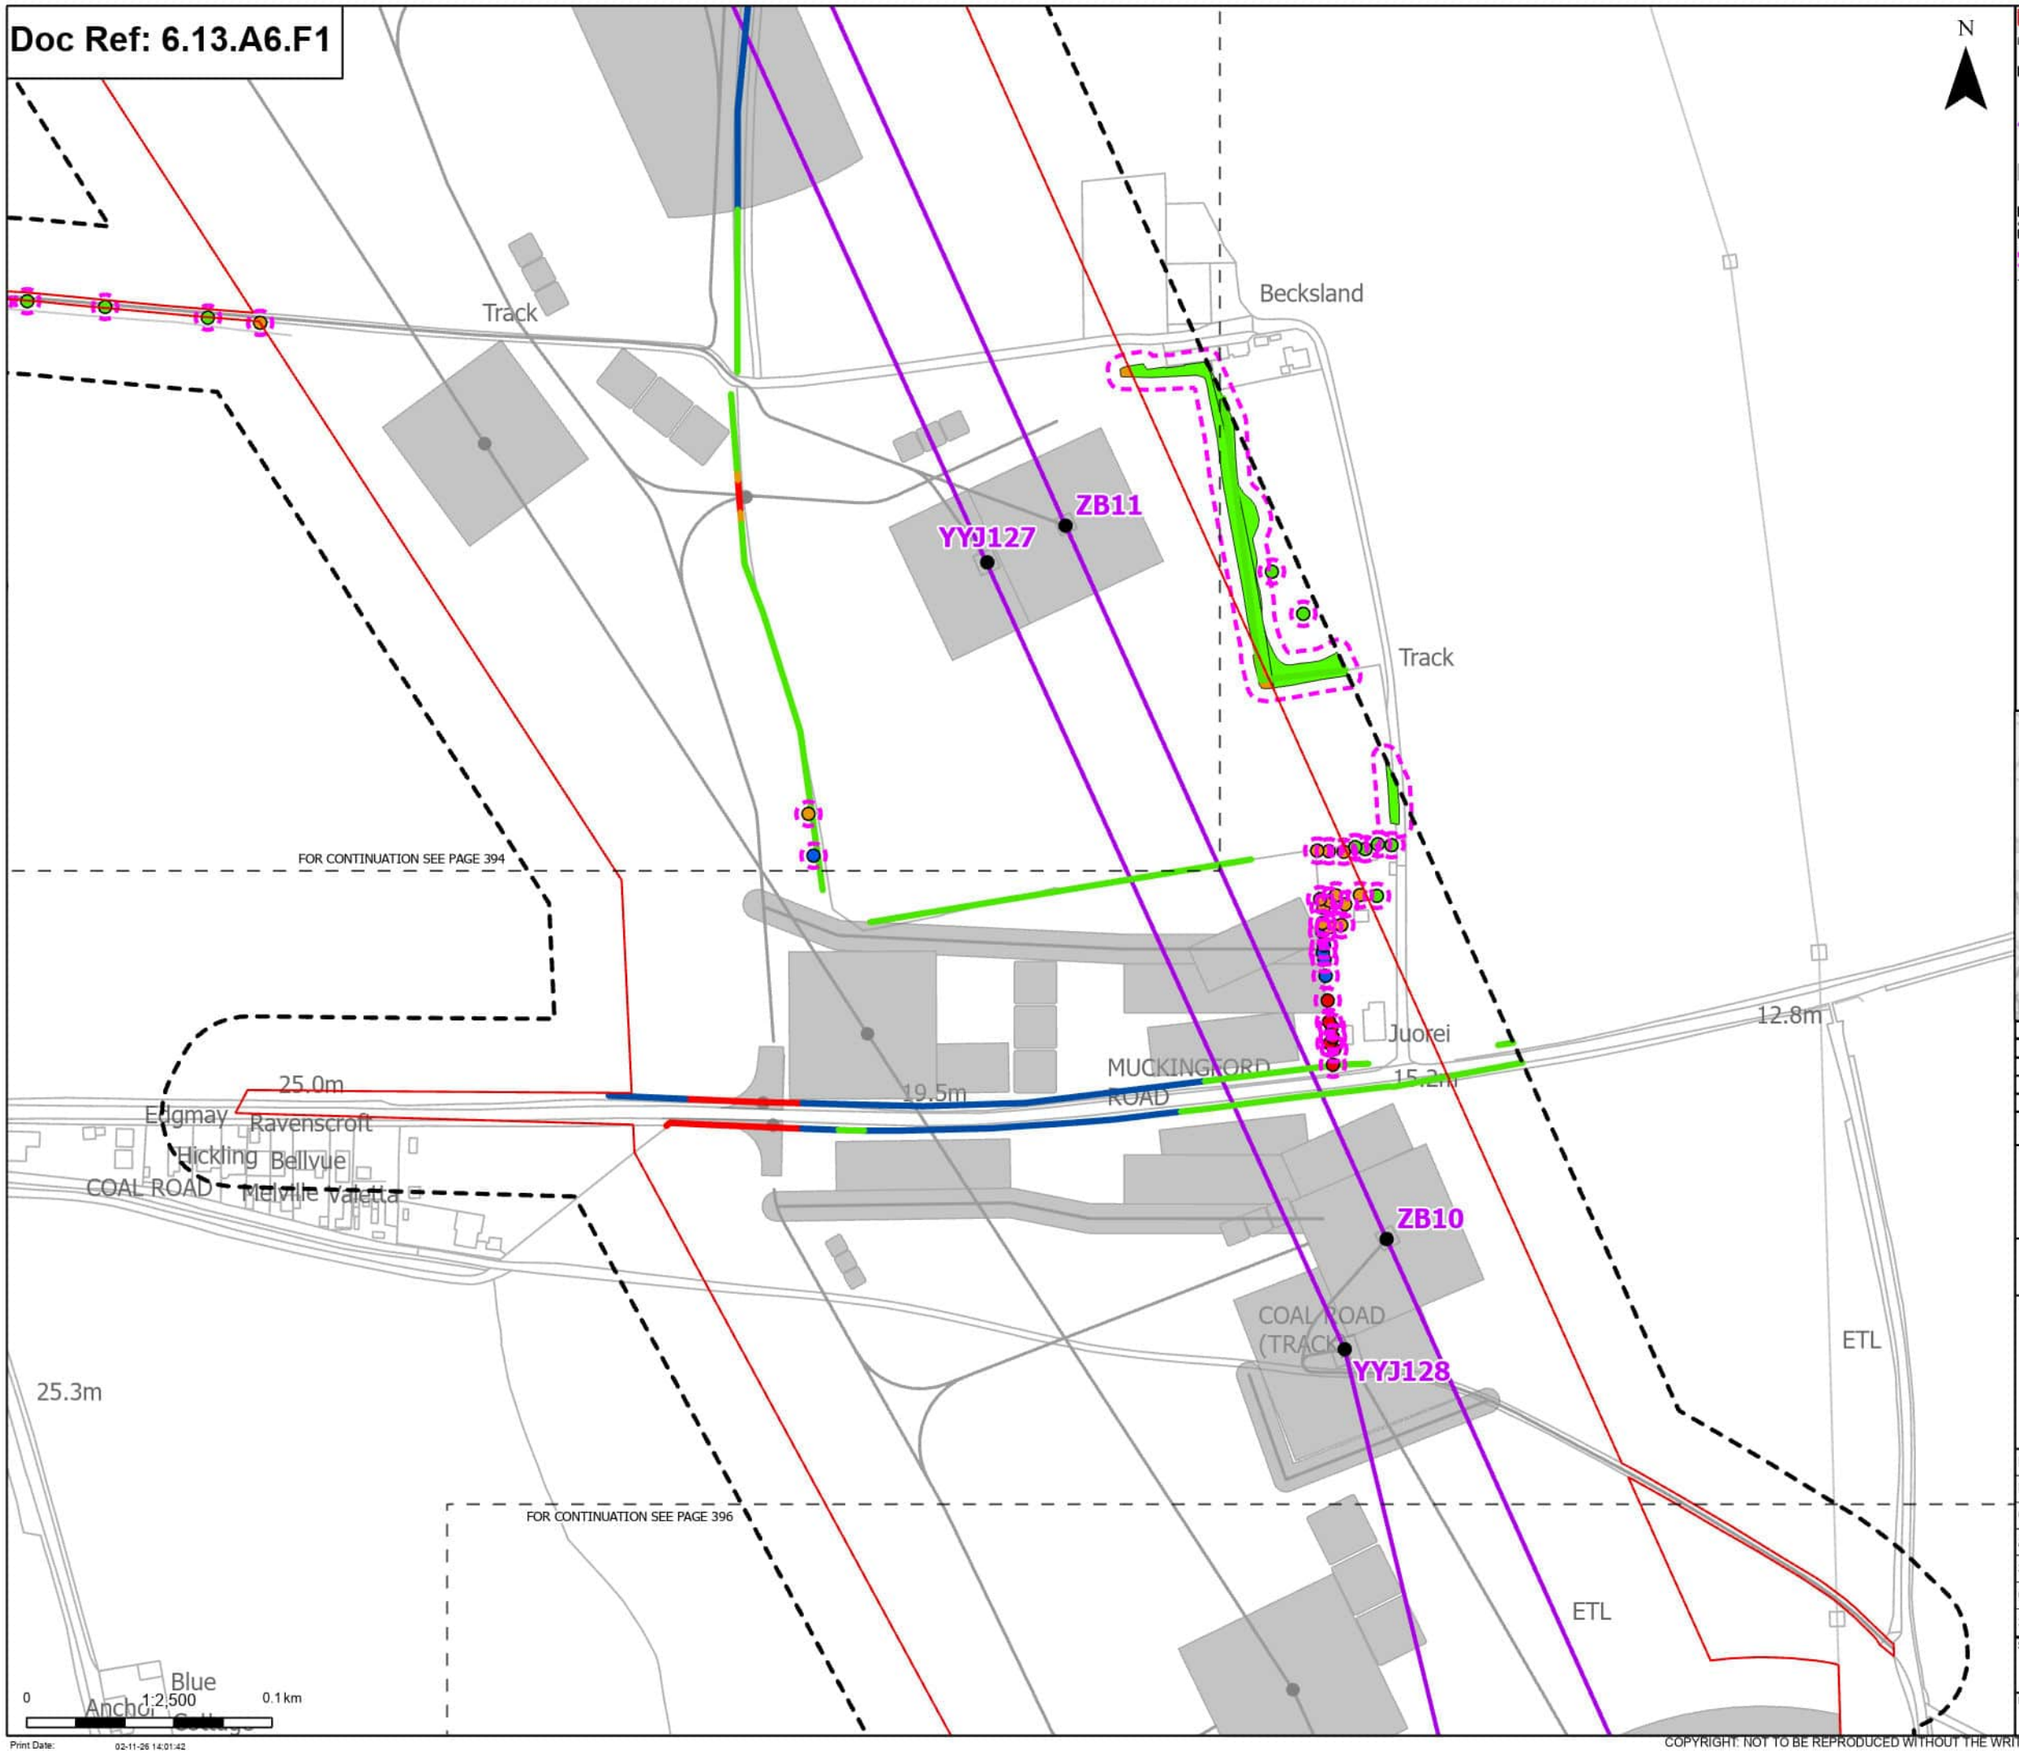

Order Limits
Sheet index cutline

Proposed project design details
- Existing pylon (modify)
- Proposed overhead line alignment
- Other temporary and permanent construction and operational works

Discipline specific constraints
- Arboriculture Study Area
- Root protection area

Trees - Impact
- Removed
- Affected Managed
- Potentially Affected
- Unaffected

Hedgerow - Impact
- Removed
- Affected Managed
- Potentially Affected
- Unaffected

Groups of trees - Impact
- Potentially Affected
- Unaffected

Note: The proposed overhead line alignment and proposed underground cable alignment together comprise the alignment. For further details regarding the design, please refer to Figures 4.1 (document reference 6.4.F1) and 4.2 (document reference 6.4.F2).

Notes: Background mapping information has been reproduced from the Ordnance Survey by permission of Ordnance Survey of the Controller of His Majesty's Stationery Office. © Crown copyright and database rights (2025) Licence OS100024241 and AC0000807948; © Crown copyright and database rights 2025 Ordnance Survey AC0000808122, Contains public sector information licensed under the Open Government Licence v3.0, © National Grid UK



Rev	Date	Description	Drawn	Check	Approv
B	Aug 2025	FOR DCO APPLICATION	JAL	AF	KB
A	Aug 2025	FOR DCO APPLICATION	JAL	AF	KB

nationalgrid

PROJECT: Norwich to Tilbury

Planning Inspectorate App Number: EN020027
Regulation 5(2)(a)

Title:

Figure A13.6.1- Landscape and Visual Arboriculture Impacts Plan
Page 395 of 396

Designed	M. Watson	Date	February 26
Drawn	J. Acero Leon	Date	February 26
Checked	A. Fell	Date	February 26
Approved	K. Burrows	Date	February 26
Scale:	1:2,500	Datum:	AOD
Original Size:	A3	Grid:	OS
Suitability Code:	A2	Project Number:	10059280


Suitability Description:
Accepted as Concept Stage

Drawing Number: 10059280-ARC-EBD-ZZ-DR-ZZ-00393
Revision: B

Print Date: 02-11-26 14:01:42

COPYRIGHT: NOT TO BE REPRODUCED WITHOUT THE WRITTEN PERMISSION OF NATIONAL GRID ELECTRICITY TRANSMISSION Plc

Doc Ref: 6.13.A6.F1

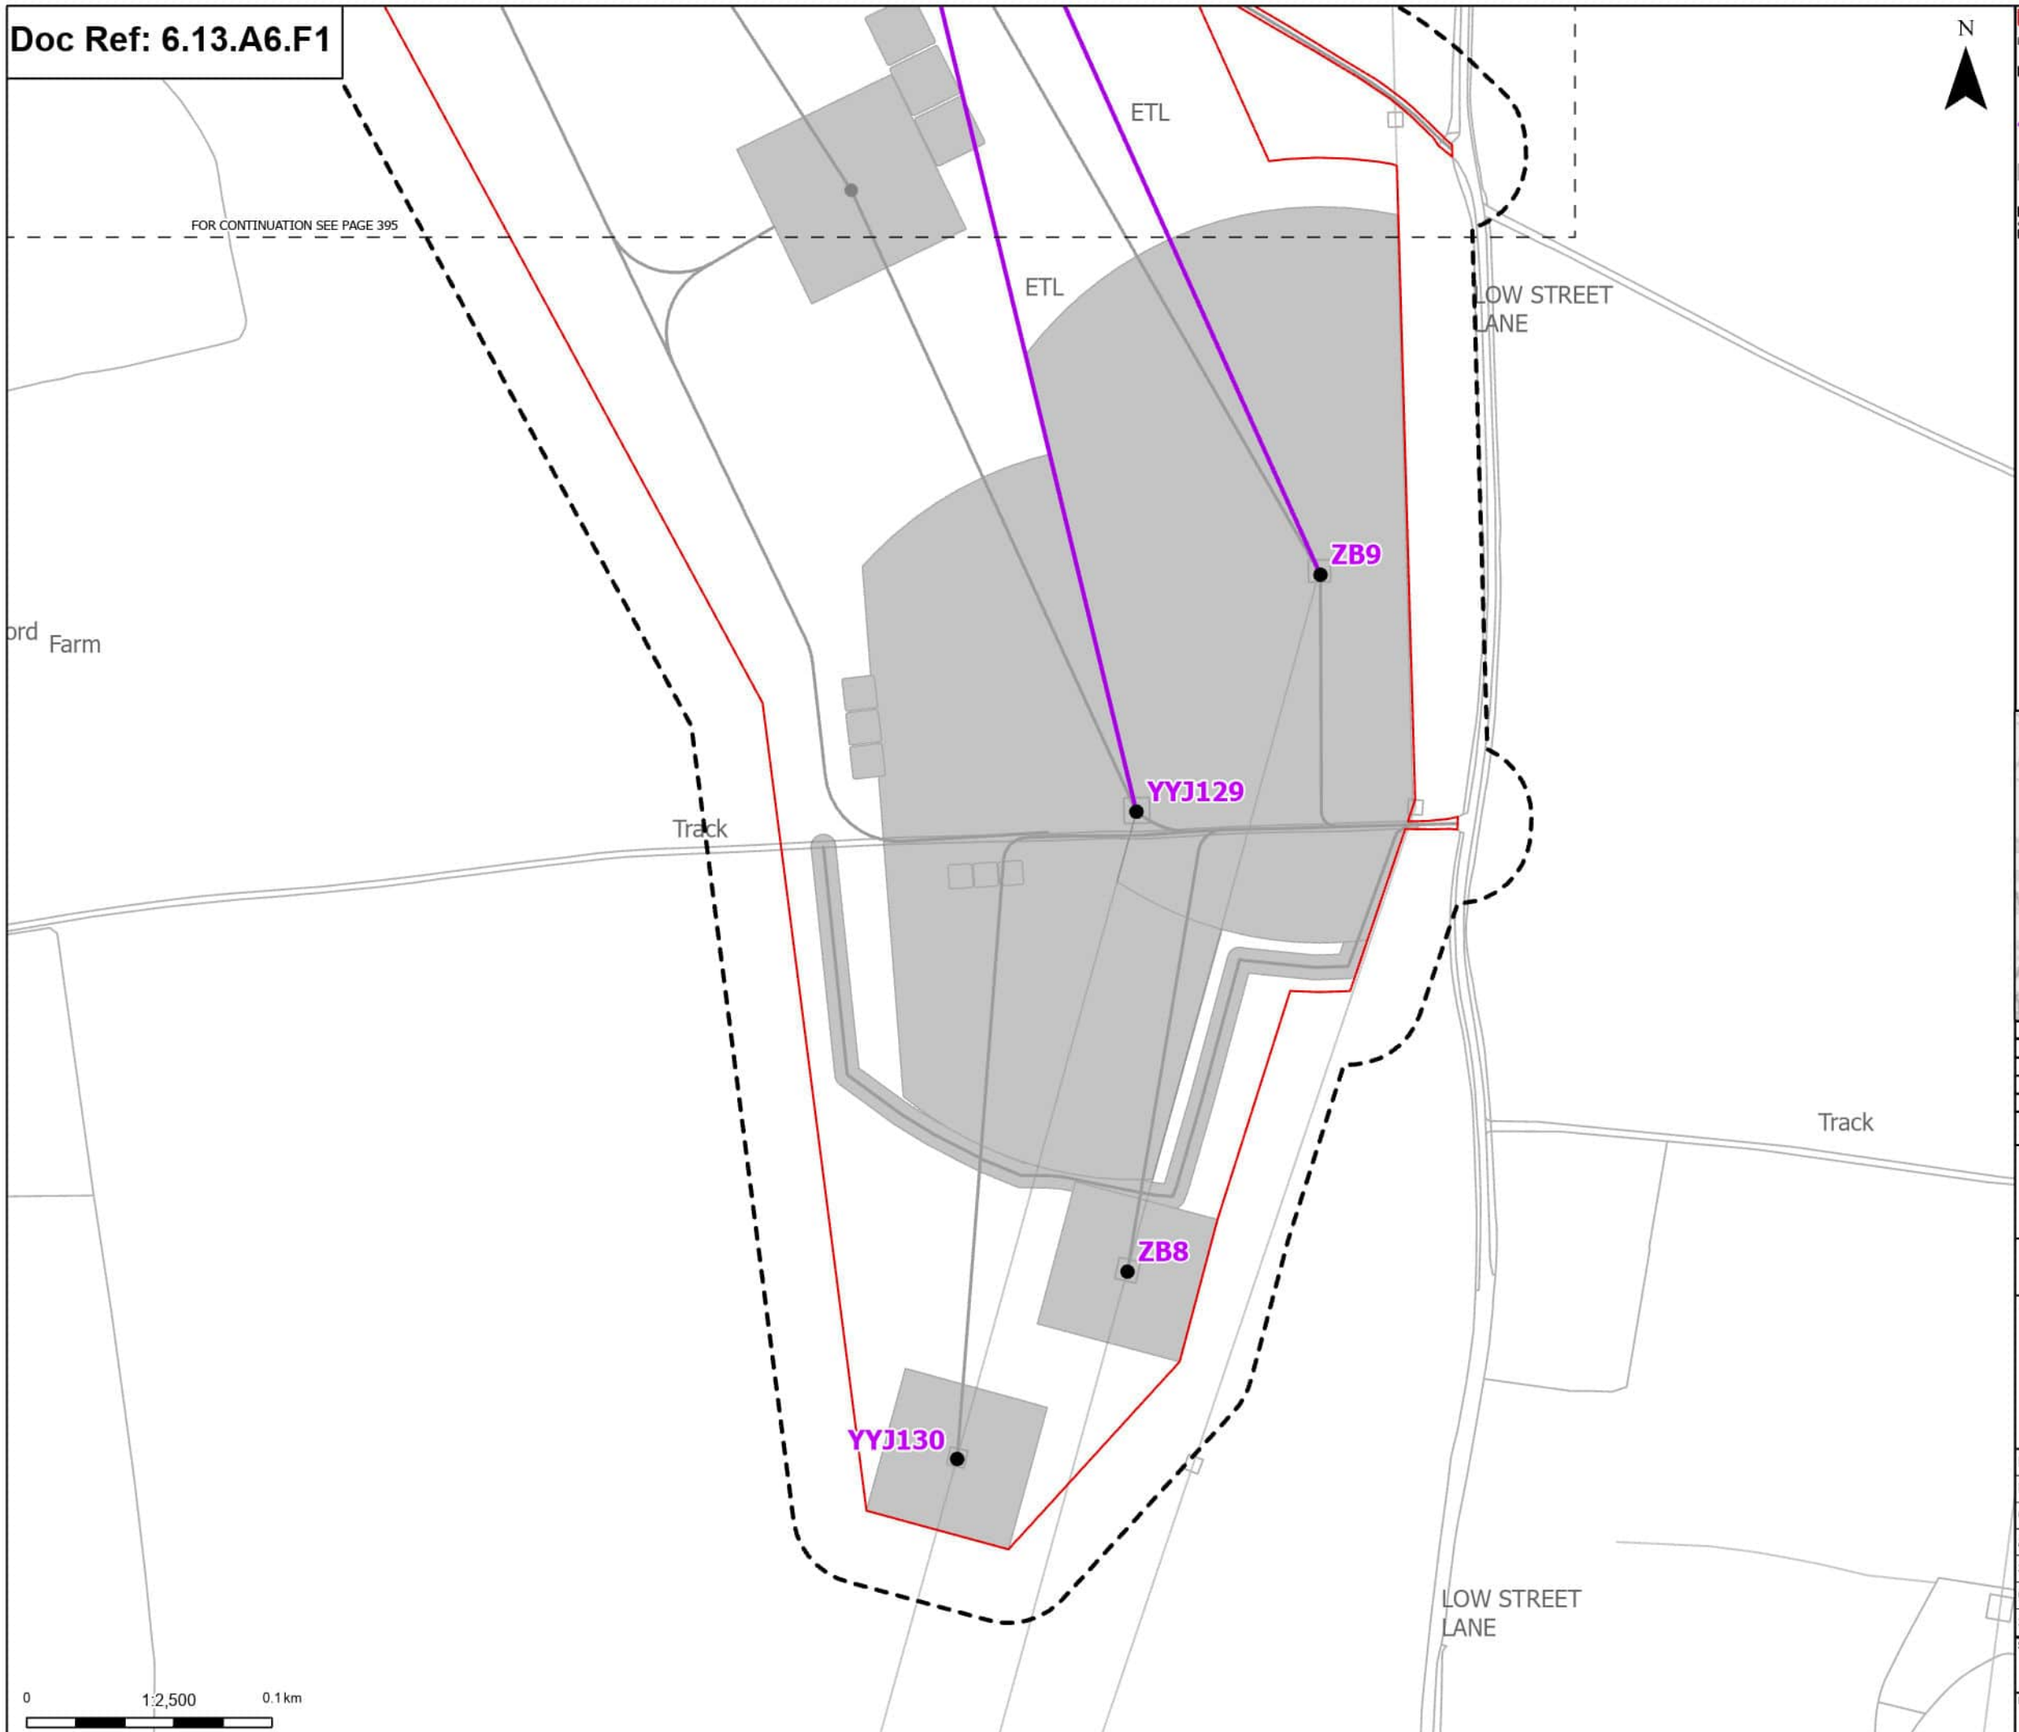

Print Date: 02-11-26 14:01:56

Order Limits

Sheet index cutline

Proposed project design details

Existing pylon (modify)

Proposed overhead line alignment

Other temporary and permanent construction and operational works

Discipline specific constraints

Arboriculture Study Area

Note: The proposed overhead line alignment and proposed underground cable alignment together comprise the alignment. For further details regarding the design, please refer to Figures 4.1 (document reference 6.4.F1) and 4.2 (document reference 6.4.F2).

Notes: Background mapping information has been reproduced from the Ordnance Survey by permission of Ordnance Survey of the Controller of His Majesty's Stationery Office. © Crown copyright and database rights (2025) Licence OS100024241 and AC0000807948; © Crown copyright and database rights 2025 Ordnance Survey AC0000808122, Contains public sector information licensed under the Open Government Licence v3.0, © National Grid UK



Rev	Date	Description	Drawn	Check	Approv
B	Aug 2025	FOR DCO APPLICATION	JAL	AF	KB
A	Aug 2025	FOR DCO APPLICATION	JAL	AF	KB

nationalgrid

PROJECT: Norwich to Tilbury

Planning Inspectorate App Number: EN020027
Regulation 5(2)(a)

Title:

Figure A13.6.1- Landscape and Visual Arboriculture Impacts Plan
Page 396 of 396

Designed	M. Watson	Date	February 26
Drawn	J. Acero Leon	Date	February 26
Checked	A. Fell	Date	February 26
Approved	K. Burrows	Date	February 26
Scale:	1:2,500	Datum:	AOD
Original Size:	A3	Grid:	OS
Suitability Code:	A2	Project Number:	10059280

Suitability Description: Accepted as Concept Stage

Drawing Number: 10059280-ARC-EBD-ZZ-DR-ZZ-00393

Revision: B

COPYRIGHT: NOT TO BE REPRODUCED WITHOUT THE WRITTEN PERMISSION OF NATIONAL GRID ELECTRICITY TRANSMISSION Plc