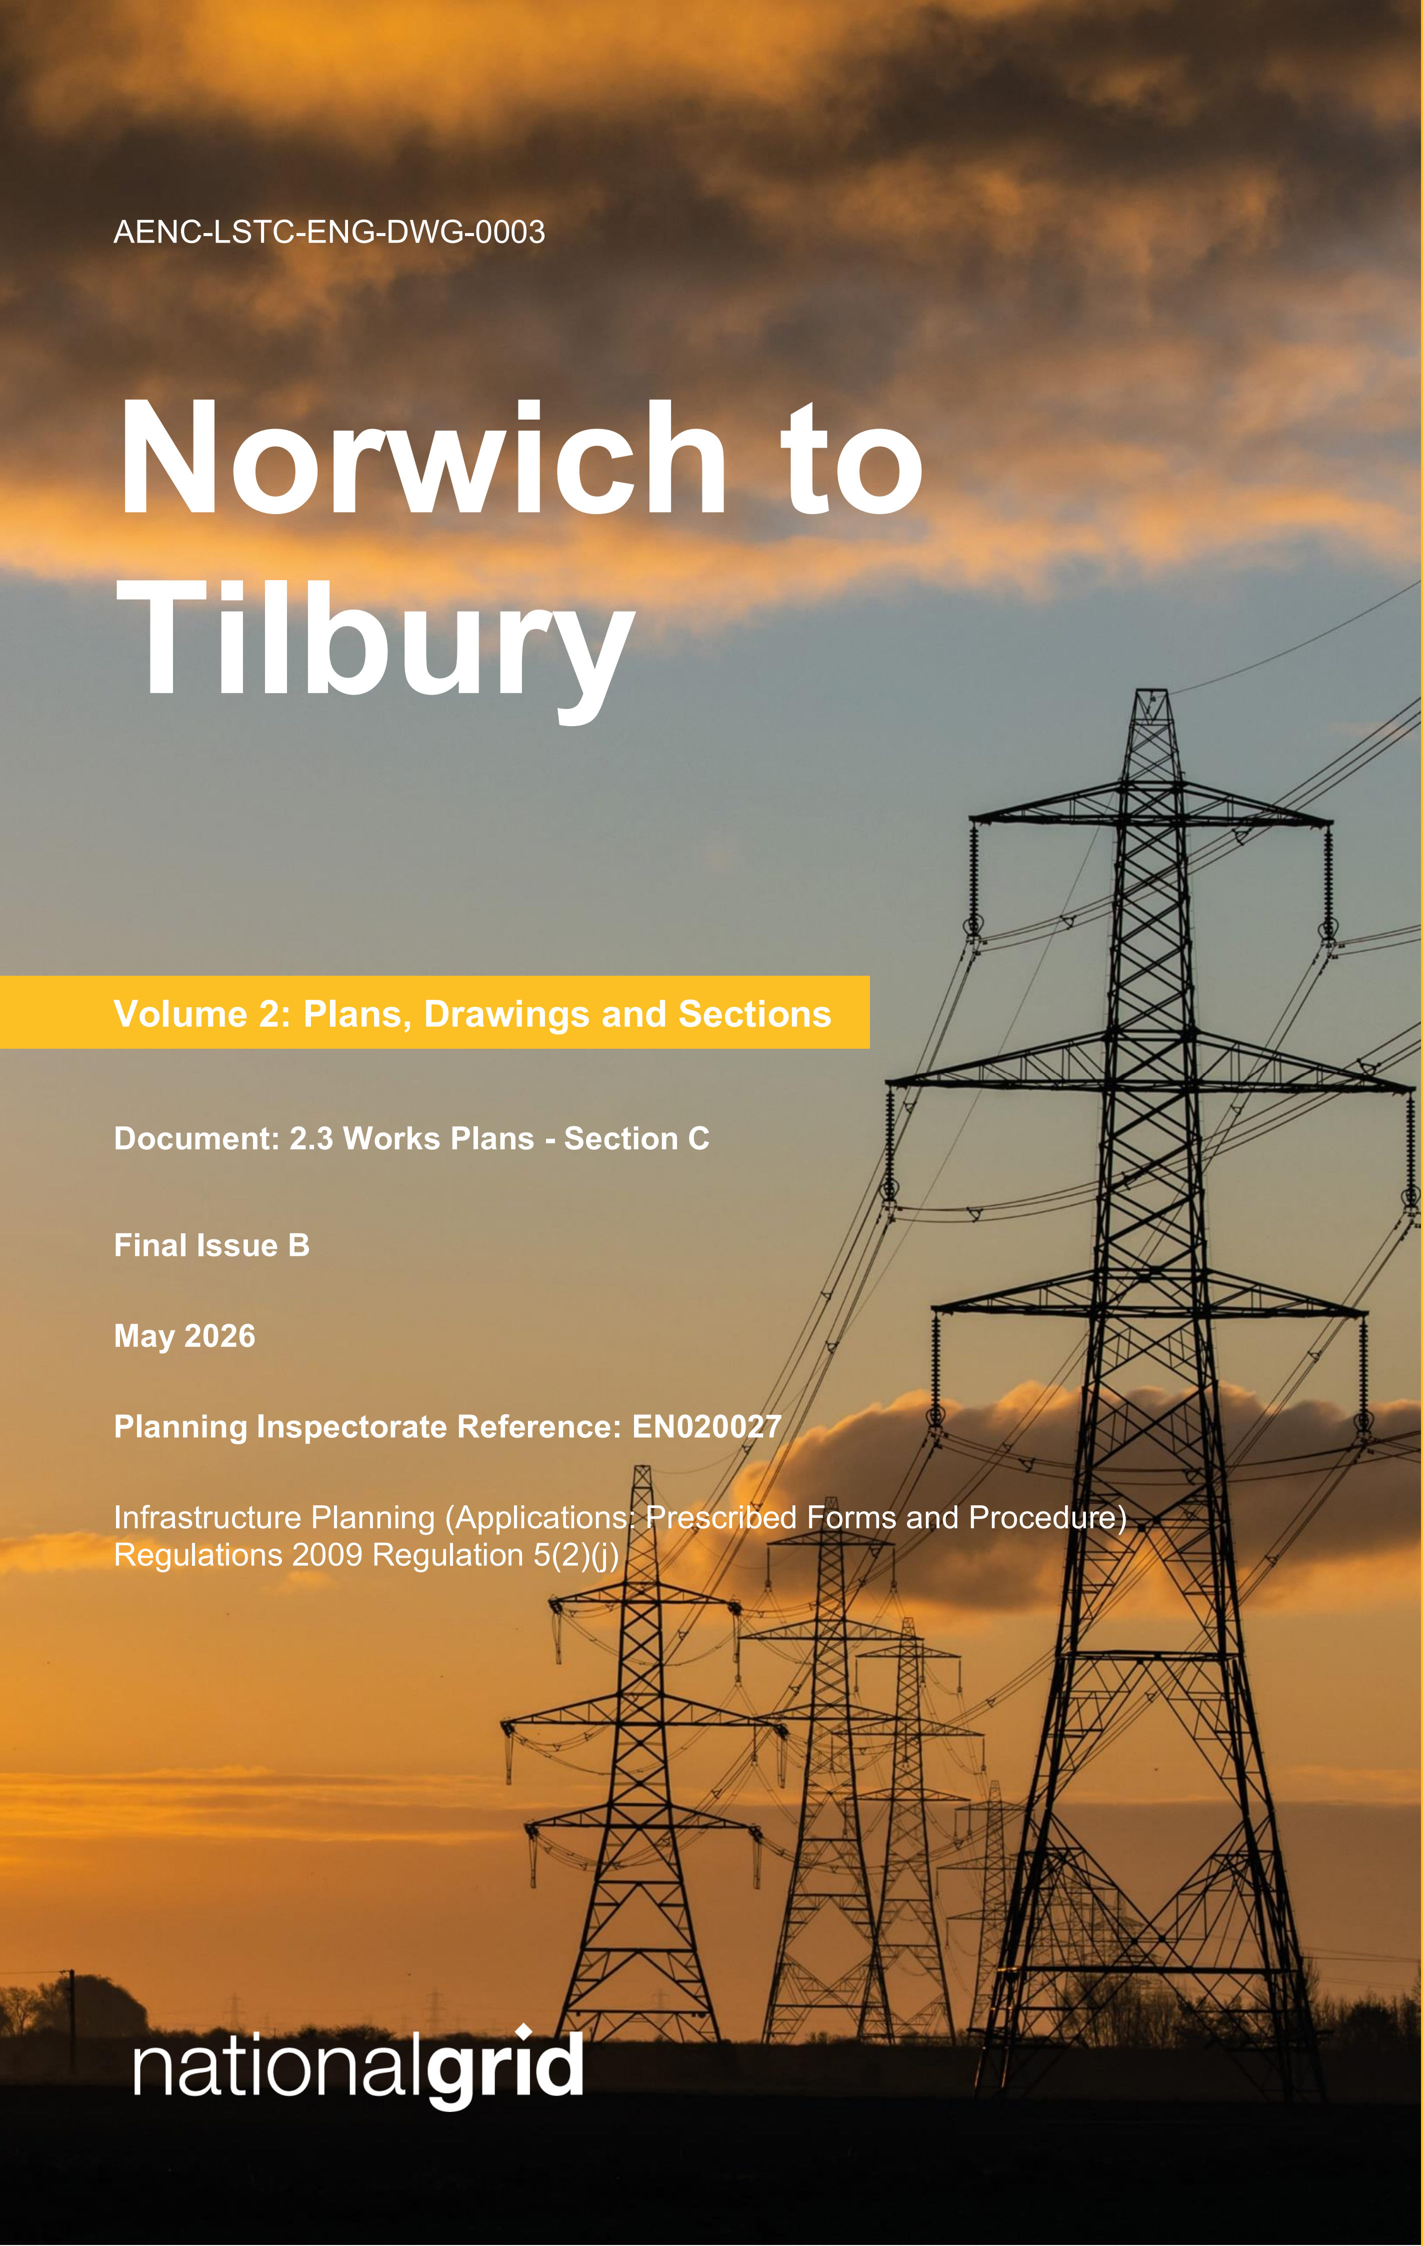

AENC-LSTC-ENG-DWG-0003

# Norwich to Tilbury

## Volume 2: Plans, Drawings and Sections

**Document: 2.3 Works Plans - Section C**

**Final Issue B**

**May 2026**

**Planning Inspectorate Reference: EN020027**

Infrastructure Planning (Applications: Prescribed Forms and Procedure)
Regulations 2009 Regulation 5(2)(j)

nationalgrid

# THE NATIONAL GRID (NORWICH TO TILBURY) ORDER
WORKS PLANS KEY PLAN
REGULATION 5(2)(j)
SECTION C (SHEET 1 OF 1,
MID SUFFOLK DISTRICT COUNCIL, BABERGH DISTRICT COUNCIL, TENDRING DISTRICT COUNCIL AND COLCHESTER CITY COUNCIL)

Application Document 2.3

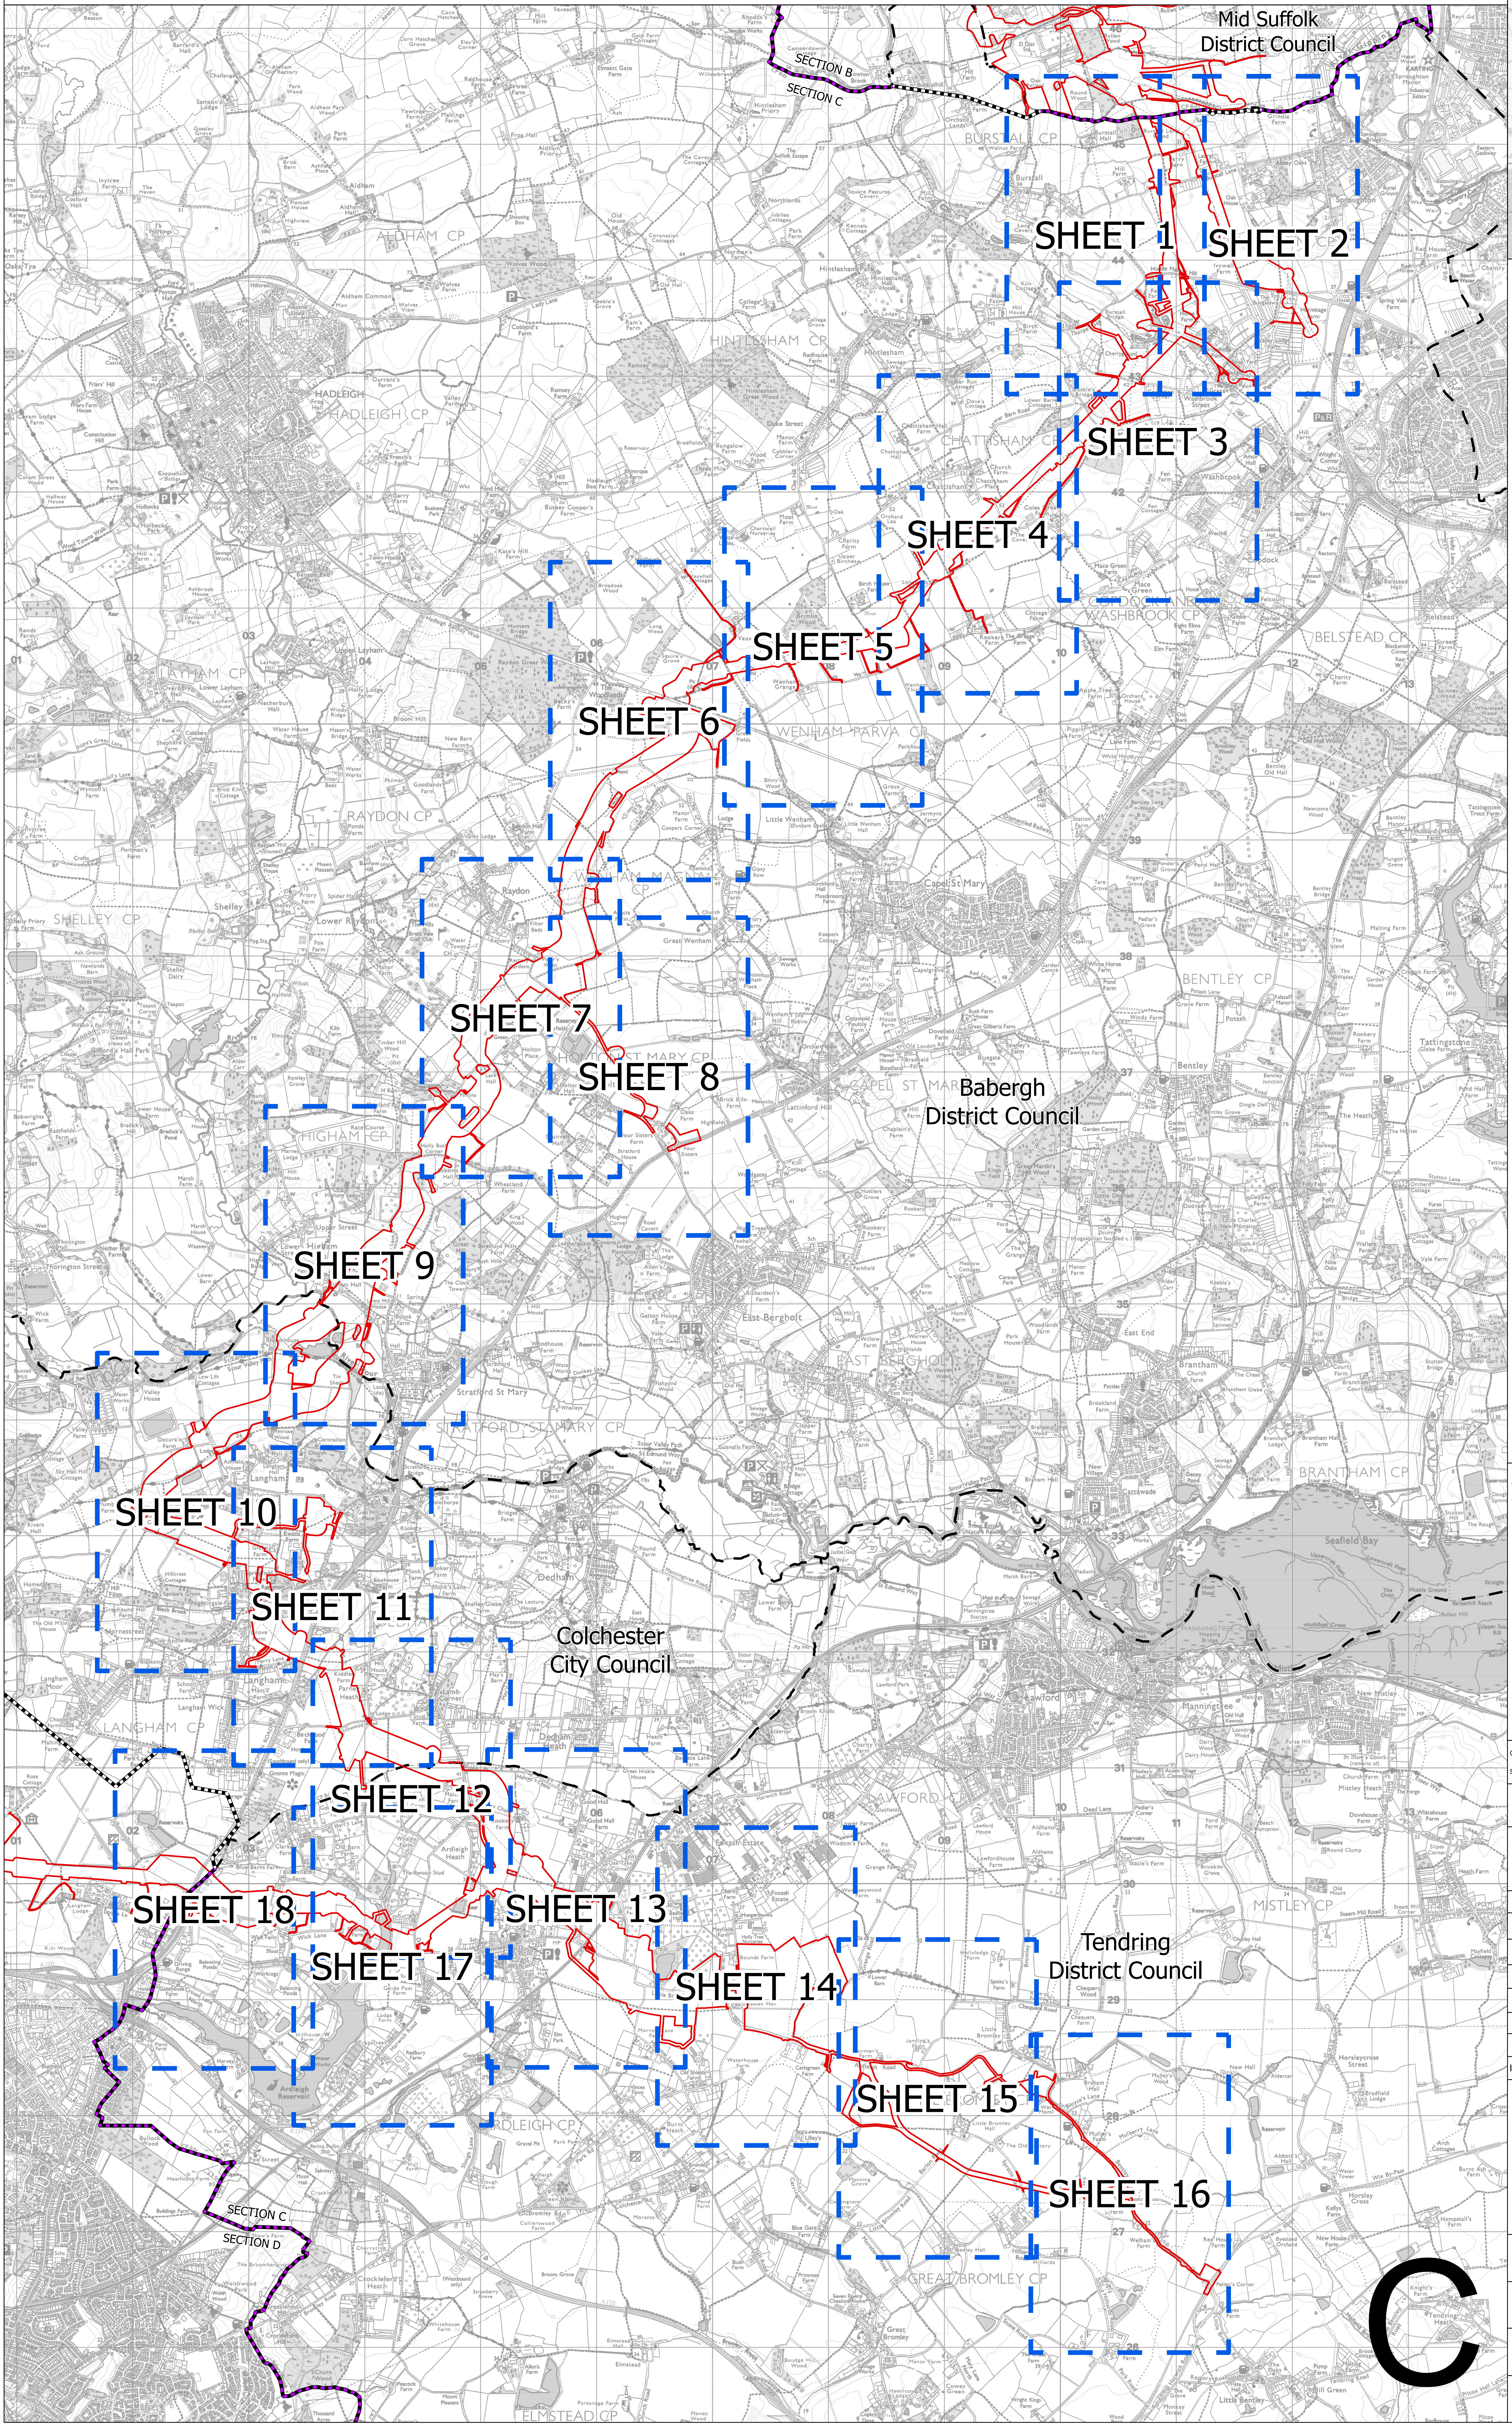
N
Mid Suffolk
District Council
SECTION B
SECTION C
SHEET 1
SHEET 2
SHEET 3
SHEET 4
SHEET 5
SHEET 6
SHEET 7
SHEET 8
Babergh
District Council
SHEET 9
SHEET 10
SHEET 11
Colchester
City Council
SHEET 12
SHEET 13
SHEET 14
SHEET 15
SHEET 16
SHEET 17
SHEET 18
Tendring
District Council
SECTION C
SECTION D
C

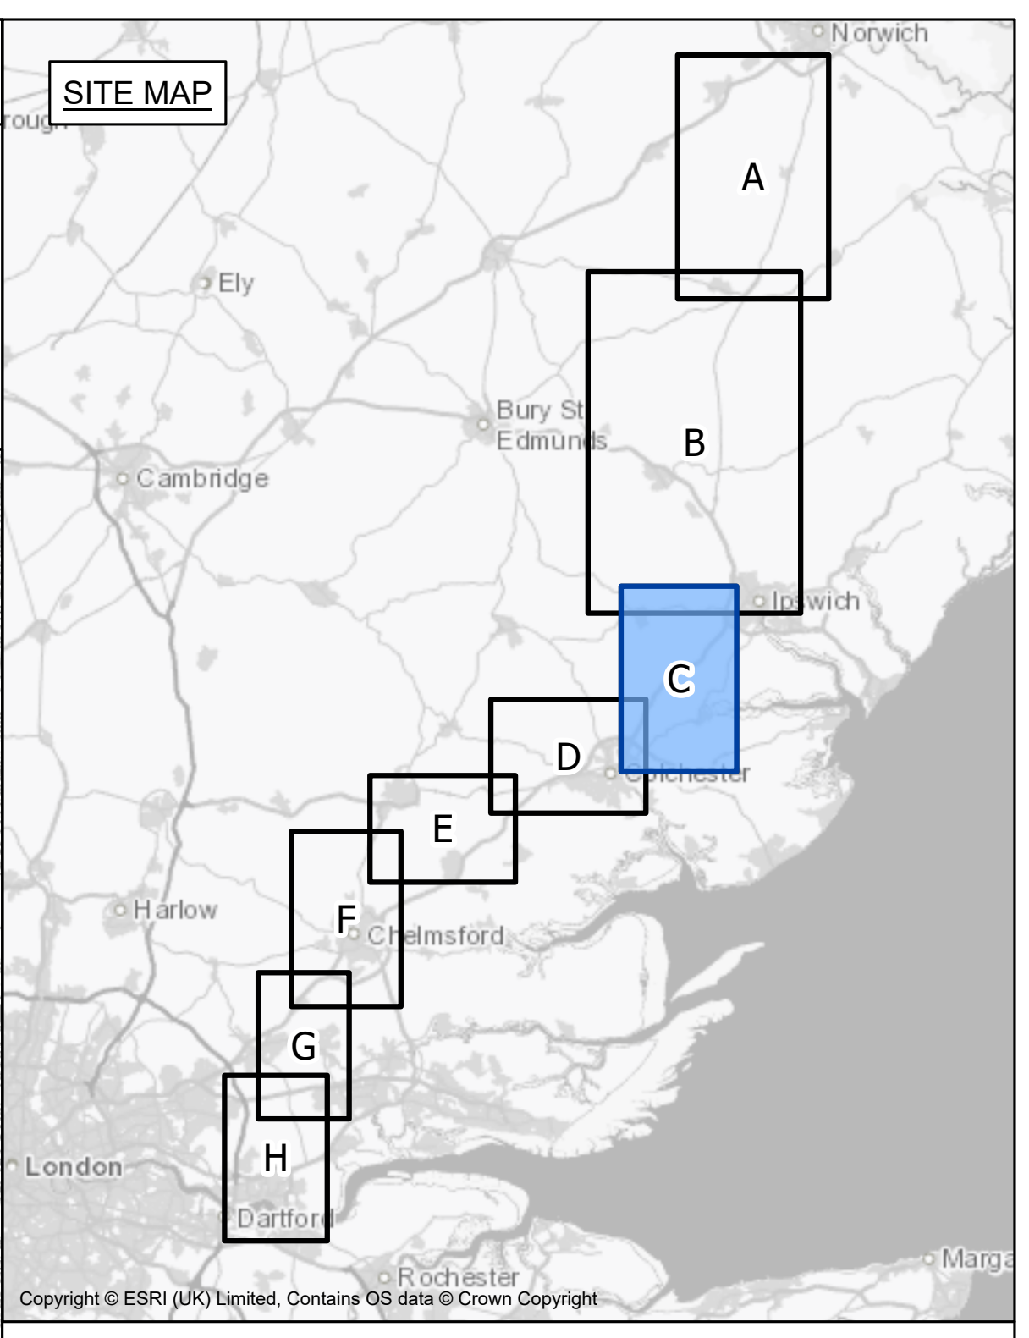
SITE MAP
Norwich
Ely
Bury St Edmunds
Cambridge
Ipswich
Colchester
Harlow
Chelmsford
London
Dartford
Rochester
Margate
A
B
C
D
E
F
G
H

Copyright © ESRI (UK) Limited, Contains OS data © Crown Copyright

**Legend**

- ▬ ▬ Local authority boundary
- ▬ Section boundary & local authority boundary
- ▬ Section boundary
- ▬ ▬ Sheet index
- ☐ Order Limits

Notes

1. These plans show the Order Limits and potential location for the works. Due to the need for future flexibility, National Grid will be applying for Order Limits and Limits of Deviation within its Development Consent Order, within which any final alignments would lie.

2. For additional detail on the plan suites, please refer to the Guide to Plans (document reference 2.0), located in the Volume 2 of the DCO application.

3. This drawing is scaled at paper size A0, therefore any prints taken at smaller sizes will affect accuracy of the measurement units and should not be scaled against.

Coordinate System: British National Grid

Sheet X Centroid Coordinate: 607373    Sheet Y Centroid Coordinate: 235778

0 250 500 1,000 1,500 2,000 Metres

| | | | | | |
|---|---|---|---|---|---|
| | | | | | |
| | | | | | |
| | | | | | |
| | | | | | |
| | | | | | |
| B | MAY-2026 | For deadline four | TMH | JPC | KR |
| A | AUG-2025 | For DCO submission | MAB | JPC | KR |
| Issue | Date | Remarks | Drawn | Checked | Approved |

Title

THE NATIONAL GRID
(NORWICH TO TILBURY) ORDER
WORKS PLANS KEY PLAN
REGULATION 5(2)(j)
SECTION C (SHEET 1 OF 1,
MID SUFFOLK DISTRICT COUNCIL,
BABERGH DISTRICT COUNCIL,
TENDRING DISTRICT COUNCIL AND
COLCHESTER CITY COUNCIL)

nationalgrid

PINS Application Number

EN020027

National Grid Drawing Reference

AENC-LSTC-ENG-DWG-0003

| Scale | Sheet Size | Sheet | Issue |
|---|---|---|---|
| 1:19,000 | A0 | SHEET 1 OF 1 | B |

# THE NATIONAL GRID (NORWICH TO TILBURY) ORDER
# WORKS PLANS
# REGULATION 5(2)(j)
# SECTION C (SHEET 1 OF 18,
# MID SUFFOLK DISTRICT COUNCIL AND BABERGH DISTRICT COUNCIL)

Application Document 2.3

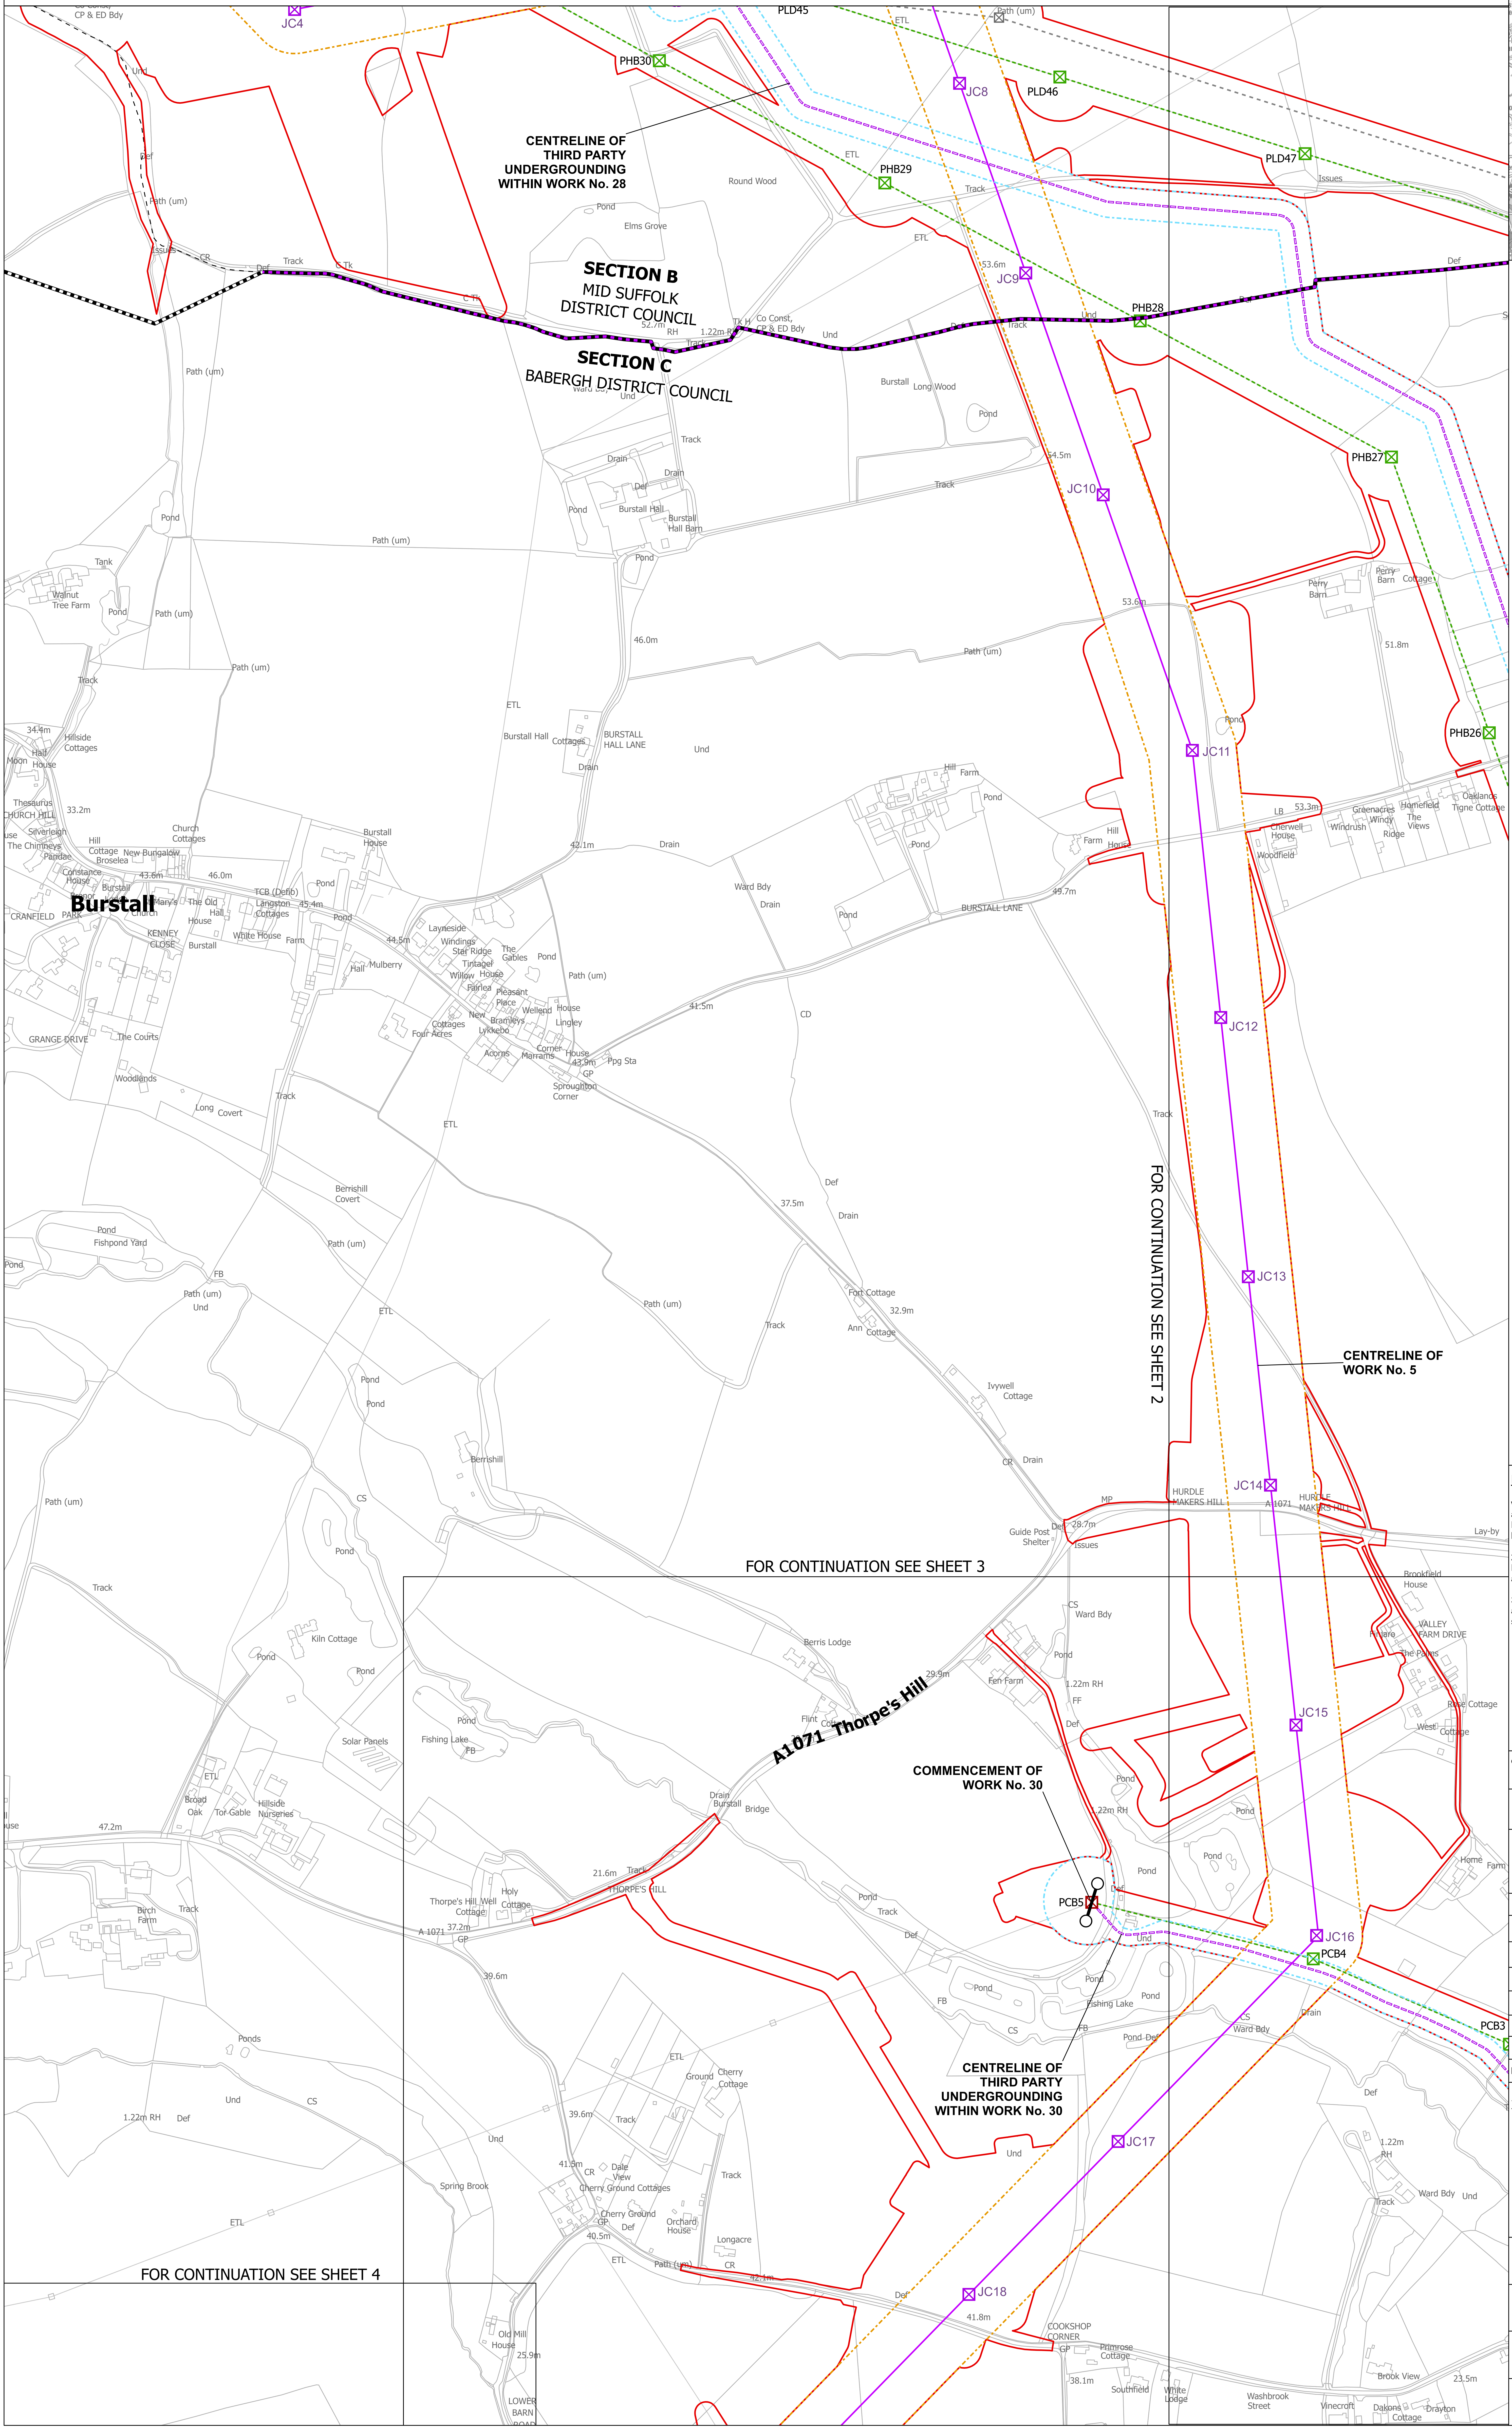

CP & ED Bdy
JC4
PLD45
PHB30
PLD46
PLD47
JC8
CENTRELINE OF THIRD PARTY UNDERGROUNDING WITHIN WORK No. 28
PHB29
Round Wood
Elms Grove
Pond
ETL
Track
SECTION B
MID SUFFOLK DISTRICT COUNCIL
SECTION C
BABERGH DISTRICT COUNCIL
53.6m
JC9
PHB28
Und
Long Wood
Burstall
Burstall Hall
Burstall Hall Barn
54.5m
JC10
PHB27
Path (um)
Perry Barn
Cottages
51.8m
53.6m
46.0m
Walnut Tree Farm
Hillside Cottages
Burstall Hall Cottages
BURSTALL HALL LANE
JC11
PHB26
Hill Farm
Farm
53.3m
Cherwell House
Woodfield
Greenacres
Windy Ridge
Homefield
The Views
Oaklands
Tigne Cottage
Burstall
CRANFIELD PARK
KENNEY CLOSE
The Old Hall House
White House
Langston Cottages
Laynside
Windings
Star Ridge
Tintagel
Willow House
Fairlea
Pleasant Place
Wellend House
Lingley
Bramleys
Four Acres
Lykkebo
Acorns
Marrams
Corner House
Sproughton Corner
GRANGE DRIVE
The Courts
Woodlands
Long Covert
BURSTALL LANE
49.7m
41.5m
JC12
Berrishill Covert
Fishpond Yard
37.5m
Fort Cottage
Ann Cottage
32.9m
Ivywell Cottage
JC13
CENTRELINE OF WORK No. 5
FOR CONTINUATION SEE SHEET 2
Berrishill
HURDLE MAKERS HILL
JC14
A1071
28.7m
Guide Post Shelter
Lay-by
FOR CONTINUATION SEE SHEET 3
Berris Lodge
Kiln Cottage
Fen Farm
A1071 Thorpe's Hill
29.9m
Fishing Lake
Solar Panels
Flint Cottage
Burstall Bridge
Broad Oak
Tor Gable
Hillside Nurseries
47.2m
VALLEY FARM DRIVE
Brookfield House
Rose Cottage
West Cottage
JC15
COMMENCEMENT OF WORK No. 30
PCB5
21.6m
THORPE'S HILL
Thorpe's Hill Well Cottage
Holy Cottage
Birch Farm
37.2m
JC16
PCB4
PCB3
Home Farm
39.6m
CENTRELINE OF THIRD PARTY UNDERGROUNDING WITHIN WORK No. 30
Ponds
Ground Cherry Cottage
Dale View
Cherry Ground Cottages
Cherry Ground
Orchard House
JC17
Spring Brook
Longacre
40.5m
JC18
41.8m
FOR CONTINUATION SEE SHEET 4
Old Mill House
25.9m
LOWER BARN ROAD
COOKSHOP CORNER
Primrose Cottage
38.1m
Southfield
White Lodge
Washbrook Street
Vinecroft
Dakons Cottage
Drayton
Brook View
23.5m

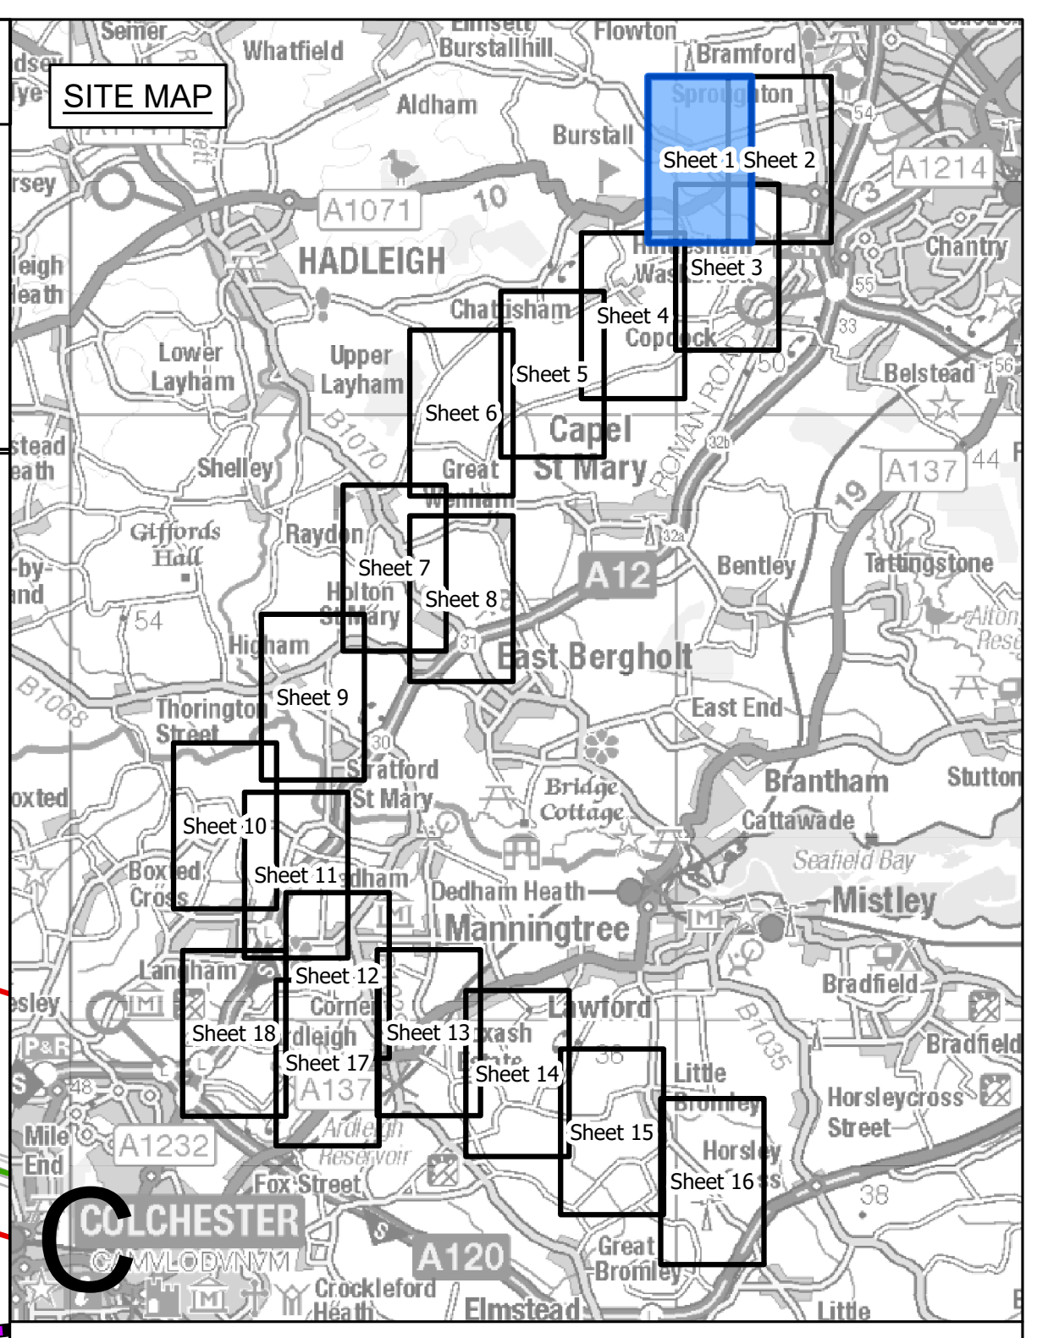

SITE MAP
Sheet 1
Sheet 2
Sheet 3
Sheet 4
Sheet 5
Sheet 6
Sheet 7
Sheet 8
Sheet 9
Sheet 10
Sheet 11
Sheet 12
Sheet 13
Sheet 14
Sheet 15
Sheet 16
Sheet 17
Sheet 18
HADLEIGH
Capel St Mary
East Bergholt
Manningtree
Mistley
Lawford
COLCHESTER
A120
A1071

## Legend

- ▬ ▬ Local authority boundary
- ▬ Section boundary & local authority boundary
- ▬ Section boundary
- —— Sheet index cutlines
- ○○ Commencement of work
- ●● Termination of work
- ▭ Order Limits
- ⬚ Limits of deviation: overhead lines
- ⬚ Limits of deviation: underground cables
- ⬚ Limits of deviation: non-linear works
- ☒ Proposed full line tension gantry (not to scale)
- ☒ Proposed lattice pylons (not to scale)
- ☒ Proposed pylon removal (not to scale)
- ☒ Proposed pylon modification (not to scale)
- ☒ Proposed temporary pylon (angle structures only) (not to scale)
- —— Proposed overhead line
- ═ Proposed underground cable centreline
- - - - Third party overhead line to be removed
- - - - Third party existing overhead line (modified)
- - - - Third party proposed overhead line
- - - - Third party temporary overhead line diversion
- ▭▭▭ Third party proposed underground cable centreline
- ▨ Proposed substation

## Notes

1. These plans show the Order Limits and potential location for the works. Due to the need for future flexibility, National Grid will be applying for Order Limits and Limits of Deviation within its Development Consent Order, within which any final alignments would lie.

2. For additional detail on the plan suites, please refer to the Guide to Plans (document reference 2.0), located in the Volume 2 of the DCO application.

3. This drawing is scaled at paper size A0, therefore any prints taken at smaller sizes will affect accuracy of the measurement units and should not be scaled against.

Coordinate System: British National Grid

| Sheet X Centroid Coordinate: | 610390 | Sheet Y Centroid Coordinate: | 244216 |
|---|---|---|---|

0 50 100 150 200 250 Metres

| Issue | Date | Remarks | Drawn | Checked | Approved |
|---|---|---|---|---|---|
| | | | | | |
| | | | | | |
| | | | | | |
| | | | | | |
| | | | | | |
| B | MAY-2026 | For deadline four | TMH | JPC | KR |
| A | AUG-2025 | For DCO submission | MAB | JPC | KR |

Title

THE NATIONAL GRID
(NORWICH TO TILBURY) ORDER
WORKS PLANS
REGULATION 5(2)(j)
SECTION C (SHEET 1 OF 18,
MID SUFFOLK DISTRICT COUNCIL
AND BABERGH DISTRICT COUNCIL)

nationalgrid

PINS Application Number

EN020027

National Grid Drawing Reference

AENC-LSTC-ENG-DWG-0003

| Scale | Sheet Size | Sheet | Issue |
|---|---|---|---|
| 1:2,500 | A0 | SHEET 1 OF 18 | B |

# THE NATIONAL GRID (NORWICH TO TILBURY) ORDER
WORKS PLANS
REGULATION 5(2)(j)
SECTION C (SHEET 2 OF 18,
MID SUFFOLK DISTRICT COUNCIL AND BABERGH DISTRICT COUNCIL)

Application Document 2.3

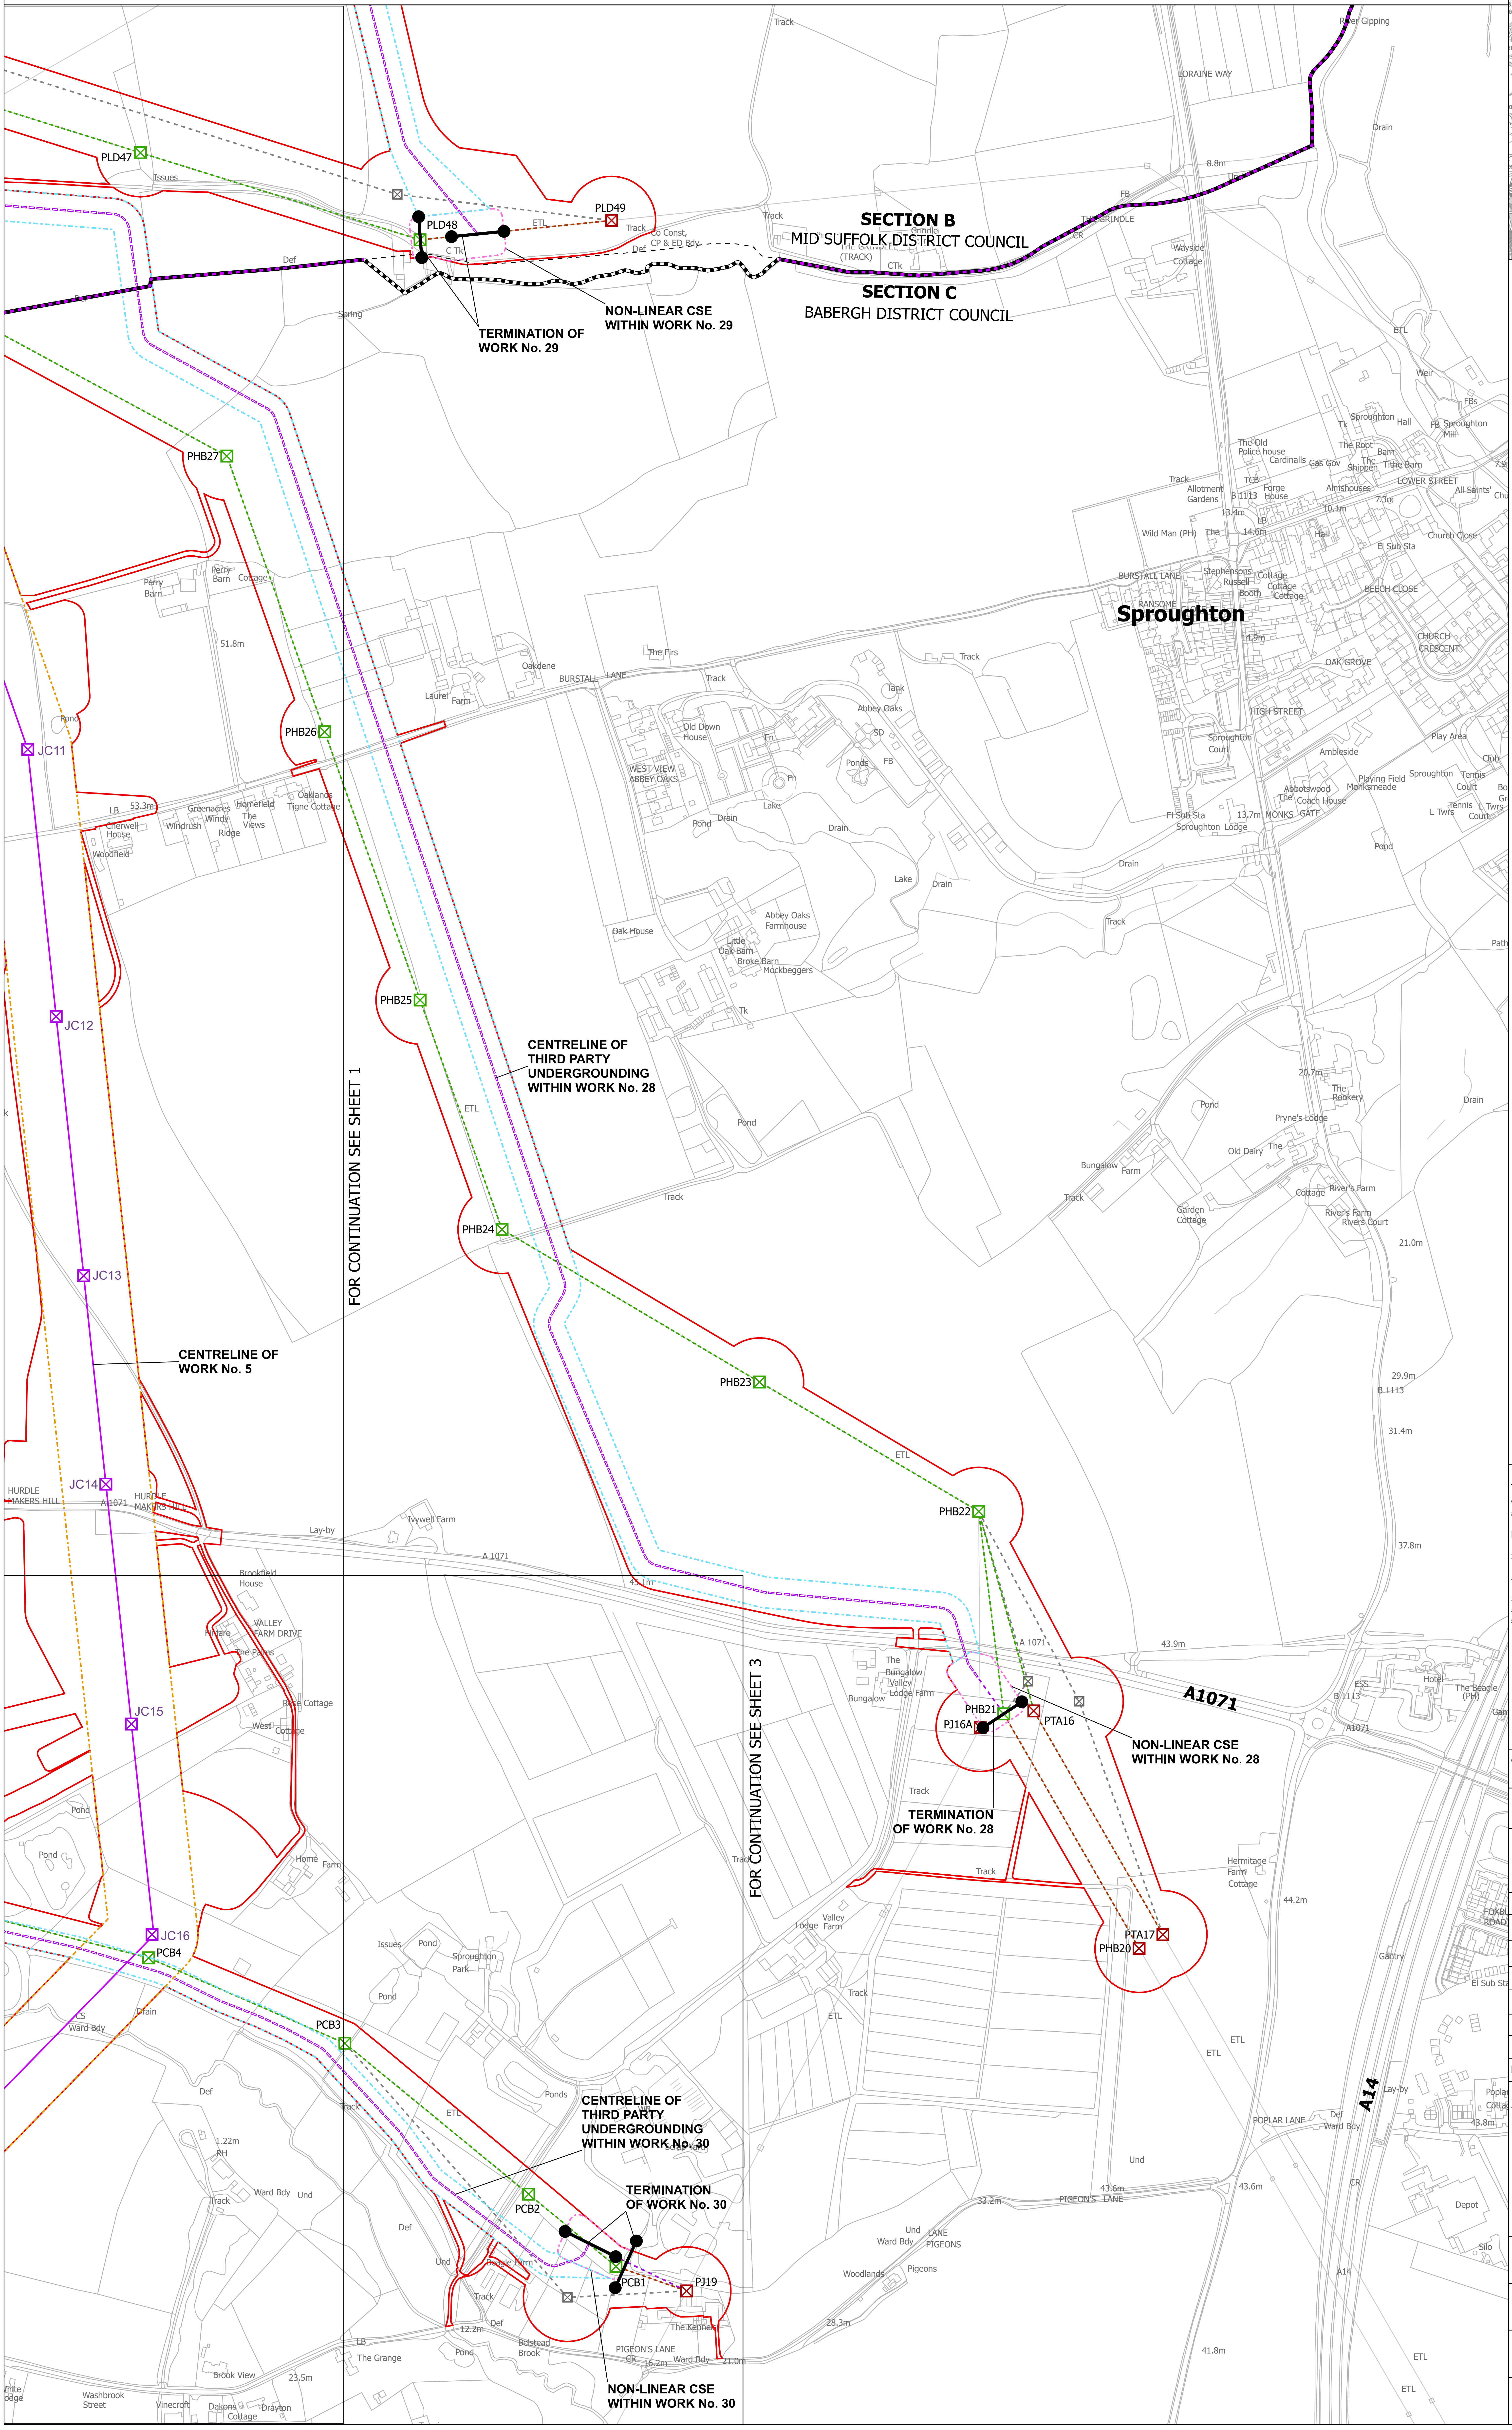
SECTION B
MID SUFFOLK DISTRICT COUNCIL
SECTION C
BABERGH DISTRICT COUNCIL
Sproughton
PLD47
PLD48
PLD49
TERMINATION OF WORK No. 29
NON-LINEAR CSE WITHIN WORK No. 29
PHB27
PHB26
PHB25
PHB24
PHB23
PHB22
PHB21
PJ16A
PTA16
PTA17
PHB20
JC11
JC12
JC13
JC14
JC15
JC16
PCB4
PCB3
PCB2
PCB1
PJ19
CENTRELINE OF THIRD PARTY UNDERGROUNDING WITHIN WORK No. 28
CENTRELINE OF WORK No. 5
NON-LINEAR CSE WITHIN WORK No. 28
TERMINATION OF WORK No. 28
CENTRELINE OF THIRD PARTY UNDERGROUNDING WITHIN WORK No. 30
TERMINATION OF WORK No. 30
NON-LINEAR CSE WITHIN WORK No. 30
FOR CONTINUATION SEE SHEET 1
FOR CONTINUATION SEE SHEET 3
A1071
A14
B 1113
BURSTALL LANE
LORAINE WAY
POPLAR LANE
PIGEON'S LANE
HIGH STREET
Sproughton Hall
Hurdle Makers Hill
Valley Farm Drive

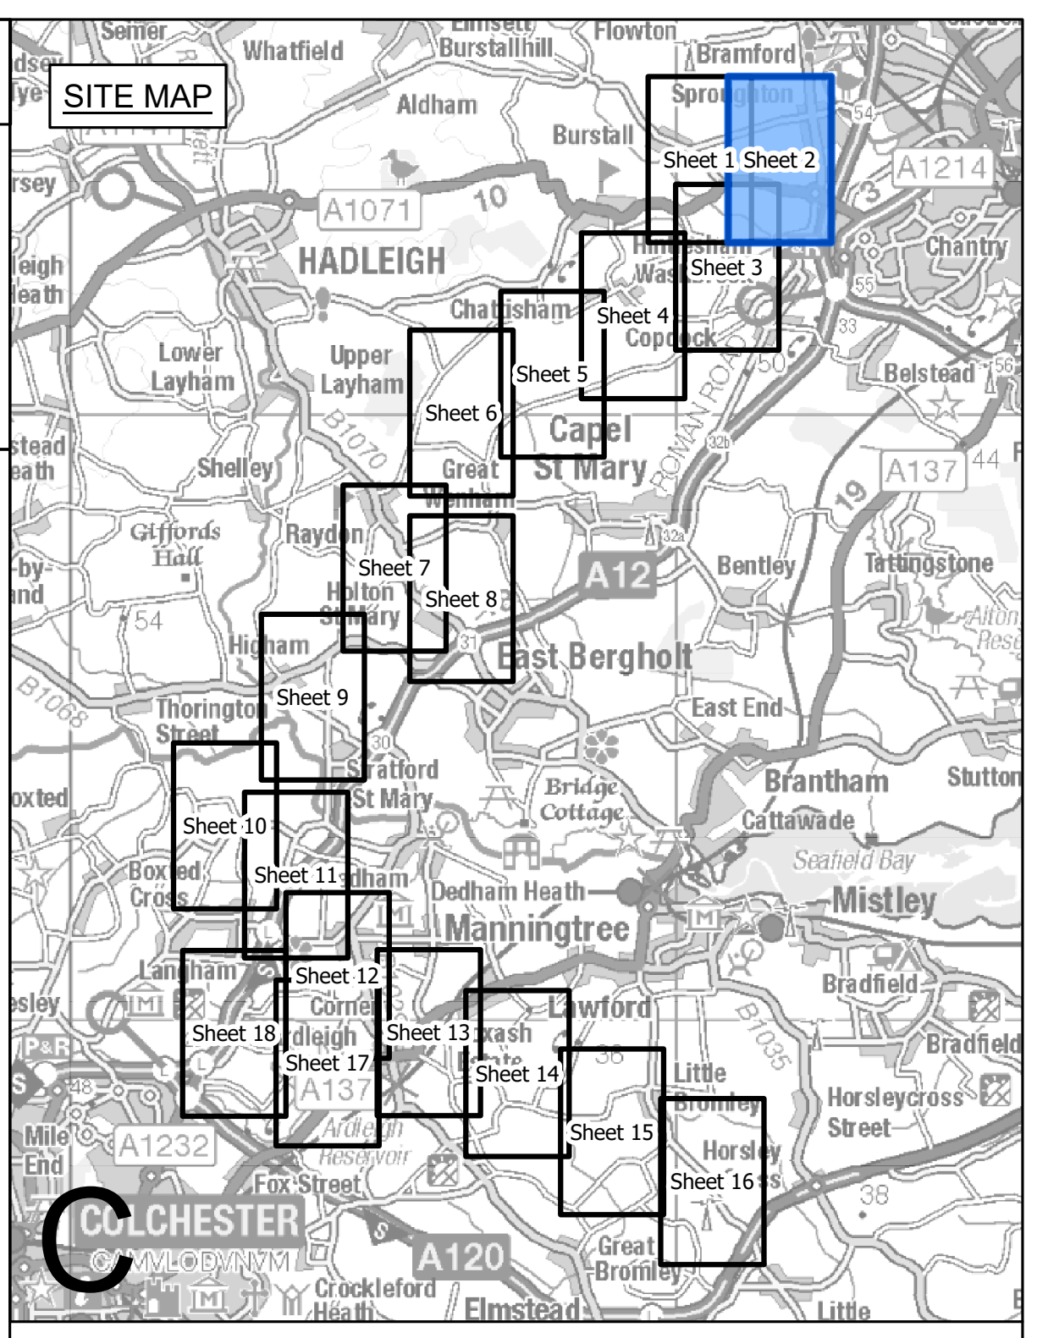
SITE MAP
Sheet 1
Sheet 2
Sheet 3
Sheet 4
Sheet 5
Sheet 6
Sheet 7
Sheet 8
Sheet 9
Sheet 10
Sheet 11
Sheet 12
Sheet 13
Sheet 14
Sheet 15
Sheet 16
Sheet 17
Sheet 18
HADLEIGH
East Bergholt
Manningtree
Mistley
COLCHESTER
C

**Legend**

- ▬ ▬ Local authority boundary
- ▬ Section boundary & local authority boundary
- ▬ Section boundary
- — Sheet index cutlines
- ○○ Commencement of work
- ●● Termination of work
- 🟥 Order Limits
- ▭ Limits of deviation: overhead lines
- ▭ Limits of deviation: underground cables
- ▭ Limits of deviation: non-linear works
- ☒ Proposed full line tension gantry (not to scale)
- ☒ Proposed lattice pylons (not to scale)
- ☒ Proposed pylon removal (not to scale)
- ☒ Proposed pylon modification (not to scale)
- ☒ Proposed temporary pylon (angle structures only) (not to scale)
- — Proposed overhead line
- ═ Proposed underground cable centreline
- --- Third party overhead line to be removed
- --- Third party existing overhead line (modified)
- --- Third party proposed overhead line
- --- Third party temporary overhead line diversion
- ▭▭▭ Third party proposed underground cable centreline
- ▨ Proposed substation

Notes

1. These plans show the Order Limits and potential location for the works. Due to the need for future flexibility, National Grid will be applying for Order Limits and Limits of Deviation within its Development Consent Order, within which any final alignments would lie.

2. For additional detail on the plan suites, please refer to the Guide to Plans (document reference 2.0), located in the Volume 2 of the DCO application.

3. This drawing is scaled at paper size A0, therefore any prints taken at smaller sizes will affect accuracy of the measurement units and should not be scaled against.

Coordinate System: British National Grid

| | | | |
|---|---|---|---|
| Sheet X Centroid Coordinate: | 611711 | Sheet Y Centroid Coordinate: | 244216 |

0 50 100 150 200 250 Metres

| Issue | Date | Remarks | Drawn | Checked | Approved |
|---|---|---|---|---|---|
| B | MAY-2026 | For deadline four | TMH | JPC | KR |
| A | AUG-2025 | For DCO submission | MAB | JPC | KR |

Title

THE NATIONAL GRID
(NORWICH TO TILBURY) ORDER
WORKS PLANS
REGULATION 5(2)(j)
SECTION C (SHEET 2 OF 18,
MID SUFFOLK DISTRICT COUNCIL
AND BABERGH DISTRICT COUNCIL)

nationalgrid

PINS Application Number
EN020027

National Grid Drawing Reference
AENC-LSTC-ENG-DWG-0003

| Scale | Sheet Size | Sheet | Issue |
|---|---|---|---|
| 1:2,500 | A0 | SHEET 2 OF 18 | B |

# THE NATIONAL GRID (NORWICH TO TILBURY) ORDER
# WORKS PLANS
# REGULATION 5(2)(j)
# SECTION C (SHEET 3 OF 18,
# BABERGH DISTRICT COUNCIL)

Application Document 2.3

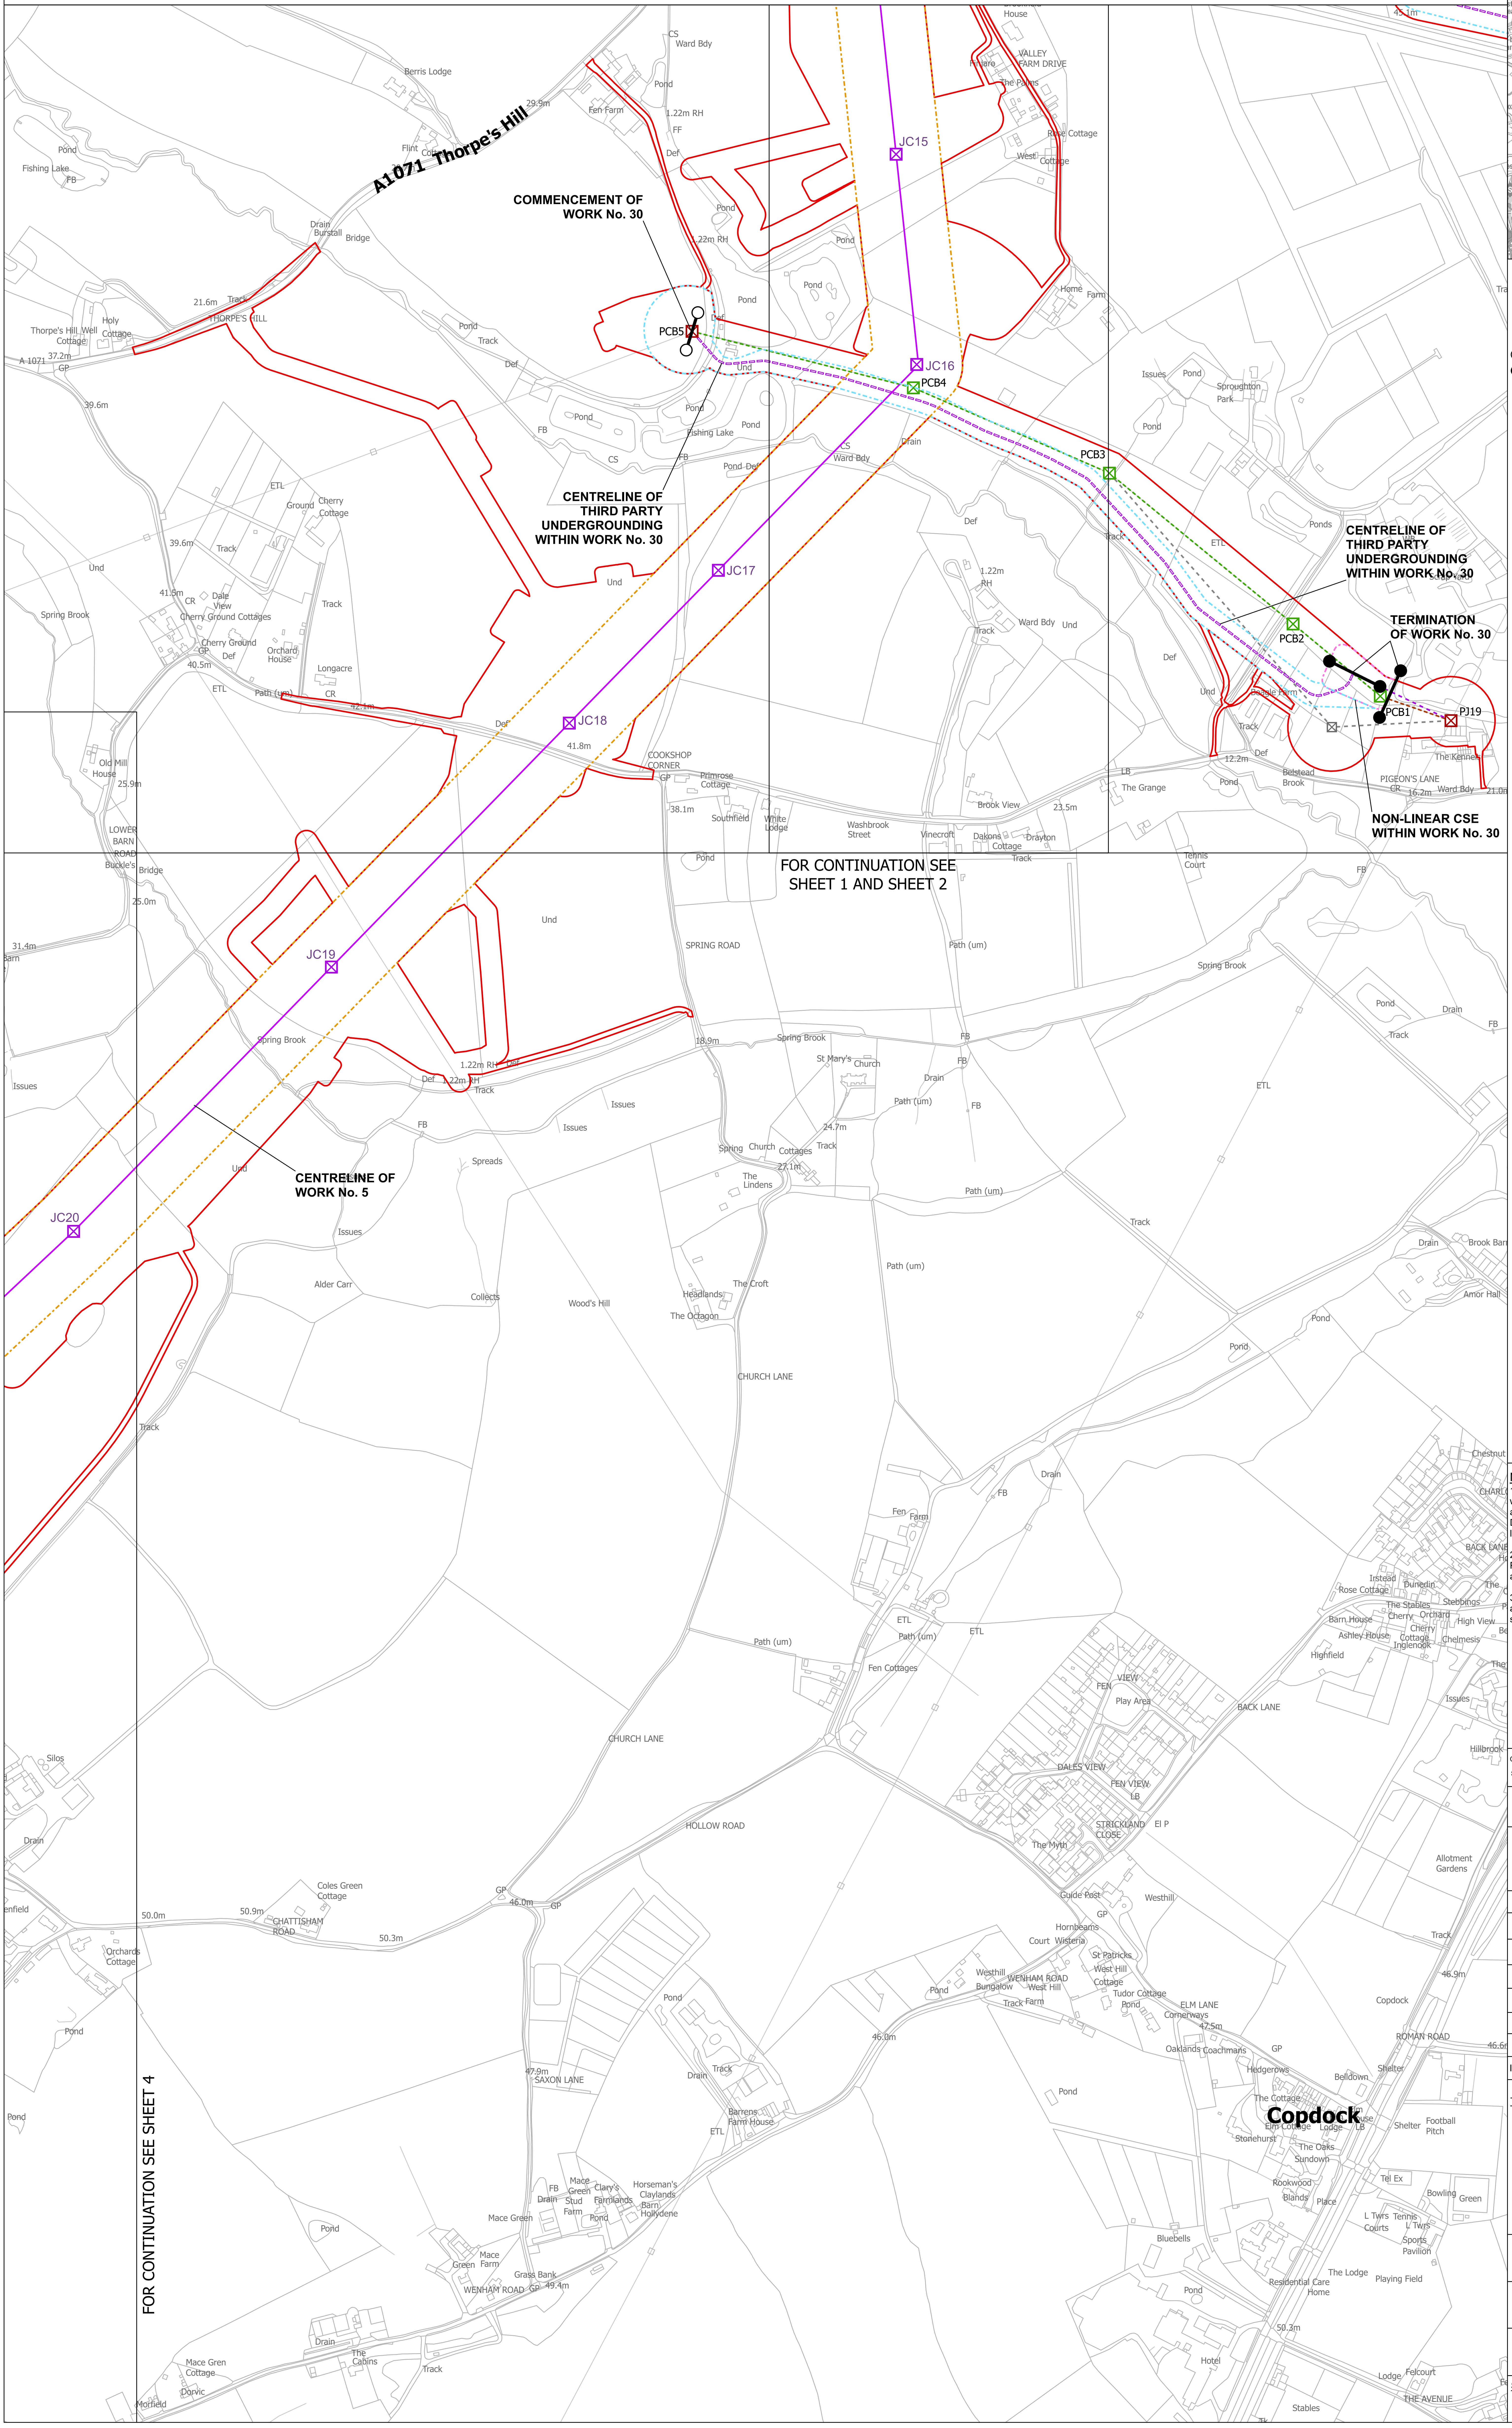
N
A1071 Thorpe's Hill
COMMENCEMENT OF WORK No. 30
CENTRELINE OF THIRD PARTY UNDERGROUNDING WITHIN WORK No. 30
CENTRELINE OF THIRD PARTY UNDERGROUNDING WITHIN WORK No. 30
TERMINATION OF WORK No. 30
NON-LINEAR CSE WITHIN WORK No. 30
CENTRELINE OF WORK No. 5
PCB5
PCB4
PCB3
PCB2
PCB1
PJ19
JC15
JC16
JC17
JC18
JC19
JC20
Berris Lodge
Fen Farm
Thorpe's Hill Well Cottage
Holly Cottage
THORPE'S HILL
Fishing Lake
Burstall Bridge
Cherry Ground Cottage
Cherry Ground Cottages
Dale View
Orchard House
Longacre
Old Mill House
LOWER BARN ROAD
Buckle's Bridge
COOKSHOP CORNER
Primrose Cottage
Southfield
White Lodge
Washbrook Street
Vinecroft
Dakons Cottage
Drayton
Brook View
The Grange
Home Farm
Sproughton Park
Beagle Farm
Belstead Brook
The Kennels
PIGEON'S LANE
VALLEY FARM DRIVE
Rose Cottage
West Cottage
SPRING ROAD
Spring Brook
St Mary's Church
Spring Church Cottages
The Lindens
The Croft
Headlands
The Octagon
Wood's Hill
Alder Carr
CHURCH LANE
Fen Farm
Fen Cottages
HOLLOW ROAD
Coles Green Cottage
CHATTISHAM ROAD
Orchards Cottage
Silos
SAXON LANE
Barrens Farm House
Mace Green
Clary's Farmlands
Horseman's
Claylands Barn
Hollydene
Mace Green Farm
Grass Bank
WENHAM ROAD
Mace Green Cottage
The Cabins
Dorvic
Morfield
Copdock
BACK LANE
FEN VIEW
DALES VIEW
STRICKLAND CLOSE
The Myth
Guide Post
Westhill
Hornbeams
Court Wisteria
St Patricks
West Hill Cottage
Tudor Cottage
Track Farm
ELM LANE
Oaklands Coachmans
Hedgerows
The Cottage
Stonehurst
The Oaks
Sundown
Rookwood
Blands
Bellsdown
Shelter
Football Pitch
Bowling Green
Tennis Courts
Sports Pavilion
Playing Field
Residential Care Home
The Lodge
Bluebells
Hotel
Felcourt
THE AVENUE
Stables
ROMAN ROAD
Allotment Gardens
Highfield
Ashley House
Barn House
Instead
Dunedin
The Stables
Cherry Orchard
High View
Cherry Cottage
Inglenook
Chelmesis
Hillbrook
Brook Barn
Amor Hall
Chestnut
Play Area

FOR CONTINUATION SEE SHEET 1 AND SHEET 2

FOR CONTINUATION SEE SHEET 4

SITE MAP

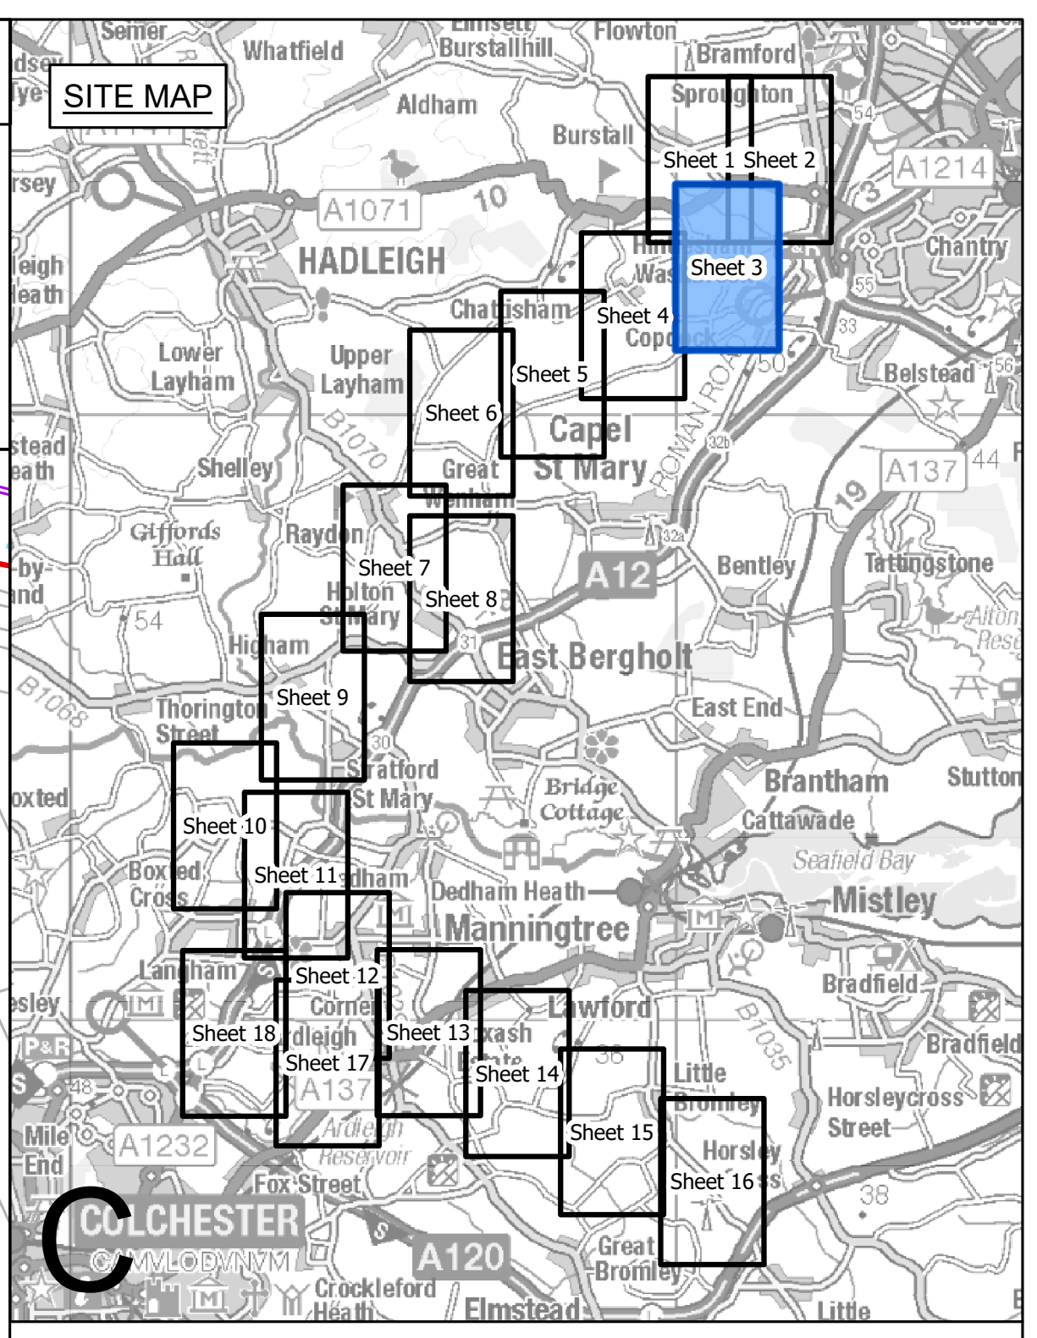
Sheet 1
Sheet 2
Sheet 3
Sheet 4
Sheet 5
Sheet 6
Sheet 7
Sheet 8
Sheet 9
Sheet 10
Sheet 11
Sheet 12
Sheet 13
Sheet 14
Sheet 15
Sheet 16
Sheet 17
Sheet 18
HADLEIGH
Capel St Mary
East Bergholt
Manningtree
Mistley
Lawford
COLCHESTER
C

**Legend**

- ▬ ▬ Local authority boundary
- ▬ Section boundary & local authority boundary
- ▬ Section boundary
- — Sheet index cutlines
- ○○ Commencement of work
- ●● Termination of work
- ☐ Order Limits
- ☐ Limits of deviation: overhead lines
- ☐ Limits of deviation: underground cables
- ☐ Limits of deviation: non-linear works
- ☒ Proposed full line tension gantry (not to scale)
- ☒ Proposed lattice pylons (not to scale)
- ☒ Proposed pylon removal (not to scale)
- ☒ Proposed pylon modification (not to scale)
- ☒ Proposed temporary pylon (angle structures only) (not to scale)
- — Proposed overhead line
- ═ Proposed underground cable centreline
- - - Third party overhead line to be removed
- - - Third party existing overhead line (modified)
- - - Third party proposed overhead line
- - - Third party temporary overhead line diversion
- ▭▭▭ Third party proposed underground cable centreline
- ▨ Proposed substation

**Notes**

1. These plans show the Order Limits and potential location for the works. Due to the need for future flexibility, National Grid will be applying for Order Limits and Limits of Deviation within its Development Consent Order, within which any final alignments would lie.

2. For additional detail on the plan suites, please refer to the Guide to Plans (document reference 2.0), located in the Volume 2 of the DCO application.

3. This drawing is scaled at paper size A0, therefore any prints taken at smaller sizes will affect accuracy of the measurement units and should not be scaled against.

Coordinate System: British National Grid

Sheet X Centroid Coordinate: 610843

Sheet Y Centroid Coordinate: 242436

0 50 100 150 200 250 Metres

| Issue | Date | Remarks | Drawn | Checked | Approved |
|---|---|---|---|---|---|
| | | | | | |
| | | | | | |
| | | | | | |
| | | | | | |
| | | | | | |
| B | MAY-2026 | For deadline four | TMH | JPC | KR |
| A | AUG-2025 | For DCO submission | MAB | JPC | KR |

Title

THE NATIONAL GRID
(NORWICH TO TILBURY) ORDER
WORKS PLANS
REGULATION 5(2)(j)
SECTION C (SHEET 3 OF 18,
BABERGH DISTRICT COUNCIL)

nationalgrid

PINS Application Number

EN020027

National Grid Drawing Reference

AENC-LSTC-ENG-DWG-0003

| Scale | Sheet Size | Sheet | Issue |
|---|---|---|---|
| 1:2,500 | A0 | SHEET 3 OF 18 | B |

# THE NATIONAL GRID (NORWICH TO TILBURY) ORDER
# WORKS PLANS
# REGULATION 5(2)(j)
# SECTION C (SHEET 4 OF 18,
# BABERGH DISTRICT COUNCIL)

Application Document 2.3

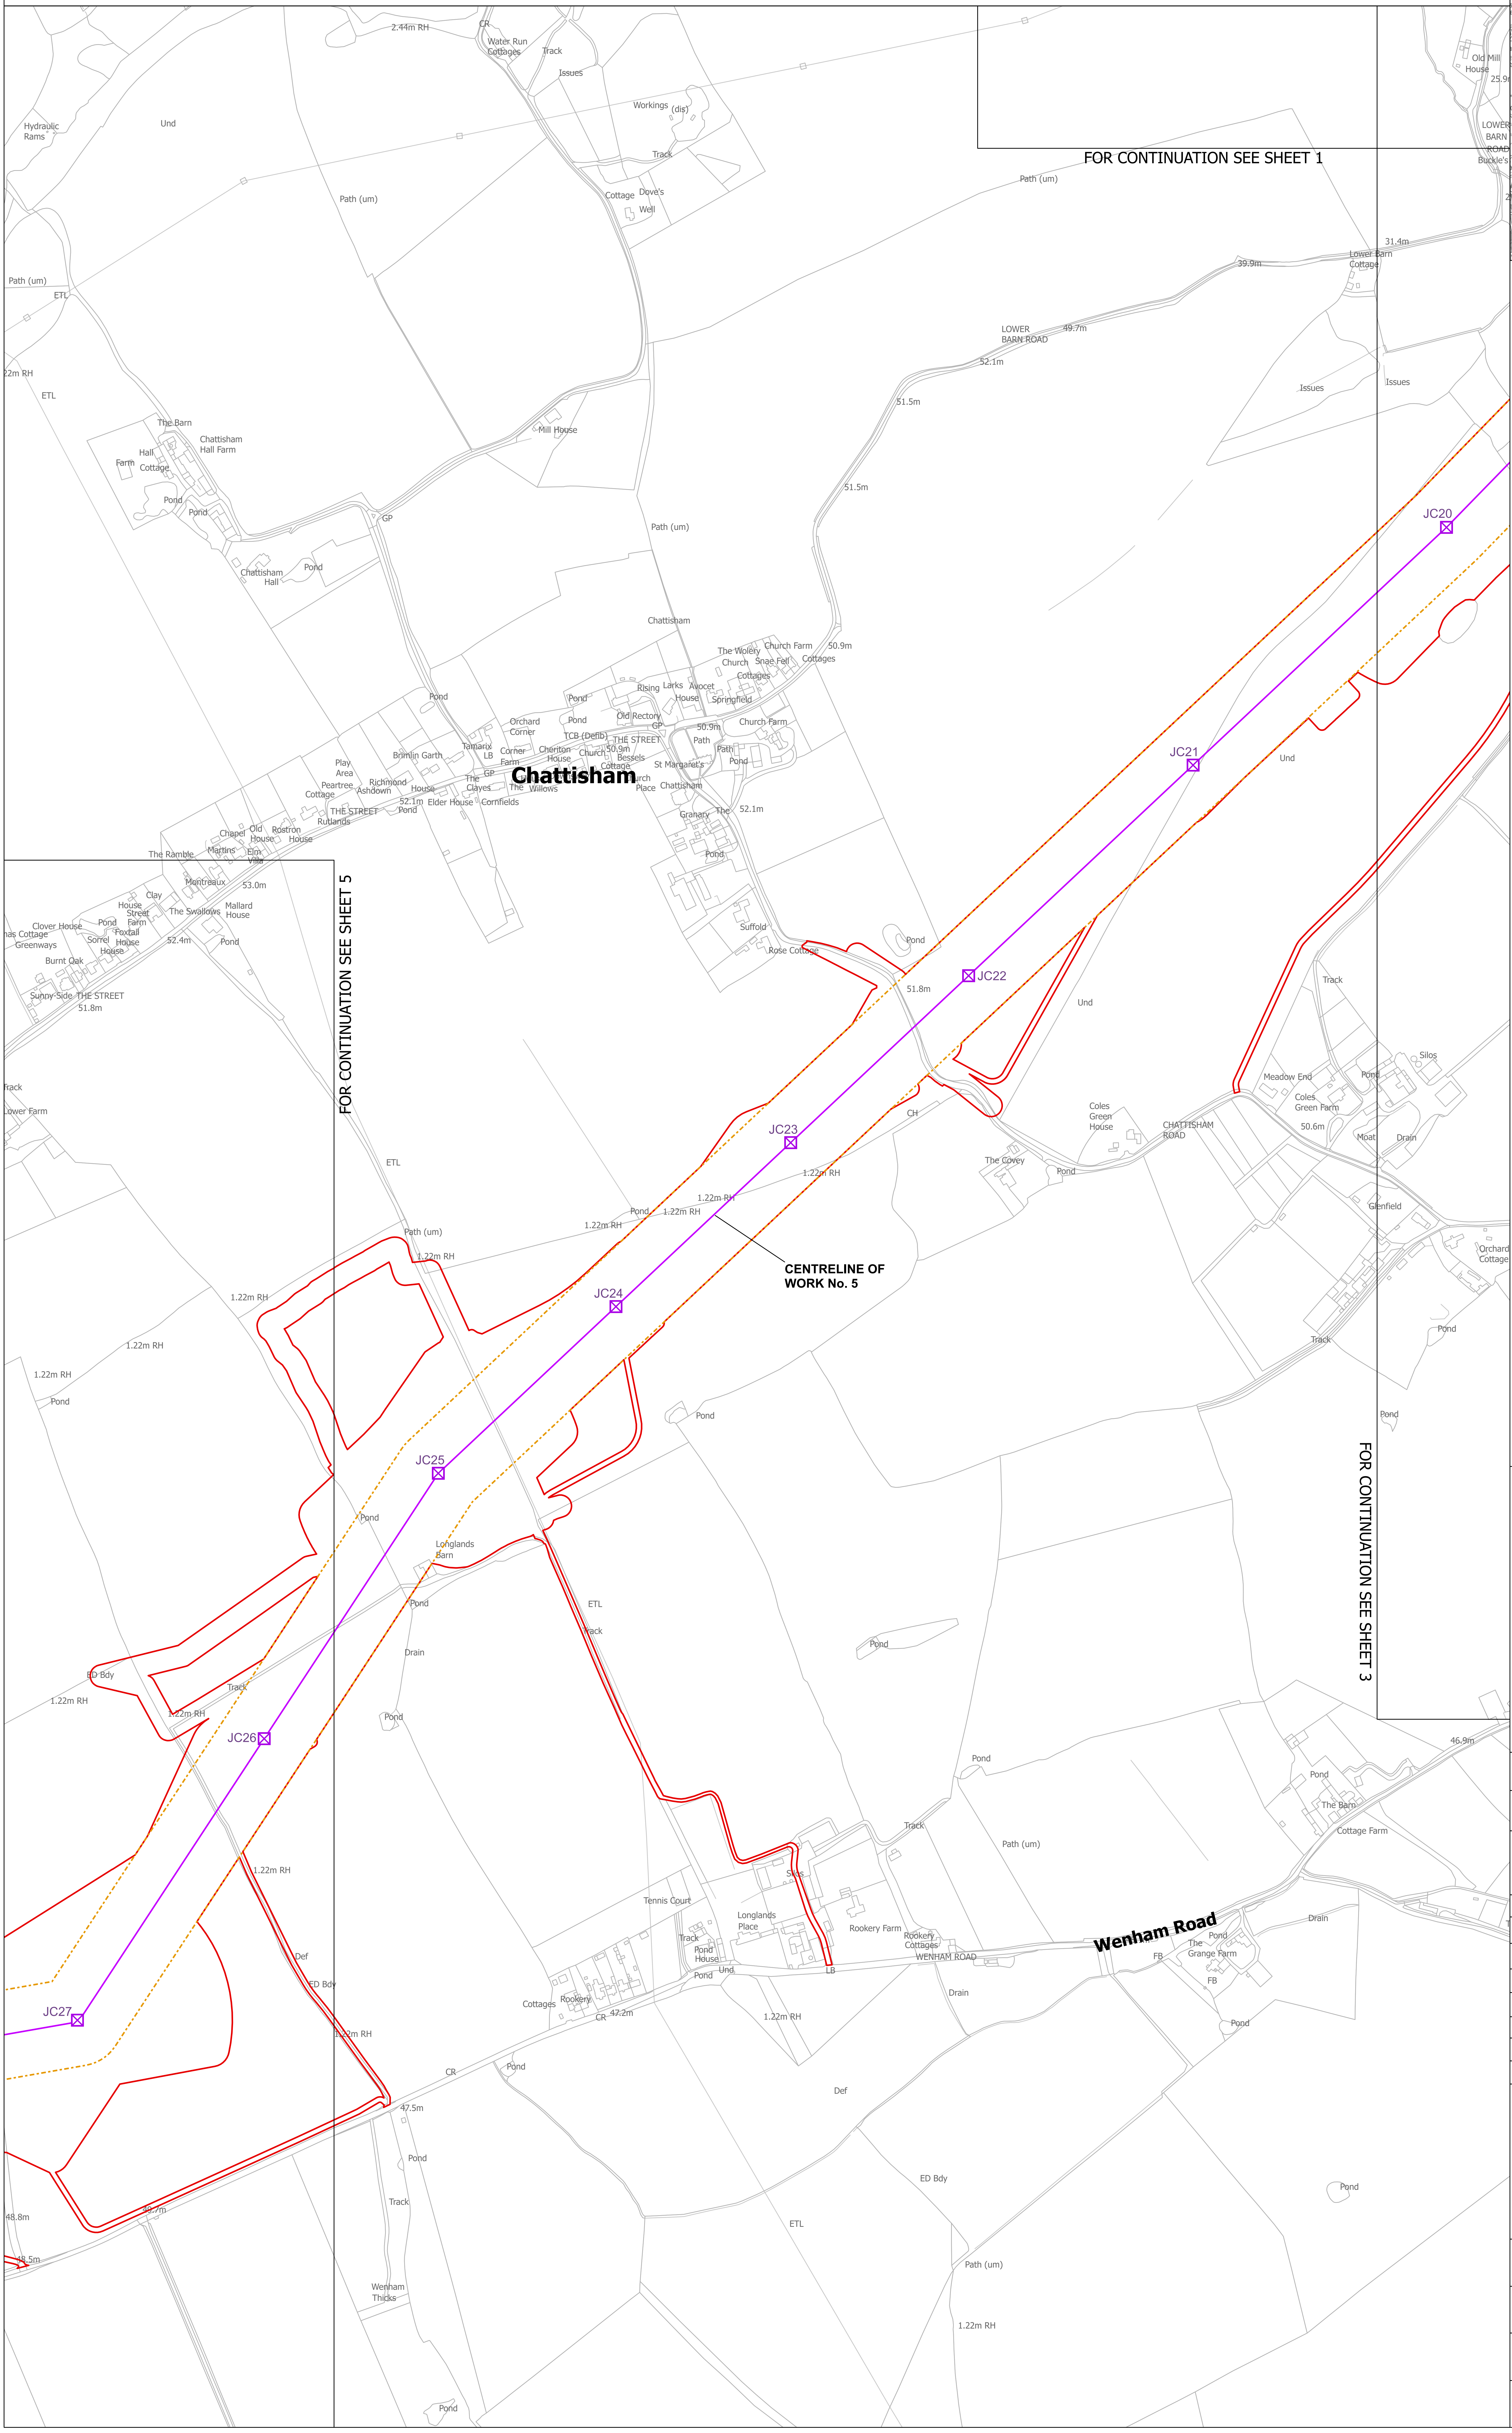
2.44m RH
CR
Water Run Cottages
Track
Issues
Workings (dis)
Track
Hydraulic Rams
Und
Path (um)
Cottage
Dove's Well
FOR CONTINUATION SEE SHEET 1
Path (um)
Old Mill House
25.9m
LOWER BARN ROAD
Buckle's
31.4m
Lower Barn Cottage
39.9m
LOWER BARN ROAD
49.7m
52.1m
51.5m
Issues
Issues
Path (um)
ETL
22m RH
ETL
The Barn
Chattisham Hall Farm
Half Farm Cottage
Mill House
51.5m
Pond
Pond
GP
Path (um)
Chattisham Hall
Pond
JC20
Chattisham
The Wolery
Church Farm
50.9m
Church
Snae Fell
Cottages
Cottages
Rising
Larks
Avocet
House
Springfield
Pond
Pond
Old Rectory
GP
Orchard Corner
TCB (Defib)
THE STREET
50.9m
Church Farm
Path
Path
Pond
Tamarix
LB
Corner Farm
Cheriton House
Church
Bessels
Cottage
Brimlin Garth
St Margaret's
Play Area
Peartree Cottage
Richmond
Ashdown
House
GP
The Clayes
The
The Willows
Church Place
Chattisham
Chattisham
52.1m
Pond
Elder House
Cornfields
THE STREET
Rutlands
Granary
The
52.1m
Chapel
Old House
Rostron House
The Ramble
Martins
Elm Villa
Pond
JC21
Und
Montreaux
53.0m
Clay
House
Street
Farm
The Swallows
Mallard House
Clover House
Pond
Foxtail House
Sorrel House
Cottage
Greenways
52.4m
Pond
Burnt Oak
Suffold
Rose Cottage
Pond
Sunny Side
THE STREET
51.8m
FOR CONTINUATION SEE SHEET 5
JC22
51.8m
Und
Track
Silos
Meadow End
Pond
Coles Green Farm
Coles Green House
CHATTISHAM ROAD
50.6m
Moat
Drain
Track
Lower Farm
CH
The Covey
Pond
ETL
JC23
1.22m RH
1.22m RH
Pond
1.22m RH
1.22m RH
Glenfield
Orchard Cottage
Path (um)
1.22m RH
CENTRELINE OF WORK No. 5
1.22m RH
JC24
Track
Pond
1.22m RH
1.22m RH
Pond
Pond
Pond
JC25
Pond
Longlands Barn
Pond
ETL
Track
Drain
FOR CONTINUATION SEE SHEET 3
Pond
ED Bdy
Track
1.22m RH
22m RH
Pond
JC26
Pond
46.9m
Pond
The Barn
Cottage Farm
Track
Path (um)
1.22m RH
Silos
Tennis Court
Longlands Place
Rookery Farm
Def
Track
Pond House
Rookery Cottages
WENHAM ROAD
Wenham Road
Drain
ED Bdy
Und
Pond
LB
The Grange Farm
FB
FB
Pond
Drain
JC27
Cottages
Rookery
CR
47.2m
1.22m RH
22m RH
Pond
CR
47.5m
Def
Pond
Pond
ED Bdy
Track
ETL
48.8m
49.7m
48.5m
Path (um)
Wenham Thicks
1.22m RH
Pond

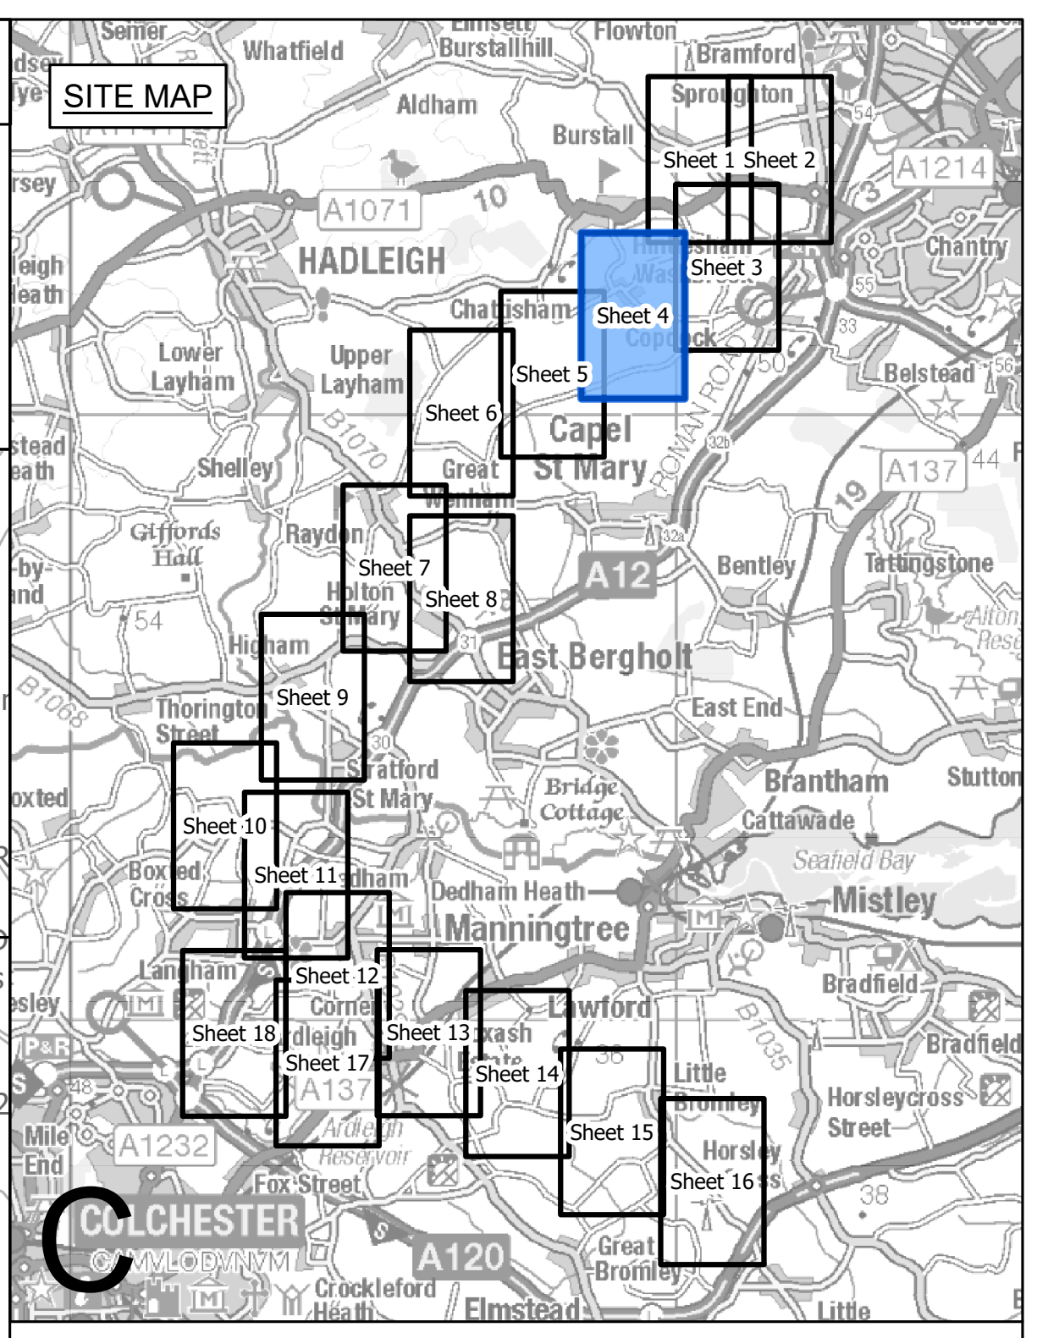
SITE MAP
Whatfield
Aldham
Burstall
Flowton
Bramford
Sproughton
Sheet 1
Sheet 2
A1214
A1071
HADLEIGH
Chattisham
Sheet 3
Sheet 4
Sheet 5
Lower Layham
Upper Layham
Sheet 6
Capel St Mary
Belstead
Shelley
Raydon
Sheet 7
Sheet 8
Bentley
Tattingstone
Holton St Mary
East Bergholt
Sheet 9
Stratford St Mary
Brantham
Sheet 10
Sheet 11
Dedham Heath
Manningtree
Mistley
Langham
Sheet 12
Sheet 13
Sheet 18
Sheet 17
Sheet 14
Lawford
Bradfield
Sheet 15
Sheet 16
Horsleycross Street
A137
A1232
Ardleigh Reservoir
Fox Street
COLCHESTER
A120
Crockleford Heath
Elmstead
Great Bromley
Little Bromley
C

## Legend

- ▬ ▬ Local authority boundary
- ▬ Section boundary & local authority boundary
- ▬ Section boundary
- — Sheet index cutlines
- ○○ Commencement of work
- ●● Termination of work
- 🟥 Order Limits
- ▭ Limits of deviation: overhead lines
- ▭ Limits of deviation: underground cables
- ▭ Limits of deviation: non-linear works
- ☒ Proposed full line tension gantry (not to scale)
- ☒ Proposed lattice pylons (not to scale)
- ☒ Proposed pylon removal (not to scale)
- ☒ Proposed pylon modification (not to scale)
- ☒ Proposed temporary pylon (angle structures only) (not to scale)
- — Proposed overhead line
- = Proposed underground cable centreline
- - - Third party overhead line to be removed
- - - Third party existing overhead line (modified)
- - - Third party proposed overhead line
- - - Third party temporary overhead line diversion
- ▭▭ Third party proposed underground cable centreline
- ▨ Proposed substation

Notes

1. These plans show the Order Limits and potential location for the works. Due to the need for future flexibility, National Grid will be applying for Order Limits and Limits of Deviation within its Development Consent Order, within which any final alignments would lie.

2. For additional detail on the plan suites, please refer to the Guide to Plans (document reference 2.0), located in the Volume 2 of the DCO application.

3. This drawing is scaled at paper size A0, therefore any prints taken at smaller sizes will affect accuracy of the measurement units and should not be scaled against.

Coordinate System: British National Grid

Sheet X Centroid Coordinate: 609288 Sheet Y Centroid Coordinate: 241635

0 50 100 150 200 250 Metres

| | | | | | |
|---|---|---|---|---|---|
| | | | | | |
| | | | | | |
| | | | | | |
| | | | | | |
| | | | | | |
| B | MAY-2026 | For deadline four | TMH | JPC | KR |
| A | AUG-2025 | For DCO submission | MAB | JPC | KR |
| Issue | Date | Remarks | Drawn | Checked | Approved |

Title

THE NATIONAL GRID
(NORWICH TO TILBURY) ORDER
WORKS PLANS
REGULATION 5(2)(j)
SECTION C (SHEET 4 OF 18,
BABERGH DISTRICT COUNCIL)

nationalgrid

PINS Application Number

EN020027

National Grid Drawing Reference

AENC-LSTC-ENG-DWG-0003

| Scale | Sheet Size | Sheet | Issue |
|---|---|---|---|
| 1:2,500 | A0 | SHEET 4 OF 18 | B |

# THE NATIONAL GRID (NORWICH TO TILBURY) ORDER
WORKS PLANS
REGULATION 5(2)(j)
SECTION C (SHEET 5 OF 18,
BABERGH DISTRICT COUNCIL)

Application Document 2.3

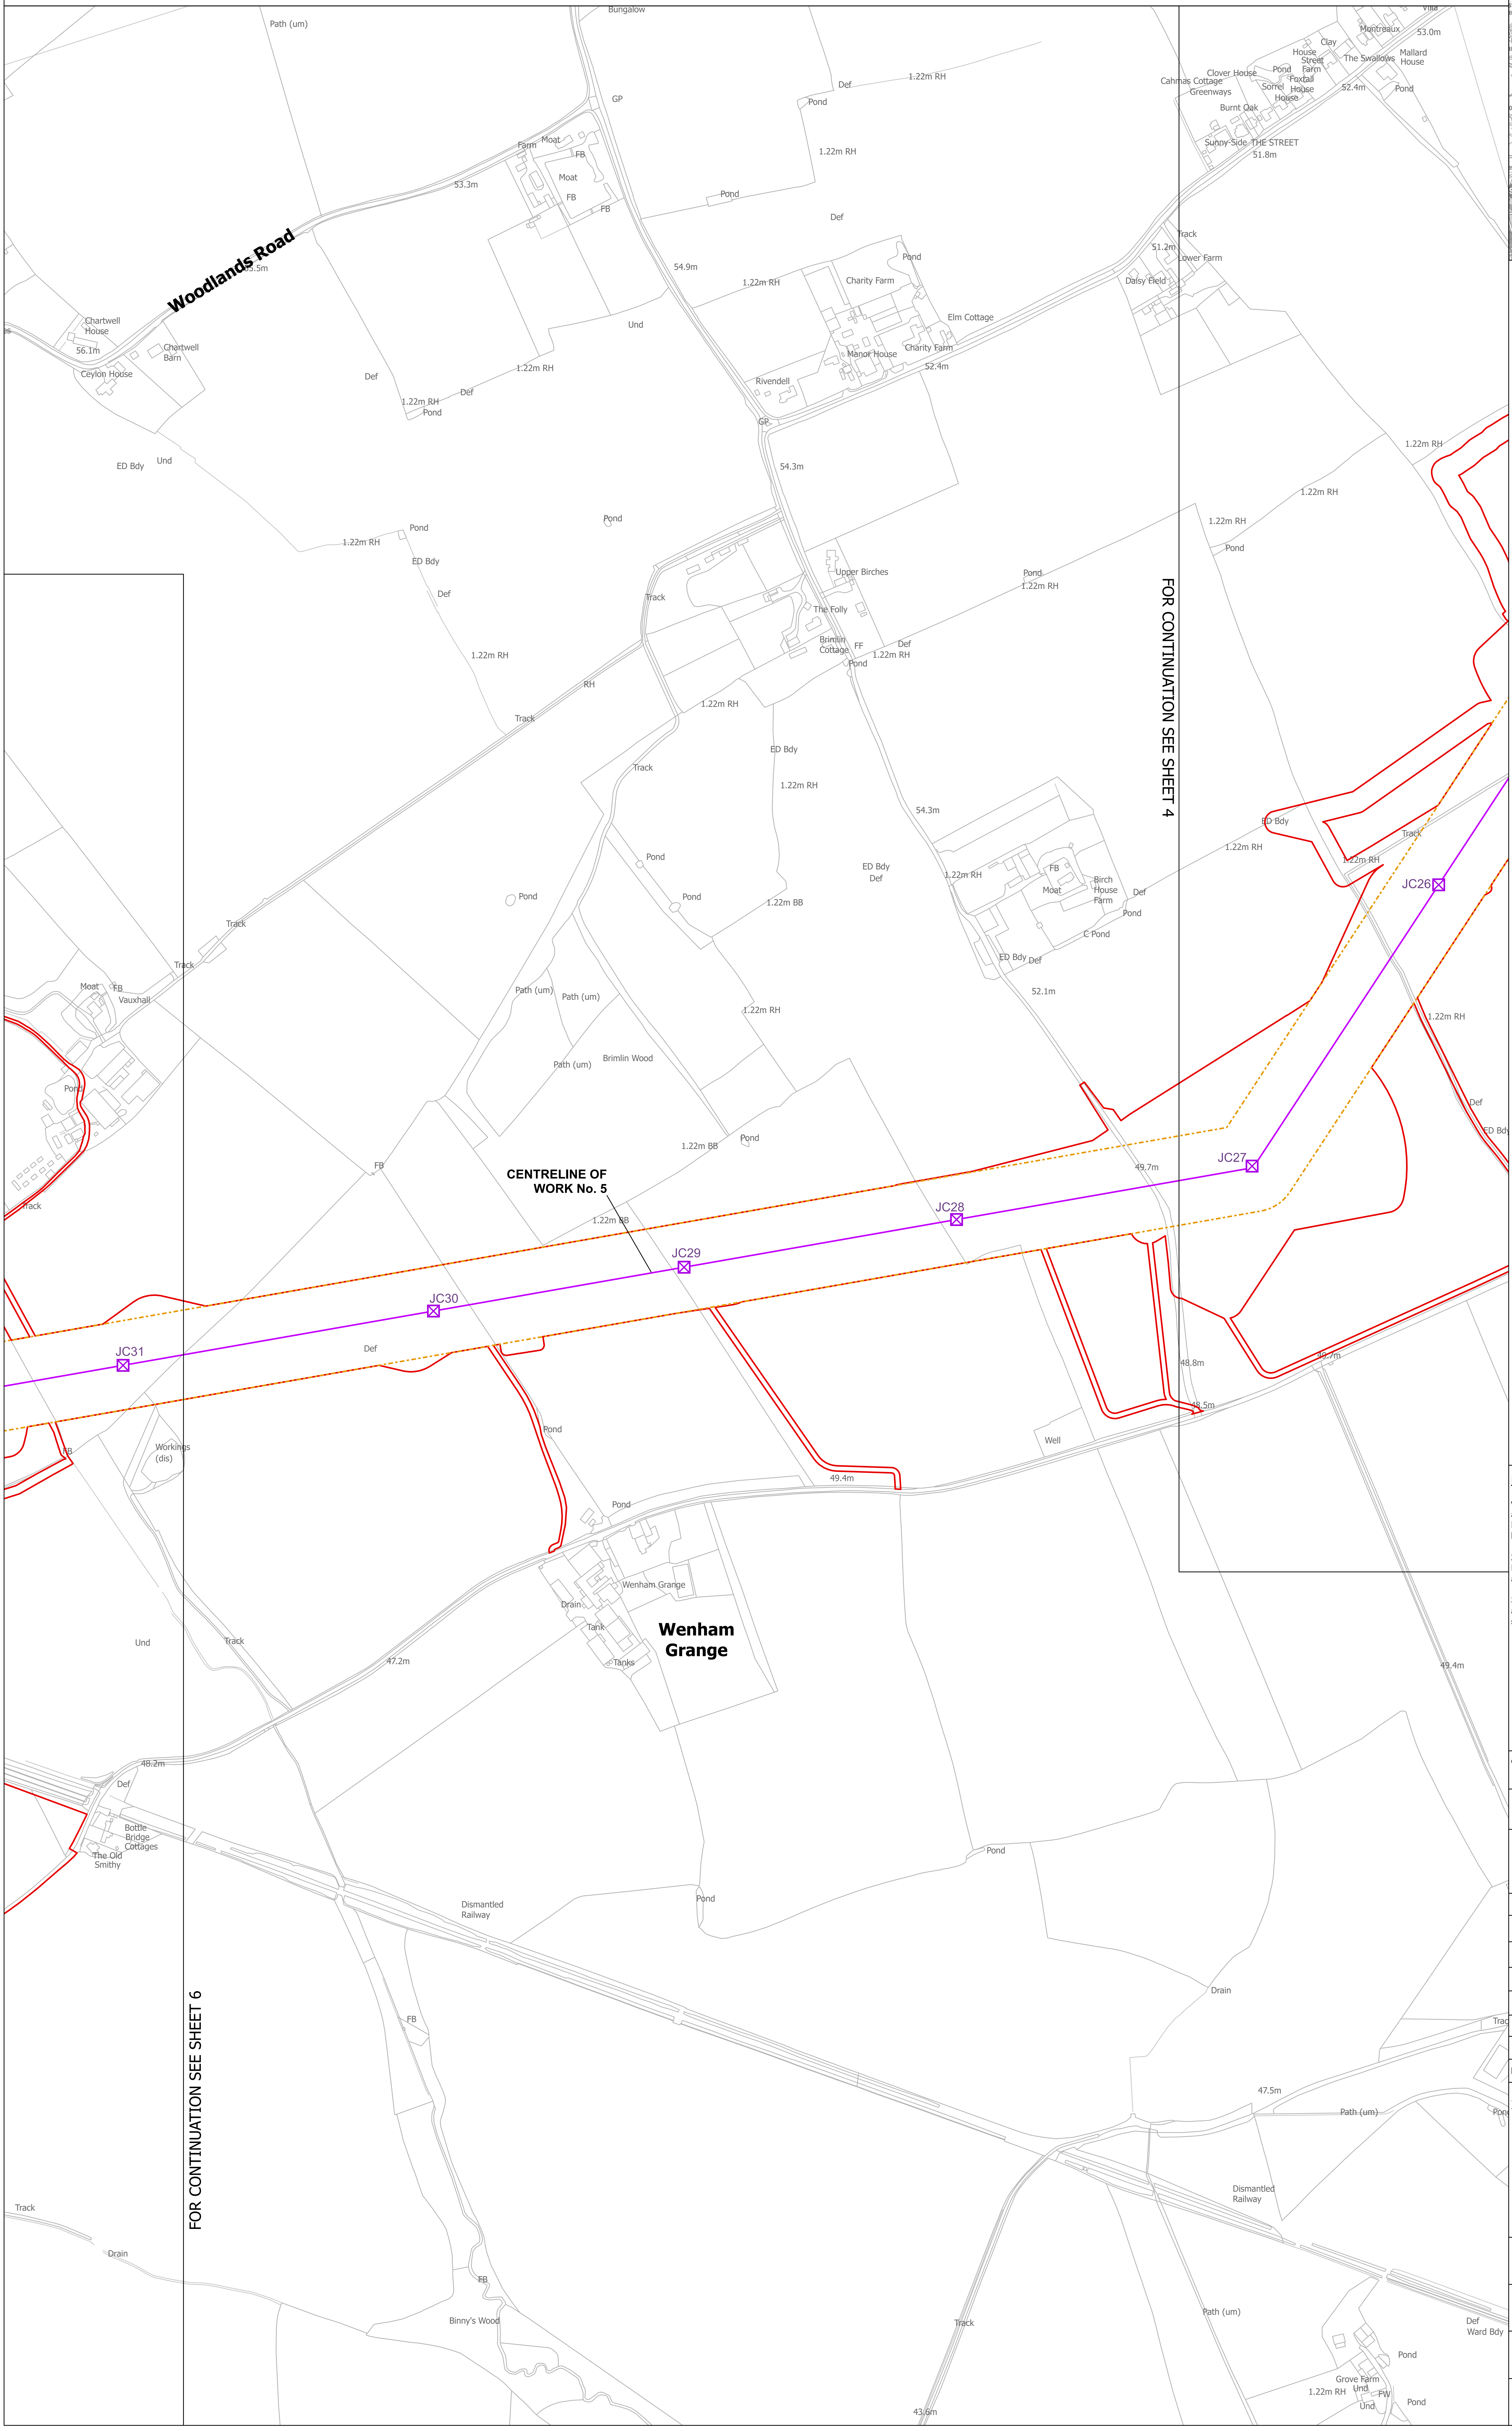

N
Woodlands Road
CENTRELINE OF WORK No. 5
JC26
JC27
JC28
JC29
JC30
JC31
FOR CONTINUATION SEE SHEET 4
FOR CONTINUATION SEE SHEET 6
Wenham Grange
Path (um)
Bungalow
GP
Def
1.22m RH
Pond
Farm
Moat
FB
53.3m
54.9m
Charity Farm
Elm Cottage
Manor House
52.4m
Rivendell
Chartwell House
Chartwell Barn
56.1m
Ceylon House
ED Bdy
Und
54.3m
Upper Birches
The Folly
Brimlin Cottage
FF
Track
54.3m
Birch House Farm
C Pond
52.1m
Vauxhall
Brimlin Wood
1.22m BB
49.7m
48.8m
48.5m
49.4m
Well
Workings (dis)
Drain
Tank
Tanks
Wenham Grange
47.2m
48.2m
Bottle Bridge Cottages
The Old Smithy
Dismantled Railway
Binny's Wood
47.5m
43.6m
Grove Farm
Ward Bdy
Clay
House
Street Farm
Foxtail House
Sorrel House
Clover House
Cahnas Cottage
Greenways
Burnt Oak
Sunny Side
THE STREET
51.8m
Montreaux
53.0m
The Swallows
Mallard House
52.4m
51.2m
Lower Farm
Daisy Field

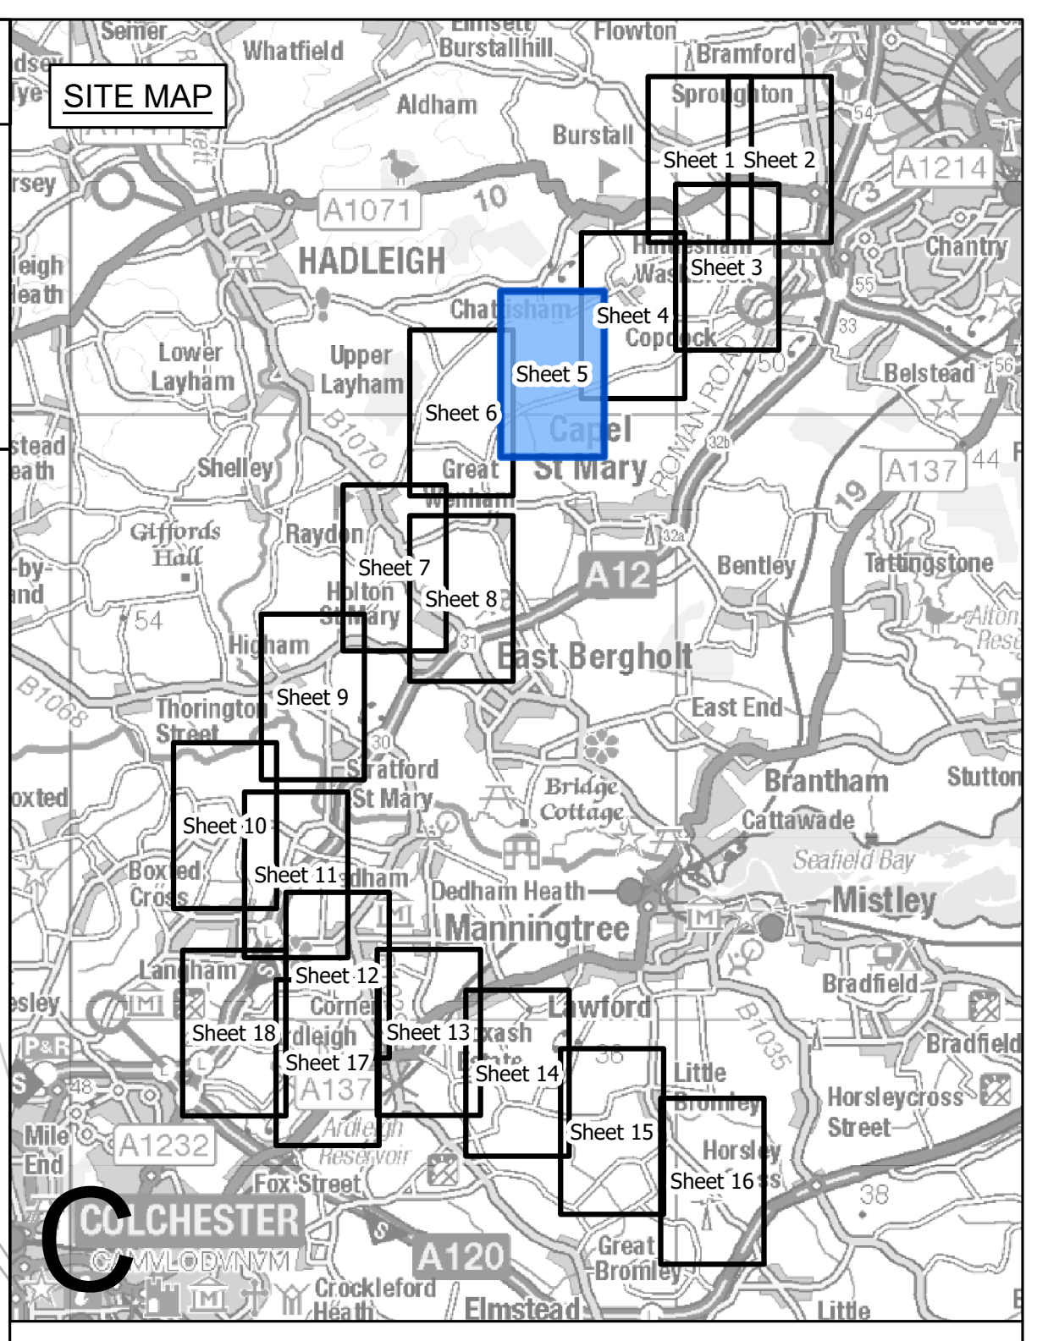

SITE MAP
HADLEIGH
Sheet 1
Sheet 2
Sheet 3
Sheet 4
Sheet 5
Sheet 6
Sheet 7
Sheet 8
Sheet 9
Sheet 10
Sheet 11
Sheet 12
Sheet 13
Sheet 14
Sheet 15
Sheet 16
Sheet 17
Sheet 18
East Bergholt
Manningtree
Mistley
Lawford
COLCHESTER
A120
A12
C

**Legend**

- ▬ ▬ Local authority boundary
- Section boundary & local authority boundary
- Section boundary
- ── Sheet index cutlines
- ○○ Commencement of work
- ●● Termination of work
- ☐ Order Limits
- Limits of deviation: overhead lines
- Limits of deviation: underground cables
- Limits of deviation: non-linear works
- ☒ Proposed full line tension gantry (not to scale)
- ☒ Proposed lattice pylons (not to scale)
- ☒ Proposed pylon removal (not to scale)
- ☒ Proposed pylon modification (not to scale)
- ☒ Proposed temporary pylon (angle structures only) (not to scale)
- ── Proposed overhead line
- ═ Proposed underground cable centreline
- - - - Third party overhead line to be removed
- - - - Third party existing overhead line (modified)
- - - - Third party proposed overhead line
- - - - Third party temporary overhead line diversion
- Third party proposed underground cable centreline
- ▨ Proposed substation

Notes
1. These plans show the Order Limits and potential location for the works. Due to the need for future flexibility, National Grid will be applying for Order Limits and Limits of Deviation within its Development Consent Order, within which any final alignments would lie.

2. For additional detail on the plan suites, please refer to the Guide to Plans (document reference 2.0), located in the Volume 2 of the DCO application.

3. This drawing is scaled at paper size A0, therefore any prints taken at smaller sizes will affect accuracy of the measurement units and should not be scaled against.

Coordinate System: British National Grid
Sheet X Centroid Coordinate: 607956
Sheet Y Centroid Coordinate: 240669

0 50 100 150 200 250 Metres

| | | | | | |
|---|---|---|---|---|---|
| | | | | | |
| | | | | | |
| | | | | | |
| | | | | | |
| | | | | | |
| B | MAY-2026 | For deadline four | TMH | JPC | KR |
| A | AUG-2025 | For DCO submission | MAB | JPC | KR |
| Issue | Date | Remarks | Drawn | Checked | Approved |

Title
THE NATIONAL GRID
(NORWICH TO TILBURY) ORDER
WORKS PLANS
REGULATION 5(2)(j)
SECTION C (SHEET 5 OF 18,
BABERGH DISTRICT COUNCIL)

nationalgrid

PINS Application Number
EN020027

National Grid Drawing Reference
AENC-LSTC-ENG-DWG-0003

| Scale | Sheet Size | Sheet | Issue |
|---|---|---|---|
| 1:2,500 | A0 | SHEET 5 OF 18 | B |

# THE NATIONAL GRID (NORWICH TO TILBURY) ORDER
# WORKS PLANS
# REGULATION 5(2)(j)
# SECTION C (SHEET 6 OF 18,
# BABERGH DISTRICT COUNCIL)

Application Document 2.3

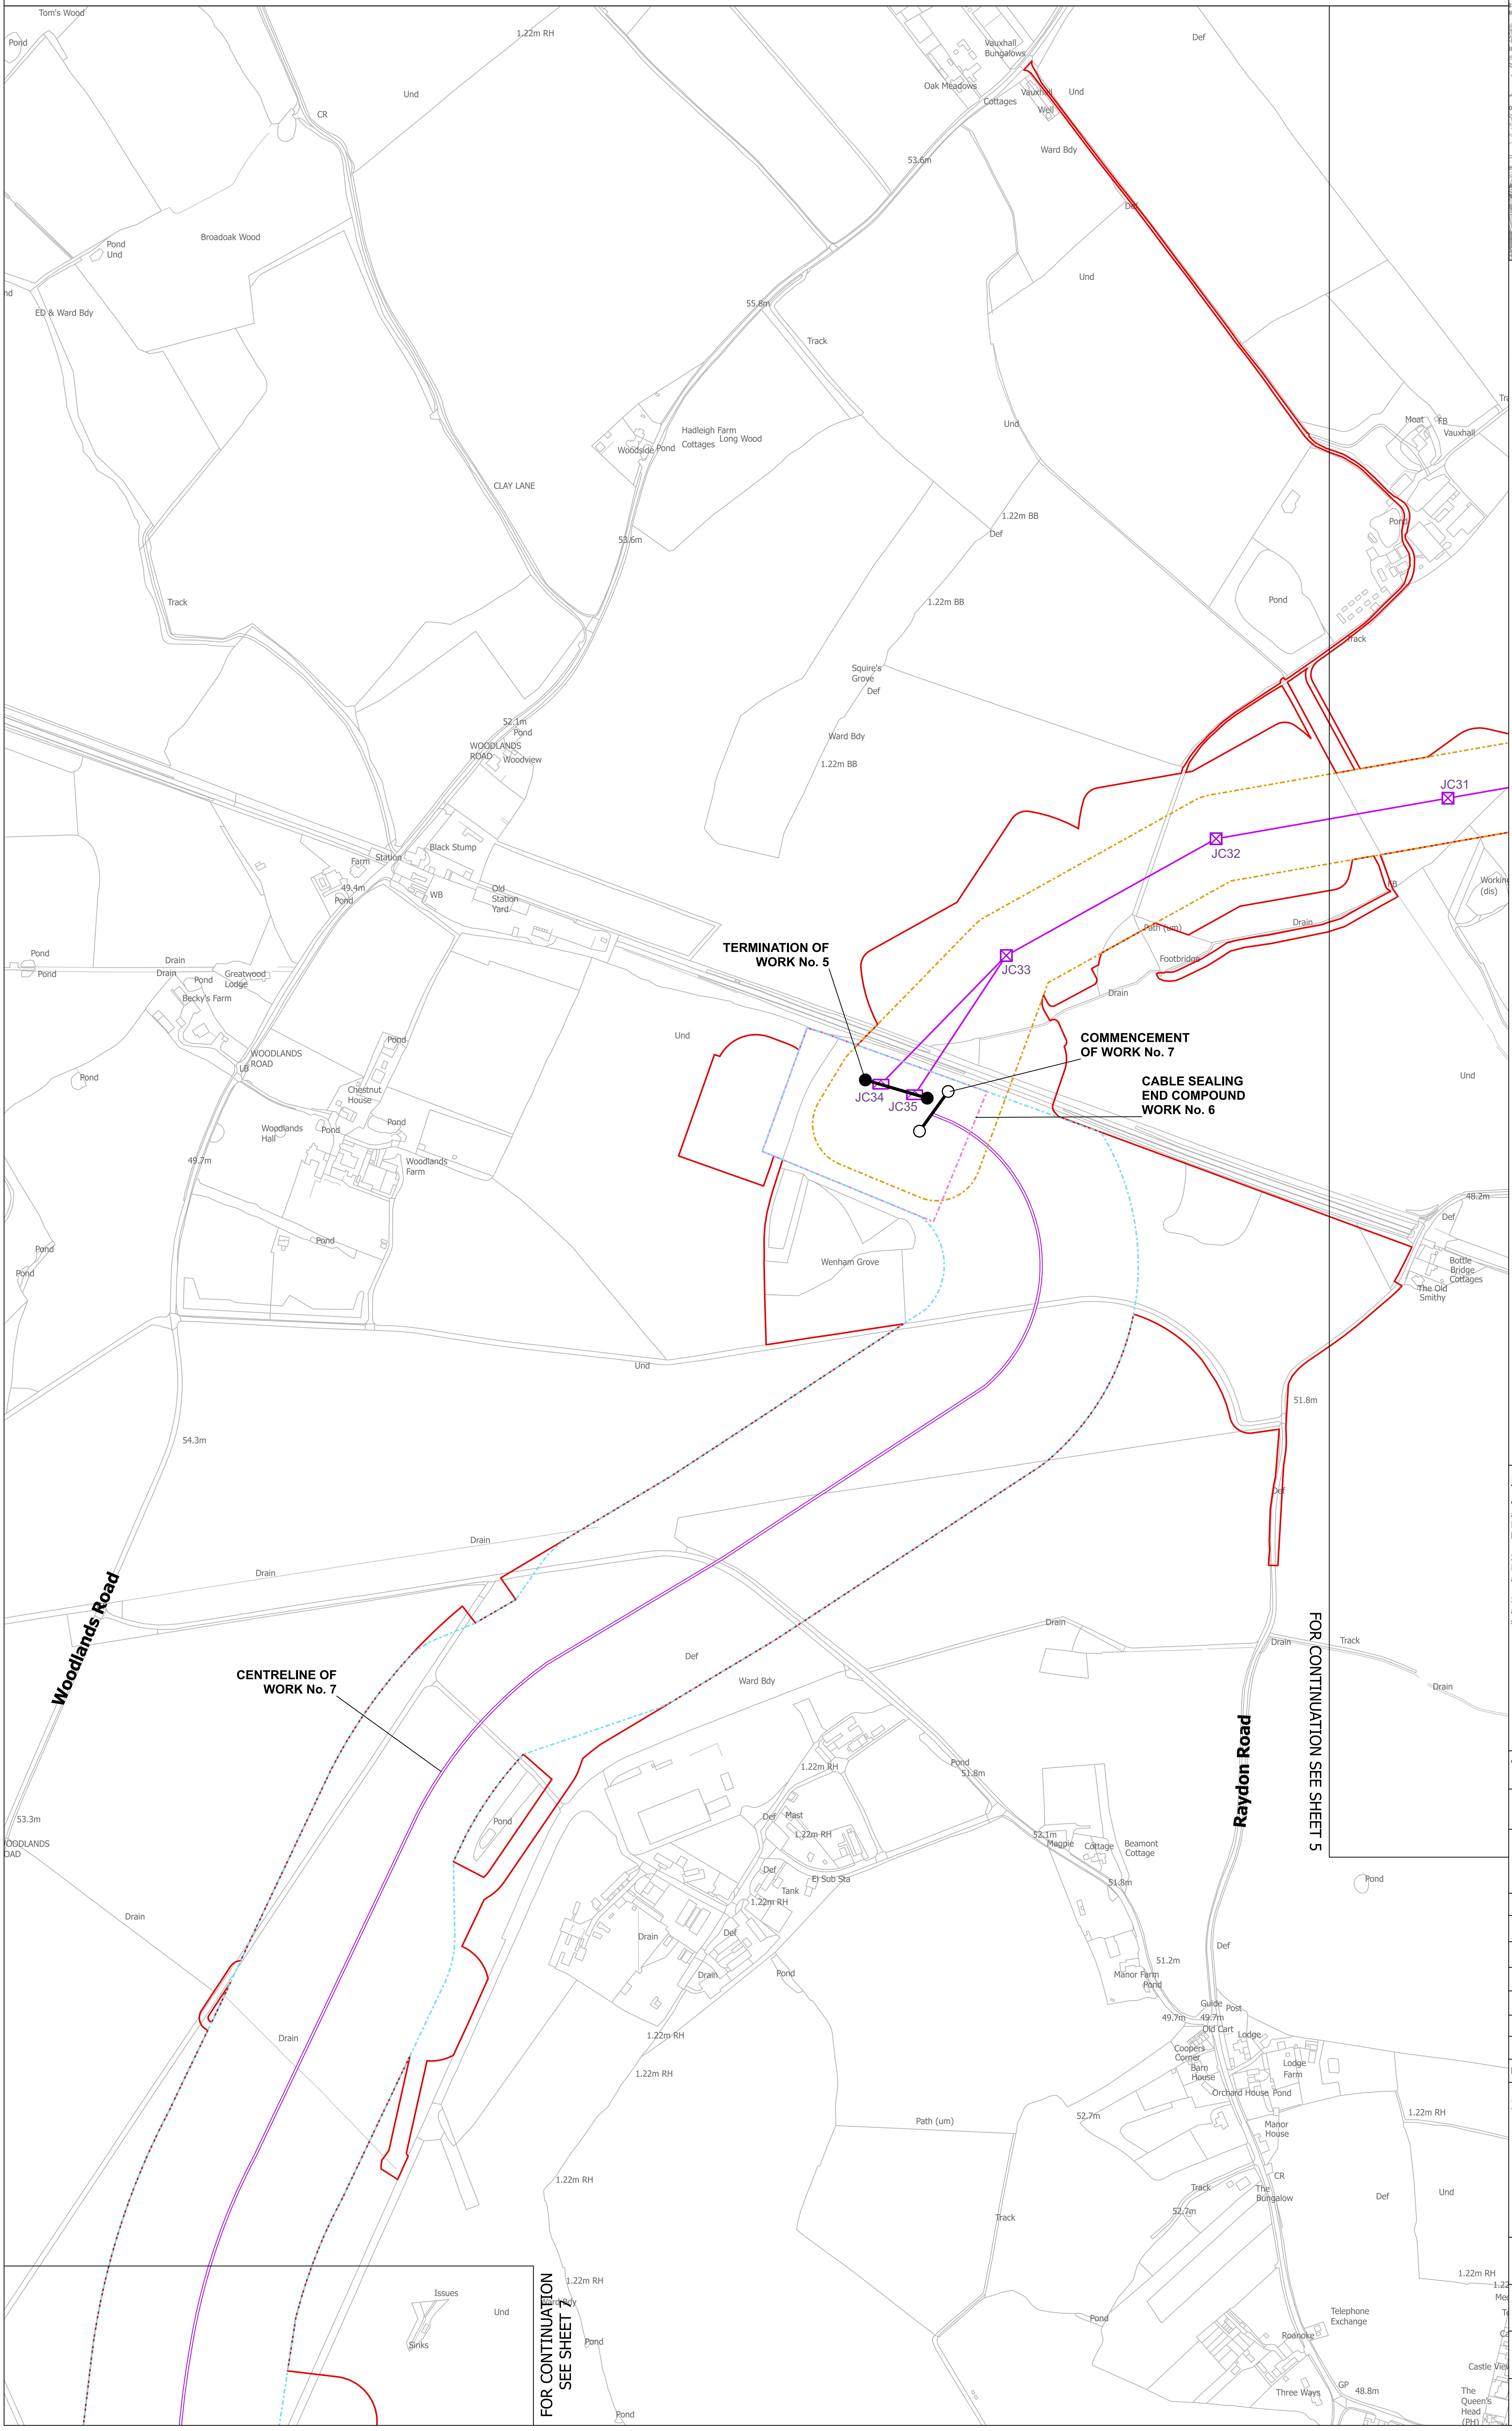
TERMINATION OF WORK No. 5
COMMENCEMENT OF WORK No. 7
CABLE SEALING END COMPOUND WORK No. 6
CENTRELINE OF WORK No. 7
JC31
JC32
JC33
JC34
JC35
Woodlands Road
Raydon Road
FOR CONTINUATION SEE SHEET 5
FOR CONTINUATION SEE SHEET 7
Tom's Wood
Broadoak Wood
Hadleigh Farm Cottages
Long Wood
Woodside
CLAY LANE
Vauxhall Bungalows
Oak Meadows
Vauxhall Cottages
Squire's Grove
WOODLANDS ROAD
Woodview
Black Stump
Station
Old Station Yard
Greatwood Lodge
Becky's Farm
Chestnut House
Woodlands Hall
Woodlands Farm
Wenham Grove
Footbridge
Vauxhall
Bottle Bridge Cottages
The Old Smithy
Beamont Cottage
Magpie Cottage
Manor Farm
El Sub Sta
Mast
Tank
Coopers Corner
Barn House
Lodge Farm
Orchard House
Manor House
The Bungalow
Telephone Exchange
Roanoke
Three Ways
Castle View
The Queen's Head (PH)
Issues
Sinks

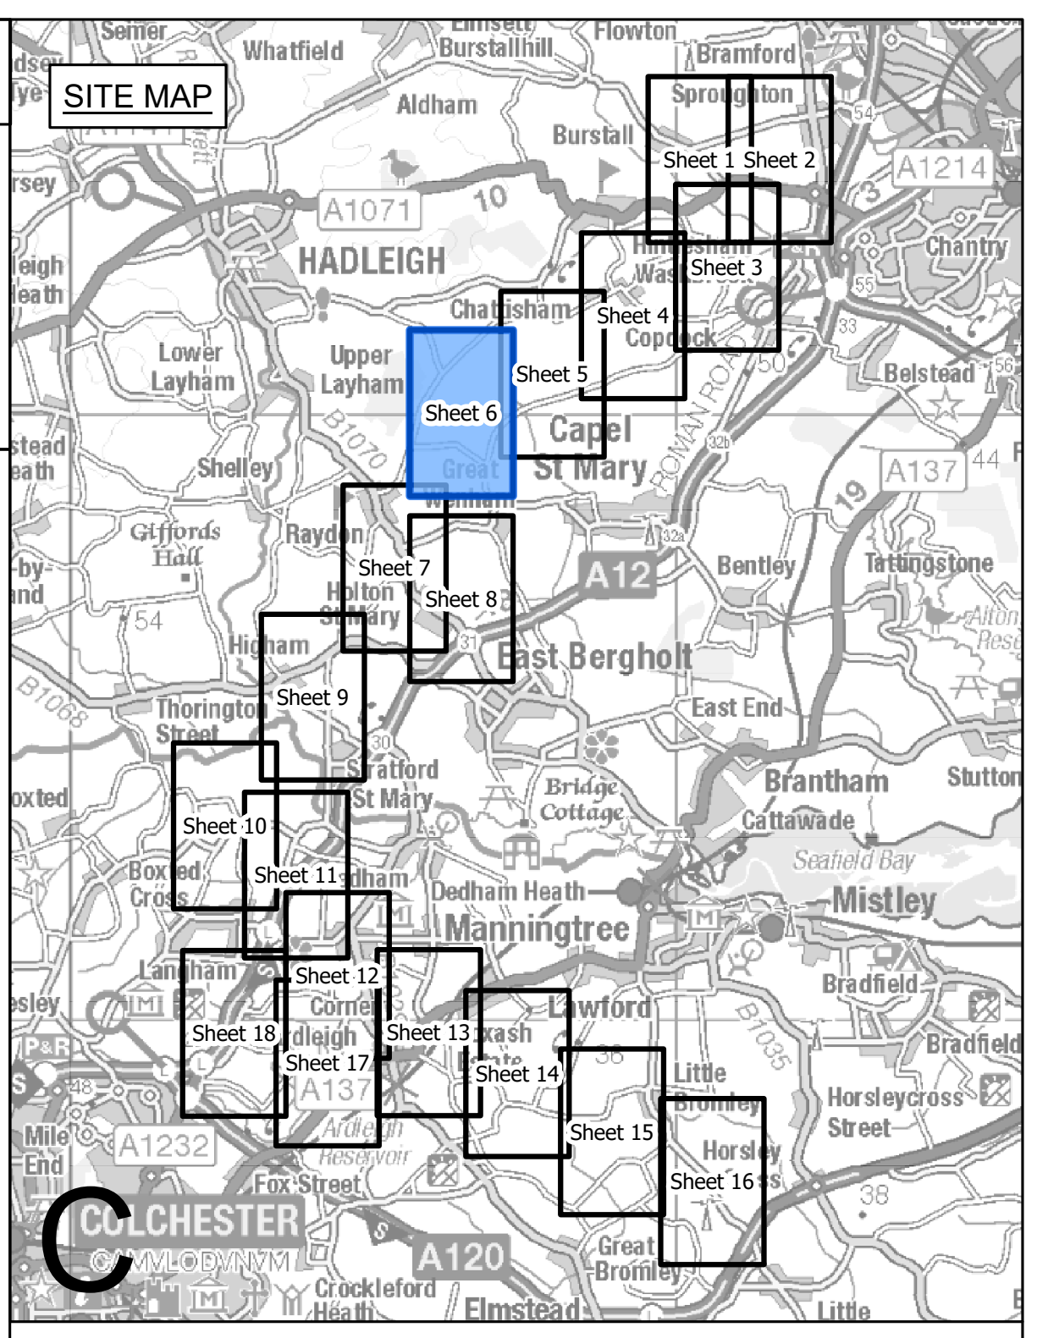
SITE MAP
HADLEIGH
Sheet 1
Sheet 2
Sheet 3
Sheet 4
Sheet 5
Sheet 6
Sheet 7
Sheet 8
Sheet 9
Sheet 10
Sheet 11
Sheet 12
Sheet 13
Sheet 14
Sheet 15
Sheet 16
Sheet 17
Sheet 18
Capel St Mary
East Bergholt
Manningtree
Mistley
COLCHESTER
C

**Legend**

- ▬ ▬ Local authority boundary
- ▬ Section boundary & local authority boundary
- ▬ Section boundary
- ── Sheet index cutlines
- ○○ Commencement of work
- ●● Termination of work
- ▭ Order Limits
- ⬚ Limits of deviation: overhead lines
- ⬚ Limits of deviation: underground cables
- ⬚ Limits of deviation: non-linear works
- ⊠ Proposed full line tension gantry (not to scale)
- ⊠ Proposed lattice pylons (not to scale)
- ⊠ Proposed pylon removal (not to scale)
- ⊠ Proposed pylon modification (not to scale)
- ⊠ Proposed temporary pylon (angle structures only) (not to scale)
- ── Proposed overhead line
- ═ Proposed underground cable centreline
- - - Third party overhead line to be removed
- - - Third party existing overhead line (modified)
- - - Third party proposed overhead line
- - - Third party temporary overhead line diversion
- ▭▭ Third party proposed underground cable centreline
- ▨ Proposed substation

**Notes**

1. These plans show the Order Limits and potential location for the works. Due to the need for future flexibility, National Grid will be applying for Order Limits and Limits of Deviation within its Development Consent Order, within which any final alignments would lie.

2. For additional detail on the plan suites, please refer to the Guide to Plans (document reference 2.0), located in the Volume 2 of the DCO application.

3. This drawing is scaled at paper size A0, therefore any prints taken at smaller sizes will affect accuracy of the measurement units and should not be scaled against.

Coordinate System: British National Grid

Sheet X Centroid Coordinate: 606454 Sheet Y Centroid Coordinate: 240026

0 50 100 150 200 250 Metres

| Issue | Date | Remarks | Drawn | Checked | Approved |
|---|---|---|---|---|---|
| | | | | | |
| | | | | | |
| | | | | | |
| | | | | | |
| | | | | | |
| B | MAY-2026 | For deadline four | TMH | JPC | KR |
| A | AUG-2025 | For DCO submission | MAB | JPC | KR |

Title

THE NATIONAL GRID
(NORWICH TO TILBURY) ORDER
WORKS PLANS
REGULATION 5(2)(j)
SECTION C (SHEET 6 OF 18,
BABERGH DISTRICT COUNCIL)

nationalgrid

PINS Application Number
EN020027

National Grid Drawing Reference
AENC-LSTC-ENG-DWG-0003

| Scale | Sheet Size | Sheet | Issue |
|---|---|---|---|
| 1:2,500 | A0 | SHEET 6 OF 18 | B |

# THE NATIONAL GRID (NORWICH TO TILBURY) ORDER
WORKS PLANS
REGULATION 5(2)(j)
SECTION C (SHEET 7 OF 18,
BABERGH DISTRICT COUNCIL)

Application Document 2.3

N
FOR CONTINUATION SEE SHEET 6
FOR CONTINUATION SEE SHEET 8
FOR CONTINUATION SEE SHEET 9
CENTRELINE OF WORK No. 7
CENTRELINE OF WORK No. 7
Raydon
Holton St Mary
B1068
B 1070
NOAKS ROAD
HADLEIGH ROAD
Golf Course
Reservoir
Issues
Und
Def
Track
Path (um)
Holton Hall
Holton Park Business Centre
Bush Corner
Bobbitts Hall

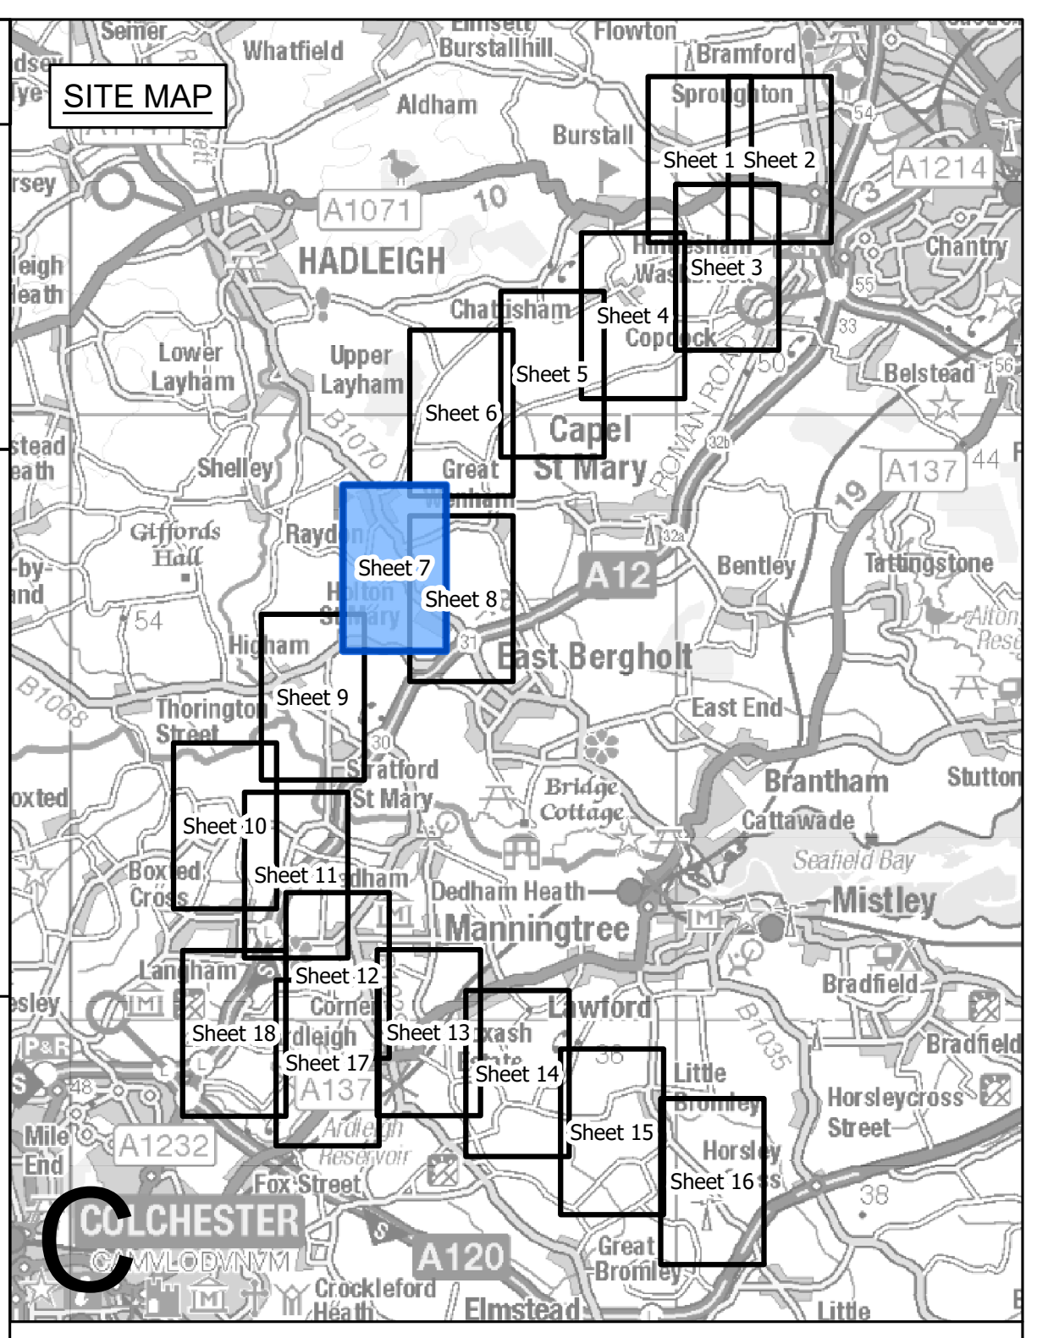
SITE MAP
Sheet 1
Sheet 2
Sheet 3
Sheet 4
Sheet 5
Sheet 6
Sheet 7
Sheet 8
Sheet 9
Sheet 10
Sheet 11
Sheet 12
Sheet 13
Sheet 14
Sheet 15
Sheet 16
Sheet 17
Sheet 18
HADLEIGH
Capel St Mary
East Bergholt
Manningtree
Mistley
COLCHESTER
C

## Legend

- ▬ ▬ Local authority boundary
- Section boundary & local authority boundary
- Section boundary
- Sheet index cutlines
- ○○ Commencement of work
- ●● Termination of work
- 🟥 Order Limits
- Limits of deviation: overhead lines
- Limits of deviation: underground cables
- Limits of deviation: non-linear works
- Proposed full line tension gantry (not to scale)
- ☒ Proposed lattice pylons (not to scale)
- ☒ Proposed pylon removal (not to scale)
- ☒ Proposed pylon modification (not to scale)
- ☒ Proposed temporary pylon (angle structures only) (not to scale)
- Proposed overhead line
- Proposed underground cable centreline
- Third party overhead line to be removed
- Third party existing overhead line (modified)
- Third party proposed overhead line
- Third party temporary overhead line diversion
- Third party proposed underground cable centreline
- ▨ Proposed substation

Notes

1. These plans show the Order Limits and potential location for the works. Due to the need for future flexibility, National Grid will be applying for Order Limits and Limits of Deviation within its Development Consent Order, within which any final alignments would lie.

2. For additional detail on the plan suites, please refer to the Guide to Plans (document reference 2.0), located in the Volume 2 of the DCO application.

3. This drawing is scaled at paper size A0, therefore any prints taken at smaller sizes will affect accuracy of the measurement units and should not be scaled against.

Coordinate System: British National Grid

Sheet X Centroid Coordinate: 605348    Sheet Y Centroid Coordinate: 237465

0 50 100 150 200 250 Metres

| | | | | | |
|---|---|---|---|---|---|
| | | | | | |
| | | | | | |
| | | | | | |
| | | | | | |
| | | | | | |
| B | MAY-2026 | For deadline four | TMH | JPC | KR |
| A | AUG-2025 | For DCO submission | MAB | JPC | KR |
| Issue | Date | Remarks | Drawn | Checked | Approved |

Title

THE NATIONAL GRID
(NORWICH TO TILBURY) ORDER
WORKS PLANS
REGULATION 5(2)(j)
SECTION C (SHEET 7 OF 18,
BABERGH DISTRICT COUNCIL)

nationalgrid

PINS Application Number

EN020027

National Grid Drawing Reference

AENC-LSTC-ENG-DWG-0003

| Scale | Sheet Size | Sheet | Issue |
|---|---|---|---|
| 1:2,500 | A0 | SHEET 7 OF 18 | B |

# THE NATIONAL GRID (NORWICH TO TILBURY) ORDER
WORKS PLANS
REGULATION 5(2)(j)
SECTION C (SHEET 8 OF 18,
BABERGH DISTRICT COUNCIL)

Application Document 2.3

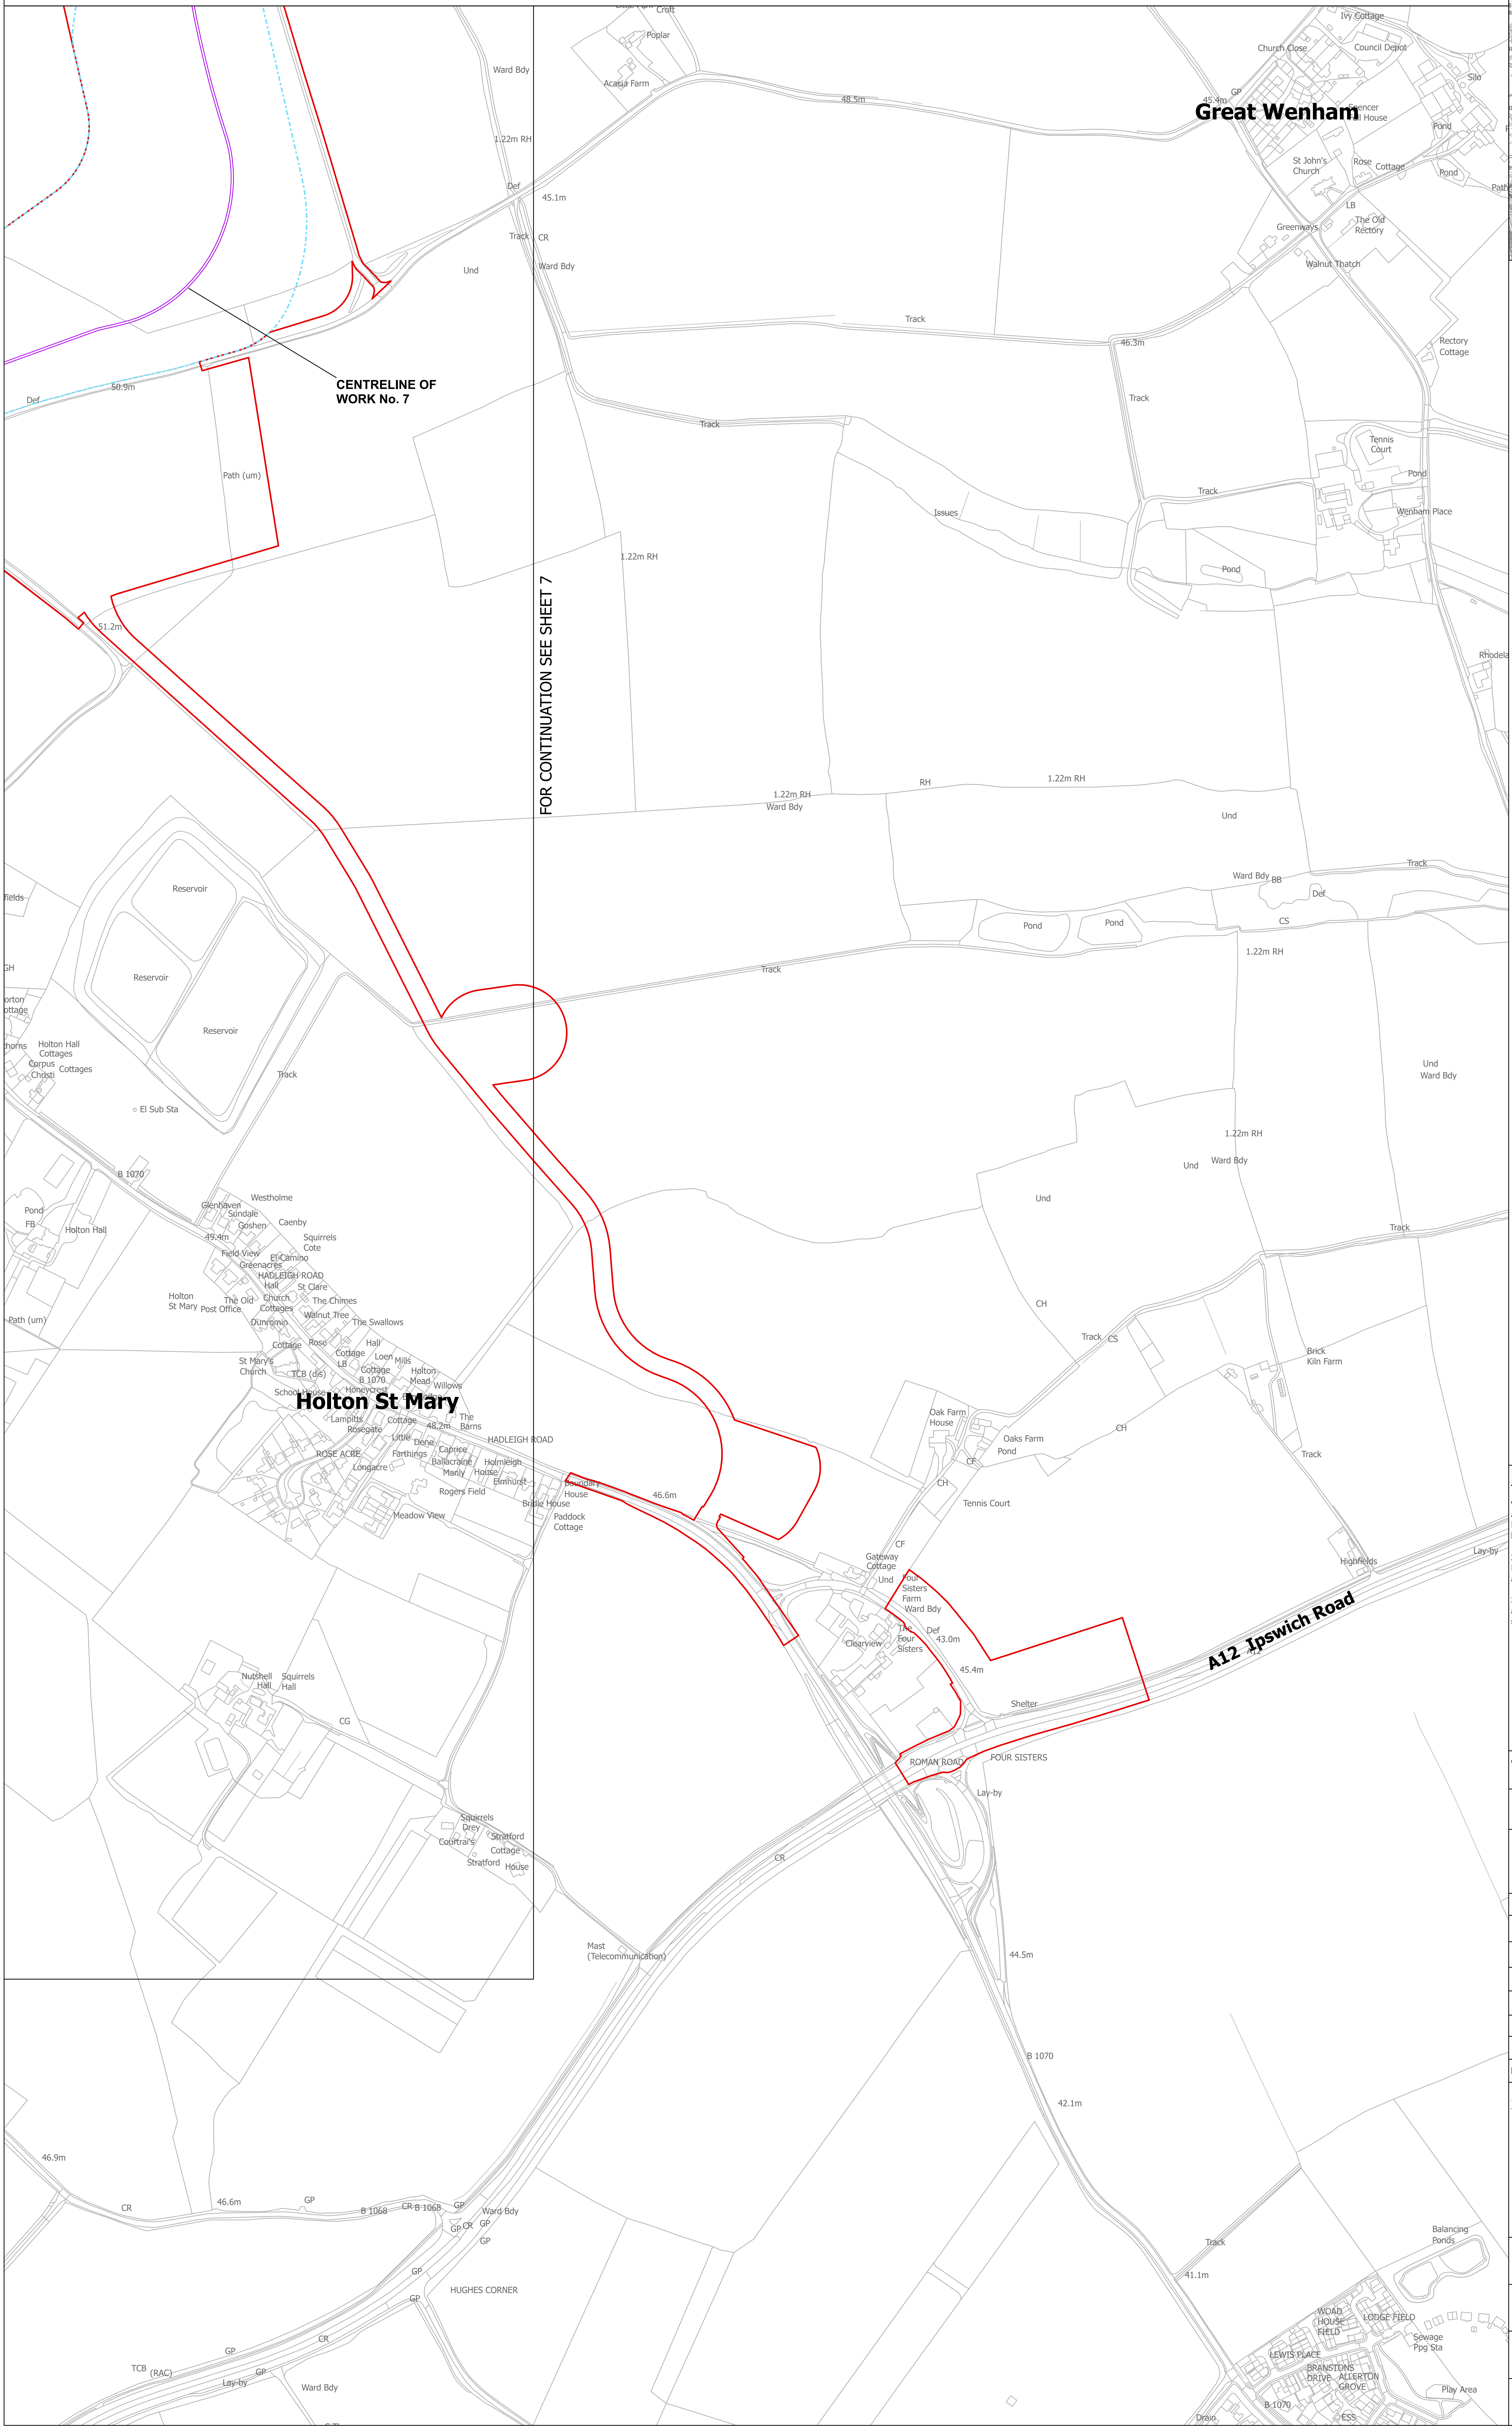

Ward Bdy
1.22m RH
Def
45.1m
Track
CR
Ward Bdy
Und
CENTRELINE OF WORK No. 7
Def
50.9m
Path (um)
51.2m
FOR CONTINUATION SEE SHEET 7
Poplar
Acacia Farm
48.5m
Croft
1.22m RH
Track
Track
Issues
46.3m
Track
Track
Pond
Great Wenham
Ivy Cottage
Church Close
Council Depot
45.4m
GP
Spencer
Hall House
St John's Church
Rose Cottage
Pond
Pond
Silo
LB
The Old Rectory
Greenways
Walnut Thatch
Rectory Cottage
Tennis Court
Pond
Wenham Place
Pond
Rhodela
Path
1.22m RH
Ward Bdy
RH
1.22m RH
Und
Ward Bdy
BB
Def
Track
Pond
Pond
CS
1.22m RH
Track
Reservoir
Reservoir
Reservoir
Track
El Sub Sta
Holton Hall Cottages
Corpus Christi Cottages
B 1070
Holton Hall
Pond
FB
Path (um)
Westholme
Glenhaven
Sundale
Goshen
Caenby
49.4m
Squirrels Cote
Field View
El Camino
Greenacres
HADLEIGH ROAD
Hall
St Clare
Holton St Mary
Post Office
The Old Church Cottages
The Chimes
Walnut Tree
Dunromin
The Swallows
Cottage
Rose
Hall
Cottage
Loen
Mills
St Mary's Church
LB
Cottage
TCB (dis)
B 1070
Holton Mead
Willows
School House
Honeycrest
Holton St Mary
Lampitts
Cottage
Rosegate
48.2m
The Barns
Little Dene
HADLEIGH ROAD
ROSE ACRE
Farthings
Caprice
Ballacraine
Holmleigh
Longacre
Manly
Haase
Elmhurst
Rogers Field
Meadow View
Foundry House
Bridle House
Paddock Cottage
46.6m
Und
Ward Bdy
1.22m RH
Und
Ward Bdy
Und
CH
Track
CS
Brick Kiln Farm
Oak Farm House
Oaks Farm
Pond
CH
CF
CH
Tennis Court
Track
CF
Gateway Cottage
Und
Four Sisters Farm
Ward Bdy
The Four Sisters
Def
43.0m
Clearview
45.4m
Shelter
Highfields
Lay-by
A12 Ipswich Road
ROMAN ROAD
FOUR SISTERS
Lay-by
Nutshell Hall
Squirrels Hall
CG
Squirrels Drey
Coutra's
Stratford Cottage
Stratford House
CR
Mast (Telecommunication)
44.5m
B 1070
42.1m
46.9m
CR
46.6m
GP
B 1068
CR B 1068
GP
Ward Bdy
GP CR
GP
GP
GP
HUGHES CORNER
CR
TCB (RAC)
GP
GP
Lay-by
Ward Bdy
Track
41.1m
Balancing Ponds
WOAD HOUSE FIELD
LODGE FIELD
Sewage Pgg Sta
LEWIS PLACE
BRANSTONS DRIVE
ALLERTON GROVE
Play Area
B 1070
ESS
Drain

SITE MAP

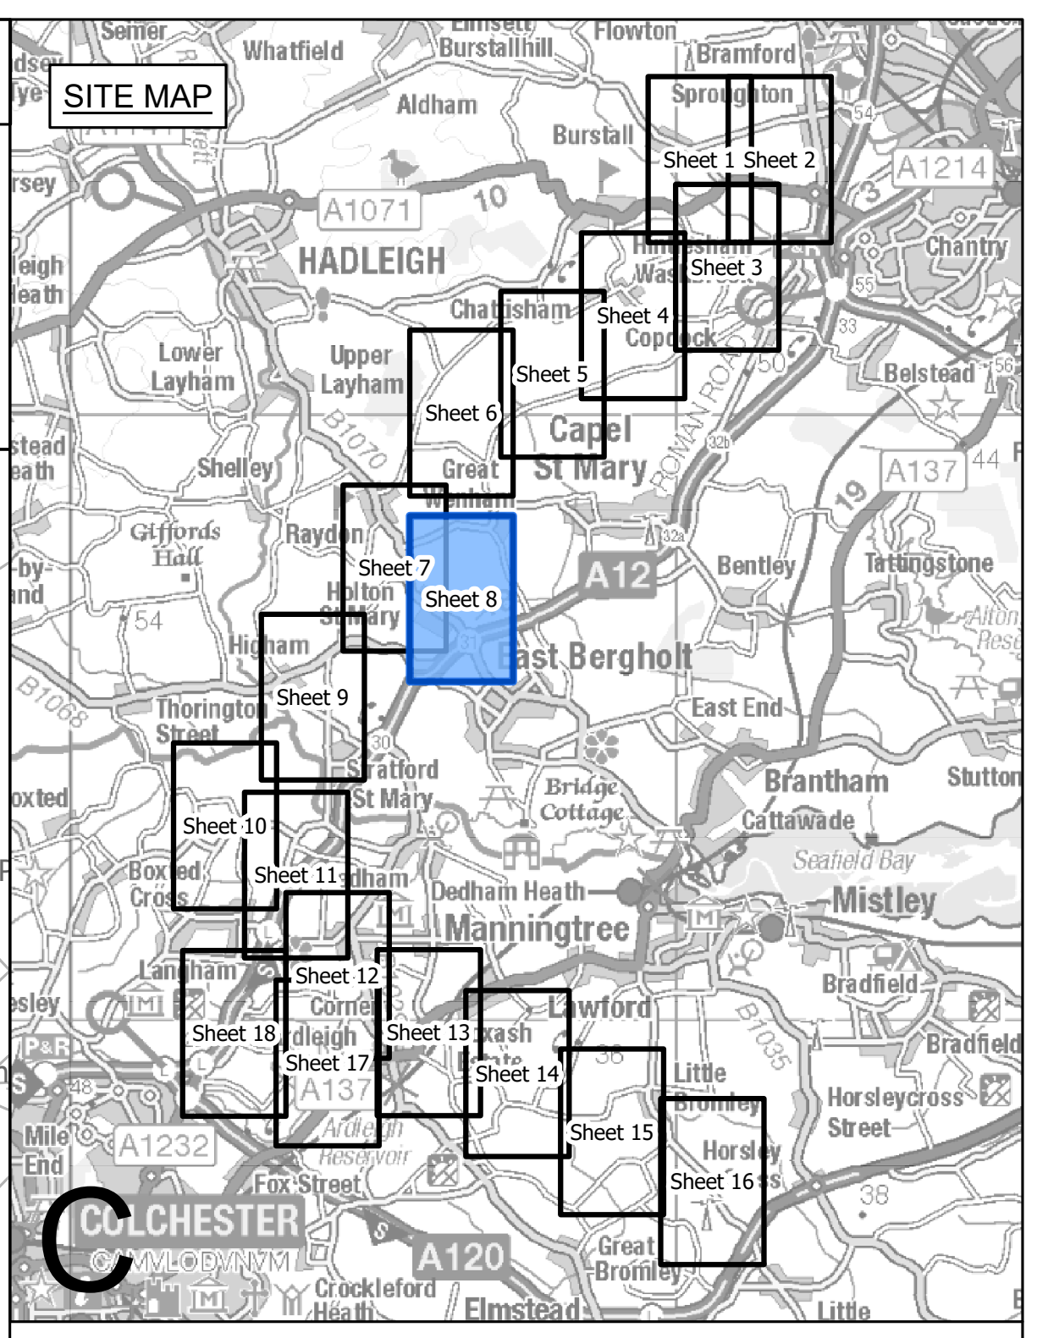

Whatfield
Aldham
HADLEIGH
A1071
Sheet 1
Sheet 2
Sheet 3
Sheet 4
Sheet 5
Sheet 6
Sheet 7
Sheet 8
Sheet 9
Sheet 10
Sheet 11
Sheet 12
Sheet 13
Sheet 14
Sheet 15
Sheet 16
Sheet 17
Sheet 18
Capel St Mary
East Bergholt
Brantham
Manningtree
Mistley
Lawford
Bradfield
Horsleycross Street
Dedham Heath
Langham
Ardleigh
A137
A12
A120
A1232
COLCHESTER
Crockleford Heath
Elmstead
Great Bromley
Little Bromley
C

**Legend**

- ▬ ▬ Local authority boundary
- ▬ Section boundary & local authority boundary
- ▬ Section boundary
- —— Sheet index cutlines
- ○○ Commencement of work
- ●● Termination of work
- ▭ Order Limits
- ⬚ Limits of deviation: overhead lines
- ⬚ Limits of deviation: underground cables
- ⬚ Limits of deviation: non-linear works
- ⊠ Proposed full line tension gantry (not to scale)
- ⊠ Proposed lattice pylons (not to scale)
- ⊠ Proposed pylon removal (not to scale)
- ⊠ Proposed pylon modification (not to scale)
- ⊠ Proposed temporary pylon (angle structures only) (not to scale)
- —— Proposed overhead line
- ══ Proposed underground cable centreline
- - - - Third party overhead line to be removed
- - - - Third party existing overhead line (modified)
- - - - Third party proposed overhead line
- - - - Third party temporary overhead line diversion
- ▭▭▭ Third party proposed underground cable centreline
- ▨ Proposed substation

**Notes**

1. These plans show the Order Limits and potential location for the works. Due to the need for future flexibility, National Grid will be applying for Order Limits and Limits of Deviation within its Development Consent Order, within which any final alignments would lie.

2. For additional detail on the plan suites, please refer to the Guide to Plans (document reference 2.0), located in the Volume 2 of the DCO application.

3. This drawing is scaled at paper size A0, therefore any prints taken at smaller sizes will affect accuracy of the measurement units and should not be scaled against.

Coordinate System: British National Grid

Sheet X Centroid Coordinate: 606453 Sheet Y Centroid Coordinate: 236960

0 50 100 150 200 250 Metres

| | | | | | |
|---|---|---|---|---|---|
| | | | | | |
| | | | | | |
| | | | | | |
| | | | | | |
| | | | | | |
| B | MAY-2026 | For deadline four | TMH | JPC | KR |
| A | AUG-2025 | For DCO submission | MAB | JPC | KR |
| Issue | Date | Remarks | Drawn | Checked | Approved |

Title

THE NATIONAL GRID
(NORWICH TO TILBURY) ORDER
WORKS PLANS
REGULATION 5(2)(j)
SECTION C (SHEET 8 OF 18,
BABERGH DISTRICT COUNCIL)

nationalgrid

PINS Application Number
EN020027

National Grid Drawing Reference
AENC-LSTC-ENG-DWG-0003

| Scale | Sheet Size | Sheet | Issue |
|---|---|---|---|
| 1:2,500 | A0 | SHEET 8 OF 18 | B |

# THE NATIONAL GRID (NORWICH TO TILBURY) ORDER
# WORKS PLANS
# REGULATION 5(2)(j)
# SECTION C (SHEET 9 OF 18,
# BABERGH DISTRICT COUNCIL AND COLCHESTER CITY COUNCIL)

Application Document 2.3

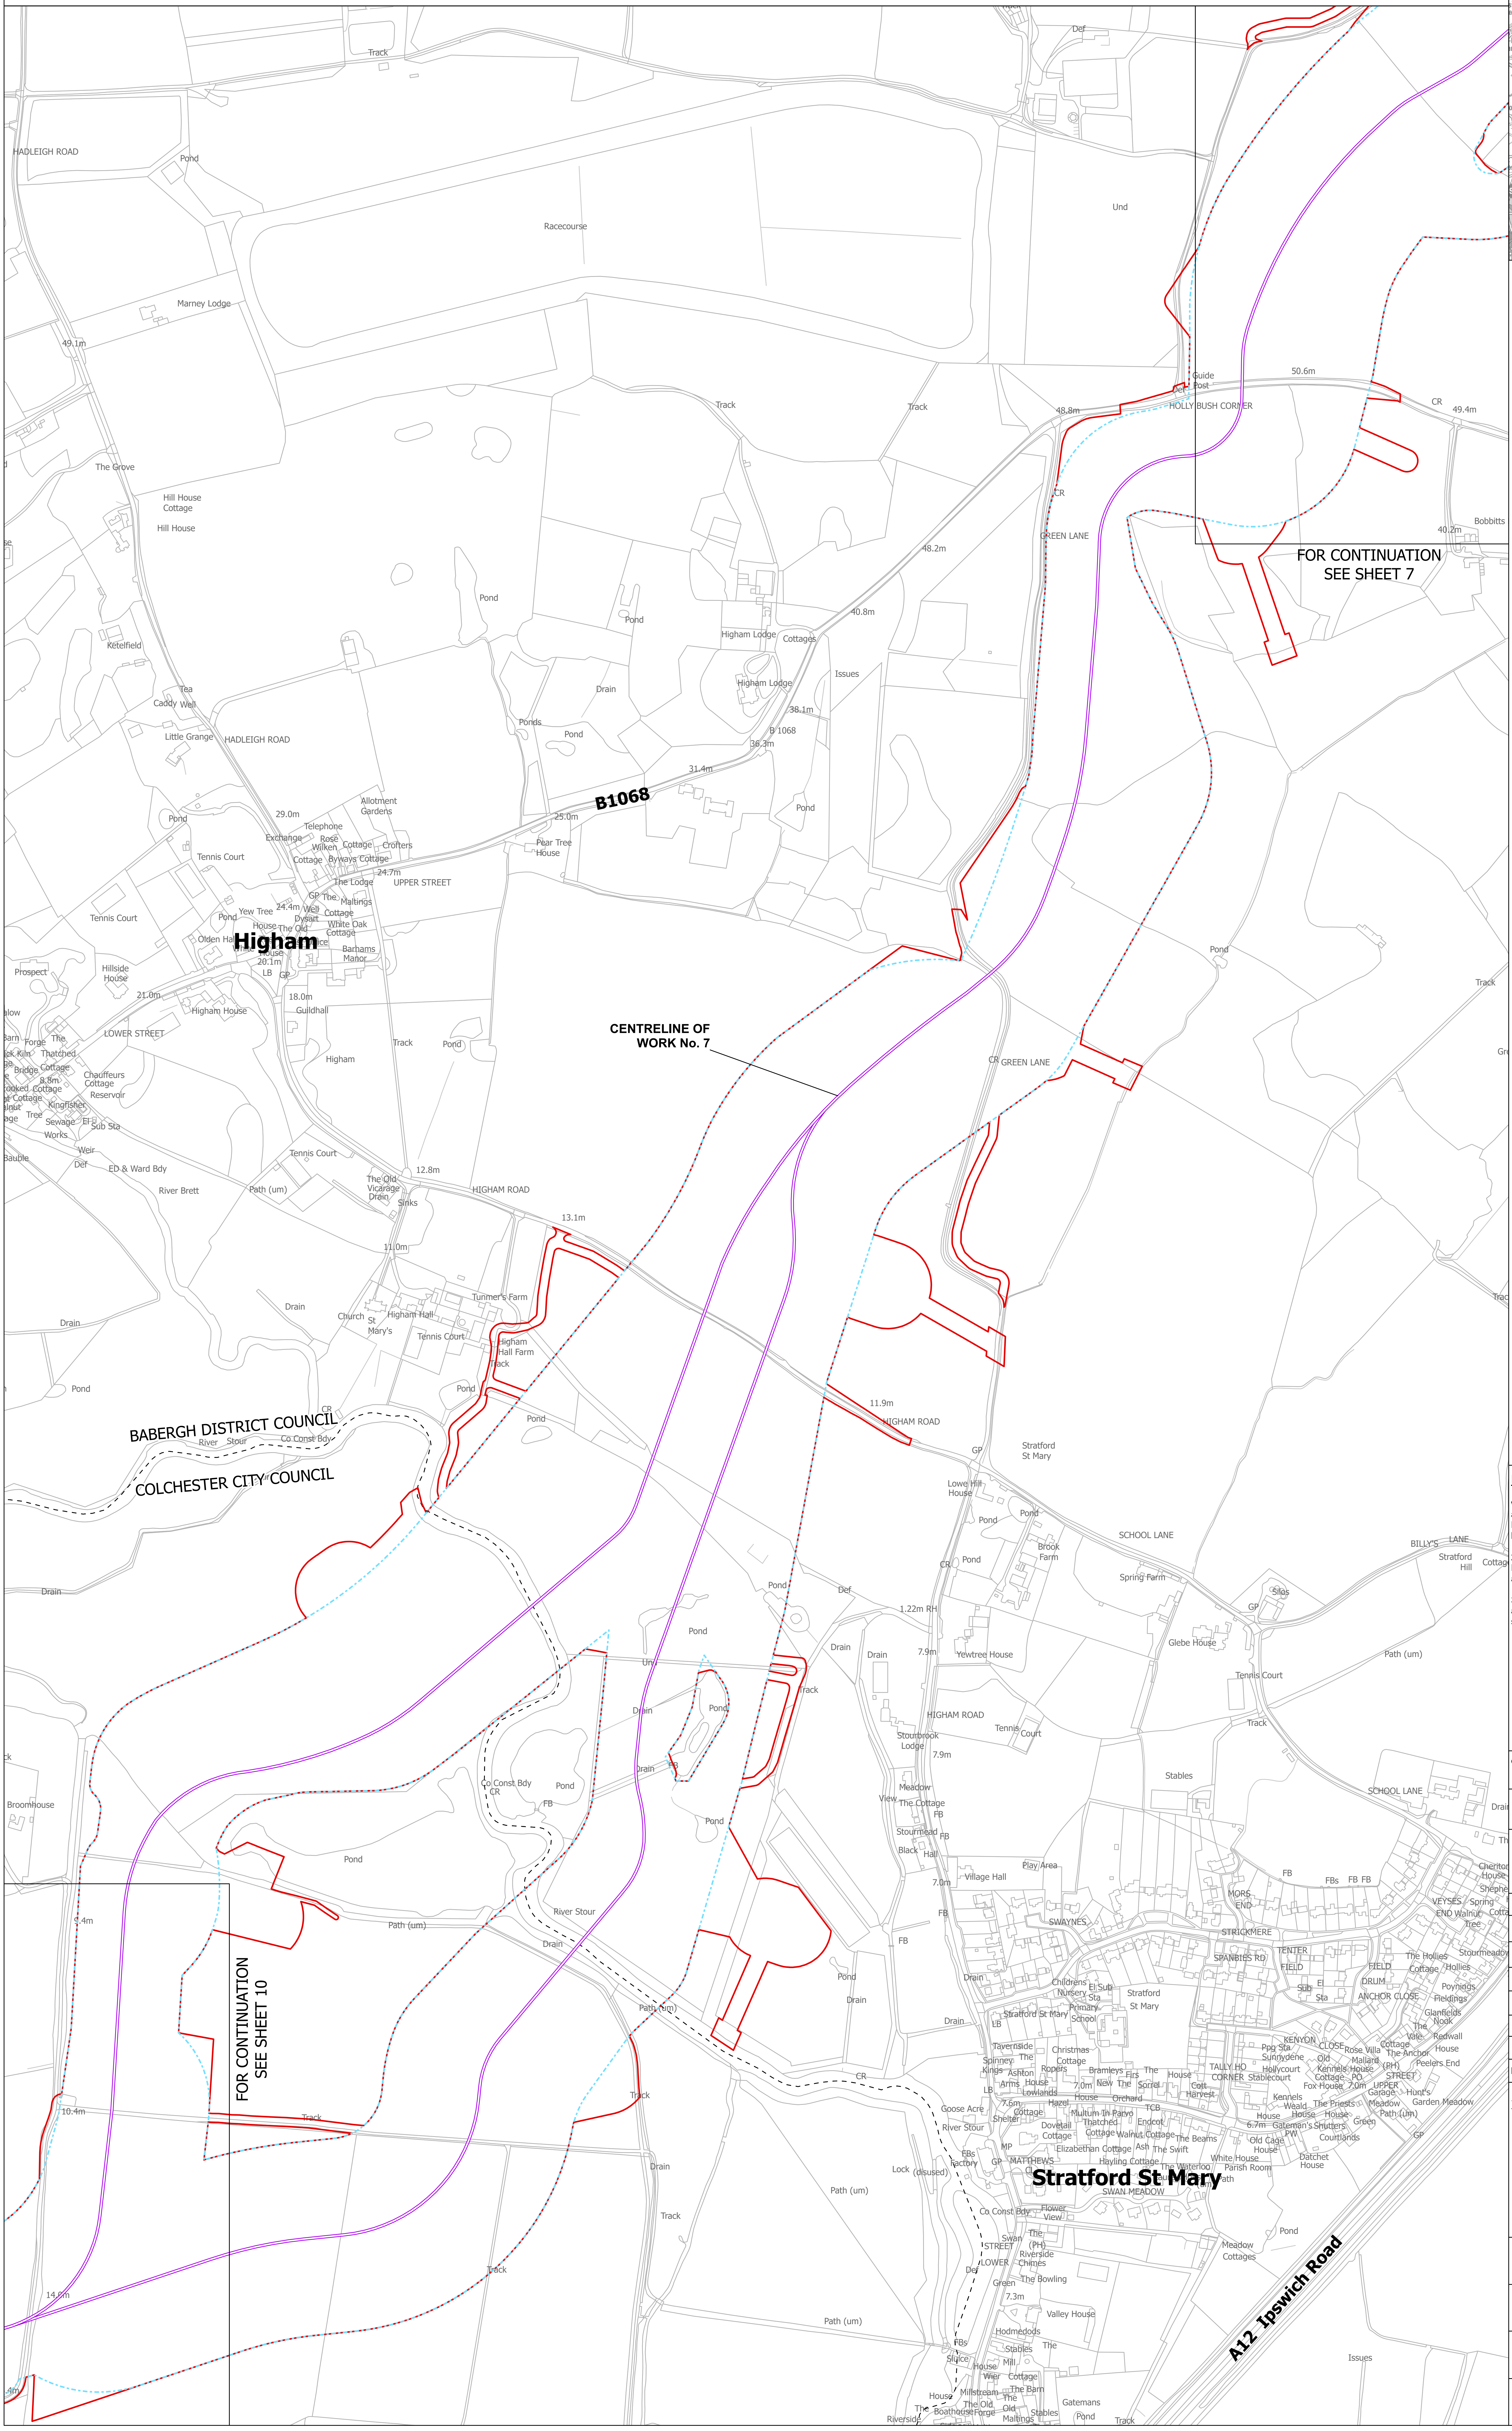
Track
HADLEIGH ROAD
Pond
Racecourse
Und
Marney Lodge
49.1m
The Grove
Hill House Cottage
Hill House
Track
Guide Post
HOLLY BUSH CORNER
48.8m
50.6m
CR
49.4m
GREEN LANE
48.2m
40.2m
Bobbitts
FOR CONTINUATION SEE SHEET 7
Pond
Highan Lodge
Cottages
40.8m
Issues
Higham Lodge
Ketelfield
Tea
Caddy Well
Little Grange
HADLEIGH ROAD
Drain
Ponds
38.1m
B 1068
36.3m
31.4m
B1068
Allotment Gardens
29.0m
Telephone Exchange
Tennis Court
Pear Tree House
25.0m
UPPER STREET
The Lodge
24.7m
Higham
Barhams Manor
Prospect
Hillside House
21.0m
Higham House
18.0m
Guildhall
LOWER STREET
Higham
Track
Pond
CENTRELINE OF WORK No. 7
GREEN LANE
Track
Reservoir
Sub Sta
Weir
ED & Ward Bdy
River Brett
Tennis Court
The Old Vicarage
12.8m
HIGHAM ROAD
Path (um)
13.1m
11.0m
Tunmer's Farm
Church
St Mary's
Higham Hall
Tennis Court
Higham Hall Farm
Drain
Pond
11.9m
HIGHAM ROAD
BABERGH DISTRICT COUNCIL
River Stour
Co Const Bdy
COLCHESTER CITY COUNCIL
Stratford St Mary
Lower Hill House
Brook Farm
SCHOOL LANE
BILLY'S LANE
Stratford Hill
Spring Farm
Drain
1.22m RH
Yewtree House
Glebe House
Path (um)
Tennis Court
HIGHAM ROAD
Stourbrook Lodge
7.9m
Stables
SCHOOL LANE
Broomhouse
Meadow View
The Cottage
Stourmead
Village Hall
Play Area
SWAYNES
STRICKMERE
SPANBIES RD
TENTER FIELD
ANCHOR CLOSE
River Stour
Path (um)
FOR CONTINUATION SEE SHEET 10
Track
CR
Primary School
Stratford St Mary
Goose Acre
River Stour
Lock (disused)
Stratford St Mary
SWAN MEADOW
Co Const Bdy
LOWER STREET
The Bowling Green
Valley House
Hodmedods
Path (um)
A12 Ipswich Road
Issues
Gatemans
Riverside
Mill House
Track
10.4m
14.6m

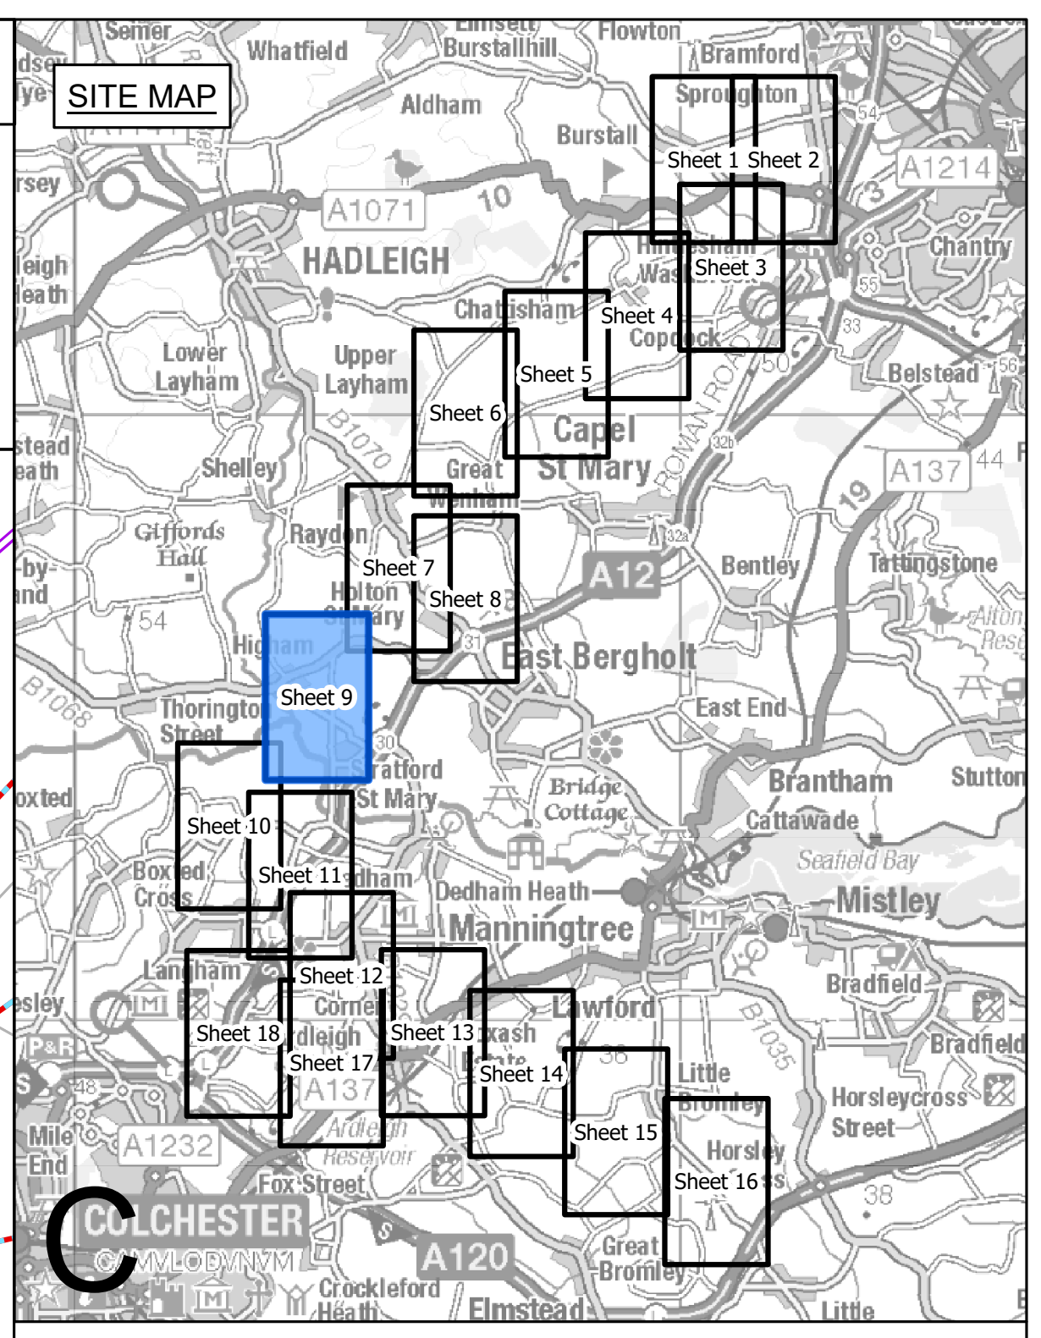
SITE MAP
HADLEIGH
Sheet 1
Sheet 2
Sheet 3
Sheet 4
Sheet 5
Sheet 6
Sheet 7
Sheet 8
Sheet 9
Sheet 10
Sheet 11
Sheet 12
Sheet 13
Sheet 14
Sheet 15
Sheet 16
Sheet 17
Sheet 18
East Bergholt
Manningtree
Mistley
Lawford
COLCHESTER
A12
A120

**Legend**

- ╍ Local authority boundary
- ▬ Section boundary & local authority boundary
- ┅ Section boundary
- — Sheet index cutlines
- ○○ Commencement of work
- ●● Termination of work
- ▭ Order Limits
- ▭ Limits of deviation: overhead lines
- ▭ Limits of deviation: underground cables
- ▭ Limits of deviation: non-linear works
- ☒ Proposed full line tension gantry (not to scale)
- ☒ Proposed lattice pylons (not to scale)
- ☒ Proposed pylon removal (not to scale)
- ☒ Proposed pylon modification (not to scale)
- ☒ Proposed temporary pylon (angle structures only) (not to scale)
- — Proposed overhead line
- ═ Proposed underground cable centreline
- ╌ Third party overhead line to be removed
- ╌ Third party existing overhead line (modified)
- ╌ Third party proposed overhead line
- ╌ Third party temporary overhead line diversion
- ═ Third party proposed underground cable centreline
- ▨ Proposed substation

**Notes**

1. These plans show the Order Limits and potential location for the works. Due to the need for future flexibility, National Grid will be applying for Order Limits and Limits of Deviation within its Development Consent Order, within which any final alignments would lie.

2. For additional detail on the plan suites, please refer to the Guide to Plans (document reference 2.0), located in the Volume 2 of the DCO application.

3. This drawing is scaled at paper size A0, therefore any prints taken at smaller sizes will affect accuracy of the measurement units and should not be scaled against.

Coordinate System: British National Grid

Sheet X Centroid Coordinate: 603998 Sheet Y Centroid Coordinate: 235333

0 50 100 150 200 250 Metres

| Issue | Date | Remarks | Drawn | Checked | Approved |
|---|---|---|---|---|---|
| B | MAY-2026 | For deadline four | TMH | JPC | KR |
| A | AUG-2025 | For DCO submission | MAB | JPC | KR |

Title

THE NATIONAL GRID
(NORWICH TO TILBURY) ORDER
WORKS PLANS
REGULATION 5(2)(j)
SECTION C (SHEET 9 OF 18,
BABERGH DISTRICT COUNCIL
AND COLCHESTER CITY COUNCIL)

nationalgrid

PINS Application Number

EN020027

National Grid Drawing Reference

AENC-LSTC-ENG-DWG-0003

| Scale | Sheet Size | Sheet | Issue |
|---|---|---|---|
| 1:2,500 | A0 | SHEET 9 OF 18 | B |

# THE NATIONAL GRID (NORWICH TO TILBURY) ORDER
WORKS PLANS
REGULATION 5(2)(j)
SECTION C (SHEET 10 OF 18,
BABERGH DISTRICT COUNCIL AND COLCHESTER CITY COUNCIL)

Application Document 2.3

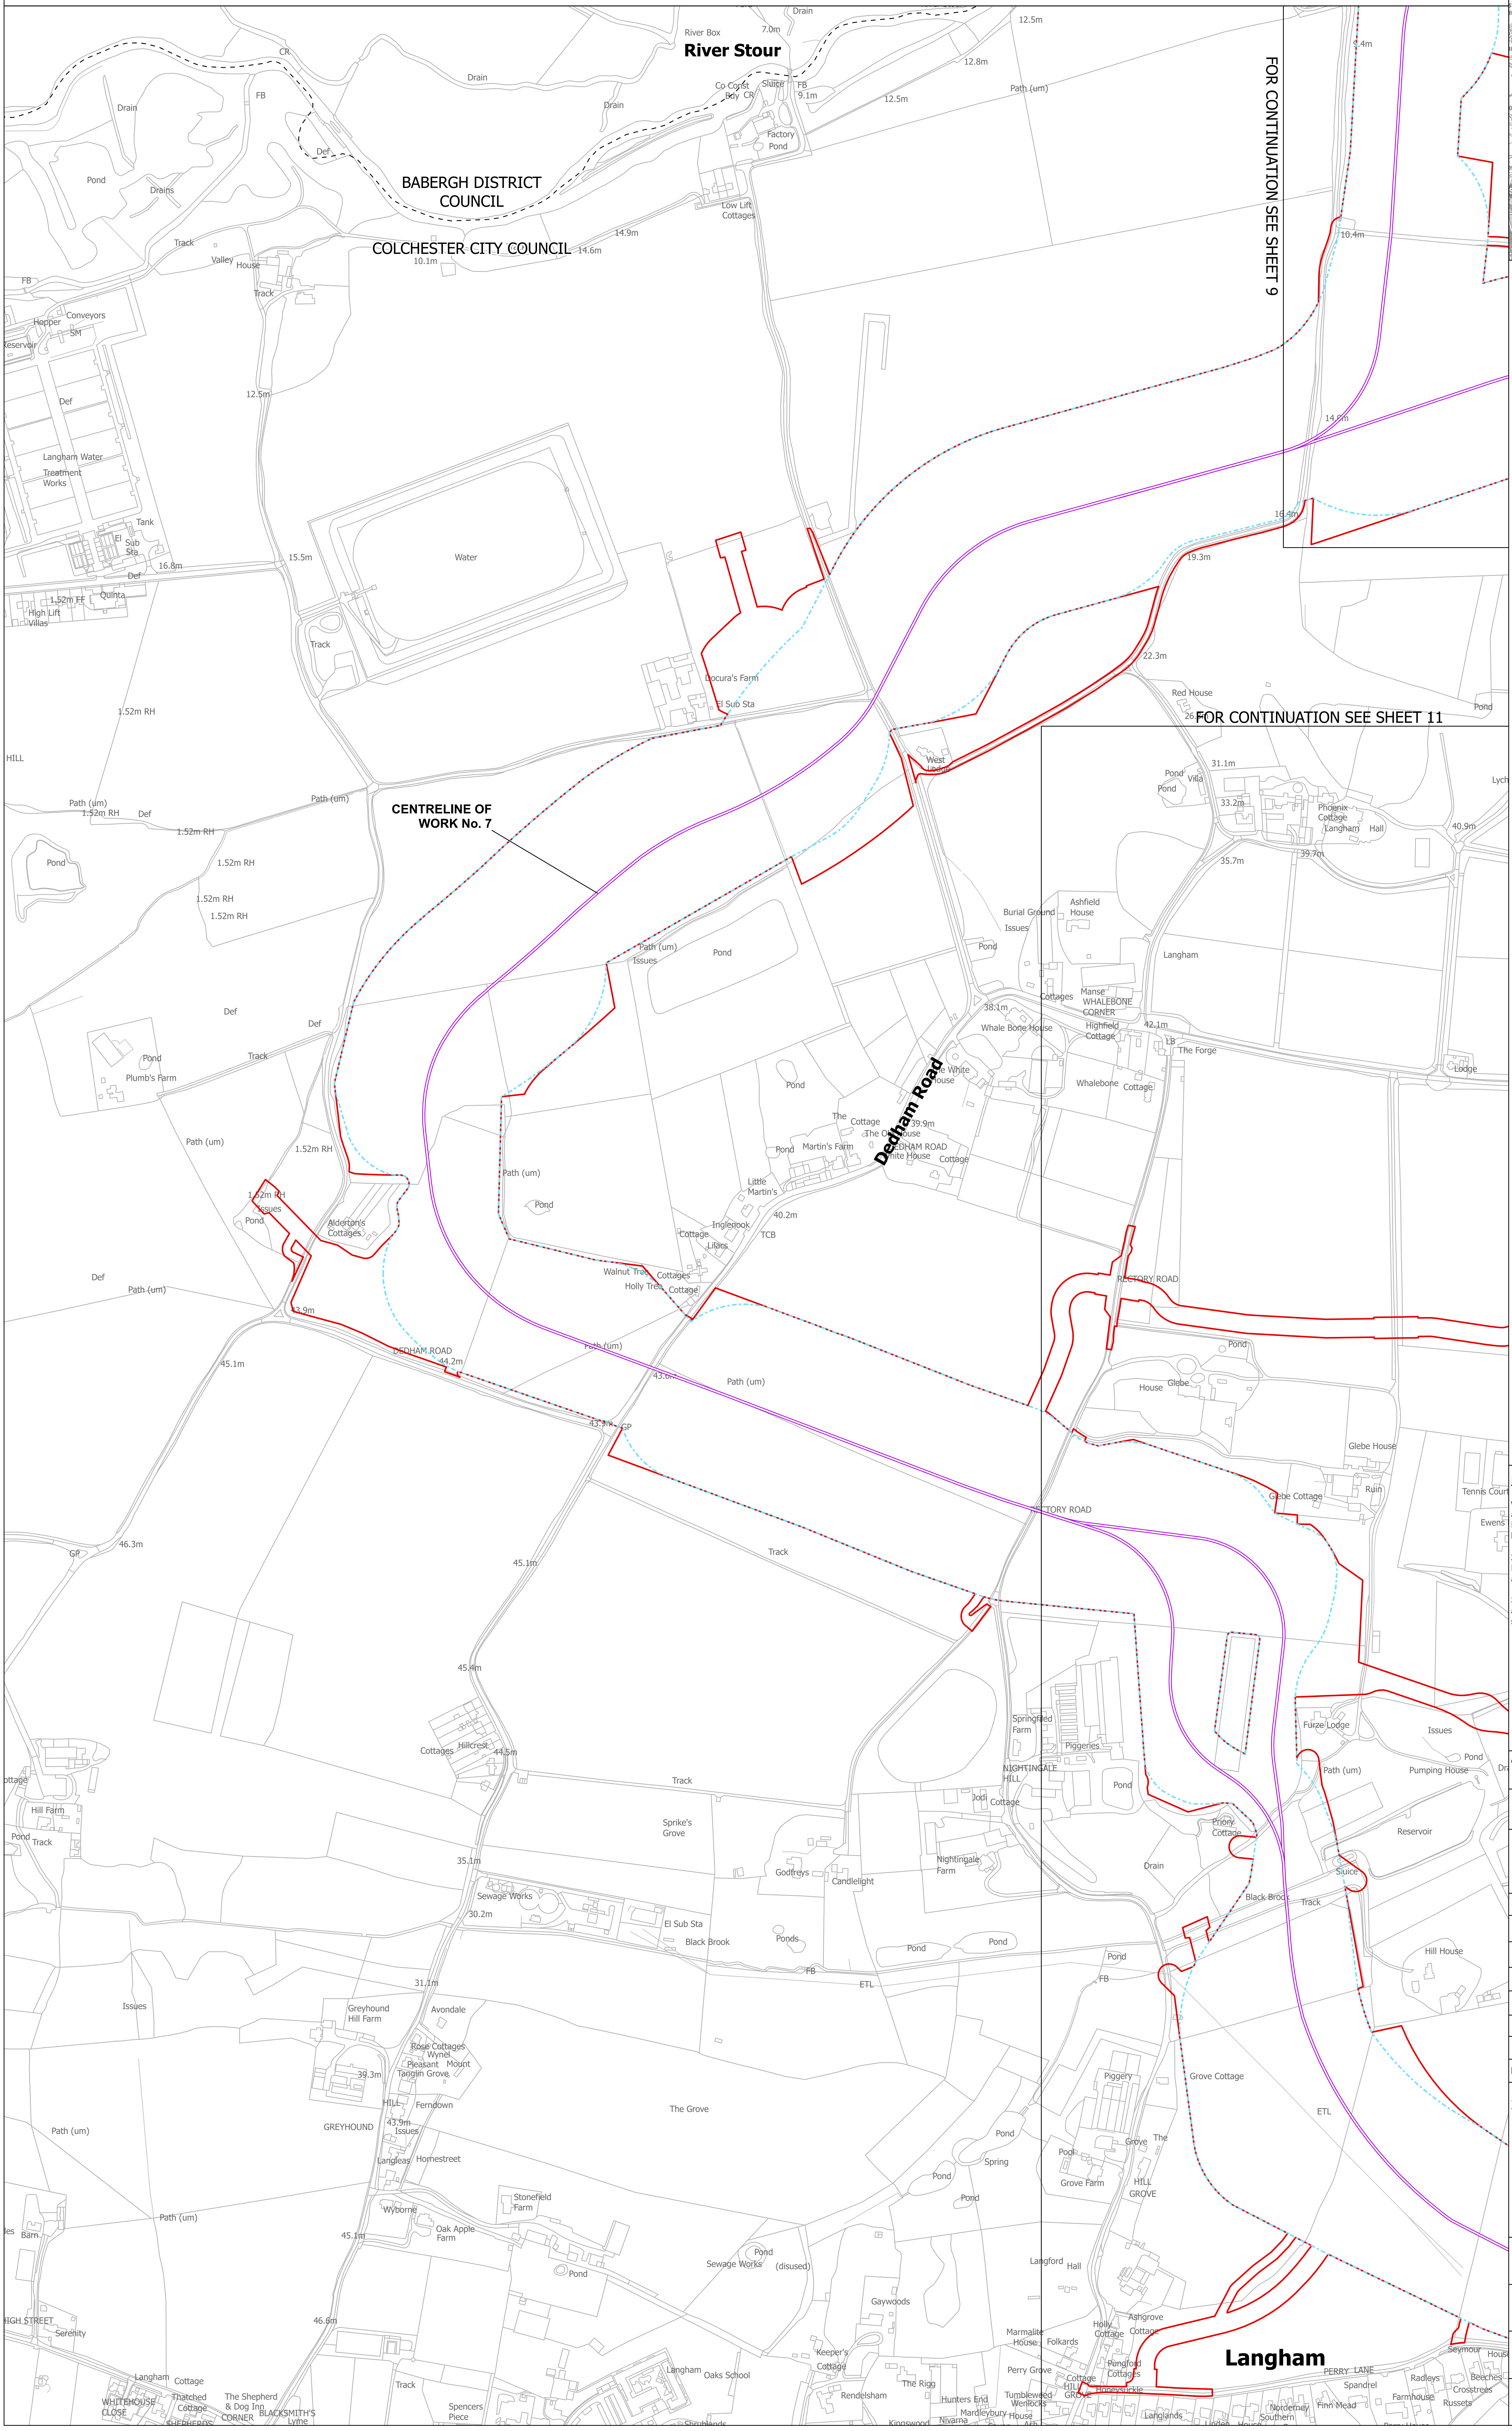
N
River Stour
BABERGH DISTRICT COUNCIL
COLCHESTER CITY COUNCIL
FOR CONTINUATION SEE SHEET 9
FOR CONTINUATION SEE SHEET 11
CENTRELINE OF WORK No. 7
Dedham Road
Langham
Docura's Farm
Plumb's Farm
Langham Water Treatment Works
Water
Red House
Langham Hall
Glebe House
Furze Lodge
Springfield Farm
Nightingale Farm
Sewage Works
Black Brook
The Grove
Greyhound Hill Farm
Grove Farm
Hill House
Reservoir
Pumping House
RECTORY ROAD
DEDHAM ROAD
PERRY LANE
Low Lift Cottages
Factory Pond
Valley House
Walnut Tree Cottages
Holly Tree Cottage
Whale Bone House
Whalebone Cottage
The Forge
Langford Hall
Oak Apple Farm
Stonefield Farm
Langham Oaks School

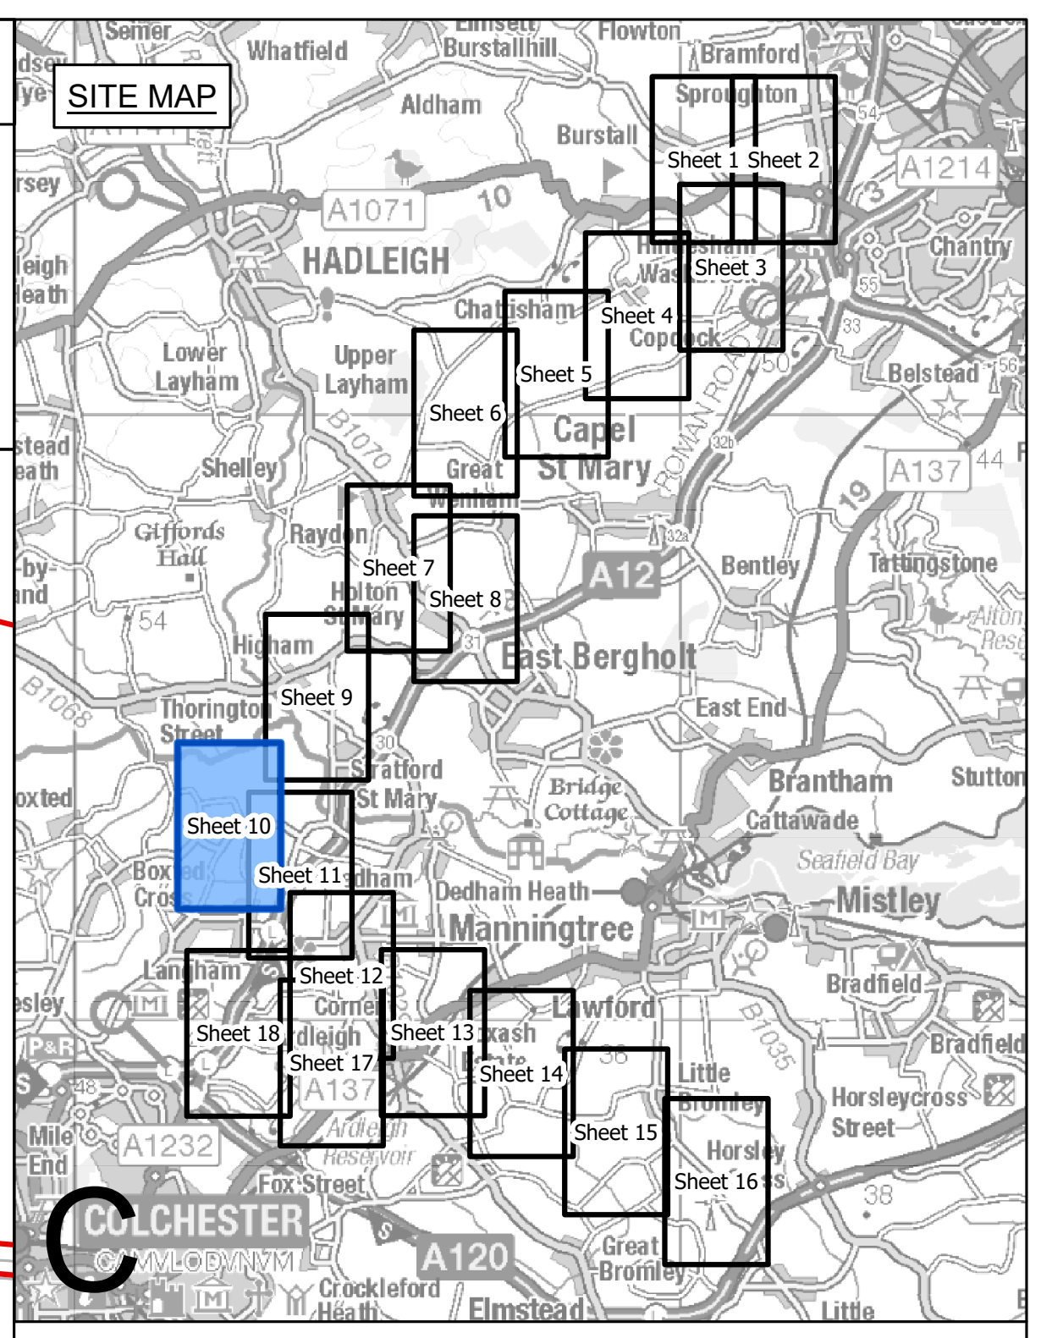
SITE MAP
Sheet 1
Sheet 2
Sheet 3
Sheet 4
Sheet 5
Sheet 6
Sheet 7
Sheet 8
Sheet 9
Sheet 10
Sheet 11
Sheet 12
Sheet 13
Sheet 14
Sheet 15
Sheet 16
Sheet 17
Sheet 18
HADLEIGH
COLCHESTER
Manningtree
Mistley
C

**Legend**

- ▬ ▬ Local authority boundary
- ▬ Section boundary & local authority boundary
- ▬ Section boundary
- — Sheet index cutlines
- ○○ Commencement of work
- ●● Termination of work
- ☐ Order Limits
- ☐ Limits of deviation: overhead lines
- ☐ Limits of deviation: underground cables
- ☐ Limits of deviation: non-linear works
- ⊠ Proposed full line tension gantry (not to scale)
- ⊠ Proposed lattice pylons (not to scale)
- ⊠ Proposed pylon removal (not to scale)
- ⊠ Proposed pylon modification (not to scale)
- ⊠ Proposed temporary pylon (angle structures only) (not to scale)
- — Proposed overhead line
- ═ Proposed underground cable centreline
- - - Third party overhead line to be removed
- - - Third party existing overhead line (modified)
- - - Third party proposed overhead line
- - - Third party temporary overhead line diversion
- ▭▭ Third party proposed underground cable centreline
- ▨ Proposed substation

Notes

1. These plans show the Order Limits and potential location for the works. Due to the need for future flexibility, National Grid will be applying for Order Limits and Limits of Deviation within its Development Consent Order, within which any final alignments would lie.

2. For additional detail on the plan suites, please refer to the Guide to Plans (document reference 2.0), located in the Volume 2 of the DCO application.

3. This drawing is scaled at paper size A0, therefore any prints taken at smaller sizes will affect accuracy of the measurement units and should not be scaled against.

Coordinate System: British National Grid

Sheet X Centroid Coordinate: 602548 Sheet Y Centroid Coordinate: 233206

0 50 100 150 200 250 Metres

| Issue | Date | Remarks | Drawn | Checked | Approved |
|---|---|---|---|---|---|
| | | | | | |
| | | | | | |
| | | | | | |
| | | | | | |
| | | | | | |
| B | MAY-2026 | For deadline four | TMH | JPC | KR |
| A | AUG-2025 | For DCO submission | MAB | JPC | KR |

Title

THE NATIONAL GRID
(NORWICH TO TILBURY) ORDER
WORKS PLANS
REGULATION 5(2)(j)
SECTION C (SHEET 10 OF 18,
BABERGH DISTRICT COUNCIL
AND COLCHESTER CITY COUNCIL)

nationalgrid

PINS Application Number

EN020027

National Grid Drawing Reference

AENC-LSTC-ENG-DWG-0003

| Scale | Sheet Size | Sheet | Issue |
|---|---|---|---|
| 1:2,500 | A0 | SHEET 10 OF 18 | B |

# THE NATIONAL GRID (NORWICH TO TILBURY) ORDER
# WORKS PLANS
# REGULATION 5(2)(j)
# SECTION C (SHEET 11 OF 18,
# BABERGH DISTRICT COUNCIL AND COLCHESTER CITY COUNCIL)

Application Document 2.3

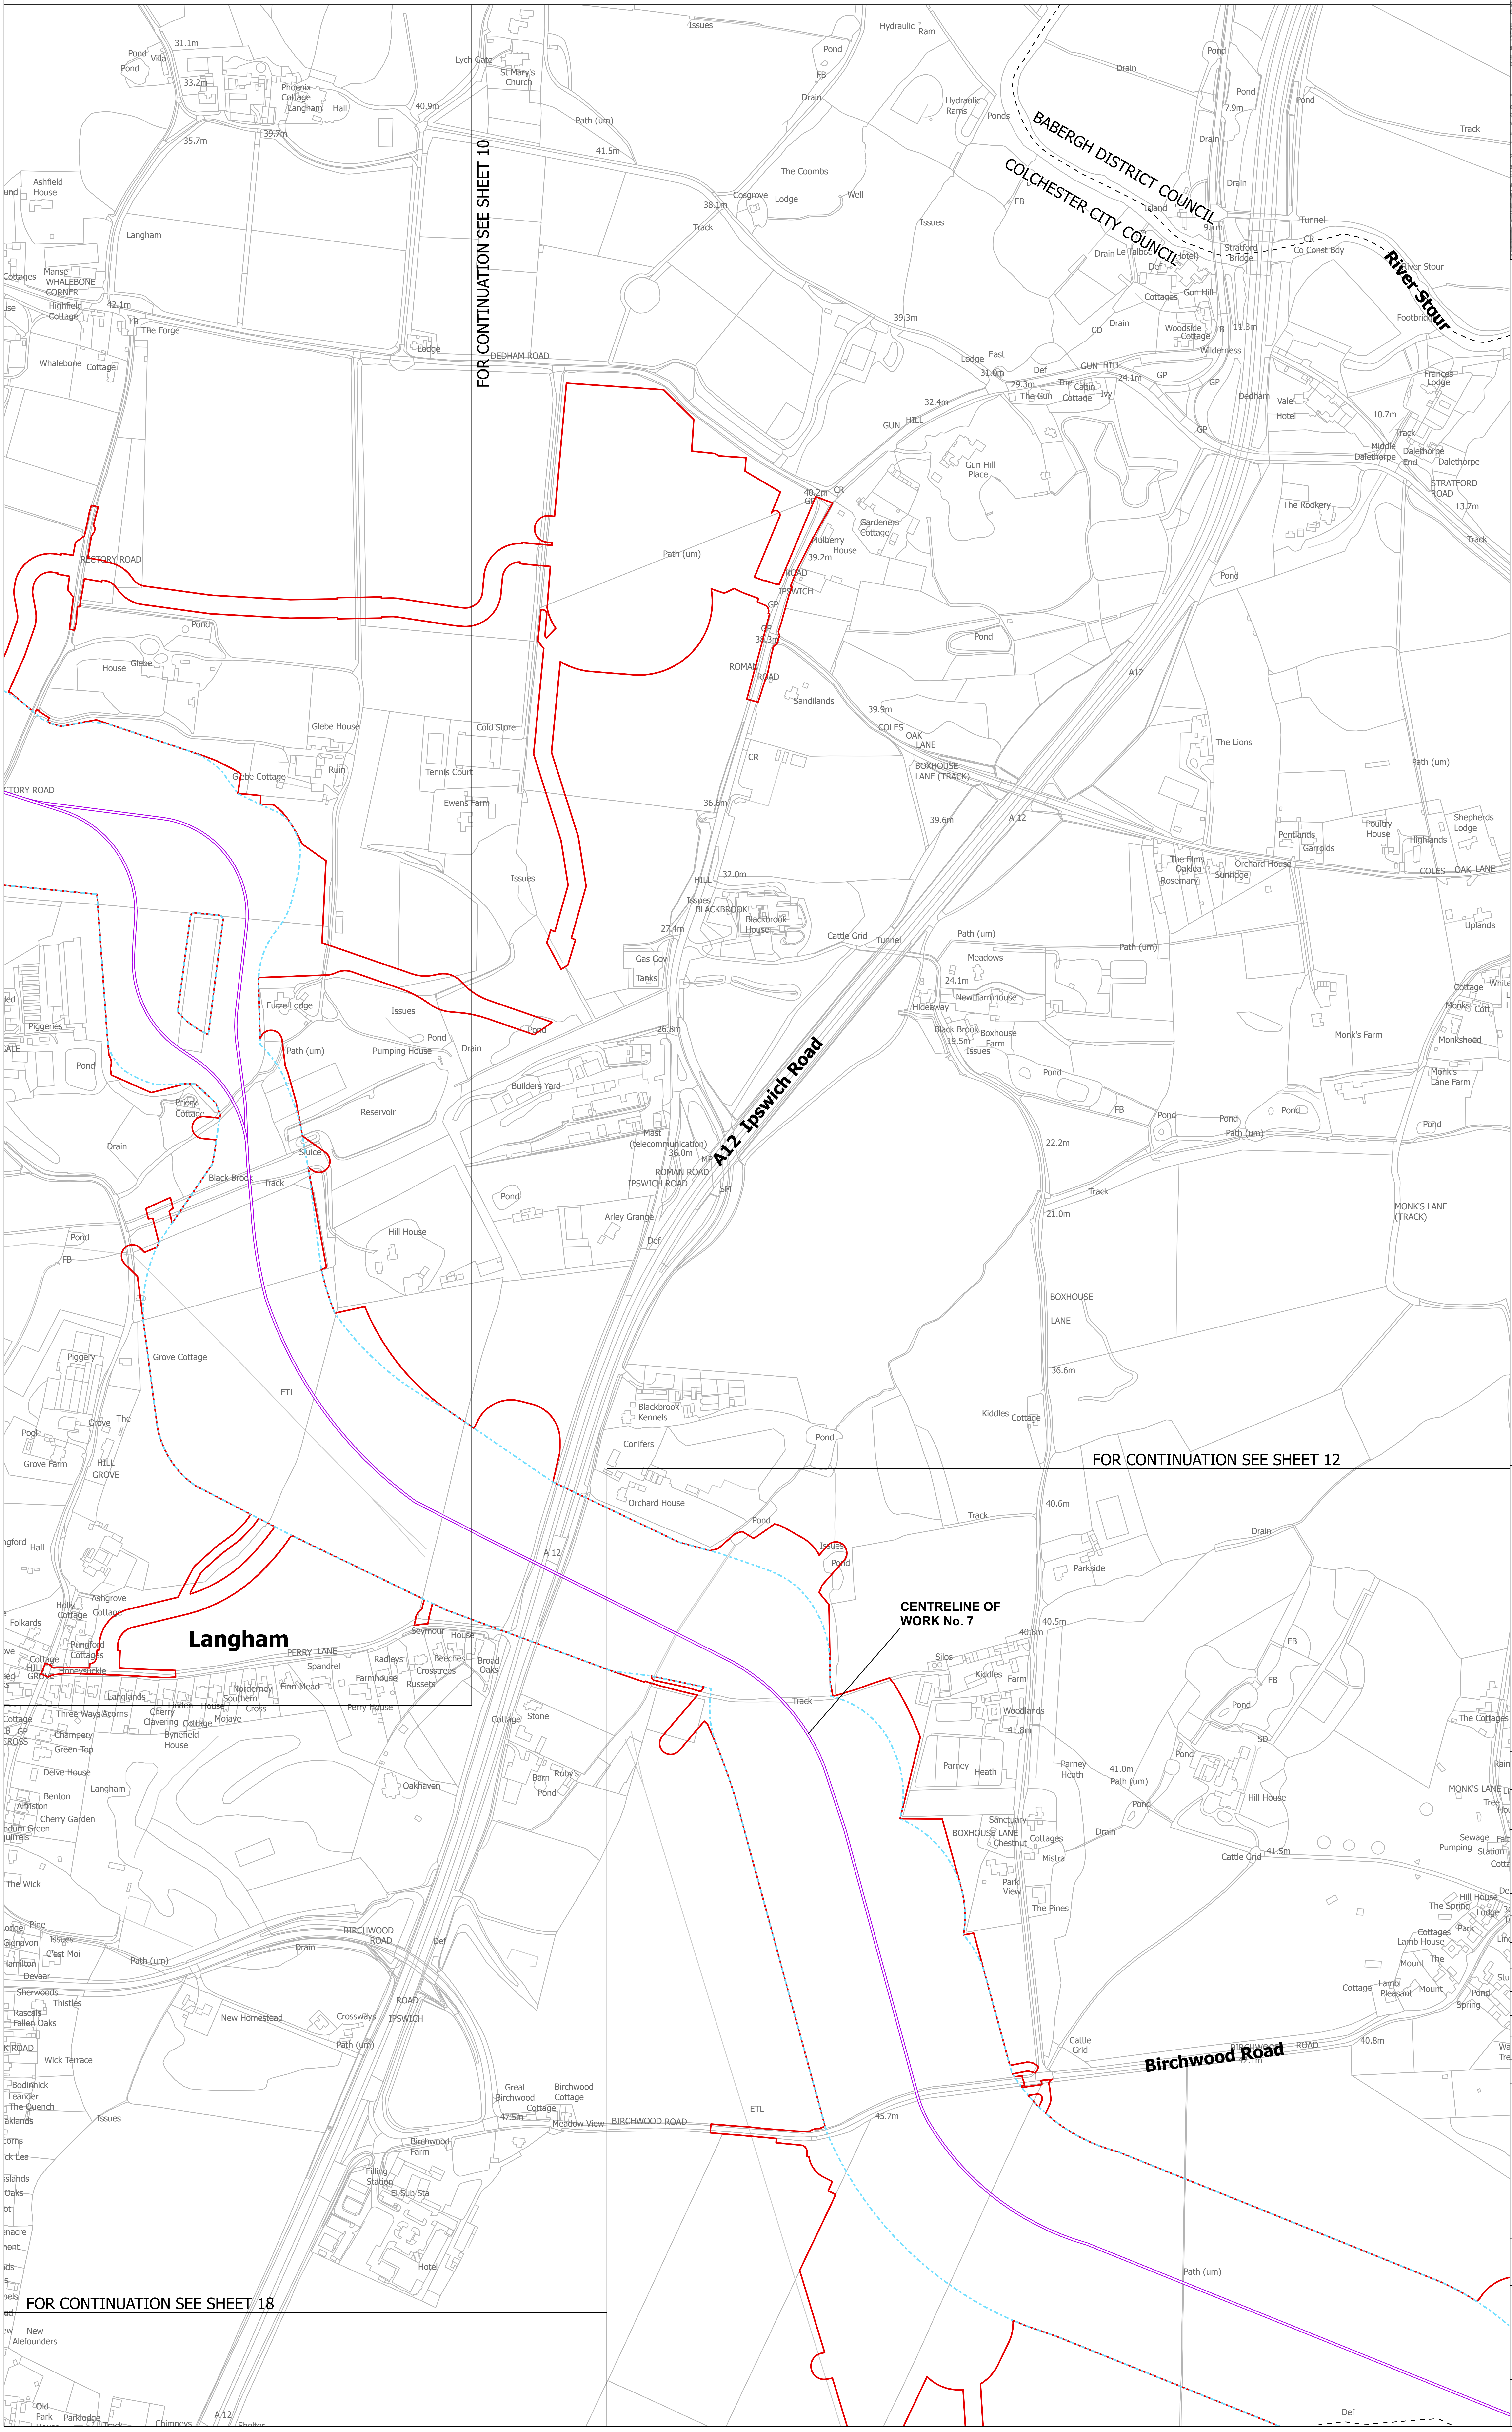

FOR CONTINUATION SEE SHEET 10
FOR CONTINUATION SEE SHEET 12
FOR CONTINUATION SEE SHEET 18
BABERGH DISTRICT COUNCIL
COLCHESTER CITY COUNCIL
River Stour
A12 Ipswich Road
Birchwood Road
CENTRELINE OF WORK No. 7
Langham
DEDHAM ROAD
RECTORY ROAD
ROMAN ROAD
IPSWICH ROAD
BOXHOUSE LANE
COLES OAK LANE
MONK'S LANE (TRACK)
BIRCHWOOD ROAD
PERRY LANE
STRATFORD ROAD
GUN HILL
Dedham
Stratford Bridge
Langham Hall
Phoenix Cottage
St Mary's Church
Ashfield House
WHALEBONE CORNER
The Forge
Glebe House
Glebe Cottage
Ewens Farm
Cold Store
Tennis Court
Blackbrook House
Furze Lodge
Pumping House
Reservoir
Priory Cottage
Hill House
Grove Cottage
Builders Yard
Arley Grange
Sandilands
Mulberry House
Gardeners Cottage
Gun Hill Place
The Rookery
The Lions
Poultry House
Shepherds Lodge
Highlands
Uplands
Monk's Farm
Monkshood
Monk's Lane Farm
Meadows
New Farmhouse
Black Brook
Boxhouse Farm
Blackbrook Kennels
Conifers
Orchard House
Parkside
Kiddles Farm
Woodlands
Parney Heath
Hill House
The Pines
Sanctuary
Lamb House
Mount Pleasant
Birchwood Cottage
Birchwood Farm
Filling Station
El Sub Sta
Hotel
New Homestead
Crossways
Wick Terrace
Oakhaven
Mast (telecommunication)
Track
Path (um)
Pond
Drain
Issues
ETL
Cattle Grid
Tunnel

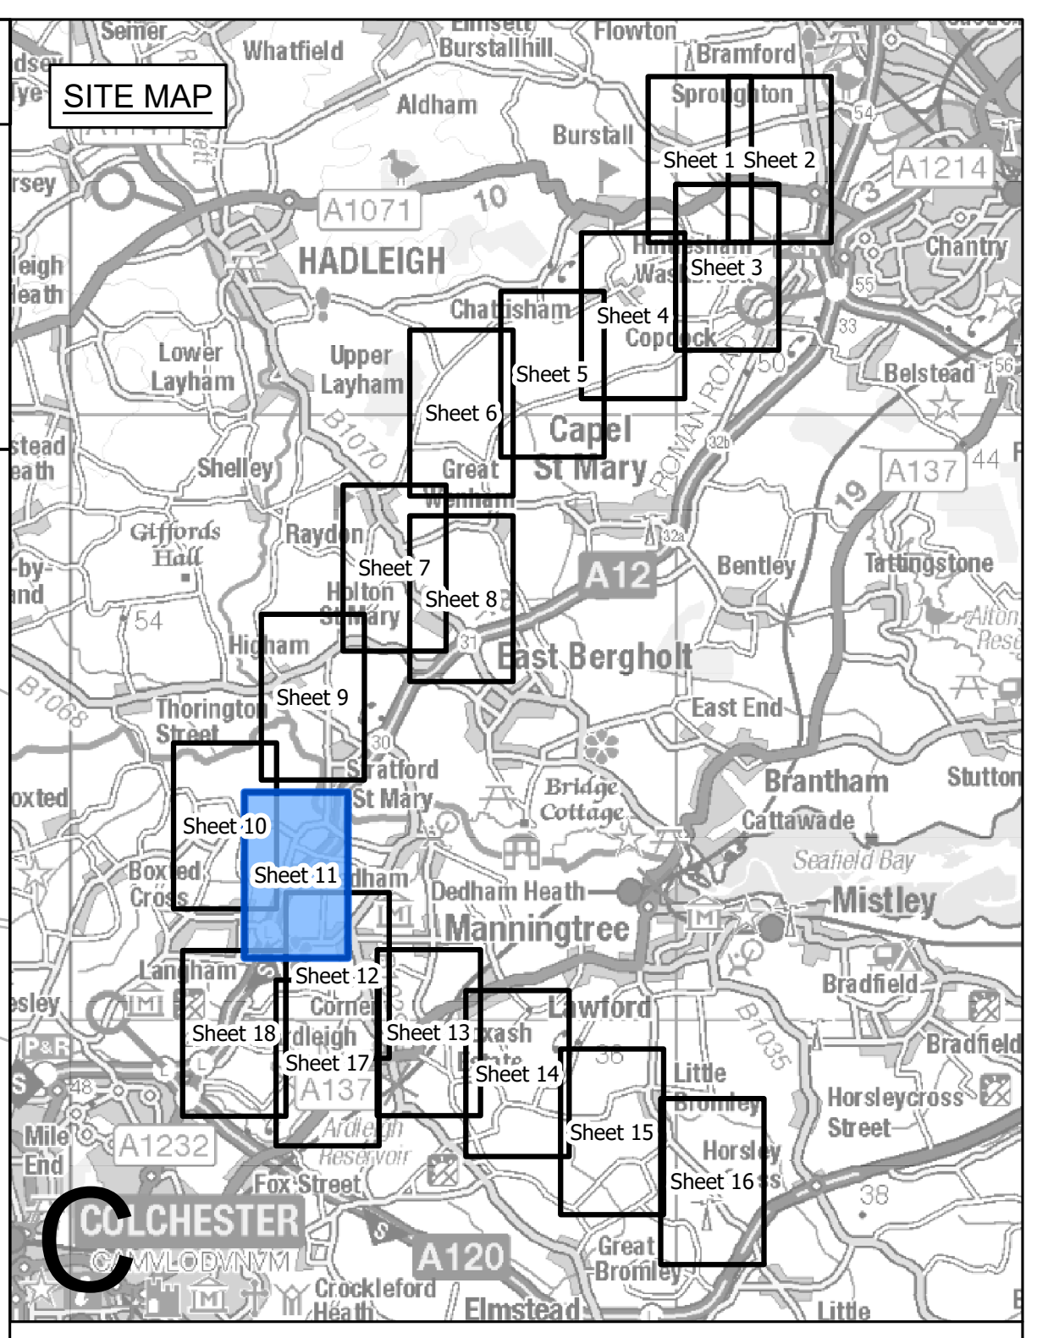

SITE MAP
Sheet 1
Sheet 2
Sheet 3
Sheet 4
Sheet 5
Sheet 6
Sheet 7
Sheet 8
Sheet 9
Sheet 10
Sheet 11
Sheet 12
Sheet 13
Sheet 14
Sheet 15
Sheet 16
Sheet 17
Sheet 18
HADLEIGH
Capel St Mary
East Bergholt
Manningtree
Mistley
Brantham
COLCHESTER
A12
A120
A137

## Legend

- ▬ ▬ Local authority boundary
- ▬ Section boundary & local authority boundary
- ▬ Section boundary
- — Sheet index cutlines
- ○○ Commencement of work
- ●● Termination of work
- 🟥 Order Limits
- ┄ Limits of deviation: overhead lines
- ┄ Limits of deviation: underground cables
- ┄ Limits of deviation: non-linear works
- ☒ Proposed full line tension gantry (not to scale)
- ☒ Proposed lattice pylons (not to scale)
- ☒ Proposed pylon removal (not to scale)
- ☒ Proposed pylon modification (not to scale)
- ☒ Proposed temporary pylon (angle structures only) (not to scale)
- — Proposed overhead line
- ═ Proposed underground cable centreline
- ┄ Third party overhead line to be removed
- ┄ Third party existing overhead line (modified)
- ┄ Third party proposed overhead line
- ┄ Third party temporary overhead line diversion
- ┄ Third party proposed underground cable centreline
- ▨ Proposed substation

## Notes

1. These plans show the Order Limits and potential location for the works. Due to the need for future flexibility, National Grid will be applying for Order Limits and Limits of Deviation within its Development Consent Order, within which any final alignments would lie.

2. For additional detail on the plan suites, please refer to the Guide to Plans (document reference 2.0), located in the Volume 2 of the DCO application.

3. This drawing is scaled at paper size A0, therefore any prints taken at smaller sizes will affect accuracy of the measurement units and should not be scaled against.

Coordinate System: British National Grid

Sheet X Centroid Coordinate: 603723 Sheet Y Centroid Coordinate: 232390

0 50 100 150 200 250 Metres

| Issue | Date | Remarks | Drawn | Checked | Approved |
|---|---|---|---|---|---|
| B | MAY-2026 | For deadline four | TMH | JPC | KR |
| A | AUG-2025 | For DCO submission | MAB | JPC | KR |

Title

THE NATIONAL GRID
(NORWICH TO TILBURY) ORDER
WORKS PLANS
REGULATION 5(2)(j)
SECTION C (SHEET 11 OF 18,
BABERGH DISTRICT COUNCIL
AND COLCHESTER CITY COUNCIL)

nationalgrid

PINS Application Number

EN020027

National Grid Drawing Reference

AENC-LSTC-ENG-DWG-0003

| Scale | Sheet Size | Sheet | Issue |
|---|---|---|---|
| 1:2,500 | A0 | SHEET 11 OF 18 | B |

# THE NATIONAL GRID (NORWICH TO TILBURY) ORDER
WORKS PLANS
REGULATION 5(2)(j)
SECTION C (SHEET 12 OF 18,
COLCHESTER CITY COUNCIL AND TENDRING DISTRICT COUNCIL)

Application Document 2.3

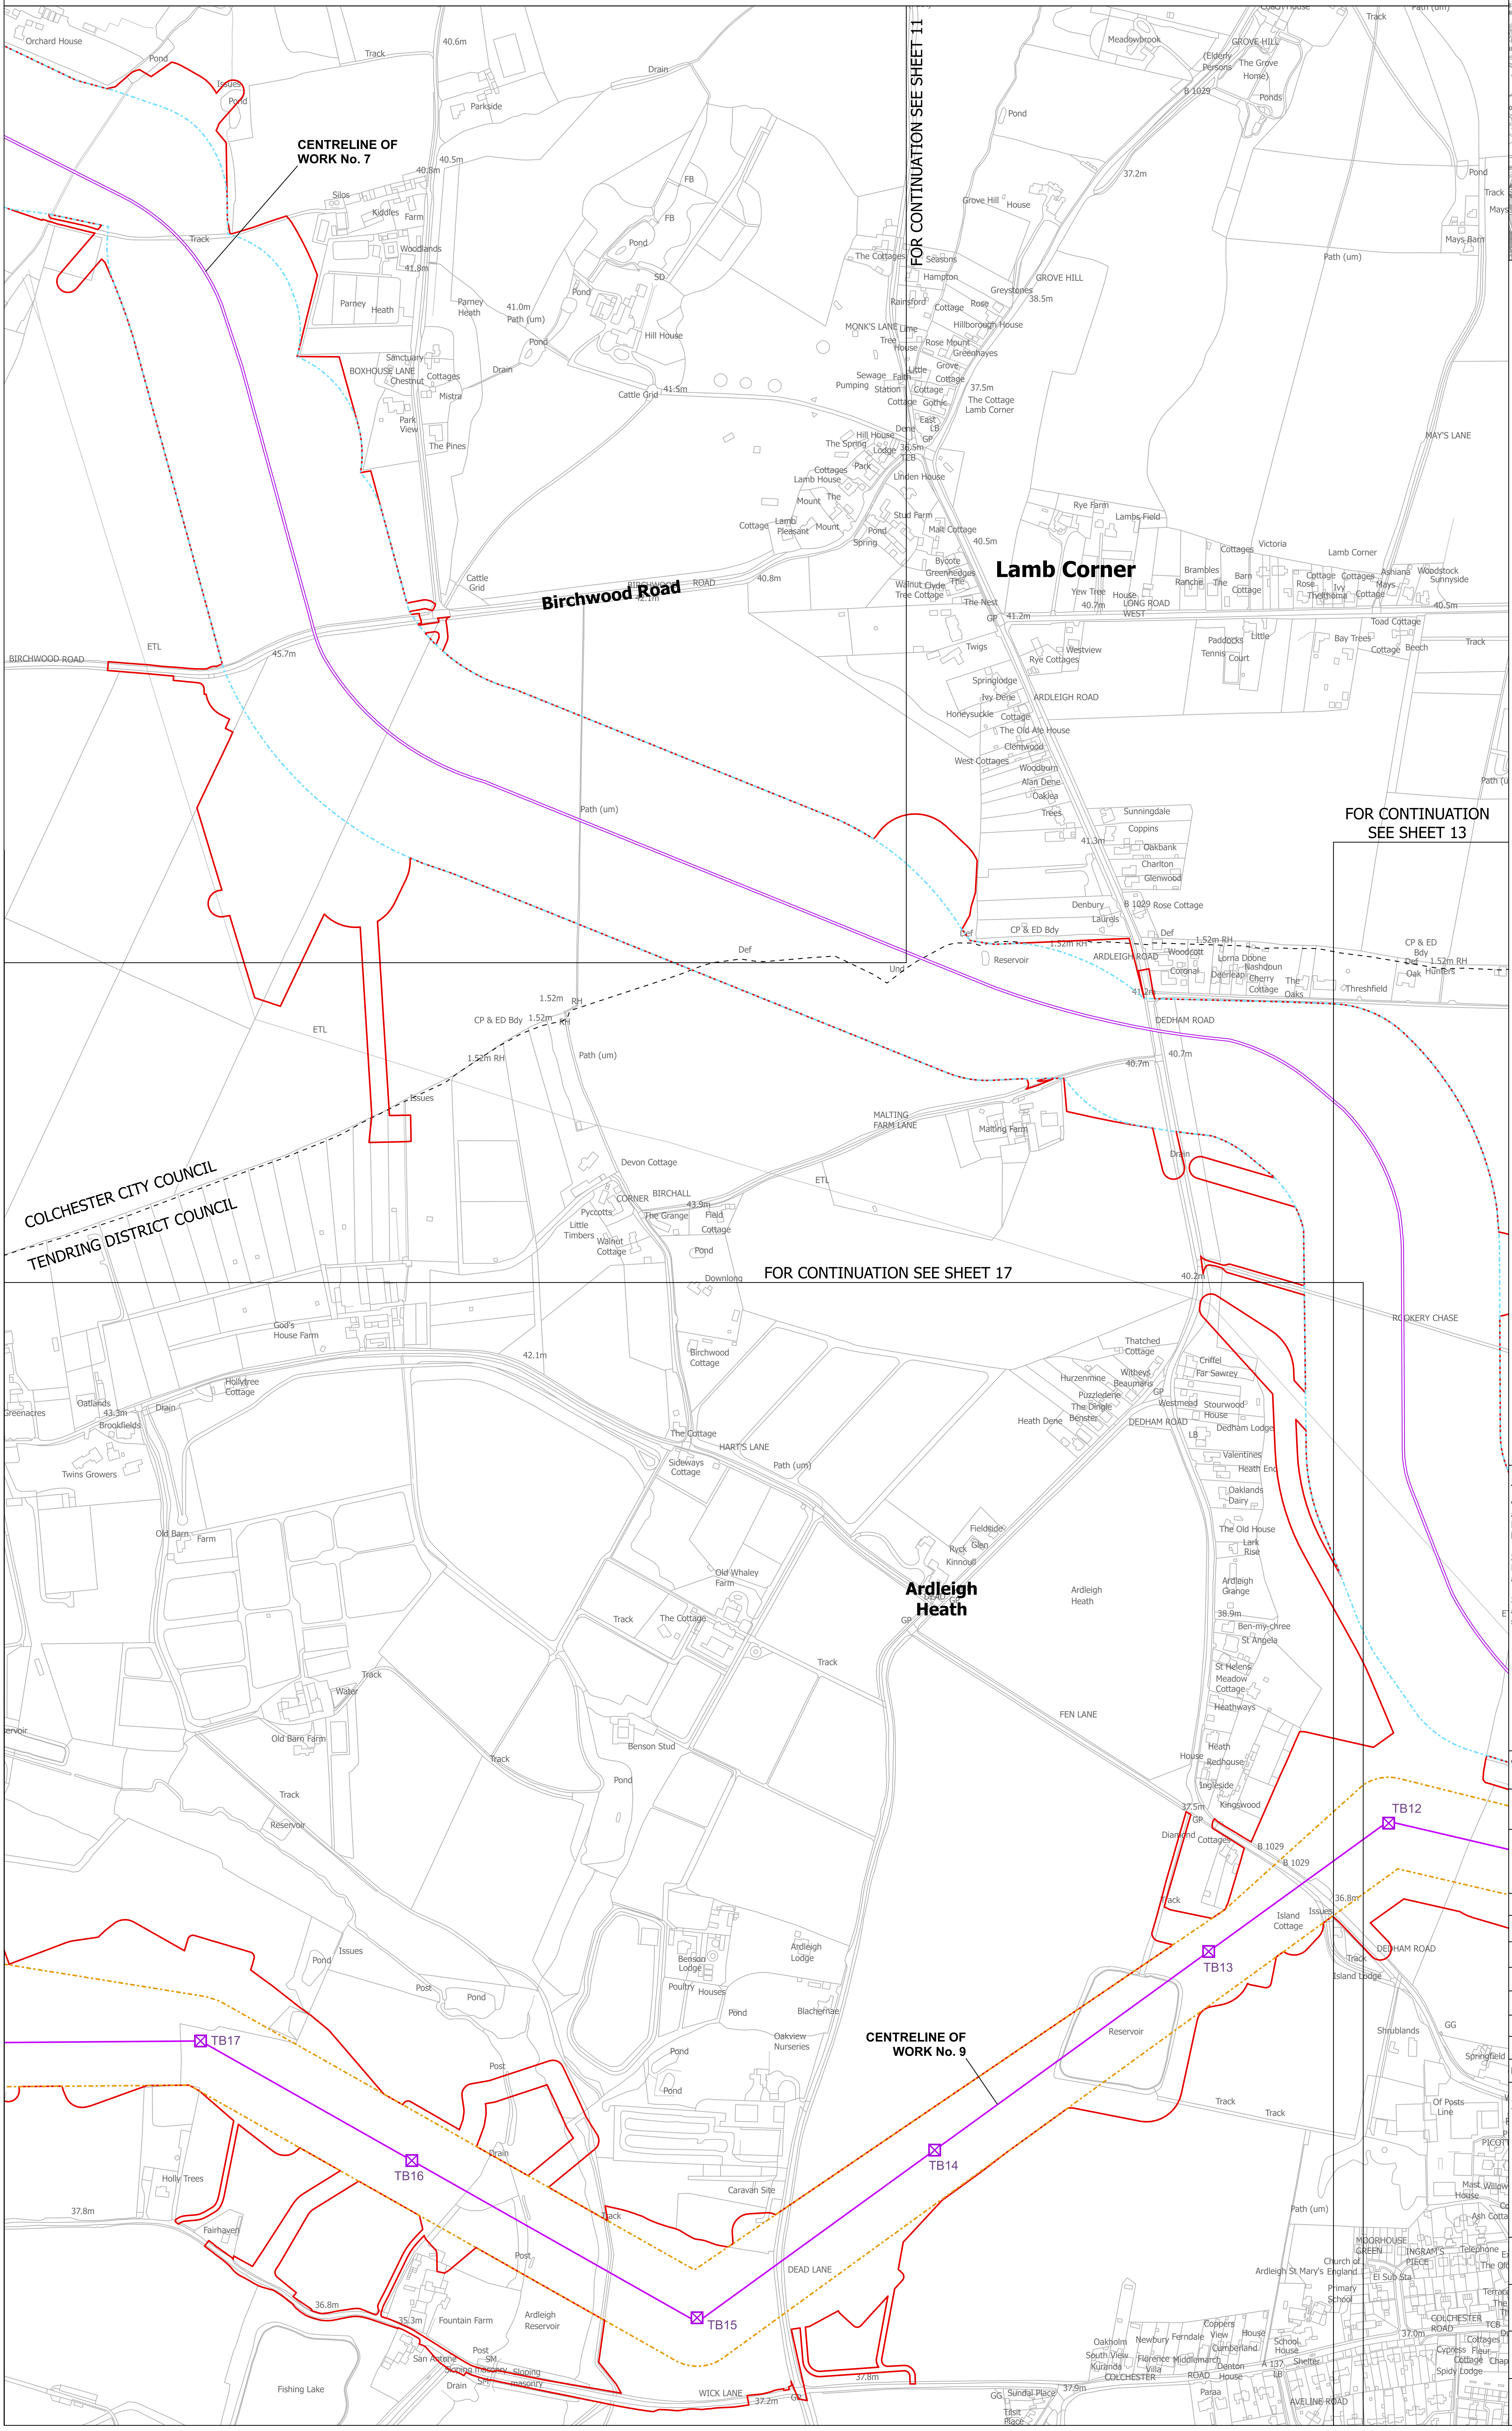
CENTRELINE OF WORK No. 7
CENTRELINE OF WORK No. 9
FOR CONTINUATION SEE SHEET 11
FOR CONTINUATION SEE SHEET 13
FOR CONTINUATION SEE SHEET 17
Lamb Corner
Ardleigh Heath
Birchwood Road
BIRCHWOOD ROAD
COLCHESTER CITY COUNCIL
TENDRING DISTRICT COUNCIL
TB12
TB13
TB14
TB15
TB16
TB17
Orchard House
Parkside
Kiddles Farm
Woodlands
Parney Heath
Sanctuary
BOXHOUSE LANE
Park View
The Pines
Hill House
Cattle Grid
MONK'S LANE
GROVE HILL
Grove Hill House
Meadowbrook
LONG ROAD WEST
ARDLEIGH ROAD
DEDHAM ROAD
MAY'S LANE
MALTING FARM LANE
Malting Farm
Devon Cottage
BIRCHALL CORNER
God's House Farm
Hollytree Cottage
Oatlands
Twins Growers
Old Barn Farm
HART'S LANE
Old Whaley Farm
FEN LANE
Benson Stud
Benson Lodge
Ardleigh Lodge
Oakview Nurseries
Caravan Site
DEAD LANE
Fountain Farm
Ardleigh Reservoir
WICK LANE
Fishing Lake
Holly Trees
Fairhaven
Island Cottage
Island Lodge
ROOKERY CHASE
Shrublands
MOORHOUSE GREEN
INGRAM'S PIECE
AVELINE ROAD
B 1029
Reservoir
Track
Pond
Path (um)
ETL
Def
Issues
Drain
1.52m RH
CP & ED Bdy
40.6m
40.5m
40.8m
41.8m
41.0m
41.5m
38.5m
37.5m
37.2m
36.5m
40.5m
40.8m
42.1m
41.2m
40.7m
45.7m
41.3m
41.2m
40.7m
43.9m
42.1m
43.3m
40.2m
38.9m
37.5m
36.8m
37.8m
36.8m
35.3m
37.8m
37.2m
37.9m
37.0m

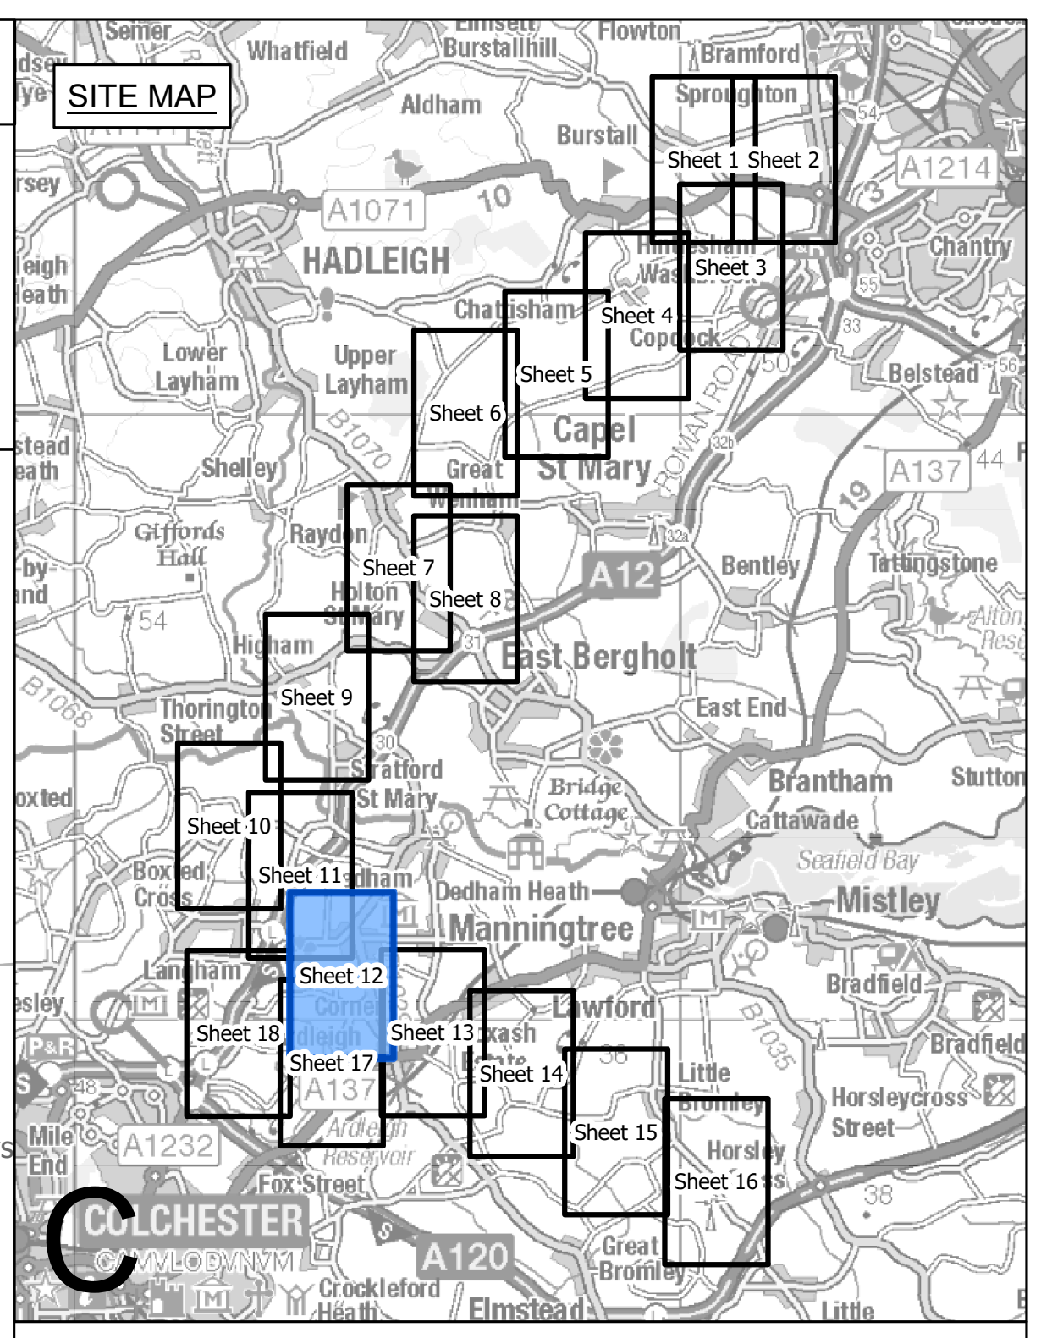
SITE MAP
Sheet 1
Sheet 2
Sheet 3
Sheet 4
Sheet 5
Sheet 6
Sheet 7
Sheet 8
Sheet 9
Sheet 10
Sheet 11
Sheet 12
Sheet 13
Sheet 14
Sheet 15
Sheet 16
Sheet 17
Sheet 18
HADLEIGH
Manningtree
Mistley
Lawford
COLCHESTER
A120
A137
A12
A1232

## Legend

- ▬ ▬ Local authority boundary
- Section boundary & local authority boundary
- Section boundary
- —— Sheet index cutlines
- ○○ Commencement of work
- ●● Termination of work
- 🟥 Order Limits
- Limits of deviation: overhead lines
- Limits of deviation: underground cables
- Limits of deviation: non-linear works
- ⊠ Proposed full line tension gantry (not to scale)
- ☒ Proposed lattice pylons (not to scale)
- ☒ Proposed pylon removal (not to scale)
- ☒ Proposed pylon modification (not to scale)
- ⊠ Proposed temporary pylon (angle structures only) (not to scale)
- —— Proposed overhead line
- ═ Proposed underground cable centreline
- - - - Third party overhead line to be removed
- - - - Third party existing overhead line (modified)
- - - - Third party proposed overhead line
- - - - Third party temporary overhead line diversion
- Third party proposed underground cable centreline
- ▨ Proposed substation

## Notes

1. These plans show the Order Limits and potential location for the works. Due to the need for future flexibility, National Grid will be applying for Order Limits and Limits of Deviation within its Development Consent Order, within which any final alignments would lie.

2. For additional detail on the plan suites, please refer to the Guide to Plans (document reference 2.0), located in the Volume 2 of the DCO application.

3. This drawing is scaled at paper size A0, therefore any prints taken at smaller sizes will affect accuracy of the measurement units and should not be scaled against.

Coordinate System: British National Grid

Sheet X Centroid Coordinate: 604406

Sheet Y Centroid Coordinate: 230733

0 50 100 150 200 250 Metres

| | | | | | |
|---|---|---|---|---|---|
| | | | | | |
| | | | | | |
| | | | | | |
| | | | | | |
| | | | | | |
| B | MAY-2026 | For deadline four | TMH | JPC | KR |
| A | AUG-2025 | For DCO submission | MAB | JPC | KR |
| Issue | Date | Remarks | Drawn | Checked | Approved |

Title

THE NATIONAL GRID
(NORWICH TO TILBURY) ORDER
WORKS PLANS
REGULATION 5(2)(j)
SECTION C (SHEET 12 OF 18,
COLCHESTER CITY COUNCIL
AND TENDRING DISTRICT COUNCIL)

nationalgrid

PINS Application Number
EN020027

National Grid Drawing Reference
AENC-LSTC-ENG-DWG-0003

| Scale | Sheet Size | Sheet | Issue |
|---|---|---|---|
| 1:2,500 | A0 | SHEET 12 OF 18 | B |

# THE NATIONAL GRID (NORWICH TO TILBURY) ORDER
WORKS PLANS
REGULATION 5(2)(j)
SECTION C (SHEET 13 OF 18,
COLCHESTER CITY COUNCIL AND TENDRING DISTRICT COUNCIL)

Application Document 2.3

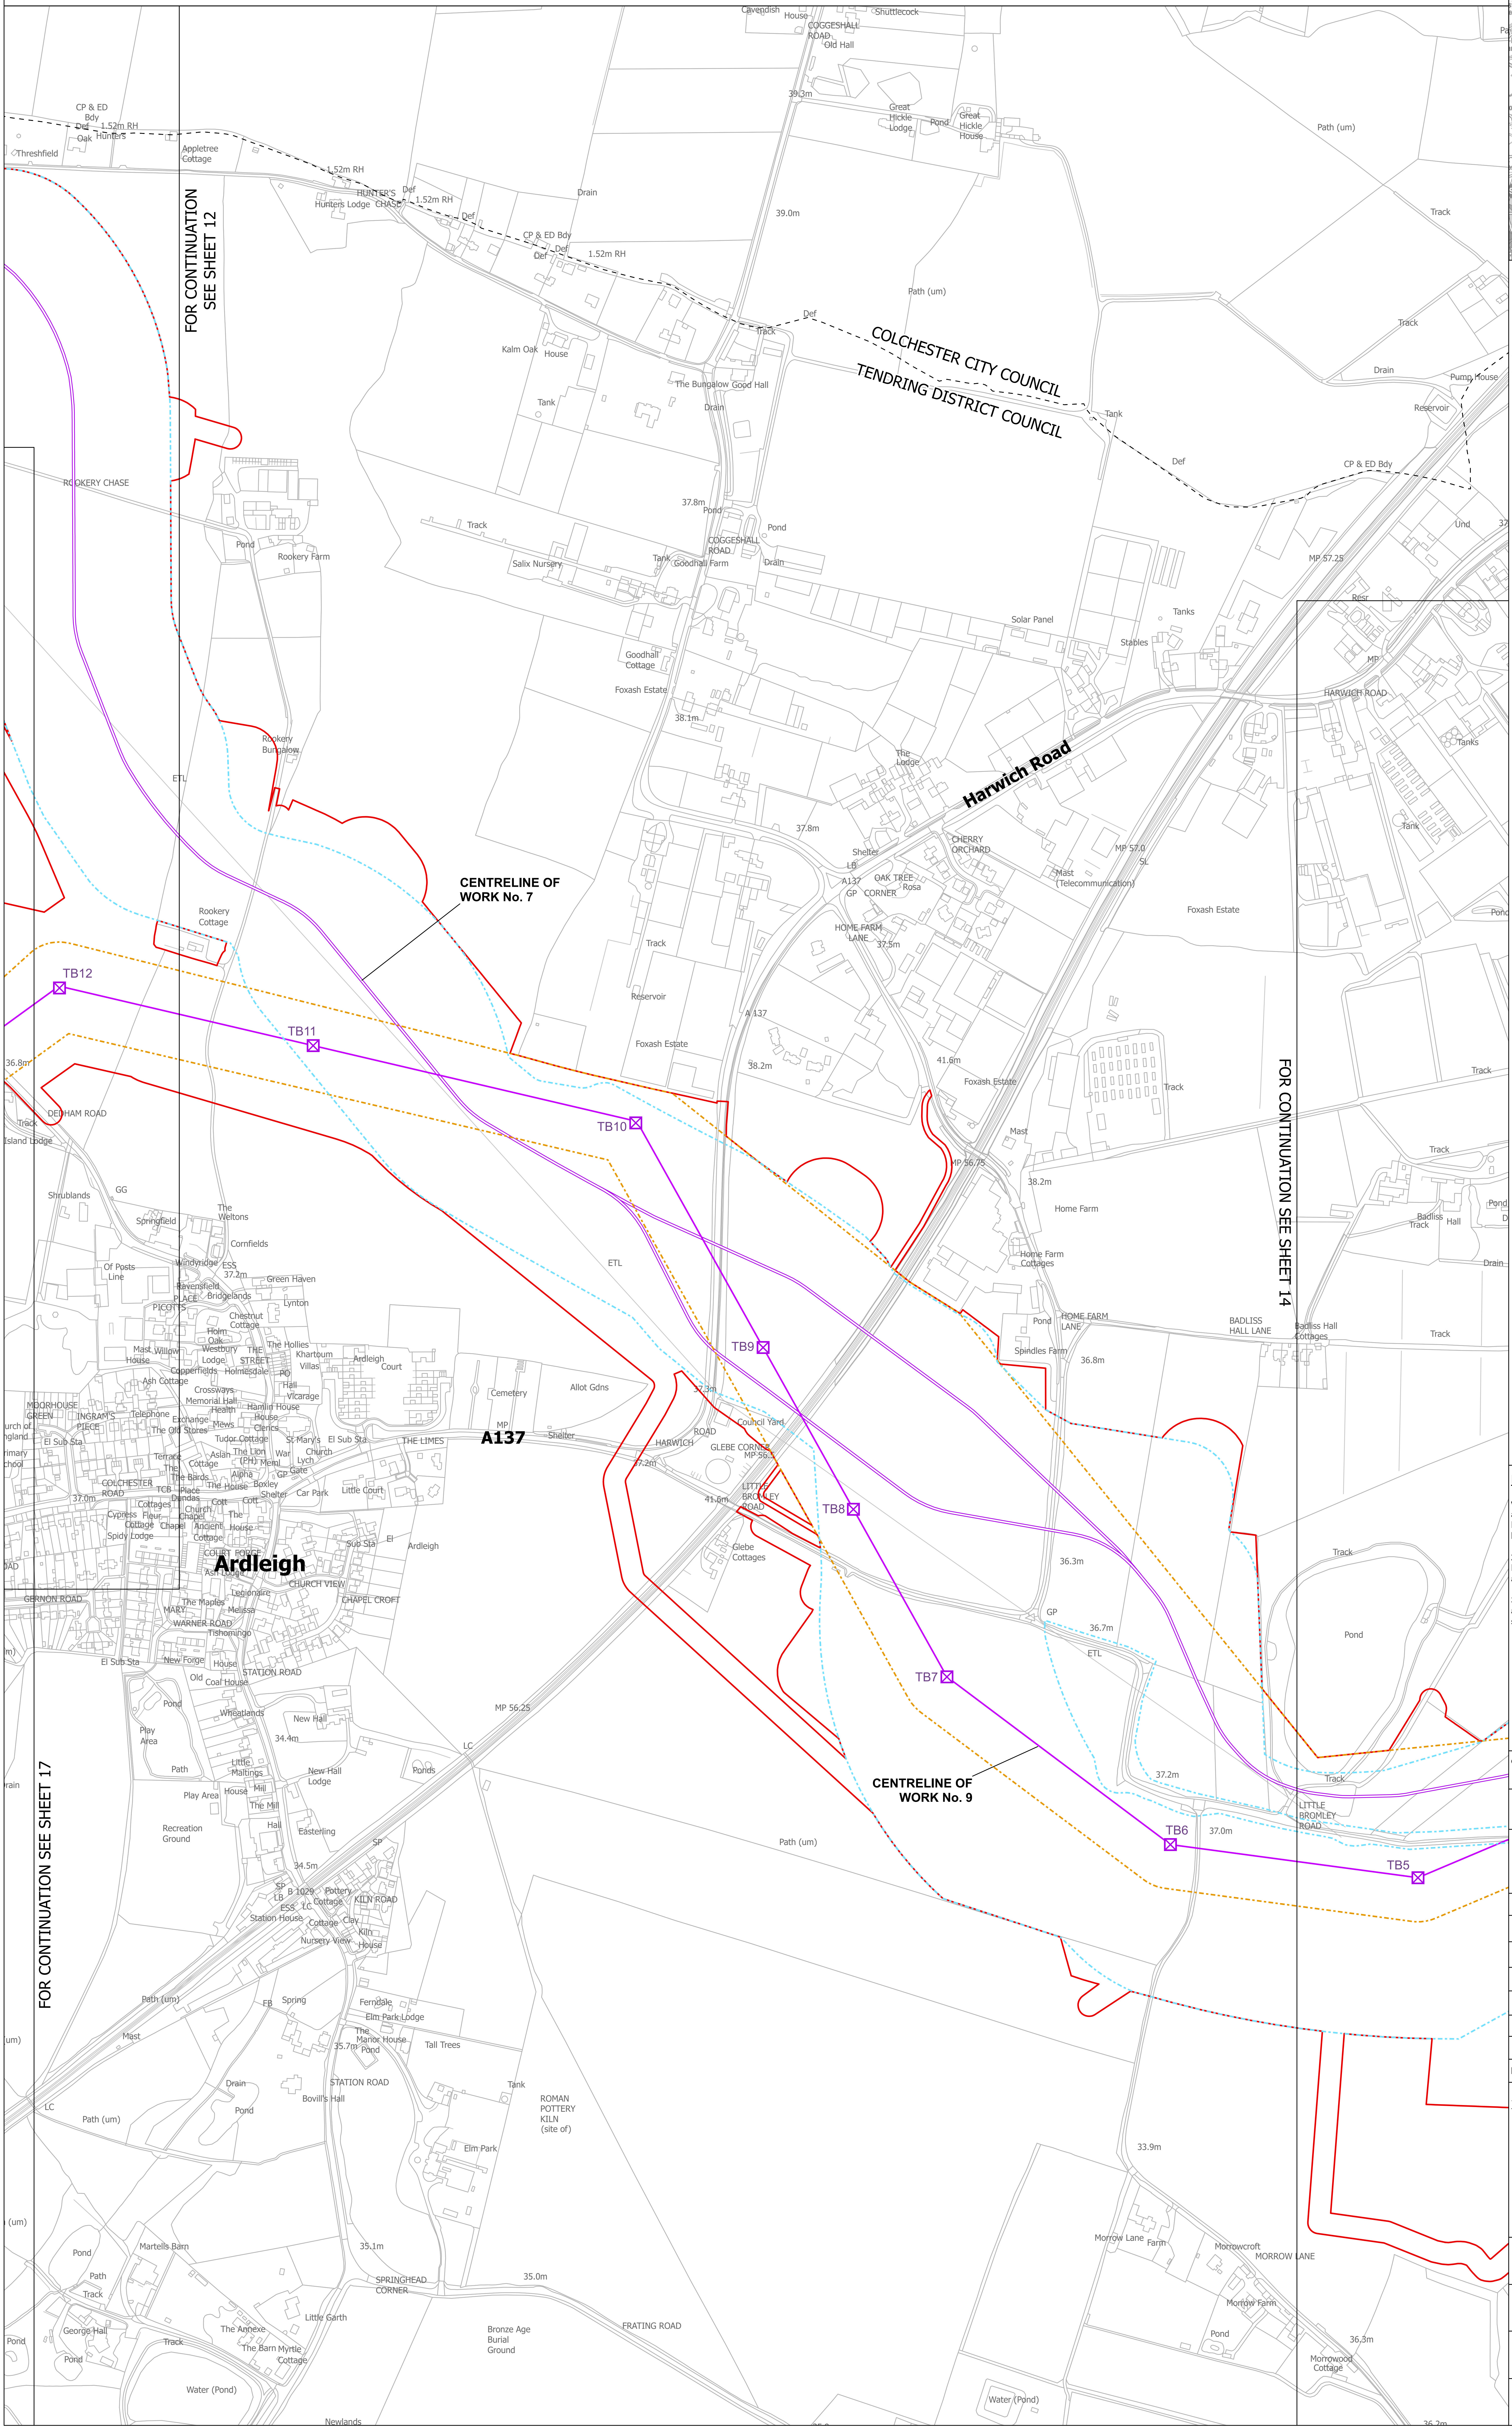
N
COLCHESTER CITY COUNCIL
TENDRING DISTRICT COUNCIL
FOR CONTINUATION SEE SHEET 12
FOR CONTINUATION SEE SHEET 14
FOR CONTINUATION SEE SHEET 17
CENTRELINE OF WORK No. 7
CENTRELINE OF WORK No. 9
TB12
TB11
TB10
TB9
TB8
TB7
TB6
TB5
Harwich Road
HARWICH ROAD
A137
Ardleigh
COGGESHALL ROAD
Goodhall Farm
Foxash Estate
Rookery Farm
Rookery Chase
DEDHAM ROAD
HOME FARM LANE
Home Farm
BADLISS HALL LANE
Badliss Hall
LITTLE BROMLEY ROAD
MORROW LANE
Morrowcroft
Morrow Farm
STATION ROAD
ROMAN POTTERY KILN (site of)
Bronze Age Burial Ground
FRATING ROAD
Elm Park
Salix Nursery
Solar Panel
CHERRY ORCHARD
OAK TREE CORNER
GLEBE CORNER
Glebe Cottages
Council Yard
Cemetery
Allot Gdns
MP 57.25
MP 57.0
MP 56.75
MP 56.25

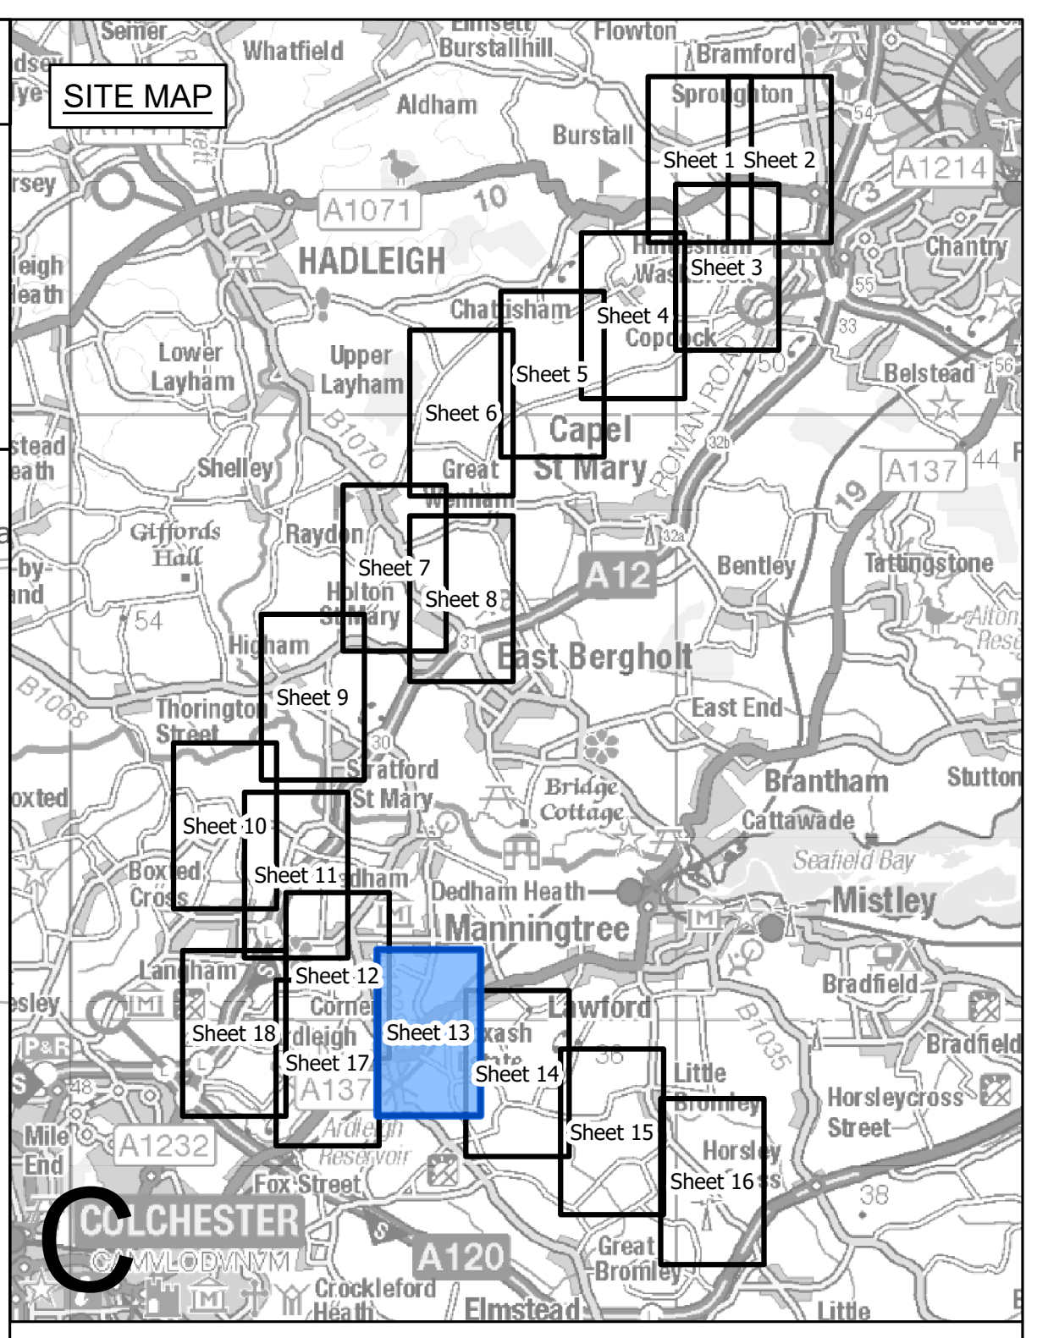
SITE MAP
HADLEIGH
Manningtree
Mistley
Lawford
COLCHESTER
A12
A120
A137
A1232
Sheet 1
Sheet 2
Sheet 3
Sheet 4
Sheet 5
Sheet 6
Sheet 7
Sheet 8
Sheet 9
Sheet 10
Sheet 11
Sheet 12
Sheet 13
Sheet 14
Sheet 15
Sheet 16
Sheet 17
Sheet 18
C

**Legend**

- ▬ ▬ Local authority boundary
- ▬ Section boundary & local authority boundary
- ▬ Section boundary
- —— Sheet index cutlines
- ○○ Commencement of work
- ●● Termination of work
- 🟥 Order Limits
- ▭ Limits of deviation: overhead lines
- ▭ Limits of deviation: underground cables
- ▭ Limits of deviation: non-linear works
- ☒ Proposed full line tension gantry (not to scale)
- ☒ Proposed lattice pylons (not to scale)
- ☒ Proposed pylon removal (not to scale)
- ☒ Proposed pylon modification (not to scale)
- ☒ Proposed temporary pylon (angle structures only) (not to scale)
- —— Proposed overhead line
- ═ Proposed underground cable centreline
- - - - Third party overhead line to be removed
- - - - Third party existing overhead line (modified)
- - - - Third party proposed overhead line
- - - - Third party temporary overhead line diversion
- ▭▭▭ Third party proposed underground cable centreline
- ▨ Proposed substation

Notes

1. These plans show the Order Limits and potential location for the works. Due to the need for future flexibility, National Grid will be applying for Order Limits and Limits of Deviation within its Development Consent Order, within which any final alignments would lie.

2. For additional detail on the plan suites, please refer to the Guide to Plans (document reference 2.0), located in the Volume 2 of the DCO application.

3. This drawing is scaled at paper size A0, therefore any prints taken at smaller sizes will affect accuracy of the measurement units and should not be scaled against.

Coordinate System: British National Grid

Sheet X Centroid Coordinate: 605913 Sheet Y Centroid Coordinate: 229787

0 50 100 150 200 250 Metres

| | | | | | |
|---|---|---|---|---|---|
| | | | | | |
| | | | | | |
| | | | | | |
| | | | | | |
| | | | | | |
| B | MAY-2026 | For deadline four | TMH | JPC | KR |
| A | AUG-2025 | For DCO submission | MAB | JPC | KR |
| Issue | Date | Remarks | Drawn | Checked | Approved |

Title

THE NATIONAL GRID
(NORWICH TO TILBURY) ORDER
WORKS PLANS
REGULATION 5(2)(j)
SECTION C (SHEET 13 OF 18,
COLCHESTER CITY COUNCIL
AND TENDRING DISTRICT COUNCIL)

nationalgrid

PINS Application Number

EN020027

National Grid Drawing Reference

AENC-LSTC-ENG-DWG-0003

| Scale | Sheet Size | Sheet | Issue |
|---|---|---|---|
| 1:2,500 | A0 | SHEET 13 OF 18 | B |

# THE NATIONAL GRID (NORWICH TO TILBURY) ORDER
# WORKS PLANS
# REGULATION 5(2)(j)
# SECTION C (SHEET 14 OF 18, TENDRING DISTRICT COUNCIL)

Application Document 2.3

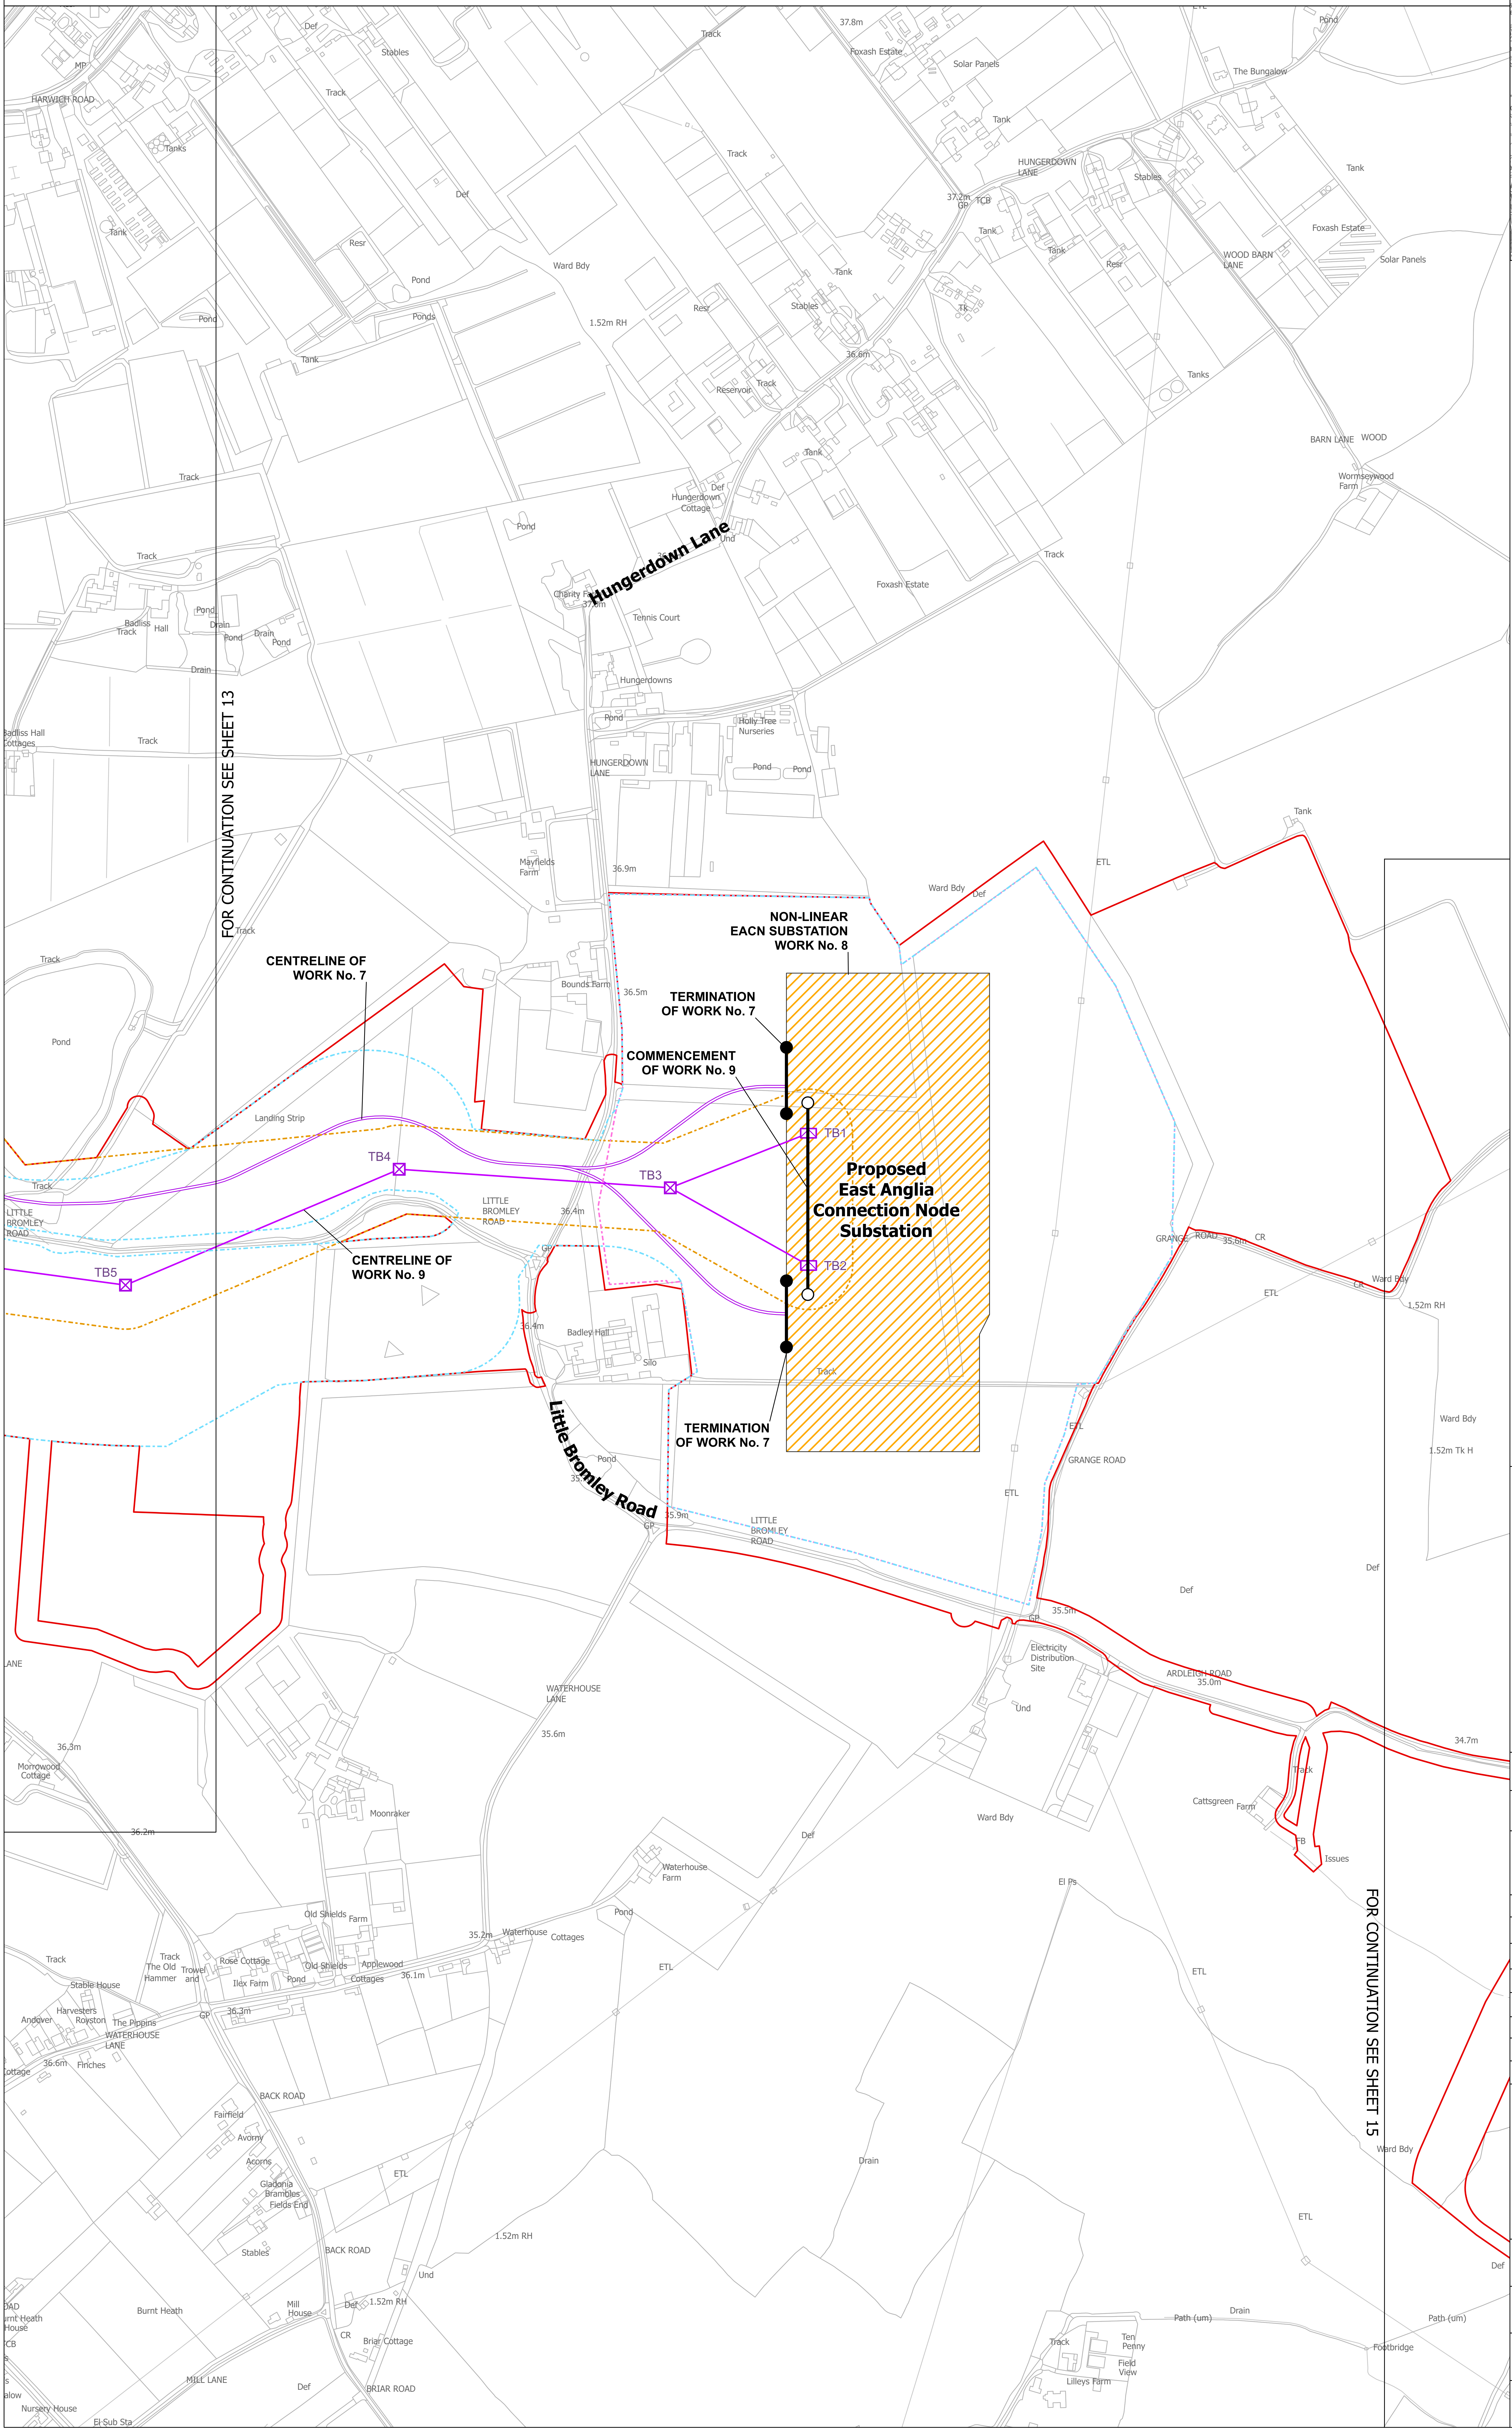
FOR CONTINUATION SEE SHEET 13
FOR CONTINUATION SEE SHEET 15
Hungerdown Lane
Little Bromley Road
CENTRELINE OF WORK No. 7
CENTRELINE OF WORK No. 9
NON-LINEAR EACN SUBSTATION WORK No. 8
TERMINATION OF WORK No. 7
COMMENCEMENT OF WORK No. 9
TERMINATION OF WORK No. 7
Proposed East Anglia Connection Node Substation
TB1
TB2
TB3
TB4
TB5
HARWICH ROAD
HUNGERDOWN LANE
WOOD BARN LANE
BARN LANE
WOOD
LITTLE BROMLEY ROAD
GRANGE ROAD
ARDLEIGH ROAD
WATERHOUSE LANE
BACK ROAD
MILL LANE
BRIAR ROAD
Foxash Estate
Solar Panels
The Bungalow
Hungerdown Cottage
Charity Farm
Tennis Court
Hungerdowns
Holly Tree Nurseries
Mayfields Farm
Bounds Farm
Badley Hall
Badliss Hall
Badliss Hall Cottages
Landing Strip
Wormseywood Farm
Electricity Distribution Site
Cattsgreen Farm
Moonraker
Waterhouse Farm
Waterhouse Cottages
Old Shields Farm
Old Shields
Applewood Cottages
Rose Cottage
Ilex Farm
Stable House
Harvesters
Royston
The Pippins
Finches
Fairfield
Avonry
Acorns
Gladonia
Brambles
Fields End
Stables
Mill House
Briar Cottage
Burnt Heath
Ten Penny
Field View
Lilleys Farm
Nursery House
El Sub Sta
Morrowood Cottage
37.8m
37.2m
36.6m
36.9m
36.5m
36.4m
35.9m
35.6m
35.5m
35.0m
34.7m
36.3m
36.2m
36.1m
35.2m
1.52m RH
Ward Bdy
ETL
Track
Pond
Tank
Def

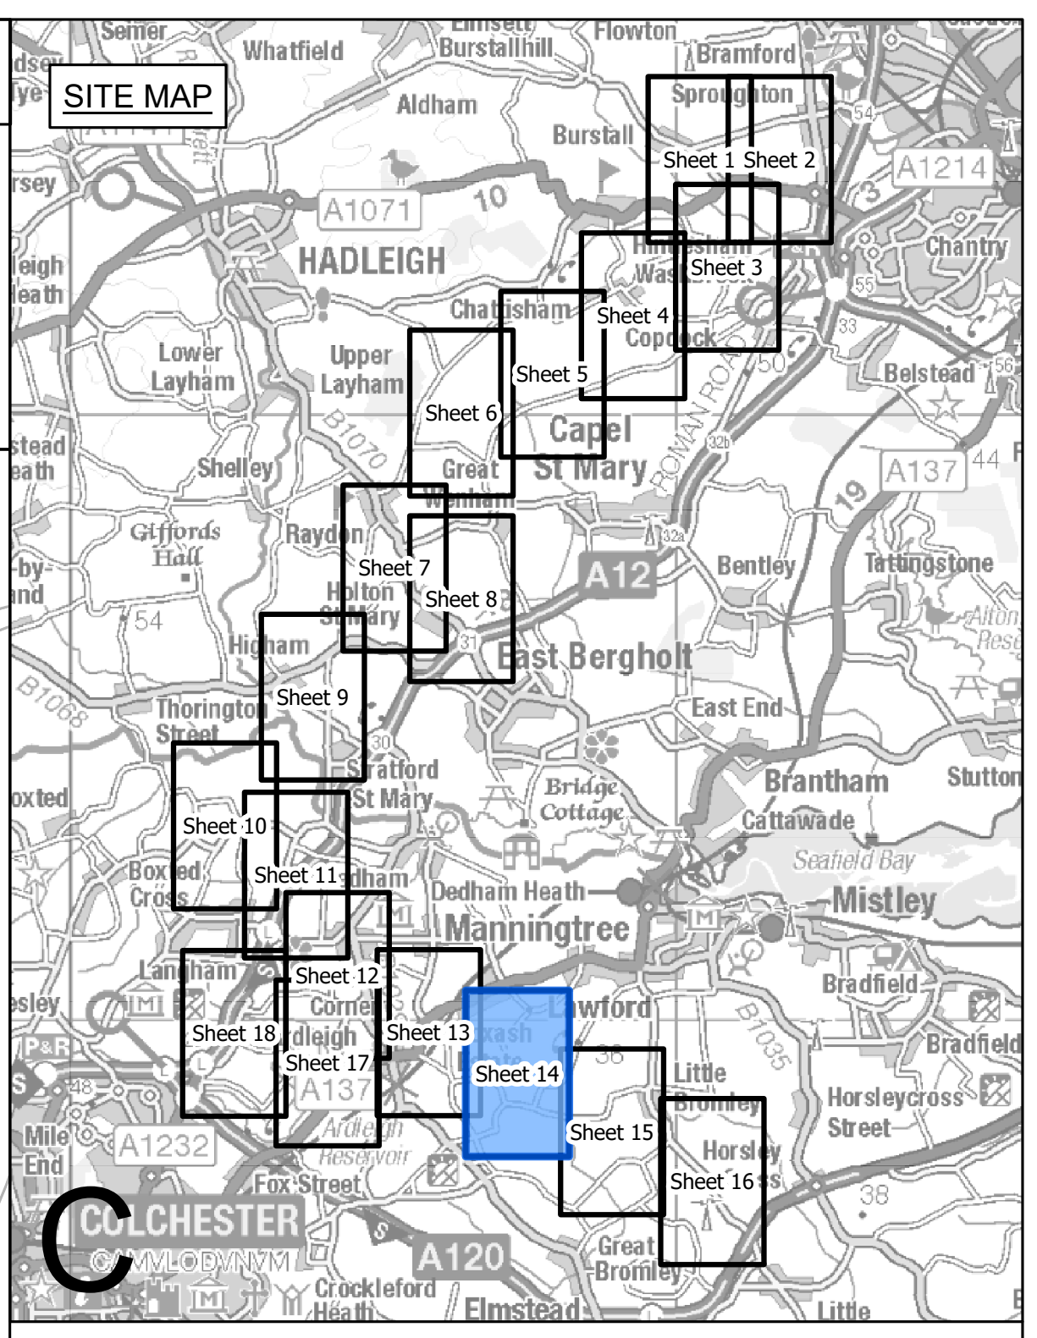
SITE MAP
Sheet 1
Sheet 2
Sheet 3
Sheet 4
Sheet 5
Sheet 6
Sheet 7
Sheet 8
Sheet 9
Sheet 10
Sheet 11
Sheet 12
Sheet 13
Sheet 14
Sheet 15
Sheet 16
Sheet 17
Sheet 18
HADLEIGH
Manningtree
Mistley
East Bergholt
Dedham Heath
Bradfield
Horsleycross Street
COLCHESTER
A120
A12
A1232
A137
C

**Legend**

- ▬ ▬ Local authority boundary
- Section boundary & local authority boundary
- Section boundary
- —— Sheet index cutlines
- ○○ Commencement of work
- ●● Termination of work
- 🟥 Order Limits
- Limits of deviation: overhead lines
- Limits of deviation: underground cables
- Limits of deviation: non-linear works
- Proposed full line tension gantry (not to scale)
- ☒ Proposed lattice pylons (not to scale)
- ☒ Proposed pylon removal (not to scale)
- ☒ Proposed pylon modification (not to scale)
- ☒ Proposed temporary pylon (angle structures only) (not to scale)
- Proposed overhead line
- Proposed underground cable centreline
- Third party overhead line to be removed
- Third party existing overhead line (modified)
- Third party proposed overhead line
- Third party temporary overhead line diversion
- Third party proposed underground cable centreline
- ▨ Proposed substation

Notes

1. These plans show the Order Limits and potential location for the works. Due to the need for future flexibility, National Grid will be applying for Order Limits and Limits of Deviation within its Development Consent Order, within which any final alignments would lie.

2. For additional detail on the plan suites, please refer to the Guide to Plans (document reference 2.0), located in the Volume 2 of the DCO application.

3. This drawing is scaled at paper size A0, therefore any prints taken at smaller sizes will affect accuracy of the measurement units and should not be scaled against.

Coordinate System: British National Grid

Sheet X Centroid Coordinate: 607378 Sheet Y Centroid Coordinate: 229114

0 50 100 150 200 250 Metres

| Issue | Date | Remarks | Drawn | Checked | Approved |
|---|---|---|---|---|---|
| | | | | | |
| | | | | | |
| | | | | | |
| | | | | | |
| | | | | | |
| B | MAY-2026 | For deadline four | TMH | JPC | KR |
| A | AUG-2025 | For DCO submission | MAB | JPC | KR |

Title

THE NATIONAL GRID
(NORWICH TO TILBURY) ORDER
WORKS PLANS
REGULATION 5(2)(j)
SECTION C (SHEET 14 OF 18,
TENDRING DISTRICT COUNCIL)

nationalgrid

PINS Application Number

EN020027

National Grid Drawing Reference

AENC-LSTC-ENG-DWG-0003

| Scale | Sheet Size | Sheet | Issue |
|---|---|---|---|
| 1:2,500 | A0 | SHEET 14 OF 18 | B |

# THE NATIONAL GRID (NORWICH TO TILBURY) ORDER
WORKS PLANS
REGULATION 5(2)(j)
SECTION C (SHEET 15 OF 18,
TENDRING DISTRICT COUNCIL)

Application Document 2.3

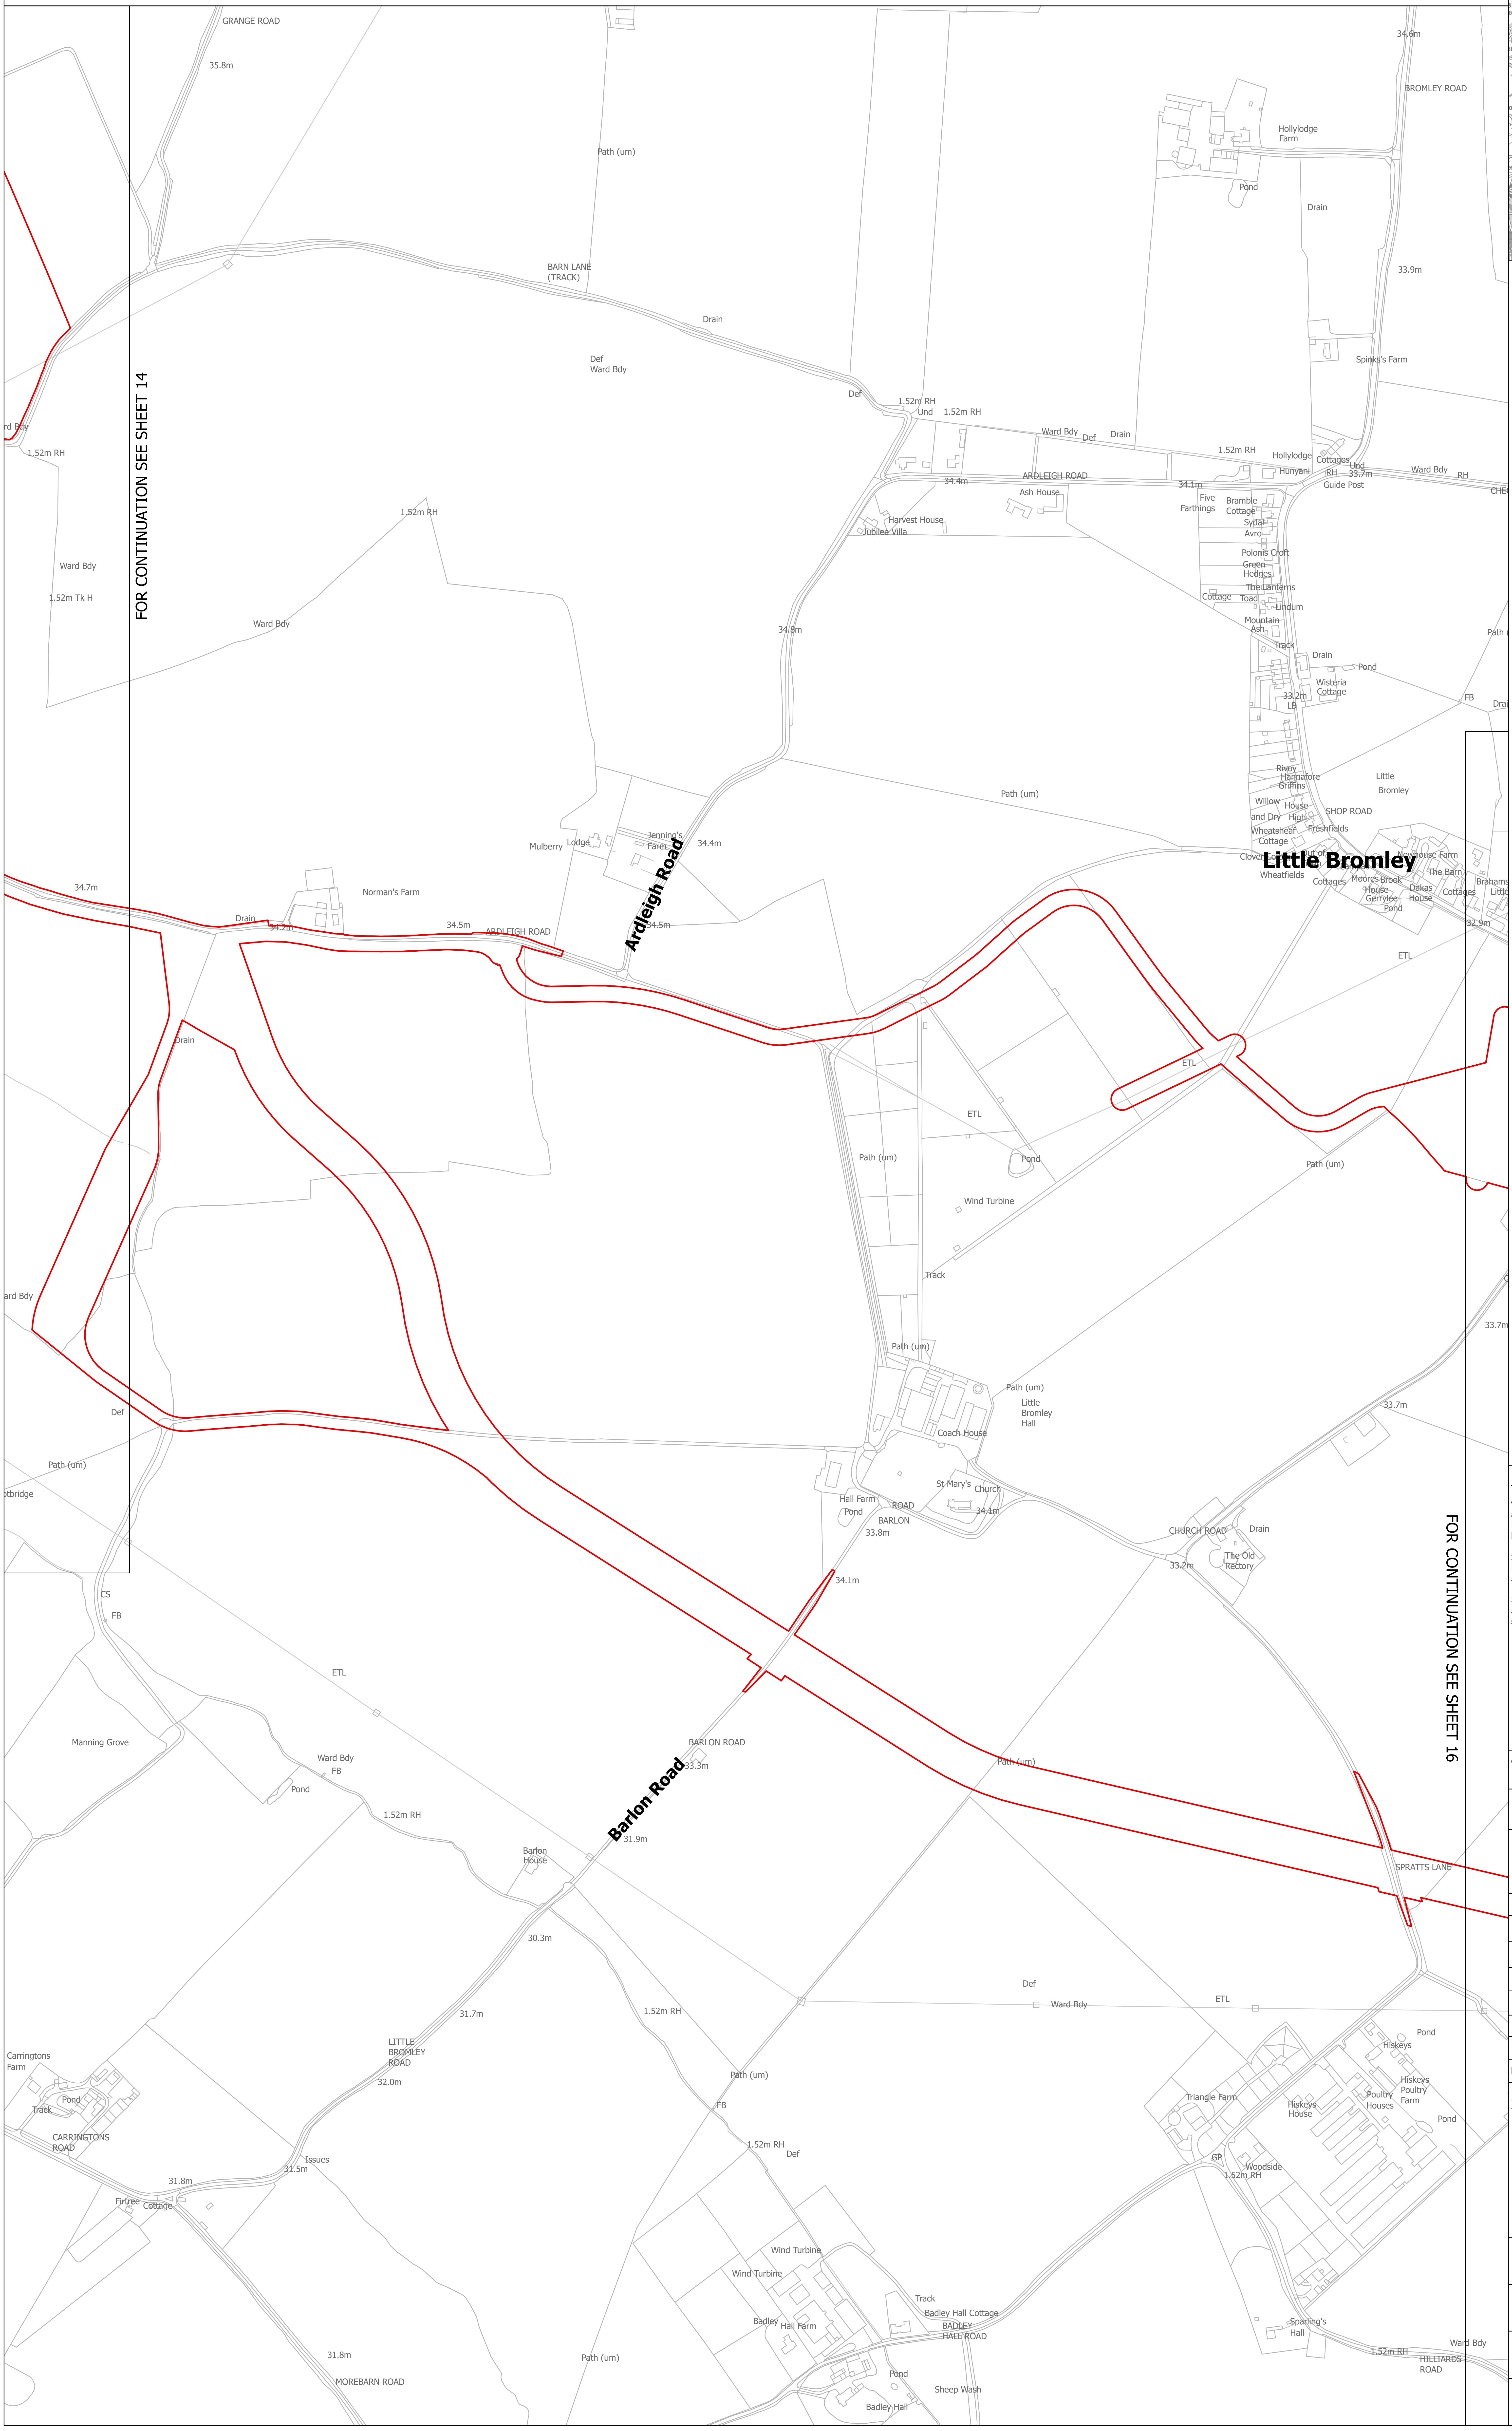

FOR CONTINUATION SEE SHEET 14
FOR CONTINUATION SEE SHEET 16
Little Bromley
Ardleigh Road
Barlon Road
GRANGE ROAD
35.8m
Path (um)
BARN LANE (TRACK)
Drain
Def
Ward Bdy
1.52m RH
Und
1.52m Tk H
Hollylodge Farm
Pond
BROMLEY ROAD
34.6m
33.9m
Spinks's Farm
Hollylodge Cottages
Hunyani
Guide Post
33.7m
ARDLEIGH ROAD
34.4m
Ash House
34.1m
Five Farthings
Bramble Cottage
Sydal
Avro
Harvest House
Jubilee Villa
Polonis Croft
Green Hedges
The Lanterns
Cottage
Toad
Lindum
Mountain Ash
Track
Wisteria Cottage
33.2m
LB
FB
34.8m
Rivoy
Hannalore
Griffins
Willow House
Dry High
Wheatsheaf Cottage
SHOP ROAD
Freshfields
Little Bromley
Wheatfields
Cottages
Moores Brook House
Gerrylee
Oakas House
Pond
The Barn
Brahams
Cottages
32.9m
Mulberry
Lodge
Jenning's Farm
34.4m
34.7m
Norman's Farm
34.5m
ETL
Wind Turbine
Path (um)
Little Bromley Hall
Coach House
St Mary's Church
34.1m
Hall Farm
Pond
BARLON ROAD
33.8m
CHURCH ROAD
The Old Rectory
33.2m
33.7m
34.1m
CS
FB
Manning Grove
BARLON ROAD
33.3m
31.9m
Barlon House
SPRATTS LANE
30.3m
31.7m
LITTLE BROMLEY ROAD
32.0m
Carringtons Farm
Track
CARRINGTONS ROAD
31.8m
31.5m
Issues
Firtree Cottage
Triangle Farm
Hiskeys
Hiskeys Poultry Farm
Poultry Houses
Hiskeys House
GP
Woodside
Wind Turbine
Badley Hall Farm
Badley Hall Cottage
BADLEY HALL ROAD
Sheep Wash
Badley Hall
Sparling's Hall
HILLIARDS ROAD
MOREBARN ROAD

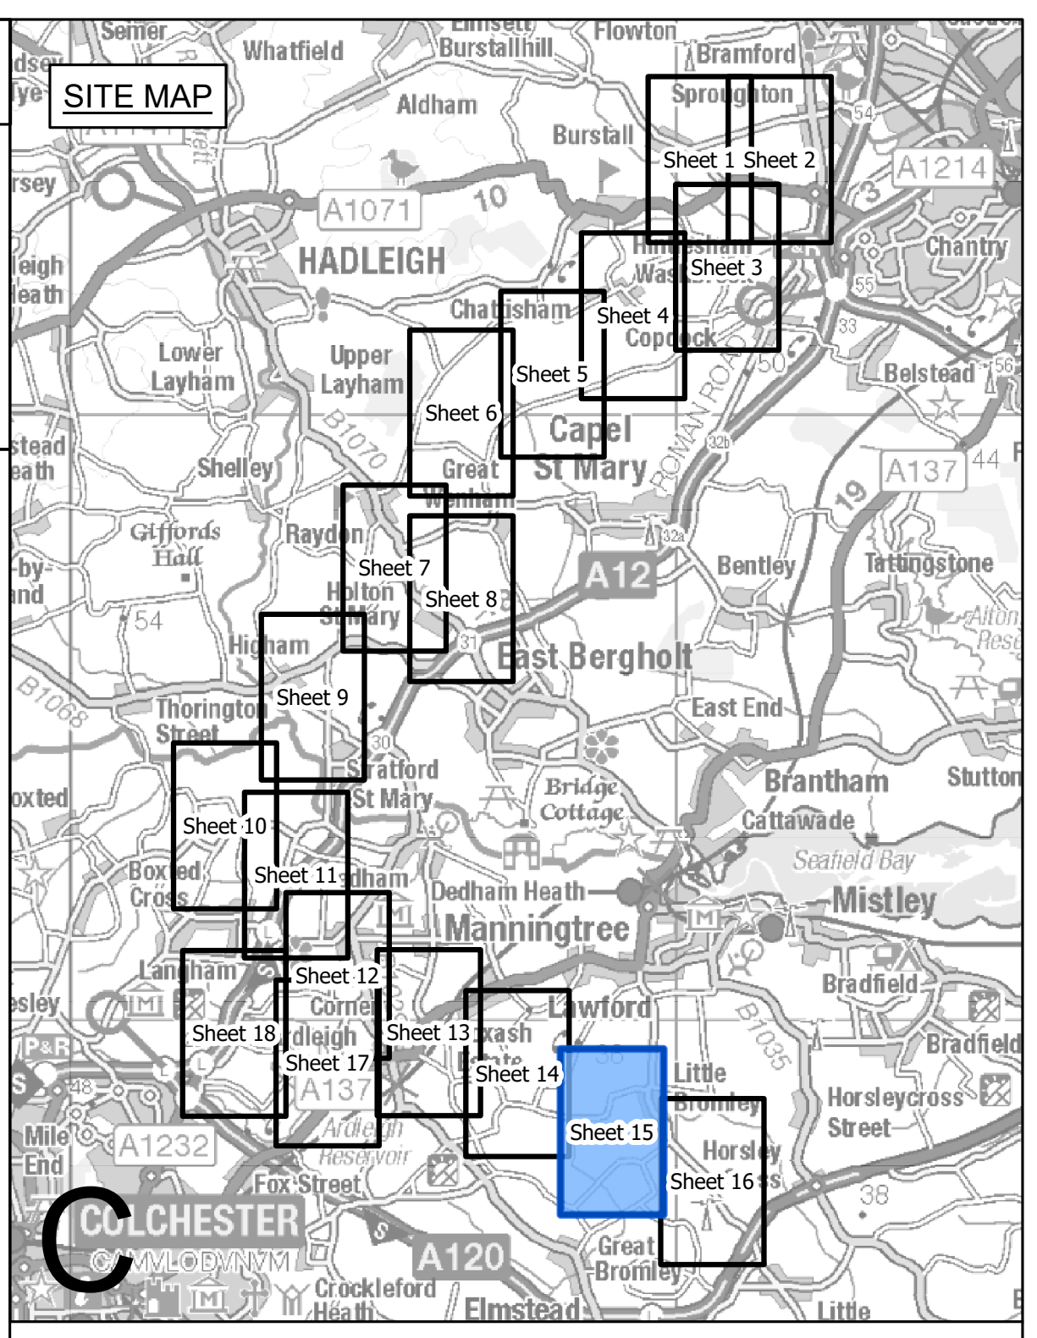

SITE MAP
HADLEIGH
Sheet 1
Sheet 2
Sheet 3
Sheet 4
Sheet 5
Sheet 6
Sheet 7
Sheet 8
Sheet 9
Sheet 10
Sheet 11
Sheet 12
Sheet 13
Sheet 14
Sheet 15
Sheet 16
Sheet 17
Sheet 18
Capel St Mary
East Bergholt
Manningtree
Mistley
Lawford
COLCHESTER
A12
A120
A137
A1071

## Legend

- ▬ Local authority boundary
- ▬ Section boundary & local authority boundary
- ▬ Section boundary
- — Sheet index cutlines
- ○○ Commencement of work
- ●● Termination of work
- ☐ Order Limits
- ☐ Limits of deviation: overhead lines
- ☐ Limits of deviation: underground cables
- ☐ Limits of deviation: non-linear works
- ☒ Proposed full line tension gantry (not to scale)
- ☒ Proposed lattice pylons (not to scale)
- ☒ Proposed pylon removal (not to scale)
- ☒ Proposed pylon modification (not to scale)
- ☒ Proposed temporary pylon (angle structures only) (not to scale)
- — Proposed overhead line
- — Proposed underground cable centreline
- - - Third party overhead line to be removed
- - - Third party existing overhead line (modified)
- - - Third party proposed overhead line
- - - Third party temporary overhead line diversion
- - - Third party proposed underground cable centreline
- ▨ Proposed substation

## Notes

1. These plans show the Order Limits and potential location for the works. Due to the need for future flexibility, National Grid will be applying for Order Limits and Limits of Deviation within its Development Consent Order, within which any final alignments would lie.

2. For additional detail on the plan suites, please refer to the Guide to Plans (document reference 2.0), located in the Volume 2 of the DCO application.

3. This drawing is scaled at paper size A0, therefore any prints taken at smaller sizes will affect accuracy of the measurement units and should not be scaled against.

Coordinate System: British National Grid

Sheet X Centroid Coordinate: 608942 Sheet Y Centroid Coordinate: 228148

0 50 100 150 200 250 Metres

| | | | | | |
|---|---|---|---|---|---|
| | | | | | |
| | | | | | |
| | | | | | |
| | | | | | |
| | | | | | |
| B | MAY-2026 | For deadline four | TMH | JPC | KR |
| A | AUG-2025 | For DCO submission | MAB | JPC | KR |
| Issue | Date | Remarks | Drawn | Checked | Approved |

Title

THE NATIONAL GRID
(NORWICH TO TILBURY) ORDER
WORKS PLANS
REGULATION 5(2)(j)
SECTION C (SHEET 15 OF 18,
TENDRING DISTRICT COUNCIL)

nationalgrid

PINS Application Number
EN020027

National Grid Drawing Reference
AENC-LSTC-ENG-DWG-0003

| Scale | Sheet Size | Sheet | Issue |
|---|---|---|---|
| 1:2,500 | A0 | SHEET 15 OF 18 | B |

# THE NATIONAL GRID (NORWICH TO TILBURY) ORDER
WORKS PLANS
REGULATION 5(2)(j)
SECTION C (SHEET 16 OF 18,
TENDRING DISTRICT COUNCIL)

Application Document 2.3

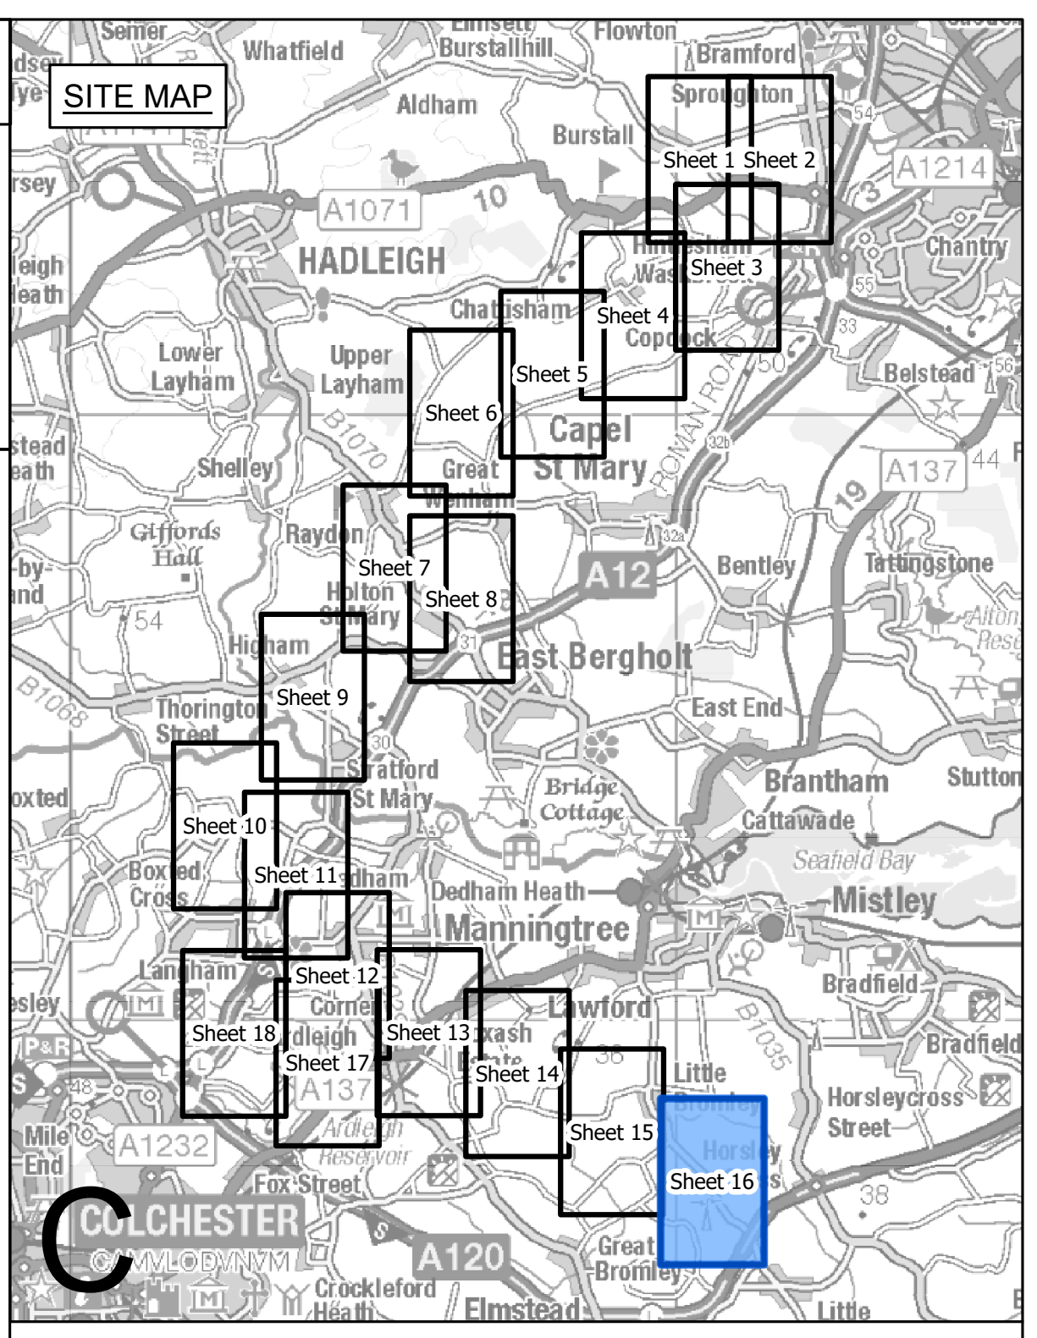

SITE MAP
HADLEIGH
Sheet 1
Sheet 2
Sheet 3
Sheet 4
Sheet 5
Sheet 6
Sheet 7
Sheet 8
Sheet 9
Sheet 10
Sheet 11
Sheet 12
Sheet 13
Sheet 14
Sheet 15
Sheet 16
Sheet 17
Sheet 18
Capel St Mary
East Bergholt
Manningtree
Mistley
Lawford
COLCHESTER
A12
A120
A137
A1071

## Legend

- ╍ Local authority boundary
- ▬ Section boundary & local authority boundary
- ▬ Section boundary
- ― Sheet index cutlines
- ○○ Commencement of work
- ●● Termination of work
- ▭ Order Limits
- ▭ Limits of deviation: overhead lines
- ▭ Limits of deviation: underground cables
- ▭ Limits of deviation: non-linear works
- ☒ Proposed full line tension gantry (not to scale)
- ☒ Proposed lattice pylons (not to scale)
- ☒ Proposed pylon removal (not to scale)
- ☒ Proposed pylon modification (not to scale)
- ☒ Proposed temporary pylon (angle structures only) (not to scale)
- ― Proposed overhead line
- ═ Proposed underground cable centreline
- ╍ Third party overhead line to be removed
- ╍ Third party existing overhead line (modified)
- ╍ Third party proposed overhead line
- ╍ Third party temporary overhead line diversion
- ═ Third party proposed underground cable centreline
- ▨ Proposed substation

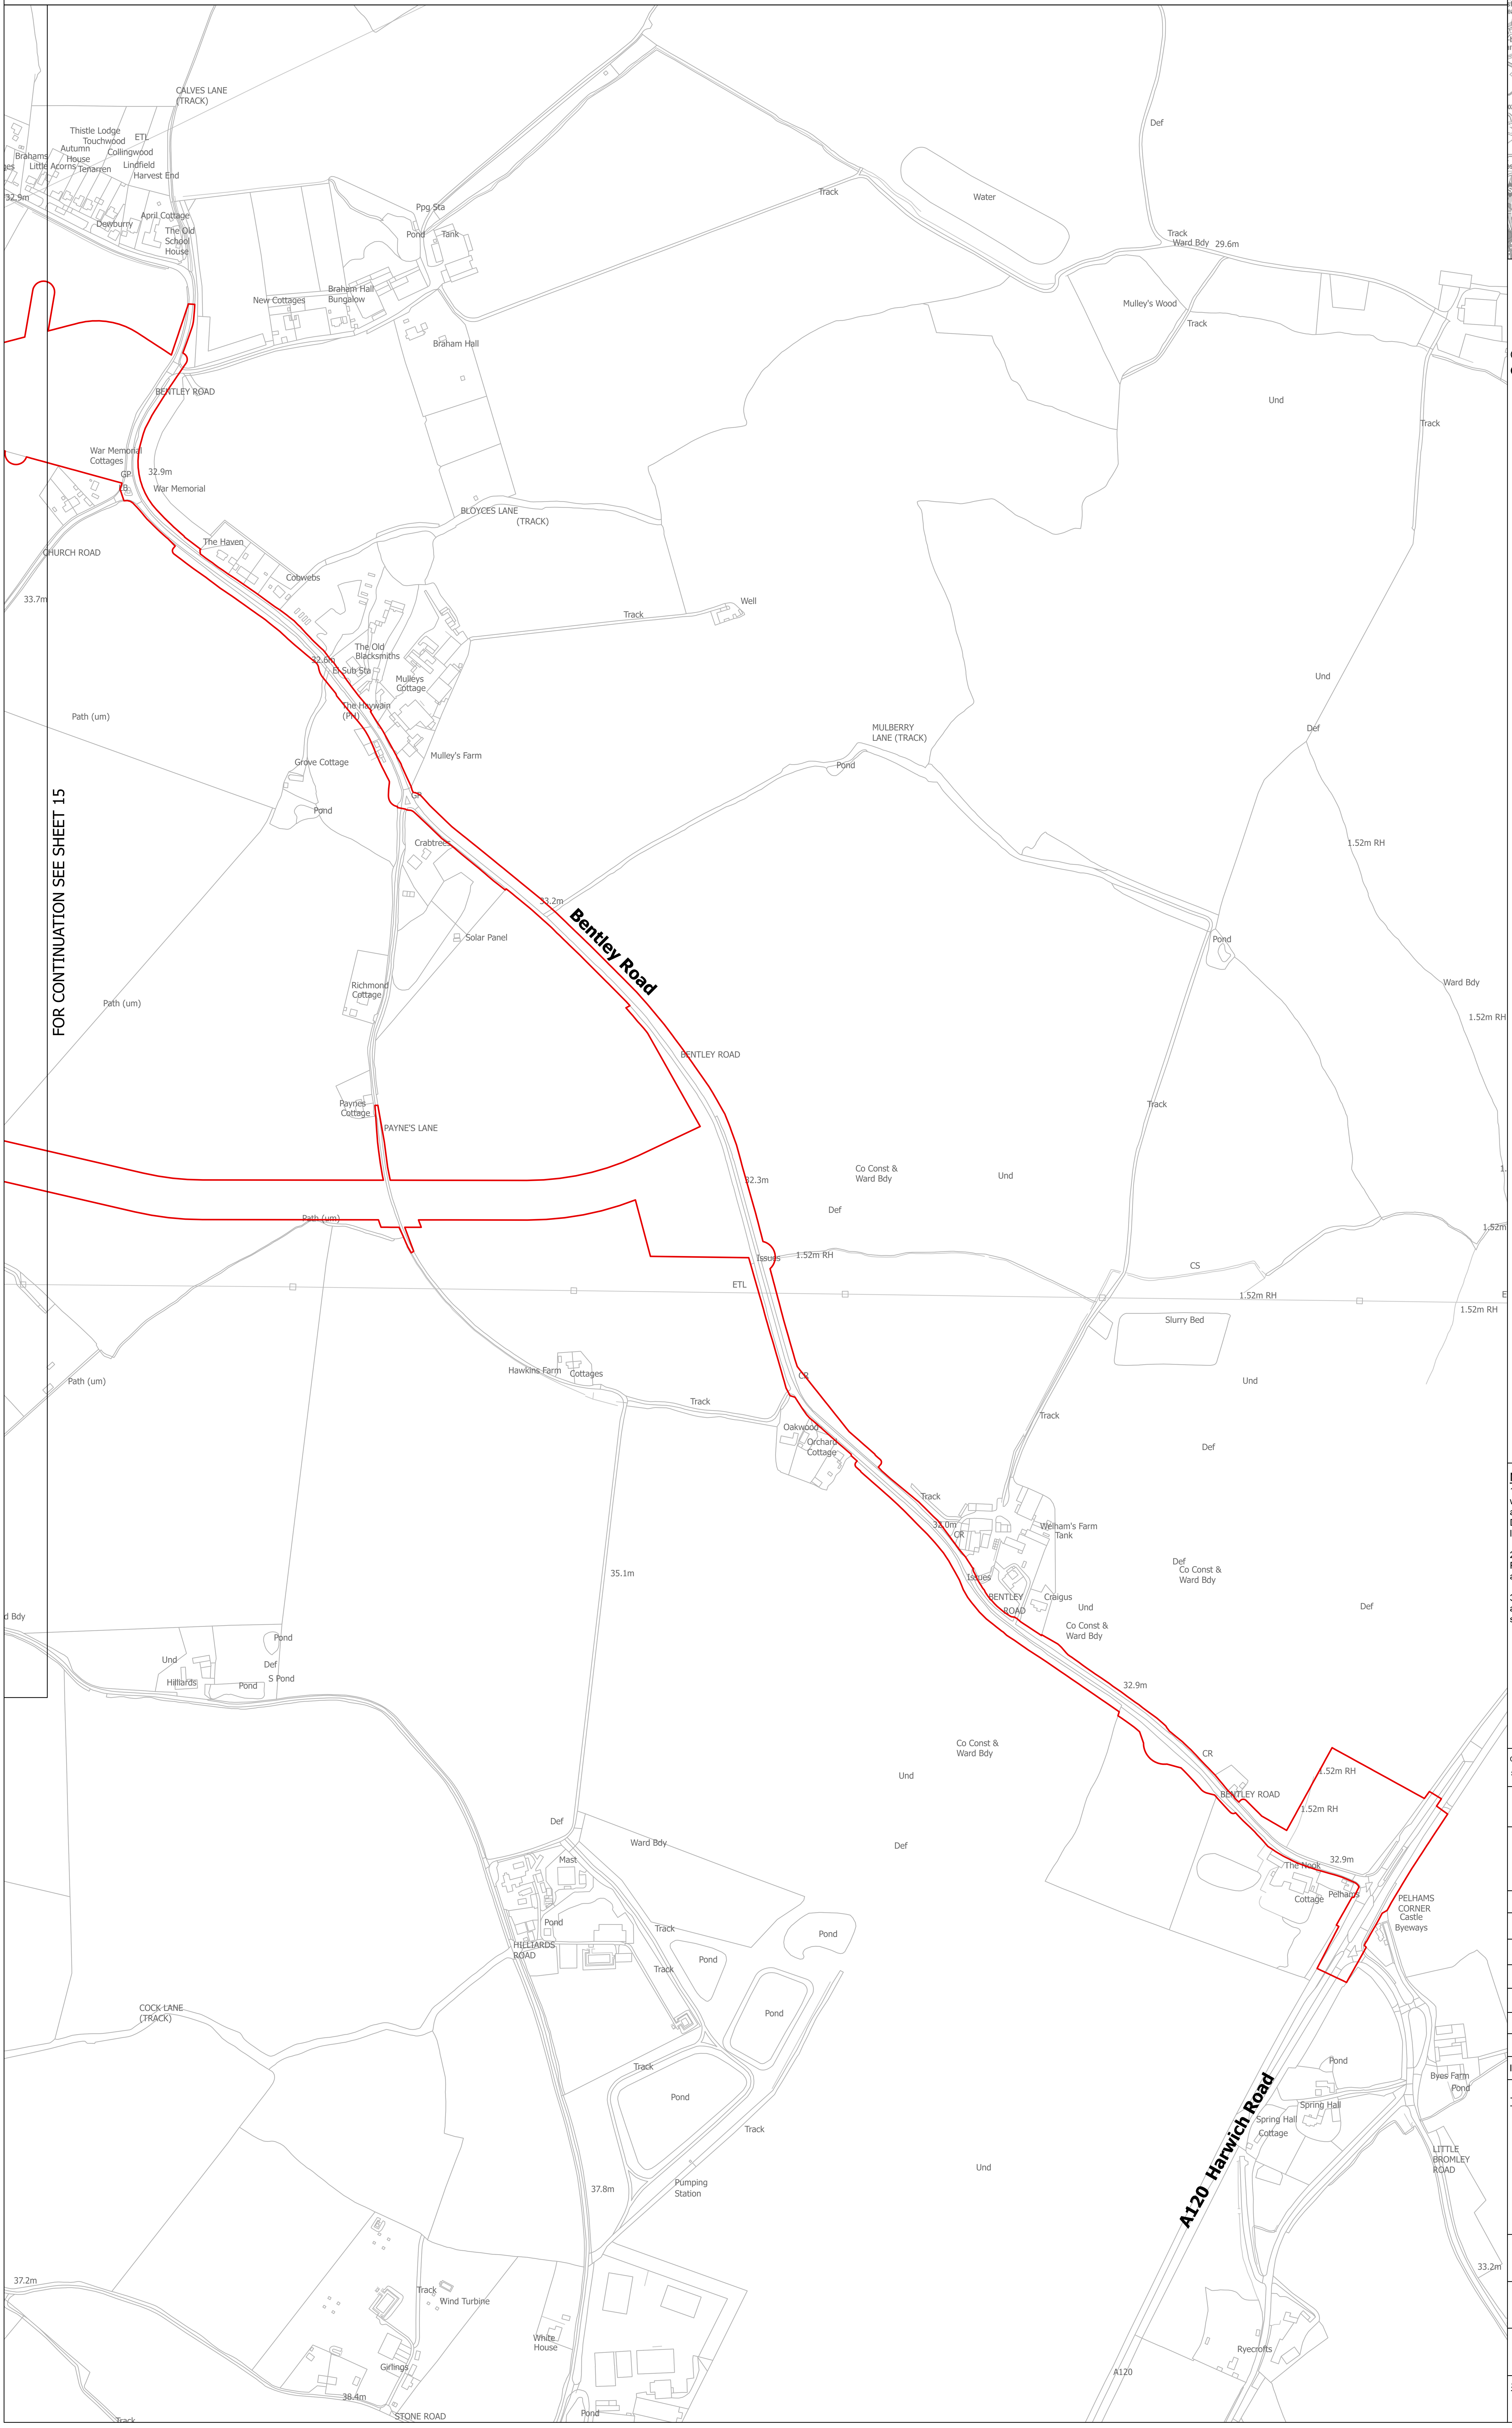

FOR CONTINUATION SEE SHEET 15
CALVES LANE (TRACK)
Thistle Lodge
Touchwood
ETL
Autumn House
Collingwood
Brahams
Little Acorns
Tehanren
Lindfield
Harvest End
32.9m
April Cottage
Dewburry
The Old School House
Pog Sta
Pond
Tank
New Cottages
Braham Hall Bungalow
Braham Hall
BENTLEY ROAD
War Memorial Cottages
GP
32.9m
TCB
War Memorial
CHURCH ROAD
33.7m
The Haven
Cobwebs
BLOYCES LANE (TRACK)
Well
Track
The Old Blacksmiths
32.6m
El Sub Sta
Mulleys Cottage
The Haywain (PH)
Mulley's Farm
Path (um)
Grove Cottage
Pond
GP
Crabtrees
33.2m
Bentley Road
Solar Panel
Richmond Cottage
Path (um)
BENTLEY ROAD
Paynes Cottage
PAYNE'S LANE
Path (um)
Def
Track
Water
Track
Ward Bdy
29.6m
Mulley's Wood
Track
Und
Track
Und
Def
MULBERRY LANE (TRACK)
Pond
1.52m RH
Pond
Ward Bdy
1.52m RH
Track
Co Const & Ward Bdy
Und
32.3m
Def
Issues
1.52m RH
ETL
CS
1.52m RH
1.52m RH
1.52m RH
Slurry Bed
Path (um)
Hawkins Farm
Cottages
Track
Und
Track
CR
Oakwood
Orchard Cottage
Def
Track
33.0m
CR
Welham's Farm
Tank
Issues
BENTLEY ROAD
Craigus
Und
Def
Co Const & Ward Bdy
Co Const & Ward Bdy
Def
35.1m
Ward Bdy
Pond
Und
Hillards
Def
Pond
S Pond
32.9m
Co Const & Ward Bdy
Und
CR
1.52m RH
BENTLEY ROAD
1.52m RH
32.9m
The Nook
Pelhams
Cottage
PELHAMS CORNER
Castle
Byeways
Def
Def
Mast
Ward Bdy
Pond
HILLIARDS ROAD
Track
Pond
Track
Pond
Pond
Pond
COCK LANE (TRACK)
Track
Pond
Track
37.8m
Pumping Station
Und
A120 Harwich Road
Pond
Byes Farm
Pond
Spring Hall
Spring Hall Cottage
LITTLE BROMLEY ROAD
33.2m
37.2m
Track
Wind Turbine
White House
Girlings
38.4m
STONE ROAD
Track
Pond
Ryecrofts
A120

## Notes

1. These plans show the Order Limits and potential location for the works. Due to the need for future flexibility, National Grid will be applying for Order Limits and Limits of Deviation within its Development Consent Order, within which any final alignments would lie.

2. For additional detail on the plan suites, please refer to the Guide to Plans (document reference 2.0), located in the Volume 2 of the DCO application.

3. This drawing is scaled at paper size A0, therefore any prints taken at smaller sizes will affect accuracy of the measurement units and should not be scaled against.

Coordinate System: British National Grid

Sheet X Centroid Coordinate: 610599

Sheet Y Centroid Coordinate: 227327

0 50 100 150 200 250 Metres

| Issue | Date | Remarks | Drawn | Checked | Approved |
|---|---|---|---|---|---|
| B | MAY-2026 | For deadline four | TMH | JPC | KR |
| A | AUG-2025 | For DCO submission | MAB | JPC | KR |

Title

THE NATIONAL GRID
(NORWICH TO TILBURY) ORDER
WORKS PLANS
REGULATION 5(2)(j)
SECTION C (SHEET 16 OF 18,
TENDRING DISTRICT COUNCIL)

nationalgrid

PINS Application Number

EN020027

National Grid Drawing Reference

AENC-LSTC-ENG-DWG-0003

| Scale | Sheet Size | Sheet | Issue |
|---|---|---|---|
| 1:2,500 | A0 | SHEET 16 OF 18 | B |

# THE NATIONAL GRID (NORWICH TO TILBURY) ORDER
WORKS PLANS
REGULATION 5(2)(j)
SECTION C (SHEET 17 OF 18,
COLCHESTER CITY COUNCIL AND TENDRING DISTRICT COUNCIL)

Application Document 2.3

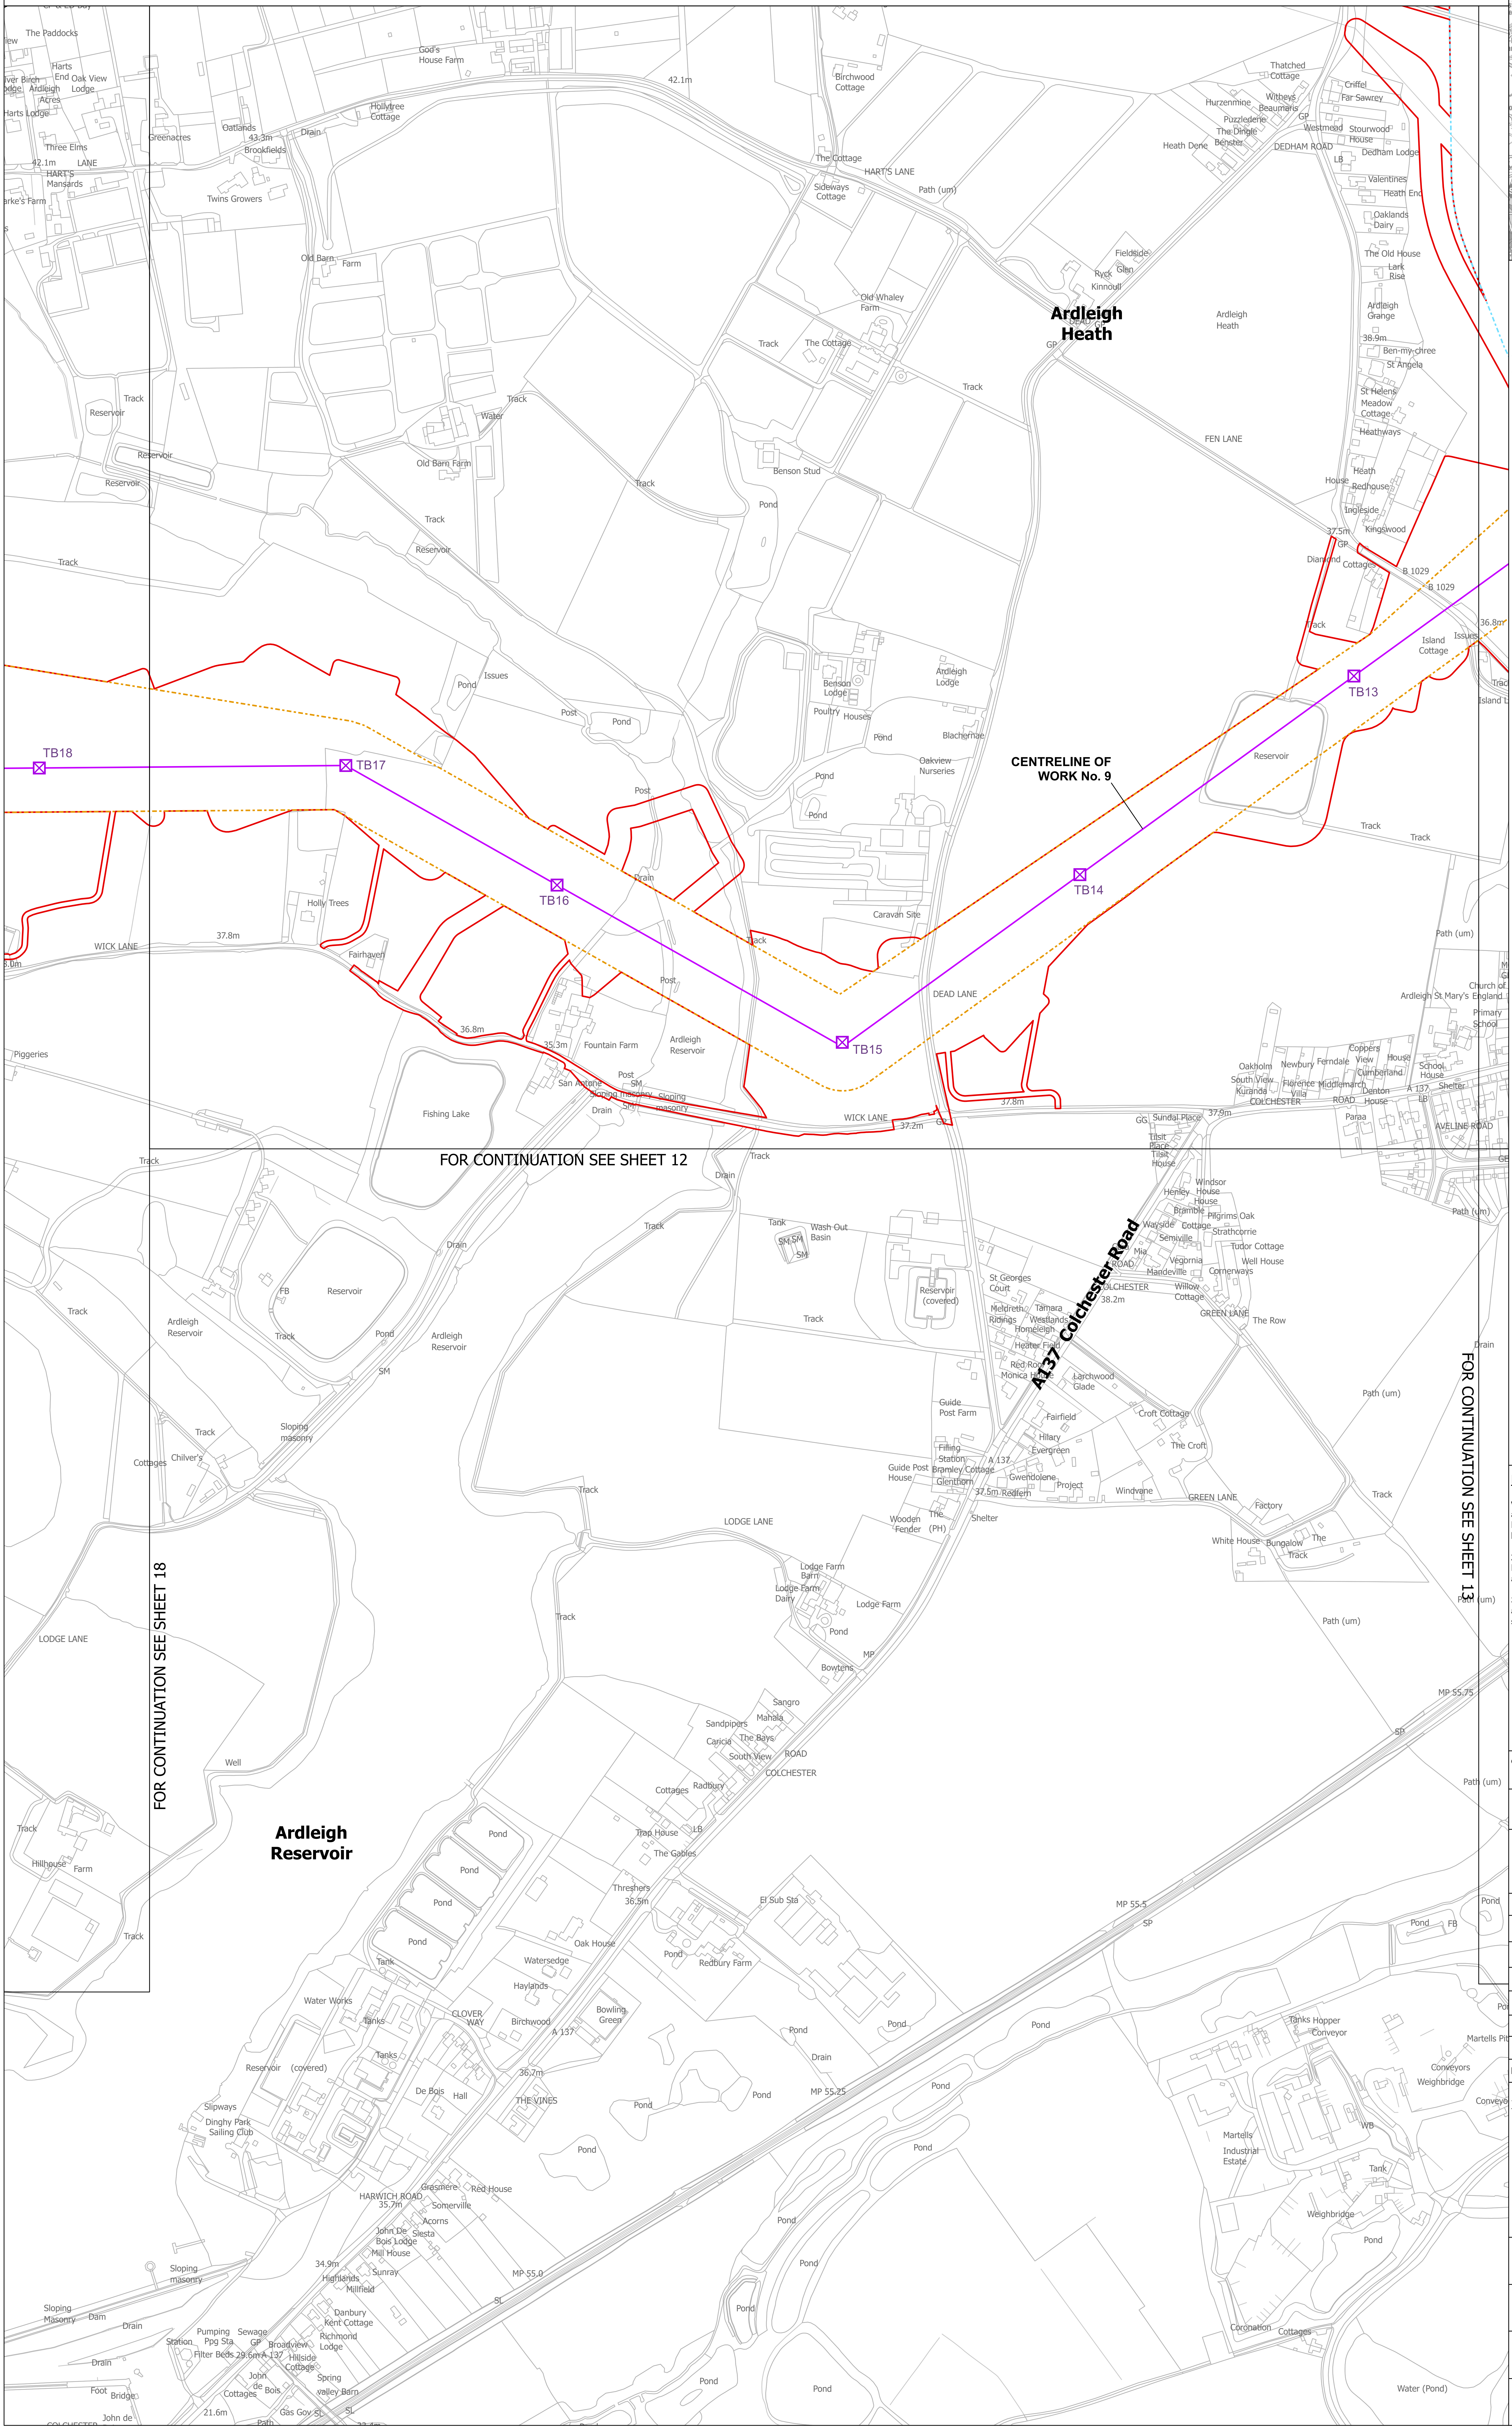

TB18
TB17
TB16
TB15
TB14
TB13
CENTRELINE OF WORK No. 9
Ardleigh Heath
Ardleigh Reservoir
A137 Colchester Road
WICK LANE
DEAD LANE
LODGE LANE
HART'S LANE
FEN LANE
DEDHAM ROAD
GREEN LANE
HARWICH ROAD
B 1029
Fountain Farm
Fishing Lake
Old Barn Farm
Benson Stud
Ardleigh Lodge
Caravan Site
Holly Trees
Fairhaven
Piggeries
Island Cottage
Martells Industrial Estate
Lodge Farm
Redbury Farm

FOR CONTINUATION SEE SHEET 12

FOR CONTINUATION SEE SHEET 13

FOR CONTINUATION SEE SHEET 18

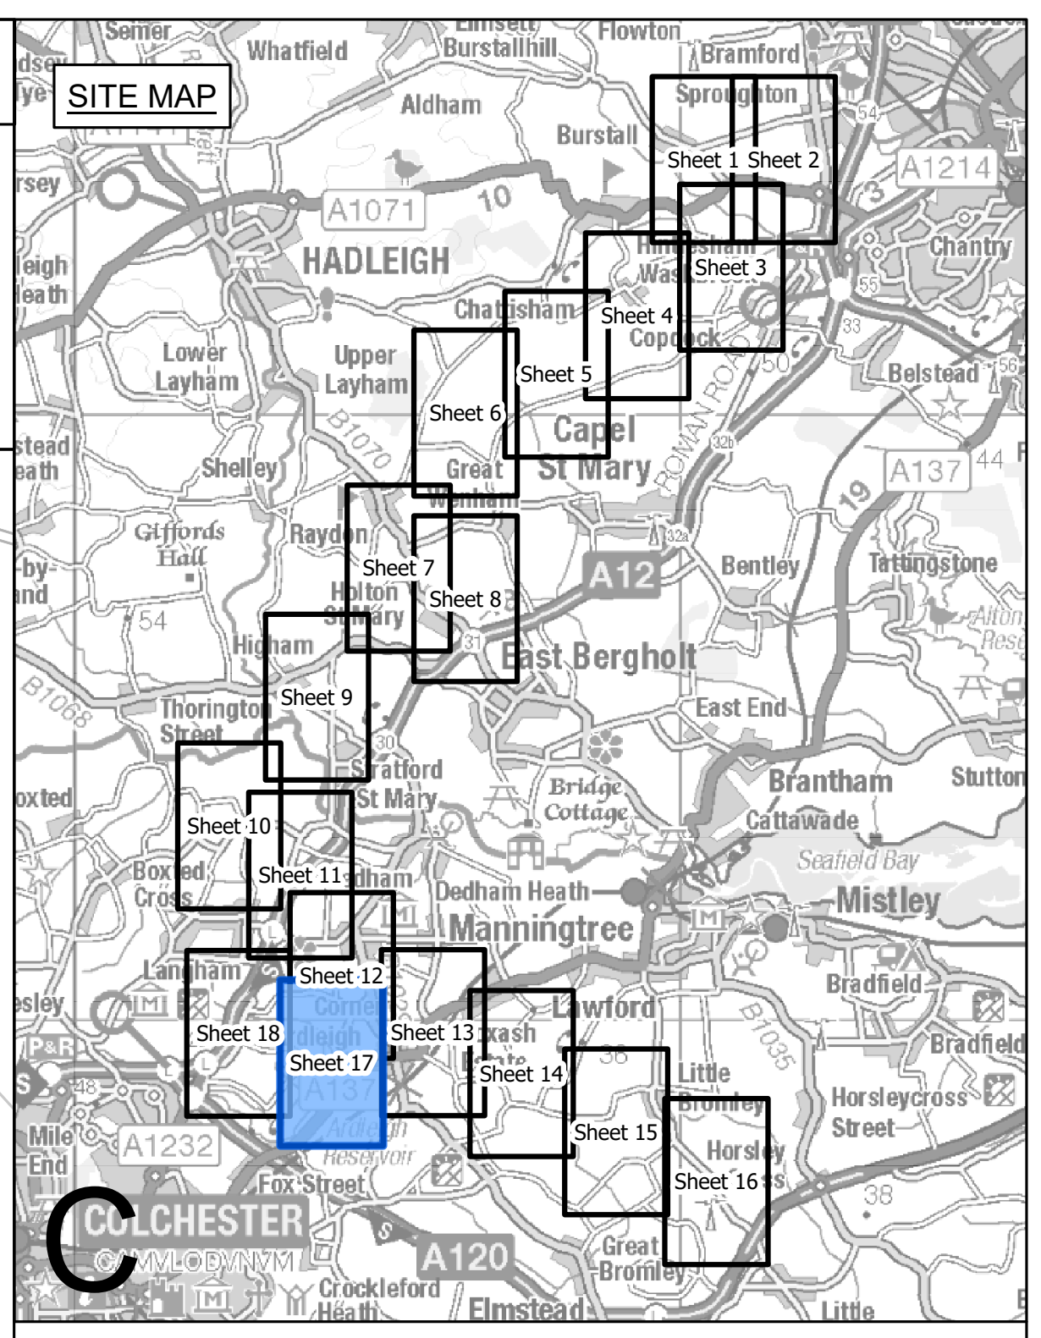

SITE MAP
Sheet 1
Sheet 2
Sheet 3
Sheet 4
Sheet 5
Sheet 6
Sheet 7
Sheet 8
Sheet 9
Sheet 10
Sheet 11
Sheet 12
Sheet 13
Sheet 14
Sheet 15
Sheet 16
Sheet 17
Sheet 18
HADLEIGH
Manningtree
Mistley
Lawford
COLCHESTER
C

**Legend**

- ▬ ▬ Local authority boundary
- Section boundary & local authority boundary
- Section boundary
- Sheet index cutlines
- ○○ Commencement of work
- ●● Termination of work
- 🟥 Order Limits
- Limits of deviation: overhead lines
- Limits of deviation: underground cables
- Limits of deviation: non-linear works
- ☒ Proposed full line tension gantry (not to scale)
- ☒ Proposed lattice pylons (not to scale)
- ☒ Proposed pylon removal (not to scale)
- ☒ Proposed pylon modification (not to scale)
- ☒ Proposed temporary pylon (angle structures only) (not to scale)
- Proposed overhead line
- Proposed underground cable centreline
- Third party overhead line to be removed
- Third party existing overhead line (modified)
- Third party proposed overhead line
- Third party temporary overhead line diversion
- Third party proposed underground cable centreline
- ▨ Proposed substation

Notes

1. These plans show the Order Limits and potential location for the works. Due to the need for future flexibility, National Grid will be applying for Order Limits and Limits of Deviation within its Development Consent Order, within which any final alignments would lie.

2. For additional detail on the plan suites, please refer to the Guide to Plans (document reference 2.0), located in the Volume 2 of the DCO application.

3. This drawing is scaled at paper size A0, therefore any prints taken at smaller sizes will affect accuracy of the measurement units and should not be scaled against.

Coordinate System: British National Grid

Sheet X Centroid Coordinate: 604241 Sheet Y Centroid Coordinate: 229287

0 50 100 150 200 250 Metres

| | | | | | |
|---|---|---|---|---|---|
| | | | | | |
| | | | | | |
| | | | | | |
| | | | | | |
| | | | | | |
| B | MAY-2026 | For deadline four | TMH | JPC | KR |
| A | AUG-2025 | For DCO submission | MAB | JPC | KR |
| Issue | Date | Remarks | Drawn | Checked | Approved |

Title

THE NATIONAL GRID
(NORWICH TO TILBURY) ORDER
WORKS PLANS
REGULATION 5(2)(j)
SECTION C (SHEET 17 OF 18,
COLCHESTER CITY COUNCIL
AND TENDRING DISTRICT COUNCIL)

nationalgrid

PINS Application Number
EN020027

National Grid Drawing Reference
AENC-LSTC-ENG-DWG-0003

| Scale | Sheet Size | Sheet | Issue |
|---|---|---|---|
| 1:2,500 | A0 | SHEET 17 OF 18 | B |

# THE NATIONAL GRID (NORWICH TO TILBURY) ORDER
# WORKS PLANS
# REGULATION 5(2)(j)
# SECTION C (SHEET 18 OF 18,
# COLCHESTER CITY COUNCIL AND TENDRING DISTRICT COUNCIL)

Application Document 2.3

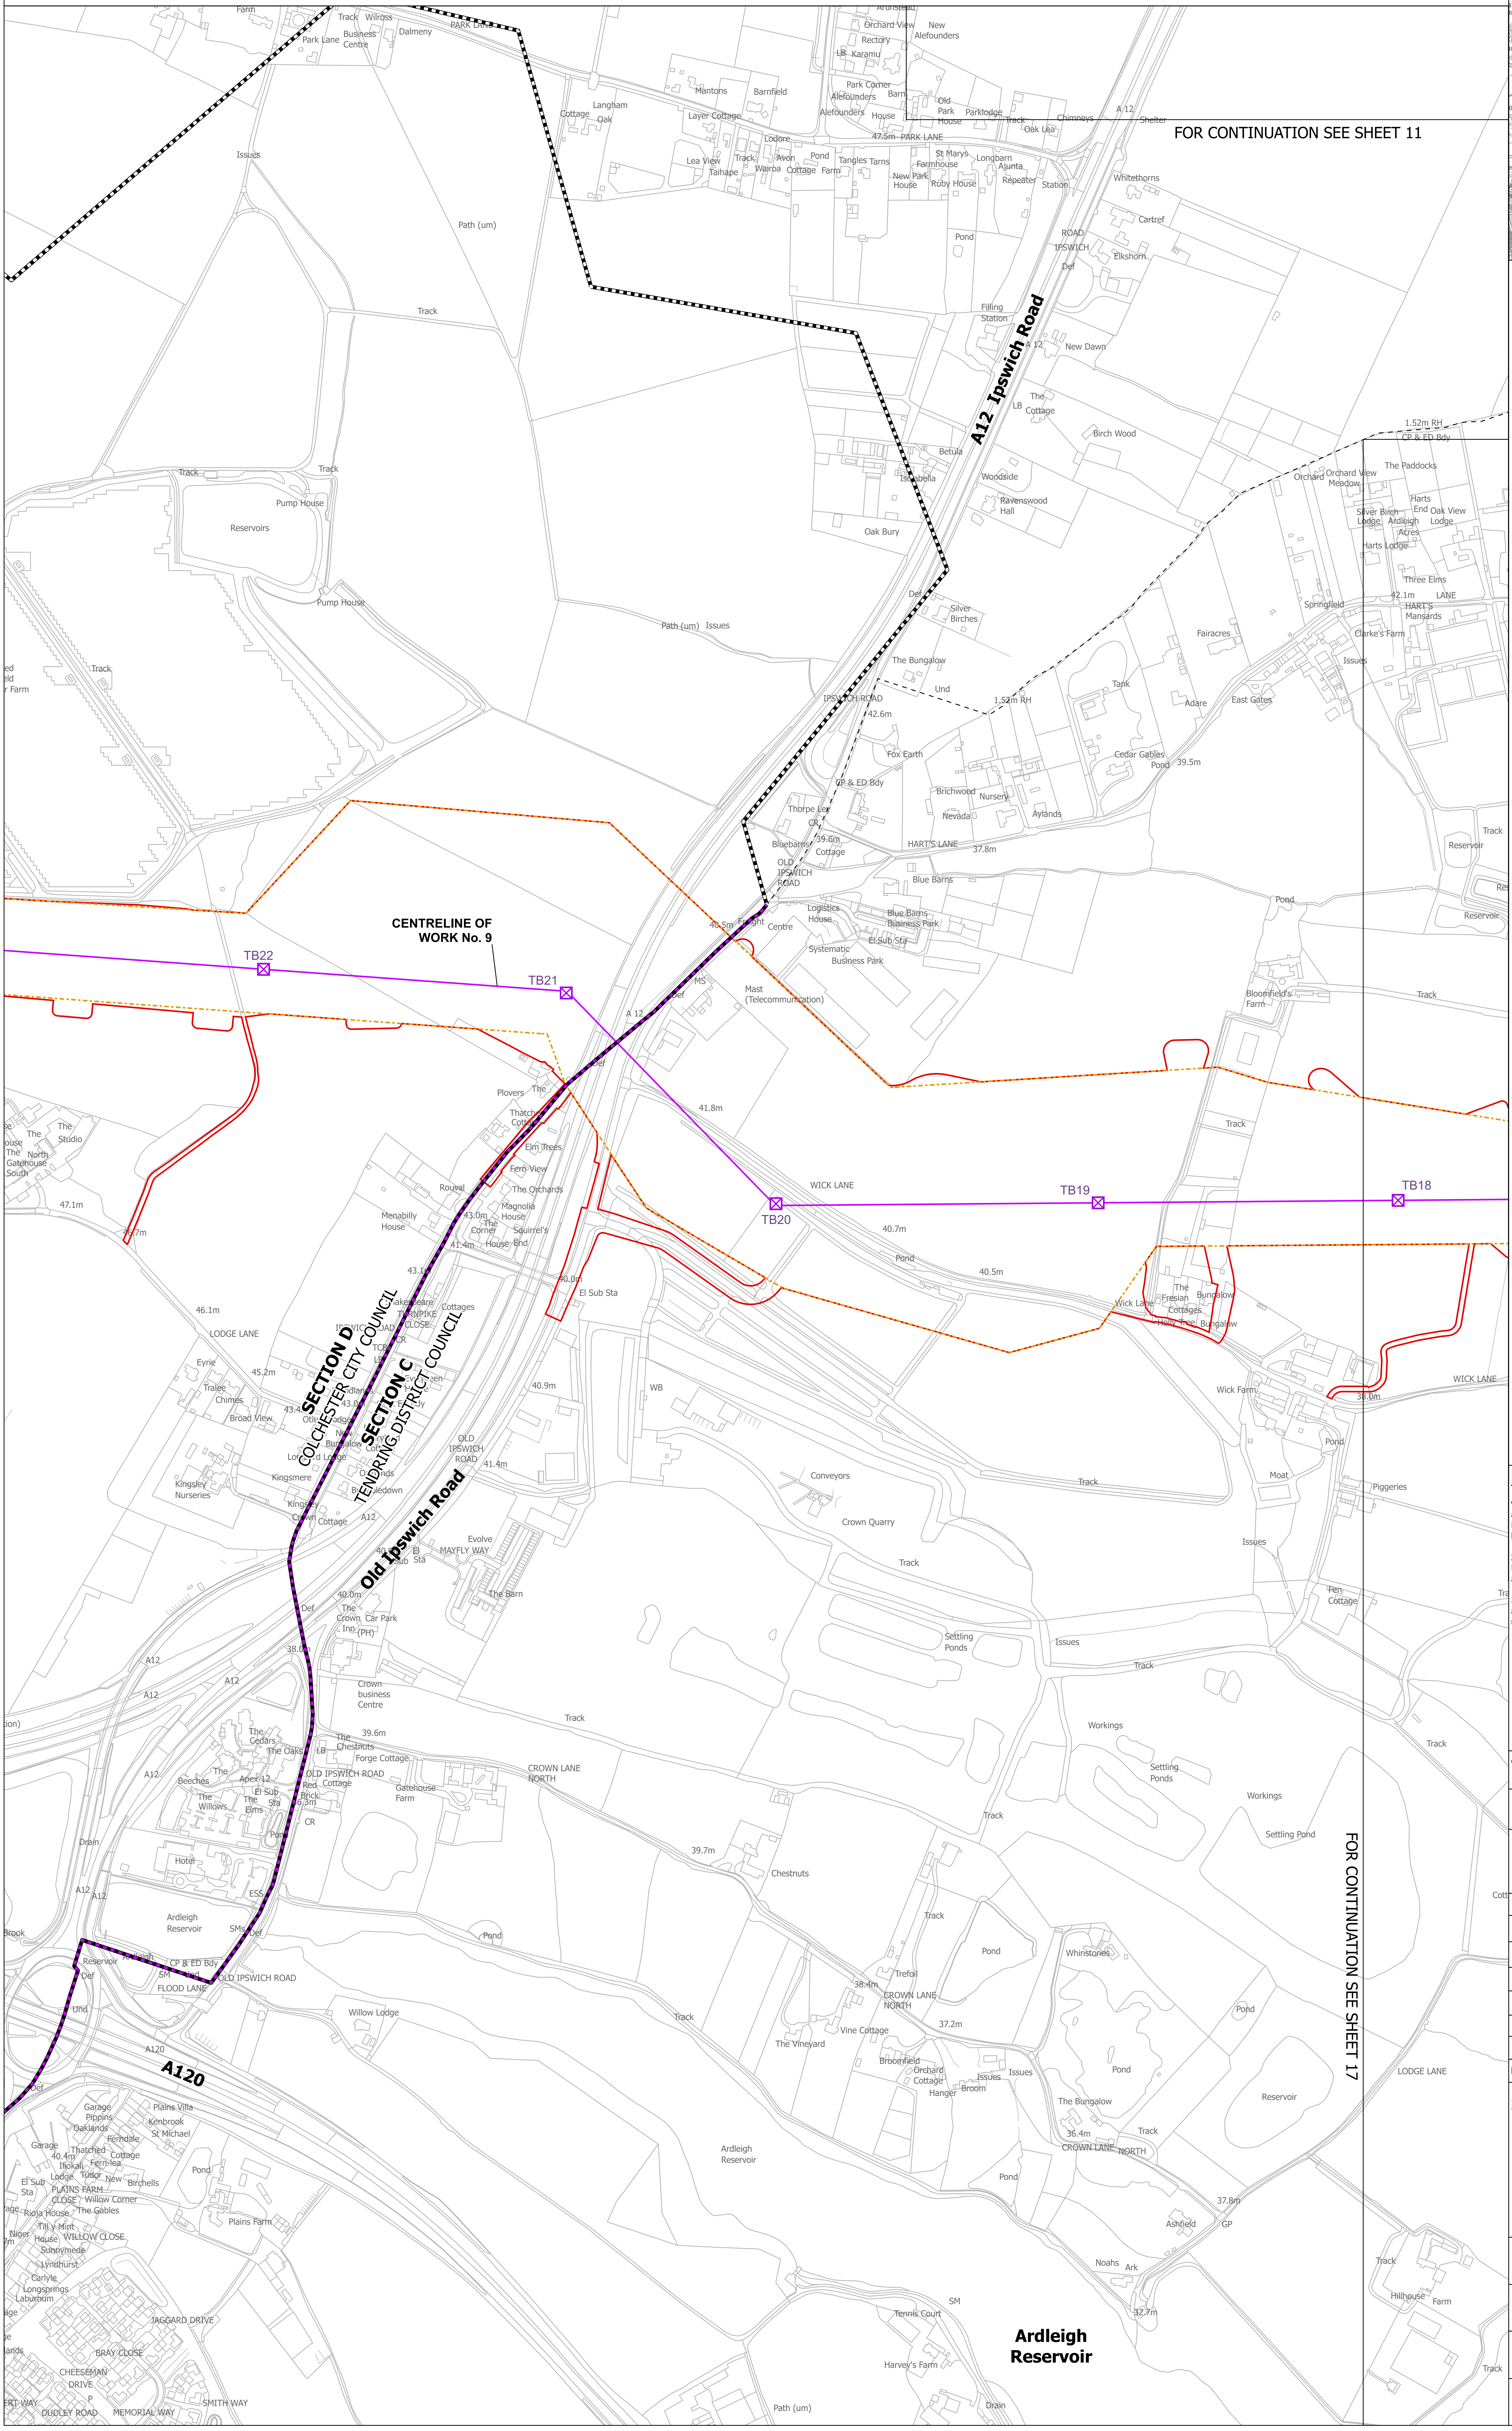
FOR CONTINUATION SEE SHEET 11
FOR CONTINUATION SEE SHEET 17
A12 Ipswich Road
Old Ipswich Road
A120
SECTION D
COLCHESTER CITY COUNCIL
SECTION C
TENDRING DISTRICT COUNCIL
CENTRELINE OF WORK No. 9
TB22
TB21
TB20
TB19
TB18
Ardleigh Reservoir
WICK LANE
HART'S LANE
CROWN LANE NORTH
PARK LANE
LODGE LANE
Crown Quarry
Conveyors
Blue Barns Business Park
Systematic Business Park
Mast (Telecommunication)
CP & ED Bdy
1.52m RH

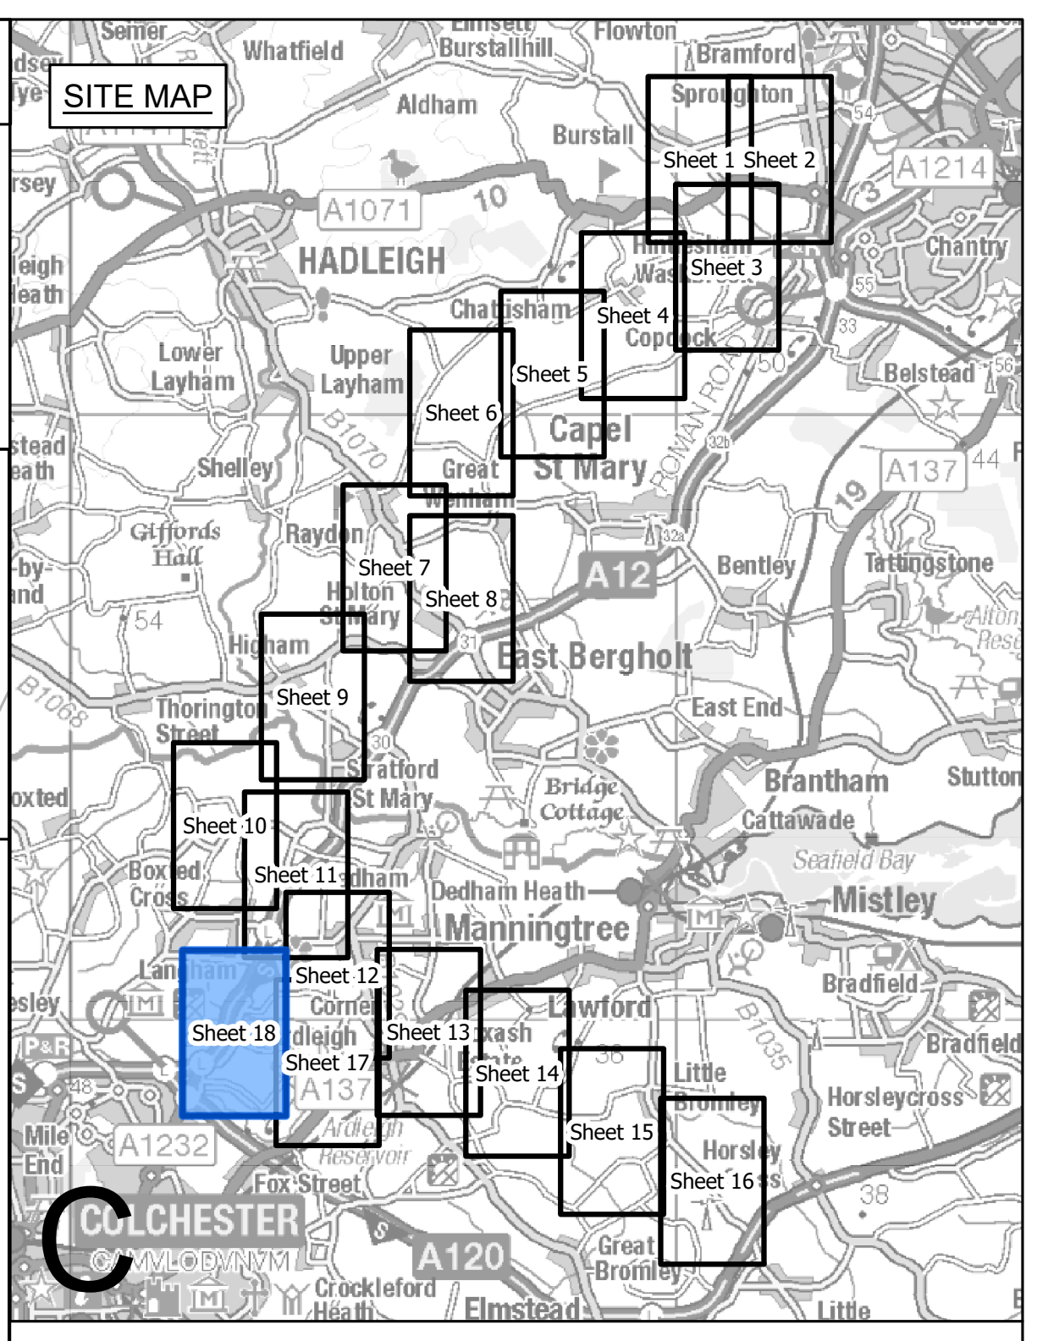
SITE MAP
Sheet 1
Sheet 2
Sheet 3
Sheet 4
Sheet 5
Sheet 6
Sheet 7
Sheet 8
Sheet 9
Sheet 10
Sheet 11
Sheet 12
Sheet 13
Sheet 14
Sheet 15
Sheet 16
Sheet 17
Sheet 18
HADLEIGH
Manningtree
Mistley
COLCHESTER
C

## Legend

- ▬ ▬ Local authority boundary
- ▬ Section boundary & local authority boundary
- ▬ Section boundary
- ── Sheet index cutlines
- ○○ Commencement of work
- ●● Termination of work
- ☐ Order Limits
- ☐ Limits of deviation: overhead lines
- ☐ Limits of deviation: underground cables
- ☐ Limits of deviation: non-linear works
- ⊠ Proposed full line tension gantry (not to scale)
- ⊠ Proposed lattice pylons (not to scale)
- ⊠ Proposed pylon removal (not to scale)
- ⊠ Proposed pylon modification (not to scale)
- ⊠ Proposed temporary pylon (angle structures only) (not to scale)
- ── Proposed overhead line
- ═ Proposed underground cable centreline
- - - Third party overhead line to be removed
- - - Third party existing overhead line (modified)
- - - Third party proposed overhead line
- - - Third party temporary overhead line diversion
- - - Third party proposed underground cable centreline
- ▨ Proposed substation

## Notes

1. These plans show the Order Limits and potential location for the works. Due to the need for future flexibility, National Grid will be applying for Order Limits and Limits of Deviation within its Development Consent Order, within which any final alignments would lie.

2. For additional detail on the plan suites, please refer to the Guide to Plans (document reference 2.0), located in the Volume 2 of the DCO application.

3. This drawing is scaled at paper size A0, therefore any prints taken at smaller sizes will affect accuracy of the measurement units and should not be scaled against.

Coordinate System: British National Grid

Sheet X Centroid Coordinate: 602701 Sheet Y Centroid Coordinate: 229778

0 50 100 150 200 250 Metres

| | | | | | |
|---|---|---|---|---|---|
| | | | | | |
| | | | | | |
| | | | | | |
| | | | | | |
| | | | | | |
| B | MAY-2026 | For deadline four | TMH | JPC | KR |
| A | AUG-2025 | For DCO submission | MAB | JPC | KR |
| Issue | Date | Remarks | Drawn | Checked | Approved |

Title

THE NATIONAL GRID
(NORWICH TO TILBURY) ORDER
WORKS PLANS
REGULATION 5(2)(j)
SECTION C (SHEET 18 OF 18,
COLCHESTER CITY COUNCIL
AND TENDRING DISTRICT COUNCIL)

nationalgrid

PINS Application Number

EN020027

National Grid Drawing Reference

AENC-LSTC-ENG-DWG-0003

| Scale | Sheet Size | Sheet | Issue |
|---|---|---|---|
| 1:2,500 | A0 | SHEET 18 OF 18 | B |

Application Document 2.3

# THE NATIONAL GRID (NORWICH TO TILBURY) ORDER
WORKS PLANS
REGULATION 5(2)(j)
TABLE OF PARAMETERS - SECTION C (SHEET 1 OF 1,
MID SUFFOLK DISTRICT COUNCIL, BABERGH DISTRICT COUNCIL, TENDRING DISTRICT COUNCIL AND COLCHESTER CITY COUNCIL)

SITE MAP

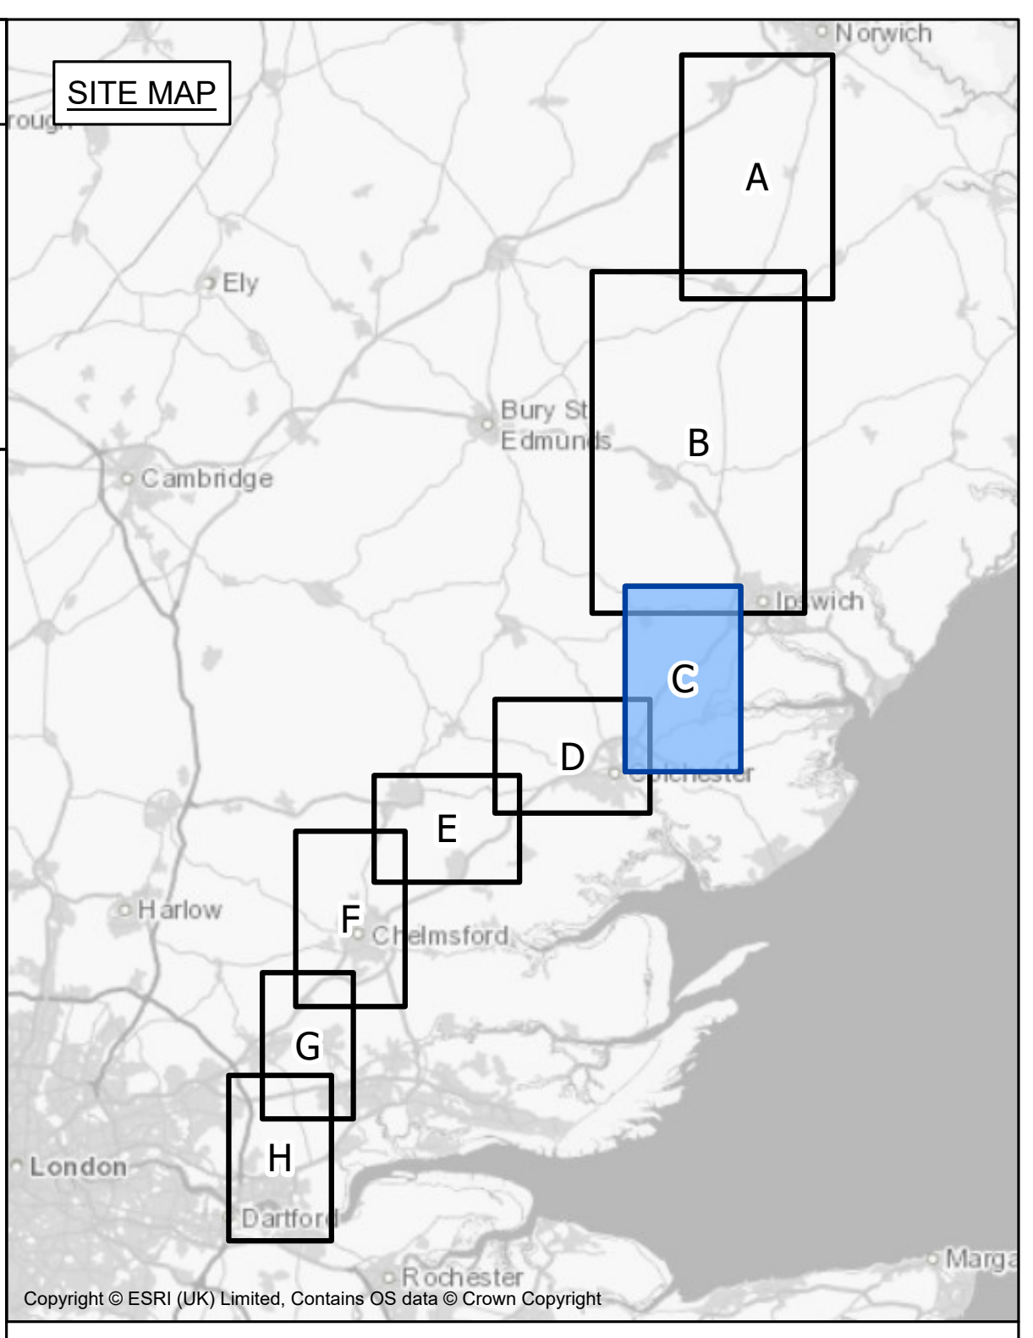

Copyright © ESRI (UK) Limited, Contains OS data © Crown Copyright

| Infrastructure title/number | Infrastructure height above infrastructure foundation (m) | Upward extent of vertical limit of deviation (m) |
|---|---|---|
| JC10 | 47.8 | 6 |
| JC11 | 54.7 | 6 |
| JC12 | 53.8 | 6 |
| JC13 | 50.8 | 6 |
| JC14 | 53.8 | 6 |
| JC15 | 50.8 | 6 |
| JC16 | 49.1 | 6 |
| JC17 | 53.8 | 6 |
| JC18 | 53.8 | 6 |
| JC19 | 59.8 | 6 |
| JC20 | 57.7 | 6 |
| JC21 | 53.8 | 6 |
| JC22 | 53.8 | 6 |
| JC23 | 47.8 | 6 |
| JC24 | 47.8 | 6 |
| JC25 | 48.7 | 6 |
| JC26 | 50.8 | 6 |
| JC27 | 52.1 | 6 |
| JC28 | 50.8 | 6 |
| JC29 | 47.8 | 6 |
| JC30 | 50.8 | 6 |
| JC31 | 50.8 | 6 |
| JC32 | 45.7 | 6 |
| JC33 | 48.7 | 6 |
| JC34 | 15 | Refer to note 5 |
| JC35 | 15 | Refer to note 5 |
| Wenham Grove Cable Sealing End Compound | Refer to note 6 | Refer to note 6 |
| East Anglia Connection Node Substation | Refer to note 6 | Refer to note 6 |
| TB1 | 15 | Refer to note 5 |
| TB2 | 15 | Refer to note 5 |
| TB3 | 52.3 | 6 |
| TB4 | 54.7 | 6 |
| TB5 | 51.7 | 6 |
| TB6 | 48.7 | 6 |
| TB7 | 48.7 | 6 |
| TB8 | 59.8 | 6 |
| TB9 | 59.8 | 6 |
| TB10 | 49.1 | 6 |
| TB11 | 53.8 | 6 |
| TB12 | 46.1 | 6 |
| TB13 | 50.8 | 6 |
| TB14 | 56.8 | 6 |
| TB15 | 52.3 | 6 |
| TB16 | 47.8 | 6 |
| TB17 | 48.7 | 6 |
| TB18 | 50.8 | 6 |
| TB19 | 53.8 | 6 |
| TB20 | 55.1 | 6 |

## Notes

1. These plans show the Order Limits and potential location for the works. Due to the need for future flexibility, National Grid will be applying for Order Limits and Limits of Deviation within its Development Consent Order, within which any final alignments would lie.

2. For additional detail on the plan suites, please refer to the Guide to Plans (document reference 2.0), located in the Volume 2 of the DCO application.

3. This drawing is scaled at paper size A0, therefore any prints taken at smaller sizes will affect accuracy of the measurement units and should not be scaled against.

4. The foundation of infrastructure is expected to extend above ground level between 0 m and 0.6 m dependant on the topography and geotechnical conditions.

5. Gantries, located within a substation or cable sealing end compound, have a 15.0 m maximum height and an upward vertical limit of deviation of 10% of that height.

6. Non-linear infrastructure located within substations and cable sealing end compounds have a 15.0 m maximum height and an upward vertical limit of deviation of 10% of that height, excluding rooftop equipment, such as but not limited to, lightning protection, aerials, fall arrest systems, and handrails.

7. The voltage of the JC and TB overhead lines is 400 kV.

Coordinate System: British National Grid

Sheet X Centroid Coordinate: 607373

Sheet Y Centroid Coordinate: 235778

| | | | | | |
|---|---|---|---|---|---|
| | | | | | |
| | | | | | |
| | | | | | |
| | | | | | |
| | | | | | |
| B | MAY-2026 | For deadline four | TMH | JPC | KR |
| A | AUG-2025 | For DCO submission | MAB | JPC | KR |
| Issue | Date | Remarks | Drawn | Checked | Approved |

Title

THE NATIONAL GRID
(NORWICH TO TILBURY) ORDER
WORKS PLANS
REGULATION 5(2)(j)
TABLE OF PARAMETERS -
SECTION C (SHEET 1 OF 1,
MID SUFFOLK DISTRICT COUNCIL,
BABERGH DISTRICT COUNCIL,
TENDRING DISTRICT COUNCIL AND
COLCHESTER CITY COUNCIL)

nationalgrid

PINS Application Number

EN020027

National Grid Drawing Reference

AENC-LSTC-ENG-DWG-0003

| Scale | Sheet Size | Sheet | Issue |
|---|---|---|---|
| N/A | A0 | SHEET 1 OF 1 | B |

C

National Grid plc
National Grid House,
Warwick Technology Park,
Gallows Hill, Warwick.
CV34 6DA United Kingdom

Registered in England and Wales
No. 4031152
nationalgrid.com