AENC-MMAC-ENG-DWG-0084

Norwich to Tilbury

Volume 2: Plans, Drawings and Sections


Document: 2.5 Access, Rights of Way and Public Rights of Navigation Plans - Section C - Tracked Changes Version of Deadline 4 Submission

Final Issue B

June 2026

Planning Inspectorate Reference: EN020027


Infrastructure Planning (Applications: Prescribed Forms and Procedure) Regulations 2009 Regulation 5(2)(k)

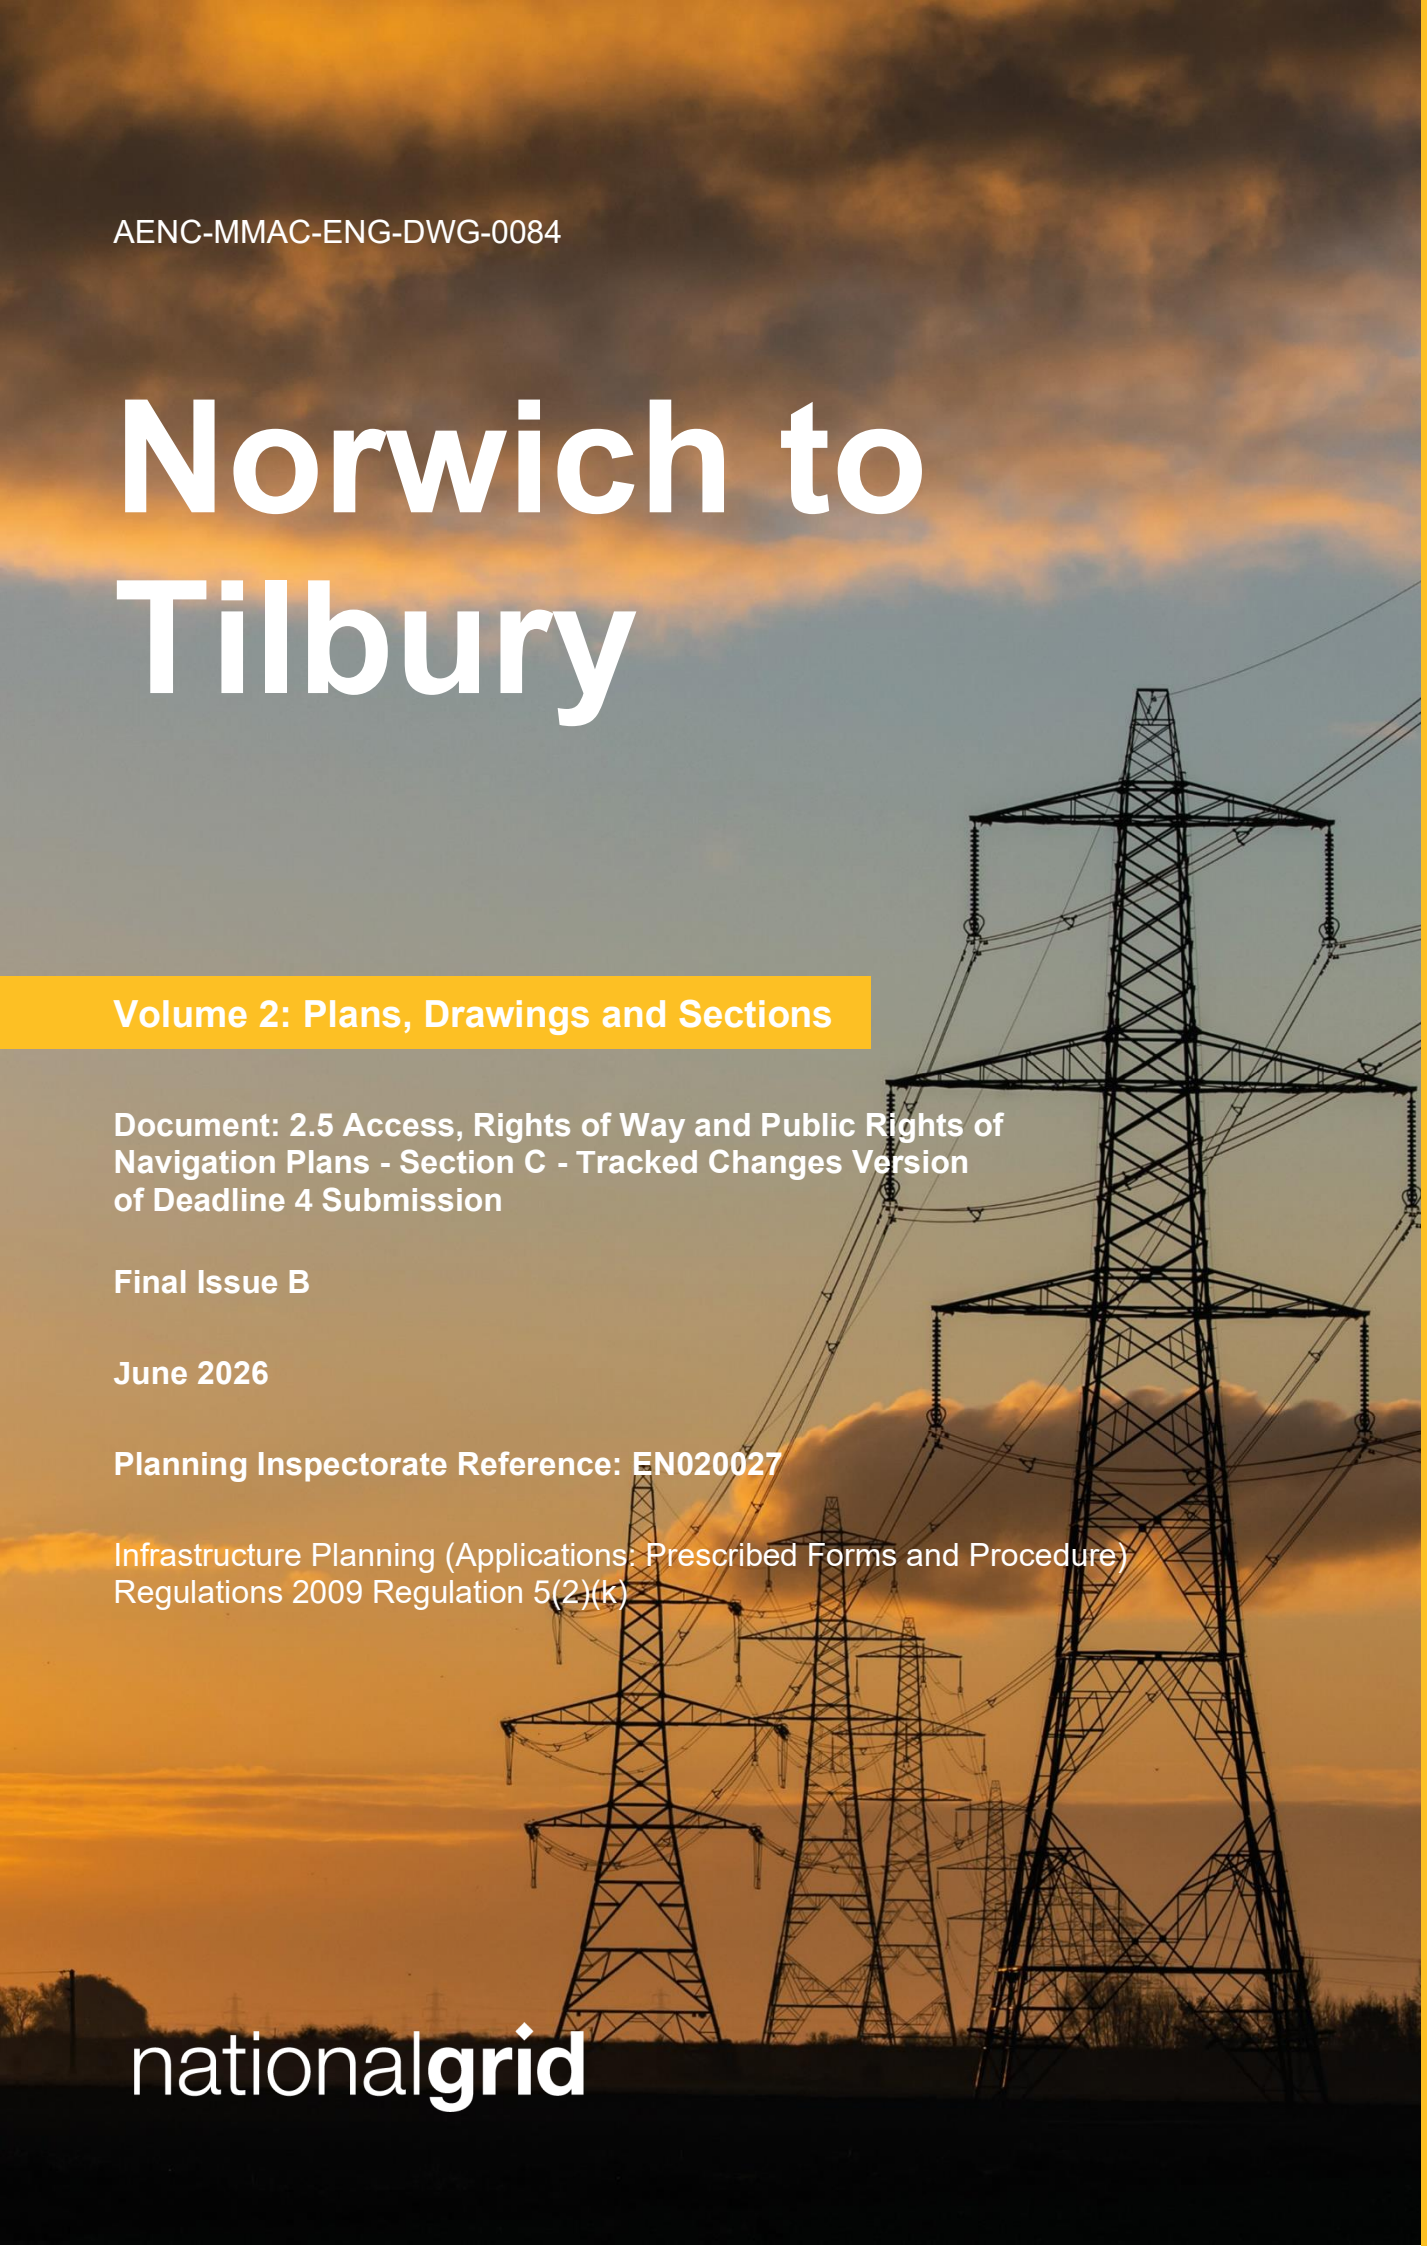

nationalgrid


THE NATIONAL GRID (NORWICH TO TILBURY) ORDER
ACCESS, RIGHTS OF WAY AND PUBLIC RIGHTS OF NAVIGATION PLANS KEY PLAN
- PROPOSED CHANGE APPLICATION 2
REGULATION 5(2)(k)
SECTION C (SHEET 1 OF 1,
MID SUFFOLK DISTIRCT COUNCIL, BABERGH DISTRICT COUNCIL, COLCHESTER CITY COUNCIL AND TENDRING DISTRICT COUNCIL)


Application Document 2.5

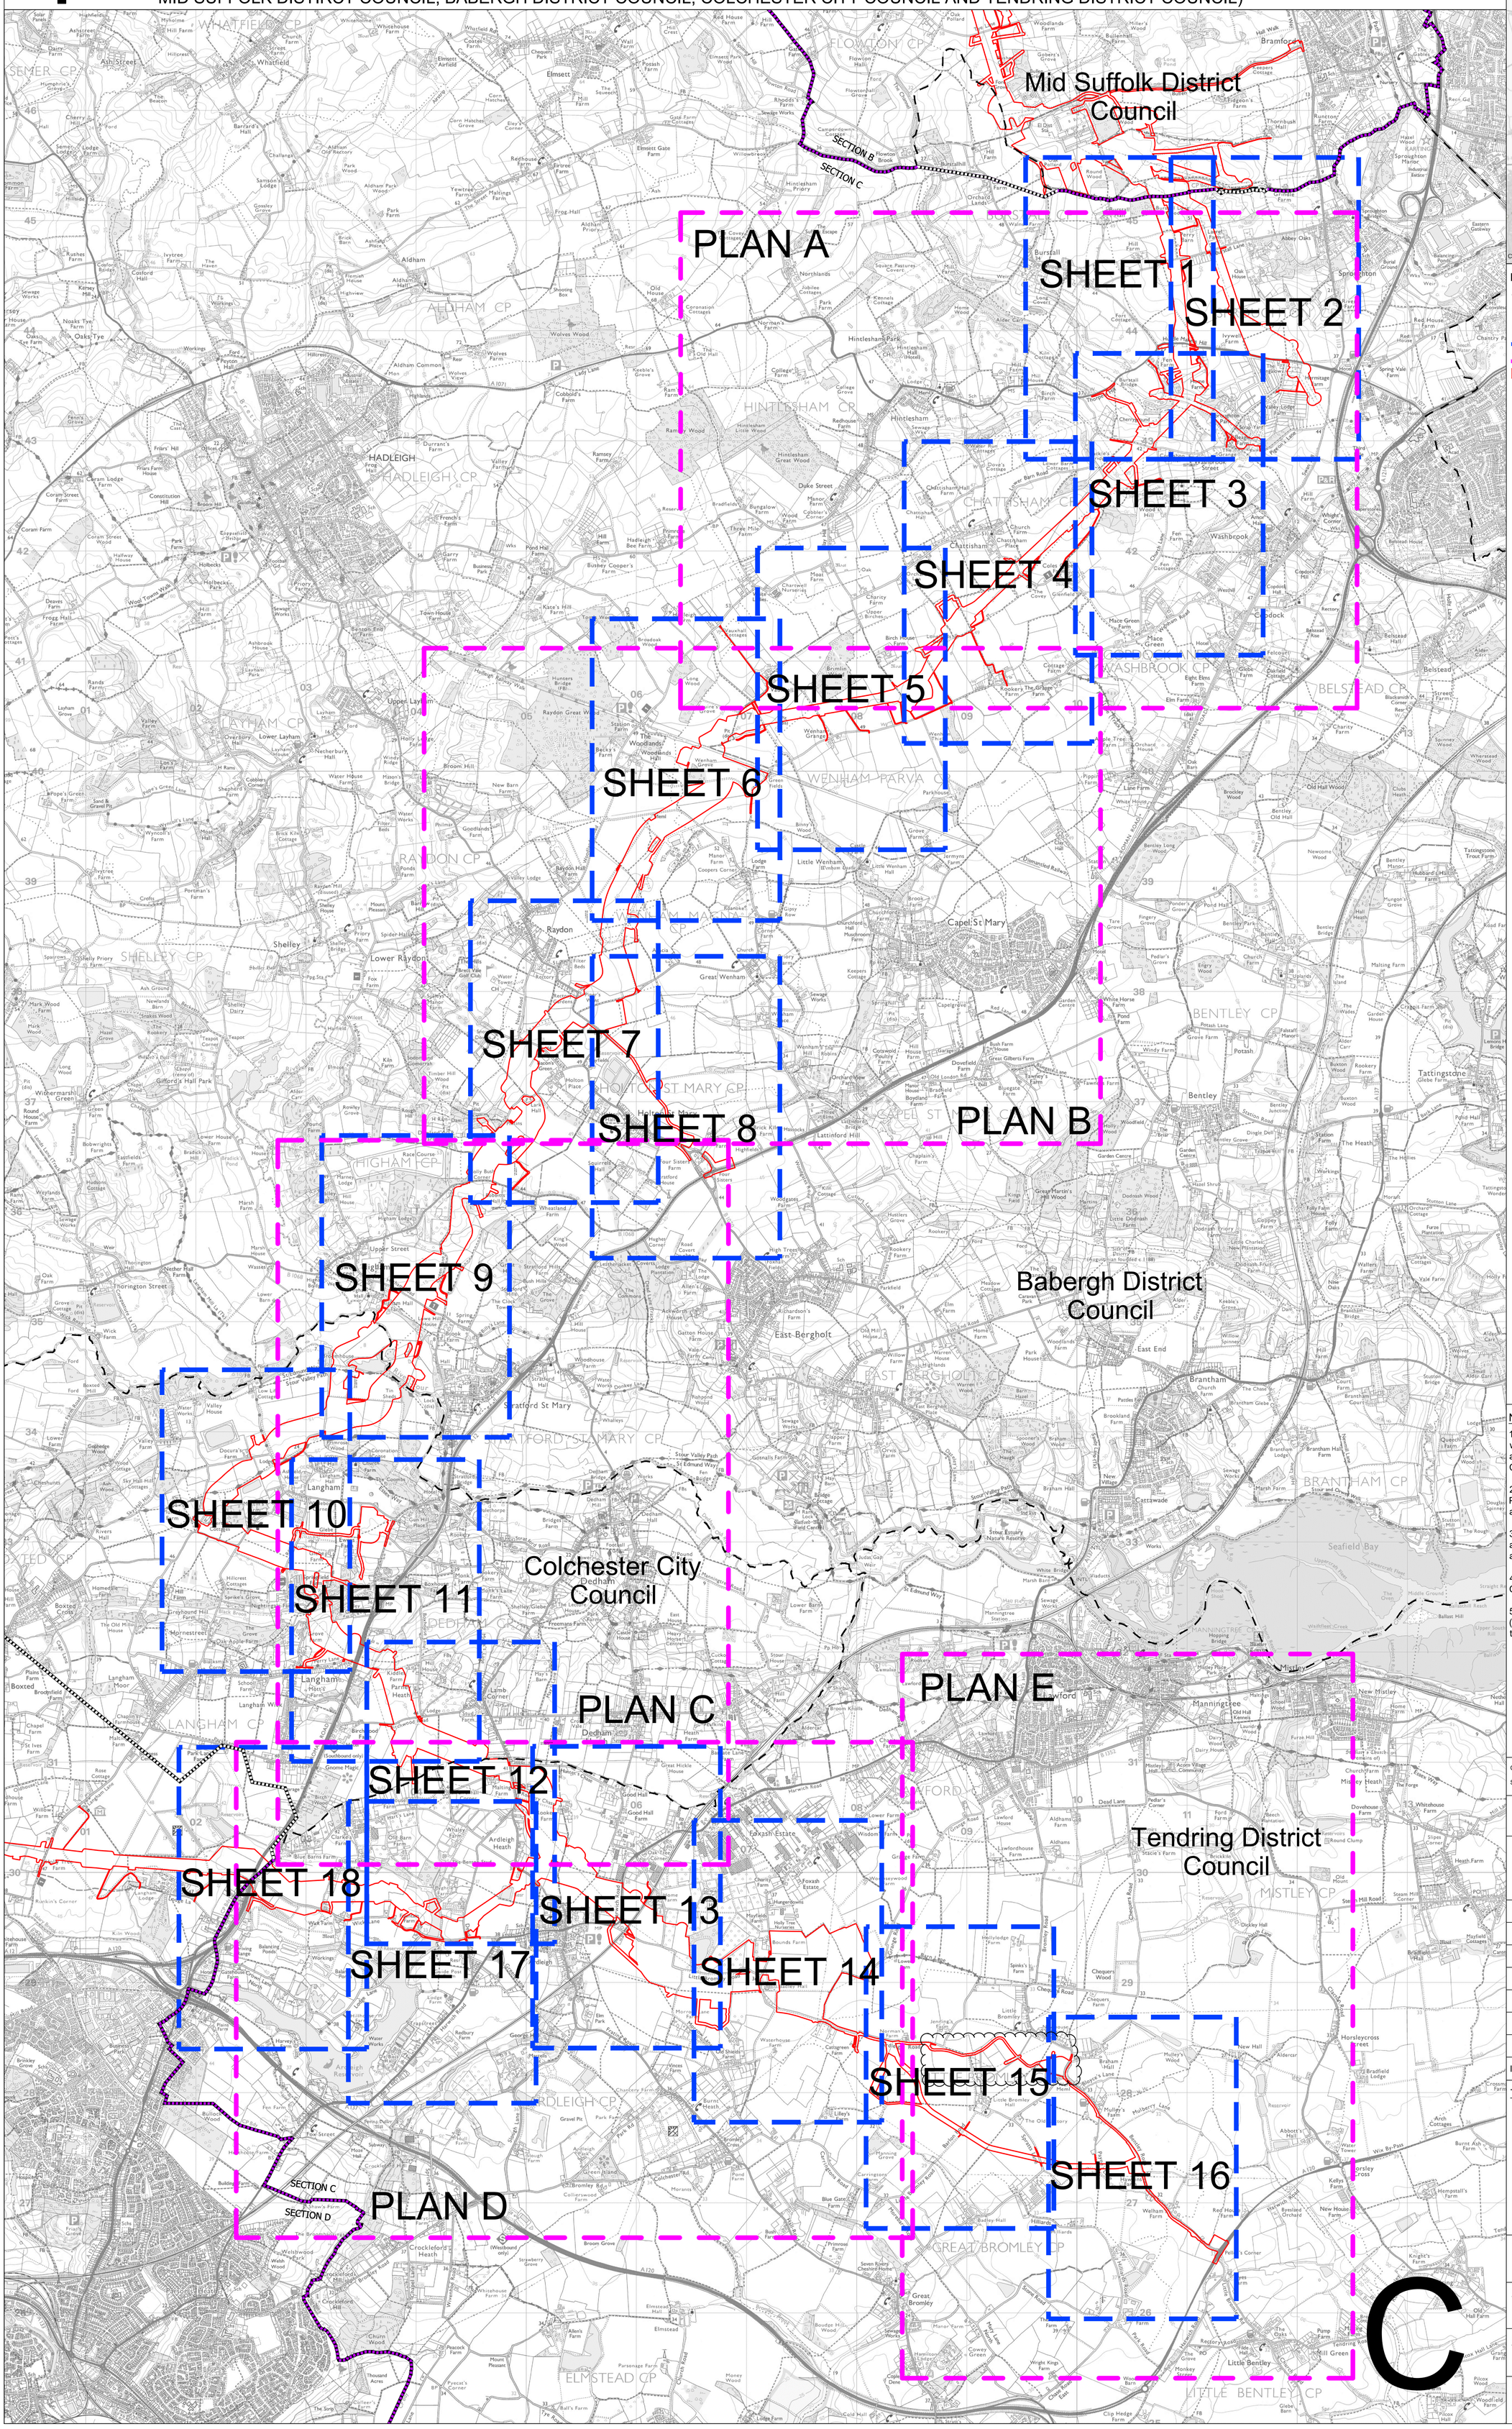
Mid Suffolk District Council
Babergh District Council
Colchester City Council
Tendring District Council
PLAN A
PLAN B
PLAN C
PLAN D
PLAN E
SHEET 1
SHEET 2
SHEET 3
SHEET 4
SHEET 5
SHEET 6
SHEET 7
SHEET 8
SHEET 9
SHEET 10
SHEET 11
SHEET 12
SHEET 13
SHEET 14
SHEET 15
SHEET 16
SHEET 17
SHEET 18
SECTION B
SECTION C
SECTION C
SECTION D
WHATFIELD CP
SEMER CP
FLOWTON CP
ALDHAM CP
HINTLESHAM CP
HADLEIGH CP
CHATTISHAM CP
WASHBROOK CP
BELSTEAD CP
LAYHAM CP
WENHAM PARVA CP
RAYDON CP
WENHAM MAGNA CP
SHELLEY CP
HOLTON ST MARY CP
CAPEL ST MARY
BENTLEY CP
STRATFORD ST MARY CP
BRANTHAM CP
DEDHAM CP
LANGHAM CP
EAST BERGHOLT CP
GREAT BROMLEY CP
MISTLEY CP
LITTLE BENTLEY CP
ELMSTEAD CP
Capel St Mary
Great Wenham
Little Wenham
Hintlesham
Raydon
Lower Raydon
Shelley
Stratford St Mary
East Bergholt
Dedham
Langham
Great Bromley
Little Bromley
Manningtree
Mistley
Bramford
Sproughton
Burstall
Elmsett
Aldham
Whatfield
Brantham
Tattingstone
Bentley
Potash
Capel Grove
Seafield Bay
Cattawade
Wenham Grange
Wenham Parkhouse
Little Wenham Hall
Hintlesham Great Wood
Hintlesham Little Wood
Ramsey Wood
Wolves Wood
Old Hall Wood
Bentley Old Hall
Bentley Long Wood
Brockley Wood
Pond Hall
Bentley Park
Bentley Hall
Bentley Bridge
Bentley Grove
Bentley Junction
Bentley Heath
Dingle Dell
Tattingstone Glebe Farm
Tattingstone Trout Farm
Hubbard's Hill Farm
Old Hall Farm
Pond Hall Farm
Potash Lane
Grove Farm
Windy Farm
Fallstaff Manor
Rookery Farm
Buxton Wood
Alder Carr
Garden House
Garden Centre
Crabit Farm
Malting Farm
Church Farm
Engry Wood
Fingery Grove
Tare Grove
Pedlar's Grove
Ponder's Grove
Pond Farm
White Horse Farm
Bush Farm House
Great Gilberts Farm
Dovefield Farm
Cotswold Poultry Farm
Hill House Farm
Bradfield Farm
Bluegate Farm
Tawney Farm
Orchard View Farm
Manor House
Boydams Farm
Old London Rd
Newton Hall
Lattinford Hill
Chattisham Hall
Chattisham Farm
Chattisham Place
Duke Street
Manor Farm
Cobbler's Corner
Bungalow Wood
Three Mile Farm
Bradfields
Hintlesham Hall (Hotel)
Hintlesham Sewage Works
Water Run Cottages
Lower Barn Road
Dove's Cottage
Chapel Lane
Capel Grove
Springhill
Keepers Cottage
Cottage Farm
Kiln Cottages
Birch Farm
Hill Farm
Hill House
Hintlesham Park
Northen's Farm
Jubilee Cottages
Park Farm
Kennels Cottage
Coronation Cottages
Northlands
Square Pastures Covert
Milk Farm
Weirs
Old House
The Old Hall
Keeble's Grove
Ram's Farm
College Farm
College Grove
Redhouse Farm
Lodge
Cobbold's Farm
Lady Lane
Wolves Farm
Wolves View
Aldham Common
Aldham Hall
Aldham Old Rectory
Aldham Park Wood
Aldham Priory
Frog Hall
Brick Barn
Ashfield Place
Park Wood
Park Farm
Gosslay Grove
Samson Lodge
Challange
Barrard's Hall
Elmsett Gate Farm
Elmsett Park Wood
Elmsett Airfield
Corn Hatches Grove
Corn Hatches Lane
Ely's Corner
Gate Farm Cottages
Potash Farm
Hill Farm
Mill Farm
The Squeeze
Church Farm
Street Farm
Whitehouse Farm
Whitehouse Lane
Whatfield Road
Coltes Farm
Chequers Park
Wall Farm
Hill Crest
Red House Farm
Hill Farm
Oak Pollard
Woodlands Farm
Butlenhall Farm
Miller's Wood
Long Pond
Hall Walk
Bramford Road
Keepers Cottage
Pidgeon's Farm
Thornbush Hall
Runcton Farm
Nursery
The Gables
Rectory Gd
Flowton Road
Flowton Hall
Flowtonhall Grove
Flowton Brook
Rhodd's Farm
Sewage Works
Camperdowns Covert
Willowbreeze
Hill Farm
Ford
Ash Street
Dairy Farm
Ashstreet Farm
Hillcrest
Church Farm
Street Farm
Whatfield
Elmsett
Hill Farm
The Beacon
Cherry Hill
Semer Lodge Farm
Humphrie's Grove
Ash Street
Hillside
Ivytree Farm
The Haven
Castord Bridge
Castord Hall
Kersey Mill
Sewage Works
Oaks Tye Farm
Oaks Tye
Workings
Ford
Peyton Hall
Hillcrest
Fenn's Grove
Friars' Hill
Friars Farm House
Coram Lodge Farm
Constitution Hill
Broom Hill
Coram Street Farm
Coram Street Wood
Coram Farm
Halfway House
Holbecks
Holbecks Park
Frogg Hall Farm
Deaves Farm
Wood Town Wall
Priory Farm
Sewage Works
Kate's Hill Farm
Town House Farm
Benton End Farm
Ashbrook House
Layham Park
Rands Farm
Layham Grove
Valley Farm
Overbury Hall
Lower Layham
Netherbury Hall
Layham House
Layham Mill
Ford
Holly Lodge
Windy Ridge
Broom Hill
Water House Farm
Mason's Bridge
New Barn Farm
Shepherds Farm
Cobblers Corner
Pope's Green Farm
Pope's Green Lane
Sand & Gravel Pit
Wyncoll's Lane
Wyncoll's Farm
Moat Hall
Brick Kiln Cottage
Water Works
Filter Beds
Philmar
Goodlands Farm
Ivytree Farm
Portman's Farm
Crofts
Raydon Hill (disused)
Shelley House
Mount Pleasant
Spider Hall
Priory Farm
Shelley Bridge
Shelley Hall
Shelley Priory Farm
Ash Ground
Newlands Barn
Snakes Wood
Shelley Dairy
Mark Wood Farm
Mark Wood
Hazel Grove
Rookery
Teapot Corner
Teapot
Long Wood
Gifford's Hall Park
Gifford's Hall
Chapel Wood
Chapel Lane
Witnersmarsh Green
Round House Farm
Green Farm
Bobwrights Farm
Eastfields Farm
Bradick's Hill
Bradick Pond
Mill House
Hudsons Cottage
Rams Farm
Weylands Farm
Sewage Works
Marsh Farm
Higham Lodge
Higham Hall
Harney Lodge
Race Course Hill
Holly Bush Corner
Wheatland Farm
Kate's Hill
Upper Street
Thorington Street
Nether Hall Farm
Oak Farm
Wick Farm
Wick Lane
Low Lt Cottage
Valley House
Water Works
Boxted Hill
Goldenedge Wood
Docura's Farm
Cheshunts
Ash Wood
Sky Hall Hill Cottages
Rivers Hall
Boxted Cross
Homestead Farm
Hillcrest Cottages
Sprike's Grove
Nightingale Farm
Greyhound Hill Farm
Hornestreet
The Old Mill House
The Grove
Oak Apple Farm
Boxted
Broomfield Farm
Plains Farm
Chapel Farm
St Ives Farm
Rose Cottage
Willow Farm
Langham Moor
Langham Hall
Langham Moat Farm
Kiddle Farm
Parnell Heath
Lamb Corner
Stud Farm
Birch Wood
Gnome Magic
Langham Lodge
Langham Mill (TA)
Langham Hall Lane
Langham Lane
Stour Valley Path
St Edmund Way
Fen Bridge
Dedham Mill
Dedham Hall
Bridges Farm
Footsall Bridge
Dedham Bridge
Dedham Vale AONB
Dedham Heath
Gun Hill Place
Gun Hill
Hall Farm
Priory Farm
Spider Hall
Shelley Bridge
Shelley Hall
Raydon Hall Farm
Valley Lodge
Ponds Farm
Baydon Hall Farm
Coopers Corner
Manor Farm
Lodge Farm
Little Wenham Hall
Little Wenham Priory
Binny Wood
Grove Farm
Parkhouse
Wenham Grange
Wenham Hall
Woodlands Hall
Becky's Farm
Station Farm
Raydon Great Wood
Upper Layham
Broom Hill
New Barn Farm
Water House Farm
Mason's Bridge
Filter Beds
Philmar
Goodlands Farm
Brick Kiln Cottage
Wyncoll's Farm
Moat Hall
Pope's Green Farm
Sand & Gravel Pit
Pope's Green Lane
Shepherds Farm
Cobblers Corner
Lower Layham
Overbury Hall
Netherbury Hall
Layham House
Layham Mill
Ford
Holly Lodge Farm
Windy Ridge
Broom Hill
Water House Farm
Mason's Bridge
New Barn Farm
Shepherds Farm
Cobblers Corner
Pope's Green Farm
Sand & Gravel Pit
Pope's Green Lane
Wyncoll's Lane
Wyncoll's Farm
Moat Hall
Brick Kiln Cottage
Water Works
Filter Beds
Philmar
Goodlands Farm
Ivytree Farm
Portman's Farm
Crofts
Raydon Hill (disused)
Shelley House
Mount Pleasant
Spider Hall
Priory Farm

THE NATIONAL GRID (NORWICH TO TILBURY) ORDER
ACCESS, RIGHTS OF WAY & PUBLIC RIGHTS OF NAVIGATION PLANS
- PROPOSED CHANGE APPLICATION 2
REGULATION 5(2)(k)
SECTION C (SHEET 1 OF 18,
MID SUFFOLK DISTRICT COUNCIL AND BABERGH DISTRICT COUNCIL)

Application Document 2.5

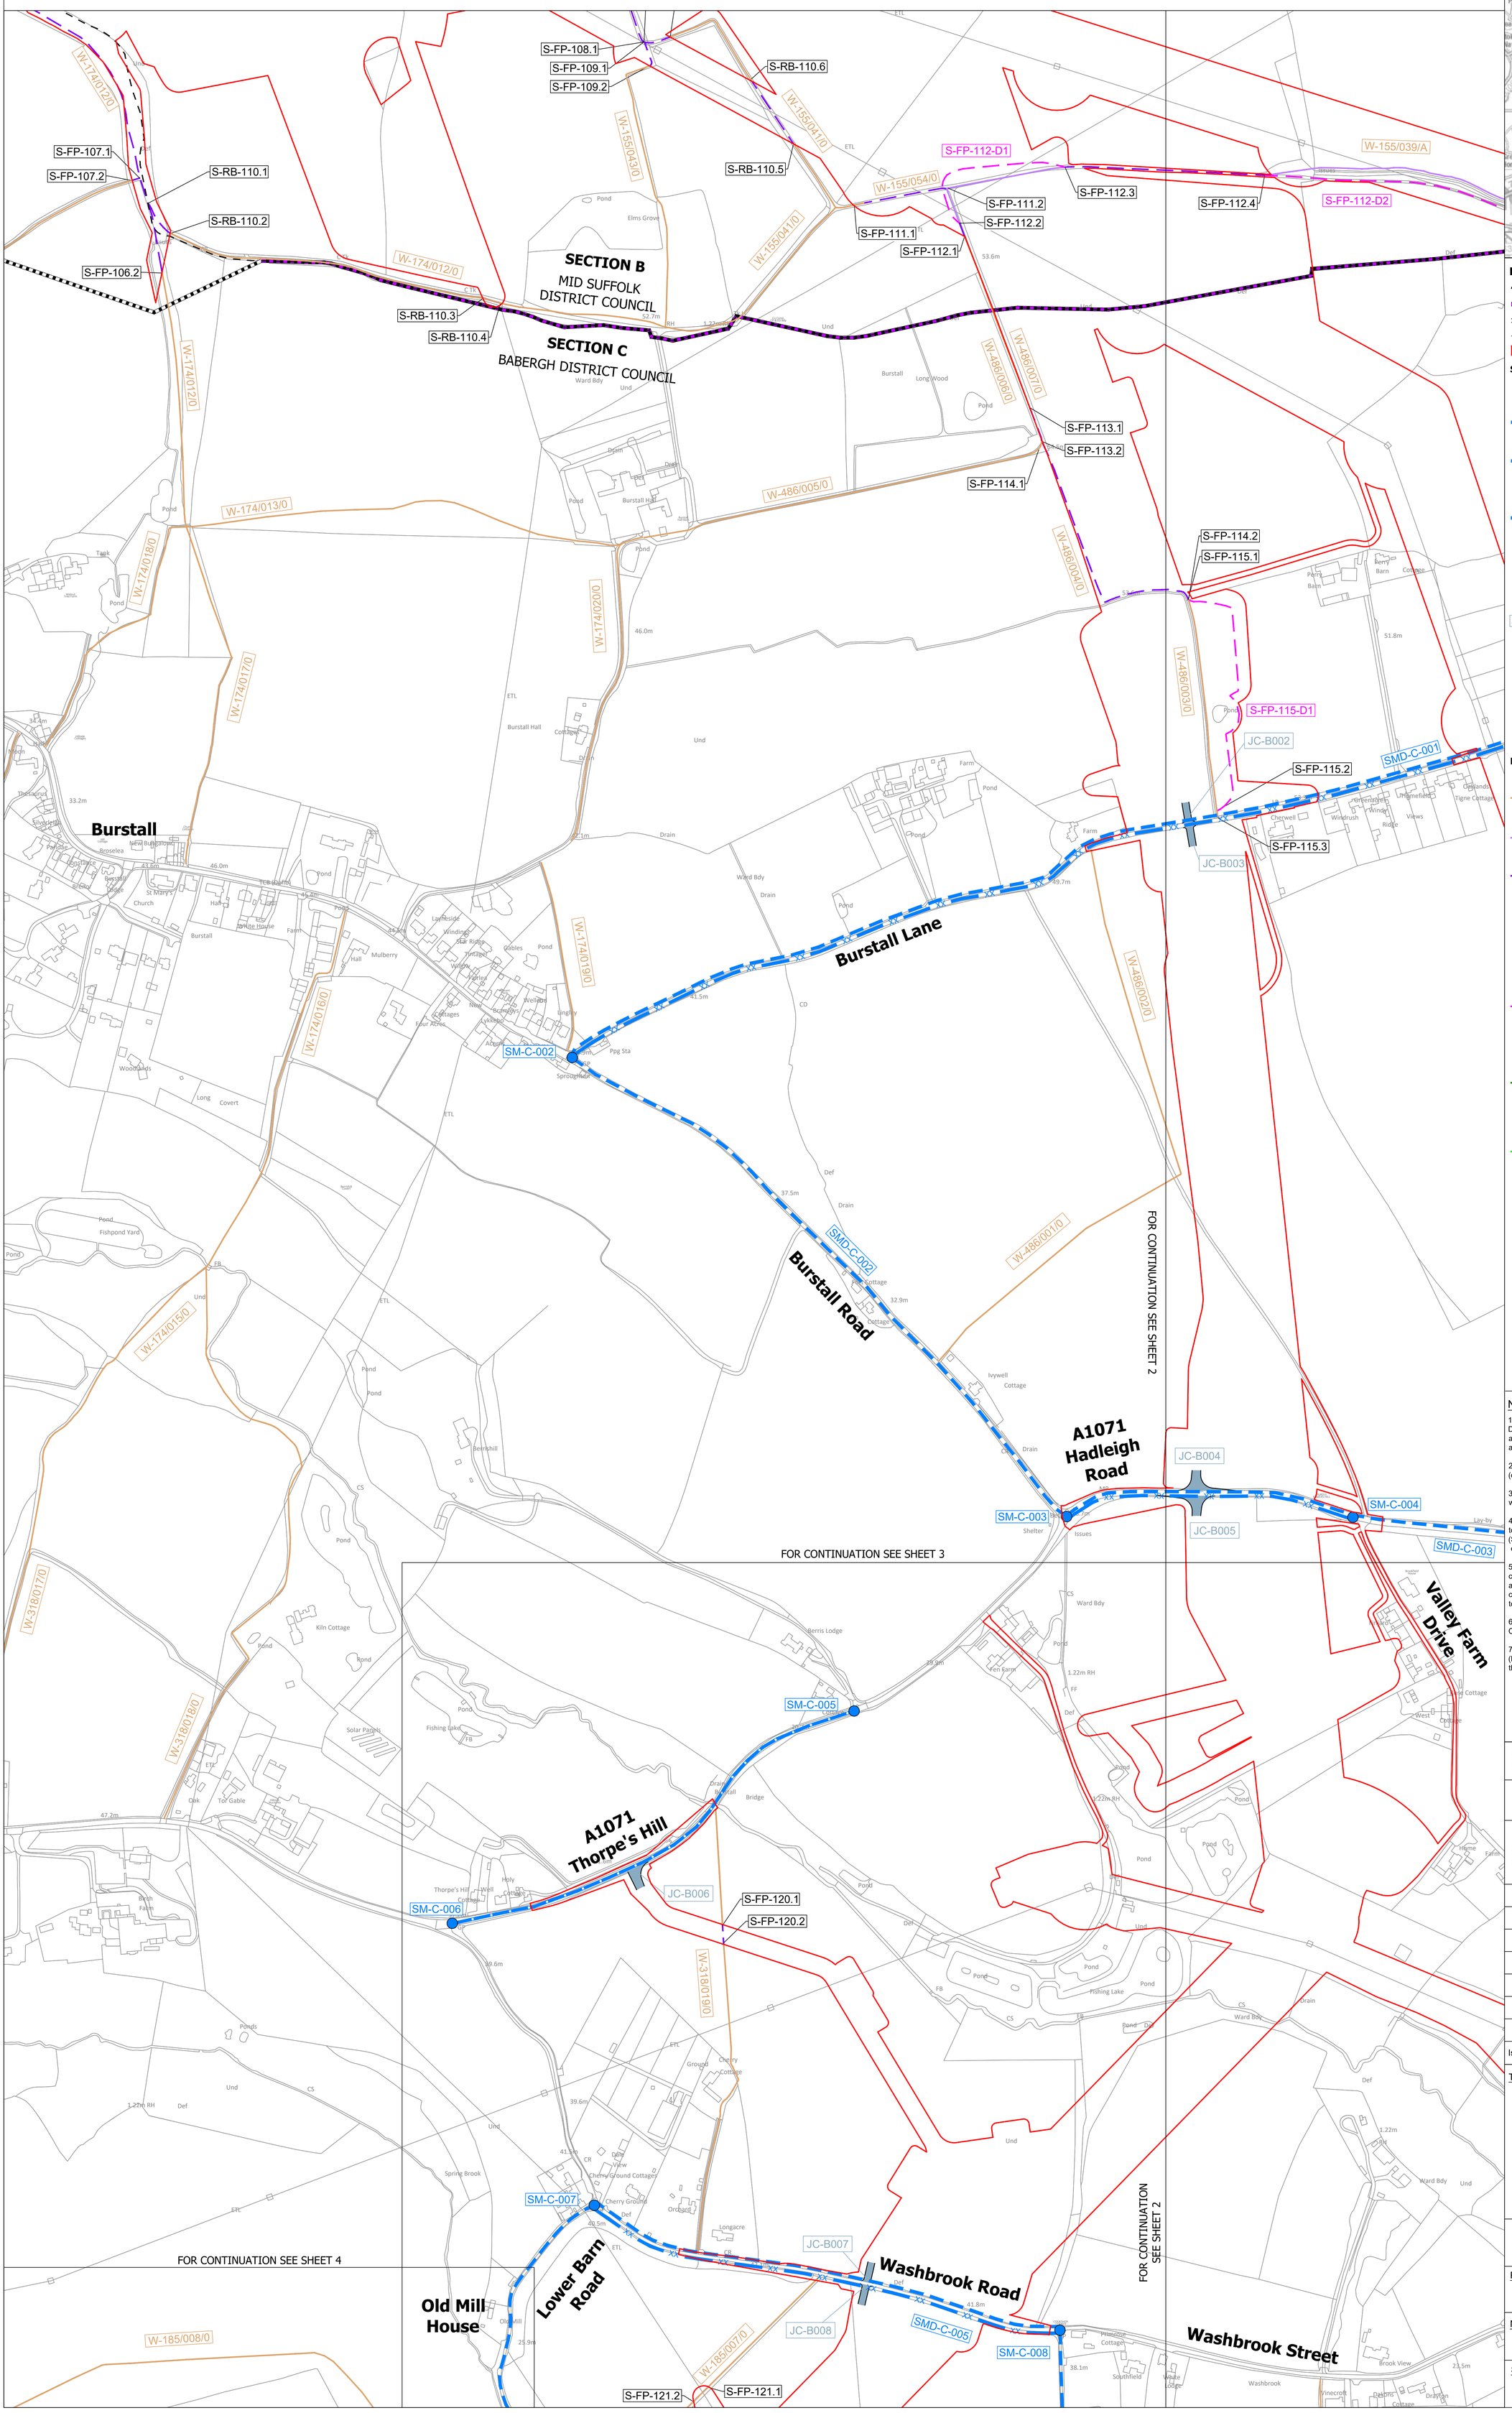

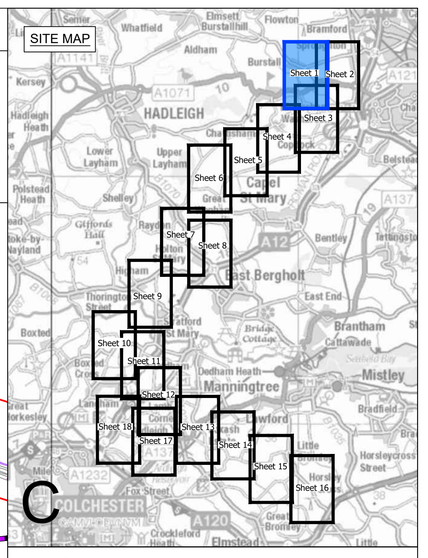

Legend

- Local authority boundary
- Section boundary & local authority boundary
- Section boundary
- Sheet index cutlines
- Order Limits

Street Works

- Street management: start/end point of temporary closure
- xx — Street management: temporary closure
- Street management: temporary closure (managed)
- SM-C-XXX / SM-D-XXX — Example reference for temporary closure
- Street management: temporary diversion
- SMD-C-XXX / SMD-D-XXX — Example reference for temporary diversion
- Access point
- JC-BXXX / TB-BXXX / AP-C-XXX / JC-UKPN-BXXX — Example reference for temporary site access point
- JC-BXXX — Example reference for permanent site access point
- CW-C-XX — Example reference for temporary alteration of street layout
- CW-C-XX — Example reference for permanent alteration of street layout

Public Rights of Way

- Public Right of Way existing (with accompanying Local Highway Authority reference number)
- Public Right of Way temporary closure
- Public Right of Way temporary closure (managed)
- E-BR-X.X / E-FP-X.X / S-FP-X.X / S-BR-X.X / S-BT-X.X / S-RB-X.X / S-ORPA-X.X — Example reference for Public Right of Way
- Public Right of Way temporary diversion
- S-FP-XX-D1 / S-BR-XX-D1 / S-BT-XX-D1 / S-FP-XX-D2 — Example reference for temporary diverted Public Right of Way
- Public Right of Way permanent diversion
- E-FP-XX-D1 — Example reference for permanently diverted Public Right of Way
- Public Right of Way permanently stopped up
- Impacted Public Right of Navigation
- NAVX — Example reference for impacted Public Right of Navigation

Notes

1. These plans show the Order Limits and potential location for the works. Due to the need for future flexibility, National Grid will be applying for Order Limits and Limits of Deviation within its Development Consent Order, within which any final alignment would lie.

2. For additional detail on the plan suites, please refer to the Guide to Plans (document reference 2.0), located in the Volume 2 of the DCO application.

3. This drawing is scaled at paper size A0, therefore any prints taken at smaller sizes will affect accuracy of the measurement units and should not be scaled against.

4. These plans should be read in conjunction with Schedule 5 (Streets subject to street works), Schedule 6 (Streets subject to alteration of layout), Schedule 8 (Streets and PRoW to be temporarily closed) and Schedule 9 (Access to works) of the Development Consent Order.

5. Where highways are identified as managed this refers to management of construction vehicles crossing the route. Where Public Rights of Way (PRoW) are identified as managed this refers to management of the PRoW, as well as construction activities. Temporary diversions of PRoW will also be subject to management where they interact with construction activities.

6. These plans have been produced for the purposes of Proposed Change Application 2 in respect of Change Request 2 (Little Bromley).

7. These plans reflect the areas only affected by Change Request 2 (Little Bromley). If the Proposed Change Application 2 is accepted then these would be included in the updated Volume 2 Plans.

Coordinate System: British National Grid

Sheet X Centroid Coordinate: 610390 Sheet Y Centroid Coordinate: 244215

0 50 100 150 200 250 Metres

BACKGROUND MAPPING INFORMATION HAS BEEN REPRODUCED FROM THE ORDNANCE SURVEY BY PERMISSION OF ORDNANCE SURVEY OF THE CONTROLLER OF HIS MAJESTY'S STATIONERY OFFICE. © CROWN COPYRIGHT AND DATABASE RIGHTS (2025) LICENCE OS100024241 AND AC0000807948.

Issue	Date	Remarks	Drawn	Checked	Approved
B	MAY-2026	For deadline four	PM	LC	KR
A	AUG-2025	For DCO submission	MC	DC	KR

Title

THE NATIONAL GRID
(NORWICH TO TILBURY) ORDER
ACCESS, RIGHTS OF WAY & PUBLIC RIGHTS OF NAVIGATION PLANS
- PROPOSED CHANGE APPLICATION 2
REGULATION 5(2)(k)
SECTION C (SHEET 1 OF 18,
MID SUFFOLK DISTRICT COUNCIL AND BABERGH DISTRICT COUNCIL)

nationalgrid

PINS Application Number: EN020027


National Grid Drawing Reference: AENC-MMAC-ENG-DWG-0084

Scale	Sheet Size	Sheet	Issue
1:2,500	A0	SHEET 1 OF 18	B

COPYRIGHT: NOT TO BE REPRODUCED WITHOUT THE WRITTEN PERMISSION OF NATIONAL GRID ELECTRICITY TRANSMISSION Plc

THE NATIONAL GRID (NORWICH TO TILBURY) ORDER
ACCESS, RIGHTS OF WAY & PUBLIC RIGHTS OF NAVIGATION PLANS
- PROPOSED CHANGE APPLICATION 2
REGULATION 5(2)(k)
SECTION C (SHEET 2 OF 18,
MID SUFFOLK DISTRICT COUNCIL AND BABERGH DISTRICT COUNCIL)

Application Document 2.5

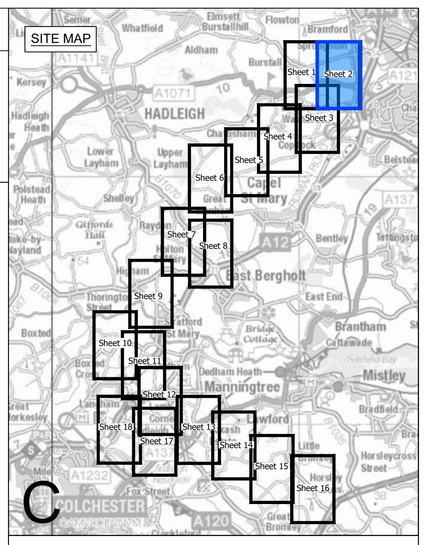

Legend

- Local authority boundary
- Section boundary & local authority boundary
- Section boundary
- Sheet index cutlines
- Order Limits

Street Works

- Street management: start/end point of temporary closure
- Street management: temporary closure
- Street management: temporary closure (managed)
- SM-C-XXX / SM-D-XXX — Example reference for temporary closure
- Street management: temporary diversion
- SMD-C-XXX / SMD-D-XXX — Example reference for temporary diversion
- Access point
- JC-BXXX / TB-BXXX / AP-C-XXX / JC-UKPN-BXXX — Example reference for temporary site access point
- JC-BXXX — Example reference for permanent site access point
- CW-C-XX — Example reference for temporary alteration of street layout
- CW-C-XX — Example reference for permanent alteration of street layout

Public Rights of Way

- Public Right of Way existing (with accompanying Local Highway Authority reference number)
- Public Right of Way temporary closure
- Public Right of Way temporary closure (managed)
- E-BR-X.X / E-FP-X.X / S-FP-X.X / S-BR-X.X / S-BT-X.X / S-RB-X.X / S-ORPA-X.X — Example reference for Public Right of Way
- Public Right of Way temporary diversion
- S-FP-XX-D1 / S-BR-XX-D1 / S-BT-XX-D1 / S-FP-XX-D2 — Example reference for temporary diverted Public Right of Way
- Public Right of Way permanent diversion
- E-FP-XX-D1 — Example reference for permanently diverted Public Right of Way
- Public Right of Way permanently stopped up
- Impacted Public Right of Navigation
- NAVX — Example reference for impacted Public Right of Navigation

Notes

1. These plans show the Order Limits and potential location for the works. Due to the need for future flexibility, National Grid will be applying for Order Limits and Limits of Deviation within its Development Consent Order, within which any final alignment would lie.

2. For additional detail on the plan suites, please refer to the Guide to Plans (document reference 2.0), located in the Volume 2 of the DCO application.

3. This drawing is scaled at paper size A0, therefore any prints taken at smaller sizes will affect accuracy of the measurement units and should not be scaled against.

4. These plans should be read in conjunction with Schedule 5 (Streets subject to street works), Schedule 6 (Streets subject to alteration of layout), Schedule 8 (Streets and PRoW to be temporarily closed) and Schedule 9 (Access to works) of the Development Consent Order.

5. Where highways are identified as managed this refers to management of construction vehicles crossing the route. Where Public Rights of Way (PRoW) are identified as managed this refers to management of the PRoW, as well as construction activities. Temporary diversions of PRoW will also be subject to management where they interact with construction activities.

6. These plans have been produced for the purposes of Proposed Change Application 2 in respect of Change Request 2 (Little Bromley).

7. These plans reflect the areas only affected by Change Request 2 (Little Bromley). If the Proposed Change Application 2 is accepted then these would be included in the updated Volume 2 Plans.

Coordinate System: British National Grid

Sheet X Centroid Coordinate: 611710 Sheet Y Centroid Coordinate: 244215

0 50 100 150 200 250 Metres

BACKGROUND MAPPING INFORMATION HAS BEEN REPRODUCED FROM THE ORDNANCE SURVEY BY PERMISSION OF ORDNANCE SURVEY OF THE CONTROLLER OF HIS MAJESTY'S STATIONERY OFFICE. © CROWN COPYRIGHT AND DATABASE RIGHTS (2025) LICENCE OS100024241 AND AC0000807948.

Issue	Date	Remarks	Drawn	Checked	Approved
B	MAY-2026	For deadline four	PM	LC	KR
A	AUG-2025	For DCO submission	MC	DC	KR

Title

THE NATIONAL GRID
(NORWICH TO TILBURY) ORDER
ACCESS, RIGHTS OF WAY & PUBLIC RIGHTS OF NAVIGATION PLANS
- PROPOSED CHANGE APPLICATION 2
REGULATION 5(2)(k)
SECTION C (SHEET 2 OF 18,
MID SUFFOLK DISTRICT COUNCIL AND BABERGH DISTRICT COUNCIL)

nationalgrid

PINS Application Number: EN020027

National Grid Drawing Reference: AENC-MMAC-ENG-DWG-0084

Scale	Sheet Size	Sheet	Issue
1:2,500	A0	SHEET 2 OF 18	B

FOR CONTINUATION SEE SHEET 1


FOR CONTINUATION SEE SHEET 3

COPYRIGHT: NOT TO BE REPRODUCED WITHOUT THE WRITTEN PERMISSION OF NATIONAL GRID ELECTRICITY TRANSMISSION Plc

THE NATIONAL GRID (NORWICH TO TILBURY) ORDER
ACCESS, RIGHTS OF WAY & PUBLIC RIGHTS OF NAVIGATION PLANS
- PROPOSED CHANGE APPLICATION 2
REGULATION 5(2)(k)
SECTION C (SHEET 3 OF 18,
BABERGH DISTRICT COUNCIL)

Application Document 2.5

SITE MAP

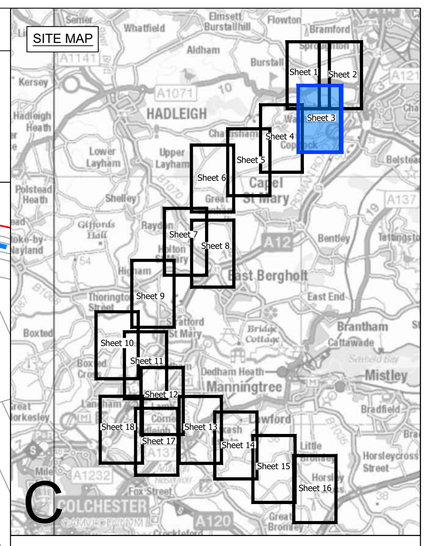

A1071 Thorpe's Hill

A1071 Hadleigh Road

Valley Farm Drive

Old Mill House

Lower Barn Road

Washbrook Road

Washbrook Street

Pigeons Lane

Spring Road

Church Lane

Fen Farm

Hollow Road

Chattisham Road

Wenham Road

Saxon Lane

Elm Lane

London Road

Copdock

Copdock

SM-C-005
SM-C-006
SM-C-007
SM-C-008
SM-C-010
SM-C-011
SMD-C-005
SMD-C-007
SMD-C-012
JC-B006
JC-B007
JC-B008
S-FP-120.1
S-FP-120.2
S-FP-121.1
S-FP-121.2
S-FP-122.1
S-FP-122.2
S-FP-118.1
S-FP-118.2
S-FP-118.3
S-FP-119.1
S-FP-118.4
S-FP-119.2
W-318/019/0
W-185/007/0
W-486/017/0
W-486/018/0
W-543/006/0
W-543/035/0
W-543/034/0
W-543/038/0
W-543/037/0
W-543/033/0
W-543/032/0
W-543/031/0
W-543/029/0
W-543/028/0
W-543/027/0
W-543/026/0
W-543/024/0
W-543/023/0
W-543/022/0
W-543/021/0
W-543/020/0
W-543/019/0
W-543/017/0
W-543/016/0
W-543/012/0
W-543/011/0
W-201/002/0
W-201/011/0
W-201/010/0
W-201/023/0

FOR CONTINUATION SEE SHEET 1
FOR CONTINUATION SEE SHEET 2
FOR CONTINUATION SEE SHEET 3
FOR CONTINUATION SEE SHEET 4

Legend

- Local authority boundary
- Section boundary & local authority boundary
- Section boundary
- Sheet index cutlines
- Order Limits

Street Works

- Street management: start/end point of temporary closure
- Street management: temporary closure (XX)
- Street management: temporary closure (managed)
- SM-C-XXX / SM-D-XXX — Example reference for temporary closure
- Street management: temporary diversion
- SMD-C-XXX / SMD-D-XXX — Example reference for temporary diversion
- Access point
- JC-BXXX / TB-BXXX / AP-C-XXX / JC-UKPN-BXXX — Example reference for temporary site access point
- JC-BXXX — Example reference for permanent site access point
- CW-C-XX — Example reference for temporary alteration of street layout
- CW-C-XX — Example reference for permanent alteration of street layout

Public Rights of Way

- Public Right of Way existing (with accompanying Local Highway Authority reference number)
- Public Right of Way temporary closure
- Public Right of Way temporary closure (managed)
- E-BR-X.X / E-FP-X.X / S-FP-X.X / S-BR-X.X / S-BT-X.X / S-RB-X.X / S-ORPA-X.X — Example reference for Public Right of Way
- Public Right of Way temporary diversion
- S-FP-XX-D1 / S-BR-XX-D1 / S-BT-XX-D1 / S-FP-XX-D2 — Example reference for temporary diverted Public Right of Way
- Public Right of Way permanent diversion
- E-FP-XX-D1 — Example reference for permanently diverted Public Right of Way
- Public Right of Way permanently stopped up
- Impacted Public Right of Navigation
- NAVX — Example reference for impacted Public Right of Navigation

Notes

1. These plans show the Order Limits and potential location for the works. Due to the need for future flexibility, National Grid will be applying for Order Limits and Limits of Deviation within its Development Consent Order, within which any final alignment would lie.

2. For additional detail on the plan suites, please refer to the Guide to Plans (document reference 2.0), located in the Volume 2 of the DCO application.

3. This drawing is scaled at paper size A0, therefore any prints taken at smaller sizes will affect accuracy of the measurement units and should not be scaled against.

4. These plans should be read in conjunction with Schedule 5 (Streets subject to street works), Schedule 6 (Streets subject to alteration of layout), Schedule 8 (Streets and PRoW to be temporarily closed) and Schedule 9 (Access to works) of the Development Consent Order.

5. Where highways are identified as managed this refers to management of construction vehicles crossing the route. Where Public Rights of Way (PRoW) are identified as managed this refers to management of the PRoW, as well as construction activities. Temporary diversions of PRoW will also be subject to management where they interact with construction activities.

6. These plans have been produced for the purposes of Proposed Change Application 2 in respect of Change Request 2 (Little Bromley).

7. These plans reflect the areas only affected by Change Request 2 (Little Bromley). If the Proposed Change Application 2 is accepted then these would be included in the updated Volume 2 Plans.

Coordinate System: British National Grid

Sheet X Centroid Coordinate: 610842 Sheet Y Centroid Coordinate: 242436

0 50 100 150 200 250 Metres

BACKGROUND MAPPING INFORMATION HAS BEEN REPRODUCED FROM THE ORDNANCE SURVEY BY PERMISSION OF ORDNANCE SURVEY OF THE CONTROLLER OF HIS MAJESTY'S STATIONERY OFFICE. © CROWN COPYRIGHT AND DATABASE RIGHTS (2025) LICENCE OS100024241 AND AC0000807948.

Issue	Date	Remarks	Drawn	Checked	Approved
B	MAY-2026	For deadline four	PM	LC	KR
A	AUG-2025	For DCO submission	MC	DC	KR

Title

THE NATIONAL GRID
(NORWICH TO TILBURY) ORDER
ACCESS, RIGHTS OF WAY & PUBLIC RIGHTS OF NAVIGATION PLANS
- PROPOSED CHANGE APPLICATION 2
REGULATION 5(2)(k)
SECTION C (SHEET 3 OF 18,
BABERGH DISTRICT COUNCIL)

nationalgrid

PINS Application Number: EN020027


National Grid Drawing Reference: AENC-MMAC-ENG-DWG-0084

Scale	Sheet Size	Sheet	Issue
1:2,500	A0	SHEET 3 OF 18	B

COPYRIGHT: NOT TO BE REPRODUCED WITHOUT THE WRITTEN PERMISSION OF NATIONAL GRID ELECTRICITY TRANSMISSION Plc

THE NATIONAL GRID (NORWICH TO TILBURY) ORDER
ACCESS, RIGHTS OF WAY & PUBLIC RIGHTS OF NAVIGATION PLANS
- PROPOSED CHANGE APPLICATION 2
REGULATION 5(2)(k)
SECTION C (SHEET 4 OF 18,
BABERGH DISTRICT COUNCIL)

Application Document 2.5

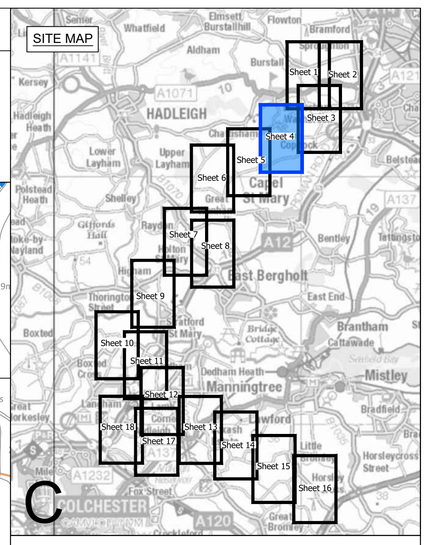

Legend

- Local authority boundary
- Section boundary & local authority boundary
- Section boundary
- Sheet index cutlines
- Order Limits

Street Works

- Street management: start/end point of temporary closure
- Street management: temporary closure
- Street management: temporary closure (managed)
- SM-C-XXX / SM-D-XXX — Example reference for temporary closure
- Street management: temporary diversion
- SMD-C-XXX / SMD-D-XXX — Example reference for temporary diversion
- Access point
- JC-BXXX / TB-BXXX / AP-C-XXX / JC-UKPN-BXXX — Example reference for temporary site access point
- JC-BXXX — Example reference for permanent site access point
- CW-C-XX — Example reference for temporary alteration of street layout
- CW-C-XX — Example reference for permanent alteration of street layout

Public Rights of Way

- Public Right of Way existing (with accompanying Local Highway Authority reference number)
- Public Right of Way temporary closure
- Public Right of Way temporary closure (managed)
- E-BR-X.X / E-FP-X.X / S-FP-X.X / S-BR-X.X / S-BT-X.X / S-RB-X.X / S-ORPA-X.X — Example reference for Public Right of Way
- Public Right of Way temporary diversion
- S-FP-XX-D1 / S-BR-XX-D1 / S-BT-XX-D1 / S-FP-XX-D2 — Example reference for temporary diverted Public Right of Way
- Public Right of Way permanent diversion
- E-FP-XX-D1 — Example reference for permanently diverted Public Right of Way
- Public Right of Way permanently stopped up
- Impacted Public Right of Navigation
- NAVX — Example reference for impacted Public Right of Navigation

Notes

1. These plans show the Order Limits and potential location for the works. Due to the need for future flexibility, National Grid will be applying for Order Limits and Limits of Deviation within its Development Consent Order, within which any final alignment would lie.

2. For additional detail on the plan suites, please refer to the Guide to Plans (document reference 2.0), located in the Volume 2 of the DCO application.

3. This drawing is scaled at paper size A0, therefore any prints taken at smaller sizes will affect accuracy of the measurement units and should not be scaled against.

4. These plans should be read in conjunction with Schedule 5 (Streets subject to street works), Schedule 6 (Streets subject to alteration of layout), Schedule 8 (Streets and PRoW to be temporarily closed) and Schedule 9 (Access to works) of the Development Consent Order.

5. Where highways are identified as managed this refers to management of construction vehicles crossing the route. Where Public Rights of Way (PRoW) are identified as managed this refers to management of the PRoW, as well as construction activities. Temporary diversions of PRoW will also be subject to management where they interact with construction activities.

6. These plans have been produced for the purposes of Proposed Change Application 2 in respect of Change Request 2 (Little Bromley).

7. These plans reflect the areas only affected by Change Request 2 (Little Bromley). If the Proposed Change Application 2 is accepted then these would be included in the updated Volume 2 Plans.

Coordinate System: British National Grid

Sheet X Centroid Coordinate: 609287 Sheet Y Centroid Coordinate: 241635

0 50 100 150 200 250 Metres

BACKGROUND MAPPING INFORMATION HAS BEEN REPRODUCED FROM THE ORDNANCE SURVEY BY PERMISSION OF ORDNANCE SURVEY OF THE CONTROLLER OF HIS MAJESTY'S STATIONERY OFFICE. © CROWN COPYRIGHT AND DATABASE RIGHTS (2025) LICENCE OS100024241 AND AC0000807948.

Issue	Date	Remarks	Drawn	Checked	Approved
B	MAY-2026	For change application	PM	LC	KR
A	AUG-2025	For DCO submission	MC	DC	KR

Title

THE NATIONAL GRID
(NORWICH TO TILBURY) ORDER
ACCESS, RIGHTS OF WAY & PUBLIC RIGHTS OF NAVIGATION PLANS
- PROPOSED CHANGE APPLICATION 2
REGULATION 5(2)(k)
SECTION C (SHEET 4 OF 18,
BABERGH DISTRICT COUNCIL)

nationalgrid

PINS Application Number: EN020027


National Grid Drawing Reference: AENC-MMAC-ENG-DWG-0084


Scale	Sheet Size	Sheet	Issue
1:2,500	A0	SHEET 4 OF 18	B

COPYRIGHT: NOT TO BE REPRODUCED WITHOUT THE WRITTEN PERMISSION OF NATIONAL GRID ELECTRICITY TRANSMISSION Plc

THE NATIONAL GRID (NORWICH TO TILBURY) ORDER
ACCESS, RIGHTS OF WAY & PUBLIC RIGHTS OF NAVIGATION PLANS
- PROPOSED CHANGE APPLICATION 2
REGULATION 5(2)(k)
SECTION C (SHEET 5 OF 18,
BABERGH DISTRICT COUNCIL)

Application Document 2.5

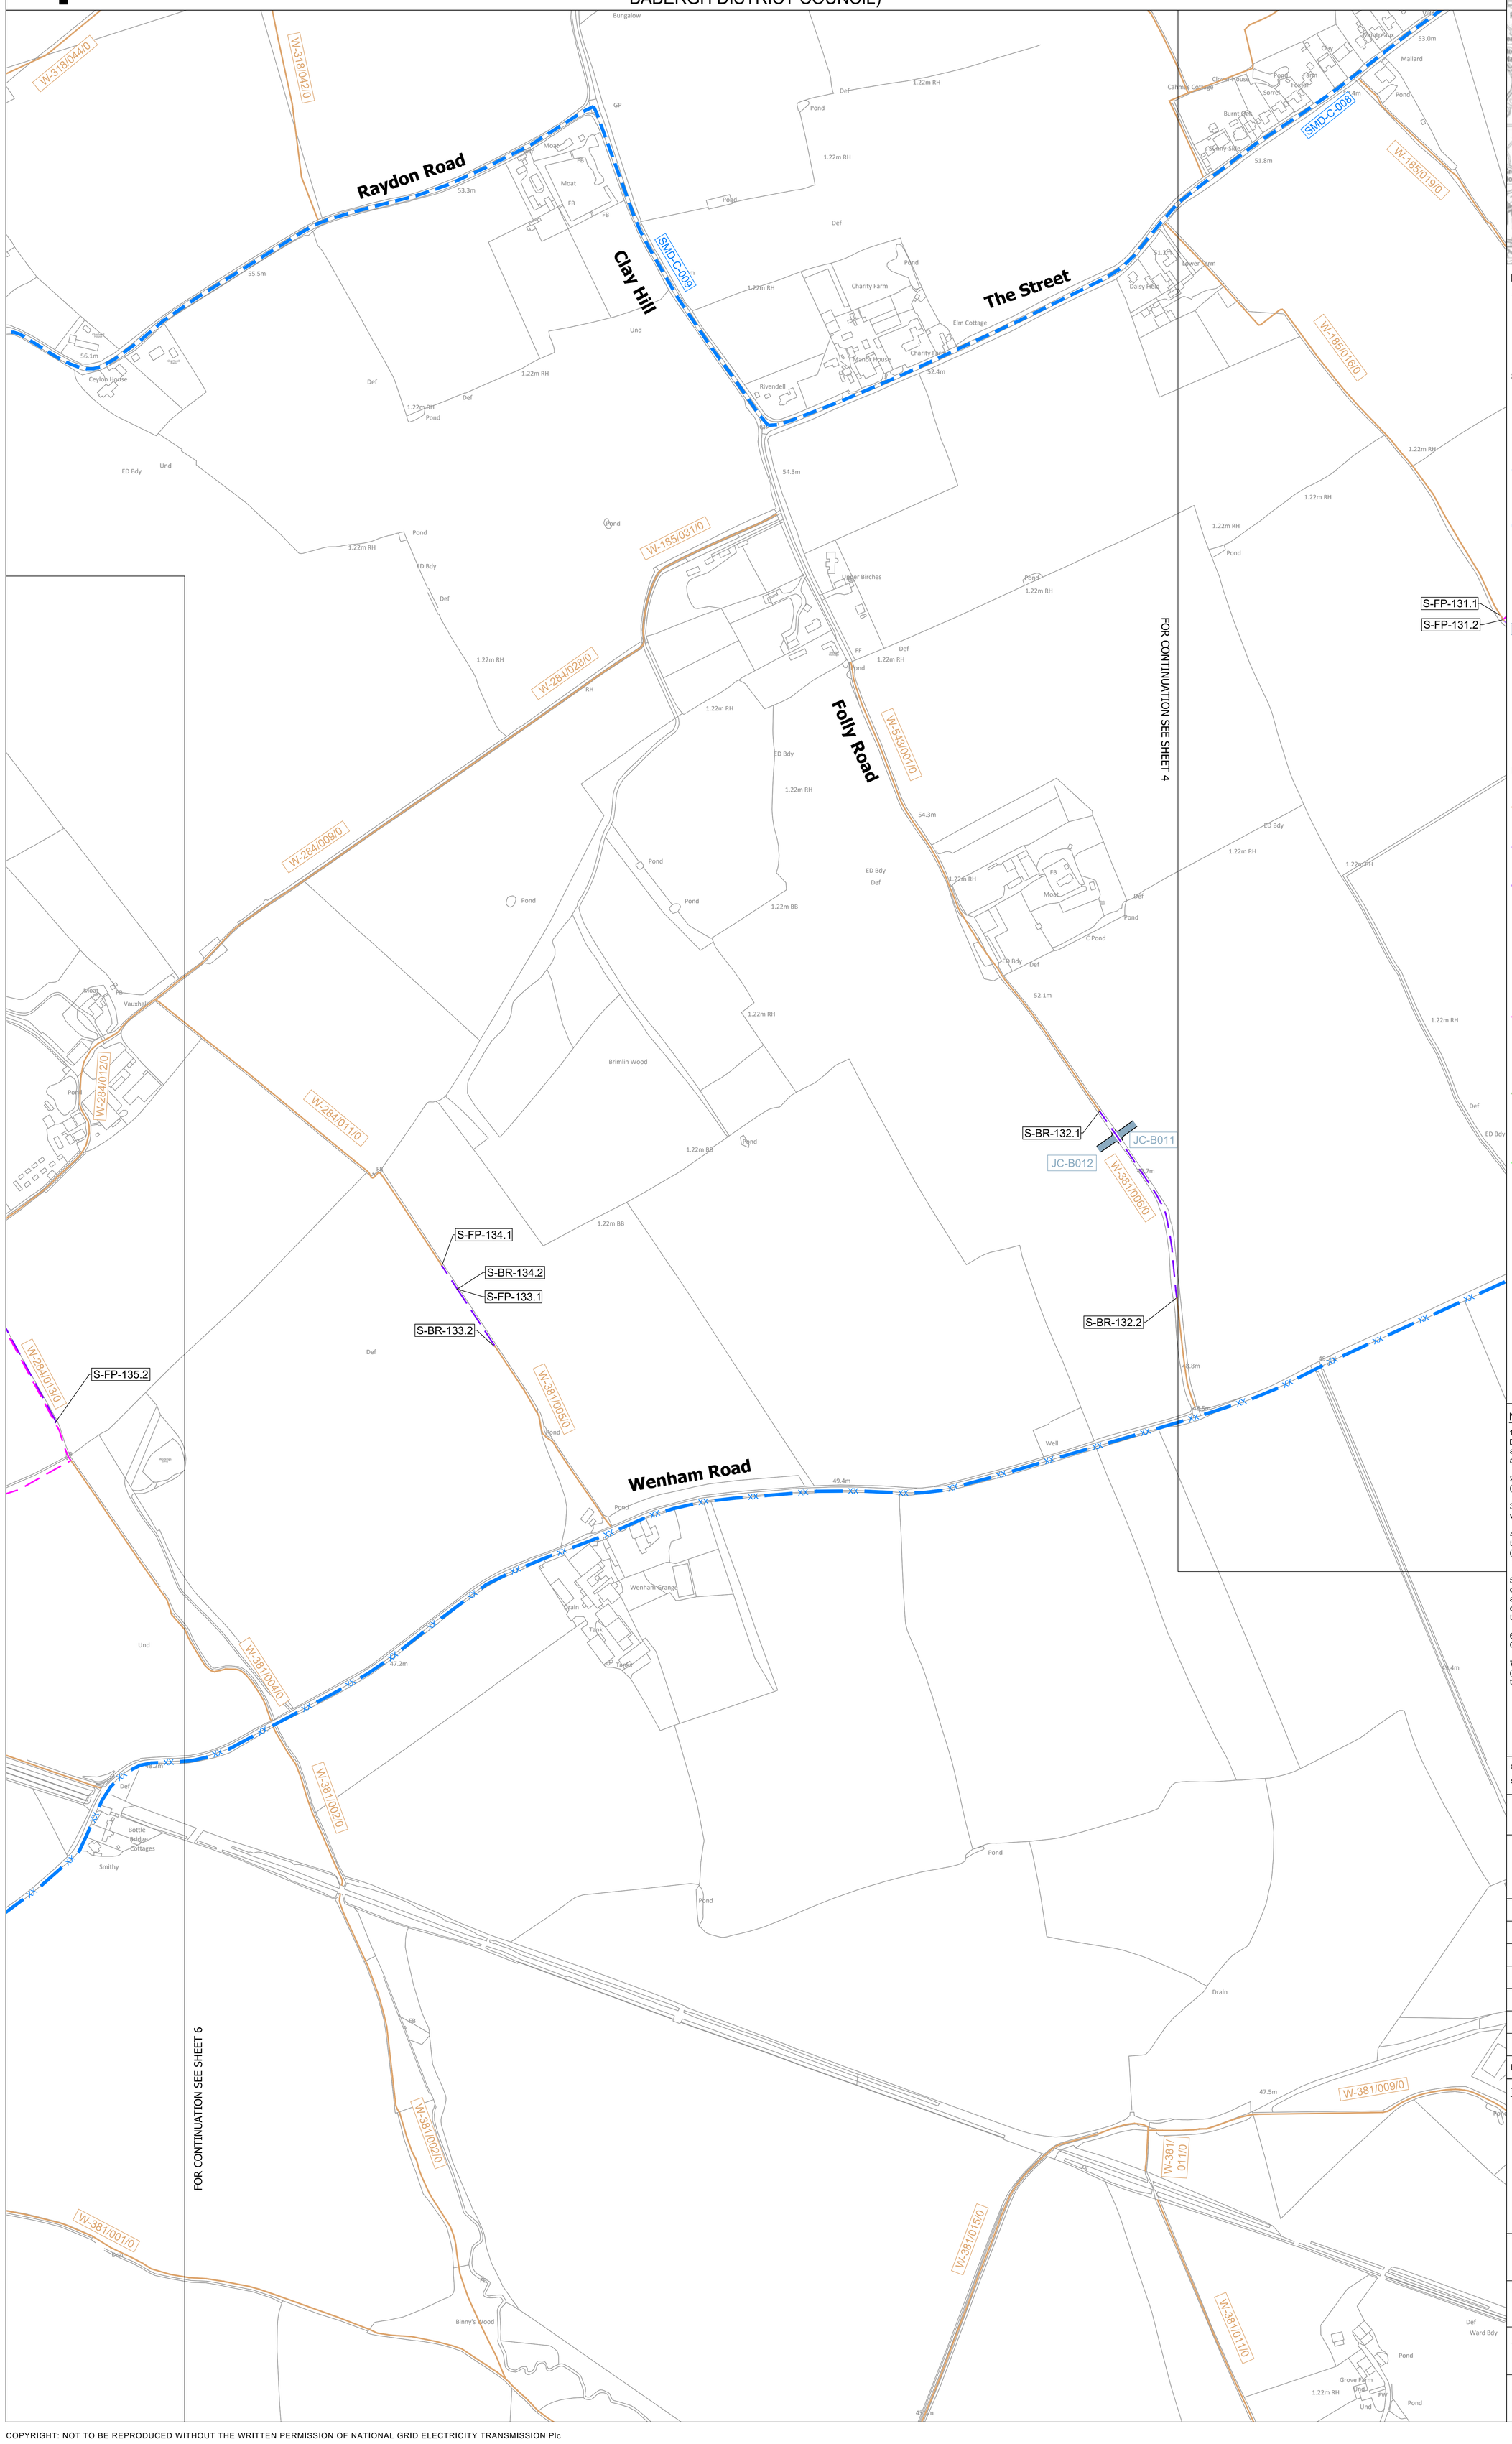

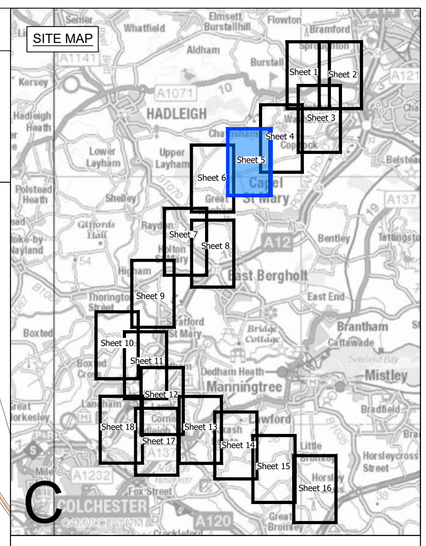

Legend

- Local authority boundary
- Section boundary & local authority boundary
- Section boundary
- Sheet index cutlines
- Order Limits

Street Works

- Street management: start/end point of temporary closure
- Street management: temporary closure (XX)
- Street management: temporary closure (managed)
- SM-C-XXX / SM-D-XXX — Example reference for temporary closure
- Street management: temporary diversion
- SMD-C-XXX / SMD-D-XXX — Example reference for temporary diversion
- Access point
- JC-BXXX / TB-BXXX / AP-C-XXX / JC-UKPN-BXXX — Example reference for temporary site access point
- JC-BXXX — Example reference for permanent site access point
- CW-C-XX — Example reference for temporary alteration of street layout
- CW-C-XX — Example reference for permanent alteration of street layout

Public Rights of Way

- Public Right of Way existing (with accompanying Local Highway Authority reference number)
- Public Right of Way temporary closure
- Public Right of Way temporary closure (managed)
- E-BR-X.X / E-FP-X.X / S-FP-X.X / S-BR-X.X / S-BT-X.X / S-RB-X.X / S-ORPA-X.X — Example reference for Public Right of Way
- Public Right of Way temporary diversion
- S-FP-XX-D1 / S-BR-XX-D1 / S-BT-XX-D1 / S-FP-XX-D2 — Example reference for temporary diverted Public Right of Way
- Public Right of Way permanent diversion
- E-FP-XX-D1 — Example reference for permanently diverted Public Right of Way
- Public Right of Way permanently stopped up
- Impacted Public Right of Navigation
- NAVX — Example reference for impacted Public Right of Navigation

Notes

1. These plans show the Order Limits and potential location for the works. Due to the need for future flexibility, National Grid will be applying for Order Limits and Limits of Deviation within its Development Consent Order, within which any final alignment would lie.

2. For additional detail on the plan suites, please refer to the Guide to Plans (document reference 2.0), located in the Volume 2 of the DCO application.

3. This drawing is scaled at paper size A0, therefore any prints taken at smaller sizes will affect accuracy of the measurement units and should not be scaled against.

4. These plans should be read in conjunction with Schedule 5 (Streets subject to street works), Schedule 6 (Streets subject to alteration of layout), Schedule 8 (Streets and PRoW to be temporarily closed) and Schedule 9 (Access to works) of the Development Consent Order.

5. Where highways are identified as managed this refers to management of construction vehicles crossing the route. Where Public Rights of Way (PRoW) are identified as managed this refers to management of the PRoW, as well as construction activities. Temporary diversions of PRoW will also be subject to management where they interact with construction activities.

6. These plans have been produced for the purposes of Proposed Change Application 2 in respect of Change Request 2 (Little Bromley).

7. These plans reflect the areas only affected by Change Request 2 (Little Bromley). If the Proposed Change Application 2 is accepted then these would be included in the updated Volume 2 Plans.

Coordinate System: British National Grid

Sheet X Centroid Coordinate: 607955 Sheet Y Centroid Coordinate: 240669

0 50 100 150 200 250 Metres

BACKGROUND MAPPING INFORMATION HAS BEEN REPRODUCED FROM THE ORDNANCE SURVEY BY PERMISSION OF ORDNANCE SURVEY OF THE CONTROLLER OF HIS MAJESTY'S STATIONERY OFFICE. © CROWN COPYRIGHT AND DATABASE RIGHTS (2025) LICENCE OS100024241 AND AC0000807948.

Issue	Date	Remarks	Drawn	Checked	Approved
B	MAY-2026	For deadline four	PM	LC	KR
A	AUG-2025	For DCO submission	MC	DC	KR

Title

THE NATIONAL GRID
(NORWICH TO TILBURY) ORDER
ACCESS, RIGHTS OF WAY & PUBLIC RIGHTS OF NAVIGATION PLANS
- PROPOSED CHANGE APPLICATION 2
REGULATION 5(2)(k)
SECTION C (SHEET 5 OF 18,
BABERGH DISTRICT COUNCIL)

nationalgrid

PINS Application Number: EN020027

National Grid Drawing Reference: AENC-MMAC-ENG-DWG-0084


Scale	Sheet Size	Sheet	Issue
1:2,500	A0	SHEET 5 OF 18	B


COPYRIGHT: NOT TO BE REPRODUCED WITHOUT THE WRITTEN PERMISSION OF NATIONAL GRID ELECTRICITY TRANSMISSION Plc

THE NATIONAL GRID (NORWICH TO TILBURY) ORDER
ACCESS, RIGHTS OF WAY & PUBLIC RIGHTS OF NAVIGATION PLANS
- PROPOSED CHANGE APPLICATION 2
REGULATION 5(2)(k)
SECTION C (SHEET 6 OF 18, BABERGH DISTRICT COUNCIL)

Application Document 2.5

SITE MAP

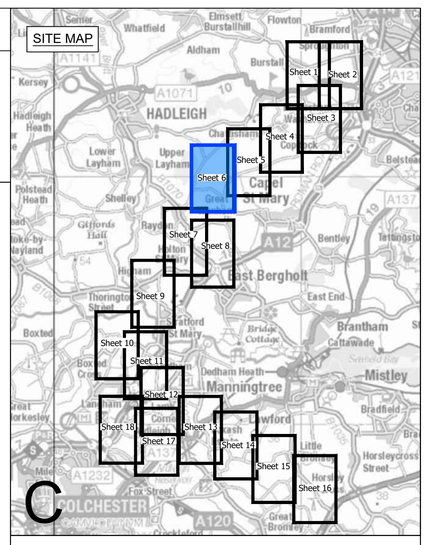

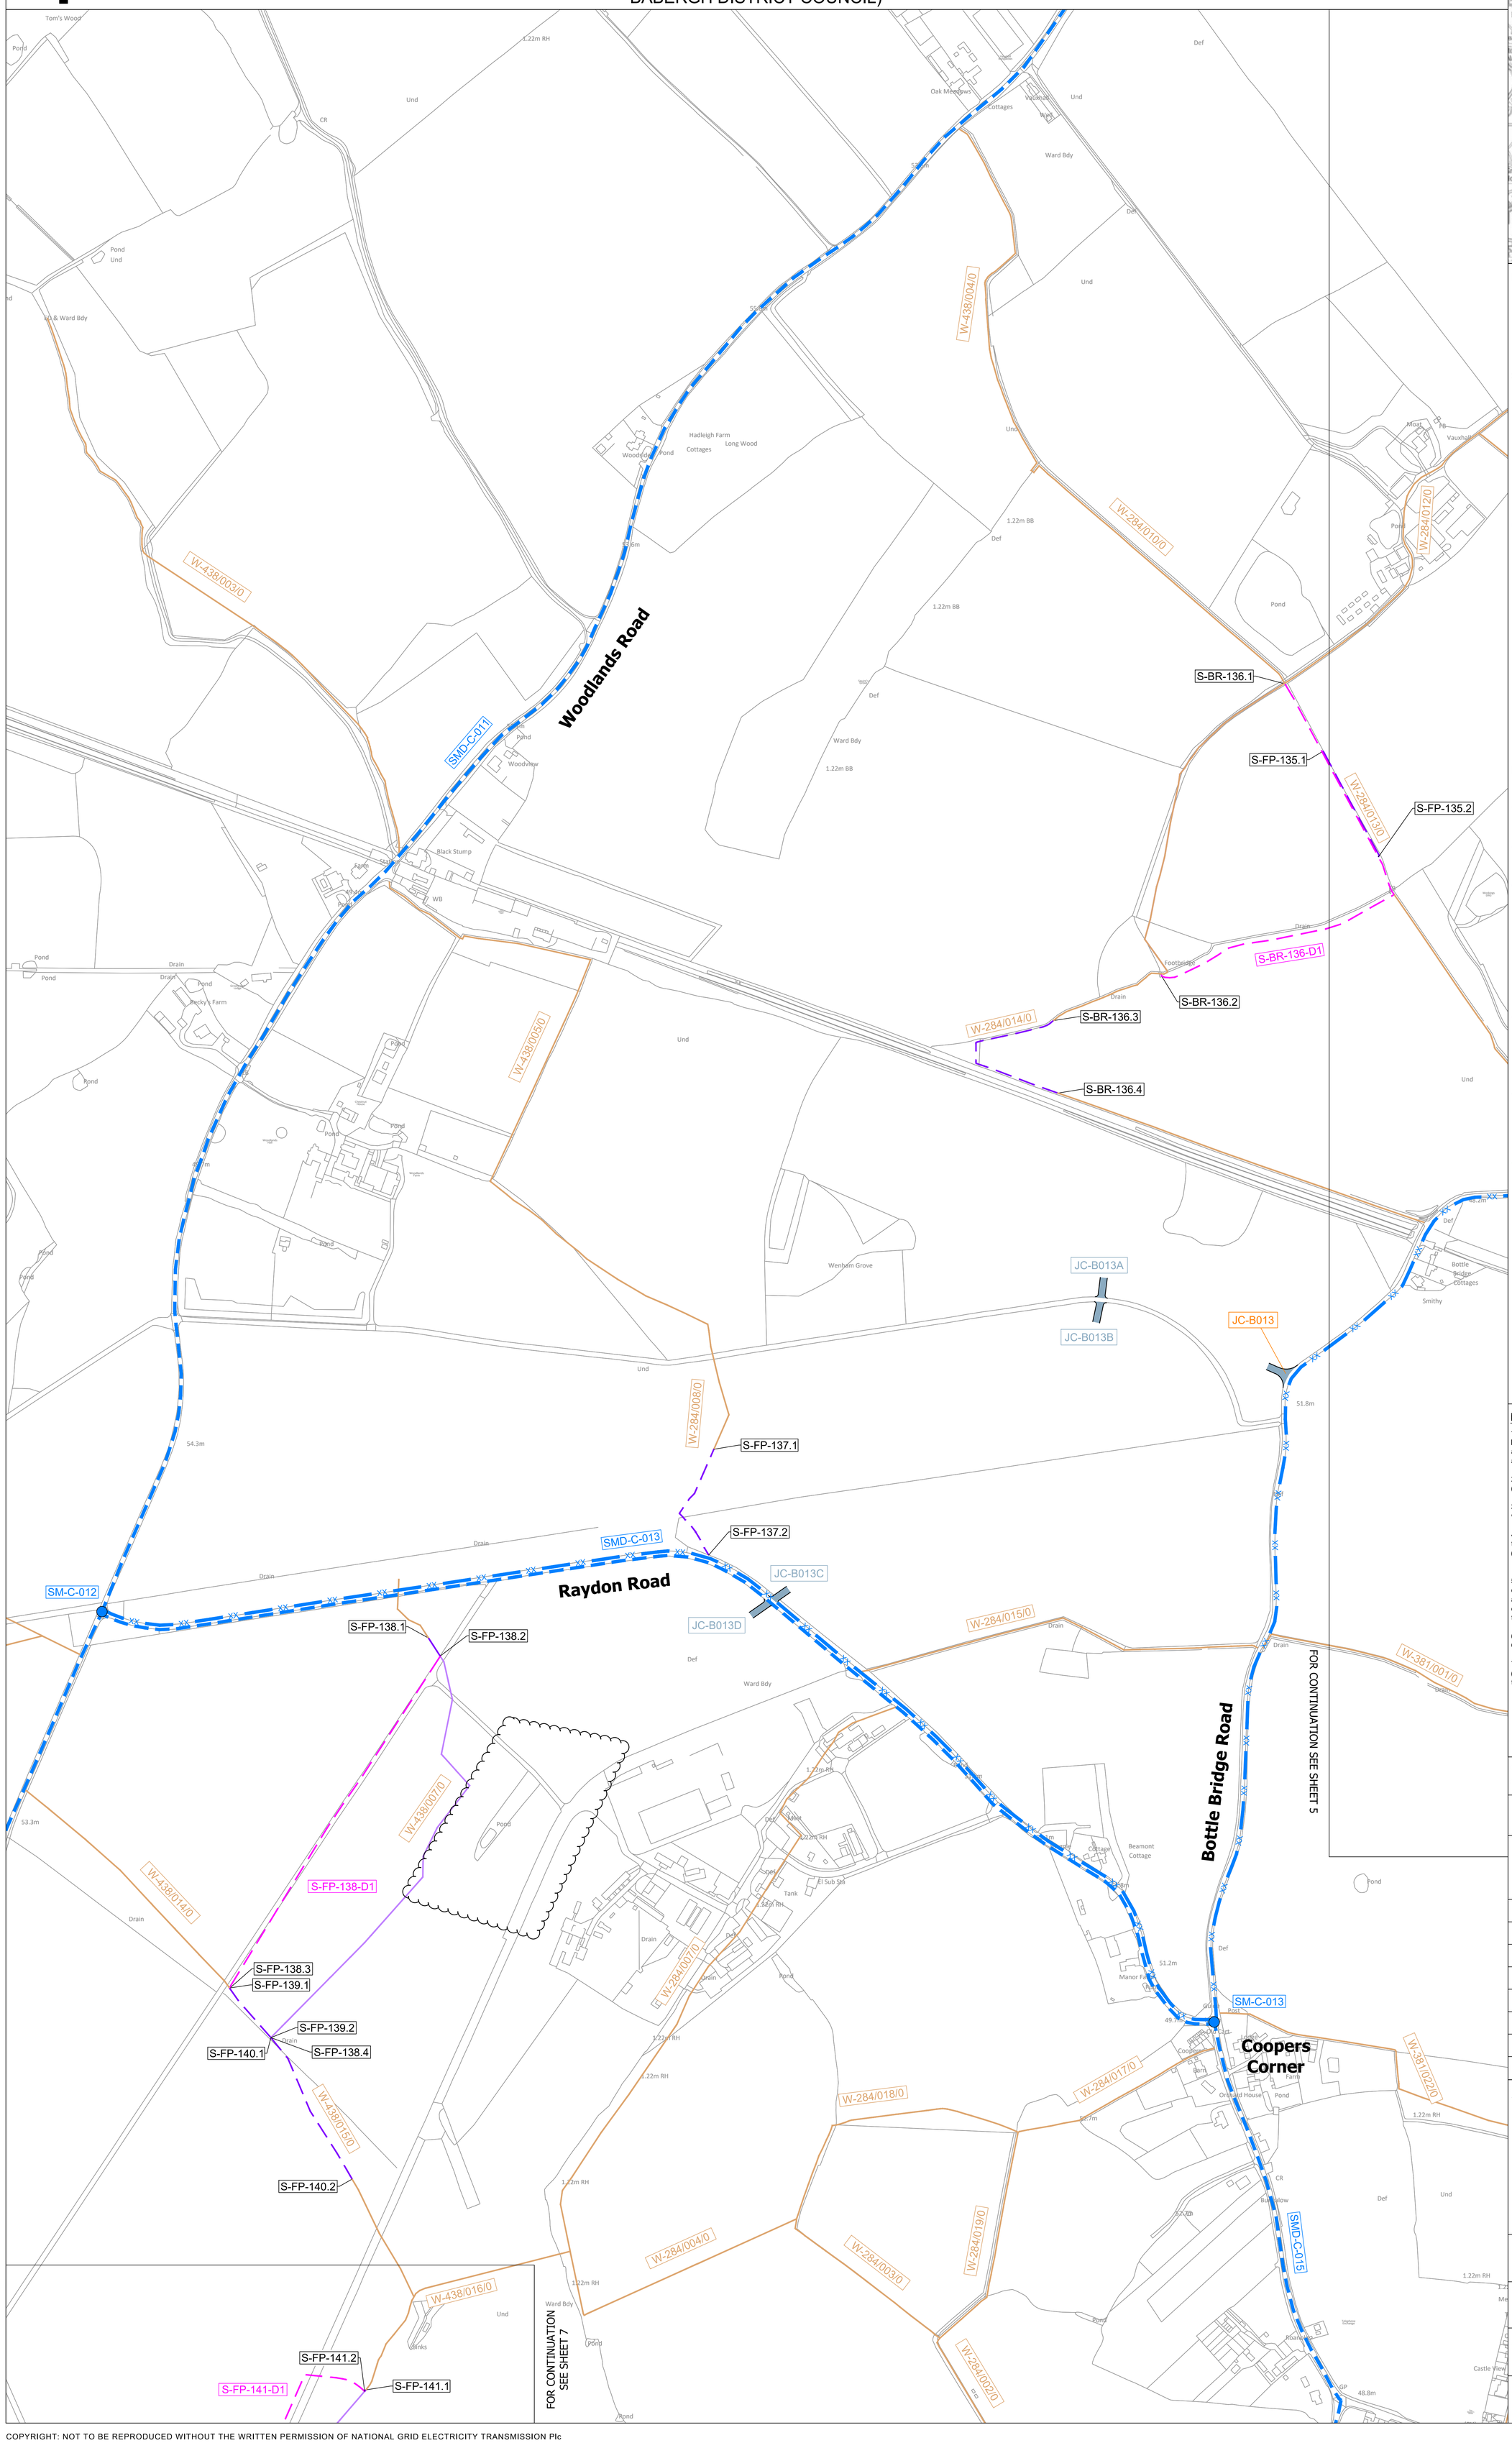

Legend

- Local authority boundary
- Section boundary & local authority boundary
- Section boundary
- Sheet index cutlines
- Order Limits

Street Works

- Street management: start/end point of temporary closure
- XX — Street management: temporary closure
- Street management: temporary closure (managed)
- SM-C-XXX / SM-D-XXX — Example reference for temporary closure
- Street management: temporary diversion
- SMD-C-XXX / SMD-D-XXX — Example reference for temporary diversion
- Access point
- JC-BXXX / TB-BXXX / AP-C-XXX / JC-UKPN-BXXX — Example reference for temporary site access point
- JC-BXXX — Example reference for permanent site access point
- CW-C-XX — Example reference for temporary alteration of street layout
- CW-C-XX — Example reference for permanent alteration of street layout

Public Rights of Way

- Public Right of Way existing (with accompanying Local Highway Authority reference number)
- Public Right of Way temporary closure
- Public Right of Way temporary closure (managed)
- E-BR-X.X / E-FP-X.X / S-FP-X.X / S-BR-X.X / S-BT-X.X / S-RB-X.X / S-ORPA-X.X — Example reference for Public Right of Way
- Public Right of Way temporary diversion
- S-FP-XX-D1 / S-BR-XX-D1 / S-BT-XX-D1 / S-FP-XX-D2 — Example reference for temporary diverted Public Right of Way
- Public Right of Way permanent diversion
- E-FP-XX-D1 — Example reference for permanently diverted Public Right of Way
- Public Right of Way permanently stopped up
- Impacted Public Right of Navigation
- NAVX — Example reference for impacted Public Right of Navigation

Notes

1. These plans show the Order Limits and potential location for the works. Due to the need for future flexibility, National Grid will be applying for Order Limits and Limits of Deviation within its Development Consent Order, within which any final alignment would lie.

2. For additional detail on the plan suites, please refer to the Guide to Plans (document reference 2.0), located in the Volume 2 of the DCO application.

3. This drawing is scaled at paper size A0, therefore any prints taken at smaller sizes will affect accuracy of the measurement units and should not be scaled against.

4. These plans should be read in conjunction with Schedule 5 (Streets subject to street works), Schedule 6 (Streets subject to alteration of layout), Schedule 8 (Streets and PRoW to be temporarily closed) and Schedule 9 (Access to works) of the Development Consent Order.

5. Where highways are identified as managed this refers to management of construction vehicles crossing the route. Where Public Rights of Way (PRoW) are identified as managed this refers to management of the PRoW, as well as construction activities. Temporary diversions of PRoW will also be subject to management where they interact with construction activities.

6. These plans have been produced for the purposes of Proposed Change Application 2 in respect of Change Request 2 (Little Bromley).

7. These plans reflect the areas only affected by Change Request 2 (Little Bromley). If the Proposed Change Application 2 is accepted then these would be included in the updated Volume 2 Plans.

Coordinate System: British National Grid

Sheet X Centroid Coordinate: 606453 Sheet Y Centroid Coordinate: 240026

0 50 100 150 200 250 Metres

BACKGROUND MAPPING INFORMATION HAS BEEN REPRODUCED FROM THE ORDNANCE SURVEY BY PERMISSION OF ORDNANCE SURVEY OF THE CONTROLLER OF HIS MAJESTY'S STATIONERY OFFICE. © CROWN COPYRIGHT AND DATABASE RIGHTS (2025) LICENCE OS100024241 AND AC0000807948.

Issue	Date	Remarks	Drawn	Checked	Approved
B	MAY-2026	For deadline four	PM	LC	KR
A	AUG-2025	For DCO submission	MC	DC	KR

Title

THE NATIONAL GRID
(NORWICH TO TILBURY) ORDER
ACCESS, RIGHTS OF WAY & PUBLIC RIGHTS OF NAVIGATION PLANS
- PROPOSED CHANGE APPLICATION 2
REGULATION 5(2)(k)
SECTION C (SHEET 6 OF 18,
BABERGH DISTRICT COUNCIL)

nationalgrid

PINS Application Number

EN020027

National Grid Drawing Reference


AENC-MMAC-ENG-DWG-0084


Scale	Sheet Size	Sheet	Issue
1:2,500	A0	SHEET 6 OF 18	B

COPYRIGHT: NOT TO BE REPRODUCED WITHOUT THE WRITTEN PERMISSION OF NATIONAL GRID ELECTRICITY TRANSMISSION Plc

THE NATIONAL GRID (NORWICH TO TILBURY) ORDER
ACCESS, RIGHTS OF WAY & PUBLIC RIGHTS OF NAVIGATION PLANS
- PROPOSED CHANGE APPLICATION 2
REGULATION 5(2)(k)
SECTION C (SHEET 7 OF 18, BABERGH DISTRICT COUNCIL)

Application Document 2.5

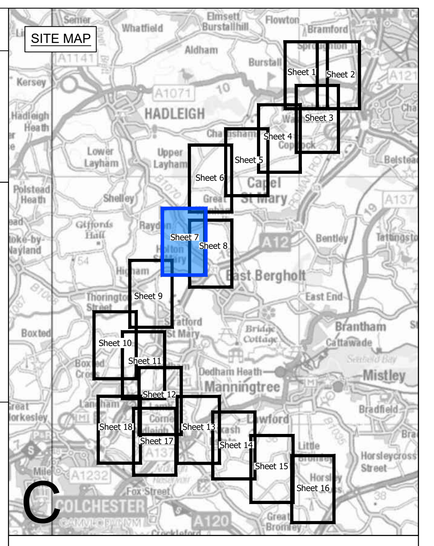

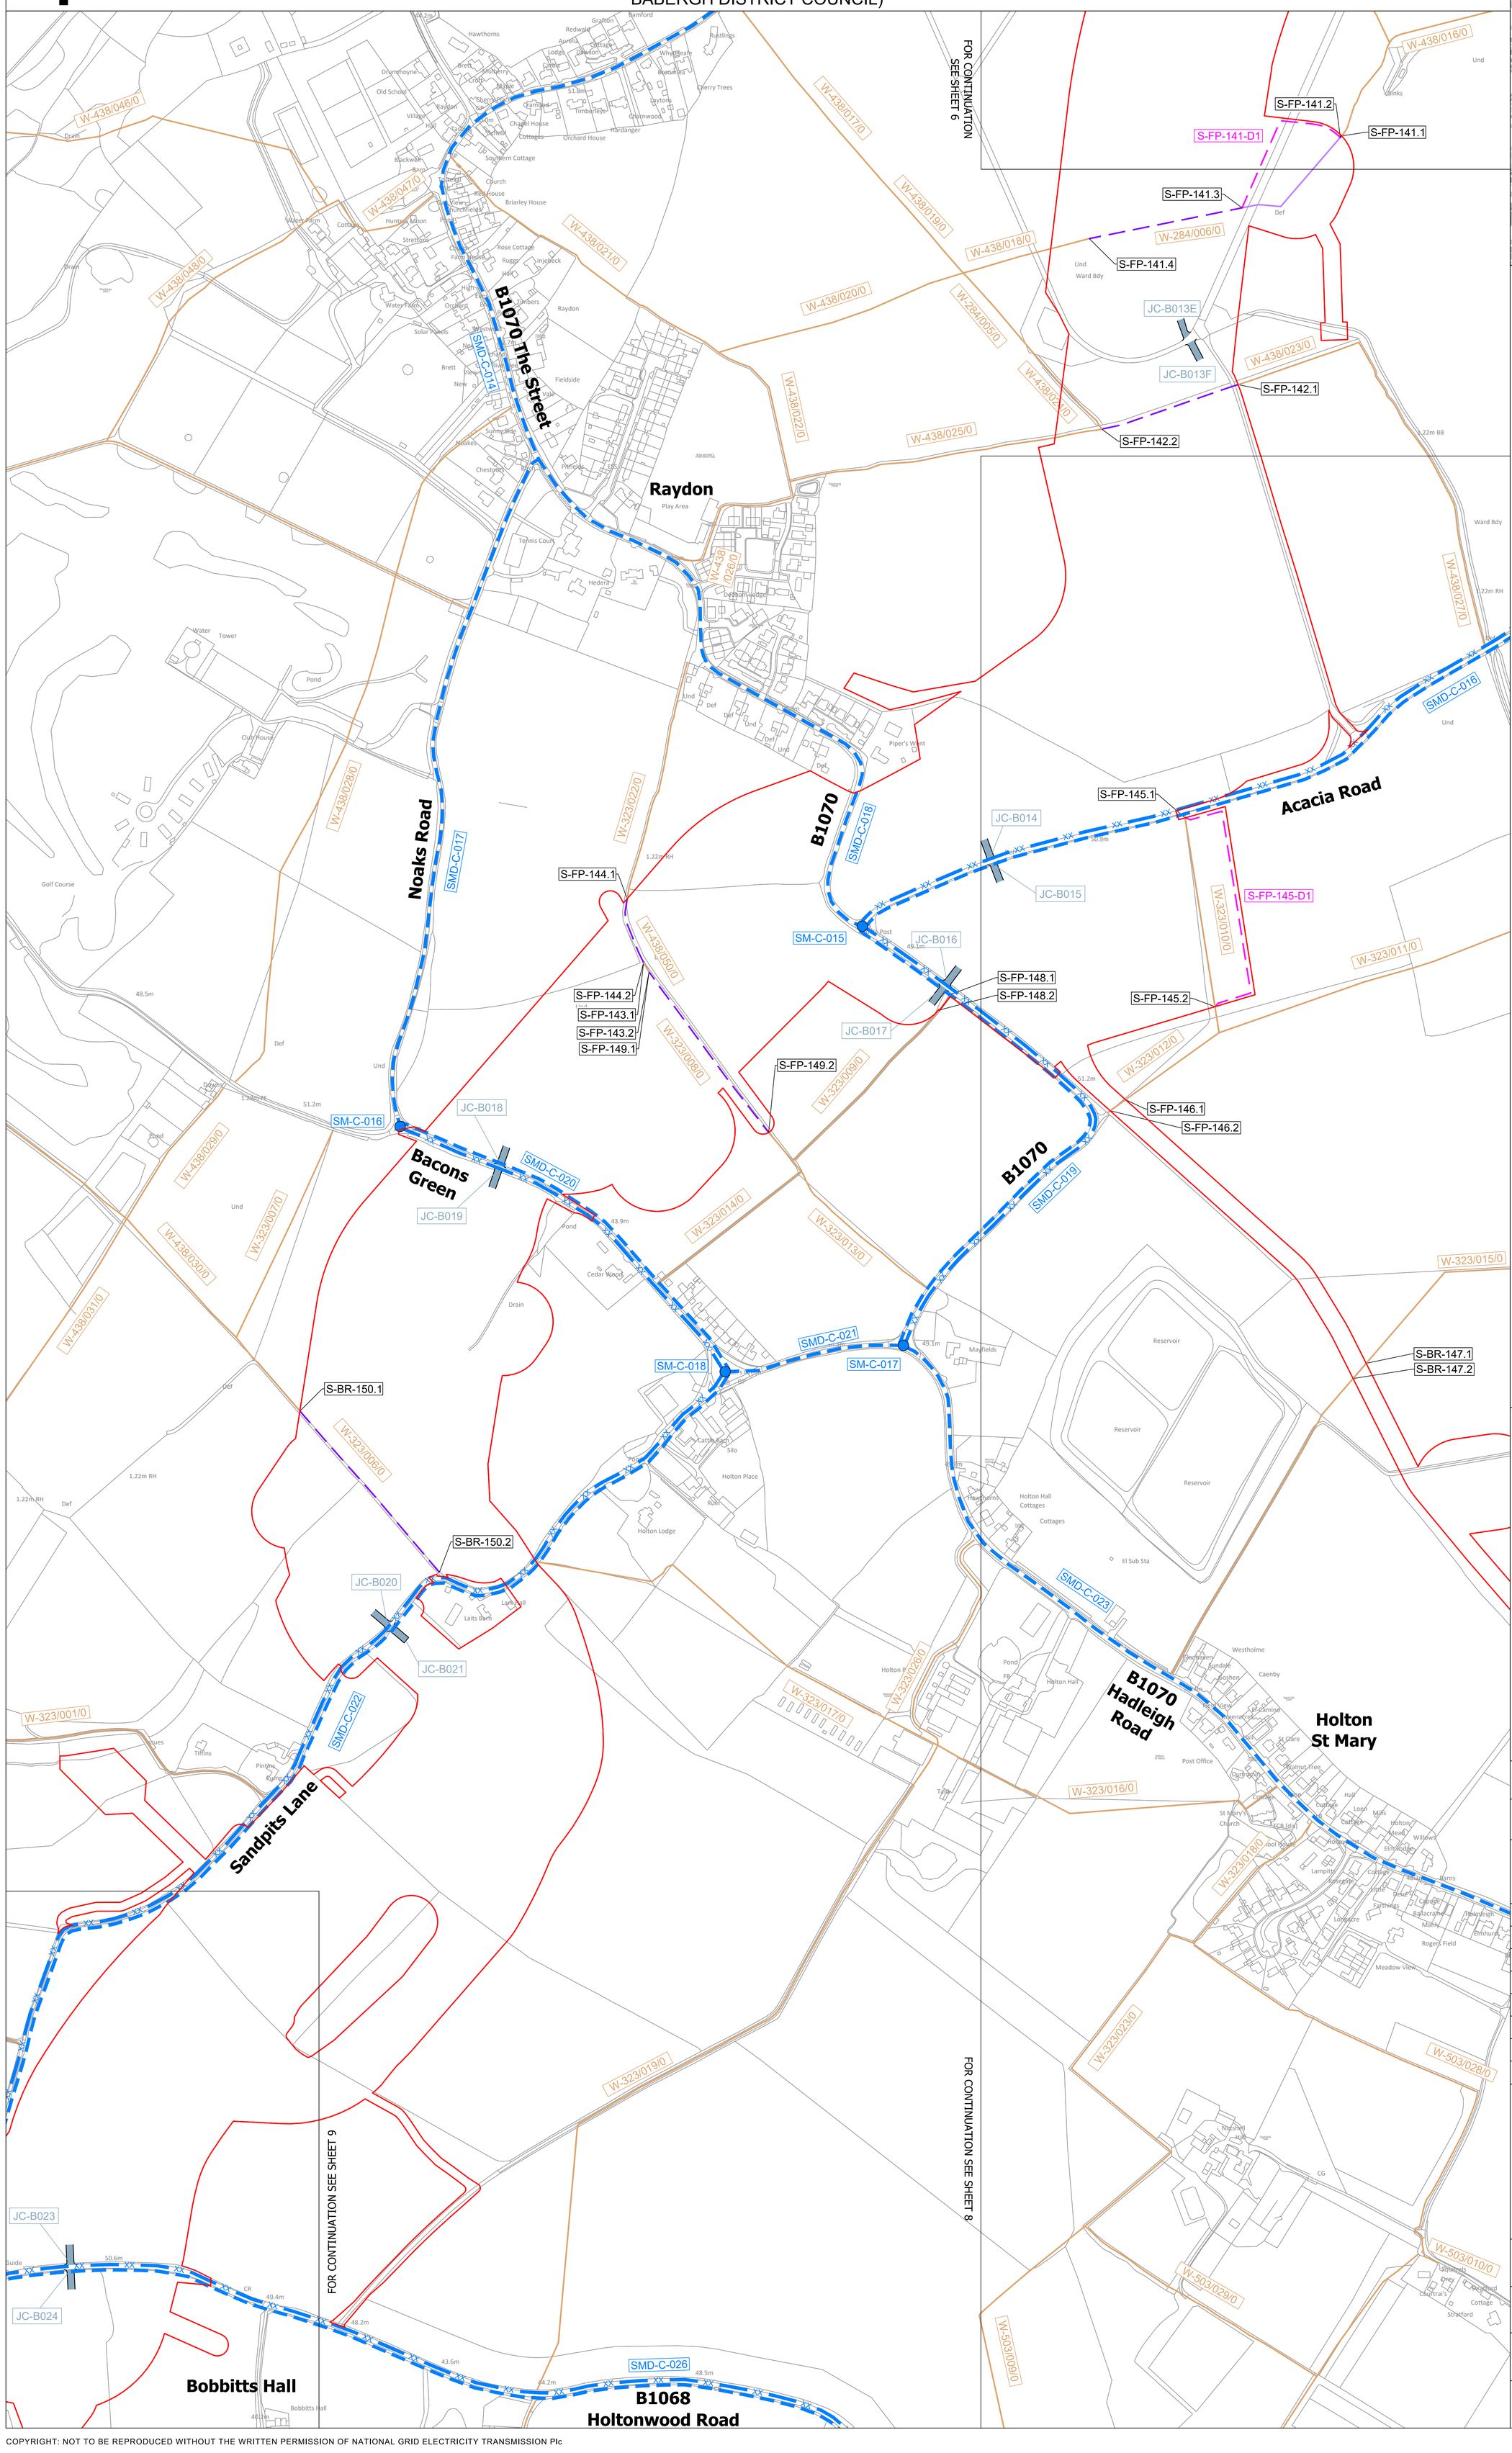

Legend

- Local authority boundary
- Section boundary & local authority boundary
- Section boundary
- Sheet index cutlines
- Order Limits

Street Works

- Street management: start/end point of temporary closure
- XX — Street management: temporary closure
- Street management: temporary closure (managed)
- SM-C-XXX / SM-D-XXX — Example reference for temporary closure
- Street management: temporary diversion
- SMD-C-XXX / SMD-D-XXX — Example reference for temporary diversion
- Access point
- JC-BXXX / TB-BXXX / AP-C-XXX / JC-UKPN-BXXX — Example reference for temporary site access point
- JC-BXXX — Example reference for permanent site access point
- CW-C-XX — Example reference for temporary alteration of street layout
- CW-C-XX — Example reference for permanent alteration of street layout

Public Rights of Way

- Public Right of Way existing (with accompanying Local Highway Authority reference number)
- Public Right of Way temporary closure
- Public Right of Way temporary closure (managed)
- E-BR-X.X / E-FP-X.X / S-FP-X.X / S-BR-X.X / S-BT-X.X / S-RB-X.X / S-ORPA-X.X — Example reference for Public Right of Way
- Public Right of Way temporary diversion
- S-FP-XX-D1 / S-BR-XX-D1 / S-BT-XX-D1 / S-FP-XX-D2 — Example reference for temporary diverted Public Right of Way
- Public Right of Way permanent diversion
- E-FP-XX-D1 — Example reference for permanently diverted Public Right of Way
- Public Right of Way permanently stopped up
- Impacted Public Right of Navigation
- NAVX — Example reference for impacted Public Right of Navigation

Notes

1. These plans show the Order Limits and potential location for the works. Due to the need for future flexibility, National Grid will be applying for Order Limits and Limits of Deviation within its Development Consent Order, within which any final alignment would lie.

2. For additional detail on the plan suites, please refer to the Guide to Plans (document reference 2.0), located in the Volume 2 of the DCO application.

3. This drawing is scaled at paper size A0, therefore any prints taken at smaller sizes will affect accuracy of the measurement units and should not be scaled against.

4. These plans should be read in conjunction with Schedule 5 (Streets subject to street works), Schedule 6 (Streets subject to alteration of layout), Schedule 8 (Streets and PRoW to be temporarily closed) and Schedule 9 (Access to works) of the Development Consent Order.

5. Where highways are identified as managed this refers to management of construction vehicles crossing the route. Where Public Rights of Way (PRoW) are identified as managed this refers to management of the PRoW, as well as construction activities. Temporary diversions of PRoW will also be subject to management where they interact with construction activities.

6. These plans have been produced for the purposes of Proposed Change Application 2 in respect of Change Request 2 (Little Bromley).

7. These plans reflect the areas only affected by Change Request 2 (Little Bromley). If the Proposed Change Application 2 is accepted then these would be included in the updated Volume 2 Plans.

Coordinate System: British National Grid

Sheet X Centroid Coordinate: 605348 Sheet Y Centroid Coordinate: 237465

0 50 100 150 200 250 Metres

BACKGROUND MAPPING INFORMATION HAS BEEN REPRODUCED FROM THE ORDNANCE SURVEY BY PERMISSION OF ORDNANCE SURVEY OF THE CONTROLLER OF HIS MAJESTY'S STATIONERY OFFICE. © CROWN COPYRIGHT AND DATABASE RIGHTS (2025) LICENCE OS100024241 AND AC0000807948.

Issue	Date	Remarks	Drawn	Checked	Approved
B	MAY-2026	For deadline four	PM	LC	KR
A	AUG-2025	For DCO submission	MC	DC	KR

Title

THE NATIONAL GRID
(NORWICH TO TILBURY) ORDER
ACCESS, RIGHTS OF WAY & PUBLIC RIGHTS OF NAVIGATION PLANS
- PROPOSED CHANGE APPLICATION 2
REGULATION 5(2)(k)
SECTION C (SHEET 7 OF 18, BABERGH DISTRICT COUNCIL)

nationalgrid

PINS Application Number: EN020027


National Grid Drawing Reference: AENC-MMAC-ENG-DWG-0084

Scale	Sheet Size	Sheet	Issue
1:2,500	A0	SHEET 7 OF 18	B

COPYRIGHT: NOT TO BE REPRODUCED WITHOUT THE WRITTEN PERMISSION OF NATIONAL GRID ELECTRICITY TRANSMISSION Plc

THE NATIONAL GRID (NORWICH TO TILBURY) ORDER
ACCESS, RIGHTS OF WAY & PUBLIC RIGHTS OF NAVIGATION PLANS
- PROPOSED CHANGE APPLICATION 2
REGULATION 5(2)(k)
SECTION C (SHEET 8 OF 18, BABERGH DISTRICT COUNCIL)

Application Document 2.5

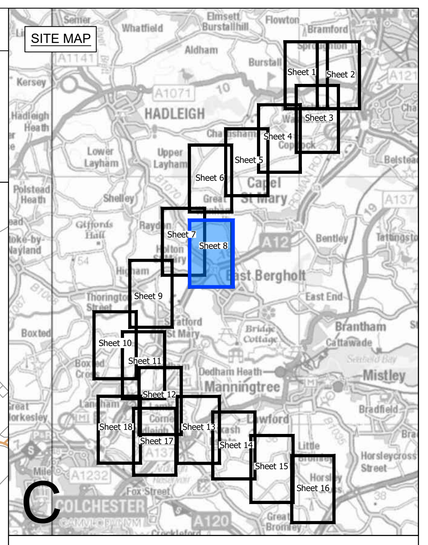

Legend

- Local authority boundary
- Section boundary & local authority boundary
- Section boundary
- Sheet index cutlines
- Order Limits

Street Works

- Street management: start/end point of temporary closure
- Street management: temporary closure
- Street management: temporary closure (managed)
- SM-C-XXX / SM-D-XXX — Example reference for temporary closure
- Street management: temporary diversion
- SMD-C-XXX / SMD-D-XXX — Example reference for temporary diversion
- Access point
- JC-BXXX / TB-BXXX / AP-C-XXX / JC-UKPN-BXXX — Example reference for temporary site access point
- JC-BXXX — Example reference for permanent site access point
- CW-C-XX — Example reference for temporary alteration of street layout
- CW-C-XX — Example reference for permanent alteration of street layout

Public Rights of Way

- Public Right of Way existing (with accompanying Local Highway Authority reference number)
- Public Right of Way temporary closure
- Public Right of Way temporary closure (managed)
- E-BR-X.X / E-FP-X.X / S-FP-X.X / S-BR-X.X / S-BT-X.X / S-RB-X.X / S-ORPA-X.X — Example reference for Public Right of Way
- Public Right of Way temporary diversion
- S-FP-XX-D1 / S-BR-XX-D1 / S-BT-XX-D1 / S-FP-XX-D2 — Example reference for temporary diverted Public Right of Way
- Public Right of Way permanent diversion
- E-FP-XX-D1 — Example reference for permanently diverted Public Right of Way
- Public Right of Way permanently stopped up
- Impacted Public Right of Navigation
- NAVX — Example reference for impacted Public Right of Navigation

Notes

1. These plans show the Order Limits and potential location for the works. Due to the need for future flexibility, National Grid will be applying for Order Limits and Limits of Deviation within its Development Consent Order, within which any final alignment would lie.

2. For additional detail on the plan suites, please refer to the Guide to Plans (document reference 2.0), located in the Volume 2 of the DCO application.

3. This drawing is scaled at paper size A0, therefore any prints taken at smaller sizes will affect accuracy of the measurement units and should not be scaled against.

4. These plans should be read in conjunction with Schedule 5 (Streets subject to street works), Schedule 6 (Streets subject to alteration of layout), Schedule 8 (Streets and PRoW to be temporarily closed) and Schedule 9 (Access to works) of the Development Consent Order.

5. Where highways are identified as managed this refers to management of construction vehicles crossing the route. Where Public Rights of Way (PRoW) are identified as managed this refers to management of the PRoW, as well as construction activities. Temporary diversions of PRoW will also be subject to management where they interact with construction activities.

6. These plans have been produced for the purposes of Proposed Change Application 2 in respect of Change Request 2 (Little Bromley).

7. These plans reflect the areas only affected by Change Request 2 (Little Bromley). If the Proposed Change Application 2 is accepted then these would be included in the updated Volume 2 Plans.

Coordinate System: British National Grid

Sheet X Centroid Coordinate: 606453 Sheet Y Centroid Coordinate: 236960

0 50 100 150 200 250 Metres

BACKGROUND MAPPING INFORMATION HAS BEEN REPRODUCED FROM THE ORDNANCE SURVEY BY PERMISSION OF ORDNANCE SURVEY OF THE CONTROLLER OF HIS MAJESTY'S STATIONERY OFFICE. © CROWN COPYRIGHT AND DATABASE RIGHTS (2025) LICENCE OS100024241 AND AC0000807948.

Issue	Date	Remarks	Drawn	Checked	Approved
B	MAY-2026	For deadline four	PM	LC	KR
A	AUG-2025	For DCO submission	MC	DC	KR

Title

THE NATIONAL GRID
(NORWICH TO TILBURY) ORDER
ACCESS, RIGHTS OF WAY & PUBLIC RIGHTS OF NAVIGATION PLANS
- PROPOSED CHANGE APPLICATION 2
REGULATION 5(2)(k)
SECTION C (SHEET 8 OF 18, BABERGH DISTRICT COUNCIL)

nationalgrid

PINS Application Number: EN020027


National Grid Drawing Reference: AENC-MMAC-ENG-DWG-0084

Scale	Sheet Size	Sheet	Issue
1:2,500	A0	SHEET 8 OF 18	B

COPYRIGHT: NOT TO BE REPRODUCED WITHOUT THE WRITTEN PERMISSION OF NATIONAL GRID ELECTRICITY TRANSMISSION Plc

THE NATIONAL GRID (NORWICH TO TILBURY) ORDER
ACCESS, RIGHTS OF WAY & PUBLIC RIGHTS OF NAVIGATION PLANS
- PROPOSED CHANGE APPLICATION 2
REGULATION 5(2)(k)
SECTION C (SHEET 9 OF 18,
BABERGH DISTRICT COUNCIL AND COLCHESTER CITY COUNCIL)

Application Document 2.5

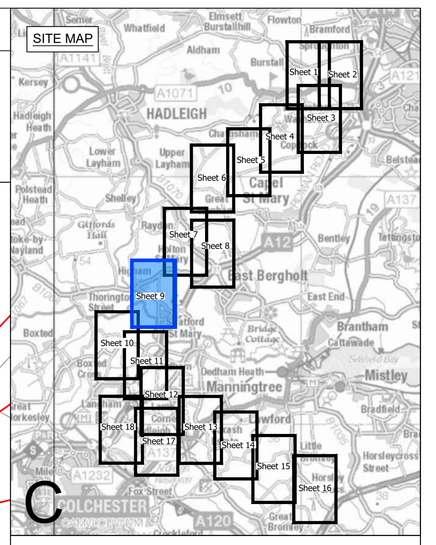

Legend

- Local authority boundary
- Section boundary & local authority boundary
- Section boundary
- Sheet index cutlines
- Order Limits

Street Works

- Street management: start/end point of temporary closure
- Street management: temporary closure
- Street management: temporary closure (managed)
- SM-C-XXX / SM-D-XXX — Example reference for temporary closure
- Street management: temporary diversion
- SMD-C-XXX / SMD-D-XXX — Example reference for temporary diversion
- Access point
- JC-BXXX / TB-BXXX / AP-C-XXX / JC-UKPN-BXXX — Example reference for temporary site access point
- JC-BXXX — Example reference for permanent site access point
- CW-C-XX — Example reference for temporary alteration of street layout
- CW-C-XX — Example reference for permanent alteration of street layout

Public Rights of Way

- Public Right of Way existing (with accompanying Local Highway Authority reference number)
- Public Right of Way temporary closure
- Public Right of Way temporary closure (managed)
- E-BR-X.X / E-FP-X.X / S-FP-X.X / S-BR-X.X / S-BT-X.X / S-RB-X.X / S-ORPA-X.X — Example reference for Public Right of Way
- Public Right of Way temporary diversion
- S-FP-XX-D1 / S-BR-XX-D1 / S-BT-XX-D1 / S-FP-XX-D2 — Example reference for temporary diverted Public Right of Way
- Public Right of Way permanent diversion
- E-FP-XX-D1 — Example reference for permanently diverted Public Right of Way
- Public Right of Way permanently stopped up
- Impacted Public Right of Navigation
- NAVX — Example reference for impacted Public Right of Navigation

Notes

1. These plans show the Order Limits and potential location for the works. Due to the need for future flexibility, National Grid will be applying for Order Limits and Limits of Deviation within its Development Consent Order, within which any final alignment would lie.

2. For additional detail on the plan suites, please refer to the Guide to Plans (document reference 2.0), located in the Volume 2 of the DCO application.

3. This drawing is scaled at paper size A0, therefore any prints taken at smaller sizes will affect accuracy of the measurement units and should not be scaled against.

4. These plans should be read in conjunction with Schedule 5 (Streets subject to street works), Schedule 6 (Streets subject to alteration of layout), Schedule 8 (Streets and PRoW to be temporarily closed) and Schedule 9 (Access to works) of the Development Consent Order.

5. Where highways are identified as managed this refers to management of construction vehicles crossing the route. Where Public Rights of Way (PRoW) are identified as managed this refers to management of the PRoW, as well as construction activities. Temporary diversions of PRoW will also be subject to management where they interact with construction activities.

6. These plans have been produced for the purposes of Proposed Change Application 2 in respect of Change Request 2 (Little Bromley).

7. These plans reflect the areas only affected by Change Request 2 (Little Bromley). If the Proposed Change Application 2 is accepted then these would be included in the updated Volume 2 Plans.

Coordinate System: British National Grid

Sheet X Centroid Coordinate: 603997 Sheet Y Centroid Coordinate: 235333

0 50 100 150 200 250 Metres

BACKGROUND MAPPING INFORMATION HAS BEEN REPRODUCED FROM THE ORDNANCE SURVEY BY PERMISSION OF ORDNANCE SURVEY OF THE CONTROLLER OF HIS MAJESTY'S STATIONERY OFFICE. © CROWN COPYRIGHT AND DATABASE RIGHTS (2025) LICENCE OS100024241 AND AC0000807948.

Issue	Date	Remarks	Drawn	Checked	Approved
B	MAY-2026	For deadline four	PM	LC	KR
A	AUG-2025	For DCO submission	MC	DC	KR

Title

THE NATIONAL GRID
(NORWICH TO TILBURY) ORDER
ACCESS, RIGHTS OF WAY & PUBLIC RIGHTS OF NAVIGATION PLANS
- PROPOSED CHANGE APPLICATION 2
REGULATION 5(2)(o)
SECTION C (SHEET 9 OF 18,
BABERGH DISTRICT COUNCIL AND COLCHESTER CITY COUNCIL)

nationalgrid

PINS Application Number: EN020027


National Grid Drawing Reference: AENC-MMAC-ENG-DWG-0084


Scale	Sheet Size	Sheet	Issue
1:2,500	A0	SHEET 9 OF 18	B

COPYRIGHT: NOT TO BE REPRODUCED WITHOUT THE WRITTEN PERMISSION OF NATIONAL GRID ELECTRICITY TRANSMISSION Plc

Application Document 2.5

THE NATIONAL GRID (NORWICH TO TILBURY) ORDER
ACCESS, RIGHTS OF WAY & PUBLIC RIGHTS OF NAVIGATION PLANS
- PROPOSED CHANGE APPLICATION 2
REGULATION 5(2)(k)
SECTION C (SHEET 10 OF 18,
BABERGH DISTRICT COUNCIL AND COLCHESTER CITY COUNCIL)

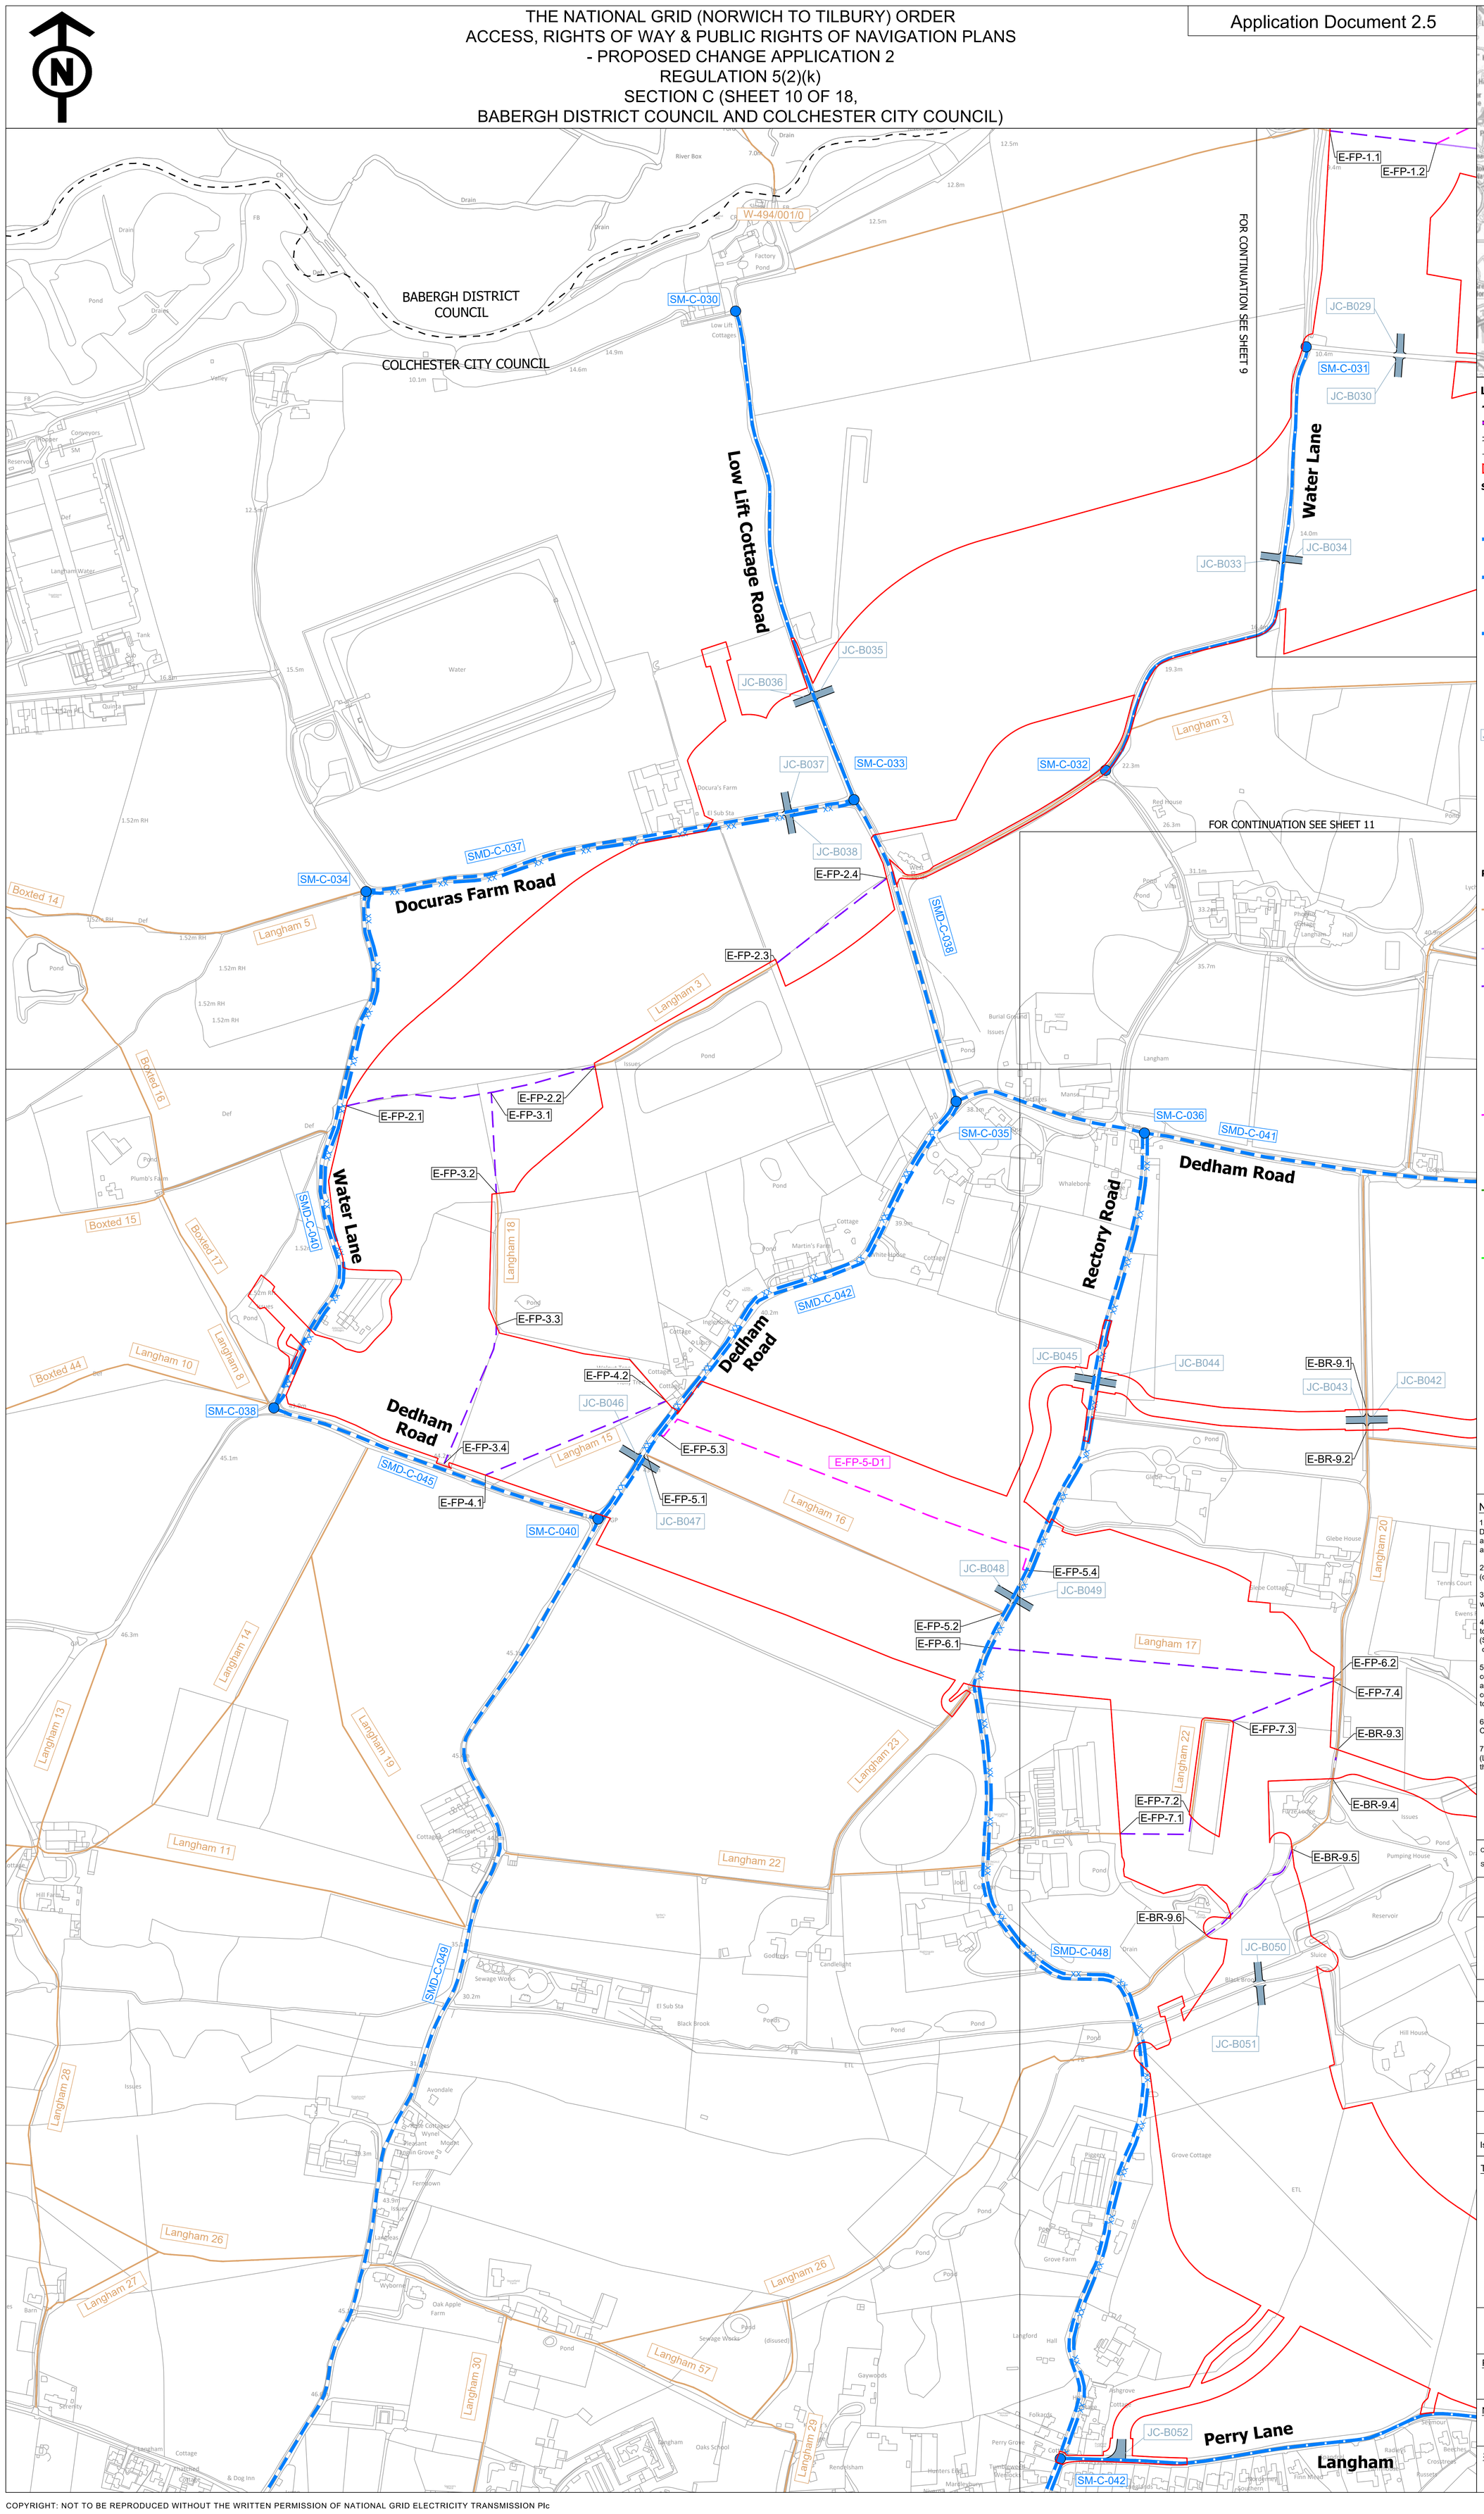

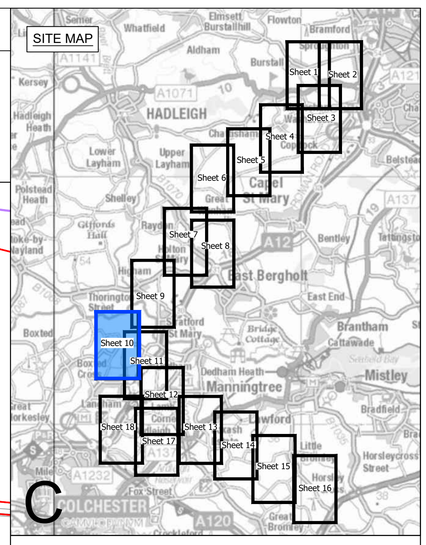

Legend

- Local authority boundary
- Section boundary & local authority boundary
- Section boundary
- Sheet index cutlines
- Order Limits

Street Works

- Street management: start/end point of temporary closure
- xx — Street management: temporary closure
- Street management: temporary closure (managed)
- SM-C-XXX / SM-D-XXX — Example reference for temporary closure
- Street management: temporary diversion
- SMD-C-XXX / SMD-D-XXX — Example reference for temporary diversion
- Access point
- JC-BXXX / TB-BXXX / AP-C-XXX / JC-UKPN-BXXX — Example reference for temporary site access point
- JC-BXXX — Example reference for permanent site access point
- CW-C-XX — Example reference for temporary alteration of street layout
- CW-C-XX — Example reference for permanent alteration of street layout

Public Rights of Way

- Public Right of Way existing (with accompanying Local Highway Authority reference number)
- Public Right of Way temporary closure
- Public Right of Way temporary closure (managed)
- E-BR-X.X / E-FP-X.X / S-FP-X.X / S-BR-X.X / S-BT-X.X / S-RB-X.X / S-ORPA-X.X — Example reference for Public Right of Way
- Public Right of Way temporary diversion
- S-FP-XX-D1 / S-BR-XX-D1 / S-BT-XX-D1 / S-FP-XX-D2 — Example reference for temporary diverted Public Right of Way
- Public Right of Way permanent diversion
- E-FP-XX-D1 — Example reference for permanently diverted Public Right of Way
- Public Right of Way permanently stopped up
- Impacted Public Right of Navigation
- NAVX — Example reference for impacted Public Right of Navigation

Notes

1. These plans show the Order Limits and potential location for the works. Due to the need for future flexibility, National Grid will be applying for Order Limits and Limits of Deviation within its Development Consent Order, within which any final alignment would lie.

2. For additional detail on the plan suites, please refer to the Guide to Plans (document reference 2.0), located in the Volume 2 of the DCO application.

3. This drawing is scaled at paper size A0, therefore any prints taken at smaller sizes will affect accuracy of the measurement units and should not be scaled against.

4. These plans should be read in conjunction with Schedule 5 (Streets subject to street works), Schedule 6 (Streets subject to alteration of layout), Schedule 8 (Streets and PRoW to be temporarily closed) and Schedule 9 (Access to works) of the Development Consent Order.

5. Where highways are identified as managed this refers to management of construction vehicles crossing the route. Where Public Rights of Way (PRoW) are identified as managed this refers to management of the PRoW, as well as construction activities. Temporary diversions of PRoW will also be subject to management where they interact with construction activities.

6. These plans have been produced for the purposes of Proposed Change Application 2 in respect of Change Request 2 (Little Bromley).

7. These plans reflect the areas only affected by Change Request 2 (Little Bromley). If the Proposed Change Application 2 is accepted then these would be included in the updated Volume 2 Plans.

Coordinate System: British National Grid

Sheet X Centroid Coordinate: 602547 Sheet Y Centroid Coordinate: 233205

0 50 100 150 200 250 Metres

BACKGROUND MAPPING INFORMATION HAS BEEN REPRODUCED FROM THE ORDNANCE SURVEY BY PERMISSION OF ORDNANCE SURVEY OF THE CONTROLLER OF HIS MAJESTY'S STATIONERY OFFICE. © CROWN COPYRIGHT AND DATABASE RIGHTS (2025) LICENCE OS100024241 AND AC0000807948.

Issue	Date	Remarks	Drawn	Checked	Approved
B	MAY-2026	For deadline four	PM	LC	KR
A	AUG-2025	For DCO submission	MC	DC	KR

Title

THE NATIONAL GRID
(NORWICH TO TILBURY) ORDER
ACCESS, RIGHTS OF WAY & PUBLIC RIGHTS OF NAVIGATION PLANS
- PROPOSED CHANGE APPLICATION 2
REGULATION 5(2)(k)
SECTION C (SHEET 10 OF 18,
BABERGH DISTRICT COUNCIL AND COLCHESTER CITY COUNCIL)

nationalgrid

PINS Application Number: EN020027


National Grid Drawing Reference: AENC-MMAC-ENG-DWG-0084


Scale	Sheet Size	Sheet	Issue
1:2,500	A0	SHEET 10 OF 18	B

COPYRIGHT: NOT TO BE REPRODUCED WITHOUT THE WRITTEN PERMISSION OF NATIONAL GRID ELECTRICITY TRANSMISSION Plc

Application Document 2.5

THE NATIONAL GRID (NORWICH TO TILBURY) ORDER
ACCESS, RIGHTS OF WAY & PUBLIC RIGHTS OF NAVIGATION PLANS
- PROPOSED CHANGE APPLICATION 2
REGULATION 5(2)(k)
SECTION C (SHEET 11 OF 18,
BABERGH DISTRICT COUNCIL AND COLCHESTER CITY COUNCIL)

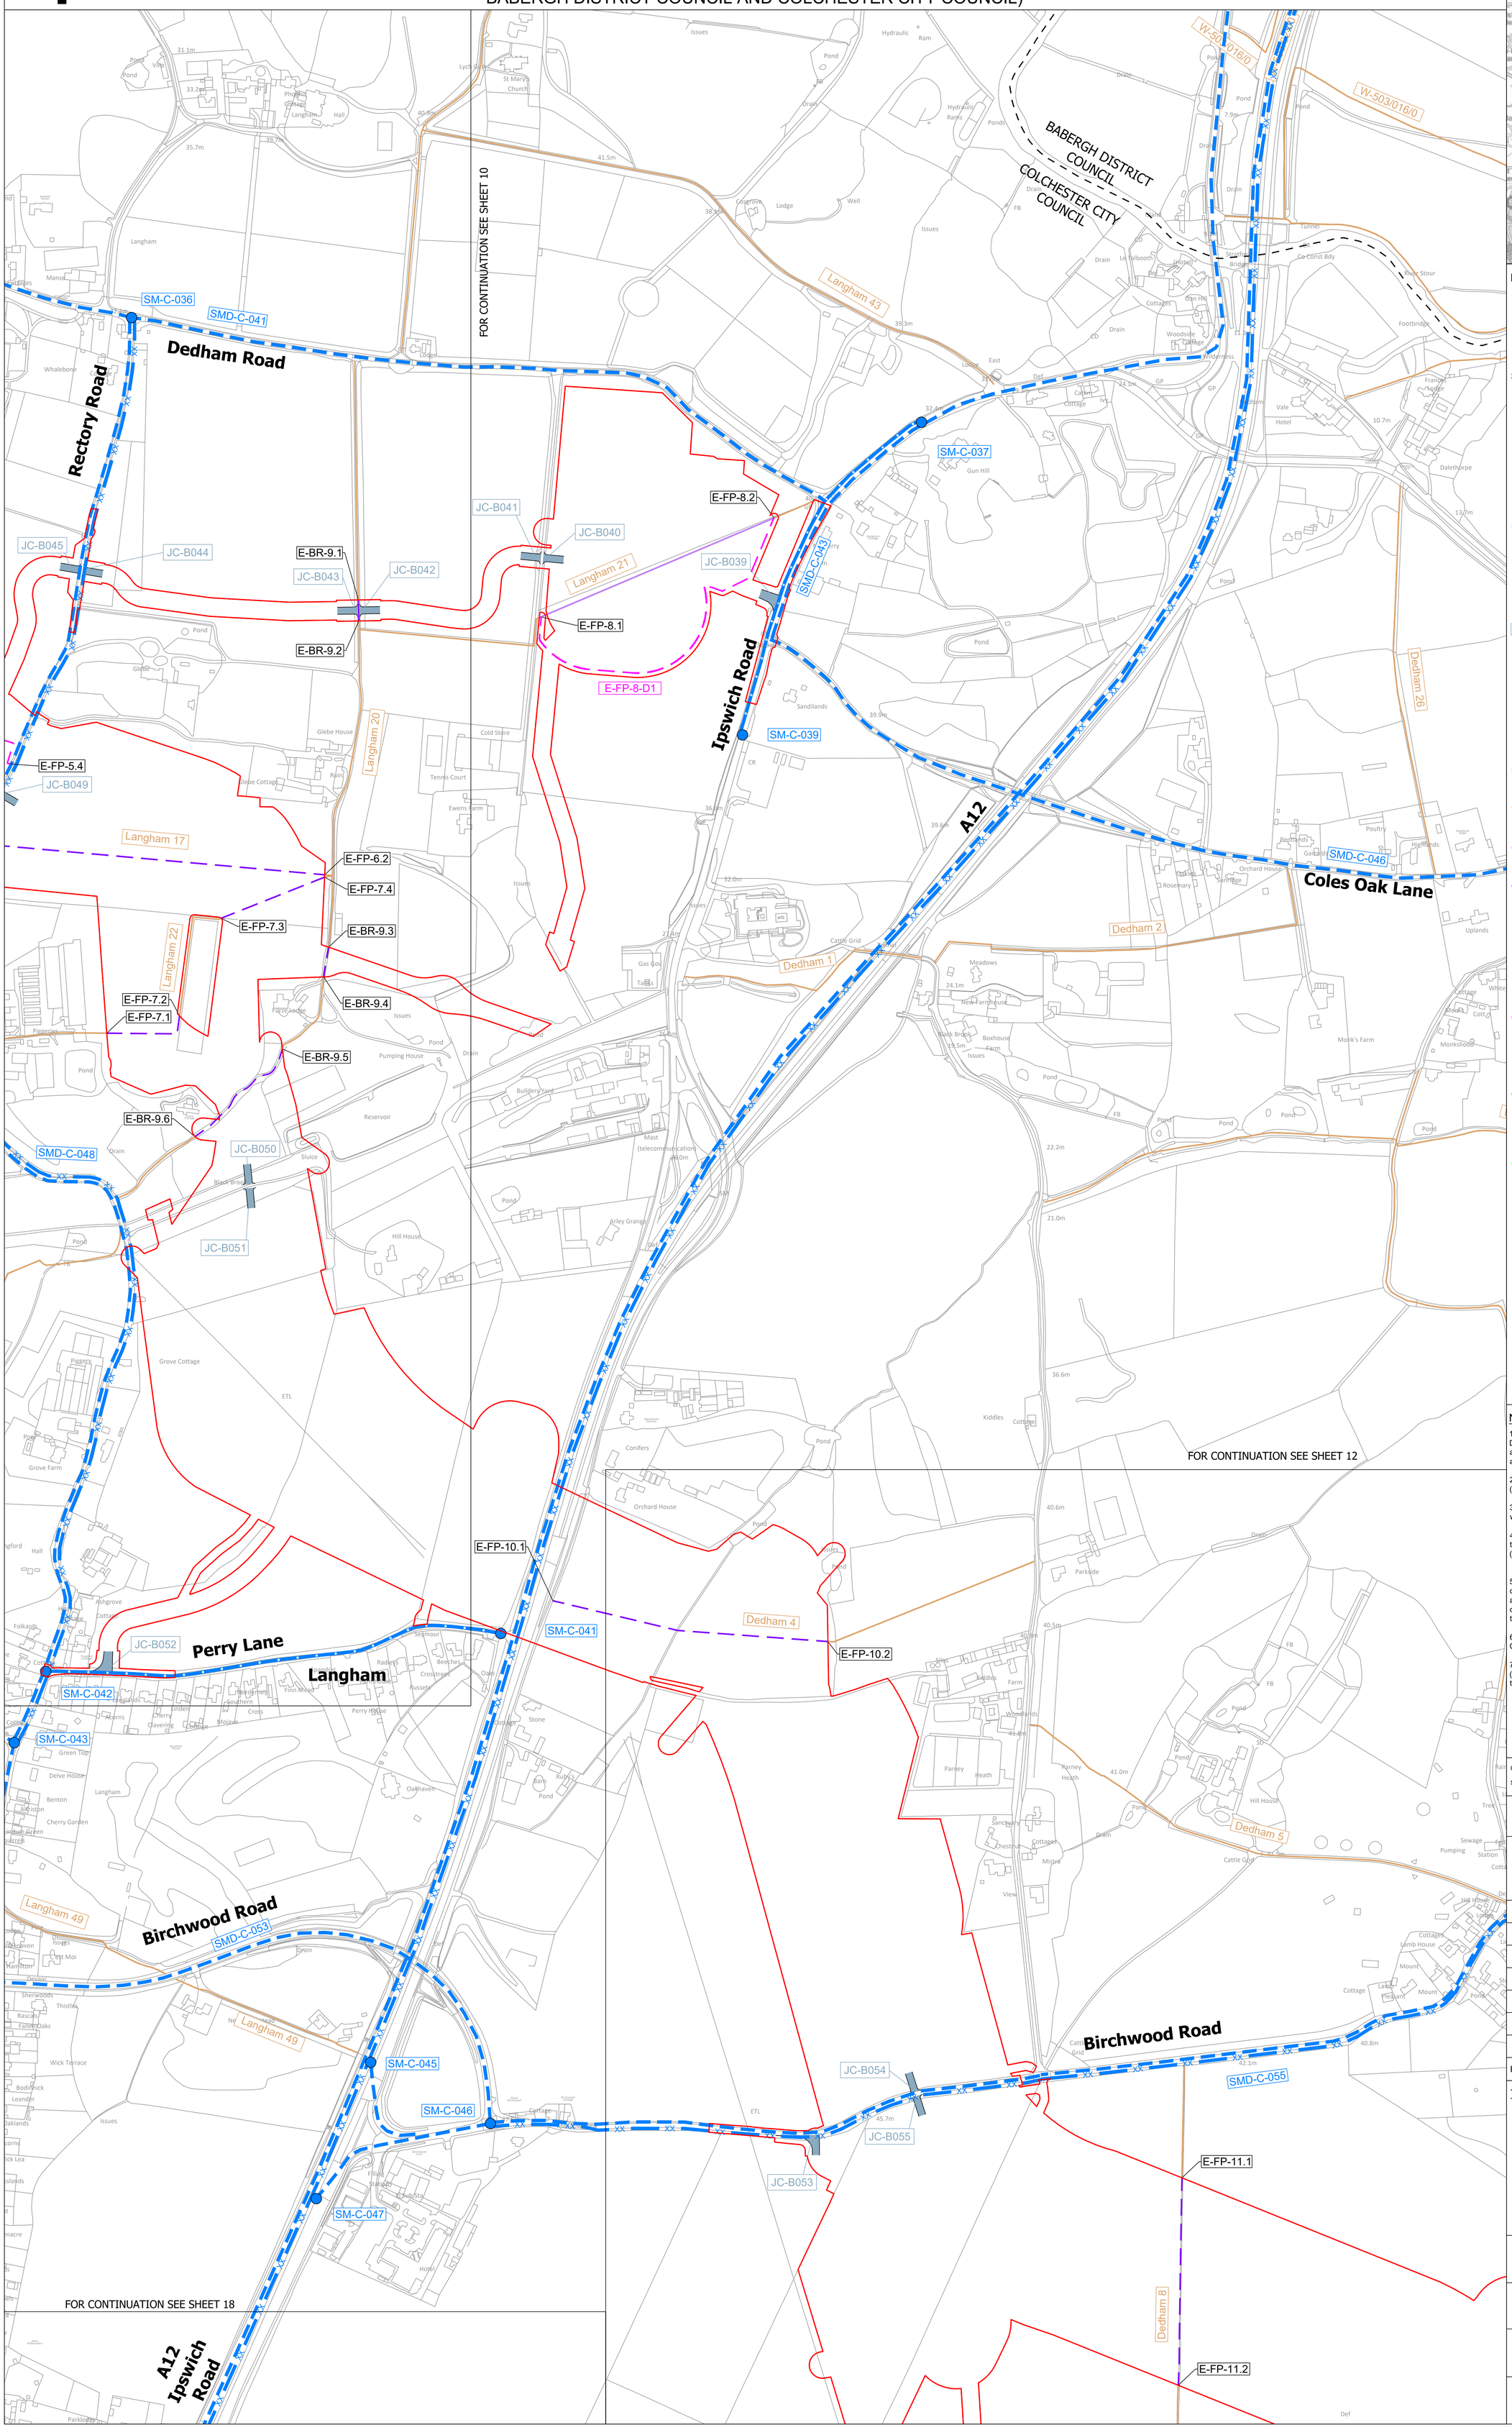

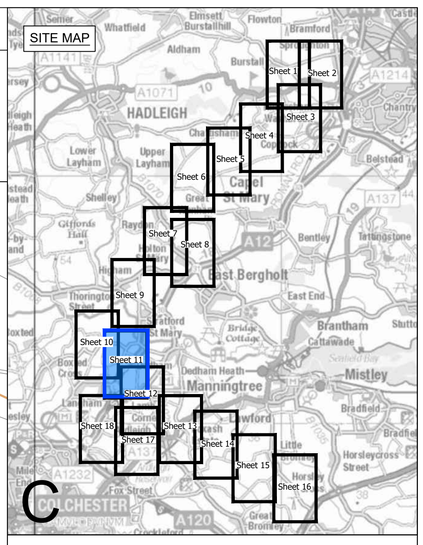

Legend

- Local authority boundary
- Section boundary & local authority boundary
- Section boundary
- Sheet index cutlines
- Order Limits

Street Works

- Street management: start/end point of temporary closure
- Street management: temporary closure
- Street management: temporary closure (managed)
- SM-C-XXX / SMD-D-XXX — Example reference for temporary closure
- Street management: temporary diversion
- SMD-C-XXX / SMD-D-XXX — Example reference for temporary diversion
- Access point
- JC-BXXX / TB-BXXX / AP-C-XXX / JC-UKPN-BXXX — Example reference for temporary site access point
- JC-BXXX — Example reference for permanent site access point
- CW-C-XX — Example reference for temporary alteration of street layout
- CW-C-XX — Example reference for permanent alteration of street layout

Public Rights of Way

- Public Right of Way existing (with accompanying Local Highway Authority reference number)
- Public Right of Way temporary closure
- Public Right of Way temporary closure (managed)
- E-BR-X.X / E-FP-X.X / S-FP-X.X / S-BR-X.X / S-BT-X.X / S-RB-X.X / S-ORPA-X.X — Example reference for Public Right of Way
- Public Right of Way temporary diversion
- S-FP-XX-D1 / S-BR-XX-D1 / S-BT-XX-D1 / S-FP-XX-D2 — Example reference for temporary diverted Public Right of Way
- Public Right of Way permanent diversion
- E-FP-XX-D1 — Example reference for permanently diverted Public Right of Way
- Public Right of Way permanently stopped up
- Impacted Public Right of Navigation
- NAVX — Example reference for impacted Public Right of Navigation

Notes

1. These plans show the Order Limits and potential location for the works. Due to the need for future flexibility, National Grid will be applying for Order Limits and Limits of Deviation within its Development Consent Order, within which any final alignment would lie.

2. For additional detail on the plan suites, please refer to the Guide to Plans (document reference 2.0), located in the Volume 2 of the DCO application.

3. This drawing is scaled at paper size A0, therefore any prints taken at smaller sizes will affect accuracy of the measurement units and should not be scaled against.

4. These plans should be read in conjunction with Schedule 5 (Streets subject to street works), Schedule 6 (Streets subject to alteration of layout), Schedule 8 (Streets and PRoW to be temporarily closed) and Schedule 9 (Access to works) of the Development Consent Order.

5. Where highways are identified as managed this refers to management of construction vehicles crossing the route. Where Public Rights of Way (PRoW) are identified as managed this refers to management of the PRoW, as well as construction activities. Temporary diversions of PRoW will also be subject to management where they interact with construction activities.

6. These plans have been produced for the purposes of Proposed Change Application 2 in respect of Change Request 2 (Little Bromley).

7. These plans reflect the areas only affected by Change Request 2 (Little Bromley). If the Proposed Change Application 2 is accepted then these would be included in the updated Volume 2 Plans.

Coordinate System: British National Grid

Sheet X Centroid Coordinate: 603723 Sheet Y Centroid Coordinate: 232390

0 50 100 150 200 250 Metres

BACKGROUND MAPPING INFORMATION HAS BEEN REPRODUCED FROM THE ORDNANCE SURVEY BY PERMISSION OF ORDNANCE SURVEY OF THE CONTROLLER OF HIS MAJESTY'S STATIONERY OFFICE. © CROWN COPYRIGHT AND DATABASE RIGHTS (2025) LICENCE OS100024241 AND AC0000807948.

Issue	Date	Remarks	Drawn	Checked	Approved
B	MAY-2026	For deadline four	PM	LC	KR
A	AUG-2025	For DCO submission	MC	DC	KR

Title

THE NATIONAL GRID
(NORWICH TO TILBURY) ORDER
ACCESS, RIGHTS OF WAY & PUBLIC RIGHTS OF NAVIGATION PLANS
- PROPOSED CHANGE APPLICATION 2
REGULATION 5(2)(k)
SECTION C (SHEET 11 OF 18,
BABERGH DISTRICT COUNCIL AND COLCHESTER CITY COUNCIL)

nationalgrid

PINS Application Number: EN020027


National Grid Drawing Reference: AENC-MMAC-ENG-DWG-0084


Scale	Sheet Size	Sheet	Issue
1:2,500	A0	SHEET 11 OF 18	B

COPYRIGHT: NOT TO BE REPRODUCED WITHOUT THE WRITTEN PERMISSION OF NATIONAL GRID ELECTRICITY TRANSMISSION Plc

Application Document 2.5

THE NATIONAL GRID (NORWICH TO TILBURY) ORDER
ACCESS, RIGHTS OF WAY & PUBLIC RIGHTS OF NAVIGATION PLANS
- PROPOSED CHANGE APPLICATION 2
REGULATION 5(2)(k)
SECTION C (SHEET 12 OF 18,
COLCHESTER CITY COUNCIL AND TENDRING DISTRICT COUNCIL)

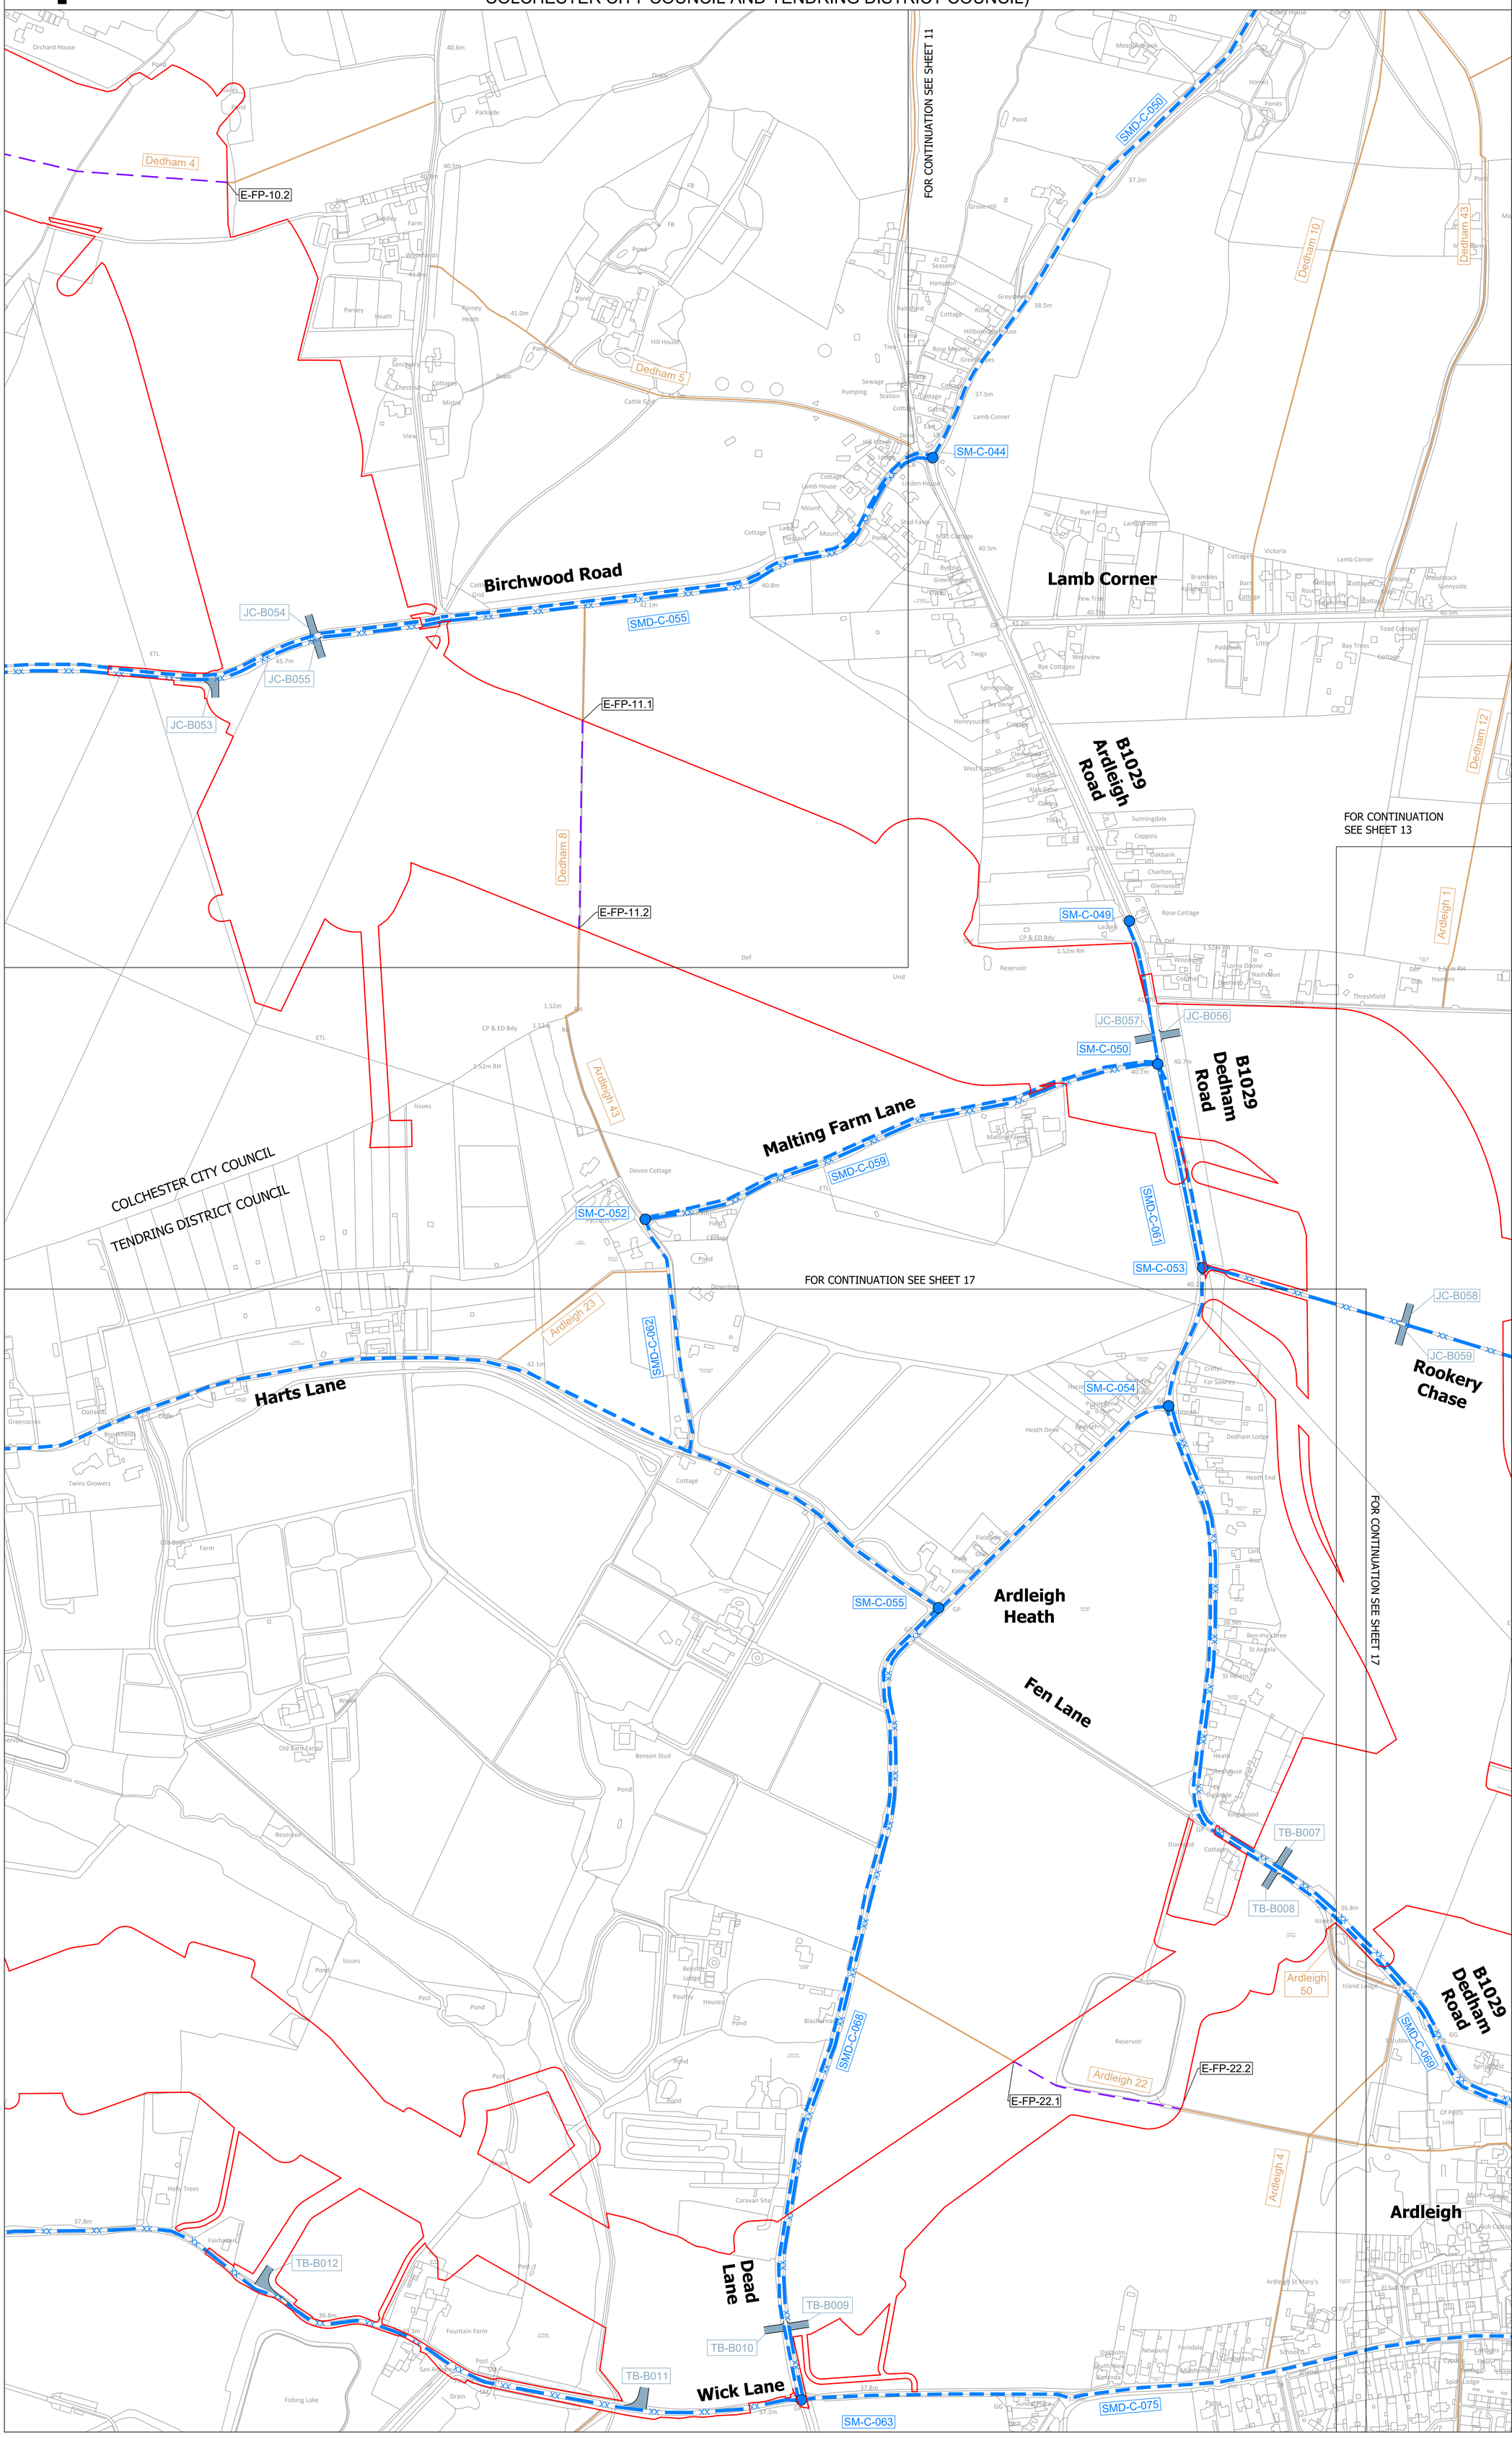

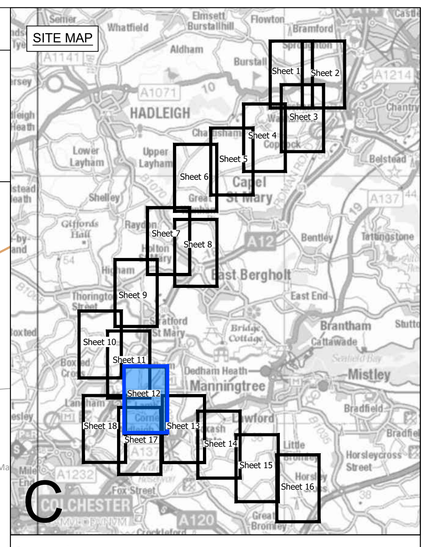

Legend

- Local authority boundary
- Section boundary & local authority boundary
- Section boundary
- Sheet index cutlines
- Order Limits

Street Works

- Street management: start/end point of temporary closure
- Street management: temporary closure
- Street management: temporary closure (managed)
- Example reference for temporary closure (SM-C-XXX, SM-D-XXX)
- Street management: temporary diversion
- Example reference for temporary diversion (SMD-C-XXX, SMD-D-XXX)
- Access point
- Example reference for temporary site access point (JC-BXXX, TB-BXXX, AP-C-XXX, JC-UKPN-BXXX)
- Example reference for permanent site access point (JC-BXXX)
- Example reference for temporary alteration of street layout (CW-C-XX)
- Example reference for permanent alteration of street layout (CW-C-XX)

Public Rights of Way

- Public Right of Way existing (with accompanying Local Highway Authority reference number)
- Public Right of Way temporary closure
- Public Right of Way temporary closure (managed)
- Example reference for Public Right of Way (E-BR-X.X, E-FP-X.X, S-FP-X.X, S-BR-X.X, S-BT-X.X, S-RB-X.X, S-ORPA-X.X)
- Public Right of Way temporary diversion
- Example reference for temporary diverted Public Right of Way (S-FP-XX-D1, S-BR-XX-D1, S-BT-XX-D1, S-FP-XX-D2)
- Public Right of Way permanent diversion
- Example reference for permanently diverted Public Right of Way (E-FP-XX-D1)
- Public Right of Way permanently stopped up
- Impacted Public Right of Navigation
- Example reference for impacted Public Right of Navigation (NAVX)

Notes

1. These plans show the Order Limits and potential location for the works. Due to the need for future flexibility, National Grid will be applying for Order Limits and Limits of Deviation within its Development Consent Order, within which any final alignment would lie.

2. For additional detail on the plan suites, please refer to the Guide to Plans (document reference 2.0), located in the Volume 2 of the DCO application.

3. This drawing is scaled at paper size A0, therefore any prints taken at smaller sizes will affect accuracy of the measurement units and should not be scaled against.

4. These plans should be read in conjunction with Schedule 5 (Streets subject to street works), Schedule 6 (Streets subject to alteration of layout), Schedule 8 (Streets and PRoW to be temporarily closed) and Schedule 9 (Access to works) of the Development Consent Order.

5. Where highways are identified as managed this refers to management of construction vehicles crossing the route. Where Public Rights of Way (PRoW) are identified as managed this refers to management of the PRoW, as well as construction activities. Temporary diversions of PRoW will also be subject to management where they interact with construction activities.

6. These plans have been produced for the purposes of Proposed Change Application 2 in respect of Change Request 2 (Little Bromley).

7. These plans reflect the areas only affected by Change Request 2 (Little Bromley). If the Proposed Change Application 2 is accepted then these would be included in the updated Volume 2 Plans.

Coordinate System: British National Grid

Sheet X Centroid Coordinate: 604407 Sheet Y Centroid Coordinate: 230937

0 50 100 150 200 250 Metres

BACKGROUND MAPPING INFORMATION HAS BEEN REPRODUCED FROM THE ORDNANCE SURVEY BY PERMISSION OF ORDNANCE SURVEY OF THE CONTROLLER OF HIS MAJESTY'S STATIONERY OFFICE. © CROWN COPYRIGHT AND DATABASE RIGHTS (2025) LICENCE OS100024241 AND AC0000807948.

Issue	Date	Remarks	Drawn	Checked	Approved
B	MAY-2026	For deadline four	PM	LC	KR
A	AUG-2025	For DCO submission	MC	ST	KR

Title

THE NATIONAL GRID
(NORWICH TO TILBURY) ORDER
ACCESS, RIGHTS OF WAY & PUBLIC RIGHTS OF NAVIGATION PLANS
- PROPOSED CHANGE APPLICATION 2
REGULATION 5(2)(k)
SECTION C (SHEET 12 OF 18,
COLCHESTER CITY COUNCIL AND TENDRING DISTRICT COUNCIL)

nationalgrid

PINS Application Number

EN020027

National Grid Drawing Reference

AENC-MMAC-ENG-DWG-0084


Scale	Sheet Size	Sheet	Issue
1:2,500	A0	SHEET 12 OF 18	B

COPYRIGHT: NOT TO BE REPRODUCED WITHOUT THE WRITTEN PERMISSION OF NATIONAL GRID ELECTRICITY TRANSMISSION Plc

THE NATIONAL GRID (NORWICH TO TILBURY) ORDER
ACCESS, RIGHTS OF WAY & PUBLIC RIGHTS OF NAVIGATION PLANS
- PROPOSED CHANGE APPLICATION 2
REGULATION 5(2)(k)
SECTION C (SHEET 13 OF 18,
COLCHESTER CITY COUNCIL AND TENDRING DISTRICT COUNCIL)

Application Document 2.5

SITE MAP

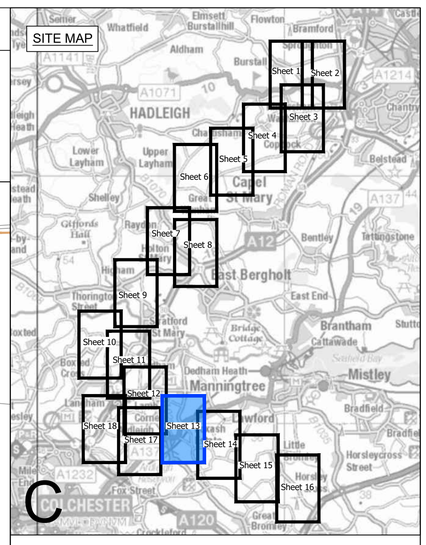

Legend

- Local authority boundary
- Section boundary & local authority boundary
- Section boundary
- Sheet index cutlines
- Order Limits

Street Works

- Street management: start/end point of temporary closure
- Street management: temporary closure (xx)
- Street management: temporary closure (managed)
- SM-C-XXX / SM-D-XXX — Example reference for temporary closure
- Street management: temporary diversion
- SMD-C-XXX / SMD-D-XXX — Example reference for temporary diversion
- Access point
- JC-BXXX / TB-BXXX / AP-C-XXX / JC-UKPN-BXXX — Example reference for temporary site access point
- JC-BXXX — Example reference for permanent site access point
- CW-C-XX — Example reference for temporary alteration of street layout
- CW-C-XX — Example reference for permanent alteration of street layout

Public Rights of Way

- Public Right of Way existing (with accompanying Local Highway Authority reference number)
- Public Right of Way temporary closure
- Public Right of Way temporary closure (managed)
- E-BR-X.X / E-FP-X.X / S-FP-X.X / S-BR-X.X / S-BT-X.X / S-RB-X.X / S-ORPA-X.X — Example reference for Public Right of Way
- Public Right of Way temporary diversion
- S-FP-XX-D1 / S-BR-XX-D1 / S-BT-XX-D1 / S-FP-XX-D2 — Example reference for temporary diverted Public Right of Way
- Public Right of Way permanent diversion
- E-FP-XX-D1 — Example reference for permanently diverted Public Right of Way
- Public Right of Way permanently stopped up
- Impacted Public Right of Navigation
- NAVX — Example reference for impacted Public Right of Navigation

Notes

1. These plans show the Order Limits and potential location for the works. Due to the need for future flexibility, National Grid will be applying for Order Limits and Limits of Deviation within its Development Consent Order, within which any final alignment would lie.

2. For additional detail on the plan suites, please refer to the Guide to Plans (document reference 2.0), located in the Volume 2 of the DCO application.

3. This drawing is scaled at paper size A0, therefore any prints taken at smaller sizes will affect accuracy of the measurement units and should not be scaled against.

4. These plans should be read in conjunction with Schedule 5 (Streets subject to street works), Schedule 6 (Streets subject to alteration of layout), Schedule 8 (Streets and PRoW to be temporarily closed) and Schedule 9 (Access to works) of the Development Consent Order.

5. Where highways are identified as managed this refers to management of construction vehicles crossing the route. Where Public Rights of Way (PRoW) are identified as managed this refers to management of the PRoW, as well as construction activities. Temporary diversions of PRoW will also be subject to management where they interact with construction activities.

6. These plans have been produced for the purposes of Proposed Change Application 2 in respect of Change Request 2 (Little Bromley).

7. These plans reflect the areas only affected by Change Request 2 (Little Bromley). If the Proposed Change Application 2 is accepted then these would be included in the updated Volume 2 Plans.

Coordinate System: British National Grid

Sheet X Centroid Coordinate: 605912 Sheet Y Centroid Coordinate: 229786

0 50 100 150 200 250 Metres

BACKGROUND MAPPING INFORMATION HAS BEEN REPRODUCED FROM THE ORDNANCE SURVEY BY PERMISSION OF ORDNANCE SURVEY OF THE CONTROLLER OF HIS MAJESTY'S STATIONERY OFFICE. © CROWN COPYRIGHT AND DATABASE RIGHTS (2025) LICENCE OS100024241 AND AC0000807948.

Issue	Date	Remarks	Drawn	Checked	Approved
B	MAY-2026	For deadline four	PM	LC	KR
A	AUG-2025	For DCO submission	MC	DC	KR

Title

THE NATIONAL GRID
(NORWICH TO TILBURY) ORDER
ACCESS, RIGHTS OF WAY & PUBLIC RIGHTS OF NAVIGATION PLANS
- PROPOSED CHANGE APPLICATION 2
REGULATION 5(2)(k)
SECTION C (SHEET 13 OF 18,
COLCHESTER CITY COUNCIL AND TENDRING DISTRICT COUNCIL)

nationalgrid

PINS Application Number: EN020027


National Grid Drawing Reference: AENC-MMAC-ENG-DWG-0084


Scale	Sheet Size	Sheet	Issue
1:2,500	A0	SHEET 13 OF 18	B

COPYRIGHT: NOT TO BE REPRODUCED WITHOUT THE WRITTEN PERMISSION OF NATIONAL GRID ELECTRICITY TRANSMISSION Plc

Application Document 2.5

THE NATIONAL GRID (NORWICH TO TILBURY) ORDER
ACCESS, RIGHTS OF WAY & PUBLIC RIGHTS OF NAVIGATION PLANS
- PROPOSED CHANGE APPLICATION 2
REGULATION 5(2)(k)
SECTION C (SHEET 14 OF 18, TENDRING DISTRICT COUNCIL)

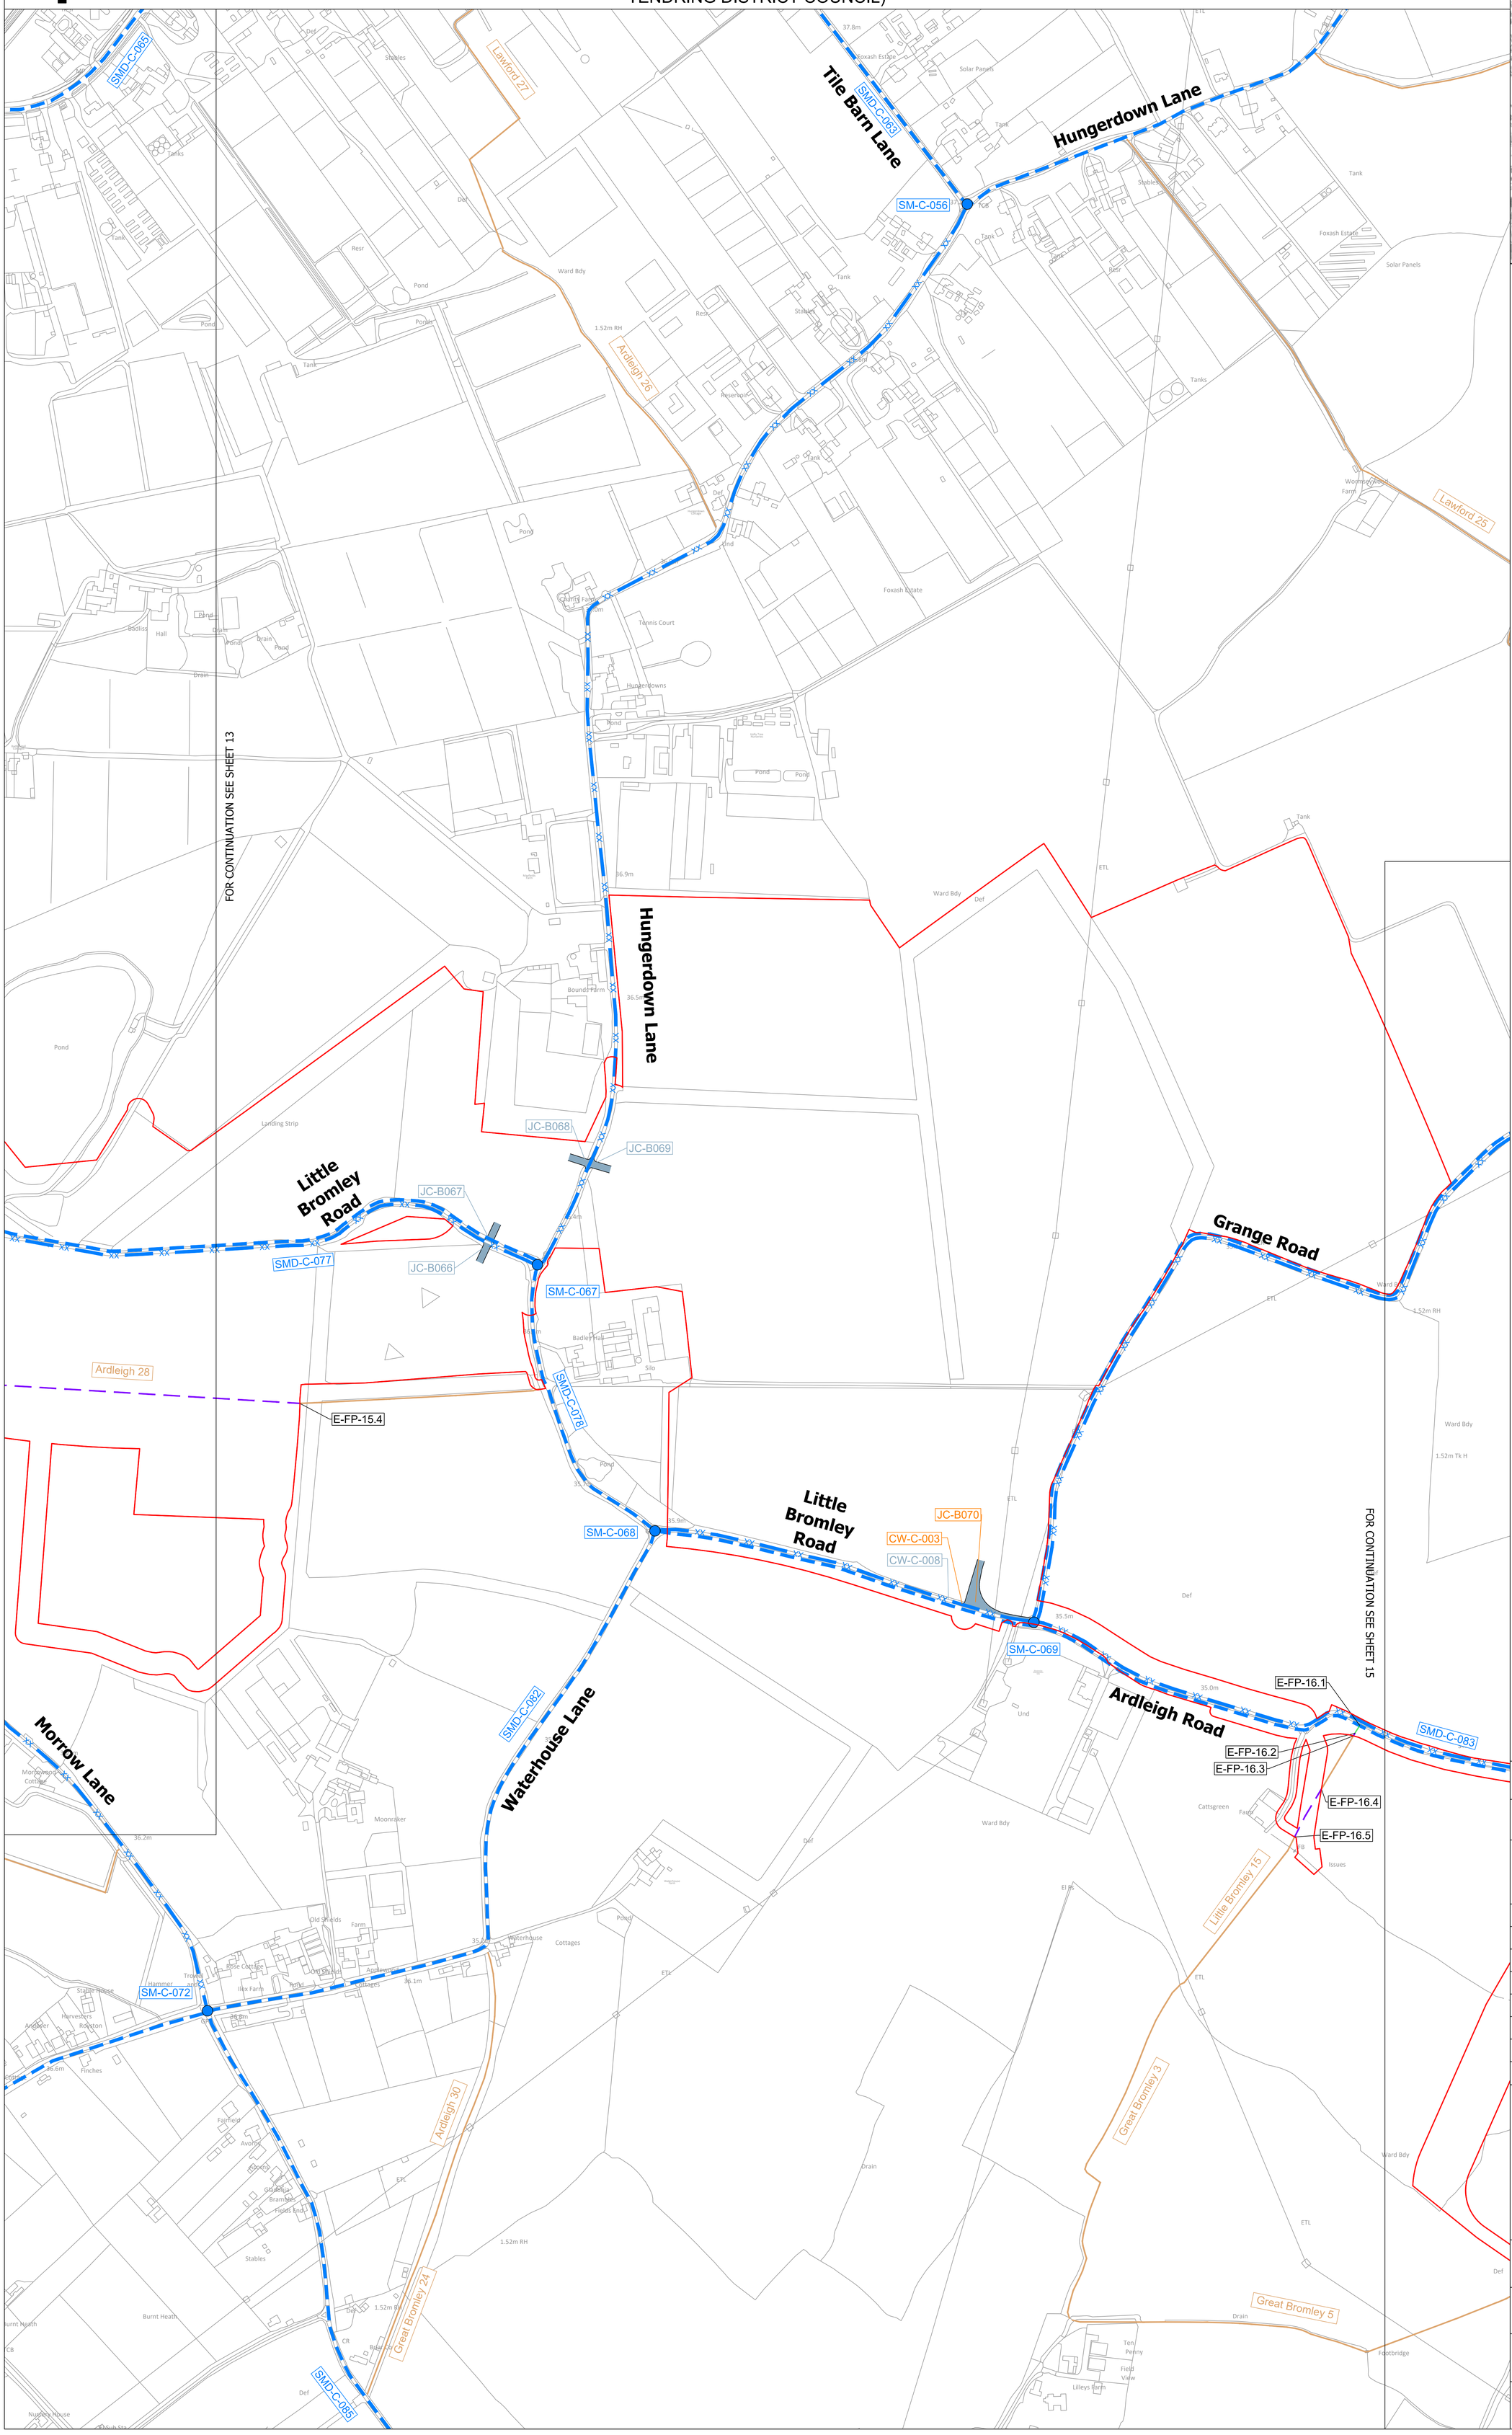

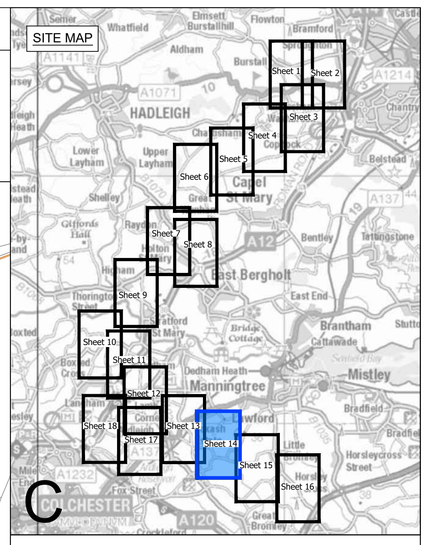

Legend

- Local authority boundary
- Section boundary & local authority boundary
- Section boundary
- Sheet index cutlines
- Order Limits

Street Works

- Street management: start/end point of temporary closure
- Street management: temporary closure
- Street management: temporary closure (managed)
- SM-C-XXX / SM-D-XXX — Example reference for temporary closure
- Street management: temporary diversion
- SMD-C-XXX / SMD-D-XXX — Example reference for temporary diversion
- Access point
- JC-BXXX / TB-BXXX / AP-C-XXX / JC-UKPN-BXXX — Example reference for temporary site access point
- JC-BXXX — Example reference for permanent site access point
- CW-C-XX — Example reference for temporary alteration of street layout
- CW-C-XX — Example reference for permanent alteration of street layout

Public Rights of Way

- Public Right of Way existing (with accompanying Local Highway Authority reference number)
- Public Right of Way temporary closure
- Public Right of Way temporary closure (managed)
- E-BR-X.X / E-FP-X.X / S-FP-X.X / S-BR-X.X / S-BT-X.X / S-RB-X.X / S-ORPA-X.X — Example reference for Public Right of Way
- Public Right of Way temporary diversion
- S-FP-XX-D1 / S-BR-XX-D1 / S-BT-XX-D1 / S-FP-XX-D2 — Example reference for temporary diverted Public Right of Way
- Public Right of Way permanent diversion
- E-FP-XX-D1 — Example reference for permanently diverted Public Right of Way
- Public Right of Way permanently stopped up
- Impacted Public Right of Navigation
- NAVX — Example reference for impacted Public Right of Navigation

Notes

1. These plans show the Order Limits and potential location for the works. Due to the need for future flexibility, National Grid will be applying for Order Limits and Limits of Deviation within its Development Consent Order, within which any final alignment would lie.

2. For additional detail on the plan suites, please refer to the Guide to Plans (document reference 2.0), located in the Volume 2 of the DCO application.

3. This drawing is scaled at paper size A0, therefore any prints taken at smaller sizes will affect accuracy of the measurement units and should not be scaled against.

4. These plans should be read in conjunction with Schedule 5 (Streets subject to street works), Schedule 6 (Streets subject to alteration of layout), Schedule 8 (Streets and PRoW to be temporarily closed) and Schedule 9 (Access to works) of the Development Consent Order.

5. Where highways are identified as managed this refers to management of construction vehicles crossing the route. Where Public Rights of Way (PRoW) are identified as managed this refers to management of the PRoW, as well as construction activities. Temporary diversions of PRoW will also be subject to management where they interact with construction activities.

6. These plans have been produced for the purposes of Proposed Change Application 2 in respect of Change Request 2 (Little Bromley).

7. These plans reflect the areas only affected by Change Request 2 (Little Bromley). If the Proposed Change Application 2 is accepted then these would be included in the updated Volume 2 Plans.

Coordinate System: British National Grid

Sheet X Centroid Coordinate: 607738 Sheet Y Centroid Coordinate: 229113

0 50 100 150 200 250 Metres

BACKGROUND MAPPING INFORMATION HAS BEEN REPRODUCED FROM THE ORDNANCE SURVEY BY PERMISSION OF ORDNANCE SURVEY OF THE CONTROLLER OF HIS MAJESTY'S STATIONERY OFFICE. © CROWN COPYRIGHT AND DATABASE RIGHTS (2025) LICENCE OS100024241 AND AC0000807948.

Issue	Date	Remarks	Drawn	Checked	Approved
B	MAY-2026	For deadline four	PM	LC	KR
A	AUG-2025	For DCO submission	MC	DC	KR

Title

THE NATIONAL GRID
(NORWICH TO TILBURY) ORDER
ACCESS, RIGHTS OF WAY & PUBLIC RIGHTS OF NAVIGATION PLANS
- PROPOSED CHANGE APPLICATION 2
REGULATION 5(2)(k)
SECTION C (SHEET 14 OF 18,
TENDRING DISTRICT COUNCIL)

nationalgrid

PINS Application Number: EN020027


National Grid Drawing Reference: AENC-MMAC-ENG-DWG-0084

Scale	Sheet Size	Sheet	Issue
1:2,500	A0	SHEET 14 OF 18	B

COPYRIGHT: NOT TO BE REPRODUCED WITHOUT THE WRITTEN PERMISSION OF NATIONAL GRID ELECTRICITY TRANSMISSION Plc

THE NATIONAL GRID (NORWICH TO TILBURY) ORDER
ACCESS, RIGHTS OF WAY & PUBLIC RIGHTS OF NAVIGATION PLANS
- PROPOSED CHANGE APPLICATION 2
REGULATION 5(2)(k)
SECTION C (SHEET 15 OF 18,
TENDRING DISTRICT COUNCIL)

Application Document 2.5

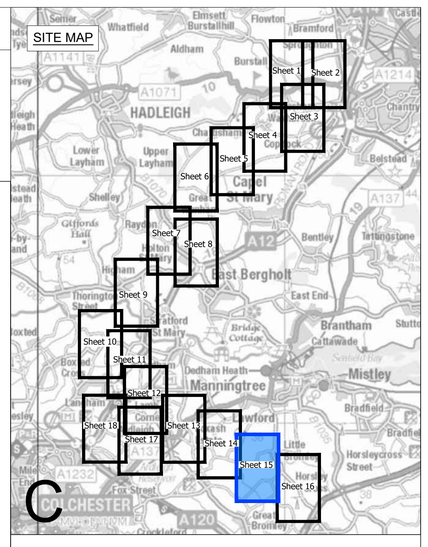

Legend

- Local authority boundary
- Section boundary & local authority boundary
- Section boundary
- Sheet index cutlines
- Order Limits

Street Works

- Street management: start/end point of temporary closure
- xx — Street management: temporary closure
- Street management: temporary closure (managed)
- SM-C-XXX / SM-D-XXX — Example reference for temporary closure
- Street management: temporary diversion
- SMD-C-XXX / SMD-D-XXX — Example reference for temporary diversion
- Access point
- JC-BXXX / TB-BXXX / AP-C-XXX / JC-UKPN-BXXX — Example reference for temporary site access point
- JC-BXXX — Example reference for permanent site access point
- CW-C-XX — Example reference for temporary alteration of street layout
- CW-C-XX — Example reference for permanent alteration of street layout

Public Rights of Way

- Public Right of Way existing (with accompanying Local Highway Authority reference number)
- Public Right of Way temporary closure
- Public Right of Way temporary closure (managed)
- E-BR-X.X / E-FP-X.X / S-FP-X.X / S-BR-X.X / S-BT-X.X / S-RB-X.X / S-ORPA-X.X — Example reference for Public Right of Way
- Public Right of Way temporary diversion
- S-FP-XX-D1 / S-BR-XX-D1 / S-BT-XX-D1 / S-FP-XX-D2 — Example reference for temporary diverted Public Right of Way
- Public Right of Way permanent diversion
- E-FP-XX-D1 — Example reference for permanently diverted Public Right of Way
- Public Right of Way permanently stopped up
- Impacted Public Right of Navigation
- NAVX — Example reference for impacted Public Right of Navigation

Notes

1. These plans show the Order Limits and potential location for the works. Due to the need for future flexibility, National Grid will be applying for Order Limits and Limits of Deviation within its Development Consent Order, within which any final alignment would lie.

2. For additional detail on the plan suites, please refer to the Guide to Plans (document reference 2.0), located in the Volume 2 of the DCO application.

3. This drawing is scaled at paper size A0, therefore any prints taken at smaller sizes will affect accuracy of the measurement units and should not be scaled against.

4. These plans should be read in conjunction with Schedule 5 (Streets subject to street works), Schedule 6 (Streets subject to alteration of layout), Schedule 8 (Streets and PRoW to be temporarily closed) and Schedule 9 (Access to works) of the Development Consent Order.

5. Where highways are identified as managed this refers to management of construction vehicles crossing the route. Where Public Rights of Way (PRoW) are identified as managed this refers to management of the PRoW, as well as construction activities. Temporary diversions of PRoW will also be subject to management where they interact with construction activities.

6. These plans have been produced for the purposes of Proposed Change Application 2 in respect of Change Request 2 (Little Bromley).

7. These plans reflect the areas only affected by Change Request 2 (Little Bromley). If the Proposed Change Application 2 is accepted then these would be included in the updated Volume 2 Plans.

Coordinate System: British National Grid

Sheet X Centroid Coordinate: 608941 Sheet Y Centroid Coordinate: 228148

0 50 100 150 200 250 Metres

BACKGROUND MAPPING INFORMATION HAS BEEN REPRODUCED FROM THE ORDNANCE SURVEY BY PERMISSION OF ORDNANCE SURVEY OF THE CONTROLLER OF HIS MAJESTY'S STATIONERY OFFICE. © CROWN COPYRIGHT AND DATABASE RIGHTS (2025) LICENCE OS100024241 AND AC0000807948.

Issue	Date	Remarks	Drawn	Checked	Approved
B	MAY-2026	For deadline four	PM	LC	KR
A	AUG-2025	For DCO submission	MC	DC	KR

Title

THE NATIONAL GRID
(NORWICH TO TILBURY) ORDER
ACCESS, RIGHTS OF WAY & PUBLIC RIGHTS OF NAVIGATION PLANS
- PROPOSED CHANGE APPLICATION 2
REGULATION 5(2)(k)
SECTION C (SHEET 15 OF 18,
TENDRING DISTRICT COUNCIL)

nationalgrid

PINS Application Number: EN020027

National Grid Drawing Reference: AENC-MMAC-ENG-DWG-0084

Scale	Sheet Size	Sheet	Issue
1:2,500	A0	SHEET 15 OF 18	B


FOR CONTINUATION SEE SHEET 14


FOR CONTINUATION SEE SHEET 16

COPYRIGHT: NOT TO BE REPRODUCED WITHOUT THE WRITTEN PERMISSION OF NATIONAL GRID ELECTRICITY TRANSMISSION Plc

THE NATIONAL GRID (NORWICH TO TILBURY) ORDER
ACCESS, RIGHTS OF WAY & PUBLIC RIGHTS OF NAVIGATION PLANS
- PROPOSED CHANGE APPLICATION 2
REGULATION 5(2)(k)
SECTION C (SHEET 16 OF 18, TENDRING DISTRICT COUNCIL)

Application Document 2.5

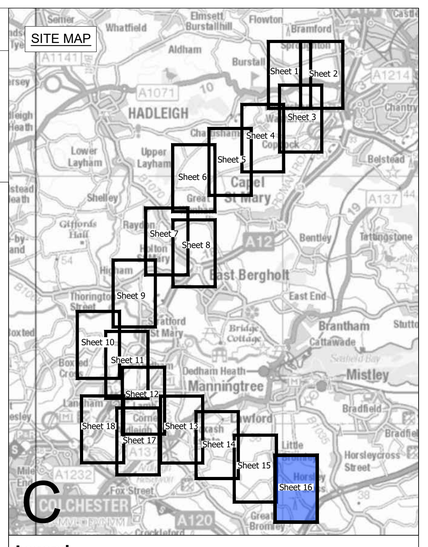

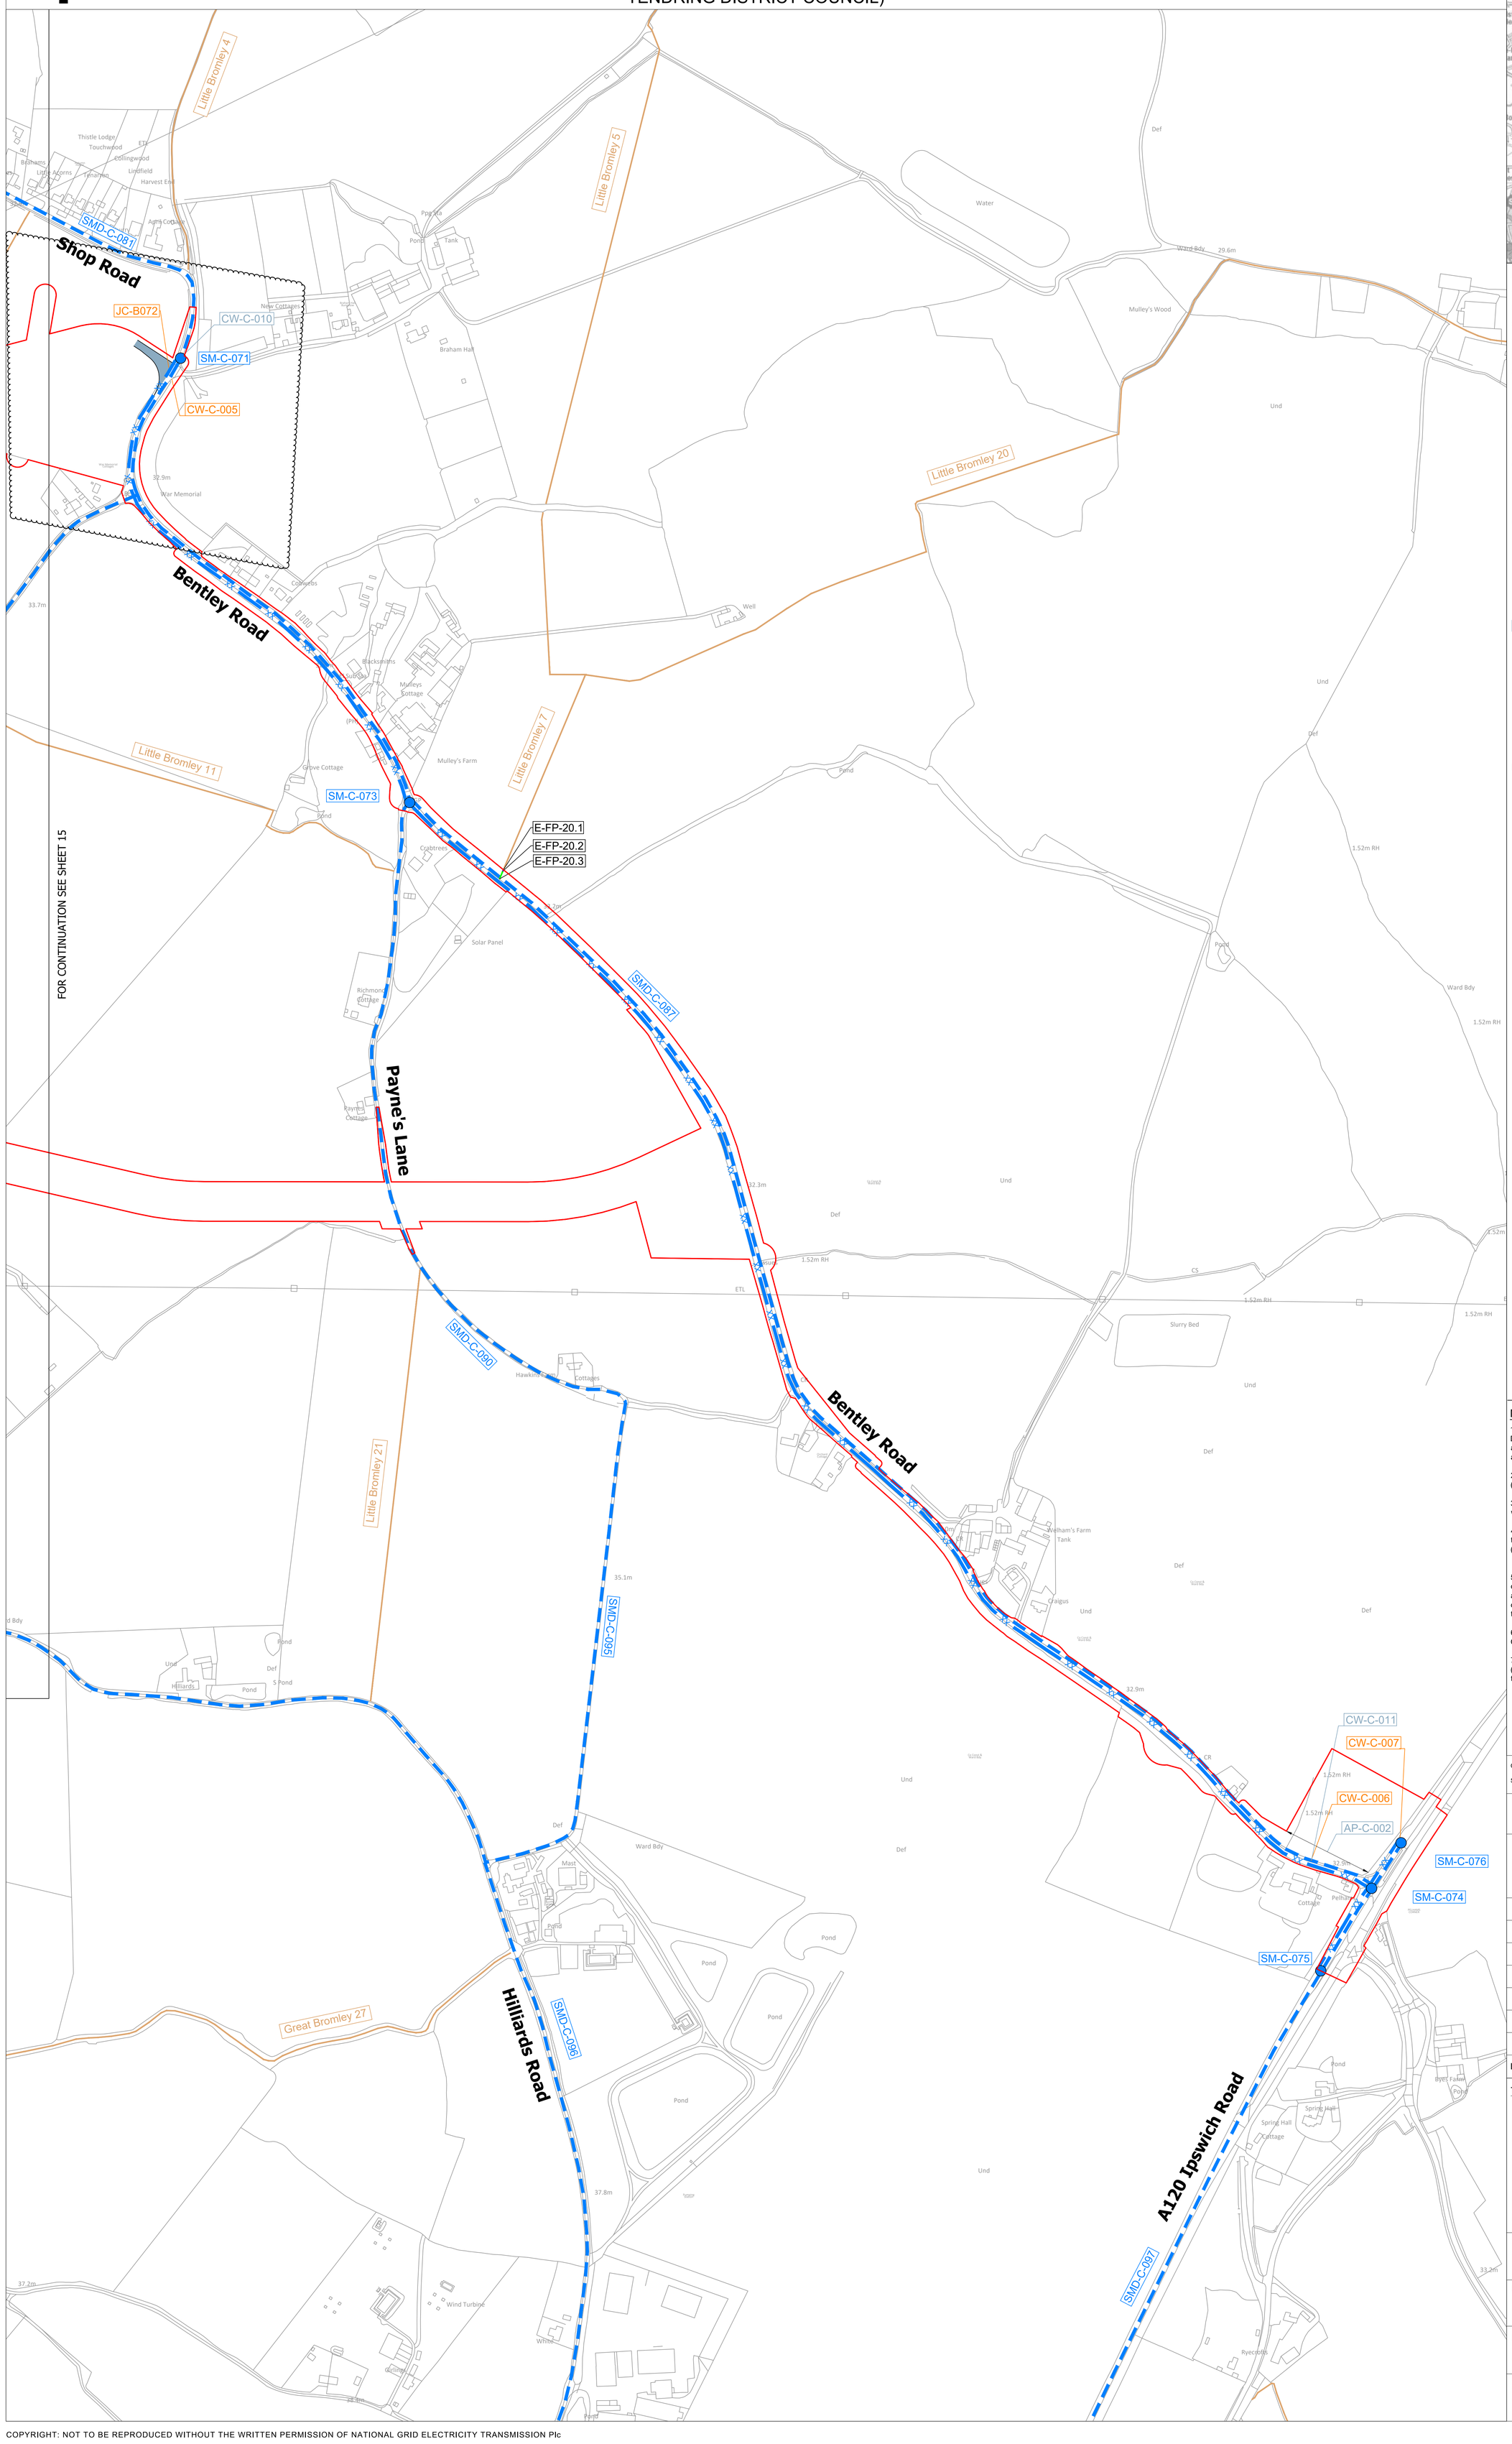

Legend

- Local authority boundary
- Section boundary & local authority boundary
- Section boundary
- Sheet index cutlines
- Order Limits

Street Works

- Street management: start/end point of temporary closure
- xx — Street management: temporary closure
- Street management: temporary closure (managed)
- SM-C-XXX / SM-D-XXX — Example reference for temporary closure
- Street management: temporary diversion
- SMD-C-XXX / SMD-D-XXX — Example reference for temporary diversion
- Access point
- JC-BXXX / TB-BXXX / AP-C-XXX / JC-UKPN-BXXX — Example reference for temporary site access point
- JC-BXXX — Example reference for permanent site access point
- CW-C-XX — Example reference for temporary alteration of street layout
- CW-C-XX — Example reference for permanent alteration of street layout

Public Rights of Way

- Public Right of Way existing (with accompanying Local Highway Authority reference number)
- Public Right of Way temporary closure
- Public Right of Way temporary closure (managed)
- E-BR-X.X / E-FP-X.X / S-FP-X.X / S-BR-X.X / S-BT-X.X / S-RB-X.X / S-ORPA-X.X — Example reference for Public Right of Way
- Public Right of Way temporary diversion
- S-FP-XX-D1 / S-BR-XX-D1 / S-BT-XX-D1 / S-FP-XX-D2 — Example reference for temporary diverted Public Right of Way
- Public Right of Way permanent diversion
- E-FP-XX-D1 — Example reference for permanently diverted Public Right of Way
- Public Right of Way permanently stopped up
- Impacted Public Right of Navigation
- NAVX — Example reference for impacted Public Right of Navigation

Notes

1. These plans show the Order Limits and potential location for the works. Due to the need for future flexibility, National Grid will be applying for Order Limits and Limits of Deviation within its Development Consent Order, within which any final alignment would lie.

2. For additional detail on the plan suites, please refer to the Guide to Plans (document reference 2.0), located in the Volume 2 of the DCO application.

3. This drawing is scaled at paper size A0, therefore any prints taken at smaller sizes will affect accuracy of the measurement units and should not be scaled against.

4. These plans should be read in conjunction with Schedule 5 (Streets subject to street works), Schedule 6 (Streets subject to alteration of layout), Schedule 8 (Streets and PRoW to be temporarily closed) and Schedule 9 (Access to works) of the Development Consent Order.

5. Where highways are identified as managed this refers to management of construction vehicles crossing the route. Where Public Rights of Way (PRoW) are identified as managed this refers to management of the PRoW, as well as construction activities. Temporary diversions of PRoW will also be subject to management where they interact with construction activities.

6. These plans have been produced for the purposes of Proposed Change Application 2 in respect of Change Request 2 (Little Bromley).

7. These plans reflect the areas only affected by Change Request 2 (Little Bromley). If the Proposed Change Application 2 is accepted then these would be included in the updated Volume 2 Plans.

Coordinate System: British National Grid

Sheet X Centroid Coordinate: 610598 Sheet Y Centroid Coordinate: 227327

0 50 100 150 200 250 Metres

BACKGROUND MAPPING INFORMATION HAS BEEN REPRODUCED FROM THE ORDNANCE SURVEY BY PERMISSION OF ORDNANCE SURVEY OF THE CONTROLLER OF HIS MAJESTY'S STATIONERY OFFICE. © CROWN COPYRIGHT AND DATABASE RIGHTS (2025) LICENCE OS100024241 AND AC0000807948.

Issue	Date	Remarks	Drawn	Checked	Approved
B	MAY-2026	For deadline four	PM	LC	KR
A	AUG-2025	For DCO submission	MC	DC	KR

Title

THE NATIONAL GRID
(NORWICH TO TILBURY) ORDER
ACCESS, RIGHTS OF WAY & PUBLIC RIGHTS OF NAVIGATION PLANS
- PROPOSED CHANGE APPLICATION 2
REGULATION 5(2)(k)
SECTION C (SHEET 16 OF 18, TENDRING DISTRICT COUNCIL)

nationalgrid

PINS Application Number: EN020027


National Grid Drawing Reference: AENC-MMAC-ENG-DWG-0084


Scale	Sheet Size	Sheet	Issue
1:2,500	A0	SHEET 16 OF 18	B

COPYRIGHT: NOT TO BE REPRODUCED WITHOUT THE WRITTEN PERMISSION OF NATIONAL GRID ELECTRICITY TRANSMISSION Plc

Application Document 2.5

THE NATIONAL GRID (NORWICH TO TILBURY) ORDER
ACCESS, RIGHTS OF WAY & PUBLIC RIGHTS OF NAVIGATION PLANS
- PROPOSED CHANGE APPLICATION 2
REGULATION 5(2)(k)
SECTION C (SHEET 17 OF 18,
COLCHESTER CITY COUNCIL AND TENDRING DISTRICT COUNCIL)

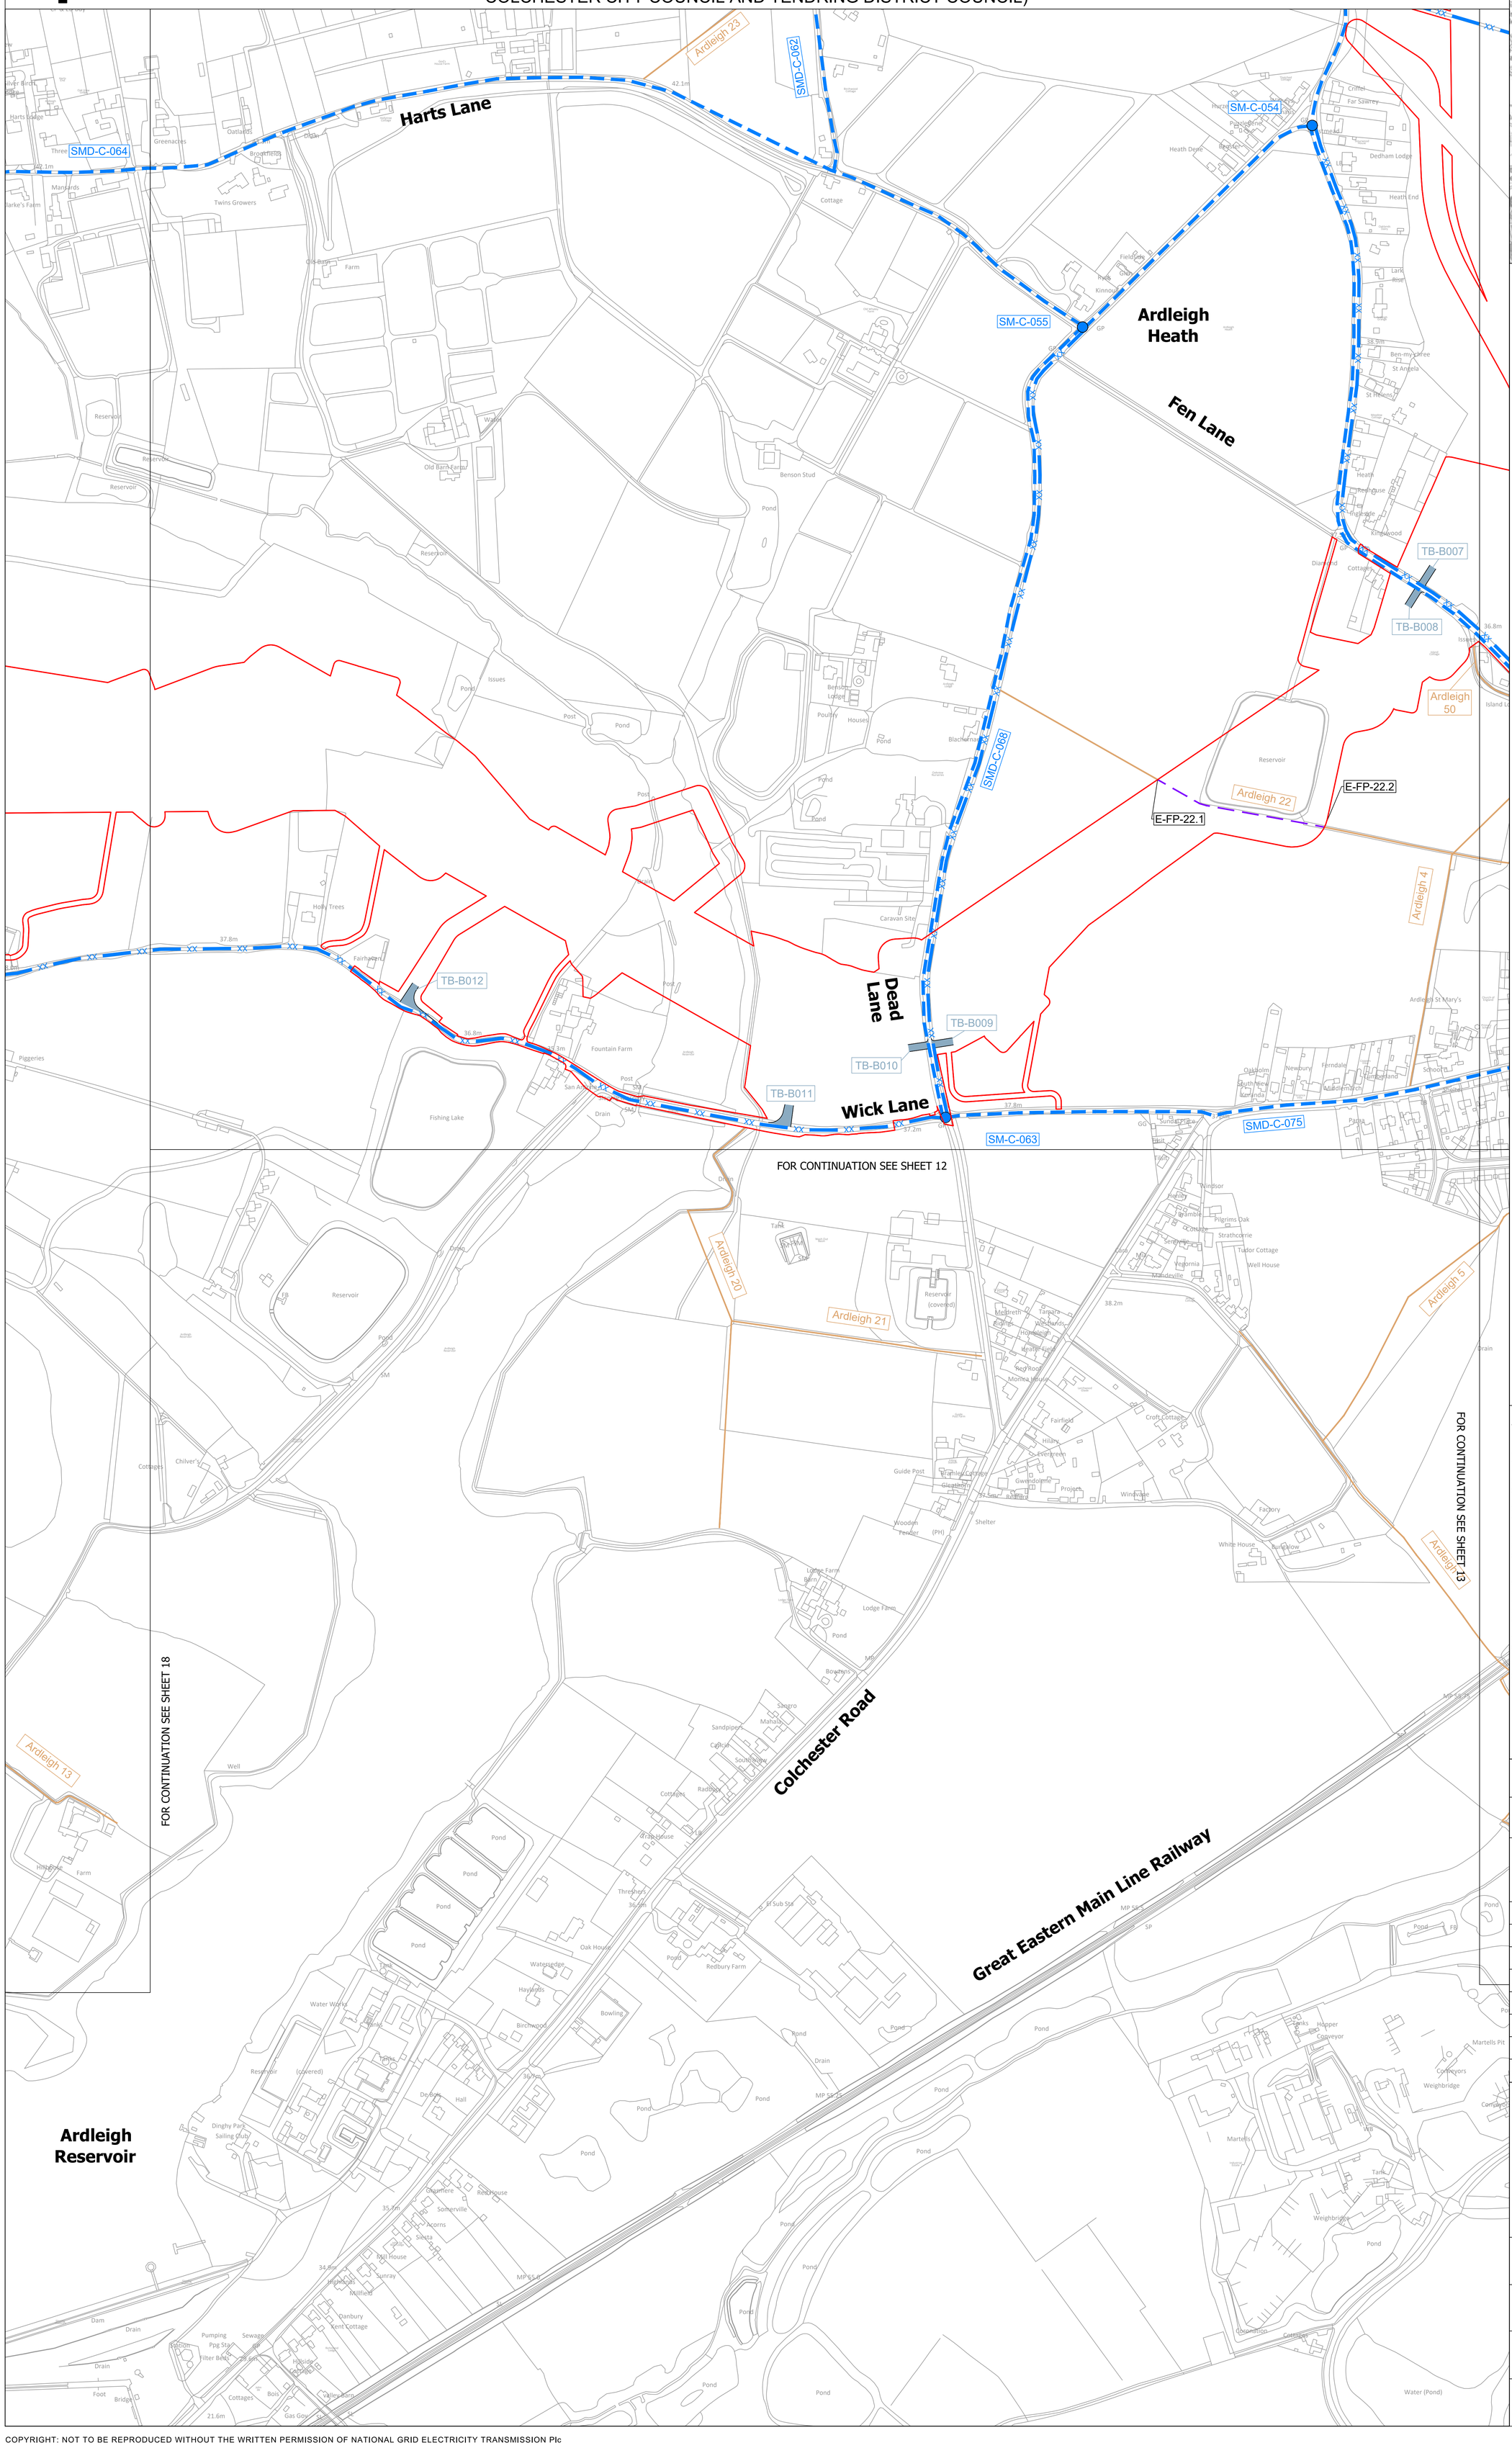

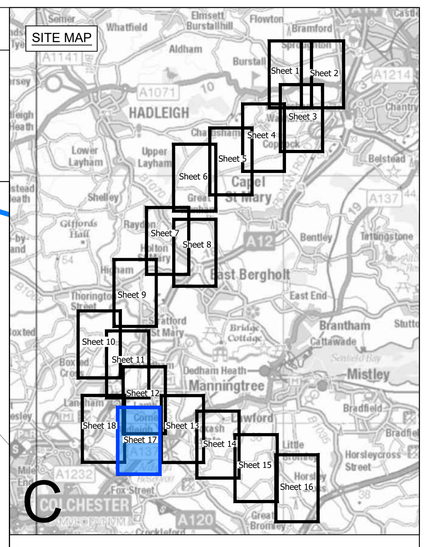

Legend

- Local authority boundary
- Section boundary & local authority boundary
- Section boundary
- Sheet index cutlines
- Order Limits

Street Works

- Street management: start/end point of temporary closure
- Street management: temporary closure
- Street management: temporary closure (managed)
- SM-C-XXX / SM-D-XXX — Example reference for temporary closure
- Street management: temporary diversion
- SMD-C-XXX / SMD-D-XXX — Example reference for temporary diversion
- Access point
- JC-BXXX / TB-BXXX / AP-C-XXX / JC-UKPN-BXXX — Example reference for temporary site access point
- JC-BXXX — Example reference for permanent site access point
- CW-C-XX — Example reference for temporary alteration of street layout
- CW-C-XX — Example reference for permanent alteration of street layout

Public Rights of Way

- Public Right of Way existing (with accompanying Local Highway Authority reference number)
- Public Right of Way temporary closure
- Public Right of Way temporary closure (managed)
- E-BR-X.X / E-FP-X.X / S-FP-X.X / S-BR-X.X / S-BT-X.X / S-RB-X.X / S-ORPA-X.X — Example reference for Public Right of Way
- Public Right of Way temporary diversion
- S-FP-XX-D1 / S-BR-XX-D1 / S-BT-XX-D1 / S-FP-XX-D2 — Example reference for temporary diverted Public Right of Way
- Public Right of Way permanent diversion
- E-FP-XX-D1 — Example reference for permanently diverted Public Right of Way
- Public Right of Way permanently stopped up
- Impacted Public Right of Navigation
- NAVX — Example reference for impacted Public Right of Navigation

Notes

1. These plans show the Order Limits and potential location for the works. Due to the need for future flexibility, National Grid will be applying for Order Limits and Limits of Deviation within its Development Consent Order, within which any final alignment would lie.

2. For additional detail on the plan suites, please refer to the Guide to Plans (document reference 2.0), located in the Volume 2 of the DCO application.

3. This drawing is scaled at paper size A0, therefore any prints taken at smaller sizes will affect accuracy of the measurement units and should not be scaled against.

4. These plans should be read in conjunction with Schedule 5 (Streets subject to street works), Schedule 6 (Streets subject to alteration of layout), Schedule 8 (Streets and PRoW to be temporarily closed) and Schedule 9 (Access to works) of the Development Consent Order.

5. Where highways are identified as managed this refers to management of construction vehicles crossing the route. Where Public Rights of Way (PRoW) are identified as managed this refers to management of the PRoW, as well as construction activities. Temporary diversions of PRoW will also be subject to management where they interact with construction activities.

6. These plans have been produced for the purposes of Proposed Change Application 2 in respect of Change Request 2 (Little Bromley).

7. These plans reflect the areas only affected by Change Request 2 (Little Bromley). If the Proposed Change Application 2 is accepted then these would be included in the updated Volume 2 Plans.

Coordinate System: British National Grid

Sheet X Centroid Coordinate: 604146 Sheet Y Centroid Coordinate: 229286

0 50 100 150 200 250 Metres

BACKGROUND MAPPING INFORMATION HAS BEEN REPRODUCED FROM THE ORDNANCE SURVEY BY PERMISSION OF ORDNANCE SURVEY OF THE CONTROLLER OF HIS MAJESTY'S STATIONERY OFFICE. © CROWN COPYRIGHT AND DATABASE RIGHTS (2025) LICENCE OS100024241 AND AC0000807948.

Issue	Date	Remarks	Drawn	Checked	Approved
B	MAY-2026	For deadline four	PM	LC	KR
A	AUG/2025	For DCO submission	MC	DC	KR

Title

THE NATIONAL GRID
(NORWICH TO TILBURY) ORDER
ACCESS, RIGHTS OF WAY & PUBLIC RIGHTS OF NAVIGATION PLANS
- PROPOSED CHANGE APPLICATION 2
REGULATION 5(2)(k)
SECTION C (SHEET 17 OF 18,
COLCHESTER CITY COUNCIL AND TENDRING DISTRICT COUNCIL)

nationalgrid

PINS Application Number: EN020027


National Grid Drawing Reference: AENC-MMAC-ENG-DWG-0084


Scale	Sheet Size	Sheet	Issue
1:2,500	A0	SHEET 17 OF 18	B

COPYRIGHT: NOT TO BE REPRODUCED WITHOUT THE WRITTEN PERMISSION OF NATIONAL GRID ELECTRICITY TRANSMISSION Plc

Application Document 2.5

THE NATIONAL GRID (NORWICH TO TILBURY) ORDER
ACCESS, RIGHTS OF WAY & PUBLIC RIGHTS OF NAVIGATION PLANS
- PROPOSED CHANGE APPLICATION 2
REGULATION 5(2)(k)
SECTION C (SHEET 18 OF 18,
COLCHESTER CITY COUNCIL AND TENDRING DISTRICT COUNCIL)

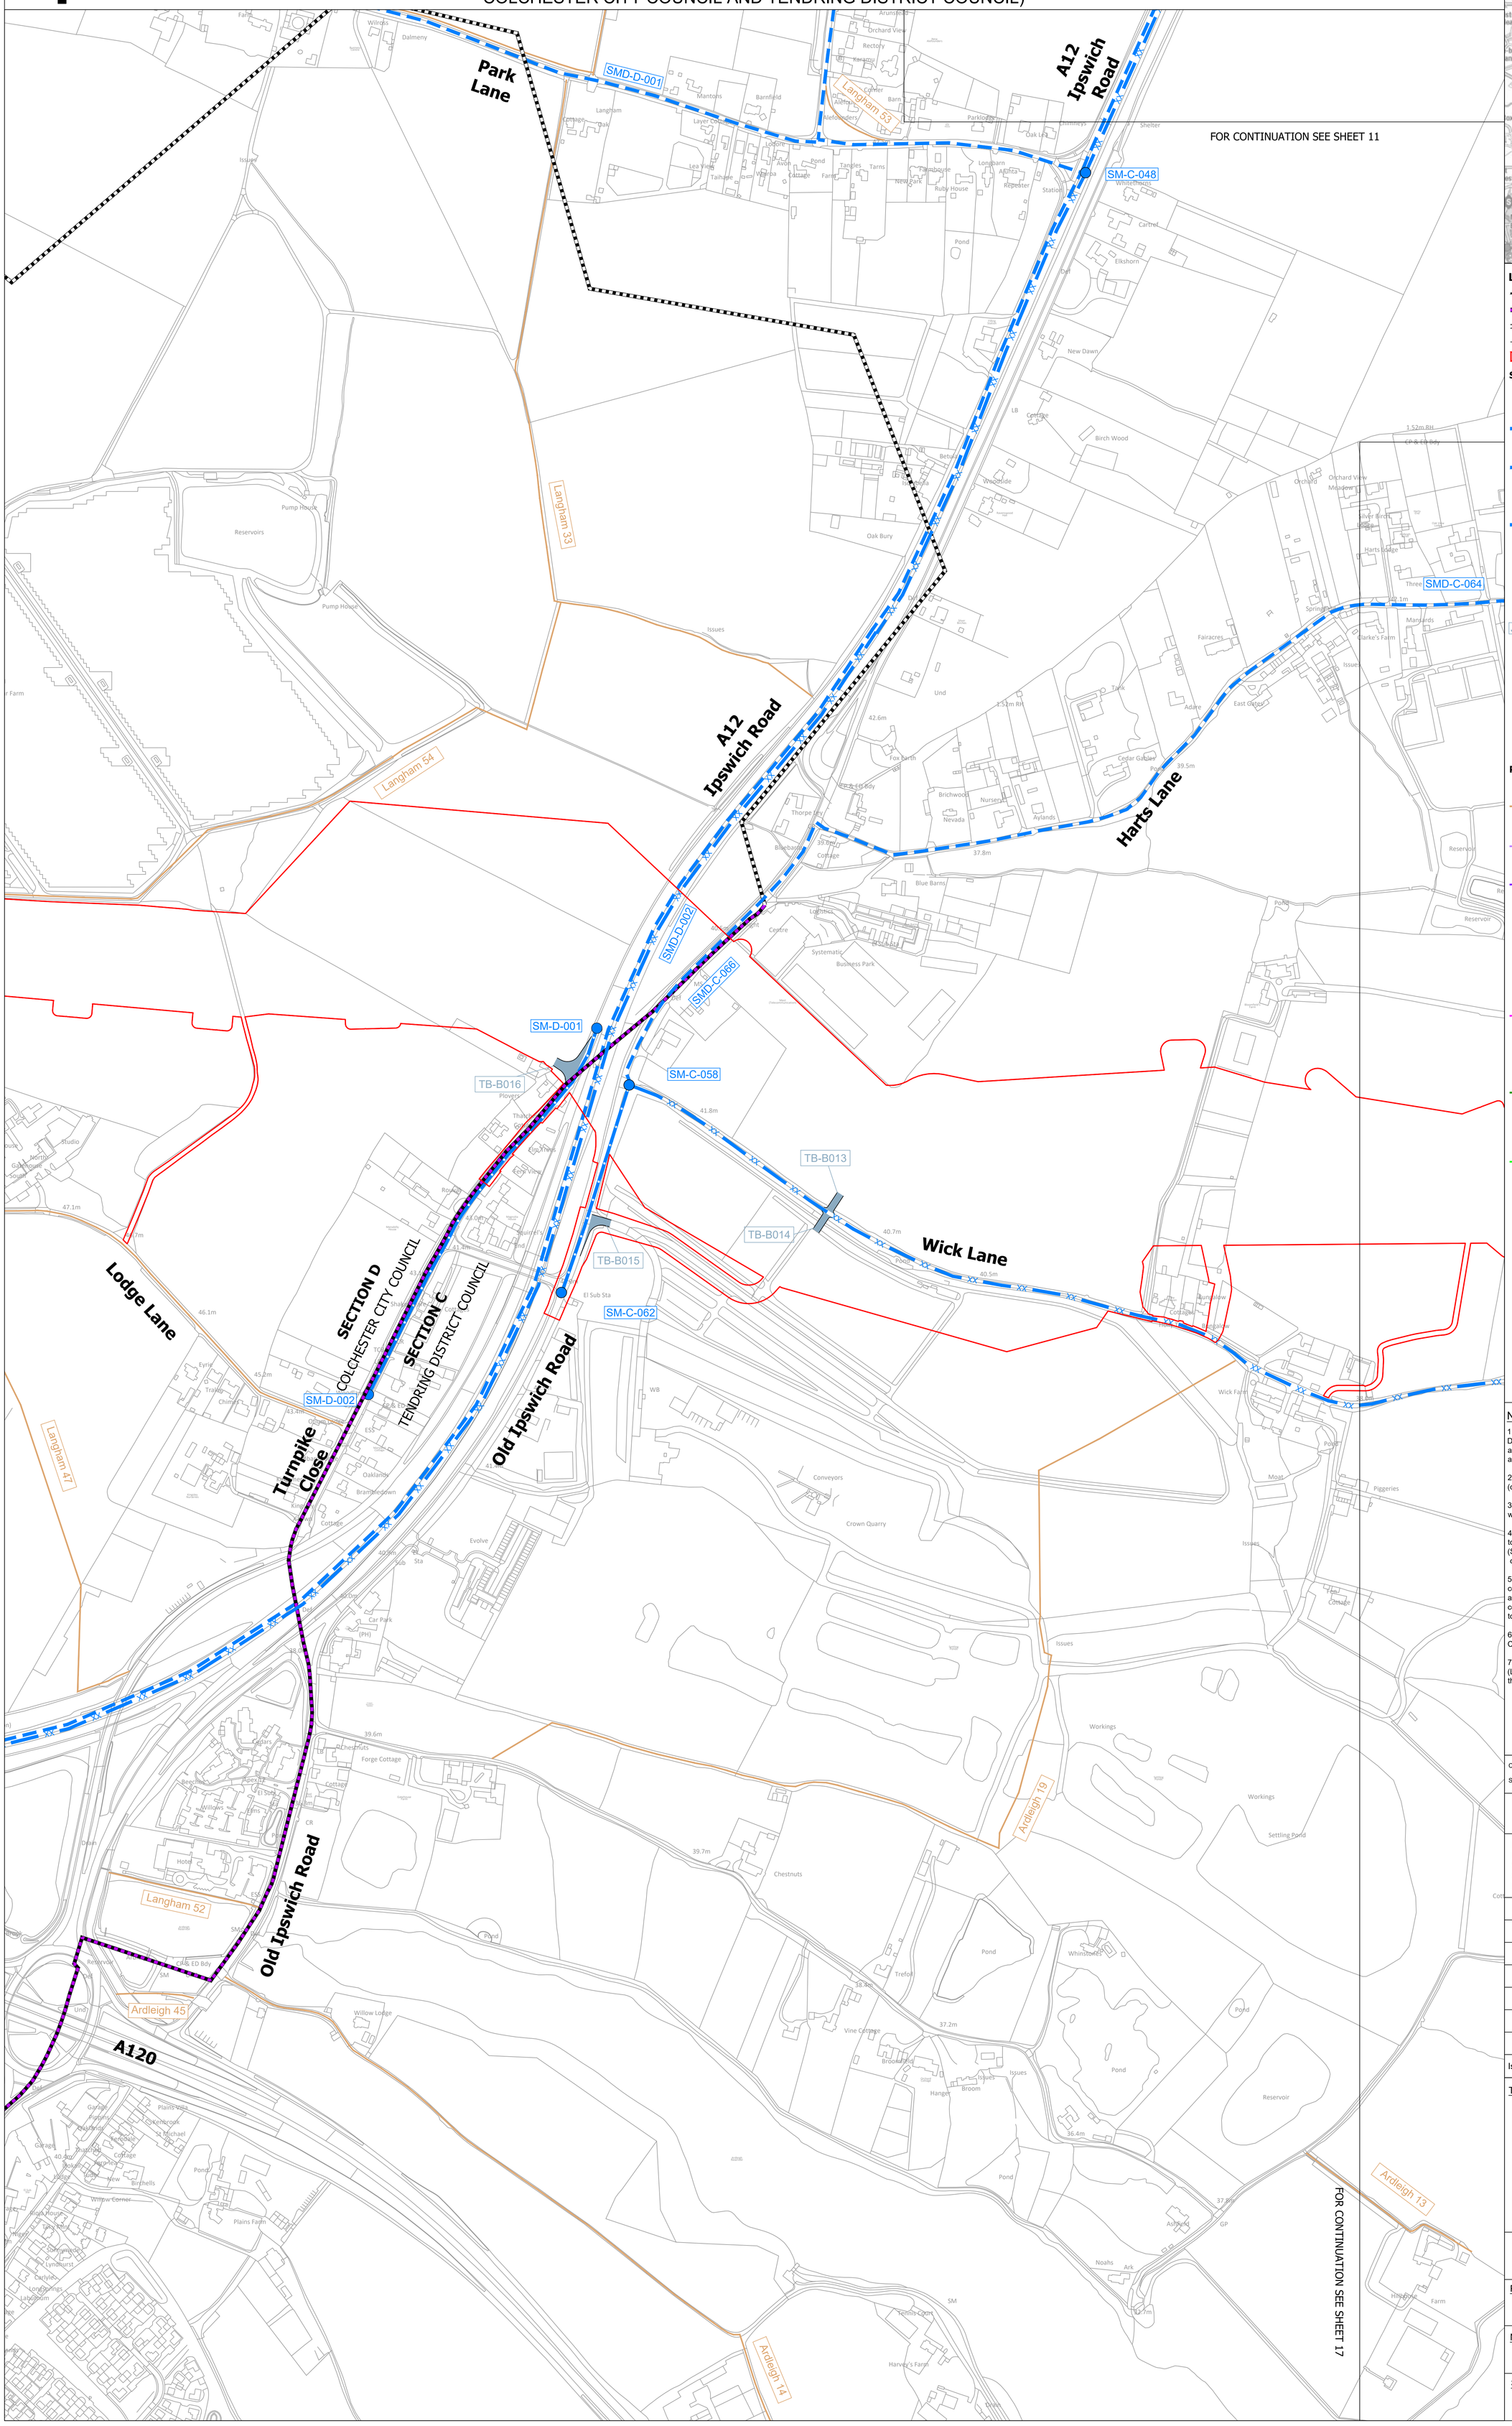

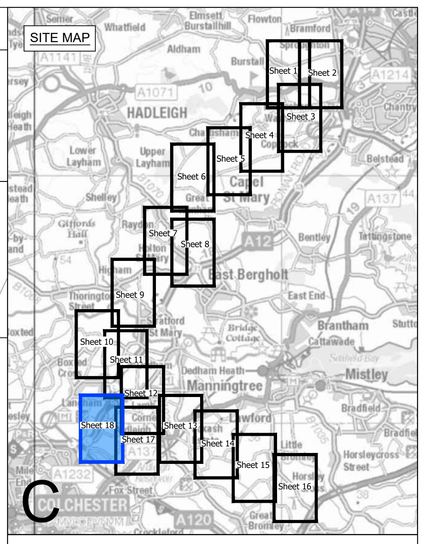

Legend

- Local authority boundary
- Section boundary & local authority boundary
- Section boundary
- Sheet index cutlines
- Order Limits

Street Works

- Street management: start/end point of temporary closure
- XX — Street management: temporary closure
- Street management: temporary closure (managed)
- SM-C-XXX / SM-D-XXX — Example reference for temporary closure
- Street management: temporary diversion
- SMD-C-XXX / SMD-D-XXX — Example reference for temporary diversion
- Access point
- JC-BXXX / TB-BXXX / AP-C-XXX / JC-UKPN-BXXX — Example reference for temporary site access point
- JC-BXXX — Example reference for permanent site access point
- CW-C-XX — Example reference for temporary alteration of street layout
- CW-C-XX — Example reference for permanent alteration of street layout

Public Rights of Way

- Public Right of Way existing (with accompanying Local Highway Authority reference number)
- Public Right of Way temporary closure
- Public Right of Way temporary closure (managed)
- E-BR-X.X / E-FP-X.X / S-FP-X.X / S-BR-X.X / S-BT-X.X / S-RB-X.X / S-ORPA-X.X — Example reference for Public Right of Way
- Public Right of Way temporary diversion
- S-FP-XX-D1 / S-BR-XX-D1 / S-BT-XX-D1 / S-FP-XX-D2 — Example reference for temporary diverted Public Right of Way
- Public Right of Way permanent diversion
- E-FP-XX-D1 — Example reference for permanently diverted Public Right of Way
- Public Right of Way permanently stopped up
- Impacted Public Right of Navigation
- NAVX — Example reference for impacted Public Right of Navigation

Notes

1. These plans show the Order Limits and potential location for the works. Due to the need for future flexibility, National Grid will be applying for Order Limits and Limits of Deviation within its Development Consent Order, within which any final alignment would lie.

2. For additional detail on the plan suites, please refer to the Guide to Plans (document reference 2.0), located in the Volume 2 of the DCO application.

3. This drawing is scaled at paper size A0, therefore any prints taken at smaller sizes will affect accuracy of the measurement units and should not be scaled against.

4. These plans should be read in conjunction with Schedule 5 (Streets subject to street works), Schedule 6 (Streets subject to alteration of layout), Schedule 8 (Streets and PRoW to be temporarily closed) and Schedule 9 (Access to works) of the Development Consent Order.

5. Where highways are identified as managed this refers to management of construction vehicles crossing the route. Where Public Rights of Way (PRoW) are identified as managed this refers to management of the PRoW, as well as construction activities. Temporary diversions of PRoW will also be subject to management where they interact with construction activities.

6. These plans have been produced for the purposes of Proposed Change Application 2 in respect of Change Request 2 (Little Bromley).

7. These plans reflect the areas only affected by Change Request 2 (Little Bromley). If the Proposed Change Application 2 is accepted then these would be included in the updated Volume 2 Plans.

Coordinate System: British National Grid

Sheet X Centroid Coordinate: 602700 Sheet Y Centroid Coordinate: 229777

0 50 100 150 200 250 Metres

BACKGROUND MAPPING INFORMATION HAS BEEN REPRODUCED FROM THE ORDNANCE SURVEY BY PERMISSION OF ORDNANCE SURVEY OF THE CONTROLLER OF HIS MAJESTY'S STATIONERY OFFICE. © CROWN COPYRIGHT AND DATABASE RIGHTS (2025) LICENCE OS100024241 AND AC0000807948.

Issue	Date	Remarks	Drawn	Checked	Approved
B	MAY-2026	For deadline four	PM	LC	KR
A	AUG-2025	For DCO submission	MC	DC	KR

Title

THE NATIONAL GRID
(NORWICH TO TILBURY) ORDER
ACCESS, RIGHTS OF WAY & PUBLIC RIGHTS OF NAVIGATION PLANS
- PROPOSED CHANGE APPLICATION 2
REGULATION 5(2)(k)
SECTION C (SHEET 18 OF 18,
COLCHESTER CITY COUNCIL AND TENDRING DISTRICT COUNCIL)

nationalgrid

PINS Application Number: EN020027


National Grid Drawing Reference: AENC-MMAC-ENG-DWG-0084


Scale	Sheet Size	Sheet	Issue
1:2,500	A0	SHEET 18 OF 18	B

COPYRIGHT: NOT TO BE REPRODUCED WITHOUT THE WRITTEN PERMISSION OF NATIONAL GRID ELECTRICITY TRANSMISSION Plc

Application Document 2.5

THE NATIONAL GRID (NORWICH TO TILBURY) ORDER
ACCESS, RIGHTS OF WAY & PUBLIC RIGHTS OF NAVIGATION PLANS
- PROPOSED CHANGE APPLICATION 2
REGULATION 5(2)(k)
SECTION C, PLAN A
(BABERGH DISTRICT COUNCIL)

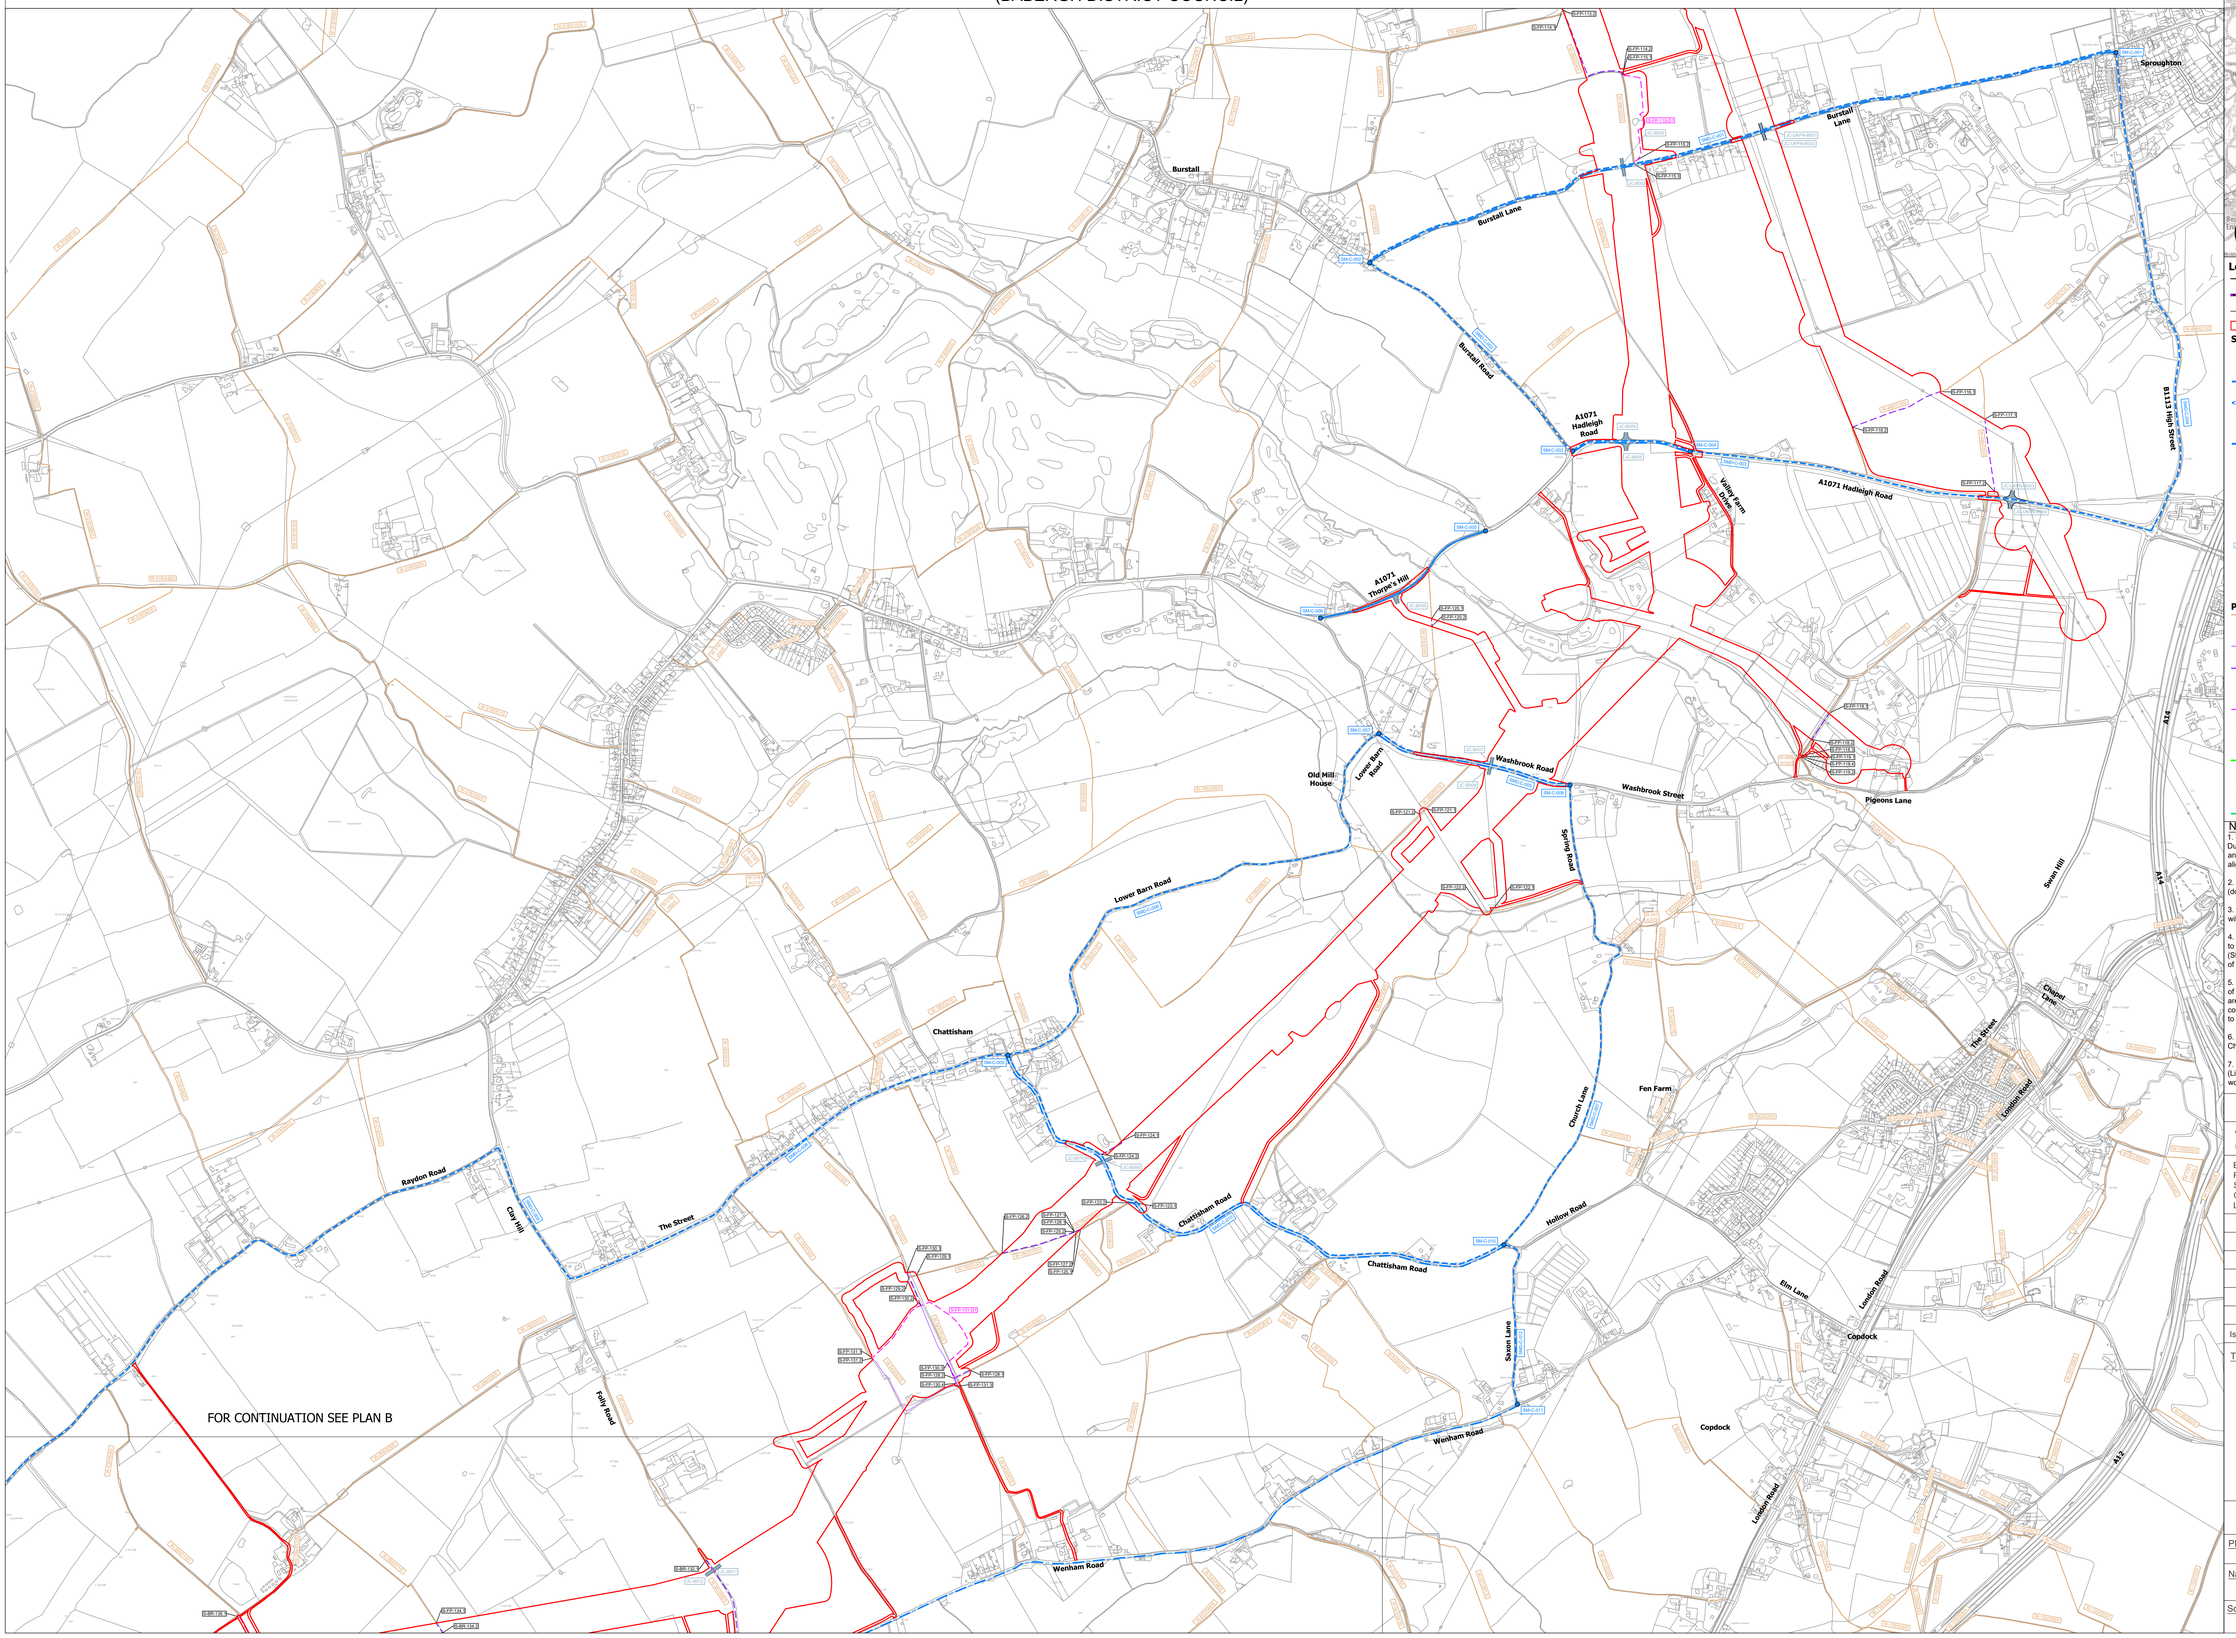

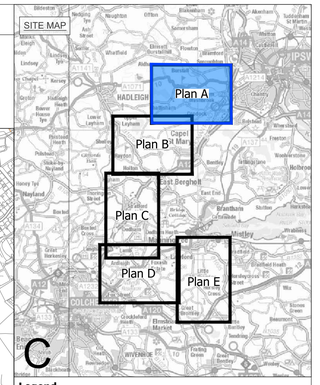

Legend

- Local authority boundary
- Section boundary & local authority boundary
- Sheet cutline index
- Order Limits

Street Works

- Street management: start/end point of temporary closure
- Street management: temporary closure
- Street management: temporary closure (managed)
- Example reference for temporary closure
- Street management: temporary diversion
- Example reference for temporary diversion
- Access point
- Example reference for temporary alteration of street layout
- Example reference for temporary site access point
- Example reference for permanent alteration of street layout
- Example reference for permanent access point

Public Rights of Way

- Public Right of Way existing (with accompanying Local Highway Authority reference number)
- Public Right of Way temporary closure
- Public Right of Way temporary closure (managed)
- Example reference for Public Right of Way
- Public Right of Way temporary diversion
- Example reference for temporary diverted Public Right of Way
- Public Right of Way permanent diversion
- Example reference for permanently diverted Public Right of Way
- Public Right of Way permanently stopped up

Notes

1. These plans show the Order Limits and potential location for the works. Due to the need for future flexibility, National Grid will be applying for Order Limits and Limits of Deviation within its Development Consent Order, within which any final alignment would lie.

2. For additional detail on the plan suites, please refer to the Guide to Plans (document reference 2.0), located in the Volume 2 of the DCO application.

3. This drawing is scaled at paper size A0, therefore any prints taken at smaller sizes will affect accuracy of the measurement units and should not be scaled against.

4. These plans should be read in conjunction with Schedule 5 (Streets subject to street works), Schedule 6 (Streets subject to alteration of layout), Schedule 8 (Streets and PRoW to be temporarily closed) and Schedule 9 (Access to works) of the Development Consent Order.

5. Where highways are identified as managed this refers to management of construction vehicles crossing the route. Where Public Rights of Way (PRoW) are identified as managed this refers to management of the PRoW, as well as construction activities. Temporary diversions of PRoW will also be subject to management where they interact with construction activities.

6. These plans have been produced for the purposes of Proposed Change Application 2 in respect of Change Request 2 (Little Bromley).

7. These plans reflect the areas only affected by Change Request 2 (Little Bromley). If the Proposed Change Application 2 is accepted then these would be included in the updated Volume 2 Plans.

0 50 100 150 200 250 300 400 500 Meters

Coordinate System: British National Grid

Sheet X Centroid Coordinate: 610285 Sheet Y Centroid Coordinate: 276894

BACKGROUND MAPPING INFORMATION HAS BEEN REPRODUCED FROM THE ORDNANCE SURVEY BY PERMISSION OF ORDNANCE SURVEY OF THE CONTROLLER OF HIS MAJESTY'S STATIONERY OFFICE. © CROWN COPYRIGHT AND DATABASE RIGHTS (2025) LICENCE OS100024241 AND AC0000807948.

Issue	Date	Remarks	Drawn	Checked	Approved
B	MAY-2026	For deadline 4	TC	LC	KR
A	AUG-2025	For DCO submission	TC	DC	KR

Title

THE NATIONAL GRID
(NORWICH TO TILBURY) ORDER
ACCESS, RIGHTS OF WAY & PUBLIC RIGHTS OF NAVIGATION PLANS
- PROPOSED CHANGE APPLICATION 2
REGULATION 5(2)(k)
SECTION C, PLAN A
(BABERGH DISTRICT COUNCIL)

nationalgrid

PINS Application Number EN020027


National Grid Drawing Reference AENC-MMAC-ENG-DWG-0084

Scale	Sheet Size	Sheet	Issue
1:6,000	A0	PLAN A	B


COPYRIGHT: NOT TO BE REPRODUCED WITHOUT THE WRITTEN PERMISSION OF NATIONAL GRID ELECTRICITY TRANSMISSION Plc

Application Document 2.5

THE NATIONAL GRID (NORWICH TO TILBURY) ORDER
ACCESS, RIGHTS OF WAY & PUBLIC RIGHTS OF NAVIGATION PLANS
- PROPOSED CHANGE APPLICATION 2
REGULATION 5(2)(k)
SECTION C, PLAN B
(BABERGH DISTRICT COUNCIL)

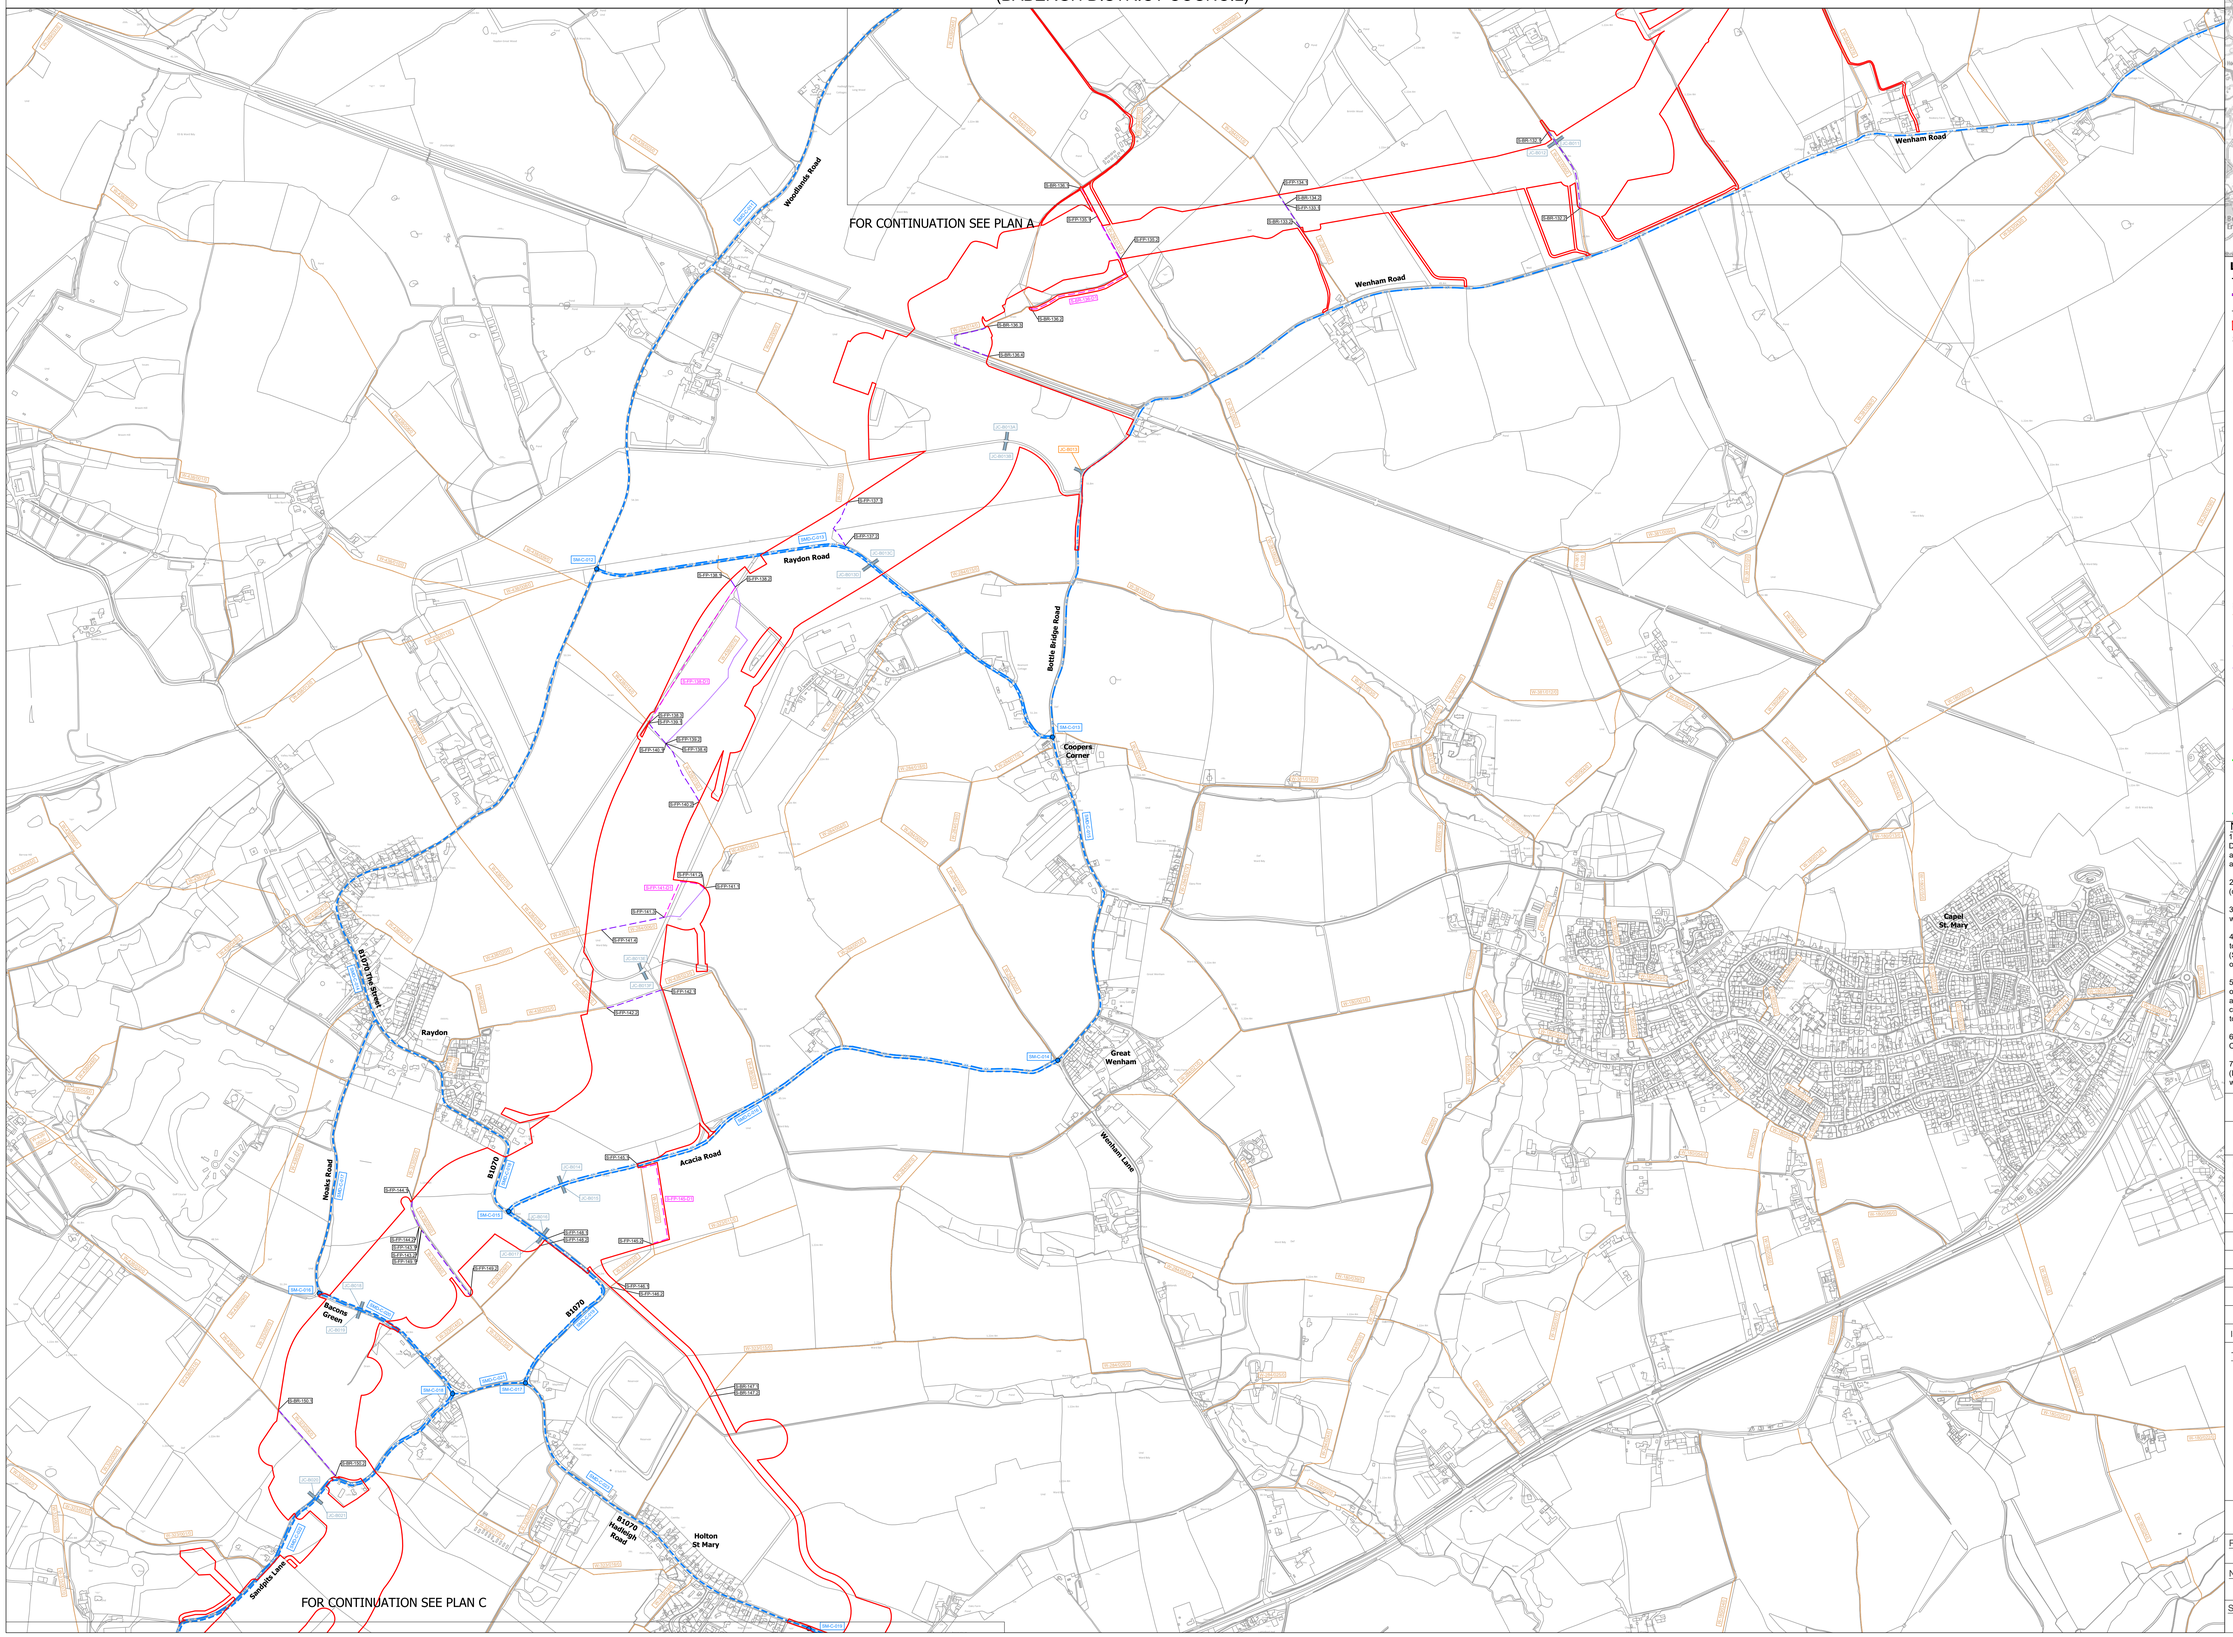

SITE MAP

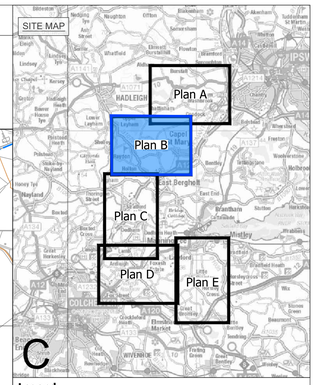

Legend

- Local authority boundary
- Section boundary & local authority boundary
- Sheet cutline index
- Order Limits

Street Works

- Street management: start/end point of temporary closure
- Street management: temporary closure
- Street management: temporary closure (managed)
- Example reference for temporary closure
- Street management: temporary diversion
- Example reference for temporary diversion
- Access point
- Example reference for temporary alteration of street layout
- Example reference for temporary site access point
- Example reference for permanent alteration of street layout
- Example reference for permanent access point

Public Rights of Way

- Public Right of Way existing (with accompanying Local Highway Authority reference number)
- Public Right of Way temporary closure
- Public Right of Way temporary closure (managed)
- Example reference for Public Right of Way
- Public Right of Way temporary diversion
- Example reference for temporary diverted Public Right of Way
- Public Right of Way permanent diversion
- Example reference for permanently diverted Public Right of Way
- Public Right of Way permanently stopped up

Notes

1. These plans show the Order Limits and potential location for the works. Due to the need for future flexibility, National Grid will be applying for Order Limits and Limits of Deviation within its Development Consent Order, within which any final alignment would lie.

2. For additional detail on the plan suites, please refer to the Guide to Plans (document reference 2.0), located in the Volume 2 of the DCO application.

3. This drawing is scaled at paper size A0, therefore any prints taken at smaller sizes will affect accuracy of the measurement units and should not be scaled against.

4. These plans should be read in conjunction with Schedule 5 (Streets subject to street works), Schedule 6 (Streets subject to alteration of layout), Schedule 8 (Streets and PRoW to be temporarily closed) and Schedule 9 (Access to works) of the Development Consent Order.

5. Where highways are identified as managed this refers to management of construction vehicles crossing the route. Where Public Rights of Way (PRoW) are identified as managed this refers to management of the PRoW, as well as construction activities. Temporary diversions of PRoW will also be subject to management where they interact with construction activities.

6. These plans have been produced for the purposes of Proposed Change Application 2 in respect of Change Request 2 (Little Bromley).

7. These plans reflect the areas only affected by Change Request 2 (Little Bromley). If the Proposed Change Application 2 is accepted then these would be included in the updated Volume 2 Plans.

0 50 100 150 200 250 300 400 500 Meters

Coordinate System: British National Grid

Sheet X Centroid Coordinate: 610285 Sheet Y Centroid Coordinate: 276894

BACKGROUND MAPPING INFORMATION HAS BEEN REPRODUCED FROM THE ORDNANCE SURVEY BY PERMISSION OF ORDNANCE SURVEY OF THE CONTROLLER OF HIS MAJESTY'S STATIONERY OFFICE. © CROWN COPYRIGHT AND DATABASE RIGHTS (2025) LICENCE OS100024241 AND AC0000807948.

Issue	Date	Remarks	Drawn	Checked	Approved
B	MAY-2026	For deadline 4	TC	LC	KR
A	AUG-2025	For DCO submission	TC	ST	KR

Title

THE NATIONAL GRID (NORWICH TO TILBURY) ORDER ACCESS, RIGHTS OF WAY & PUBLIC RIGHTS OF NAVIGATION PLANS - PROPOSED CHANGE APPLICATION 2 REGULATION 5(2)(k) SECTION C, PLAN B (BABERGH DISTRICT COUNCIL)

nationalgrid

PINS Application Number EN020027


National Grid Drawing Reference AENC-MMAC-ENG-DWG-0084


Scale	Sheet Size	Sheet	Issue
1:6,000	A0	PLAN B	B

COPYRIGHT: NOT TO BE REPRODUCED WITHOUT THE WRITTEN PERMISSION OF NATIONAL GRID ELECTRICITY TRANSMISSION Plc

THE NATIONAL GRID (NORWICH TO TILBURY) ORDER
ACCESS, RIGHTS OF WAY & PUBLIC RIGHTS OF NAVIGATION PLANS
- PROPOSED CHANGE APPLICATION 2
REGULATION 5(2)(k)
SECTION C, PLAN C
(BABERGH DISTRICT COUNCIL, COLCHESTER AND TENDRING DISTRICT COUNCIL)

Application Document 2.5

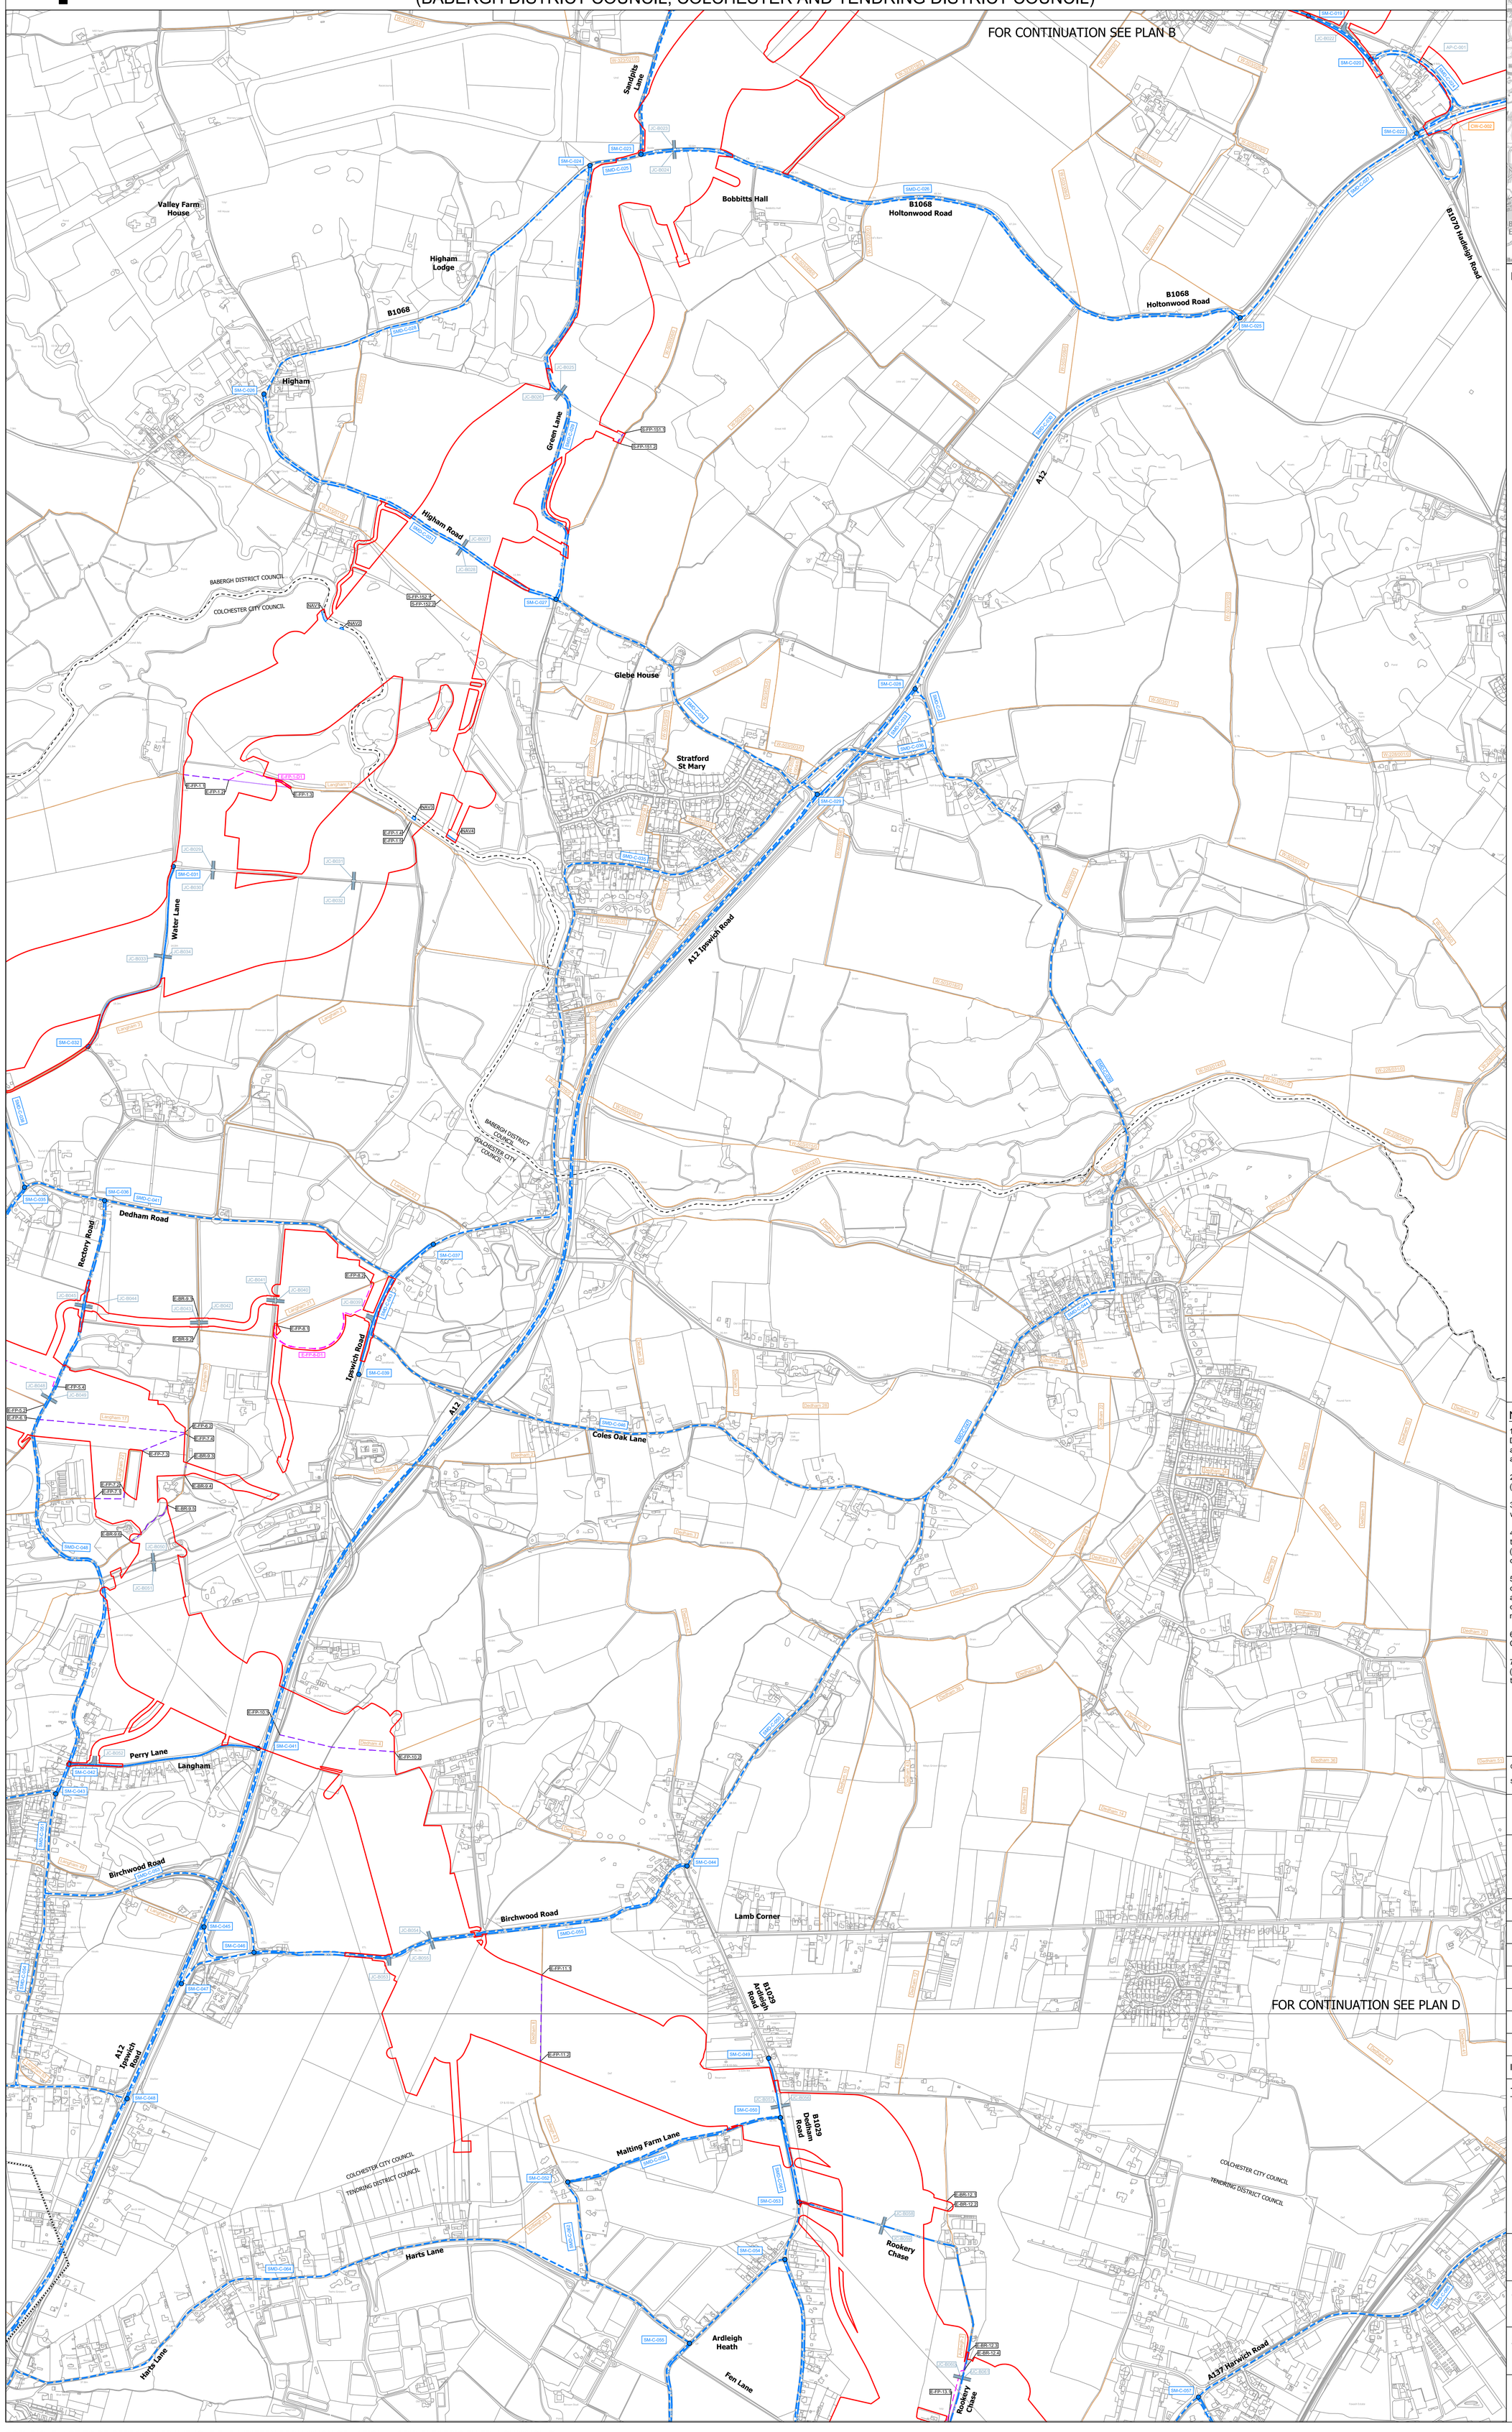

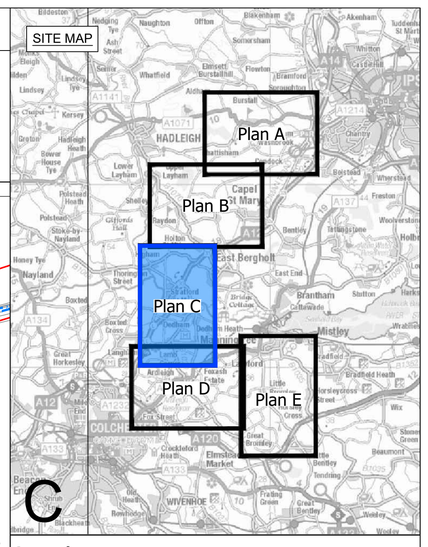

Legend

- Local authority boundary
- Section boundary & local authority boundary
- Sheet cutline index
- Order Limits

Street Works

- Street management: start/end point of temporary closure
- Street management: temporary closure
- Street management: temporary closure (managed)
- SM-C-XXX / SM-D-XXX — Example reference for temporary closure
- Street management: temporary diversion
- SMD-C-XXX / SMD-D-XXX — Example reference for temporary diversion
- Access point
- CW-C-XX — Example reference for temporary alteration of street layout
- TB-BXXX / JC-BXXX / AP-C-XXX — Example reference for temporary site access point
- JC-1-007PLS-BXXX — Example reference for permanent alteration of street layout
- JC-BXXX — Example reference for permanent site access point

Public Rights of Way

- Public Right of Way existing (with accompanying Local Highway Authority reference number)
- Public Right of Way temporary closure
- Public Right of Way temporary closure (managed)
- S-FP-XX / E-FP-XX / S-BR-XX / E-BR-XX — Example reference for Public Right of Way
- Public Right of Way temporary diversion
- S-FP-XX-D1 / E-FP-XX-D1 / S-BR-XX-D1 / E-BR-XX-D1 — Example reference for temporary diverted Public Right of Way
- Public Right of Way permanent diversion
- E-FP-XX-XX — Example reference for permanently diverted Public Right of Way
- Public Right of Way permanently stopped up
- Impacted Public Right of Navigation
- NAVX — Example reference for impacted Public Right of Navigation

Notes

1. These plans show the Order Limits and potential location for the works. Due to the need for future flexibility, National Grid will be applying for Order Limits and Limits of Deviation within its Development Consent Order, within which any final alignment would lie.

2. For additional detail on the plan suites, please refer to the Guide to Plans (document reference 2.0), located in the Volume 2 of the DCO application.

3. This drawing is scaled at paper size A0, therefore any prints taken at smaller sizes will affect accuracy of the measurement units and should not be scaled against.

4. These plans should be read in conjunction with Schedule 5 (Streets subject to street works), Schedule 6 (Streets subject to alteration of layout), Schedule 8 (Streets and PRoW to be temporarily closed) and Schedule 9 (Access to works) of the Development Consent Order.

5. Where highways are identified as managed this refers to management of construction vehicles crossing the route. Where Public Rights of Way (PRoW) are identified as managed this refers to management of the PRoW, as well as construction activities. Temporary diversions of PRoW will also be subject to management where they interact with construction activities.

6. These plans have been produced for the purposes of Proposed Change Application 2 in respect of Change Request 2 (Little Bromley).

7. These plans reflect the areas only affected by Change Request 2 (Little Bromley). If the Proposed Change Application 2 is accepted then these would be included in the updated Volume 2 Plans.

Coordinate System: British National Grid

Sheet X Centroid Coordinate: 605318 Sheet Y Centroid Coordinate: 273050

0 50 100 150 200 250 300 400 500 Meters

BACKGROUND MAPPING INFORMATION HAS BEEN REPRODUCED FROM THE ORDNANCE SURVEY BY PERMISSION OF ORDNANCE SURVEY OF THE CONTROLLER OF HIS MAJESTY'S STATIONERY OFFICE. © CROWN COPYRIGHT AND DATABASE RIGHTS (2025) LICENCE OS100024241 AND AC0000807948.

Issue	Date	Remarks	Drawn	Checked	Approved
B	MAY-2026	For deadline 4	TC	LC	KR
A	AUG-2025	For DCO submission	TC	DC	KR

Title: THE NATIONAL GRID (NORWICH TO TILBURY) ORDER ACCESS, RIGHTS OF WAY & PUBLIC RIGHTS OF NAVIGATION PLANS - PROPOSED CHANGE APPLICATION 2 REGULATION 5(2)(k) SECTION C, PLAN C (BABERGH DISTRICT COUNCIL, COLCHESTER AND TENDRING DISTRICT COUNCIL)

nationalgrid

PINS Application Number: EN020027


National Grid Drawing Reference: AENC-MMAC-ENG-DWG-0084


Scale	Sheet Size	Sheet	Issue
1:6,000	A0	PLAN C	B

COPYRIGHT: NOT TO BE REPRODUCED WITHOUT THE WRITTEN PERMISSION OF NATIONAL GRID ELECTRICITY TRANSMISSION Plc

Application Document 2.5

THE NATIONAL GRID (NORWICH TO TILBURY) ORDER
ACCESS, RIGHTS OF WAY & PUBLIC RIGHTS OF NAVIGATION PLANS
- PROPOSED CHANGE APPLICATION 2
REGULATION 5(2)(k)
SECTION C, PLAN D
(TENDRING DISTRICT COUNCIL AND COLCHESTER CITY COUNCIL)

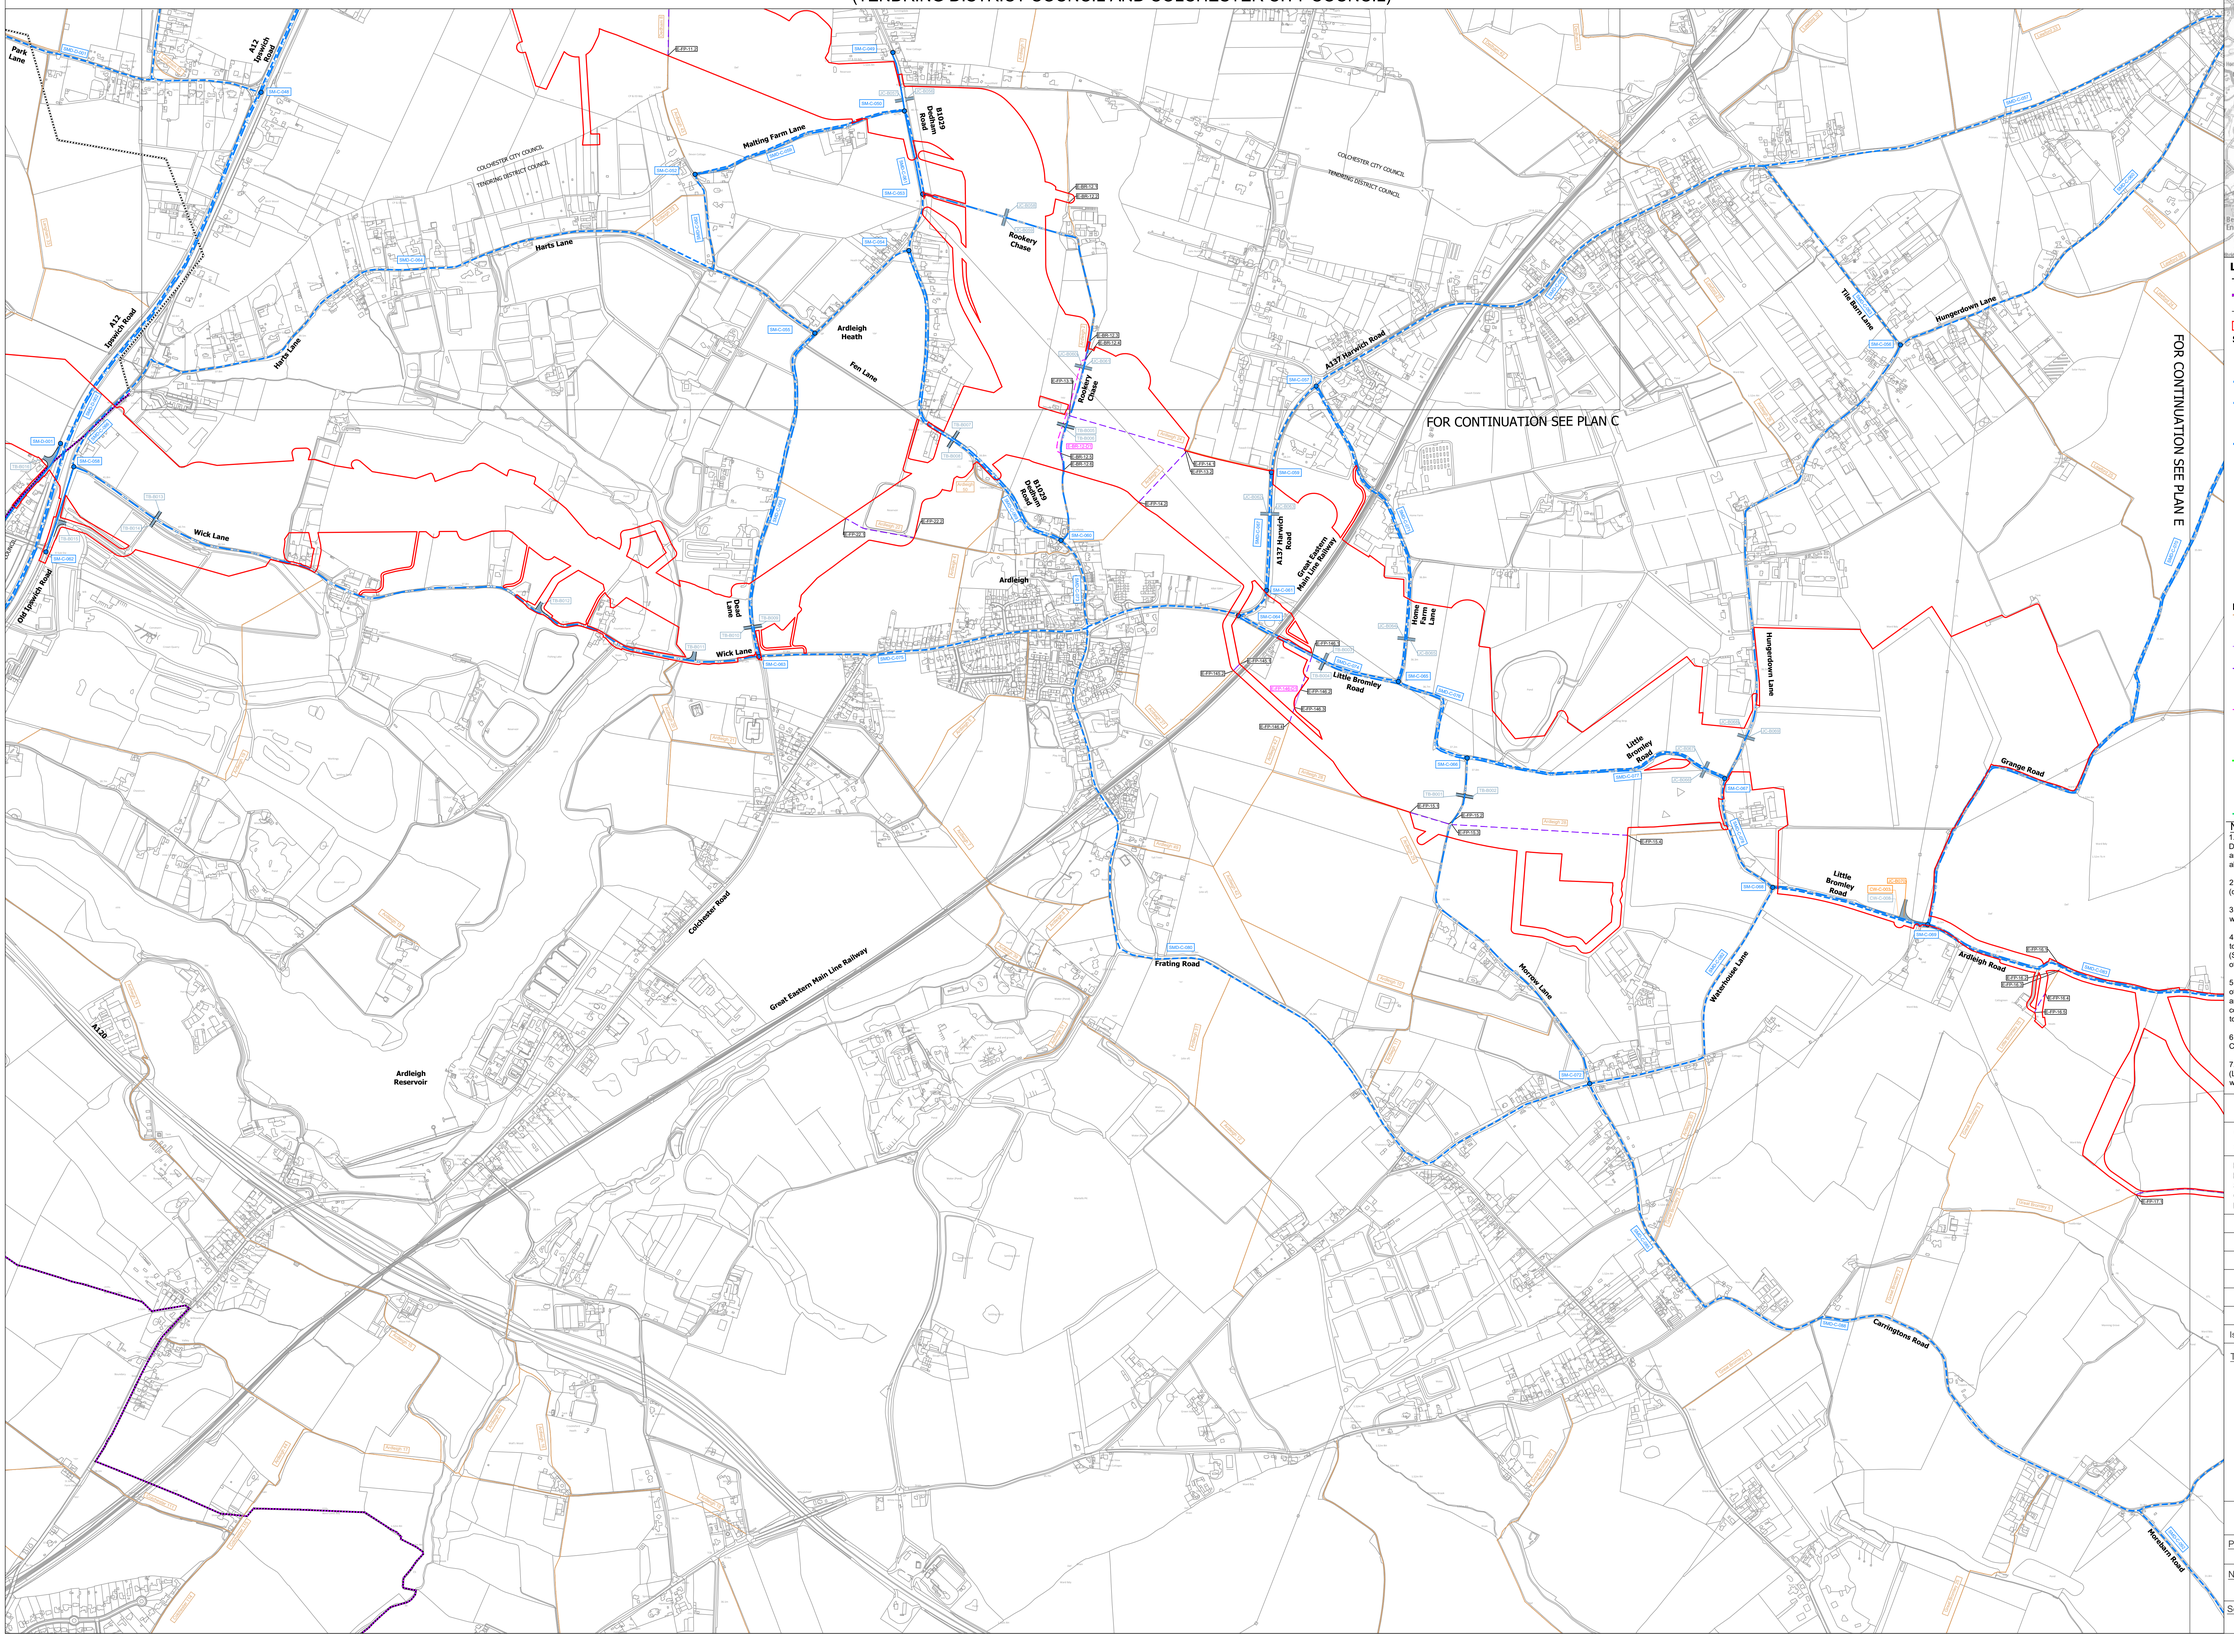

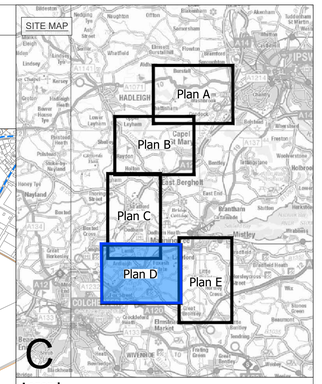

Legend

- Local authority boundary
- Section boundary & local authority boundary
- Sheet cutline index
- Order Limits

Street Works

- Street management: start/end point of temporary closure
- Street management: temporary closure
- Street management: temporary closure (managed)
- Example reference for temporary closure
- Street management: temporary diversion
- Example reference for temporary diversion
- Access point
- Example reference for temporary alteration of street layout
- Example reference for temporary site access point
- Example reference for permanent alteration of street layout
- Example reference for permanent access point

Public Rights of Way

- Public Right of Way existing (with accompanying Local Highway Authority reference number)
- Public Right of Way temporary closure
- Public Right of Way temporary closure (managed)
- Example reference for Public Right of Way
- Public Right of Way temporary diversion
- Example reference for temporary diverted Public Right of Way
- Public Right of Way permanent diversion
- Example reference for permanently diverted Public Right of Way
- Public Right of Way permanently stopped up

Notes

1. These plans show the Order Limits and potential location for the works. Due to the need for future flexibility, National Grid will be applying for Order Limits and Limits of Deviation within its Development Consent Order, within which any final alignment would lie.

2. For additional detail on the plan suites, please refer to the Guide to Plans (document reference 2.0), located in the Volume 2 of the DCO application.

3. This drawing is scaled at paper size A0, therefore any prints taken at smaller sizes will affect accuracy of the measurement units and should not be scaled against.

4. These plans should be read in conjunction with Schedule 5 (Streets subject to street works), Schedule 6 (Streets subject to alteration of layout), Schedule 8 (Streets and PRoW to be temporarily closed) and Schedule 9 (Access to works) of the Development Consent Order.

5. Where highways are identified as managed this refers to management of construction vehicles crossing the route. Where Public Rights of Way (PRoW) are identified as managed this refers to management of the PRoW, as well as construction activities. Temporary diversions of PRoW will also be subject to management where they interact with construction activities.

6. These plans have been produced for the purposes of Proposed Change Application 2 in respect of Change Request 2 (Little Bromley).

7. These plans reflect the areas only affected by Change Request 2 (Little Bromley). If the Proposed Change Application 2 is accepted then these would be included in the updated Volume 2 Plans.

0 50 100 150 200 250 300 400 500 Meters

Coordinate System: British National Grid

Sheet X Centroid Coordinate: 610285 Sheet Y Centroid Coordinate: 276894

BACKGROUND MAPPING INFORMATION HAS BEEN REPRODUCED FROM THE ORDNANCE SURVEY BY PERMISSION OF ORDNANCE SURVEY OF THE CONTROLLER OF HIS MAJESTY'S STATIONERY OFFICE. © CROWN COPYRIGHT AND DATABASE RIGHTS (2025) LICENCE OS100024241 AND AC0000807948.

Issue	Date	Remarks	Drawn	Checked	Approved
B	MAY-2026	For deadline 4	TC	LC	KR
A	AUG-2025	For DCO submission	TC	DC	KR

Title

THE NATIONAL GRID
(NORWICH TO TILBURY) ORDER
ACCESS, RIGHTS OF WAY & PUBLIC RIGHTS OF NAVIGATION PLANS
- PROPOSED CHANGE APPLICATION 2
REGULATION 5(2)(k)
SECTION C, PLAN D
(TENDRING DISTRICT COUNCIL AND COLCHESTER CITY COUNCIL)

nationalgrid

PINS Application Number EN020027


National Grid Drawing Reference AENC-MMAC-ENG-DWG-0084


Scale	Sheet Size	Sheet	Issue
1:6,000	A0	PLAN D	B

COPYRIGHT: NOT TO BE REPRODUCED WITHOUT THE WRITTEN PERMISSION OF NATIONAL GRID ELECTRICITY TRANSMISSION Plc

Application Document 2.5

THE NATIONAL GRID (NORWICH TO TILBURY) ORDER
ACCESS, RIGHTS OF WAY & PUBLIC RIGHTS OF NAVIGATION PLANS
- PROPOSED CHANGE APPLICATION 2
REGULATION 5(2)(k)
SECTION C, PLAN E
(TENDRING DISTRICT COUNCIL)

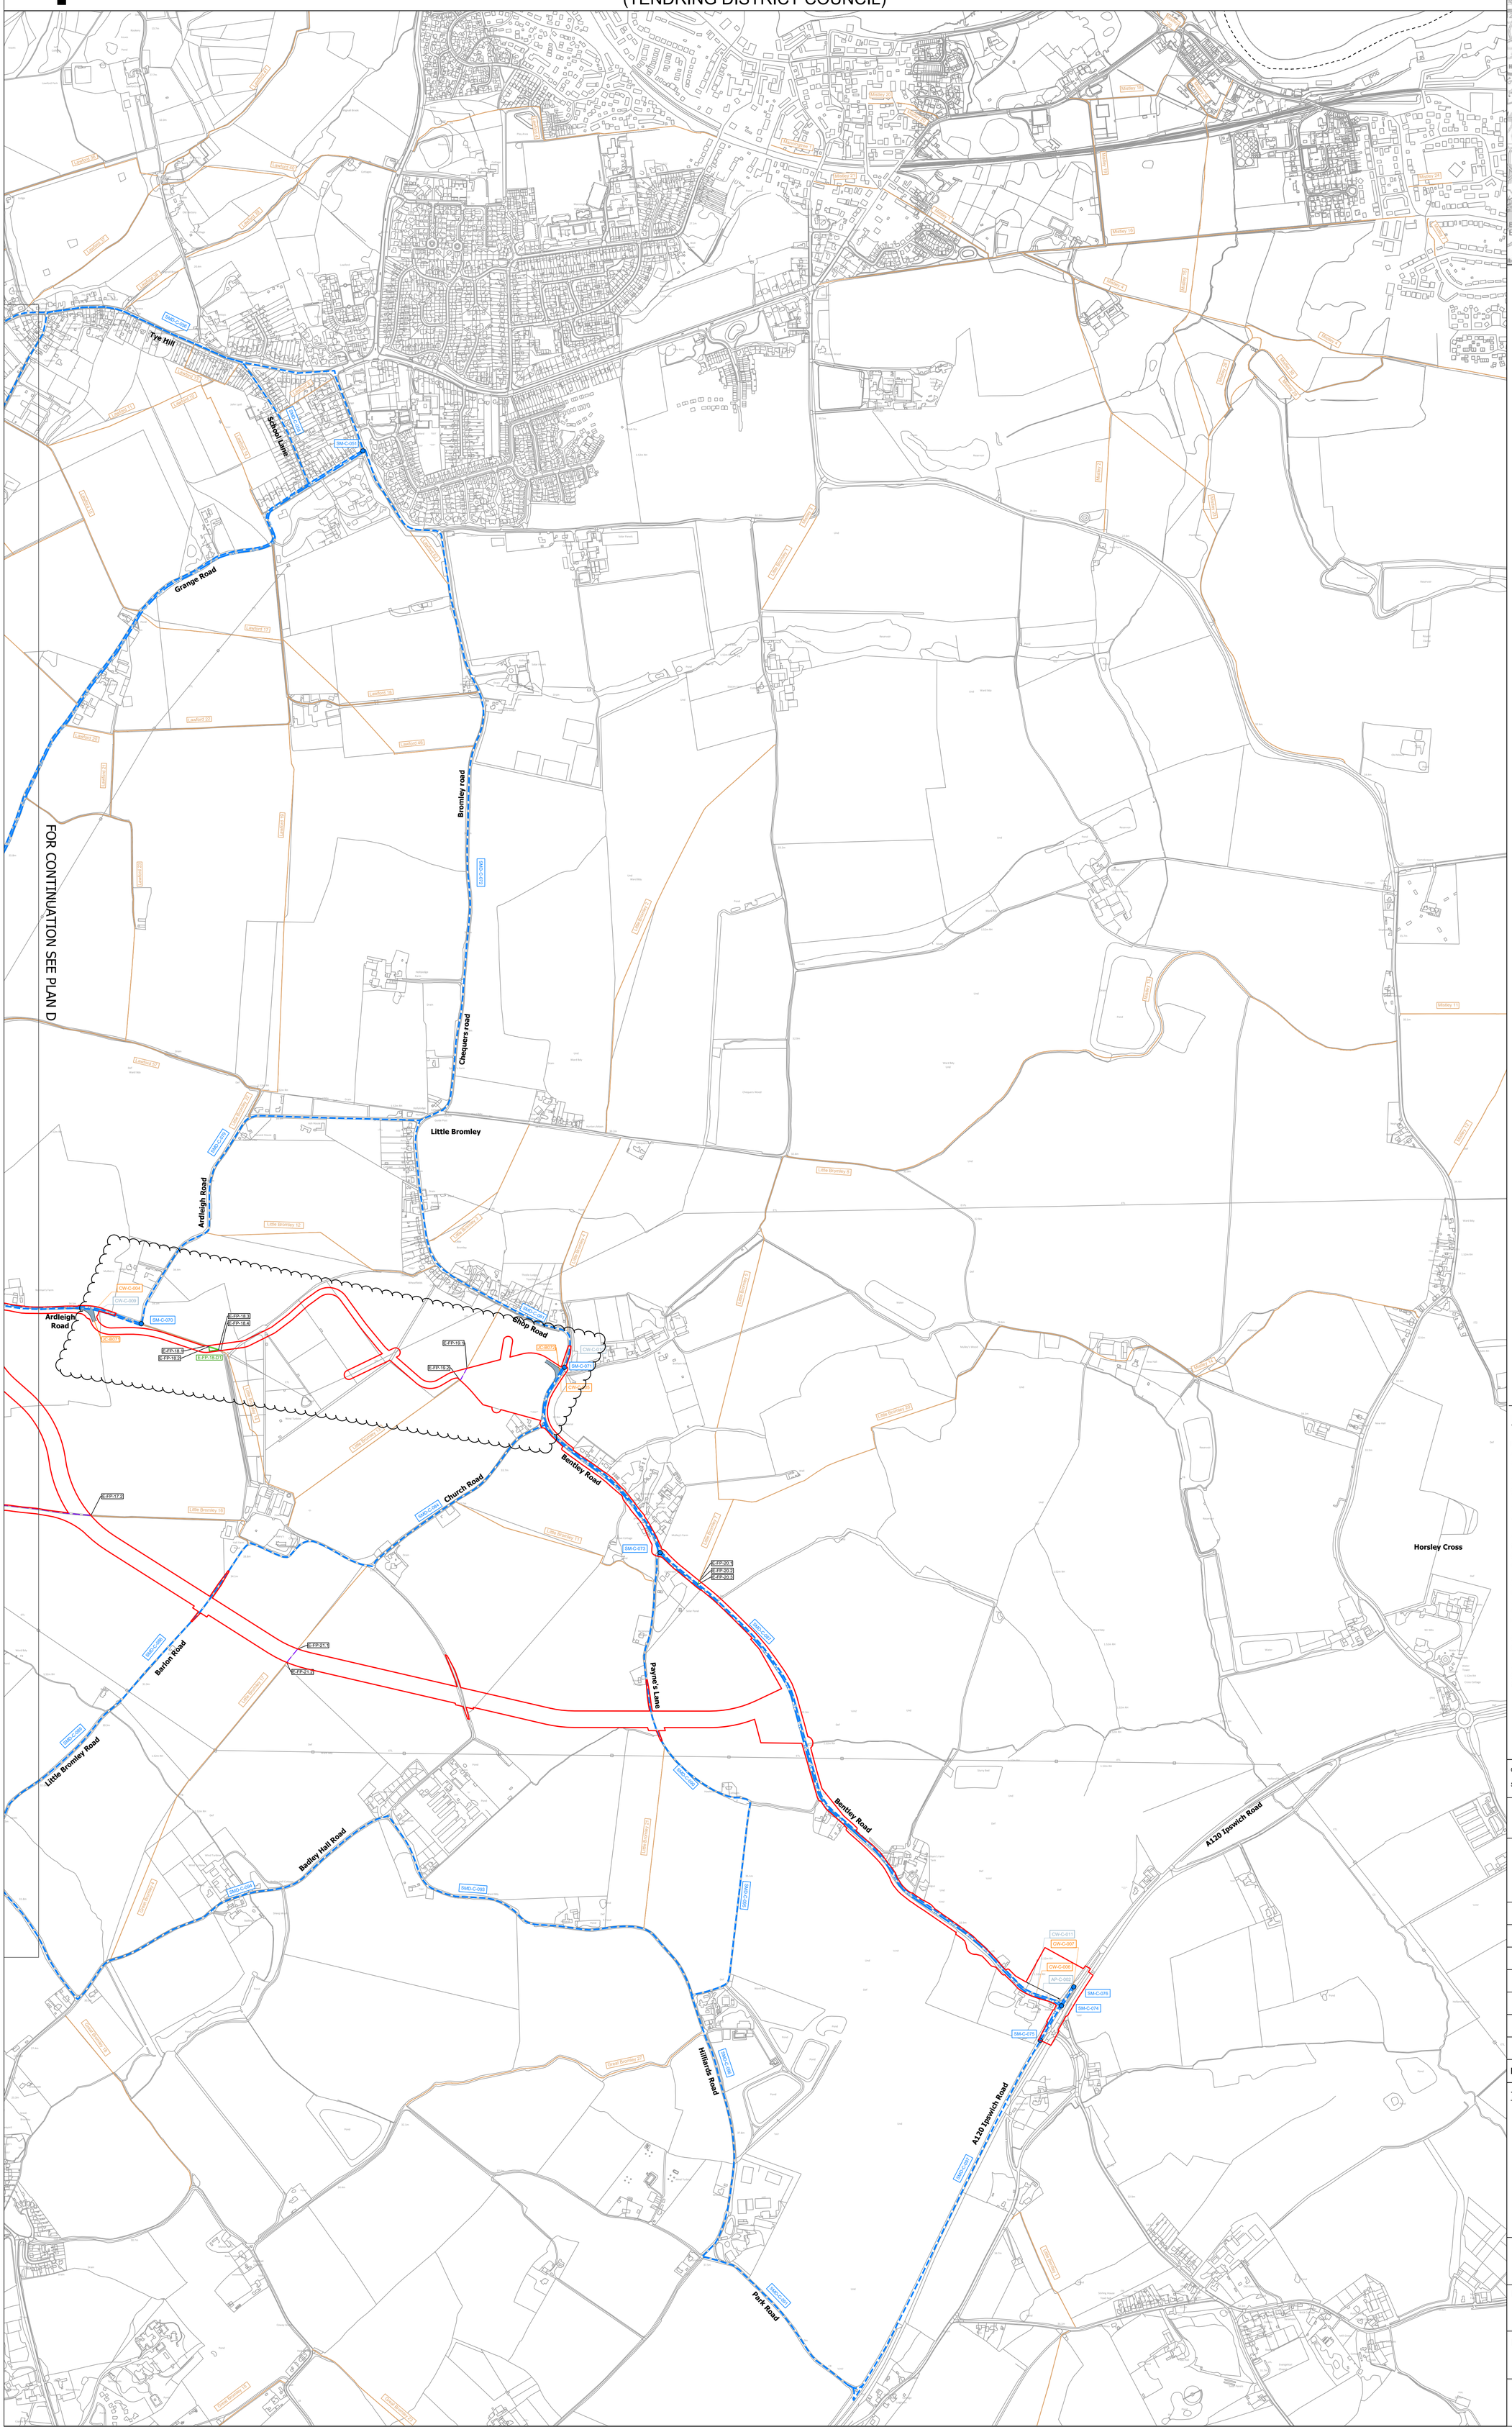

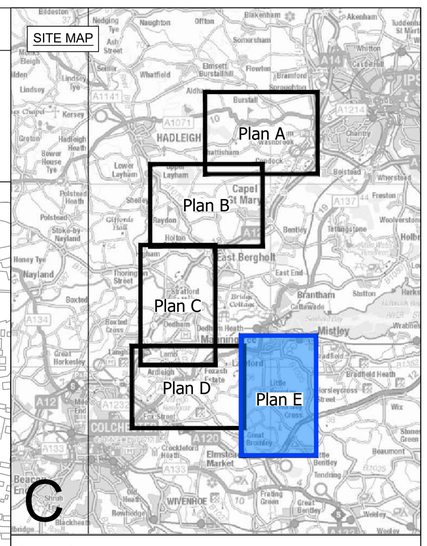

Legend

- Local authority boundary
- Section boundary & local authority boundary
- Sheet cutline index
- Order Limits

Street Works

- Street management: start/end point of temporary closure
- Street management: temporary closure
- Street management: temporary closure (managed)
- SM-C-XXX / SM-D-XXX — Example reference for temporary closure
- Street management: temporary diversion
- SMD-C-XXX / SMD-D-XXX — Example reference for temporary diversion
- Access point
- CW-C-XX — Example reference for temporary alteration of street layout
- TB-BXXX / JC-BXXX / AP-C-XXX / UC-UKPN-BXXX — Example reference for temporary site access point
- CW-C-XX — Example reference for permanent alteration of street layout
- JC-BXXX — Example reference for permanent site access point

Public Rights of Way

- Public Right of Way existing (with accompanying Local Highway Authority reference number)
- Public Right of Way temporary closure
- Public Right of Way temporary closure (managed)
- E-FP-XXX / S-FP-XXX / S-BR-XXX / E-BR-XXX — Example reference for Public Right of Way
- Public Right of Way temporary diversion
- S-FP-XX-D1 / E-FP-XX-D1 / S-BR-XX-D1 / E-BR-XX-D1 — Example reference for temporary diverted Public Right of Way
- Public Right of Way permanent diversion
- E-FP-XX-XX — Example reference for permanently diverted Public Right of Way
- Public Right of Way permanently stopped up
- Impacted Public Right of Navigation
- NAVX — Example reference for impacted Public Right of Navigation

Notes

1. These plans show the Order Limits and potential location for the works. Due to the need for future flexibility, National Grid will be applying for Order Limits and Limits of Deviation within its Development Consent Order, within which any final alignment would lie.

2. For additional detail on the plan suites, please refer to the Guide to Plans (document reference 2.0), located in the Volume 2 of the DCO application.

3. This drawing is scaled at paper size A0, therefore any prints taken at smaller sizes will affect accuracy of the measurement units and should not be scaled against.

4. These plans should be read in conjunction with Schedule 5 (Streets subject to street works), Schedule 6 (Streets subject to alteration of layout), Schedule 8 (Streets and PRoW to be temporarily closed) and Schedule 9 (Access to works) of the Development Consent Order.

5. Where highways are identified as managed this refers to management of construction vehicles crossing the route. Where Public Rights of Way (PRoW) are identified as managed this refers to management of the PRoW, as well as construction activities. Temporary diversions of PRoW will also be subject to management where they interact with construction activities.

6. These plans have been produced for the purposes of Proposed Change Application 2 in respect of Change Request 2 (Little Bromley).

7. These plans reflect the areas only affected by Change Request 2 (Little Bromley). If the Proposed Change Application 2 is accepted then these would be included in the updated Volume 2 Plans.

Coordinate System: British National Grid

Sheet X Centroid Coordinate: 605318 Sheet Y Centroid Coordinate: 273050

0 50 100 150 200 250 300 400 500 Meters

BACKGROUND MAPPING INFORMATION HAS BEEN REPRODUCED FROM THE ORDNANCE SURVEY BY PERMISSION OF ORDNANCE SURVEY OF THE CONTROLLER OF HIS MAJESTY'S STATIONERY OFFICE. © CROWN COPYRIGHT AND DATABASE RIGHTS (2025) LICENCE OS100024241 AND AC0000807948.

Issue	Date	Remarks	Drawn	Checked	Approved
B	MAY-2026	For deadline 4	TC	LC	KR
A	AUG-2025	For DCO submission	TC	DC	KR

Title

THE NATIONAL GRID
(NORWICH TO TILBURY) ORDER
ACCESS, RIGHTS OF WAY & PUBLIC
RIGHTS OF NAVIGATION PLANS
- PROPOSED CHANGE APPLICATION 2
REGULATION 5(2)(k)
SECTION C, PLAN E
(TENDRING DISTRICT COUNCIL)

nationalgrid

PINS Application Number

EN020027

National Grid Drawing Reference

AENC-MMAC-ENG-DWG-0084

Scale	Sheet Size	Sheet	Issue
1:6,000	A0	PLAN E	B

COPYRIGHT: NOT TO BE REPRODUCED WITHOUT THE WRITTEN PERMISSION OF NATIONAL GRID ELECTRICITY TRANSMISSION Plc

National Grid plc
National Grid House,
Warwick Technology Park,
Gallows Hill, Warwick.
CV34 6DA United Kingdom

Registered in England and Wales
No. 4031152
nationalgrid.com