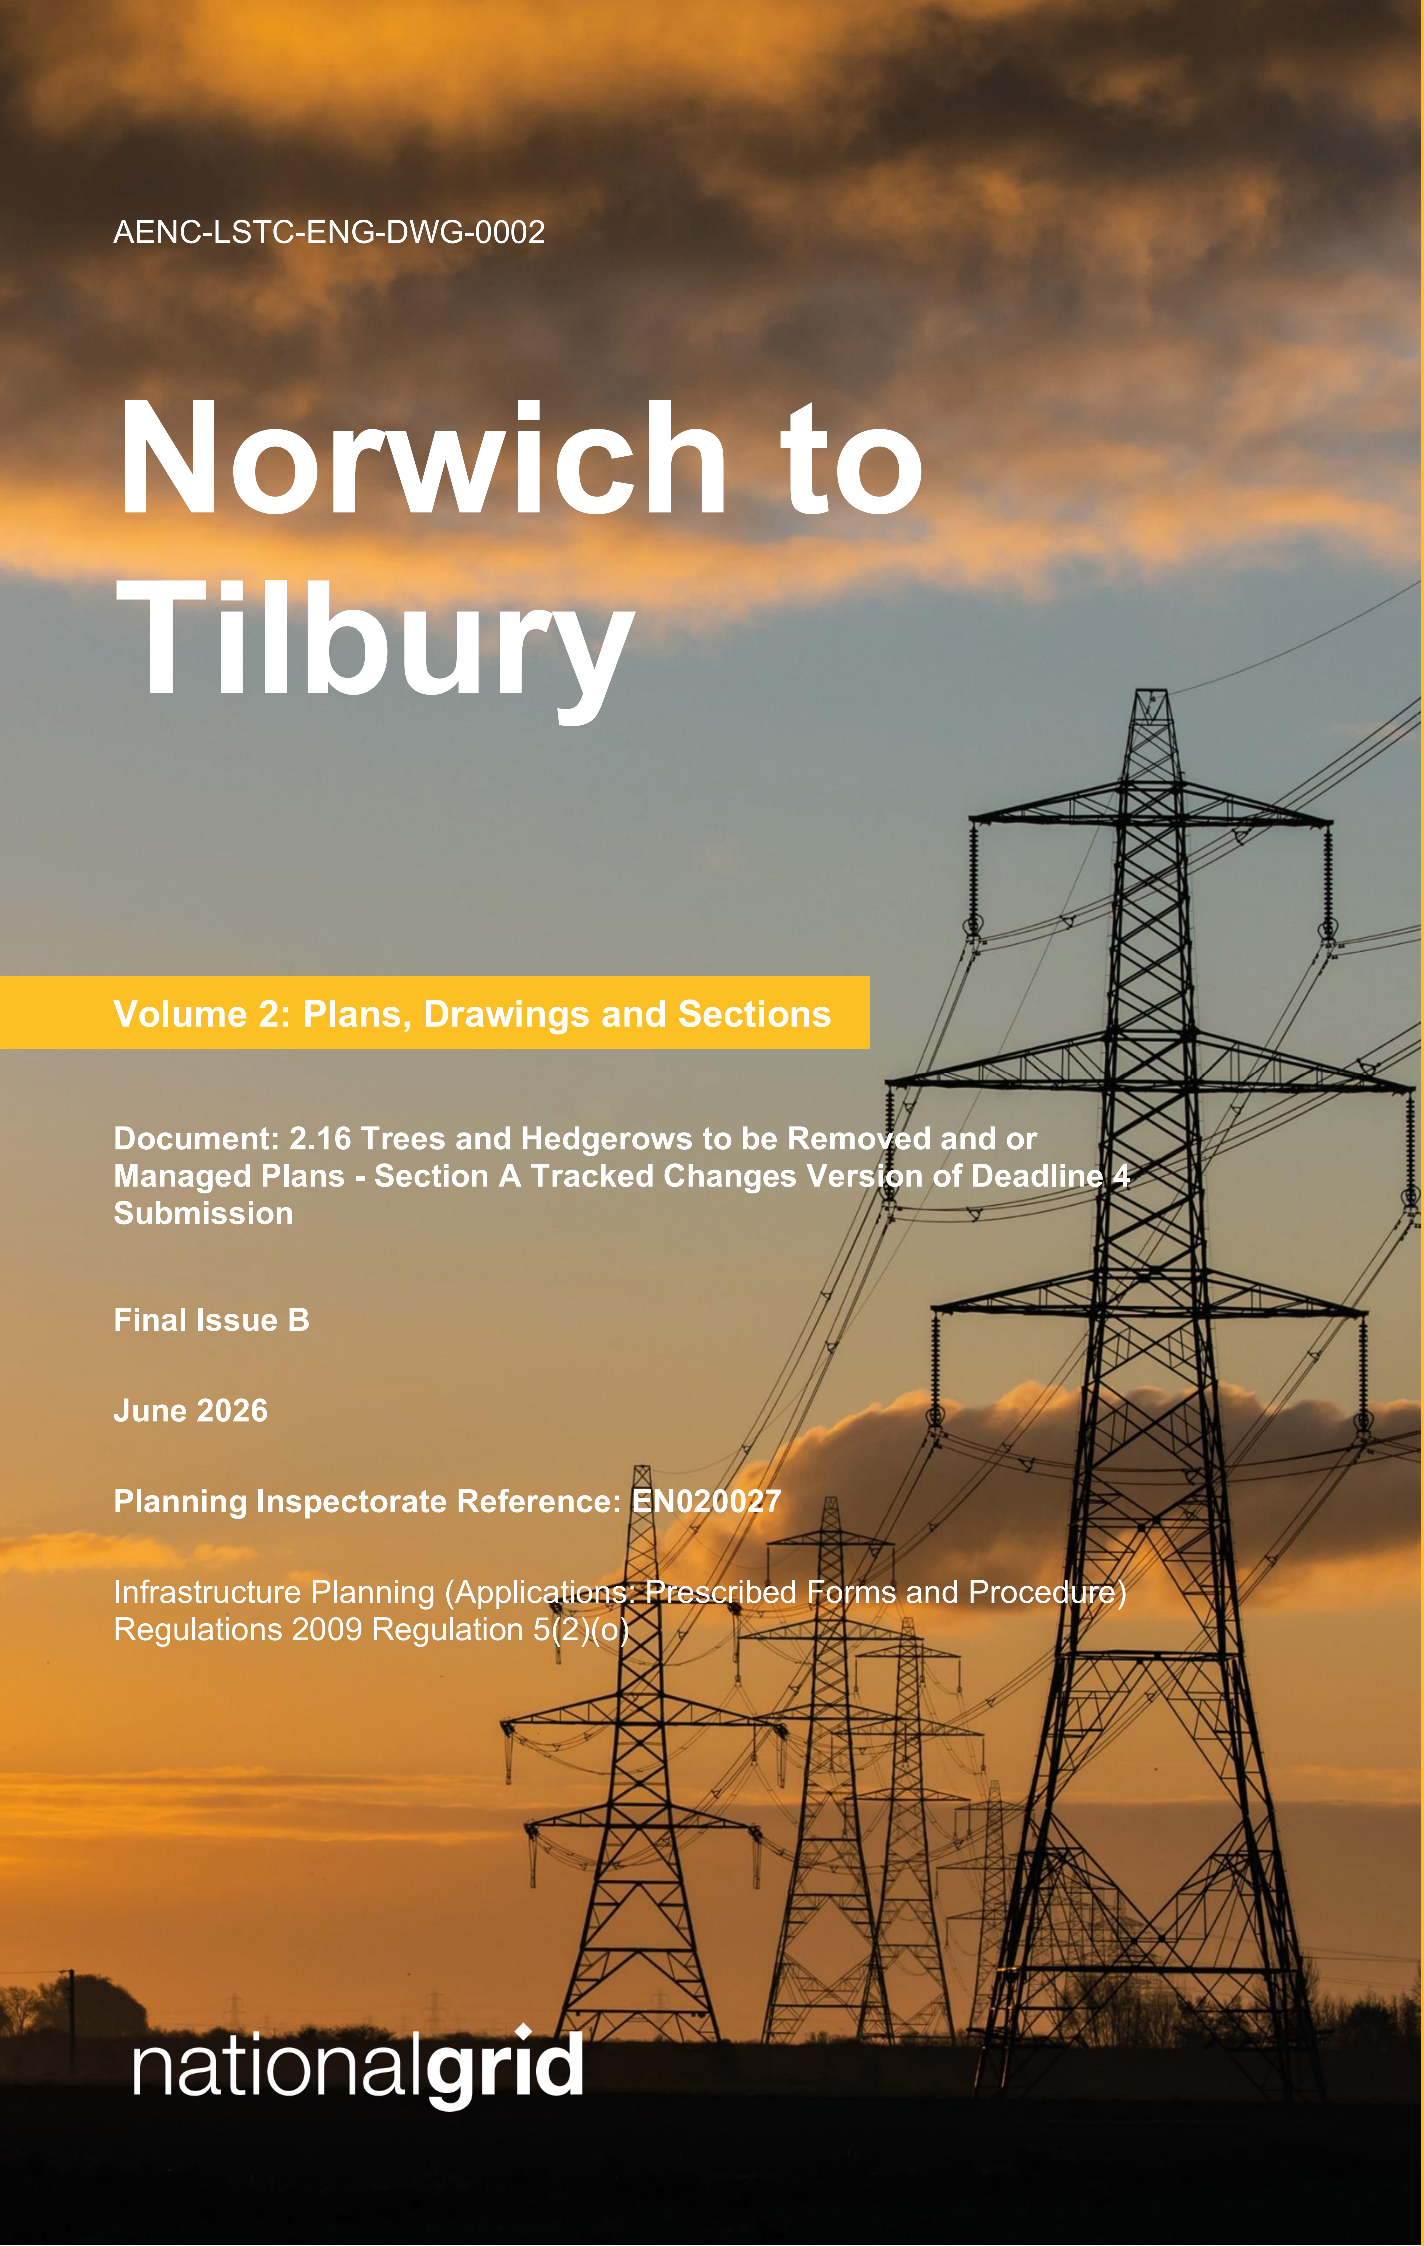

AENC-LSTC-ENG-DWG-0002

Norwich to Tilbury

Volume 2: Plans, Drawings and Sections

Document: 2.16 Trees and Hedgerows to be Removed and or Managed Plans - Section A Tracked Changes Version of Deadline 4 Submission

Final Issue B

June 2026

Planning Inspectorate Reference: EN020027

Infrastructure Planning (Applications: Prescribed Forms and Procedure)
Regulations 2009 Regulation 5(2)(o)

nationalgrid

THE NATIONAL GRID (NORWICH TO TILBURY) ORDER
TREES AND HEDGEROWS TO BE REMOVED AND OR MANAGED PLANS KEY PLAN
REGULATION 5(2)(o)
SECTION A (SHEET 1 OF 1, SOUTH NORFOLK COUNCIL AND MID SUFFOLK DISTRICT COUNCIL)

Application Document 2.16

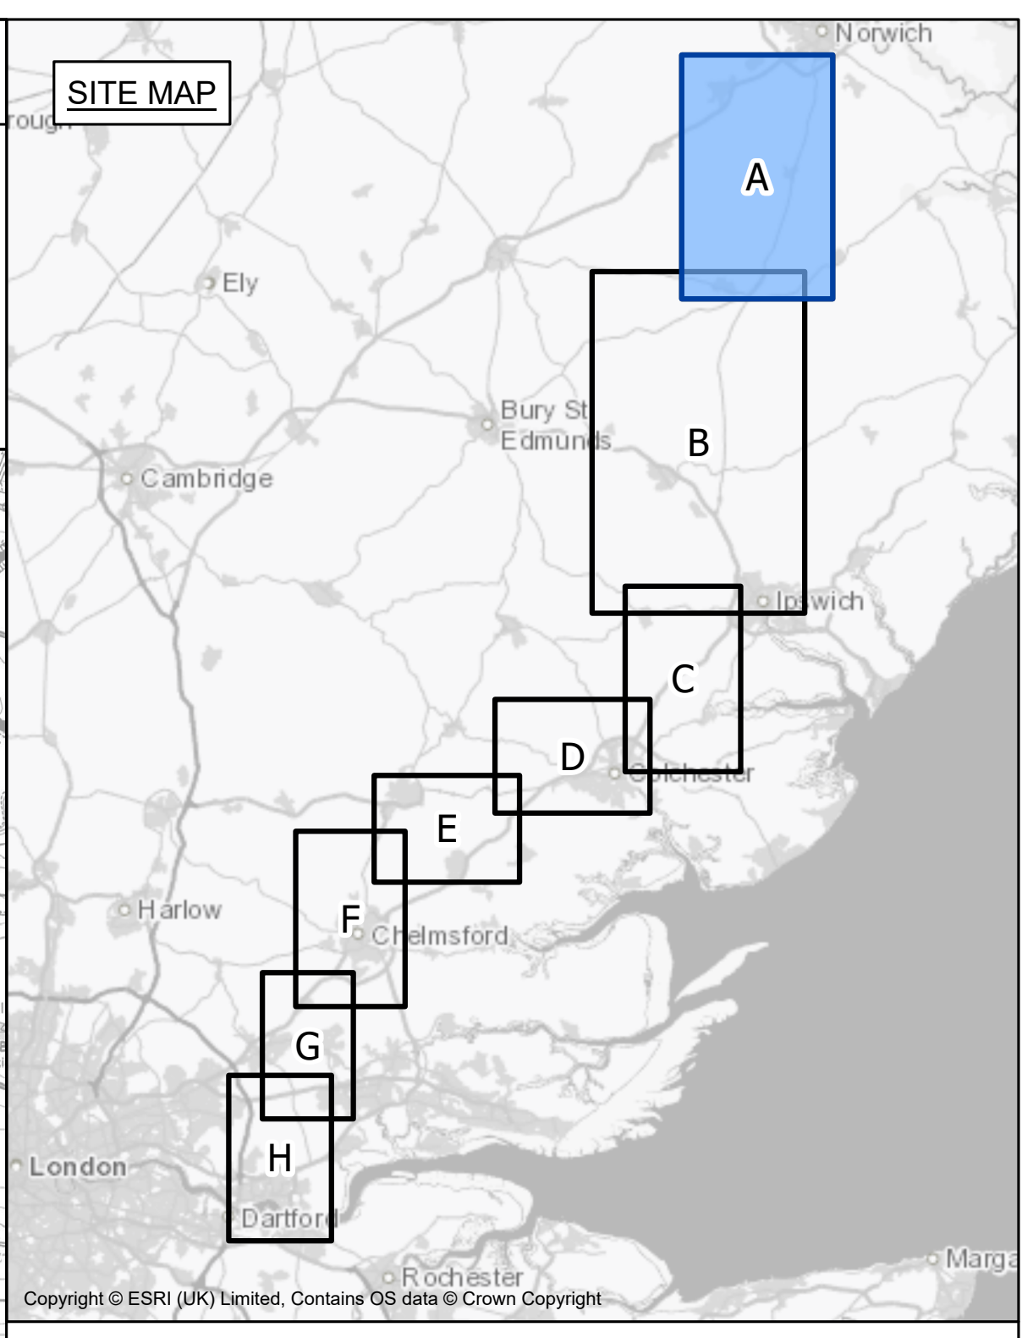
SITE MAP
Norwich
A
Ely
Bury St Edmunds
B
Cambridge
Ipswich
C
D
Colchester
E
Harlow
F
Chelmsford
G
London
H
Dartford
Rochester
Margate

Copyright © ESRI (UK) Limited, Contains OS data © Crown Copyright

Legend

- ▬ ▬ Local authority boundary
- ▬ Section boundary & local authority boundary
- ▚ Sheet index
- ☐ Order Limits

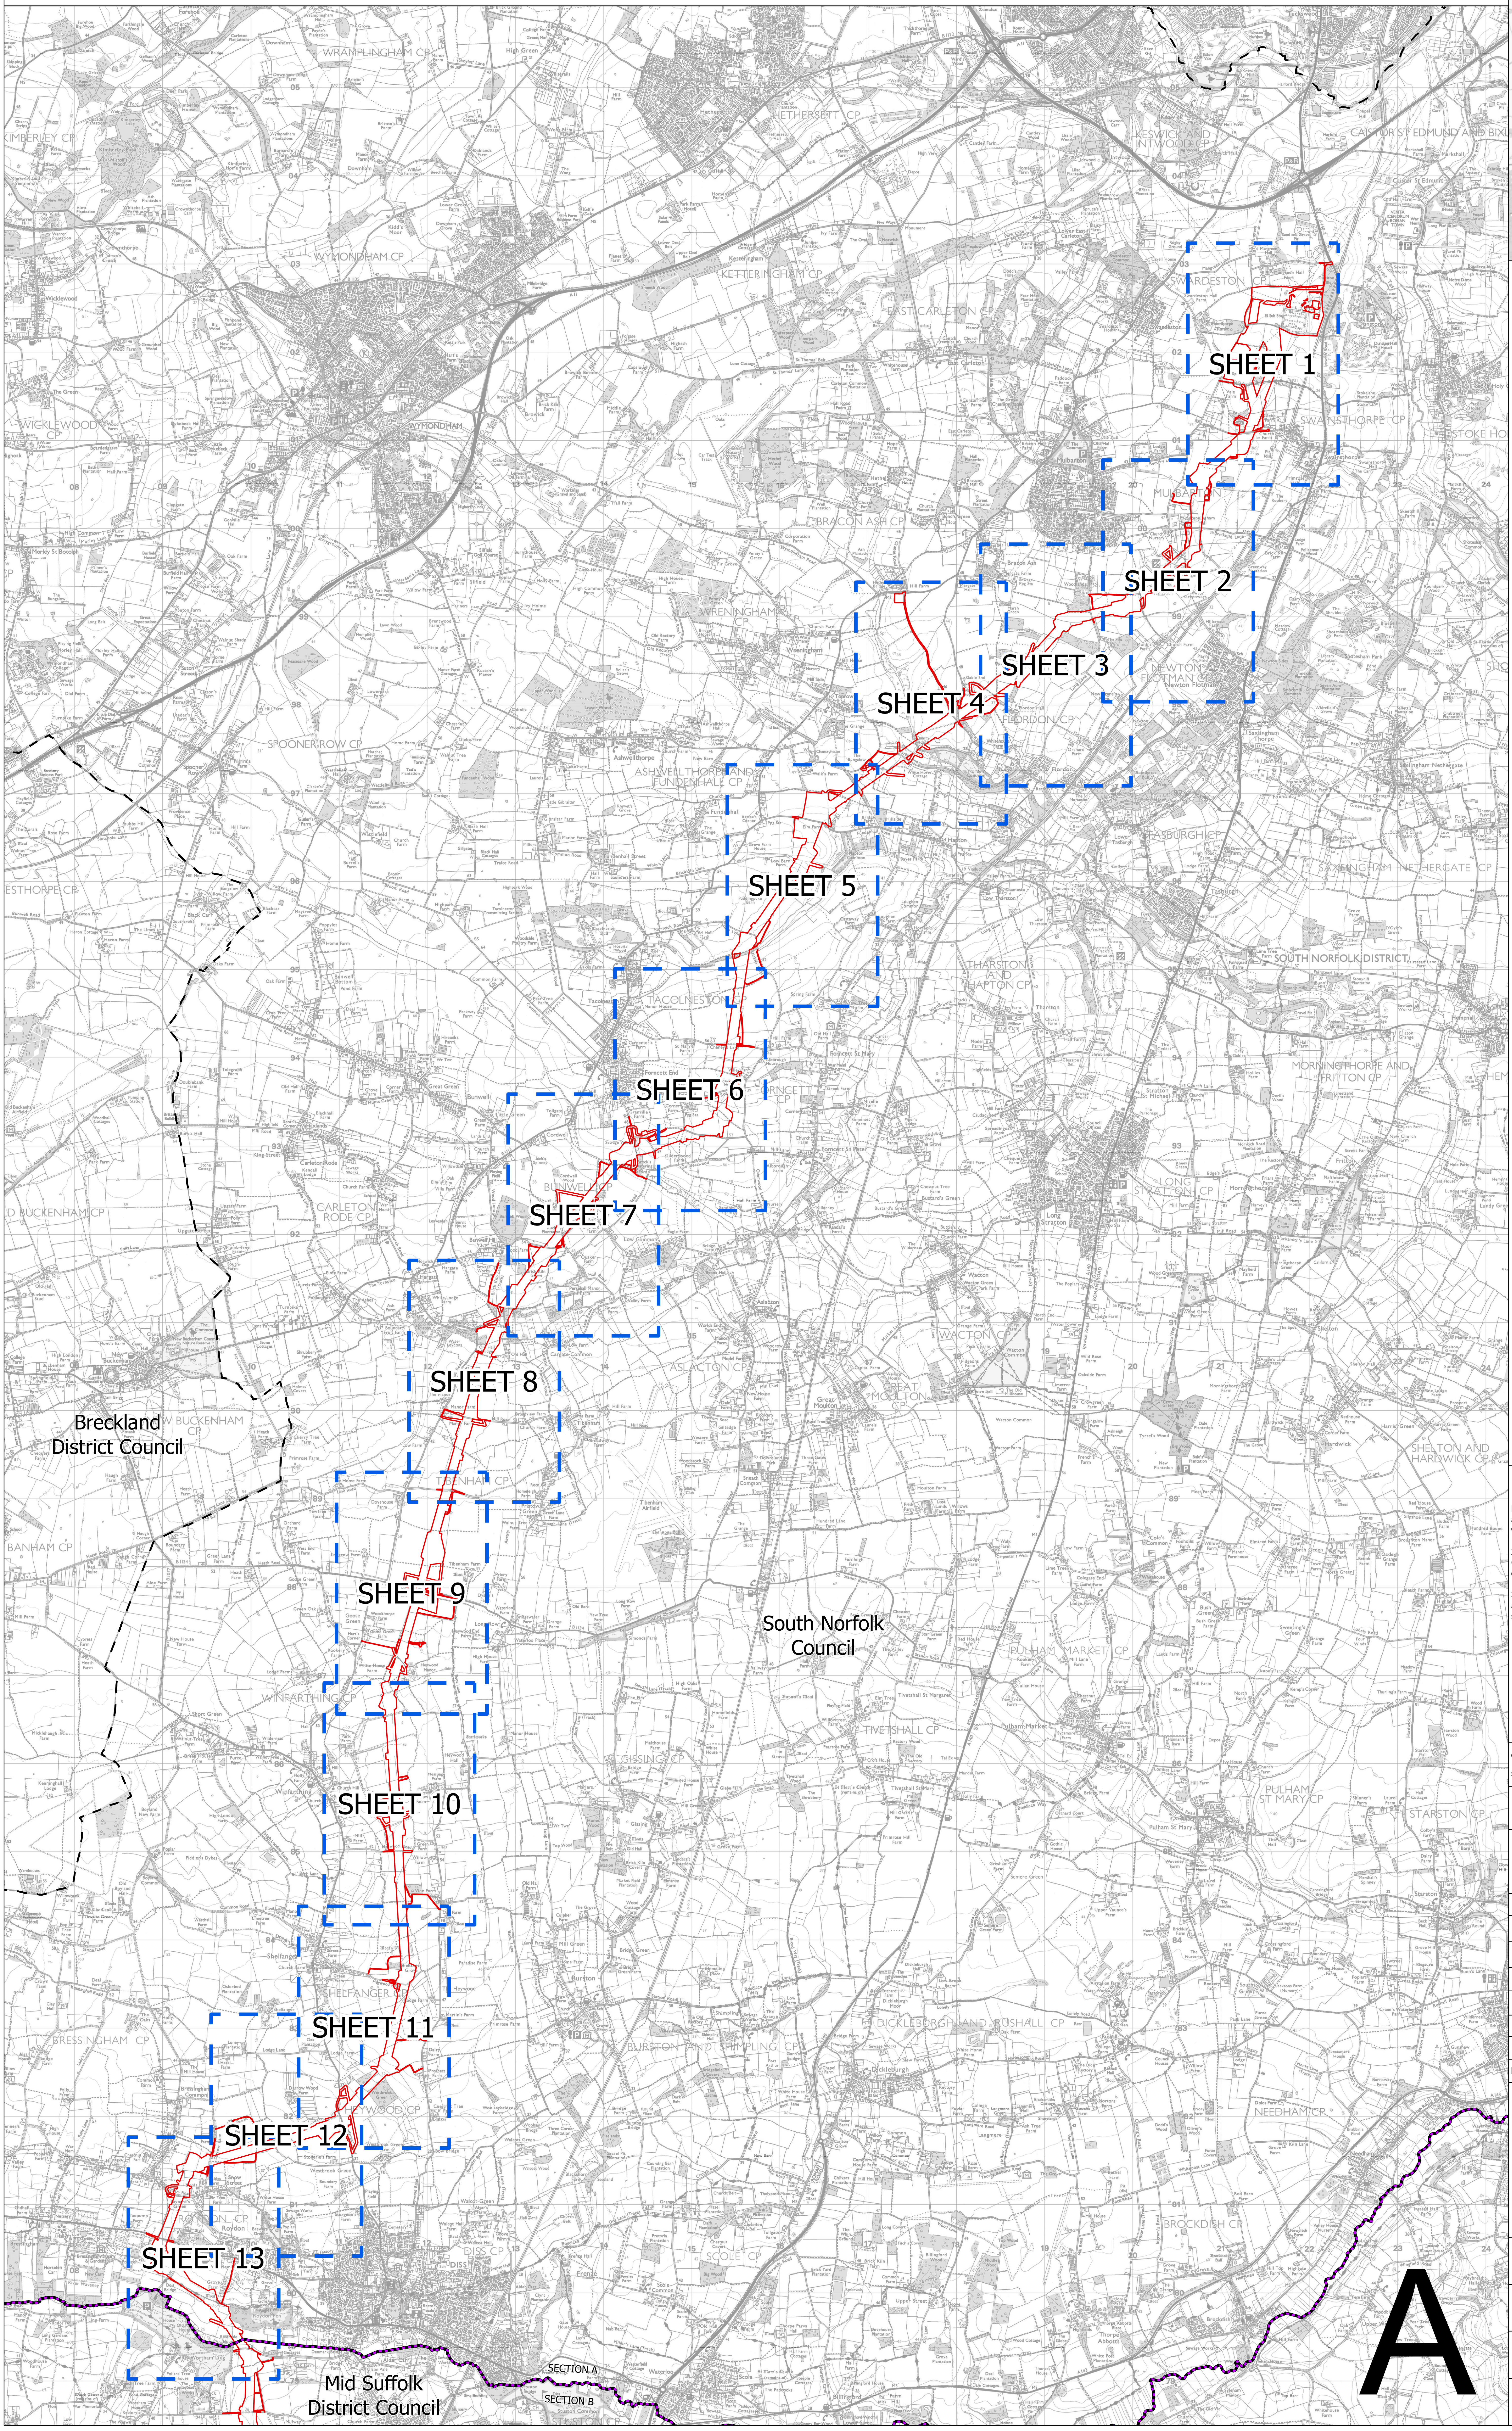
SHEET 1
SHEET 2
SHEET 3
SHEET 4
SHEET 5
SHEET 6
SHEET 7
SHEET 8
SHEET 9
SHEET 10
SHEET 11
SHEET 12
SHEET 13
Breckland District Council
South Norfolk Council
Mid Suffolk District Council
SECTION A
SECTION B
SOUTH NORFOLK DISTRICT
WRAMPLINGHAM CP
KIMBERLEY CP
WYMONDHAM CP
WYMONDHAM
WICKLEWOOD CP
KETTERINGHAM CP
EAST CARLETON CP
HETHERSETT CP
KESWICK AND INTWOOD CP
SWARDESTON
SWAINSTHORPE CP
STOKE HOLY CROSS
CAISTOR ST EDMUND AND BIXLEY
MULBARTON
BRACON ASH CP
WRENINGHAM
NEWTON FLOTMAN CP
FLORDON CP
SPOONER ROW CP
ASHWELLTHORPE AND FUNDENHALL CP
TASBURGH CP
SAXLINGHAM NETHERGATE CP
TACOLNESTON
THARSTON AND HAPTON CP
MORNINGTHORPE AND FRITTON CP
BUNWELL
CARLETON RODE CP
OLD BUCKENHAM CP
NEW BUCKENHAM CP
LONG STRATTON CP
WACTON CP
ASLACTON CP
GREAT MOULTON CP
SHELTON AND HARDWICK CP
BANHAM CP
TIBENHAM CP
PULHAM MARKET CP
WINFARTHING CP
TIVETSHALL CP
GISSING CP
PULHAM ST MARY CP
STARSTON CP
SHELFANGER CP
BRESSINGHAM CP
DICKLEBURGH AND RUSHALL CP
BURSTON AND SHIMPLING CP
ROYDON CP
DISS CP
SCOLE CP
NEEDHAM CP
BROCKDISH CP
A

Notes

1. These plans are indicative and the Project will sit within the Order Limits. Due to the need for future flexibility, National Grid will be applying for Order Limits and Limits of Deviation within its DCO, within which any final alignment would lie.

2. For additional detail on the plan suites, please refer to the Guide to Plans (document reference 2.0), located in the Volume 2 of the DCO application.

3. This drawing is scaled at paper size A0, therefore any prints taken at smaller sizes will affect accuracy of the measurement units and should not be scaled against.

Coordinate System: British National Grid

Sheet X Centroid Coordinate: 615733

Sheet Y Centroid Coordinate: 292211

0 250 500 1,000 1,500 2,000 2,500 Meters

Issue	Date	Remarks	Drawn	Checked	Approved
B	MAY-2026	For deadline four	TMH	JPC	KR
A	AUG-2025	For DCO submission	MAB	JPC	KR

Title

THE NATIONAL GRID
(NORWICH TO TILBURY) ORDER
TREES AND HEDGEROWS TO BE REMOVED
AND OR MANAGED PLANS KEY PLAN
REGULATION 5(2)(o)
SECTION A (SHEET 1 OF 1,
SOUTH NORFOLK COUNCIL AND
MID SUFFOLK DISTRICT COUNCIL)

nationalgrid

PINS Application Number

EN020027

National Grid Drawing Reference

AENC-LSTC-ENG-DWG-0002

Scale	Sheet Size	Sheet	Issue
1:25,000	A0	SHEET 1 OF 1	B

Application Document 2.16

THE NATIONAL GRID (NORWICH TO TILBURY) ORDER
TREES AND HEDGEROWS TO BE REMOVED AND OR MANAGED PLANS
REGULATION 5(2)(o)
SECTION A (SHEET 1 OF 13, SOUTH NORFOLK COUNCIL)

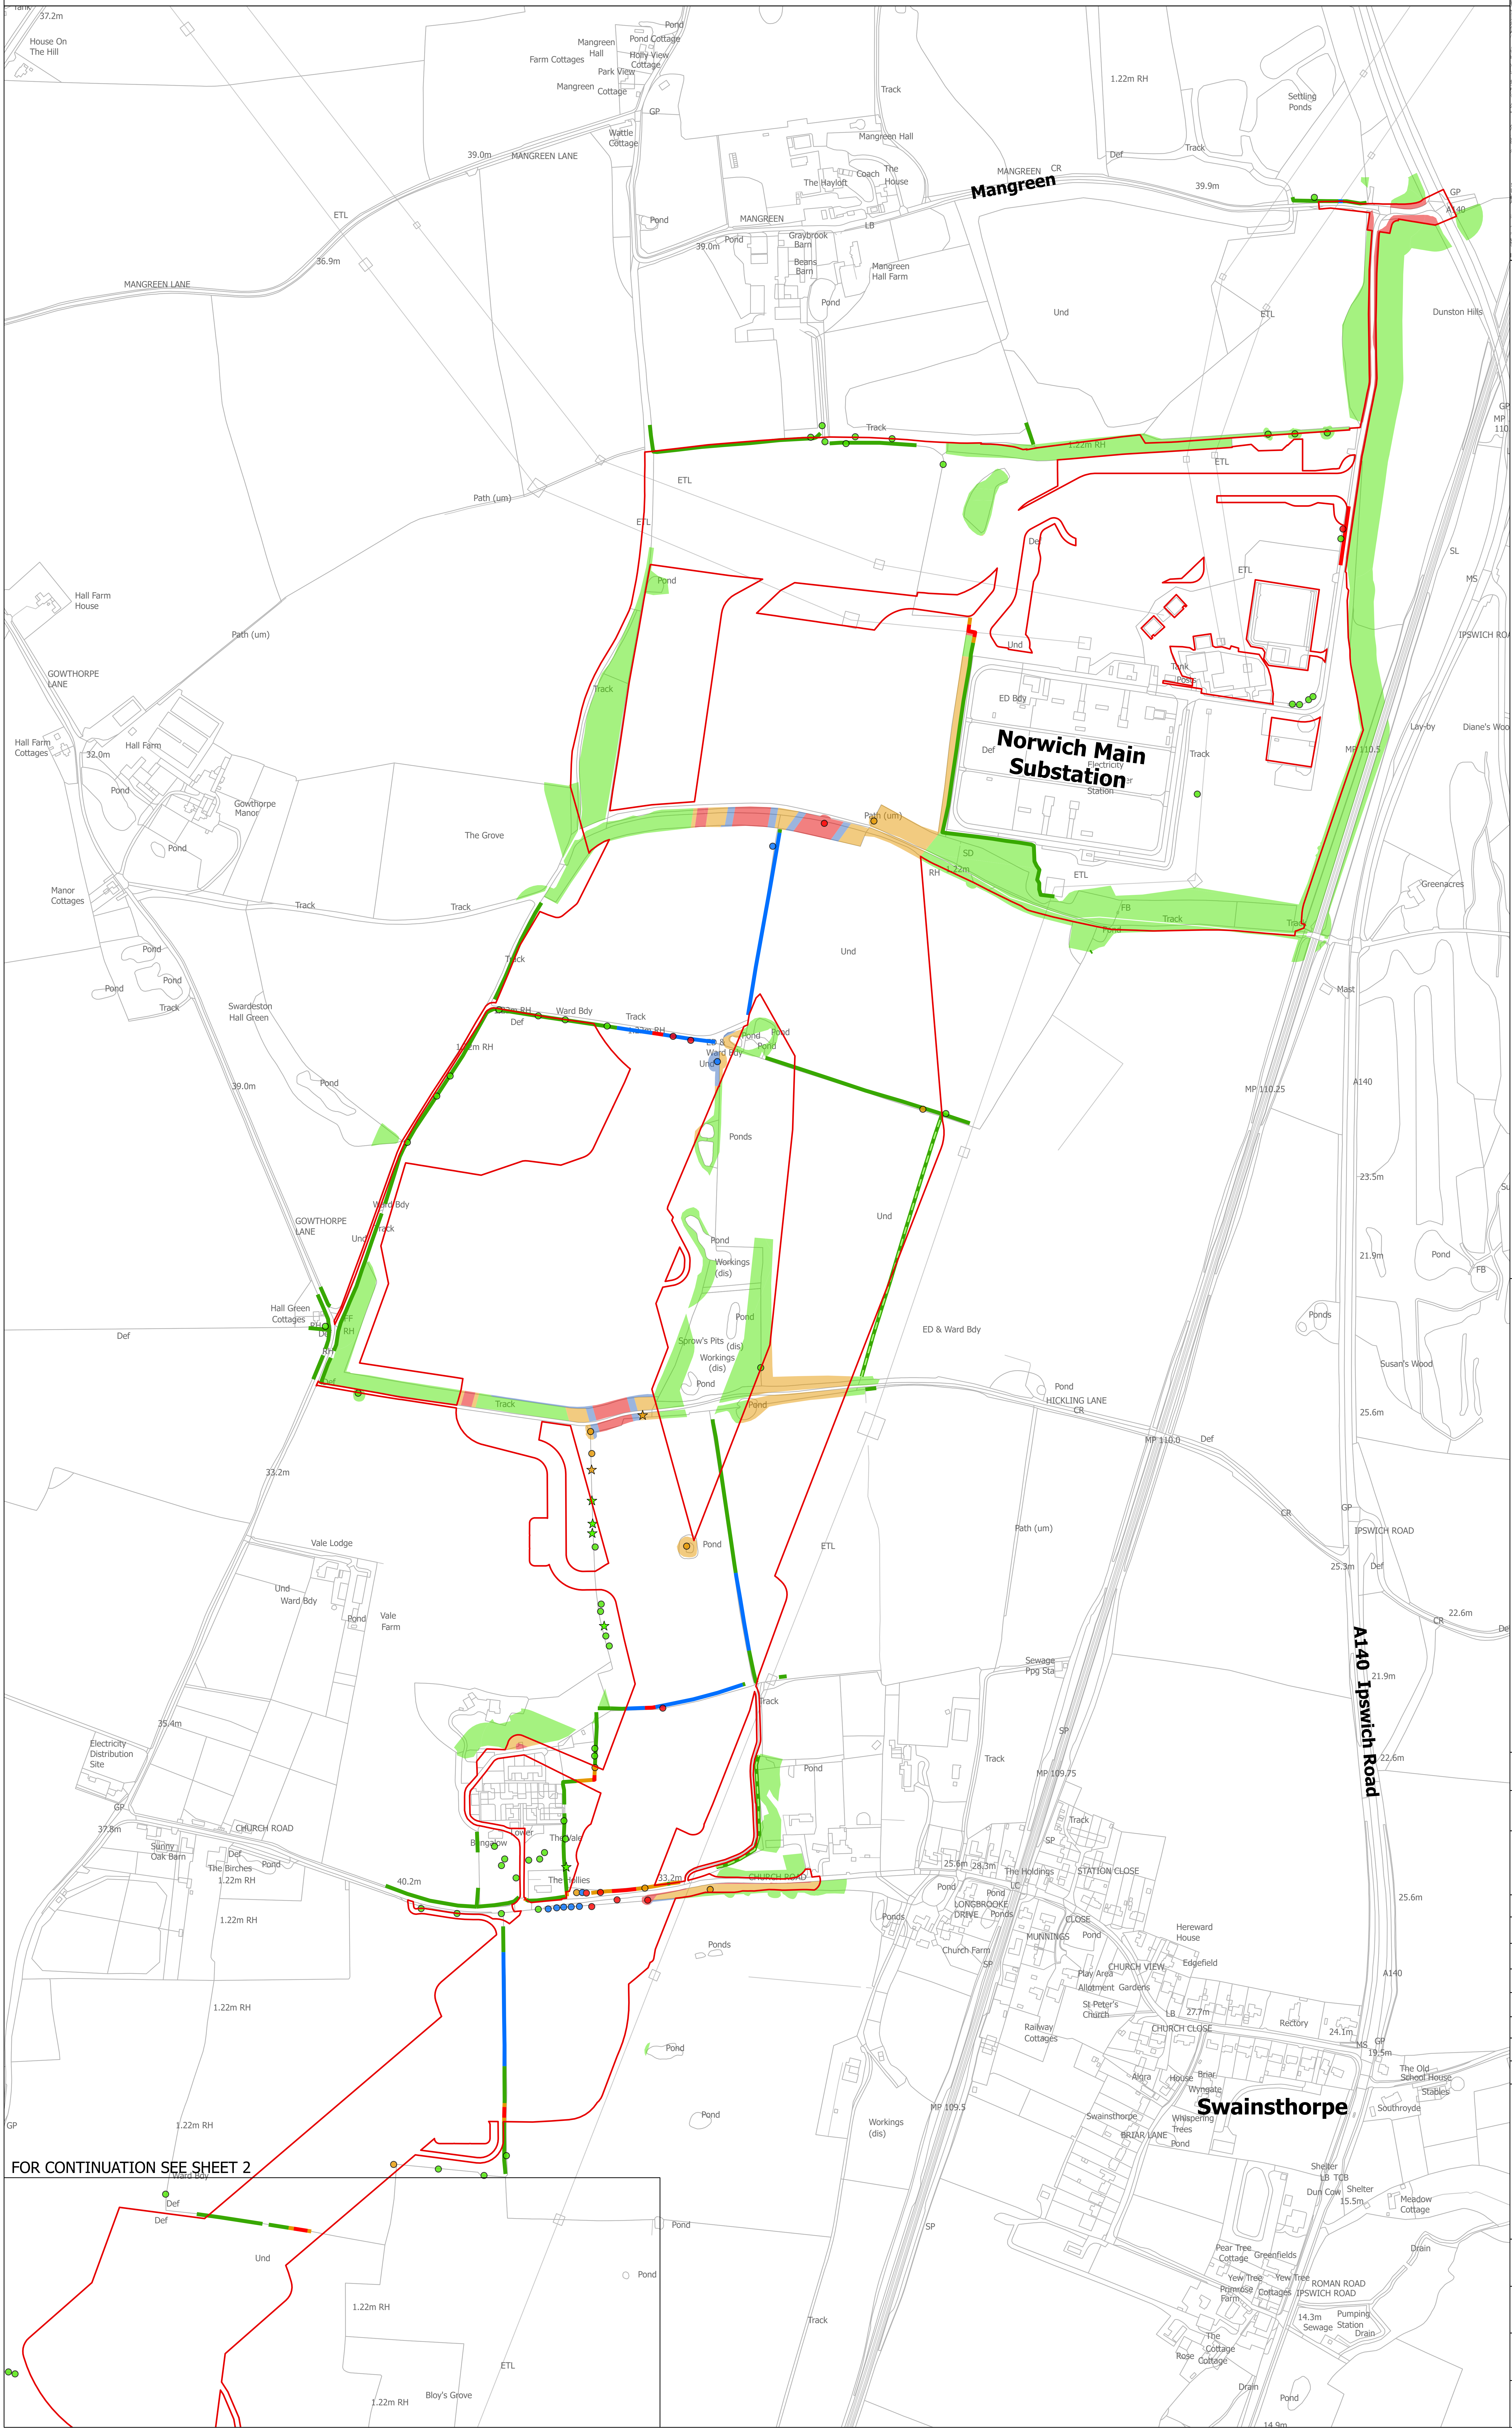

Mangreen
MANGREEN LANE
Mangreen Hall
Norwich Main Substation
Electricity Station
Swainsthorpe
A140 Ipswich Road
HICKLING LANE
CHURCH ROAD
IPSWICH ROAD
Hall Farm House
GOWTHORPE LANE
Gowthorpe Manor
Swardeston Hall Green
Hall Green Cottages
The Grove
Vale Lodge
Vale Farm
Electricity Distribution Site
Greenacres
Dunston Hills
Susan's Wood
Sewage Ppg Sta
Bloy's Grove

FOR CONTINUATION SEE SHEET 2

SITE MAP

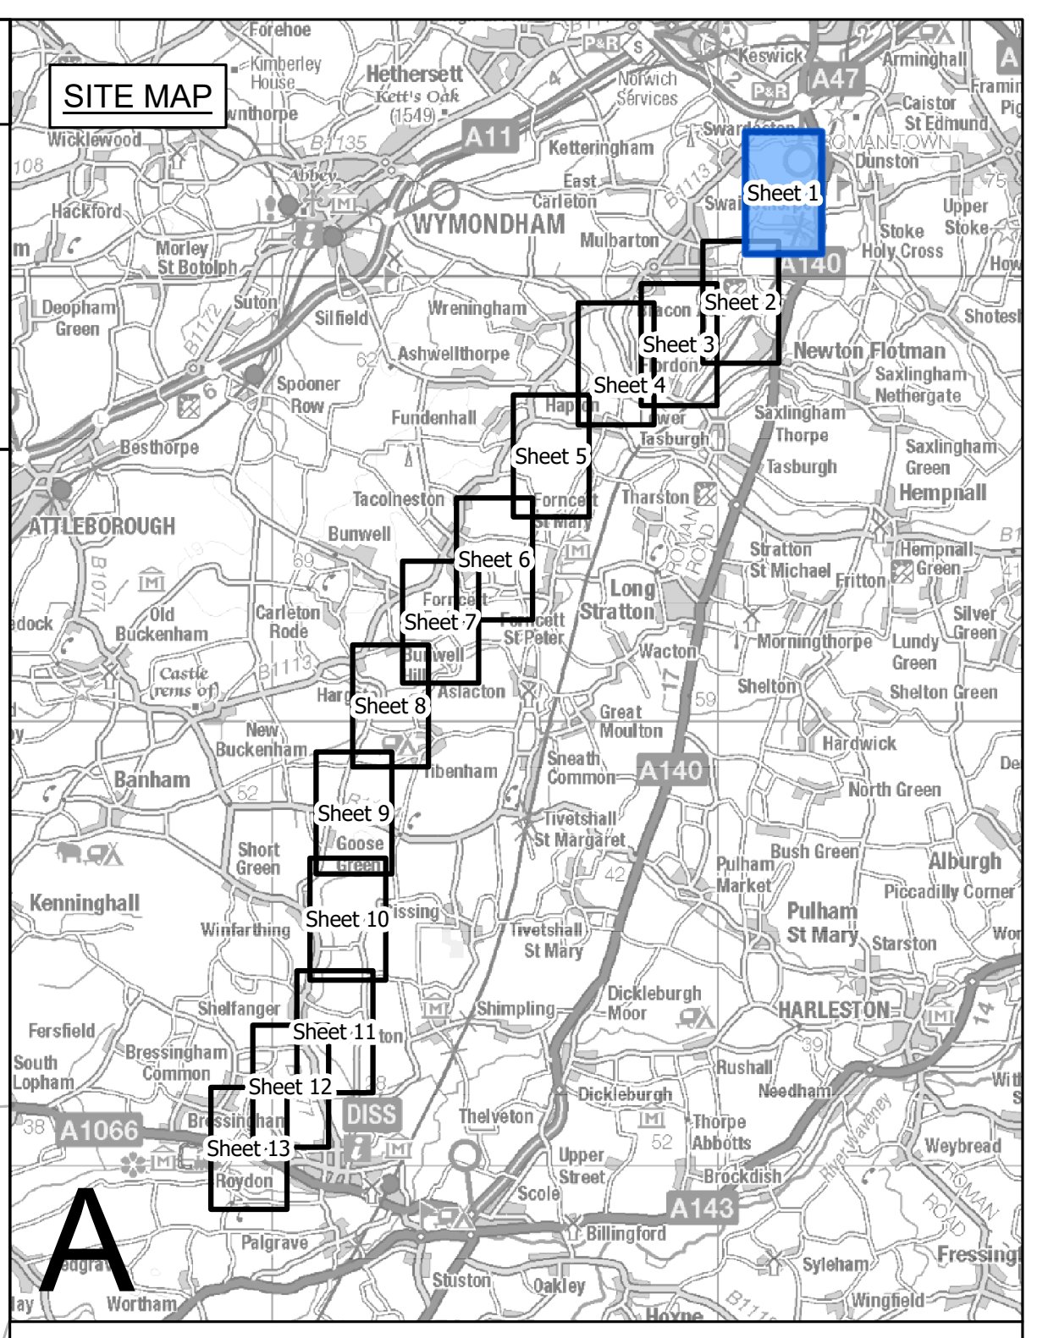

WYMONDHAM
ATTLEBOROUGH
HARLESTON
DISS
Sheet 1
Sheet 2
Sheet 3
Sheet 4
Sheet 5
Sheet 6
Sheet 7
Sheet 8
Sheet 9
Sheet 10
Sheet 11
Sheet 12
Sheet 13
A

Legend

- ▬ ▬ Local authority boundary
- ▬ Section boundary & local authority boundary
- — Sheet index cutlines
- ☐ Order Limits
- ▨ Tree Preservation Order groups
- ■ Ancient woodland inventory (Natural England) as per DCO submission
- ⬚ Veteran tree group
- - - Important hedgerows

Veteran tree

- ★ Removed
- ★ Affected managed
- ★ Potentially affected
- ★ Unaffected

Tree

- ● Removed
- ● Affected managed
- ● Potentially affected
- ● Unaffected

Tree groups

- 🟥 Removed
- 🟦 Affected managed
- 🟨 Potentially affected
- 🟩 Unaffected

Hedgerows

- — Removed
- — Affected managed
- — Potentially affected
- — Unaffected

Notes

1. These plans are indicative and the Project will sit within the Order Limits. Due to the need for future flexibility, National Grid will be applying for Order Limits and Limits of Deviation within its DCO, within which any final alignment would lie.

2. For additional detail on the plan suites, please refer to the Guide to Plans (document reference 2.0), located in the Volume 2 of the DCO application.

3. This drawing is scaled at paper size A0, therefore any prints taken at smaller sizes will affect accuracy of the measurement units and should not be scaled against.

4. Spatial locations and details of Tree Preservation Orders have been provided by relevant Local Planning Authorities and their projected spatial locations may differ slightly to those recorded during the arboricultural survey undertaken by the Project. For the avoidance of doubt, references to any tree subject to a Tree Preservation Order on these plans include any such slight differences.

5. The Tree Preservation Order data illustrated on the plans is limited to the arboriculture study area (which applies a 30 m buffer from the outer edge of the Order Limits).

6. Reference to any tree, shrub, shrubbery, hedgerow, or important hedgerow being removed, affected managed, potentially affected or unaffected is without prejudice to the exercise of any power in relation to such tree, shrub, shrubbery, hedgerow, or important hedgerow on the terms of the DCO.

7. The numbered references to trees comprised in any Individual Tree Preservation Order shown on these plans include any tree to which the relevant line points as well as any tree overlapping any such tree, whether or not a line points to it or not.

8. For the avoidance of doubt, where the section boundary & local authority boundary and/or Order Limits shown on these plans overlie any tree, hedgerow or ancient woodland shown on these plans such that they are partially obscured these plans are to be interpreted as if the tree, hedgerow or ancient woodland in question is not so obscured.

Coordinate System: British National Grid

Sheet X Centroid Coordinate: 621477 Sheet Y Centroid Coordinate: 301867

0 50 100 150 200 250 Metres

B	MAY-2026	For deadline four	TMH	JPC	KR
A	AUG-2025	For DCO submission	MAB	JPC	KR
Issue	Date	Remarks	Drawn	Checked	Approved

Title

THE NATIONAL GRID
(NORWICH TO TILBURY) ORDER
TREES AND HEDGEROWS TO BE REMOVED
AND OR MANAGED PLANS
REGULATION 5(2)(o)
SECTION A (SHEET 1 OF 13,
SOUTH NORFOLK COUNCIL)

nationalgrid

PINS Application Number

EN020027

National Grid Drawing Reference

AENC-LSTC-ENG-DWG-0002

Scale	Sheet Size	Sheet	Issue
1:2,500	A0	SHEET 1 OF 13	B

THE NATIONAL GRID (NORWICH TO TILBURY) ORDER
TREES AND HEDGEROWS TO BE REMOVED AND OR MANAGED PLANS
REGULATION 5(2)(o)
SECTION A (SHEET 2 OF 13,
SOUTH NORFOLK COUNCIL)

Application Document 2.16

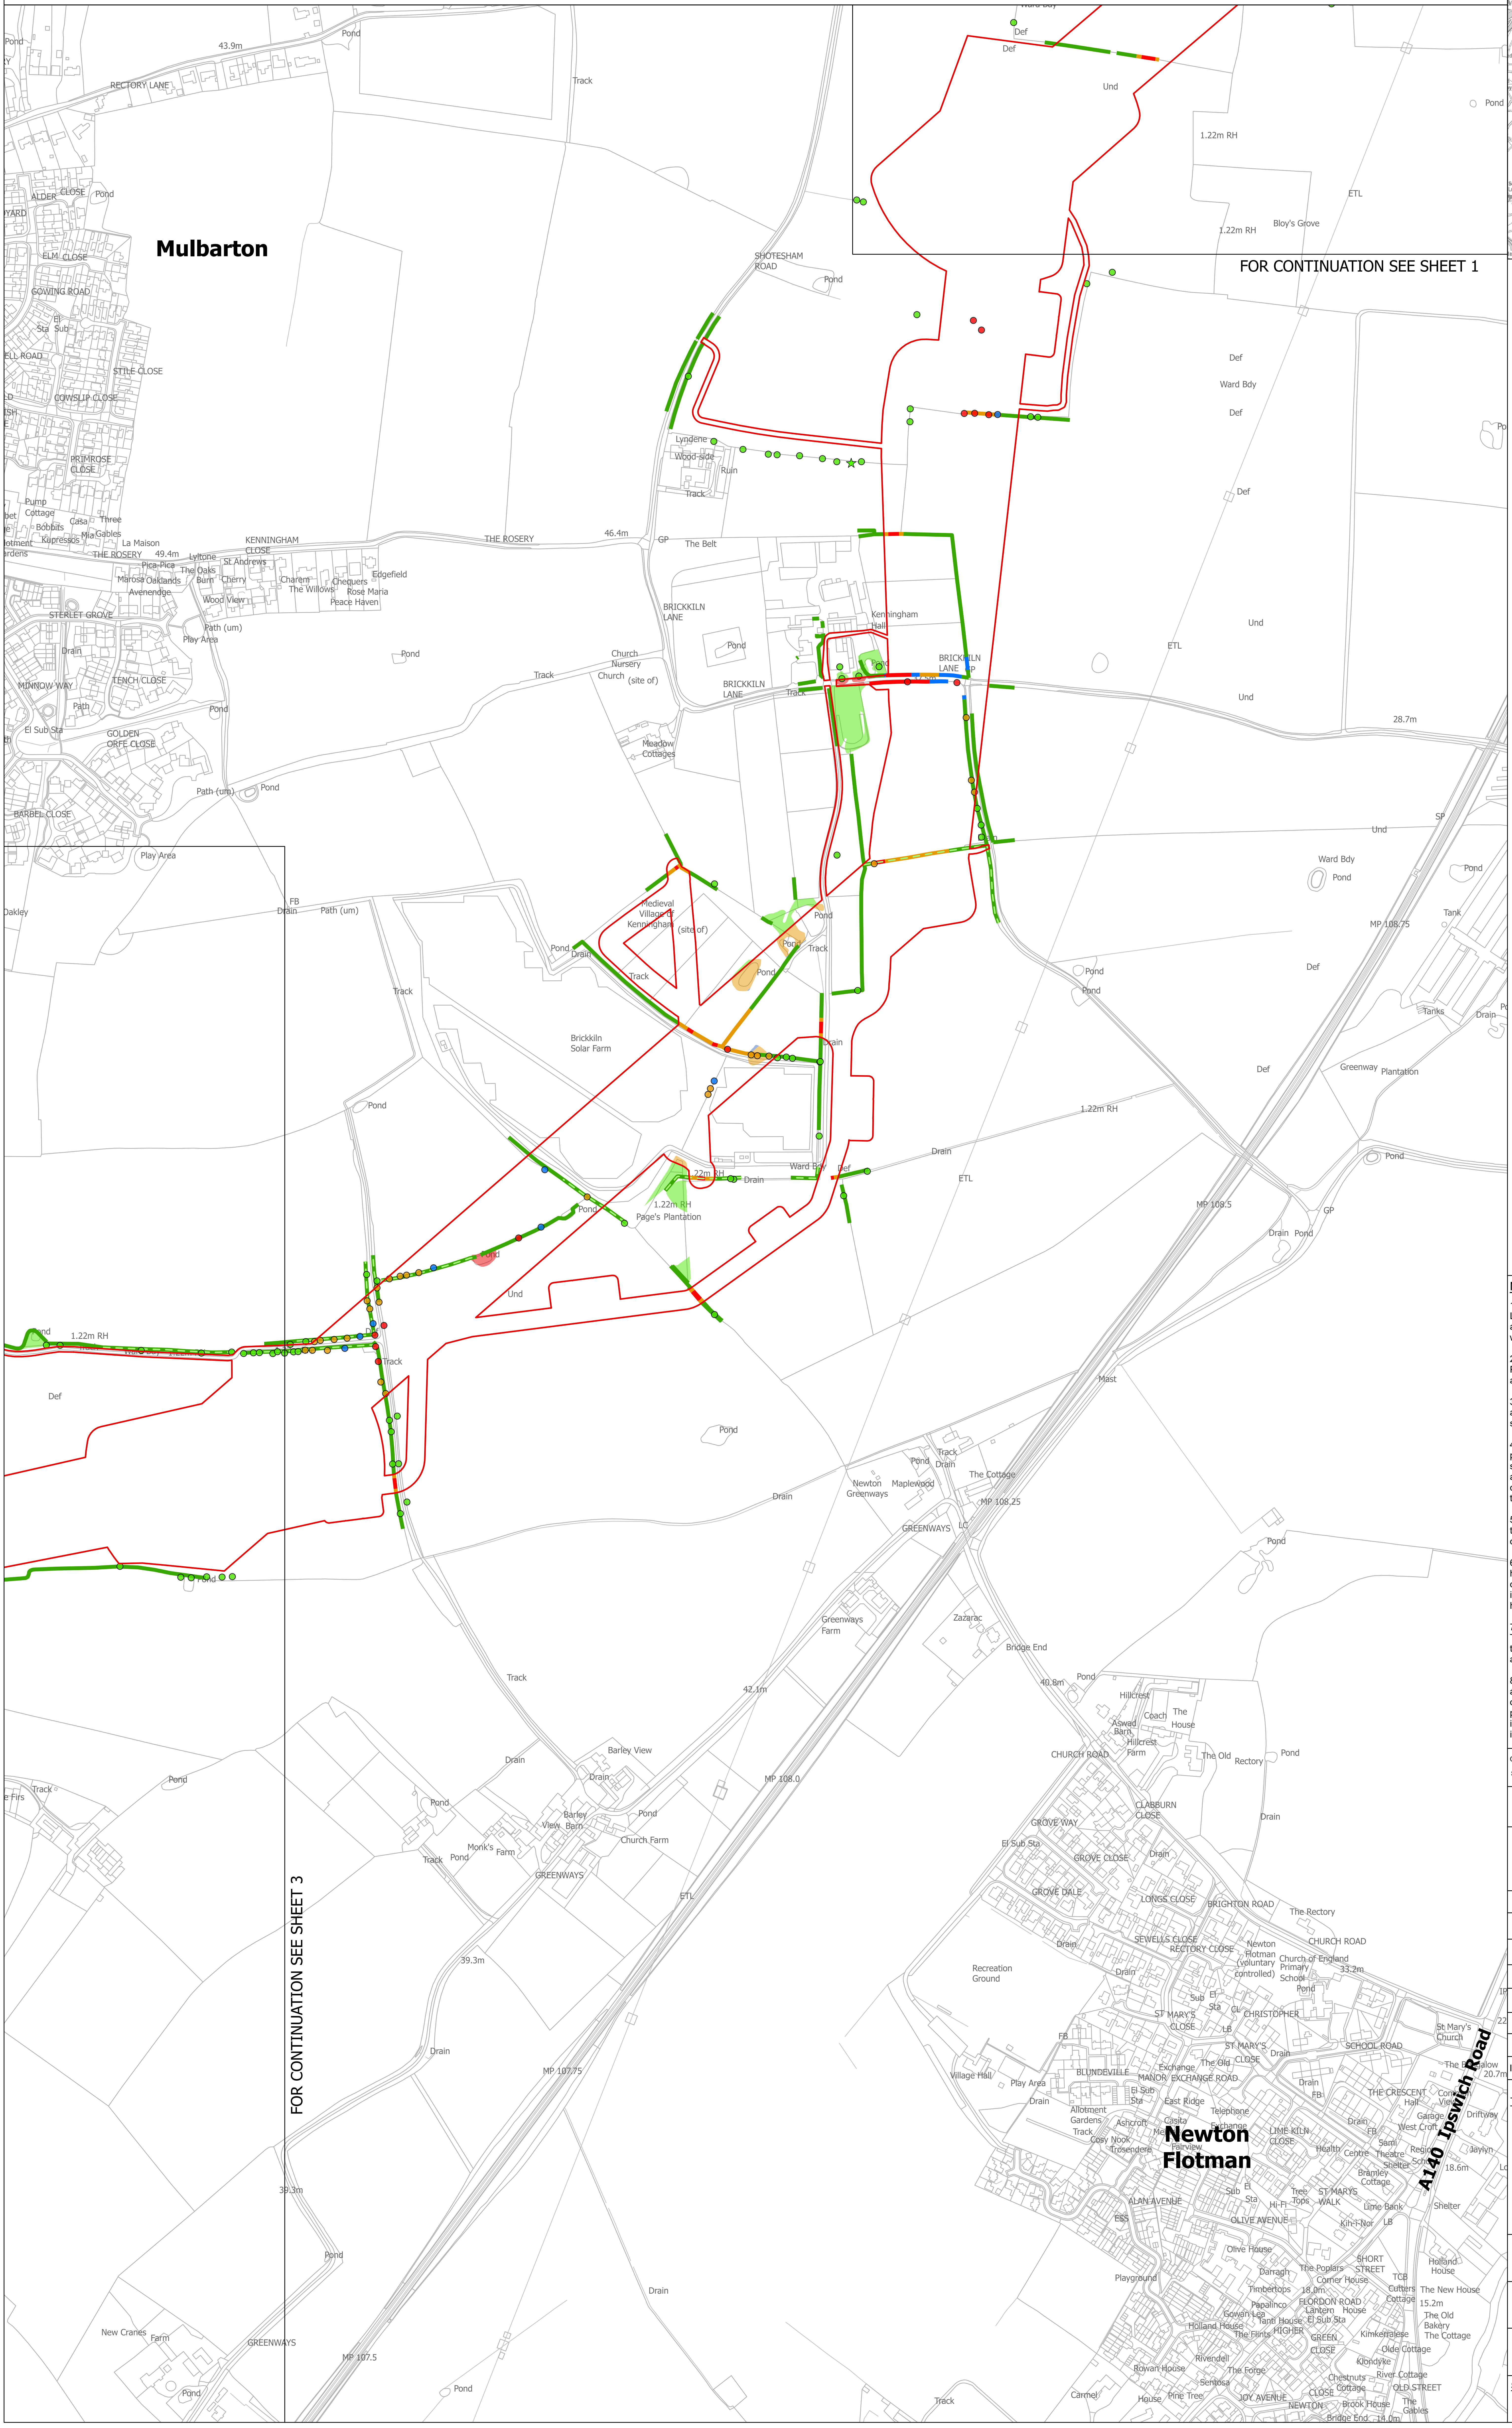
N
Mulbarton
Newton Flotman
A140 Ipswich Road
RECTORY LANE
ALDER CLOSE
ELM CLOSE
GOWING ROAD
STILE CLOSE
COWSLIP CLOSE
PRIMROSE CLOSE
THE ROSERY
KENNINGHAM CLOSE
STERLET GROVE
MINNOW WAY
TENCH CLOSE
GOLDEN ORFE CLOSE
BARBEL CLOSE
SHOTESHAM ROAD
BRICKKILN LANE
Kenningham Hall
Lyndene
Wood-side
Medieval Village of Kenningham (site of)
Brickkiln Solar Farm
Page's Plantation
Bloy's Grove
Church Nursery
Meadow Cottages
Greenways Farm
GREENWAYS
Barley View
Church Farm
Monk's Farm
New Cranes Farm
Zazarac
Bridge End
CHURCH ROAD
GROVE WAY
GROVE CLOSE
GROVE DALE
CLABBURN CLOSE
LONGS CLOSE
BRIGHTON ROAD
SEWELLS CLOSE
RECTORY CLOSE
ST MARY'S CLOSE
SCHOOL ROAD
BLUNDEVILLE MANOR
EXCHANGE ROAD
ALAN AVENUE
OLIVE AVENUE
JOY AVENUE
HIGHER GREEN
OLD STREET
THE CRESCENT
Recreation Ground
Village Hall
MP 108.75
MP 108.5
MP 108.25
MP 108.0
MP 107.75
MP 107.5
1.22m RH
Und
Def
ETL

FOR CONTINUATION SEE SHEET 1

FOR CONTINUATION SEE SHEET 3

SITE MAP

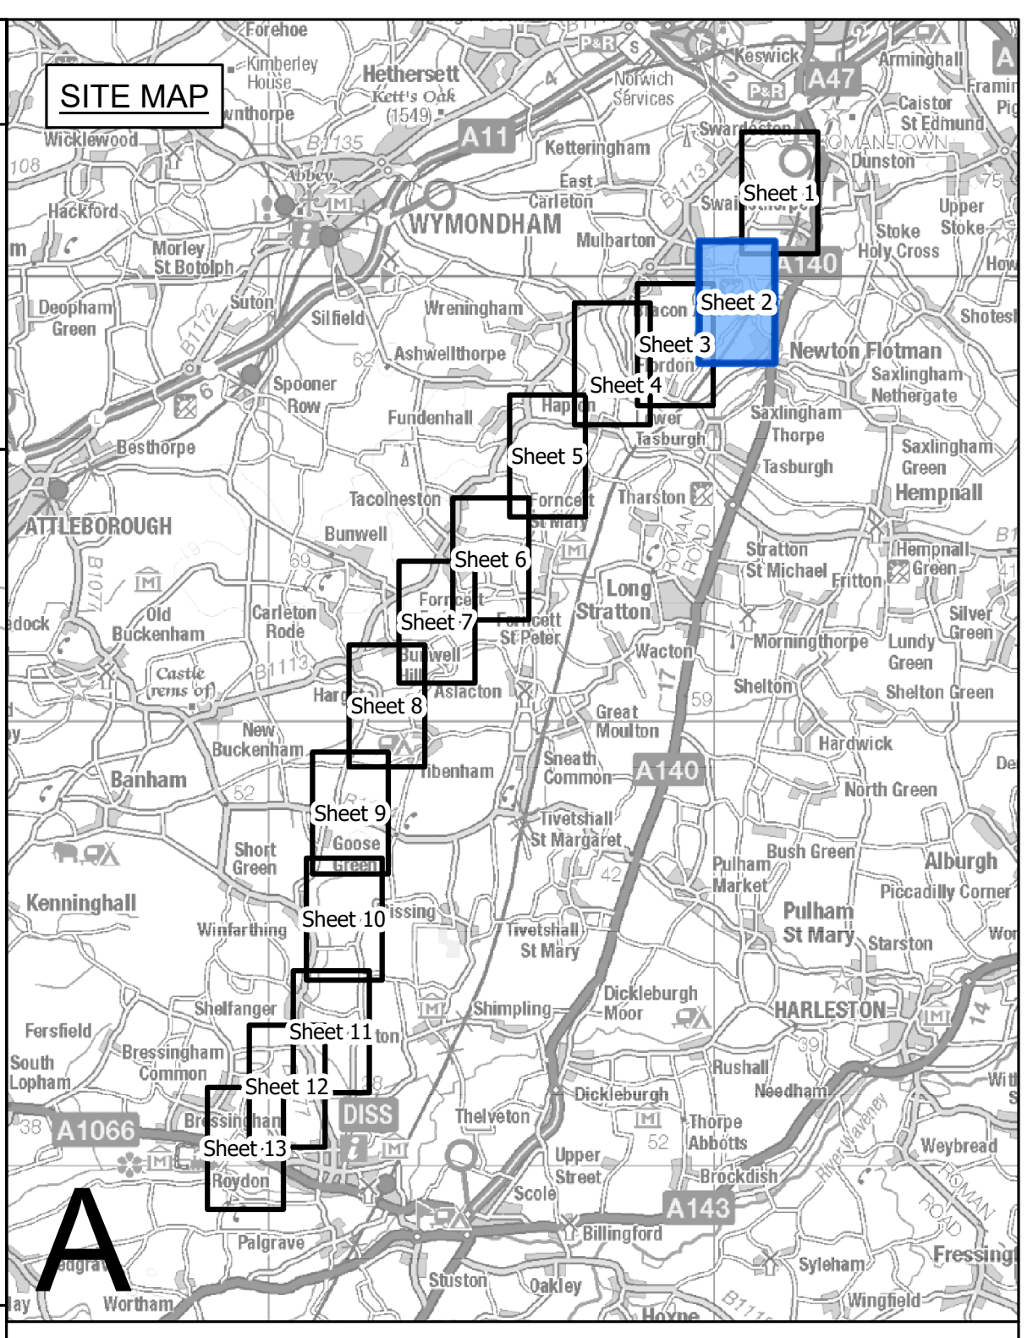
Sheet 1
Sheet 2
Sheet 3
Sheet 4
Sheet 5
Sheet 6
Sheet 7
Sheet 8
Sheet 9
Sheet 10
Sheet 11
Sheet 12
Sheet 13
WYMONDHAM
ATTLEBOROUGH
A

Legend

- Local authority boundary
- Section boundary & local authority boundary
- Sheet index cutlines
- Order Limits
- Tree Preservation Order groups
- Ancient woodland inventory (Natural England) as per DCO submission
- Veteran tree group
- Important hedgerows

Veteran tree

- ★ Removed
- ★ Affected managed
- ★ Potentially affected
- ★ Unaffected

Tree

- ● Removed
- ● Affected managed
- ● Potentially affected
- ● Unaffected

Tree groups

- 🟥 Removed
- 🟦 Affected managed
- 🟨 Potentially affected
- 🟩 Unaffected

Hedgerows

- Removed
- Affected managed
- Potentially affected
- Unaffected

Notes

1. These plans are indicative and the Project will sit within the Order Limits. Due to the need for future flexibility, National Grid will be applying for Order Limits and Limits of Deviation within its DCO, within which any final alignment would lie.

2. For additional detail on the plan suites, please refer to the Guide to Plans (document reference 2.0), located in the Volume 2 of the DCO application.

3. This drawing is scaled at paper size A0, therefore any prints taken at smaller sizes will affect accuracy of the measurement units and should not be scaled against.

4. Spatial locations and details of Tree Preservation Orders have been provided by relevant Local Planning Authorities and their projected spatial locations may differ slightly to those recorded during the arboricultural survey undertaken by the Project. For the avoidance of doubt, references to any tree subject to a Tree Preservation Order on these plans include any such slight differences.

5. The Tree Preservation Order data illustrated on the plans is limited to the arboriculture study area (which applies a 30 m buffer from the outer edge of the Order Limits).

6. Reference to any tree, shrub, shrubbery, hedgerow, or important hedgerow being removed, affected managed, potentially affected or unaffected is without prejudice to the exercise of any power in relation to such tree, shrub, shrubbery, hedgerow, or important hedgerow on the terms of the DCO.

7. The numbered references to trees comprised in any Individual Tree Preservation Order shown on these plans include any tree to which the relevant line points as well as any tree overlapping any such tree, whether or not a line points to it or not.

8. For the avoidance of doubt, where the section boundary & local authority boundary and/or Order Limits shown on these plans overlie any tree, hedgerow or ancient woodland shown on these plans such that they are partially obscured these plans are to be interpreted as if the tree, hedgerow or ancient woodland in question is not so obscured.

Coordinate System: British National Grid

Sheet X Centroid Coordinate: 620515   Sheet Y Centroid Coordinate: 299408

0 50 100 150 200 250 Metres

Issue	Date	Remarks	Drawn	Checked	Approved
B	MAY-2026	For deadline four	TMH	JPC	KR
A	AUG-2025	For DCO submission	MAB	JPC	KR

Title

THE NATIONAL GRID
(NORWICH TO TILBURY) ORDER
TREES AND HEDGEROWS TO BE REMOVED
AND OR MANAGED PLANS
REGULATION 5(2)(o)
SECTION A (SHEET 2 OF 13,
SOUTH NORFOLK COUNCIL)

nationalgrid

PINS Application Number

EN020027

National Grid Drawing Reference

AENC-LSTC-ENG-DWG-0002

Scale	Sheet Size	Sheet	Issue
1:2,500	A0	SHEET 2 OF 13	B

THE NATIONAL GRID (NORWICH TO TILBURY) ORDER
TREES AND HEDGEROWS TO BE REMOVED AND OR MANAGED PLANS
REGULATION 5(2)(o)
SECTION A (SHEET 3 OF 13, SOUTH NORFOLK COUNCIL)

Application Document 2.16

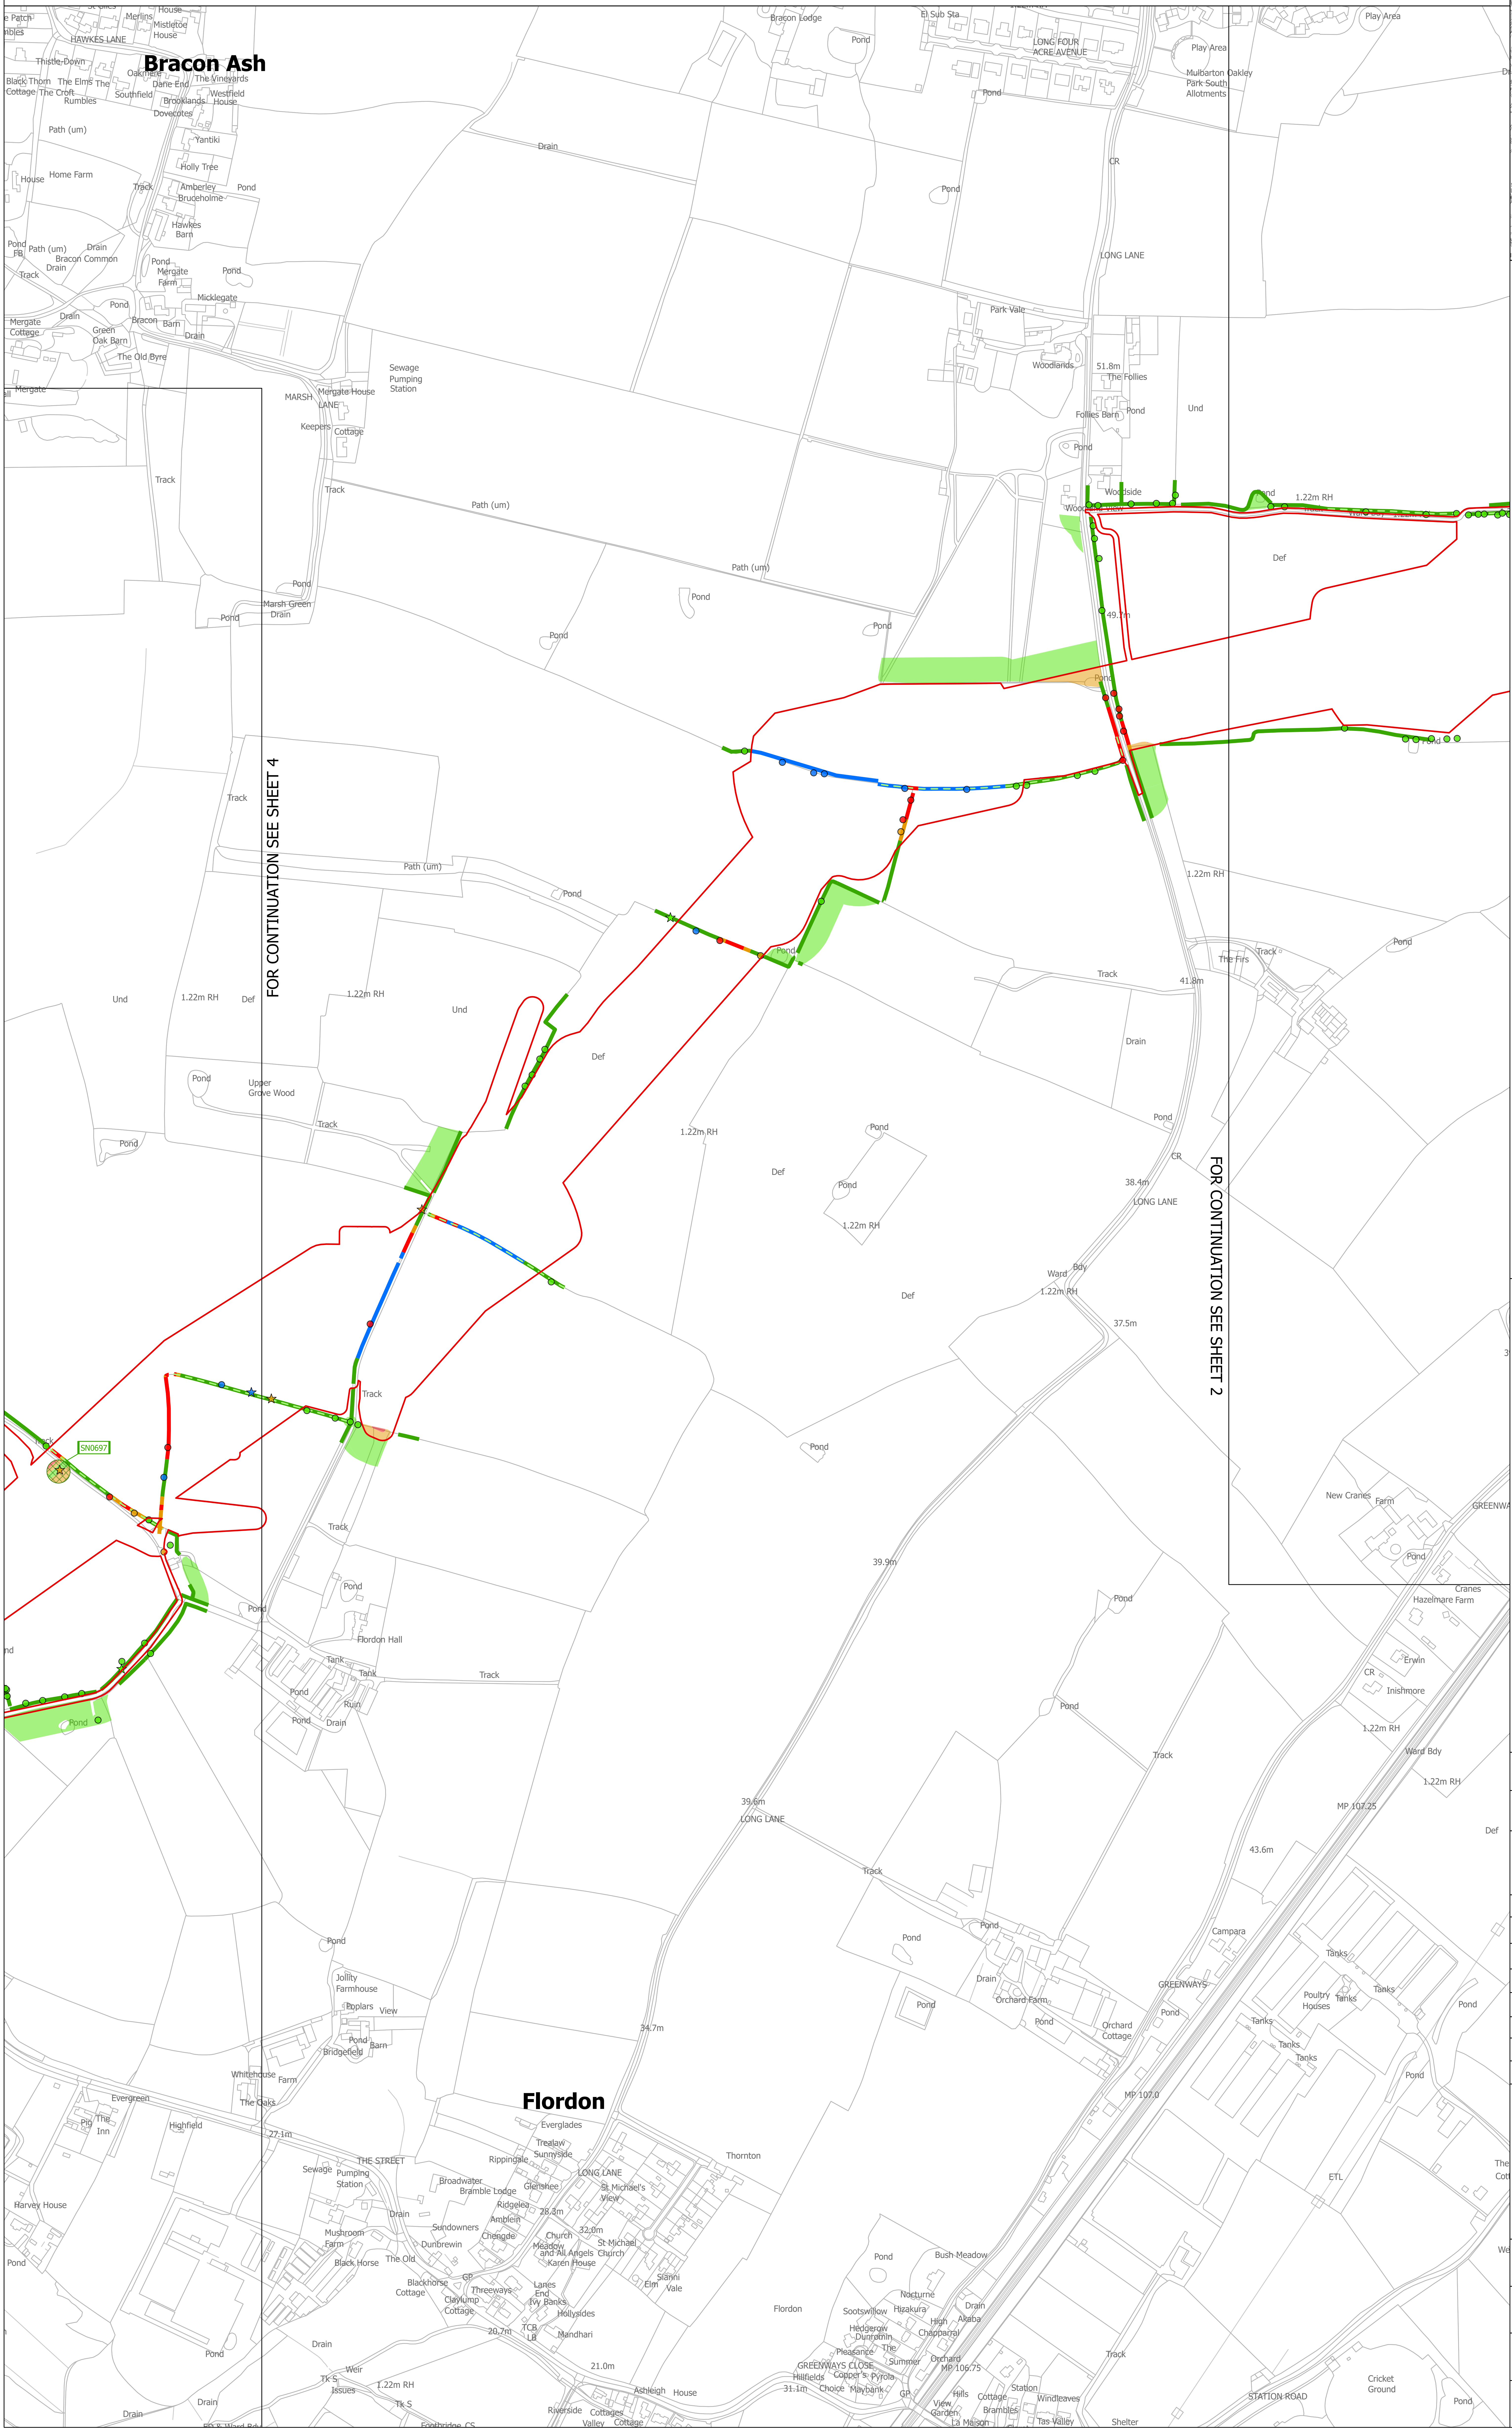
Bracon Ash
Flordon
FOR CONTINUATION SEE SHEET 4
FOR CONTINUATION SEE SHEET 2
SN0697
LONG LANE
Bracon Lodge
Mergate Farm
Hawkes Barn
Bracon Common
Mergate House
Marsh Green
Upper Grove Wood
Park Vale
Woodlands
The Follies
Follies Barn
Woodside
The Firs
Flordon Hall
New Cranes Farm
Hazelmare Farm
Jollity Farmhouse
Poultry Houses
Orchard Farm
GREENWAYS
Sewage Pumping Station
Track
Pond
Drain
Path (um)
Def
Und
1.22m RH
STATION ROAD
THE STREET
Cricket Ground

SITE MAP

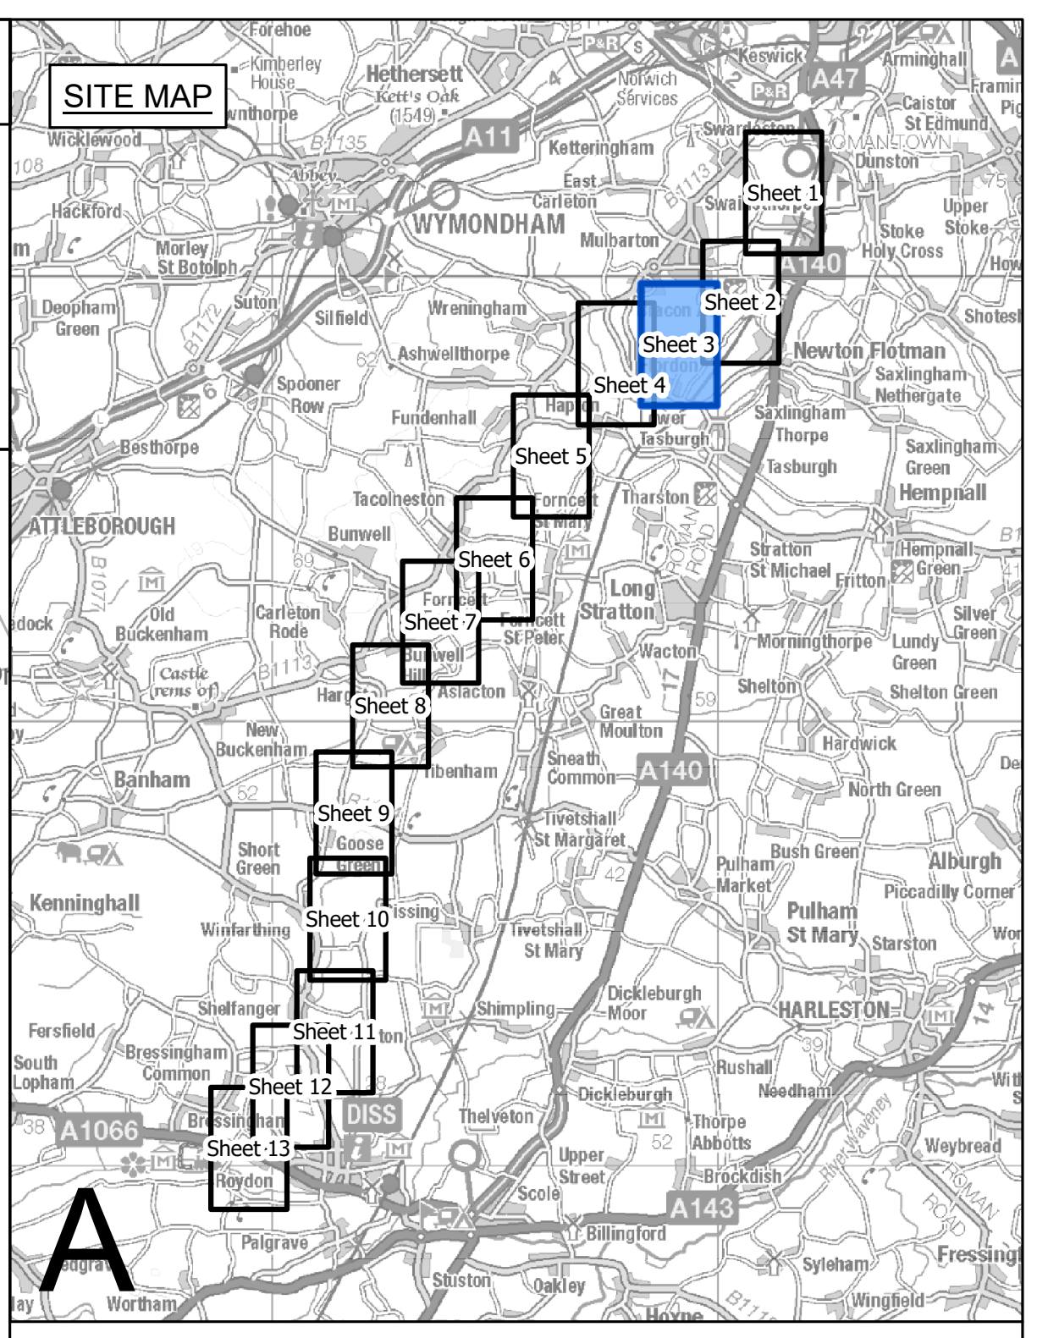
WYMONDHAM
Sheet 1
Sheet 2
Sheet 3
Sheet 4
Sheet 5
Sheet 6
Sheet 7
Sheet 8
Sheet 9
Sheet 10
Sheet 11
Sheet 12
Sheet 13
DISS
HARLESTON
A

Legend

- - Local authority boundary
- Section boundary & local authority boundary
- Sheet index cutlines
- Order Limits
- ▨ Tree Preservation Order groups
- Ancient woodland inventory (Natural England) as per DCO submission
- Veteran tree group
- Important hedgerows

Veteran tree

- ★ Removed
- ★ Affected managed
- ★ Potentially affected
- ★ Unaffected

Tree

- ● Removed
- ● Affected managed
- ● Potentially affected
- ● Unaffected

Tree groups

- 🟥 Removed
- 🟦 Affected managed
- 🟨 Potentially affected
- 🟩 Unaffected

Hedgerows

- Removed
- Affected managed
- Potentially affected
- Unaffected

Notes

1. These plans are indicative and the Project will sit within the Order Limits. Due to the need for future flexibility, National Grid will be applying for Order Limits and Limits of Deviation within its DCO, within which any final alignment would lie.

2. For additional detail on the plan suites, please refer to the Guide to Plans (document reference 2.0), located in the Volume 2 of the DCO application.

3. This drawing is scaled at paper size A0, therefore any prints taken at smaller sizes will affect accuracy of the measurement units and should not be scaled against.

4. Spatial locations and details of Tree Preservation Orders have been provided by relevant Local Planning Authorities and their projected spatial locations may differ slightly to those recorded during the arboricultural survey undertaken by the Project. For the avoidance of doubt, references to any tree subject to a Tree Preservation Order on these plans include any such slight differences.

5. The Tree Preservation Order data illustrated on the plans is limited to the arboriculture study area (which applies a 30 m buffer from the outer edge of the Order Limits).

6. Reference to any tree, shrub, shrubbery, hedgerow, or important hedgerow being removed, affected managed, potentially affected or unaffected is without prejudice to the exercise of any power in relation to such tree, shrub, shrubbery, hedgerow, or important hedgerow on the terms of the DCO.

7. The numbered references to trees comprised in any Individual Tree Preservation Order shown on these plans include any tree to which the relevant line points as well as any tree overlapping any such tree, whether or not a line points to it or not.

8. For the avoidance of doubt, where the section boundary & local authority boundary and/or Order Limits shown on these plans overlie any tree, hedgerow or ancient woodland shown on these plans such that they are partially obscured these plans are to be interpreted as if the tree, hedgerow or ancient woodland in question is not so obscured.

Coordinate System: British National Grid

Sheet X Centroid Coordinate: 619127
Sheet Y Centroid Coordinate: 298454

0 50 100 150 200 250 Metres

Issue	Date	Remarks	Drawn	Checked	Approved
B	MAY-2026	For deadline four	TMH	JPC	KR
A	AUG-2025	For DCO submission	MAB	JPC	KR

Title

THE NATIONAL GRID
(NORWICH TO TILBURY) ORDER
TREES AND HEDGEROWS TO BE REMOVED
AND OR MANAGED PLANS
REGULATION 5(2)(o)
SECTION A (SHEET 3 OF 13,
SOUTH NORFOLK COUNCIL)

nationalgrid

PINS Application Number

EN020027

National Grid Drawing Reference

AENC-LSTC-ENG-DWG-0002

Scale	Sheet Size	Sheet	Issue
1:2,500	A0	SHEET 3 OF 13	B

THE NATIONAL GRID (NORWICH TO TILBURY) ORDER
TREES AND HEDGEROWS TO BE REMOVED AND OR MANAGED PLANS
REGULATION 5(2)(o)
SECTION A (SHEET 4 OF 13,
SOUTH NORFOLK COUNCIL)

Application Document 2.16

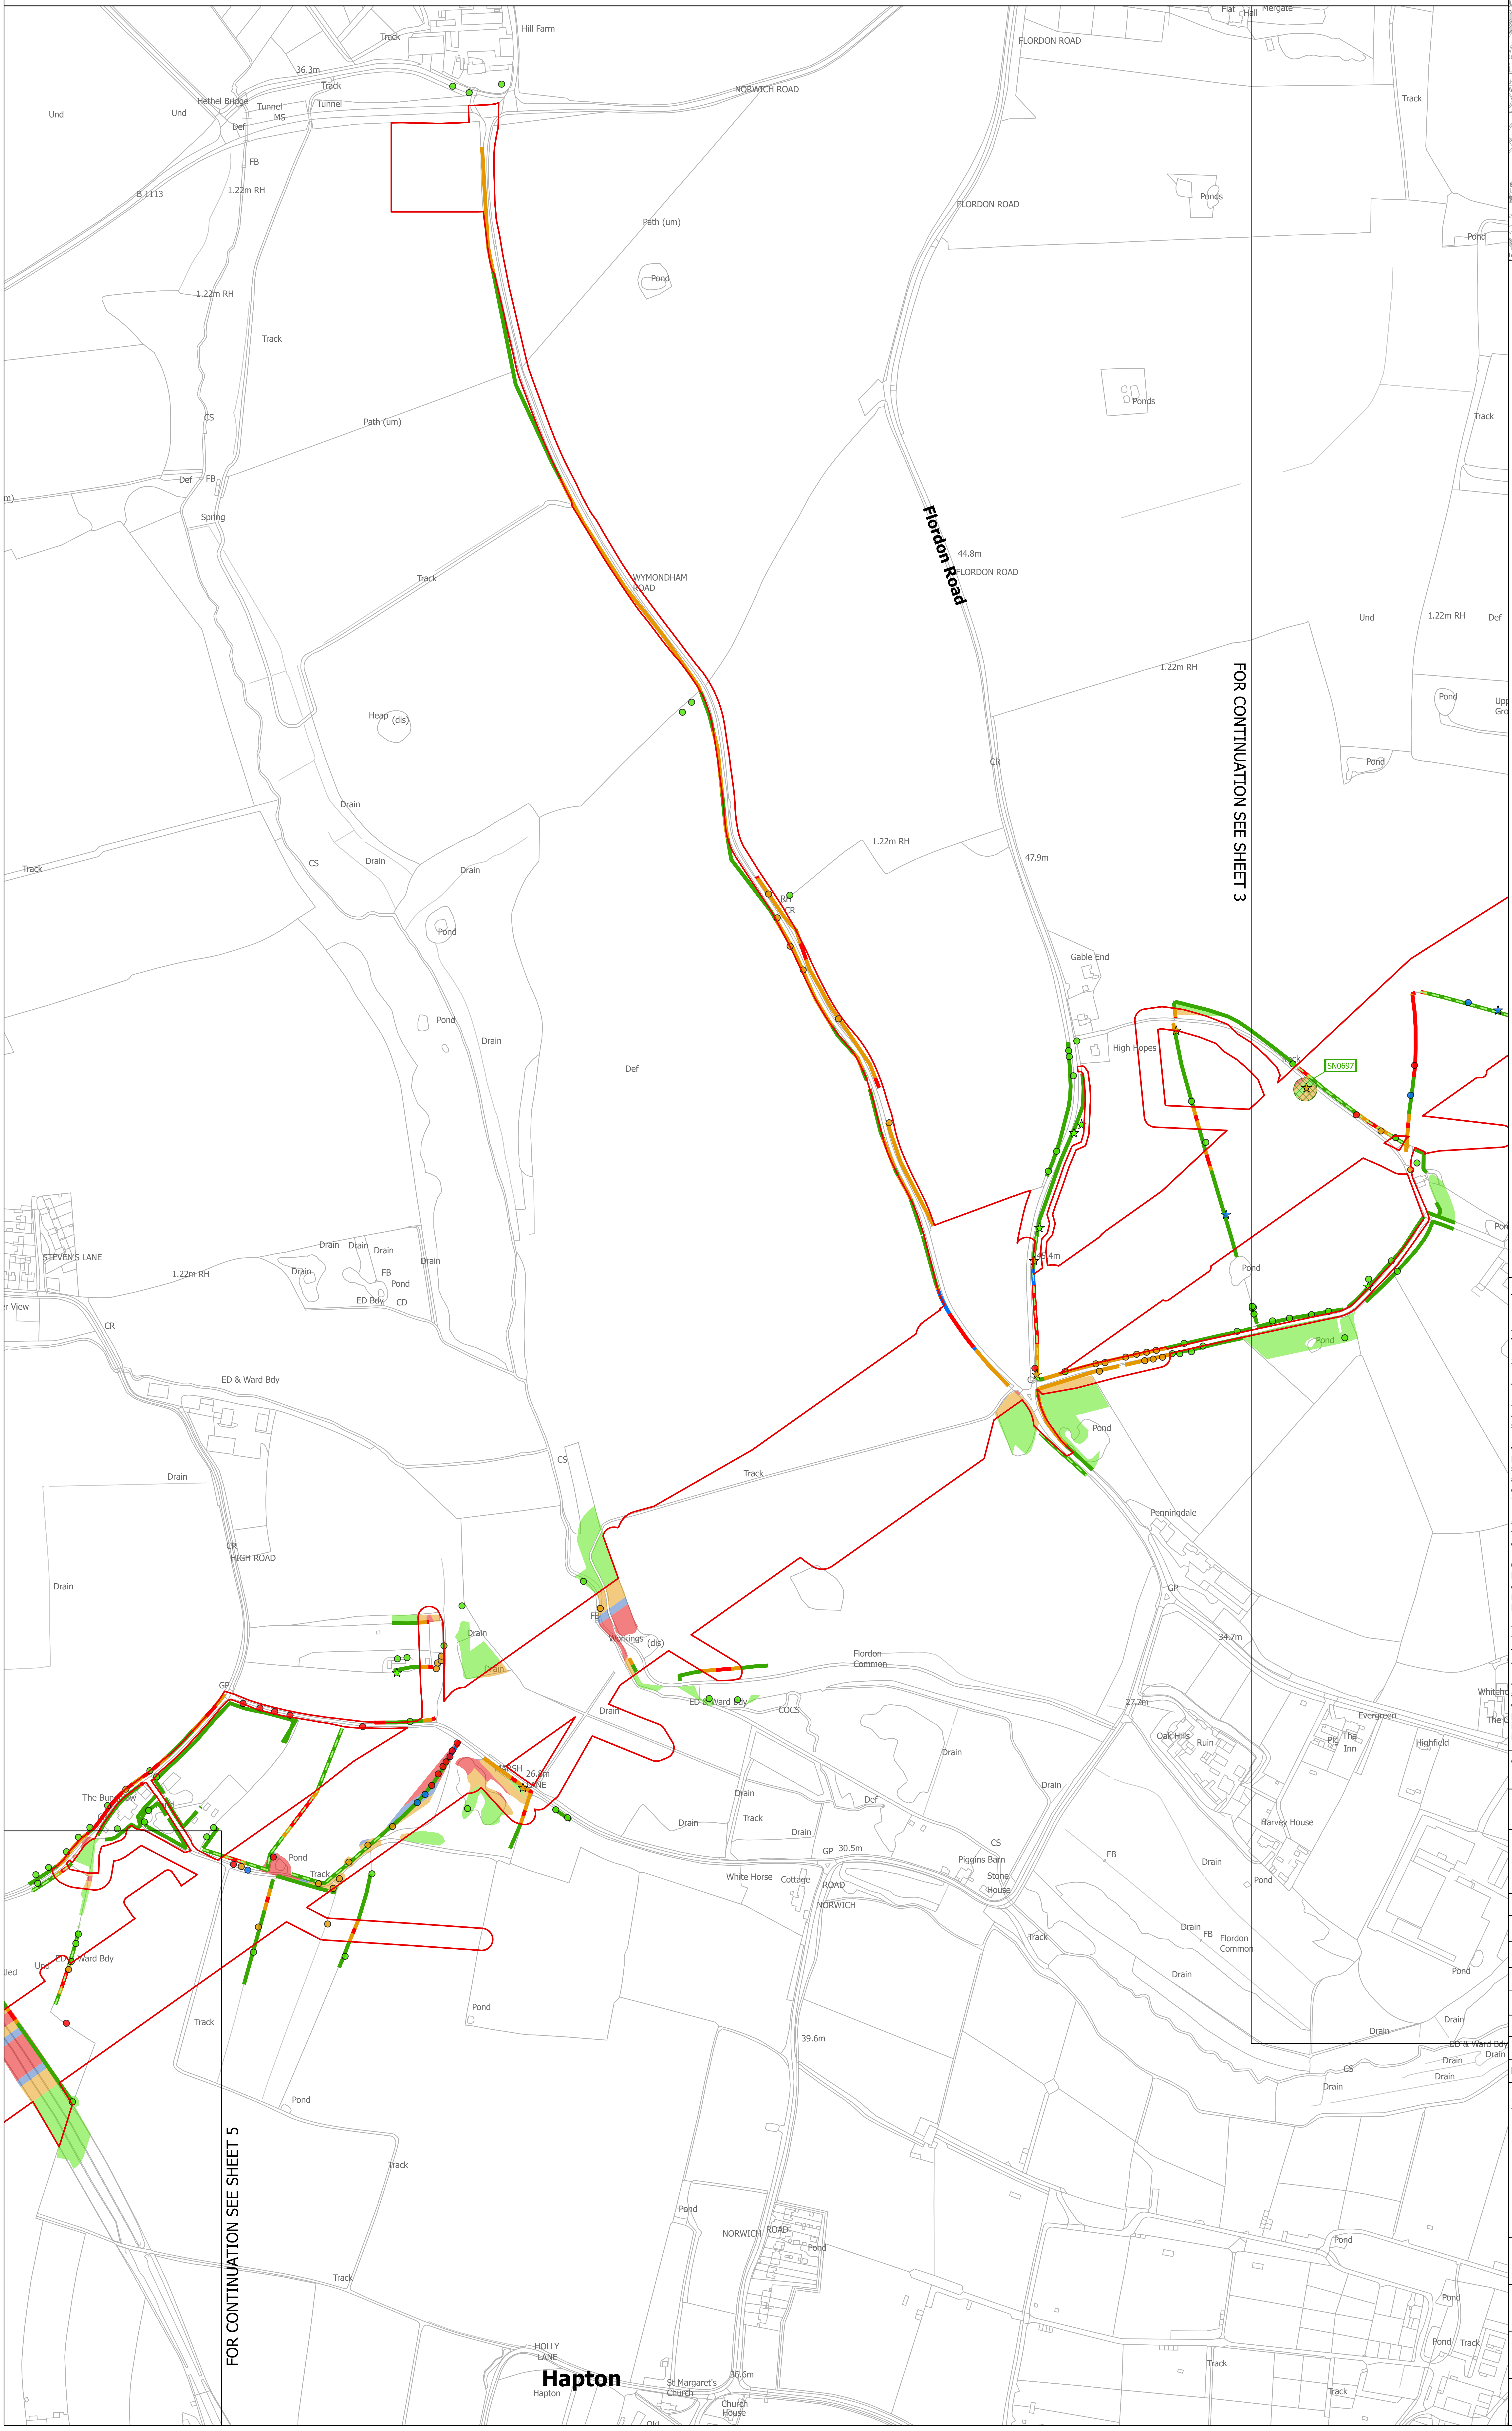

Hill Farm
Track
36.3m
Hethel Bridge
Tunnel
MS
Def
Und
FB
B.1113
1.22m RH
NORWICH ROAD
FLORDON ROAD
Path (um)
Pond
Ponds
CS
Def FB
Spring
Florden Road
44.8m
WYMONDHAM ROAD
Heap (dis)
Drain
47.9m
Gable End
High Hopes
SN0697
STEVEN'S LANE
ED Bdy
CD
CR
ED & Ward Bdy
HIGH ROAD
Wickings (dis)
Flordon Common
COCS
Penningdale
GP
34.7m
27.7m
Oak Hills
Ruin
Evergreen
The Inn
Highfield
Harvey House
The Bungalow
26.8m
Piggins Barn
Stone House
White Horse Cottage
30.5m
NORWICH ROAD
39.6m
Flordon Common
HOLLY LANE
Hapton
St Margaret's Church
Church House
36.6m
FOR CONTINUATION SEE SHEET 3
FOR CONTINUATION SEE SHEET 5

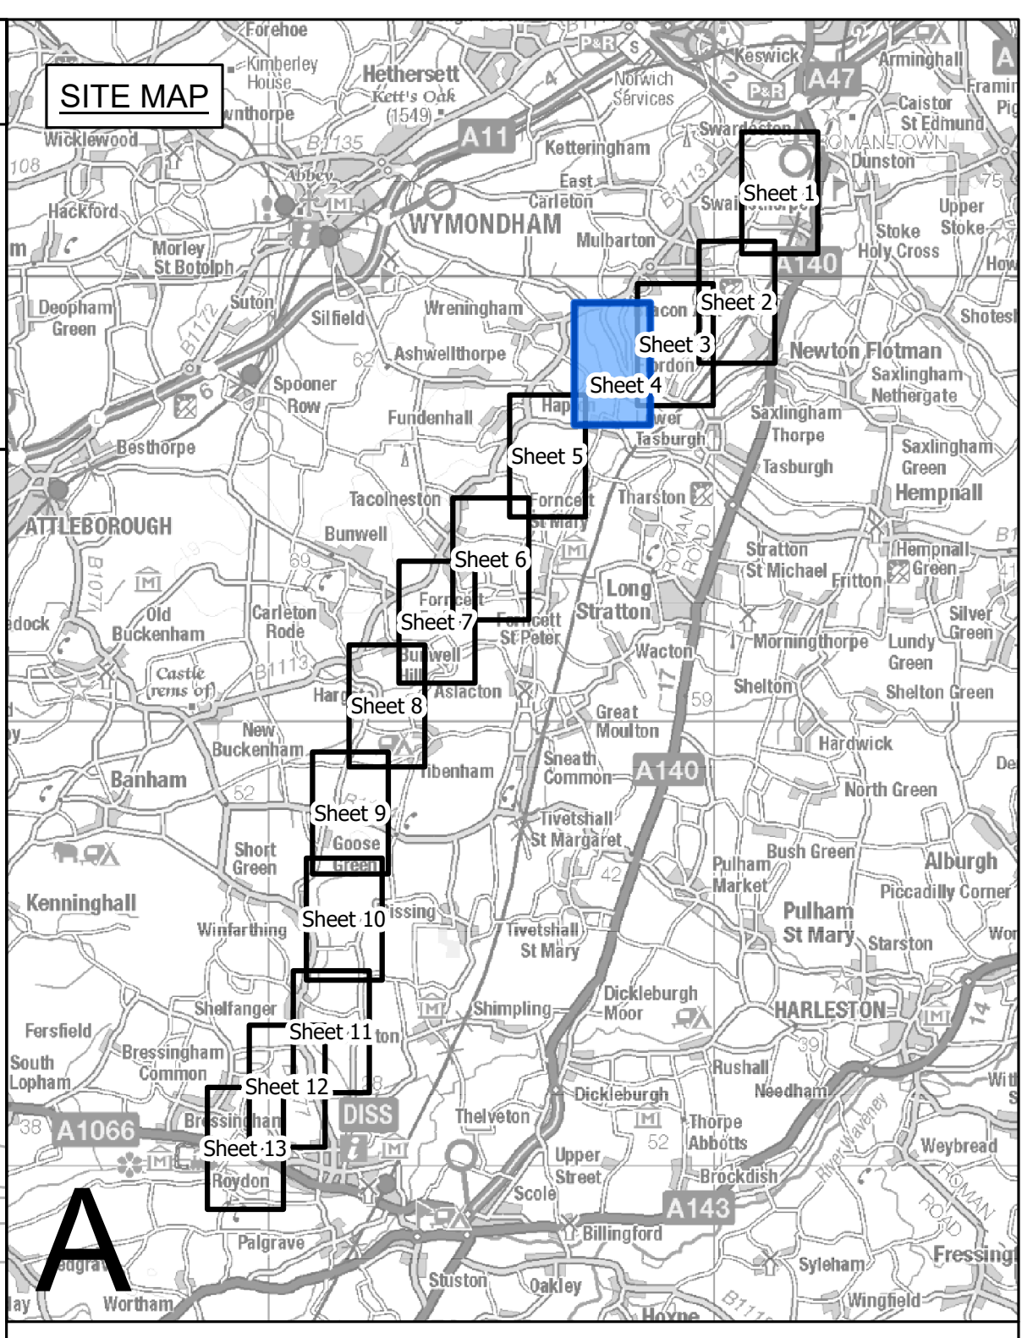

SITE MAP
WYMONDHAM
Sheet 1
Sheet 2
Sheet 3
Sheet 4
Sheet 5
Sheet 6
Sheet 7
Sheet 8
Sheet 9
Sheet 10
Sheet 11
Sheet 12
Sheet 13
ATTLEBOROUGH
HARLESTON
A

Legend

- ╍ Local authority boundary
- ▬ Section boundary & local authority boundary
- ─ Sheet index cutlines
- ☐ Order Limits
- ▨ Tree Preservation Order groups
- ▬ Ancient woodland inventory (Natural England) as per DCO submission
- ⬚ Veteran tree group
- ╌ Important hedgerows

Veteran tree

- ★ Removed
- ★ Affected managed
- ★ Potentially affected
- ★ Unaffected

Tree

- ● Removed
- ● Affected managed
- ● Potentially affected
- ● Unaffected

Tree groups

- 🟥 Removed
- 🟦 Affected managed
- 🟨 Potentially affected
- 🟩 Unaffected

Hedgerows

- ─ Removed
- ─ Affected managed
- ─ Potentially affected
- ─ Unaffected

Notes

1. These plans are indicative and the Project will sit within the Order Limits. Due to the need for future flexibility, National Grid will be applying for Order Limits and Limits of Deviation within its DCO, within which any final alignment would lie.

2. For additional detail on the plan suites, please refer to the Guide to Plans (document reference 2.0), located in the Volume 2 of the DCO application.

3. This drawing is scaled at paper size A0, therefore any prints taken at smaller sizes will affect accuracy of the measurement units and should not be scaled against.

4. Spatial locations and details of Tree Preservation Orders have been provided by relevant Local Planning Authorities and their projected spatial locations may differ slightly to those recorded during the arboricultural survey undertaken by the Project. For the avoidance of doubt, references to any tree subject to a Tree Preservation Order on these plans include any such slight differences.

5. The Tree Preservation Order data illustrated on the plans is limited to the arboriculture study area (which applies a 30 m buffer from the outer edge of the Order Limits).

6. Reference to any tree, shrub, shrubbery, hedgerow, or important hedgerow being removed, affected managed, potentially affected or unaffected is without prejudice to the exercise of any power in relation to such tree, shrub, shrubbery, hedgerow, or important hedgerow on the terms of the DCO.

7. The numbered references to trees comprised in any Individual Tree Preservation Order shown on these plans include any tree to which the relevant line points as well as any tree overlapping any such tree, whether or not a line points to it or not.

8. For the avoidance of doubt, where the section boundary & local authority boundary and/or Order Limits shown on these plans overlie any tree, hedgerow or ancient woodland shown on these plans such that they are partially obscured these plans are to be interpreted as if the tree, hedgerow or ancient woodland in question is not so obscured.

Coordinate System: British National Grid

Sheet X Centroid Coordinate: 617714 Sheet Y Centroid Coordinate: 298023

0 50 100 150 200 250 Metres

B	MAY-2026	For deadline four	TMH	JPC	KR
A	AUG-2025	For DCO submission	MAB	JPC	KR
Issue	Date	Remarks	Drawn	Checked	Approved

Title

THE NATIONAL GRID
(NORWICH TO TILBURY) ORDER
TREES AND HEDGEROWS TO BE REMOVED
AND OR MANAGED PLANS
REGULATION 5(2)(o)
SECTION A (SHEET 4 OF 13,
SOUTH NORFOLK COUNCIL)

nationalgrid

PINS Application Number

EN020027

National Grid Drawing Reference

AENC-LSTC-ENG-DWG-0002

Scale	Sheet Size	Sheet	Issue
1:2,500	A0	SHEET 4 OF 13	B

THE NATIONAL GRID (NORWICH TO TILBURY) ORDER
TREES AND HEDGEROWS TO BE REMOVED AND OR MANAGED PLANS
REGULATION 5(2)(o)
SECTION A (SHEET 5 OF 13,
SOUTH NORFOLK COUNCIL)

Application Document 2.16

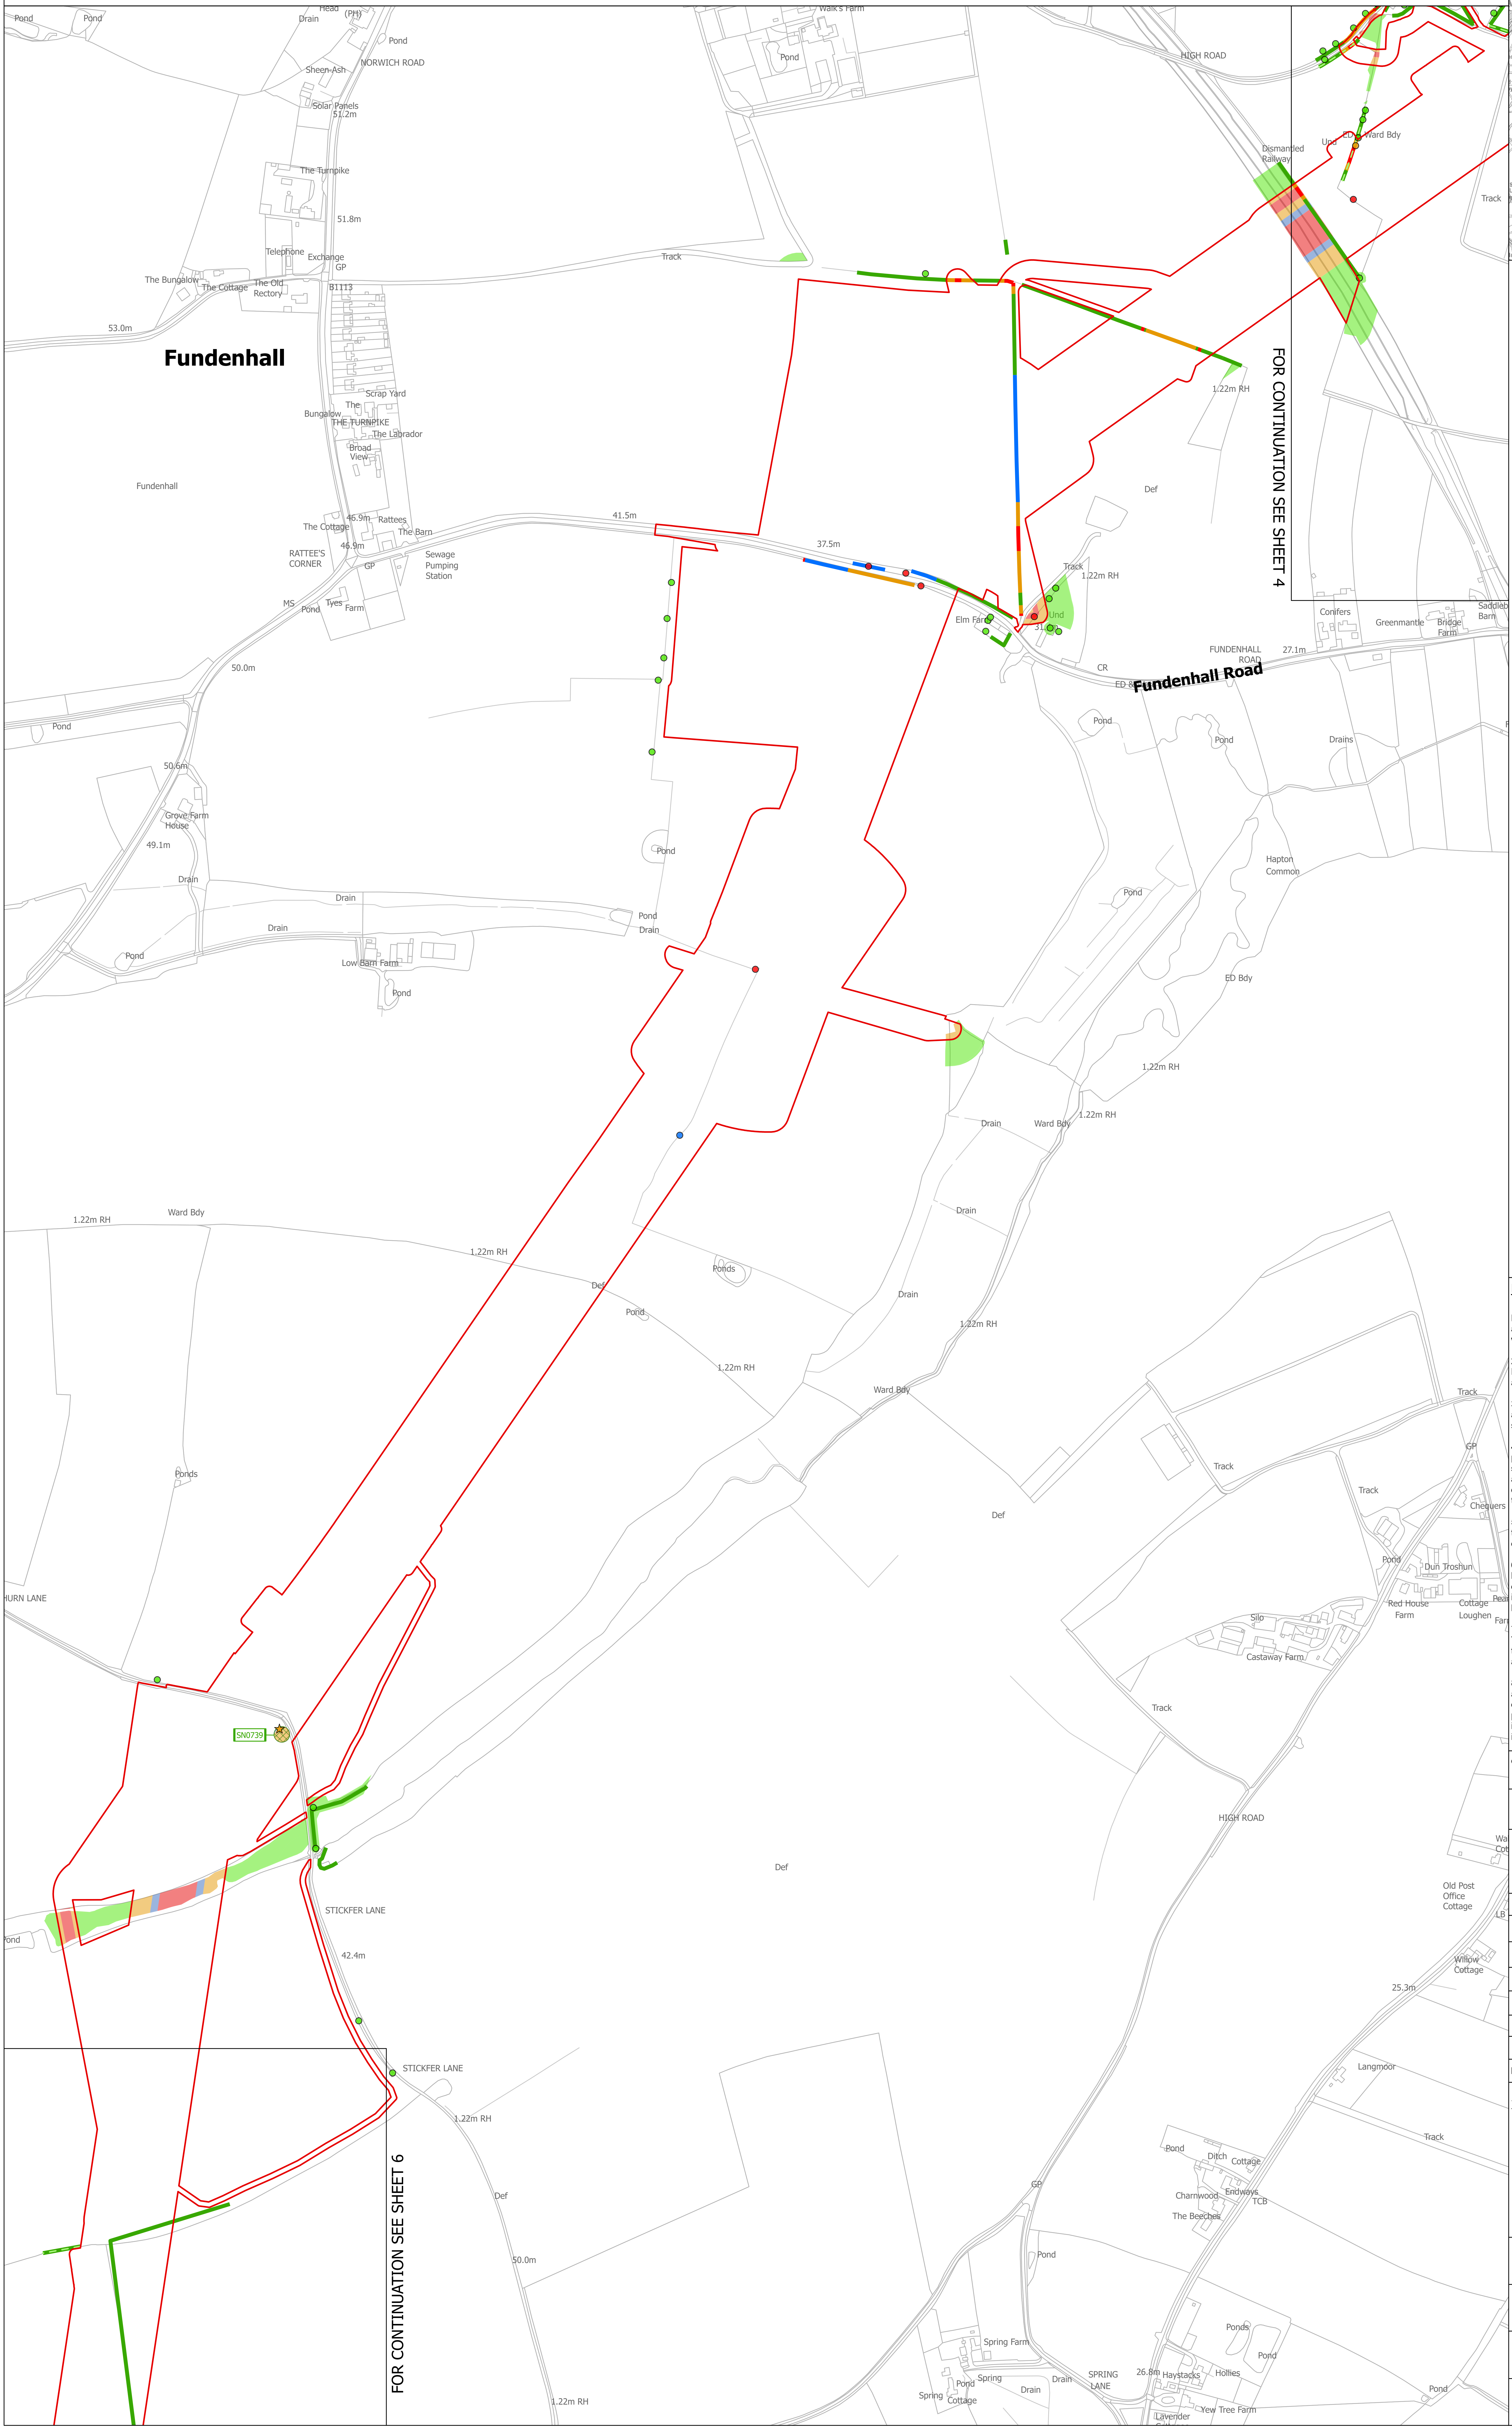
N
Pond
Pond
Head
(PH)
Drain
Pond
NORWICH ROAD
Sheen-Ash
Solar Panels
51.2m
The Turnpike
51.8m
Telephone
Exchange
GP
The Bungalow
The Cottage
The Old Rectory
B1113
53.0m
Fundenhall
Scrap Yard
The Bungalow
THE TURNPIKE
The Labrador
Broad View
Fundenhall
46.9m
Rattees
The Cottage
The Barn
46.9m
RATTEE'S CORNER
GP
Sewage Pumping Station
MS
Pond
Tyes Farm
41.5m
37.5m
50.0m
Pond
50.6m
Grove Farm House
49.1m
Drain
Drain
Drain
Pond
Low Barn Farm
Pond
Pond
Pond
Drain
Walk's Farm
Pond
HIGH ROAD
Track
Dismantled Railway
Und
ED Ward Bdy
Track
1.22m RH
Def
Track
1.22m RH
Elm Farm
Und
31.0m
CR
ED &
Fundenhall Road
FUNDENHALL ROAD
27.1m
Conifers
Greenmantle
Bridge Farm
Saddleb Barn
FOR CONTINUATION SEE SHEET 4
Pond
Pond
Drains
Hapton Common
Pond
ED Bdy
1.22m RH
1.22m RH
Drain
Ward Bdy
Drain
1.22m RH
Ward Bdy
1.22m RH
Def
Ponds
Pond
Drain
1.22m RH
1.22m RH
Ward Bdy
Track
Ponds
Def
Track
GP
Track
Chequers
Pond
Dun Troshun
Red House Farm
Cottage
Loughen
Silo
Castaway Farm
Track
HURN LANE
SN0739
HIGH ROAD
STICKFER LANE
Pond
42.4m
Def
Old Post Office Cottage
Willow Cottage
25.3m
STICKFER LANE
1.22m RH
Langmoor
Track
Def
GP
Pond
Ditch
Cottage
Charnwood
Endways
The Beeches
TCB
50.0m
Pond
Ponds
Pond
Spring Farm
Spring Cottage
Pond
Spring
Drain
SPRING LANE
26.8m
Haystacks
Hollies
Pond
Lavender
Yew Tree Farm
1.22m RH
FOR CONTINUATION SEE SHEET 6

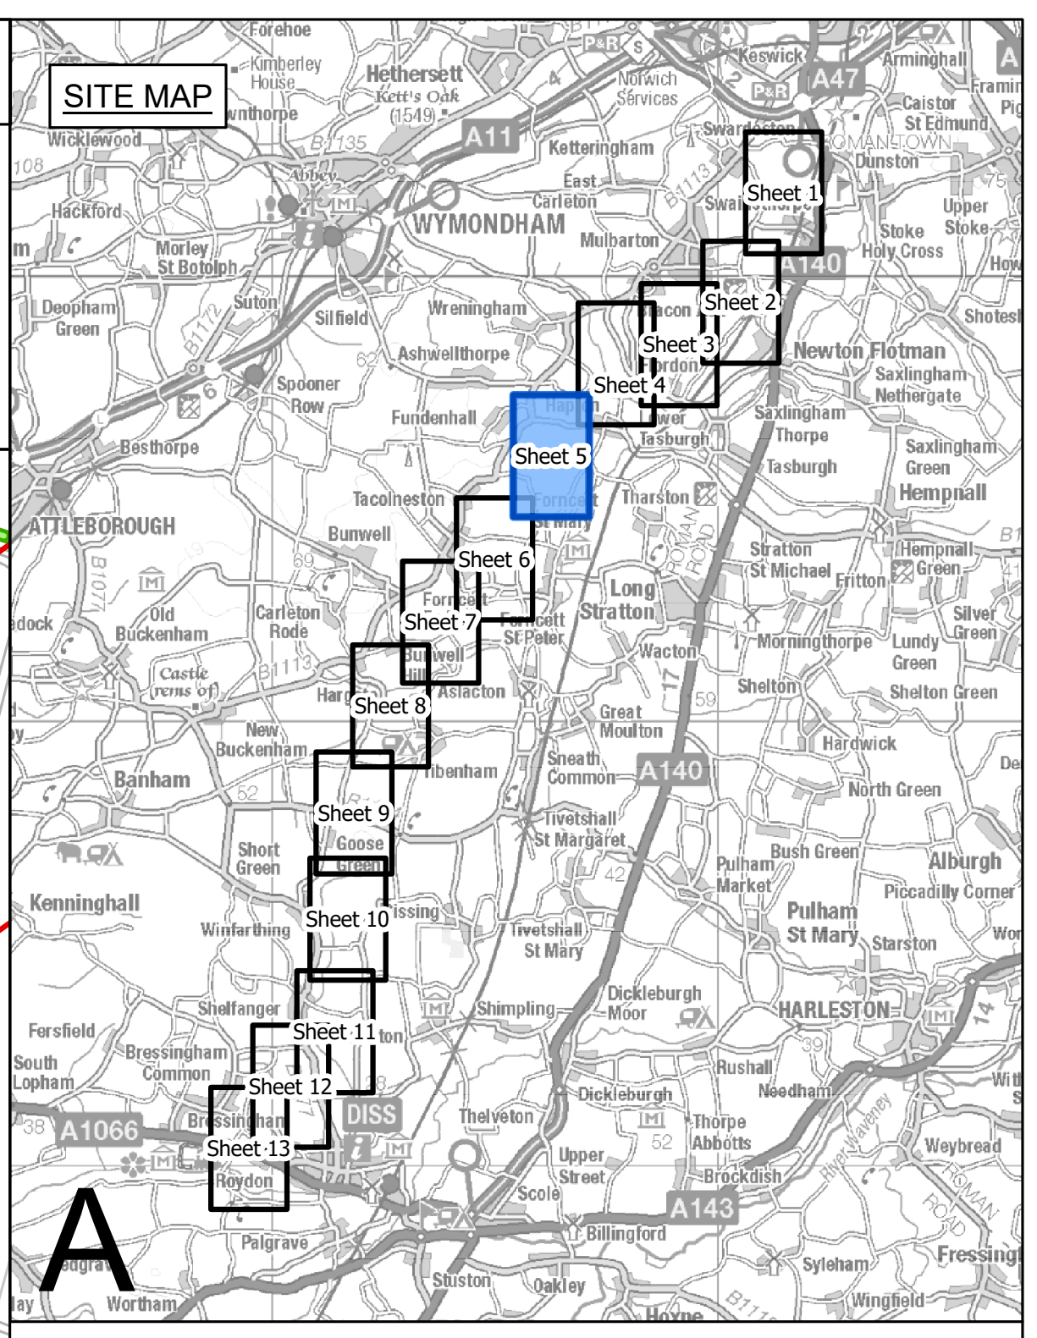
SITE MAP
WYMONDHAM
ATTLEBOROUGH
Sheet 1
Sheet 2
Sheet 3
Sheet 4
Sheet 5
Sheet 6
Sheet 7
Sheet 8
Sheet 9
Sheet 10
Sheet 11
Sheet 12
Sheet 13
Kenninghall
Winfarthing
Shelfanger
Fersfield
South Lopham
Bressingham Common
Roydon
Palgrave
Wortham
DISS
A1066
Tivetshall St Mary
Shimpling
Dickleburgh Moor
Dickleburgh
Thelveton
Upper Street
Scole
Billingford
Stuston
Oakley
Hoxne
Pulham Market
Pulham St Mary
Starston
Piccadilly Corner
HARLESTON
Rushall
Needham
Thorpe Abbotts
Brockdish
Weybread
Syleham
Wingfield
Fressingfield
A143
A

Legend

- ▬ ▬ Local authority boundary
- ▬ Section boundary & local authority boundary
- ── Sheet index cutlines
- ☐ Order Limits
- ▨ Tree Preservation Order groups
- 🟫 Ancient woodland inventory (Natural England) as per DCO submission
- ⬚ Veteran tree group
- - - - Important hedgerows

Veteran tree

- ★ Removed
- ★ Affected managed
- ★ Potentially affected
- ★ Unaffected

Tree

- ● Removed
- ● Affected managed
- ● Potentially affected
- ● Unaffected

Tree groups

- 🟥 Removed
- 🟦 Affected managed
- 🟨 Potentially affected
- 🟩 Unaffected

Hedgerows

- ── Removed
- ── Affected managed
- ── Potentially affected
- ── Unaffected

Notes

1. These plans are indicative and the Project will sit within the Order Limits. Due to the need for future flexibility, National Grid will be applying for Order Limits and Limits of Deviation within its DCO, within which any final alignment would lie.

2. For additional detail on the plan suites, please refer to the Guide to Plans (document reference 2.0), located in the Volume 2 of the DCO application.

3. This drawing is scaled at paper size A0, therefore any prints taken at smaller sizes will affect accuracy of the measurement units and should not be scaled against.

4. Spatial locations and details of Tree Preservation Orders have been provided by relevant Local Planning Authorities and their projected spatial locations may differ slightly to those recorded during the arboricultural survey undertaken by the Project. For the avoidance of doubt, references to any tree subject to a Tree Preservation Order on these plans include any such slight differences.

5. The Tree Preservation Order data illustrated on the plans is limited to the arboriculture study area (which applies a 30 m buffer from the outer edge of the Order Limits).

6. Reference to any tree, shrub, shrubbery, hedgerow, or important hedgerow being removed, affected managed, potentially affected or unaffected is without prejudice to the exercise of any power in relation to such tree, shrub, shrubbery, hedgerow, or important hedgerow on the terms of the DCO.

7. The numbered references to trees comprised in any Individual Tree Preservation Order shown on these plans include any tree to which the relevant line points as well as any tree overlapping any such tree, whether or not a line points to it or not.

8. For the avoidance of doubt, where the section boundary & local authority boundary and/or Order Limits shown on these plans overlie any tree, hedgerow or ancient woodland shown on these plans such that they are partially obscured these plans are to be interpreted as if the tree, hedgerow or ancient woodland in question is not so obscured.

Coordinate System: British National Grid

Sheet X Centroid Coordinate: 616255 Sheet Y Centroid Coordinate: 295955

0 50 100 150 200 250 Metres

Issue	Date	Remarks	Drawn	Checked	Approved
B	MAY-2026	For deadline four	TMH	JPC	KR
A	AUG-2025	For DCO submission	MAB	JPC	KR

Title

THE NATIONAL GRID
(NORWICH TO TILBURY) ORDER
TREES AND HEDGEROWS TO BE REMOVED
AND OR MANAGED PLANS
REGULATION 5(2)(o)
SECTION A (SHEET 5 OF 13,
SOUTH NORFOLK COUNCIL)

nationalgrid

PINS Application Number

EN020027

National Grid Drawing Reference

AENC-LSTC-ENG-DWG-0002

Scale	Sheet Size	Sheet	Issue
1:2,500	A0	SHEET 5 OF 13	B

THE NATIONAL GRID (NORWICH TO TILBURY) ORDER
TREES AND HEDGEROWS TO BE REMOVED AND OR MANAGED PLANS
REGULATION 5(2)(o)
SECTION A (SHEET 6 OF 13, SOUTH NORFOLK COUNCIL)

Application Document 2.16

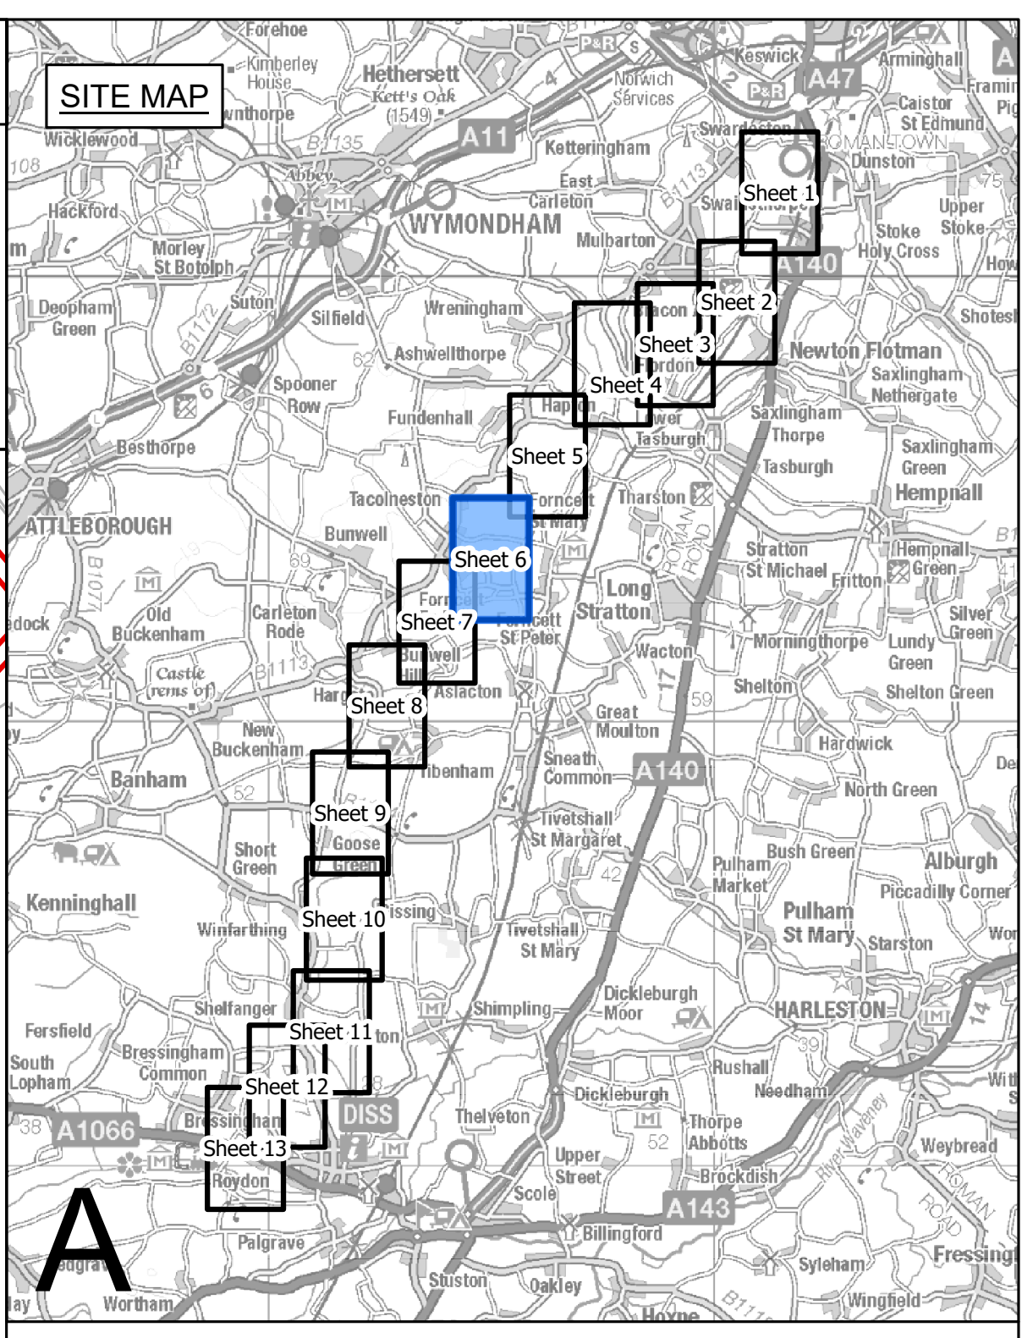

SITE MAP
WYMONDHAM
ATTLEBOROUGH
Sheet 1
Sheet 2
Sheet 3
Sheet 4
Sheet 5
Sheet 6
Sheet 7
Sheet 8
Sheet 9
Sheet 10
Sheet 11
Sheet 12
Sheet 13
A11
A140
A1066
HARLESTON
A

Legend

- ▬ ▬ Local authority boundary
- ▬ Section boundary & local authority boundary
- ▬ Sheet index cutlines
- ▭ Order Limits
- ▨ Tree Preservation Order groups
- ▬ Ancient woodland inventory (Natural England) as per DCO submission
- ⬚ Veteran tree group
- - - Important hedgerows

Veteran tree

- ★ Removed
- ★ Affected managed
- ★ Potentially affected
- ★ Unaffected

Tree

- ● Removed
- ● Affected managed
- ● Potentially affected
- ● Unaffected

Tree groups

- 🟥 Removed
- 🟦 Affected managed
- 🟨 Potentially affected
- 🟩 Unaffected

Hedgerows

- ▬ Removed
- ▬ Affected managed
- ▬ Potentially affected
- ▬ Unaffected

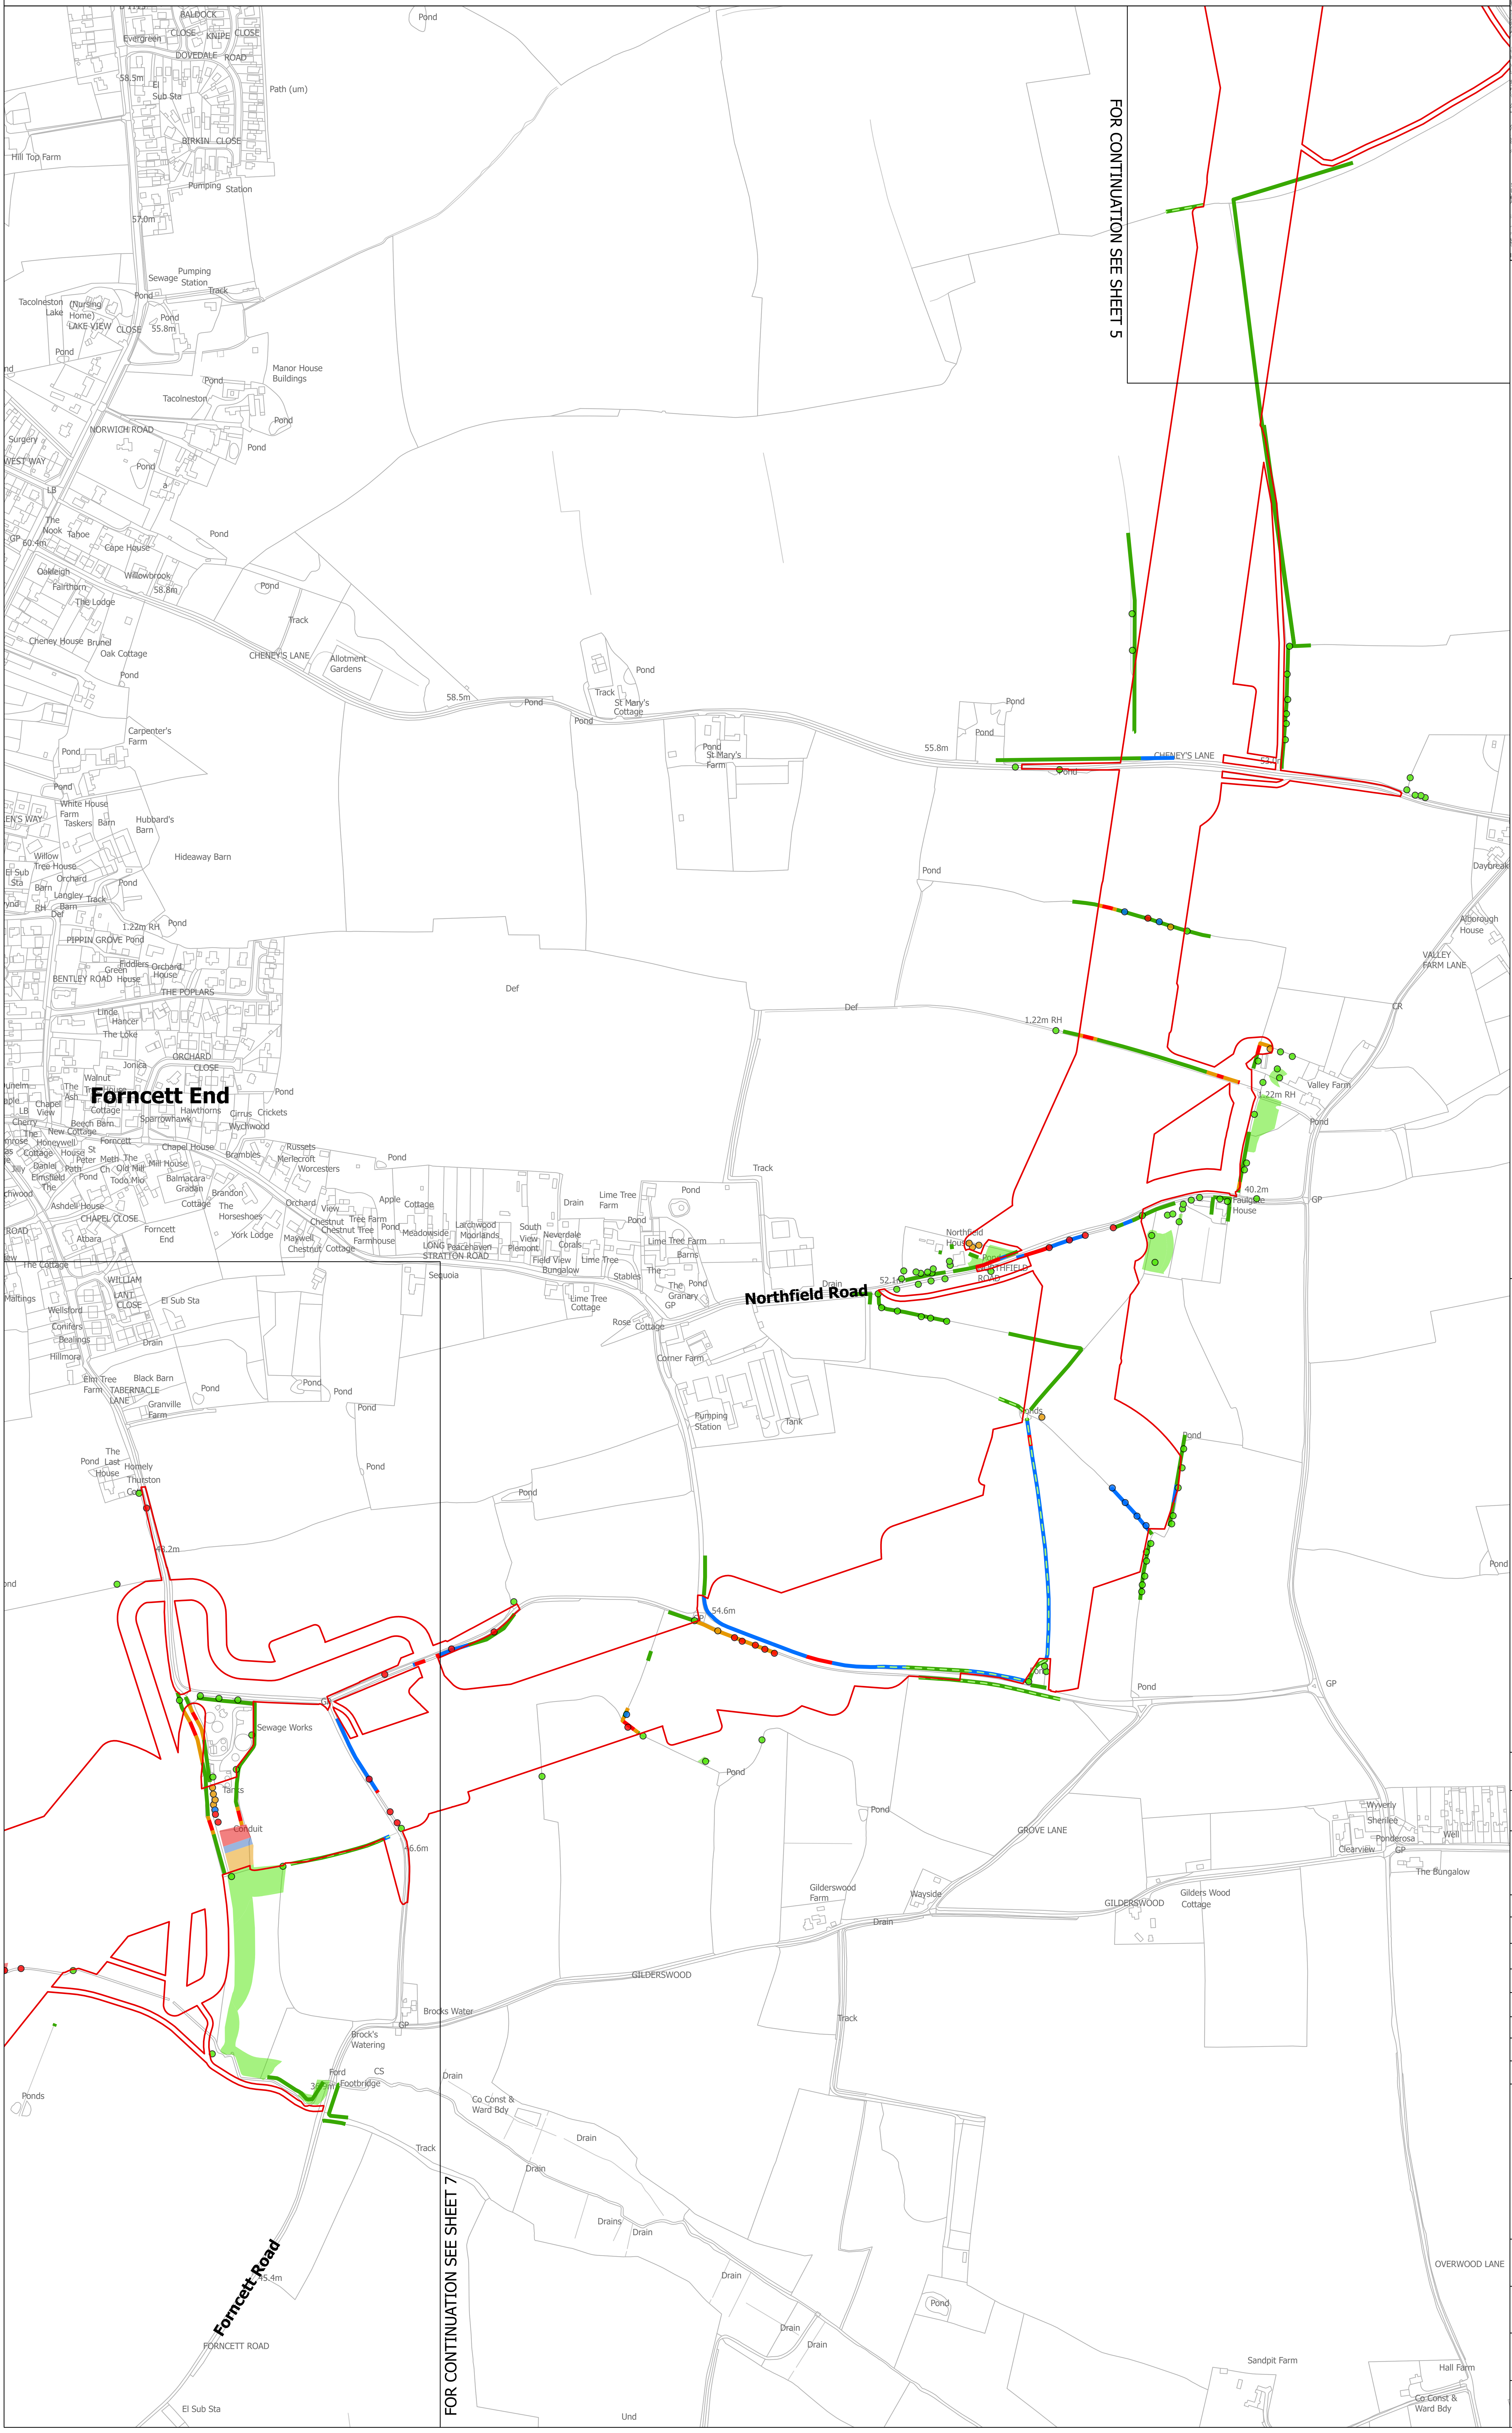

FOR CONTINUATION SEE SHEET 5
FOR CONTINUATION SEE SHEET 7
Forncett End
Northfield Road
Forncett Road
FORNCETT ROAD
CHENEY'S LANE
NORWICH ROAD
WEST WAY
BALDOCK CLOSE
KNIPE CLOSE
DOVEDALE ROAD
BIRKIN CLOSE
Evergreen
Hill Top Farm
Path (um)
Pumping Station
Sewage Station
Tacolneston Lake
LAKE VIEW CLOSE
Manor House Buildings
Tacolneston
Surgery
Cape House
Willowbrook
Fairthorn
The Lodge
Cheney House
Oak Cottage
Allotment Gardens
St Mary's Cottage
St Mary's Farm
Carpenter's Farm
White House Farm
Hubbard's Barn
Hideaway Barn
PIPPIN GROVE
BENTLEY ROAD
THE POPLARS
ORCHARD CLOSE
CHAPEL CLOSE
STRATTON ROAD
Lime Tree Farm
Valley Farm
VALLEY FARM LANE
Albrough House
Daybreak
Foulgers House
NORTHFIELD ROAD
Corner Farm
Pumping Station
Sewage Works
Tanks
Conduit
Brocks Water
Brock's Watering
Ford
Footbridge
GILDERSWOOD
Gilderswood Farm
Gilders Wood Cottage
GROVE LANE
Wayside
OVERWOOD LANE
Sandpit Farm
Hall Farm
Co Const & Ward Bdy
Elm Tree Farm
TABERNACLE LANE
Granville Farm
Black Barn
WILLIAM LANT CLOSE
Wellsford
Hillmore
Thurston Cott
The Bungalow
Ponderosa
Clearview
Sherilee
Wyverly
Track
Drain
Pond
El Sub Sta
58.5m
57.0m
55.8m
58.8m
60.4m
54.6m
52.1m
46.6m
40.2m
1.22m RH

Notes

1. These plans are indicative and the Project will sit within the Order Limits. Due to the need for future flexibility, National Grid will be applying for Order Limits and Limits of Deviation within its DCO, within which any final alignment would lie.

2. For additional detail on the plan suites, please refer to the Guide to Plans (document reference 2.0), located in the Volume 2 of the DCO application.

3. This drawing is scaled at paper size A0, therefore any prints taken at smaller sizes will affect accuracy of the measurement units and should not be scaled against.

4. Spatial locations and details of Tree Preservation Orders have been provided by relevant Local Planning Authorities and their projected spatial locations may differ slightly to those recorded during the arboricultural survey undertaken by the Project. For the avoidance of doubt, references to any tree subject to a Tree Preservation Order on these plans include any such slight differences.

5. The Tree Preservation Order data illustrated on the plans is limited to the arboriculture study area (which applies a 30 m buffer from the outer edge of the Order Limits).

6. Reference to any tree, shrub, shrubbery, hedgerow, or important hedgerow being removed, affected managed, potentially affected or unaffected is without prejudice to the exercise of any power in relation to such tree, shrub, shrubbery, hedgerow, or important hedgerow on the terms of the DCO.

7. The numbered references to trees comprised in any Individual Tree Preservation Order shown on these plans include any tree to which the relevant line points as well as any tree overlapping any such tree, whether or not a line points to it or not.

8. For the avoidance of doubt, where the section boundary & local authority boundary and/or Order Limits shown on these plans overlie any tree, hedgerow or ancient woodland shown on these plans such that they are partially obscured these plans are to be interpreted as if the tree, hedgerow or ancient woodland in question is not so obscured.

Coordinate System: British National Grid

Sheet X Centroid Coordinate: 614982 Sheet Y Centroid Coordinate: 293640

0 50 100 150 200 250 Metres

Issue	Date	Remarks	Drawn	Checked	Approved
B	MAY-2026	For deadline four	TMH	JPC	KR
A	AUG-2025	For DCO submission	MAB	JPC	KR

Title

THE NATIONAL GRID
(NORWICH TO TILBURY) ORDER
TREES AND HEDGEROWS TO BE REMOVED
AND OR MANAGED PLANS
REGULATION 5(2)(o)
SECTION A (SHEET 6 OF 13,
SOUTH NORFOLK COUNCIL)

nationalgrid

PINS Application Number

EN020027

National Grid Drawing Reference

AENC-LSTC-ENG-DWG-0002

Scale	Sheet Size	Sheet	Issue
1:2,500	A0	SHEET 6 OF 13	B

THE NATIONAL GRID (NORWICH TO TILBURY) ORDER
TREES AND HEDGEROWS TO BE REMOVED AND OR MANAGED PLANS
REGULATION 5(2)(o)
SECTION A (SHEET 7 OF 13,
SOUTH NORFOLK COUNCIL)

Application Document 2.16

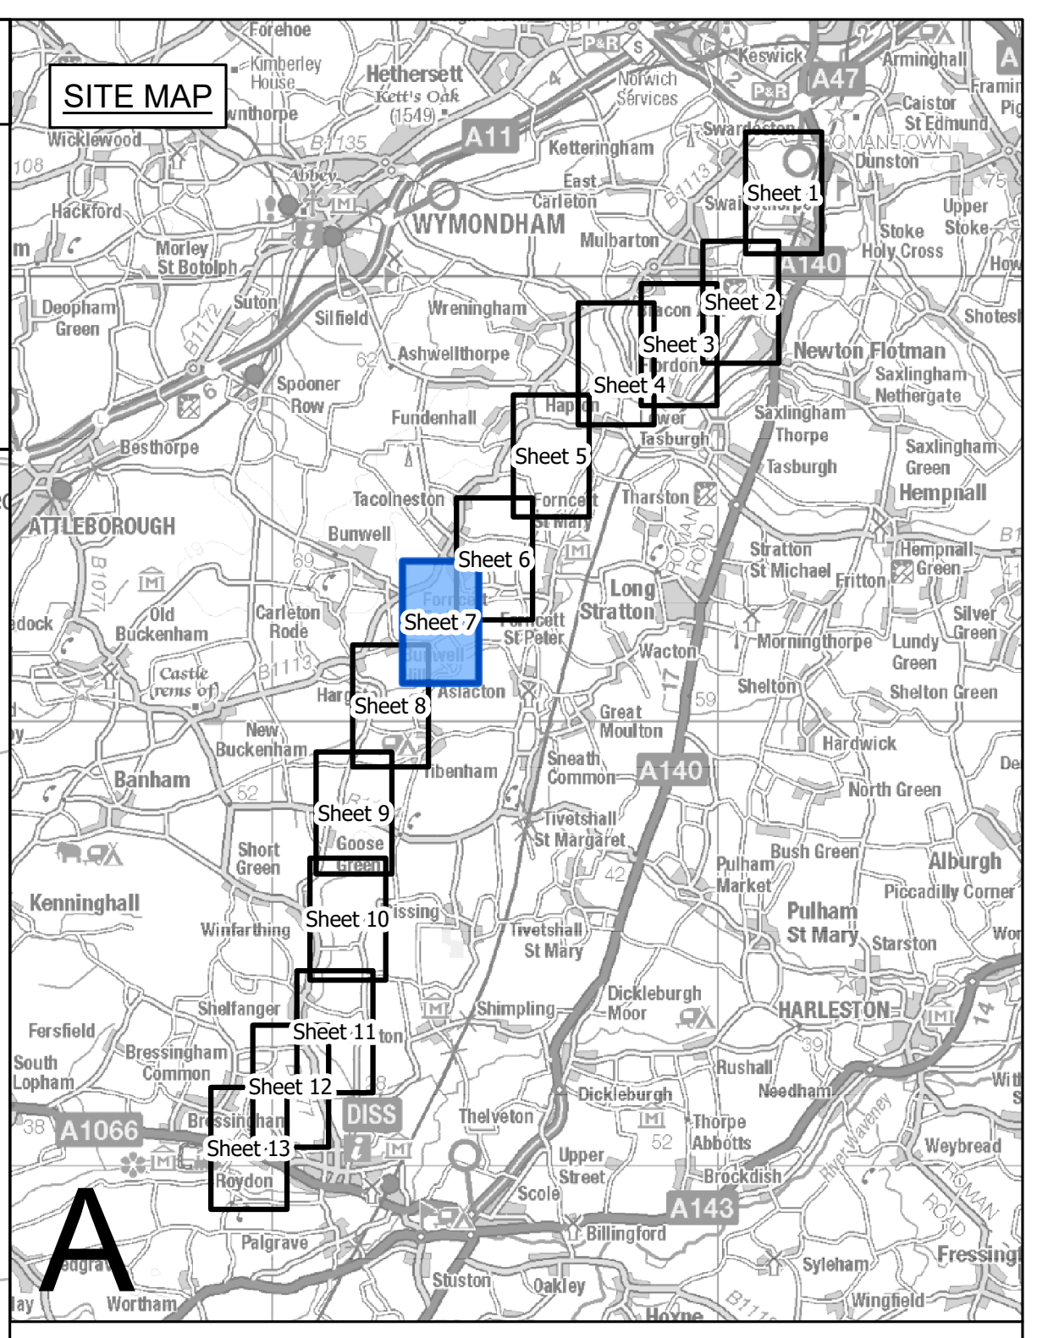
SITE MAP
WYMONDHAM
Sheet 1
Sheet 2
Sheet 3
Sheet 4
Sheet 5
Sheet 6
Sheet 7
Sheet 8
Sheet 9
Sheet 10
Sheet 11
Sheet 12
Sheet 13
Kenninghall
Winfarthing
Shelfanger
Fersfield
South Lopham
Bressingham Common
A1066
DISS
Roydon
Palgrave
Wortham
Tivetshall St Mary
Shimpling
Dickleburgh Moor
Dickleburgh
Thelveton
Scole
Upper Street
Billingford
Stuston
Oakley
Hoxne
Pulham Market
Pulham St Mary
Starston
HARLESTON
Rushall
Needham
Thorpe Abbotts
Brockdish
Weybread
Syleham
Wingfield
Fressingfield
A143
A

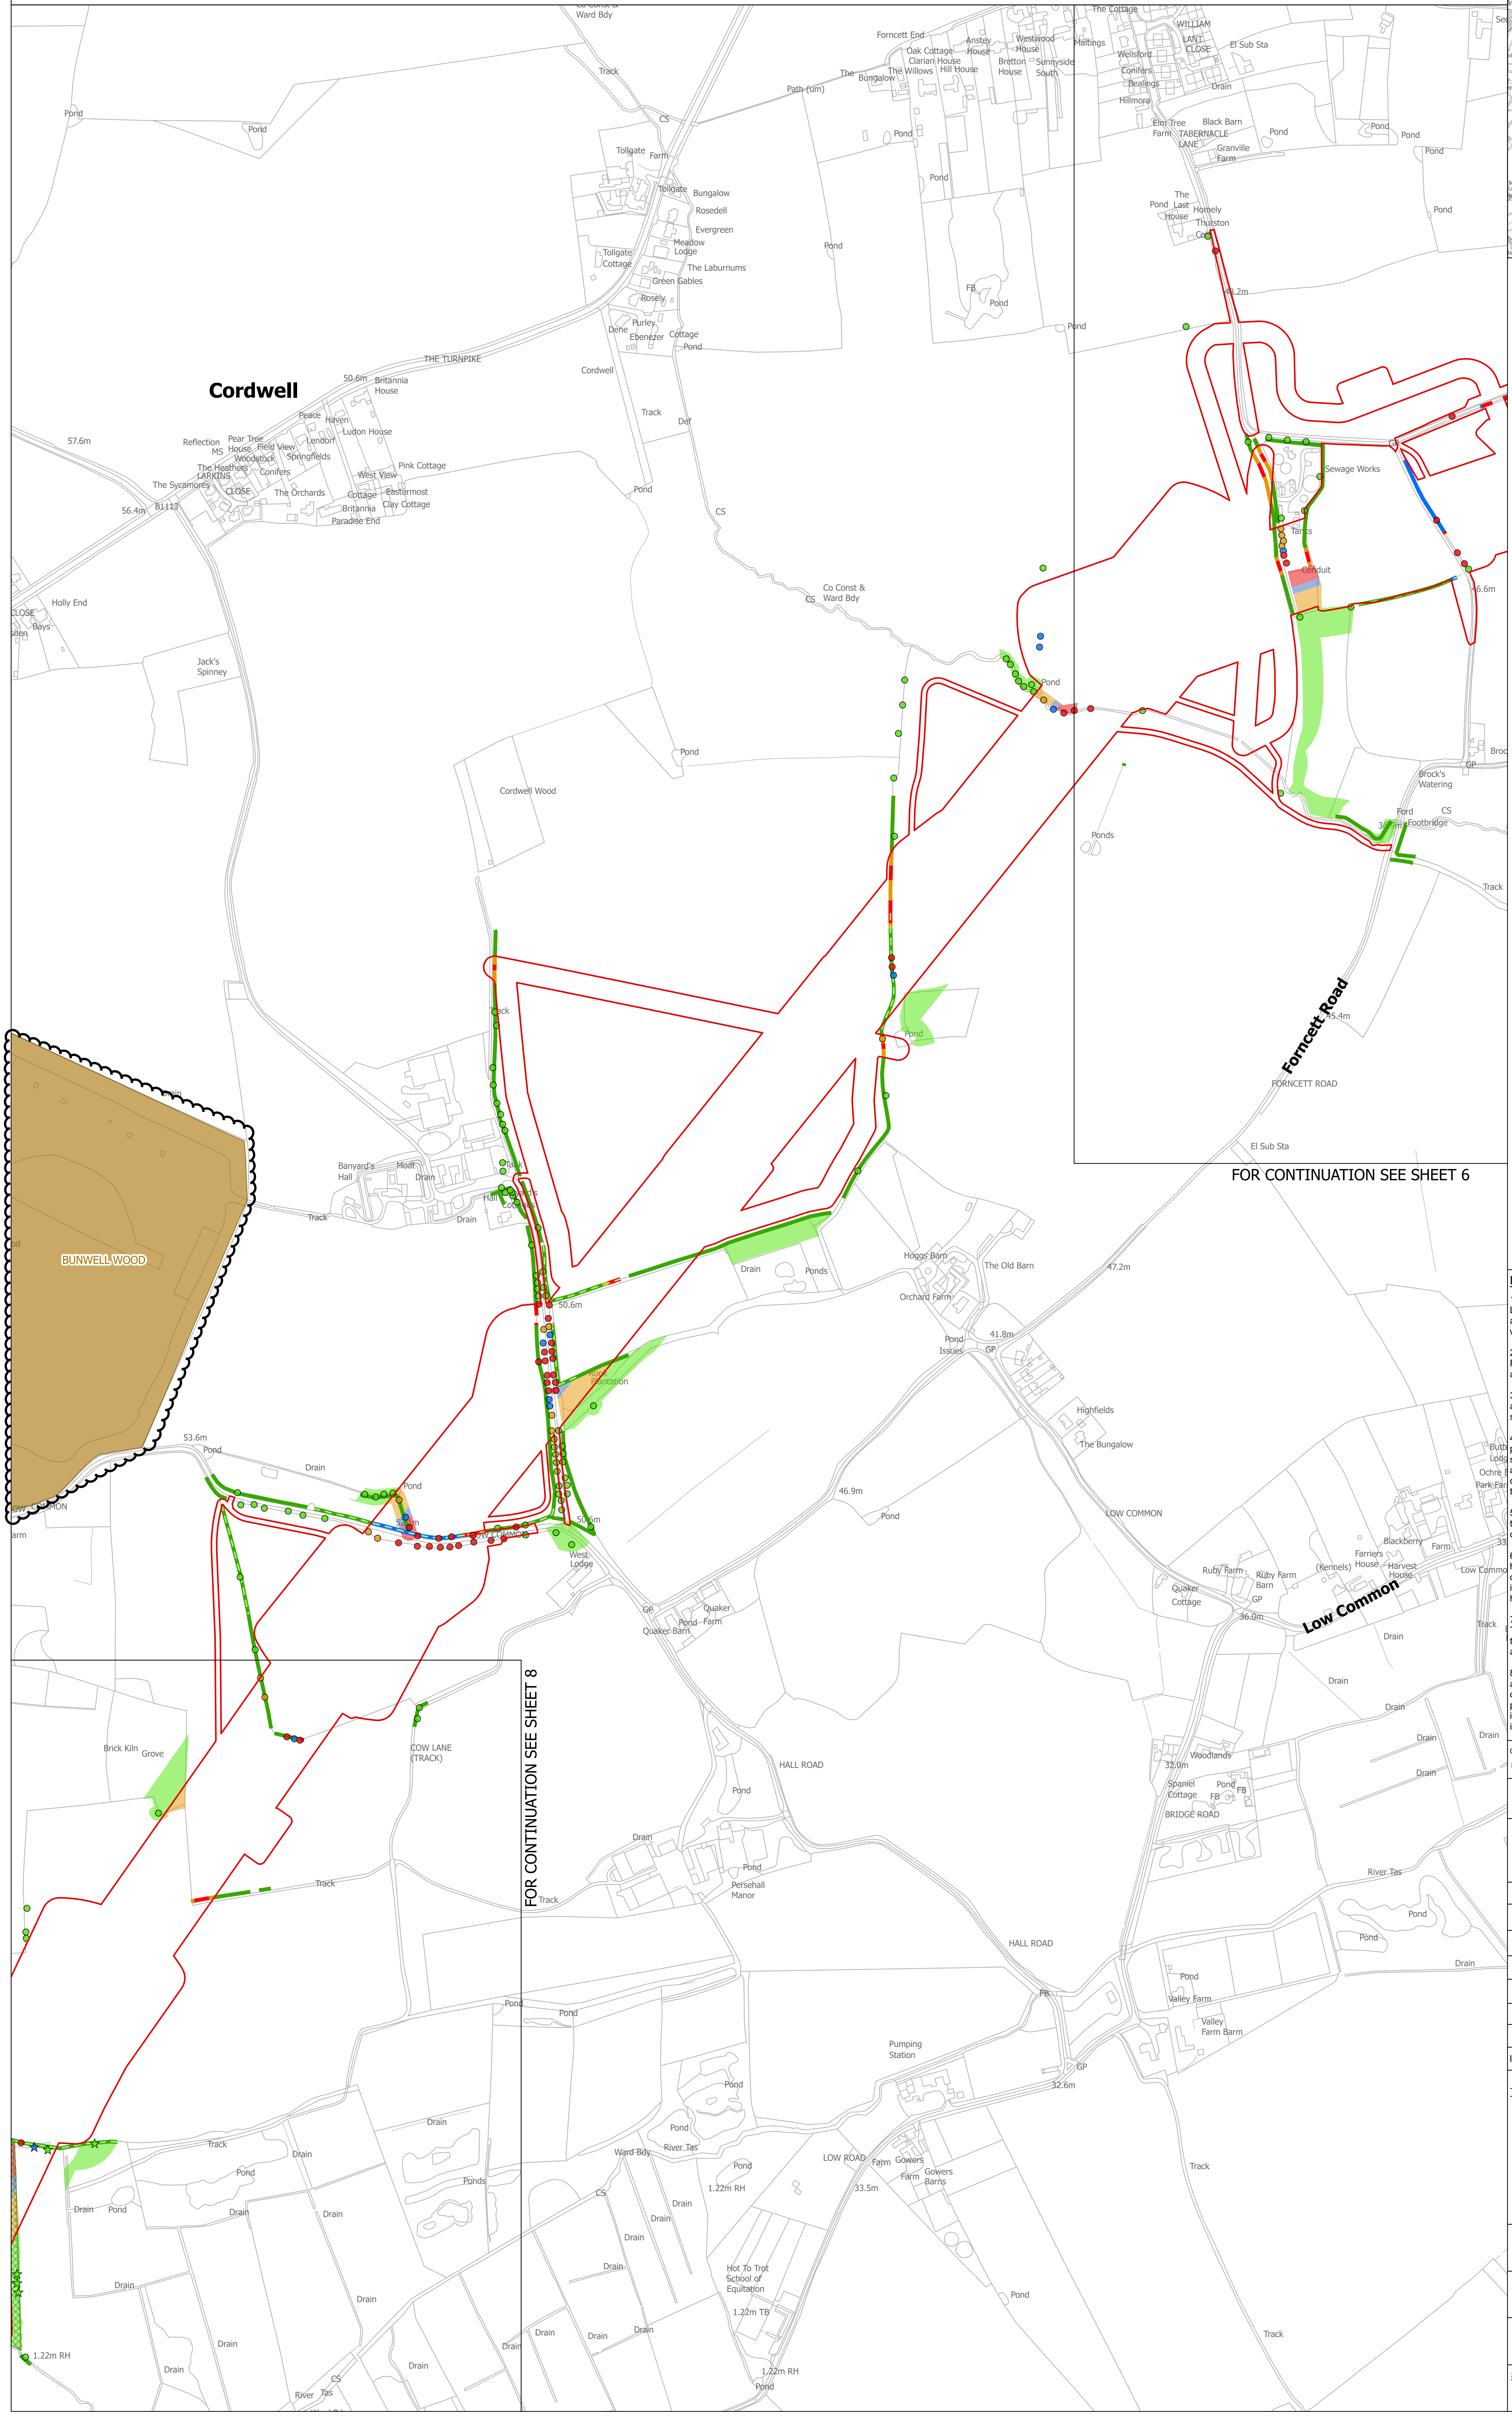
Cordwell
THE TURNPIKE
Britannia House
50.6m
57.6m
56.4m
B1113
Reflection
MS
Pear Tree House
Field View
Lendorf
Ludon House
Peace Haven
Woodstock
Springfields
The Heathers
LARKINS CLOSE
Conifers
The Sycamores
The Orchards
West View
Pink Cottage
Eastermost Cottage
Britannia Clay Cottage
Paradise End
Holly End
Bays
Jack's Spinney
Cordwell Wood
Tollgate Farm
Tollgate
Bungalow
Rosedell
Evergreen
Meadow Lodge
Tollgate Cottage
The Laburnums
Green Gables
Rosely
Purley
Dene
Ebenezer Cottage
Track
CS
Def
Path (um)
Forncett End
Oak Cottage
Clarian House
The Willows
Hill House
Anstey House
Westwood House
Bretton House
Sunnyside South
The Bungalow
Maltings
The Cottage
WILLIAM LANT CLOSE
El Sub Sta
Wellsford
Conifers
Bealings
Hillmora
Drain
Elm Tree Farm
TABERNACLE LANE
Black Barn
Granville Farm
The Last House
Pond
Homely
Thurston
Sewage Works
Tanks
Conduit
46.6m
Brock's Watering
Ford
Footbridge
GP
Ponds
Co Const & Ward Bdy
Forncett Road
FORNCETT ROAD
55.4m
El Sub Sta
FOR CONTINUATION SEE SHEET 6
BUNWELL WOOD
Banyard's Hall
Moat
50.6m
Hoggs Barn
The Old Barn
Orchard Farm
47.2m
41.8m
Pond Issues
Highfields
The Bungalow
LOW COMMON
46.9m
53.6m
West Lodge
50.6m
Quaker Farm
Quaker Barn
Quaker Cottage
Ruby Farm
Ruby Farm Barn
(Kennels)
Farriers House
Harvest House
Blackberry Farm
Low Common
36.0m
Brick Kiln Grove
COW LANE (TRACK)
FOR CONTINUATION SEE SHEET 8
HALL ROAD
Persehall Manor
Woodlands
Spaniel Cottage
BRIDGE ROAD
32.0m
River Tas
Valley Farm
Valley Farm Barn
Pumping Station
32.6m
LOW ROAD
Gowers Farm
Gowers Farm Barns
33.5m
1.22m RH
1.22m TB
Hot To Trot School of Equitation
Ward Bdy
Plantation

Legend

- ▬ ▬ Local authority boundary
- ▬ Section boundary & local authority boundary
- — Sheet index cutlines
- ☐ Order Limits
- ▨ Tree Preservation Order groups
- ■ Ancient woodland inventory (Natural England) as per DCO submission
- ⬚ Veteran tree group
- - - Important hedgerows

Veteran tree

- ★ Removed
- ★ Affected managed
- ★ Potentially affected
- ★ Unaffected

Tree

- ● Removed
- ● Affected managed
- ● Potentially affected
- ● Unaffected

Tree groups

- ■ Removed
- ■ Affected managed
- ■ Potentially affected
- ■ Unaffected

Hedgerows

- — Removed
- — Affected managed
- — Potentially affected
- — Unaffected

Notes

1. These plans are indicative and the Project will sit within the Order Limits. Due to the need for future flexibility, National Grid will be applying for Order Limits and Limits of Deviation within its DCO, within which any final alignment would lie.

2. For additional detail on the plan suites, please refer to the Guide to Plans (document reference 2.0), located in the Volume 2 of the DCO application.

3. This drawing is scaled at paper size A0, therefore any prints taken at smaller sizes will affect accuracy of the measurement units and should not be scaled against.

4. Spatial locations and details of Tree Preservation Orders have been provided by relevant Local Planning Authorities and their projected spatial locations may differ slightly to those recorded during the arboricultural survey undertaken by the Project. For the avoidance of doubt, references to any tree subject to a Tree Preservation Order on these plans include any such slight differences.

5. The Tree Preservation Order data illustrated on the plans is limited to the arboriculture study area (which applies a 30 m buffer from the outer edge of the Order Limits).

6. Reference to any tree, shrub, shrubbery, hedgerow, or important hedgerow being removed, affected managed, potentially affected or unaffected is without prejudice to the exercise of any power in relation to such tree, shrub, shrubbery, hedgerow, or important hedgerow on the terms of the DCO.

7. The numbered references to trees comprised in any Individual Tree Preservation Order shown on these plans include any tree to which the relevant line points as well as any tree overlapping any such tree, whether or not a line points to it or not.

8. For the avoidance of doubt, where the section boundary & local authority boundary and/or Order Limits shown on these plans overlie any tree, hedgerow or ancient woodland shown on these plans such that they are partially obscured these plans are to be interpreted as if the tree, hedgerow or ancient woodland in question is not so obscured.

Coordinate System: British National Grid

Sheet X Centroid Coordinate: 613771

Sheet Y Centroid Coordinate: 292219

0 50 100 150 200 250 Metres

B	MAY-2026	For deadline four	TMH	JPC	KR
A	AUG-2025	For DCO submission	MAB	JPC	KR
Issue	Date	Remarks	Drawn	Checked	Approved

Title

THE NATIONAL GRID
(NORWICH TO TILBURY) ORDER
TREES AND HEDGEROWS TO BE REMOVED
AND OR MANAGED PLANS
REGULATION 5(2)(o)
SECTION A (SHEET 7 OF 13,
SOUTH NORFOLK COUNCIL)

nationalgrid

PINS Application Number

EN020027

National Grid Drawing Reference

AENC-LSTC-ENG-DWG-0002

Scale	Sheet Size	Sheet	Issue
1:2,500	A0	SHEET 7 OF 13	B

THE NATIONAL GRID (NORWICH TO TILBURY) ORDER
TREES AND HEDGEROWS TO BE REMOVED AND OR MANAGED PLANS
REGULATION 5(2)(o)
SECTION A (SHEET 8 OF 13, SOUTH NORFOLK COUNCIL)

Application Document 2.16

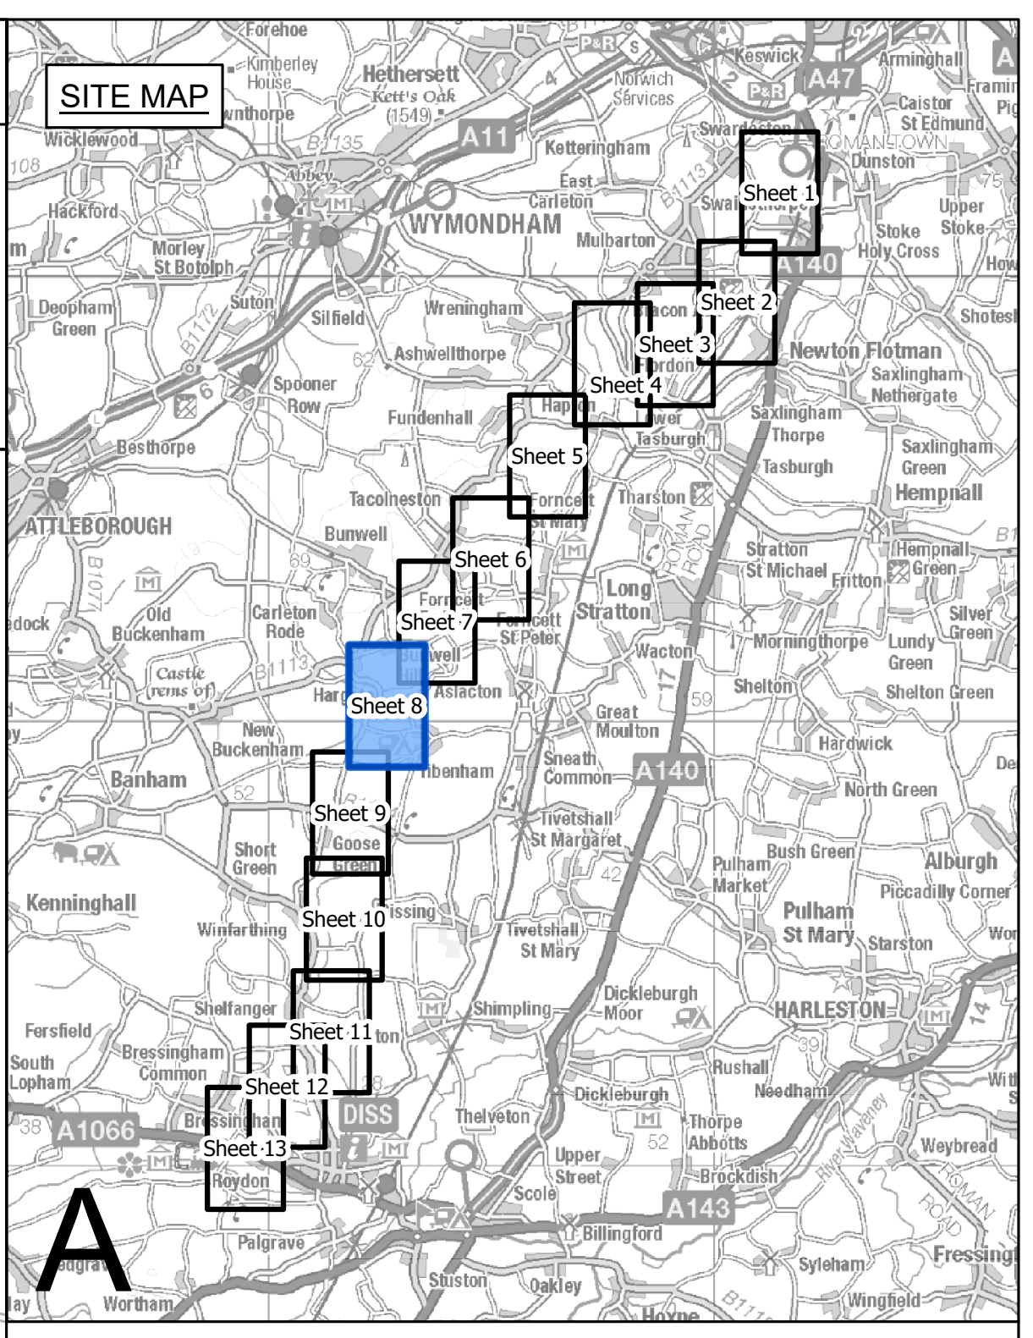
SITE MAP
WYMONDHAM
ATTLEBOROUGH
HARLESTON
Sheet 1
Sheet 2
Sheet 3
Sheet 4
Sheet 5
Sheet 6
Sheet 7
Sheet 8
Sheet 9
Sheet 10
Sheet 11
Sheet 12
Sheet 13
A
A11
A140
A1066
A143

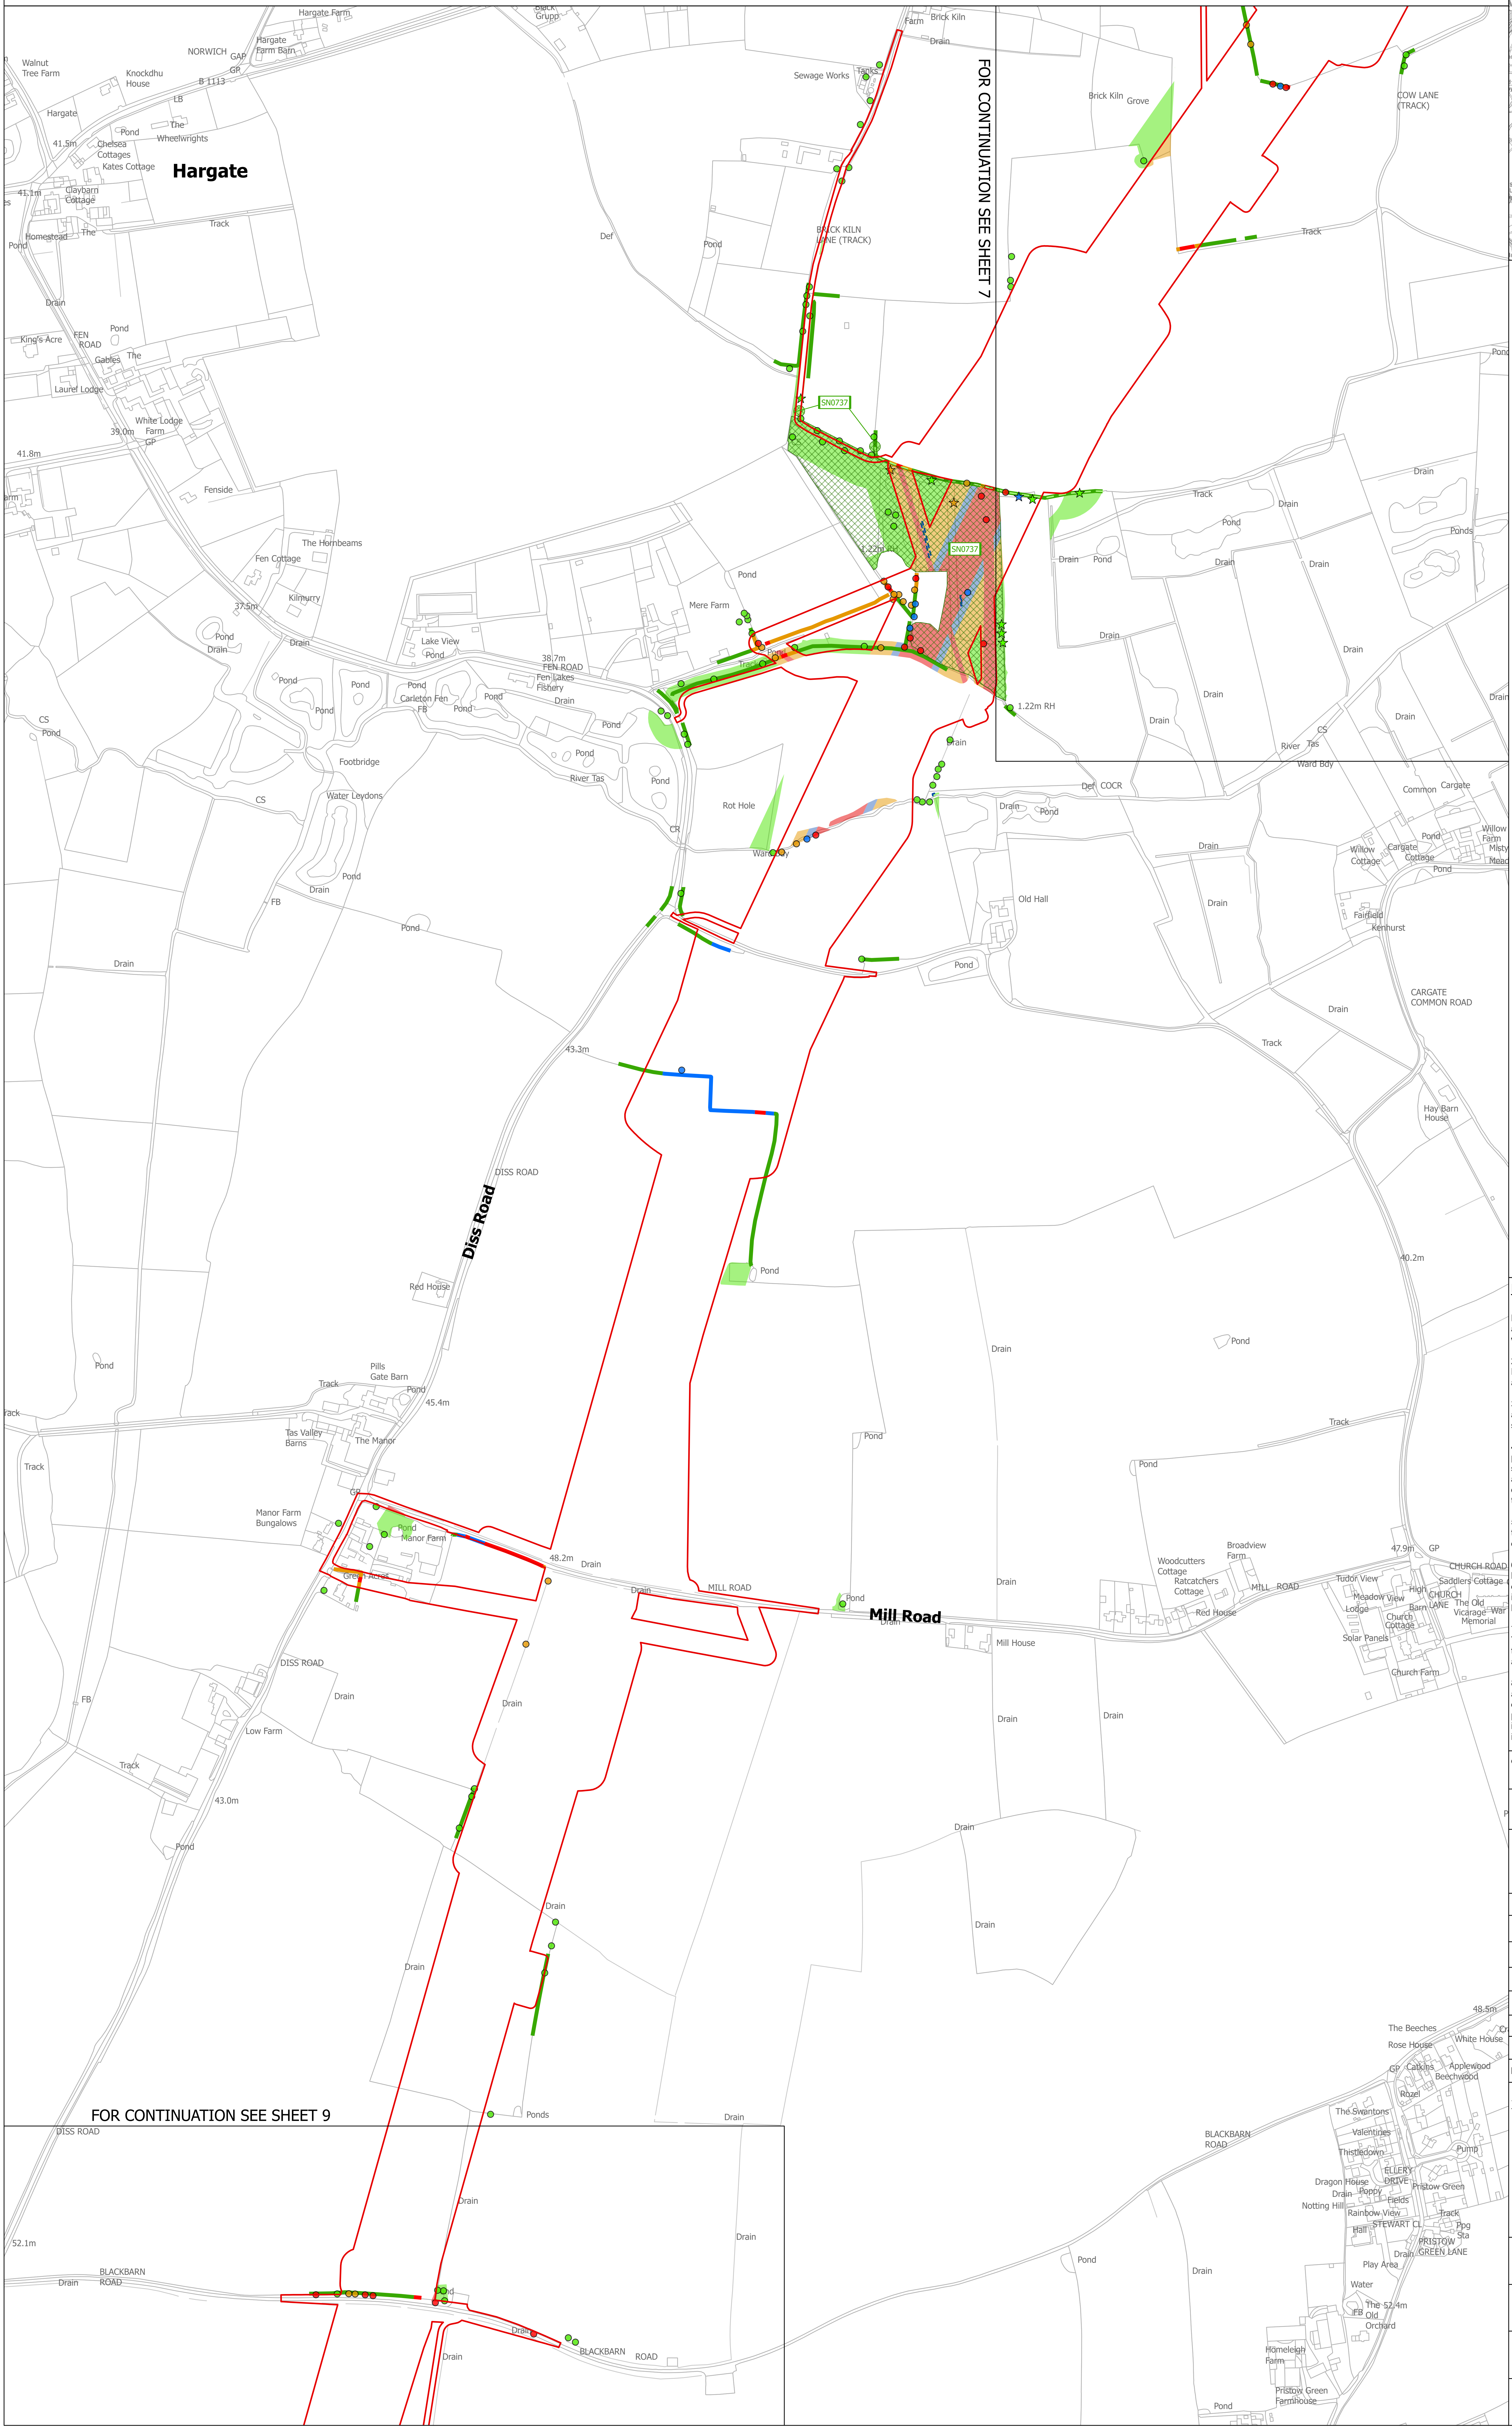
FOR CONTINUATION SEE SHEET 7
FOR CONTINUATION SEE SHEET 9
Hargate
Hargate Farm
Hargate Farm Barn
NORWICH
GAP
GP
B 1113
Walnut Tree Farm
Knockdhu House
LB
Pond
The Wheelwrights
Chelsea Cottages
Kates Cottage
41.5m
41.3m
Claybarn Cottage
Homestead
The
Track
Drain
King's Acre
FEN ROAD
The Gables
Laurel Lodge
White Lodge Farm
39.0m
41.8m
Fenside
The Hornbeams
Fen Cottage
Kilmurry
37.5m
Lake View
38.7m
FEN ROAD
Fen Lakes Fishery
Carleton Fen FB
CS
Footbridge
Water Leydons
River Tas
Mere Farm
Rot Hole
Ward Bdy
CR
FB
Sewage Works
Tank
Brick Kiln
Farm
BRICK KILN LANE (TRACK)
Def
SN0737
1.22m RH
Brick Kiln Grove
COW LANE (TRACK)
Track
COCR
Old Hall
Common
Cargate
Willow Cottage
Cargate Cottage
Willow Farm
Misty Mead
Fairfield
Kenhurst
CARGATE COMMON ROAD
Hay Barn House
43.3m
DISS ROAD
Diss Road
Red House
Pills Gate Barn
45.4m
Tas Valley Barns
The Manor
Manor Farm Bungalows
Manor Farm
Green Acres
48.2m
MILL ROAD
Mill Road
Mill House
Broadview Farm
Woodcutters Cottage
Ratcatchers Cottage
Red House
47.9m
CHURCH ROAD
Tudor View
Meadow View Lodge
High Barn
CHURCH LANE
Saddlers Cottage
The Old Vicarage
War Memorial
Church Cottage
Solar Panels
Church Farm
40.2m
DISS ROAD
Low Farm
43.0m
Ponds
48.5m
The Beeches
Rose House
White House
Catkins
Applewood
Beechwood
The Swantons
Valentines
Thistledown
Dragon House
Notting Hill
Poppy Fields
ELLERY DRIVE
Pristow Green
Rainbow View
STEWART CL
PRISTOW GREEN LANE
Play Area
Water
The Old Orchard
52.4m
Homeleigh Farm
Pristow Green Farmhouse
BLACKBARN ROAD
52.1m
Drain
Pond

Legend

- Local authority boundary
- Section boundary & local authority boundary
- Sheet index cutlines
- Order Limits
- Tree Preservation Order groups
- Ancient woodland inventory (Natural England) as per DCO submission
- Veteran tree group
- Important hedgerows

Veteran tree

- ★ Removed
- ★ Affected managed
- ★ Potentially affected
- ★ Unaffected

Tree

- ● Removed
- ● Affected managed
- ● Potentially affected
- ● Unaffected

Tree groups

- 🟥 Removed
- 🟦 Affected managed
- 🟨 Potentially affected
- 🟩 Unaffected

Hedgerows

- Removed
- Affected managed
- Potentially affected
- Unaffected

Notes

1. These plans are indicative and the Project will sit within the Order Limits. Due to the need for future flexibility, National Grid will be applying for Order Limits and Limits of Deviation within its DCO, within which any final alignment would lie.

2. For additional detail on the plan suites, please refer to the Guide to Plans (document reference 2.0), located in the Volume 2 of the DCO application.

3. This drawing is scaled at paper size A0, therefore any prints taken at smaller sizes will affect accuracy of the measurement units and should not be scaled against.

4. Spatial locations and details of Tree Preservation Orders have been provided by relevant Local Planning Authorities and their projected spatial locations may differ slightly to those recorded during the arboricultural survey undertaken by the Project. For the avoidance of doubt, references to any tree subject to a Tree Preservation Order on these plans include any such slight differences.

5. The Tree Preservation Order data illustrated on the plans is limited to the arboriculture study area (which applies a 30 m buffer from the outer edge of the Order Limits).

6. Reference to any tree, shrub, shrubbery, hedgerow, or important hedgerow being removed, affected managed, potentially affected or unaffected is without prejudice to the exercise of any power in relation to such tree, shrub, shrubbery, hedgerow, or important hedgerow on the terms of the DCO.

7. The numbered references to trees comprised in any Individual Tree Preservation Order shown on these plans include any tree to which the relevant line points as well as any tree overlapping any such tree, whether or not a line points to it or not.

8. For the avoidance of doubt, where the section boundary & local authority boundary and/or Order Limits shown on these plans overlie any tree, hedgerow or ancient woodland shown on these plans such that they are partially obscured these plans are to be interpreted as if the tree, hedgerow or ancient woodland in question is not so obscured.

Coordinate System: British National Grid

Sheet X Centroid Coordinate: 612647 Sheet Y Centroid Coordinate: 290334

0 50 100 150 200 250 Metres

Issue	Date	Remarks	Drawn	Checked	Approved
B	MAY-2026	For deadline four	TMH	JPC	KR
A	AUG-2025	For DCO submission	MAB	JPC	KR

Title

THE NATIONAL GRID
(NORWICH TO TILBURY) ORDER
TREES AND HEDGEROWS TO BE REMOVED
AND OR MANAGED PLANS
REGULATION 5(2)(o)
SECTION A (SHEET 8 OF 13,
SOUTH NORFOLK COUNCIL)

nationalgrid

PINS Application Number

EN020027

National Grid Drawing Reference

AENC-LSTC-ENG-DWG-0002

Scale	Sheet Size	Sheet	Issue
1:2,500	A0	SHEET 8 OF 13	B

THE NATIONAL GRID (NORWICH TO TILBURY) ORDER
TREES AND HEDGEROWS TO BE REMOVED AND OR MANAGED PLANS
REGULATION 5(2)(o)
SECTION A (SHEET 9 OF 13,
SOUTH NORFOLK COUNCIL)

Application Document 2.16

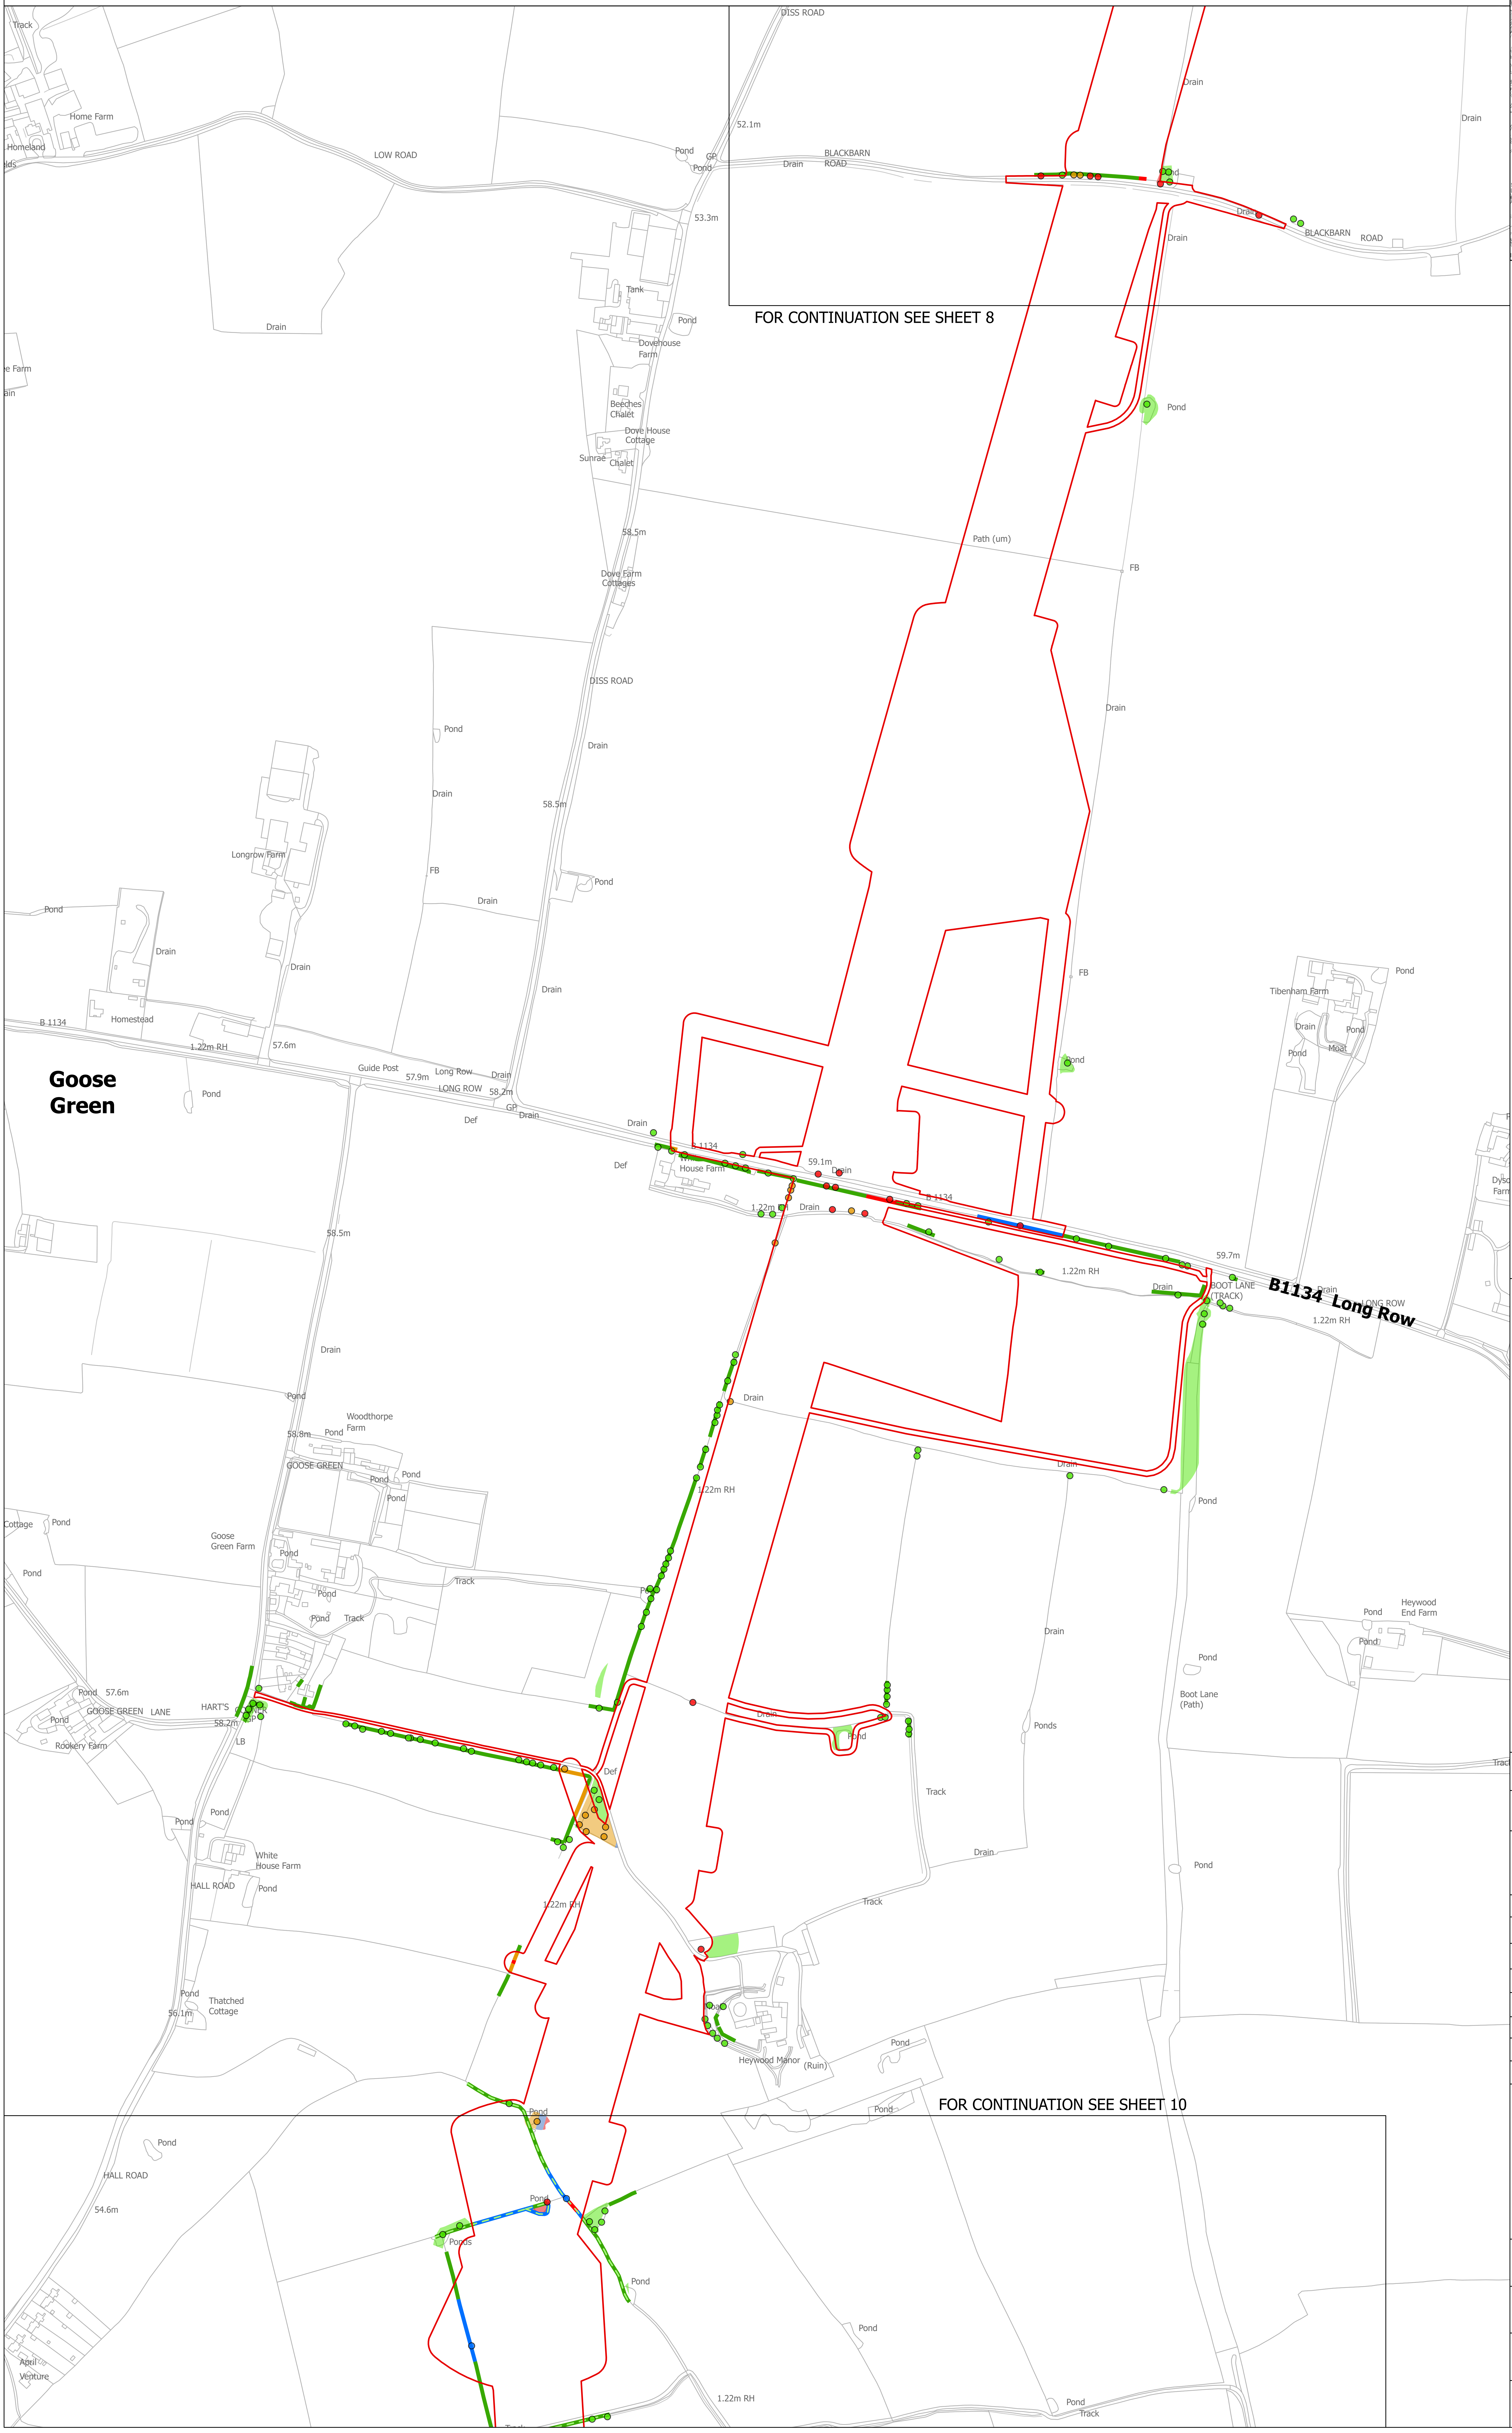
Track
Home Farm
Homeland
LOW ROAD
Drain
Pond
GP
53.3m
52.1m
BLACKBARN ROAD
DISS ROAD
Tank
Dovehouse Farm
Beeches Chalet
Dove House Cottage
Sunrae Chalet
58.5m
Dove Farm Cottages
Path (um)
FB
Longrow Farm
B 1134
Homestead
1.22m RH
57.6m
Guide Post
57.9m
Long Row
LONG ROW
58.2m
Def
Goose Green
House Farm
59.1m
B 1134
Tibenham Farm
Moat
59.7m
B1134 Long Row
BOOT LANE (TRACK)
LONG ROW
58.5m
Woodthorpe Farm
58.8m
GOOSE GREEN
Goose Green Farm
Cottage
Track
57.6m
GOOSE GREEN LANE
HART'S
LB
Rookery Farm
White House Farm
HALL ROAD
Heywood End Farm
Boot Lane (Path)
Ponds
Thatched Cottage
56.1m
Heywood Manor
(Ruin)
54.6m
April Venture

FOR CONTINUATION SEE SHEET 8

FOR CONTINUATION SEE SHEET 10

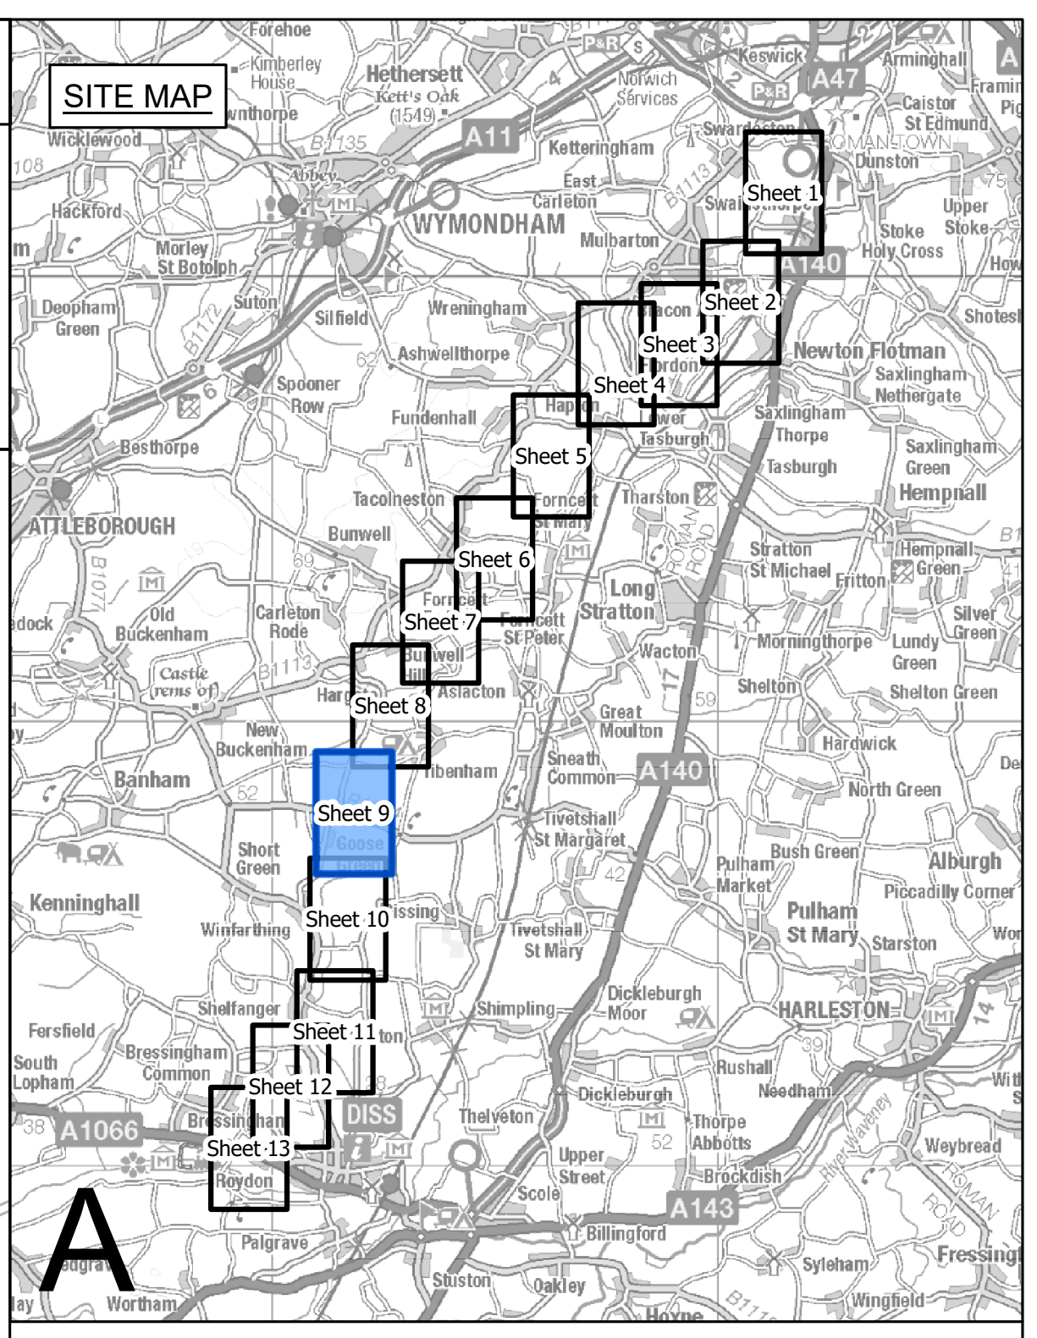
SITE MAP
WYMONDHAM
ATTLEBOROUGH
Sheet 1
Sheet 2
Sheet 3
Sheet 4
Sheet 5
Sheet 6
Sheet 7
Sheet 8
Sheet 9
Sheet 10
Sheet 11
Sheet 12
Sheet 13
HARLESTON
A

Legend

- ╍ Local authority boundary
- ▬ Section boundary & local authority boundary
- ─ Sheet index cutlines
- ☐ Order Limits
- ▨ Tree Preservation Order groups
- ■ Ancient woodland inventory (Natural England) as per DCO submission
- ⬚ Veteran tree group
- ╌ Important hedgerows

Veteran tree

- ★ Removed
- ★ Affected managed
- ★ Potentially affected
- ★ Unaffected

Tree

- ● Removed
- ● Affected managed
- ● Potentially affected
- ● Unaffected

Tree groups

- 🟥 Removed
- 🟦 Affected managed
- 🟨 Potentially affected
- 🟩 Unaffected

Hedgerows

- ─ Removed
- ─ Affected managed
- ─ Potentially affected
- ─ Unaffected

Notes

1. These plans are indicative and the Project will sit within the Order Limits. Due to the need for future flexibility, National Grid will be applying for Order Limits and Limits of Deviation within its DCO, within which any final alignment would lie.

2. For additional detail on the plan suites, please refer to the Guide to Plans (document reference 2.0), located in the Volume 2 of the DCO application.

3. This drawing is scaled at paper size A0, therefore any prints taken at smaller sizes will affect accuracy of the measurement units and should not be scaled against.

4. Spatial locations and details of Tree Preservation Orders have been provided by relevant Local Planning Authorities and their projected spatial locations may differ slightly to those recorded during the arboricultural survey undertaken by the Project. For the avoidance of doubt, references to any tree subject to a Tree Preservation Order on these plans include any such slight differences.

5. The Tree Preservation Order data illustrated on the plans is limited to the arboriculture study area (which applies a 30 m buffer from the outer edge of the Order Limits).

6. Reference to any tree, shrub, shrubbery, hedgerow, or important hedgerow being removed, affected managed, potentially affected or unaffected is without prejudice to the exercise of any power in relation to such tree, shrub, shrubbery, hedgerow, or important hedgerow on the terms of the DCO.

7. The numbered references to trees comprised in any Individual Tree Preservation Order shown on these plans include any tree to which the relevant line points as well as any tree overlapping any such tree, whether or not a line points to it or not.

8. For the avoidance of doubt, where the section boundary & local authority boundary and/or Order Limits shown on these plans overlie any tree, hedgerow or ancient woodland shown on these plans such that they are partially obscured these plans are to be interpreted as if the tree, hedgerow or ancient woodland in question is not so obscured.

Coordinate System: British National Grid

Sheet X Centroid Coordinate: 611826

Sheet Y Centroid Coordinate: 287932

0 50 100 150 200 250 Metres

Issue	Date	Remarks	Drawn	Checked	Approved
B	MAY-2026	For deadline four	TMH	JPC	KR
A	AUG-2025	For DCO submission	MAB	JPC	KR

Title

THE NATIONAL GRID
(NORWICH TO TILBURY) ORDER
TREES AND HEDGEROWS TO BE REMOVED
AND OR MANAGED PLANS
REGULATION 5(2)(o)
SECTION A (SHEET 9 OF 13,
SOUTH NORFOLK COUNCIL)

nationalgrid

PINS Application Number

EN020027

National Grid Drawing Reference

AENC-LSTC-ENG-DWG-0002

Scale	Sheet Size	Sheet	Issue
1:2,500	A0	SHEET 9 OF 13	B

THE NATIONAL GRID (NORWICH TO TILBURY) ORDER
TREES AND HEDGEROWS TO BE REMOVED AND OR MANAGED PLANS
REGULATION 5(2)(o)
SECTION A (SHEET 10 OF 13, SOUTH NORFOLK COUNCIL)

Application Document 2.16

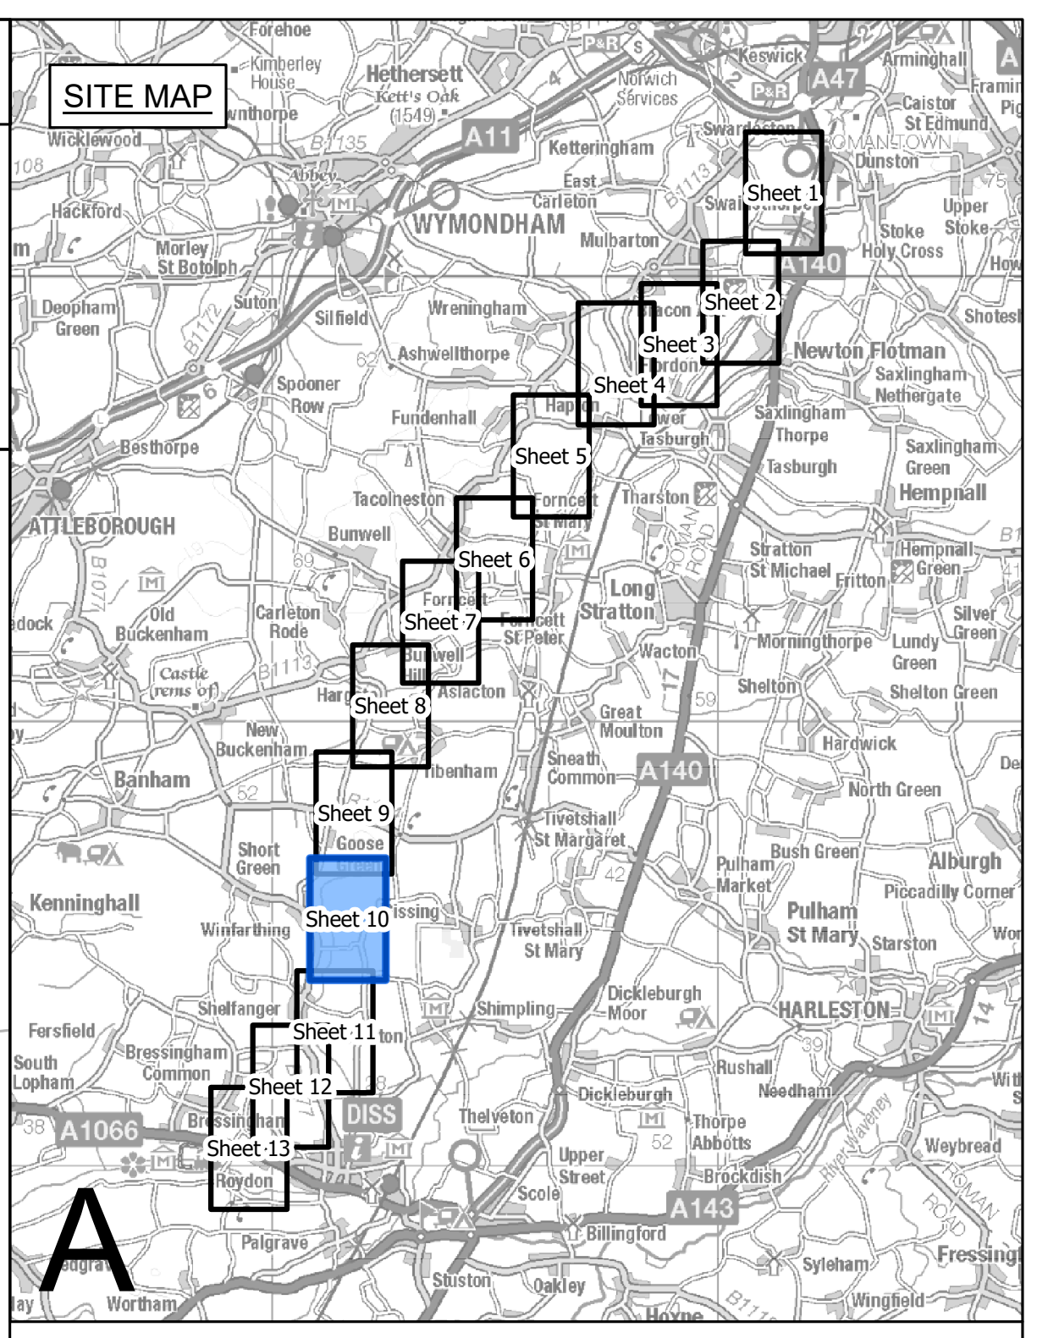
SITE MAP
WYMONDHAM
Sheet 1
Sheet 2
Sheet 3
Sheet 4
Sheet 5
Sheet 6
Sheet 7
Sheet 8
Sheet 9
Sheet 10
Sheet 11
Sheet 12
Sheet 13
HARLESTON
A

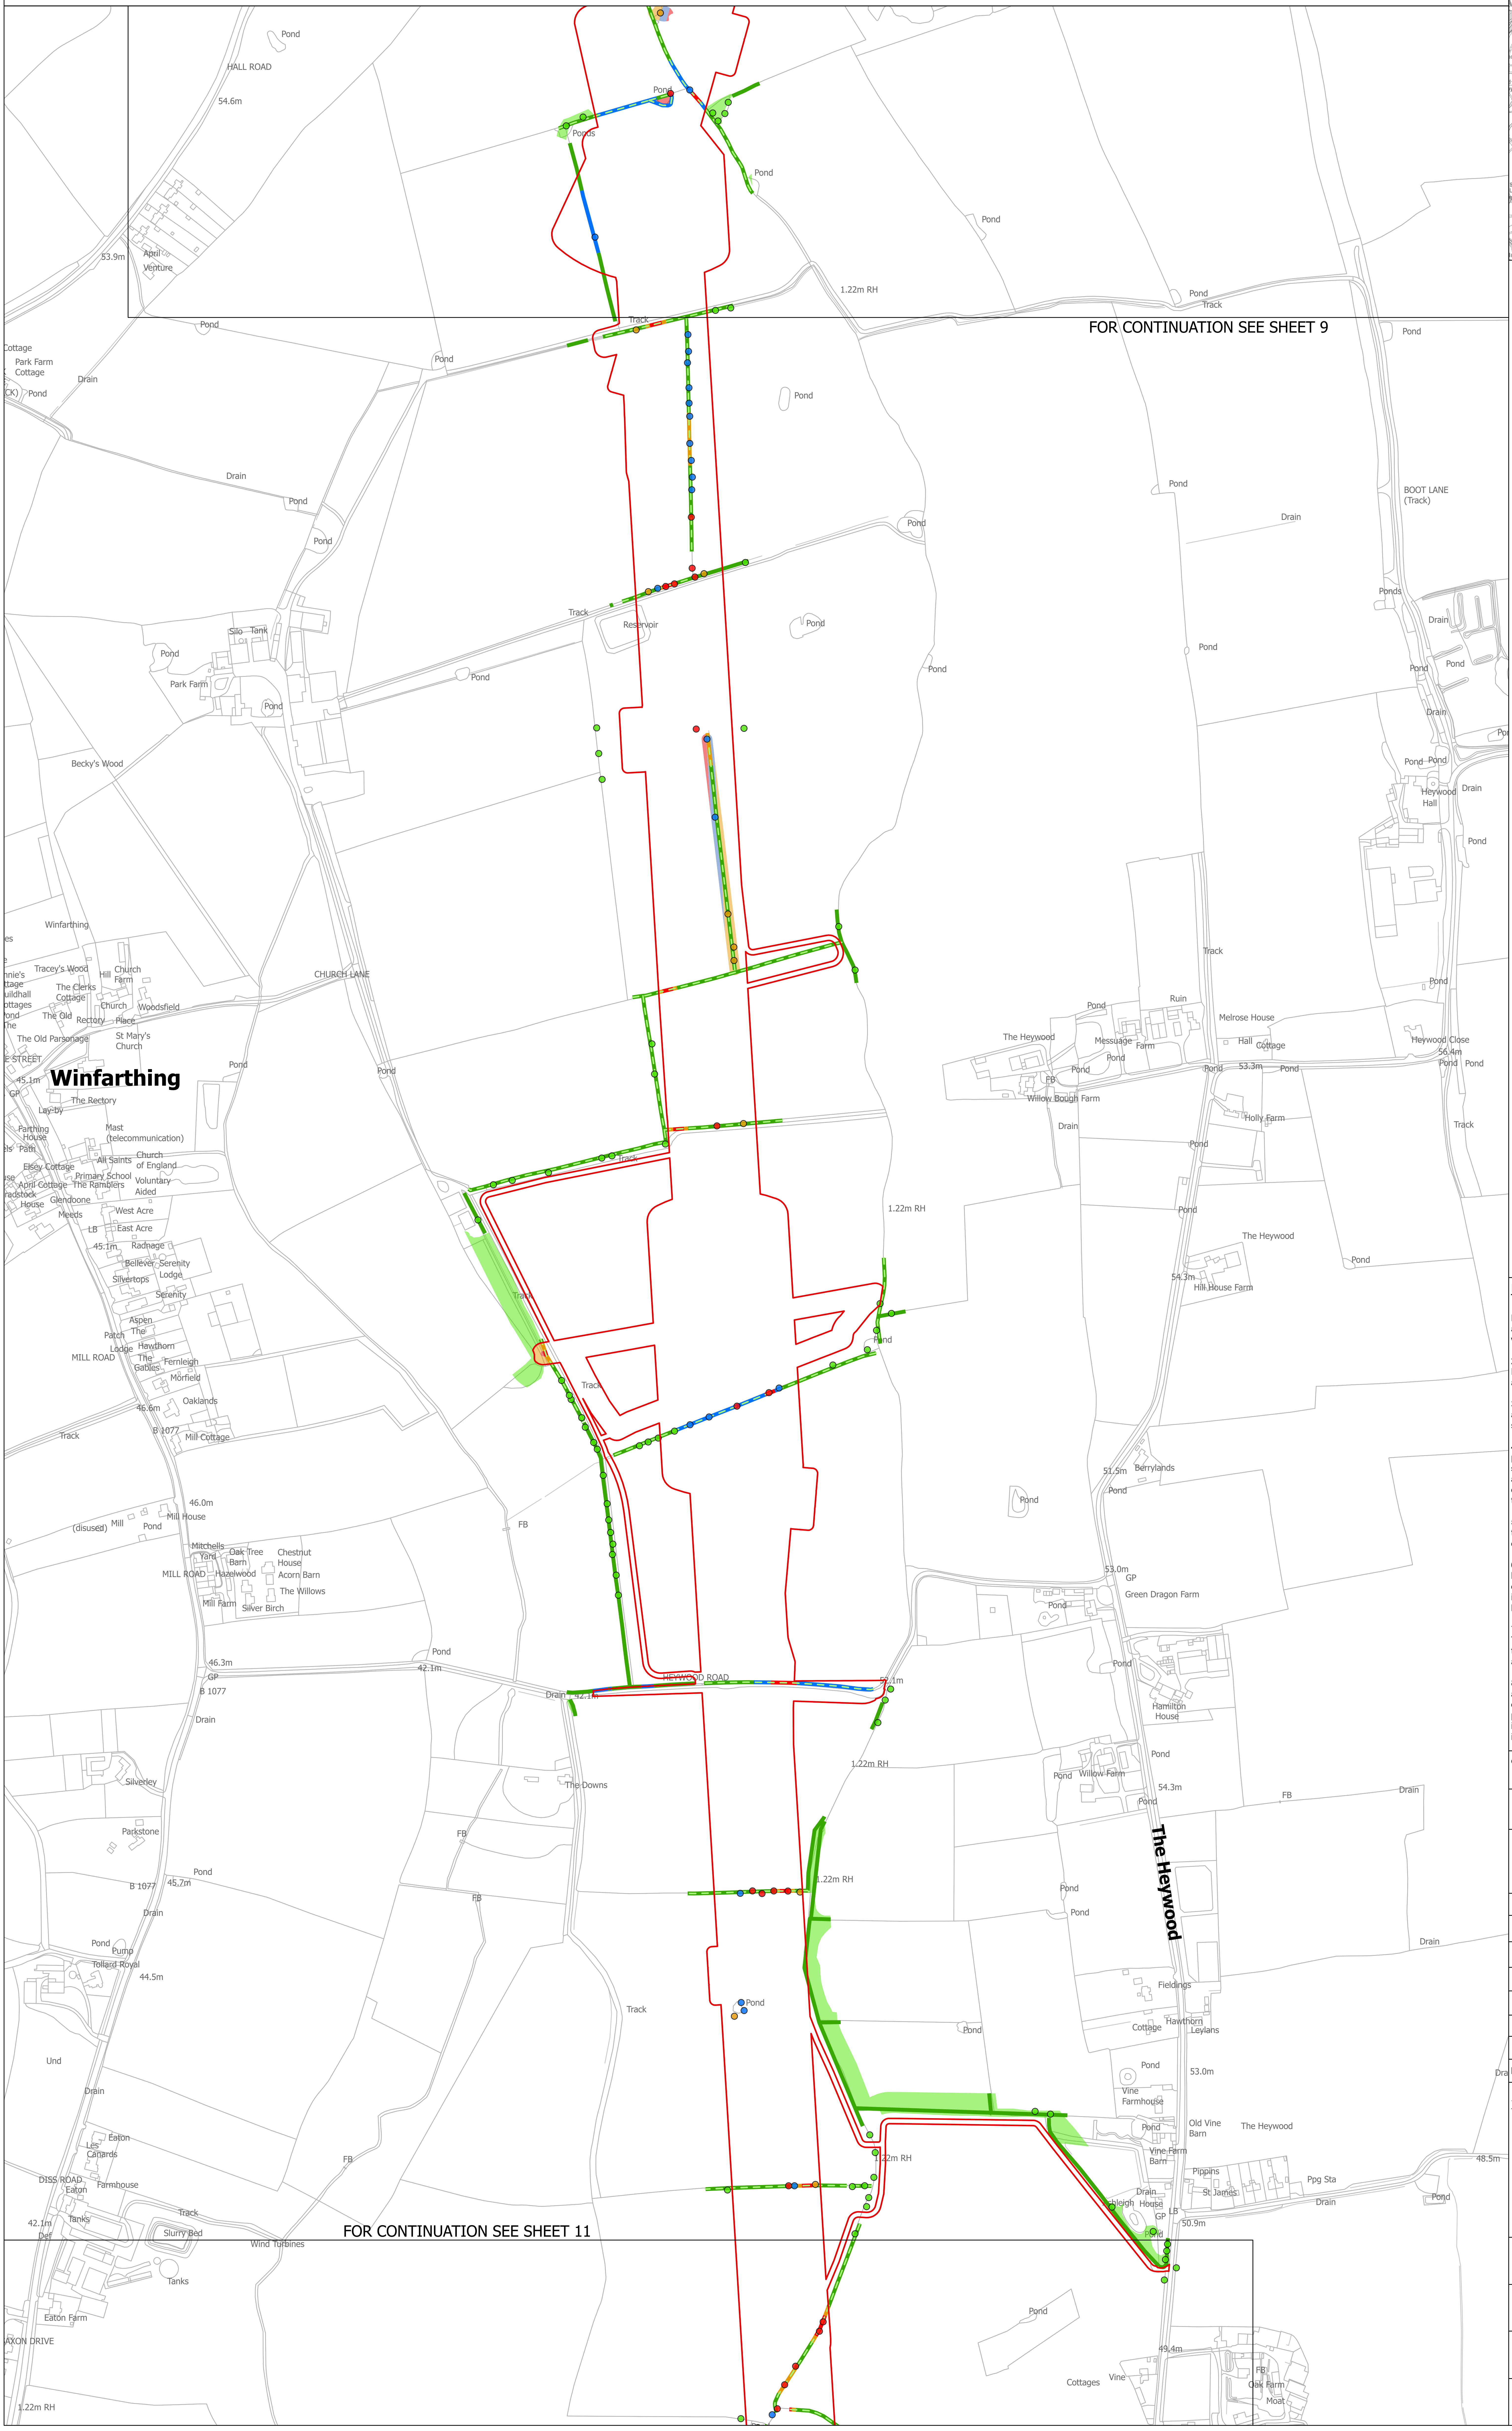
N
HALL ROAD
54.6m
Pond
Ponds
April Venture
53.9m
1.22m RH
Track
FOR CONTINUATION SEE SHEET 9
Park Farm Cottage
Drain
Reservoir
Silo
Tank
Park Farm
Becky's Wood
BOOT LANE (Track)
Winfarthing
Tracey's Wood
Hill Farm
The Clerks Cottage
Church Farm
Woodfield
The Old Rectory
Church Place
St Mary's Church
The Old Parsonage
CHURCH LANE
Winfarthing
The Rectory
Mast (telecommunication)
All Saints Church of England Primary School Voluntary Aided
West Acre
East Acre
Radnage
MILL ROAD
B 1077
Mill Cottage
Mill House
Mill Farm
Silver Birch
The Heywood
Messuage Farm
Melrose House
Hall Cottage
Willow Bough Farm
Ruin
Heywood Hall
Heywood Close
Holly Farm
Hill House Farm
Berrylands
Green Dragon Farm
Hamilton House
Willow Farm
HEYWOOD ROAD
The Downs
Silverley
Parkstone
Tollard Royal
Fieldings
Leylands
Vine Farmhouse
Old Vine Barn
Vine Farm Barn
Pippins
St James
DISS ROAD
Eaton Farmhouse
Slurry Bed
Wind Turbines
Tanks
Eaton Farm
FOR CONTINUATION SEE SHEET 11
Oak Farm
Moat
Cottages
The Heywood

Legend

- ▬ ▬ Local authority boundary
- ▬ Section boundary & local authority boundary
- ▬ Sheet index cutlines
- ☐ Order Limits
- ▨ Tree Preservation Order groups
- ▆ Ancient woodland inventory (Natural England) as per DCO submission
- ⬚ Veteran tree group
- - - Important hedgerows

Veteran tree

- ★ Removed
- ★ Affected managed
- ★ Potentially affected
- ★ Unaffected

Tree

- ● Removed
- ● Affected managed
- ● Potentially affected
- ● Unaffected

Tree groups

- 🟥 Removed
- 🟦 Affected managed
- 🟨 Potentially affected
- 🟩 Unaffected

Hedgerows

- ▬ Removed
- ▬ Affected managed
- ▬ Potentially affected
- ▬ Unaffected

Notes

1. These plans are indicative and the Project will sit within the Order Limits. Due to the need for future flexibility, National Grid will be applying for Order Limits and Limits of Deviation within its DCO, within which any final alignment would lie.

2. For additional detail on the plan suites, please refer to the Guide to Plans (document reference 2.0), located in the Volume 2 of the DCO application.

3. This drawing is scaled at paper size A0, therefore any prints taken at smaller sizes will affect accuracy of the measurement units and should not be scaled against.

4. Spatial locations and details of Tree Preservation Orders have been provided by relevant Local Planning Authorities and their projected spatial locations may differ slightly to those recorded during the arboricultural survey undertaken by the Project. For the avoidance of doubt, references to any tree subject to a Tree Preservation Order on these plans include any such slight differences.

5. The Tree Preservation Order data illustrated on the plans is limited to the arboriculture study area (which applies a 30 m buffer from the outer edge of the Order Limits).

6. Reference to any tree, shrub, shrubbery, hedgerow, or important hedgerow being removed, affected managed, potentially affected or unaffected is without prejudice to the exercise of any power in relation to such tree, shrub, shrubbery, hedgerow, or important hedgerow on the terms of the DCO.

7. The numbered references to trees comprised in any Individual Tree Preservation Order shown on these plans include any tree to which the relevant line points as well as any tree overlapping any such tree, whether or not a line points to it or not.

8. For the avoidance of doubt, where the section boundary & local authority boundary and/or Order Limits shown on these plans overlie any tree, hedgerow or ancient woodland shown on these plans such that they are partially obscured these plans are to be interpreted as if the tree, hedgerow or ancient woodland in question is not so obscured.

Coordinate System: British National Grid

Sheet X Centroid Coordinate: 611685
Sheet Y Centroid Coordinate: 285543

0 50 100 150 200 250 Metres

Issue	Date	Remarks	Drawn	Checked	Approved
B	MAY-2026	For deadline four	TMH	JPC	KR
A	AUG-2025	For DCO submission	MAB	JPC	KR

Title

THE NATIONAL GRID
(NORWICH TO TILBURY) ORDER
TREES AND HEDGEROWS TO BE REMOVED
AND OR MANAGED PLANS
REGULATION 5(2)(o)
SECTION A (SHEET 10 OF 13,
SOUTH NORFOLK COUNCIL)

nationalgrid

PINS Application Number

EN020027

National Grid Drawing Reference

AENC-LSTC-ENG-DWG-0002

Scale	Sheet Size	Sheet	Issue
1:2,500	A0	SHEET 10 OF 13	B

THE NATIONAL GRID (NORWICH TO TILBURY) ORDER
TREES AND HEDGEROWS TO BE REMOVED AND OR MANAGED PLANS
REGULATION 5(2)(o)
SECTION A (SHEET 11 OF 13,
SOUTH NORFOLK COUNCIL)

Application Document 2.16

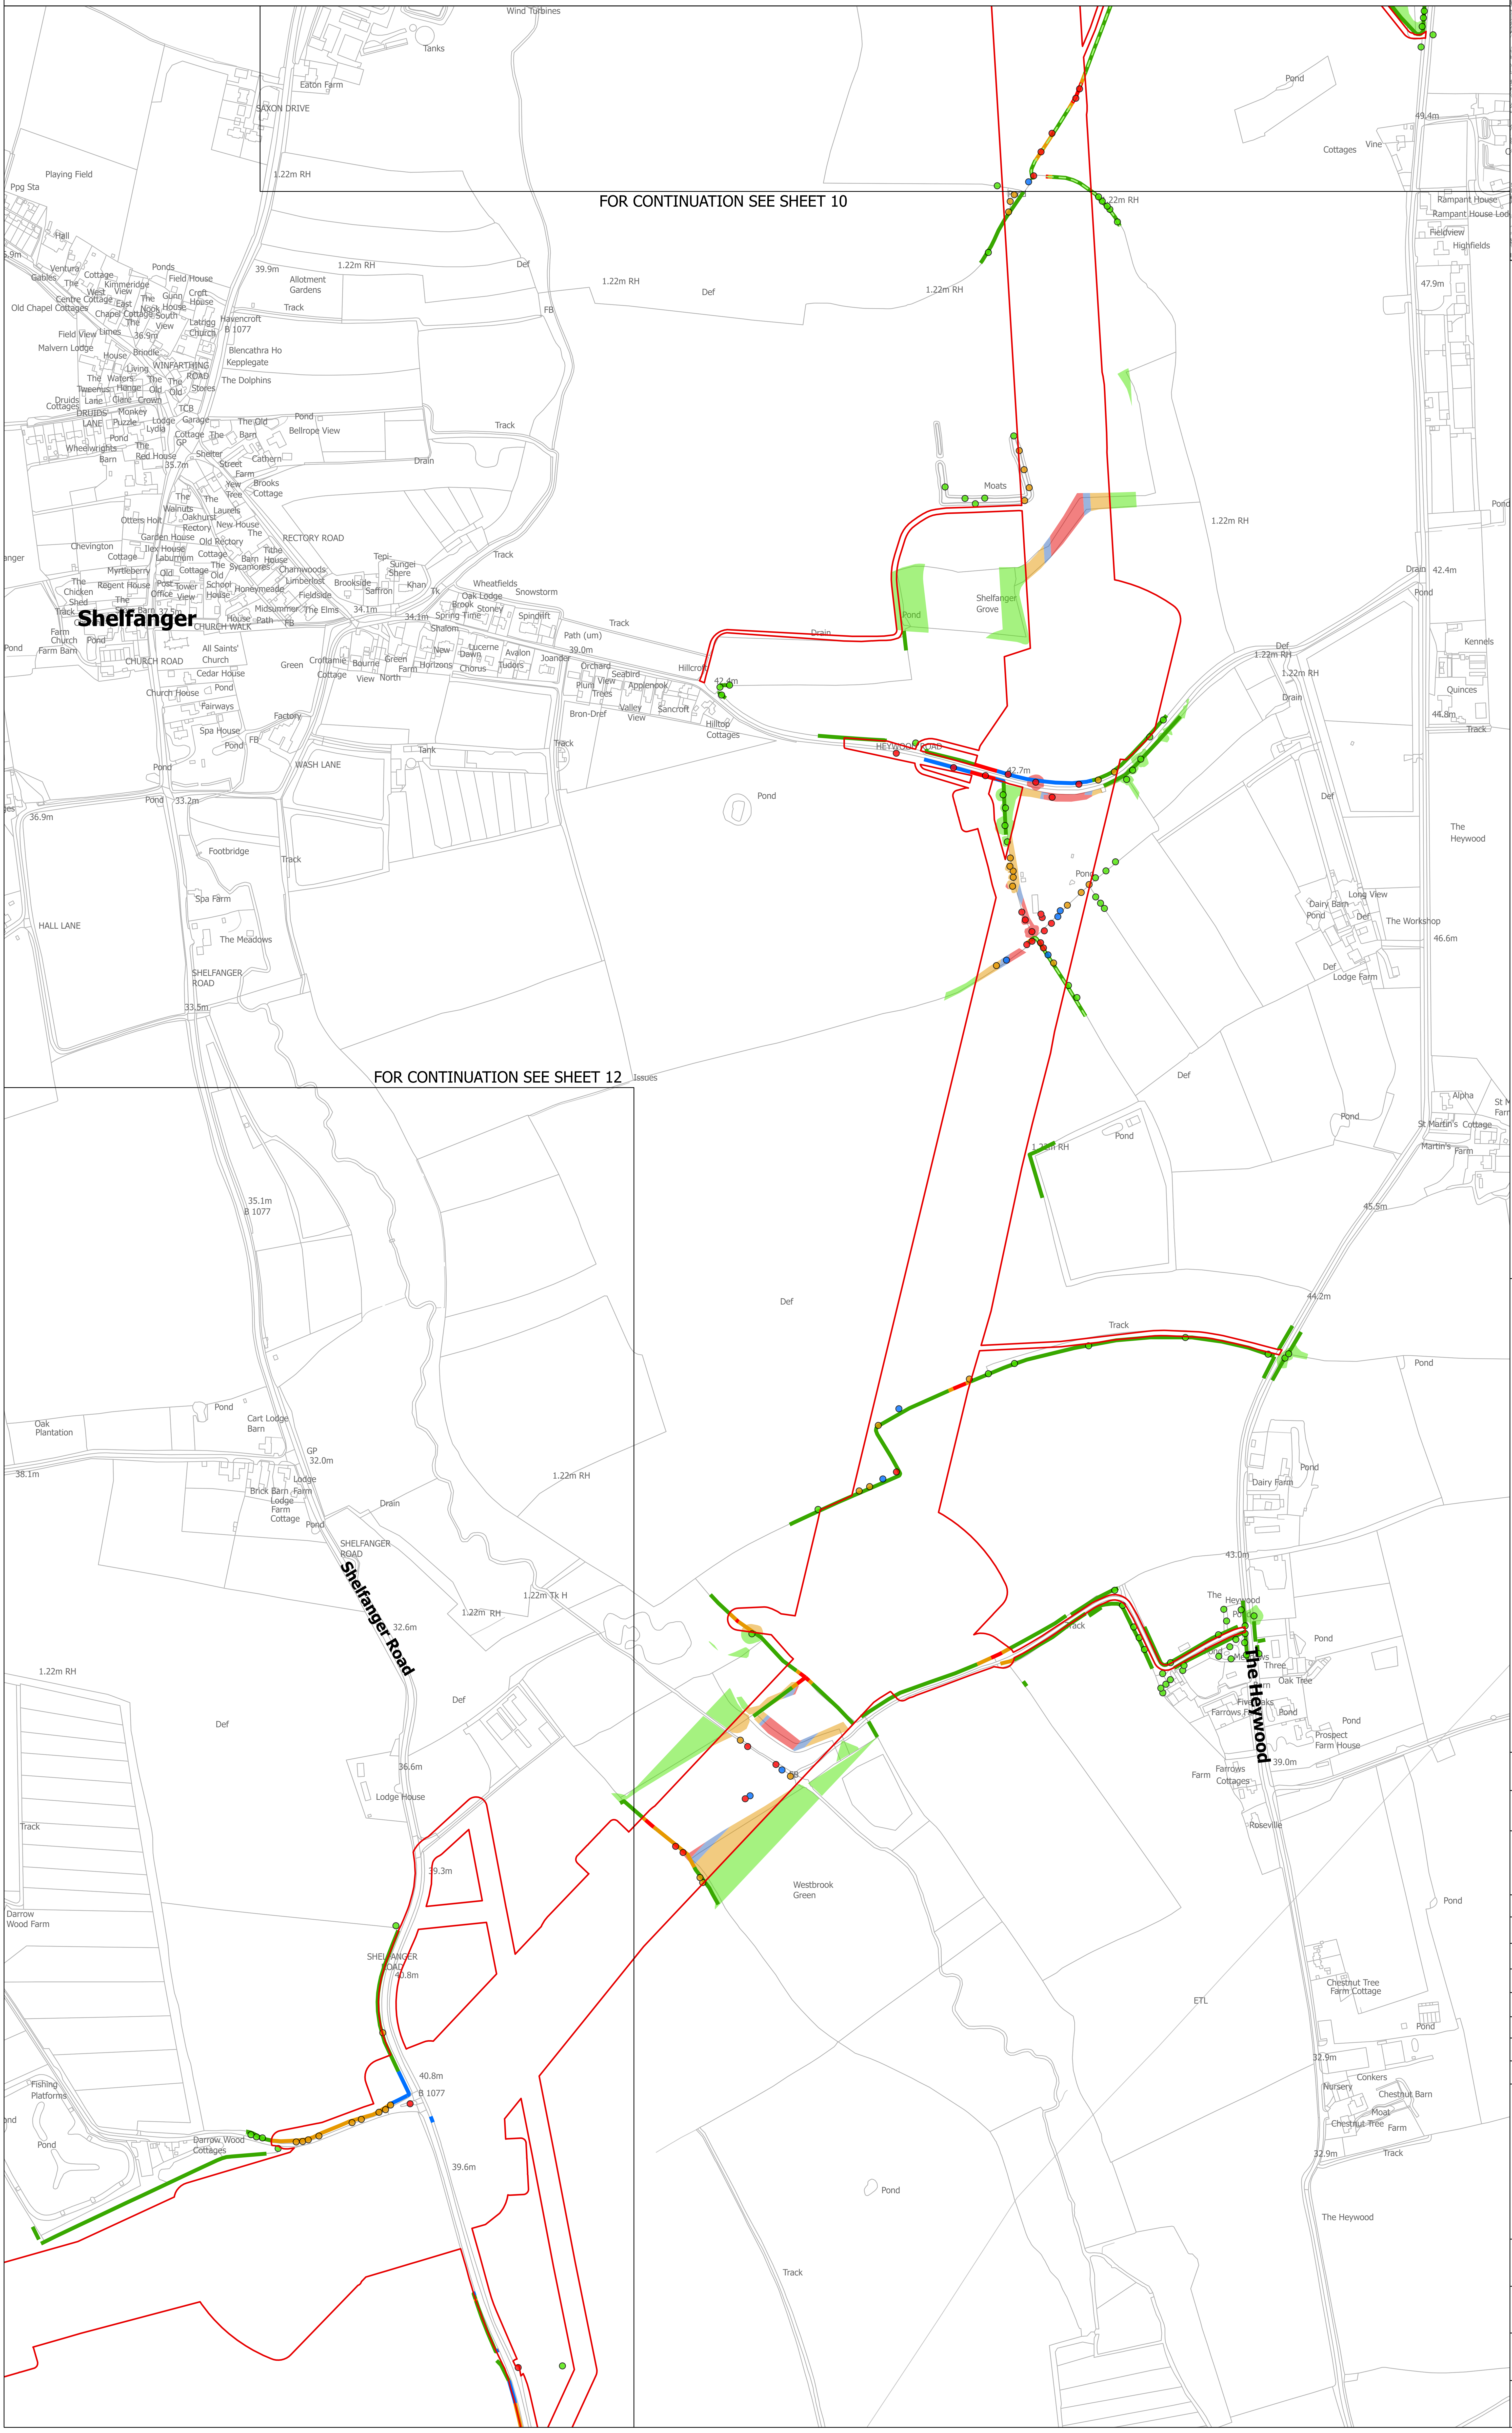
FOR CONTINUATION SEE SHEET 10
FOR CONTINUATION SEE SHEET 12
Shelfanger
Shelfanger Road
The Heywood
HEYWOOD ROAD
SHELFANGER ROAD
B 1077
Shelfanger Grove
Moats
Wind Turbines
Eaton Farm
SAXON DRIVE
CHURCH ROAD
CHURCH WALK
RECTORY ROAD
WASH LANE
HALL LANE
Spa Farm
The Meadows
Lodge Farm
Dairy Farm
Long View
The Workshop
Alpha
St Martin's Cottage
Martin's Farm
Rampant House
Fieldview
Highfields
Kennels
Quinces
Westbrook Green
Prospect Farm House
Farrows Cottages
Oak Tree
Roseville
Chestnut Tree Farm Cottage
Chestnut Barn
Conkers
Nursery
Moat
Chestnut Tree Farm
Darrow Wood Farm
Darrow Wood Cottages
Fishing Platforms
Lodge House
Brick Barn Farm
Lodge Farm Cottage
Cart Lodge Barn
Oak Plantation
Pond
Track
Drain
Def
ETL

SITE MAP

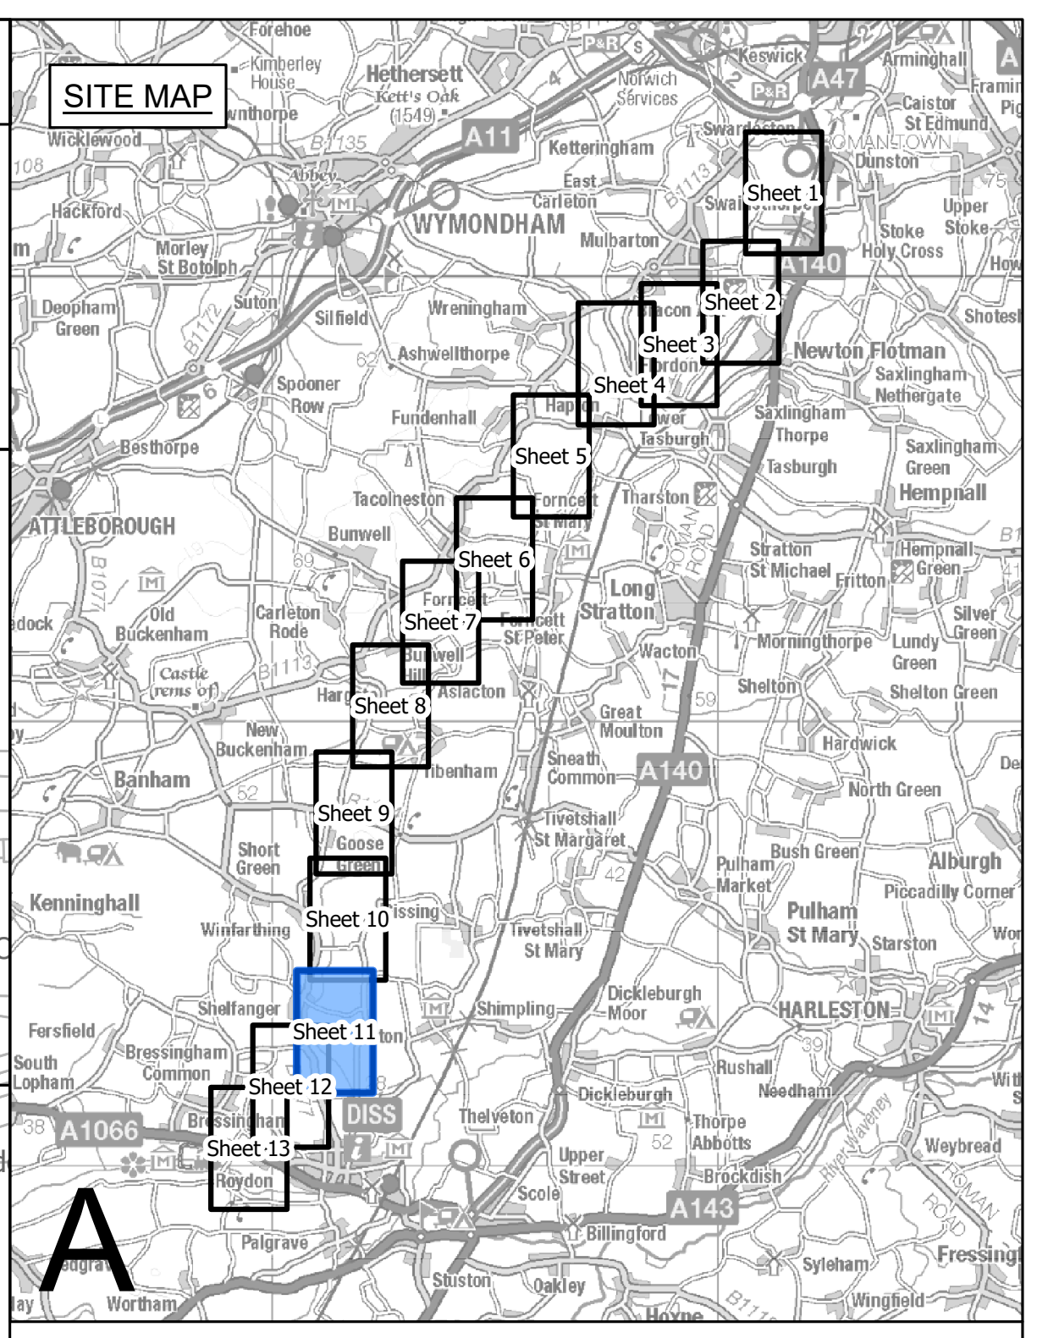
WYMONDHAM
ATTLEBOROUGH
HARLESTON
DISS
Sheet 1
Sheet 2
Sheet 3
Sheet 4
Sheet 5
Sheet 6
Sheet 7
Sheet 8
Sheet 9
Sheet 10
Sheet 11
Sheet 12
Sheet 13
A

Legend

- ▬ ▬ Local authority boundary
- ▬ Section boundary & local authority boundary
- — Sheet index cutlines
- ▭ Order Limits
- ▨ Tree Preservation Order groups
- ▇ Ancient woodland inventory (Natural England) as per DCO submission
- ⬚ Veteran tree group
- - - Important hedgerows

Veteran tree

- ★ Removed
- ★ Affected managed
- ★ Potentially affected
- ★ Unaffected

Tree

- ● Removed
- ● Affected managed
- ● Potentially affected
- ● Unaffected

Tree groups

- 🟥 Removed
- 🟦 Affected managed
- 🟨 Potentially affected
- 🟩 Unaffected

Hedgerows

- — Removed
- — Affected managed
- — Potentially affected
- — Unaffected

Notes

1. These plans are indicative and the Project will sit within the Order Limits. Due to the need for future flexibility, National Grid will be applying for Order Limits and Limits of Deviation within its DCO, within which any final alignment would lie.

2. For additional detail on the plan suites, please refer to the Guide to Plans (document reference 2.0), located in the Volume 2 of the DCO application.

3. This drawing is scaled at paper size A0, therefore any prints taken at smaller sizes will affect accuracy of the measurement units and should not be scaled against.

4. Spatial locations and details of Tree Preservation Orders have been provided by relevant Local Planning Authorities and their projected spatial locations may differ slightly to those recorded during the arboricultural survey undertaken by the Project. For the avoidance of doubt, references to any tree subject to a Tree Preservation Order on these plans include any such slight differences.

5. The Tree Preservation Order data illustrated on the plans is limited to the arboriculture study area (which applies a 30 m buffer from the outer edge of the Order Limits).

6. Reference to any tree, shrub, shrubbery, hedgerow, or important hedgerow being removed, affected managed, potentially affected or unaffected is without prejudice to the exercise of any power in relation to such tree, shrub, shrubbery, hedgerow, or important hedgerow on the terms of the DCO.

7. The numbered references to trees comprised in any Individual Tree Preservation Order shown on these plans include any tree to which the relevant line points as well as any tree overlapping any such tree, whether or not a line points to it or not.

8. For the avoidance of doubt, where the section boundary & local authority boundary and/or Order Limits shown on these plans overlie any tree, hedgerow or ancient woodland shown on these plans such that they are partially obscured these plans are to be interpreted as if the tree, hedgerow or ancient woodland in question is not so obscured.

Coordinate System: British National Grid

Sheet X Centroid Coordinate: 611396 Sheet Y Centroid Coordinate: 283012

0 50 100 150 200 250 Metres

B	MAY-2026	For deadline four	TMH	JPC	KR
A	AUG-2025	For DCO submission	MAB	JPC	KR
Issue	Date	Remarks	Drawn	Checked	Approved

Title

THE NATIONAL GRID
(NORWICH TO TILBURY) ORDER
TREES AND HEDGEROWS TO BE REMOVED
AND OR MANAGED PLANS
REGULATION 5(2)(o)
SECTION A (SHEET 11 OF 13,
SOUTH NORFOLK COUNCIL)

nationalgrid

PINS Application Number

EN020027

National Grid Drawing Reference

AENC-LSTC-ENG-DWG-0002

Scale	Sheet Size	Sheet	Issue
1:2,500	A0	SHEET 11 OF 13	B

THE NATIONAL GRID (NORWICH TO TILBURY) ORDER
TREES AND HEDGEROWS TO BE REMOVED AND OR MANAGED PLANS
REGULATION 5(2)(o)
SECTION A (SHEET 12 OF 13,
SOUTH NORFOLK COUNCIL)

Application Document 2.16

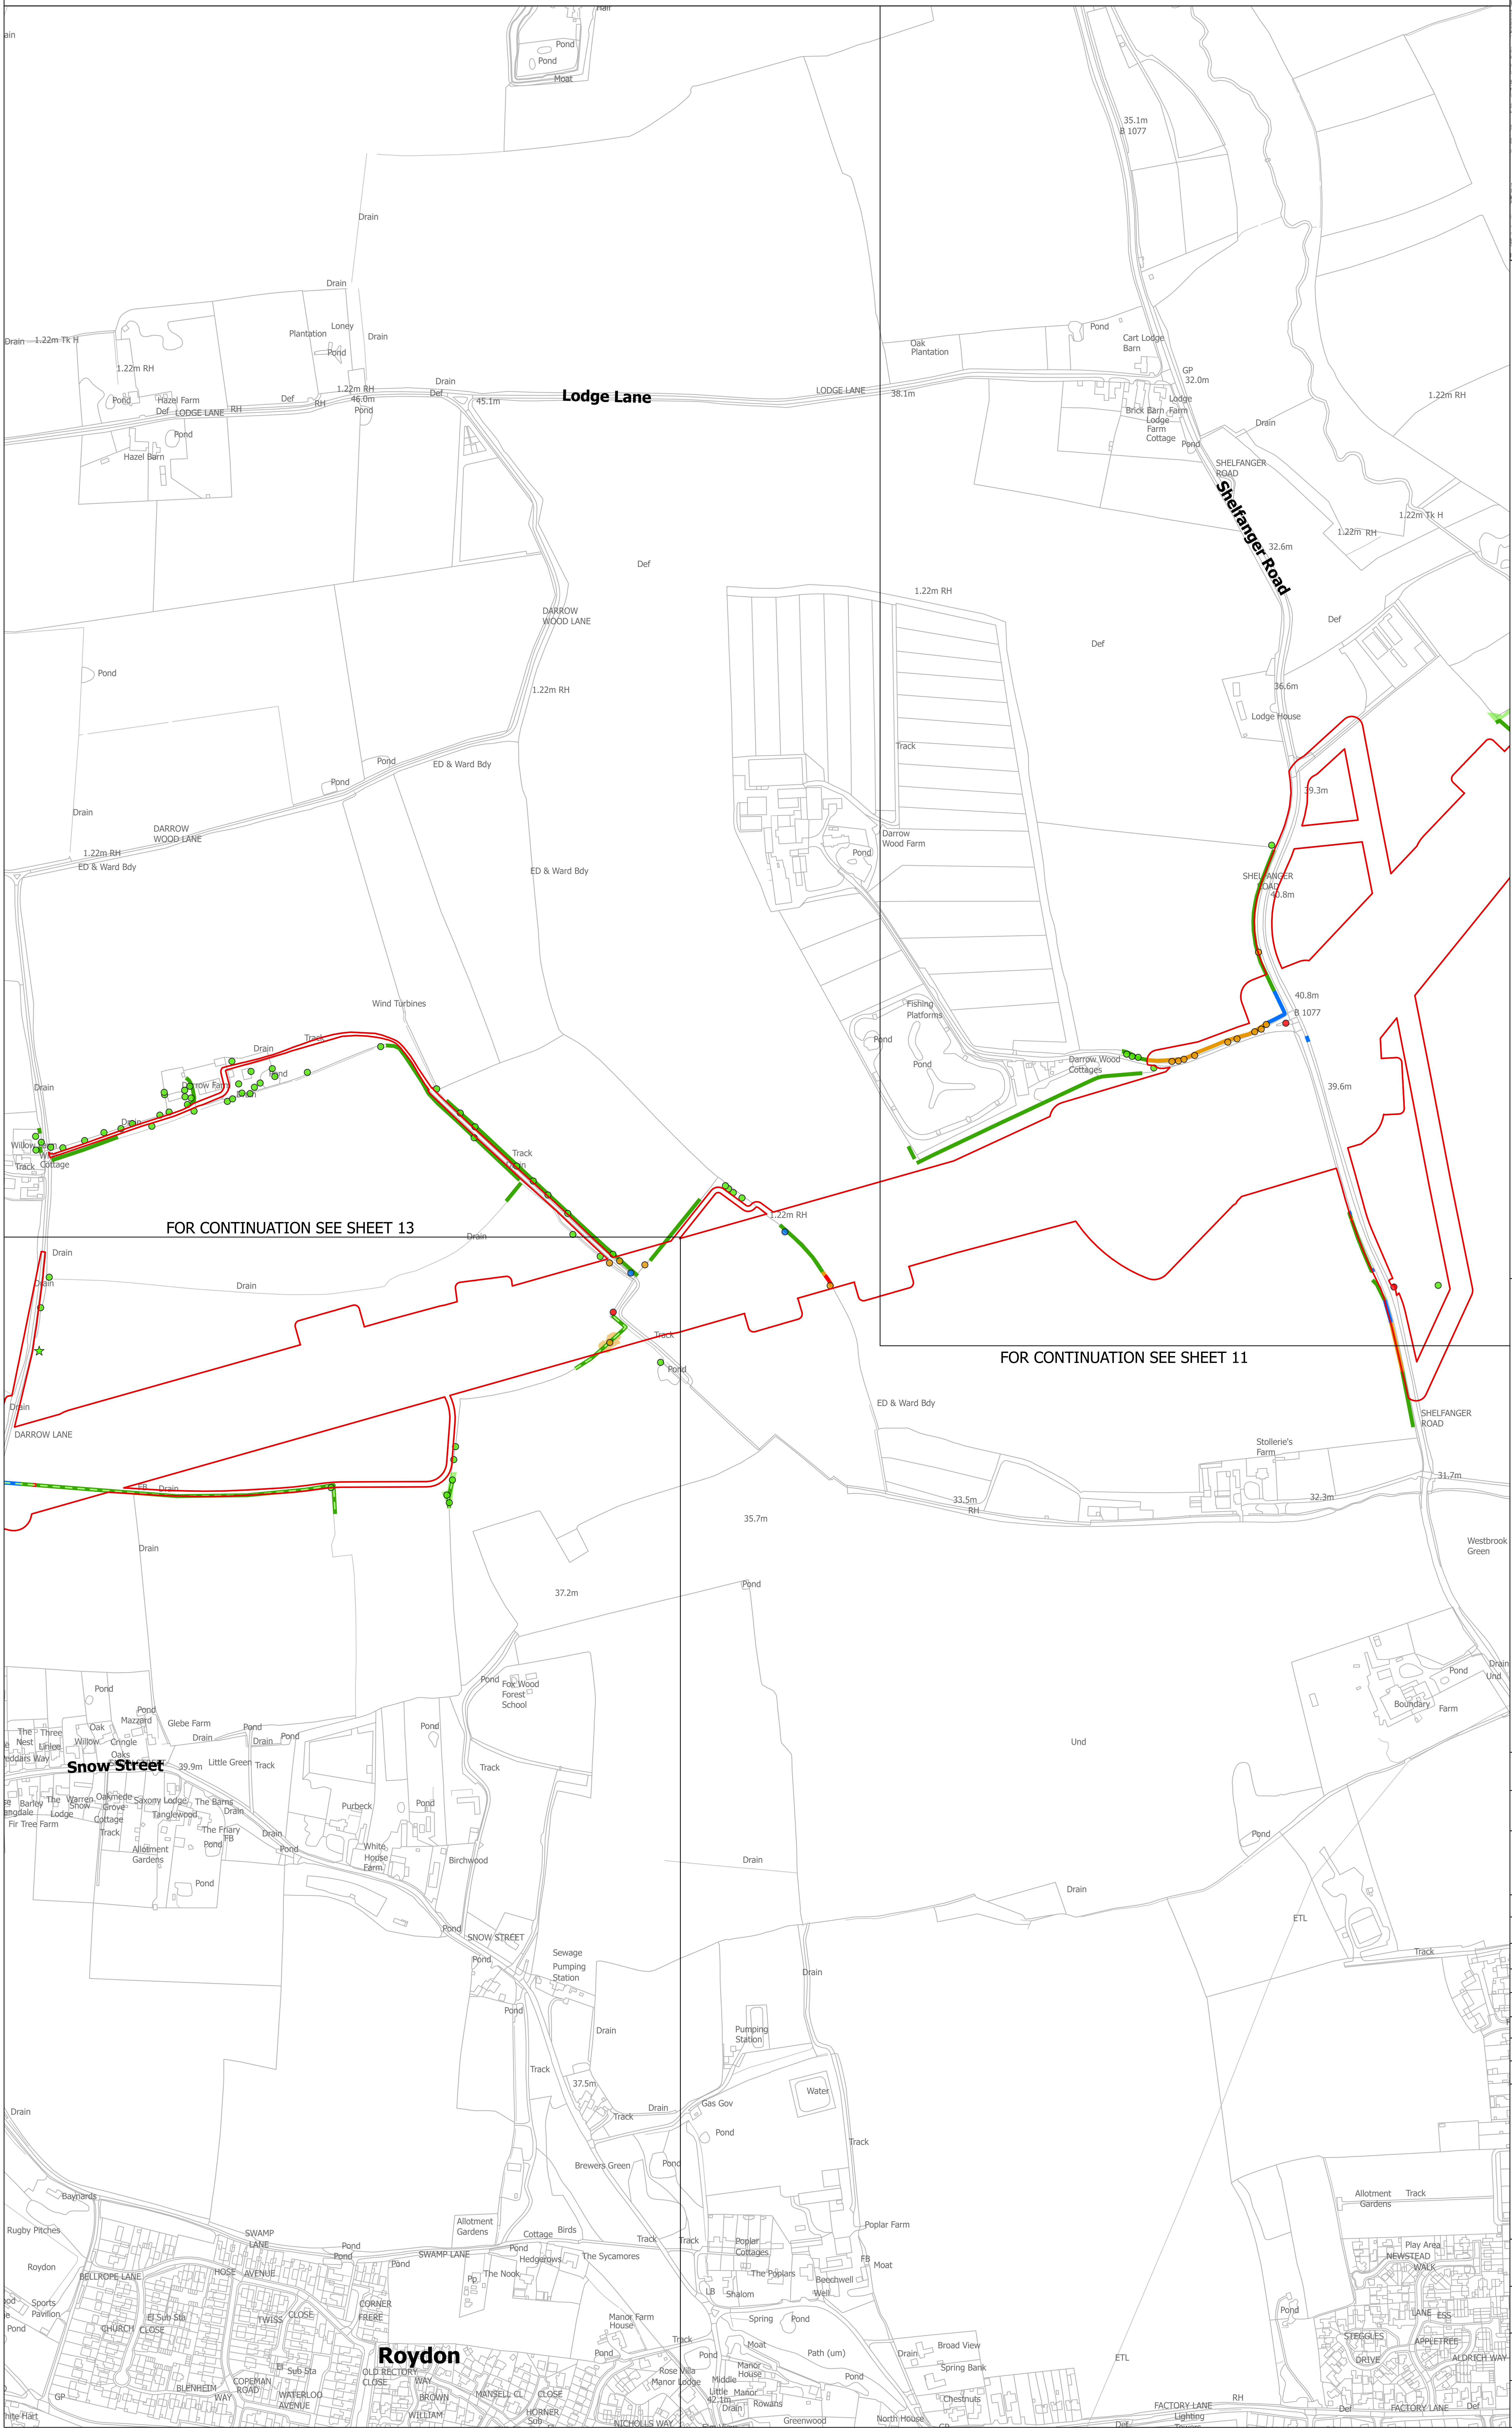
Lodge Lane
LODGE LANE
Shelfanger Road
SHELFANGER ROAD
B 1077
Hazel Farm
Hazel Barn
Plantation
Oak Plantation
Cart Lodge Barn
Brick Barn
Lodge Farm
Lodge Farm Cottage
Lodge House
DARROW WOOD LANE
Darrow Wood Farm
Darrow Wood Cottages
Fishing Platforms
Wind Turbines
ED & Ward Bdy
Track
Drain
Pond
Moat
Def
1.22m RH
1.22m Tk H
35.1m
45.1m
38.1m
32.0m
32.6m
36.6m
39.3m
40.8m
39.6m
FOR CONTINUATION SEE SHEET 13
FOR CONTINUATION SEE SHEET 11
Stollerie's Farm
Westbrook Green
Boundary Farm
Fox Wood Forest School
White House Farm
Snow Street
SNOW STREET
Glebe Farm
Sewage Pumping Station
Brewers Green
Poplar Farm
Poplar Cottages
Allotment Gardens
SWAMP LANE
The Sycamores
Manor Farm House
Roydon
FACTORY LANE
Und
ETL
Drain
DARROW LANE
35.7m
37.2m
37.5m
33.5m
32.3m
31.7m

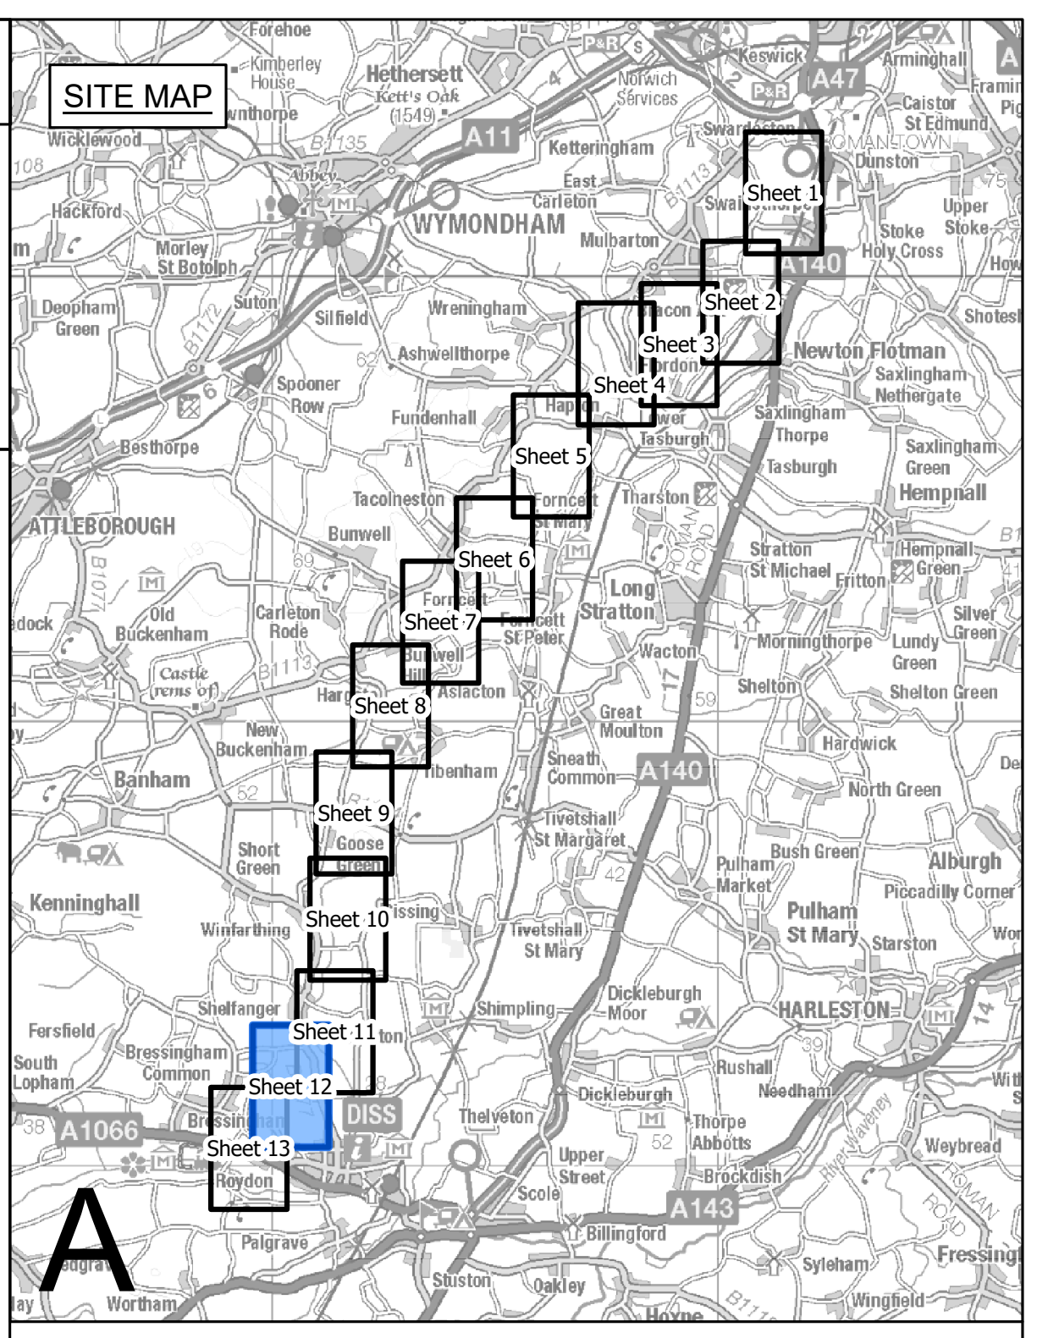
SITE MAP
WYMONDHAM
ATTLEBOROUGH
HARLESTON
Sheet 1
Sheet 2
Sheet 3
Sheet 4
Sheet 5
Sheet 6
Sheet 7
Sheet 8
Sheet 9
Sheet 10
Sheet 11
Sheet 12
Sheet 13
A

Legend

- ╍ Local authority boundary
- ▬ Section boundary & local authority boundary
- — Sheet index cutlines
- ☐ Order Limits
- ▨ Tree Preservation Order groups
- ■ Ancient woodland inventory (Natural England) as per DCO submission
- ⬚ Veteran tree group
- ┄ Important hedgerows

Veteran tree

- ★ Removed
- ★ Affected managed
- ☆ Potentially affected
- ☆ Unaffected

Tree

- ● Removed
- ● Affected managed
- ● Potentially affected
- ● Unaffected

Tree groups

- 🟥 Removed
- 🟦 Affected managed
- 🟨 Potentially affected
- 🟩 Unaffected

Hedgerows

- — Removed
- — Affected managed
- — Potentially affected
- — Unaffected

Notes

1. These plans are indicative and the Project will sit within the Order Limits. Due to the need for future flexibility, National Grid will be applying for Order Limits and Limits of Deviation within its DCO, within which any final alignment would lie.

2. For additional detail on the plan suites, please refer to the Guide to Plans (document reference 2.0), located in the Volume 2 of the DCO application.

3. This drawing is scaled at paper size A0, therefore any prints taken at smaller sizes will affect accuracy of the measurement units and should not be scaled against.

4. Spatial locations and details of Tree Preservation Orders have been provided by relevant Local Planning Authorities and their projected spatial locations may differ slightly to those recorded during the arboricultural survey undertaken by the Project. For the avoidance of doubt, references to any tree subject to a Tree Preservation Order on these plans include any such slight differences.

5. The Tree Preservation Order data illustrated on the plans is limited to the arboriculture study area (which applies a 30 m buffer from the outer edge of the Order Limits).

6. Reference to any tree, shrub, shrubbery, hedgerow, or important hedgerow being removed, affected managed, potentially affected or unaffected is without prejudice to the exercise of any power in relation to such tree, shrub, shrubbery, hedgerow, or important hedgerow on the terms of the DCO.

7. The numbered references to trees comprised in any Individual Tree Preservation Order shown on these plans include any tree to which the relevant line points as well as any tree overlapping any such tree, whether or not a line points to it or not.

8. For the avoidance of doubt, where the section boundary & local authority boundary and/or Order Limits shown on these plans overlie any tree, hedgerow or ancient woodland shown on these plans such that they are partially obscured these plans are to be interpreted as if the tree, hedgerow or ancient woodland in question is not so obscured.

Coordinate System: British National Grid

Sheet X Centroid Coordinate: 610403 Sheet Y Centroid Coordinate: 281788

0 50 100 150 200 250 Metres

Issue	Date	Remarks	Drawn	Checked	Approved
B	MAY-2026	For deadline four	TMH	JPC	KR
A	AUG-2025	For DCO submission	MAB	JPC	KR

Title

THE NATIONAL GRID
(NORWICH TO TILBURY) ORDER
TREES AND HEDGEROWS TO BE REMOVED
AND OR MANAGED PLANS
REGULATION 5(2)(o)
SECTION A (SHEET 12 OF 13,
SOUTH NORFOLK COUNCIL)

nationalgrid

PINS Application Number

EN020027

National Grid Drawing Reference

AENC-LSTC-ENG-DWG-0002

Scale	Sheet Size	Sheet	Issue
1:2,500	A0	SHEET 12 OF 13	B

THE NATIONAL GRID (NORWICH TO TILBURY) ORDER
TREES AND HEDGEROWS TO BE REMOVED AND OR MANAGED PLANS
REGULATION 5(2)(o)
SECTION A (SHEET 13 OF 13,
SOUTH NORFOLK COUNCIL AND MID SUFFOLK DISTRICT COUNCIL)

Application Document 2.16

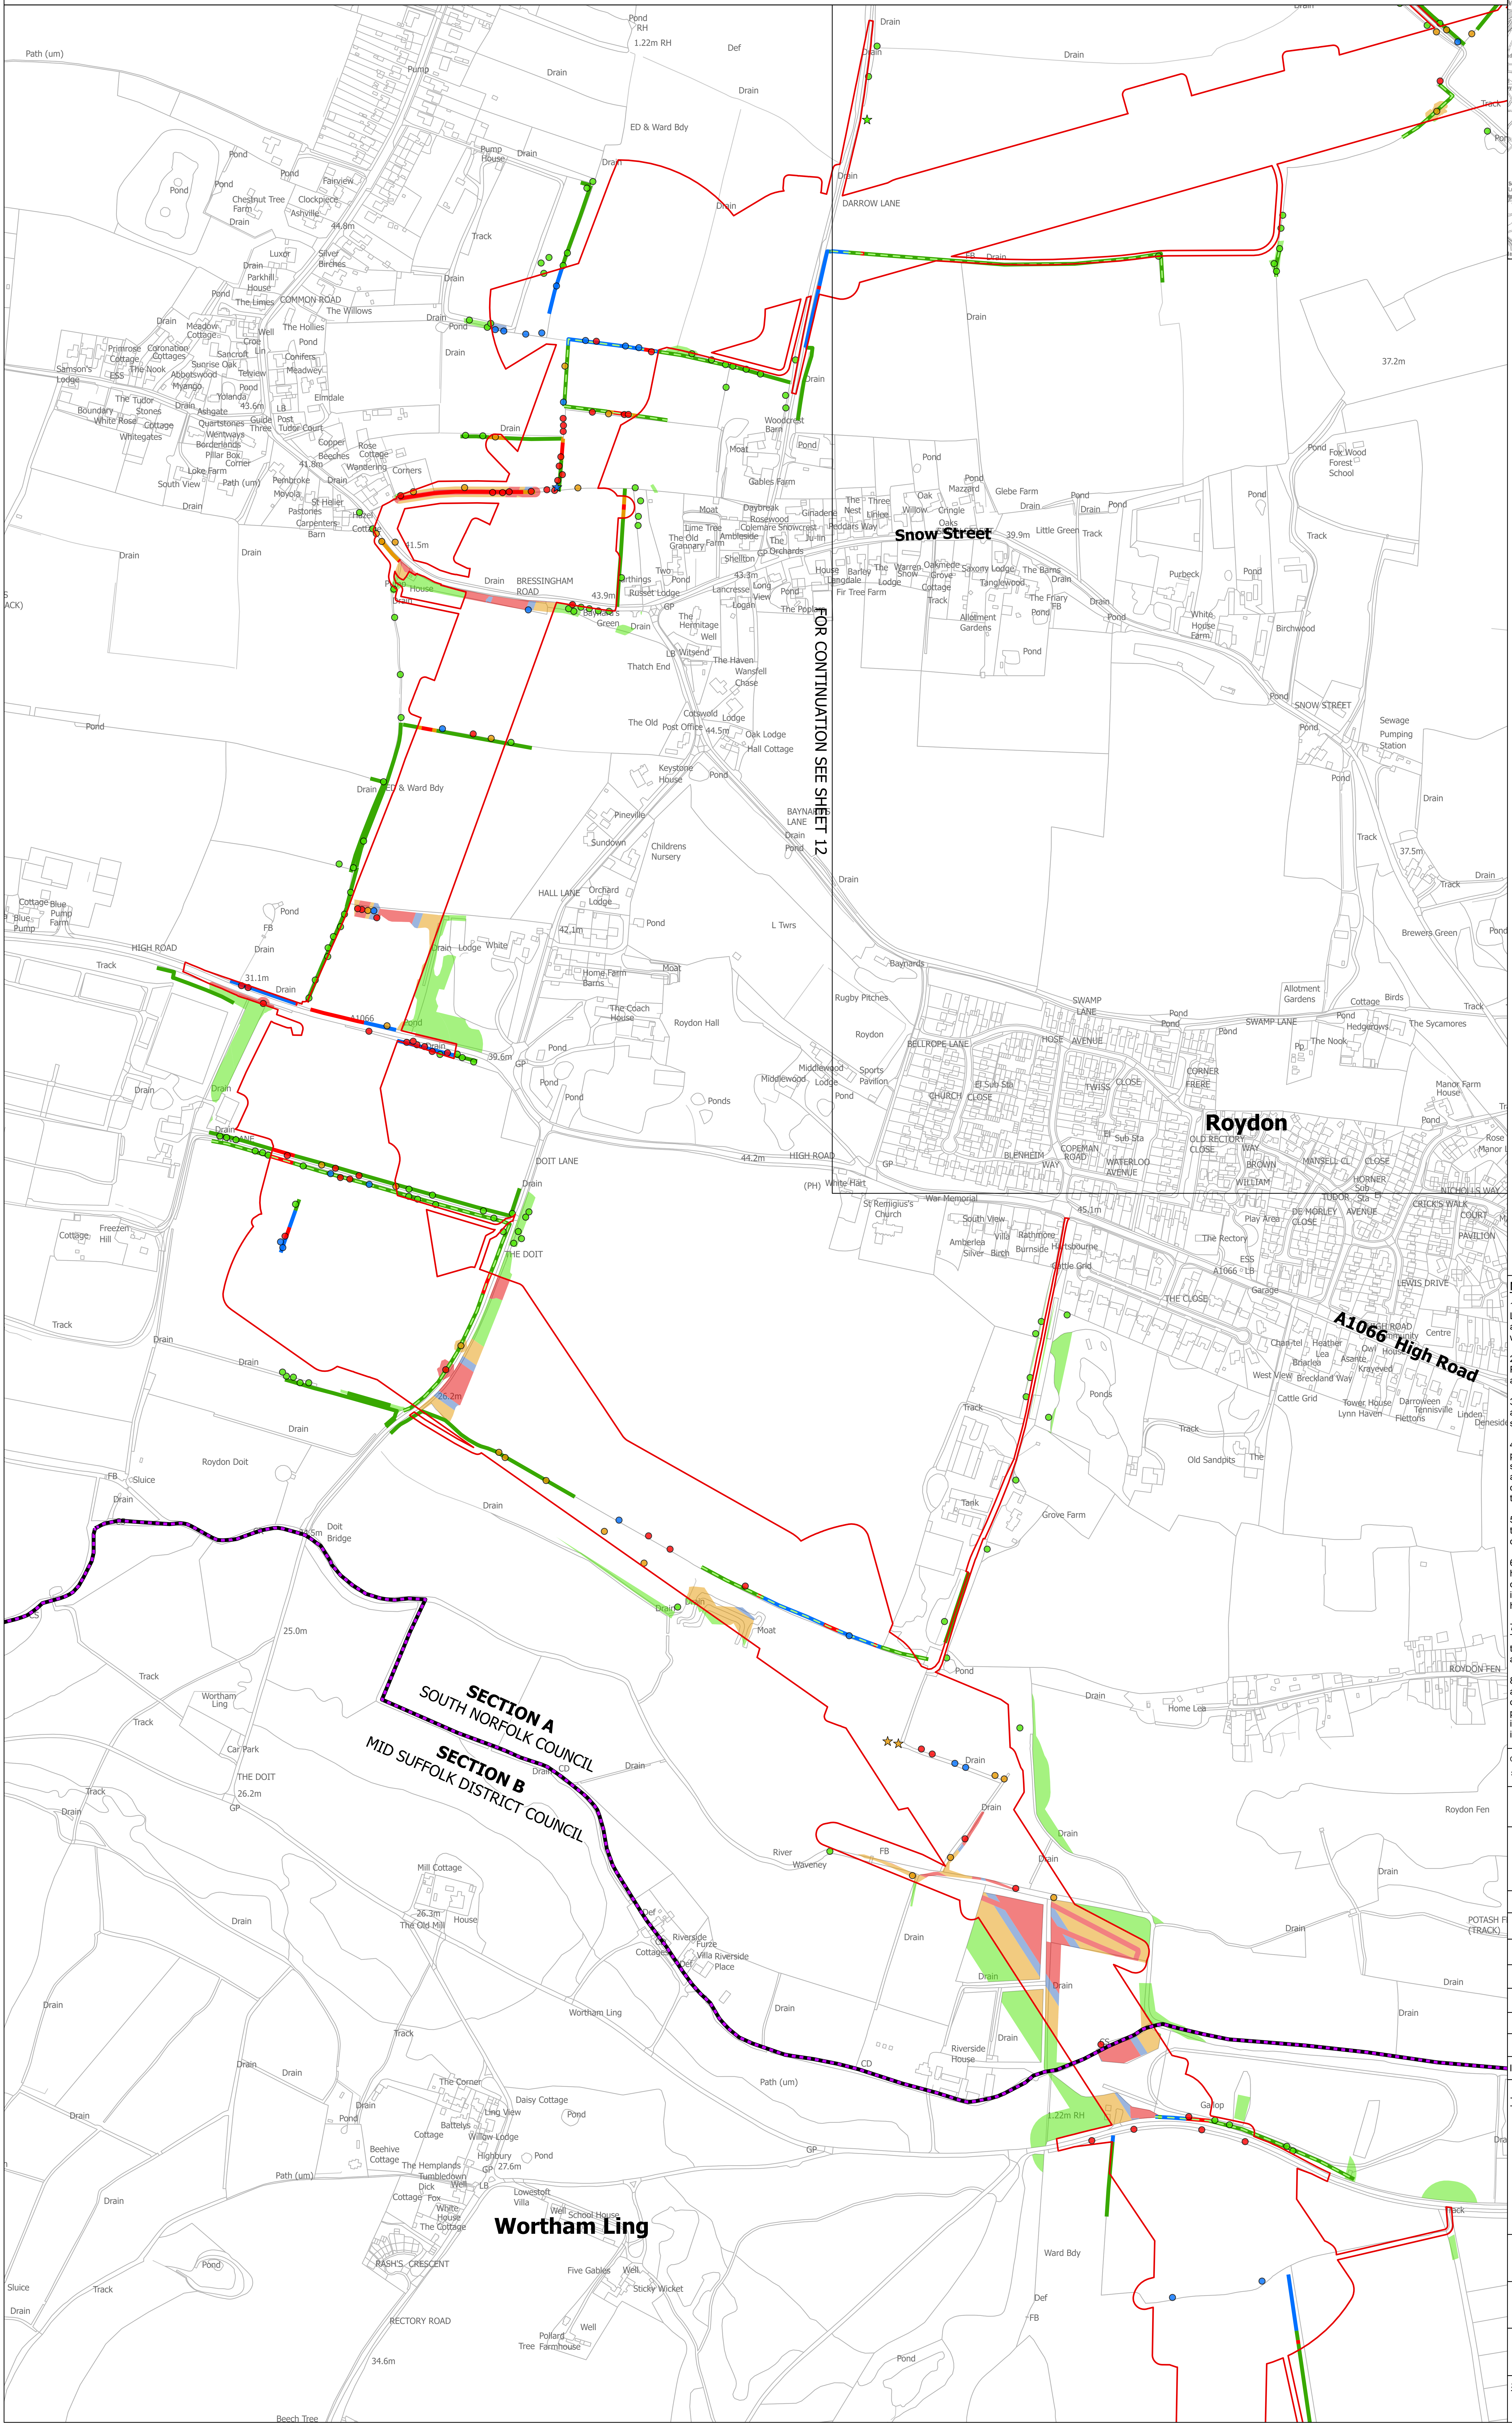
N
Snow Street
Roydon
Wortham Ling
A1066 High Road
FOR CONTINUATION SEE SHEET 12
SECTION A
SOUTH NORFOLK COUNCIL
SECTION B
MID SUFFOLK DISTRICT COUNCIL
DARROW LANE
COMMON ROAD
BRESSINGHAM ROAD
HIGH ROAD
DOIT LANE
HALL LANE
BAYNARDS LANE
SWAMP LANE
SNOW STREET
RECTORY ROAD
THE DOIT
Doit Bridge
Roydon Doit
River Waveney
ED & Ward Bdy
Path (um)

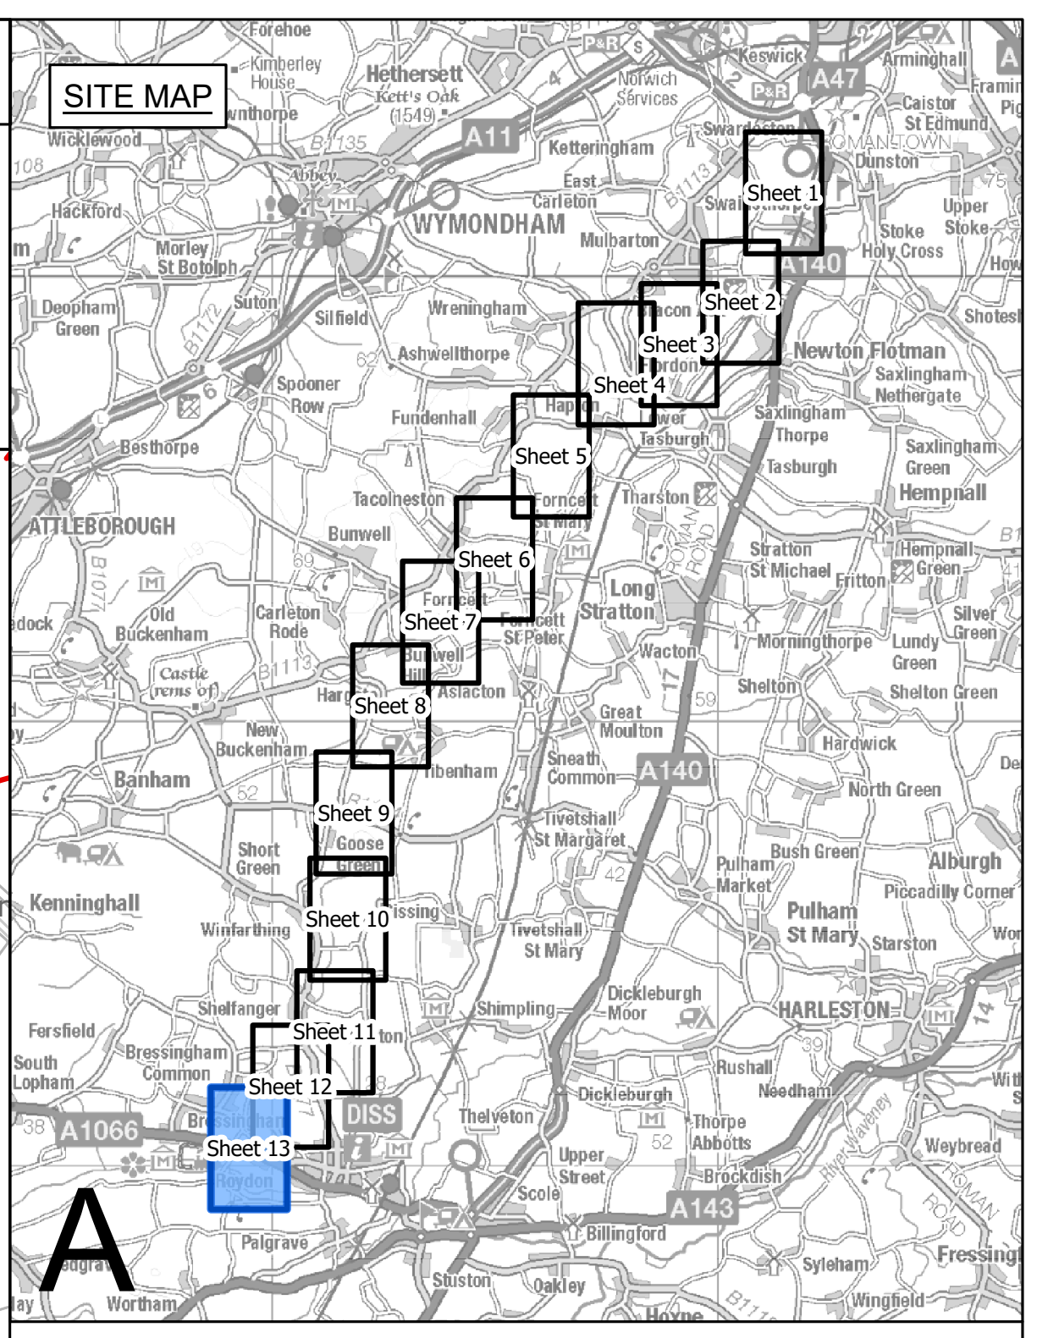
SITE MAP
Sheet 1
Sheet 2
Sheet 3
Sheet 4
Sheet 5
Sheet 6
Sheet 7
Sheet 8
Sheet 9
Sheet 10
Sheet 11
Sheet 12
Sheet 13
A
WYMONDHAM
ATTLEBOROUGH
HARLESTON

Legend

- ▬ ▬ Local authority boundary
- ▬ Section boundary & local authority boundary
- ▬ Sheet index cutlines
- ▭ Order Limits
- ▨ Tree Preservation Order groups
- 🟫 Ancient woodland inventory (Natural England) as per DCO submission
- ⬚ Veteran tree group
- - - Important hedgerows

Veteran tree

- ★ Removed
- ★ Affected managed
- ★ Potentially affected
- ★ Unaffected

Tree

- ● Removed
- ● Affected managed
- ● Potentially affected
- ● Unaffected

Tree groups

- 🟥 Removed
- 🟦 Affected managed
- 🟨 Potentially affected
- 🟩 Unaffected

Hedgerows

- ▬ Removed
- ▬ Affected managed
- ▬ Potentially affected
- ▬ Unaffected

Notes

1. These plans are indicative and the Project will sit within the Order Limits. Due to the need for future flexibility, National Grid will be applying for Order Limits and Limits of Deviation within its DCO, within which any final alignment would lie.

2. For additional detail on the plan suites, please refer to the Guide to Plans (document reference 2.0), located in the Volume 2 of the DCO application.

3. This drawing is scaled at paper size A0, therefore any prints taken at smaller sizes will affect accuracy of the measurement units and should not be scaled against.

4. Spatial locations and details of Tree Preservation Orders have been provided by relevant Local Planning Authorities and their projected spatial locations may differ slightly to those recorded during the arboricultural survey undertaken by the Project. For the avoidance of doubt, references to any tree subject to a Tree Preservation Order on these plans include any such slight differences.

5. The Tree Preservation Order data illustrated on the plans is limited to the arboriculture study area (which applies a 30 m buffer from the outer edge of the Order Limits).

6. Reference to any tree, shrub, shrubbery, hedgerow, or important hedgerow being removed, affected managed, potentially affected or unaffected is without prejudice to the exercise of any power in relation to such tree, shrub, shrubbery, hedgerow, or important hedgerow on the terms of the DCO.

7. The numbered references to trees comprised in any Individual Tree Preservation Order shown on these plans include any tree to which the relevant line points as well as any tree overlapping any such tree, whether or not a line points to it or not.

8. For the avoidance of doubt, where the section boundary & local authority boundary and/or Order Limits shown on these plans overlie any tree, hedgerow or ancient woodland shown on these plans such that they are partially obscured these plans are to be interpreted as if the tree, hedgerow or ancient woodland in question is not so obscured.

Coordinate System: British National Grid

Sheet X Centroid Coordinate: 609464 Sheet Y Centroid Coordinate: 280394

0 50 100 150 200 250 Metres

Issue	Date	Remarks	Drawn	Checked	Approved
B	MAY-2026	For deadline four	TMH	JPC	KR
A	AUG-2025	For DCO submission	MAB	JPC	KR

Title

THE NATIONAL GRID
(NORWICH TO TILBURY) ORDER
TREES AND HEDGEROWS TO BE REMOVED
AND OR MANAGED PLANS
REGULATION 5(2)(o)
SECTION A (SHEET 13 OF 13,
SOUTH NORFOLK COUNCIL AND
MID SUFFOLK DISTRICT COUNCIL)

nationalgrid

PINS Application Number

EN020027

National Grid Drawing Reference

AENC-LSTC-ENG-DWG-0002

Scale	Sheet Size	Sheet	Issue
1:2,500	A0	SHEET 13 OF 13	B