

AENC-LSTC-ENG-DWG-0003

Norwich to Tilbury

Volume 2: Plans, Drawings and Sections

Document: 2.3 Works Plans - Section C
- Clean Version

Final Issue C

July 2026

Planning Inspectorate Reference: EN020027

Infrastructure Planning (Applications: Prescribed Forms and Procedure)
Regulations 2009 Regulation 5(2)(j)


nationalgrid




THE NATIONAL GRID (NORWICH TO TILBURY) ORDER
WORKS PLANS KEY PLAN
REGULATION 5(2)(j)
SECTION C (SHEET 1 OF 1,
MID SUFFOLK DISTRICT COUNCIL, BABERGH DISTRICT COUNCIL, TENDRING DISTRICT COUNCIL AND COLCHESTER CITY COUNCIL)

Application Document 2.3

SITE MAP

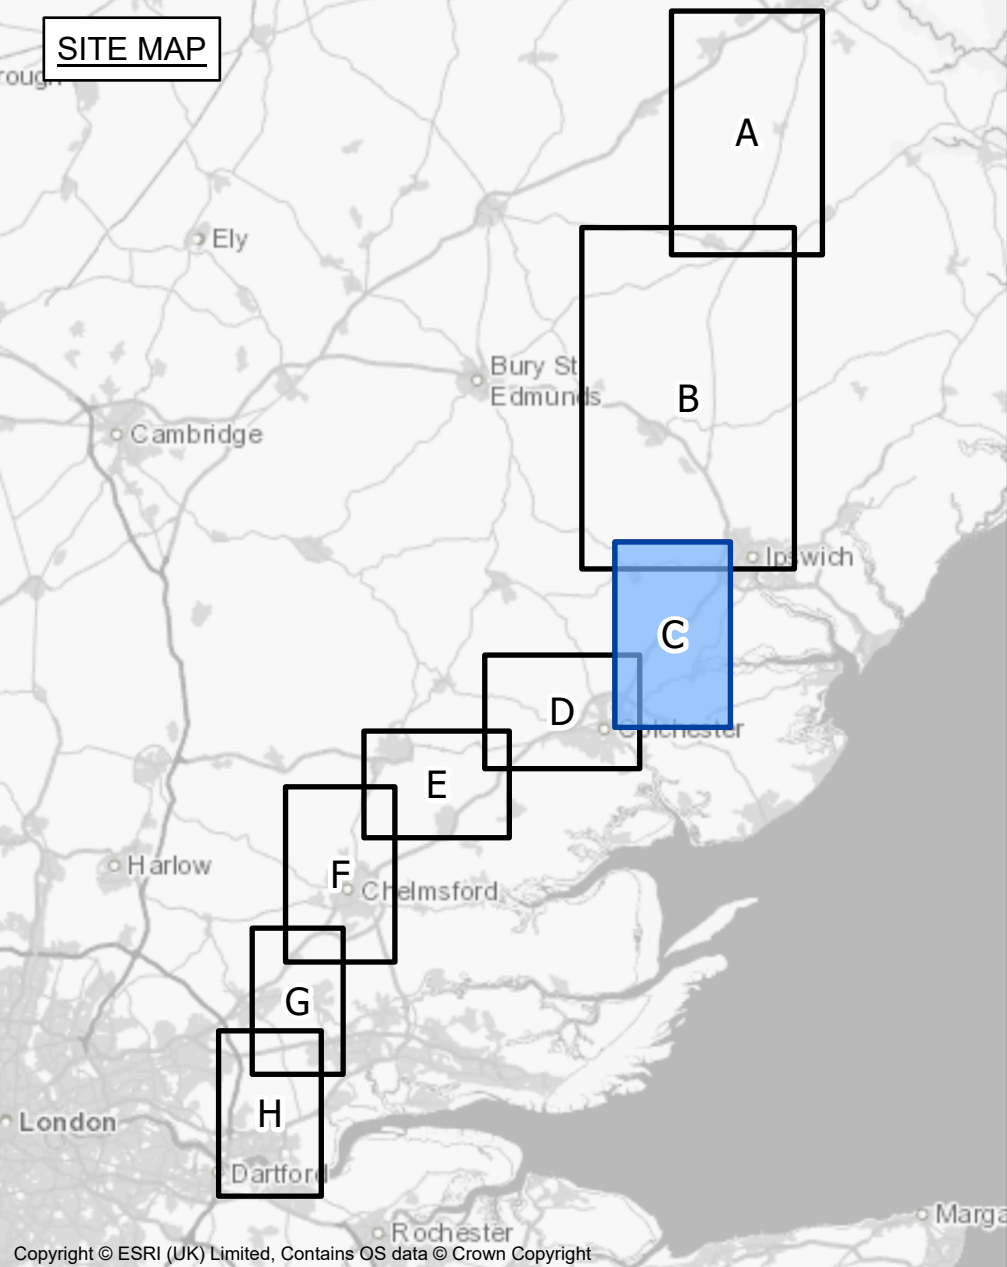

- Legend**
- Local authority boundary
 - Section boundary & local authority boundary
 - Section boundary
 - Sheet index
 - Order Limits

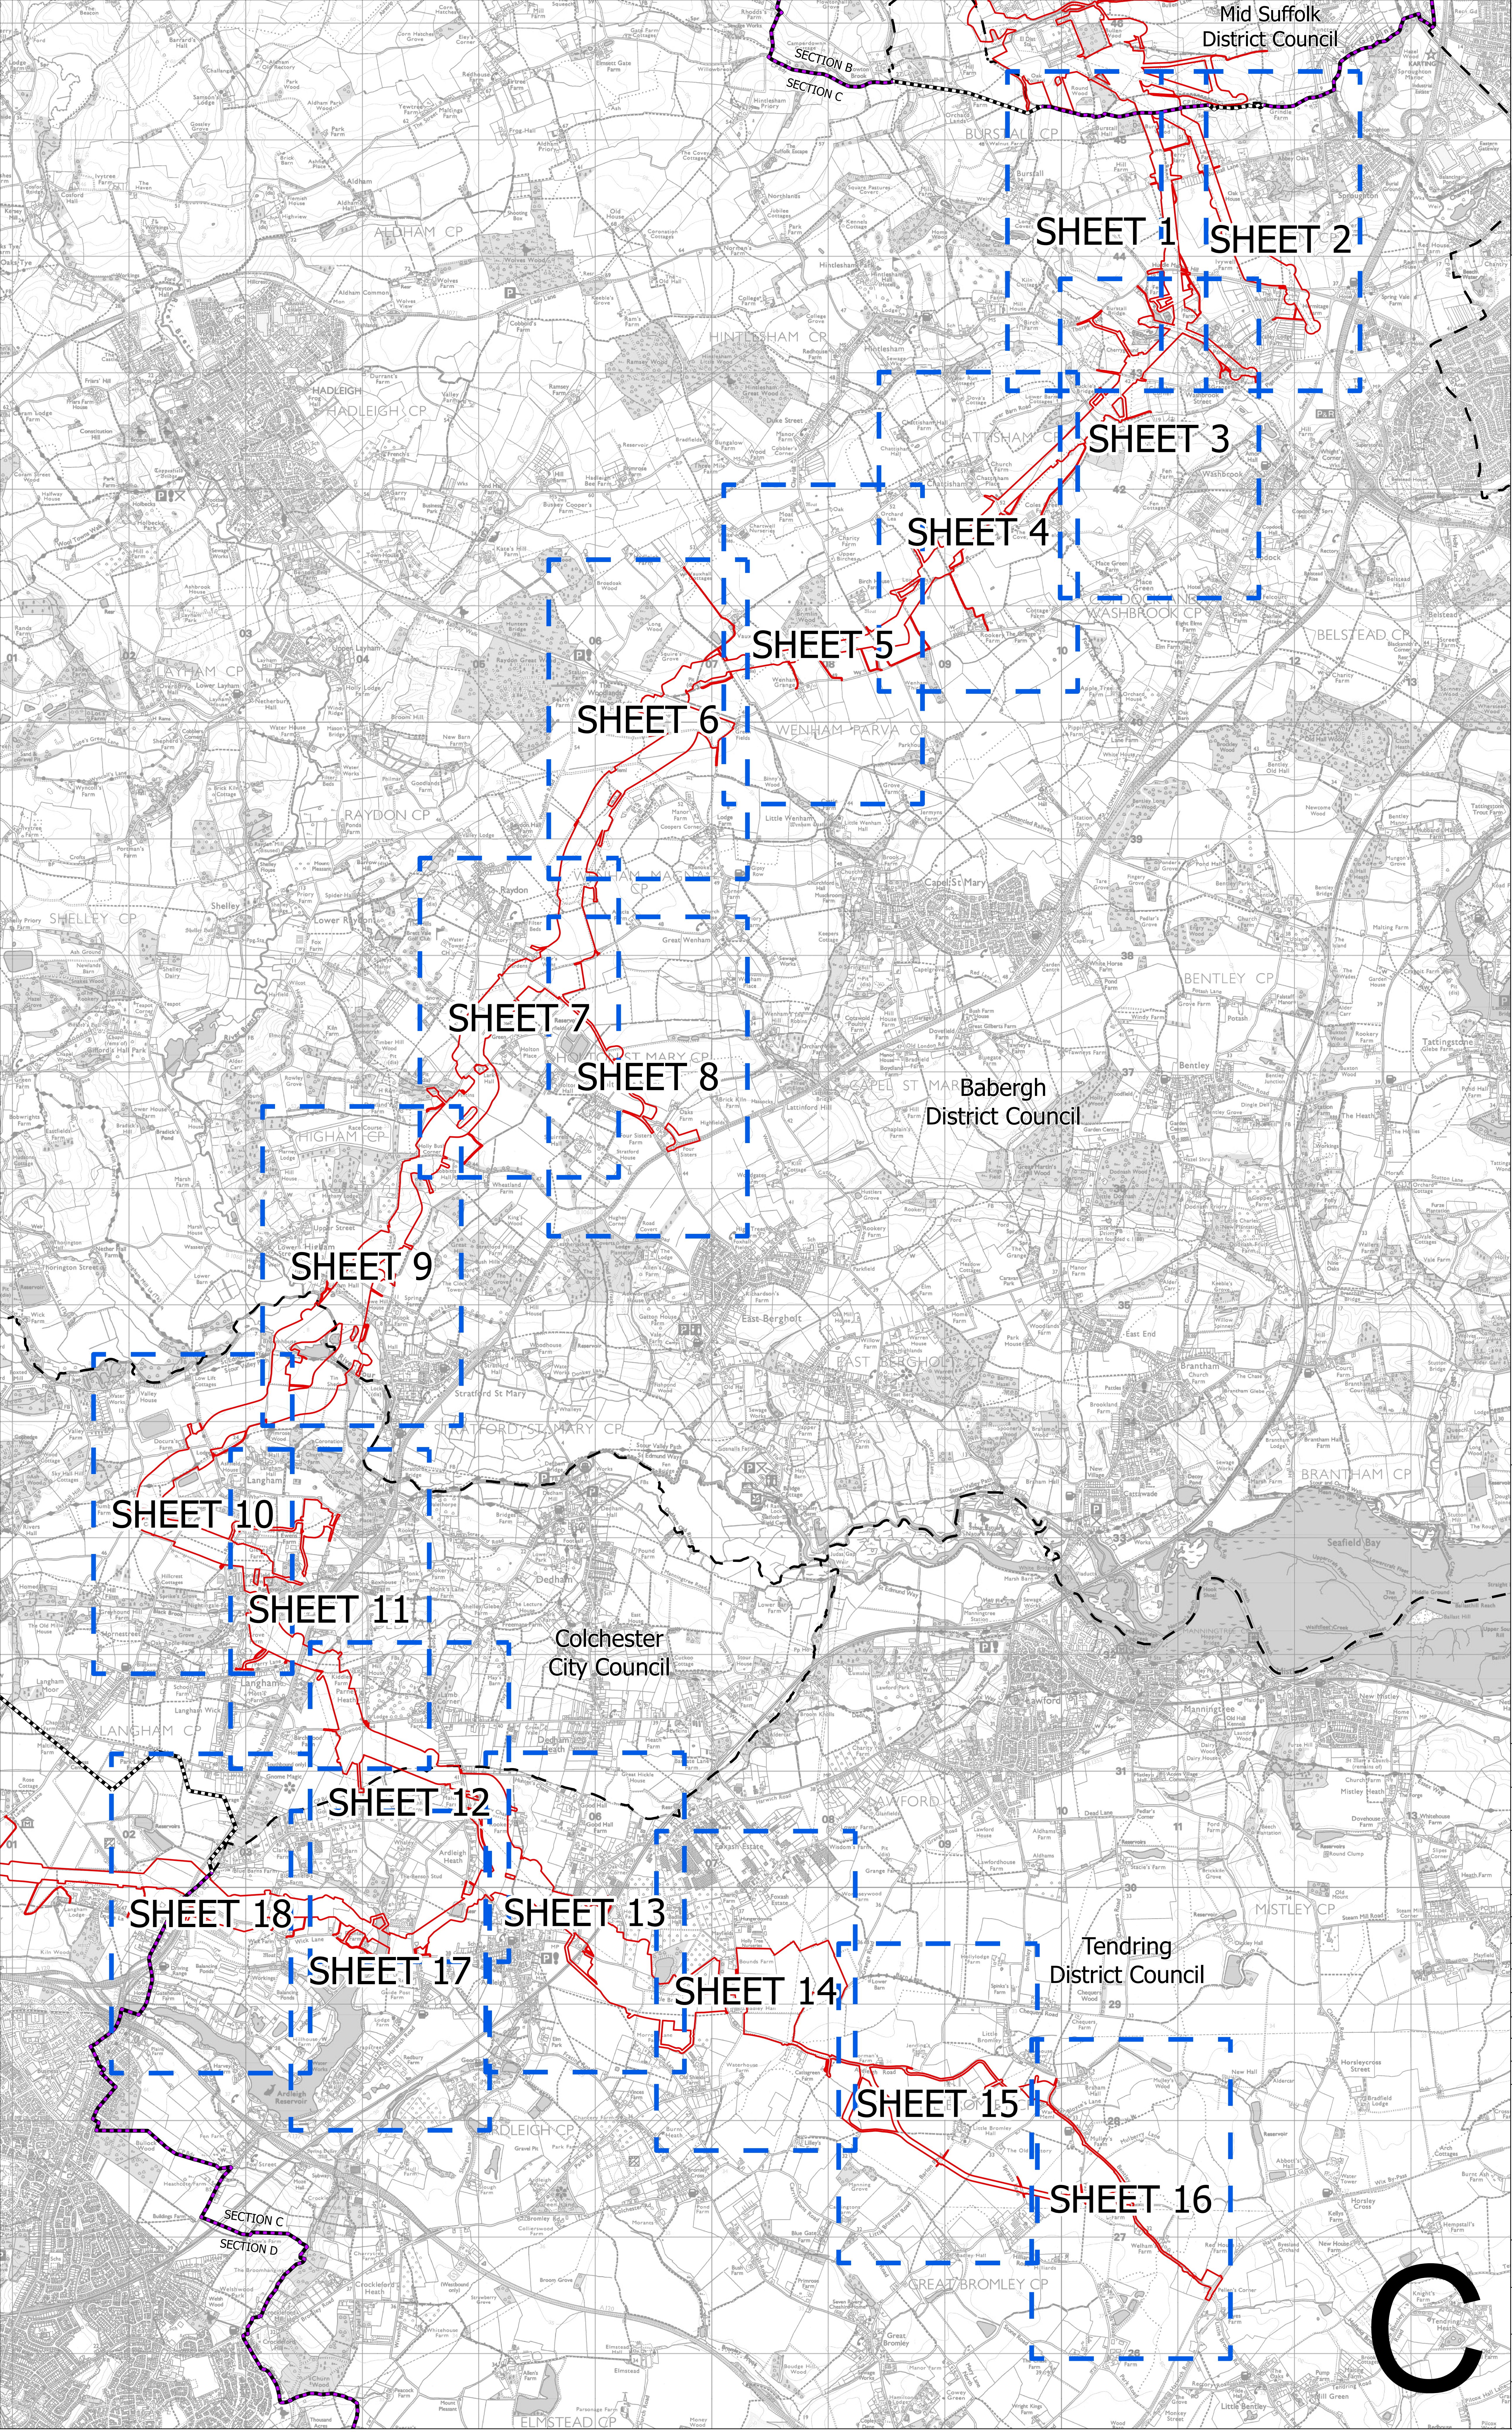

- Notes**
- These plans show the Order Limits and potential location for the works. Due to the need for future flexibility, National Grid will be applying for Order Limits and Limits of Deviation within its Development Consent Order, within which any final alignments would lie.
 - For additional detail on the plan suites, please refer to the Guide to Plans (document reference 2.0), located in the Volume 2 of the DCO application.
 - This drawing is scaled at paper size A0, therefore any prints taken at smaller sizes will affect accuracy of the measurement units and should not be scaled against.

Coordinate System: British National Grid
Sheet X Centroid Coordinate: 607373 Sheet Y Centroid Coordinate: 235778

0 250 500 1,000 1,500 2,000 Metres

BACKGROUND MAPPING INFORMATION HAS BEEN REPRODUCED FROM THE ORDNANCE SURVEY BY PERMISSION OF ORDNANCE SURVEY OF THE CONTROLLER OF HIS MAJESTY'S STATIONERY OFFICE. © CROWN COPYRIGHT AND DATABASE RIGHTS (2025) LICENCE OS100024241 AND AC0000807948.

Issue	Date	Remarks	Drawn	Checked	Approved
C	JUL-2026	For deadline seven	TMH	JPC	KR
B	MAY-2026	For deadline four	TMH	JPC	KR
A	AUG-2025	For DCO submission	MAB	JPC	KR

Title


THE NATIONAL GRID (NORWICH TO TILBURY) ORDER
WORKS PLANS KEY PLAN
REGULATION 5(2)(j)
SECTION C (SHEET 1 OF 1,
MID SUFFOLK DISTRICT COUNCIL,
BABERGH DISTRICT COUNCIL,
TENDRING DISTRICT COUNCIL AND
COLCHESTER CITY COUNCIL)

nationalgrid

PINS Application Number
EN020027

National Grid Drawing Reference
AENC-LSTC-ENG-DWG-0003

Scale	Sheet Size	Sheet	Issue
1:19,000	A0	SHEET 1 OF 1	C

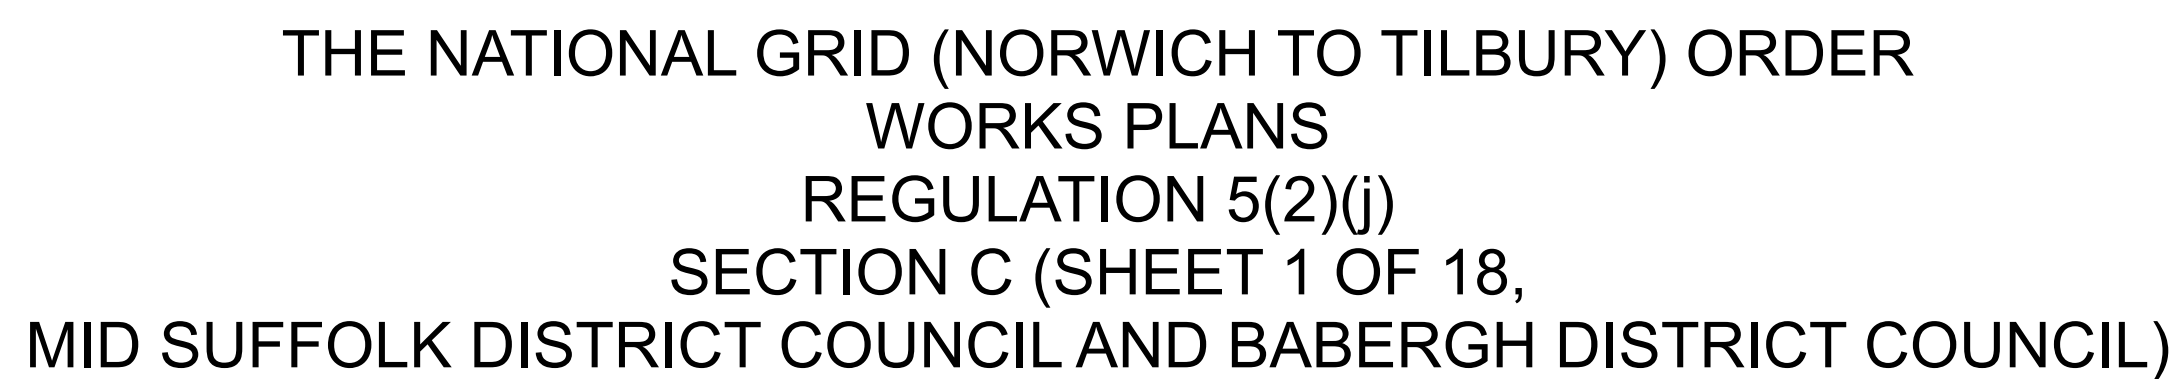


- Local authority boundary
- Section boundary & local authority boundary
- Section boundary
- Sheet index cutlines
- Commencement of work
- Termination of work
- Order Limits
- ▨ Limits of deviation: overhead lines
- ▨ Limits of deviation: underground cables
- ▨ Limits of deviation: non-linear works
- ▨ Proposed full line tension gantry (not to scale)
- ▨ Proposed lattice pylons (not to scale)
- ▨ Proposed pylon removal (not to scale)
- ▨ Proposed pylon modification (not to scale)
- ▨ Proposed temporary pylon (angle structures only) (not to scale)
- Proposed overhead line
- Proposed underground cable centreline
- Third party overhead line to be removed
- Third party existing overhead line (modified)
- Third party proposed overhead line
- Third party temporary overhead line diversion
- Third party proposed underground cable centreline
- ▨ Proposed substation

C	JUL-2026	For deadline seven	TMH	JPC	KR
B	MAY-2026	For deadline four	TMH	JPC	KR
A	AUG-2025	For DCO submission	MAB	JPC	KR
Issue	Date	Remarks	Drawn	Checked	Approved

nationalgrid

AENC-LSTC-ENG-DWG-0003


Issue	
-------	--

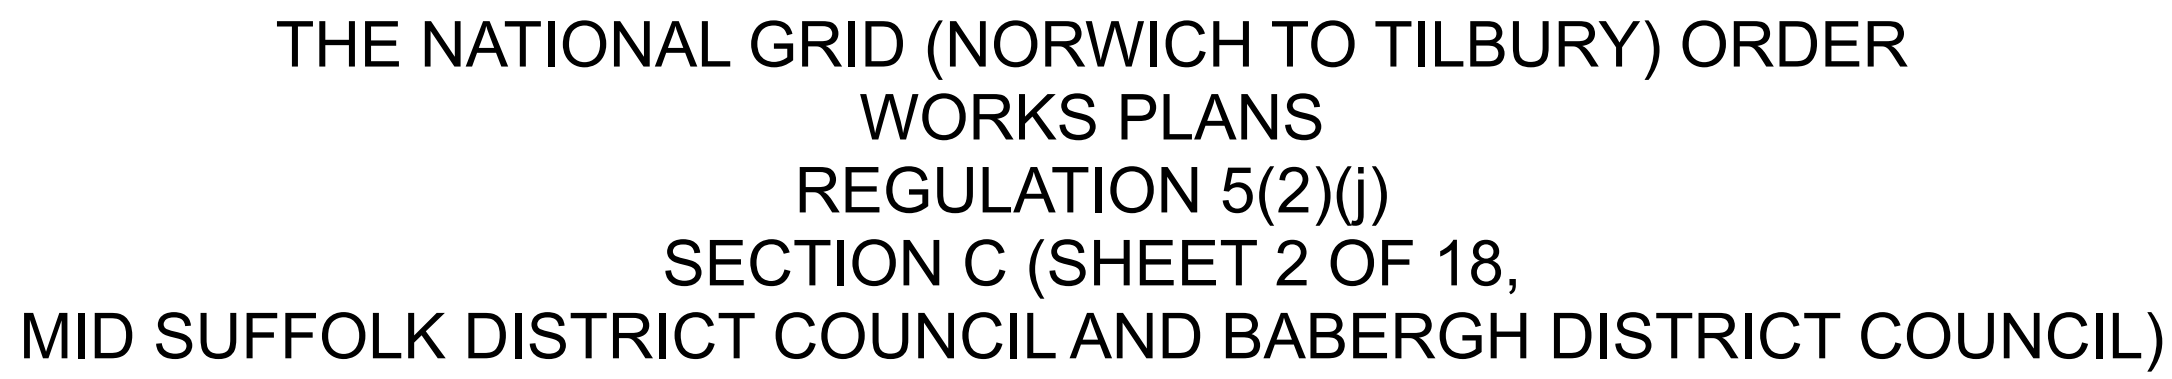

- Local authority boundary
- Section boundary & local authority boundary
- Section boundary
- Sheet index outlines
- Commencement of work
- Termination of work
- Order Limits
- ▭ Limits of deviation: overhead lines
- ▭ Limits of deviation: underground cables
- ▭ Limits of deviation: non-linear works
- ▭ Proposed full line tension gantry (not to scale)
- ▭ Proposed lattice pylons (not to scale)
- ▭ Proposed pylon removal (not to scale)
- ▭ Proposed pylon modification (not to scale)
- ▭ Proposed temporary pylon (angle structures only) (not to scale)
- Proposed overhead line
- Proposed underground cable centreline
- Third party overhead line to be removed
- Third party existing overhead line (modified)
- Third party proposed overhead line
- Third party temporary overhead line diversion
- Third party proposed underground cable centreline
- ▭ Proposed substation

1. These plans show the Order Limits and potential location for the works. Due to the need for future flexibility, National Grid will be applying for Order Limits and Limits of Deviation within its Development Consent Order, within which any final alignments would lie.
2. For additional detail on the plan suites, please refer to the Guide to Plans (document reference 2.0), located in the Volume 2 of the DCO application.
3. This drawing is scaled at paper size A0, therefore any prints taken at smaller sizes will affect accuracy of the measurement units and should not be scaled against.

Coordinate System: British National Grid
Sheet X Centroid Coordinate: 611711 Sheet Y Centroid Coordinate: 244216

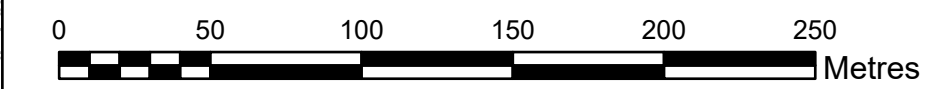

BACKGROUND MAPPING INFORMATION HAS BEEN REPRODUCED FROM THE ORDNANCE SURVEY BY PERMISSION OF ORDNANCE SURVEY OF THE CONTROLLER OF HIS MAJESTY'S STATIONERY OFFICE. © CROWN COPYRIGHT AND DATABASE RIGHTS (2025) LICENCE OS100024241 AND AC0000807948.

C	JUL-2026	For deadline seven	TMH	JPC	KR
B	MAY-2026	For deadline four	TMH	JPC	KR
A	AUG-2025	For DCO submission	MAB	JPC	KR
Issue	Date	Remarks	Drawn	Checked	Approved

Title

**THE NATIONAL GRID
(NORWICH TO TILBURY) ORDER
WORKS PLANS
REGULATION 5(2)(j)
SECTION C (SHEET 2 OF 18,
MID SUFFOLK DISTRICT COUNCIL
AND BABERGH DISTRICT COUNCIL)**

nationalgrid

PINS Application Number EN020027


National Grid Drawing Reference
AENC-LSTC-ENG-DWG-0003

<u>Scale</u>	<u>Sheet Size</u>	<u>Sheet</u>	<u>Issue</u>
1:2 500	A0	SHEET 2 OF 18	C




THE NATIONAL GRID (NORWICH TO TILBURY) ORDER
WORKS PLANS
REGULATION 5(2)(j)
SECTION C (SHEET 3 OF 18,
BABERGH DISTRICT COUNCIL)

Application Document 2.3

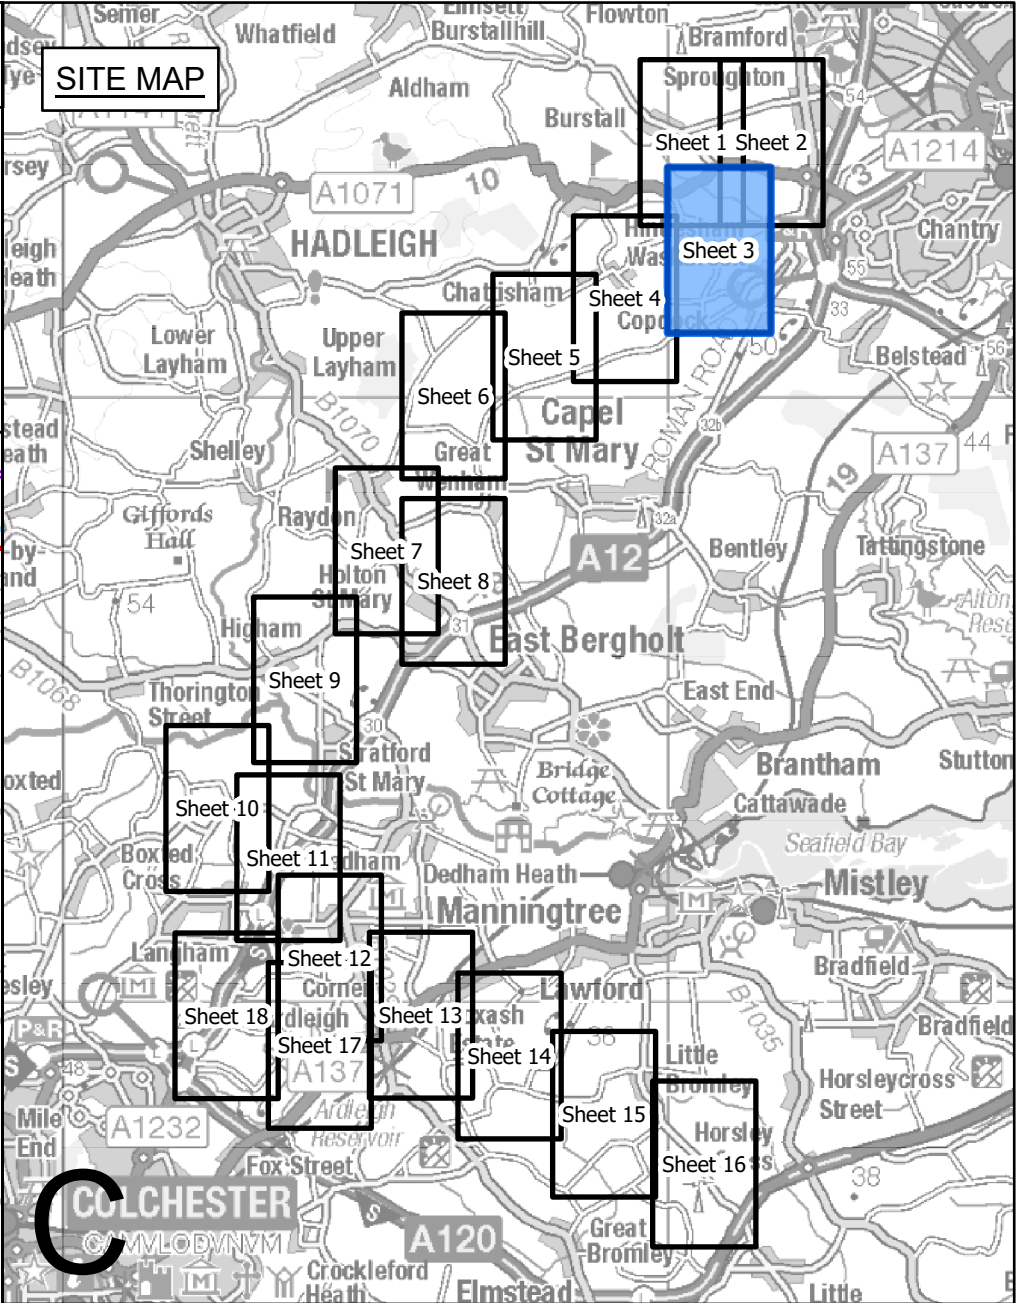

- Legend**
- Local authority boundary
 - Section boundary & local authority boundary
 - Section boundary
 - Sheet index cutlines
 - Commencement of work
 - Termination of work
 - Order Limits
 - Limits of deviation: overhead lines
 - Limits of deviation: underground cables
 - Limits of deviation: non-linear works
 - Proposed full line tension gantry (not to scale)
 - Proposed lattice pylons (not to scale)
 - Proposed pylon removal (not to scale)
 - Proposed pylon modification (not to scale)
 - Proposed temporary pylon (angle structures only) (not to scale)
 - Proposed overhead line
 - Proposed underground cable centreline
 - Third party overhead line to be removed
 - Third party existing overhead line (modified)
 - Third party proposed overhead line
 - Third party temporary overhead line diversion
 - Third party proposed underground cable centreline
 - Proposed substation

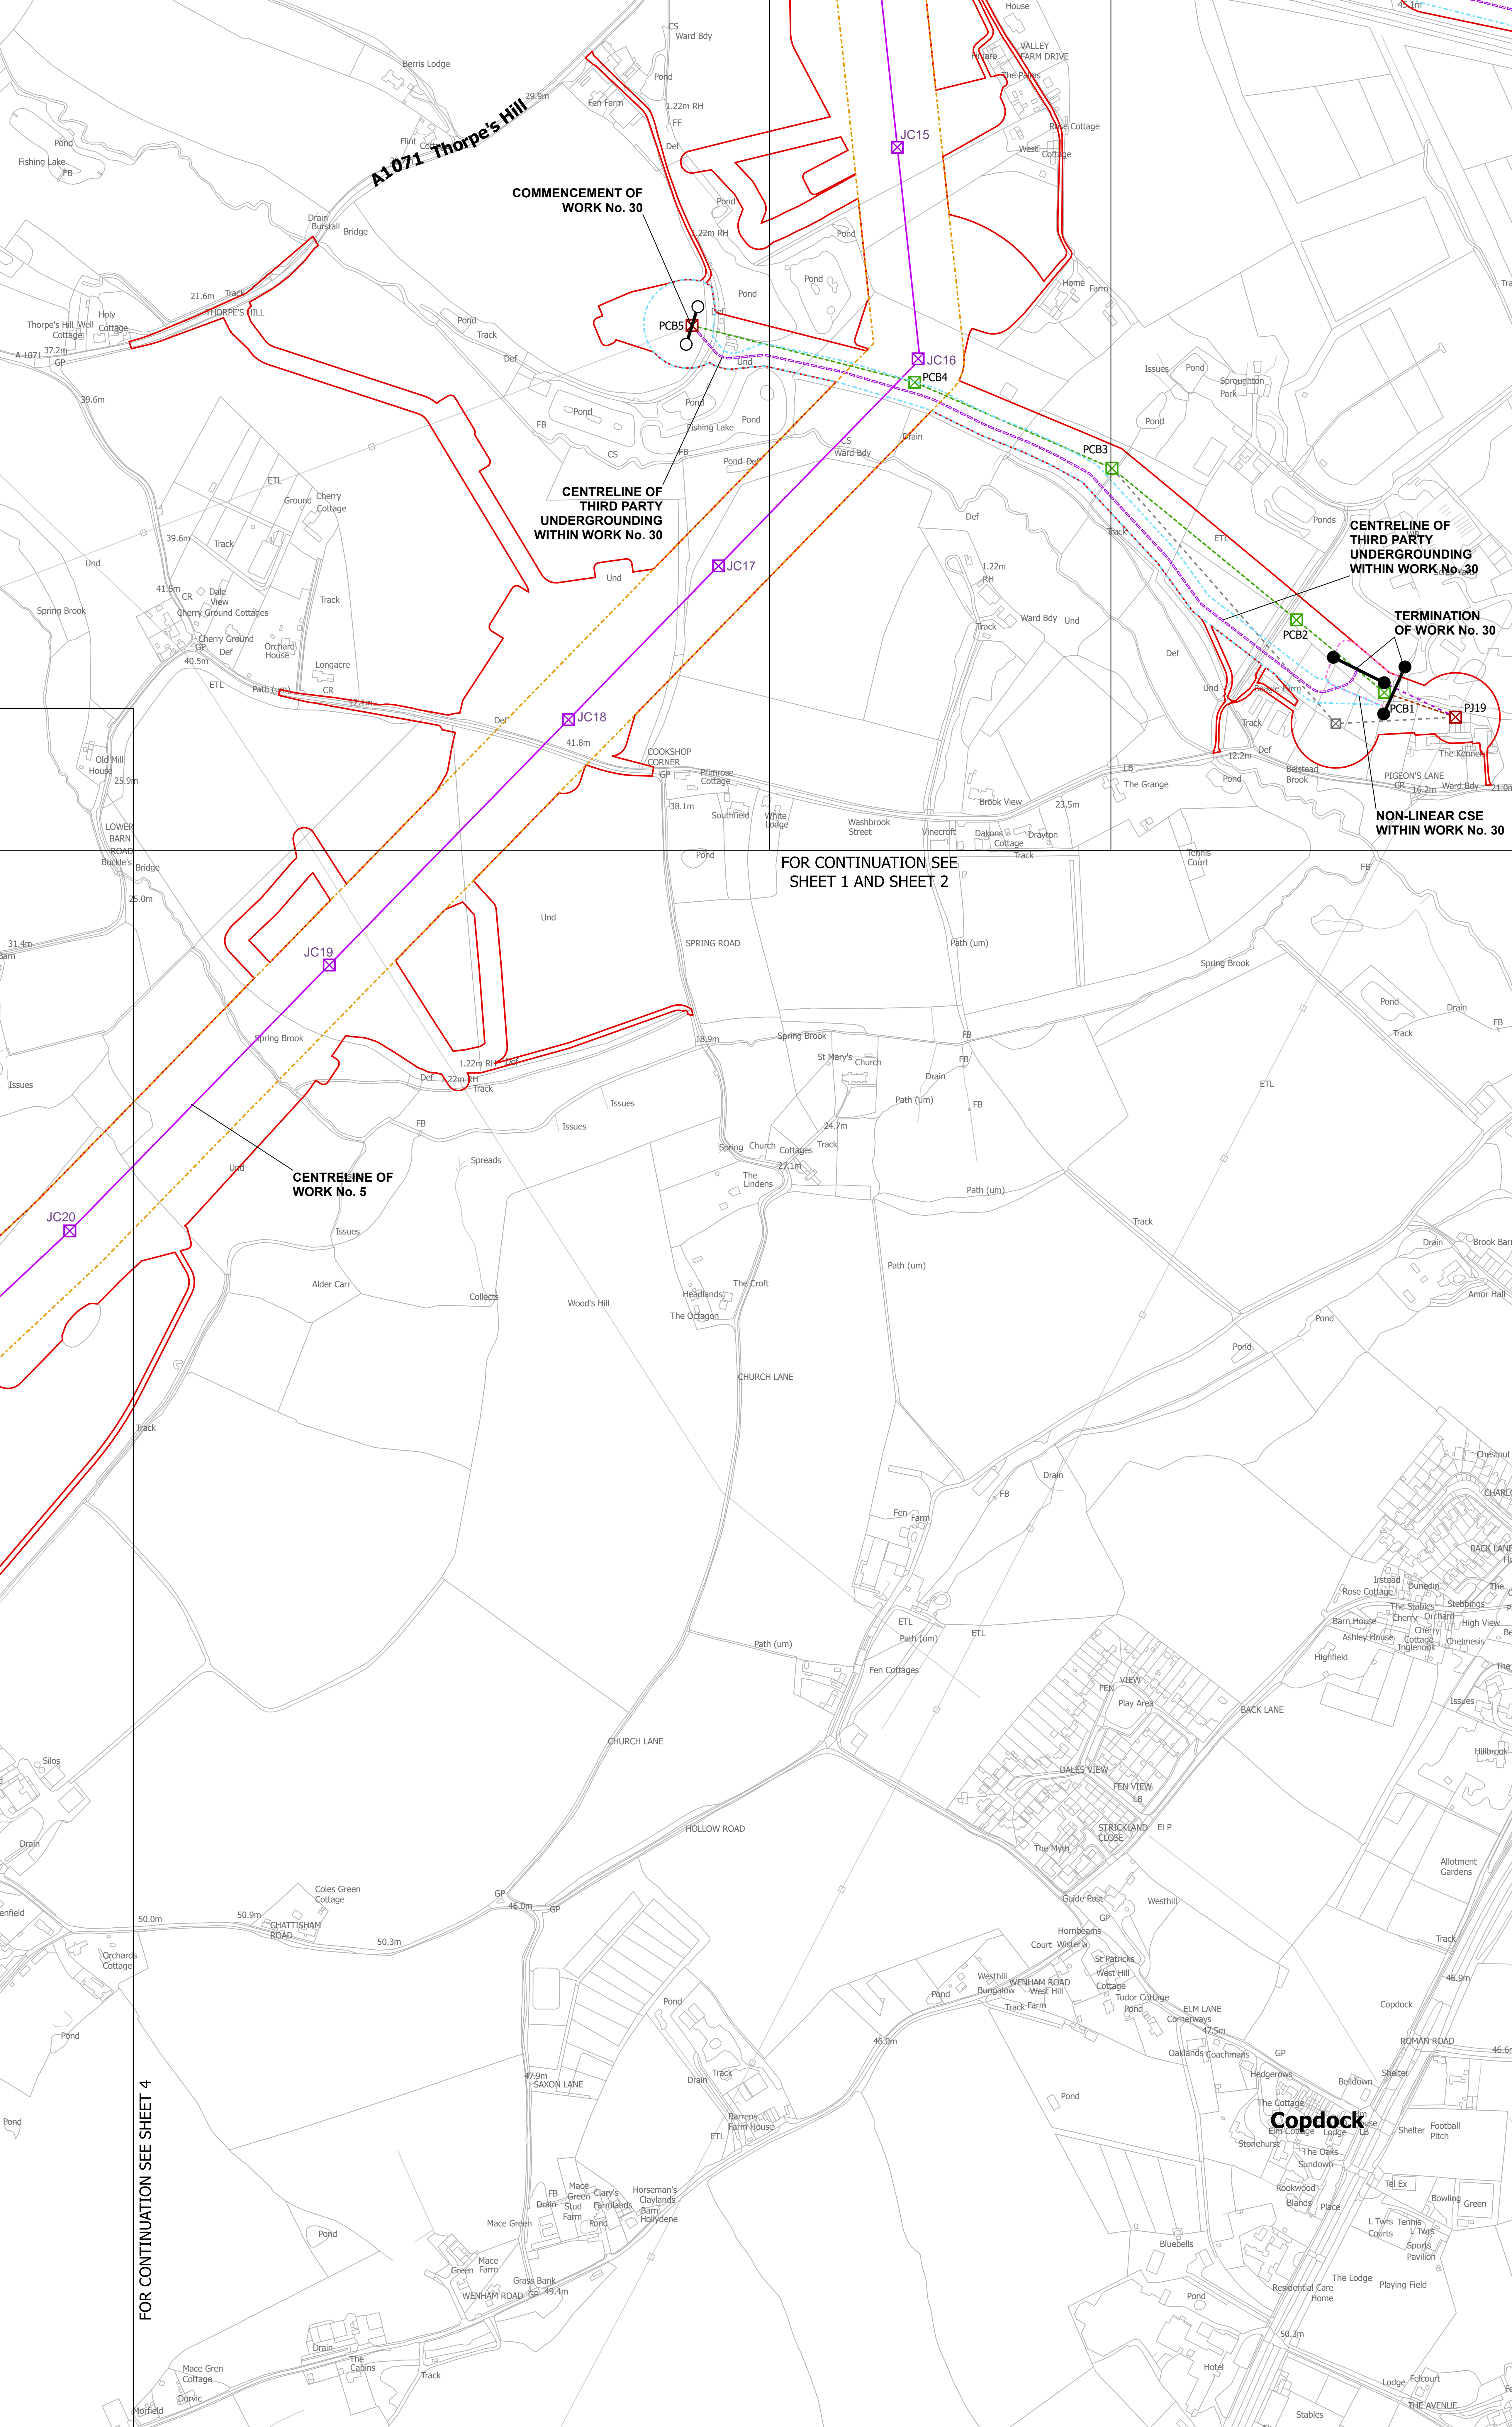

- Notes**
- These plans show the Order Limits and potential location for the works. Due to the need for future flexibility, National Grid will be applying for Order Limits and Limits of Deviation within its Development Consent Order, within which any final alignments would lie.
 - For additional detail on the plan suites, please refer to the Guide to Plans (document reference 2.0), located in the Volume 2 of the DCO application.
 - This drawing is scaled at paper size A0, therefore any prints taken at smaller sizes will affect accuracy of the measurement units and should not be scaled against.

Coordinate System: British National Grid
Sheet X Centroid Coordinate: 610843 Sheet Y Centroid Coordinate: 242436



BACKGROUND MAPPING INFORMATION HAS BEEN REPRODUCED FROM THE ORDNANCE SURVEY BY PERMISSION OF ORDNANCE SURVEY OF THE CONTROLLER OF HIS MAJESTY'S STATIONERY OFFICE. © CROWN COPYRIGHT AND DATABASE RIGHTS (2025) LICENCE OS100024241 AND AC0000807948.

C	JUL-2026	For deadline seven	TMH	JPC	KR
B	MAY-2026	For deadline four	TMH	JPC	KR
A	AUG-2025	For DCO submission	MAB	JPC	KR
Issue	Date	Remarks	Drawn	Checked	Approved

Title


THE NATIONAL GRID
(NORWICH TO TILBURY) ORDER
WORKS PLANS
REGULATION 5(2)(j)
SECTION C (SHEET 3 OF 18,
BABERGH DISTRICT COUNCIL)

nationalgrid

PINS Application Number
EN020027


National Grid Drawing Reference
AENC-LSTC-ENG-DWG-0003

Scale	Sheet Size	Sheet	Issue
1:2,500	A0	SHEET 3 OF 18	C

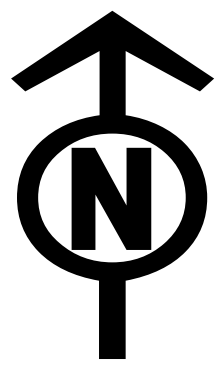

THE NATIONAL GRID (NORWICH TO TILBURY) ORDER
WORKS PLANS
REGULATION 5(2)(j)
SECTION C (SHEET 4 OF 18,
BABERGH DISTRICT COUNCIL)

Application Document 2.3

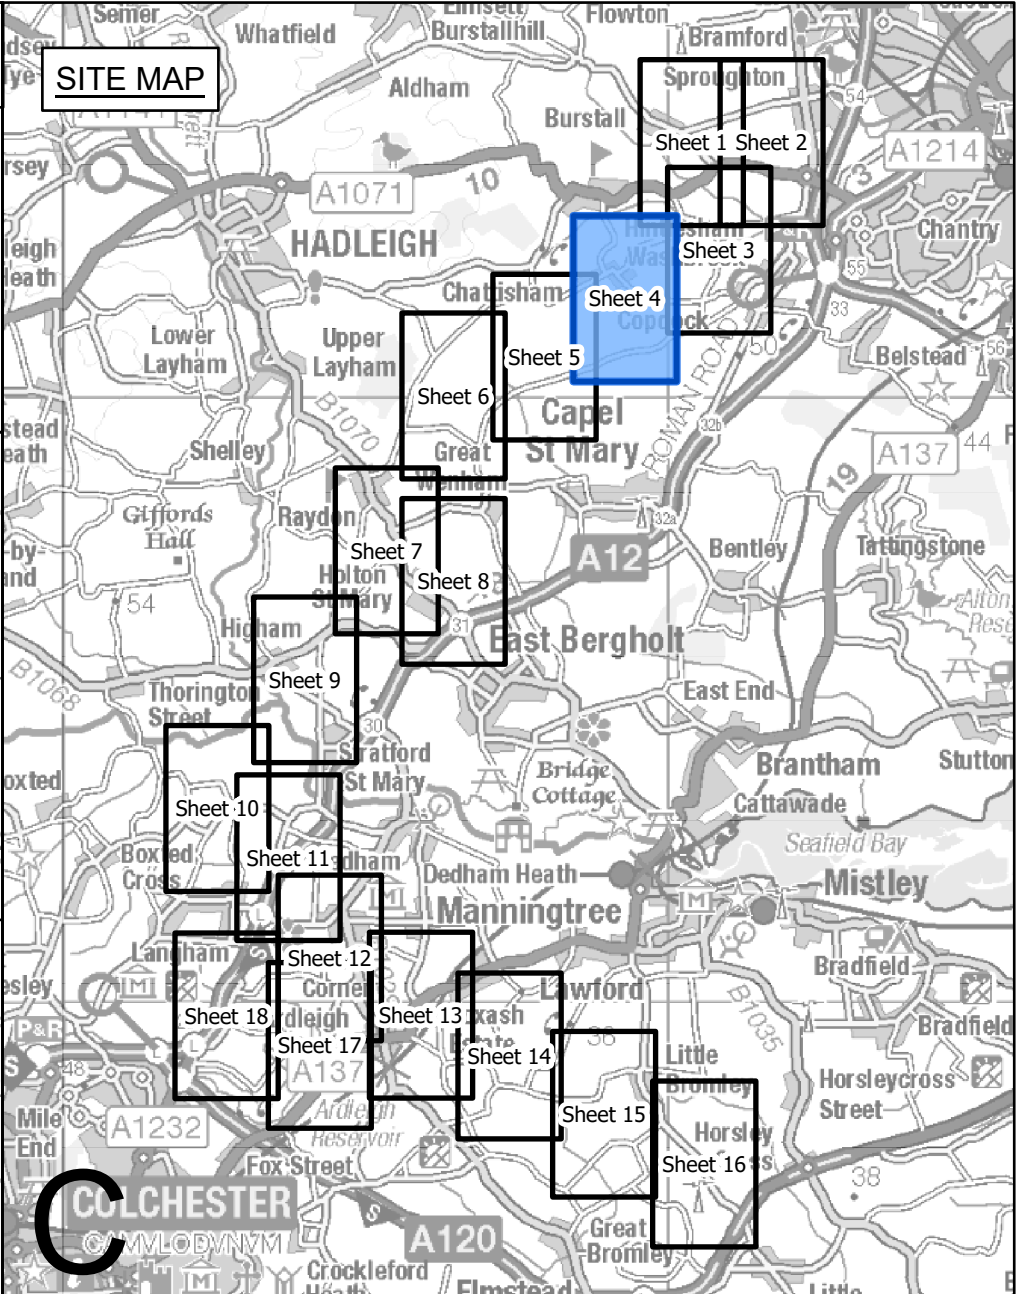

- Legend**
- Local authority boundary
 - Section boundary & local authority boundary
 - Sheet index cutlines
 - Termination of work
 - Order Limits
 - Limits of deviation: overhead lines
 - Limits of deviation: underground cables
 - Limits of deviation: non-linear works
 - Proposed full line tension gantry (not to scale)
 - Proposed lattice pylons (not to scale)
 - Proposed pylon removal (not to scale)
 - Proposed pylon modification (not to scale)
 - Proposed temporary pylon (angle structures only) (not to scale)
 - Proposed overhead line
 - Proposed underground cable centreline
 - Third party overhead line to be removed
 - Third party existing overhead line (modified)
 - Third party proposed overhead line
 - Third party temporary overhead line diversion
 - Third party proposed underground cable centreline
 - Proposed substation


Notes

1. These plans show the Order Limits and potential location for the works. Due to the need for future flexibility, National Grid will be applying for Order Limits and Limits of Deviation within its Development Consent Order, within which any final alignments would lie.

2. For additional detail on the plan suites, please refer to the Guide to Plans (document reference 2.0), located in the Volume 2 of the DCO application.

3. This drawing is scaled at paper size A0, therefore any prints taken at smaller sizes will affect accuracy of the measurement units and should not be scaled against.

Coordinate System: British National Grid
Sheet X Centroid Coordinate: 699288 Sheet Y Centroid Coordinate: 241635

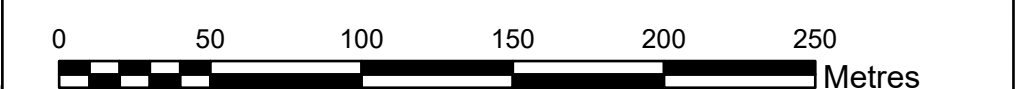

BACKGROUND MAPPING INFORMATION HAS BEEN REPRODUCED FROM THE ORDNANCE SURVEY BY PERMISSION OF ORDNANCE SURVEY OF THE CONTROLLER OF HIS MAJESTY'S STATIONERY OFFICE. © CROWN COPYRIGHT AND DATABASE RIGHTS (2025) LICENCE OS100024241 AND AC0000807948.

Issue	Date	Remarks	Drawn	Checked	Approved
C	JUL-2026	For deadline seven	TMH	JPC	KR
B	MAY-2026	For deadline four	TMH	JPC	KR
A	AUG-2025	For DCO submission	MAB	JPC	KR

Title


THE NATIONAL GRID
(NORWICH TO TILBURY) ORDER
WORKS PLANS
REGULATION 5(2)(j)
SECTION C (SHEET 4 OF 18,
BABERGH DISTRICT COUNCIL)

nationalgrid

PINS Application Number
EN020027

National Grid Drawing Reference
AENC-LSTC-ENG-DWG-0003


Scale	Sheet Size	Sheet	Issue
1:2,500	A0	SHEET 4 OF 18	C

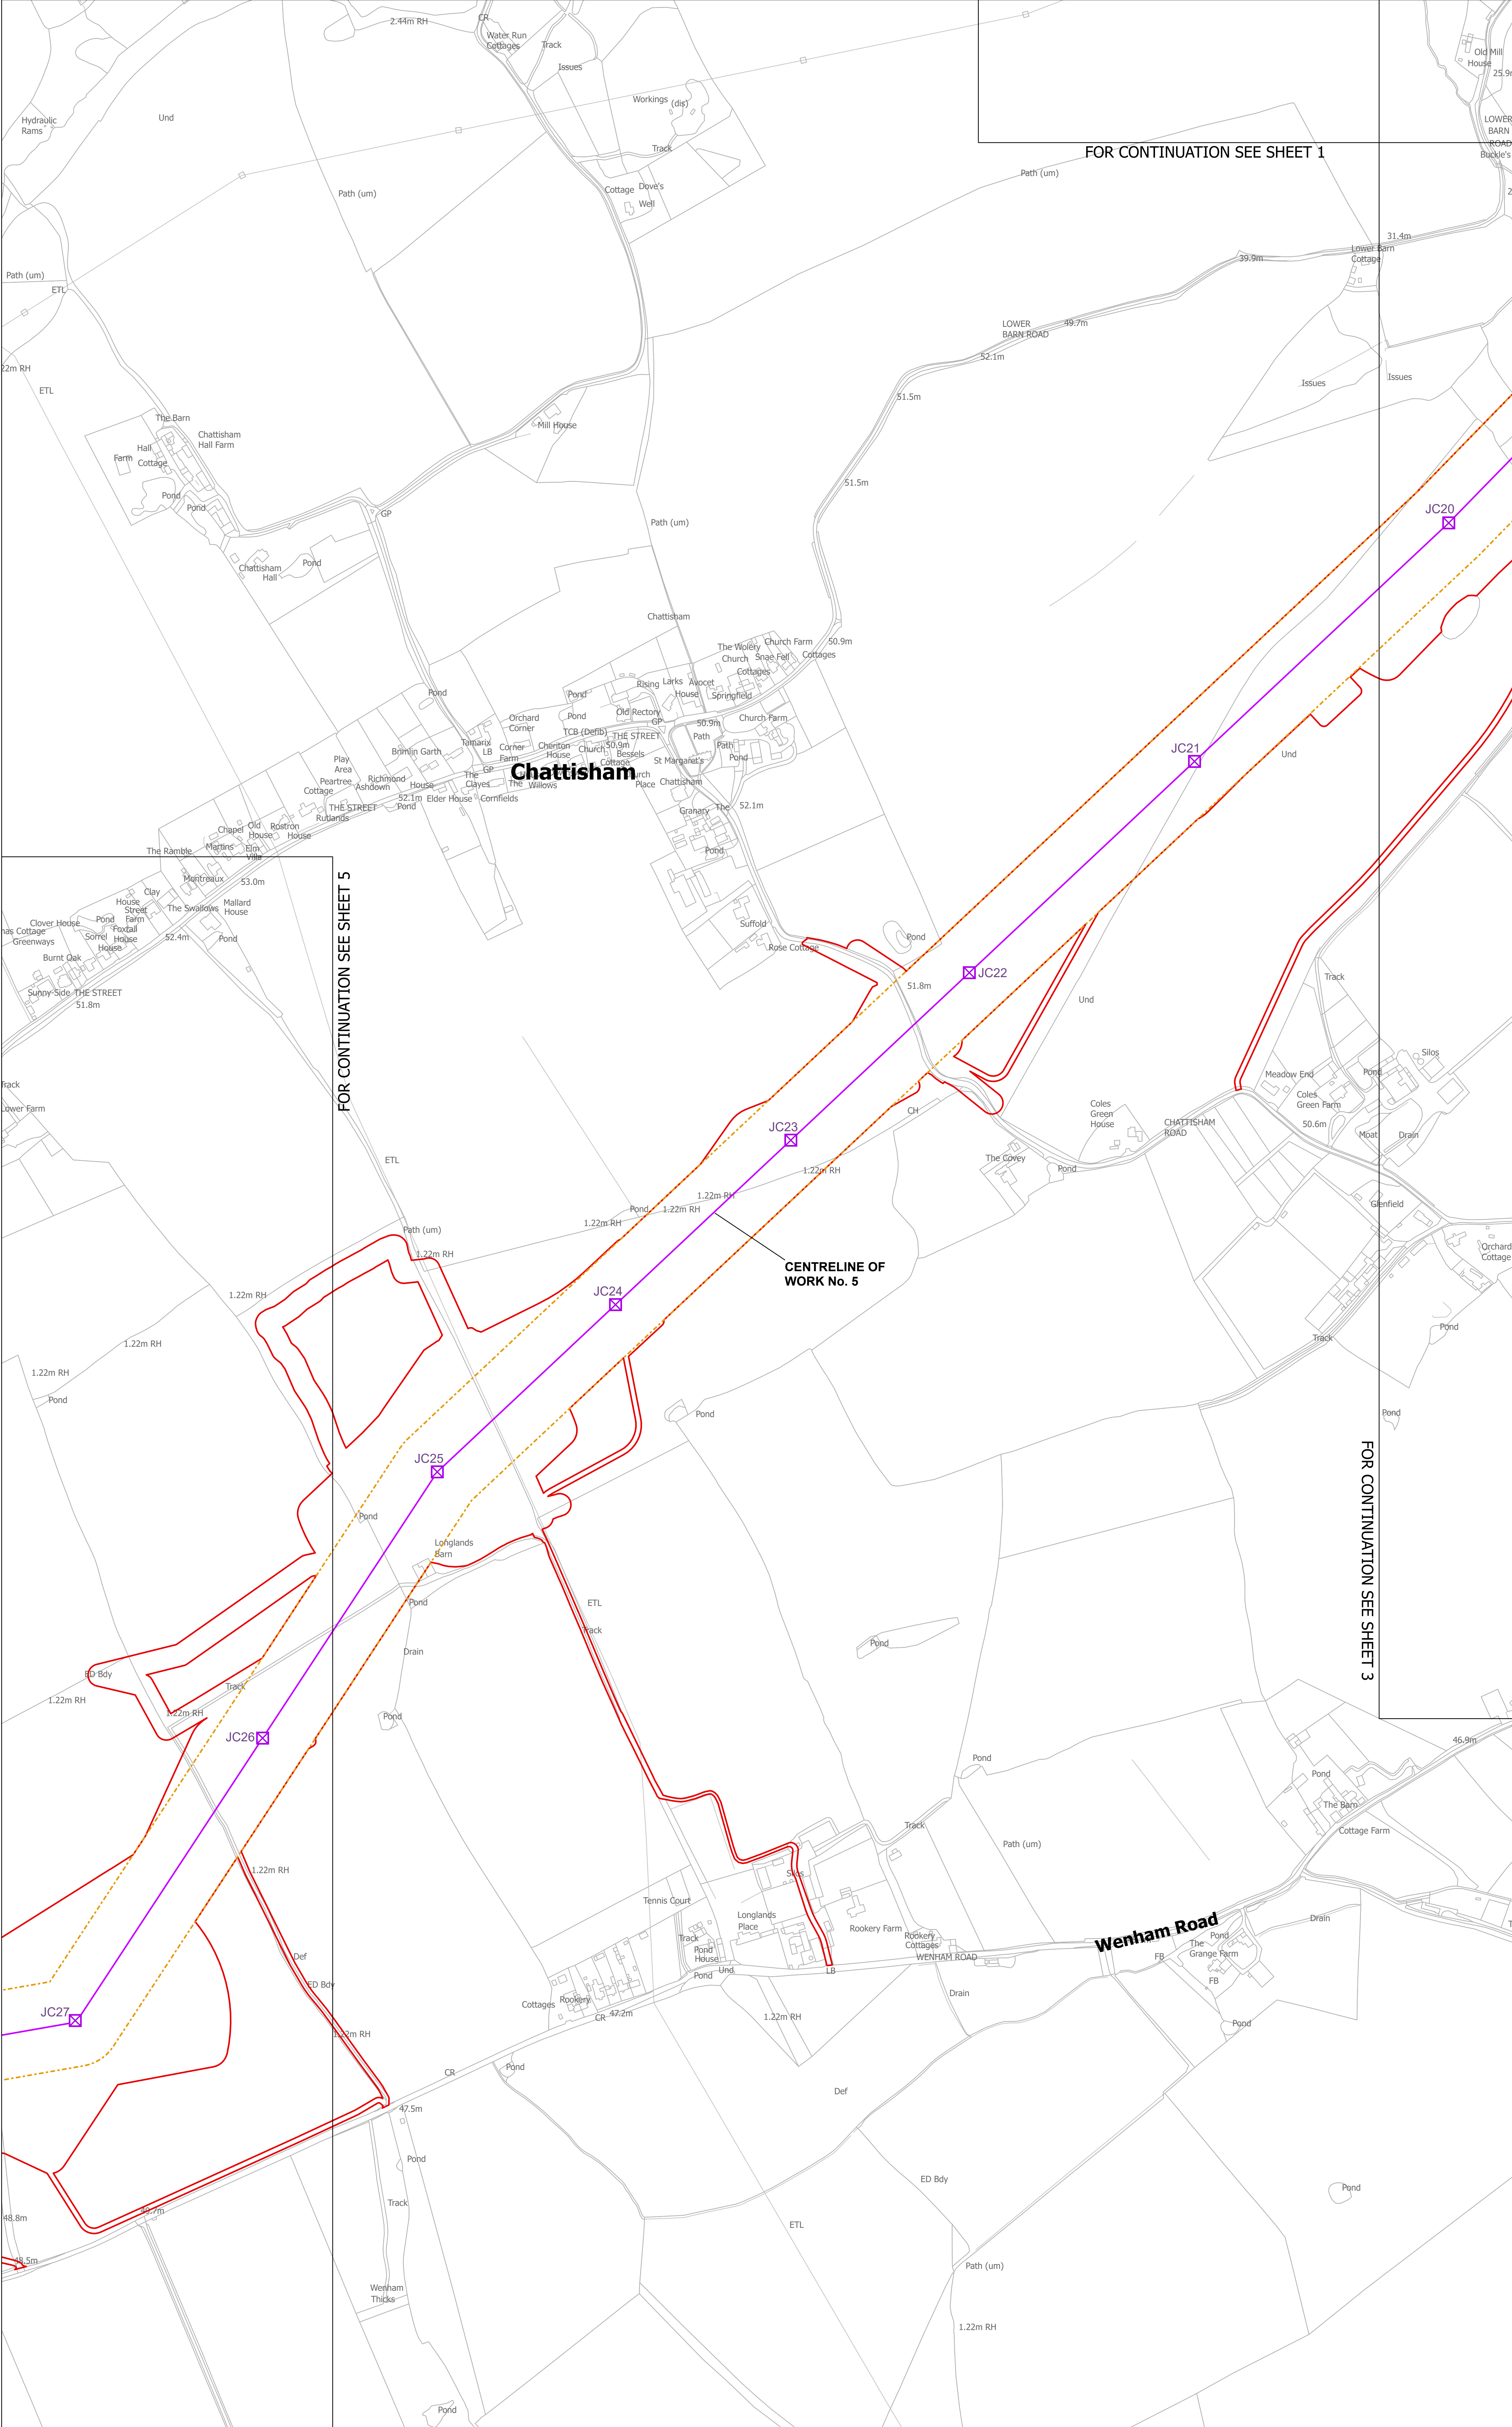



THE NATIONAL GRID (NORWICH TO TILBURY) ORDER
WORKS PLANS
REGULATION 5(2)(j)
SECTION C (SHEET 5 OF 18,
BABERGH DISTRICT COUNCIL)

Application Document 2.3

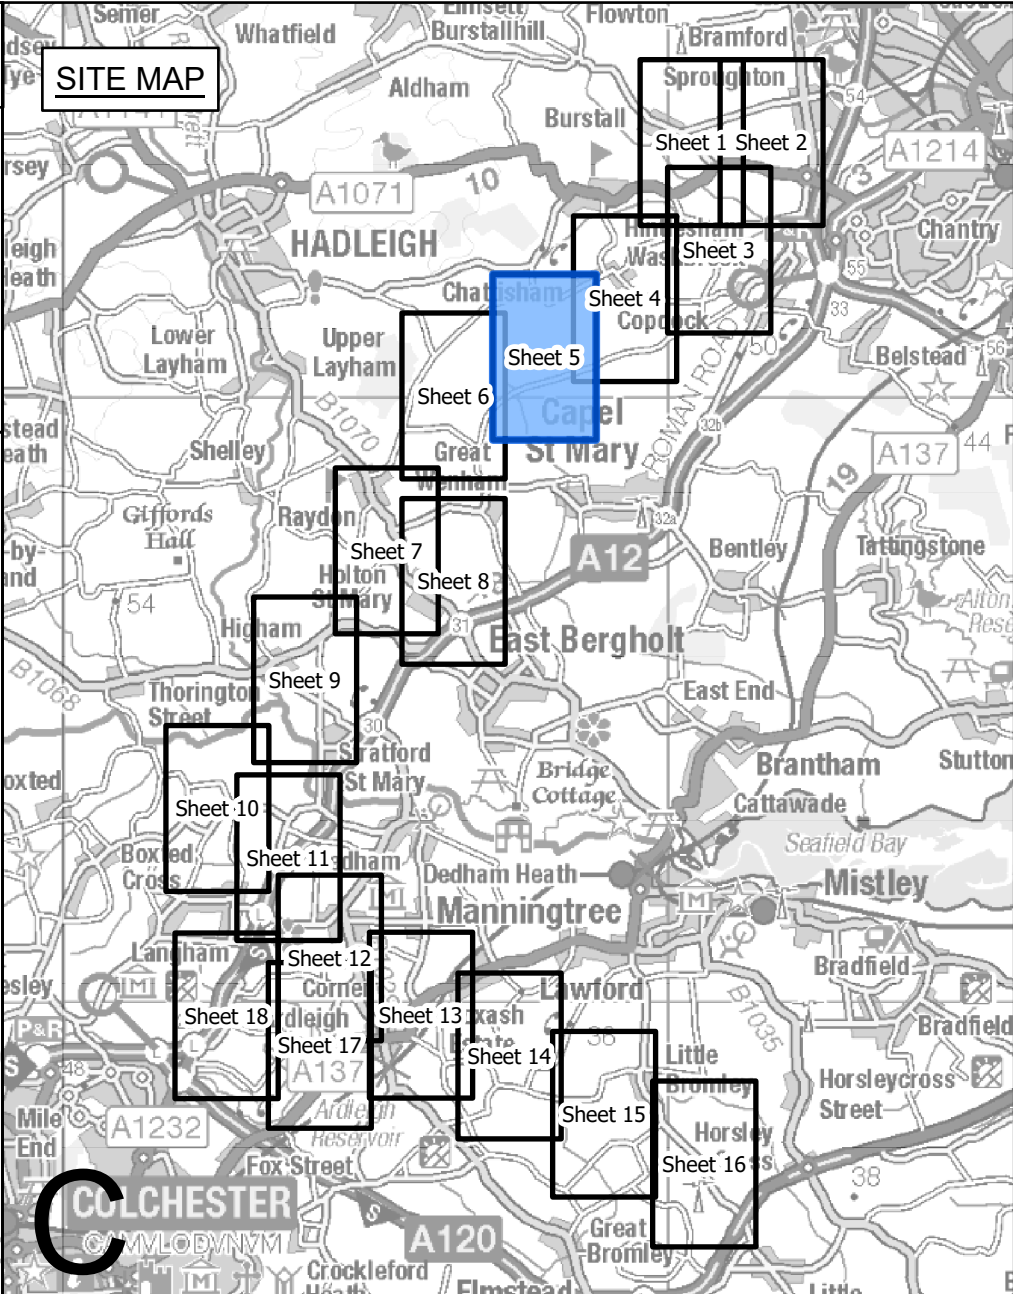

- Legend**
- Local authority boundary
 - Section boundary & local authority boundary
 - Section boundary
 - Sheet index cutlines
 - Commencement of work
 - Termination of work
 - Order Limits
 - Limits of deviation: overhead lines
 - Limits of deviation: underground cables
 - Limits of deviation: non-linear works
 - Proposed full line tension gantry (not to scale)
 - Proposed lattice pylons (not to scale)
 - Proposed pylon removal (not to scale)
 - Proposed pylon modification (not to scale)
 - Proposed temporary pylon (angle structures only) (not to scale)
 - Proposed overhead line
 - Proposed underground cable centreline
 - Third party overhead line to be removed
 - Third party existing overhead line (modified)
 - Third party proposed overhead line
 - Third party temporary overhead line diversion
 - Third party proposed underground cable centreline
 - Proposed substation

Notes

1. These plans show the Order Limits and potential location for the works. Due to the need for future flexibility, National Grid will be applying for Order Limits and Limits of Deviation within its Development Consent Order, within which any final alignments would lie.

2. For additional detail on the plan suites, please refer to the Guide to Plans (document reference 2.0), located in the Volume 2 of the DCO application.

3. This drawing is scaled at paper size A0, therefore any prints taken at smaller sizes will affect accuracy of the measurement units and should not be scaled against.

Coordinate System: British National Grid
Sheet X Centroid Coordinate: 607956 Sheet Y Centroid Coordinate: 240669

0 50 100 150 200 250 Metres

BACKGROUND MAPPING INFORMATION HAS BEEN REPRODUCED FROM THE ORDNANCE SURVEY BY PERMISSION OF ORDNANCE SURVEY OF THE CONTROLLER OF HIS MAJESTY'S STATIONERY OFFICE. © CROWN COPYRIGHT AND DATABASE RIGHTS (2025) LICENCE OS100024241 AND AC0000807948.

Issue	Date	Remarks	Drawn	Checked	Approved
C	JUL-2026	For deadline seven	TMH	JPC	KR
B	MAY-2026	For deadline four	TMH	JPC	KR
A	AUG-2025	For DCO submission	MAB	JPC	KR

Title

THE NATIONAL GRID
(NORWICH TO TILBURY) ORDER
WORKS PLANS
REGULATION 5(2)(j)
SECTION C (SHEET 5 OF 18,
BABERGH DISTRICT COUNCIL)

nationalgrid


PINS Application Number


EN020027

National Grid Drawing Reference

AENC-LSTC-ENG-DWG-0003

Scale	Sheet Size	Sheet	Issue
1:2,500	A0	SHEET 5 OF 18	C

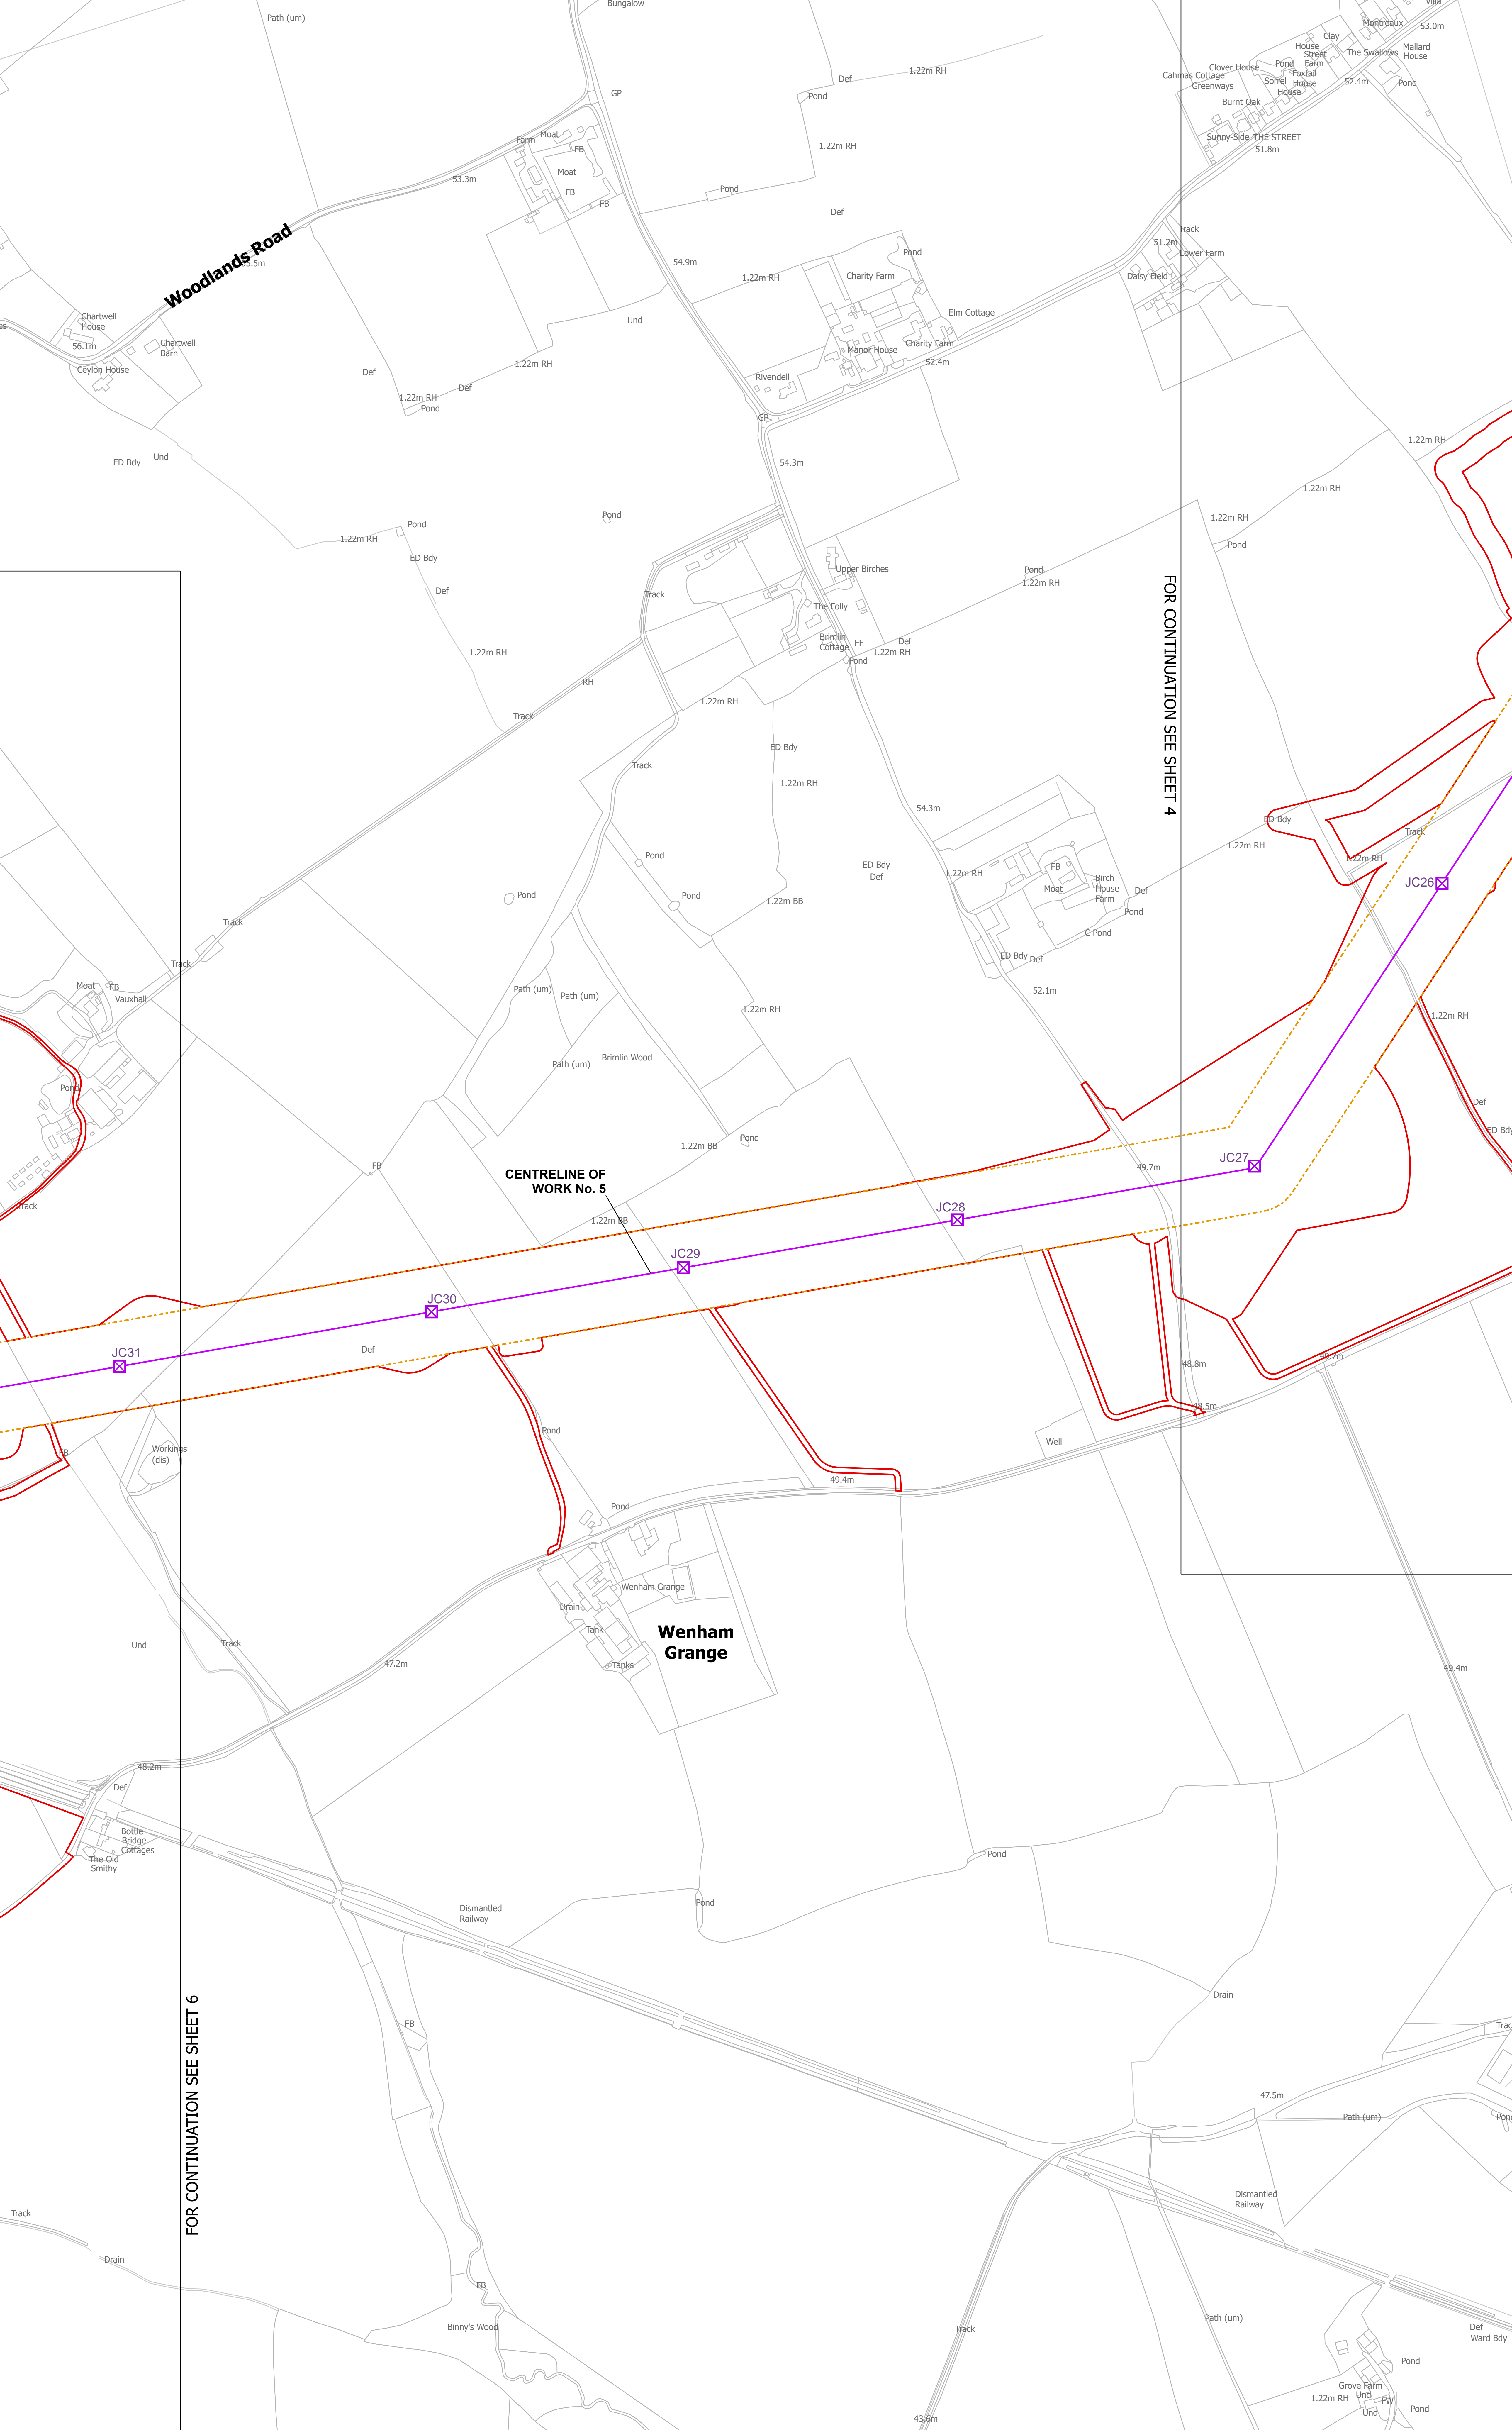

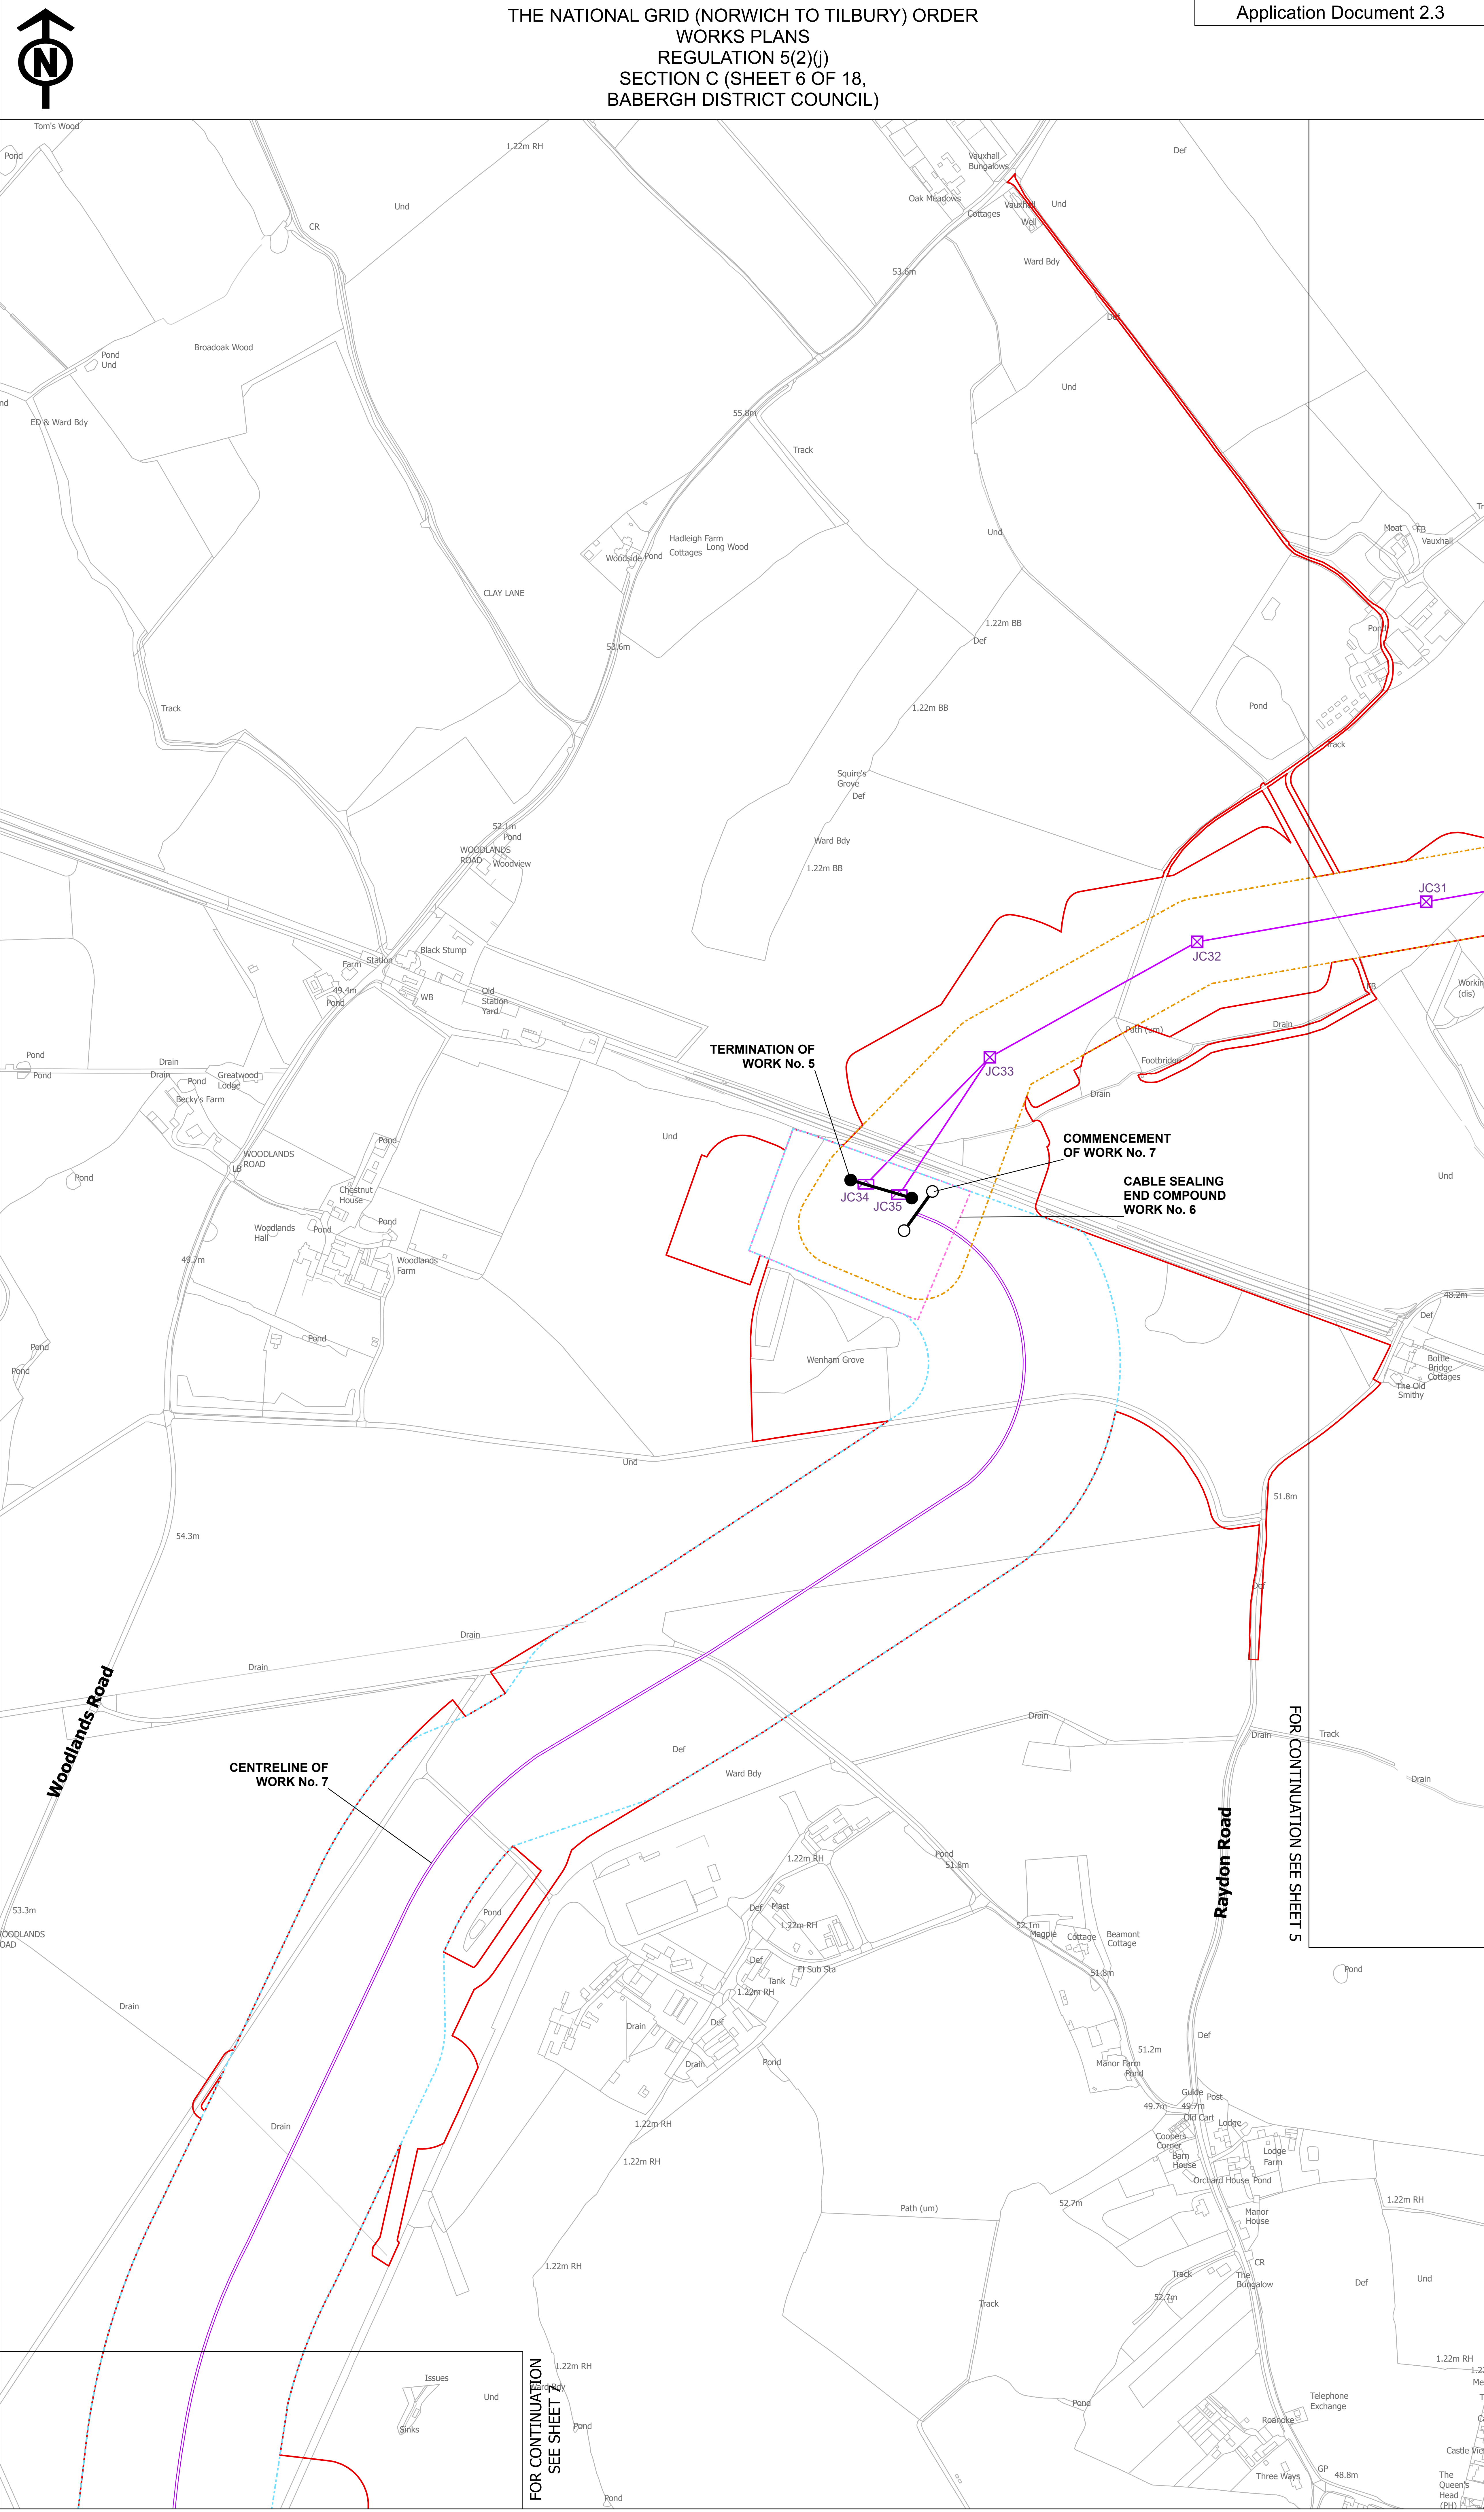

THE NATIONAL GRID (NORWICH TO TILBURY) ORDER


WORKS PLANS

REGULATION 5(2)(j)

SECTION C (SHEET 6 OF 18,

BABERGH DISTRICT COUNCIL)

Application Document 2.3

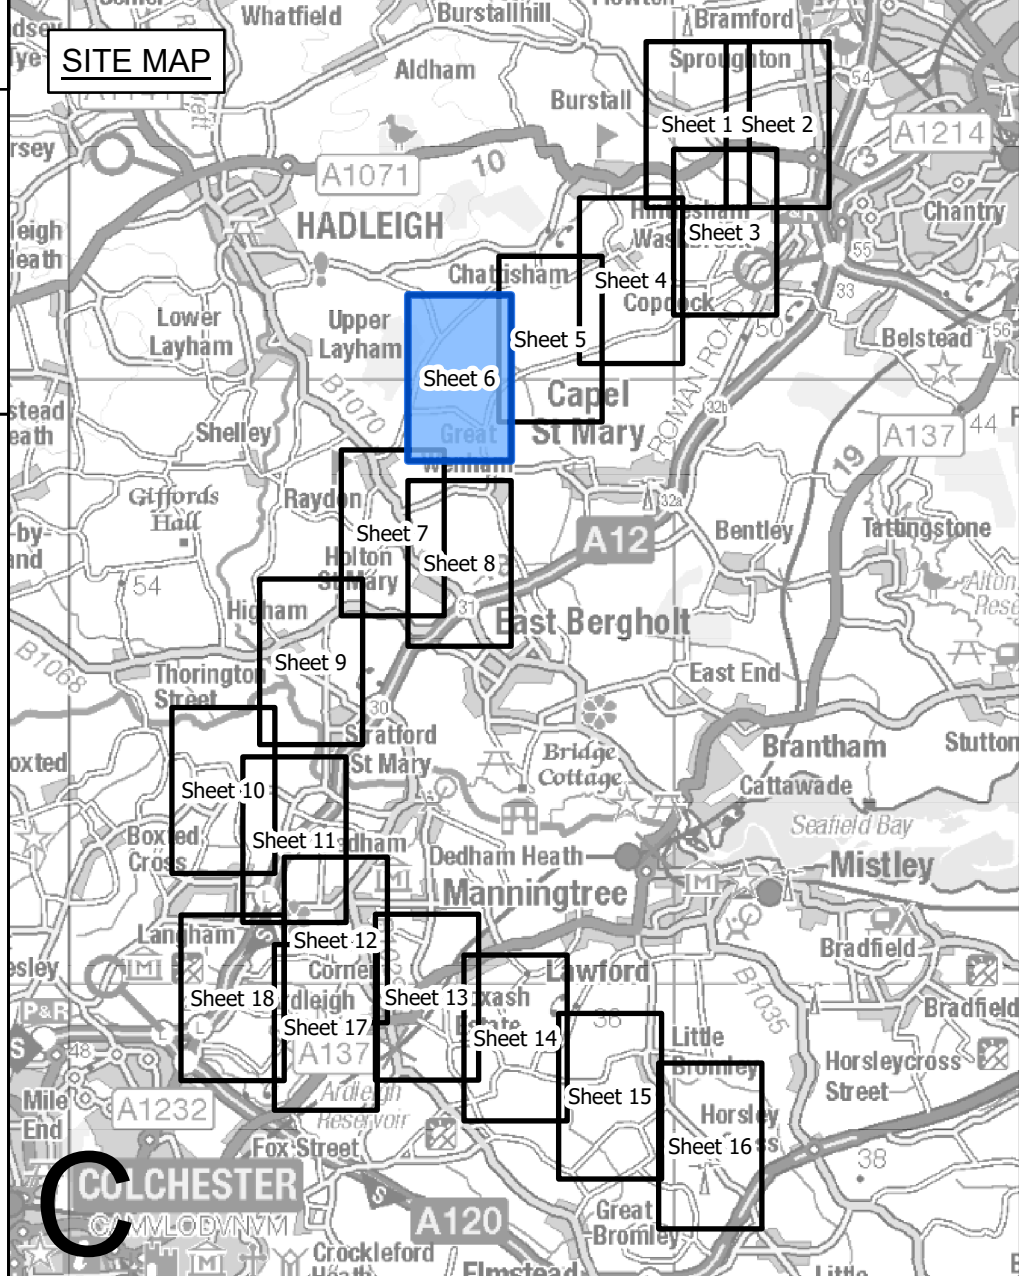

Legend

- Local authority boundary
- Section boundary & local authority boundary
- Section boundary
- Sheet index outlines
- Commencement of work
- Termination of work
- Order Limits
- ▨ Limits of deviation: overhead lines
- ▨ Limits of deviation: underground cables
- ▨ Limits of deviation: non-linear works
- ▨ Proposed full line tension gantry (not to scale)
- ▨ Proposed lattice pylons (not to scale)
- ▨ Proposed pylon removal (not to scale)
- ▨ Proposed pylon modification (not to scale)
- ▨ Proposed temporary pylon (angle structures only) (not to scale)
- Proposed overhead line
- Proposed underground cable centreline
- Third party overhead line to be removed
- Third party existing overhead line (modified)
- Third party proposed overhead line
- Third party temporary overhead line diversion
- Third party proposed underground cable centreline
- ▨ Proposed substation


Notes

1. These plans show the Order Limits and potential location for the works. Due to the need for future flexibility, National Grid will be applying for Order Limits and Limits of Deviation within its Development Consent Order, within which any final alignments would

2. For additional detail on the plan suites, please refer to the Guide to Plans (document reference 2.0), located in the Volume 2 of the DCO application.

3. This drawing is scaled at paper size A0, therefore any prints taken at smaller sizes will affect accuracy of the measurement units and should not be scaled against.

Coordinate System: British National Grid
Sheet X Centroid Coordinate: 606454 Sheet Y Centroid Coordinate: 240026

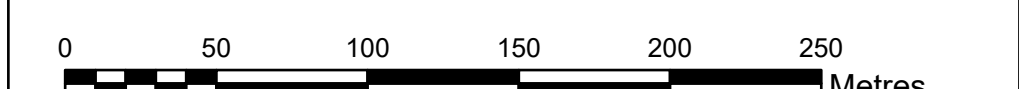

BACKGROUND MAPPING INFORMATION HAS BEEN REPRODUCED FROM THE ORDNANCE SURVEY BY PERMISSION OF ORDNANCE SURVEY OF THE CONTROLLER OF HIS MAJESTY'S STATIONERY OFFICE. © CROWN COPYRIGHT AND DATABASE RIGHTS (2025) LICENCE OS100024241 AND AC0000807948.

C	JUL-2026	For deadline seven	TMH	JPC	KR
B	MAY-2026	For deadline four	TMH	JPC	KR
A	AUG-2025	For DCO submission	MAB	JPC	KR
Issue	Date	Remarks	Drawn	Checked	Approved

Title

THE NATIONAL GRID
(NORWICH TO TILBURY) ORDER
WORKS PLANS
REGULATION 5(2)(j)
SECTION C (SHEET 6 OF 18,
BABERGH DISTRICT COUNCIL)


nationalgrid

<u>PINS Application Number</u>

National Grid Drawing Reference


AENC-LSTC-ENG-DWG-0003

<u>Scale</u>	<u>Sheet Size</u>	<u>Sheet</u>	<u>Issue</u>
1:2,500	A0	SHEET 6 OF 18	C

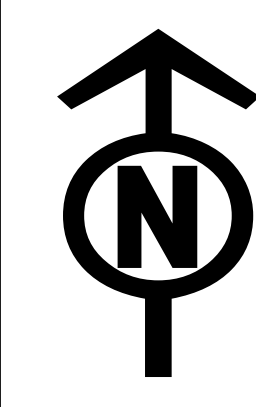

THE NATIONAL GRID (NORWICH TO TILBURY) ORDER
WORKS PLANS
REGULATION 5(2)(j)
SECTION C (SHEET 7 OF 18,
BABERGH DISTRICT COUNCIL)


Application Document 2.3

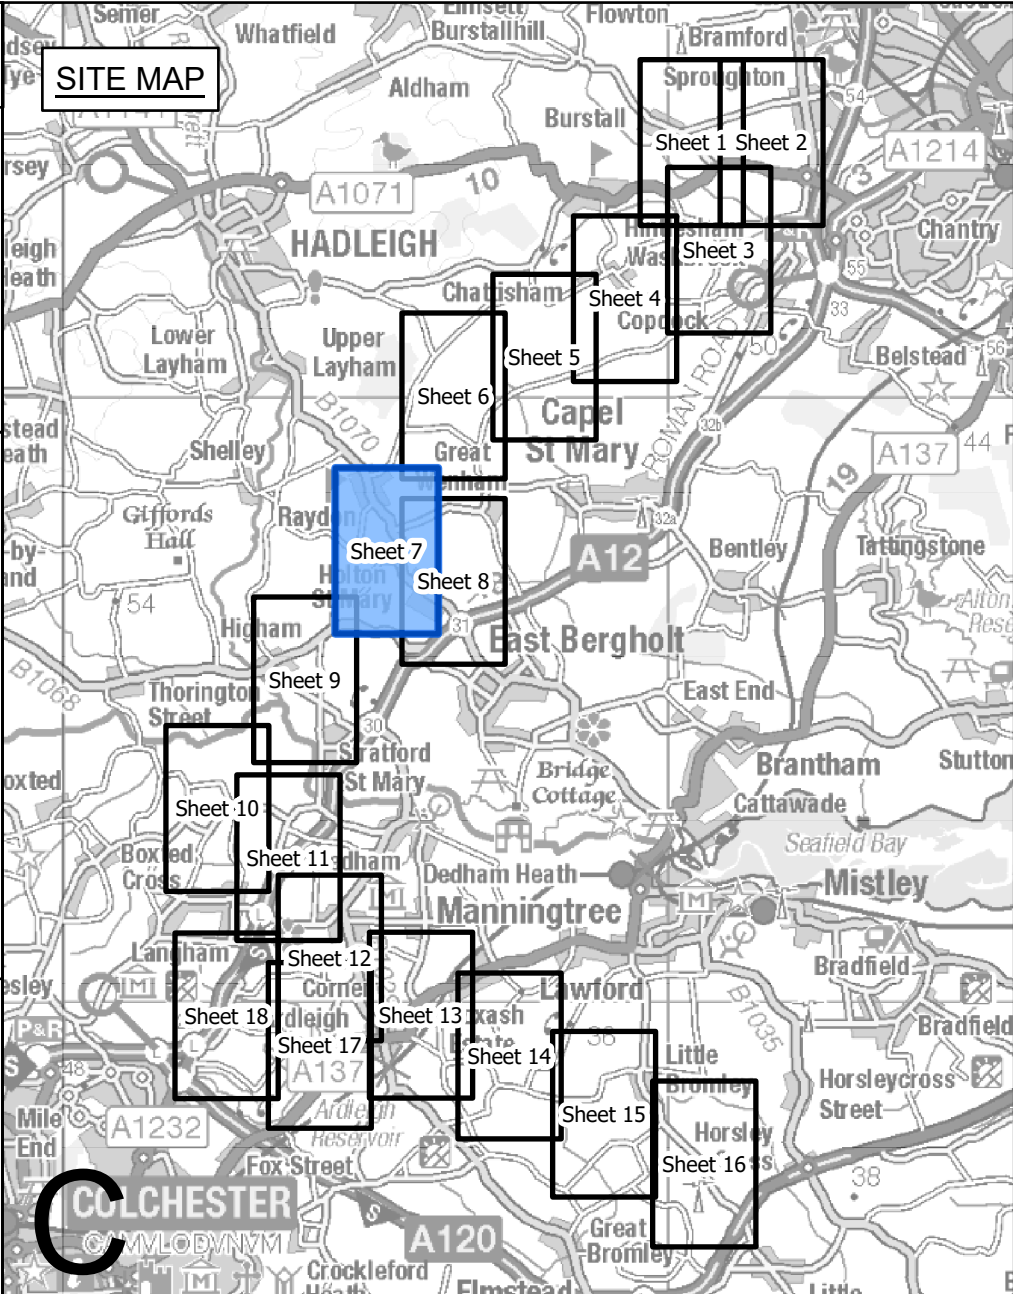

- Legend**
- Local authority boundary
 - Section boundary & local authority boundary
 - Section boundary
 - Sheet index cutlines
 - Commencement of work
 - Termination of work
 - Order Limits
 - Limits of deviation: overhead lines
 - Limits of deviation: underground cables
 - Limits of deviation: non-linear works
 - Proposed full line tension gantry (not to scale)
 - Proposed lattice pylons (not to scale)
 - Proposed pylon removal (not to scale)
 - Proposed pylon modification (not to scale)
 - Proposed temporary pylon (angle structures only) (not to scale)
 - Proposed overhead line
 - Proposed underground cable centreline
 - Third party overhead line to be removed
 - Third party existing overhead line (modified)
 - Third party proposed overhead line
 - Third party temporary overhead line diversion
 - Third party proposed underground cable centreline
 - Proposed substation

- Notes**
- These plans show the Order Limits and potential location for the works. Due to the need for future flexibility, National Grid will be applying for Order Limits and Limits of Deviation within its Development Consent Order, within which any final alignments would lie.
 - For additional detail on the plan suites, please refer to the Guide to Plans (document reference 2.0), located in the Volume 2 of the DCO application.
 - This drawing is scaled at paper size A0, therefore any prints taken at smaller sizes will affect accuracy of the measurement units and should not be scaled against.

Coordinate System: British National Grid
Sheet X Centroid Coordinate: 695348 Sheet Y Centroid Coordinate: 237465

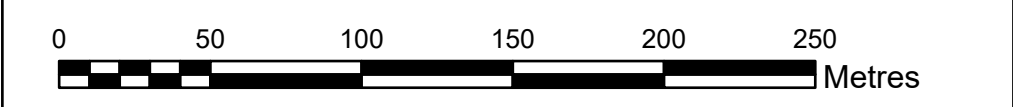

BACKGROUND MAPPING INFORMATION HAS BEEN REPRODUCED FROM THE ORDNANCE SURVEY BY PERMISSION OF ORDNANCE SURVEY OF THE CONTROLLER OF HIS MAJESTY'S STATIONERY OFFICE. © CROWN COPYRIGHT AND DATABASE RIGHTS (2025) LICENCE OS100024241 AND AC0000807948.

Issue	Date	Remarks	Drawn	Checked	Approved
C	JUL-2026	For deadline seven	TMH	JPC	KR
B	MAY-2026	For deadline four	TMH	JPC	KR
A	AUG-2025	For DCO submission	MAB	JPC	KR

Title


THE NATIONAL GRID
(NORWICH TO TILBURY) ORDER
WORKS PLANS
REGULATION 5(2)(j)
SECTION C (SHEET 7 OF 18,
BABERGH DISTRICT COUNCIL)


nationalgrid

PINS Application Number
EN020027

National Grid Drawing Reference
AENC-LSTC-ENG-DWG-0003


Scale	Sheet Size	Sheet	Issue
1:2,500	A0	SHEET 7 OF 18	C

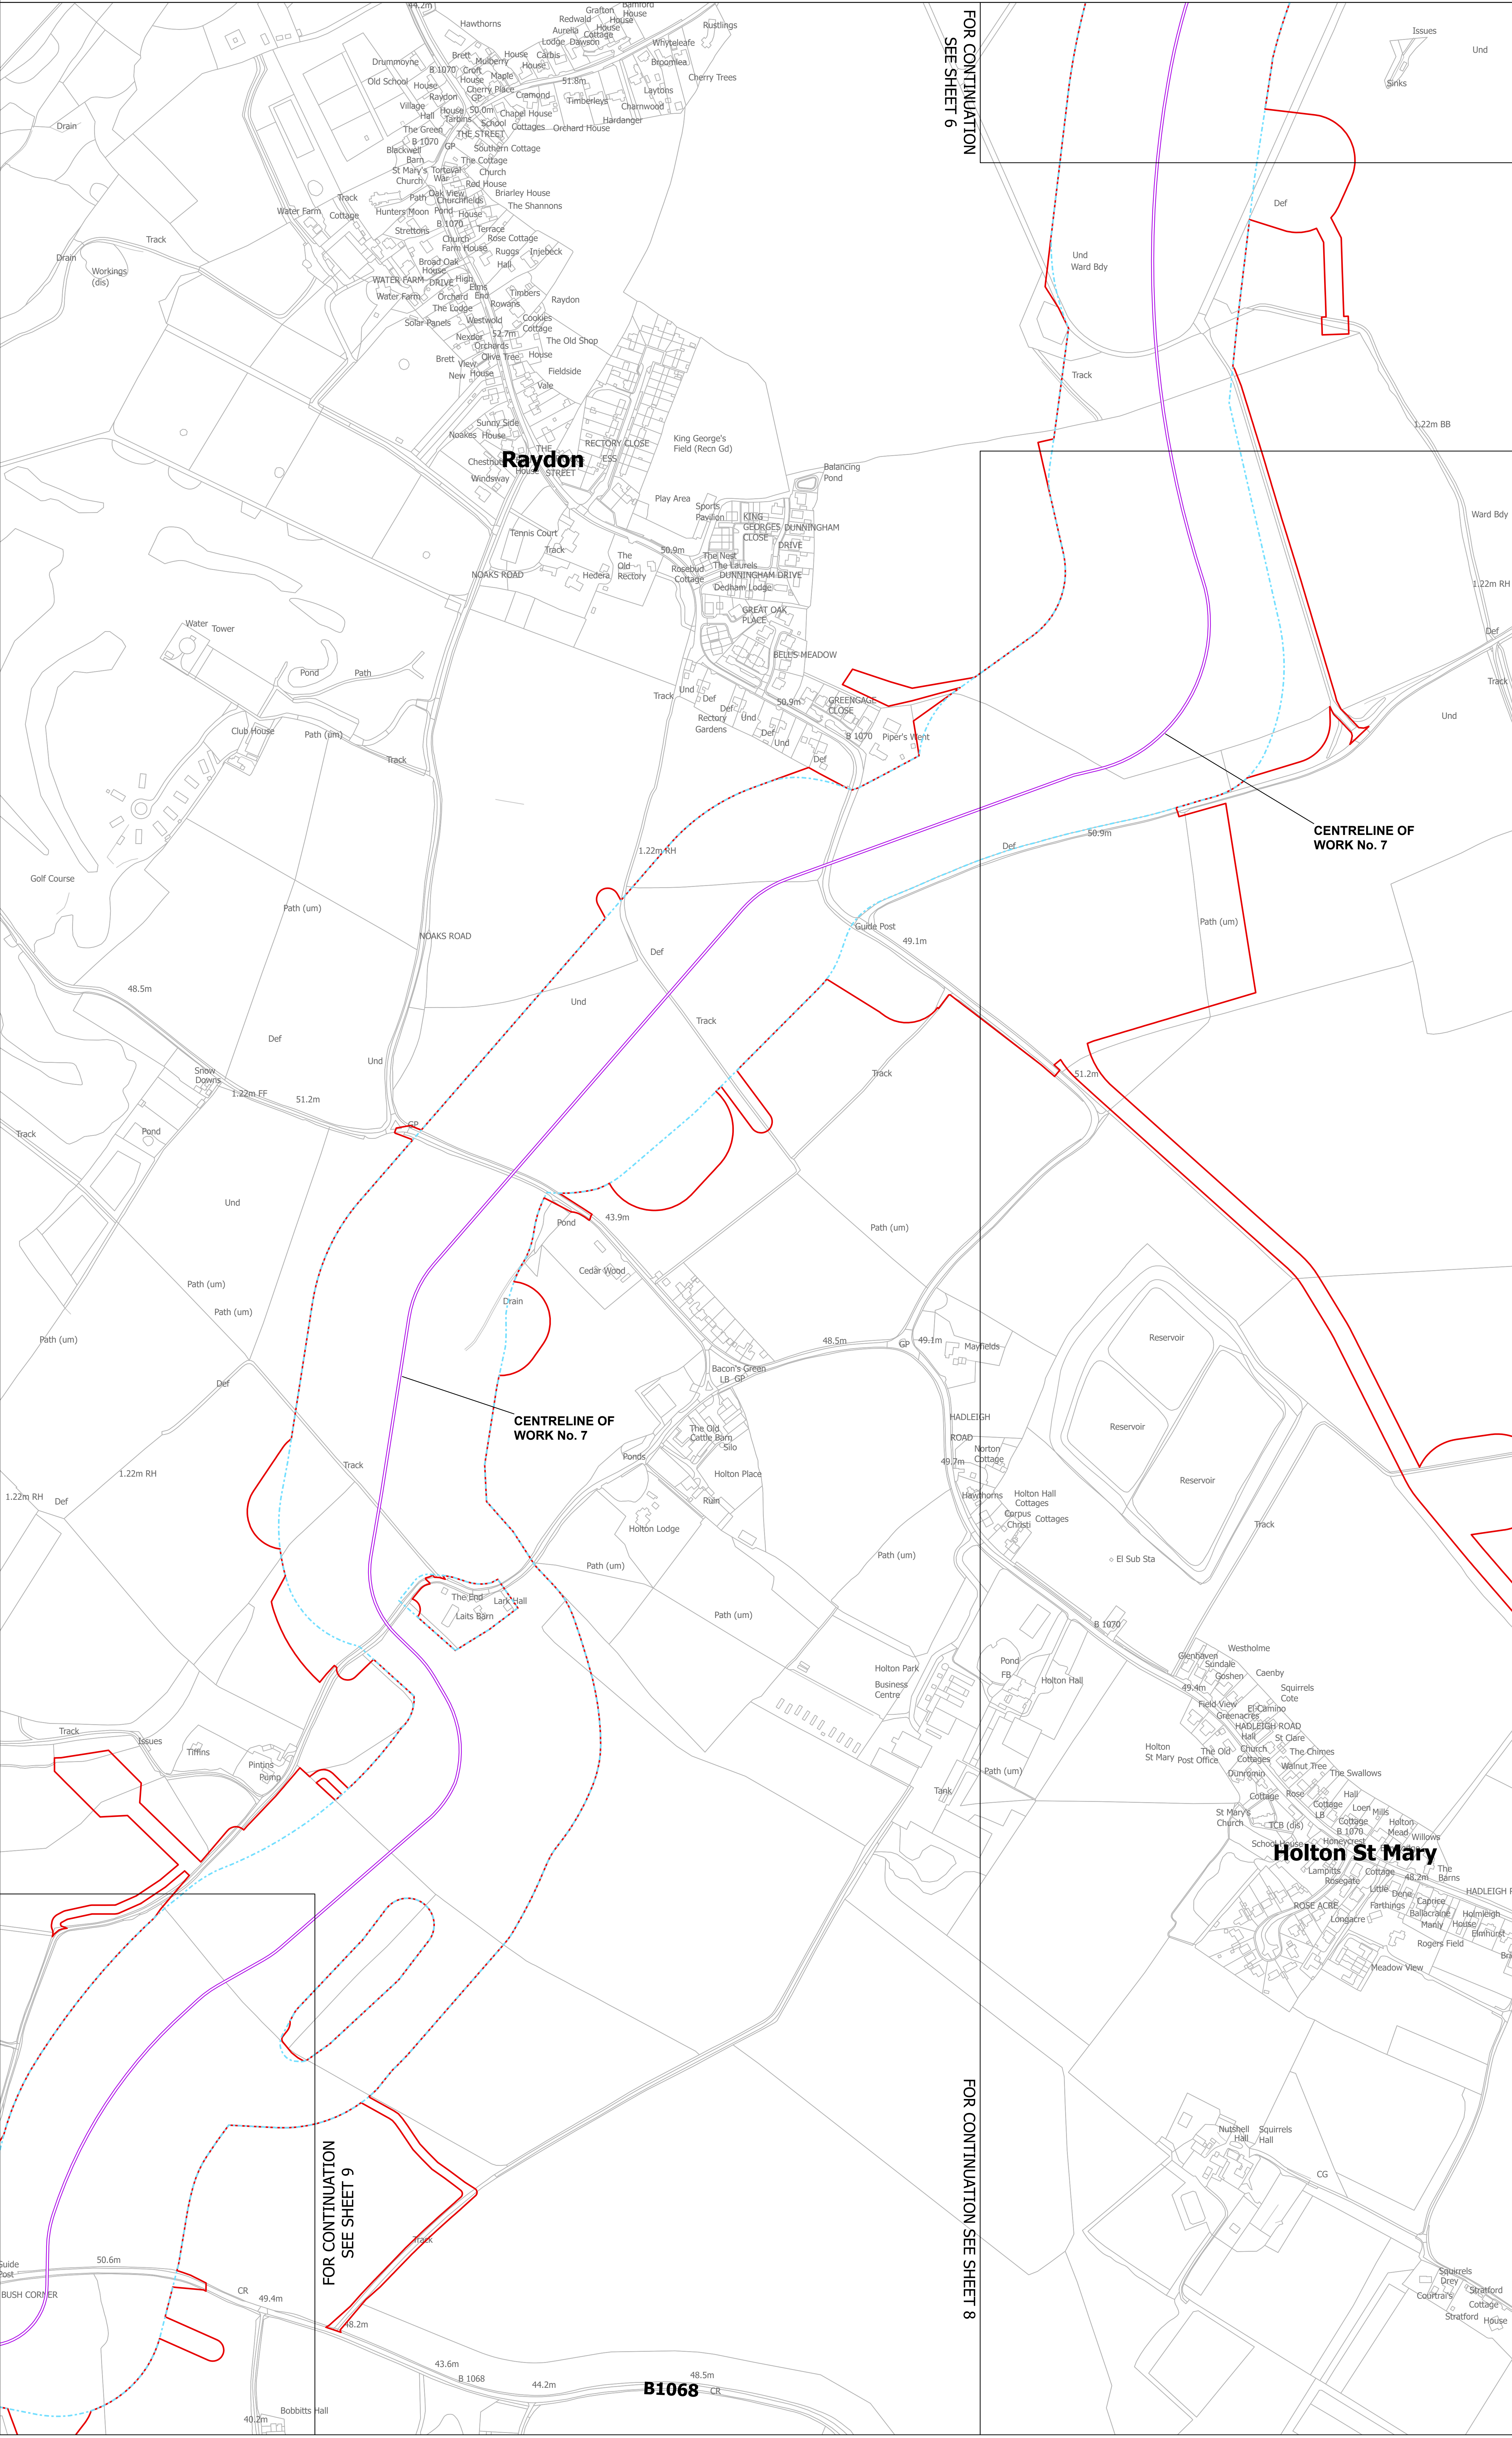

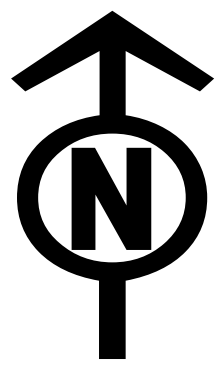

THE NATIONAL GRID (NORWICH TO TILBURY) ORDER
WORKS PLANS
REGULATION 5(2)(j)
SECTION C (SHEET 8 OF 18,
BABERGH DISTRICT COUNCIL)

Application Document 2.3

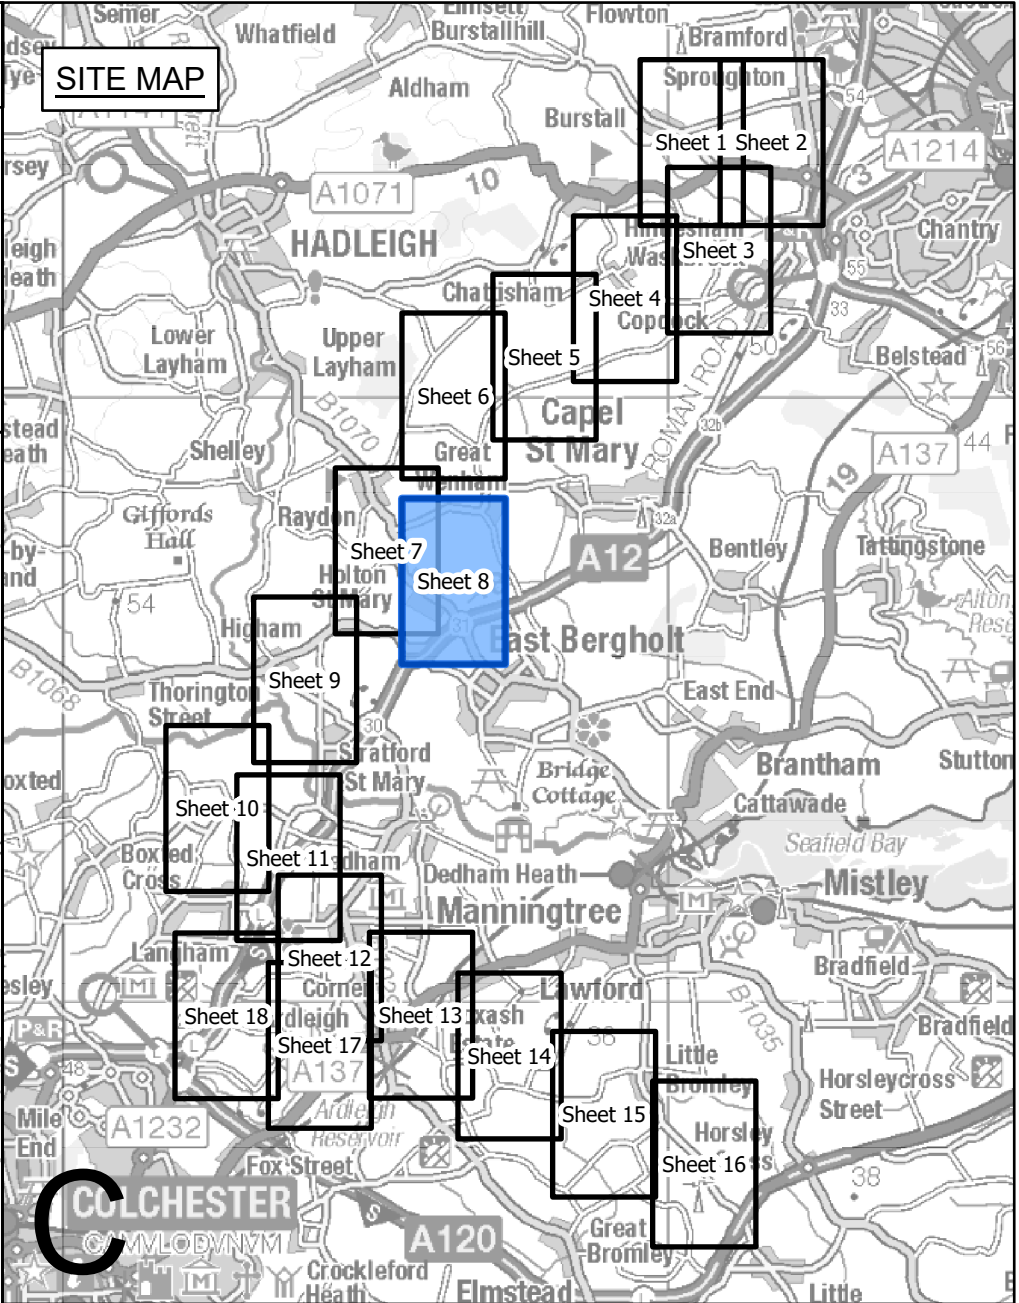

- Legend**
- Local authority boundary
 - Section boundary & local authority boundary
 - Section boundary
 - Sheet index cutlines
 - Commencement of work
 - Termination of work
 - Order Limits
 - Limits of deviation: overhead lines
 - Limits of deviation: underground cables
 - Limits of deviation: non-linear works
 - Proposed full line tension gantry (not to scale)
 - Proposed lattice pylons (not to scale)
 - Proposed pylon removal (not to scale)
 - Proposed pylon modification (not to scale)
 - Proposed temporary pylon (angle structures only) (not to scale)
 - Proposed overhead line
 - Proposed underground cable centreline
 - Third party overhead line to be removed
 - Third party existing overhead line (modified)
 - Third party proposed overhead line
 - Third party temporary overhead line diversion
 - Third party proposed underground cable centreline
 - Proposed substation

- Notes**
- These plans show the Order Limits and potential location for the works. Due to the need for future flexibility, National Grid will be applying for Order Limits and Limits of Deviation within its Development Consent Order, within which any final alignments would lie.
 - For additional detail on the plan suites, please refer to the Guide to Plans (document reference 2.0), located in the Volume 2 of the DCO application.
 - This drawing is scaled at paper size A0, therefore any prints taken at smaller sizes will affect accuracy of the measurement units and should not be scaled against.

Coordinate System: British National Grid
Sheet X Centroid Coordinate: 606453 Sheet Y Centroid Coordinate: 236960



BACKGROUND MAPPING INFORMATION HAS BEEN REPRODUCED FROM THE ORDNANCE SURVEY BY PERMISSION OF ORDNANCE SURVEY OF THE CONTROLLER OF HIS MAJESTY'S STATIONERY OFFICE. © CROWN COPYRIGHT AND DATABASE RIGHTS (2025) LICENCE OS100024241 AND AC0000807948.

Issue	Date	Remarks	Drawn	Checked	Approved
C	JUL-2026	For deadline seven	TMH	JPC	KR
B	MAY-2026	For deadline four	TMH	JPC	KR
A	AUG-2025	For DCO submission	MAB	JPC	KR

Title

THE NATIONAL GRID
(NORWICH TO TILBURY) ORDER
WORKS PLANS
REGULATION 5(2)(j)
SECTION C (SHEET 8 OF 18,
BABERGH DISTRICT COUNCIL)

nationalgrid


PINS Application Number


EN020027

National Grid Drawing Reference

AENC-LSTC-ENG-DWG-0003


Scale	Sheet Size	Sheet	Issue
1:2,500	A0	SHEET 8 OF 18	C

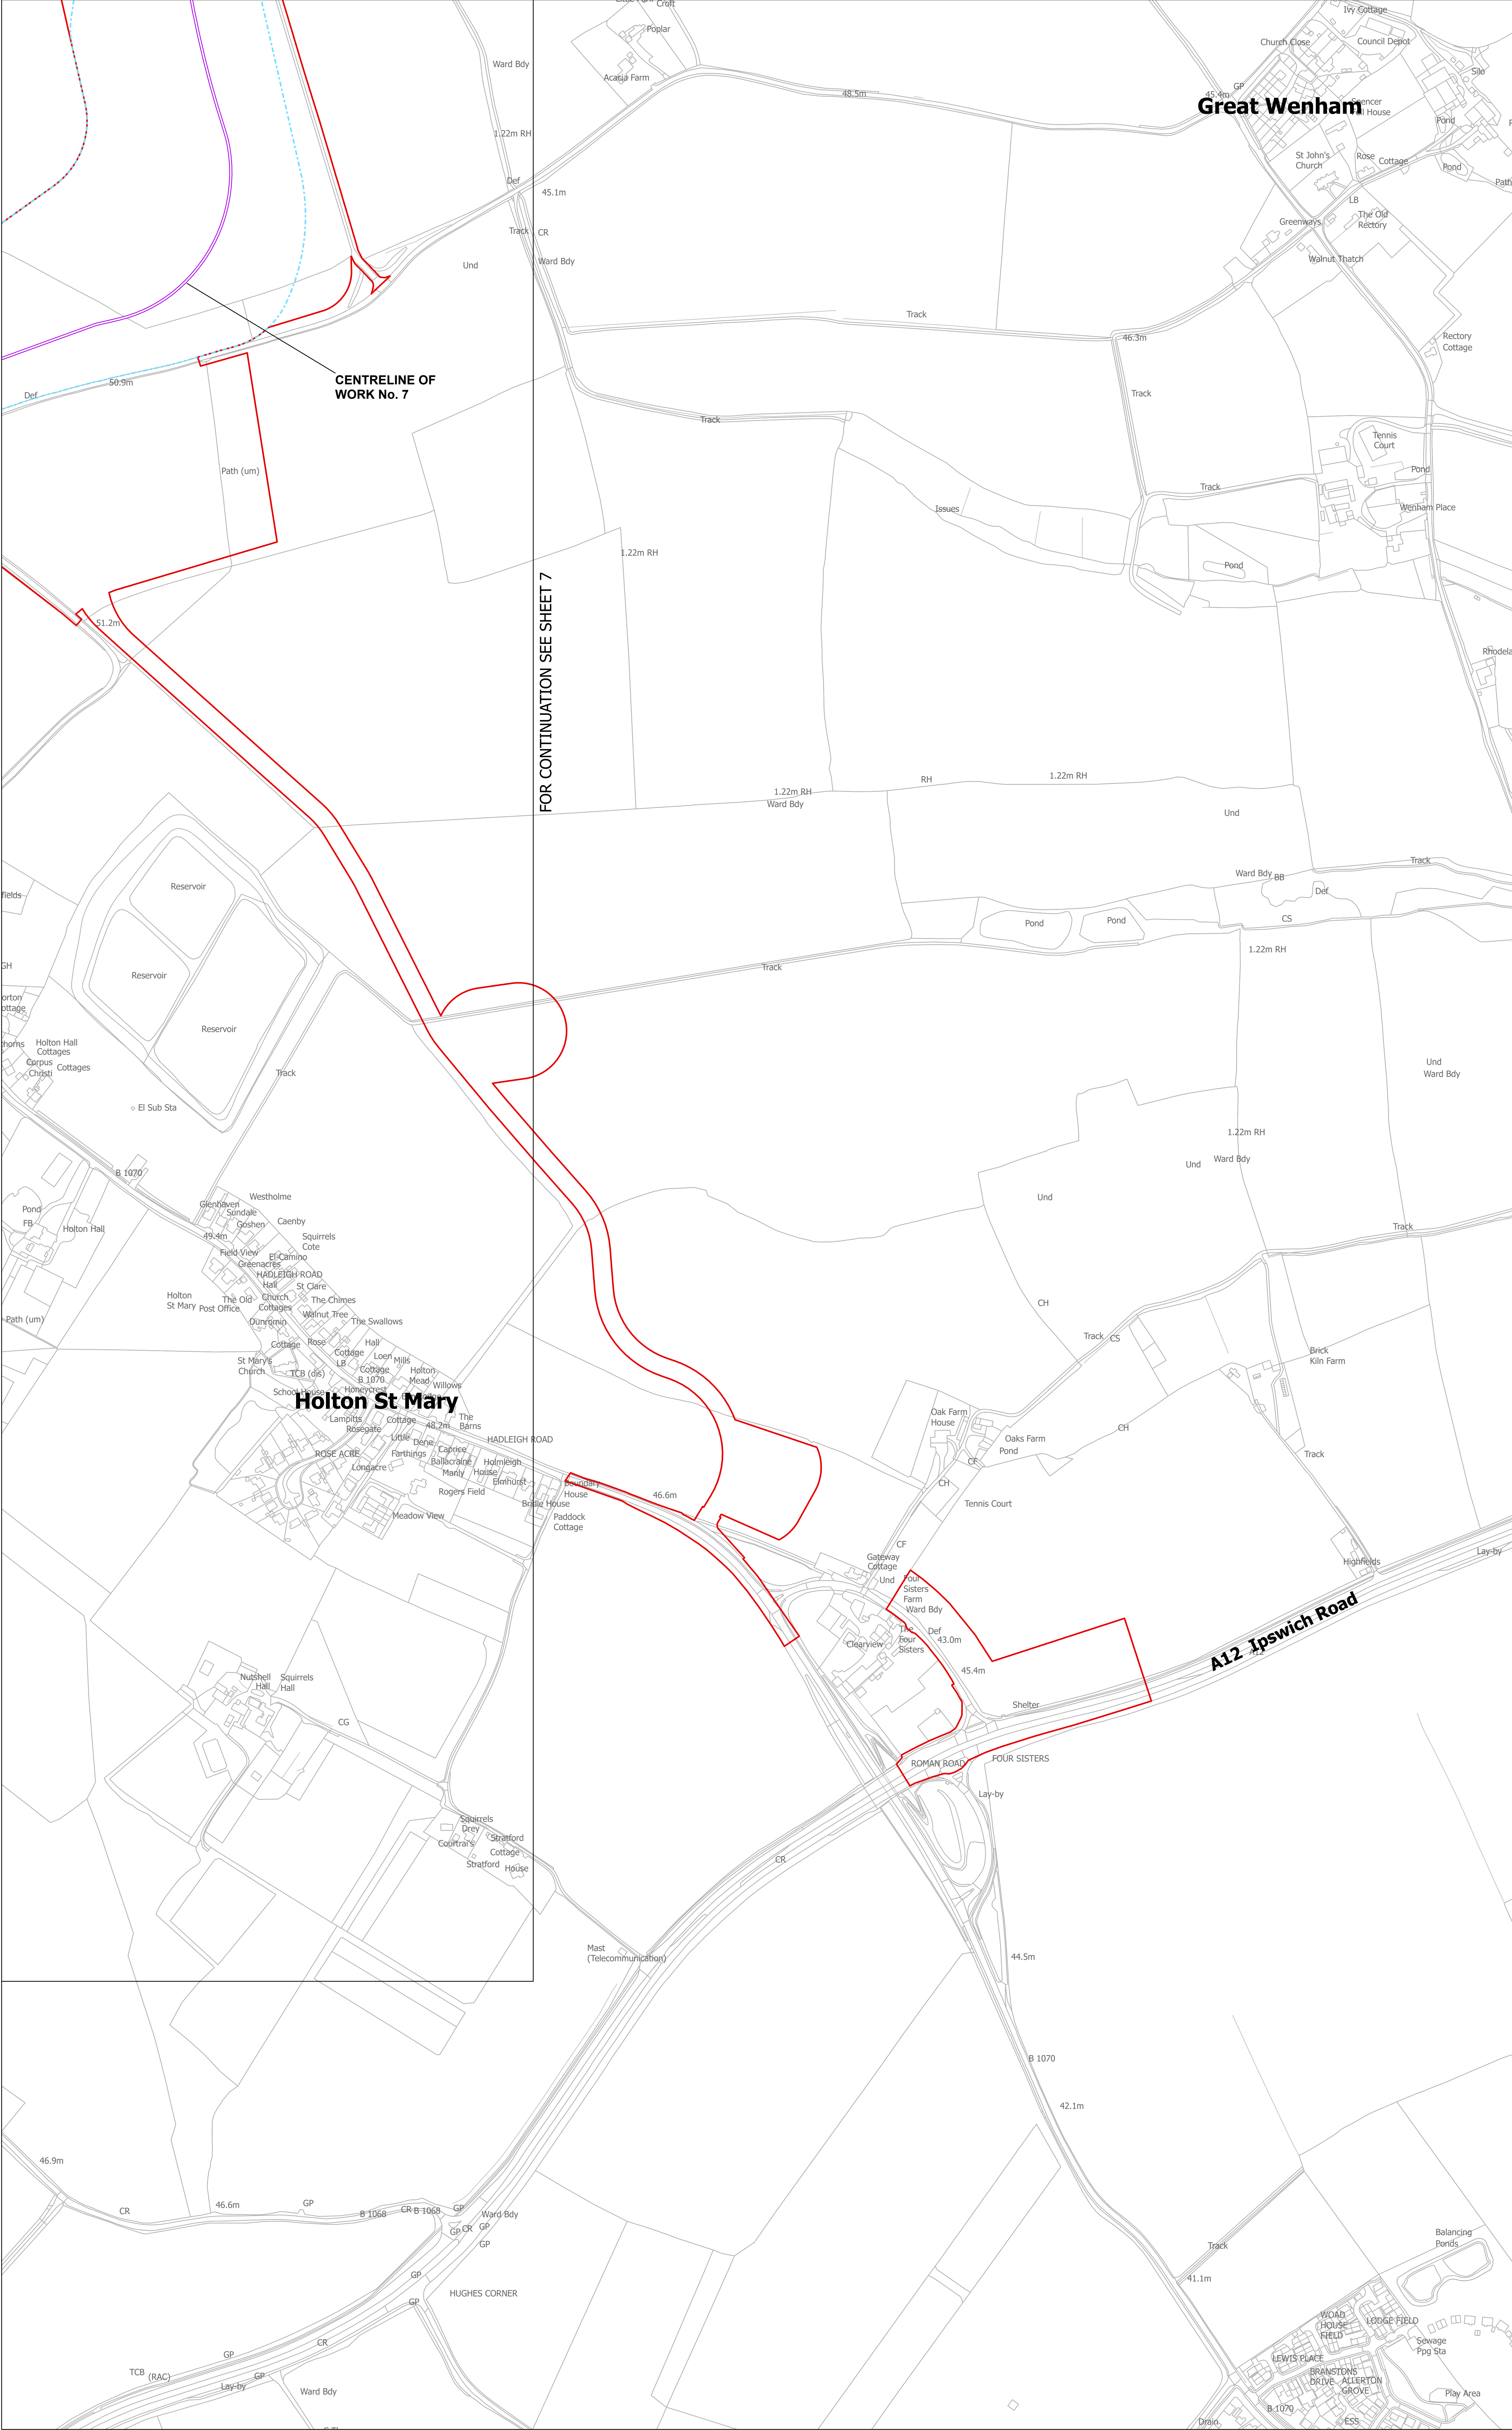

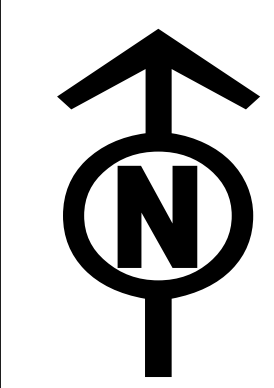

THE NATIONAL GRID (NORWICH TO TILBURY) ORDER
WORKS PLANS
REGULATION 5(2)(j)
SECTION C (SHEET 9 OF 18,
BABERGH DISTRICT COUNCIL AND COLCHESTER CITY COUNCIL)

Application Document 2.3

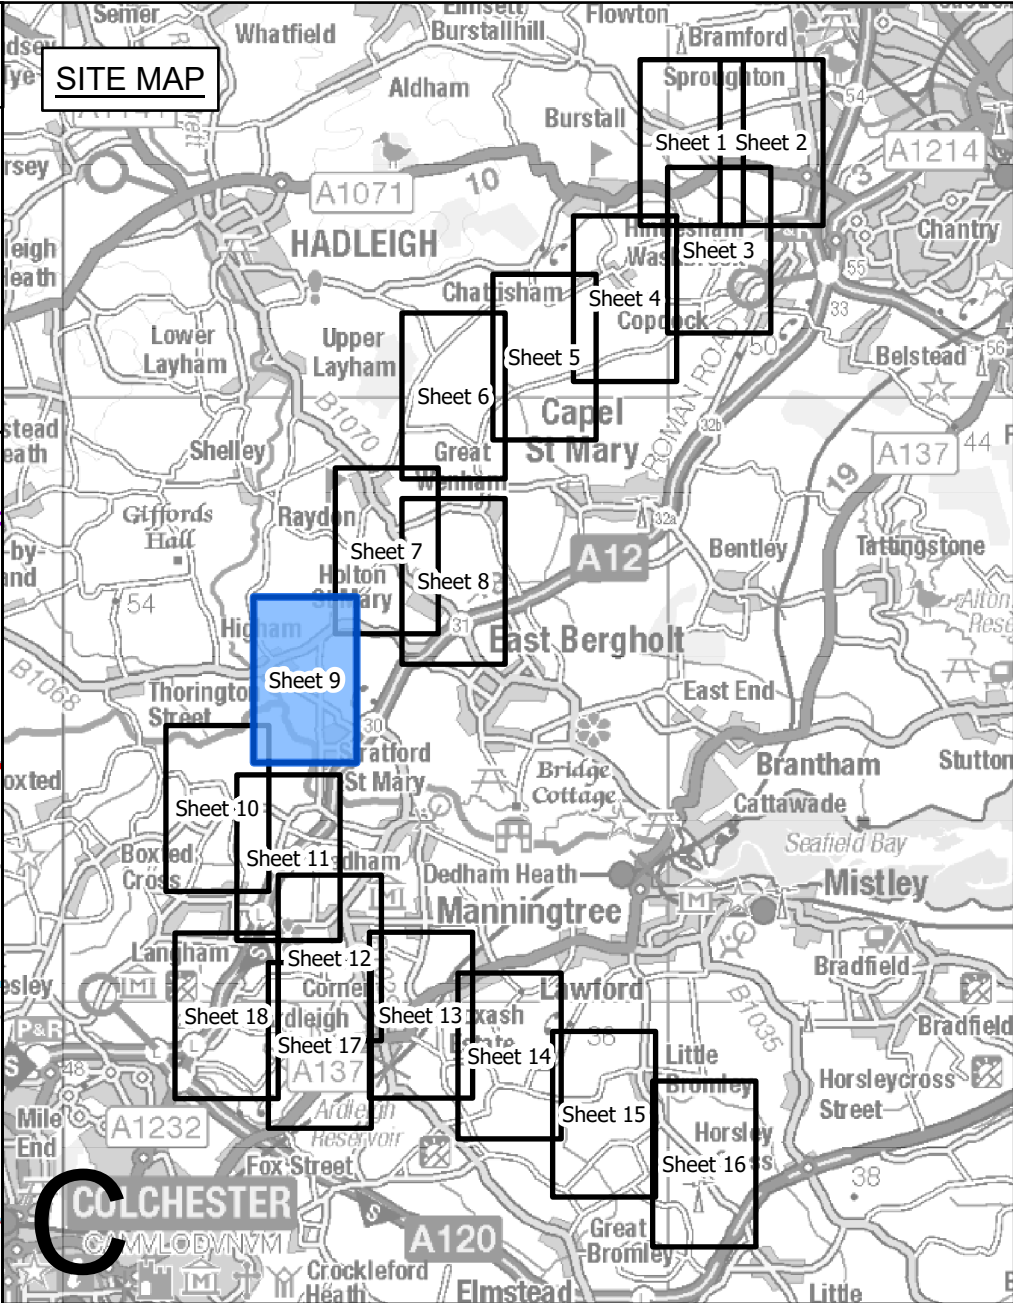

- Legend**
- Local authority boundary
 - Section boundary & local authority boundary
 - Section boundary
 - Sheet index cutlines
 - Commencement of work
 - Termination of work
 - Order Limits
 - Limits of deviation: overhead lines
 - Limits of deviation: underground cables
 - Limits of deviation: non-linear works
 - Proposed full line tension gantry (not to scale)
 - Proposed lattice pylons (not to scale)
 - Proposed pylon removal (not to scale)
 - Proposed pylon modification (not to scale)
 - Proposed temporary pylon (angle structures only) (not to scale)
 - Proposed overhead line
 - Proposed underground cable centreline
 - Third party overhead line to be removed
 - Third party existing overhead line (modified)
 - Third party proposed overhead line
 - Third party temporary overhead line diversion
 - Third party proposed underground cable centreline
 - Proposed substation

- Notes**
- These plans show the Order Limits and potential location for the works. Due to the need for future flexibility, National Grid will be applying for Order Limits and Limits of Deviation within its Development Consent Order, within which any final alignments would lie.
 - For additional detail on the plan suites, please refer to the Guide to Plans (document reference 2.0), located in the Volume 2 of the DCO application.
 - This drawing is scaled at paper size A0, therefore any prints taken at smaller sizes will affect accuracy of the measurement units and should not be scaled against.

Coordinate System: British National Grid
Sheet X Centroid Coordinate: 603998 Sheet Y Centroid Coordinate: 235333



BACKGROUND MAPPING INFORMATION HAS BEEN REPRODUCED FROM THE ORDNANCE SURVEY BY PERMISSION OF ORDNANCE SURVEY OF THE CONTROLLER OF HIS MAJESTY'S STATIONERY OFFICE. © CROWN COPYRIGHT AND DATABASE RIGHTS (2025) LICENCE OS100024241 AND AC0000807948.

Issue	Date	Remarks	Drawn	Checked	Approved
C	JUL-2026	For deadline seven	TMH	JPC	KR
B	MAY-2026	For deadline four	TMH	JPC	KR
A	AUG-2025	For DCO submission	MAB	JPC	KR

Title

THE NATIONAL GRID
(NORWICH TO TILBURY) ORDER
WORKS PLANS
REGULATION 5(2)(j)
SECTION C (SHEET 9 OF 18,
BABERGH DISTRICT COUNCIL
AND COLCHESTER CITY COUNCIL)

nationalgrid

PINS Application Number

EN020027

National Grid Drawing Reference


AENC-LSTC-ENG-DWG-0003

Scale	Sheet Size	Sheet	Issue
1:2,500	A0	SHEET 9 OF 18	C




THE NATIONAL GRID (NORWICH TO TILBURY) ORDER
WORKS PLANS
REGULATION 5(2)(j)
SECTION C (SHEET 10 OF 18,
BABERGH DISTRICT COUNCIL AND COLCHESTER CITY COUNCIL)

Application Document 2.3

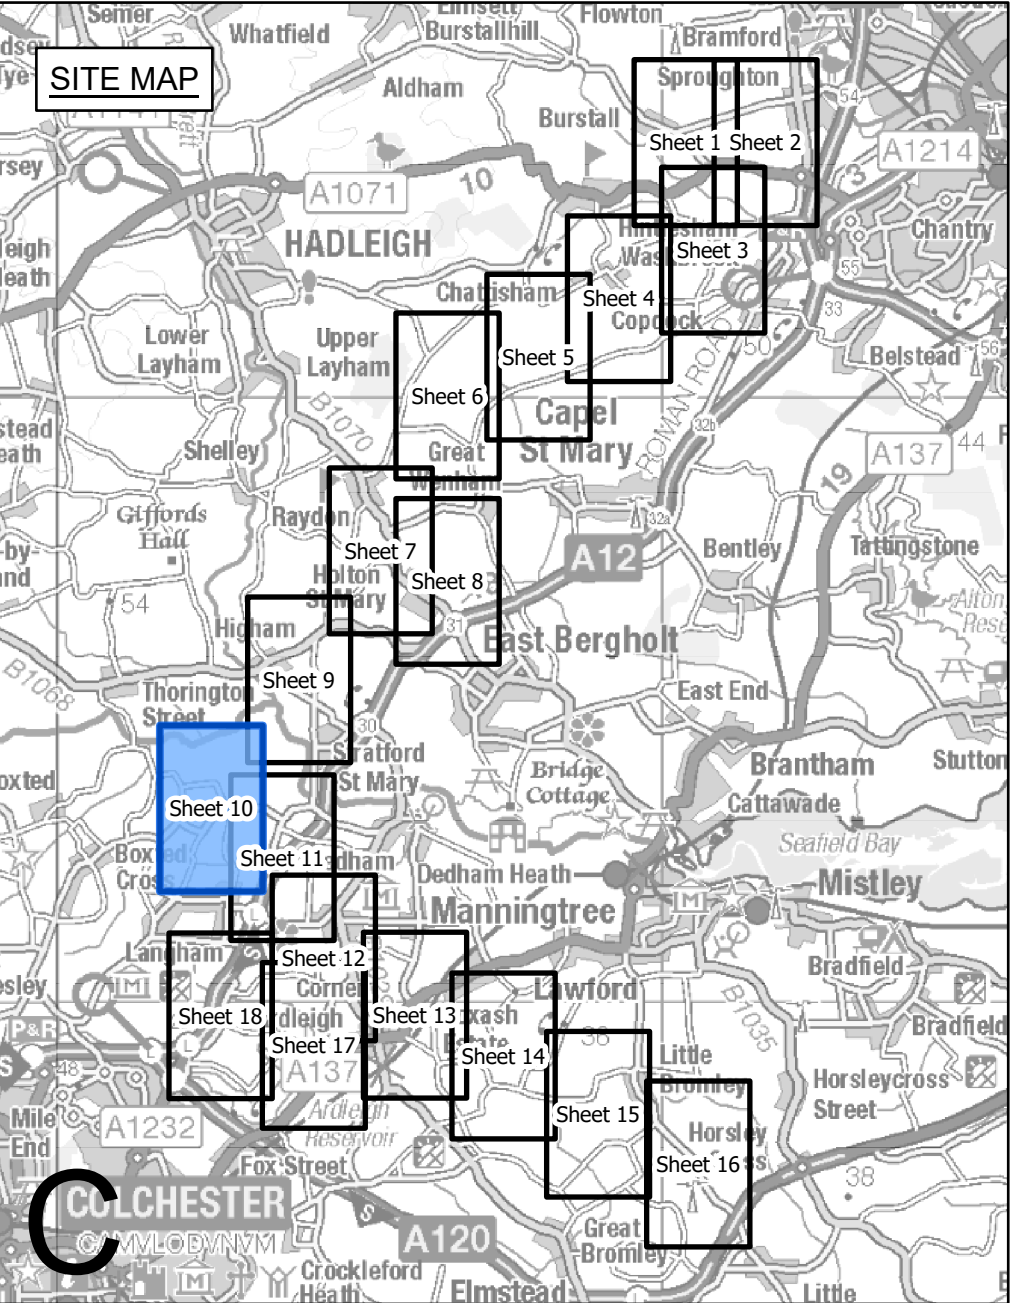


- Legend**
- Local authority boundary
 - Section boundary & local authority boundary
 - Sheet index cutlines
 - Commencement of work
 - Termination of work
 - Order Limits
 - Limits of deviation: overhead lines
 - Limits of deviation: underground cables
 - Limits of deviation: non-linear works
 - Proposed full line tension gantry (not to scale)
 - Proposed lattice pylons (not to scale)
 - Proposed pylon removal (not to scale)
 - Proposed pylon modification (not to scale)
 - Proposed temporary pylon (angle structures only) (not to scale)
 - Proposed overhead line
 - Proposed underground cable centreline
 - Third party overhead line to be removed
 - Third party existing overhead line (modified)
 - Third party proposed overhead line
 - Third party temporary overhead line diversion
 - Third party proposed underground cable centreline
 - Proposed substation

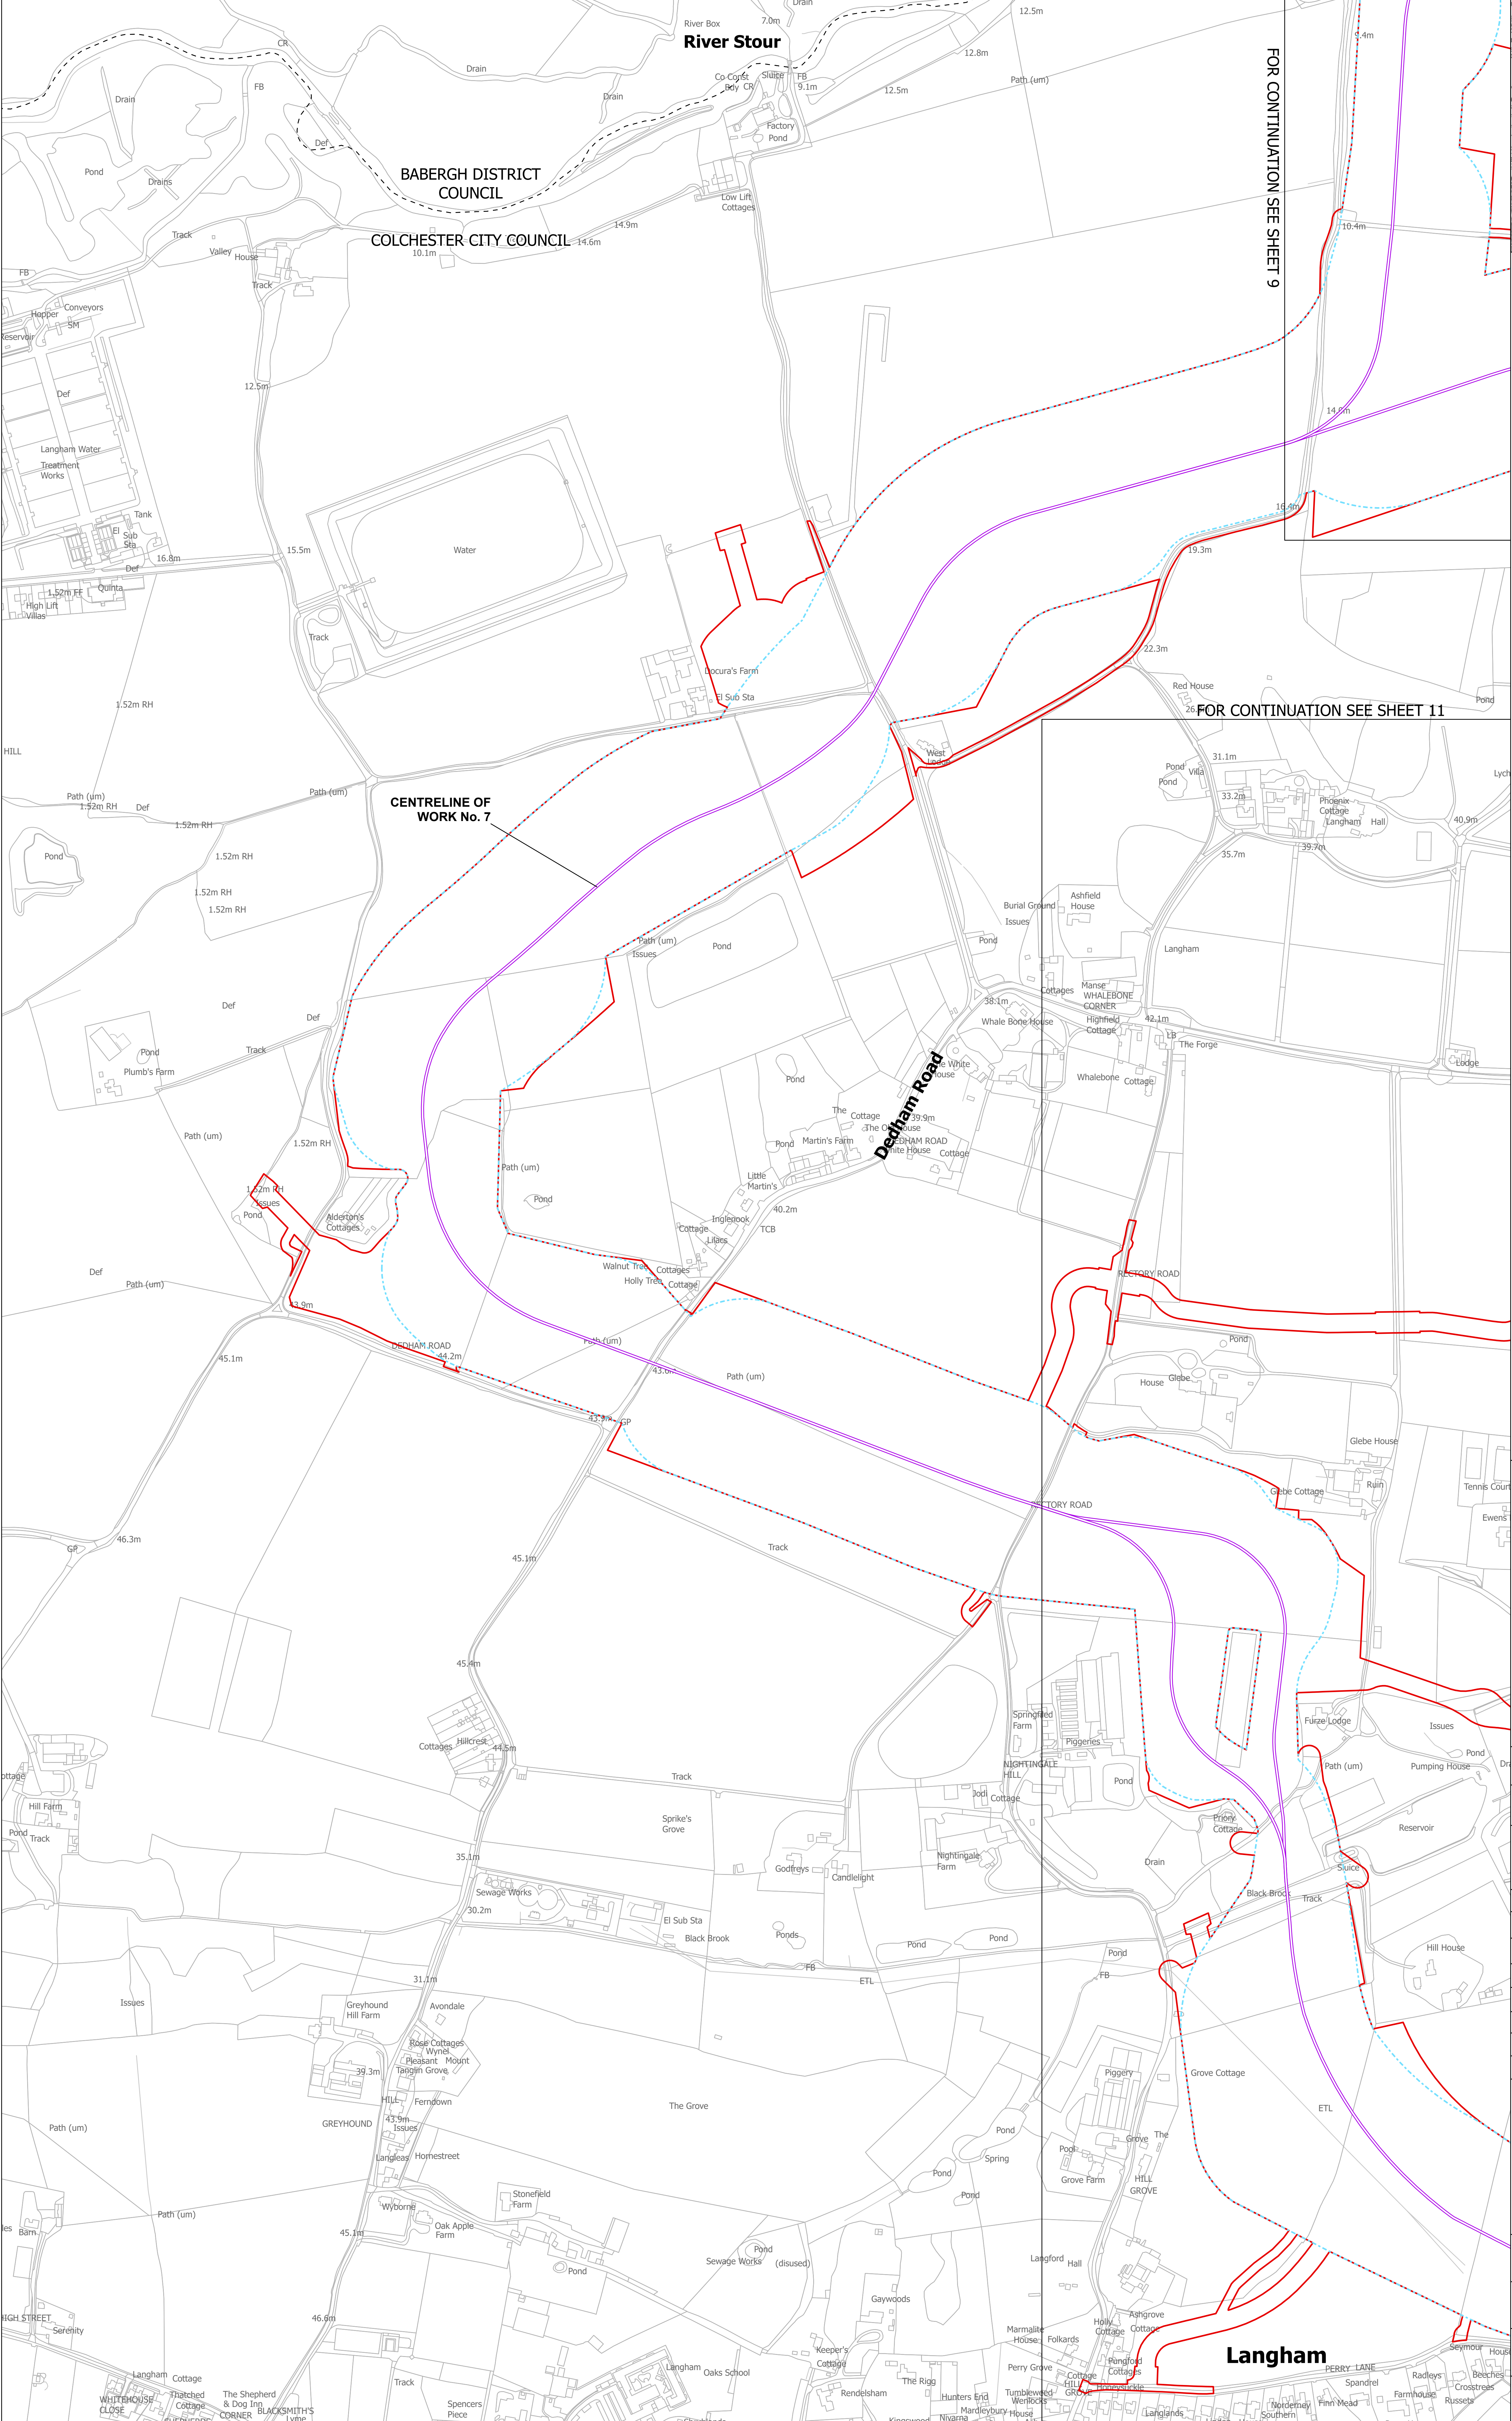

- Notes**
- These plans show the Order Limits and potential location for the works. Due to the need for future flexibility, National Grid will be applying for Order Limits and Limits of Deviation within its Development Consent Order, within which any final alignments would lie.
 - For additional detail on the plan suites, please refer to the Guide to Plans (document reference 2.0), located in the Volume 2 of the DCO application.
 - This drawing is scaled at paper size A0, therefore any prints taken at smaller sizes will affect accuracy of the measurement units and should not be scaled against.

Coordinate System: British National Grid
Sheet X Centroid Coordinate: 602348 Sheet Y Centroid Coordinate: 233206

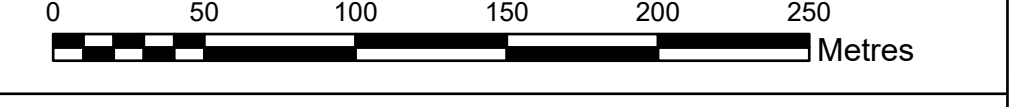

BACKGROUND MAPPING INFORMATION HAS BEEN REPRODUCED FROM THE ORDNANCE SURVEY BY PERMISSION OF ORDNANCE SURVEY OF THE CONTROLLER OF HIS MAJESTY'S STATIONERY OFFICE. © CROWN COPYRIGHT AND DATABASE RIGHTS (2025) LICENCE OS100024241 AND AC0000807948.

Issue	Date	Remarks	Drawn	Checked	Approved
C	JUL-2026	For deadline seven	TMH	JPC	KR
B	MAY-2026	For deadline four	TMH	JPC	KR
A	AUG-2025	For DCO submission	MAB	JPC	KR

Title

THE NATIONAL GRID (NORWICH TO TILBURY) ORDER
WORKS PLANS
REGULATION 5(2)(j)
SECTION C (SHEET 10 OF 18,
BABERGH DISTRICT COUNCIL AND COLCHESTER CITY COUNCIL)

nationalgrid


PINS Application Number

EN020027

National Grid Drawing Reference


AENC-LSTC-ENG-DWG-0003

Scale	Sheet Size	Sheet	Issue
1:2,500	A0	SHEET 10 OF 18	C

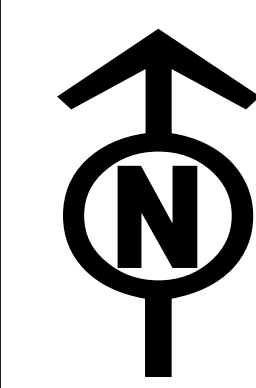


THE NATIONAL GRID (NORWICH TO TILBURY) ORDER
WORKS PLANS
REGULATION 5(2)(j)
SECTION C (SHEET 11 OF 18,
BABERGH DISTRICT COUNCIL AND COLCHESTER CITY COUNCIL)

Application Document 2.3

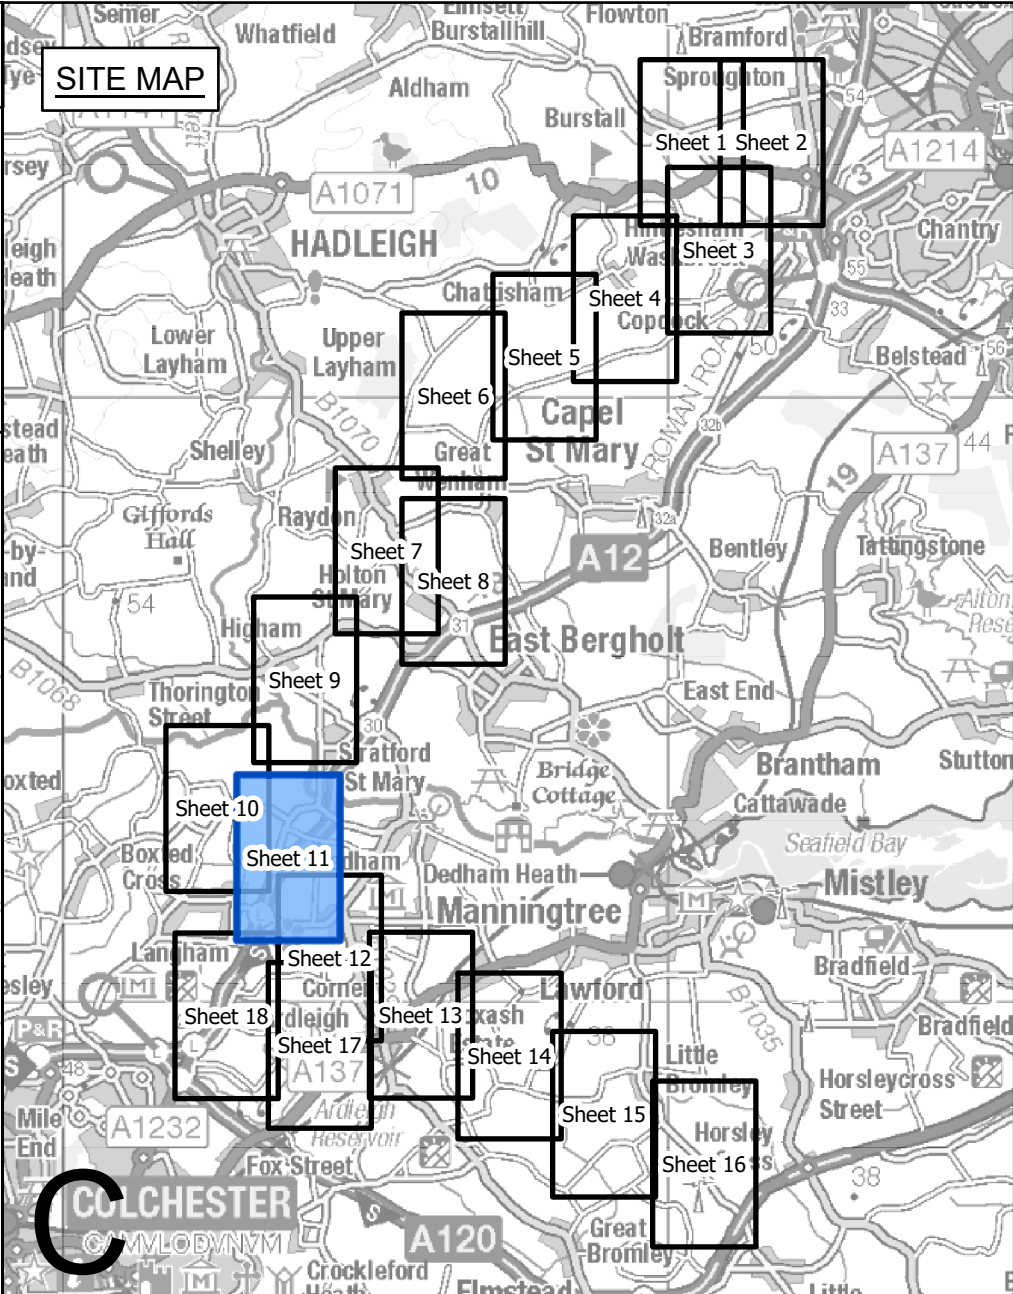

- Legend**
- Local authority boundary
 - Section boundary & local authority boundary
 - Section boundary
 - Sheet index cutlines
 - Commencement of work
 - Termination of work
 - Order Limits
 - Limits of deviation: overhead lines
 - Limits of deviation: underground cables
 - Limits of deviation: non-linear works
 - Proposed full line tension gantry (not to scale)
 - Proposed lattice pylons (not to scale)
 - Proposed pylon removal (not to scale)
 - Proposed pylon modification (not to scale)
 - Proposed temporary pylon (angle structures only) (not to scale)
 - Proposed overhead line
 - Proposed underground cable centreline
 - Third party overhead line to be removed
 - Third party existing overhead line (modified)
 - Third party proposed overhead line
 - Third party temporary overhead line diversion
 - Third party proposed underground cable centreline
 - Proposed substation

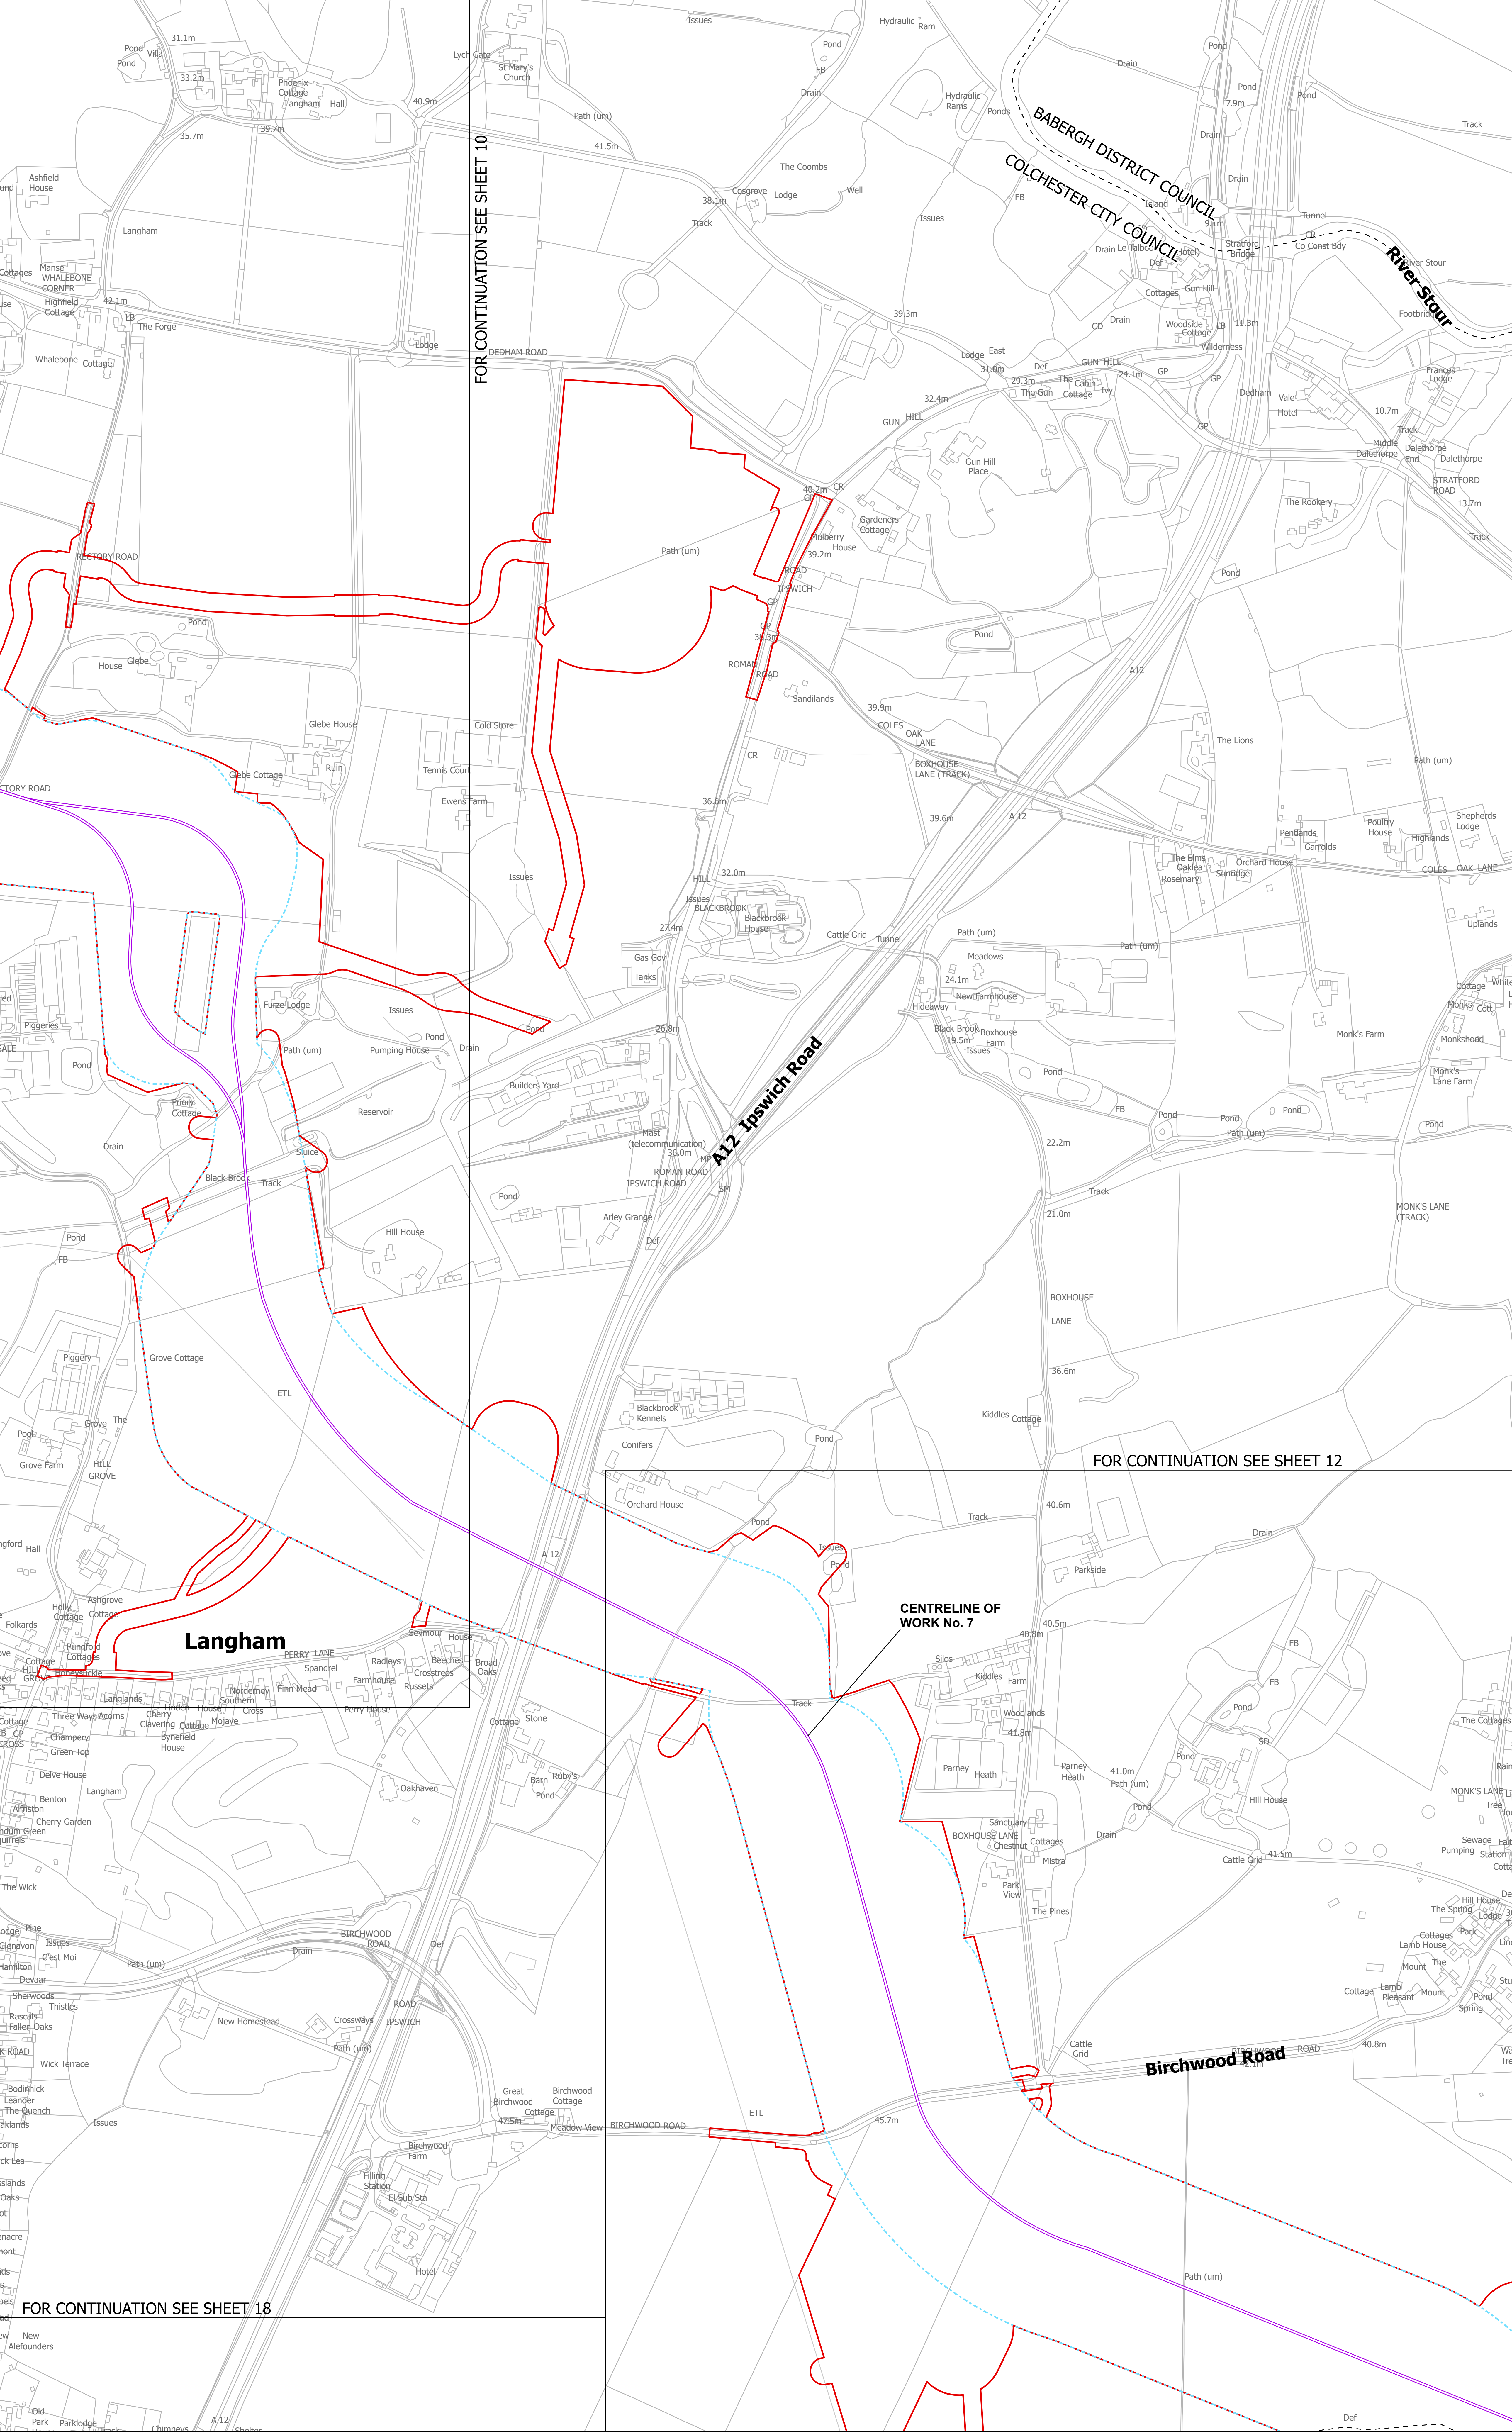

- Notes**
- These plans show the Order Limits and potential location for the works. Due to the need for future flexibility, National Grid will be applying for Order Limits and Limits of Deviation within its Development Consent Order, within which any final alignments would lie.
 - For additional detail on the plan suites, please refer to the Guide to Plans (document reference 2.0), located in the Volume 2 of the DCO application.
 - This drawing is scaled at paper size A0, therefore any prints taken at smaller sizes will affect accuracy of the measurement units and should not be scaled against.

Coordinate System: British National Grid
Sheet X Centroid Coordinate: 603723 Sheet Y Centroid Coordinate: 232390

0 50 100 150 200 250 Metres

BACKGROUND MAPPING INFORMATION HAS BEEN REPRODUCED FROM THE ORDNANCE SURVEY BY PERMISSION OF ORDNANCE SURVEY OF THE CONTROLLER OF HIS MAJESTY'S STATIONERY OFFICE. © CROWN COPYRIGHT AND DATABASE RIGHTS (2025) LICENCE OS100024241 AND AC0000807948.

Issue	Date	Remarks	Drawn	Checked	Approved
C	JUL-2026	For deadline seven	TMH	JPC	KR
B	MAY-2026	For deadline four	TMH	JPC	KR
A	AUG-2025	For DCO submission	MAB	JPC	KR

Title


THE NATIONAL GRID (NORWICH TO TILBURY) ORDER
WORKS PLANS
REGULATION 5(2)(j)
SECTION C (SHEET 11 OF 18,
BABERGH DISTRICT COUNCIL AND COLCHESTER CITY COUNCIL)

nationalgrid

PINS Application Number
EN020027


National Grid Drawing Reference
AENC-LSTC-ENG-DWG-0003

Scale	Sheet Size	Sheet	Issue
1:2,500	A0	SHEET 11 OF 18	C

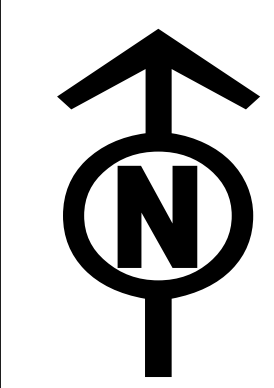


THE NATIONAL GRID (NORWICH TO TILBURY) ORDER
WORKS PLANS
REGULATION 5(2)(j)
SECTION C (SHEET 12 OF 18,
COLCHESTER CITY COUNCIL AND TENDRING DISTRICT COUNCIL)

Application Document 2.3

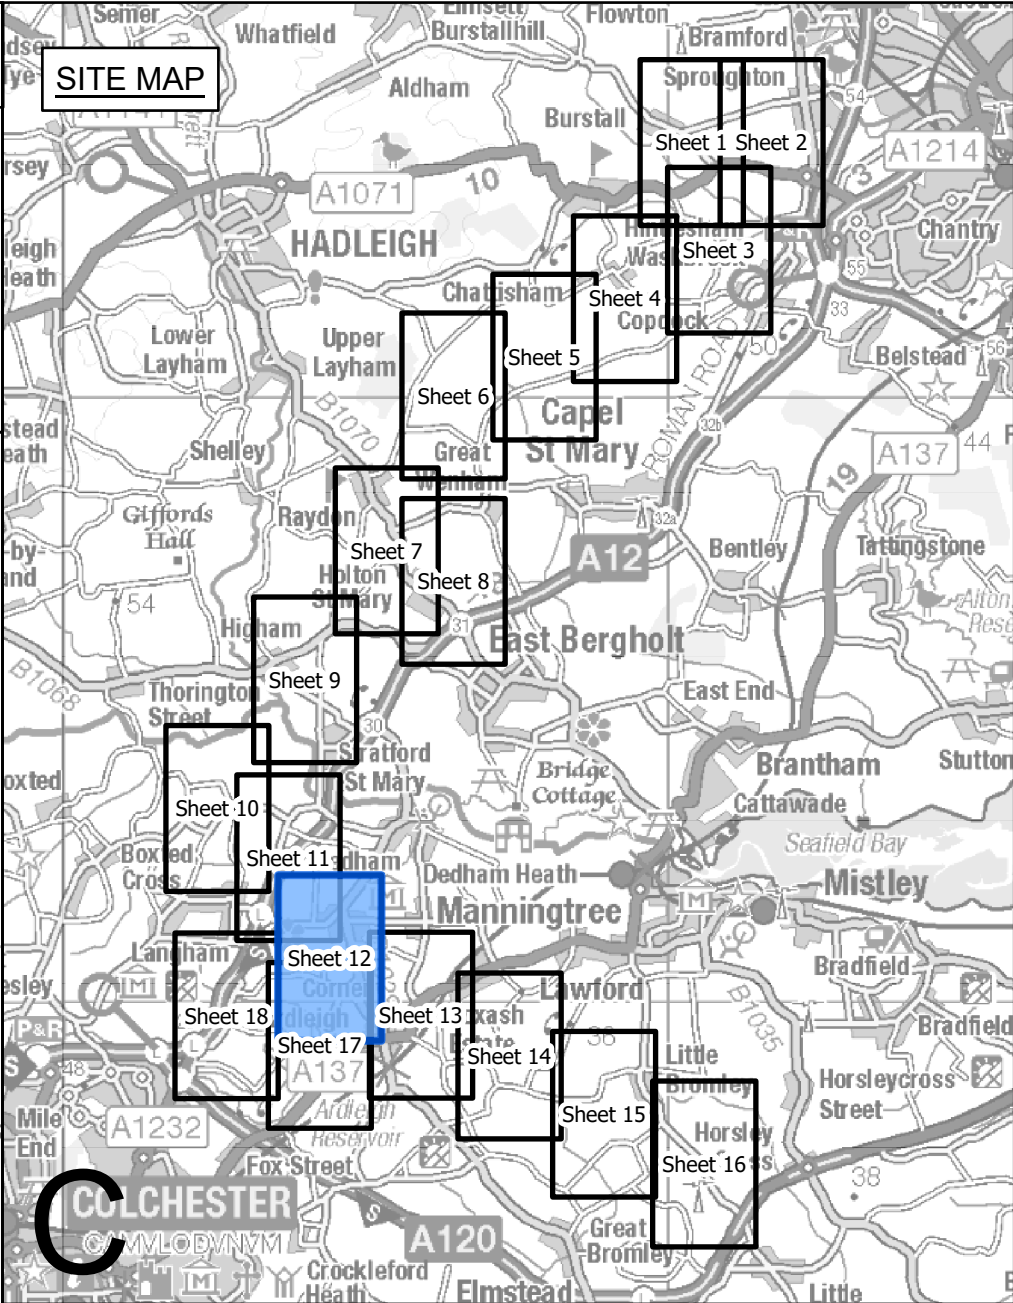

- Legend**
- Local authority boundary
 - Section boundary & local authority boundary
 - Sheet index cutlines
 - Commencement of work
 - Termination of work
 - Order Limits
 - Limits of deviation: overhead lines
 - Limits of deviation: underground cables
 - Limits of deviation: non-linear works
 - Proposed full line tension gantry (not to scale)
 - Proposed lattice pylons (not to scale)
 - Proposed pylon removal (not to scale)
 - Proposed pylon modification (not to scale)
 - Proposed temporary pylon (angle structures only) (not to scale)
 - Proposed overhead line
 - Proposed underground cable centreline
 - Third party overhead line to be removed
 - Third party existing overhead line (modified)
 - Third party proposed overhead line
 - Third party temporary overhead line diversion
 - Third party proposed underground cable centreline
 - Proposed substation

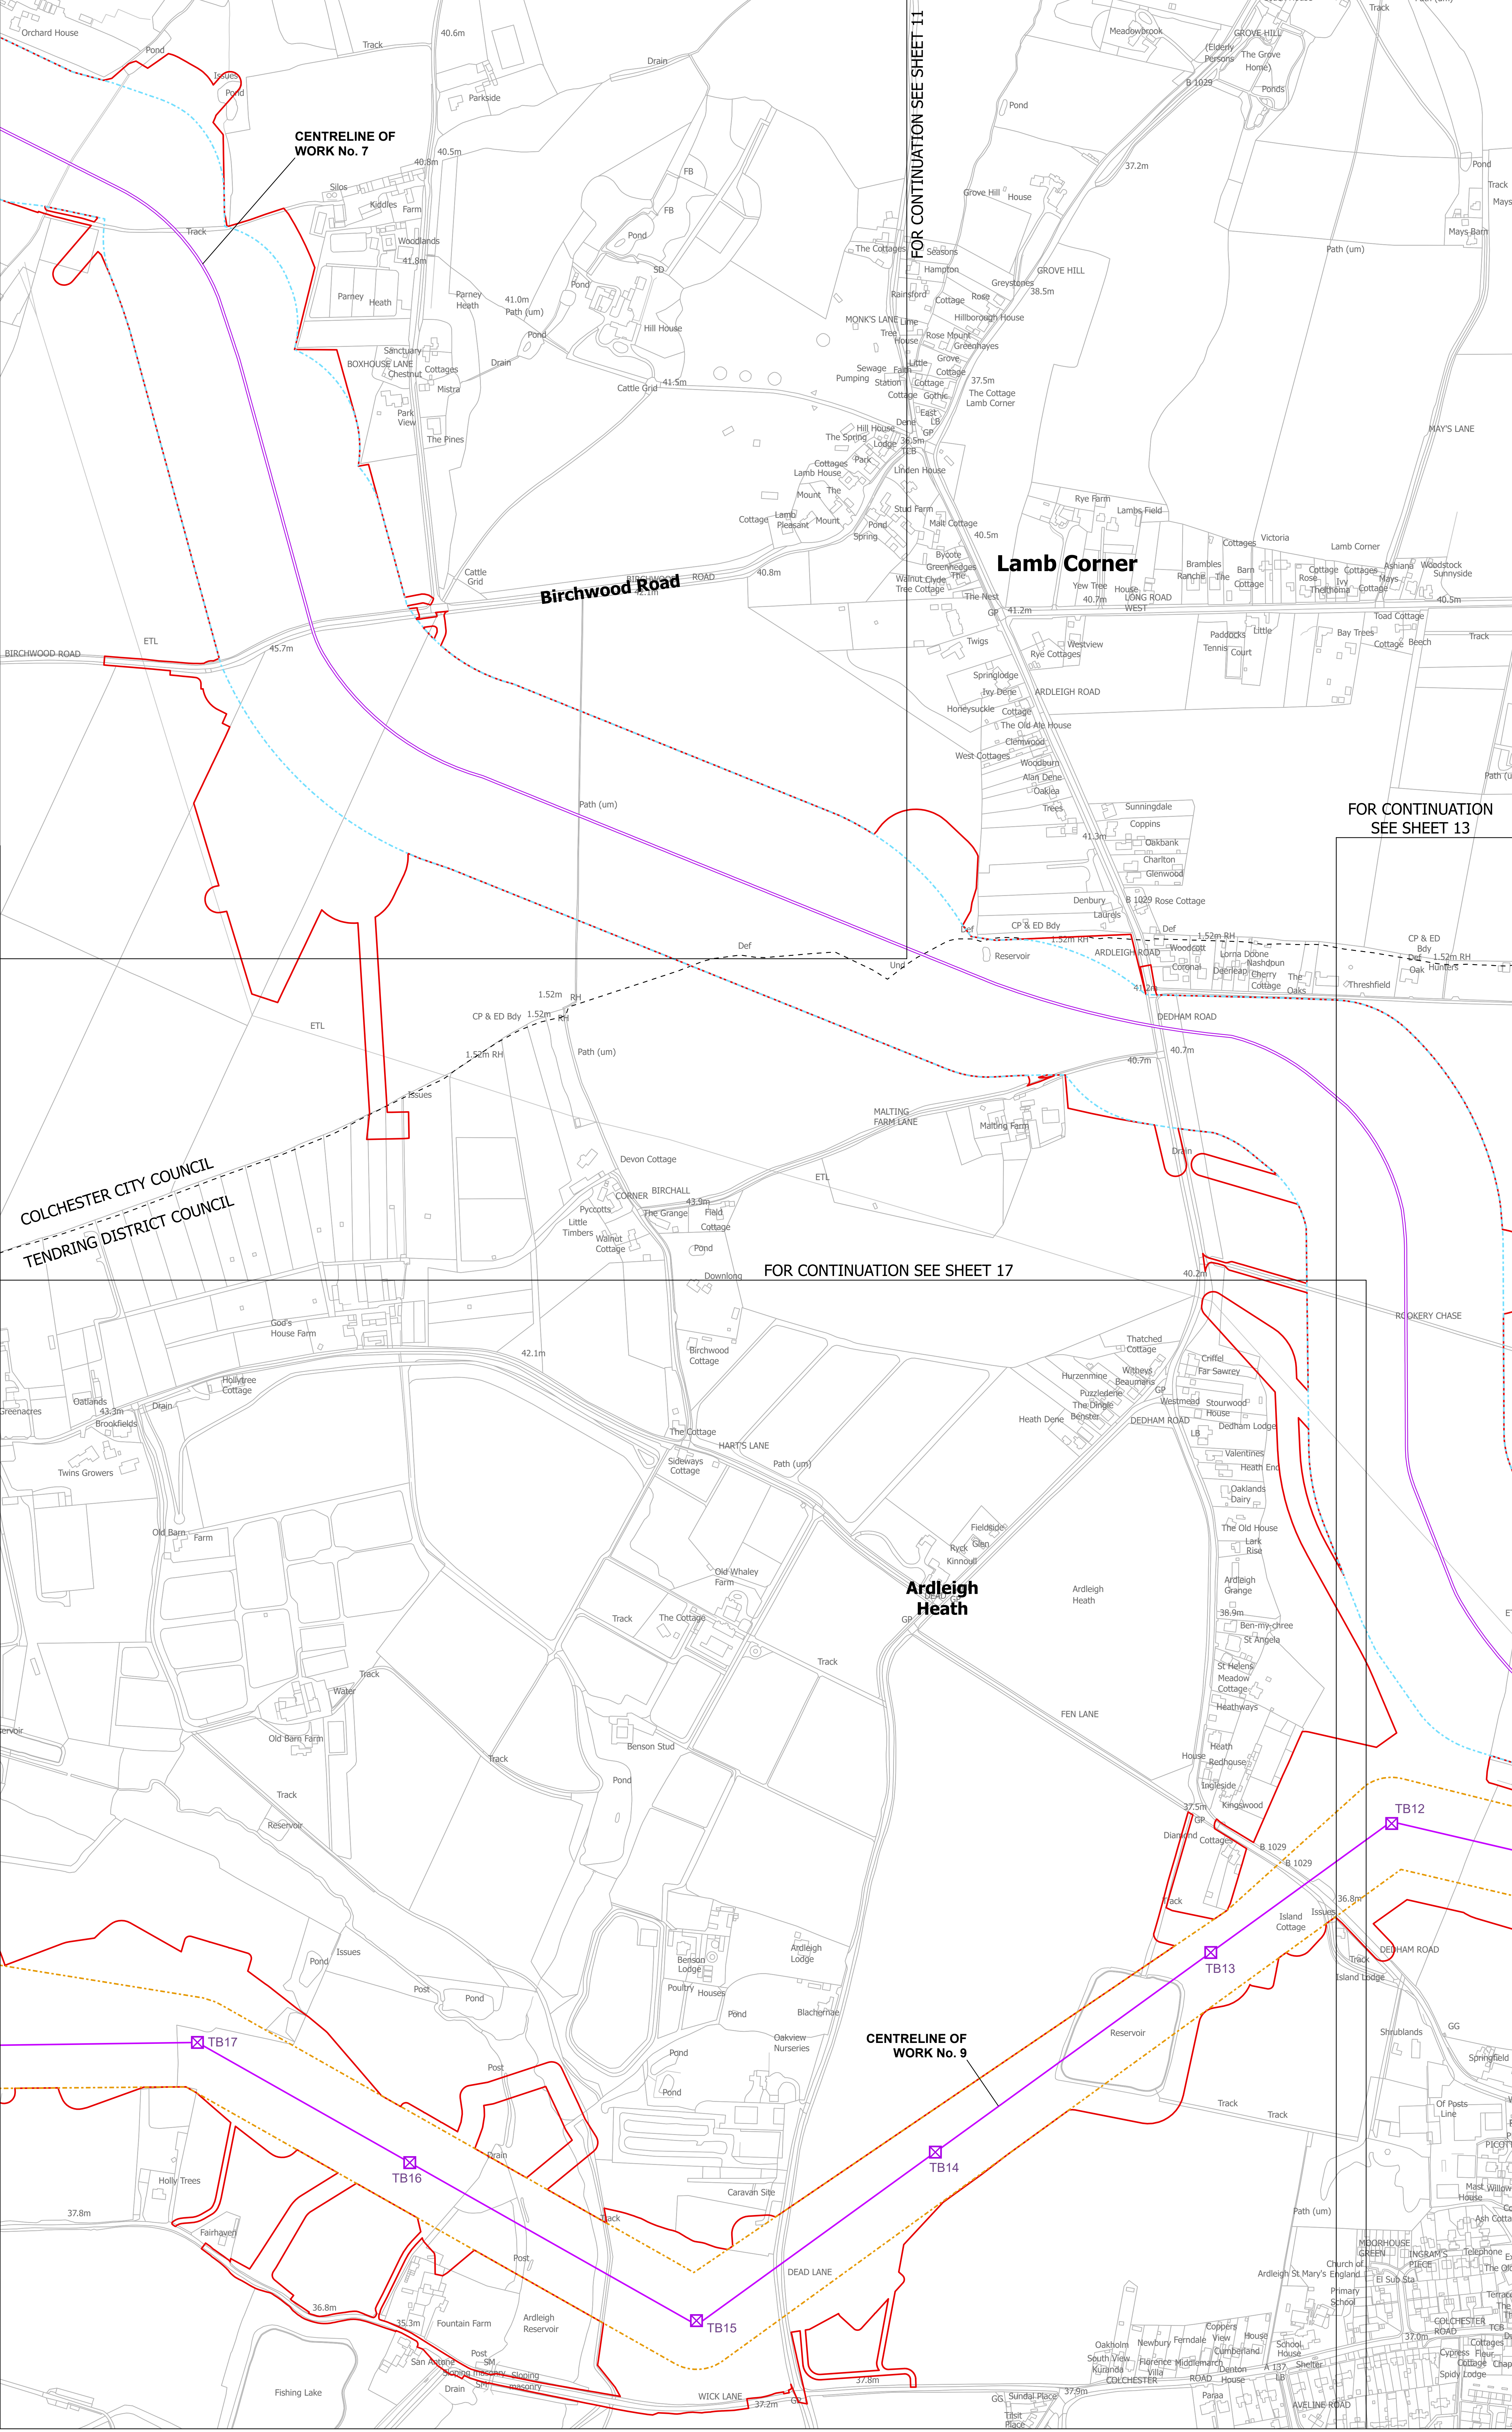


Notes

1. These plans show the Order Limits and potential location for the works. Due to the need for future flexibility, National Grid will be applying for Order Limits and Limits of Deviation within its Development Consent Order, within which any final alignments would lie.

2. For additional detail on the plan suites, please refer to the Guide to Plans (document reference 2.0), located in the Volume 2 of the DCO application.

3. This drawing is scaled at paper size A0, therefore any prints taken at smaller sizes will affect accuracy of the measurement units and should not be scaled against.

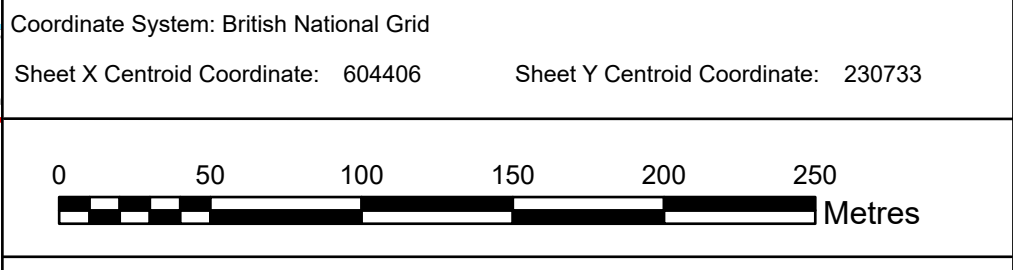

BACKGROUND MAPPING INFORMATION HAS BEEN REPRODUCED FROM THE ORDNANCE SURVEY BY PERMISSION OF ORDNANCE SURVEY OF THE CONTROLLER OF HIS MAJESTY'S STATIONERY OFFICE. © CROWN COPYRIGHT AND DATABASE RIGHTS (2025) LICENCE OS100024241 AND AC0000807948.

Issue	Date	Remarks	Drawn	Checked	Approved
C	JUL-2026	For deadline seven	TMH	JPC	KR
B	MAY-2026	For deadline four	TMH	JPC	KR
A	AUG-2025	For DCO submission	MAB	JPC	KR

Title

THE NATIONAL GRID (NORWICH TO TILBURY) ORDER
WORKS PLANS
REGULATION 5(2)(j)
SECTION C (SHEET 12 OF 18,
COLCHESTER CITY COUNCIL AND
TENDRING DISTRICT COUNCIL)

PINS Application Number

EN020027

National Grid Drawing Reference


AENC-LSTC-ENG-DWG-0003

Scale	Sheet Size	Sheet	Issue
1:2,500	A0	SHEET 12 OF 18	C



THE NATIONAL GRID (NORWICH TO TILBURY) ORDER
WORKS PLANS
REGULATION 5(2)(j)
SECTION C (SHEET 13 OF 18,
COLCHESTER CITY COUNCIL AND TENDRING DISTRICT COUNCIL)

Application Document 2.3

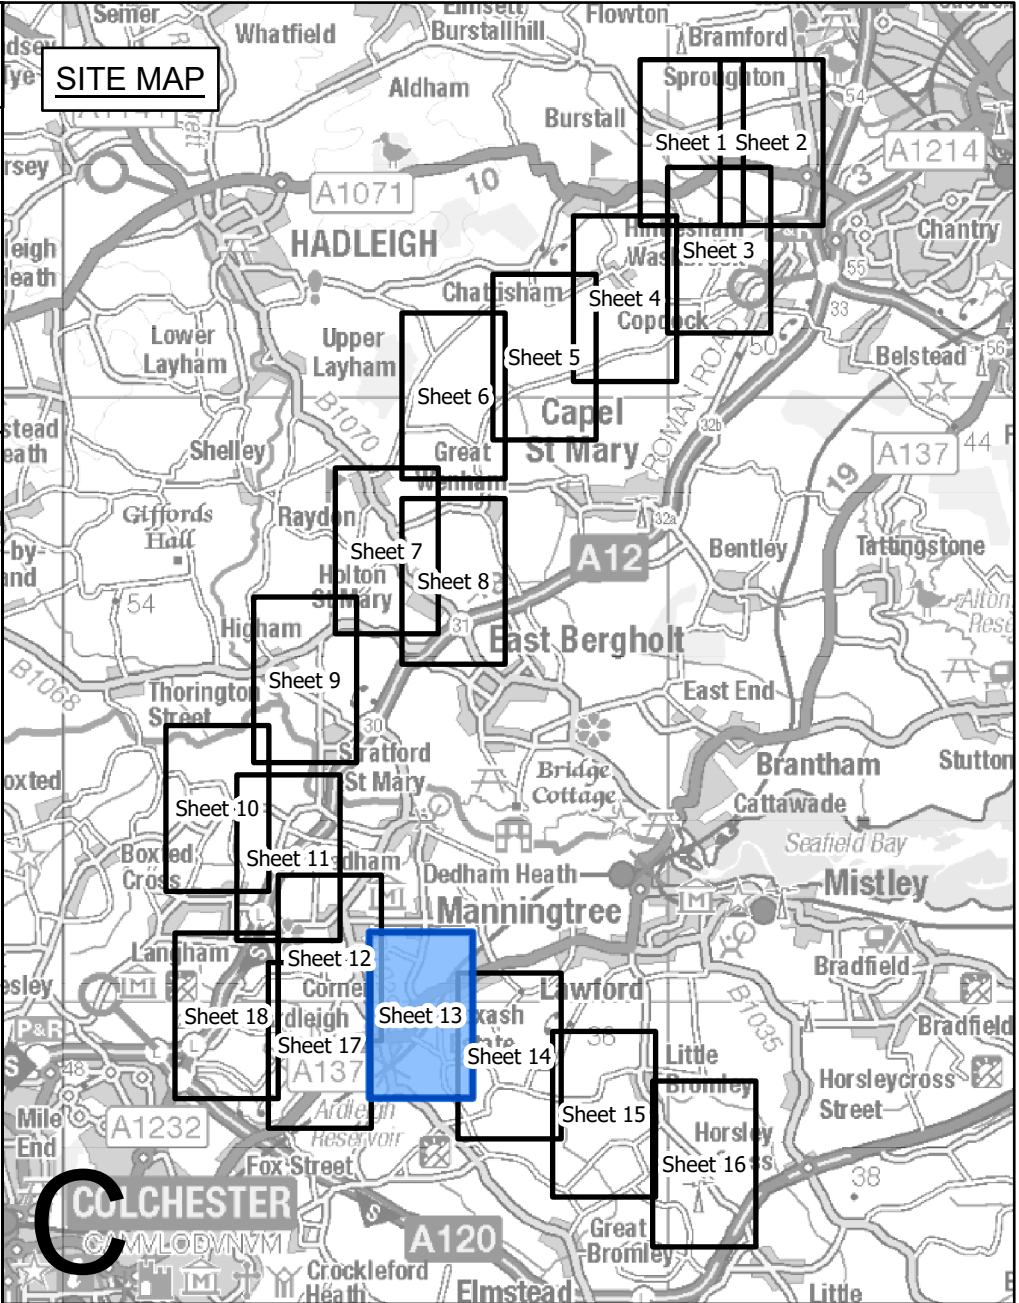

- Legend**
- Local authority boundary
 - Section boundary & local authority boundary
 - Section boundary
 - Sheet index cutlines
 - Commencement of work
 - Termination of work
 - Order Limits
 - Limits of deviation: overhead lines
 - Limits of deviation: underground cables
 - Limits of deviation: non-linear works
 - Proposed full line tension gantry (not to scale)
 - Proposed lattice pylons (not to scale)
 - Proposed pylon removal (not to scale)
 - Proposed pylon modification (not to scale)
 - Proposed temporary pylon (angle structures only) (not to scale)
 - Proposed overhead line
 - Proposed underground cable centreline
 - Third party overhead line to be removed
 - Third party existing overhead line (modified)
 - Third party proposed overhead line
 - Third party temporary overhead line diversion
 - Third party proposed underground cable centreline
 - Proposed substation

Notes

1. These plans show the Order Limits and potential location for the works. Due to the need for future flexibility, National Grid will be applying for Order Limits and Limits of Deviation within its Development Consent Order, within which any final alignments would lie.

2. For additional detail on the plan suites, please refer to the Guide to Plans (document reference 2.0), located in the Volume 2 of the DCO application.

3. This drawing is scaled at paper size A0, therefore any prints taken at smaller sizes will affect accuracy of the measurement units and should not be scaled against.

Coordinate System: British National Grid
Sheet X Centroid Coordinate: 605813 Sheet Y Centroid Coordinate: 229787

0 50 100 150 200 250 Metres

BACKGROUND MAPPING INFORMATION HAS BEEN REPRODUCED FROM THE ORDNANCE SURVEY BY PERMISSION OF ORDNANCE SURVEY OF THE CONTROLLER OF HIS MAJESTY'S STATIONERY OFFICE. © CROWN COPYRIGHT AND DATABASE RIGHTS (2025) LICENCE OS100024241 AND AC0000807948.

Issue	Date	Remarks	Drawn	Checked	Approved
C	JUL-2026	For deadline seven	TMH	JPC	KR
B	MAY-2026	For deadline four	TMH	JPC	KR
A	AUG-2025	For DCO submission	MAB	JPC	KR

Title

THE NATIONAL GRID (NORWICH TO TILBURY) ORDER
WORKS PLANS
REGULATION 5(2)(j)
SECTION C (SHEET 13 OF 18,
COLCHESTER CITY COUNCIL
AND TENDRING DISTRICT COUNCIL)

nationalgrid

PINS Application Number
EN020027


National Grid Drawing Reference
AENC-LSTC-ENG-DWG-0003

Scale	Sheet Size	Sheet	Issue
1:2,500	A0	SHEET 13 OF 18	C



THE NATIONAL GRID (NORWICH TO TILBURY) ORDER
WORKS PLANS
REGULATION 5(2)(j)
SECTION C (SHEET 14 OF 18,
TENDRING DISTRICT COUNCIL)

Application Document 2.3

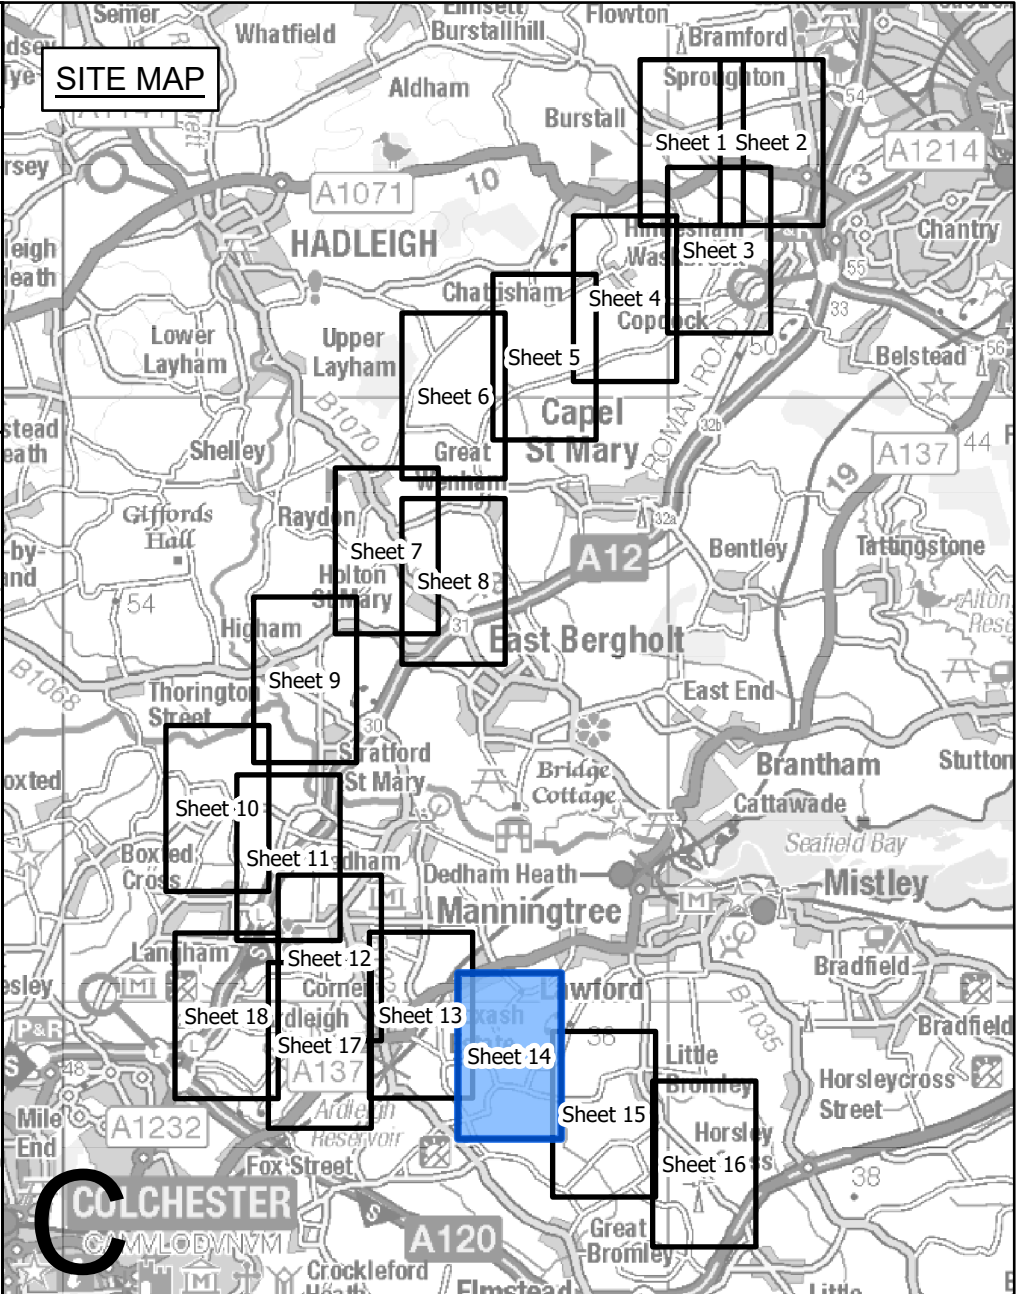

- Legend**
- Local authority boundary
 - Section boundary & local authority boundary
 - Sheet index cutlines
 - Commencement of work
 - Termination of work
 - Order Limits
 - Limits of deviation: overhead lines
 - Limits of deviation: underground cables
 - Limits of deviation: non-linear works
 - Proposed full line tension gantry (not to scale)
 - Proposed lattice pylons (not to scale)
 - Proposed pylon removal (not to scale)
 - Proposed pylon modification (not to scale)
 - Proposed temporary pylon (angle structures only) (not to scale)
 - Proposed overhead line
 - Proposed underground cable centreline
 - Third party overhead line to be removed
 - Third party existing overhead line (modified)
 - Third party proposed overhead line
 - Third party temporary overhead line diversion
 - Third party proposed underground cable centreline
 - Proposed substation

Notes

1. These plans show the Order Limits and potential location for the works. Due to the need for future flexibility, National Grid will be applying for Order Limits and Limits of Deviation within its Development Consent Order, within which any final alignments would lie.

2. For additional detail on the plan suites, please refer to the Guide to Plans (document reference 2.0), located in the Volume 2 of the DCO application.

3. This drawing is scaled at paper size A0, therefore any prints taken at smaller sizes will affect accuracy of the measurement units and should not be scaled against.

Coordinate System: British National Grid
Sheet X Centroid Coordinate: 607378 Sheet Y Centroid Coordinate: 229114

0 50 100 150 200 250 Metres

BACKGROUND MAPPING INFORMATION HAS BEEN REPRODUCED FROM THE ORDNANCE SURVEY BY PERMISSION OF ORDNANCE SURVEY OF THE CONTROLLER OF HIS MAJESTY'S STATIONERY OFFICE. © CROWN COPYRIGHT AND DATABASE RIGHTS (2025) LICENCE OS100024241 AND AC0000807948.

Issue	Date	Remarks	Drawn	Checked	Approved
C	JUL-2026	For deadline seven	TMH	JPC	KR
B	MAY-2026	For deadline four	TMH	JPC	KR
A	AUG-2025	For DCO submission	MAB	JPC	KR

Title

THE NATIONAL GRID
(NORWICH TO TILBURY) ORDER
WORKS PLANS
REGULATION 5(2)(j)
SECTION C (SHEET 14 OF 18,
TENDRING DISTRICT COUNCIL)

nationalgrid


PINS Application Number


EN020027

National Grid Drawing Reference

AENC-LSTC-ENG-DWG-0003


Scale	Sheet Size	Sheet	Issue
1:2,500	A0	SHEET 14 OF 18	C

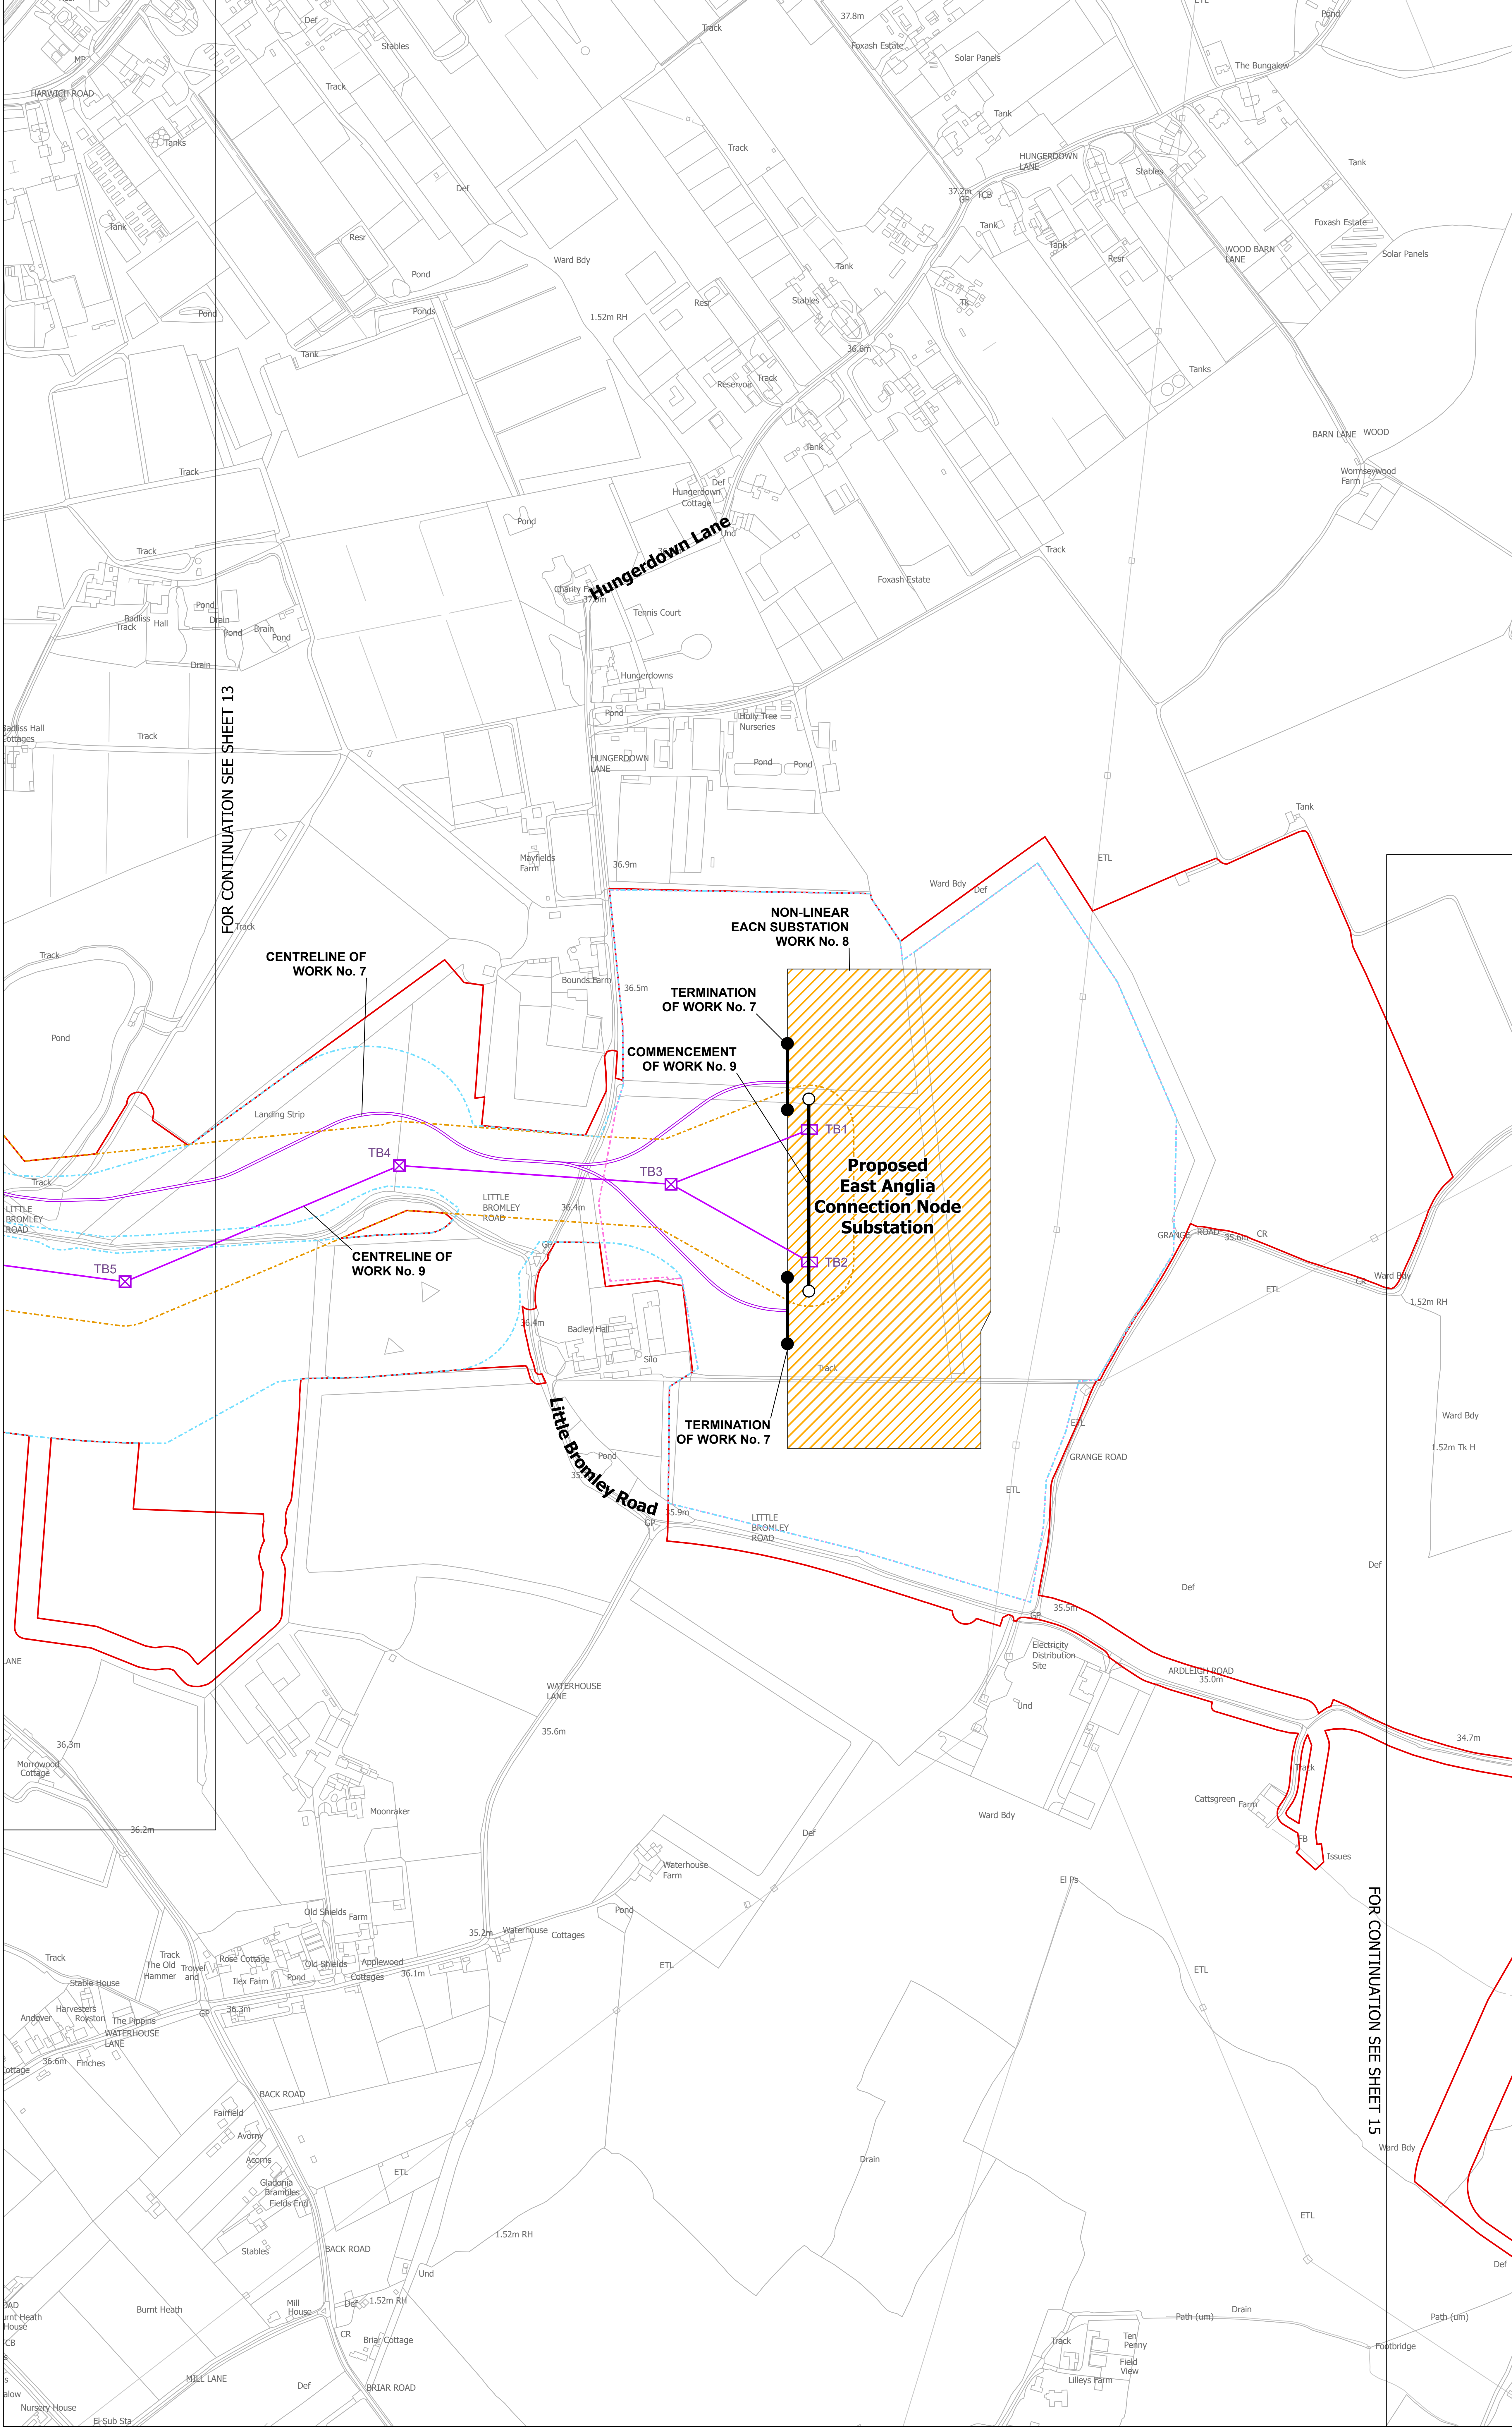

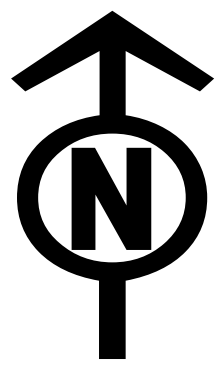

THE NATIONAL GRID (NORWICH TO TILBURY) ORDER
WORKS PLANS
REGULATION 5(2)(j)
SECTION C (SHEET 15 OF 18,
TENDRING DISTRICT COUNCIL)

Application Document 2.3

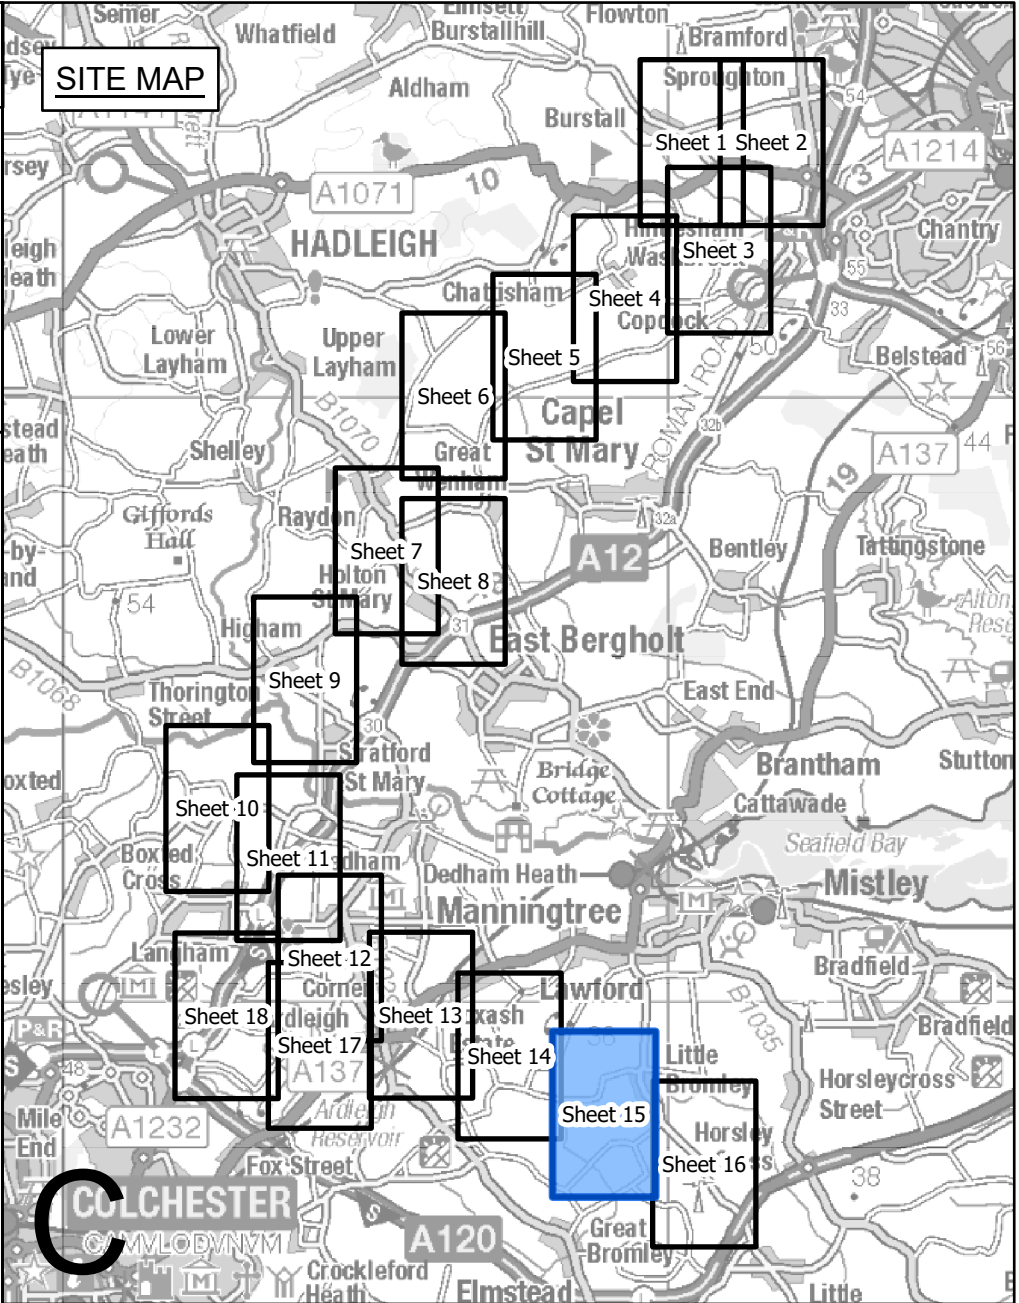

- Legend**
- Local authority boundary
 - Section boundary & local authority boundary
 - Sheet index cutlines
 - Commencement of work
 - Termination of work
 - Order Limits
 - Limits of deviation: overhead lines
 - Limits of deviation: underground cables
 - Limits of deviation: non-linear works
 - Proposed full line tension gantry (not to scale)
 - Proposed lattice pylons (not to scale)
 - Proposed pylon removal (not to scale)
 - Proposed pylon modification (not to scale)
 - Proposed temporary pylon (angle structures only) (not to scale)
 - Proposed overhead line
 - Proposed underground cable centreline
 - Third party overhead line to be removed
 - Third party existing overhead line (modified)
 - Third party proposed overhead line
 - Third party temporary overhead line diversion
 - Third party proposed underground cable centreline
 - Proposed substation

Notes

1. These plans show the Order Limits and potential location for the works. Due to the need for future flexibility, National Grid will be applying for Order Limits and Limits of Deviation within its Development Consent Order, within which any final alignments would lie.

2. For additional detail on the plan suites, please refer to the Guide to Plans (document reference 2.0), located in the Volume 2 of the DCO application.

3. This drawing is scaled at paper size A0, therefore any prints taken at smaller sizes will affect accuracy of the measurement units and should not be scaled against.

Coordinate System: British National Grid
Sheet X Centroid Coordinate: 608942 Sheet Y Centroid Coordinate: 228148



BACKGROUND MAPPING INFORMATION HAS BEEN REPRODUCED FROM THE ORDNANCE SURVEY BY PERMISSION OF ORDNANCE SURVEY OF THE CONTROLLER OF HIS MAJESTY'S STATIONERY OFFICE. © CROWN COPYRIGHT AND DATABASE RIGHTS (2025) LICENCE OS100024241 AND AC0000807948.

Issue	Date	Remarks	Drawn	Checked	Approved
C	JUL-2026	For deadline seven	TMH	JPC	KR
B	MAY-2026	For deadline four	TMH	JPC	KR
A	AUG-2025	For DCO submission	MAB	JPC	KR

Title


THE NATIONAL GRID
(NORWICH TO TILBURY) ORDER
WORKS PLANS
REGULATION 5(2)(j)
SECTION C (SHEET 15 OF 18,
TENDRING DISTRICT COUNCIL)

nationalgrid

PINS Application Number
EN020027

National Grid Drawing Reference
AENC-LSTC-ENG-DWG-0003


Scale	Sheet Size	Sheet	Issue
1:2,500	A0	SHEET 15 OF 18	C

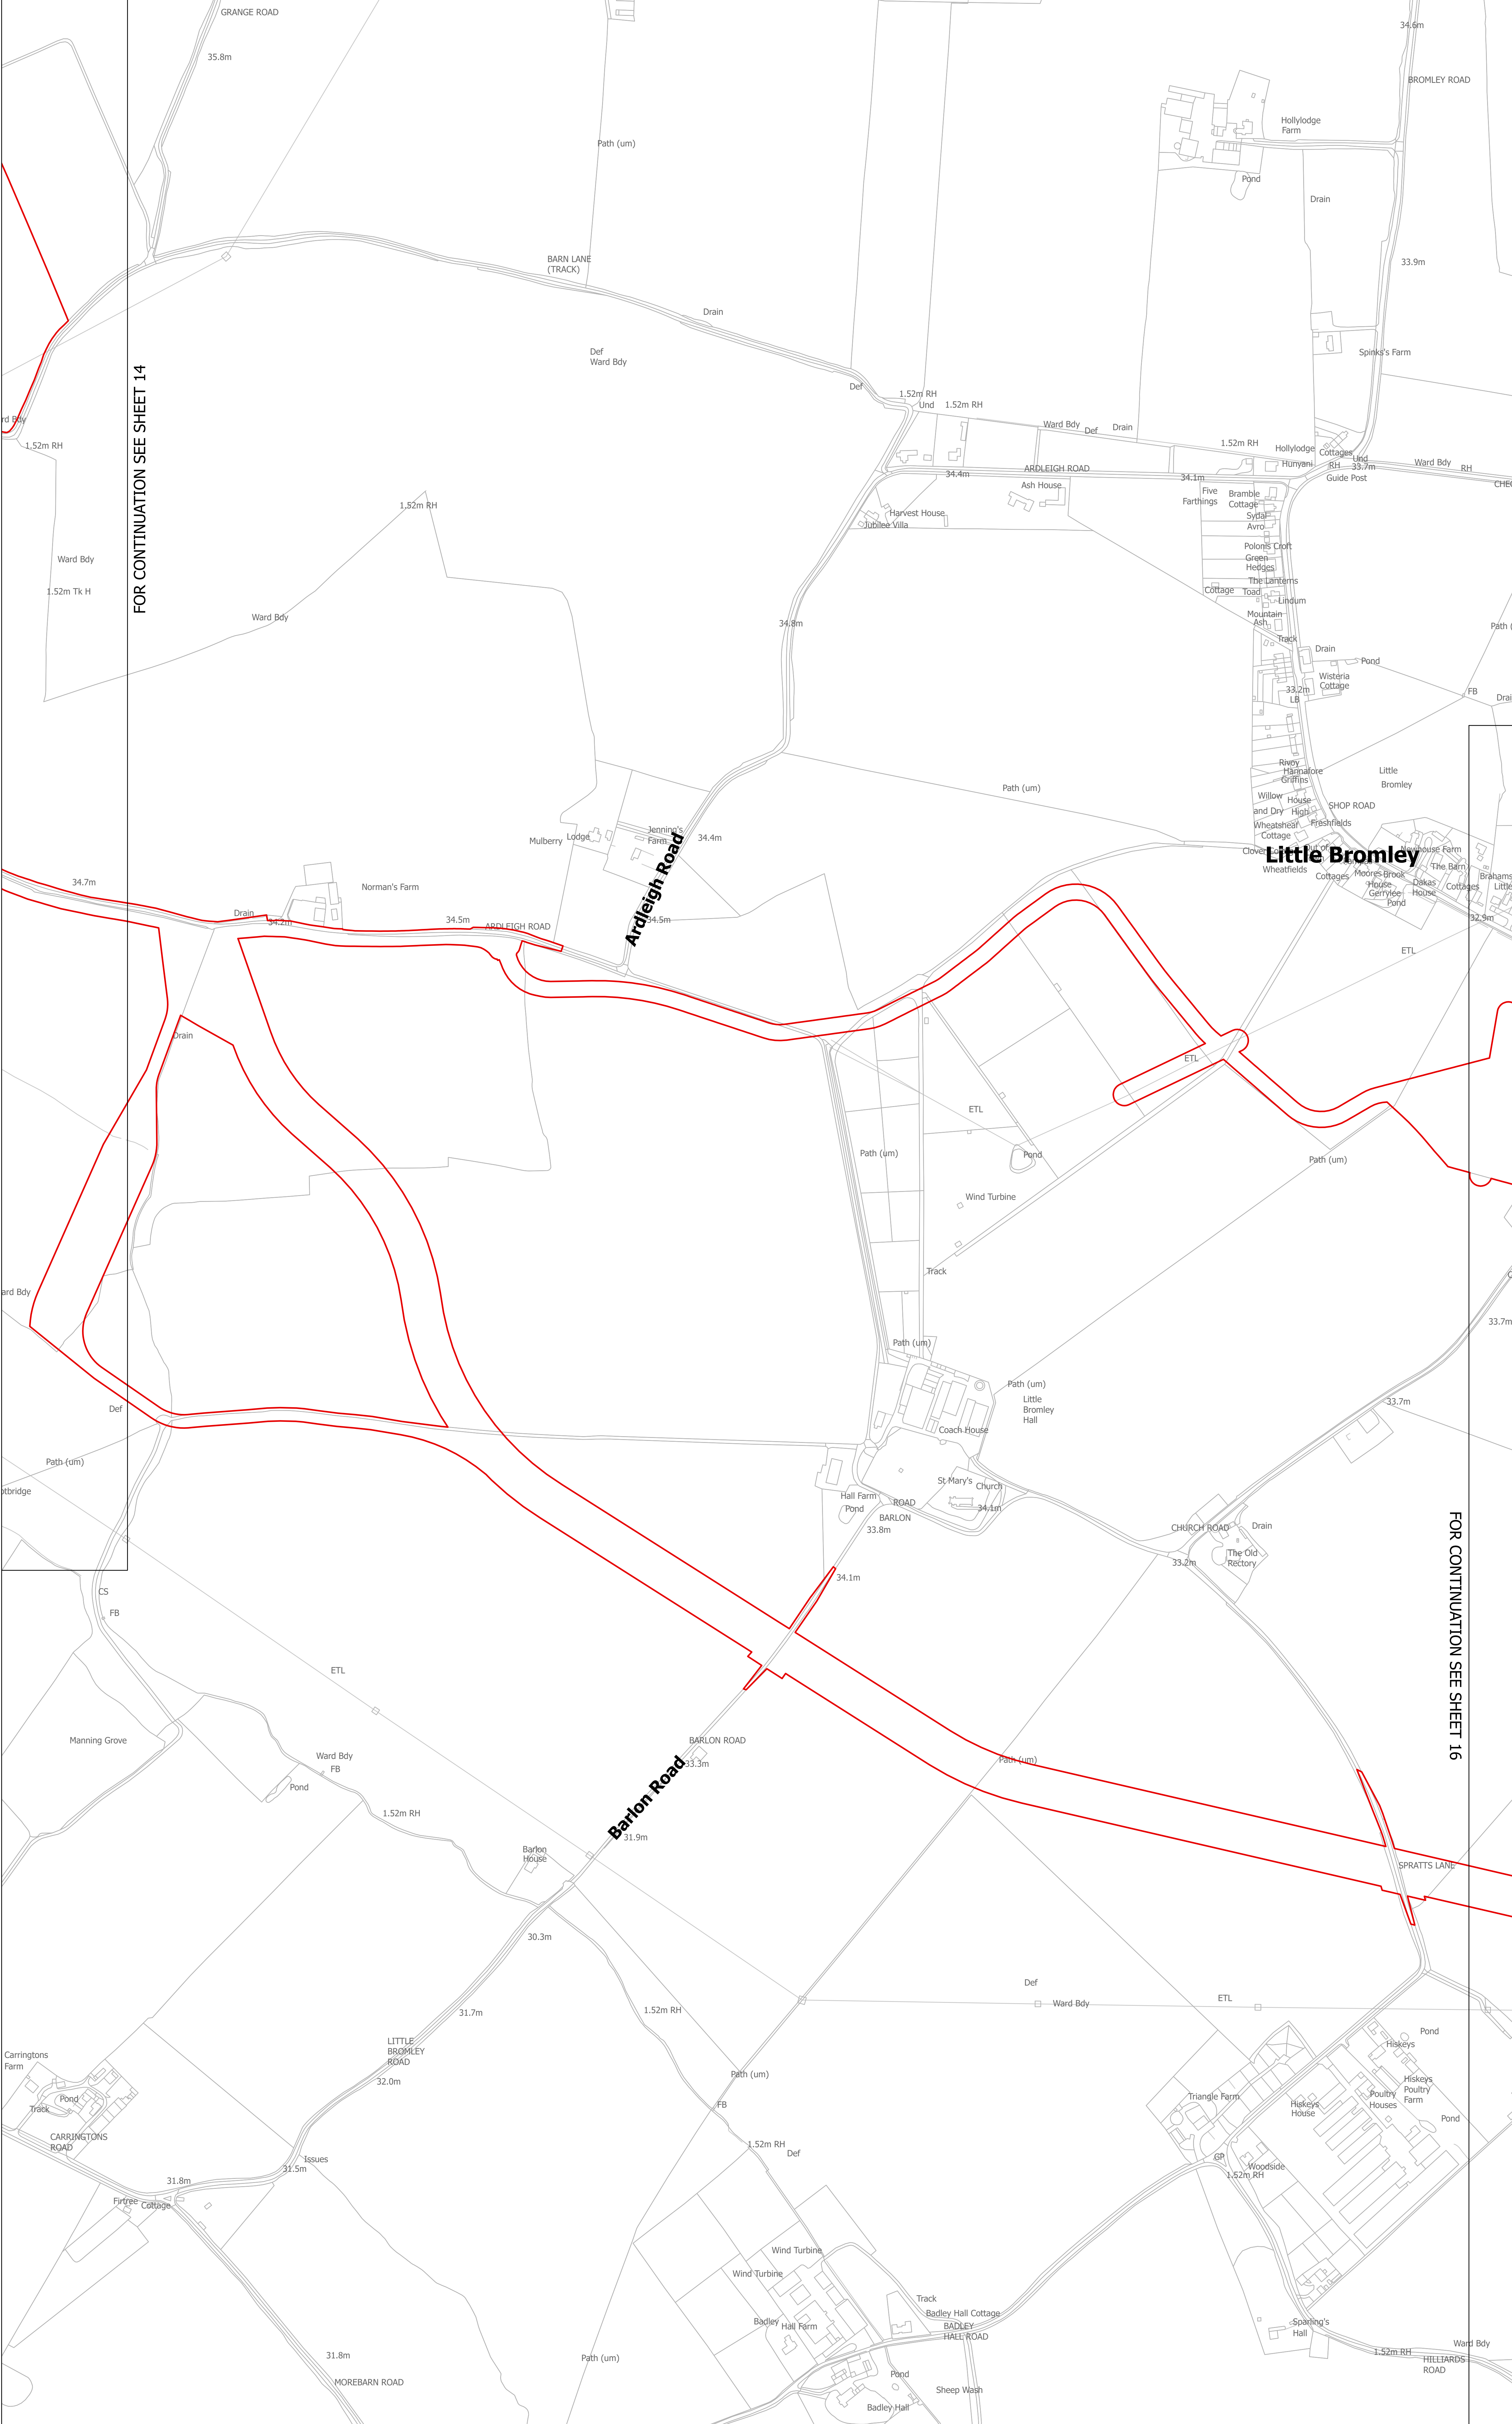



THE NATIONAL GRID (NORWICH TO TILBURY) ORDER
WORKS PLANS
REGULATION 5(2)(j)
SECTION C (SHEET 16 OF 18,
TENDRING DISTRICT COUNCIL)


Application Document 2.3

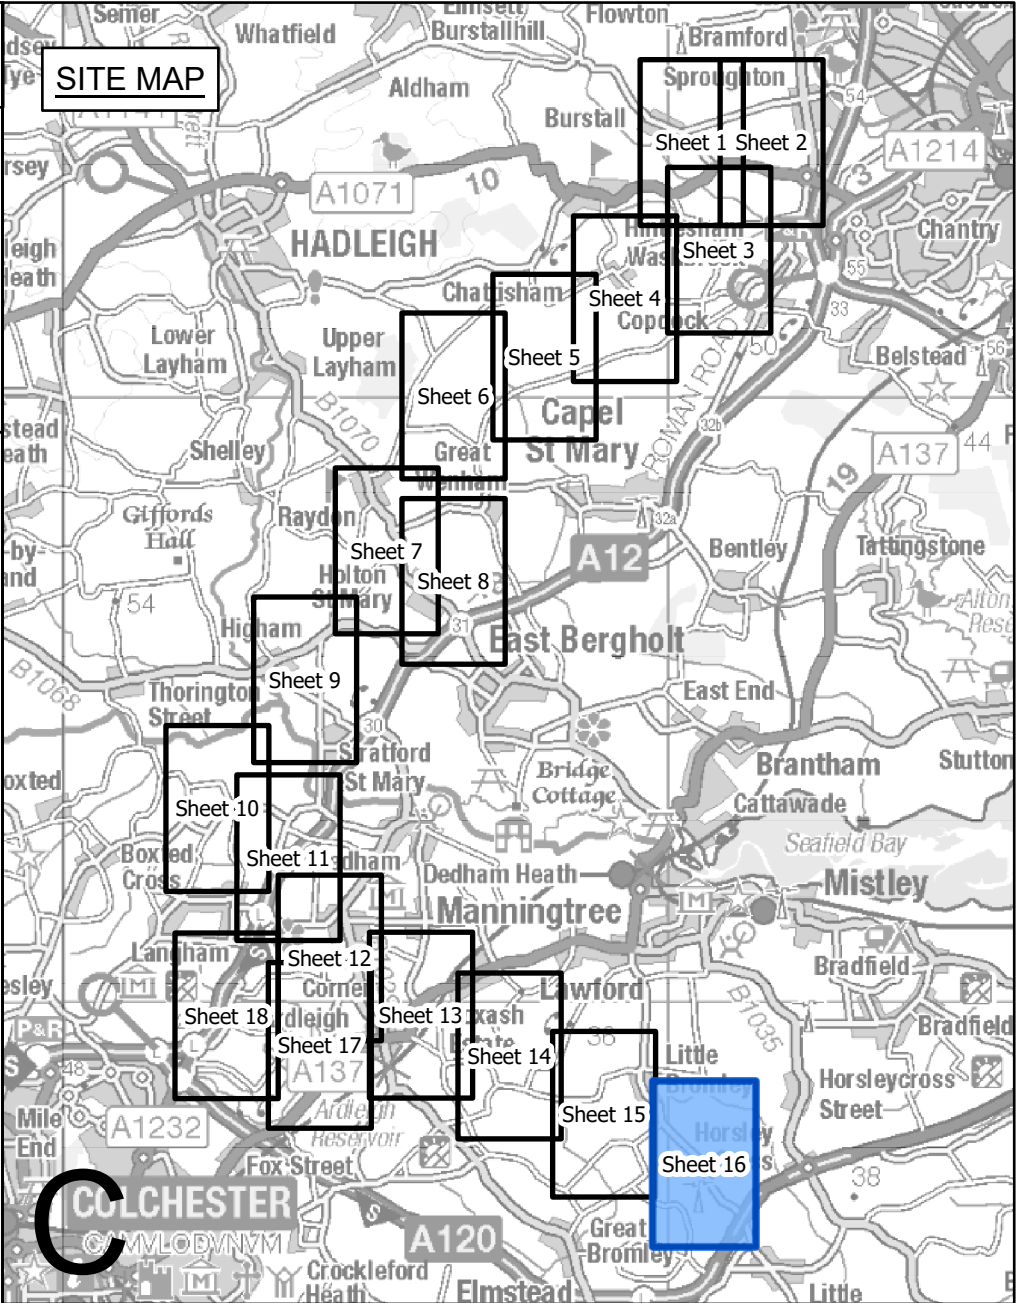

- Legend**
- Local authority boundary
 - Section boundary & local authority boundary
 - Sheet index cutlines
 - Commencement of work
 - Termination of work
 - Order Limits
 - Limits of deviation: overhead lines
 - Limits of deviation: underground cables
 - Limits of deviation: non-linear works
 - Proposed full line tension gantry (not to scale)
 - Proposed lattice pylons (not to scale)
 - Proposed pylon removal (not to scale)
 - Proposed pylon modification (not to scale)
 - Proposed temporary pylon (angle structures only) (not to scale)
 - Proposed overhead line
 - Proposed underground cable centreline
 - Third party overhead line to be removed
 - Third party existing overhead line (modified)
 - Third party proposed overhead line
 - Third party temporary overhead line diversion
 - Third party proposed underground cable centreline
 - Proposed substation



- Notes**
- These plans show the Order Limits and potential location for the works. Due to the need for future flexibility, National Grid will be applying for Order Limits and Limits of Deviation within its Development Consent Order, within which any final alignments would lie.
 - For additional detail on the plan suites, please refer to the Guide to Plans (document reference 2.0), located in the Volume 2 of the DCO application.
 - This drawing is scaled at paper size A0, therefore any prints taken at smaller sizes will affect accuracy of the measurement units and should not be scaled against.

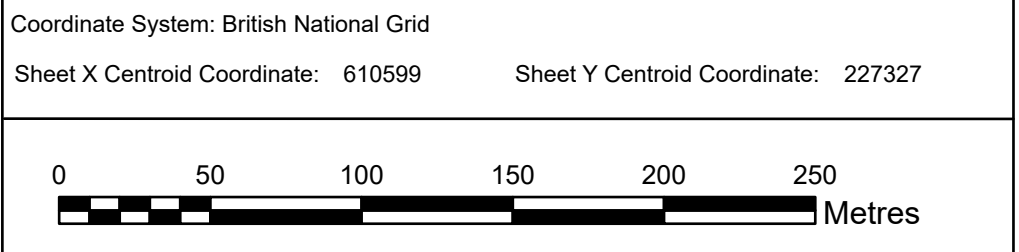

BACKGROUND MAPPING INFORMATION HAS BEEN REPRODUCED FROM THE ORDNANCE SURVEY BY PERMISSION OF ORDNANCE SURVEY OF THE CONTROLLER OF HIS MAJESTY'S STATIONERY OFFICE. © CROWN COPYRIGHT AND DATABASE RIGHTS (2025) LICENCE OS100024241 AND AC0000807948.

Issue	Date	Remarks	Drawn	Checked	Approved
C	JUL-2026	For deadline seven	TMH	JPC	KR
B	MAY-2026	For deadline four	TMH	JPC	KR
A	AUG-2025	For DCO submission	MAB	JPC	KR

Title

THE NATIONAL GRID
(NORWICH TO TILBURY) ORDER
WORKS PLANS
REGULATION 5(2)(j)
SECTION C (SHEET 16 OF 18,
TENDRING DISTRICT COUNCIL)

nationalgrid


PINS Application Number
EN020027

National Grid Drawing Reference
AENC-LSTC-ENG-DWG-0003

Scale	Sheet Size	Sheet	Issue
1:2,500	A0	SHEET 16 OF 18	C

THE NATIONAL GRID (NORWICH TO TILBURY) ORDER
WORKS PLANS
REGULATION 5(2)(j)
SECTION C (SHEET 17 OF 18,
COLCHESTER CITY COUNCIL AND TENDRING DISTRICT COUNCIL)

Application Document 2.3

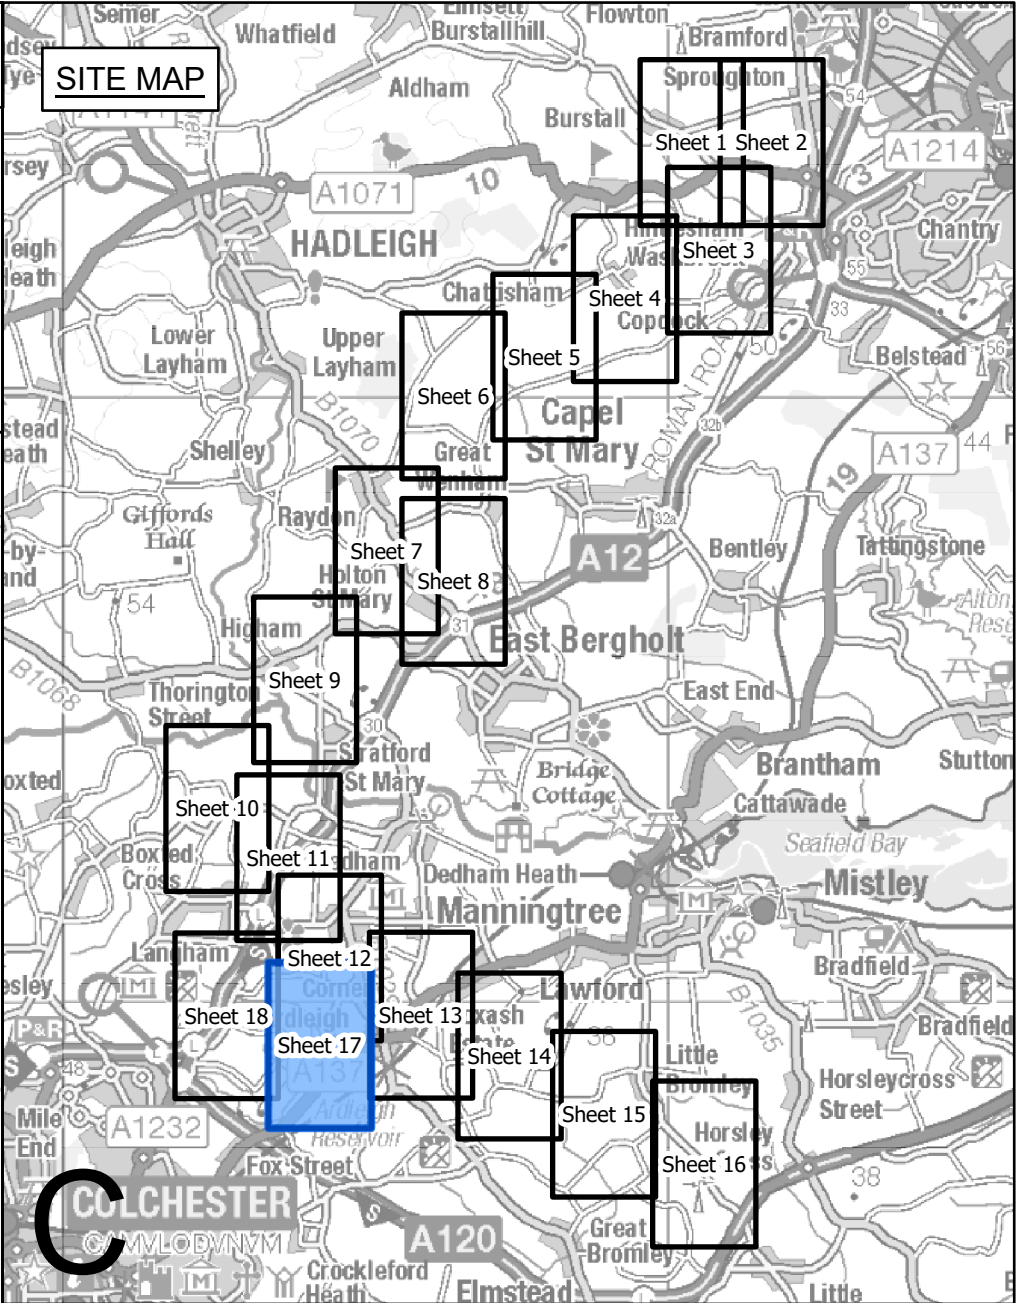

- Legend**
- Local authority boundary
 - Section boundary & local authority boundary
 - Section boundary
 - Sheet index cutlines
 - Commencement of work
 - Termination of work
 - Order Limits
 - Limits of deviation: overhead lines
 - Limits of deviation: underground cables
 - Limits of deviation: non-linear works
 - Proposed full line tension gantry (not to scale)
 - Proposed lattice pylons (not to scale)
 - Proposed pylon removal (not to scale)
 - Proposed pylon modification (not to scale)
 - Proposed temporary pylon (angle structures only) (not to scale)
 - Proposed overhead line
 - Proposed underground cable centreline
 - Third party overhead line to be removed
 - Third party existing overhead line (modified)
 - Third party proposed overhead line
 - Third party temporary overhead line diversion
 - Third party proposed underground cable centreline
 - Proposed substation

- Notes**
- These plans show the Order Limits and potential location for the works. Due to the need for future flexibility, National Grid will be applying for Order Limits and Limits of Deviation within its Development Consent Order, within which any final alignments would lie.
 - For additional detail on the plan suites, please refer to the Guide to Plans (document reference 2.0), located in the Volume 2 of the DCO application.
 - This drawing is scaled at paper size A0, therefore any prints taken at smaller sizes will affect accuracy of the measurement units and should not be scaled against.

Coordinate System: British National Grid
Sheet X Centroid Coordinate: 604241 Sheet Y Centroid Coordinate: 225287

0 50 100 150 200 250 Metres

BACKGROUND MAPPING INFORMATION HAS BEEN REPRODUCED FROM THE ORDNANCE SURVEY BY PERMISSION OF ORDNANCE SURVEY OF THE CONTROLLER OF HIS MAJESTY'S STATIONERY OFFICE. © CROWN COPYRIGHT AND DATABASE RIGHTS (2025) LICENCE OS100024241 AND AC0000807948.

Issue	Date	Remarks	Drawn	Checked	Approved
C	JUL-2026	For deadline seven	TMH	JPC	KR
B	MAY-2026	For deadline four	TMH	JPC	KR
A	AUG-2025	For DCO submission	MAB	JPC	KR

Title



THE NATIONAL GRID (NORWICH TO TILBURY) ORDER
WORKS PLANS
REGULATION 5(2)(j)
SECTION C (SHEET 17 OF 18,
COLCHESTER CITY COUNCIL AND
TENDRING DISTRICT COUNCIL)


nationalgrid

PINS Application Number
EN020027

National Grid Drawing Reference
AENC-LSTC-ENG-DWG-0003


Scale	Sheet Size	Sheet	Issue
1:2,500	A0	SHEET 17 OF 18	C

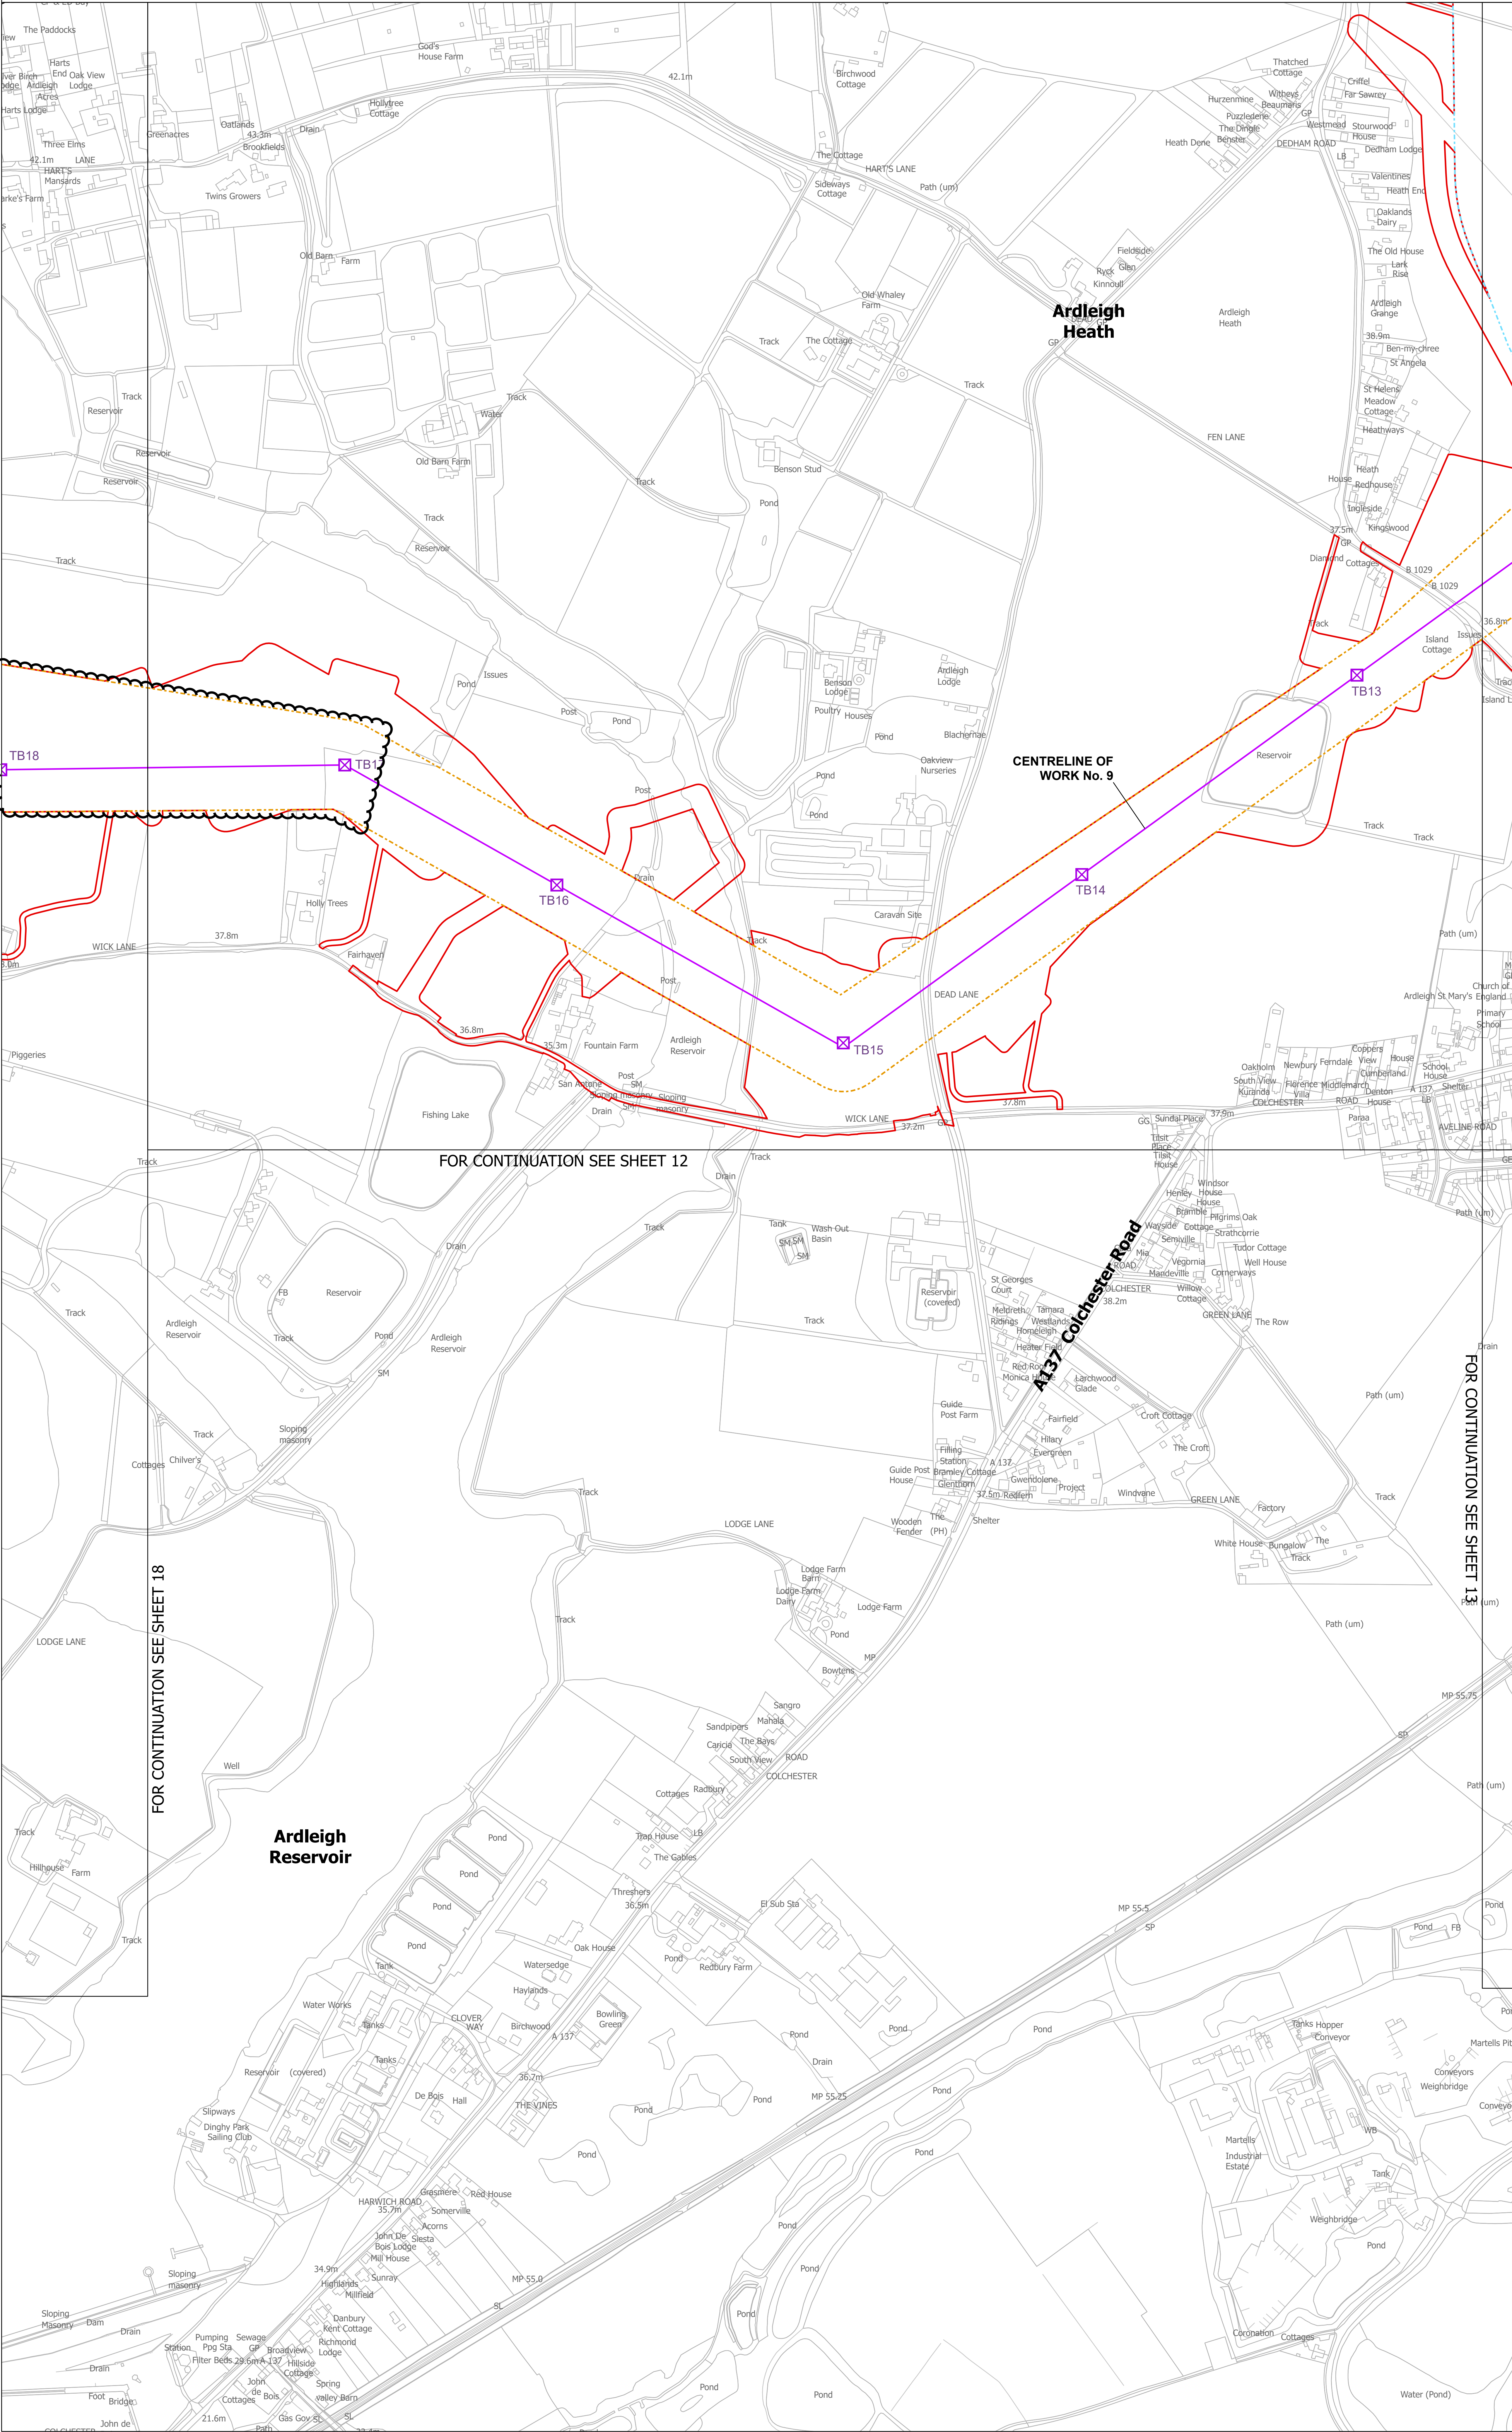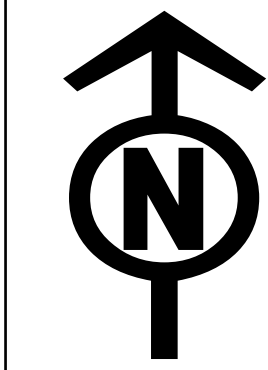

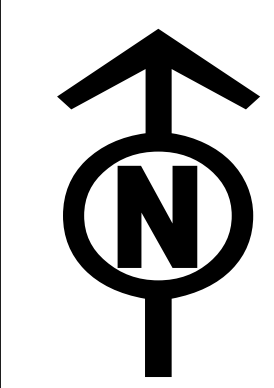

THE NATIONAL GRID (NORWICH TO TILBURY) ORDER
WORKS PLANS
REGULATION 5(2)(j)
SECTION C (SHEET 18 OF 18,
COLCHESTER CITY COUNCIL AND TENDRING DISTRICT COUNCIL)

Application Document 2.3

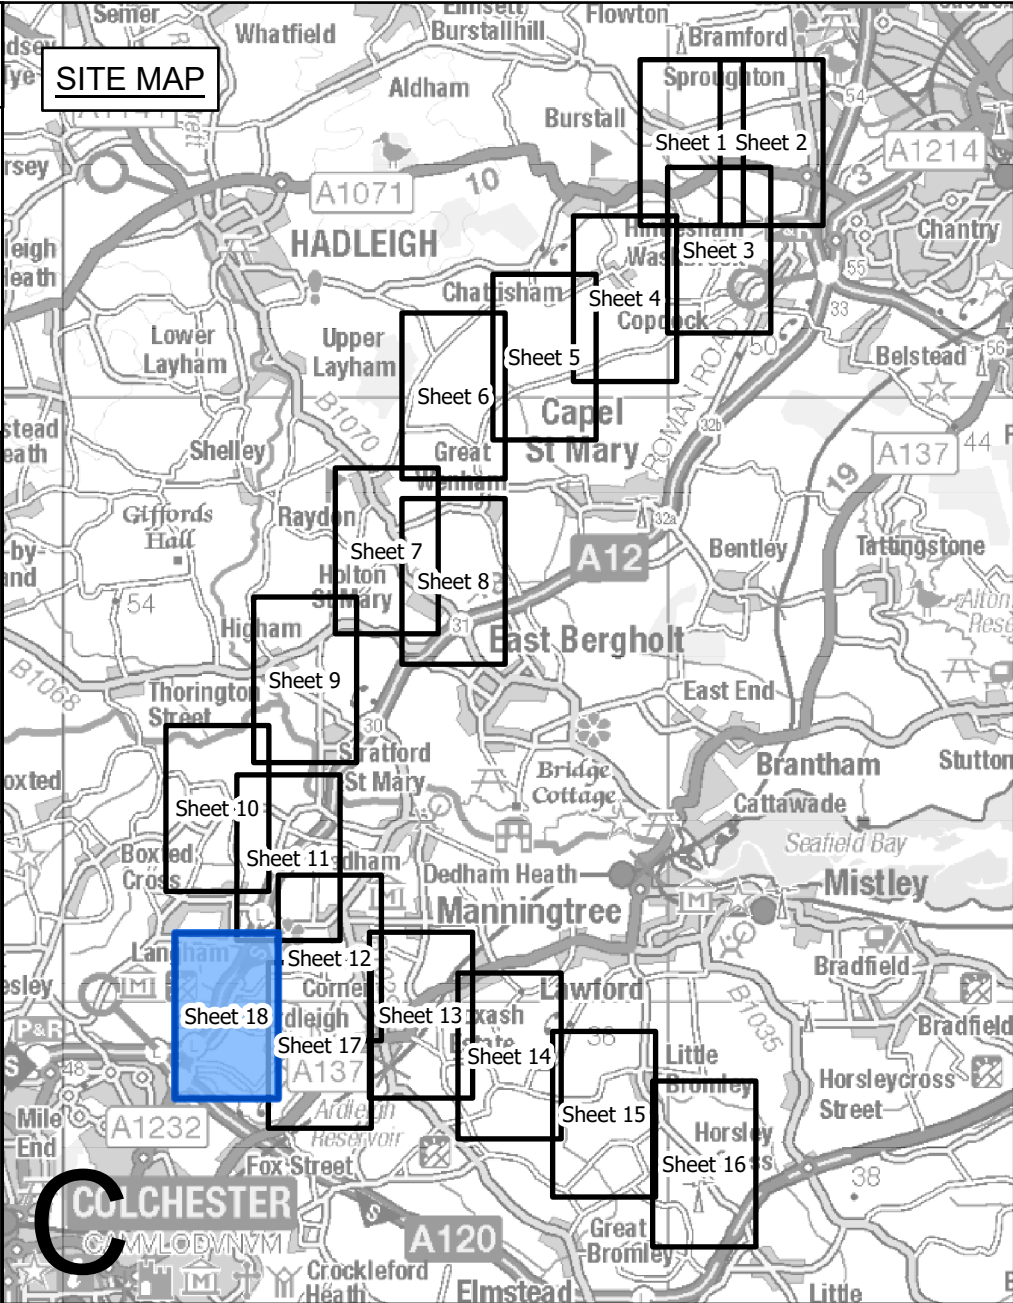

FOR CONTINUATION SEE SHEET 11

- Legend**
- Local authority boundary
 - Section boundary & local authority boundary
 - Section boundary
 - Sheet index cutlines
 - Commencement of work
 - Termination of work
 - Order Limits
 - Limits of deviation: overhead lines
 - Limits of deviation: underground cables
 - Limits of deviation: non-linear works
 - Proposed full line tension gantry (not to scale)
 - Proposed lattice pylons (not to scale)
 - Proposed pylon removal (not to scale)
 - Proposed pylon modification (not to scale)
 - Proposed temporary pylon (angle structures only) (not to scale)
 - Proposed overhead line
 - Proposed underground cable centreline
 - Third party overhead line to be removed
 - Third party existing overhead line (modified)
 - Third party proposed overhead line
 - Third party temporary overhead line diversion
 - Third party proposed underground cable centreline
 - Proposed substation

- Notes**
- These plans show the Order Limits and potential location for the works. Due to the need for future flexibility, National Grid will be applying for Order Limits and Limits of Deviation within its Development Consent Order, within which any final alignments would lie.
 - For additional detail on the plan suites, please refer to the Guide to Plans (document reference 2.0), located in the Volume 2 of the DCO application.
 - This drawing is scaled at paper size A0, therefore any prints taken at smaller sizes will affect accuracy of the measurement units and should not be scaled against.

Coordinate System: British National Grid
Sheet X Centroid Coordinate: 602701 Sheet Y Centroid Coordinate: 229778

0 50 100 150 200 250 Metres

BACKGROUND MAPPING INFORMATION HAS BEEN REPRODUCED FROM THE ORDNANCE SURVEY BY PERMISSION OF ORDNANCE SURVEY OF THE CONTROLLER OF HIS MAJESTY'S STATIONERY OFFICE. © CROWN COPYRIGHT AND DATABASE RIGHTS (2025) LICENCE OS100024241 AND AC0000807948.

Issue	Date	Remarks	Drawn	Checked	Approved
C	JUL-2026	For deadline seven	TMH	JPC	KR
B	MAY-2026	For deadline four	TMH	JPC	KR
A	AUG-2025	For DCO submission	MAB	JPC	KR

Title

THE NATIONAL GRID
(NORWICH TO TILBURY) ORDER
WORKS PLANS
REGULATION 5(2)(j)
SECTION C (SHEET 18 OF 18,
COLCHESTER CITY COUNCIL
AND TENDRING DISTRICT COUNCIL)


PINS Application Number

EN020027

National Grid Drawing Reference

AENC-LSTC-ENG-DWG-0003

Scale	Sheet Size	Sheet	Issue
1:2,500	A0	SHEET 18 OF 18	C

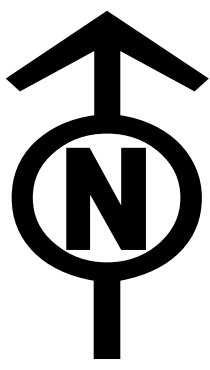


THE NATIONAL GRID (NORWICH TO TILBURY) ORDER
WORKS PLANS
REGULATION 5(2)(j)

TABLE OF PARAMETERS - SECTION C (SHEET 1 OF 1,
MID SUFFOLK DISTRICT COUNCIL, BABERGH DISTRICT COUNCIL, TENDRING DISTRICT COUNCIL AND COLCHESTER CITY COUNCIL)

Application Document 2.3

SITE MAP

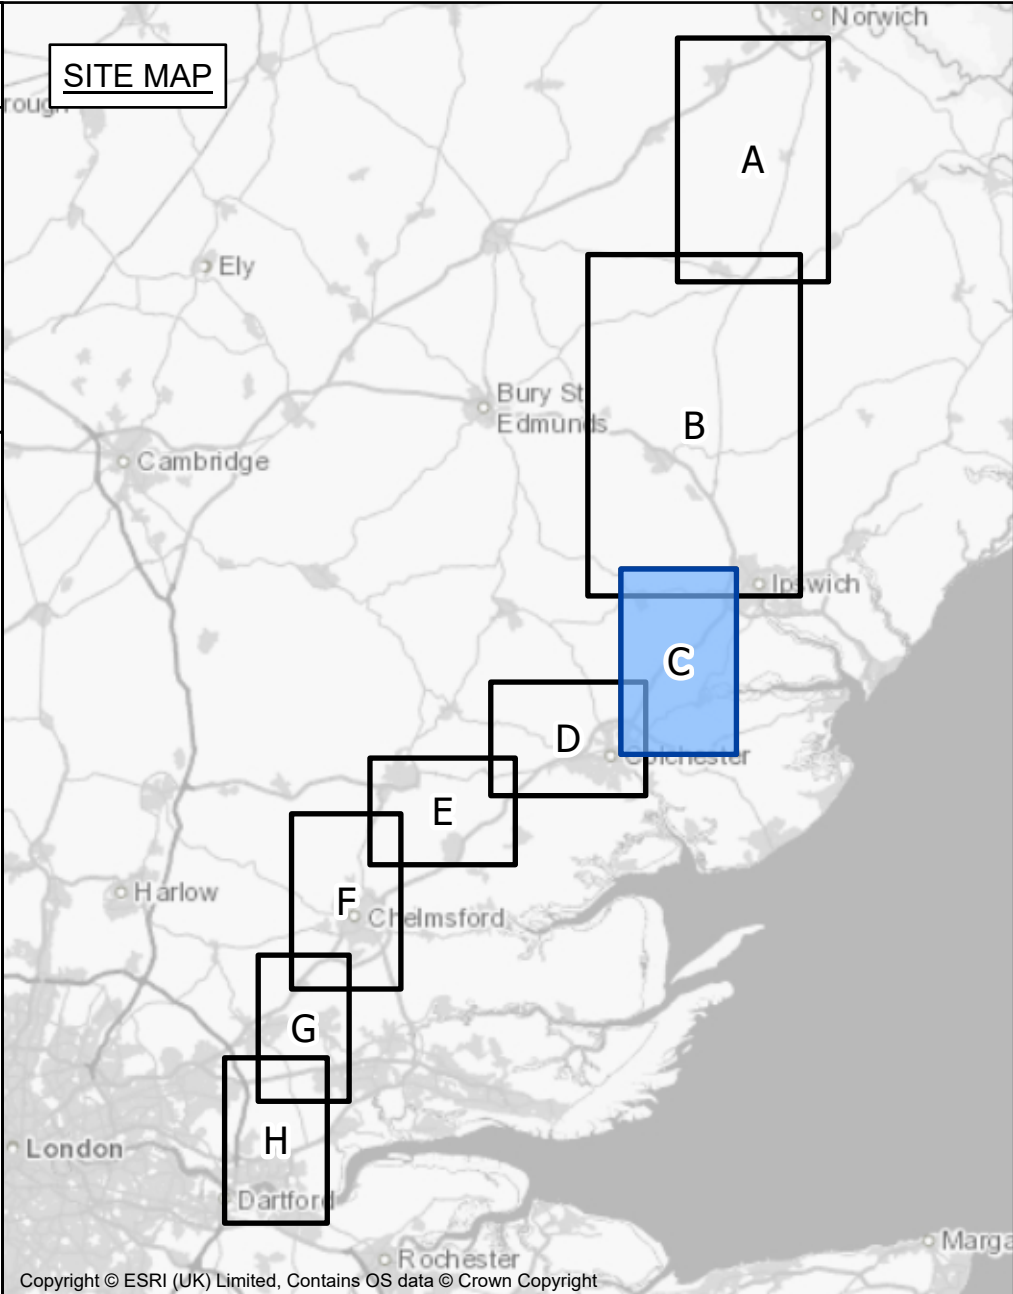

Infrastructure title/number	Infrastructure height above infrastructure foundation (m)	Upward extent of vertical limit of deviation (m)
JC10	47.8	6
JC11	54.7	6
JC12	53.8	6
JC13	50.8	6
JC14	53.8	6
JC15	50.8	6
JC16	49.1	6
JC17	53.8	6
JC18	53.8	6
JC19	59.8	6
JC20	57.7	6
JC21	53.8	6
JC22	53.8	6
JC23	47.8	6
JC24	47.8	6
JC25	48.7	6
JC26	50.8	6
JC27	52.1	6
JC28	50.8	6
JC29	47.8	6
JC30	50.8	6
JC31	50.8	6
JC32	45.7	6
JC33	48.7	6
JC34	15	Refer to note 5
JC35	15	Refer to note 5
Wenham Grove Cable Sealing End Compound	Refer to note 6	Refer to note 6
East Anglia Connection Node Substation	Refer to note 6	Refer to note 6
TB1	15	Refer to note 5
TB2	15	Refer to note 5
TB3	52.3	6
TB4	54.7	6
TB5	51.7	6
TB6	48.7	6
TB7	48.7	6
TB8	59.8	6
TB9	59.8	6
TB10	49.1	6
TB11	53.8	6
TB12	46.1	6
TB13	50.8	6
TB14	56.8	6
TB15	52.3	6
TB16	47.8	6
TB17	48.7	6
TB18	50.8	6
TB19	53.8	6
TB20	55.1	6

Notes

- These plans show the Order Limits and potential location for the works. Due to the need for future flexibility, National Grid will be applying for Order Limits and Limits of Deviation within its Development Consent Order, within which any final alignments would lie.
- For additional detail on the plan suites, please refer to the Guide to Plans (document reference 2.0), located in the Volume 2 of the DCO application.
- This drawing is scaled at paper size A0, therefore any prints taken at smaller sizes will affect accuracy of the measurement units and should not be scaled against.
- The foundation of infrastructure is expected to extend above ground level between 0 m and 0.6 m dependant on the topography and geotechnical conditions.
- Gantries, located within a substation or cable sealing end compound, have a 15.0 m maximum height and an upward vertical limit of deviation of 10% of that height.
- Non-linear infrastructure located within substations and cable sealing end compounds have a 15.0 m maximum height and an upward vertical limit of deviation of 10% of that height, excluding rooftop equipment, such as but not limited to, lightning protection, aerials, fall arrest systems, and handrails.
- The voltage of the JC and TB overhead lines is 400 kV.

Coordinate System: British National Grid
Sheet X Centroid Coordinate: 607373 Sheet Y Centroid Coordinate: 235778

BACKGROUND MAPPING INFORMATION HAS BEEN REPRODUCED FROM THE ORDNANCE SURVEY BY PERMISSION OF ORDNANCE SURVEY OF THE CONTROLLER OF HIS MAJESTY'S STATIONERY OFFICE. © CROWN COPYRIGHT AND DATABASE RIGHTS (2025) LICENCE OS100024241 AND AC0000807948.

C	JUL-2026	For deadline seven	TMH	JPC	KR
B	MAY-2026	For deadline four	TMH	JPC	KR
A	AUG-2025	For DCO submission	MAB	JPC	KR
Issue	Date	Remarks	Drawn	Checked	Approved

THE NATIONAL GRID
(NORWICH TO TILBURY) ORDER
WORKS PLANS
REGULATION 5(2)(j)
TABLE OF PARAMETERS -
SECTION C (SHEET 1 OF 1,
MID SUFFOLK DISTRICT COUNCIL,
BABERGH DISTRICT COUNCIL,
TENDRING DISTRICT COUNCIL AND
COLCHESTER CITY COUNCIL)

nationalgrid

PINS Application Number
EN020027

National Grid Drawing Reference
AENC-LSTC-ENG-DWG-0003

Scale	Sheet Size	Sheet	Issue
N/A	A0	SHEET 1 OF 1	C

C

National Grid plc
National Grid House,
Warwick Technology Park,
Gallows Hill, Warwick.
CV34 6DA United Kingdom

Registered in England and Wales
No. 4031152
nationalgrid.com