AENC-MMAC-ENG-DWG-0084

Norwich to Tilbury

Volume 2: Plans, Drawings and Sections


Document: 2.5 Access, Rights of Way and Public Rights of Navigation Plans - Section B - Clean Version

Final Issue B

July 2026

Planning Inspectorate Reference: EN020027

Infrastructure Planning (Applications: Prescribed Forms and Procedure) Regulations 2009 Regulation 5(2)(k)

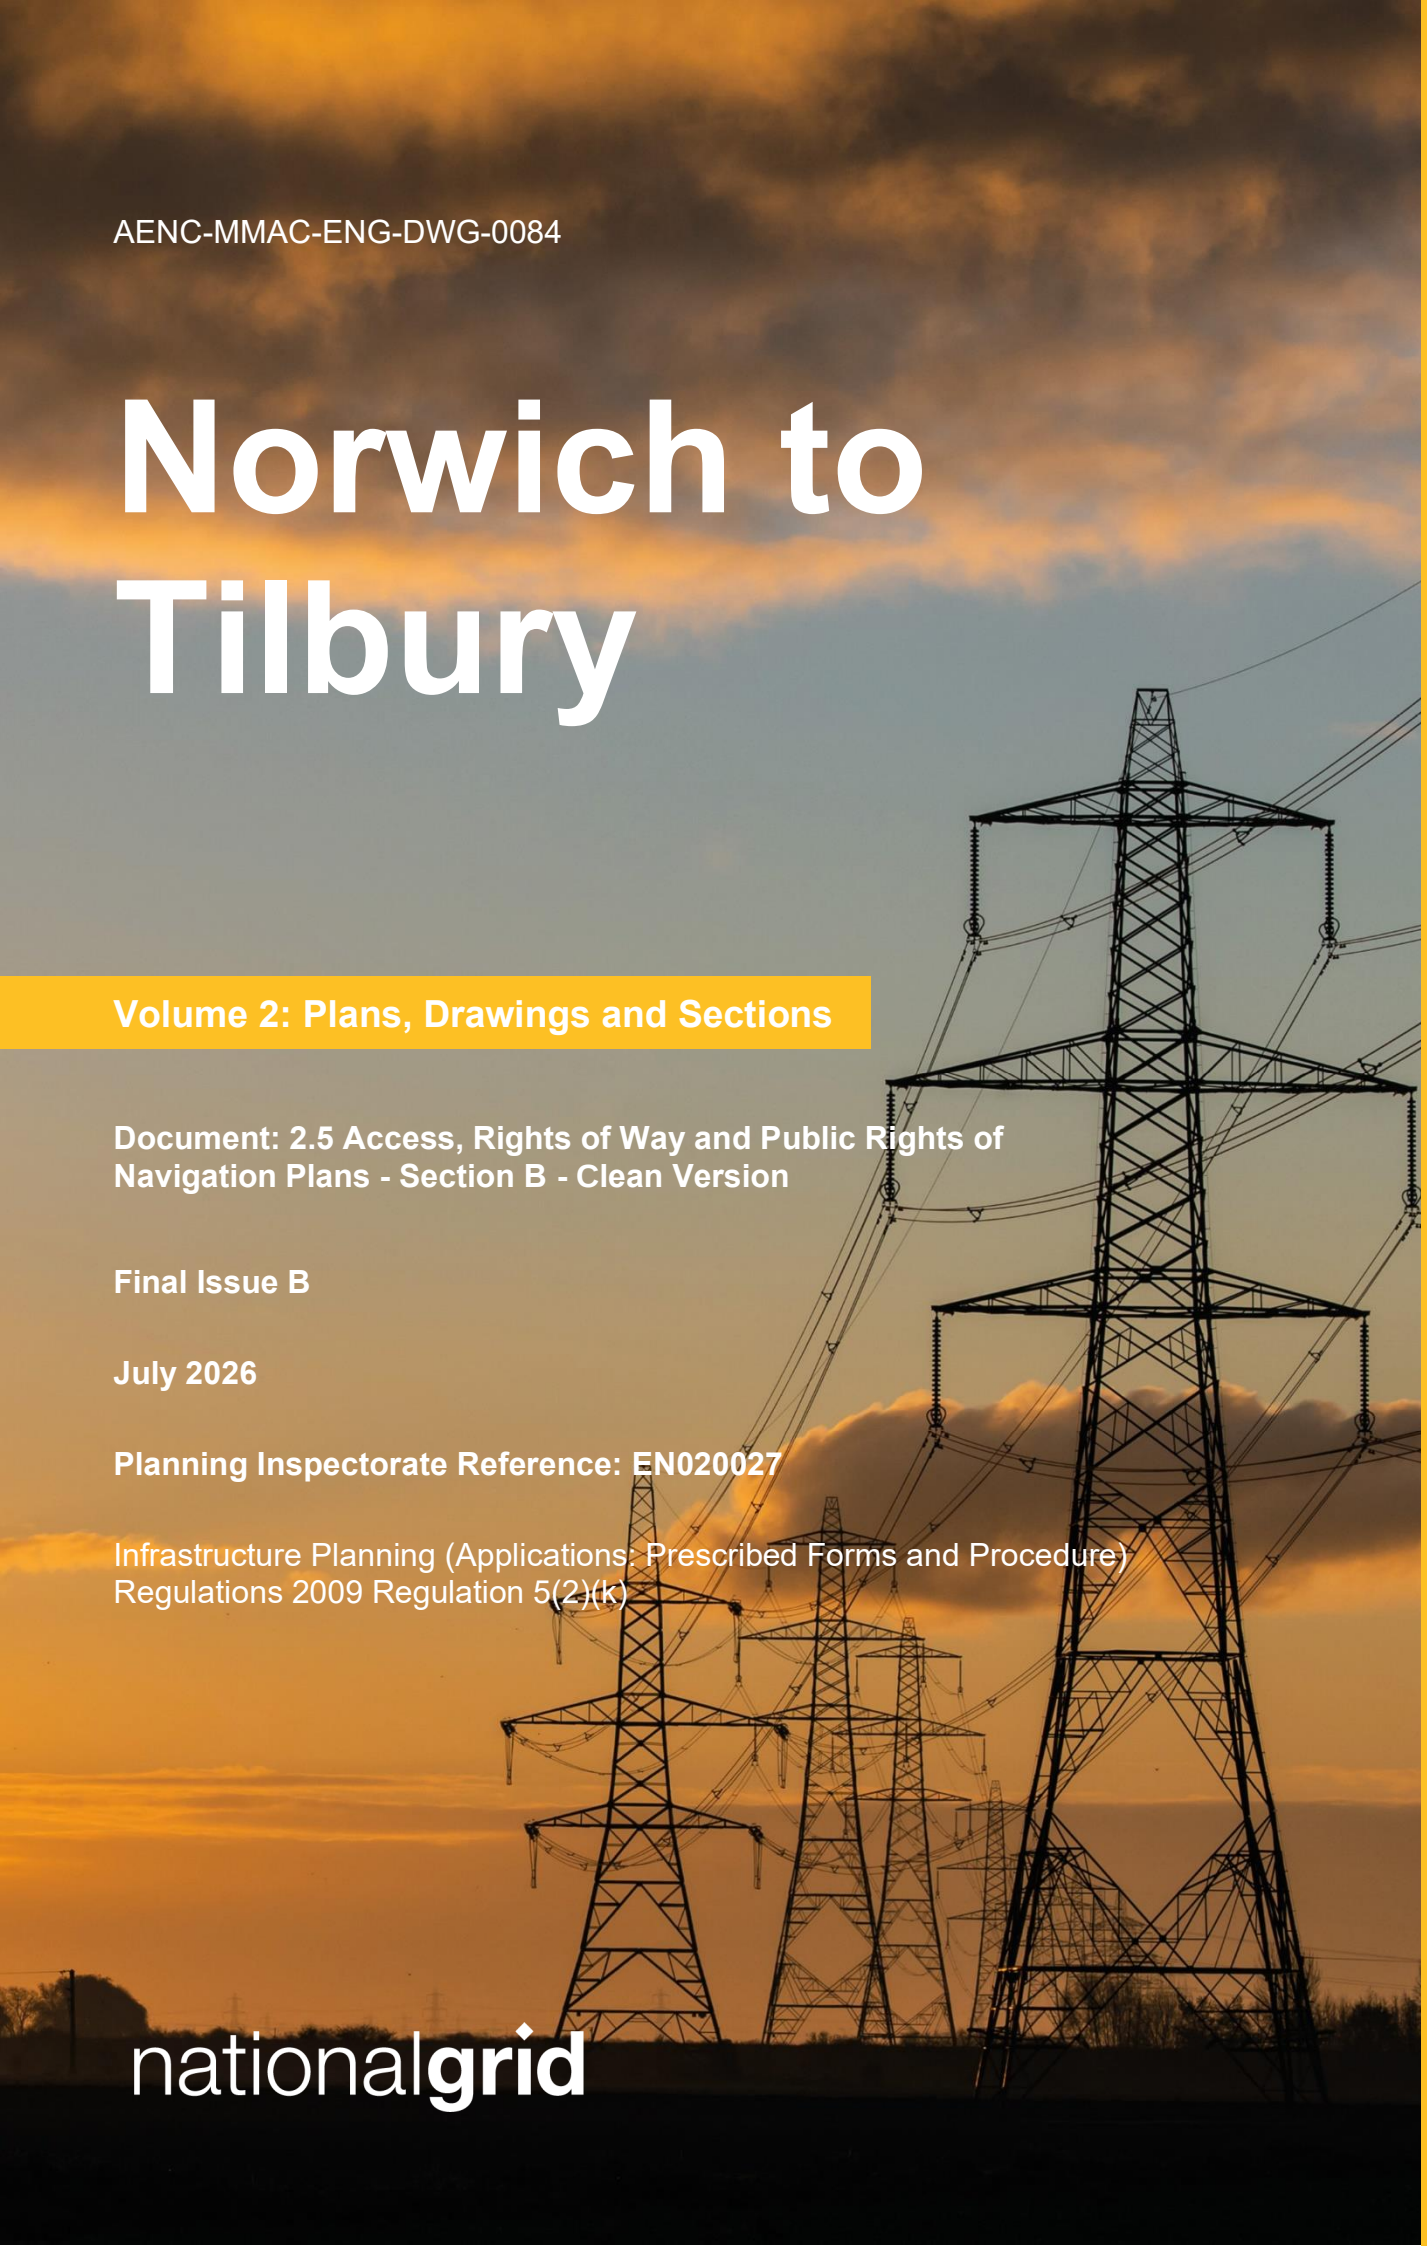

nationalgrid

Application Document 2.5

THE NATIONAL GRID (NORWICH TO TILBURY) ORDER
ACCESS, RIGHTS OF WAY AND PUBLIC RIGHTS OF NAVIGATION PLANS KEY PLAN
REGULATION 5(2)(k)
SECTION B (SHEET 1 OF 1,
SOUTH NORFOLK COUNCIL, MID SUFFOLK DISTRICT COUNCIL AND BABERGH DISTRICT COUNCIL)

Breckland District Council

South Norfolk Council

West Suffolk Council

Mid Suffolk District Council

Babergh District Council

SECTION A

SECTION B

SECTION C

PLAN A

SHEET 1

SHEET 2

SHEET 3

SHEET 4

SHEET 5

SHEET 6

SHEET 7

SHEET 8

SHEET 9

SHEET 10

SHEET 11

SHEET 12

SHEET 13

SHEET 14

SHEET 15

SHEET 16

SHEET 17

SHEET 18

SHEET 19

SHEET 20

SHEET 21

SHEET 22

PLAN B

PLAN A1

PLAN C

PLAN D

PLAN E

PLAN F

PLAN G

PLAN H

PLAN I

PLAN J

B

SITE MAP

A

B

C

D

E

F

G

H

Contains OS data © Crown Copyright and database right 2020

Legend

- Local authority boundary
- Section boundary & local authority boundary
- Section boundary
- Sheet Plans
- Sheet index
- Order Limits

Notes

1. These plans show the Order Limits and potential location for the works. Due to the need for future flexibility, National Grid will be applying for Order Limits and Limits of Deviation within its Development Consent Order, within which any final alignment would lie.

2. For additional detail on the plan suites, please refer to the Guide to Plans (document reference 2.0), located in the Volume 2 of the DCO application.

3. This drawing is scaled at paper size A0, therefore any prints taken at smaller sizes will affect accuracy of the measurement units and should not be scaled against.

Coordinate System: British National Grid

Sheet X Centroid Coordinate: 615733 Sheet Y Centroid Coordinate: 292211

0 500 1,000 1,500 2,000 2,500 3,000 Meters

BACKGROUND MAPPING INFORMATION HAS BEEN REPRODUCED FROM THE ORDNANCE SURVEY BY PERMISSION OF ORDNANCE SURVEY OF THE CONTROLLER OF HIS MAJESTY'S STATIONERY OFFICE. © CROWN COPYRIGHT AND DATABASE RIGHTS (2025) LICENCE OS100024241 AND AC0000807948.

Issue	Date	Remarks	Drawn	Checked	Approved
B	JUL-2026	For deadline seven	TC	DR	KR
A	AUG-2025	For DCO submission	TC	ST	KR

Title

THE NATIONAL GRID
(NORWICH TO TILBURY) ORDER
ACCESS, RIGHTS OF WAY AND PUBLIC RIGHTS OF NAVIGATION PLANS KEY PLAN
REGULATION 5(2)(k)
SECTION B (SHEET 1 OF 1,
SOUTH NORFOLK COUNCIL,
MID SUFFOLK DISTRICT COUNCIL AND
BABERGH DISTRICT COUNCIL)

nationalgrid

PINS Application Number

EN020027

National Grid Drawing Reference

AENC-MMAC-ENG-DWG-0084

Scale	Sheet Size	Sheet	Issue
1:35,000	A0	SHEET 1 OF 1	B

COPYRIGHT: NOT TO BE REPRODUCED WITHOUT THE WRITTEN PERMISSION OF NATIONAL GRID ELECTRICITY TRANSMISSION Plc

Application Document 2.5

THE NATIONAL GRID (NORWICH TO TILBURY) ORDER
ACCESS, RIGHTS OF WAY & PUBLIC RIGHTS OF NAVIGATION PLANS
REGULATION 5(2)(k)
SECTION B (SHEET 1 OF 22,
SOUTH NORFOLK COUNCIL MID SUFFOLK DISTRICT COUNCIL)

SITE MAP

B

SECTION A
SOUTH NORFOLK COUNCIL

SECTION B
MID SUFFOLK DISTRICT COUNCIL

Wortham Ling

Ling Road

Millway Lane

Lion Road

A143 Old Bury Road

Old Bury Road

Dams Lane

SMD-A-075
SM-A-053
SM-B-002
SMD-B-001
SMD-B-004
SM-B-003
SM-B-004
SM-B-006
SM-B-007
SMD-B-005
SM-B-008

RG-B058
RG-B059
RG-B060
RG-B061
RG-B062
RG-B063
RG-B064
RG-B065
RG-B066
RG-B067
RG-UKPN-B001

S-FP-1.1
S-FP-1.2
S-FP-1.3
S-FP-1.4
S-FP-1-D1
S-FP-5.1
S-FP-6.1
S-FP-6.2
S-FP-7.1
S-FP-7.2
S-ORPA-1.1
S-ORPA-1.2
S-ORPA-1.3

W-580/035/0
W-426/002/0
W-426/003/0
W-426/005/0
W-426/006/0
W-426/015/0
W-426/016/0
W-426/018/0
W-426/019/0
W-426/020/0

FOR CONTINUATION SEE SHEET 2

FOR CONTINUATION SEE SHEET 3

Legend

- Local authority boundary
- Section boundary & local authority boundary
- Section boundary
- Sheet index cutlines
- Order Limits

Street Works

- Street management: start/end point of temporary closure
- Street management: temporary closure (xx)
- Street management: temporary closure (managed)
- SM-A-XXX / SM-B-XXX — Example reference for temporary closure
- Street management: temporary diversion
- SMD-A-XXX / SMD-B-XXX — Example reference for temporary diversion
- Access point
- RG-BXXX / JC-BXXX / AP-B-XXX / RG-UKPN-BXXX — Example reference for temporary site access point
- CW-B-XX — Example reference for temporary alteration of street layout
- CW-B-XX — Example reference for permanent alteration of street layout

Public Rights of Way

- Public Right of Way existing (with accompanying Local Highway Authority reference number)
- Public Right of Way temporary closure
- Public Right of Way temporary closure (managed)
- S-FP-X.X / S-BR-X.X / S-BT-X.X / S-RB-X.X / S-ORPA-X.X — Example reference for Public Right of Way
- Public Right of Way temporary diversion
- S-FP-XX-D1 / S-FP-XX-D2 / S-BR-XX-D1 / S-BT-XX-D1 — Example reference for temporary diverted Public Right of Way

Notes

1. These plans show the Order Limits and potential location for the works. Due to the need for future flexibility, National Grid will be applying for Order Limits and Limits of Deviation within its Development Consent Order, within which any final alignment would lie.

2. For additional detail on the plan suites, please refer to the Guide to Plans (document reference 2.0), located in the Volume 2 of the DCO application.

3. This drawing is scaled at paper size A0, therefore any prints taken at smaller sizes will affect accuracy of the measurement units and should not be scaled against.

4. These plans should be read in conjunction with Schedule 5 (Streets subject to street works), Schedule 6 (Streets subject to alteration of layout), Schedule 8 (Streets and PRoW to be temporarily closed) and Schedule 9 (Access to works) of the Development Consent Order.

5. Where highways are identified as managed this refers to management of construction vehicles crossing the route. Where Public Rights of Way (PRoW) are identified as managed this refers to management of the PRoW, as well as construction activities. Temporary diversions of PRoW will also be subject to management where they interact with construction activities.

Coordinate System: British National Grid

Sheet X Centroid Coordinate: 610008 Sheet Y Centroid Coordinate: 278284

0 50 100 150 200 250 Meters

BACKGROUND MAPPING INFORMATION HAS BEEN REPRODUCED FROM THE ORDNANCE SURVEY BY PERMISSION OF ORDNANCE SURVEY OF THE CONTROLLER OF HIS MAJESTY'S STATIONERY OFFICE. © CROWN COPYRIGHT AND DATABASE RIGHTS (2025) LICENCE OS100024241 AND AC0000807948.

Issue	Date	Remarks	Drawn	Checked	Approved
B	JUL-2025	For deadline seven	TC	DR	KR
A	AUG-2025	For DCO submission	MC	ST	KR

Title

THE NATIONAL GRID
(NORWICH TO TILBURY) ORDER
ACCESS, RIGHTS OF WAY & PUBLIC
RIGHTS OF NAVIGATION PLANS
REGULATION 5(2)(k)
SECTION B (SHEET 1 OF 22,
SOUTH NORFOLK COUNCIL AND
MID SUFFOLK DISTRICT COUNCIL)

nationalgrid

PINS Application Number: EN020027


National Grid Drawing Reference: AENC-MMAC-ENG-DWG-0084


Scale	Sheet Size	Sheet	Issue
1:2,500	A0	SHEET 1 OF 22	B

COPYRIGHT: NOT TO BE REPRODUCED WITHOUT THE WRITTEN PERMISSION OF NATIONAL GRID ELECTRICITY TRANSMISSION Plc

Application Document 2.5

THE NATIONAL GRID (NORWICH TO TILBURY) ORDER
ACCESS, RIGHTS OF WAY & PUBLIC RIGHTS OF NAVIGATION PLANS
REGULATION 5(2)(k)
SECTION B (SHEET 2 OF 22,
MID SUFFOLK DISTRICT COUNCIL)

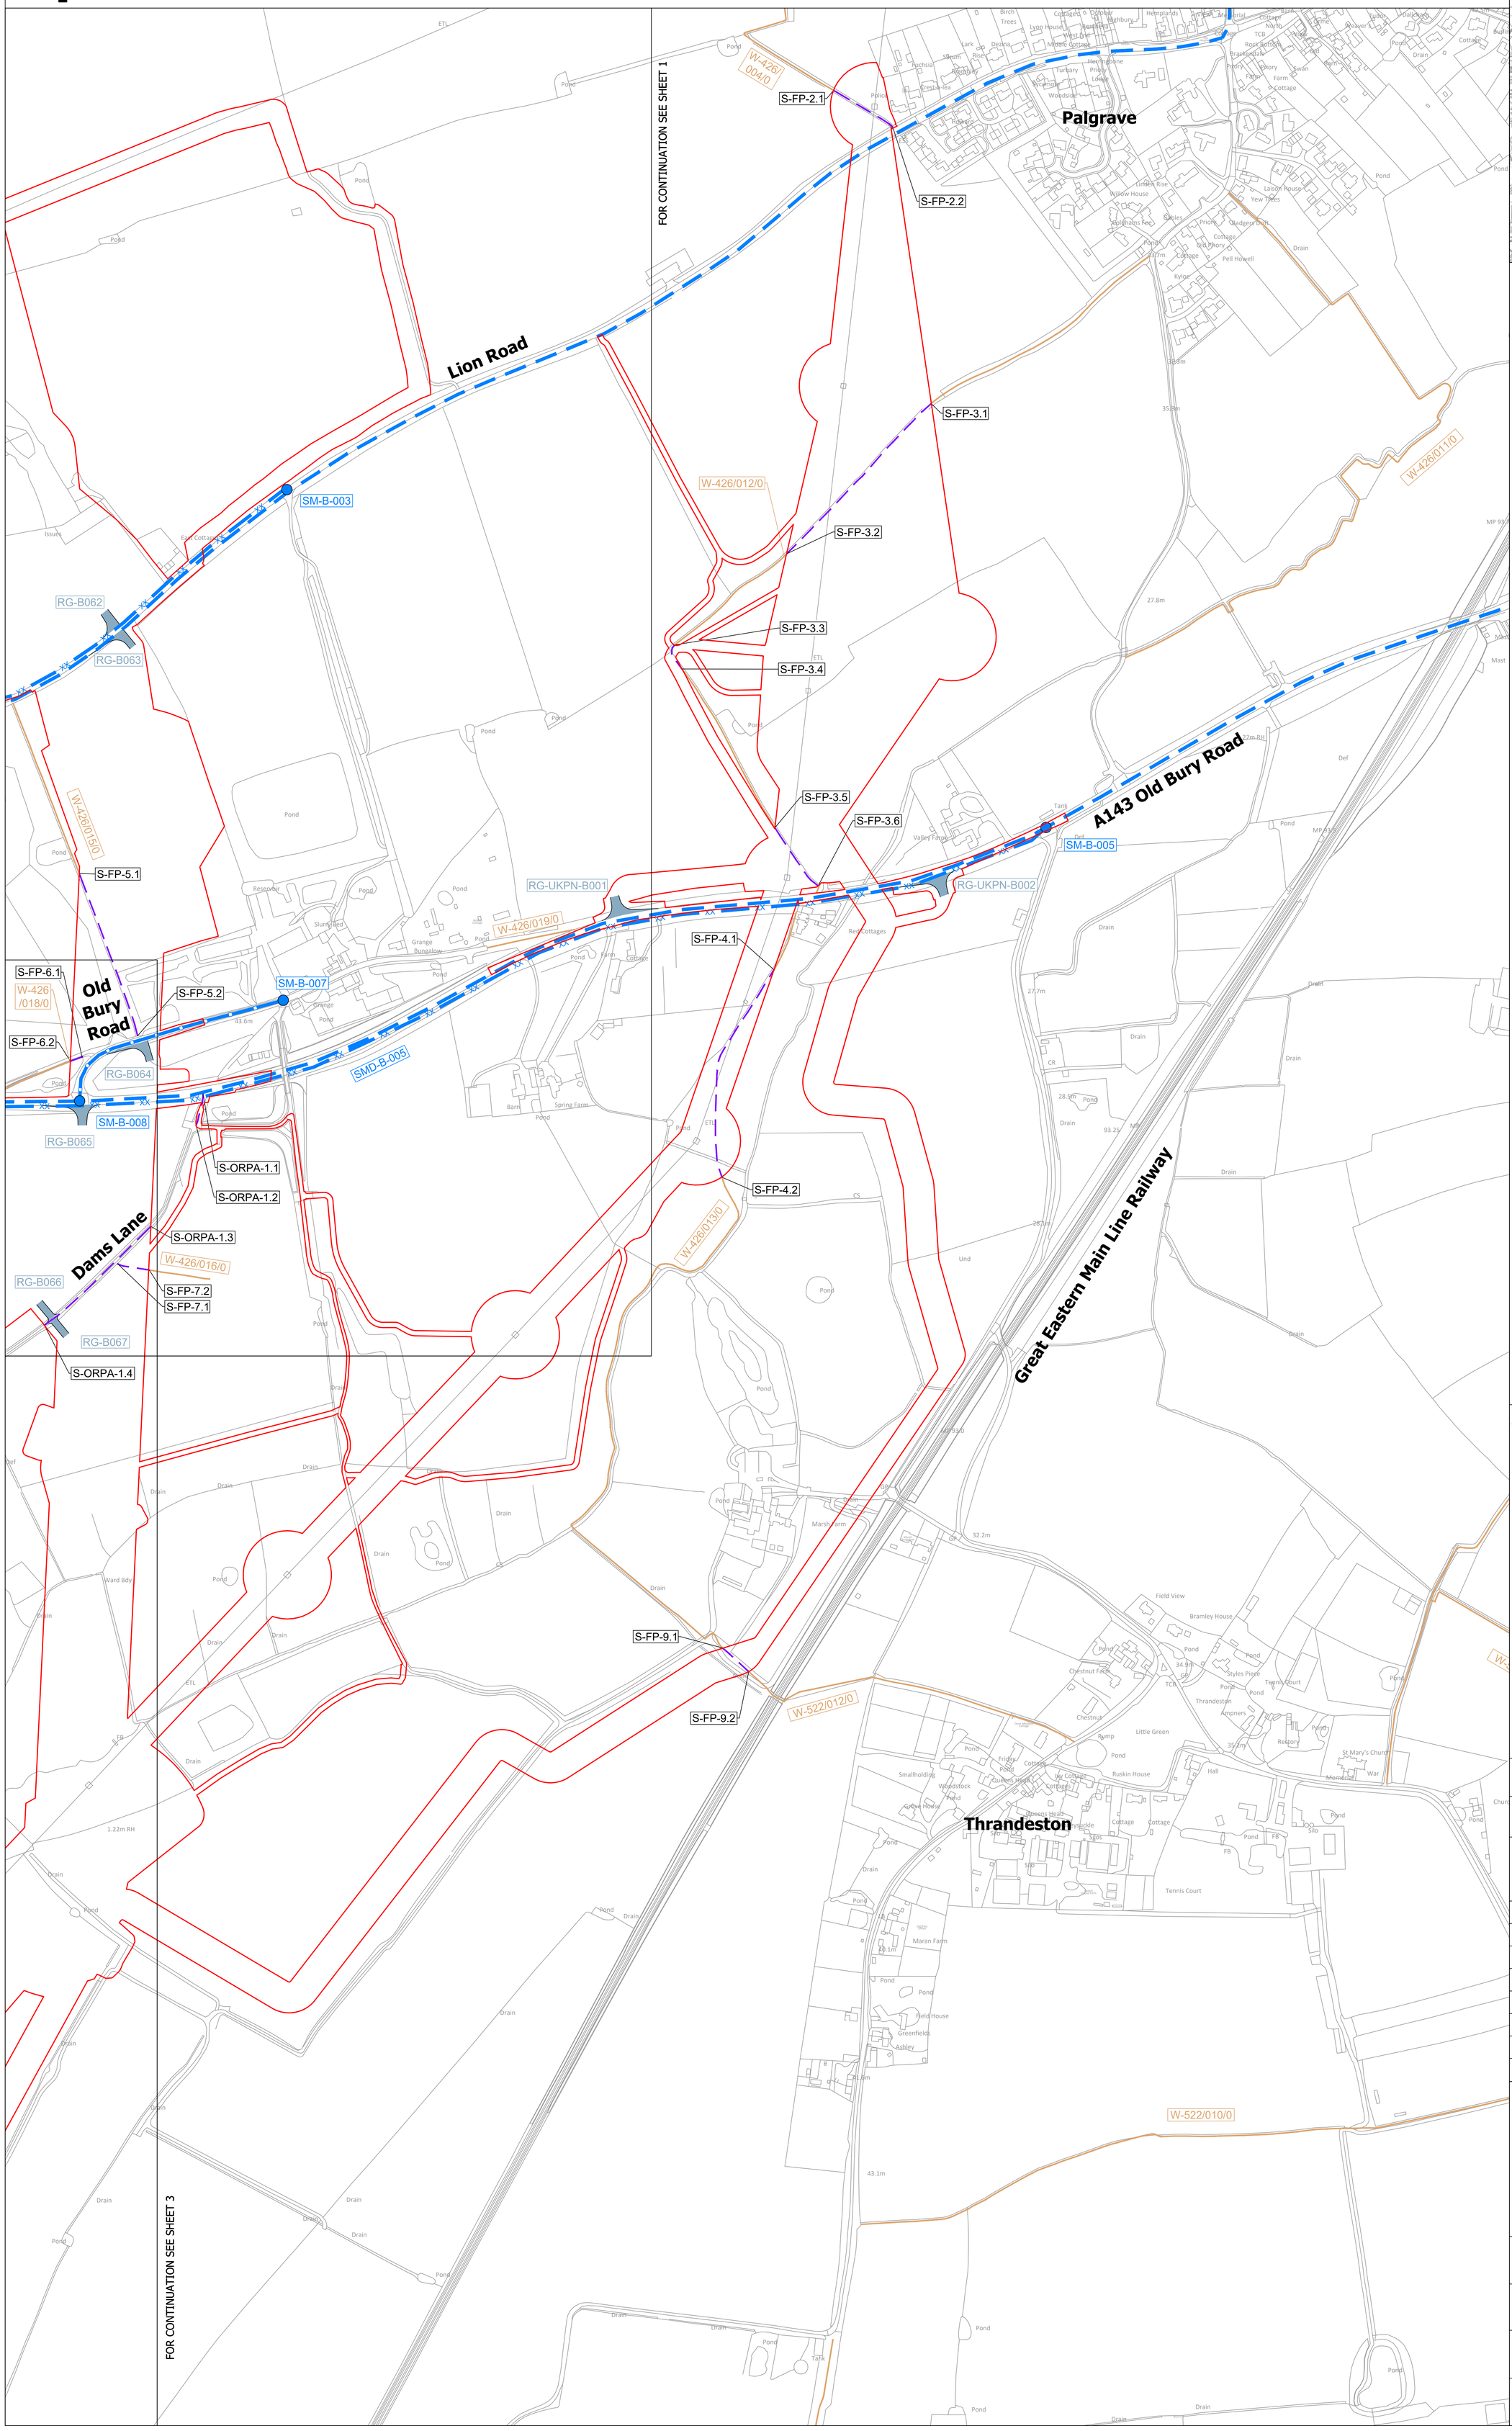

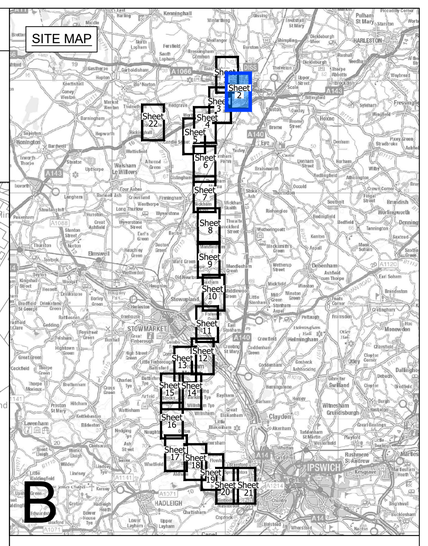

Legend

- Local authority boundary
- Section boundary & local authority boundary
- Section boundary
- Sheet index cutlines
- Order Limits

Street Works

- Street management: start/end point of temporary closure
- Street management: temporary closure
- Street management: temporary closure (managed)
- SM-A-XXX / SM-B-XXX — Example reference for temporary closure
- Street management: temporary diversion
- SMD-A-XXX / SMD-B-XXX — Example reference for temporary diversion
- Access point
- RG-BXXX / JC-BXXX / AP-B-XXX / RG-UKPN-BXXX — Example reference for temporary site access point
- CW-B-XX — Example reference for temporary alteration of street layout
- CW-B-XX — Example reference for permanent alteration of street layout

Public Rights of Way

- Public Right of Way existing (with accompanying Local Highway Authority reference number)
- Public Right of Way temporary closure
- Public Right of Way temporary closure (managed)
- S-FP-X.X / S-BR-X.X / S-BT-X.X / S-RB-X.X / S-ORPA-X.X — Example reference for Public Right of Way
- Public Right of Way temporary diversion
- S-FP-XX-D1 / S-FP-XX-D2 / S-BR-XX-D1 / S-BT-XX-D1 — Example reference for temporary diverted Public Right of Way

Notes

1. These plans show the Order Limits and potential location for the works. Due to the need for future flexibility, National Grid will be applying for Order Limits and Limits of Deviation within its Development Consent Order, within which any final alignment would lie.

2. For additional detail on the plan suites, please refer to the Guide to Plans (document reference 2.0), located in the Volume 2 of the DCO application.

3. This drawing is scaled at paper size A0, therefore any prints taken at smaller sizes will affect accuracy of the measurement units and should not be scaled against.

4. These plans should be read in conjunction with Schedule 5 (Streets subject to street works), Schedule 6 (Streets subject to alteration of layout), Schedule 8 (Streets and PRoW to be temporarily closed) and Schedule 9 (Access to works) of the Development Consent Order.

5. Where highways are identified as managed this refers to management of construction vehicles crossing the route. Where Public Rights of Way (PRoW) are identified as managed this refers to management of the PRoW, as well as construction activities. Temporary diversions of PRoW will also be subject to management where they interact with construction activities.

Coordinate System: British National Grid

Sheet X Centroid Coordinate: 610981 Sheet Y Centroid Coordinate: 277071

0 50 100 150 200 250 Meters

BACKGROUND MAPPING INFORMATION HAS BEEN REPRODUCED FROM THE ORDNANCE SURVEY BY PERMISSION OF ORDNANCE SURVEY OF THE CONTROLLER OF HIS MAJESTY'S STATIONERY OFFICE. © CROWN COPYRIGHT AND DATABASE RIGHTS (2025) LICENCE OS100024241 AND AC0000807948.

Issue	Date	Remarks	Drawn	Checked	Approved
B	JUL-2025	For deadline seven	TC	DR	KR
A	AUG-2025	For DCO submission	MC	ST	KR

Title

THE NATIONAL GRID
(NORWICH TO TILBURY) ORDER
ACCESS, RIGHTS OF WAY & PUBLIC
RIGHTS OF NAVIGATION PLANS
REGULATION 5(2)(k)
SECTION B (SHEET 2 OF 22,
MID SUFFOLK DISTRICT COUNCIL)

nationalgrid

PINS Application Number: EN020027

National Grid Drawing Reference: AENC-MMAC-ENG-DWG-0084

Scale	Sheet Size	Sheet	Issue
1:2,500	A0	SHEET 2 OF 22	B


COPYRIGHT: NOT TO BE REPRODUCED WITHOUT THE WRITTEN PERMISSION OF NATIONAL GRID ELECTRICITY TRANSMISSION Plc

Application Document 2.5

THE NATIONAL GRID (NORWICH TO TILBURY) ORDER
ACCESS, RIGHTS OF WAY & PUBLIC RIGHTS OF NAVIGATION PLANS
REGULATION 5(2)(k)
SECTION B (SHEET 3 of 22, MID SUFFOLK DISTRICT COUNCIL)

SITE MAP

B

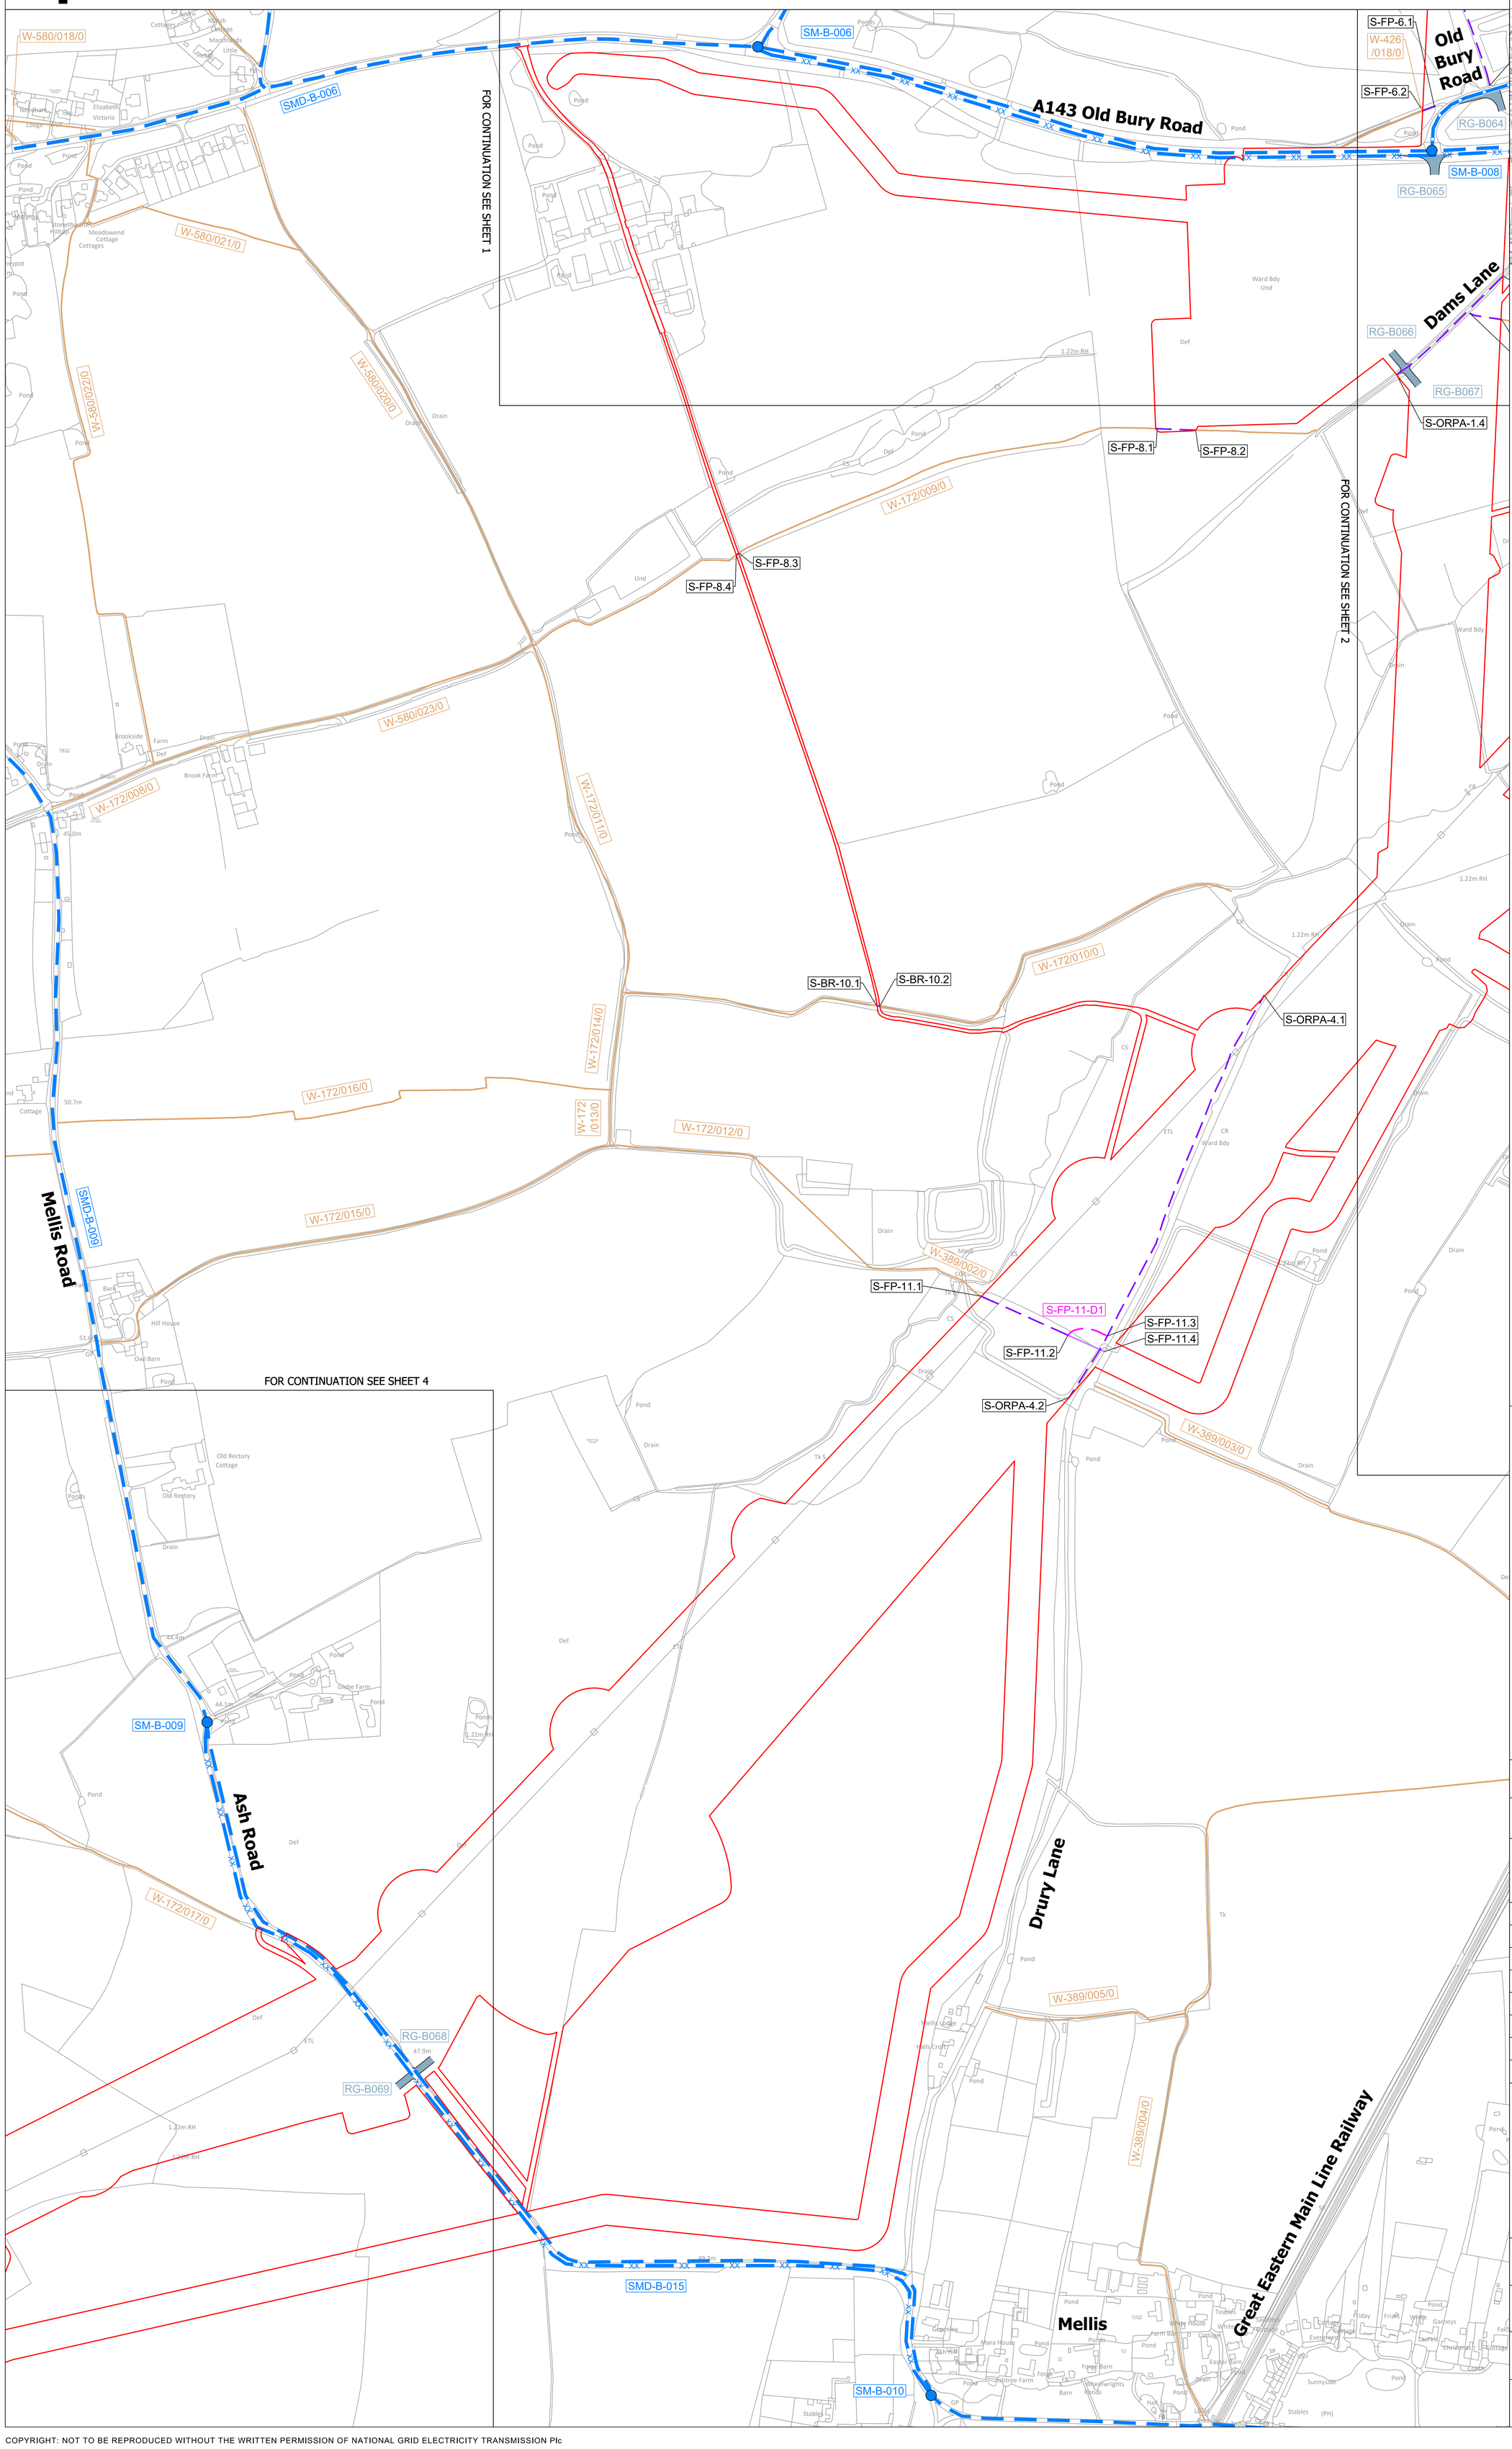

Legend

- Local authority boundary
- Section boundary & local authority boundary
- Section boundary
- Sheet index cutlines
- Order Limits

Street Works

- Street management: start/end point of temporary closure
- Street management: temporary closure
- Street management: temporary closure (managed)
- SM-A-XXX / SM-B-XXX — Example reference for temporary closure
- Street management: temporary diversion
- SMD-A-XXX / SMD-B-XXX — Example reference for temporary diversion
- Access point
- RG-BXXX / JC-BXXX / AP-B-XXX / RG-UKPN-BXXX — Example reference for temporary site access point
- CW-B-XX — Example reference for temporary alteration of street layout
- CW-B-XX — Example reference for permanent alteration of street layout

Public Rights of Way

- Public Right of Way existing (with accompanying Local Highway Authority reference number)
- Public Right of Way temporary closure
- Public Right of Way temporary closure (managed)
- S-FP-X.X / S-BR-X.X / S-BT-X.X / S-RB-X.X / S-ORPA-X.X — Example reference for Public Right of Way
- Public Right of Way temporary diversion
- S-FP-XX-D1 / S-FP-XX-D2 / S-BR-XX-D1 / S-BT-XX-D1 — Example reference for temporary diverted Public Right of Way

Notes

1. These plans show the Order Limits and potential location for the works. Due to the need for future flexibility, National Grid will be applying for Order Limits and Limits of Deviation within its Development Consent Order, within which any final alignment would lie.

2. For additional detail on the plan suites, please refer to the Guide to Plans (document reference 2.0), located in the Volume 2 of the DCO application.

3. This drawing is scaled at paper size A0, therefore any prints taken at smaller sizes will affect accuracy of the measurement units and should not be scaled against.

4. These plans should be read in conjunction with Schedule 5 (Streets subject to street works), Schedule 6 (Streets subject to alteration of layout), Schedule 8 (Streets and PRoW to be temporarily closed) and Schedule 9 (Access to works) of the Development Consent Order.

5. Where highways are identified as managed this refers to management of construction vehicles crossing the route. Where Public Rights of Way (PRoW) are identified as managed this refers to management of the PRoW, as well as construction activities. Temporary diversions of PRoW will also be subject to management where they interact with construction activities.

Coordinate System: British National Grid

Sheet X Centroid Coordinate: 609448 Sheet Y Centroid Coordinate: 275992

0 50 100 150 200 250 Meters

BACKGROUND MAPPING INFORMATION HAS BEEN REPRODUCED FROM THE ORDNANCE SURVEY BY PERMISSION OF ORDNANCE SURVEY OF THE CONTROLLER OF HIS MAJESTY'S STATIONERY OFFICE. © CROWN COPYRIGHT AND DATABASE RIGHTS (2025) LICENCE OS100024241 AND AC0000807948.

Issue	Date	Remarks	Drawn	Checked	Approved
B	JUL-2025	For deadline seven	TC	DR	KR
A	AUG-2025	For DCO submission	MC	ST	KR

Title

THE NATIONAL GRID
(NORWICH TO TILBURY) ORDER
ACCESS, RIGHTS OF WAY & PUBLIC
RIGHTS OF NAVIGATION PLANS
REGULATION 5(2)(k)
SECTION B (SHEET 3 OF 22,
MID SUFFOLK DISTRICT COUNCIL)

nationalgrid

PINS Application Number: EN020027


National Grid Drawing Reference: AENC-MMAC-ENG-DWG-0084

Scale	Sheet Size	Sheet	Issue
1:2,500	A0	SHEET 3 OF 22	B

COPYRIGHT: NOT TO BE REPRODUCED WITHOUT THE WRITTEN PERMISSION OF NATIONAL GRID ELECTRICITY TRANSMISSION Plc


Application Document 2.5

THE NATIONAL GRID (NORWICH TO TILBURY) ORDER
ACCESS, RIGHTS OF WAY & PUBLIC RIGHTS OF NAVIGATION PLANS
REGULATION 5(2)(k)
SECTION B (SHEET 4 OF 22,
MID SUFFOLK DISTRICT COUNCIL)

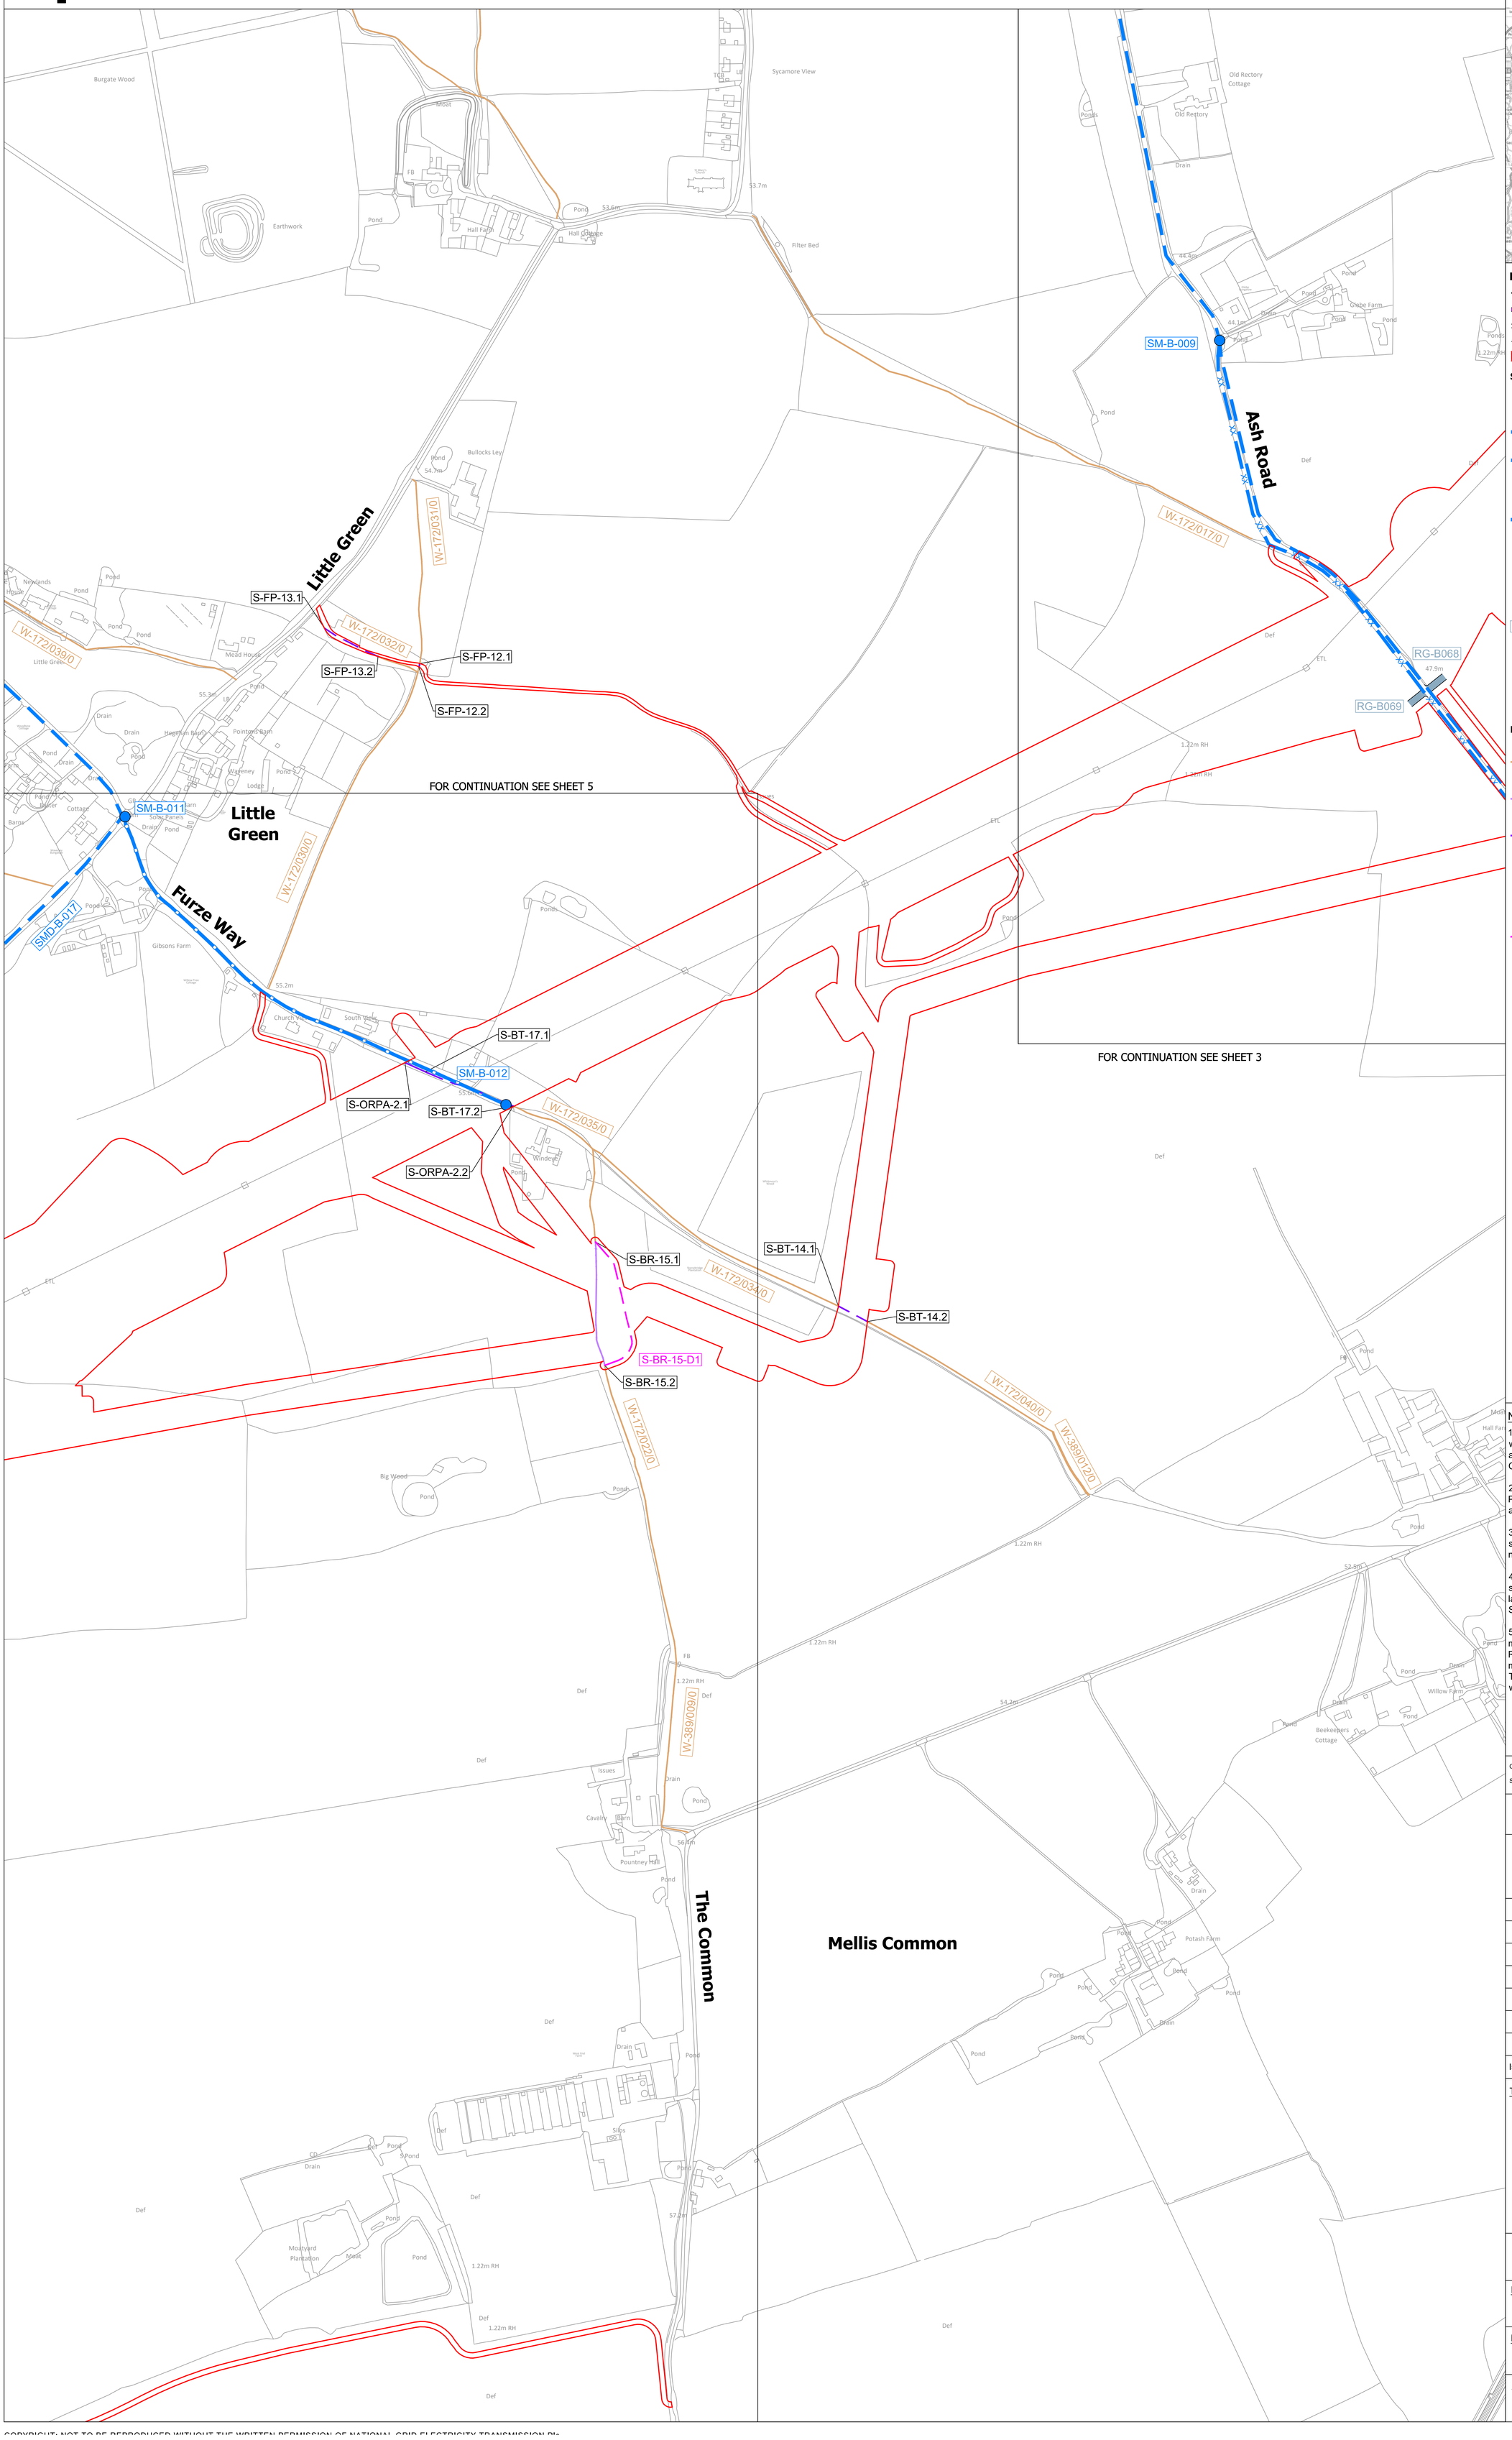

FOR CONTINUATION SEE SHEET 5

FOR CONTINUATION SEE SHEET 3

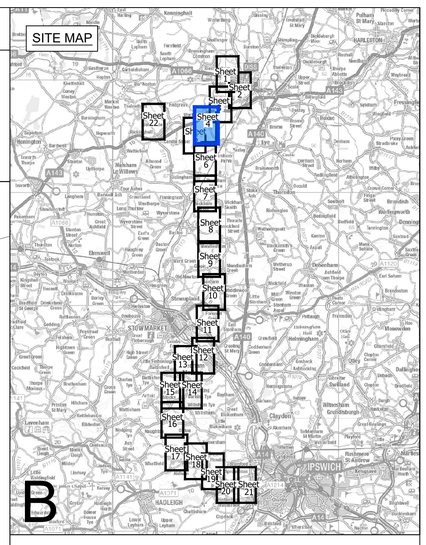

Legend

- Local authority boundary
- Section boundary & local authority boundary
- Section boundary
- Sheet index cutlines
- Order Limits

Street Works

- Street management: start/end point of temporary closure
- Street management: temporary closure
- Street management: temporary closure (managed)
- SM-A-XXX / SM-B-XXX — Example reference for temporary closure
- Street management: temporary diversion
- SMD-A-XXX / SMD-B-XXX — Example reference for temporary diversion
- Access point
- RG-BXXX / JC-BXXX / AP-B-XXX / RG-UKPN-BXXX — Example reference for temporary site access point
- CW-B-XX — Example reference for temporary alteration of street layout
- CW-B-XX — Example reference for permanent alteration of street layout

Public Rights of Way

- Public Right of Way existing (with accompanying Local Highway Authority reference number)
- Public Right of Way temporary closure
- Public Right of Way temporary closure (managed)
- S-FP-X.X / S-BR-X.X / S-BT-X.X / S-RB-X.X / S-ORPA-X.X — Example reference for Public Right of Way
- Public Right of Way temporary diversion
- S-FP-XX-D1 / S-FP-XX-D2 / S-BR-XX-D1 / S-BT-XX-D1 — Example reference for temporary diverted Public Right of Way

Notes

1. These plans show the Order Limits and potential location for the works. Due to the need for future flexibility, National Grid will be applying for Order Limits and Limits of Deviation within its Development Consent Order, within which any final alignment would lie.

2. For additional detail on the plan suites, please refer to the Guide to Plans (document reference 2.0), located in the Volume 2 of the DCO application.

3. This drawing is scaled at paper size A0, therefore any prints taken at smaller sizes will affect accuracy of the measurement units and should not be scaled against.

4. These plans should be read in conjunction with Schedule 5 (Streets subject to street works), Schedule 6 (Streets subject to alteration of layout), Schedule 8 (Streets and PRoW to be temporarily closed) and Schedule 9 (Access to works) of the Development Consent Order.

5. Where highways are identified as managed this refers to management of construction vehicles crossing the route. Where Public Rights of Way (PRoW) are identified as managed this refers to management of the PRoW, as well as construction activities. Temporary diversions of PRoW will also be subject to management where they interact with construction activities.

Coordinate System: British National Grid

Sheet X Centroid Coordinate: 608296 Sheet Y Centroid Coordinate: 274427

0 50 100 150 200 250 Meters

BACKGROUND MAPPING INFORMATION HAS BEEN REPRODUCED FROM THE ORDNANCE SURVEY BY PERMISSION OF ORDNANCE SURVEY OF THE CONTROLLER OF HIS MAJESTY'S STATIONERY OFFICE. © CROWN COPYRIGHT AND DATABASE RIGHTS (2025) LICENCE OS100024241 AND AC0000807948.

Issue	Date	Remarks	Drawn	Checked	Approved
B	JUL-2025	For deadline seven	TC	DR	KR
A	AUG-2025	For DCO submission	MC	ST	KR

Title

THE NATIONAL GRID
(NORWICH TO TILBURY) ORDER
ACCESS, RIGHTS OF WAY & PUBLIC
RIGHTS OF NAVIGATION PLANS
REGULATION 5(2)(k)
SECTION B (SHEET 4 OF 22,
MID SUFFOLK DISTRICT COUNCIL)

nationalgrid

PINS Application Number: EN020027


National Grid Drawing Reference: AENC-MMAC-ENG-DWG-0084

Scale	Sheet Size	Sheet	Issue
1:2,500	A0	SHEET 4 OF 22	B

COPYRIGHT: NOT TO BE REPRODUCED WITHOUT THE WRITTEN PERMISSION OF NATIONAL GRID ELECTRICITY TRANSMISSION Plc

THE NATIONAL GRID (NORWICH TO TILBURY) ORDER
ACCESS, RIGHTS OF WAY & PUBLIC RIGHTS OF NAVIGATION PLANS
REGULATION 5(2)(k)
SECTION B (SHEET 5 OF 22,
MID SUFFOLK DISTRICT COUNCIL)

Application Document 2.5

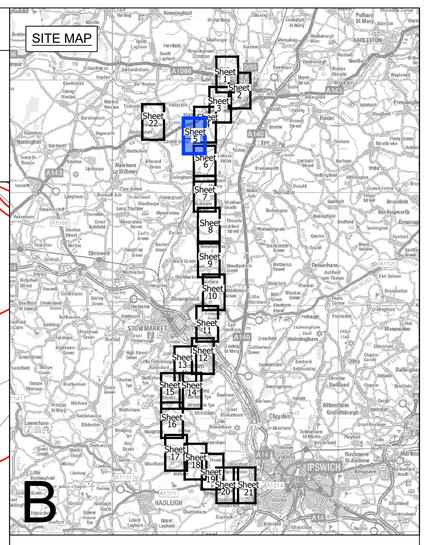

Legend

- Local authority boundary
- Section boundary & local authority boundary
- Section boundary
- Sheet index cutlines
- Order Limits

Street Works

- Street management: start/end point of temporary closure
- Street management: temporary closure (xx)
- Street management: temporary closure (managed)
- SM-A-XXX / SM-B-XXX — Example reference for temporary closure
- Street management: temporary diversion
- SMD-A-XXX / SMD-B-XXX — Example reference for temporary diversion
- Access point
- RG-BXXX / JC-BXXX / AP-B-XXX / RG-UKPN-BXXX — Example reference for temporary site access point
- CW-B-XX — Example reference for temporary alteration of street layout
- CW-B-XX — Example reference for permanent alteration of street layout

Public Rights of Way

- Public Right of Way existing (with accompanying Local Highway Authority reference number)
- Public Right of Way temporary closure
- Public Right of Way temporary closure (managed)
- S-FP-X.X / S-BR-X.X / S-BT-X.X / S-RB-X.X / S-ORPA-X.X — Example reference for Public Right of Way
- Public Right of Way temporary diversion
- S-FP-XX-D1 / S-FP-XX-D2 / S-BR-XX-D1 / S-BT-XX-D1 — Example reference for temporary diverted Public Right of Way

FOR CONTINUATION SEE SHEET 4

FOR CONTINUATION SEE SHEET 6

Notes

1. These plans show the Order Limits and potential location for the works. Due to the need for future flexibility, National Grid will be applying for Order Limits and Limits of Deviation within its Development Consent Order, within which any final alignment would lie.

2. For additional detail on the plan suites, please refer to the Guide to Plans (document reference 2.0), located in the Volume 2 of the DCO application.

3. This drawing is scaled at paper size A0, therefore any prints taken at smaller sizes will affect accuracy of the measurement units and should not be scaled against.

4. These plans should be read in conjunction with Schedule 5 (Streets subject to street works), Schedule 6 (Streets subject to alteration of layout), Schedule 8 (Streets and PRoW to be temporarily closed) and Schedule 9 (Access to works) of the Development Consent Order.

5. Where highways are identified as managed this refers to management of construction vehicles crossing the route. Where Public Rights of Way (PRoW) are identified as managed this refers to management of the PRoW, as well as construction activities. Temporary diversions of PRoW will also be subject to management where they interact with construction activities.

Coordinate System: British National Grid

Sheet X Centroid Coordinate: 607447 Sheet Y Centroid Coordinate: 273537

0 50 100 150 200 250 Meters

BACKGROUND MAPPING INFORMATION HAS BEEN REPRODUCED FROM THE ORDNANCE SURVEY BY PERMISSION OF ORDNANCE SURVEY OF THE CONTROLLER OF HIS MAJESTY'S STATIONERY OFFICE. © CROWN COPYRIGHT AND DATABASE RIGHTS (2025) LICENCE OS100024241 AND AC0000807948.

Issue	Date	Remarks	Drawn	Checked	Approved
B	JUL-2025	For deadline seven	TC	DR	KR
A	AUG-2025	For DCO submission	MC	ST	KR

Title

THE NATIONAL GRID
(NORWICH TO TILBURY) ORDER
ACCESS, RIGHTS OF WAY & PUBLIC
RIGHTS OF NAVIGATION PLANS
REGULATION 5(2)(k)
SECTION B (SHEET 5 OF 22,
MID SUFFOLK DISTRICT COUNCIL)

nationalgrid

PINS Application Number: EN020027


National Grid Drawing Reference: AENC-MMAC-ENG-DWG-0084


Scale	Sheet Size	Sheet	Issue
1:2,500	A0	SHEET 5 OF 22	B

COPYRIGHT: NOT TO BE REPRODUCED WITHOUT THE WRITTEN PERMISSION OF NATIONAL GRID ELECTRICITY TRANSMISSION Plc

Application Document 2.5

THE NATIONAL GRID (NORWICH TO TILBURY) ORDER
ACCESS, RIGHTS OF WAY & PUBLIC RIGHTS OF NAVIGATION PLANS
REGULATION 5(2)(k)
SECTION B (SHEET 6 OF 22,
MID SUFFOLK DISTRICT COUNCIL)

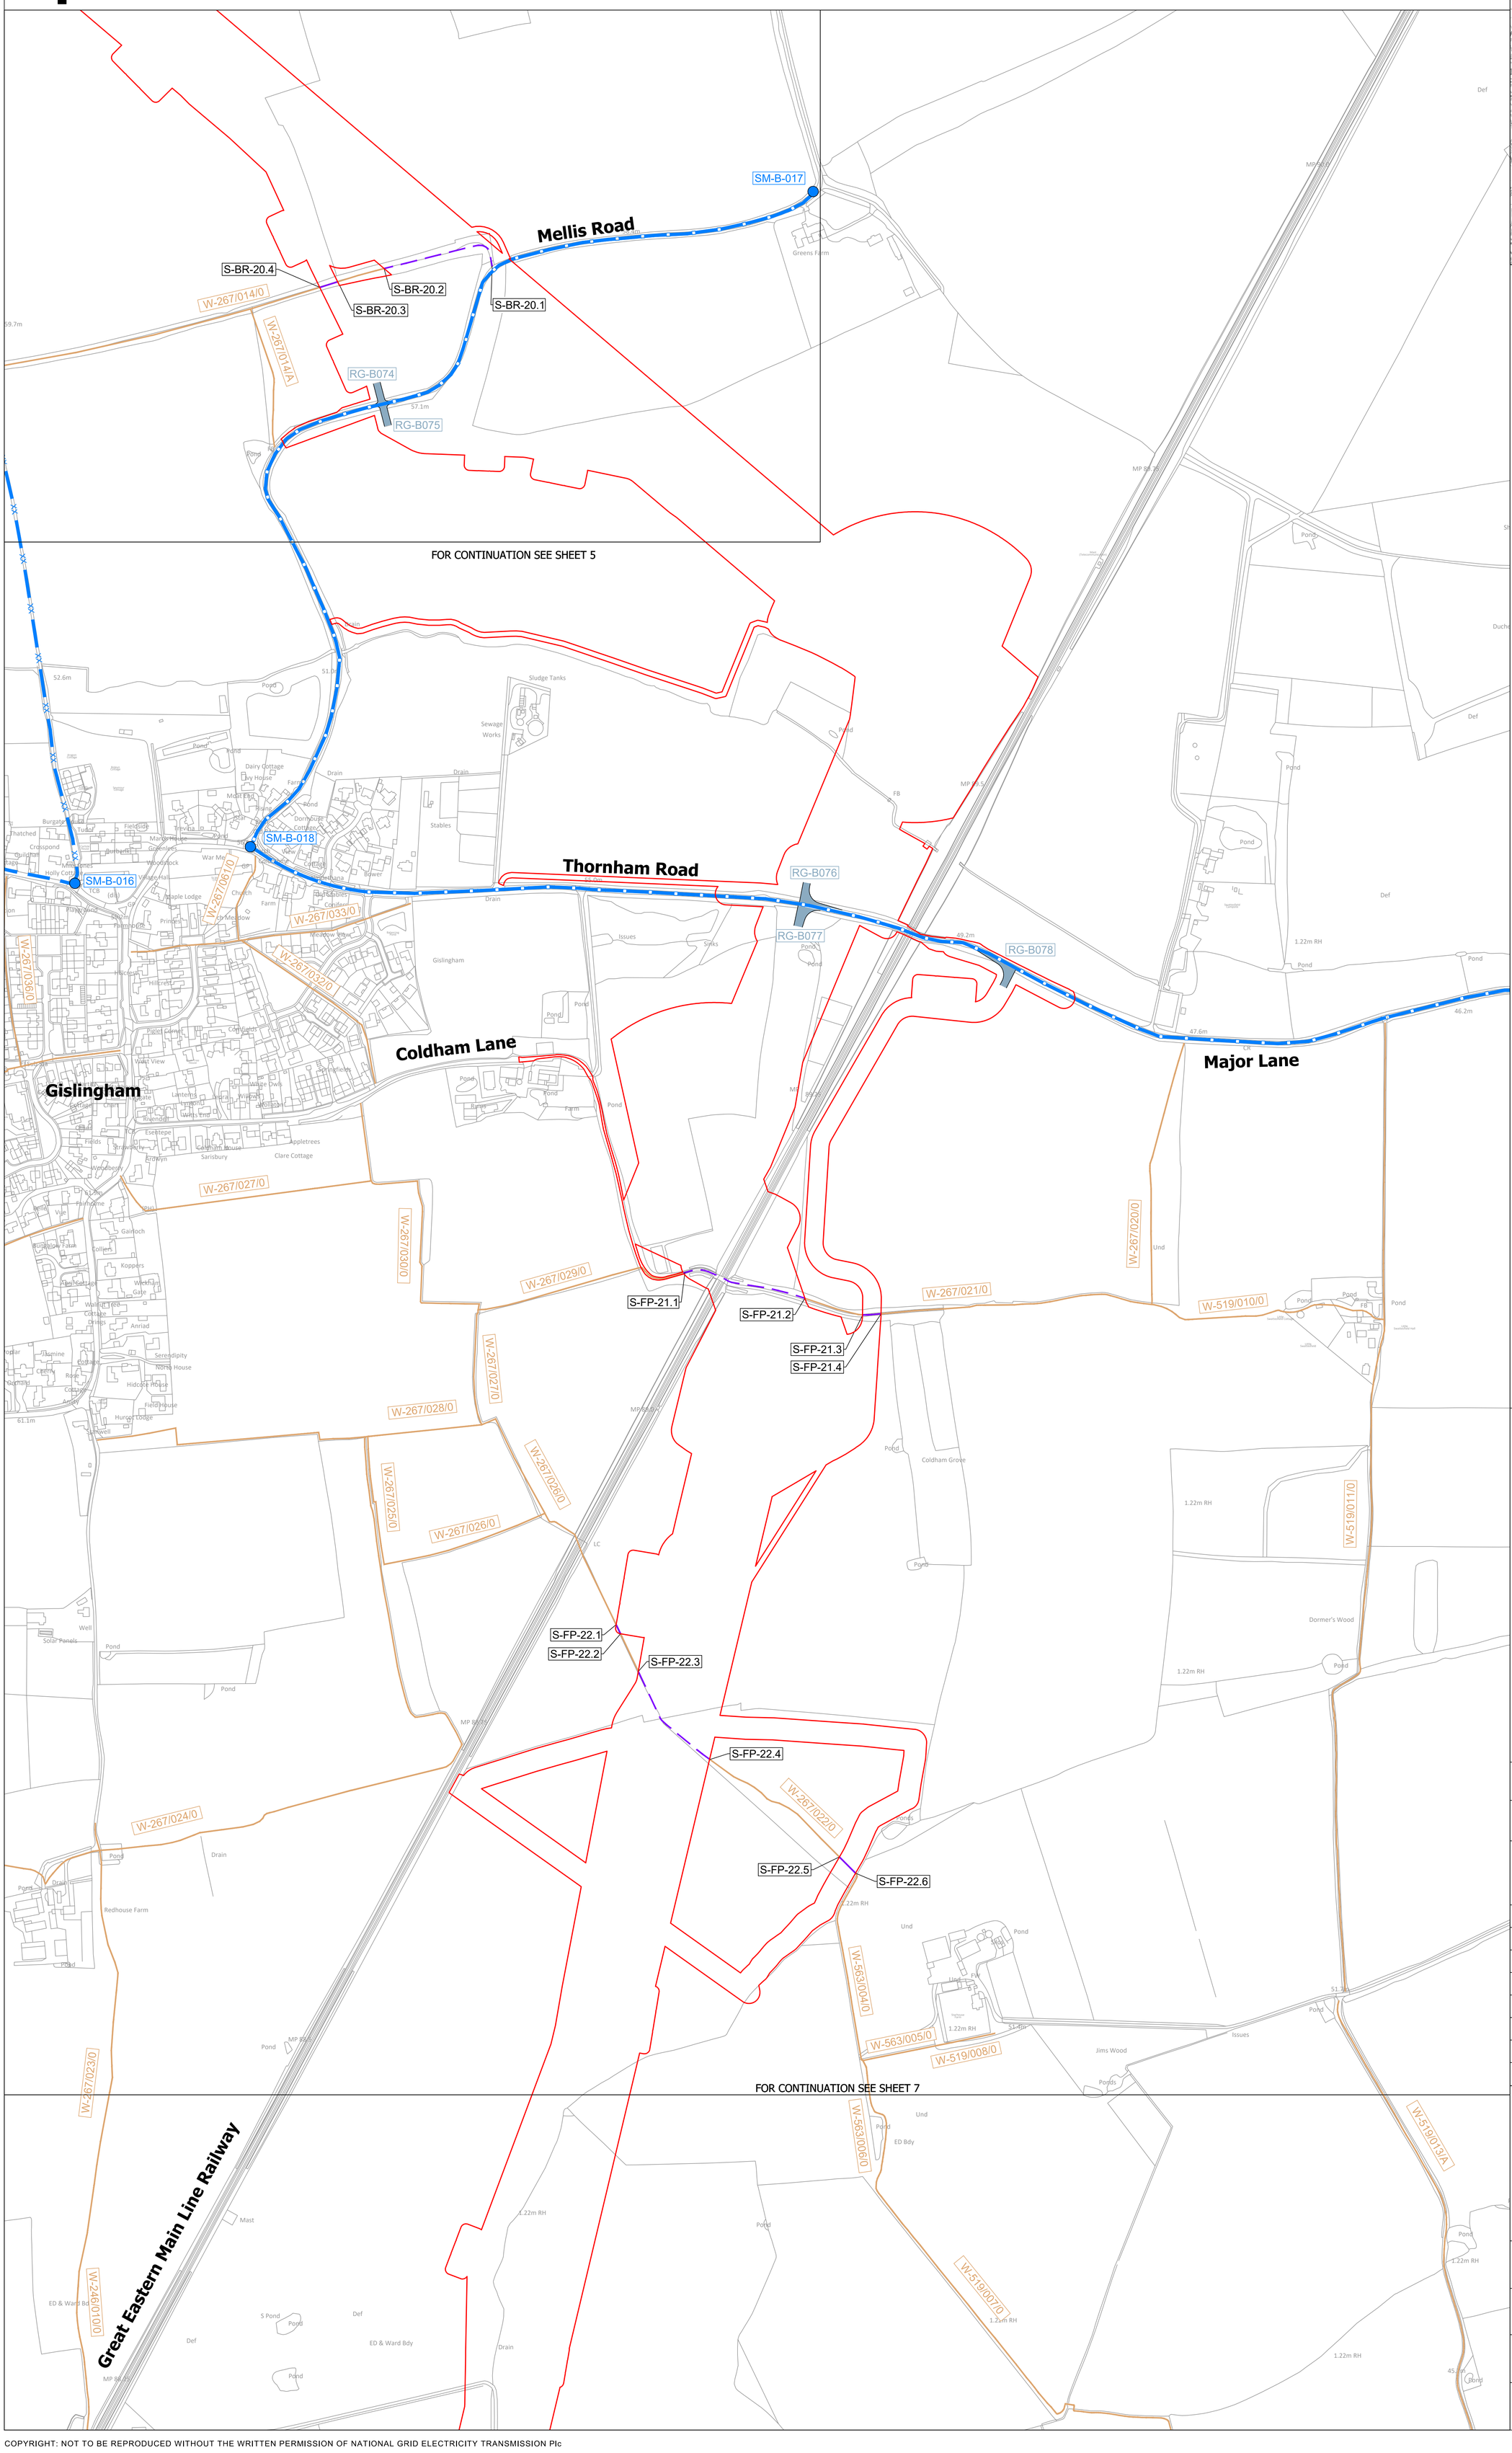

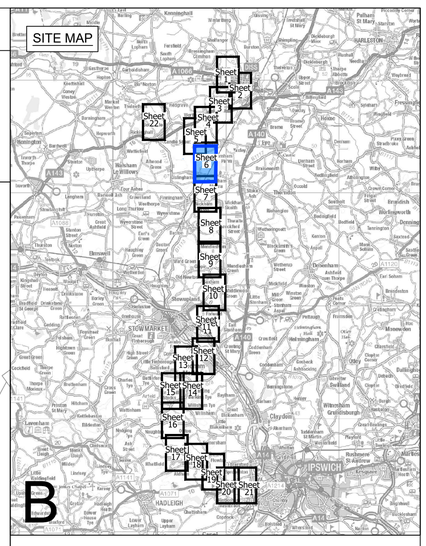

Legend

- Local authority boundary
- Section boundary & local authority boundary
- Section boundary
- Sheet index cutlines
- Order Limits

Street Works

- Street management: start/end point of temporary closure
- Street management: temporary closure (XX)
- Street management: temporary closure (managed)
- SM-A-XXX / SM-B-XXX — Example reference for temporary closure
- Street management: temporary diversion
- SMD-A-XXX / SMD-B-XXX — Example reference for temporary diversion
- Access point
- RG-BXXX / JC-BXXX / AP-B-XXX / RG-UKPN-BXXX — Example reference for temporary site access point
- CW-B-XX — Example reference for temporary alteration of street layout
- CW-B-XX — Example reference for permanent alteration of street layout

Public Rights of Way

- Public Right of Way existing (with accompanying Local Highway Authority reference number)
- Public Right of Way temporary closure
- Public Right of Way temporary closure (managed)
- S-FP-X.X / S-BR-X.X / S-BT-X.X / S-RB-X.X / S-ORPA-X.X — Example reference for Public Right of Way
- Public Right of Way temporary diversion
- S-FP-XX-D1 / S-FP-XX-D2 / S-BR-XX-D1 / S-BT-XX-D1 — Example reference for temporary diverted Public Right of Way

Notes

1. These plans show the Order Limits and potential location for the works. Due to the need for future flexibility, National Grid will be applying for Order Limits and Limits of Deviation within its Development Consent Order, within which any final alignment would lie.

2. For additional detail on the plan suites, please refer to the Guide to Plans (document reference 2.0), located in the Volume 2 of the DCO application.

3. This drawing is scaled at paper size A0, therefore any prints taken at smaller sizes will affect accuracy of the measurement units and should not be scaled against.

4. These plans should be read in conjunction with Schedule 5 (Streets subject to street works), Schedule 6 (Streets subject to alteration of layout), Schedule 8 (Streets and PRoW to be temporarily closed) and Schedule 9 (Access to works) of the Development Consent Order.

5. Where highways are identified as managed this refers to management of construction vehicles crossing the route. Where Public Rights of Way (PRoW) are identified as managed this refers to management of the PRoW, as well as construction activities. Temporary diversions of PRoW will also be subject to management where they interact with construction activities.

Coordinate System: British National Grid

Sheet X Centroid Coordinate: 608228 Sheet Y Centroid Coordinate: 271399

0 50 100 150 200 250 Meters

BACKGROUND MAPPING INFORMATION HAS BEEN REPRODUCED FROM THE ORDNANCE SURVEY BY PERMISSION OF ORDNANCE SURVEY OF THE CONTROLLER OF HIS MAJESTY'S STATIONERY OFFICE. © CROWN COPYRIGHT AND DATABASE RIGHTS (2025) LICENCE OS100024241 AND AC0000807948.

Issue	Date	Remarks	Drawn	Checked	Approved
B	JUL-2025	For deadline seven	TC	DR	KR
A	AUG-2025	For DCO submission	MC	ST	KR

Title

THE NATIONAL GRID
(NORWICH TO TILBURY) ORDER
ACCESS, RIGHTS OF WAY & PUBLIC
RIGHTS OF NAVIGATION PLANS
REGULATION 5(2)(k)
SECTION B (SHEET 6 OF 22,
MID SUFFOLK DISTRICT COUNCIL)

nationalgrid

PINS Application Number: EN020027

National Grid Drawing Reference: AENC-MMAC-ENG-DWG-0084


Scale	Sheet Size	Sheet	Issue
1:2,500	A0	SHEET 6 OF 22	B

COPYRIGHT: NOT TO BE REPRODUCED WITHOUT THE WRITTEN PERMISSION OF NATIONAL GRID ELECTRICITY TRANSMISSION Plc

Application Document 2.5

THE NATIONAL GRID (NORWICH TO TILBURY) ORDER
ACCESS, RIGHTS OF WAY & PUBLIC RIGHTS OF NAVIGATION PLANS
REGULATION 5(2)(k)
SECTION B (SHEET 7 OF 22, MID SUFFOLK DISTRICT COUNCIL)

SITE MAP

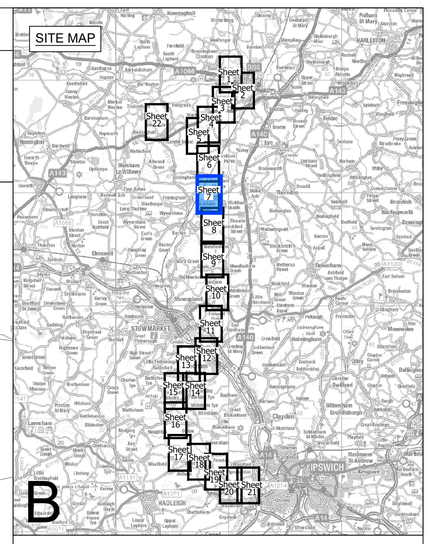

Legend

- Local authority boundary
- Section boundary & local authority boundary
- Section boundary
- Sheet index cutlines
- Order Limits

Street Works

- Street management: start/end point of temporary closure
- Street management: temporary closure (XX)
- Street management: temporary closure (managed)
- SM-A-XXX / SM-B-XXX — Example reference for temporary closure
- Street management: temporary diversion
- SMD-A-XXX / SMD-B-XXX — Example reference for temporary diversion
- Access point
- RG-BXXX / JC-BXXX / AP-B-XXX / RG-UKPN-BXXX — Example reference for temporary site access point
- CW-B-XX — Example reference for temporary alteration of street layout
- CW-B-XX — Example reference for permanent alteration of street layout

Public Rights of Way

- Public Right of Way existing (with accompanying Local Highway Authority reference number)
- Public Right of Way temporary closure
- Public Right of Way temporary closure (managed)
- S-FP-X.X / S-BR-X.X / S-BT-X.X / S-RB-X.X / S-ORPA-X.X — Example reference for Public Right of Way
- Public Right of Way temporary diversion
- S-FP-XX-D1 / S-FP-XX-D2 / S-BR-XX-D1 / S-BT-XX-D1 — Example reference for temporary diverted Public Right of Way

FOR CONTINUATION SEE SHEET 6

FOR CONTINUATION SEE SHEET 8

Notes

1. These plans show the Order Limits and potential location for the works. Due to the need for future flexibility, National Grid will be applying for Order Limits and Limits of Deviation within its Development Consent Order, within which any final alignment would lie.

2. For additional detail on the plan suites, please refer to the Guide to Plans (document reference 2.0), located in the Volume 2 of the DCO application.

3. This drawing is scaled at paper size A0, therefore any prints taken at smaller sizes will affect accuracy of the measurement units and should not be scaled against.

4. These plans should be read in conjunction with Schedule 5 (Streets subject to street works), Schedule 6 (Streets subject to alteration of layout), Schedule 8 (Streets and PRoW to be temporarily closed) and Schedule 9 (Access to works) of the Development Consent Order.

5. Where highways are identified as managed this refers to management of construction vehicles crossing the route. Where Public Rights of Way (PRoW) are identified as managed this refers to management of the PRoW, as well as construction activities. Temporary diversions of PRoW will also be subject to management where they interact with construction activities.

Coordinate System: British National Grid

Sheet X Centroid Coordinate: 608228 Sheet Y Centroid Coordinate: 269038

0 50 100 150 200 250 Meters

BACKGROUND MAPPING INFORMATION HAS BEEN REPRODUCED FROM THE ORDNANCE SURVEY BY PERMISSION OF ORDNANCE SURVEY OF THE CONTROLLER OF HIS MAJESTY'S STATIONERY OFFICE. © CROWN COPYRIGHT AND DATABASE RIGHTS (2025) LICENCE OS100024241 AND AC0000807948.

Issue	Date	Remarks	Drawn	Checked	Approved
B	JUL-2025	For deadline seven	TC	DR	KR
A	AUG-2025	For DCO submission	MC	ST	KR

Title

THE NATIONAL GRID
(NORWICH TO TILBURY) ORDER
ACCESS, RIGHTS OF WAY & PUBLIC
RIGHTS OF NAVIGATION PLANS
REGULATION 5(2)(k)
SECTION B (SHEET 7 OF 22,
MID SUFFOLK DISTRICT COUNCIL)

nationalgrid

PINS Application Number: EN020027


National Grid Drawing Reference: AENC-MMAC-ENG-DWG-0084


Scale	Sheet Size	Sheet	Issue
1:2,500	A0	SHEET 7 OF 22	B

COPYRIGHT: NOT TO BE REPRODUCED WITHOUT THE WRITTEN PERMISSION OF NATIONAL GRID ELECTRICITY TRANSMISSION Plc

THE NATIONAL GRID (NORWICH TO TILBURY) ORDER
ACCESS, RIGHTS OF WAY & PUBLIC RIGHTS OF NAVIGATION PLANS
REGULATION 5(2)(k)
SECTION B (SHEET 8 OF 22,
MID SUFFOLK DISTRICT COUNCIL)

Application Document 2.5

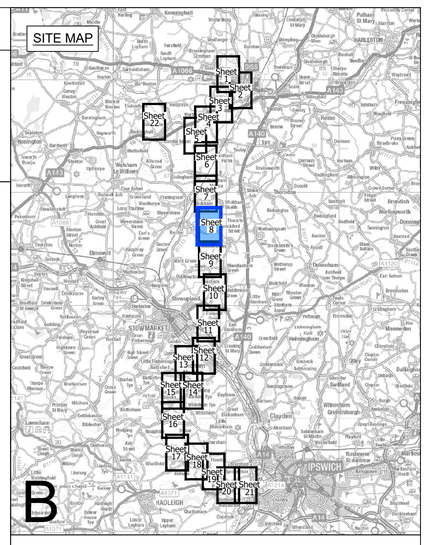

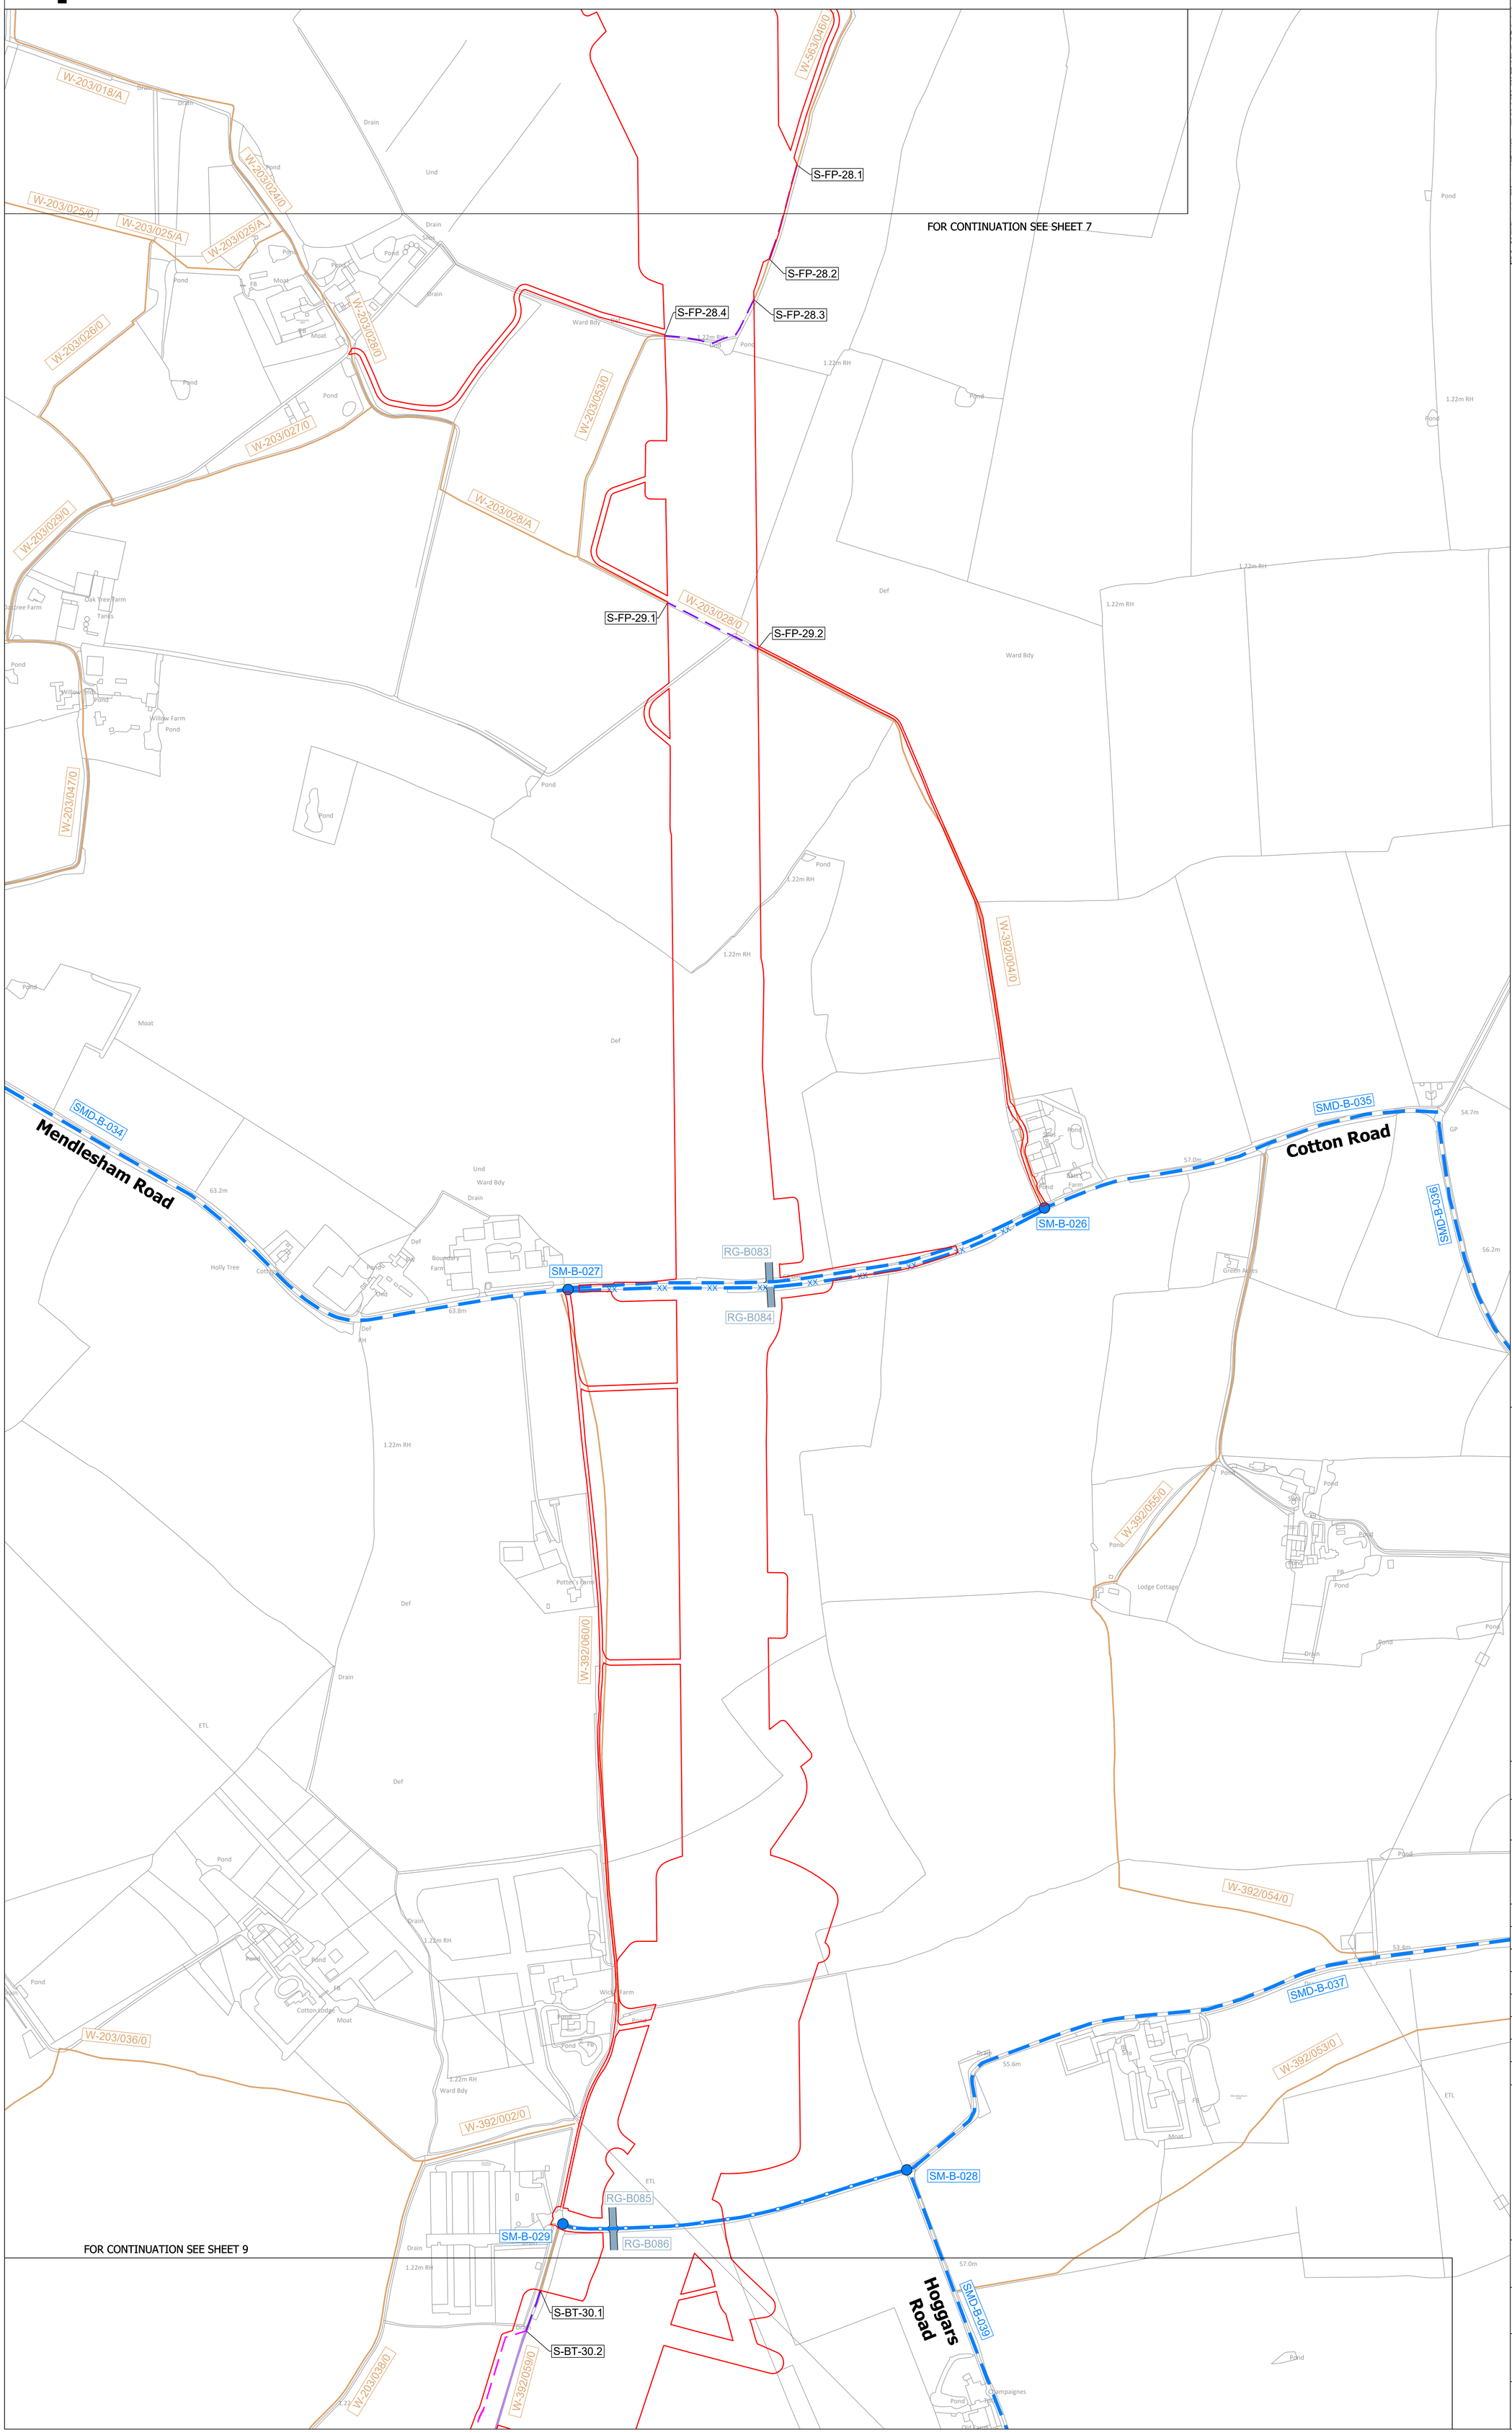

Legend

- Local authority boundary
- Section boundary & local authority boundary
- Section boundary
- Sheet index cutlines
- Order Limits

Street Works

- Street management: start/end point of temporary closure
- Street management: temporary closure (XX)
- Street management: temporary closure (managed)
- SM-A-XXX / SM-B-XXX — Example reference for temporary closure
- Street management: temporary diversion
- SMD-A-XXX / SMD-B-XXX — Example reference for temporary diversion
- Access point
- RG-BXXX / JC-BXXX / AP-B-XXX / RG-UKPN-BXXX — Example reference for temporary site access point
- CW-B-XX — Example reference for temporary alteration of street layout
- CW-B-XX — Example reference for permanent alteration of street layout

Public Rights of Way

- Public Right of Way existing (with accompanying Local Highway Authority reference number)
- Public Right of Way temporary closure
- Public Right of Way temporary closure (managed)
- S-FP-X.X / S-BR-X.X / S-BT-X.X / S-RB-X.X / S-ORPA-X.X — Example reference for Public Right of Way
- Public Right of Way temporary diversion
- S-FP-XX-D1 / S-FP-XX-D2 / S-BR-XX-D1 / S-BT-XX-D1 — Example reference for temporary diverted Public Right of Way

Notes

1. These plans show the Order Limits and potential location for the works. Due to the need for future flexibility, National Grid will be applying for Order Limits and Limits of Deviation within its Development Consent Order, within which any final alignment would lie.

2. For additional detail on the plan suites, please refer to the Guide to Plans (document reference 2.0), located in the Volume 2 of the DCO application.

3. This drawing is scaled at paper size A0, therefore any prints taken at smaller sizes will affect accuracy of the measurement units and should not be scaled against.

4. These plans should be read in conjunction with Schedule 5 (Streets subject to street works), Schedule 6 (Streets subject to alteration of layout), Schedule 8 (Streets and PRoW to be temporarily closed) and Schedule 9 (Access to works) of the Development Consent Order.

5. Where highways are identified as managed this refers to management of construction vehicles crossing the route. Where Public Rights of Way (PRoW) are identified as managed this refers to management of the PRoW, as well as construction activities. Temporary diversions of PRoW will also be subject to management where they interact with construction activities.

Coordinate System: British National Grid

Sheet X Centroid Coordinate: 608593 Sheet Y Centroid Coordinate: 266529

0 50 100 150 200 250 Meters

BACKGROUND MAPPING INFORMATION HAS BEEN REPRODUCED FROM THE ORDNANCE SURVEY BY PERMISSION OF ORDNANCE SURVEY OF THE CONTROLLER OF HIS MAJESTY'S STATIONERY OFFICE. © CROWN COPYRIGHT AND DATABASE RIGHTS (2025) LICENCE OS100024241 AND AC0000807948.

Issue	Date	Remarks	Drawn	Checked	Approved
B	JUL-2025	For deadline seven	TC	DR	KR
A	AUG-2025	For DCO submission	MC	ST	KR

Title

THE NATIONAL GRID
(NORWICH TO TILBURY) ORDER
ACCESS, RIGHTS OF WAY & PUBLIC
RIGHTS OF NAVIGATION PLANS
REGULATION 5(2)(k)
SECTION B (SHEET 8 OF 22,
MID SUFFOLK DISTRICT COUNCIL)

nationalgrid

PINS Application Number: EN020027


National Grid Drawing Reference: AENC-MMAC-ENG-DWG-0084


Scale	Sheet Size	Sheet	Issue
1:2,500	A0	SHEET 8 OF 22	B

COPYRIGHT: NOT TO BE REPRODUCED WITHOUT THE WRITTEN PERMISSION OF NATIONAL GRID ELECTRICITY TRANSMISSION Plc

Application Document 2.5

THE NATIONAL GRID (NORWICH TO TILBURY) ORDER
ACCESS, RIGHTS OF WAY & PUBLIC RIGHTS OF NAVIGATION PLANS
REGULATION 5(2)(k)
SECTION B (SHEET 9 OF 22,
MID SUFFOLK DISTRICT COUNCIL)

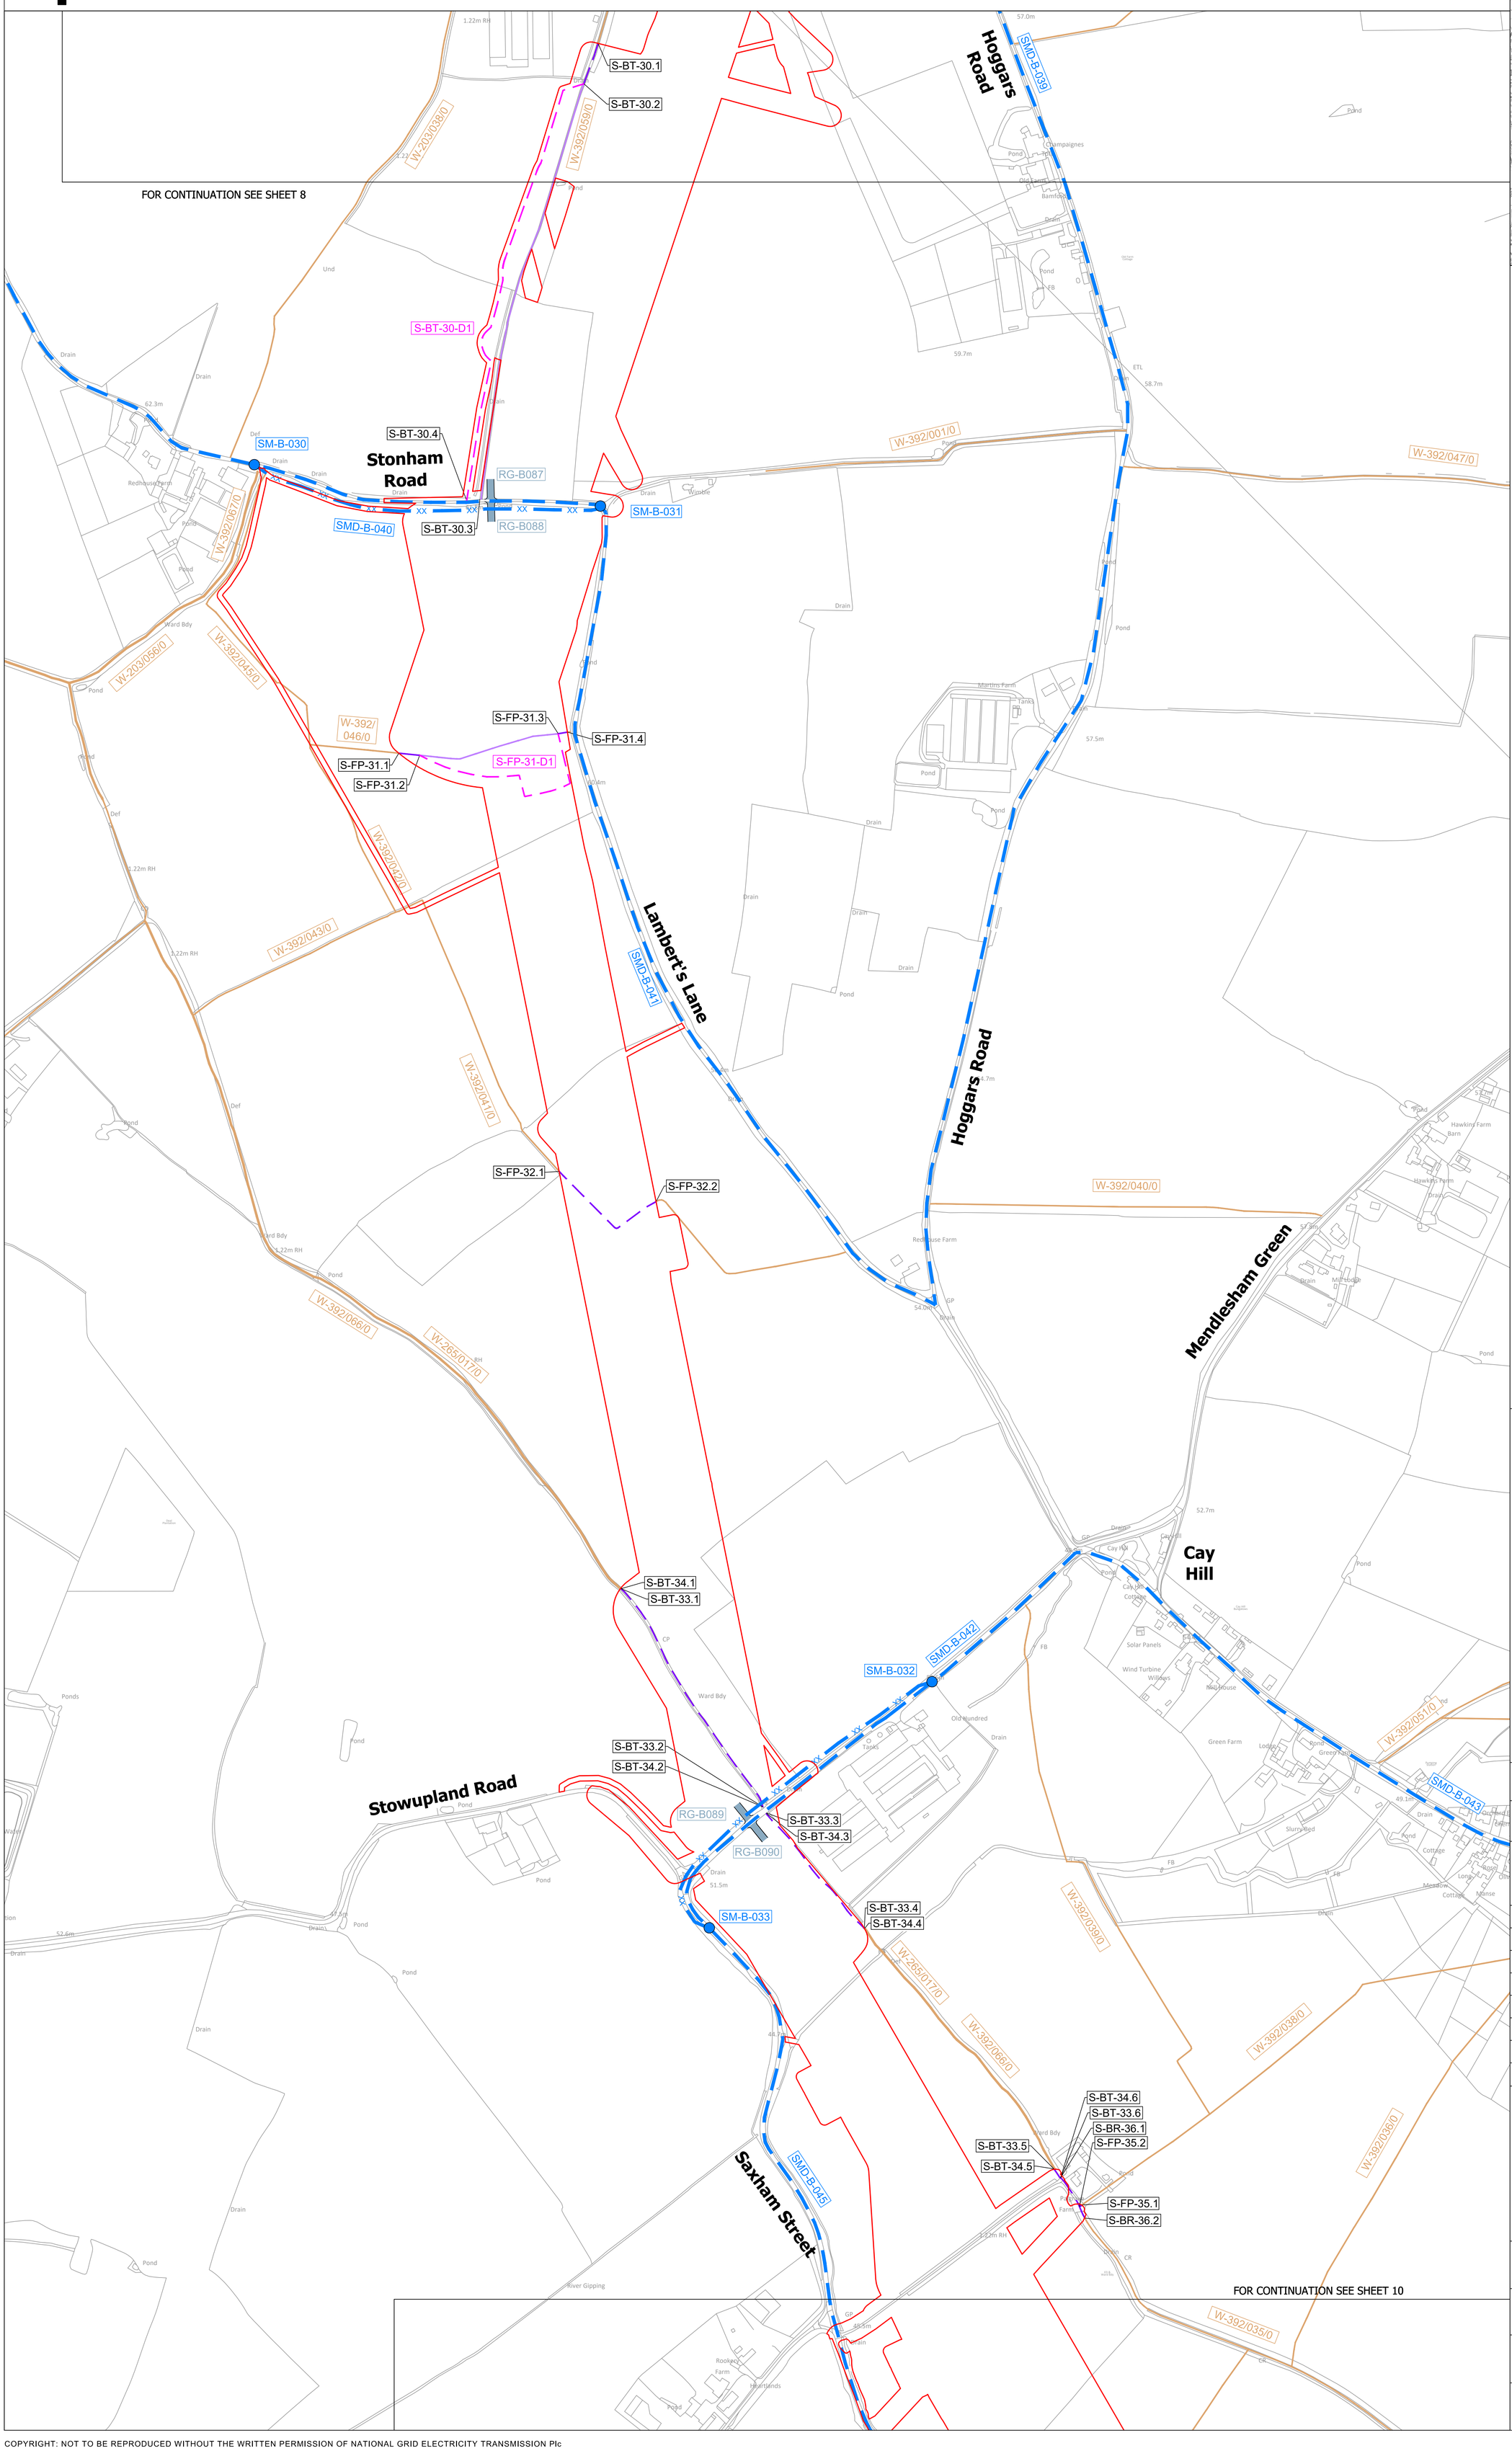

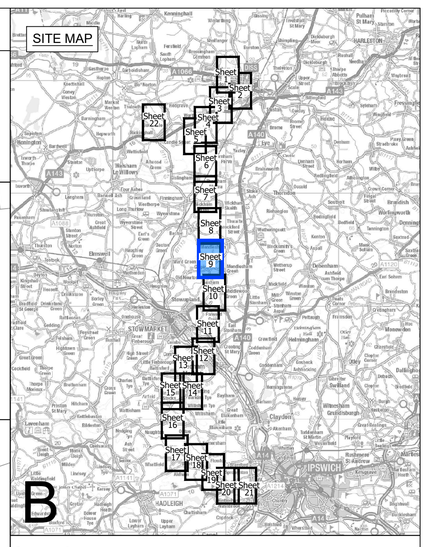

Legend

- Local authority boundary
- Section boundary & local authority boundary
- Section boundary
- Sheet index cutlines
- Order Limits

Street Works

- Street management: start/end point of temporary closure
- Street management: temporary closure
- Street management: temporary closure (managed)
- SM-A-XXX / SM-B-XXX — Example reference for temporary closure
- Street management: temporary diversion
- SMD-A-XXX / SMD-B-XXX — Example reference for temporary diversion
- Access point
- RG-BXXX / JC-BXXX / AP-B-XXX / RG-UKPN-BXXX — Example reference for temporary site access point
- CW-B-XX — Example reference for temporary alteration of street layout
- CW-B-XX — Example reference for permanent alteration of street layout

Public Rights of Way

- Public Right of Way existing (with accompanying Local Highway Authority reference number)
- Public Right of Way temporary closure
- Public Right of Way temporary closure (managed)
- S-FP-X.X / S-BR-X.X / S-BT-X.X / S-RB-X.X / S-ORPA-X.X — Example reference for Public Right of Way
- Public Right of Way temporary diversion
- S-FP-XX-D1 / S-FP-XX-D2 / S-BR-XX-D1 / S-BT-XX-D1 — Example reference for temporary diverted Public Right of Way

Notes

1. These plans show the Order Limits and potential location for the works. Due to the need for future flexibility, National Grid will be applying for Order Limits and Limits of Deviation within its Development Consent Order, within which any final alignment would lie.

2. For additional detail on the plan suites, please refer to the Guide to Plans (document reference 2.0), located in the Volume 2 of the DCO application.

3. This drawing is scaled at paper size A0, therefore any prints taken at smaller sizes will affect accuracy of the measurement units and should not be scaled against.

4. These plans should be read in conjunction with Schedule 5 (Streets subject to street works), Schedule 6 (Streets subject to alteration of layout), Schedule 8 (Streets and PRoW to be temporarily closed) and Schedule 9 (Access to works) of the Development Consent Order.

5. Where highways are identified as managed this refers to management of construction vehicles crossing the route. Where Public Rights of Way (PRoW) are identified as managed this refers to management of the PRoW, as well as construction activities. Temporary diversions of PRoW will also be subject to management where they interact with construction activities.

Coordinate System: British National Grid

Sheet X Centroid Coordinate: 608528 Sheet Y Centroid Coordinate: 263982

0 50 100 150 200 250 Meters

BACKGROUND MAPPING INFORMATION HAS BEEN REPRODUCED FROM THE ORDNANCE SURVEY BY PERMISSION OF ORDNANCE SURVEY OF THE CONTROLLER OF HIS MAJESTY'S STATIONERY OFFICE. © CROWN COPYRIGHT AND DATABASE RIGHTS (2025) LICENCE OS100024241 AND AC0000807948.

Issue	Date	Remarks	Drawn	Checked	Approved
B	JUL-2025	For deadline seven	TC	DR	KR
A	AUG-2025	For DCO submission	MC	ST	KR

Title

THE NATIONAL GRID
(NORWICH TO TILBURY) ORDER
ACCESS, RIGHTS OF WAY & PUBLIC
RIGHTS OF NAVIGATION PLANS
REGULATION 5(2)(k)
SECTION B (SHEET 9 OF 22,
MID SUFFOLK DISTRICT COUNCIL)

nationalgrid

PINS Application Number: EN020027


National Grid Drawing Reference: AENC-MMAC-ENG-DWG-0084

Scale	Sheet Size	Sheet	Issue
1:2,500	A0	SHEET 9 OF 22	B

COPYRIGHT: NOT TO BE REPRODUCED WITHOUT THE WRITTEN PERMISSION OF NATIONAL GRID ELECTRICITY TRANSMISSION Plc

Application Document 2.5

THE NATIONAL GRID (NORWICH TO TILBURY) ORDER
ACCESS, RIGHTS OF WAY & PUBLIC RIGHTS OF NAVIGATION PLANS
REGULATION 5(2)(k)
SECTION B (SHEET 10 OF 22,
MID SUFFOLK DISTRICT COUNCIL)

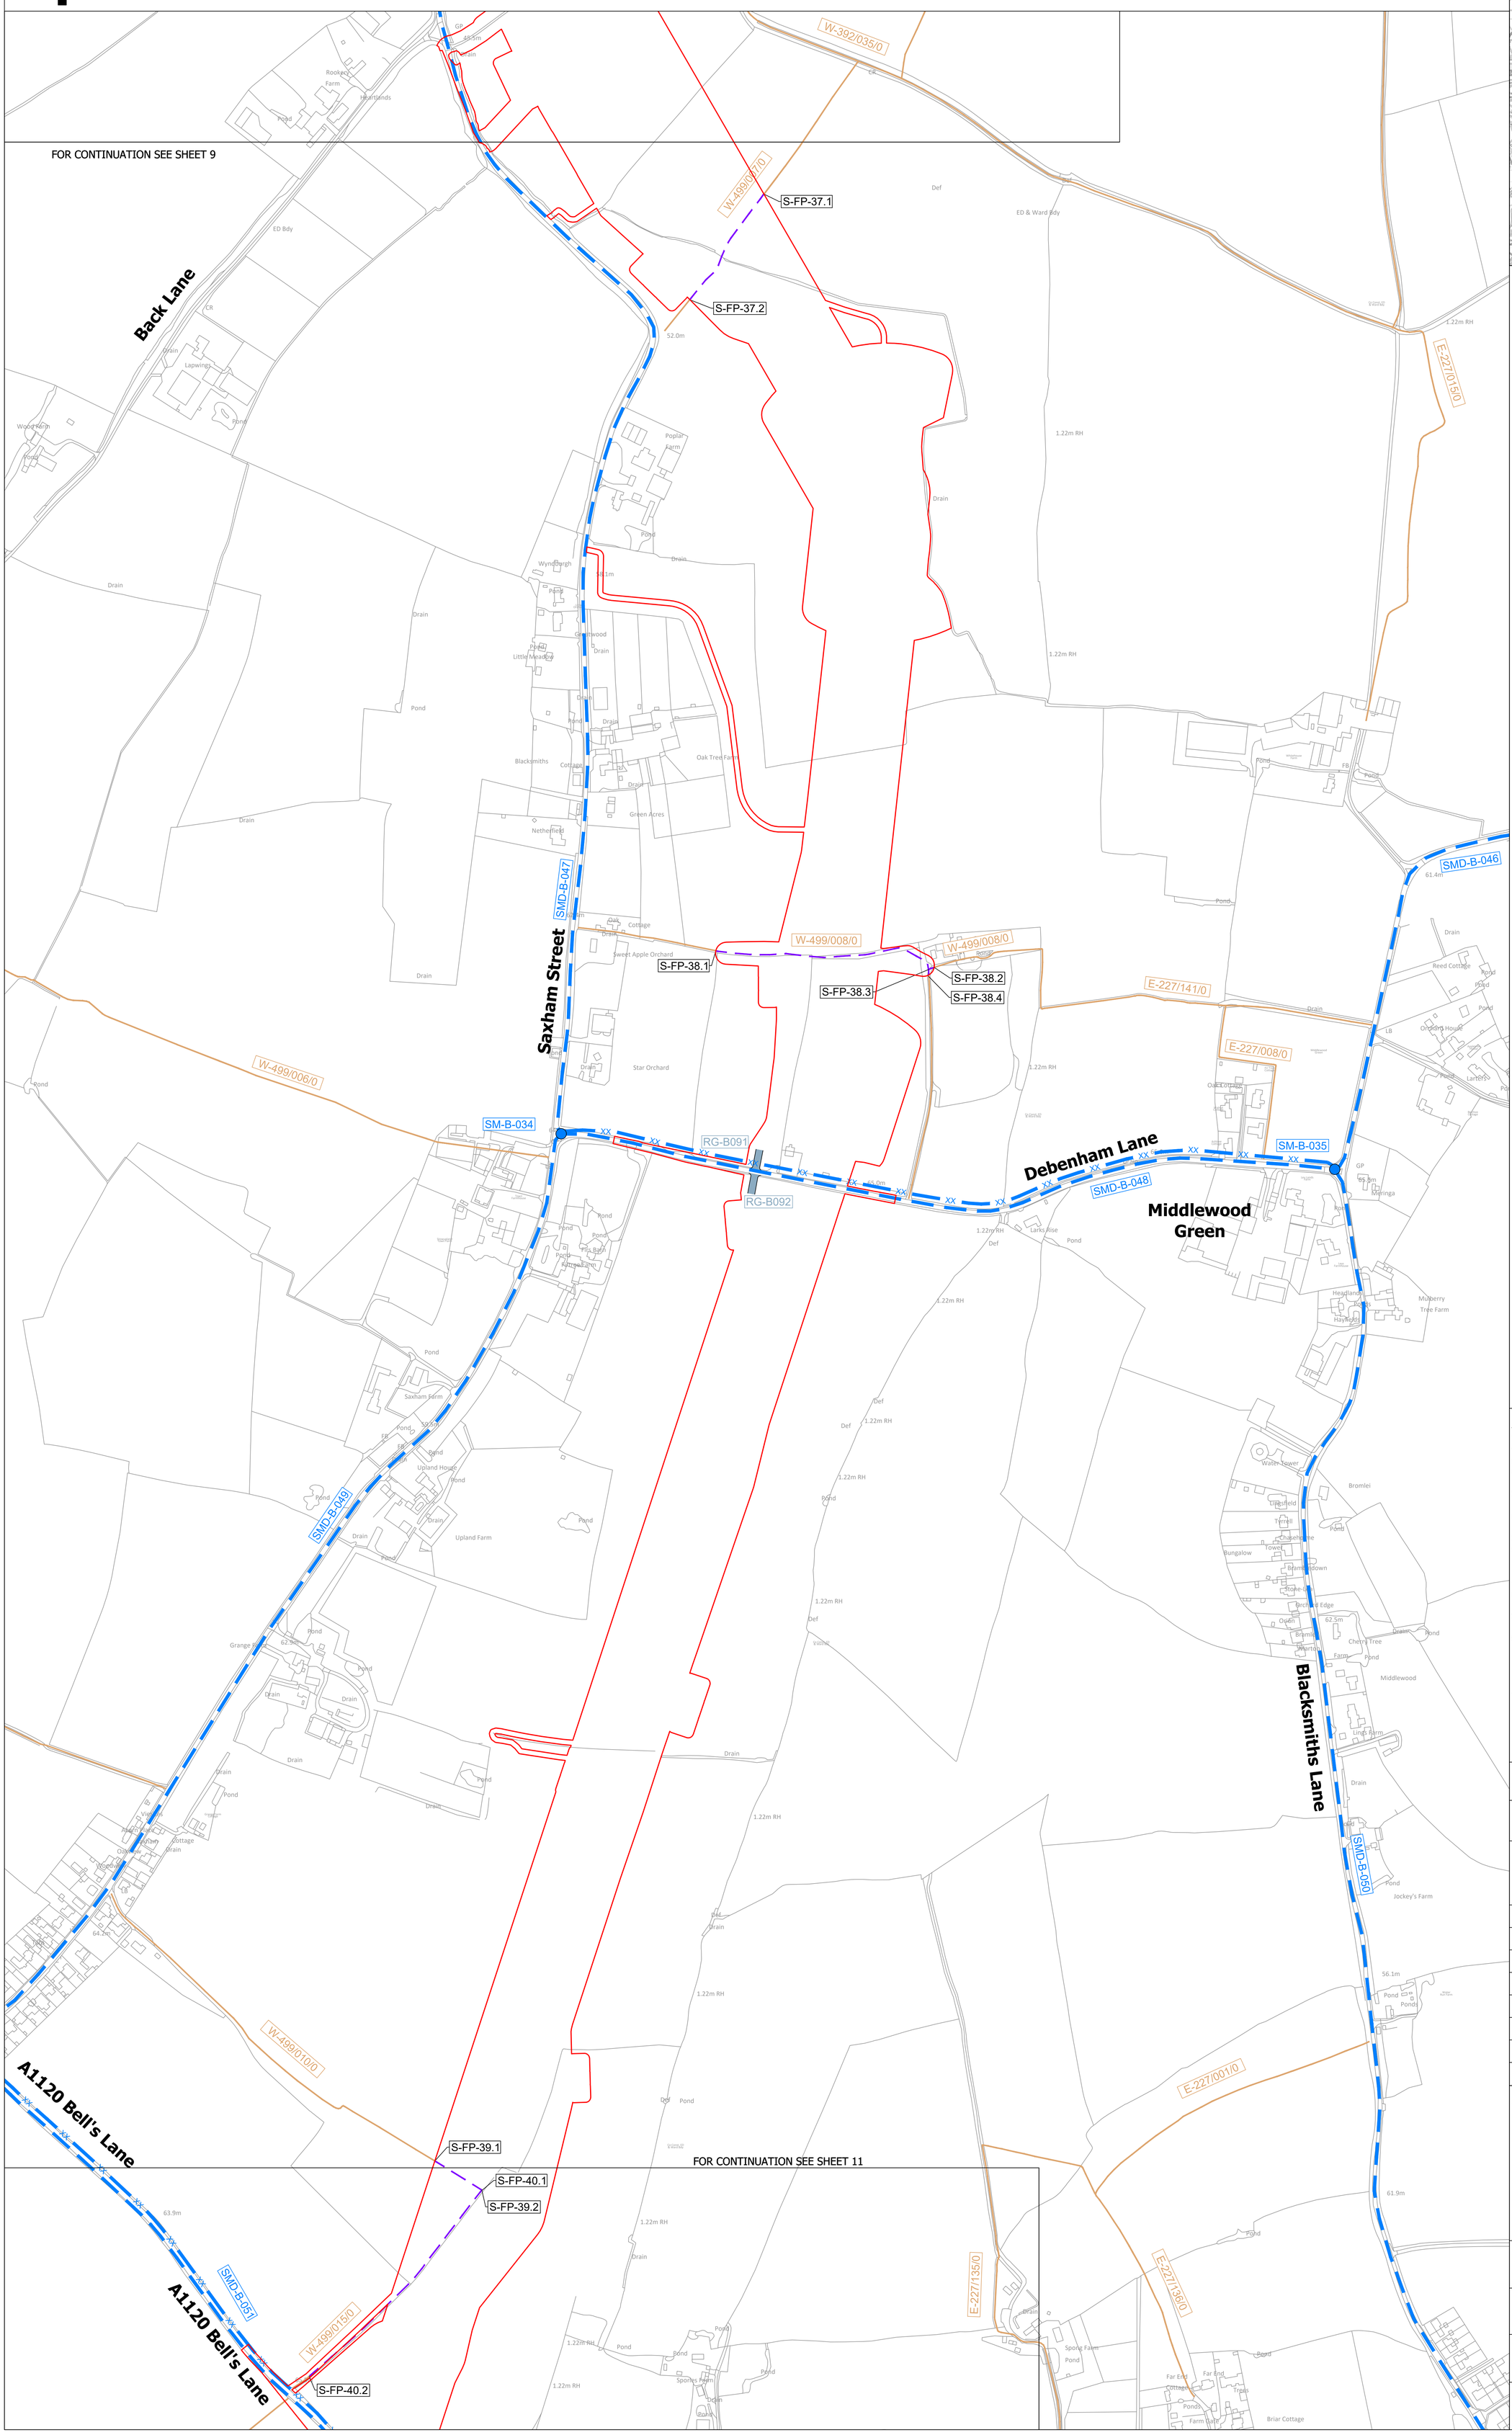

Legend

- Local authority boundary
- Section boundary & local authority boundary
- Section boundary
- Sheet index cutlines
- Order Limits

Street Works

- Street management: start/end point of temporary closure
- XX — Street management: temporary closure
- Street management: temporary closure (managed)
- SM-A-XXX / SM-B-XXX — Example reference for temporary closure
- Street management: temporary diversion
- SMD-A-XXX / SMD-B-XXX — Example reference for temporary diversion
- Access point
- RG-BXXX / JC-BXXX / AP-B-XXX / RG-UKPN-BXXX — Example reference for temporary site access point
- CW-B-XX — Example reference for temporary alteration of street layout
- CW-B-XX — Example reference for permanent alteration of street layout

Public Rights of Way

- Public Right of Way existing (with accompanying Local Highway Authority reference number)
- Public Right of Way temporary closure
- Public Right of Way temporary closure (managed)
- S-FP-X.X / S-BR-X.X / S-BT-X.X / S-RB-X.X / S-ORPA-X.X — Example reference for Public Right of Way
- Public Right of Way temporary diversion
- S-FP-XX-D1 / S-FP-XX-D2 / S-BR-XX-D1 / S-BT-XX-D1 — Example reference for temporary diverted Public Right of Way

Notes

1. These plans show the Order Limits and potential location for the works. Due to the need for future flexibility, National Grid will be applying for Order Limits and Limits of Deviation within its Development Consent Order, within which any final alignment would lie.

2. For additional detail on the plan suites, please refer to the Guide to Plans (document reference 2.0), located in the Volume 2 of the DCO application.

3. This drawing is scaled at paper size A0, therefore any prints taken at smaller sizes will affect accuracy of the measurement units and should not be scaled against.

4. These plans should be read in conjunction with Schedule 5 (Streets subject to street works), Schedule 6 (Streets subject to alteration of layout), Schedule 8 (Streets and PRoW to be temporarily closed) and Schedule 9 (Access to works) of the Development Consent Order.

5. Where highways are identified as managed this refers to management of construction vehicles crossing the route. Where Public Rights of Way (PRoW) are identified as managed this refers to management of the PRoW, as well as construction activities. Temporary diversions of PRoW will also be subject to management where they interact with construction activities.

Coordinate System: British National Grid

Sheet X Centroid Coordinate: 608969 Sheet Y Centroid Coordinate: 261390

0 50 100 150 200 250 Meters

BACKGROUND MAPPING INFORMATION HAS BEEN REPRODUCED FROM THE ORDNANCE SURVEY BY PERMISSION OF ORDNANCE SURVEY OF THE CONTROLLER OF HIS MAJESTY'S STATIONERY OFFICE. © CROWN COPYRIGHT AND DATABASE RIGHTS (2025) LICENCE OS100024241 AND AC0000807948.

Issue	Date	Remarks	Drawn	Checked	Approved
B	JUL-2025	For deadline seven	TC	DR	KR
A	AUG-2025	For DCO submission	MC	ST	KR

Title

THE NATIONAL GRID
(NORWICH TO TILBURY) ORDER
ACCESS, RIGHTS OF WAY & PUBLIC
RIGHTS OF NAVIGATION PLANS
REGULATION 5(2)(k)
SECTION B (SHEET 10 OF 22,
MID SUFFOLK DISTRICT COUNCIL)

nationalgrid

PINS Application Number: EN020027


National Grid Drawing Reference: AENC-MMAC-ENG-DWG-0084


Scale	Sheet Size	Sheet	Issue
1:2,500	A0	SHEET 10 OF 22	B

COPYRIGHT: NOT TO BE REPRODUCED WITHOUT THE WRITTEN PERMISSION OF NATIONAL GRID ELECTRICITY TRANSMISSION Plc

Application Document 2.5

THE NATIONAL GRID (NORWICH TO TILBURY) ORDER
ACCESS, RIGHTS OF WAY & PUBLIC RIGHTS OF NAVIGATION PLANS
REGULATION 5(2)(k)
SECTION B (SHEET 11 OF 22, MID SUFFOLK DISTRICT COUNCIL)

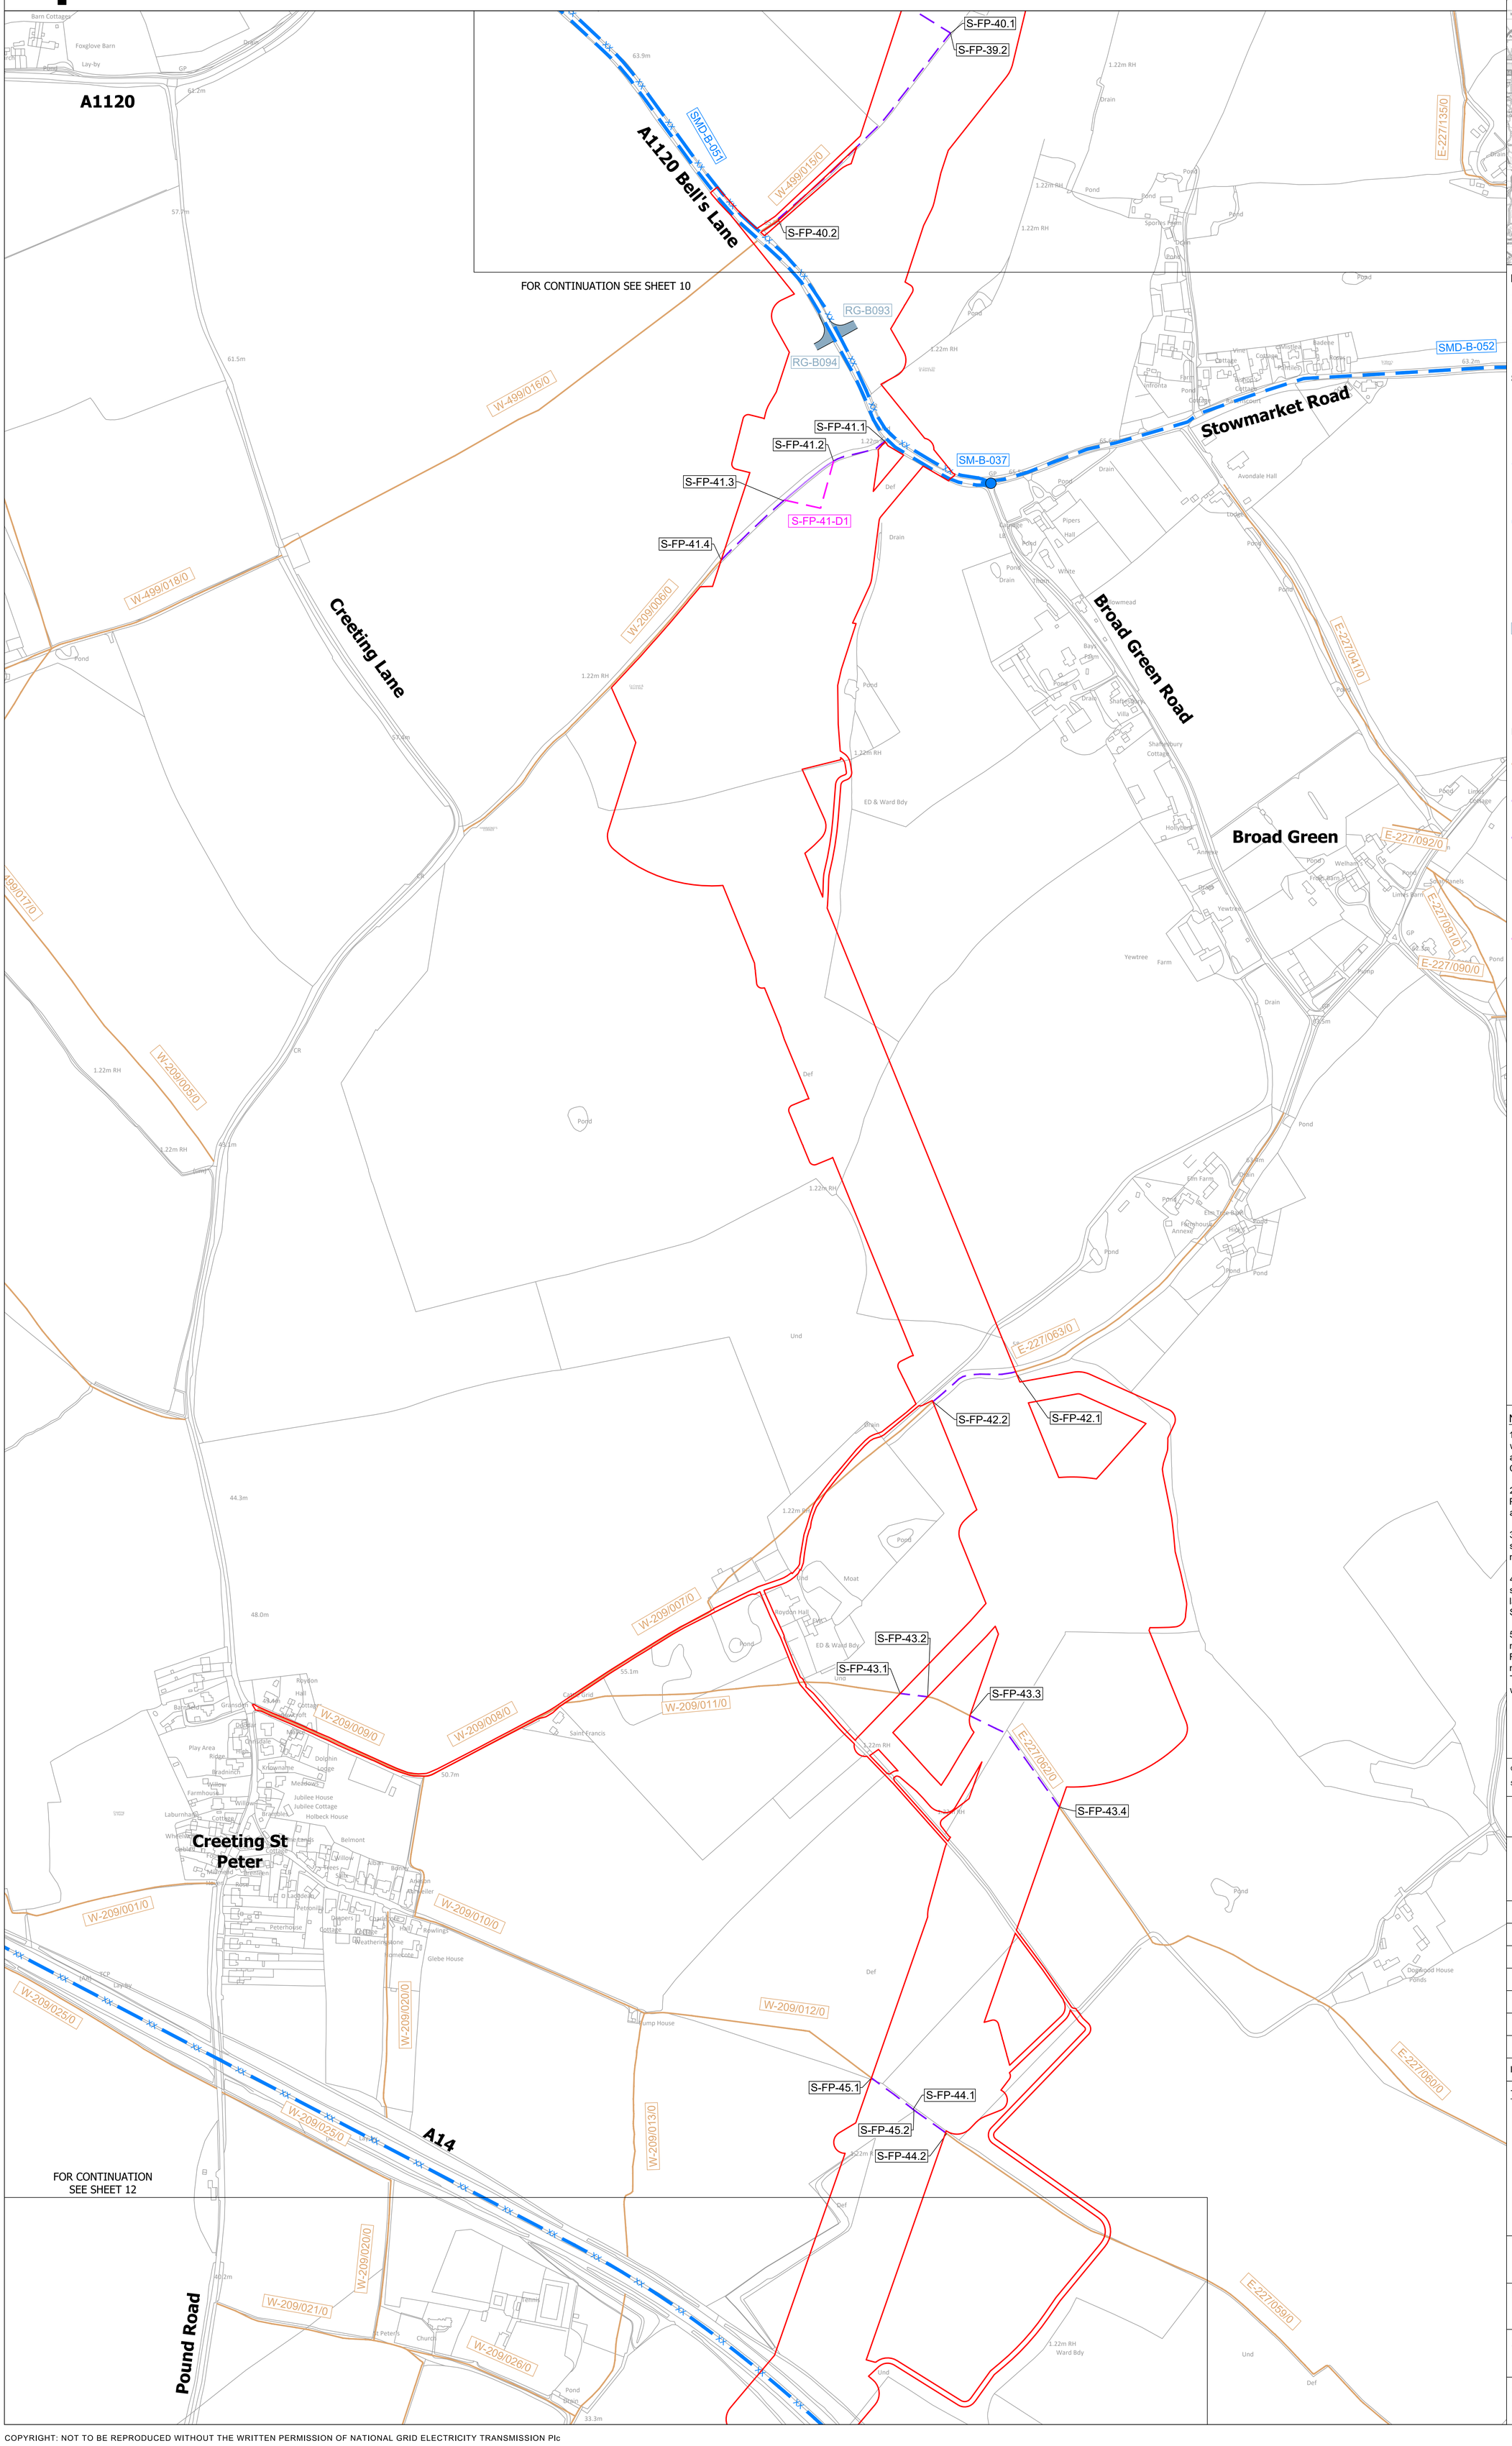

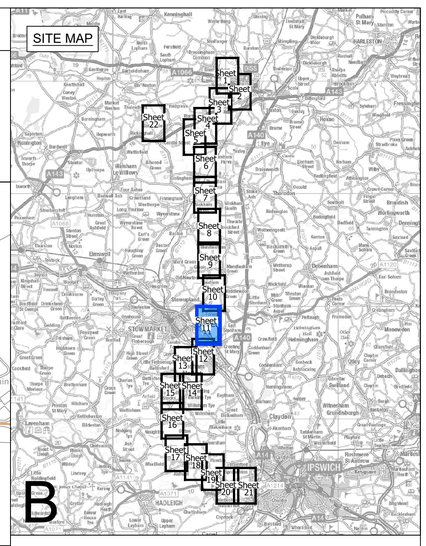

Legend

- Local authority boundary
- Section boundary & local authority boundary
- Section boundary
- Sheet index cutlines
- Order Limits

Street Works

- Street management: start/end point of temporary closure
- Street management: temporary closure
- Street management: temporary closure (managed)
- SM-A-XXX / SM-B-XXX — Example reference for temporary closure
- Street management: temporary diversion
- SMD-A-XXX / SMD-B-XXX — Example reference for temporary diversion
- Access point
- RG-BXXX / JC-BXXX / AP-B-XXX / RG-UKPN-BXXX — Example reference for temporary site access point
- CW-B-XX — Example reference for temporary alteration of street layout
- CW-B-XX — Example reference for permanent alteration of street layout

Public Rights of Way

- Public Right of Way existing (with accompanying Local Highway Authority reference number)
- Public Right of Way temporary closure
- Public Right of Way temporary closure (managed)
- S-FP-X.X / S-BR-X.X / S-BT-X.X / S-RB-X.X / S-ORPA-X.X — Example reference for Public Right of Way
- Public Right of Way temporary diversion
- S-FP-XX-D1 / S-FP-XX-D2 / S-BR-XX-D1 / S-BT-XX-D1 — Example reference for temporary diverted Public Right of Way

Notes

1. These plans show the Order Limits and potential location for the works. Due to the need for future flexibility, National Grid will be applying for Order Limits and Limits of Deviation within its Development Consent Order, within which any final alignment would lie.

2. For additional detail on the plan suites, please refer to the Guide to Plans (document reference 2.0), located in the Volume 2 of the DCO application.

3. This drawing is scaled at paper size A0, therefore any prints taken at smaller sizes will affect accuracy of the measurement units and should not be scaled against.

4. These plans should be read in conjunction with Schedule 5 (Streets subject to street works), Schedule 6 (Streets subject to alteration of layout), Schedule 8 (Streets and PRoW to be temporarily closed) and Schedule 9 (Access to works) of the Development Consent Order.

5. Where highways are identified as managed this refers to management of construction vehicles crossing the route. Where Public Rights of Way (PRoW) are identified as managed this refers to management of the PRoW, as well as construction activities. Temporary diversions of PRoW will also be subject to management where they interact with construction activities.

Coordinate System: British National Grid

Sheet X Centroid Coordinate: 608436 Sheet Y Centroid Coordinate: 258947

0 50 100 150 200 250 Metres

BACKGROUND MAPPING INFORMATION HAS BEEN REPRODUCED FROM THE ORDNANCE SURVEY BY PERMISSION OF ORDNANCE SURVEY OF THE CONTROLLER OF HIS MAJESTY'S STATIONERY OFFICE. © CROWN COPYRIGHT AND DATABASE RIGHTS (2025) LICENCE OS100024241 AND AC0000807948.

Issue	Date	Remarks	Drawn	Checked	Approved
B	JUL-2026	For deadline seven	TC	DR	KR
A	AUG-2025	For DCO submission	MC	ST	KR

Title

THE NATIONAL GRID
(NORWICH TO TILBURY) ORDER
ACCESS, RIGHTS OF WAY & PUBLIC RIGHTS OF NAVIGATION PLANS
REGULATION 5(2)(k)
SECTION B (SHEET 11 OF 22, MID SUFFOLK DISTRICT COUNCIL)

nationalgrid

PINS Application Number: EN020027


National Grid Drawing Reference: AENC-MMAC-ENG-DWG-0084

Scale	Sheet Size	Sheet	Issue
1:2,500	A0	SHEET 11 OF 22	B

COPYRIGHT: NOT TO BE REPRODUCED WITHOUT THE WRITTEN PERMISSION OF NATIONAL GRID ELECTRICITY TRANSMISSION Plc

Application Document 2.5

THE NATIONAL GRID (NORWICH TO TILBURY) ORDER
ACCESS, RIGHTS OF WAY & PUBLIC RIGHTS OF NAVIGATION PLANS
REGULATION 5(2)(k)
SECTION B (SHEET 12 OF 22, MID SUFFOLK DISTRICT COUNCIL)

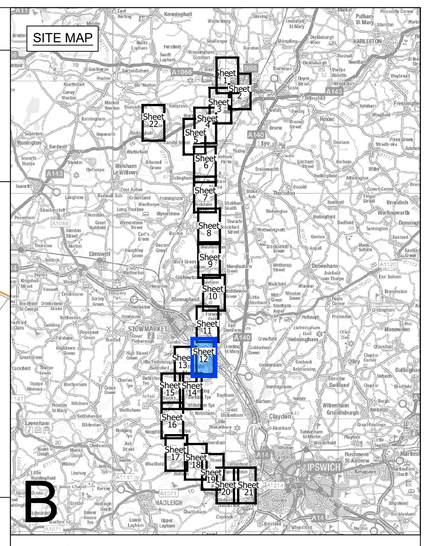

FOR CONTINUATION SEE SHEET 11
FOR CONTINUATION SEE SHEET 13
FOR CONTINUATION SEE SHEET 14

Legend

- Local authority boundary
- Section boundary & local authority boundary
- Section boundary
- Sheet index cutlines
- Order Limits

Street Works

- Street management: start/end point of temporary closure
- Street management: temporary closure
- Street management: temporary closure (managed)
- SM-A-XXX / SM-B-XXX — Example reference for temporary closure
- Street management: temporary diversion
- SMD-A-XXX / SMD-B-XXX — Example reference for temporary diversion
- Access point
- RG-BXXX / JC-BXXX / AP-B-XXX / RG-UKPN-BXXX — Example reference for temporary site access point
- CW-B-XX — Example reference for temporary alteration of street layout
- CW-B-XX — Example reference for permanent alteration of street layout

Public Rights of Way

- Public Right of Way existing (with accompanying Local Highway Authority reference number)
- Public Right of Way temporary closure
- Public Right of Way temporary closure (managed)
- S-FP-X.X / S-BR-X.X / S-BT-X.X / S-RB-X.X / S-ORPA-X.X — Example reference for Public Right of Way
- Public Right of Way temporary diversion
- S-FP-XX-D1 / S-FP-XX-D2 / S-BR-XX-D1 / S-BT-XX-D1 — Example reference for temporary diverted Public Right of Way

Notes

1. These plans show the Order Limits and potential location for the works. Due to the need for future flexibility, National Grid will be applying for Order Limits and Limits of Deviation within its Development Consent Order, within which any final alignment would lie.

2. For additional detail on the plan suites, please refer to the Guide to Plans (document reference 2.0), located in the Volume 2 of the DCO application.

3. This drawing is scaled at paper size A0, therefore any prints taken at smaller sizes will affect accuracy of the measurement units and should not be scaled against.

4. These plans should be read in conjunction with Schedule 5 (Streets subject to street works), Schedule 6 (Streets subject to alteration of layout), Schedule 8 (Streets and PRoW to be temporarily closed) and Schedule 9 (Access to works) of the Development Consent Order.

5. Where highways are identified as managed this refers to management of construction vehicles crossing the route. Where Public Rights of Way (PRoW) are identified as managed this refers to management of the PRoW, as well as construction activities. Temporary diversions of PRoW will also be subject to management where they interact with construction activities.

Coordinate System: British National Grid

Sheet X Centroid Coordinate: 608097 Sheet Y Centroid Coordinate: 256464

0 50 100 150 200 250 Metres

BACKGROUND MAPPING INFORMATION HAS BEEN REPRODUCED FROM THE ORDNANCE SURVEY BY PERMISSION OF ORDNANCE SURVEY OF THE CONTROLLER OF HIS MAJESTY'S STATIONERY OFFICE. © CROWN COPYRIGHT AND DATABASE RIGHTS (2025) LICENCE OS100024241 AND AC0000807948.

Issue	Date	Remarks	Drawn	Checked	Approved
B	JUL-2026	For deadline seven	TC	DR	KR
A	AUG-2025	For DCO submission	MC	ST	KR

Title

THE NATIONAL GRID
(NORWICH TO TILBURY) ORDER
ACCESS, RIGHTS OF WAY & PUBLIC RIGHTS OF NAVIGATION PLANS
REGULATION 5(2)(k)
SECTION B (SHEET 12 OF 22,
MID SUFFOLK DISTRICT COUNCIL)

nationalgrid

PINS Application Number: EN020027

National Grid Drawing Reference: AENC-MMAC-ENG-DWG-0084

Scale	Sheet Size	Sheet	Issue
1:2,500	A0	SHEET 12 OF 22	B

COPYRIGHT: NOT TO BE REPRODUCED WITHOUT THE WRITTEN PERMISSION OF NATIONAL GRID ELECTRICITY TRANSMISSION Plc

Application Document 2.5

THE NATIONAL GRID (NORWICH TO TILBURY) ORDER
ACCESS, RIGHTS OF WAY & PUBLIC RIGHTS OF NAVIGATION PLANS
REGULATION 5(2)(k)
SECTION B (SHEET 13 OF 22, MID SUFFOLK DISTRICT COUNCIL)

B1113 Needham Road

Great Eastern Main Line Railway

B1113 Stowmarket Road

Badley

SMD-B-058

SM-B-041

SMD-B-061

W-117/0057/0

W-117/0065/0

W-117/0066/0

W-117/0080/0

W-117/0012/0

W-117/0011/0

W-117/0013/0

W-117/0014/0

W-117/0001/0

W-117/0010/0

W-117/0019/0

W-117/0021/0

W-117/0024/0

W-117/0013/0

W-117/0023/0

W-129/0013/0

W-129/0014/0

W-129/0015/0

W-121/0012/0

W-121/0112/0

RG-B097

RG-B098

RG-B099

RG-B100

S-BR-48.1

S-BR-48.2

S-BR-48-D1

S-FP-49.1

S-FP-49.2

S-FP-49.3

S-FP-49.4

S-FP-49.5

S-FP-49-D1

S-FP-50.1

S-FP-50.2

S-FP-51.1

S-FP-51.2

FOR CONTINUATION SEE SHEET 12

FOR CONTINUATION SEE SHEET 14

FOR CONTINUATION SEE SHEET 15

SITE MAP

B

Legend

- Local authority boundary
- Section boundary & local authority boundary
- Section boundary
- Sheet index cutlines
- Order Limits

Street Works

- Street management: start/end point of temporary closure
- Street management: temporary closure
- Street management: temporary closure (managed)
- SM-A-XXX / SM-B-XXX — Example reference for temporary closure
- Street management: temporary diversion
- SMD-A-XXX / SMD-B-XXX — Example reference for temporary diversion
- Access point
- RG-BXXX / JC-BXXX / AP-B-XXX / RG-UKPN-BXXX — Example reference for temporary site access point
- CW-B-XX — Example reference for temporary alteration of street layout
- CW-B-XX — Example reference for permanent alteration of street layout

Public Rights of Way

- Public Right of Way existing (with accompanying Local Highway Authority reference number)
- Public Right of Way temporary closure
- Public Right of Way temporary closure (managed)
- S-FP-X.X / S-BR-X.X / S-BT-X.X / S-RB-X.X / S-ORPA-X.X — Example reference for Public Right of Way
- Public Right of Way temporary diversion
- S-FP-XX-D1 / S-FP-XX-D2 / S-BR-XX-D1 / S-BT-XX-D1 — Example reference for temporary diverted Public Right of Way

Notes

1. These plans show the Order Limits and potential location for the works. Due to the need for future flexibility, National Grid will be applying for Order Limits and Limits of Deviation within its Development Consent Order, within which any final alignment would lie.

2. For additional detail on the plan suites, please refer to the Guide to Plans (document reference 2.0), located in the Volume 2 of the DCO application.

3. This drawing is scaled at paper size A0, therefore any prints taken at smaller sizes will affect accuracy of the measurement units and should not be scaled against.

4. These plans should be read in conjunction with Schedule 5 (Streets subject to street works), Schedule 6 (Streets subject to alteration of layout), Schedule 8 (Streets and PRoW to be temporarily closed) and Schedule 9 (Access to works) of the Development Consent Order.

5. Where highways are identified as managed this refers to management of construction vehicles crossing the route. Where Public Rights of Way (PRoW) are identified as managed this refers to management of the PRoW, as well as construction activities. Temporary diversions of PRoW will also be subject to management where they interact with construction activities.

Coordinate System: British National Grid

Sheet X Centroid Coordinate: 606727 Sheet Y Centroid Coordinate: 255821

0 50 100 150 200 250 Metres

BACKGROUND MAPPING INFORMATION HAS BEEN REPRODUCED FROM THE ORDNANCE SURVEY BY PERMISSION OF ORDNANCE SURVEY OF THE CONTROLLER OF HIS MAJESTY'S STATIONERY OFFICE. © CROWN COPYRIGHT AND DATABASE RIGHTS (2025) LICENCE OS100024241 AND AC0000807948.

Issue	Date	Remarks	Drawn	Checked	Approved
B	JUL-2026	For deadline seven	TC	DR	KR
A	AUG-2025	For DCO submission	MC	ST	KR

Title

THE NATIONAL GRID
(NORWICH TO TILBURY) ORDER
ACCESS, RIGHTS OF WAY & PUBLIC RIGHTS OF NAVIGATION PLANS
REGULATION 5(2)(k)
SECTION B (SHEET 13 OF 22, MID SUFFOLK DISTRICT COUNCIL)

nationalgrid

PINS Application Number: EN020027


National Grid Drawing Reference: AENC-MMAC-ENG-DWG-0084


Scale	Sheet Size	Sheet	Issue
1:2,500	A0	SHEET 13 OF 22	B

COPYRIGHT: NOT TO BE REPRODUCED WITHOUT THE WRITTEN PERMISSION OF NATIONAL GRID ELECTRICITY TRANSMISSION Plc

Application Document 2.5

THE NATIONAL GRID (NORWICH TO TILBURY) ORDER
ACCESS, RIGHTS OF WAY & PUBLIC RIGHTS OF NAVIGATION PLANS
REGULATION 5(2)(k)
SECTION B (SHEET 14 OF 22, MID SUFFOLK DISTRICT COUNCIL)

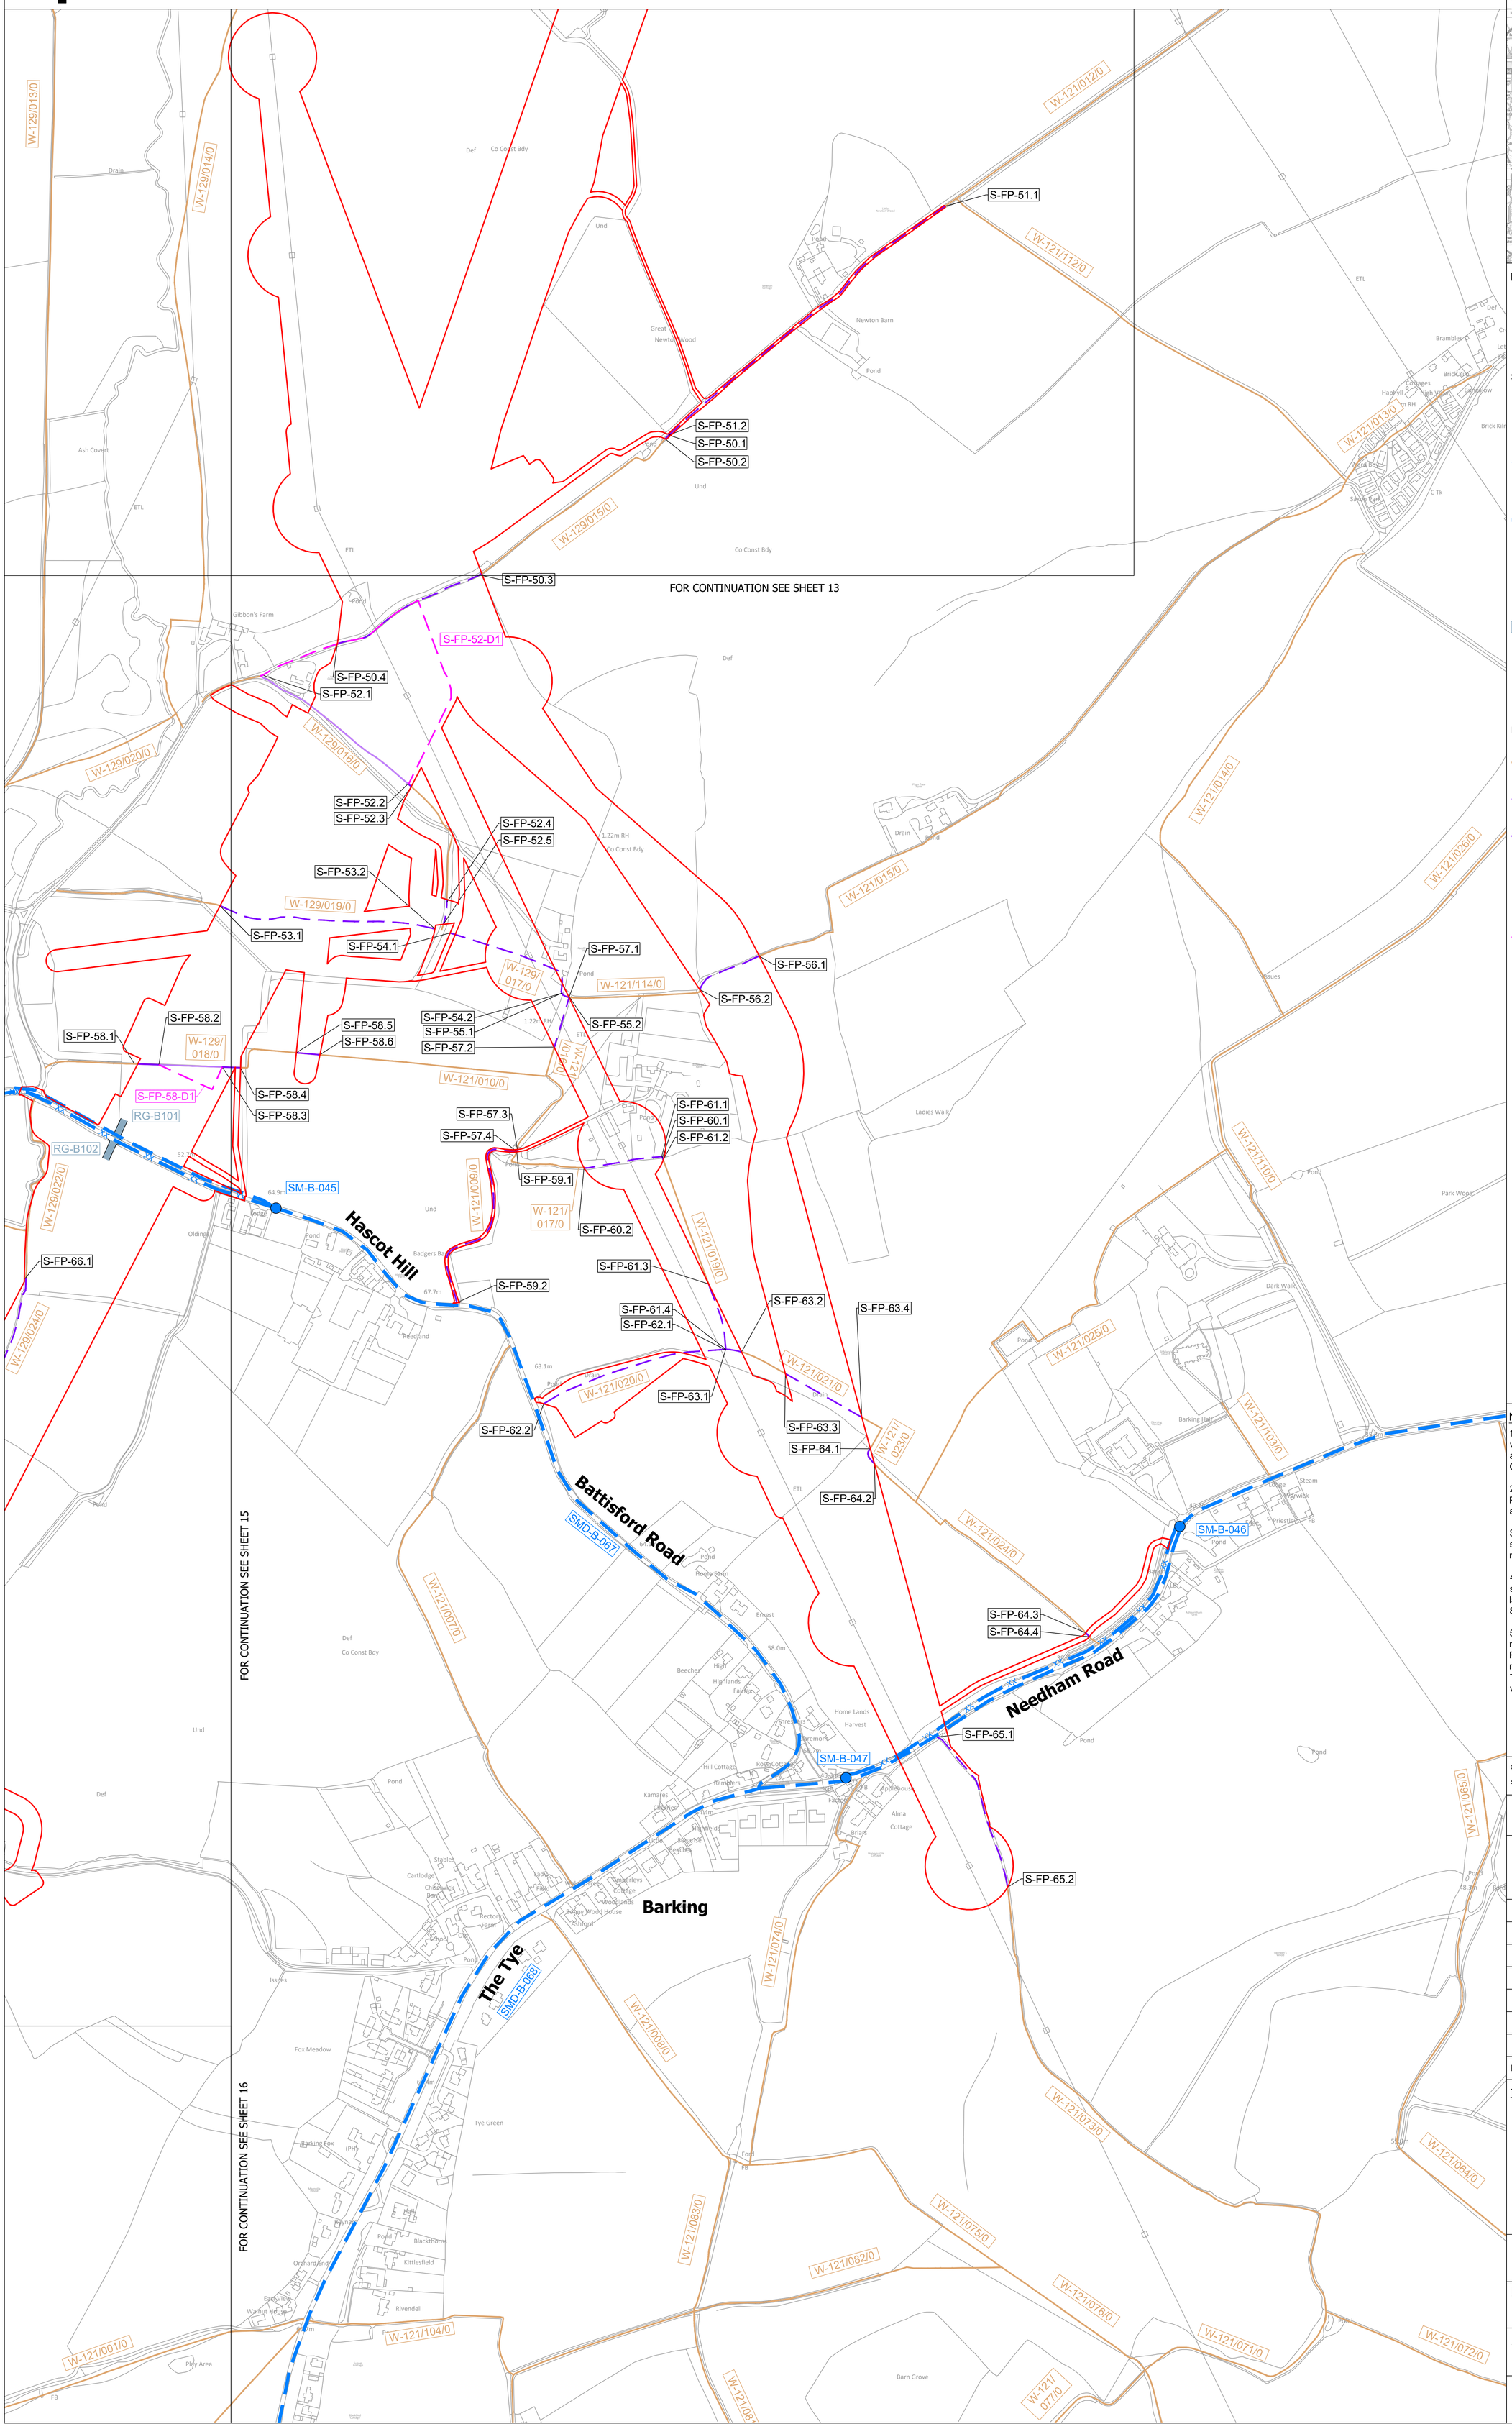

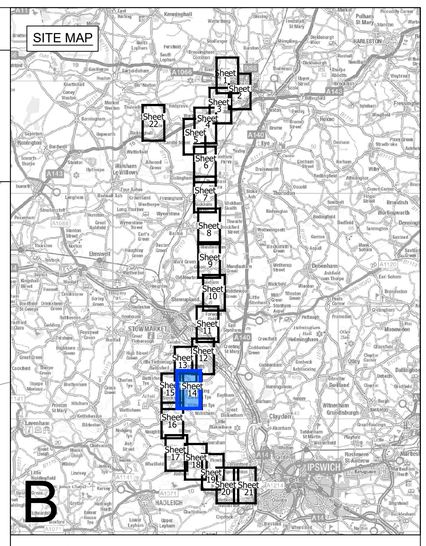

Legend

- Local authority boundary
- Section boundary & local authority boundary
- Section boundary
- Sheet index cutlines
- Order Limits

Street Works

- Street management: start/end point of temporary closure
- Street management: temporary closure (XX)
- Street management: temporary closure (managed)
- SM-A-XXX / SM-B-XXX — Example reference for temporary closure
- Street management: temporary diversion
- SMD-A-XXX / SMD-B-XXX — Example reference for temporary diversion
- Access point
- RG-BXXX / JC-BXXX / AP-B-XXX / RG-UKPN-BXXX — Example reference for temporary site access point
- CW-B-XX — Example reference for temporary alteration of street layout
- CW-B-XX — Example reference for permanent alteration of street layout

Public Rights of Way

- Public Right of Way existing (with accompanying Local Highway Authority reference number)
- Public Right of Way temporary closure
- Public Right of Way temporary closure (managed)
- S-FP-X.X / S-BR-X.X / S-BT-X.X / S-RB-X.X / S-ORPA-X.X — Example reference for Public Right of Way
- Public Right of Way temporary diversion
- S-FP-XX-D1 / S-FP-XX-D2 / S-BR-XX-D1 / S-BT-XX-D1 — Example reference for temporary diverted Public Right of Way

Notes

1. These plans show the Order Limits and potential location for the works. Due to the need for future flexibility, National Grid will be applying for Order Limits and Limits of Deviation within its Development Consent Order, within which any final alignment would lie.

2. For additional detail on the plan suites, please refer to the Guide to Plans (document reference 2.0), located in the Volume 2 of the DCO application.

3. This drawing is scaled at paper size A0, therefore any prints taken at smaller sizes will affect accuracy of the measurement units and should not be scaled against.

4. These plans should be read in conjunction with Schedule 5 (Streets subject to street works), Schedule 6 (Streets subject to alteration of layout), Schedule 8 (Streets and PRoW to be temporarily closed) and Schedule 9 (Access to works) of the Development Consent Order.

5. Where highways are identified as managed this refers to management of construction vehicles crossing the route. Where Public Rights of Way (PRoW) are identified as managed this refers to management of the PRoW, as well as construction activities. Temporary diversions of PRoW will also be subject to management where they interact with construction activities.

Coordinate System: British National Grid

Sheet X Centroid Coordinate: 607150 Sheet Y Centroid Coordinate: 253724

0 50 100 150 200 250 Metres

BACKGROUND MAPPING INFORMATION HAS BEEN REPRODUCED FROM THE ORDNANCE SURVEY BY PERMISSION OF ORDNANCE SURVEY OF THE CONTROLLER OF HIS MAJESTY'S STATIONERY OFFICE. © CROWN COPYRIGHT AND DATABASE RIGHTS (2025) LICENCE OS100024241 AND AC0000807948.

Issue	Date	Remarks	Drawn	Checked	Approved
B	JUL-2026	For deadline seven	TC	DR	KR
A	AUG-2025	For DCO submission	MC	ST	KR

Title

THE NATIONAL GRID
(NORWICH TO TILBURY) ORDER
ACCESS, RIGHTS OF WAY & PUBLIC RIGHTS OF NAVIGATION PLANS
REGULATION 5(2)(k)
SECTION B (SHEET 14 OF 22, MID SUFFOLK DISTRICT COUNCIL)

nationalgrid

PINS Application Number: EN020027


National Grid Drawing Reference: AENC-MMAC-ENG-DWG-0084

Scale	Sheet Size	Sheet	Issue
1:2,500	A0	SHEET 14 OF 22	B

COPYRIGHT: NOT TO BE REPRODUCED WITHOUT THE WRITTEN PERMISSION OF NATIONAL GRID ELECTRICITY TRANSMISSION Plc

THE NATIONAL GRID (NORWICH TO TILBURY) ORDER
ACCESS, RIGHTS OF WAY & PUBLIC RIGHTS OF NAVIGATION PLANS
REGULATION 5(2)(k)
SECTION B (SHEET 15 OF 22, MID SUFFOLK DISTRICT COUNCIL)

Application Document 2.5

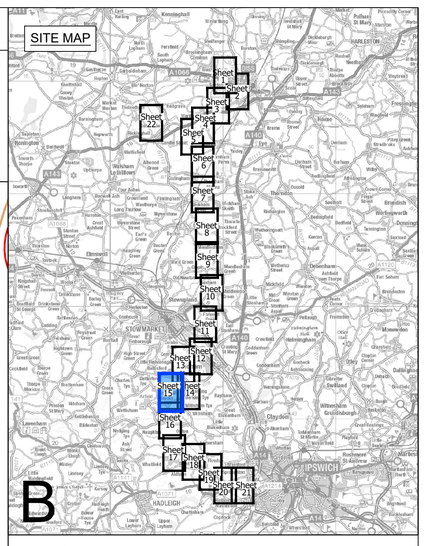

Legend

- Local authority boundary
- Section boundary & local authority boundary
- Section boundary
- Sheet index cutlines
- Order Limits

Street Works

- Street management: start/end point of temporary closure
- Street management: temporary closure
- Street management: temporary closure (managed)
- SM-A-XXX / SM-B-XXX — Example reference for temporary closure
- Street management: temporary diversion
- SMD-A-XXX / SMD-B-XXX — Example reference for temporary diversion
- Access point
- RG-BXXX / JC-BXXX / AP-B-XXX / RG-UKPN-BXXX — Example reference for temporary site access point
- CW-B-XX — Example reference for temporary alteration of street layout
- CW-B-XX — Example reference for permanent alteration of street layout

Public Rights of Way

- Public Right of Way existing (with accompanying Local Highway Authority reference number)
- Public Right of Way temporary closure
- Public Right of Way temporary closure (managed)
- S-FP-X.X / S-BR-X.X / S-BT-X.X / S-RB-X.X / S-ORPA-X.X — Example reference for Public Right of Way
- Public Right of Way temporary diversion
- S-FP-XX-D1 / S-FP-XX-D2 / S-BR-XX-D1 / S-BT-XX-D1 — Example reference for temporary diverted Public Right of Way

FOR CONTINUATION SEE SHEET 13
FOR CONTINUATION SEE SHEET 16
FOR CONTINUATION SEE SHEET 14

Notes

1. These plans show the Order Limits and potential location for the works. Due to the need for future flexibility, National Grid will be applying for Order Limits and Limits of Deviation within its Development Consent Order, within which any final alignment would lie.

2. For additional detail on the plan suites, please refer to the Guide to Plans (document reference 2.0), located in the Volume 2 of the DCO application.

3. This drawing is scaled at paper size A0, therefore any prints taken at smaller sizes will affect accuracy of the measurement units and should not be scaled against.

4. These plans should be read in conjunction with Schedule 5 (Streets subject to street works), Schedule 6 (Streets subject to alteration of layout), Schedule 8 (Streets and PRoW to be temporarily closed) and Schedule 9 (Access to works) of the Development Consent Order.

5. Where highways are identified as managed this refers to management of construction vehicles crossing the route. Where Public Rights of Way (PRoW) are identified as managed this refers to management of the PRoW, as well as construction activities. Temporary diversions of PRoW will also be subject to management where they interact with construction activities.

Coordinate System: British National Grid

Sheet X Centroid Coordinate: 605702 Sheet Y Centroid Coordinate: 253724

0 50 100 150 200 250 Metres

BACKGROUND MAPPING INFORMATION HAS BEEN REPRODUCED FROM THE ORDNANCE SURVEY BY PERMISSION OF ORDNANCE SURVEY OF THE CONTROLLER OF HIS MAJESTY'S STATIONERY OFFICE. © CROWN COPYRIGHT AND DATABASE RIGHTS (2025) LICENCE OS100024241 AND AC0000807948.

Issue	Date	Remarks	Drawn	Checked	Approved
B	JUL-2026	For deadline seven	TC	DR	KR
A	AUG-2025	For DCO submission	MC	ST	KR

Title

THE NATIONAL GRID
(NORWICH TO TILBURY) ORDER
ACCESS, RIGHTS OF WAY & PUBLIC
RIGHTS OF NAVIGATION PLANS
REGULATION 5(2)(k)
SECTION B (SHEET 15 OF 22,
MID SUFFOLK DISTRICT COUNCIL)

nationalgrid

PINS Application Number: EN020027


National Grid Drawing Reference: AENC-MMAC-ENG-DWG-0084


Scale	Sheet Size	Sheet	Issue
1:2,500	A0	SHEET 15 OF 22	B

COPYRIGHT: NOT TO BE REPRODUCED WITHOUT THE WRITTEN PERMISSION OF NATIONAL GRID ELECTRICITY TRANSMISSION Plc

Application Document 2.5

THE NATIONAL GRID (NORWICH TO TILBURY) ORDER
ACCESS, RIGHTS OF WAY & PUBLIC RIGHTS OF NAVIGATION PLANS
REGULATION 5(2)(k)
SECTION B (SHEET 16 OF 22, MID SUFFOLK DISTRICT COUNCIL)

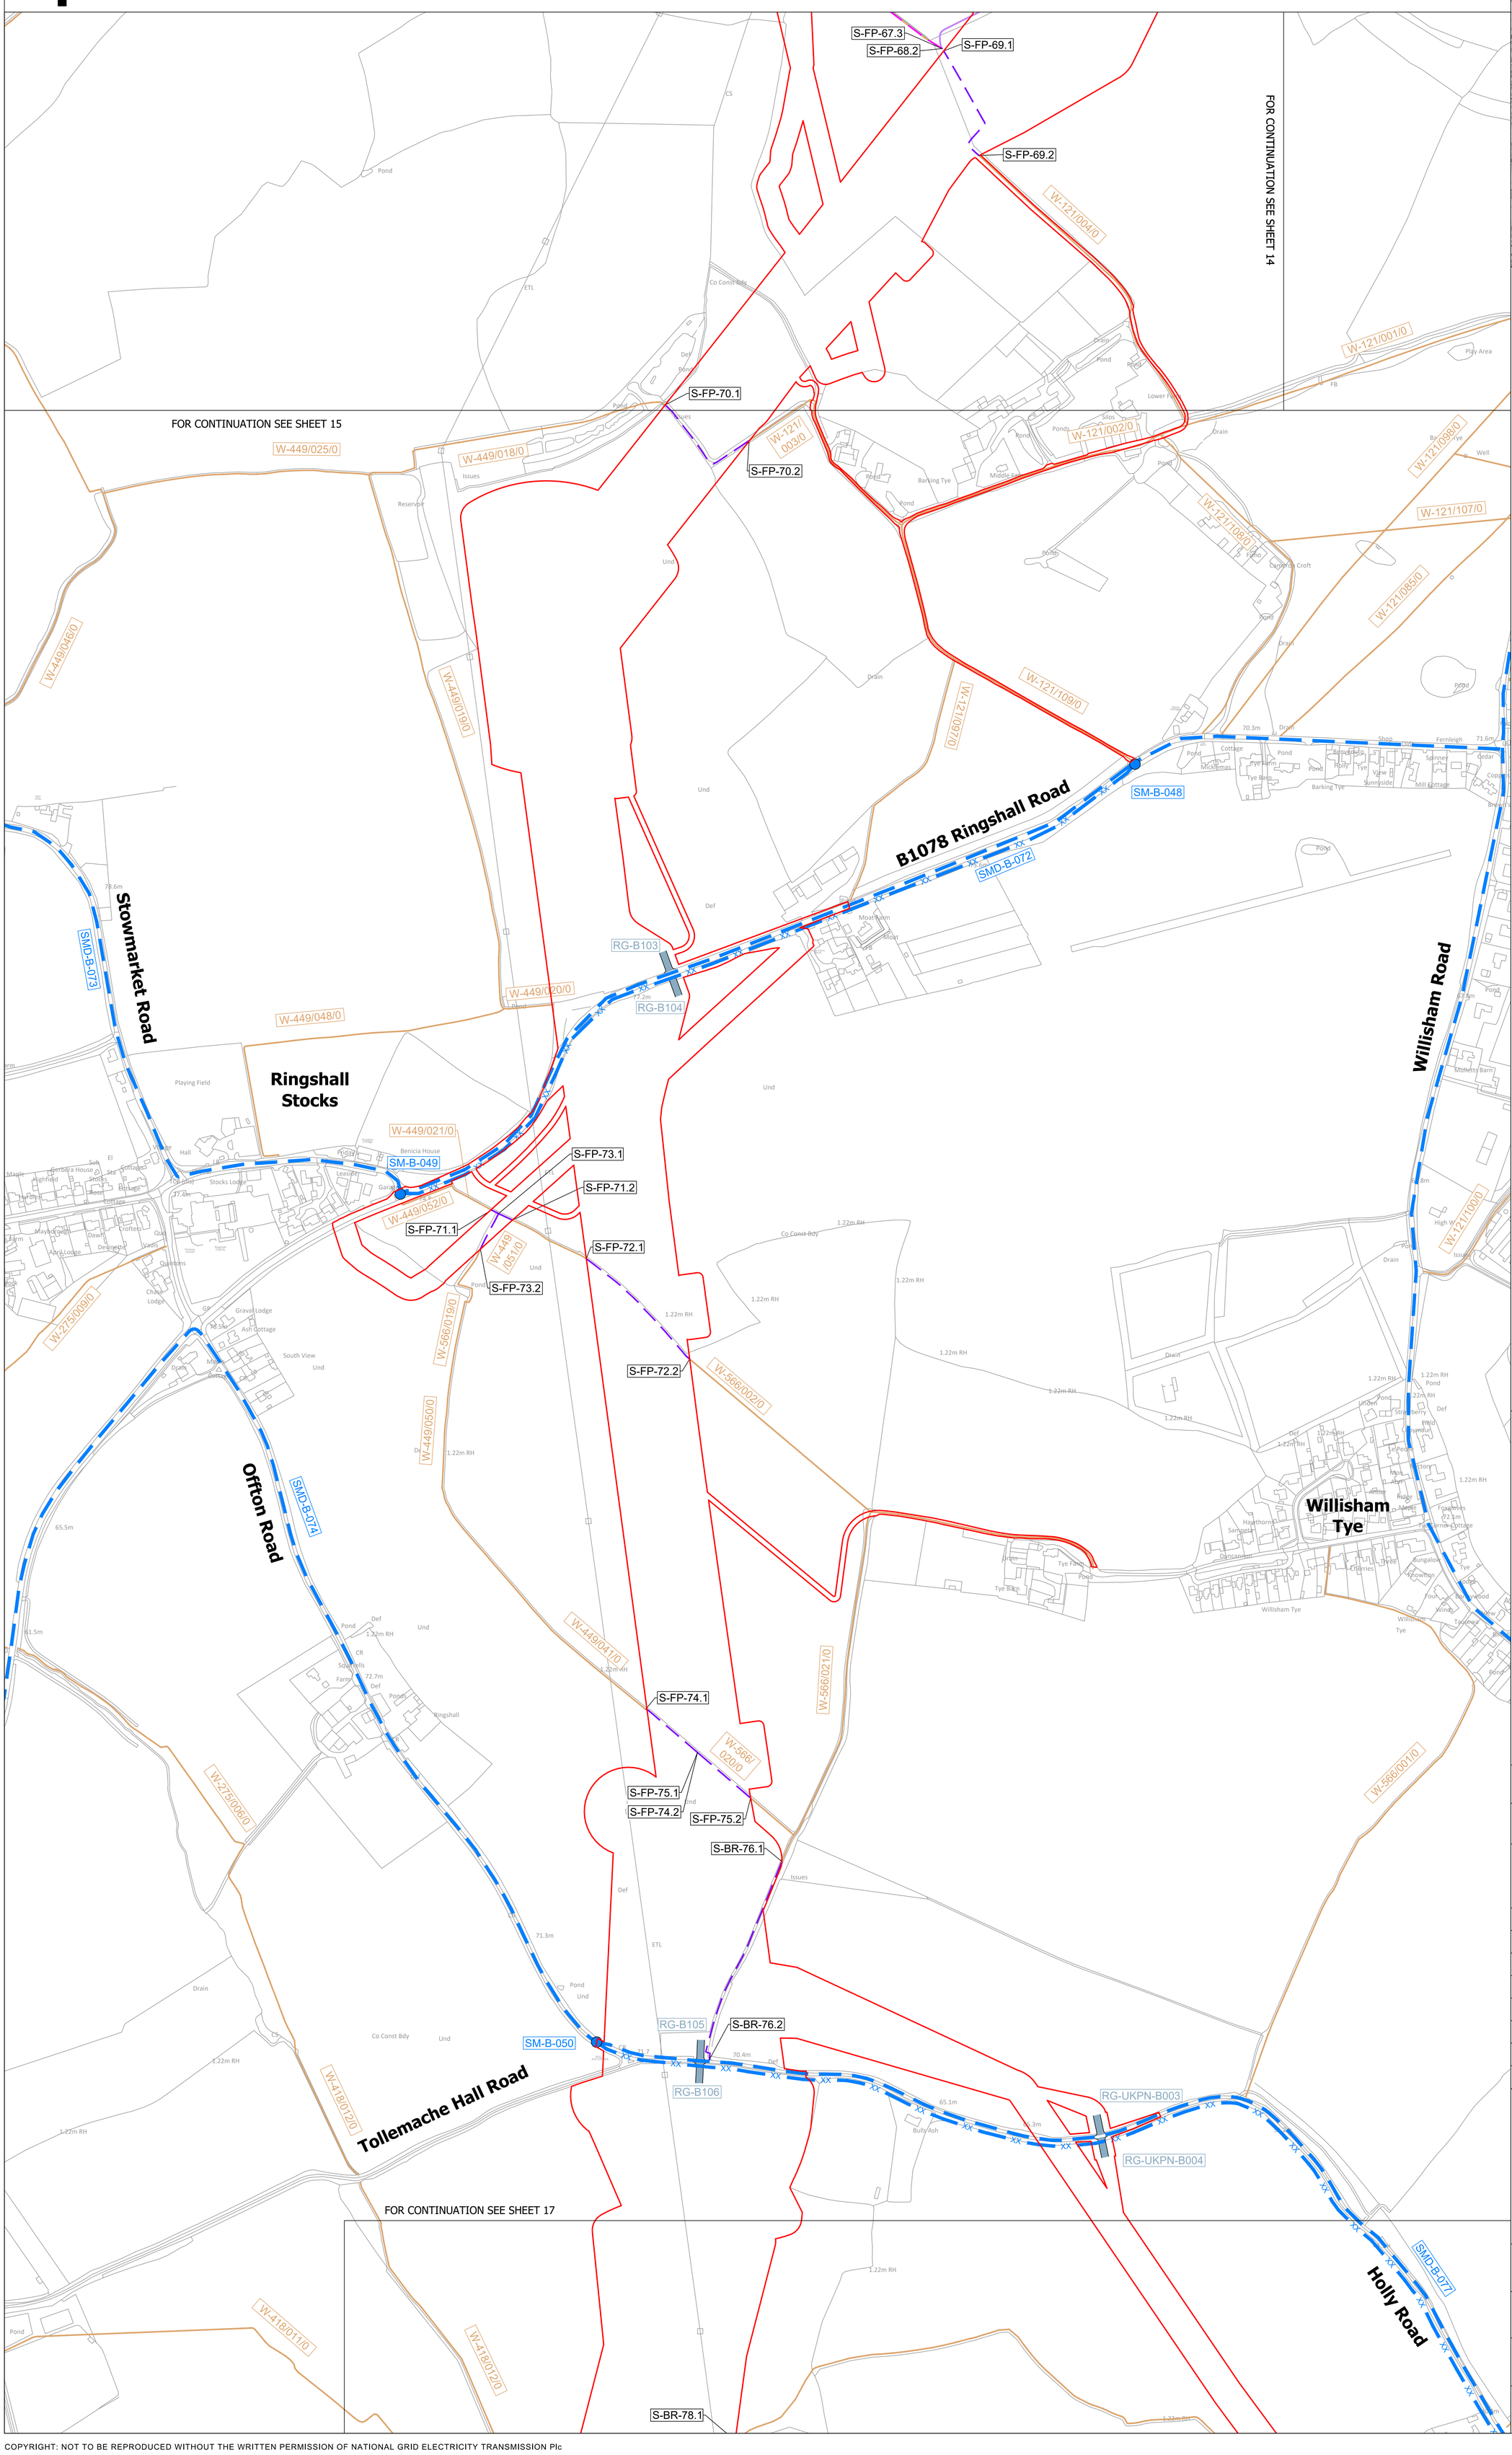

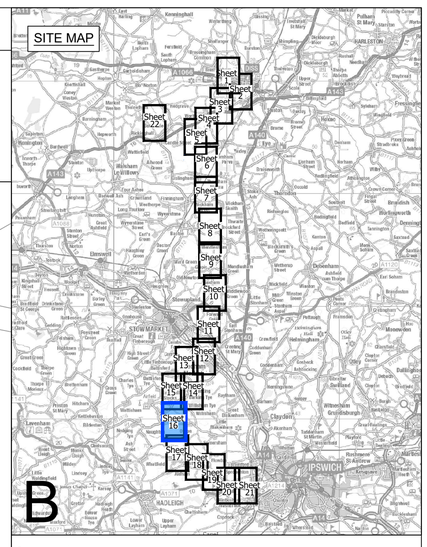

Legend

- Local authority boundary
- Section boundary & local authority boundary
- Section boundary
- Sheet index cutlines
- Order Limits

Street Works

- Street management: start/end point of temporary closure
- Street management: temporary closure
- Street management: temporary closure (managed)
- SM-A-XXX / SM-B-XXX — Example reference for temporary closure
- Street management: temporary diversion
- SMD-A-XXX / SMD-B-XXX — Example reference for temporary diversion
- Access point
- RG-BXXX / JC-BXXX / AP-B-XXX / RG-UKPN-BXXX — Example reference for temporary site access point
- CW-B-XX — Example reference for temporary alteration of street layout
- CW-B-XX — Example reference for permanent alteration of street layout

Public Rights of Way

- Public Right of Way existing (with accompanying Local Highway Authority reference number)
- Public Right of Way temporary closure
- Public Right of Way temporary closure (managed)
- S-FP-X.X / S-BR-X.X / S-BT-X.X / S-RB-X.X / S-ORPA-X.X — Example reference for Public Right of Way
- Public Right of Way temporary diversion
- S-FP-XX-D1 / S-FP-XX-D2 / S-BR-XX-D1 / S-BT-XX-D1 — Example reference for temporary diverted Public Right of Way

Notes

1. These plans show the Order Limits and potential location for the works. Due to the need for future flexibility, National Grid will be applying for Order Limits and Limits of Deviation within its Development Consent Order, within which any final alignment would lie.

2. For additional detail on the plan suites, please refer to the Guide to Plans (document reference 2.0), located in the Volume 2 of the DCO application.

3. This drawing is scaled at paper size A0, therefore any prints taken at smaller sizes will affect accuracy of the measurement units and should not be scaled against.

4. These plans should be read in conjunction with Schedule 5 (Streets subject to street works), Schedule 6 (Streets subject to alteration of layout), Schedule 8 (Streets and PRoW to be temporarily closed) and Schedule 9 (Access to works) of the Development Consent Order.

5. Where highways are identified as managed this refers to management of construction vehicles crossing the route. Where Public Rights of Way (PRoW) are identified as managed this refers to management of the PRoW, as well as construction activities. Temporary diversions of PRoW will also be subject to management where they interact with construction activities.

Coordinate System: British National Grid

Sheet X Centroid Coordinate: 605702 Sheet Y Centroid Coordinate: 251434

0 50 100 150 200 250 Metres

BACKGROUND MAPPING INFORMATION HAS BEEN REPRODUCED FROM THE ORDNANCE SURVEY BY PERMISSION OF ORDNANCE SURVEY OF THE CONTROLLER OF HIS MAJESTY'S STATIONERY OFFICE. © CROWN COPYRIGHT AND DATABASE RIGHTS (2025) LICENCE OS100024241 AND AC0000807948.

Issue	Date	Remarks	Drawn	Checked	Approved
B	JUL-2026	For deadline seven	TC	DR	KR
A	AUG-2025	For DCO submission	MC	ST	KR

Title

THE NATIONAL GRID
(NORWICH TO TILBURY) ORDER
ACCESS, RIGHTS OF WAY & PUBLIC RIGHTS OF NAVIGATION PLANS
REGULATION 5(2)(k)
SECTION B (SHEET 16 OF 22, MID SUFFOLK DISTRICT COUNCIL)

nationalgrid

PINS Application Number: EN020027


National Grid Drawing Reference: AENC-MMAC-ENG-DWG-0084

Scale	Sheet Size	Sheet	Issue
1:2,500	A0	SHEET 16 OF 22	B

COPYRIGHT: NOT TO BE REPRODUCED WITHOUT THE WRITTEN PERMISSION OF NATIONAL GRID ELECTRICITY TRANSMISSION Plc

Application Document 2.5

THE NATIONAL GRID (NORWICH TO TILBURY) ORDER
ACCESS, RIGHTS OF WAY & PUBLIC RIGHTS OF NAVIGATION PLANS
REGULATION 5(2)(k)
SECTION B (SHEET 17 OF 22,
MID SUFFOLK DISTRICT COUNCIL AND BABERGH DISTRICT COUNCIL)

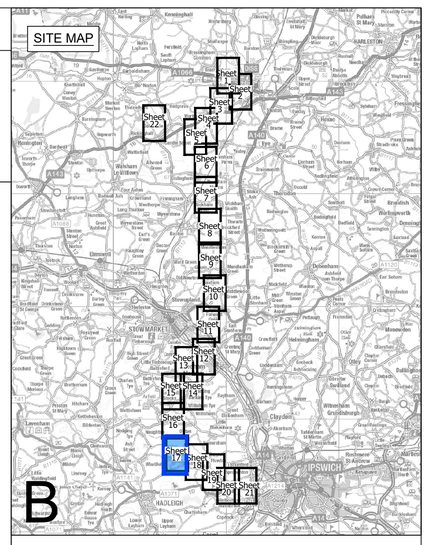

FOR CONTINUATION SEE SHEET 16

FOR CONTINUATION SEE SHEET 18

SECTION B
MID SUFFOLK DISTRICT COUNCIL

SECTION C
BABERGH DISTRICT COUNCIL

Legend

- Local authority boundary
- Section boundary & local authority boundary
- Section boundary
- Sheet index cutlines
- Order Limits

Street Works

- Street management: start/end point of temporary closure
- Street management: temporary closure
- Street management: temporary closure (managed)
- SM-A-XXX / SM-B-XXX — Example reference for temporary closure
- Street management: temporary diversion
- SMD-A-XXX / SMD-B-XXX — Example reference for temporary diversion
- Access point
- RG-BXXX / JC-BXXX / AP-B-XXX / RG-UKPN-BXXX — Example reference for temporary site access point
- CW-B-XX — Example reference for temporary alteration of street layout
- CW-B-XX — Example reference for permanent alteration of street layout

Public Rights of Way

- Public Right of Way existing (with accompanying Local Highway Authority reference number)
- Public Right of Way temporary closure
- Public Right of Way temporary closure (managed)
- S-FP-X.X / S-BR-X.X / S-BT-X.X / S-RB-X.X / S-ORPA-X.X — Example reference for Public Right of Way
- Public Right of Way temporary diversion
- S-FP-XX-D1 / S-FP-XX-D2 / S-BR-XX-D1 / S-BT-XX-D1 — Example reference for temporary diverted Public Right of Way

Notes

1. These plans show the Order Limits and potential location for the works. Due to the need for future flexibility, National Grid will be applying for Order Limits and Limits of Deviation within its Development Consent Order, within which any final alignment would lie.

2. For additional detail on the plan suites, please refer to the Guide to Plans (document reference 2.0), located in the Volume 2 of the DCO application.

3. This drawing is scaled at paper size A0, therefore any prints taken at smaller sizes will affect accuracy of the measurement units and should not be scaled against.

4. These plans should be read in conjunction with Schedule 5 (Streets subject to street works), Schedule 6 (Streets subject to alteration of layout), Schedule 8 (Streets and PRoW to be temporarily closed) and Schedule 9 (Access to works) of the Development Consent Order.

5. Where highways are identified as managed this refers to management of construction vehicles crossing the route. Where Public Rights of Way (PRoW) are identified as managed this refers to management of the PRoW, as well as construction activities. Temporary diversions of PRoW will also be subject to management where they interact with construction activities.

Coordinate System: British National Grid

Sheet X Centroid Coordinate: 606086 Sheet Y Centroid Coordinate: 248934

0 50 100 150 200 250 Metres

BACKGROUND MAPPING INFORMATION HAS BEEN REPRODUCED FROM THE ORDNANCE SURVEY BY PERMISSION OF ORDNANCE SURVEY OF THE CONTROLLER OF HIS MAJESTY'S STATIONERY OFFICE. © CROWN COPYRIGHT AND DATABASE RIGHTS (2025) LICENCE OS100024241 AND AC0000807948.

Issue	Date	Remarks	Drawn	Checked	Approved
B	JUL-2026	For deadline seven	TC	DR	KR
A	AUG-2025	For DCO submission	MC	ST	KR

Title

THE NATIONAL GRID
(NORWICH TO TILBURY) ORDER
ACCESS, RIGHTS OF WAY & PUBLIC
RIGHTS OF NAVIGATION PLANS
REGULATION 5(2)(k)
SECTION B (SHEET 17 OF 22,
MID SUFFOLK DISTRICT COUNCIL
AND BABERGH DISTRICT COUNCIL)

nationalgrid

PINS Application Number: EN020027


National Grid Drawing Reference: AENC-MMAC-ENG-DWG-0084


Scale	Sheet Size	Sheet	Issue
1:2,500	A0	SHEET 17 OF 22	B

COPYRIGHT: NOT TO BE REPRODUCED WITHOUT THE WRITTEN PERMISSION OF NATIONAL GRID ELECTRICITY TRANSMISSION Plc

Application Document 2.5

THE NATIONAL GRID (NORWICH TO TILBURY) ORDER
ACCESS, RIGHTS OF WAY & PUBLIC RIGHTS OF NAVIGATION PLANS
REGULATION 5(2)(k)
SECTION B (SHEET 18 OF 22,
MID SUFFOLK DISTRICT COUNCIL AND BABERGH DISTRICT COUNCIL)

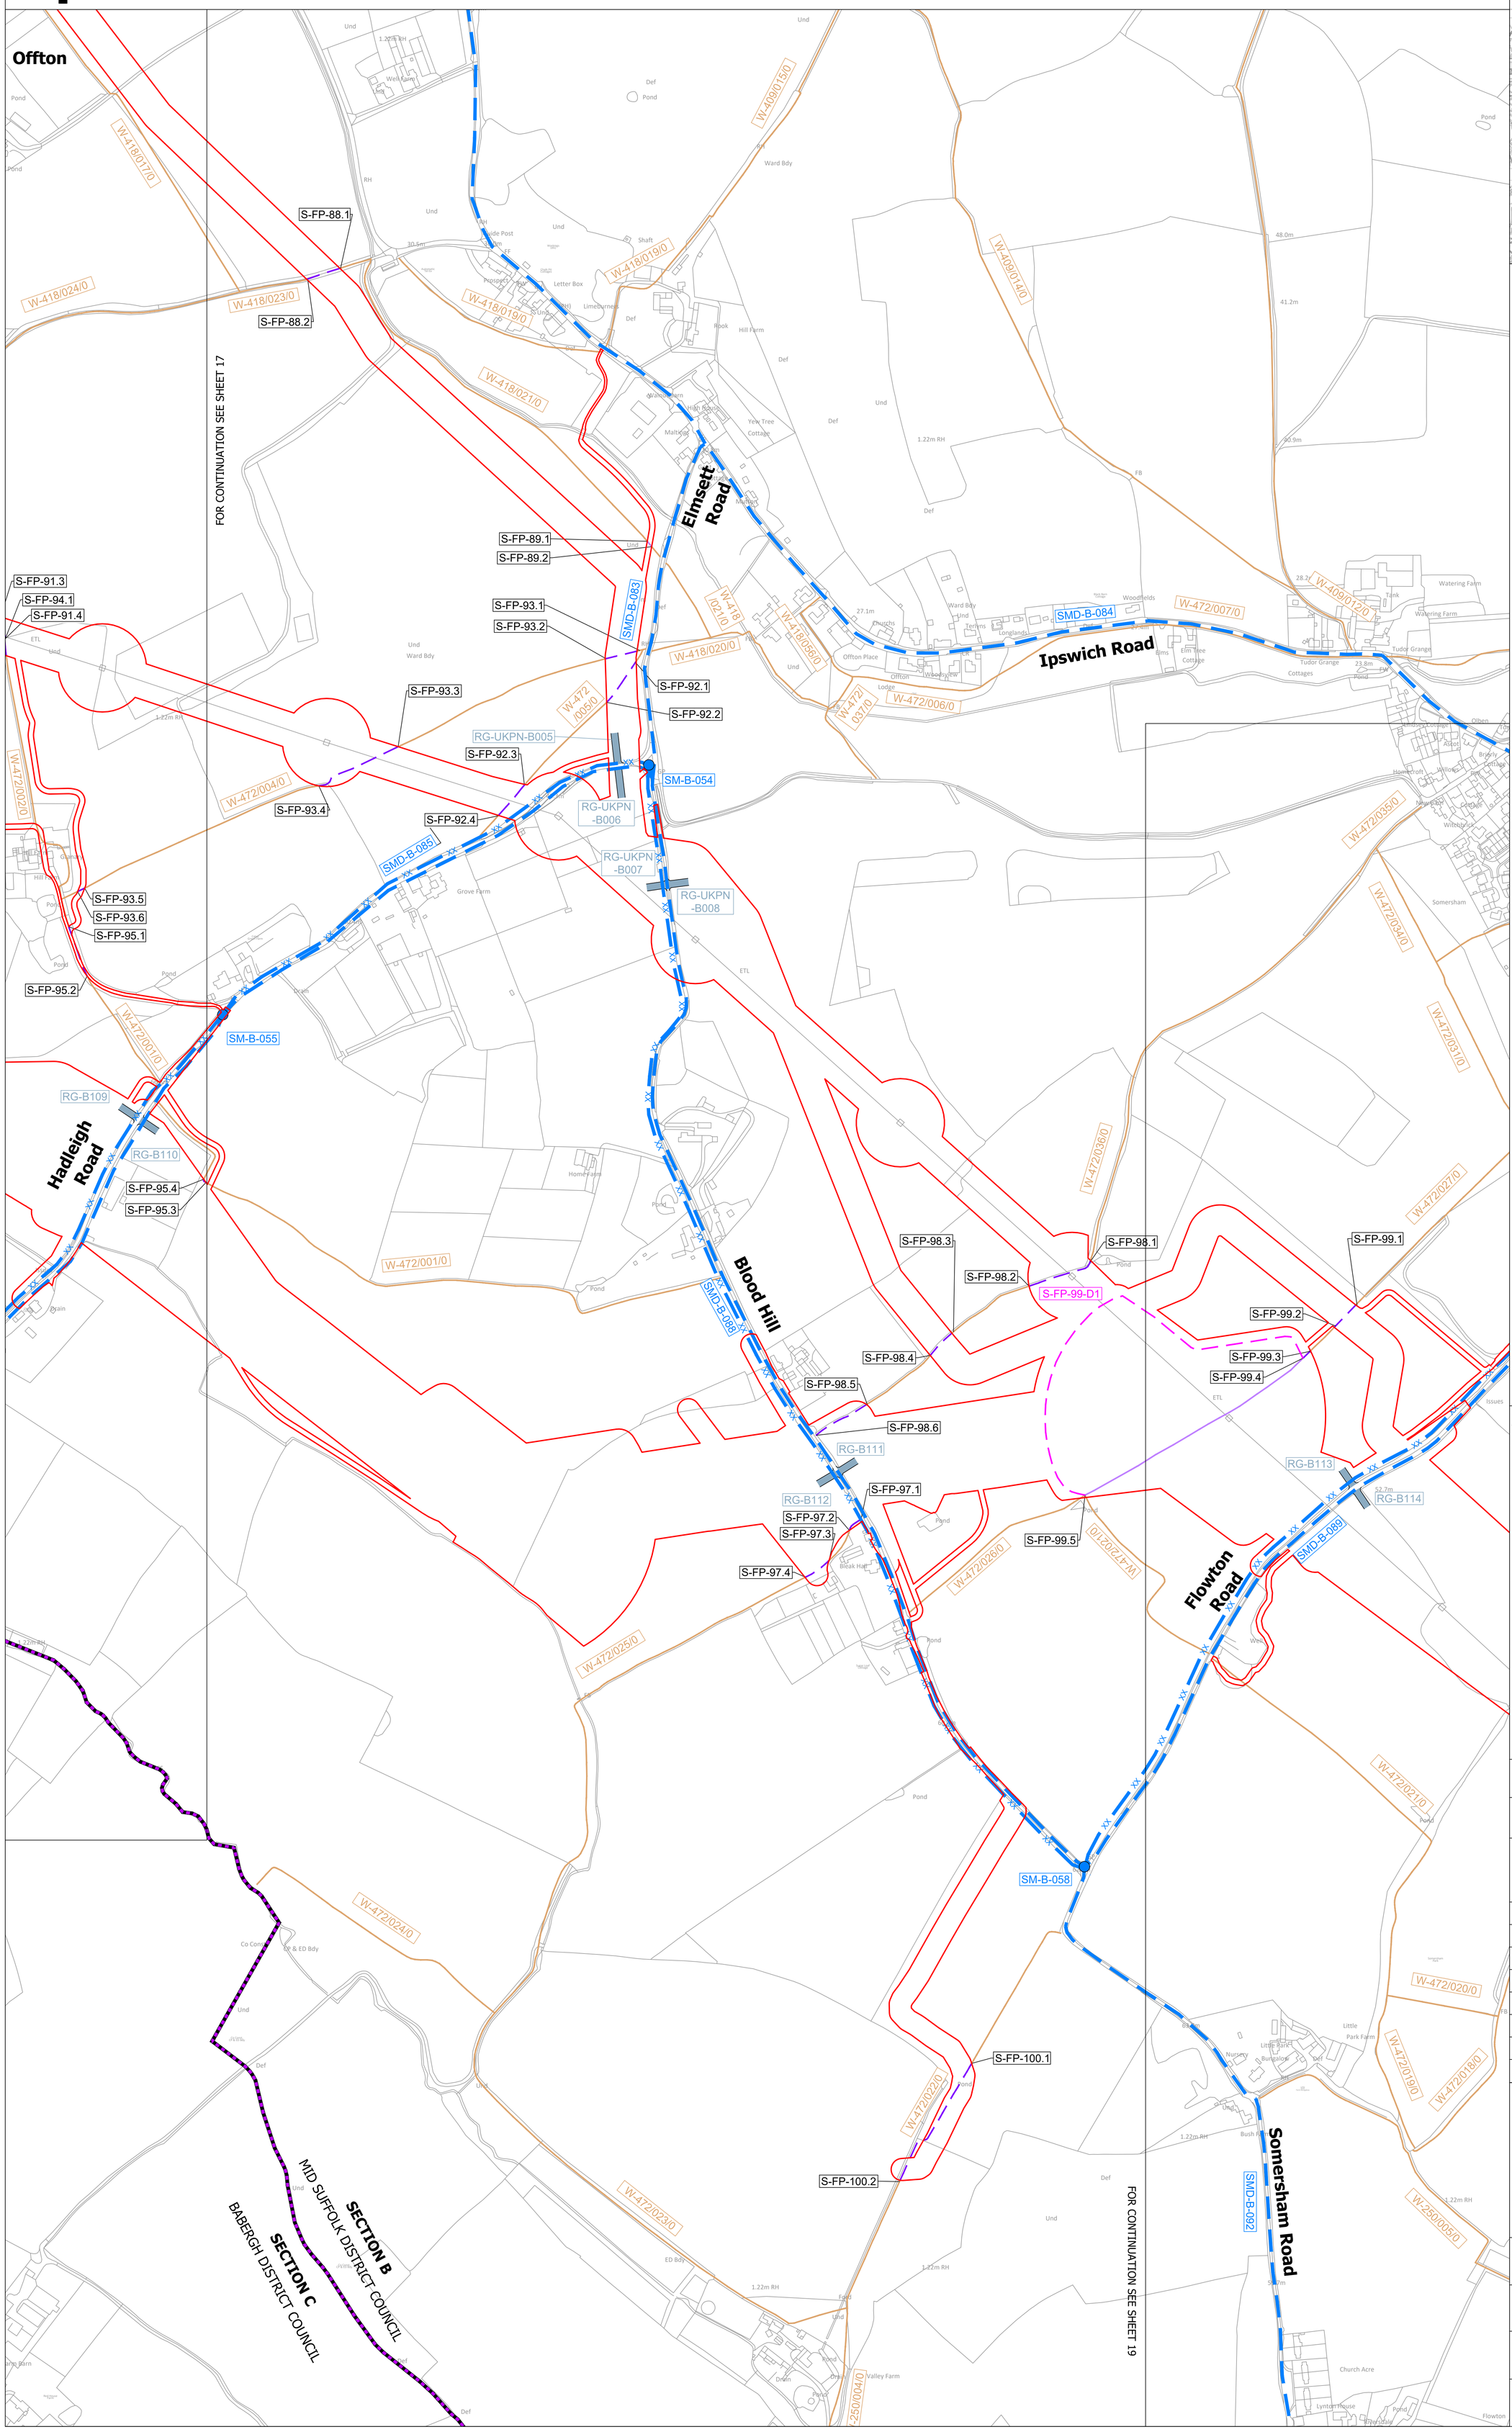

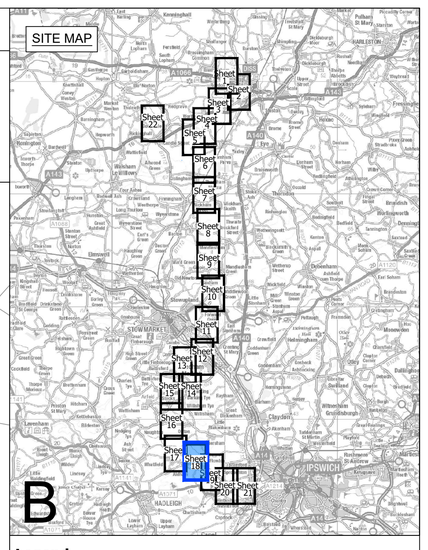

Legend

- Local authority boundary
- Section boundary & local authority boundary
- Section boundary
- Sheet index cutlines
- Order Limits

Street Works

- Street management: start/end point of temporary closure
- XX — Street management: temporary closure
- Street management: temporary closure (managed)
- SM-A-XXX / SM-B-XXX — Example reference for temporary closure
- Street management: temporary diversion
- SMD-A-XXX / SMD-B-XXX — Example reference for temporary diversion
- Access point
- RG-BXXX / JC-BXXX / AP-B-XXX / RG-UKPN-BXXX — Example reference for temporary site access point
- CW-B-XX — Example reference for temporary alteration of street layout
- CW-B-XX — Example reference for permanent alteration of street layout

Public Rights of Way

- Public Right of Way existing (with accompanying Local Highway Authority reference number)
- Public Right of Way temporary closure
- Public Right of Way temporary closure (managed)
- S-FP-X.X / S-BR-X.X / S-BT-X.X / S-RB-X.X / S-ORPA-X.X — Example reference for Public Right of Way
- Public Right of Way temporary diversion
- S-FP-XX-D1 / S-FP-XX-D2 / S-BR-XX-D1 / S-BT-XX-D1 — Example reference for temporary diverted Public Right of Way

Notes

1. These plans show the Order Limits and potential location for the works. Due to the need for future flexibility, National Grid will be applying for Order Limits and Limits of Deviation within its Development Consent Order, within which any final alignment would lie.

2. For additional detail on the plan suites, please refer to the Guide to Plans (document reference 2.0), located in the Volume 2 of the DCO application.

3. This drawing is scaled at paper size A0, therefore any prints taken at smaller sizes will affect accuracy of the measurement units and should not be scaled against.

4. These plans should be read in conjunction with Schedule 5 (Streets subject to street works), Schedule 6 (Streets subject to alteration of layout), Schedule 8 (Streets and PRoW to be temporarily closed) and Schedule 9 (Access to works) of the Development Consent Order.

5. Where highways are identified as managed this refers to management of construction vehicles crossing the route. Where Public Rights of Way (PRoW) are identified as managed this refers to management of the PRoW, as well as construction activities. Temporary diversions of PRoW will also be subject to management where they interact with construction activities.

Coordinate System: British National Grid

Sheet X Centroid Coordinate: 607563 Sheet Y Centroid Coordinate: 248269

0 50 100 150 200 250 Metres

BACKGROUND MAPPING INFORMATION HAS BEEN REPRODUCED FROM THE ORDNANCE SURVEY BY PERMISSION OF ORDNANCE SURVEY OF THE CONTROLLER OF HIS MAJESTY'S STATIONERY OFFICE. © CROWN COPYRIGHT AND DATABASE RIGHTS (2025) LICENCE OS100024241 AND AC0000807948.

Issue	Date	Remarks	Drawn	Checked	Approved
B	JUL-2026	For deadline seven	TC	DR	KR
A	AUG-2025	For DCO submission	MC	ST	KR

Title

THE NATIONAL GRID
(NORWICH TO TILBURY) ORDER
ACCESS, RIGHTS OF WAY & PUBLIC RIGHTS OF NAVIGATION PLANS
REGULATION 5(2)(k)
SECTION B (SHEET 18 OF 22,
MID SUFFOLK DISTRICT COUNCIL
AND BABERGH DISTRICT COUNCIL)

nationalgrid

PINS Application Number: EN020027


National Grid Drawing Reference: AENC-MMAC-ENG-DWG-0084

Scale	Sheet Size	Sheet	Issue
1:2,500	A0	SHEET 18 OF 22	B

COPYRIGHT: NOT TO BE REPRODUCED WITHOUT THE WRITTEN PERMISSION OF NATIONAL GRID ELECTRICITY TRANSMISSION Plc

Application Document 2.5

THE NATIONAL GRID (NORWICH TO TILBURY) ORDER
ACCESS, RIGHTS OF WAY & PUBLIC RIGHTS OF NAVIGATION PLANS
REGULATION 5(2)(k)
SECTION B (SHEET 19 OF 22,
MID SUFFOLK DISTRICT COUNCIL AND BABERGH DISTRICT COUNCIL)

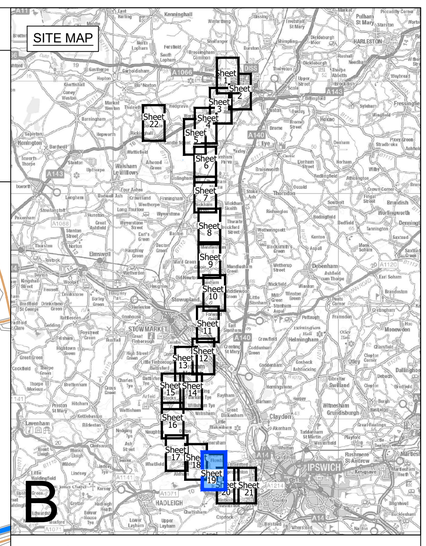

Legend


- Local authority boundary
- Section boundary & local authority boundary
- Section boundary
- Sheet index cutlines
- Order Limits

Street Works

- Street management: start/end point of temporary closure
- XX — Street management: temporary closure
- Street management: temporary closure (managed)
- SM-A-XXX / SM-B-XXX — Example reference for temporary closure
- Street management: temporary diversion
- SMD-A-XXX / SMD-B-XXX — Example reference for temporary diversion
- Access point
- RG-BXXX / JC-BXXX / AP-B-XXX / RG-UKPN-BXXX — Example reference for temporary site access point
- CW-B-XX — Example reference for temporary alteration of street layout
- CW-B-XX — Example reference for permanent alteration of street layout

Public Rights of Way

- Public Right of Way existing (with accompanying Local Highway Authority reference number)
- Public Right of Way temporary closure
- Public Right of Way temporary closure (managed)
- S-FP-X.X / S-BR-X.X / S-BT-X.X / S-RB-X.X / S-ORPA-X.X — Example reference for Public Right of Way
- Public Right of Way temporary diversion
- S-FP-XX-D1 / S-FP-XX-D2 / S-BR-XX-D1 / S-BT-XX-D1 — Example reference for temporary diverted Public Right of Way

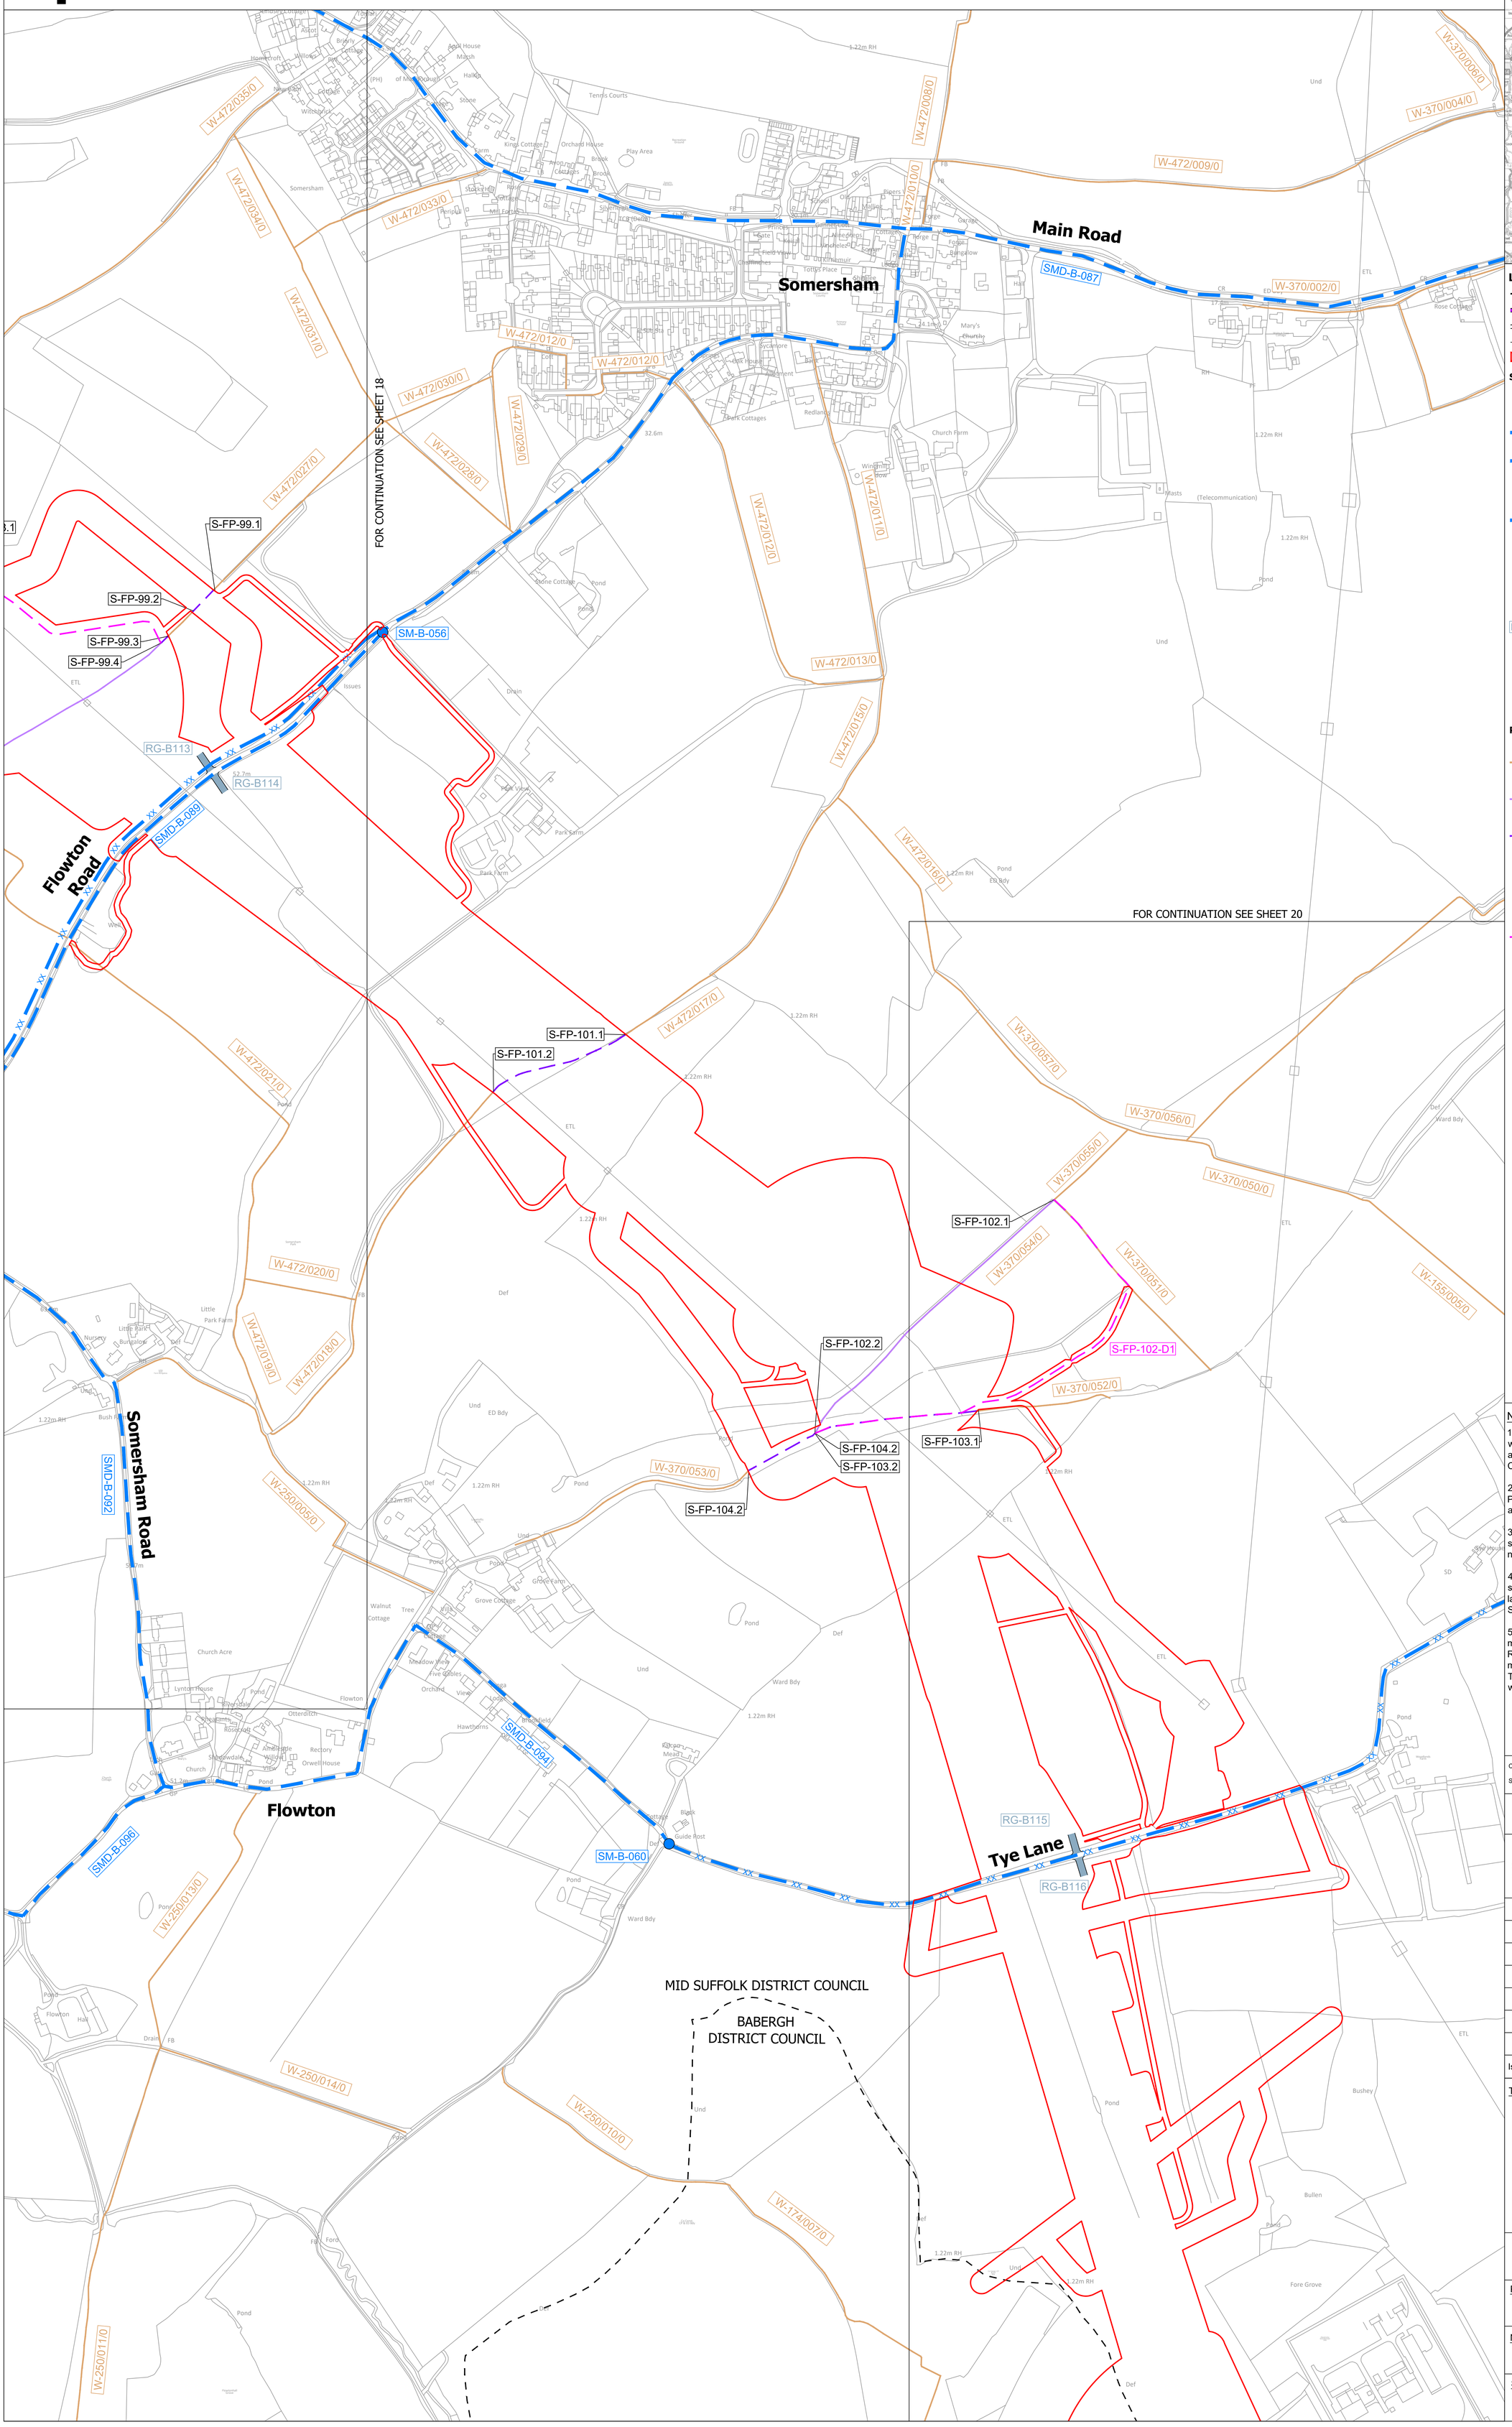

Notes

1. These plans show the Order Limits and potential location for the works. Due to the need for future flexibility, National Grid will be applying for Order Limits and Limits of Deviation within its Development Consent Order, within which any final alignment would lie.

2. For additional detail on the plan suites, please refer to the Guide to Plans (document reference 2.0), located in the Volume 2 of the DCO application.

3. This drawing is scaled at paper size A0, therefore any prints taken at smaller sizes will affect accuracy of the measurement units and should not be scaled against.

4. These plans should be read in conjunction with Schedule 5 (Streets subject to street works), Schedule 6 (Streets subject to alteration of layout), Schedule 8 (Streets and PRoW to be temporarily closed) and Schedule 9 (Access to works) of the Development Consent Order.

5. Where highways are identified as managed this refers to management of construction vehicles crossing the route. Where Public Rights of Way (PRoW) are identified as managed this refers to management of the PRoW, as well as construction activities. Temporary diversions of PRoW will also be subject to management where they interact with construction activities.

Coordinate System: British National Grid

Sheet X Centroid Coordinate: 608856 Sheet Y Centroid Coordinate: 247460

0 50 100 150 200 250 Metres

BACKGROUND MAPPING INFORMATION HAS BEEN REPRODUCED FROM THE ORDNANCE SURVEY BY PERMISSION OF ORDNANCE SURVEY OF THE CONTROLLER OF HIS MAJESTY'S STATIONERY OFFICE. © CROWN COPYRIGHT AND DATABASE RIGHTS (2025) LICENCE OS100024241 AND AC0000807948.

Issue	Date	Remarks	Drawn	Checked	Approved
B	JUL-2026	For deadline seven	TC	DR	KR
A	AUG-2025	For DCO submission	MC	ST	KR

Title

THE NATIONAL GRID
(NORWICH TO TILBURY) ORDER
ACCESS, RIGHTS OF WAY & PUBLIC
RIGHTS OF NAVIGATION PLANS
REGULATION 5(2)(k)
SECTION B (SHEET 19 OF 22,
MID SUFFOLK DISTRICT COUNCIL
AND BABERGH DISTRICT COUNCIL)

nationalgrid

PINS Application Number: EN020027


National Grid Drawing Reference: AENC-MMAC-ENG-DWG-0084

Scale	Sheet Size	Sheet	Issue
1:2,500	A0	SHEET 19 OF 22	B

COPYRIGHT: NOT TO BE REPRODUCED WITHOUT THE WRITTEN PERMISSION OF NATIONAL GRID ELECTRICITY TRANSMISSION Plc

Application Document 2.5

THE NATIONAL GRID (NORWICH TO TILBURY) ORDER
ACCESS, RIGHTS OF WAY & PUBLIC RIGHTS OF NAVIGATION PLANS
REGULATION 5(2)(k)
SECTION B (SHEET 20 OF 22,
MID SUFFOLK DISTRICT COUNCIL AND BABERGH DISTRICT COUNCIL)

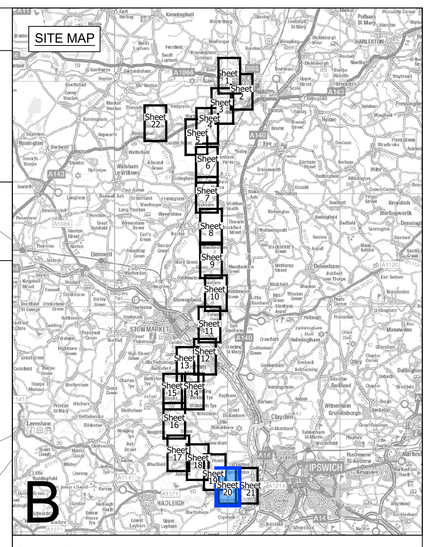

Legend

- Local authority boundary
- Section boundary & local authority boundary
- Section boundary
- Sheet index cutlines
- Order Limits

Street Works

- Street management: start/end point of temporary closure
- XX — Street management: temporary closure
- Street management: temporary closure (managed)
- SM-A-XXX / SM-B-XXX — Example reference for temporary closure
- Street management: temporary diversion
- SMD-A-XXX / SMD-B-XXX — Example reference for temporary diversion
- Access point
- RG-BXXX / JC-BXXX / AP-B-XXX / RG-UKPN-BXXX — Example reference for temporary site access point
- CW-B-XX — Example reference for temporary alteration of street layout
- CW-B-XX — Example reference for permanent alteration of street layout

Public Rights of Way

- Public Right of Way existing (with accompanying Local Highway Authority reference number)
- Public Right of Way temporary closure
- Public Right of Way temporary closure (managed)
- S-FP-X.X / S-BR-X.X / S-BT-X.X / S-RB-X.X / S-ORPA-X.X — Example reference for Public Right of Way
- Public Right of Way temporary diversion
- S-FP-XX-D1 / S-FP-XX-D2 / S-BR-XX-D1 / S-BT-XX-D1 — Example reference for temporary diverted Public Right of Way

FOR CONTINUATION SEE SHEET 19

FOR CONTINUATION SEE SHEET 21

Tye Lane

Bullen Lane

Bramford Substation

SECTION B
MID SUFFOLK DISTRICT COUNCIL

SECTION C
BABERGH DISTRICT COUNCIL

Church Hill

Notes

1. These plans show the Order Limits and potential location for the works. Due to the need for future flexibility, National Grid will be applying for Order Limits and Limits of Deviation within its Development Consent Order, within which any final alignment would lie.

2. For additional detail on the plan suites, please refer to the Guide to Plans (document reference 2.0), located in the Volume 2 of the DCO application.

3. This drawing is scaled at paper size A0, therefore any prints taken at smaller sizes will affect accuracy of the measurement units and should not be scaled against.

4. These plans should be read in conjunction with Schedule 5 (Streets subject to street works), Schedule 6 (Streets subject to alteration of layout), Schedule 8 (Streets and PRoW to be temporarily closed) and Schedule 9 (Access to works) of the Development Consent Order.

5. Where highways are identified as managed this refers to management of construction vehicles crossing the route. Where Public Rights of Way (PRoW) are identified as managed this refers to management of the PRoW, as well as construction activities. Temporary diversions of PRoW will also be subject to management where they interact with construction activities.

Coordinate System: British National Grid

Sheet X Centroid Coordinate: 609884 Sheet Y Centroid Coordinate: 246424

0 50 100 150 200 250 Metres

BACKGROUND MAPPING INFORMATION HAS BEEN REPRODUCED FROM THE ORDNANCE SURVEY BY PERMISSION OF ORDNANCE SURVEY OF THE CONTROLLER OF HIS MAJESTY'S STATIONERY OFFICE. © CROWN COPYRIGHT AND DATABASE RIGHTS (2025) LICENCE OS100024241 AND AC0000807948.

Issue	Date	Remarks	Drawn	Checked	Approved
B	JUL-2026	For deadline seven	TC	DR	KR
A	AUG-2025	For DCO submission	MC	ST	KR

Title

THE NATIONAL GRID
(NORWICH TO TILBURY) ORDER
ACCESS, RIGHTS OF WAY & PUBLIC
RIGHTS OF NAVIGATION PLANS
REGULATION 5(2)(k)
SECTION B (SHEET 20 OF 22,
MID SUFFOLK DISTRICT COUNCIL
AND BABERGH DISTRICT COUNCIL)

nationalgrid

PINS Application Number: EN020027


National Grid Drawing Reference: AENC-MMAC-ENG-DWG-0084


Scale	Sheet Size	Sheet	Issue
1:2,500	A0	SHEET 20 OF 22	B

COPYRIGHT: NOT TO BE REPRODUCED WITHOUT THE WRITTEN PERMISSION OF NATIONAL GRID ELECTRICITY TRANSMISSION Plc

Application Document 2.5

THE NATIONAL GRID (NORWICH TO TILBURY) ORDER
ACCESS, RIGHTS OF WAY & PUBLIC RIGHTS OF NAVIGATION PLANS
REGULATION 5(2)(k)
SECTION B (SHEET 21 OF 22,
MID SUFFOLK DISTRICT COUNCIL AND BABERGH DISTRICT COUNCIL)

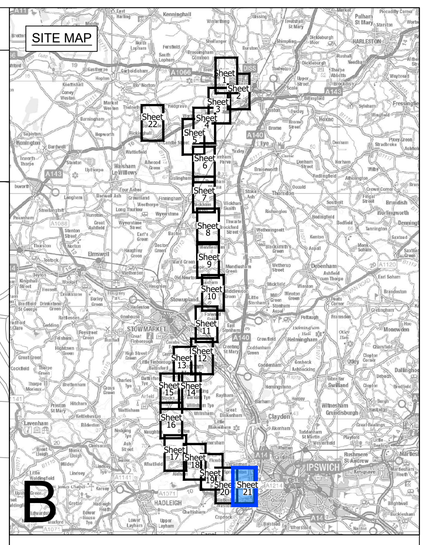

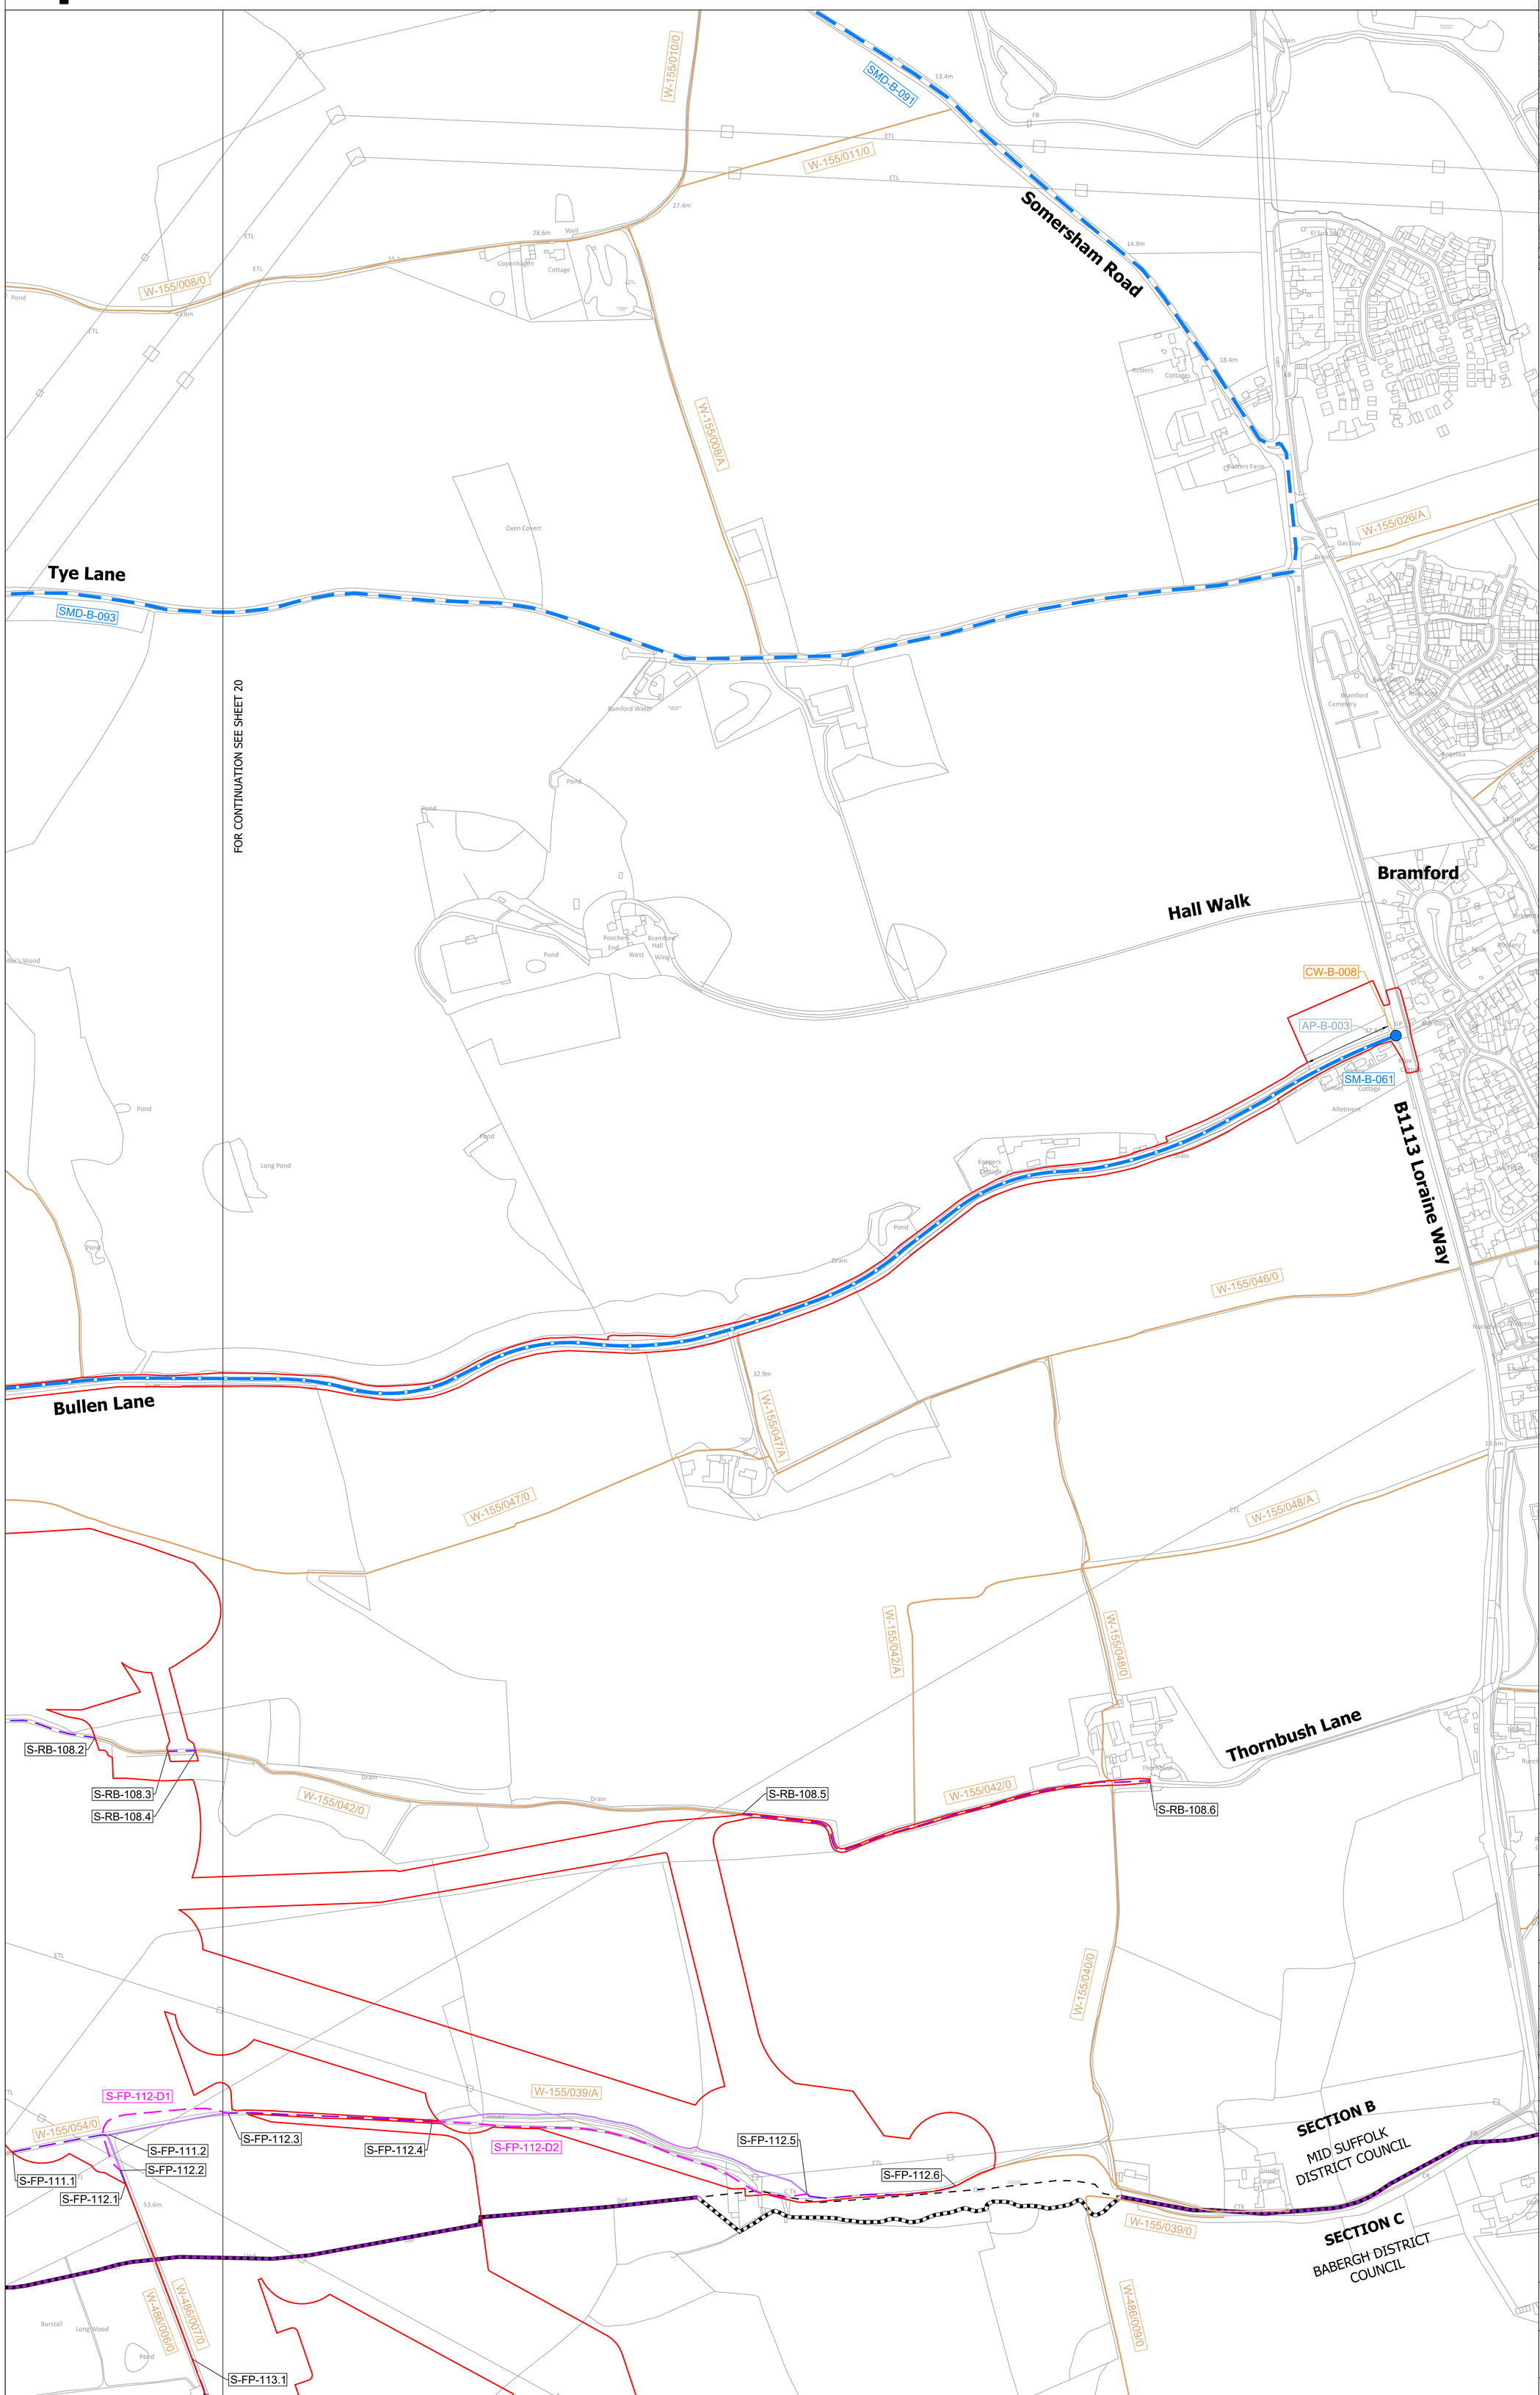

Legend

- Local authority boundary
- Section boundary & local authority boundary
- Section boundary
- Sheet index cutlines
- Order Limits

Street Works

- Street management: start/end point of temporary closure
- Street management: temporary closure (XX)
- Street management: temporary closure (managed)
- SM-A-XXX / SM-B-XXX — Example reference for temporary closure
- Street management: temporary diversion
- SMD-A-XXX / SMD-B-XXX — Example reference for temporary diversion
- Access point
- RG-BXXX / JC-BXXX / AP-B-XXX / RG-UKPN-BXXX — Example reference for temporary site access point
- CW-B-XX — Example reference for temporary alteration of street layout
- CW-B-XX — Example reference for permanent alteration of street layout

Public Rights of Way

- Public Right of Way existing (with accompanying Local Highway Authority reference number)
- Public Right of Way temporary closure
- Public Right of Way temporary closure (managed)
- S-FP-X.X / S-BR-X.X / S-BT-X.X / S-RB-X.X / S-ORPA-X.X — Example reference for Public Right of Way
- Public Right of Way temporary diversion
- S-FP-XX-D1 / S-FP-XX-D2 / S-BR-XX-D1 / S-BT-XX-D1 — Example reference for temporary diverted Public Right of Way

Notes

1. These plans show the Order Limits and potential location for the works. Due to the need for future flexibility, National Grid will be applying for Order Limits and Limits of Deviation within its Development Consent Order, within which any final alignment would lie.

2. For additional detail on the plan suites, please refer to the Guide to Plans (document reference 2.0), located in the Volume 2 of the DCO application.

3. This drawing is scaled at paper size A0, therefore any prints taken at smaller sizes will affect accuracy of the measurement units and should not be scaled against.

4. These plans should be read in conjunction with Schedule 5 (Streets subject to street works), Schedule 6 (Streets subject to alteration of layout), Schedule 8 (Streets and PRoW to be temporarily closed) and Schedule 9 (Access to works) of the Development Consent Order.

5. Where highways are identified as managed this refers to management of construction vehicles crossing the route. Where Public Rights of Way (PRoW) are identified as managed this refers to management of the PRoW, as well as construction activities. Temporary diversions of PRoW will also be subject to management where they interact with construction activities.

Coordinate System: British National Grid

Sheet X Centroid Coordinate: 611348 Sheet Y Centroid Coordinate: 246360

0 50 100 150 200 250 Metres

BACKGROUND MAPPING INFORMATION HAS BEEN REPRODUCED FROM THE ORDNANCE SURVEY BY PERMISSION OF ORDNANCE SURVEY OF THE CONTROLLER OF HIS MAJESTY'S STATIONERY OFFICE. © CROWN COPYRIGHT AND DATABASE RIGHTS (2025) LICENCE OS100024241 AND AC0000807948.

Issue	Date	Remarks	Drawn	Checked	Approved
B	JUL-2026	For deadline seven	TC	DR	KR
A	AUG-2025	For DCO submission	MC	ST	KR

Title

THE NATIONAL GRID
(NORWICH TO TILBURY) ORDER
ACCESS, RIGHTS OF WAY & PUBLIC
RIGHTS OF NAVIGATION PLANS
REGULATION 5(2)(k)
SECTION B (SHEET 21 OF 22,
MID SUFFOLK DISTRICT COUNCIL
AND BABERGH DISTRICT COUNCIL)

nationalgrid

PINS Application Number: EN020027


National Grid Drawing Reference: AENC-MMAC-ENG-DWG-0084

Scale	Sheet Size	Sheet	Issue
1:2,500	A0	SHEET 21 OF 22	B

COPYRIGHT: NOT TO BE REPRODUCED WITHOUT THE WRITTEN PERMISSION OF NATIONAL GRID ELECTRICITY TRANSMISSION Plc

THE NATIONAL GRID (NORWICH TO TILBURY) ORDER
ACCESS, RIGHTS OF WAY & PUBLIC RIGHTS OF NAVIGATION PLANS
REGULATION 5(2)(k)
SECTION B (SHEET 22 OF 22, MID SUFFOLK DISTRICT COUNCIL)

Application Document 2.5

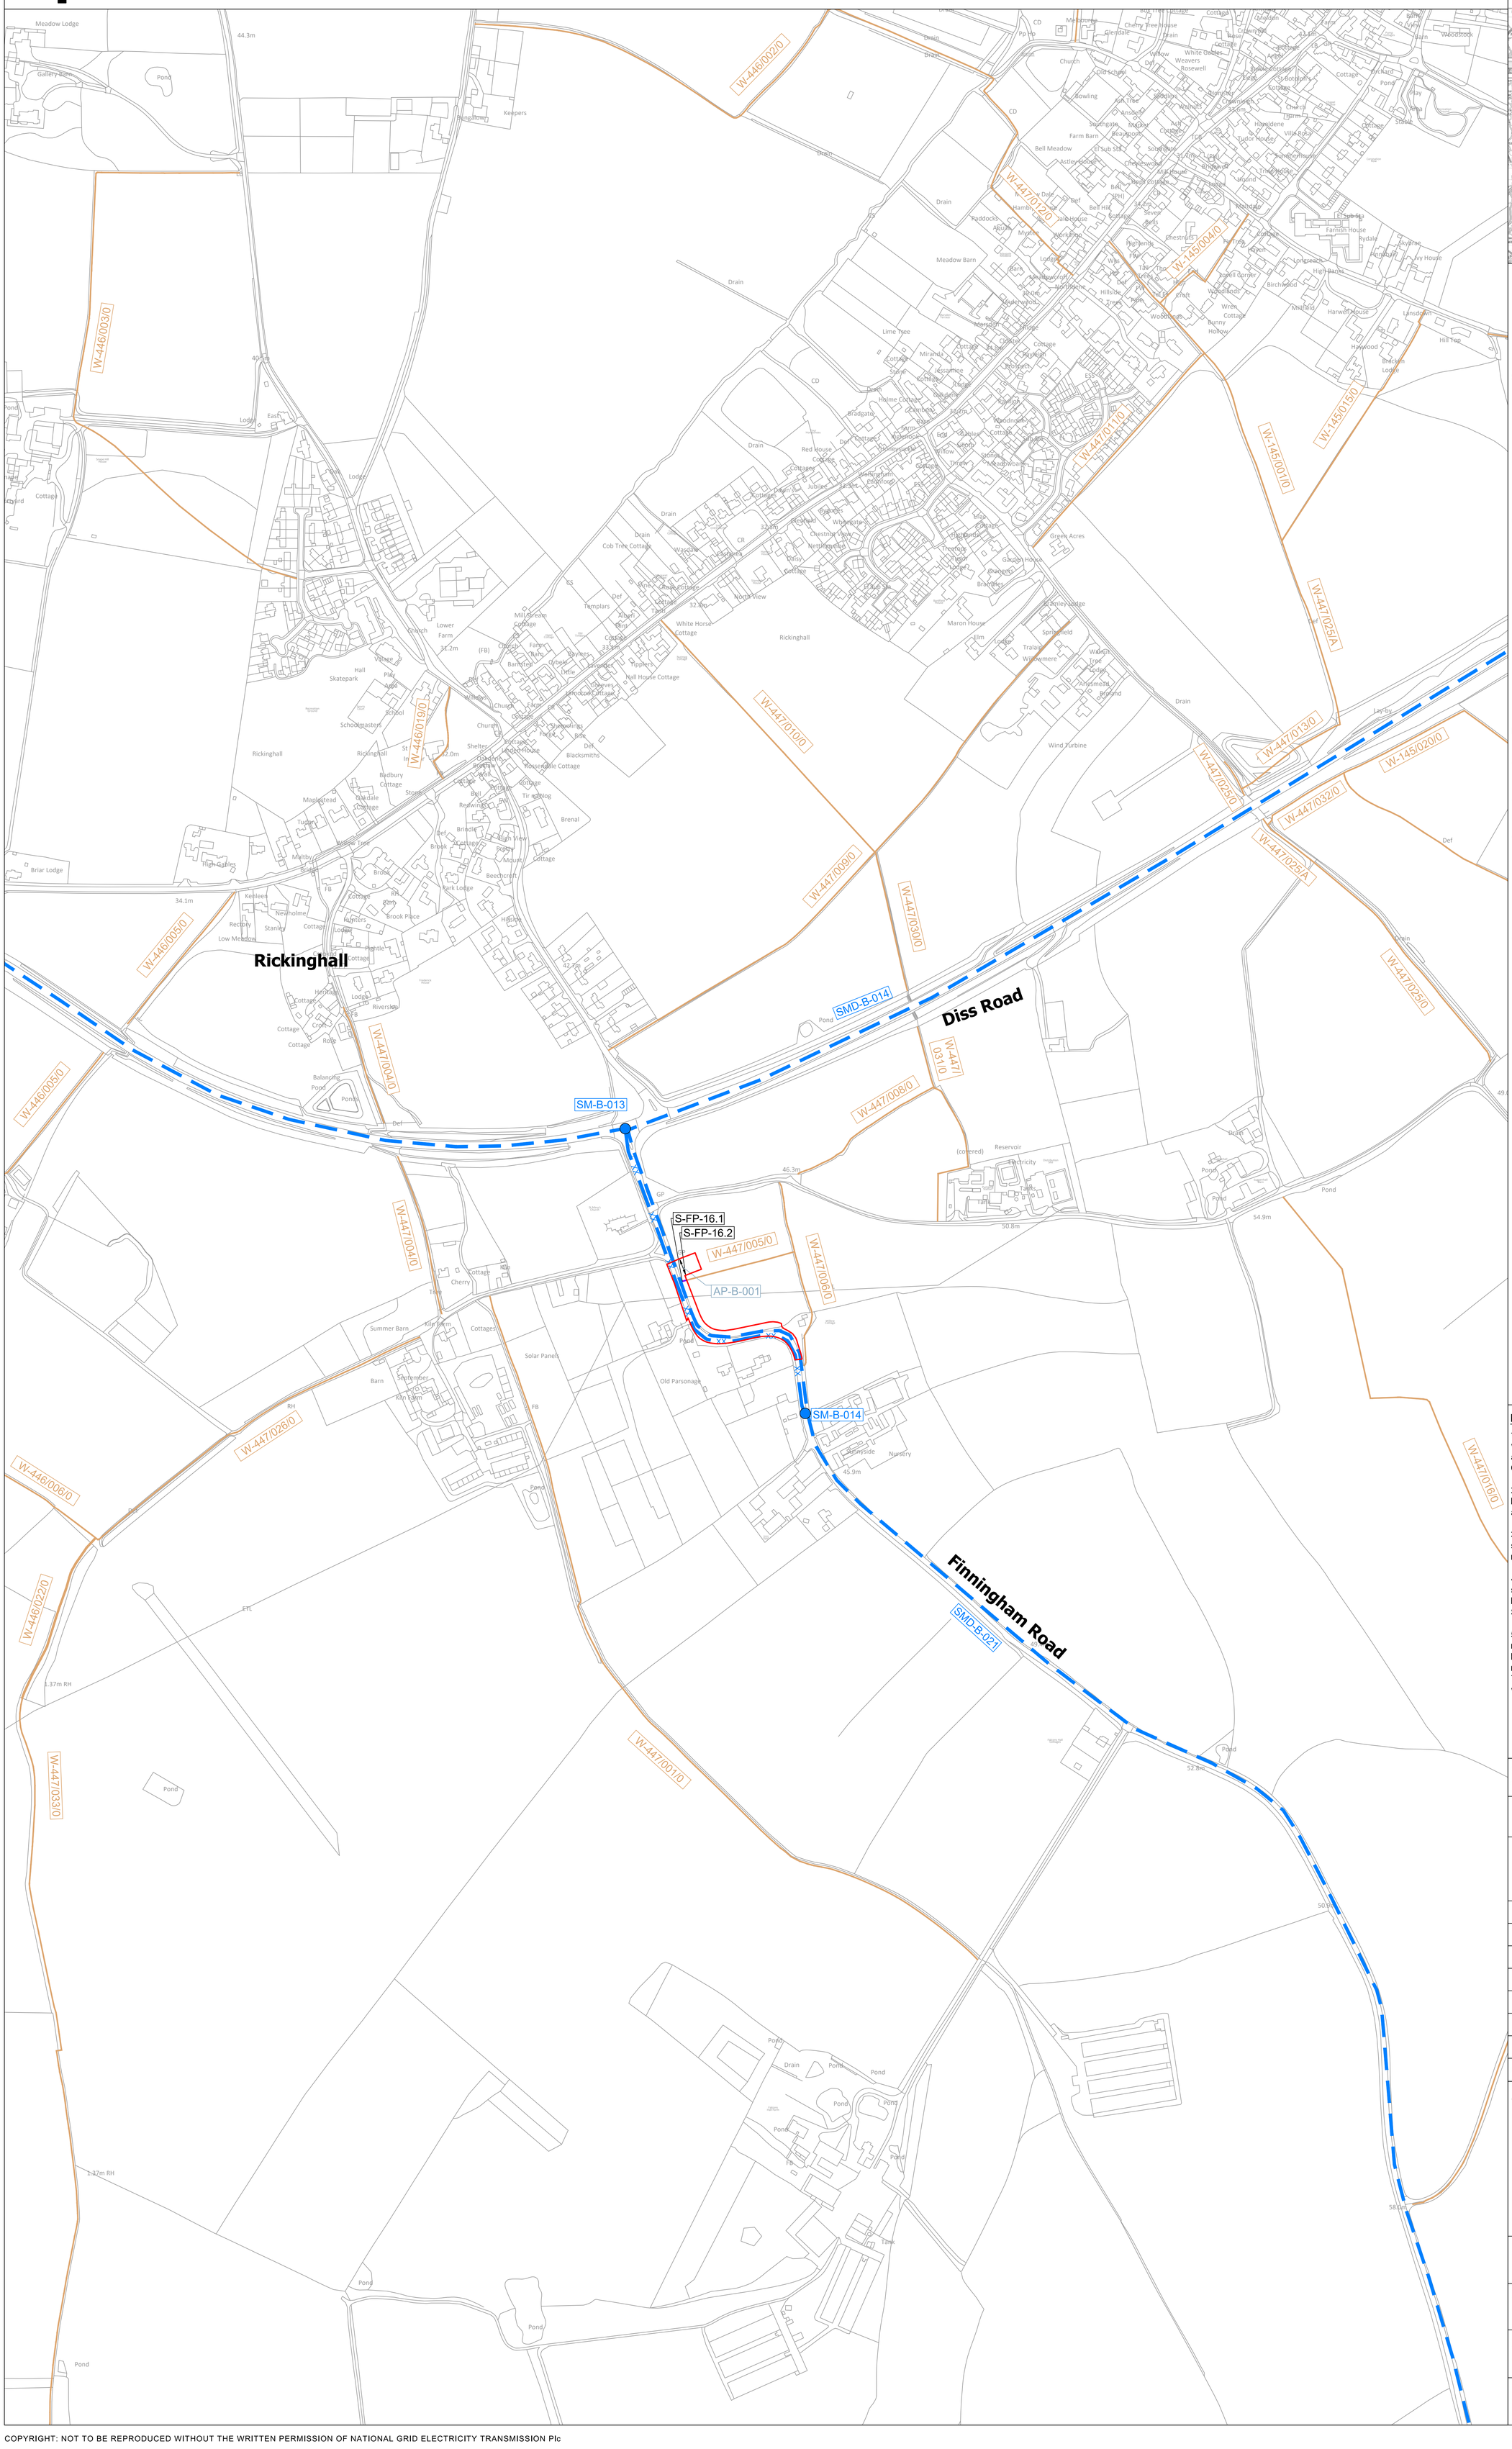

Legend

- Local authority boundary
- Section boundary & local authority boundary
- Section boundary
- Sheet index cutlines
- Order Limits

Street Works

- Street management: start/end point of temporary closure
- Street management: temporary closure
- Street management: temporary closure (managed)
- SM-A-XXX, SM-B-XXX — Example reference for temporary closure
- Street management: temporary diversion
- SMD-A-XXX, SMD-B-XXX — Example reference for temporary diversion
- Access point
- RG-BXXX, JC-BXXX, AP-B-XXX, RG-UKPN-BXXX — Example reference for temporary site access point
- CW-B-XX — Example reference for temporary alteration of street layout
- CW-B-XX — Example reference for permanent alteration of street layout

Public Rights of Way

- Public Right of Way existing (with accompanying Local Highway Authority reference number)
- Public Right of Way temporary closure
- Public Right of Way temporary closure (managed)
- S-FP-X.X, S-BR-X.X, S-BT-X.X, S-RB-X.X, S-ORPA-X.X — Example reference for Public Right of Way
- Public Right of Way temporary diversion
- S-FP-XX-D1, S-FP-XX-D2, S-BR-XX-D1, S-BT-XX-D1 — Example reference for temporary diverted Public Right of Way

Notes

1. These plans show the Order Limits and potential location for the works. Due to the need for future flexibility, National Grid will be applying for Order Limits and Limits of Deviation within its Development Consent Order, within which any final alignment would lie.

2. For additional detail on the plan suites, please refer to the Guide to Plans (document reference 2.0), located in the Volume 2 of the DCO application.

3. This drawing is scaled at paper size A0, therefore any prints taken at smaller sizes will affect accuracy of the measurement units and should not be scaled against.

4. These plans should be read in conjunction with Schedule 5 (Streets subject to street works), Schedule 6 (Streets subject to alteration of layout), Schedule 8 (Streets and PRoW to be temporarily closed) and Schedule 9 (Access to works) of the Development Consent Order.

5. Where highways are identified as managed this refers to management of construction vehicles crossing the route. Where Public Rights of Way (PRoW) are identified as managed this refers to management of the PRoW, as well as construction activities. Temporary diversions of PRoW will also be subject to management where they interact with construction activities.

Coordinate System: British National Grid

Sheet X Centroid Coordinate: 604244 Sheet Y Centroid Coordinate: 274594

0 50 100 150 200 250 Meters

BACKGROUND MAPPING INFORMATION HAS BEEN REPRODUCED FROM THE ORDNANCE SURVEY BY PERMISSION OF ORDNANCE SURVEY OF THE CONTROLLER OF HIS MAJESTY'S STATIONERY OFFICE. © CROWN COPYRIGHT AND DATABASE RIGHTS (2025) LICENCE OS100024241 AND AC0000807948.

Issue	Date	Remarks	Drawn	Checked	Approved
B	JUL-2026	For deadline seven	TC	DR	KR
A	AUG-2025	For DCO submission	MC	ST	KR

Title

THE NATIONAL GRID
(NORWICH TO TILBURY) ORDER
ACCESS, RIGHTS OF WAY & PUBLIC RIGHTS OF NAVIGATION PLANS
REGULATION 5(2)(k)
SECTION B (SHEET 22 OF 22,
MID SUFFOLK DISTRICT COUNCIL)

nationalgrid

PINS Application Number: EN020027


National Grid Drawing Reference: AENC-MMAC-ENG-DWG-0084

Scale	Sheet Size	Sheet	Issue
1:2,500	A0	SHEET 22 OF 22	B

COPYRIGHT: NOT TO BE REPRODUCED WITHOUT THE WRITTEN PERMISSION OF NATIONAL GRID ELECTRICITY TRANSMISSION Plc

THE NATIONAL GRID (NORWICH TO TILBURY) ORDER
ACCESS, RIGHTS OF WAY & PUBLIC RIGHTS OF NAVIGATION PLANS
REGULATION 5(2)(k)
SECTION B, PLAN A
(MID SUFFOLK DISTRICT COUNCIL)

Application Document 2.5

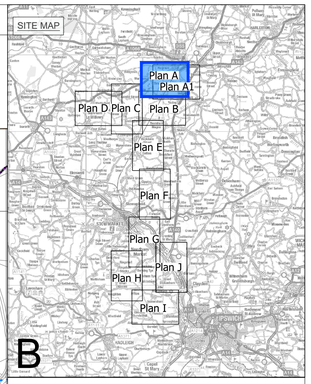

FOR CONTINUATION SEE PLAN A1

FOR CONTINUATION SEE PLAN C

FOR CONTINUATION SEE PLAN B

Millway Lane
Lion Road
A143 Old Bury Road
Old Bury Road
Damms Lane
Wortham
Palgrave
Thrandeston
Great Eastern Main Line Railway
Hollis Road
Ash Road
Drury Lane
Little Green
Little Green
Turpe Way
Mellis

Legend

- Local authority boundary
- Section boundary & local authority boundary
- Section boundary
- Sheet cutline index
- Order Limits

Street Works

- Street management: start/end point of temporary closure
- Street management: temporary closure
- Street management: temporary closure (managed)
- Example reference for temporary closure
- Street management: temporary diversion
- Example reference for temporary diversion
- Access point
- Example reference for temporary alteration of street layout
- Example reference for permanent alteration of street layout
- Example reference for temporary site access point

Public Rights of Way

- Public Right of Way existing (with accompanying Local Highway Authority reference number)
- Public Right of Way temporary closure
- Public Right of Way temporary closure (managed)
- Example reference for Public Right of Way
- Public Right of Way temporary diversion
- Example reference for temporary diverted Public Right of Way

Notes

1. These plans show the Order Limits and potential location for the works. Due to the need for future flexibility, National Grid will be applying for Order Limits and Limits of Deviation within its Development Consent Order, within which any final alignment would lie.

2. For additional detail on the plan suites, please refer to the Guide to Plans (document reference 2.0), located in the Volume 2 of the DCO application.

3. This drawing is scaled at paper size A0, therefore any prints taken at smaller sizes will affect accuracy of the measurement units and should not be scaled against.

4. These plans should be read in conjunction with Schedule 5 (Streets subject to street works), Schedule 6 (Streets subject to alteration of layout), Schedule 8 (Streets and PRoW to be temporarily closed) and Schedule 9 (Access to works) of the Development Consent Order.

5. Where highways are identified as managed this refers to management of construction vehicles crossing the route. Where Public Rights of Way (PRoW) are identified as managed this refers to management of the PRoW, as well as construction activities. Temporary diversions of PRoW will also be subject to management where they interact with construction activities.

0 50 100 150 200 250 300 400 500 Meters

Coordinate System: British National Grid

Sheet X Centroid Coordinate: 610285 Sheet Y Centroid Coordinate: 276894

BACKGROUND MAPPING INFORMATION HAS BEEN REPRODUCED FROM THE ORDNANCE SURVEY BY PERMISSION OF ORDNANCE SURVEY OF THE CONTROLLER OF HIS MAJESTY'S STATIONERY OFFICE. © CROWN COPYRIGHT AND DATABASE RIGHTS (2025) LICENCE OS100024241 AND AC0000807948.

Issue	Date	Remarks	Drawn	Checked	Approved
B	JUL-2026	For deadline seven	TC	DR	KR
A	AUG-2025	For DCO submission	TC	ST	KR

Title

THE NATIONAL GRID
(NORWICH TO TILBURY) ORDER
ACCESS, RIGHTS OF WAY & PUBLIC
RIGHTS OF NAVIGATION PLANS
REGULATION 5(2)(k)
SECTION B, PLAN A
(MID SUFFOLK DISTRICT COUNCIL)

nationalgrid

PINS Application Number EN020027


National Grid Drawing Reference AENC-MMAC-ENG-DWG-0084

Scale	Sheet Size	Sheet	Issue
1:6,000	A0	PLAN A	B


COPYRIGHT: NOT TO BE REPRODUCED WITHOUT THE WRITTEN PERMISSION OF NATIONAL GRID ELECTRICITY TRANSMISSION Plc

Application Document 2.5

THE NATIONAL GRID (NORWICH TO TILBURY) ORDER
ACCESS, RIGHTS OF WAY & PUBLIC RIGHTS OF NAVIGATION PLANS
REGULATION 5(2)(k)
SECTION B, PLAN A1
(MID SUFFOLK DISTRICT COUNCIL)

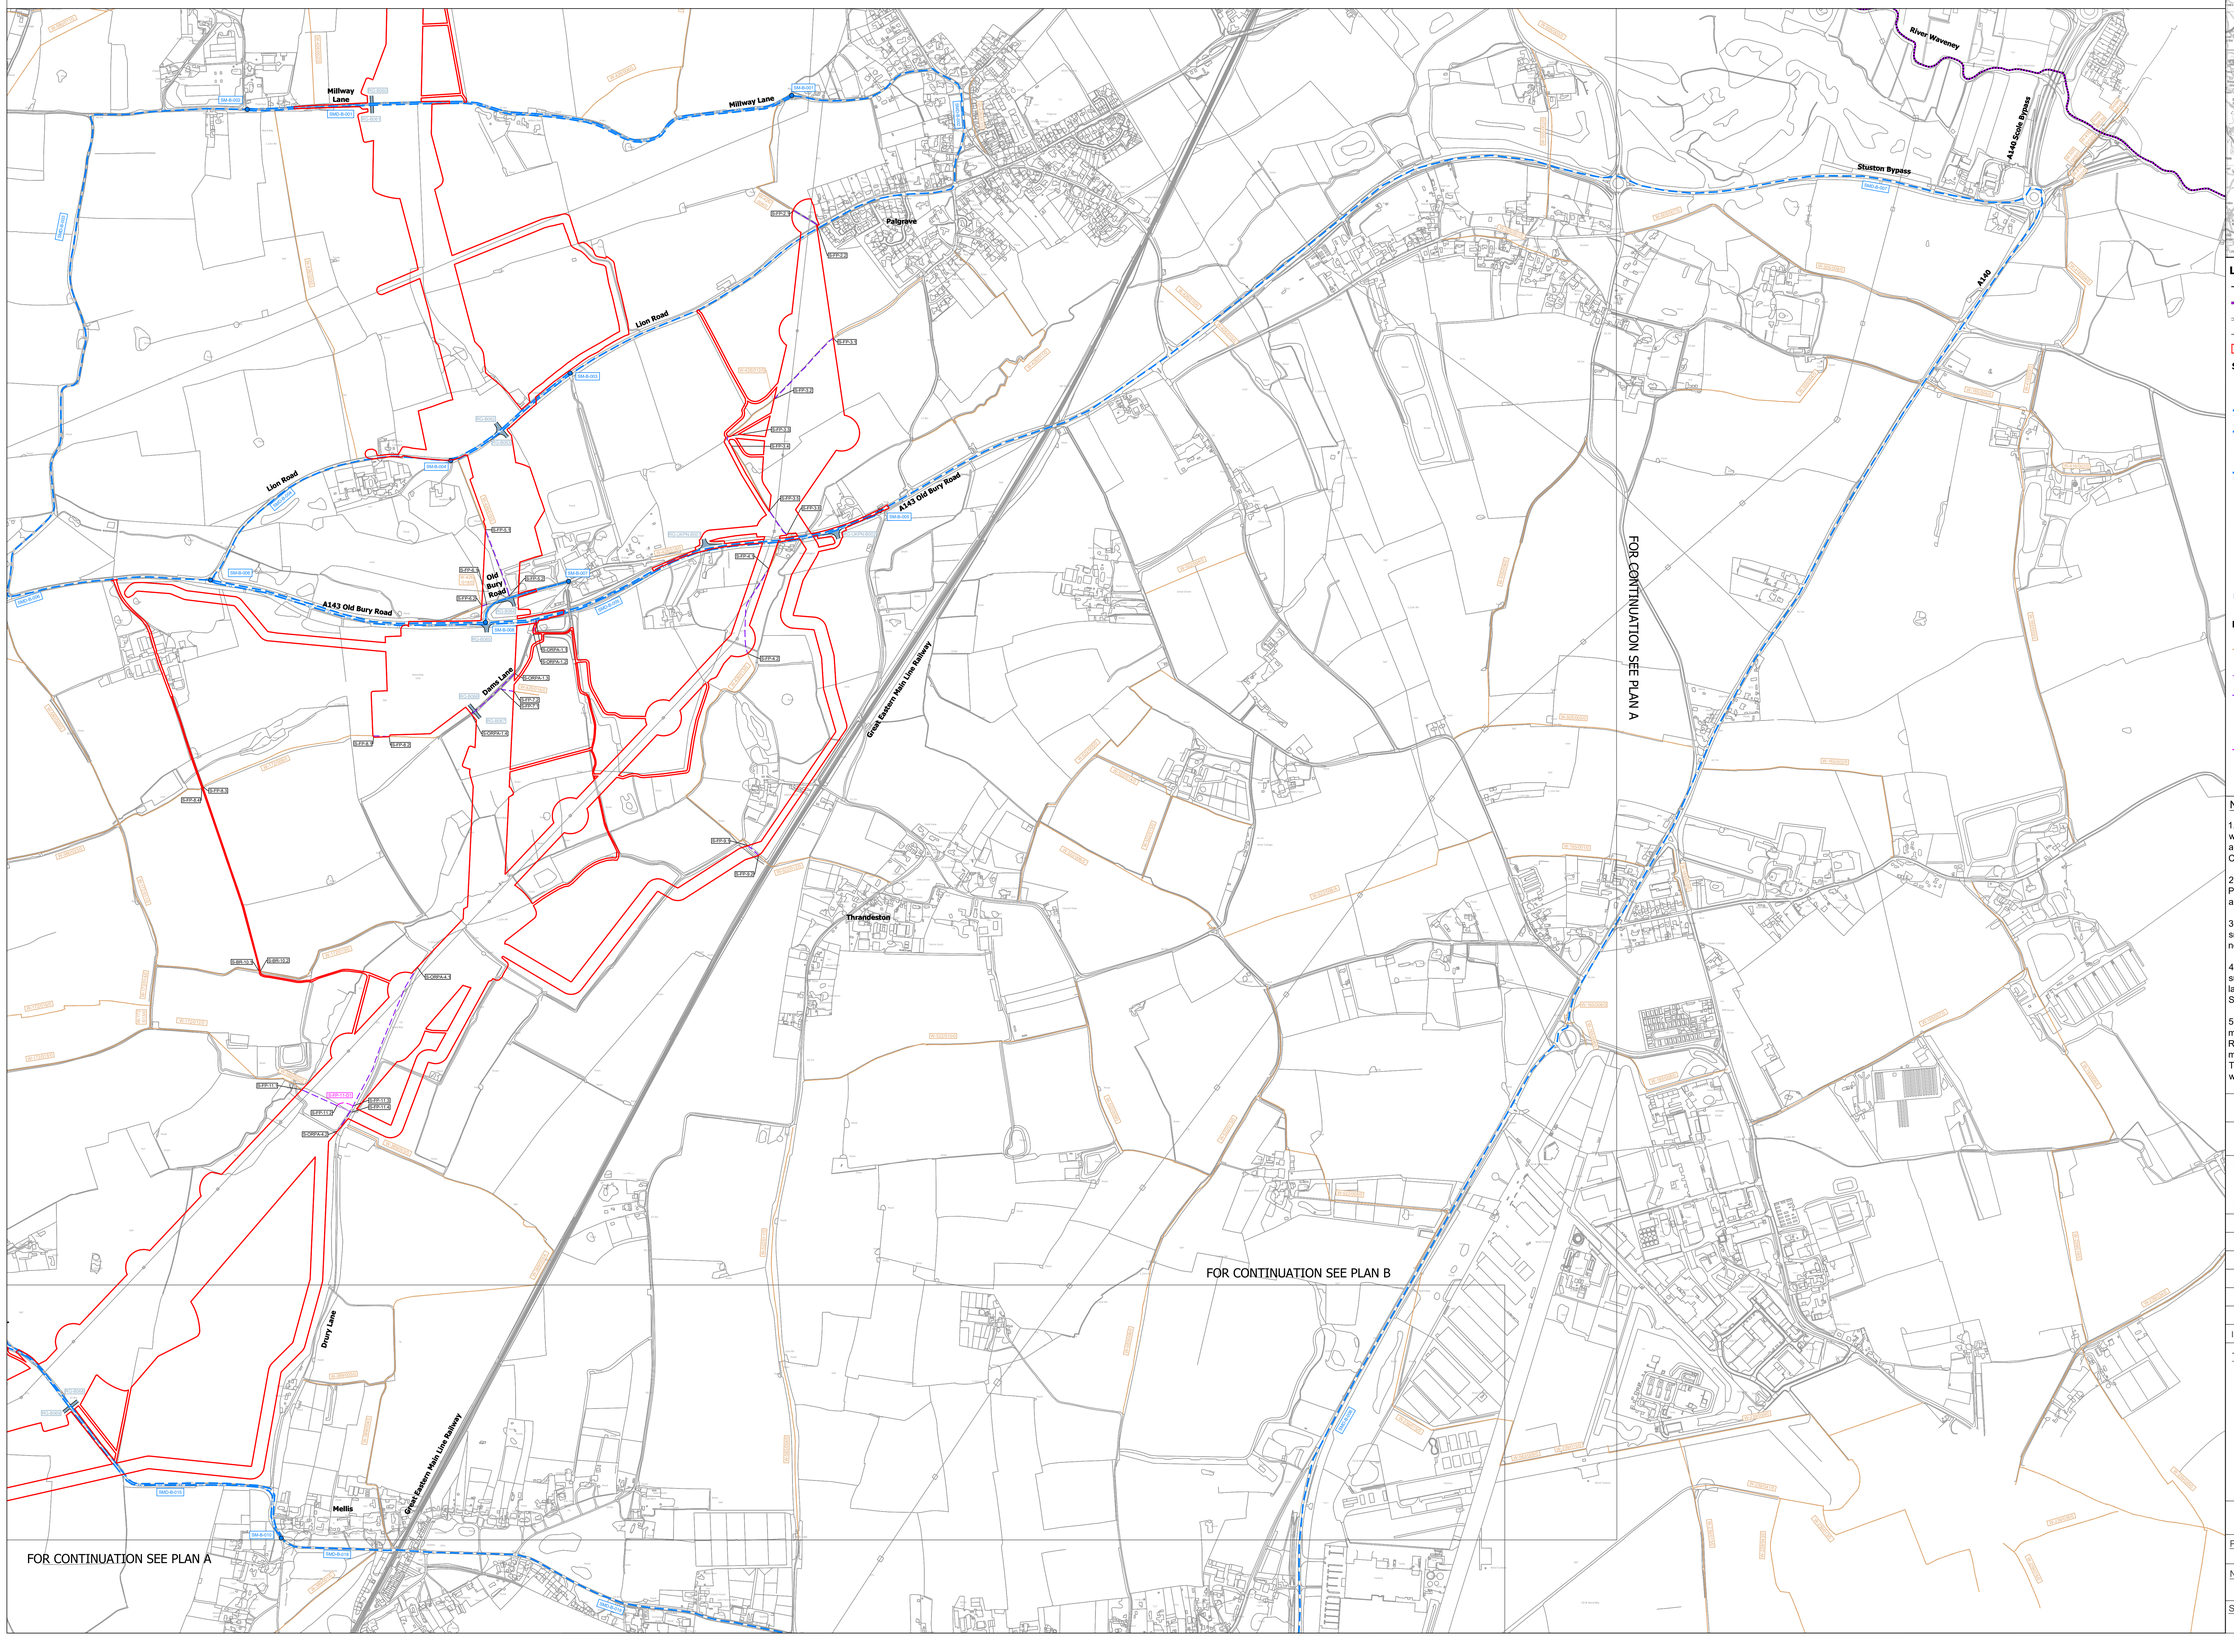

SITE MAP

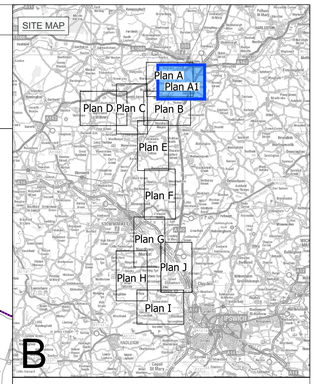

Legend

- Local authority boundary
- Section boundary & local authority boundary
- Section boundary
- Sheet cutline index
- Order Limits

Street Works

- Street management: start/end point of temporary closure
- Street management: temporary closure
- Street management: temporary closure (managed)
- Example reference for temporary closure
- Street management: temporary diversion
- Example reference for temporary diversion
- Access point
- Example reference for temporary alteration of street layout
- Example reference for permanent alteration of street layout
- Example reference for temporary site access point

Public Rights of Way

- Public Right of Way existing (with accompanying Local Highway Authority reference number)
- Public Right of Way temporary closure
- Public Right of Way temporary closure (managed)
- Example reference for Public Right of Way
- Public Right of Way temporary diversion
- Example reference for temporary diverted Public Right of Way

Notes

1. These plans show the Order Limits and potential location for the works. Due to the need for future flexibility, National Grid will be applying for Order Limits and Limit of Variation within its Development Consent Order, within which any final alignment would lie.

2. For additional detail on the plan suites, please refer to the Guide to Plans (document reference 2.0), located in the Volume 2 of the DCO application.

3. This drawing is scaled at paper size A0, therefore any prints taken at smaller sizes will affect accuracy of the measurement units and should not be scaled against.

4. These plans should be read in conjunction with Schedule 5 (Streets subject to street works), Schedule 6 (Streets subject to alteration of layout), Schedule 8 (Streets and PRoW to be temporarily closed) and Schedule 9 (Access to works) of the Development Consent Order.

5. Where highways are identified as managed this refers to management of construction vehicles crossing the route. Where Public Rights of Way (PRoW) are identified as managed this refers to management of the PRoW, as well as construction activities. Temporary diversions of PRoW will also be subject to management where they interact with construction activities.

0 50 100 150 200 250 300 400 500 Meters

Coordinate System: British National Grid

Sheet X Centroid Coordinate: 610285 Sheet Y Centroid Coordinate: 276894

BACKGROUND MAPPING INFORMATION HAS BEEN REPRODUCED FROM THE ORDNANCE SURVEY BY PERMISSION OF ORDNANCE SURVEY OF THE CONTROLLER OF HIS MAJESTY'S STATIONERY OFFICE. © CROWN COPYRIGHT AND DATABASE RIGHTS (2025) LICENCE OS100024241 AND AC0000807948.

Issue	Date	Remarks	Drawn	Checked	Approved
B	JUL-2026	For deadline seven First issue	TC	DR	KR
A	AUG-2025	Not issued	TC	ST	KR

Title

THE NATIONAL GRID
(NORWICH TO TILBURY) ORDER
ACCESS, RIGHTS OF WAY & PUBLIC RIGHTS OF NAVIGATION PLANS
REGULATION 5(2)(k)
SECTION B, PLAN A1
(MID SUFFOLK DISTRICT COUNCIL)

nationalgrid

PINS Application Number EN020027


National Grid Drawing Reference AENC-MMAC-ENG-DWG-0084


Scale	Sheet Size	Sheet	Issue
1:6,000	A0	PLAN A1	B

COPYRIGHT: NOT TO BE REPRODUCED WITHOUT THE WRITTEN PERMISSION OF NATIONAL GRID ELECTRICITY TRANSMISSION Plc

Application Document 2.5

THE NATIONAL GRID (NORWICH TO TILBURY) ORDER
ACCESS, RIGHTS OF WAY & PUBLIC RIGHTS OF NAVIGATION PLANS
REGULATION 5(2)(k)
SECTION B, PLAN B
(MID SUFFOLK DISTRICT COUNCIL)

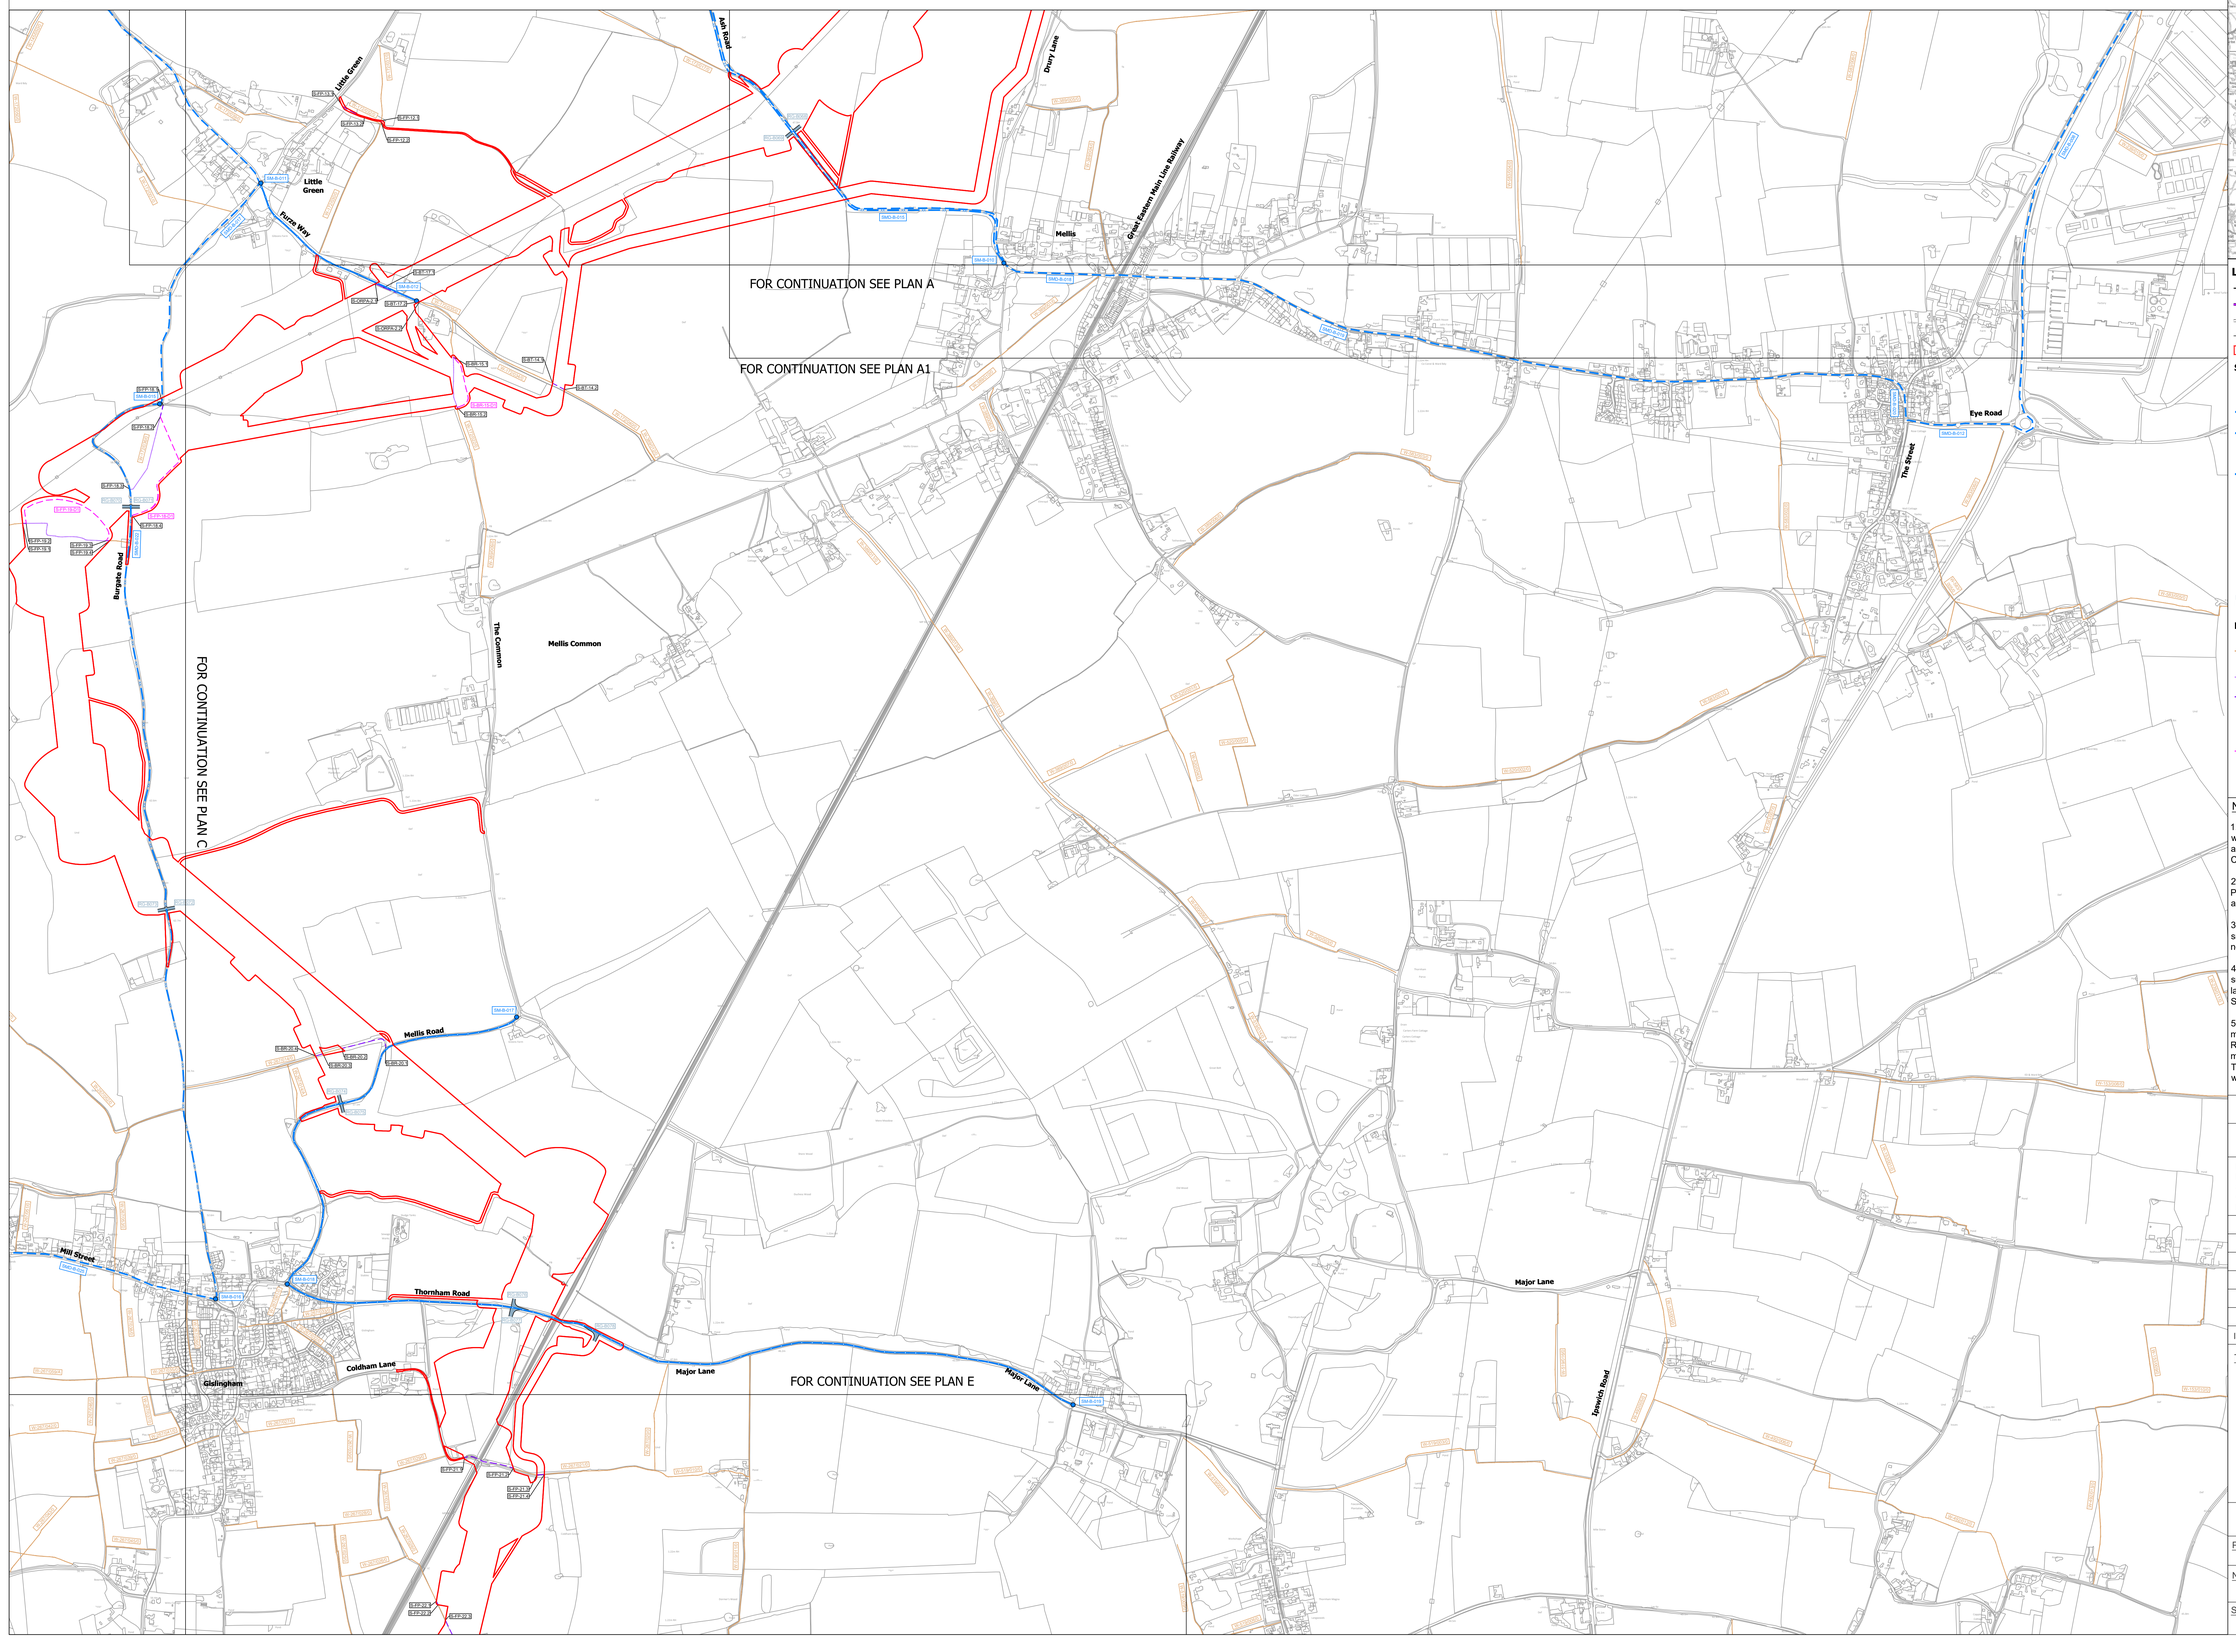

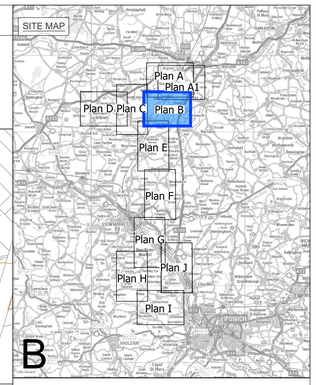

Legend

- Local authority boundary
- Section boundary & local authority boundary
- Section boundary
- Sheet cutline index
- Order Limits

Street Works

- Street management: start/end point of temporary closure
- Street management: temporary closure
- Street management: temporary closure (managed)
- Example reference for temporary closure
- Street management: temporary diversion
- Example reference for temporary diversion
- Access point
- Example reference for temporary alteration of street layout
- Example reference for permanent alteration of street layout
- Example reference for temporary site access point

Public Rights of Way

- Public Right of Way existing (with accompanying Local Highway Authority reference number)
- Public Right of Way temporary closure
- Public Right of Way temporary closure (managed)
- Example reference for Public Right of Way
- Public Right of Way temporary diversion
- Example reference for temporary diverted Public Right of Way

Notes

1. These plans show the Order Limits and potential location for the works. Due to the need for future flexibility, National Grid will be applying for Order Limits and Limits of Deviation within its Development Consent Order, within which any final alignment would lie.

2. For additional detail on the plan suites, please refer to the Guide to Plans (document reference 2.0), located in the Volume 2 of the DCO application.

3. This drawing is scaled at paper size A0, therefore any prints taken at smaller sizes will affect accuracy of the measurement units and should not be scaled against.

4. These plans should be read in conjunction with Schedule 5 (Streets subject to street works), Schedule 6 (Streets subject to alteration of layout), Schedule 8 (Streets and PRoW to be temporarily closed) and Schedule 9 (Access to works) of the Development Consent Order.

5. Where highways are identified as managed this refers to management of construction vehicles crossing the route. Where Public Rights of Way (PRoW) are identified as managed this refers to management of the PRoW, as well as construction activities. Temporary diversions of PRoW will also be subject to management where they interact with construction activities.

0 50 100 150 200 250 300 400 500 Meters

Coordinate System: British National Grid

Sheet X Centroid Coordinate: 609955 Sheet Y Centroid Coordinate: 273118

BACKGROUND MAPPING INFORMATION HAS BEEN REPRODUCED FROM THE ORDNANCE SURVEY BY PERMISSION OF ORDNANCE SURVEY OF THE CONTROLLER OF HIS MAJESTY'S STATIONERY OFFICE. © CROWN COPYRIGHT AND DATABASE RIGHTS (2025) LICENCE OS100024241 AND AC0000807948.

Issue	Date	Remarks	Drawn	Checked	Approved
B	JUL-2026	For deadline seven	TC	DR	KR
A	AUG-2025	For DCO submission	TC	ST	KR

Title

THE NATIONAL GRID (NORWICH TO TILBURY) ORDER ACCESS, RIGHTS OF WAY & PUBLIC RIGHTS OF NAVIGATION PLANS REGULATION 5(2)(k) SECTION B, PLAN B (MID SUFFOLK DISTRICT COUNCIL)

nationalgrid

PINS Application Number: EN020027


National Grid Drawing Reference: AENC-MMAC-ENG-DWG-0084

Scale	Sheet Size	Sheet	Issue
1:6,000	A0	PLAN B	B

COPYRIGHT: NOT TO BE REPRODUCED WITHOUT THE WRITTEN PERMISSION OF NATIONAL GRID ELECTRICITY TRANSMISSION Plc

Application Document 2.5

3THE NATIONAL GRID (NORWICH TO TILBURY) ORDER
ACCESS, RIGHTS OF WAY & PUBLIC RIGHTS OF NAVIGATION PLANS
REGULATION 5(2)(k)
SECTION B, PLAN C
(MID SUFFOLK DISTRICT COUNCIL)

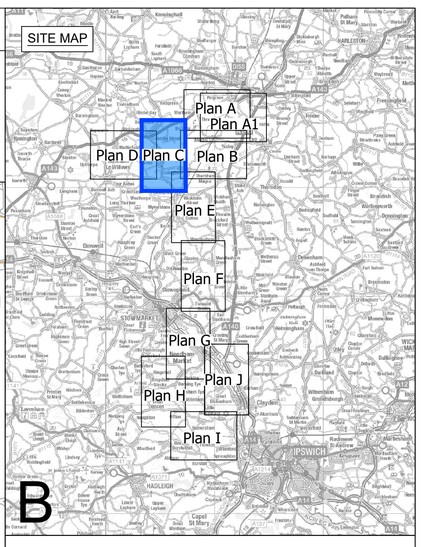

FOR CONTINUATION SEE PLAN A

FOR CONTINUATION SEE PLAN B

FOR CONTINUATION SEE PLAN D

FOR CONTINUATION SEE PLAN E

Rickinghall

Diss Road

Finningham Road

B1113

Nan Hazels Lane

B1113 Finningham Road

Mill Street

Back Street

Walsham Road

B1113 Walsham Road

Burgate Road

Legend

- Local authority boundary
- Section boundary & local authority boundary
- Section boundary
- Sheet cutline index
- Order Limits

Street Works

- Street management: start/end point of temporary closure
- Street management: temporary closure
- Street management: temporary closure (managed)
- Example reference for temporary closure
- Street management: temporary diversion
- Example reference for temporary diversion
- Access point
- Example reference for temporary alteration of street layout
- Example reference for permanent alteration of street layout
- Example reference for temporary site access point

Public Rights of Way

- Public Right of Way existing (with accompanying Local Highway Authority reference number)
- Public Right of Way temporary closure
- Public Right of Way temporary closure (managed)
- Example reference for Public Right of Way
- Public Right of Way temporary diversion
- Example reference for temporary diverted Public Right of Way

Notes

1. These plans show the Order Limits and potential location for the works. Due to the need for future flexibility, National Grid will be applying for Order Limits and Limits of Deviation within its Development Consent Order, within which any final alignment would lie.

2. For additional detail on the plan suites, please refer to the Guide to Plans (document reference 2.0), located in the Volume 2 of the DCO application.

3. This drawing is scaled at paper size A0, therefore any prints taken at smaller sizes will affect accuracy of the measurement units and should not be scaled against.

4. These plans should be read in conjunction with Schedule 5 (Streets subject to street works), Schedule 6 (Streets subject to alteration of layout), Schedule 8 (Streets and PRoW to be temporarily closed) and Schedule 9 (Access to works) of the Development Consent Order.

5. Where highways are identified as managed this refers to management of construction vehicles crossing the route. Where Public Rights of Way (PRoW) are identified as managed this refers to management of the PRoW, as well as construction activities. Temporary diversions of PRoW will also be subject to management where they interact with construction activities.

Coordinate System: British National Grid

Sheet X Centroid Coordinate: 605318 Sheet Y Centroid Coordinate: 273050

0 50 100 150 200 250 300 400 500 Meters

BACKGROUND MAPPING INFORMATION HAS BEEN REPRODUCED FROM THE ORDNANCE SURVEY BY PERMISSION OF ORDNANCE SURVEY OF THE CONTROLLER OF HIS MAJESTY'S STATIONERY OFFICE. © CROWN COPYRIGHT AND DATABASE RIGHTS (2025) LICENCE OS100024241 AND AC0000807948.

Issue	Date	Remarks	Drawn	Checked	Approved
B	JUL-2026	For deadline seven	TC	DR	KR
A	AUG-2025	For DCO submission	TC	ST	KR

Title

THE NATIONAL GRID
(NORWICH TO TILBURY) ORDER
ACCESS, RIGHTS OF WAY & PUBLIC
RIGHTS OF NAVIGATION PLANS
REGULATION 5(2)(k)
SECTION B, PLAN C
(MID SUFFOLK DISTRICT COUNCIL)

nationalgrid

PINS Application Number

EN020027

National Grid Drawing Reference

AENC-MMAC-ENG-DWG-0084


Scale	Sheet Size	Sheet	Issue
1:6,000	A0	PLAN C	B

COPYRIGHT: NOT TO BE REPRODUCED WITHOUT THE WRITTEN PERMISSION OF NATIONAL GRID ELECTRICITY TRANSMISSION Plc

Application Document 2.5

THE NATIONAL GRID (NORWICH TO TILBURY) ORDER
ACCESS, RIGHTS OF WAY & PUBLIC RIGHTS OF NAVIGATION PLANS
REGULATION 5(2)(k)
SECTION B, PLAN D
(MID SUFFOLK DISTRICT COUNCIL AND WEST SUFFOLK COUNCIL)



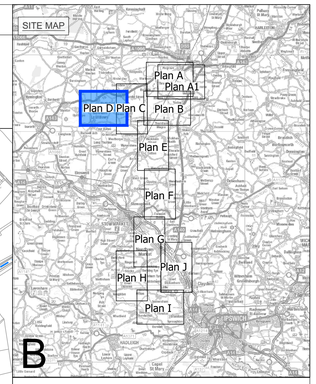

Legend

- Local authority boundary
- Section boundary & local authority boundary
- Section boundary
- Sheet cutline index
- Order Limits

Street Works

- Street management: start/end point of temporary closure
- Street management: temporary closure
- Street management: temporary closure (managed)
- Example reference for temporary closure
- Street management: temporary diversion
- Example reference for temporary diversion
- Access point
- Example reference for temporary alteration of street layout
- Example reference for permanent alteration of street layout
- Example reference for temporary site access point

Public Rights of Way

- Public Right of Way existing (with accompanying Local Highway Authority reference number)
- Public Right of Way temporary closure
- Public Right of Way temporary closure (managed)
- Example reference for Public Right of Way
- Public Right of Way temporary diversion
- Example reference for temporary diverted Public Right of Way

Notes

1. These plans show the Order Limits and potential location for the works. Due to the need for future flexibility, National Grid will be applying for Order Limits and Limits of Deviation within its Development Consent Order, within which any final alignment would lie.

2. For additional detail on the plan suites, please refer to the Guide to Plans (document reference 2.0), located in the Volume 2 of the DCO application.

3. This drawing is scaled at paper size A0, therefore any prints taken at smaller sizes will affect accuracy of the measurement units and should not be scaled against.

4. These plans should be read in conjunction with Schedule 5 (Streets subject to street works), Schedule 6 (Streets subject to alteration of layout), Schedule 8 (Streets and PRoW to be temporarily closed) and Schedule 9 (Access to works) of the Development Consent Order.

5. Where highways are identified as managed this refers to management of construction vehicles crossing the route. Where Public Rights of Way (PRoW) are identified as managed this refers to management of the PRoW, as well as construction activities. Temporary diversions of PRoW will also be subject to management where they interact with construction activities.

0 50 100 150 200 250 300 400 500 Meters

Coordinate System: British National Grid

Sheet X Centroid Coordinate: 601597 Sheet Y Centroid Coordinate: 273087

BACKGROUND MAPPING INFORMATION HAS BEEN REPRODUCED FROM THE ORDNANCE SURVEY BY PERMISSION OF ORDNANCE SURVEY OF THE CONTROLLER OF HIS MAJESTY'S STATIONERY OFFICE. © CROWN COPYRIGHT AND DATABASE RIGHTS (2025) LICENCE OS100024241 AND AC0000807948.

Issue	Date	Remarks	Drawn	Checked	Approved
B	JUL-2026	For deadline seven	TC	DR	KR
A	AUG-2025	For DCO submission	TC	ST	KR

Title

THE NATIONAL GRID
(NORWICH TO TILBURY) ORDER
ACCESS, RIGHTS OF WAY & PUBLIC
RIGHTS OF NAVIGATION PLANS
REGULATION 5(2)(k)
SECTION B, PLAN D
(MID SUFFOLK DISTRICT COUNCIL AND
WEST SUFFOLK COUNCIL)

nationalgrid

PINS Application Number: EN020027


National Grid Drawing Reference: AENC-MMAC-ENG-DWG-0084

Scale	Sheet Size	Sheet	Issue
1:6,000	A0	PLAN D	B

COPYRIGHT: NOT TO BE REPRODUCED WITHOUT THE WRITTEN PERMISSION OF NATIONAL GRID ELECTRICITY TRANSMISSION Plc


Application Document 2.5


3THE NATIONAL GRID (NORWICH TO TILBURY) ORDER
ACCESS, RIGHTS OF WAY & PUBLIC RIGHTS OF NAVIGATION PLANS
REGULATION 5(2)(k)
SECTION B, PLAN E
(MID SUFFOLK DISTRICT COUNCIL)

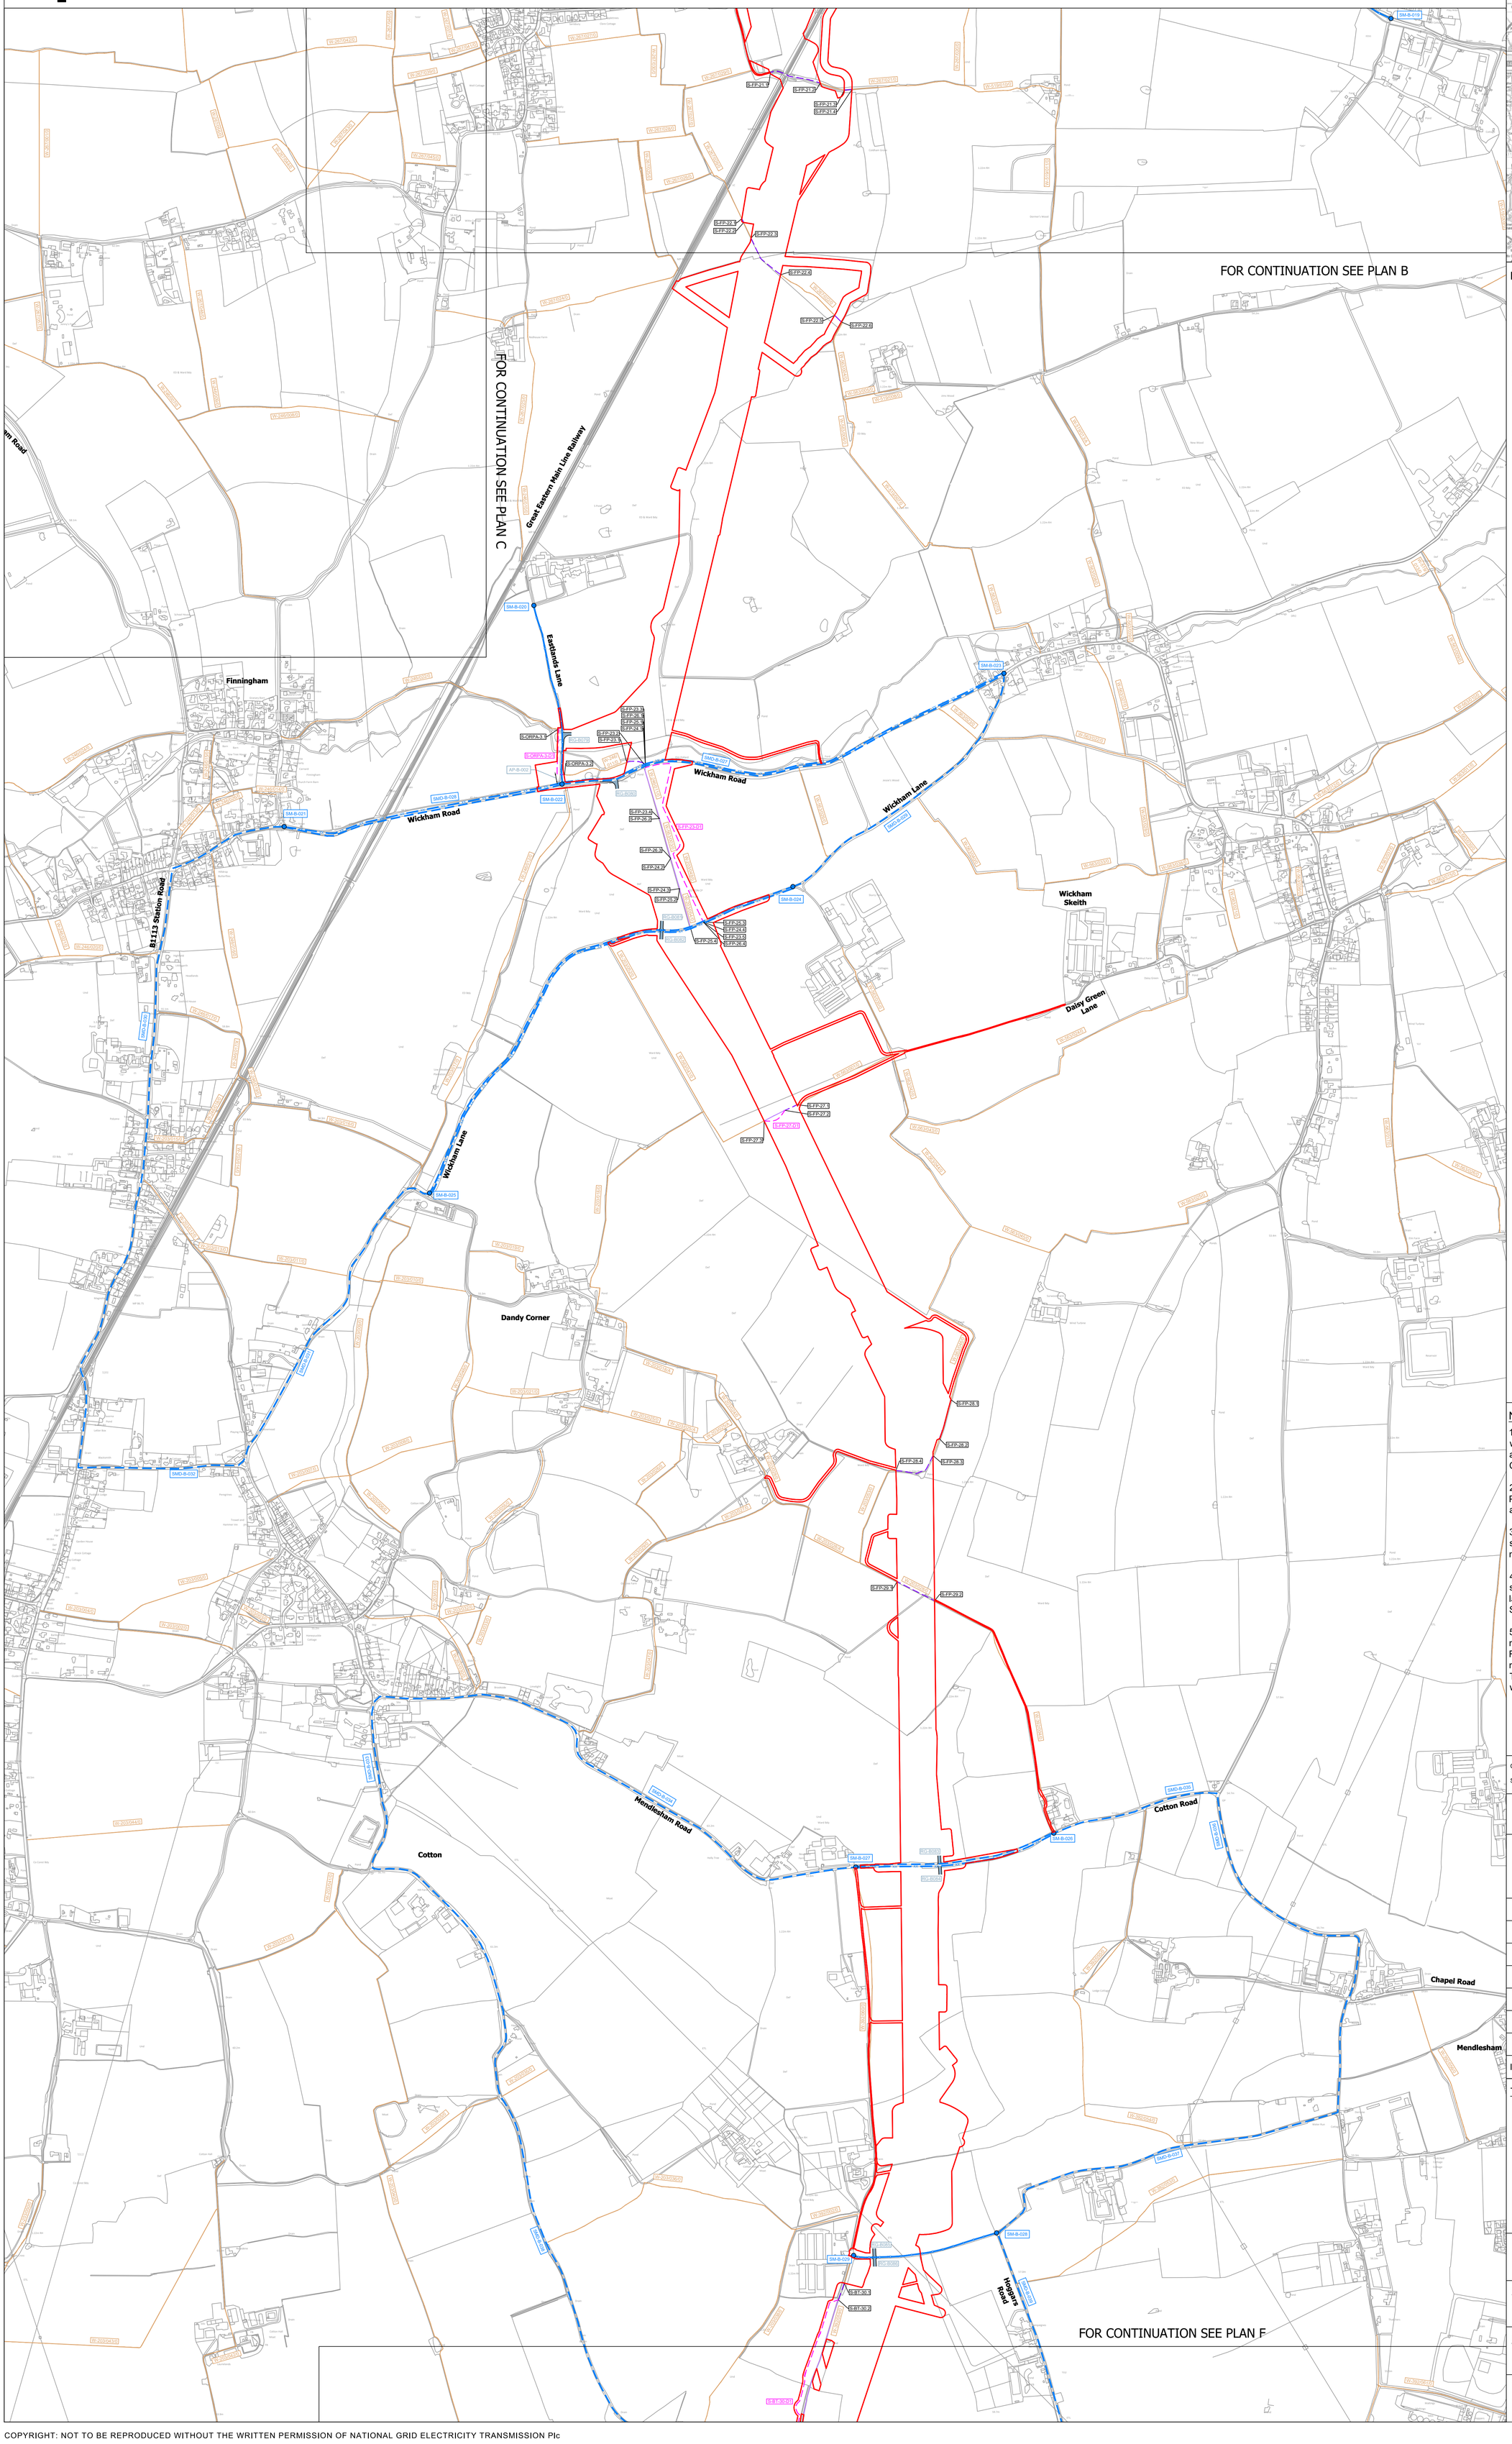
FOR CONTINUATION SEE PLAN C
FOR CONTINUATION SEE PLAN B
FOR CONTINUATION SEE PLAN F
Great Eastern Main Line Railway
Finningham
Eastlands Lane
Wickham Road
Wickham Lane
B1113 Station Road
Wickham Skeith
Daisy Green Lane
Dandy Corner
Cotton
Mendlesham Road
Cotton Road
Chapel Road
Mendlesham
Hoggers Road
SM-B-019
SM-B-020
SM-B-021
SM-B-022
SM-B-023
SM-B-024
SM-B-025
SM-B-026
SM-B-027
SM-B-028
SMD-B-028
SMD-B-027
SMD-B-029
SMD-B-030
SMD-B-031
SMD-B-032
SMD-B-033
SMD-B-034
SMD-B-035
SMD-B-036
SMD-B-037
S-FP-21.1
S-FP-21.2
S-FP-21.3
S-FP-21.4
S-FP-22.1
S-FP-22.2
S-FP-22.3
S-FP-22.4
S-FP-22.5
S-FP-22.6
S-FP-23.1
S-FP-23.2
S-FP-23.3
S-FP-23.4
S-FP-23.5
S-FP-24.1
S-FP-24.2
S-FP-24.3
S-FP-24.4
S-FP-25.1
S-FP-25.2
S-FP-25.3
S-FP-26.1
S-FP-26.2
S-FP-26.3
S-FP-26.4
S-FP-27.1
S-FP-27.2
S-FP-27.3
S-FP-27.01
S-FP-28.1
S-FP-28.2
S-FP-28.3
S-FP-28.4
S-FP-29.1
S-FP-29.2
S-BT-30.1
S-BT-30.2
S-BT-30.21
S-ORPA-3.1
S-ORPA-3.2
S-ORPA-3.3
RG-B078
RG-B080
RG-B081
RG-B082
RG-B083
RG-B084
AP-B-002
W-267/040/00
W-267/040/01
W-267/040/02
W-267/040/03
W-267/040/04
W-267/040/05
W-267/040/06
W-267/040/07
W-267/040/08
W-267/040/09
W-267/040/10
W-267/040/11
W-267/040/12
W-267/040/13
W-267/040/14
W-267/040/15
W-267/040/16
W-267/040/17
W-267/040/18
W-267/040/19
W-267/040/20
W-267/040/21
W-267/040/22
W-267/040/23
W-267/040/24
W-267/040/25
W-267/040/26
W-267/040/27
W-267/040/28
W-267/040/29
W-267/040/30
W-267/040/31
W-267/040/32
W-267/040/33
W-267/040/34
W-267/040/35
W-267/040/36
W-267/040/37
W-267/040/38
W-267/040/39

Application Document 2.5

THE NATIONAL GRID (NORWICH TO TILBURY) ORDER
ACCESS, RIGHTS OF WAY & PUBLIC RIGHTS OF NAVIGATION PLANS
REGULATION 5(2)(k)
SECTION B, PLAN F
(MID SUFFOLK DISTRICT COUNCIL)

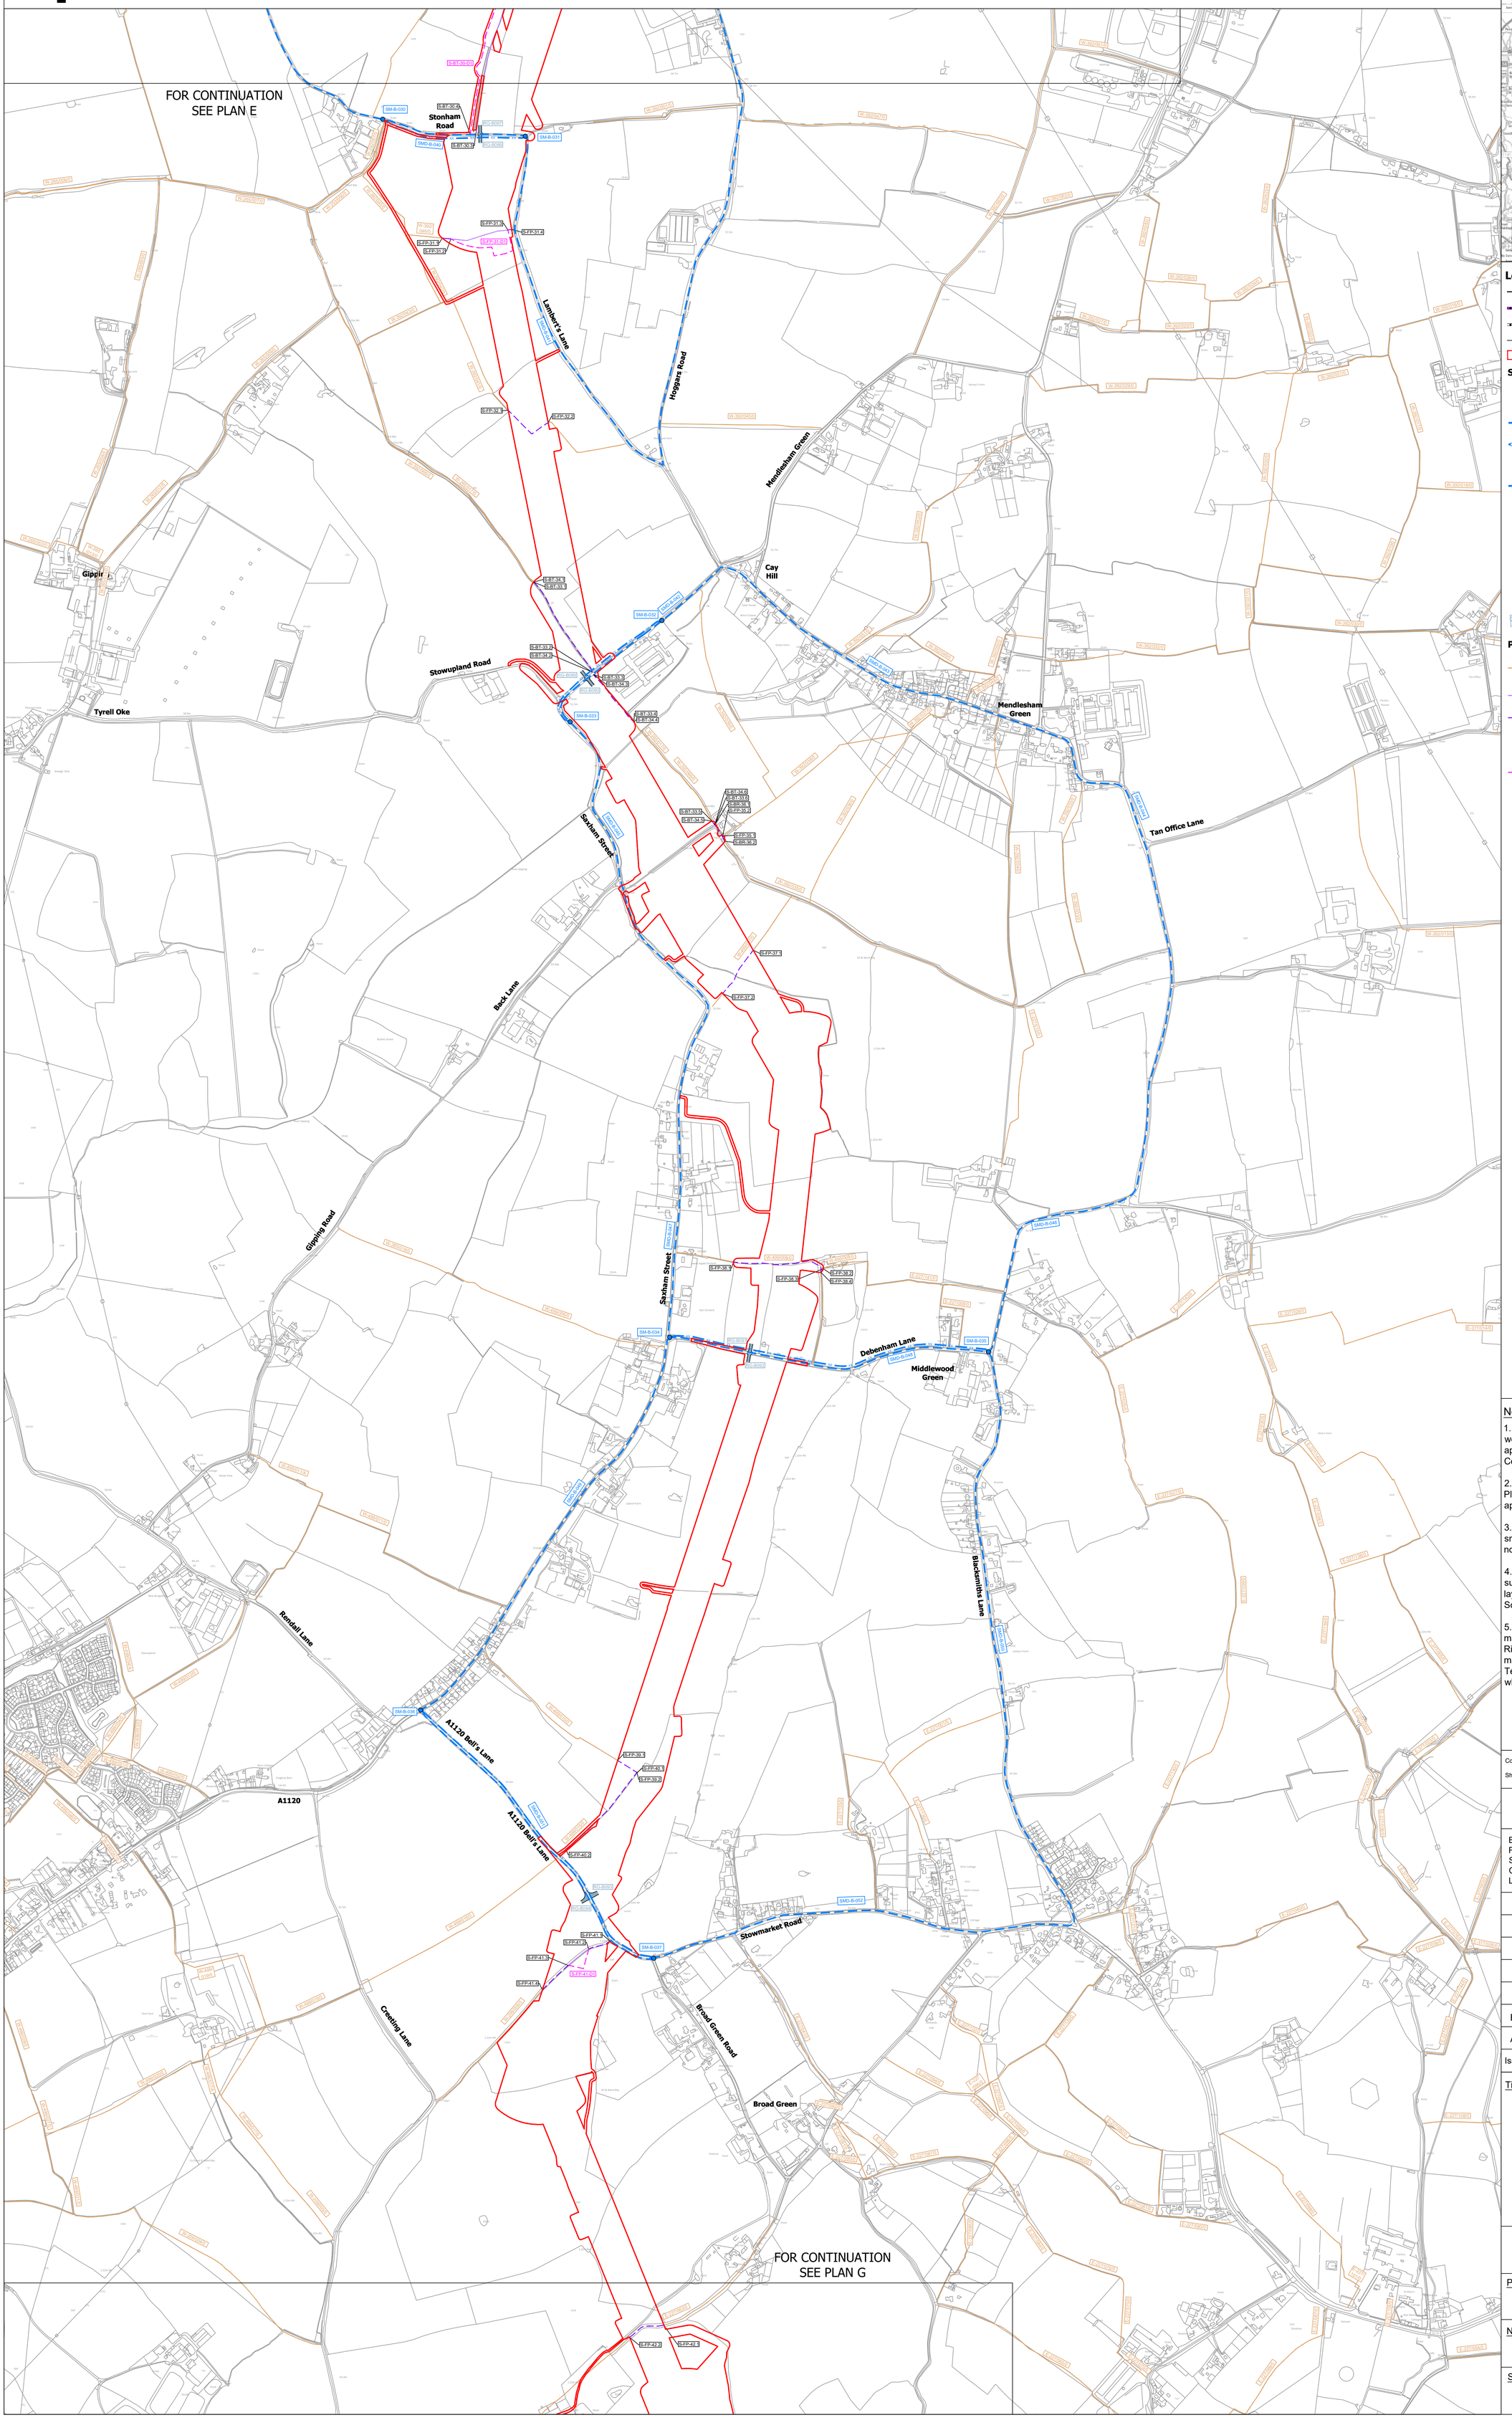

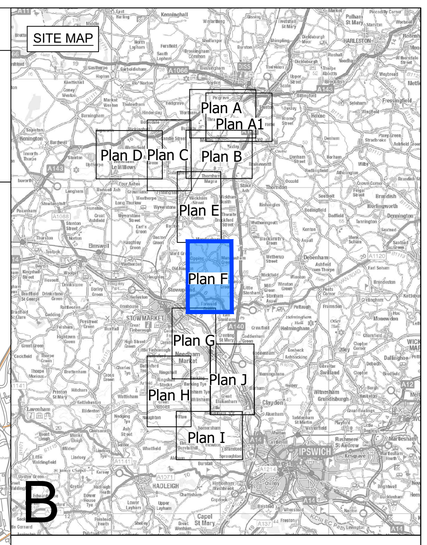

Legend

- Local authority boundary
- Section boundary & local authority boundary
- Section boundary
- Sheet cutline index
- Order Limits

Street Works

- Street management: start/end point of temporary closure
- Street management: temporary closure
- Street management: temporary closure (managed)
- SM-B-XXX — Example reference for temporary closure
- Street management: temporary diversion
- SMD-B-XXX / SMD-C-XXX — Example reference for temporary diversion
- Access point
- CW-B-XX — Example reference for temporary alteration of street layout
- CW-B-XX — Example reference for permanent alteration of street layout
- AP-B-XXX — Example reference for temporary site access point

Public Rights of Way

- Public Right of Way existing (with accompanying Local Highway Authority reference number)
- Public Right of Way temporary closure
- Public Right of Way temporary closure (managed)
- S-FP-XX / S-BR-XX / S-BT-XX / S-RB-XX / S-ORPA-XX — Example reference for Public Right of Way
- Public Right of Way temporary diversion
- S-FP-XX-D1 / S-FP-XX-D2 / S-BT-XX-D1 / S-BR-XX-D1 — Example reference for temporary diverted Public Right of Way

Notes

1. These plans show the Order Limits and potential location for the works. Due to the need for future flexibility, National Grid will be applying for Order Limits and Limits of Deviation within its Development Consent Order, within which any final alignment would lie.

2. For additional detail on the plan suites, please refer to the Guide to Plans (document reference 2.0), located in the Volume 2 of the DCO application.

3. This drawing is scaled at paper size A0, therefore any prints taken at smaller sizes will affect accuracy of the measurement units and should not be scaled against.

4. These plans should be read in conjunction with Schedule 5 (Streets subject to street works), Schedule 6 (Streets subject to alteration of layout), Schedule 8 (Streets and PRoW to be temporarily closed) and Schedule 9 (Access to works) of the Development Consent Order.

5. Where highways are identified as managed this refers to management of construction vehicles crossing the route. Where Public Rights of Way (PRoW) are identified as managed this refers to management of the PRoW, as well as construction activities. Temporary diversions of PRoW will also be subject to management where they interact with construction activities.

Coordinate System: British National Grid

Sheet X Centroid Coordinate: 608992 Sheet Y Centroid Coordinate:261857

0 50 100 150 200 250 300 400 500 Meters

BACKGROUND MAPPING INFORMATION HAS BEEN REPRODUCED FROM THE ORDNANCE SURVEY BY PERMISSION OF ORDNANCE SURVEY OF THE CONTROLLER OF HIS MAJESTY'S STATIONERY OFFICE. © CROWN COPYRIGHT AND DATABASE RIGHTS (2025) LICENCE OS100024241 AND AC0000807948.

Issue	Date	Remarks	Drawn	Checked	Approved
B	JUL-2026	For deadline seven	TC	DR	KR
A	AUG-2025	For DCO submission	TC	ST	KR

Title

THE NATIONAL GRID
(NORWICH TO TILBURY) ORDER
ACCESS, RIGHTS OF WAY & PUBLIC RIGHTS OF NAVIGATION PLANS
REGULATION 5(2)(k)
SECTION B, PLAN F
(MID SUFFOLK DISTRICT COUNCIL)

nationalgrid

PINS Application Number

EN020027

National Grid Drawing Reference


AENC-MMAC-ENG-DWG-0084

Scale	Sheet Size	Sheet	Issue
1:6,000	A0	PLAN F	B

COPYRIGHT: NOT TO BE REPRODUCED WITHOUT THE WRITTEN PERMISSION OF NATIONAL GRID ELECTRICITY TRANSMISSION Plc


Application Document 2.5


THE NATIONAL GRID (NORWICH TO TILBURY) ORDER
ACCESS, RIGHTS OF WAY & PUBLIC RIGHTS OF NAVIGATION PLANS
REGULATION 5(2)(k)
SECTION B, PLAN G
(MID SUFFOLK DISTRICT COUNCIL)

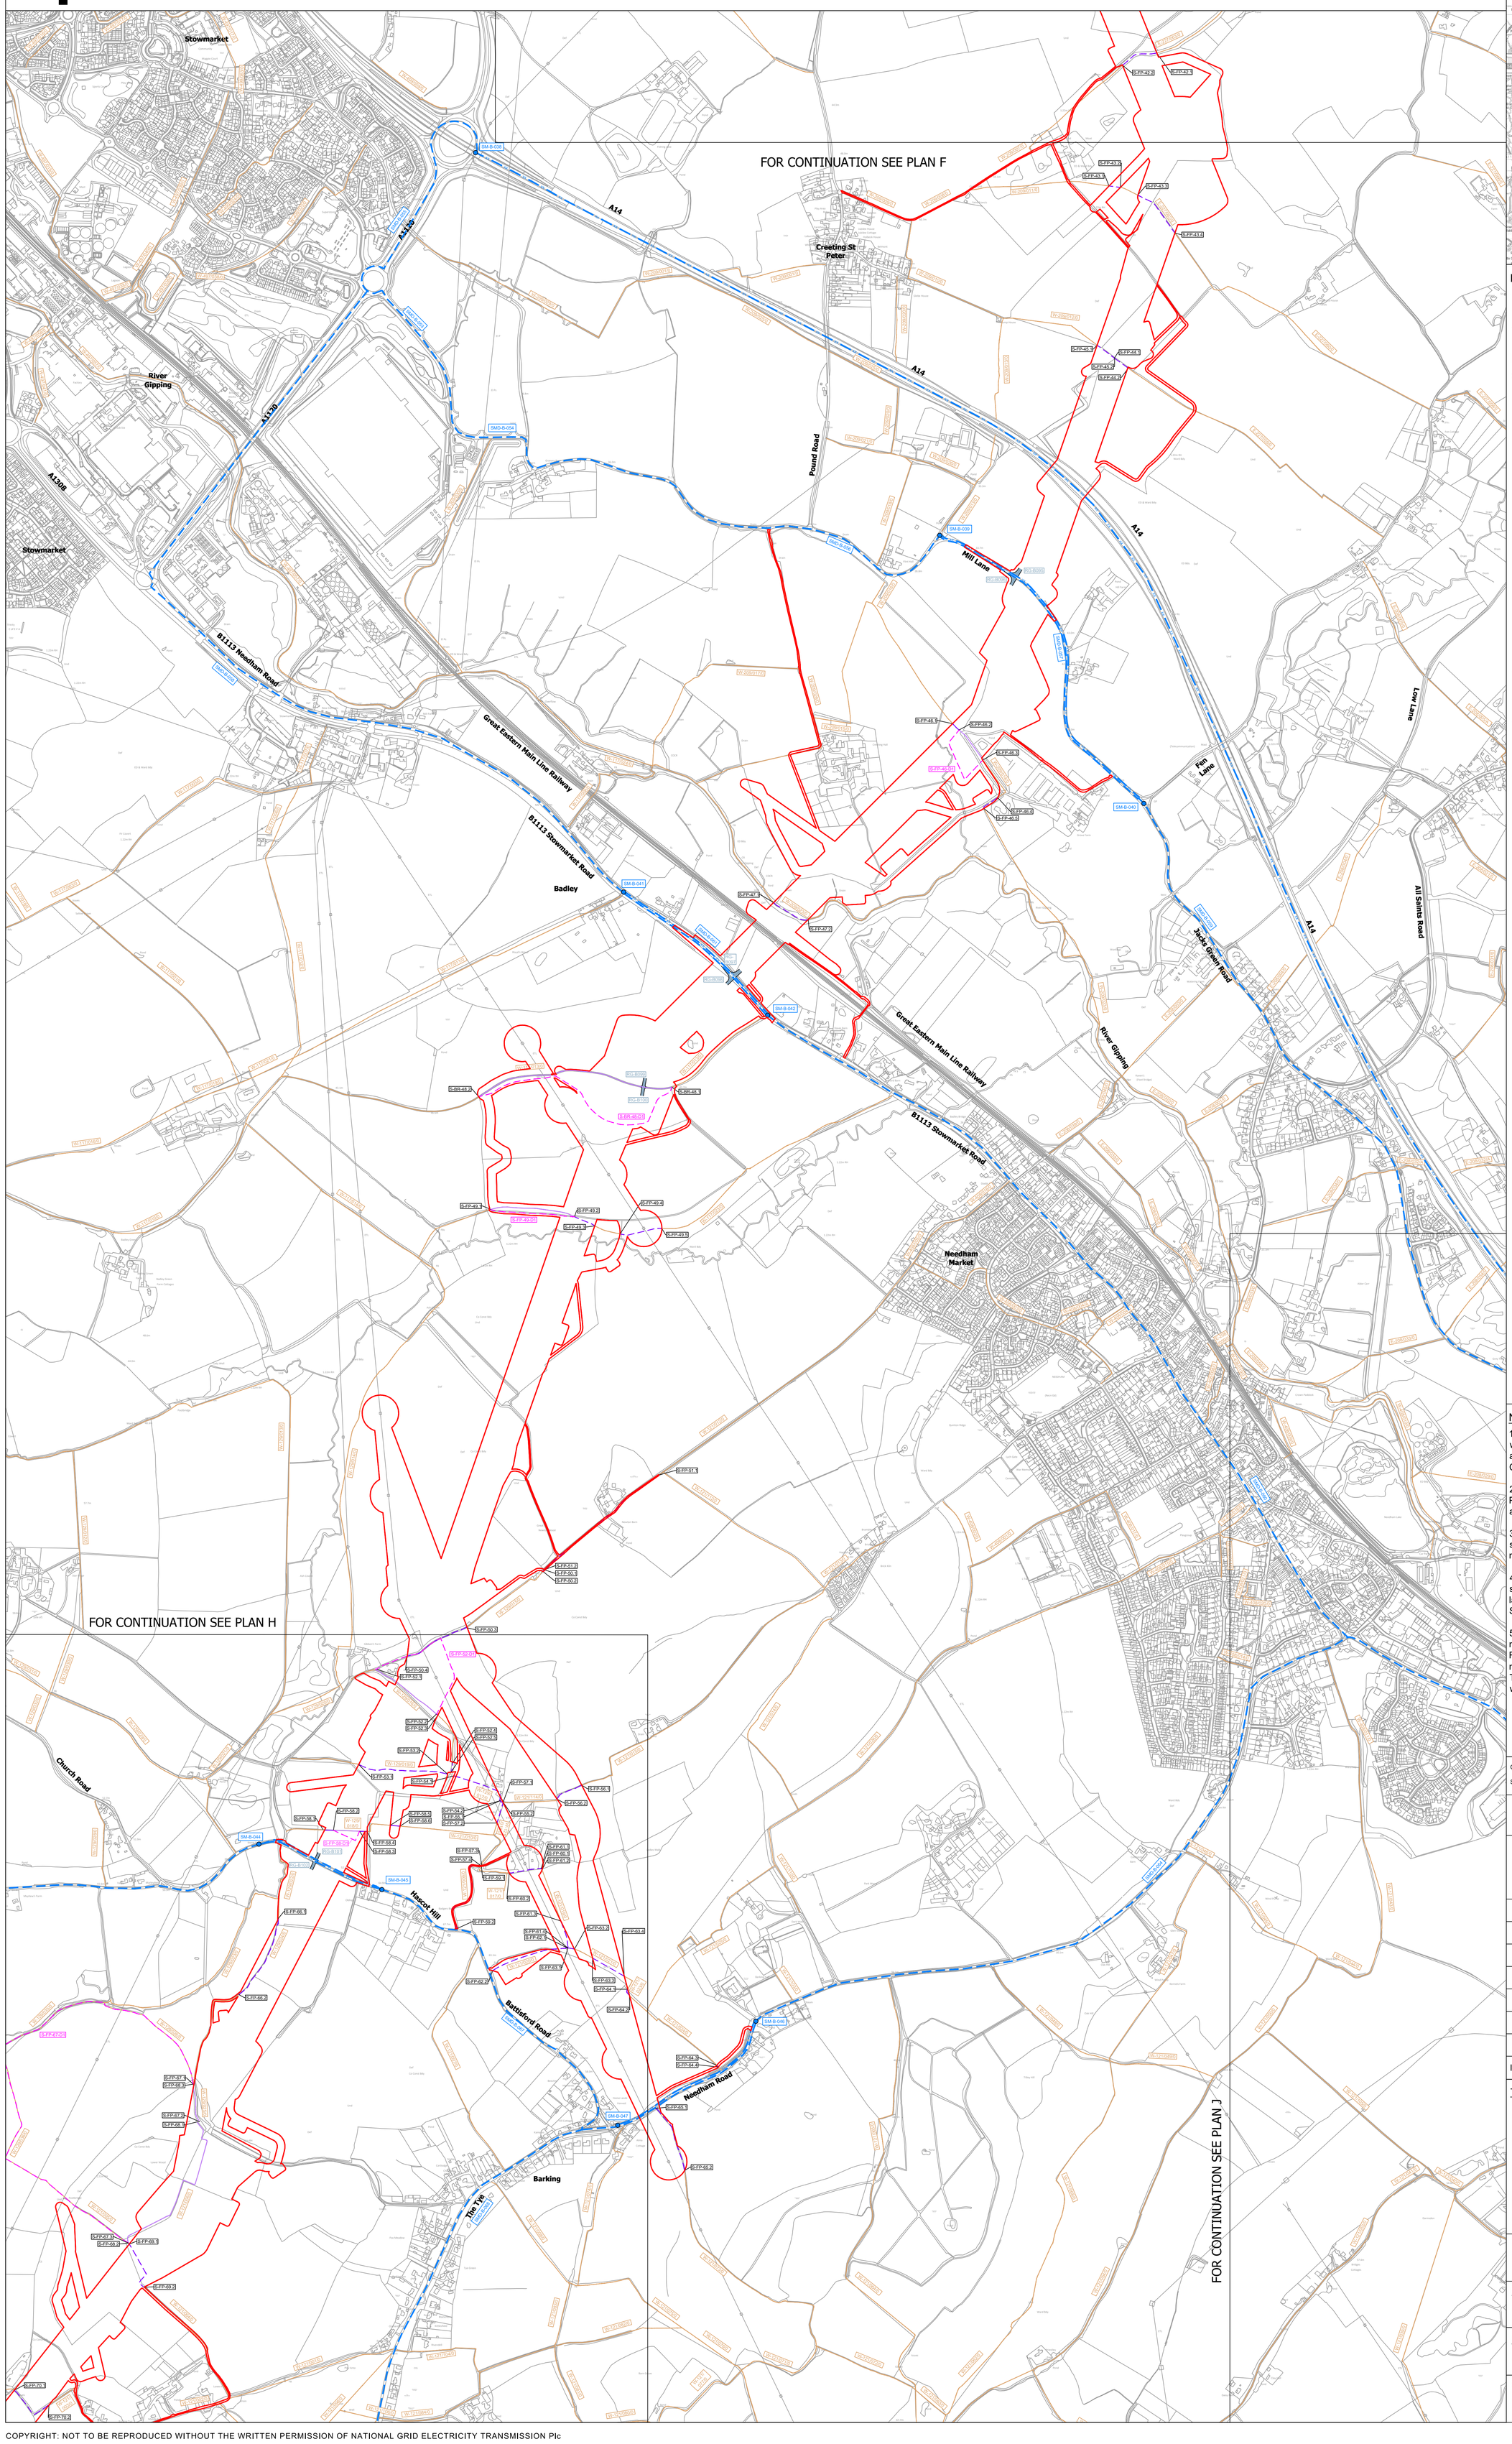

Application Document 2.5

THE NATIONAL GRID (NORWICH TO TILBURY) ORDER
ACCESS, RIGHTS OF WAY & PUBLIC RIGHTS OF NAVIGATION PLANS
REGULATION 5(2)(k)
SECTION B, PLAN H
(MID SUFFOLK DISTRICT COUNCIL AND BABERGH DISTRICT COUNCIL)

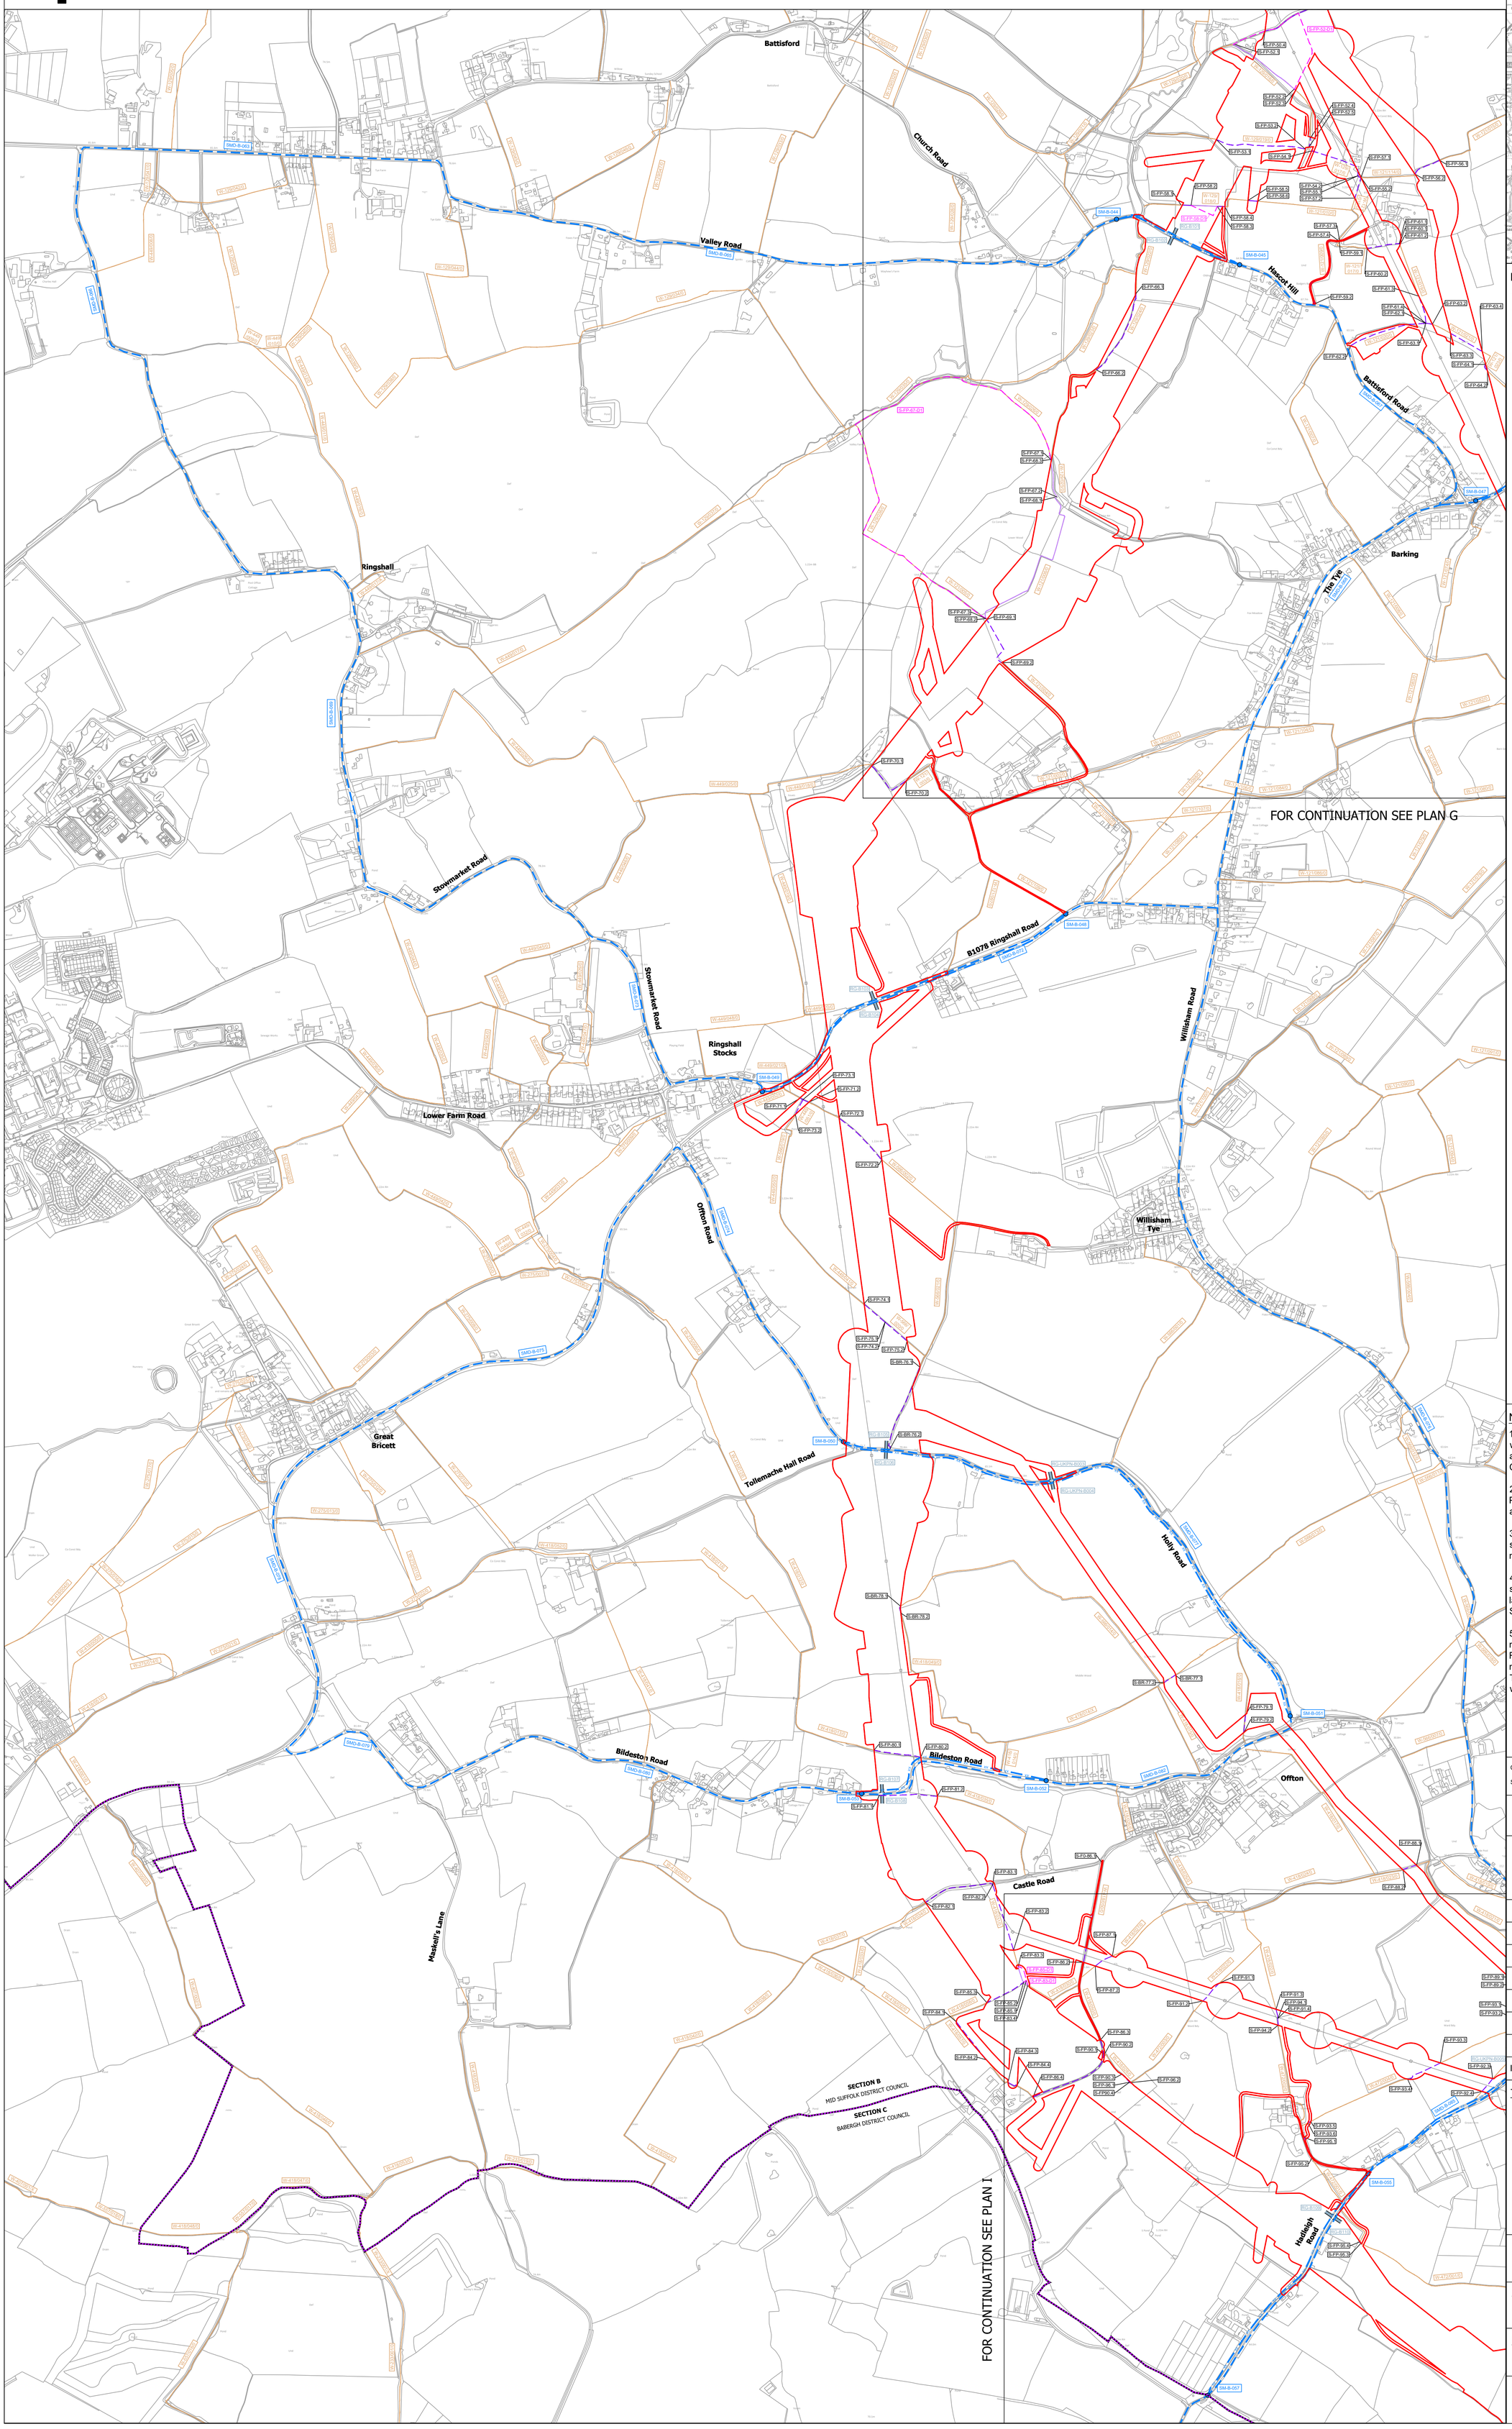

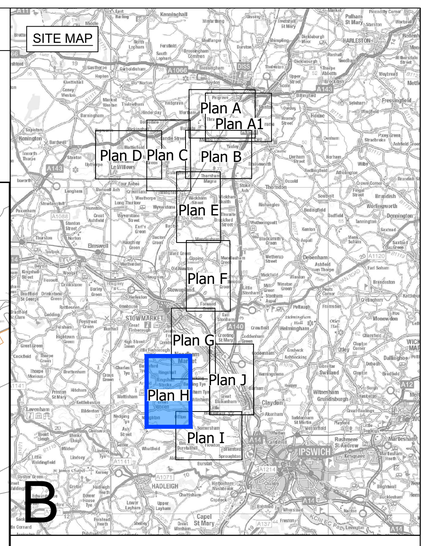

Legend

- Local authority boundary
- Section boundary & local authority boundary
- Section boundary
- Sheet cutline index
- Order Limits

Street Works

- Street management: start/end point of temporary closure
- Street management: temporary closure
- Street management: temporary closure (managed)
- Example reference for temporary closure
- Street management: temporary diversion
- Example reference for temporary diversion
- Access point
- Example reference for temporary alteration of street layout
- Example reference for permanent alteration of street layout
- Example reference for temporary site access point

Public Rights of Way

- Public Right of Way existing (with accompanying Local Highway Authority reference number)
- Public Right of Way temporary closure
- Public Right of Way temporary closure (managed)
- Example reference for Public Right of Way
- Public Right of Way temporary diversion
- Example reference for temporary diverted Public Right of Way

Notes

1. These plans show the Order Limits and potential location for the works. Due to the need for future flexibility, National Grid will be applying for Order Limits and Limits of Deviation within its Development Consent Order, within which any final alignment would lie.

2. For additional detail on the plan suites, please refer to the Guide to Plans (document reference 2.0), located in the Volume 2 of the DCO application.

3. This drawing is scaled at paper size A0, therefore any prints taken at smaller sizes will affect accuracy of the measurement units and should not be scaled against.

4. These plans should be read in conjunction with Schedule 5 (Streets subject to street works), Schedule 6 (Streets subject to alteration of layout), Schedule 8 (Streets and PRoW to be temporarily closed) and Schedule 9 (Access to works) of the Development Consent Order.

5. Where highways are identified as managed this refers to management of construction vehicles crossing the route. Where Public Rights of Way (PRoW) are identified as managed this refers to management of the PRoW, as well as construction activities. Temporary diversions of PRoW will also be subject to management where they interact with construction activities.

Coordinate System: British National Grid

Sheet X Centroid Coordinate: 605278 Sheet Y Centroid Coordinate: 251121

0 50 100 150 200 250 300 400 500 Meters

BACKGROUND MAPPING INFORMATION HAS BEEN REPRODUCED FROM THE ORDNANCE SURVEY BY PERMISSION OF ORDNANCE SURVEY OF THE CONTROLLER OF HIS MAJESTY'S STATIONERY OFFICE. © CROWN COPYRIGHT AND DATABASE RIGHTS (2025) LICENCE OS100024241 AND AC0000807948.

Issue	Date	Remarks	Drawn	Checked	Approved
B	JUL-2026	For deadline seven	TC	DR	KR
A	AUG-2025	For DCO submission	TC	ST	KR

Title

THE NATIONAL GRID
(NORWICH TO TILBURY) ORDER
ACCESS, RIGHTS OF WAY & PUBLIC
RIGHTS OF NAVIGATION PLANS
REGULATION 5(2)(k)
SECTION B, PLAN H
(MID SUFFOLK DISTRICT COUNCIL
AND BABERGH DISTRICT COUNCIL)

nationalgrid

PINS Application Number

EN020027

National Grid Drawing Reference


AENC-MMAC-ENG-DWG-0084

Scale	Sheet Size	Sheet	Issue
1:6,000	A0	PLAN H	B


COPYRIGHT: NOT TO BE REPRODUCED WITHOUT THE WRITTEN PERMISSION OF NATIONAL GRID ELECTRICITY TRANSMISSION Plc

Application Document 2.5

THE NATIONAL GRID (NORWICH TO TILBURY) ORDER
ACCESS, RIGHTS OF WAY & PUBLIC RIGHTS OF NAVIGATION PLANS
REGULATION 5(2)(k)
SECTION B, PLAN I
(MID SUFFOLK DISTRICT COUNCIL AND BABERGH DISTRICT COUNCIL)

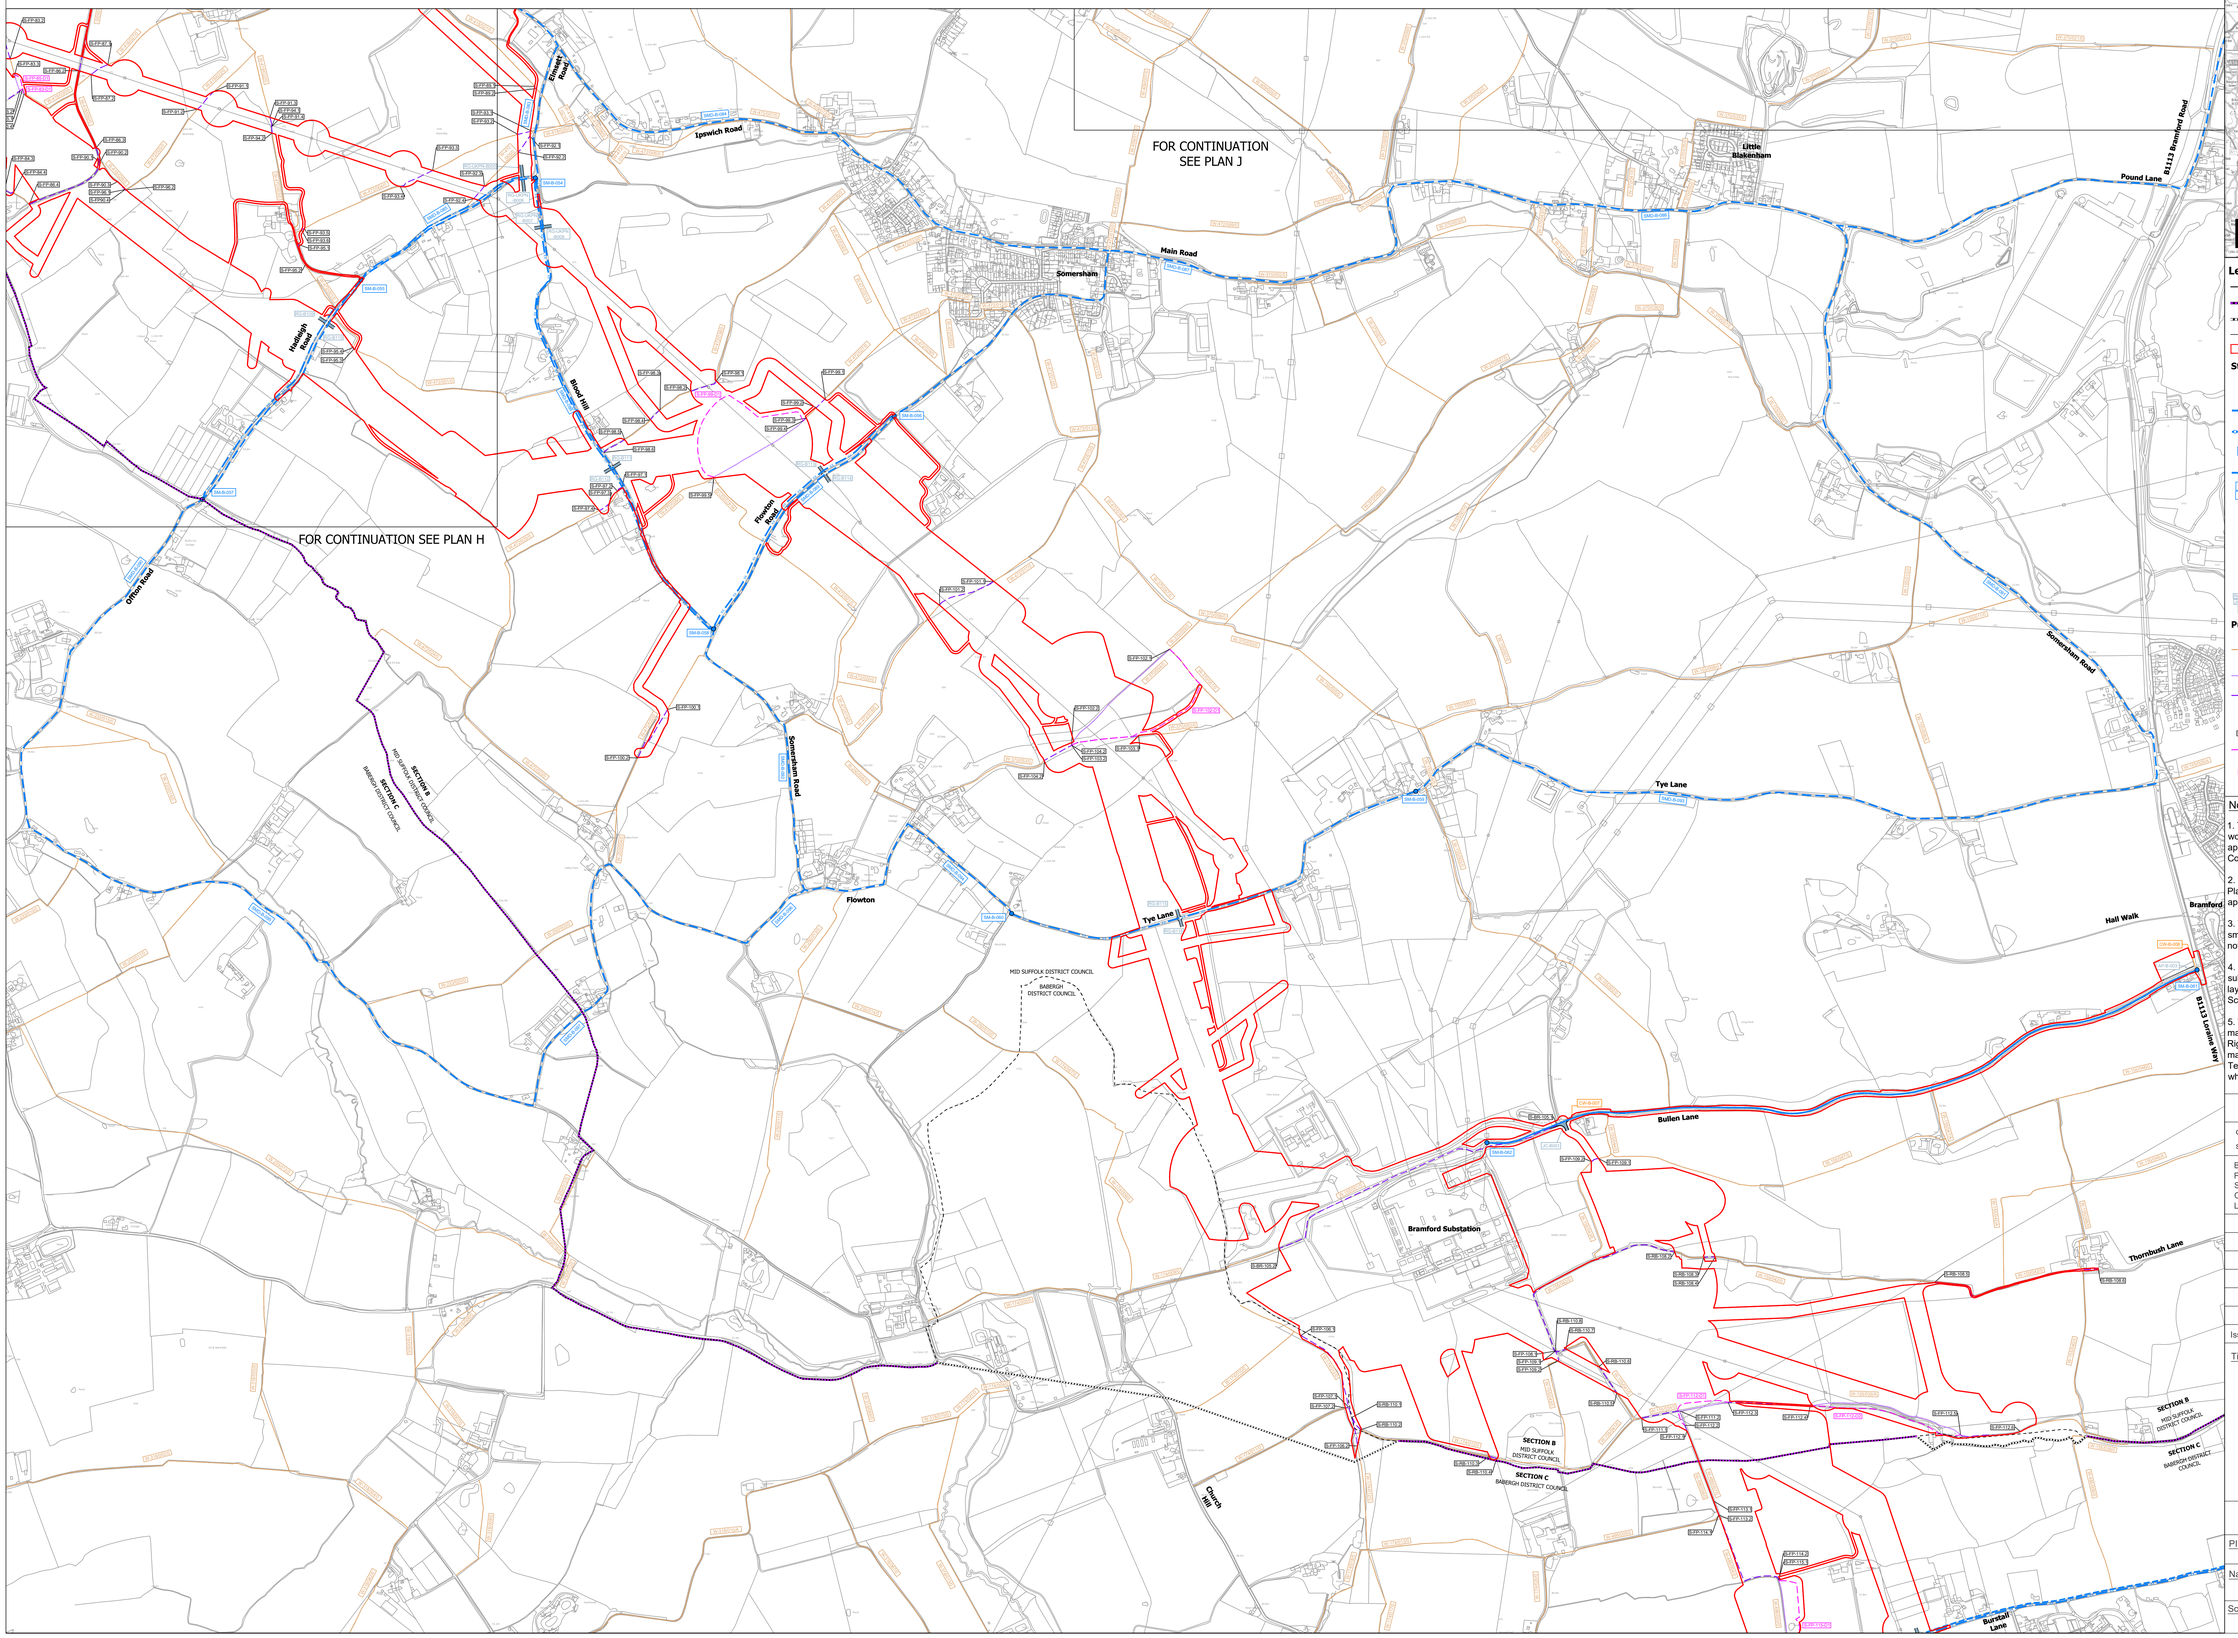

SITE MAP

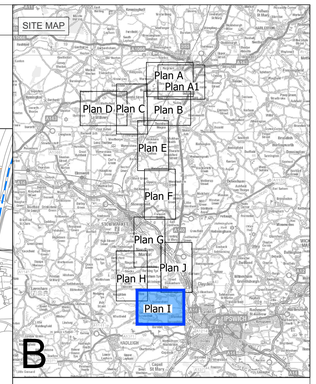

Legend

- Local authority boundary
- Section boundary & local authority boundary
- Section boundary
- Sheet cutline index
- Order Limits

Street Works

- Street management: start/end point of temporary closure
- Street management: temporary closure
- Street management: temporary closure (managed)
- Example reference for temporary closure
- Street management: temporary diversion
- Example reference for temporary diversion
- Access point
- Example reference for temporary alteration of street layout
- Example reference for permanent alteration of street layout
- Example reference for temporary site access point

Public Rights of Way

- Public Right of Way existing (with accompanying Local Highway Authority reference number)
- Public Right of Way temporary closure
- Public Right of Way temporary closure (managed)
- Example reference for Public Right of Way
- Public Right of Way temporary diversion
- Example reference for temporary diverted Public Right of Way

Notes

1. These plans show the Order Limits and potential location for the works. Due to the need for future flexibility, National Grid will be applying for Order Limits and Limits of Deviation within its Development Consent Order, within which any final alignment would lie.

2. For additional detail on the plan suites, please refer to the Guide to Plans (document reference 2.0), located in the Volume 2 of the DCO application.

3. This drawing is scaled at paper size A0, therefore any prints taken at smaller sizes will affect accuracy of the measurement units and should not be scaled against.

4. These plans should be read in conjunction with Schedule 5 (Streets subject to street works), Schedule 6 (Streets subject to alteration of layout), Schedule 8 (Streets and PRoW to be temporarily closed) and Schedule 9 (Access to works) of the Development Consent Order.

5. Where highways are identified as managed this refers to management of construction vehicles crossing the route. Where Public Rights of Way (PRoW) are identified as managed this refers to management of the PRoW, as well as construction activities. Temporary diversions of PRoW will also be subject to management where they interact with construction activities.

0 50 100 150 200 250 300 400 500 Meters

Coordinate System: British National Grid

Sheet X Centroid Coordinate: 609612 Sheet Y Centroid Coordinate: 243136

BACKGROUND MAPPING INFORMATION HAS BEEN REPRODUCED FROM THE ORDNANCE SURVEY BY PERMISSION OF ORDNANCE SURVEY OF THE CONTROLLER OF HIS MAJESTY'S STATIONERY OFFICE. © CROWN COPYRIGHT AND DATABASE RIGHTS (2025) LICENCE OS100024241 AND AC0000807948.

Issue	Date	Remarks	Drawn	Checked	Approved
B	JUL-2026	For deadline seven	TC	DR	KR
A	AUG-2025	For DCO submission	TC	ST	KR

Title

THE NATIONAL GRID
(NORWICH TO TILBURY) ORDER
ACCESS, RIGHTS OF WAY & PUBLIC
RIGHTS OF NAVIGATION PLANS
REGULATION 5(2)(k)
SECTION B, PLAN I
(MID SUFFOLK DISTRICT COUNCIL
AND BABERGH DISTRICT COUNCIL)

nationalgrid

PINS Application Number EN020027


National Grid Drawing Reference AENC-MMAC-ENG-DWG-0084

Scale	Sheet Size	Sheet	Issue
1:6,000	A0	PLAN I	B

COPYRIGHT: NOT TO BE REPRODUCED WITHOUT THE WRITTEN PERMISSION OF NATIONAL GRID ELECTRICITY TRANSMISSION Plc

Application Document 2.5

THE NATIONAL GRID (NORWICH TO TILBURY) ORDER
ACCESS, RIGHTS OF WAY & PUBLIC RIGHTS OF NAVIGATION PLANS
REGULATION 5(2)(k)
SECTION B, PLAN J
(MID SUFFOLK DISTRICT COUNCIL)

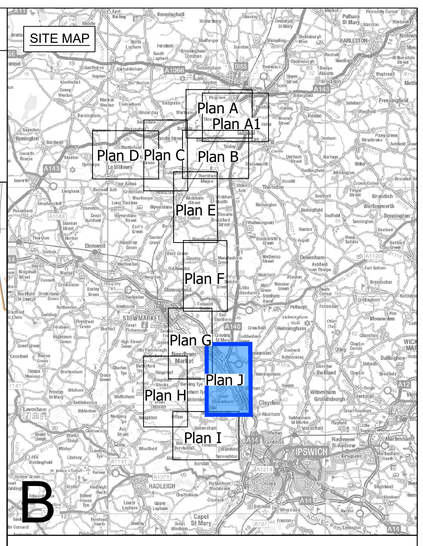

FOR CONTINUATION SEE PLAN G

FOR CONTINUATION SEE PLAN I

A14

Kettle Lane

B1113 Ipswich Road

Lower Street

Baylham

B1113 Stowmarket Road

Great Blakenham

Gipping Road

B1113 Bramford Road

Sharpstone Street

SMD-B-060

SM-B-043

SMD-B-061

Legend

- Local authority boundary
- Section boundary & local authority boundary
- Section boundary
- Sheet cutline index
- Order Limits

Street Works

- Street management: start/end point of temporary closure
- Street management: temporary closure
- Street management: temporary closure (managed)
- SM-B-XXX — Example reference for temporary closure
- Street management: temporary diversion
- SMD-B-XXX, SMD-C-XXX — Example reference for temporary diversion
- Access point
- CW-B-XX — Example reference for temporary alteration of street layout
- CW-B-XX — Example reference for permanent alteration of street layout
- SC-BXXX, PC-BXXX, RCH-PCPN-BXXX, PC-TJKPN-BXXX, AP-B-XXX — Example reference for temporary site access point

Public Rights of Way

- Public Right of Way existing (with accompanying Local Highway Authority reference number)
- Public Right of Way temporary closure
- Public Right of Way temporary closure (managed)
- S-FP-X-X, S-BR-X-X, S-BT-X-X, S-RB-X-X, S-CRP/A-X-X1 — Example reference for Public Right of Way
- Public Right of Way temporary diversion
- S-FP-XX-D1, S-FP-XX-D2, S-BT-XX-D1, S-BR-XX-D1 — Example reference for temporary diverted Public Right of Way

Notes

1. These plans show the Order Limits and potential location for the works. Due to the need for future flexibility, National Grid will be applying for Order Limits and Limits of Deviation within its Development Consent Order, within which any final alignment would lie.

2. For additional detail on the plan suites, please refer to the Guide to Plans (document reference 2.0), located in the Volume 2 of the DCO application.

3. This drawing is scaled at paper size A0, therefore any prints taken at smaller sizes will affect accuracy of the measurement units and should not be scaled against.

4. These plans should be read in conjunction with Schedule 5 (Streets subject to street works), Schedule 6 (Streets subject to alteration of layout), Schedule 8 (Streets and PRoW to be temporarily closed) and Schedule 9 (Access to works) of the Development Consent Order.

5. Where highways are identified as managed this refers to management of construction vehicles crossing the route. Where Public Rights of Way (PRoW) are identified as managed this refers to management of the PRoW, as well as construction activities. Temporary diversions of PRoW will also be subject to management where they interact with construction activities.

Coordinate System: British National Grid

Sheet X Centroid Coordinate: 605278 Sheet Y Centroid Coordinate: 251121

0 50 100 150 200 250 300 400 500 Meters

BACKGROUND MAPPING INFORMATION HAS BEEN REPRODUCED FROM THE ORDNANCE SURVEY BY PERMISSION OF ORDNANCE SURVEY OF THE CONTROLLER OF HIS MAJESTY'S STATIONERY OFFICE. © CROWN COPYRIGHT AND DATABASE RIGHTS (2025) LICENCE OS100024241 AND AC0000807948.

Issue	Date	Remarks	Drawn	Checked	Approved
B	JUL-2026	For deadline seven	TC	DR	KR
A	AUG-2025	For DCO submission	TC	ST	KR

Title

THE NATIONAL GRID
(NORWICH TO TILBURY) ORDER
ACCESS, RIGHTS OF WAY & PUBLIC
RIGHTS OF NAVIGATION PLANS
REGULATION 5(2)(k)
SECTION B, PLAN J
(MID SUFFOLK DISTRICT COUNCIL)

nationalgrid

PINS Application Number

EN020027

National Grid Drawing Reference

AENC-MMAC-ENG-DWG-0084

Scale	Sheet Size	Sheet	Issue
1:6,000	A0	PLAN J	B

COPYRIGHT: NOT TO BE REPRODUCED WITHOUT THE WRITTEN PERMISSION OF NATIONAL GRID ELECTRICITY TRANSMISSION Plc

National Grid plc
National Grid House,
Warwick Technology Park,
Gallows Hill, Warwick.
CV34 6DA United Kingdom

Registered in England and Wales
No. 4031152
nationalgrid.com