

AENC-MMAC-ENG-DWG-0084

Norwich to Tilbury

Volume 2: Plans, Drawings and Sections

Document: 2.5 Access, Rights of Way and Public Rights of
Navigation Plans - Section H - Clean Version


Final Issue D

July 2026

Planning Inspectorate Reference: EN020027

Infrastructure Planning (Applications: Prescribed Forms and Procedure)
Regulations 2009 Regulation 5(2)(k)


nationalgrid

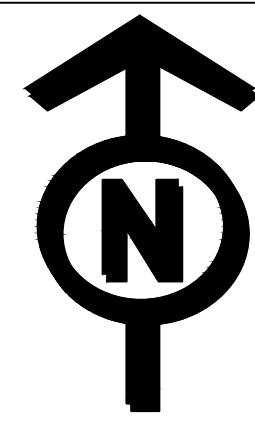


THE NATIONAL GRID (NORWICH TO TILBURY) ORDER
ACCESS, RIGHTS OF WAY AND PUBLIC RIGHTS OF NAVIGATION PLANS KEY PLAN
REGULATION 5(2)(k)
SECTION H (SHEET 1 OF 1,
BRENTWOOD BOROUGH COUNCIL, BASILDON BOROUGH COUNCIL AND THURROCK COUNCIL)

Application Document 2.5

SITE MAP

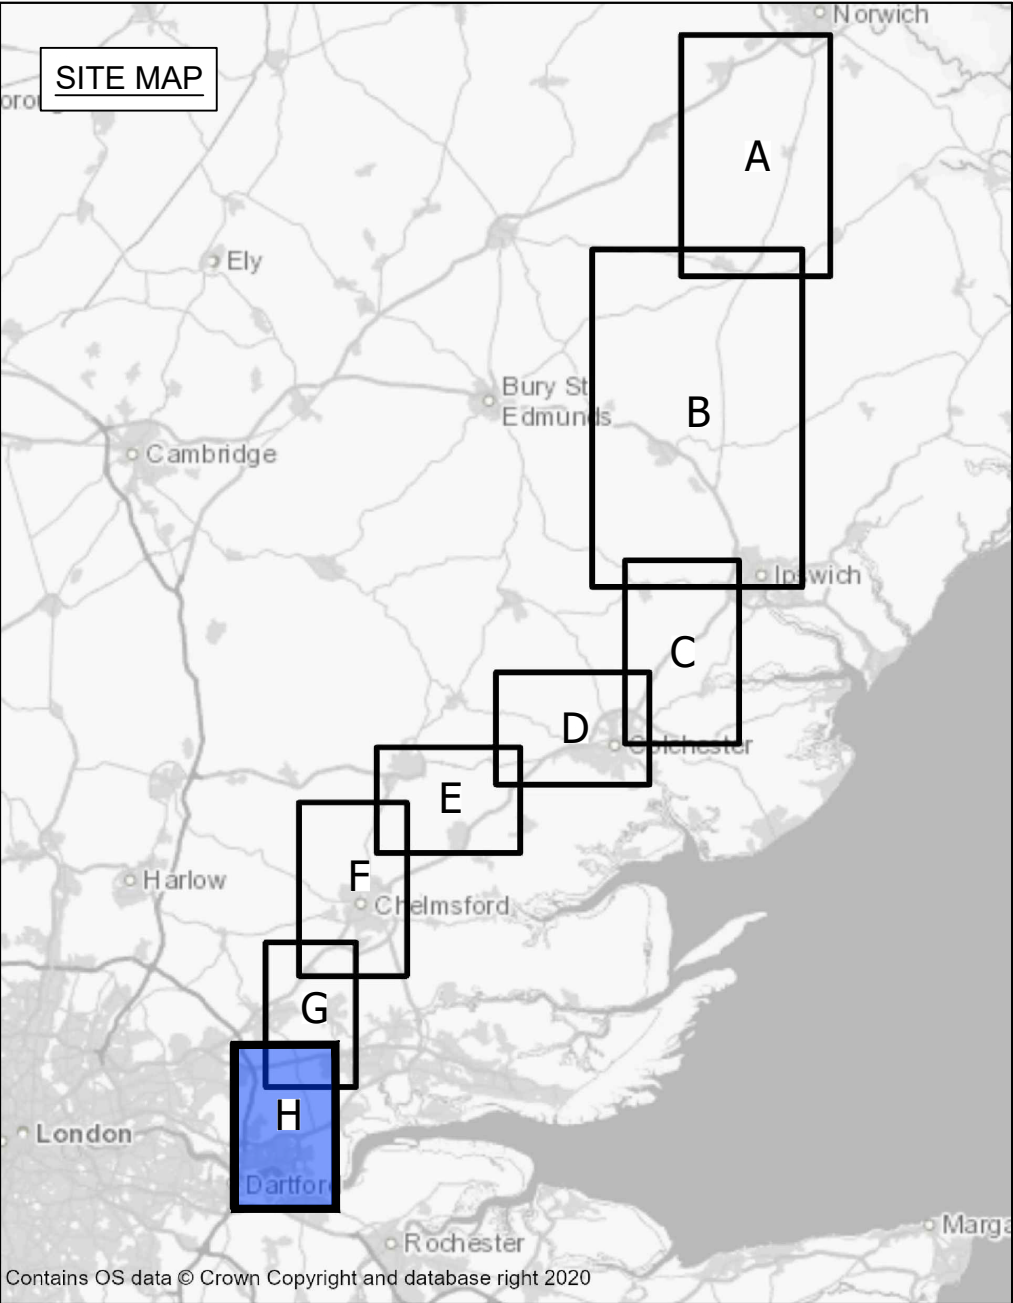


- Legend**
- Local authority boundary
 - Section boundary & local authority boundary
 - Section boundary
 - Sheet index
 - Sheet plans
 - Order Limits

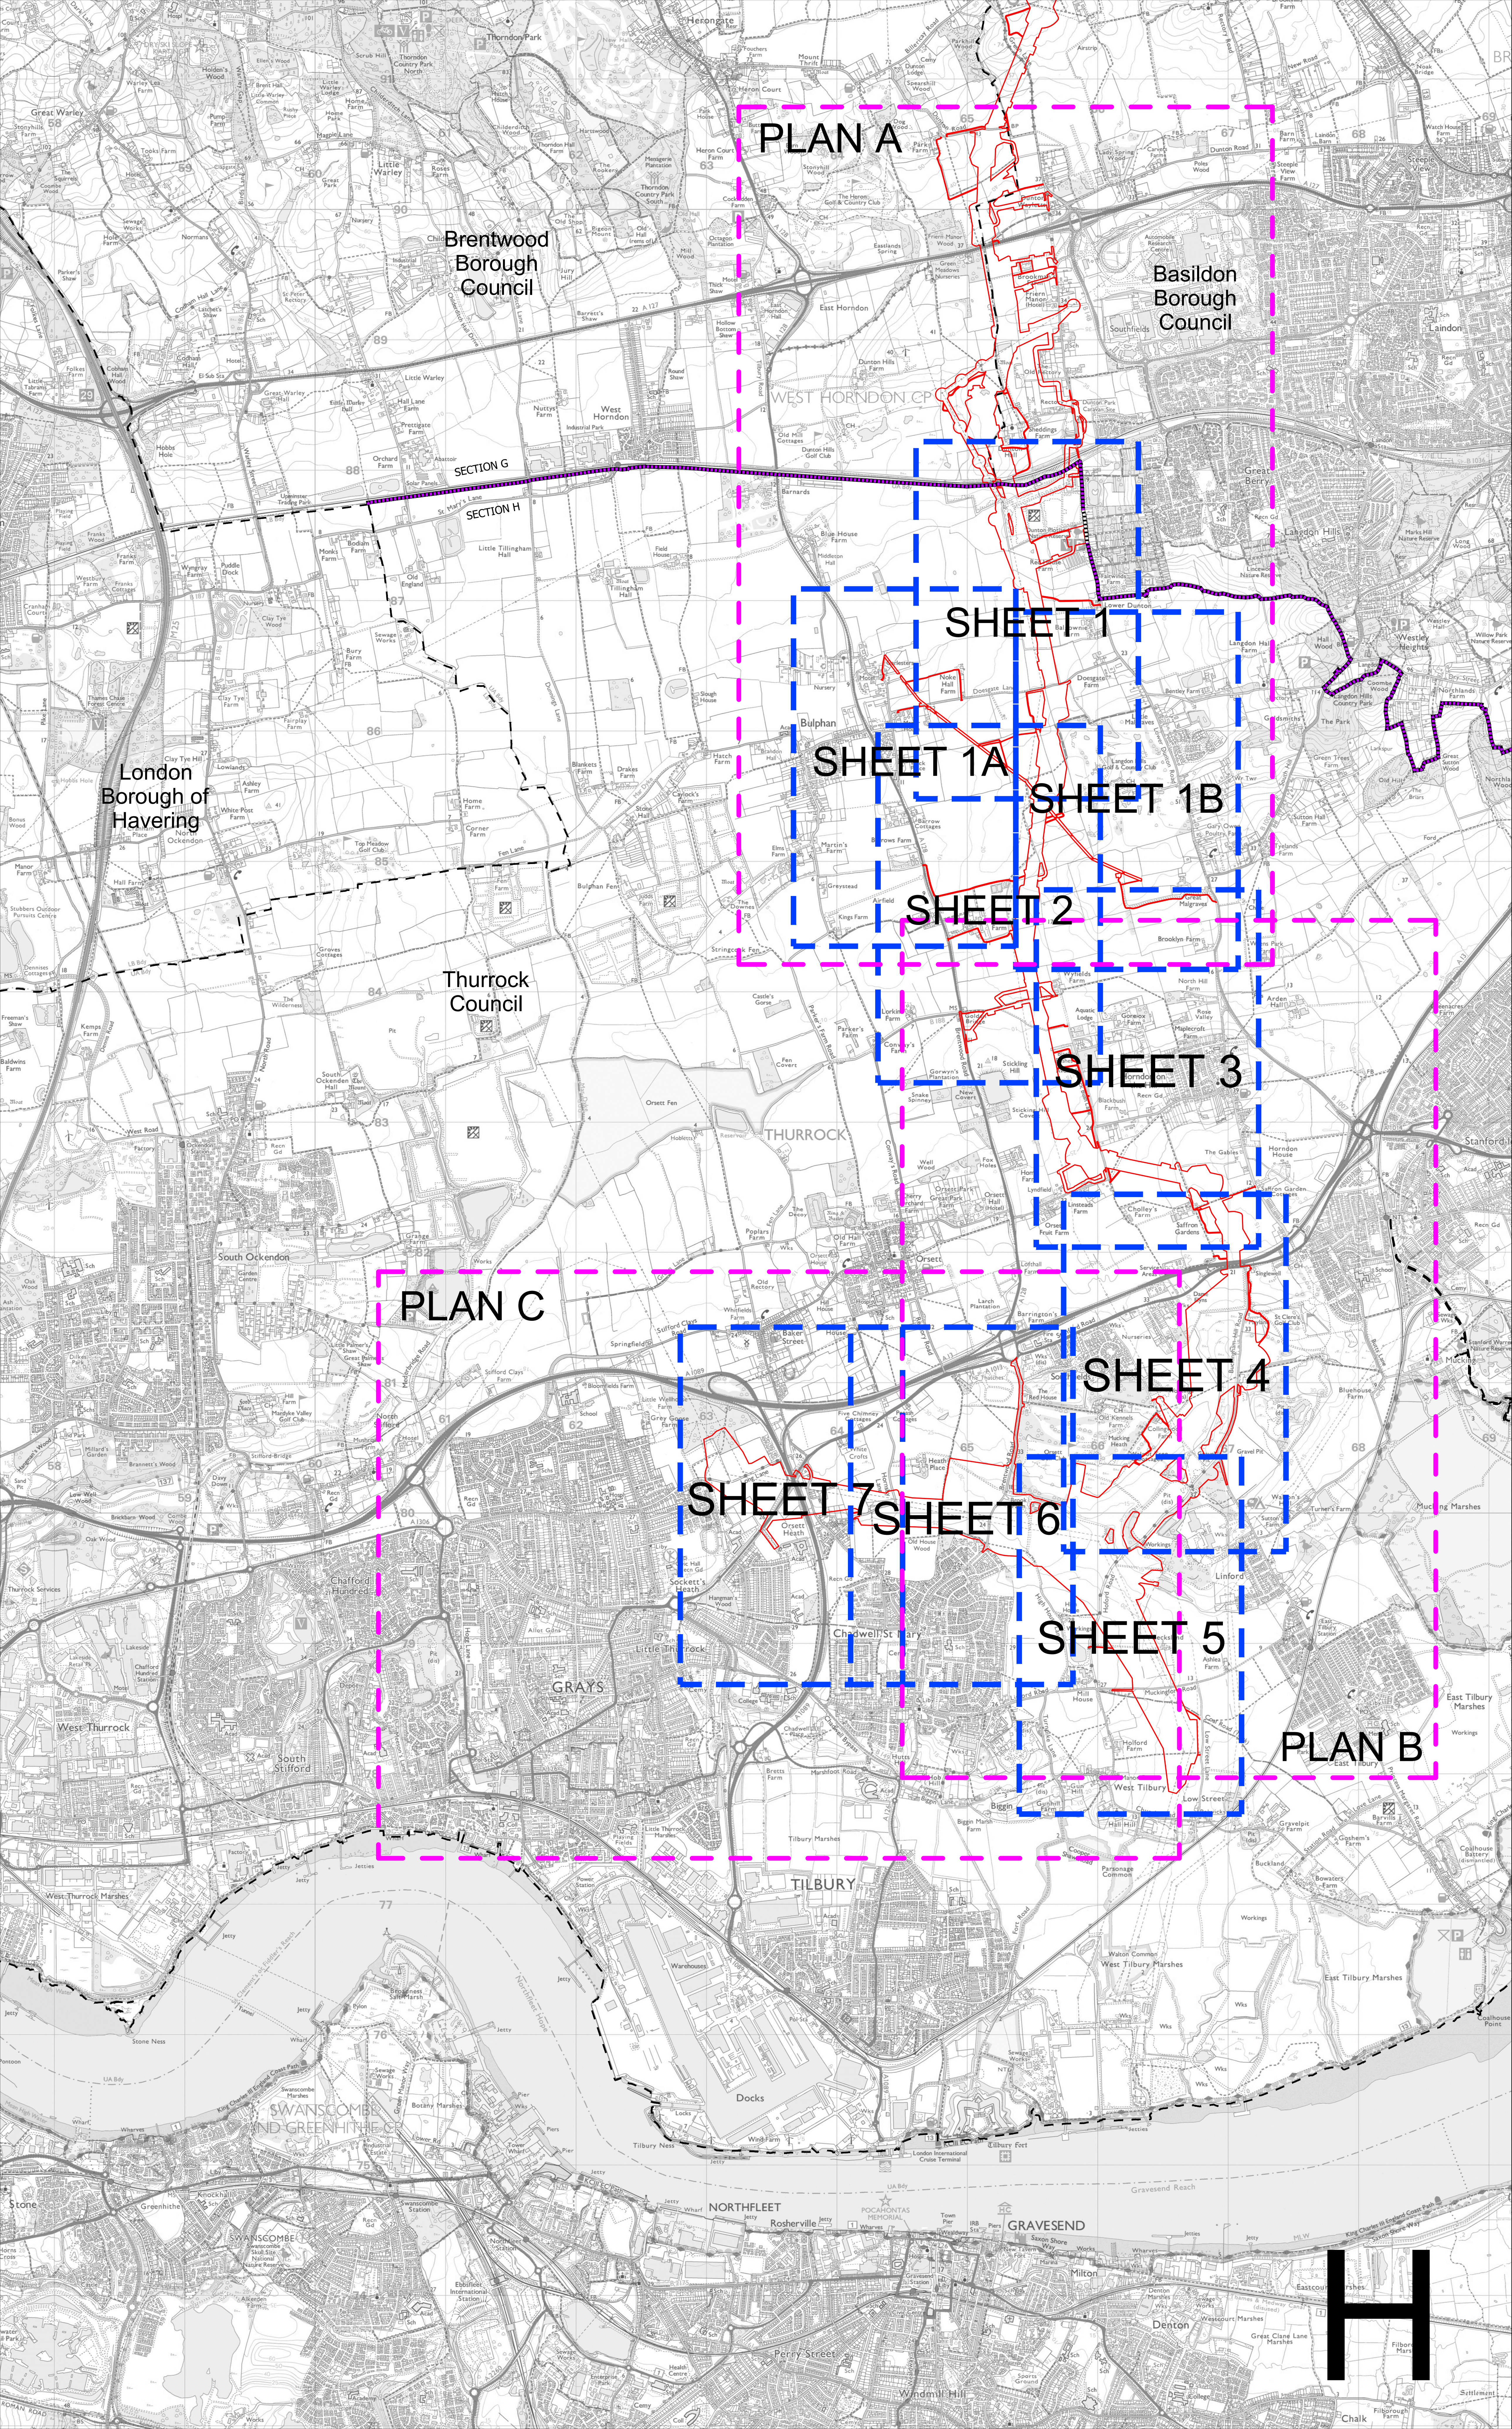

- Notes**
- These plans show the Order Limits and potential location for the works. Due to the need for future flexibility, National Grid will be applying for Order Limits and Limits of Deviation within its Development Consent Order, within which any final alignment would lie.
 - For additional detail on the plan suites, please refer to the Guide to Plans (document reference 2.0), located in the Volume 2 of the DCO application.
 - This drawing is scaled at paper size A0, therefore any prints taken at smaller sizes will affect accuracy of the measurement units and should not be scaled against.

Coordinate System: British National Grid
Sheet X Centroid Coordinate: 563382 Sheet Y Centroid Coordinate: 182304

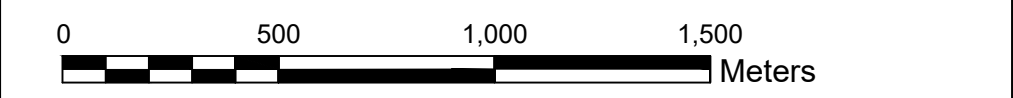

BACKGROUND MAPPING INFORMATION HAS BEEN REPRODUCED FROM THE ORDNANCE SURVEY BY PERMISSION OF ORDNANCE SURVEY OF THE CONTROLLER OF HIS MAJESTY'S STATIONERY OFFICE. © CROWN COPYRIGHT AND DATABASE RIGHTS (2025) LICENCE OS100024241 AND AC0000807948.

Issue	Date	Remarks	Drawn	Checked	Approved
D	JUL-2026	For deadline seven	TC	DR	KR
C	JUN-2026	For deadline five	PM	LC	KR
B	MAY-2026	For deadline four	PM	DK	KR
A	AUG-2025	For DCO submission	TC	DC	KR

Title

THE NATIONAL GRID (NORWICH TO TILBURY) ORDER
ACCESS, RIGHTS OF WAY AND PUBLIC RIGHTS OF NAVIGATION PLANS KEY PLAN
REGULATION 5(2)(k)
SECTION H (SHEET 1 OF 1,
BRENTWOOD BOROUGH COUNCIL, BASILDON BOROUGH COUNCIL AND THURROCK COUNCIL)


PINS Application Number

EN020027

National Grid Drawing Reference


AENC-MMAC-ENG-DWG-0084

Scale	Sheet Size	Sheet	Issue
1:17,000	A0	SHEET 1 OF 1	D

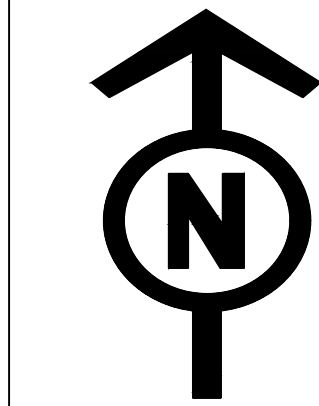

THE NATIONAL GRID (NORWICH TO TILBURY) ORDER
ACCESS, RIGHTS OF WAY & PUBLIC RIGHTS OF NAVIGATION PLANS
REGULATION 5(2)(k)
SECTION H (SHEET 1A OF 7,
THURROCK COUNCIL)

Application Document 2.5

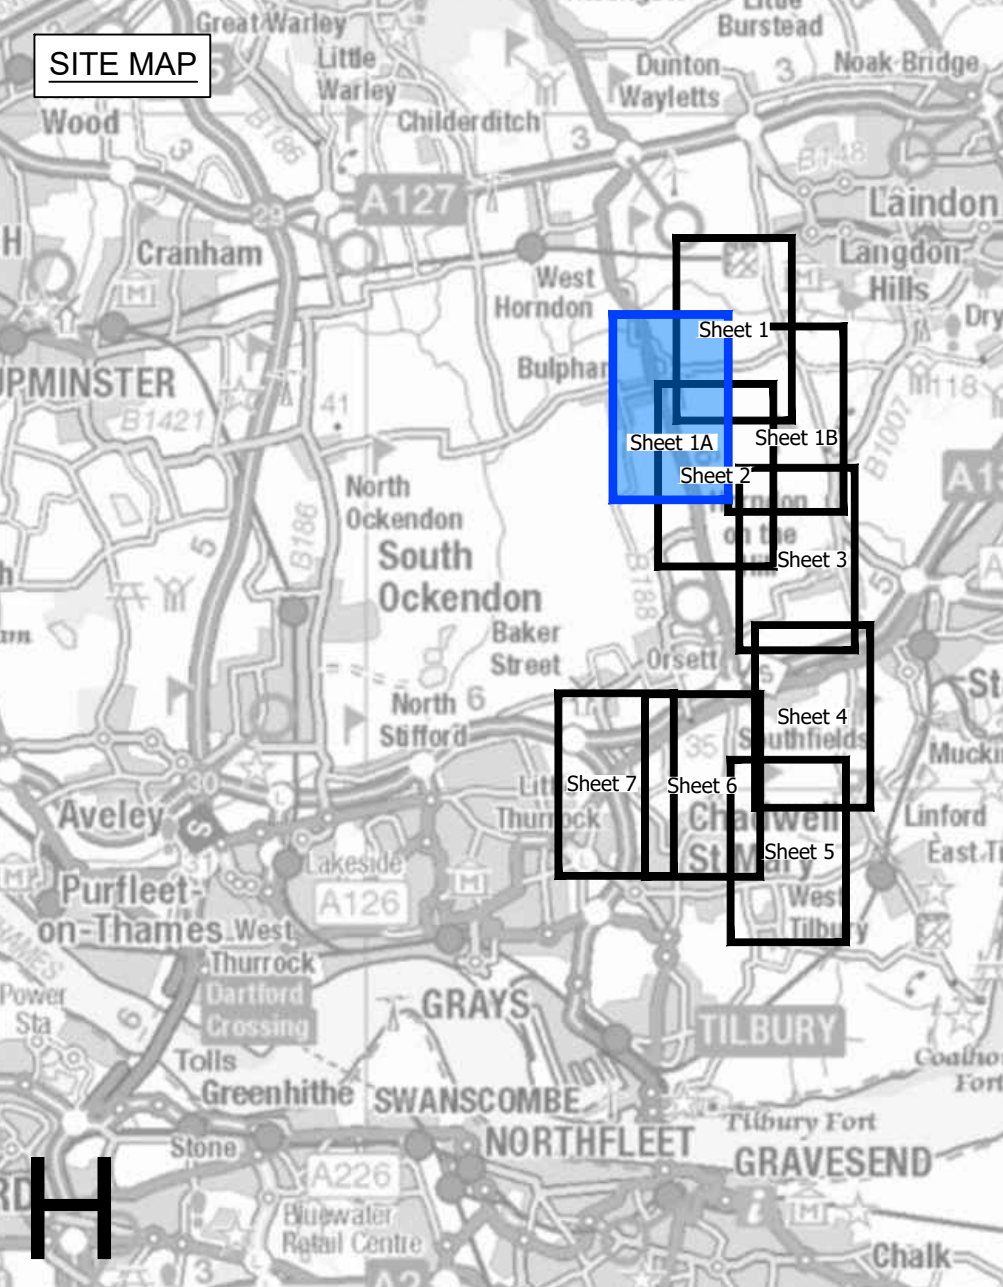

Legend

- Local authority boundary
- Section boundary & local authority boundary
- Section boundary
- Sheet outline index
- Order Limits

Street Works

- Street management: start/end point of temporary closure
- Street management: temporary closure
- Street management: temporary closure (managed)
- Example reference for temporary closure
- Street management: temporary diversion
- Example reference for temporary diversion
- Access point
- Example reference for temporary site access point
- Example reference for permanent site access point
- Example reference for permanent alteration of street layout

Public Rights of Way

- Public Right of Way existing (with accompanying Local Highway Authority reference number)
- Public Right of Way temporary closure
- Public Right of Way temporary closure (managed)
- Example reference for Public Right of Way
- Public Right of Way temporary diversion
- Example reference for temporary diverted Public Right of Way

Notes

1. These plans show the Order Limits and potential location for the works. Due to the need for future flexibility, National Grid will be applying for Order Limits and Limits of Deviation within its Development Consent Order, within which any final alignment would lie.

2. For additional detail on the plan suites, please refer to the Guide to Plans (document reference 2.0), located in the Volume 2 of the DCO application.

3. This drawing is scaled at paper size A0, therefore any prints taken at smaller sizes will affect accuracy of the measurement units and should not be scaled against.

4. These plans should be read in conjunction with Schedule 5 (Streets subject to street works), Schedule 6 (Streets subject to alteration of layout), Schedule 8 (Streets and PRow to be temporarily closed) and Schedule 9 (Access to works) of the Development Consent Order.

5. Where highways are identified as managed this refers to management of construction vehicles crossing the route. Where Public Rights of Way (PRow) are identified as managed this refers to management of the PRow, as well as construction activities. Temporary diversions of PRow will also be subject to management where they interact with construction activities.

Coordinate System: British National Grid
Sheet X Centroid Coordinate: 555465 Sheet Y Centroid Coordinate: 188862

0 50 100 150 200 250 Metres

BACKGROUND MAPPING INFORMATION HAS BEEN REPRODUCED FROM THE ORDNANCE SURVEY BY PERMISSION OF ORDNANCE SURVEY OF THE CONTROLLER OF HIS MAJESTY'S STATIONERY OFFICE. © CROWN COPYRIGHT AND DATABASE RIGHTS (2025) LICENCE OS100024241 AND AC000807948.

Issue	Date	Remarks	Drawn	Checked	Approved
D	JUL-2026	For deadline seven	TC	DR	KR
C	JUN-2026	For deadline five	TC	DK	KR
B	MAY-2026	For deadline four	PM	LC	KR
A	AUG-2025	For DCO submission	MC	DC	KR

Title


THE NATIONAL GRID
(NORWICH TO TILBURY) ORDER
ACCESS, RIGHTS OF WAY & PUBLIC RIGHTS OF
NAVIGATION PLANS
REGULATION 5(2)(k)
SECTION H (SHEET 1A OF 7,
THURROCK COUNCIL)


nationalgrid

PINS Application Number
EN020027

National Grid Drawing Reference
AENC-MMAC-ENG-DWG-0084

Scale	Sheet Size	Sheet	Issue
1:2,500	A0	SHEET 1A OF 7	D

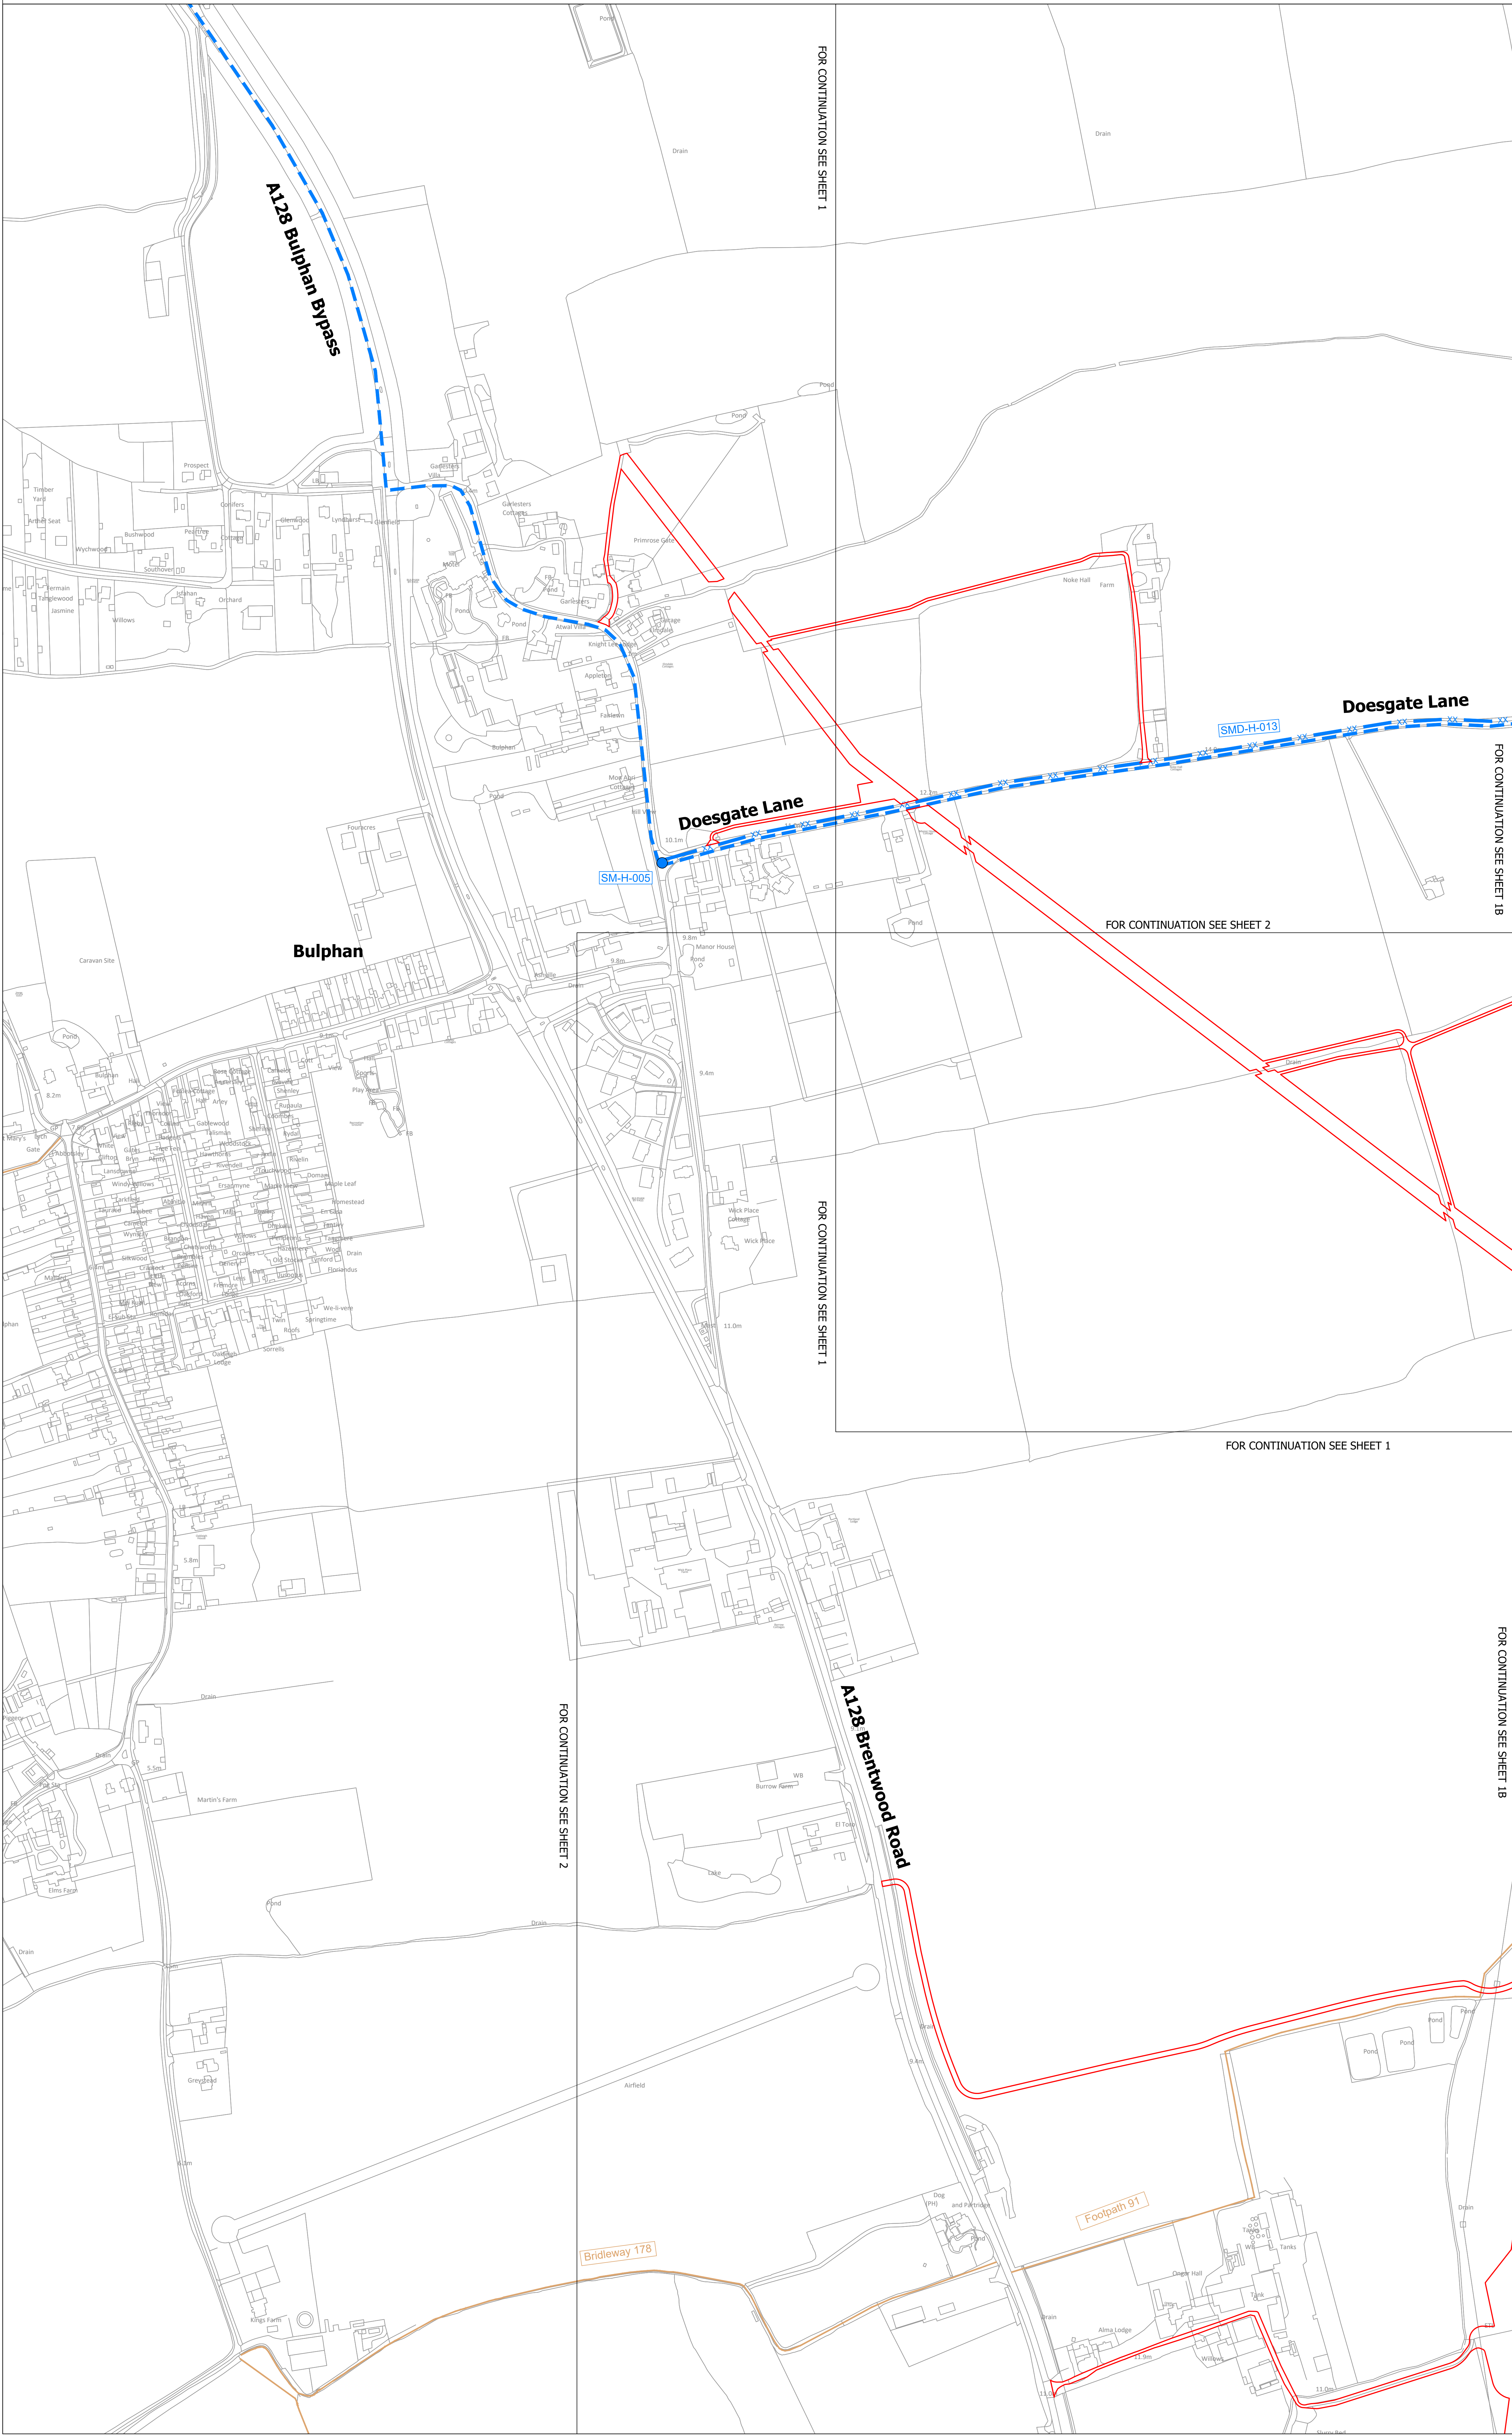

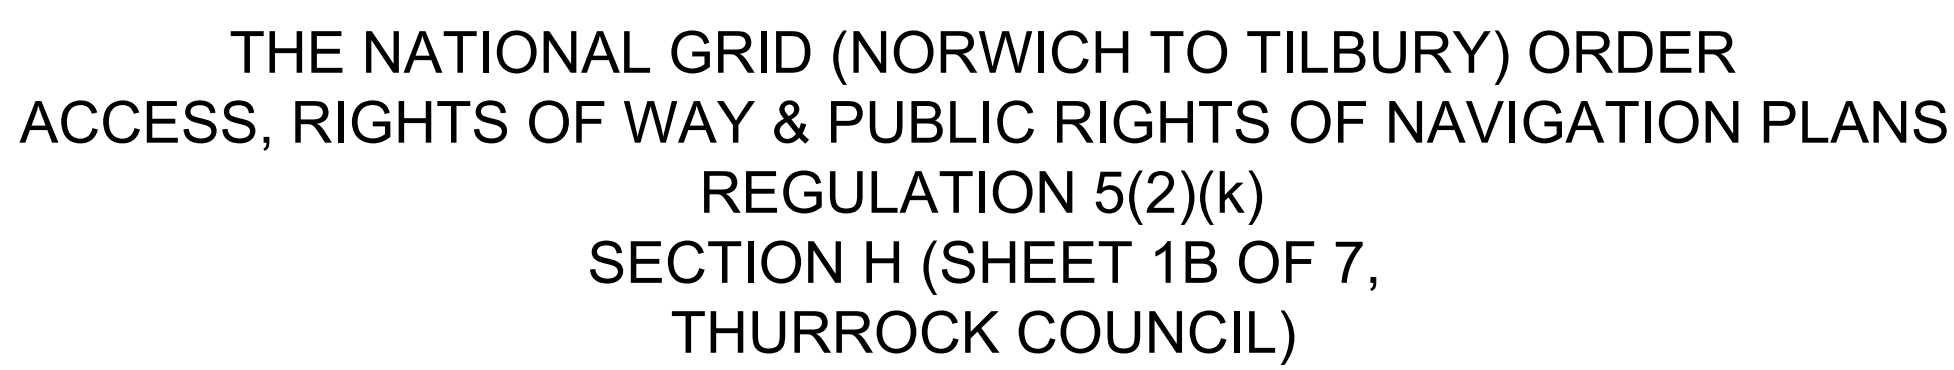


Legend

- ### Legend
- | | |
|-------|---|
| --- | Local authority boundary |
| ----- | Section boundary & local authority boundary |
| xxxxx | Section boundary |
| --- | Sheet outline index |
| □ | Order Limits |
- ### Street Works
- | | |
|--------------------------|---|
| ● | Street management: start/end point of temporary closure |
| — xx — | Street management: temporary closure |
| — [SM-H-XXX] — | Street management: temporary closure (managed) |
| — [SMD-H-XXX] — | Street management: temporary diversion |
| [SMD-H-XXX] | Example reference for temporary diversion |
| ■ | Access point |
| [TN-B-XXX]
[TB-B-XXX] | Example reference for temporary site access point |
| [TB-UKPN-B-XXX] | |
| [TN-B-XXX]
[TB-B-XXX] | Example reference for permanent site access point |
| [CW-H-XX] | Example reference for permanent alteration of street layout |
- ### Public Rights of Way
- | | |
|--------------|---|
| — | Public Right of Way existing (with accompanying Local Highway Authority reference number) |
| — | Public Right of Way temporary closure |
| --- | Public Right of Way temporary closure (managed) |
| [T-PP-X-X] | Example reference for Public Right of Way |
| --- | |
| [T-PP-XX-D1] | Public Right of Way temporary diversion |
| | Example reference for temporary diverted Public Right of Way |

Notes

1. These plans show the Order Limits and potential location for the works.
2. Due to the need for future flexibility, National Grid will be applying for Order Limits and will be able to vary the limits in line with its Development Consent Order, within which any new alignment would lie.
3. For additional detail on the plan rules, please refer to the Guide to Plans (document referenced 2.0), located in Volume 2 of the DCO application.
4. This drawing is scaled at paper size A0, the majority of any prints taken at smaller sizes will affect accuracy of the measurement units and should not be scaled.
5. These plans should be read in conjunction with Schedule 5 (Streets subject to alteration), Schedule 6 (Streets subject to alteration), Schedule 8 (Streets and PRowL to be temporarily closed) and Schedule 9 (Access to works) for further detail.
6. Where highways are identified as managed this refers to management of construction vehicles crossing the route. Where Public Rights of Way (PRowL) are identified as managed this refers to management of the PRowL, as well as crossing the route. Where the route is identified as managed, it may be subject to management where they interact with construction activities.

Coordinate System: British National Grid

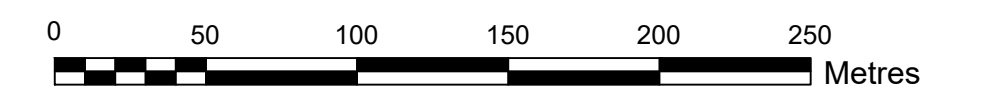

BACKGROUND MAPPING INFORMATION HAS BEEN REPRODUCED FROM THE ORDNANCE SURVEY BY PERMISSION OF ORDNANCE SURVEY OF THE CONTROLLER OF HIS MAJESTY'S STATIONERY OFFICE. © CROWN COPYRIGHT AND DATABASE RIGHTS (2025) LICENCE OS100024241 AND AC0000807948.

D	JUL-2026	For deadline seven	TC	DR	KR
C	JUN-2026	For deadline five	TC	DK	KR
B	MAY-2026	For deadline four	PM	LC	KR
A	AUG-2025	For DCO submission	MC	DC	KR
Issue	Date	Remarks	Drawn	Checked	Approved

Title


THE NATIONAL GRID
(NORWICH TO TILBURY) ORDER
ACCESS, RIGHTS OF WAY & PUBLIC RIGHTS OF
NAVIGATION PLANS
REGULATION 5(2)(k)
SECTION H (SHEET 1B OF 7,
THURROCK COUNCIL)

nationalgrid

PINS Application Number EN020027


National Grid Drawing Reference
AENC-MMAC-ENG-DWG-0084

<u>Scale</u>	<u>Sheet Size</u>	<u>Sheet</u>	<u>Issue</u>
1:2,500	A0	SHEET 1B OF 7	D

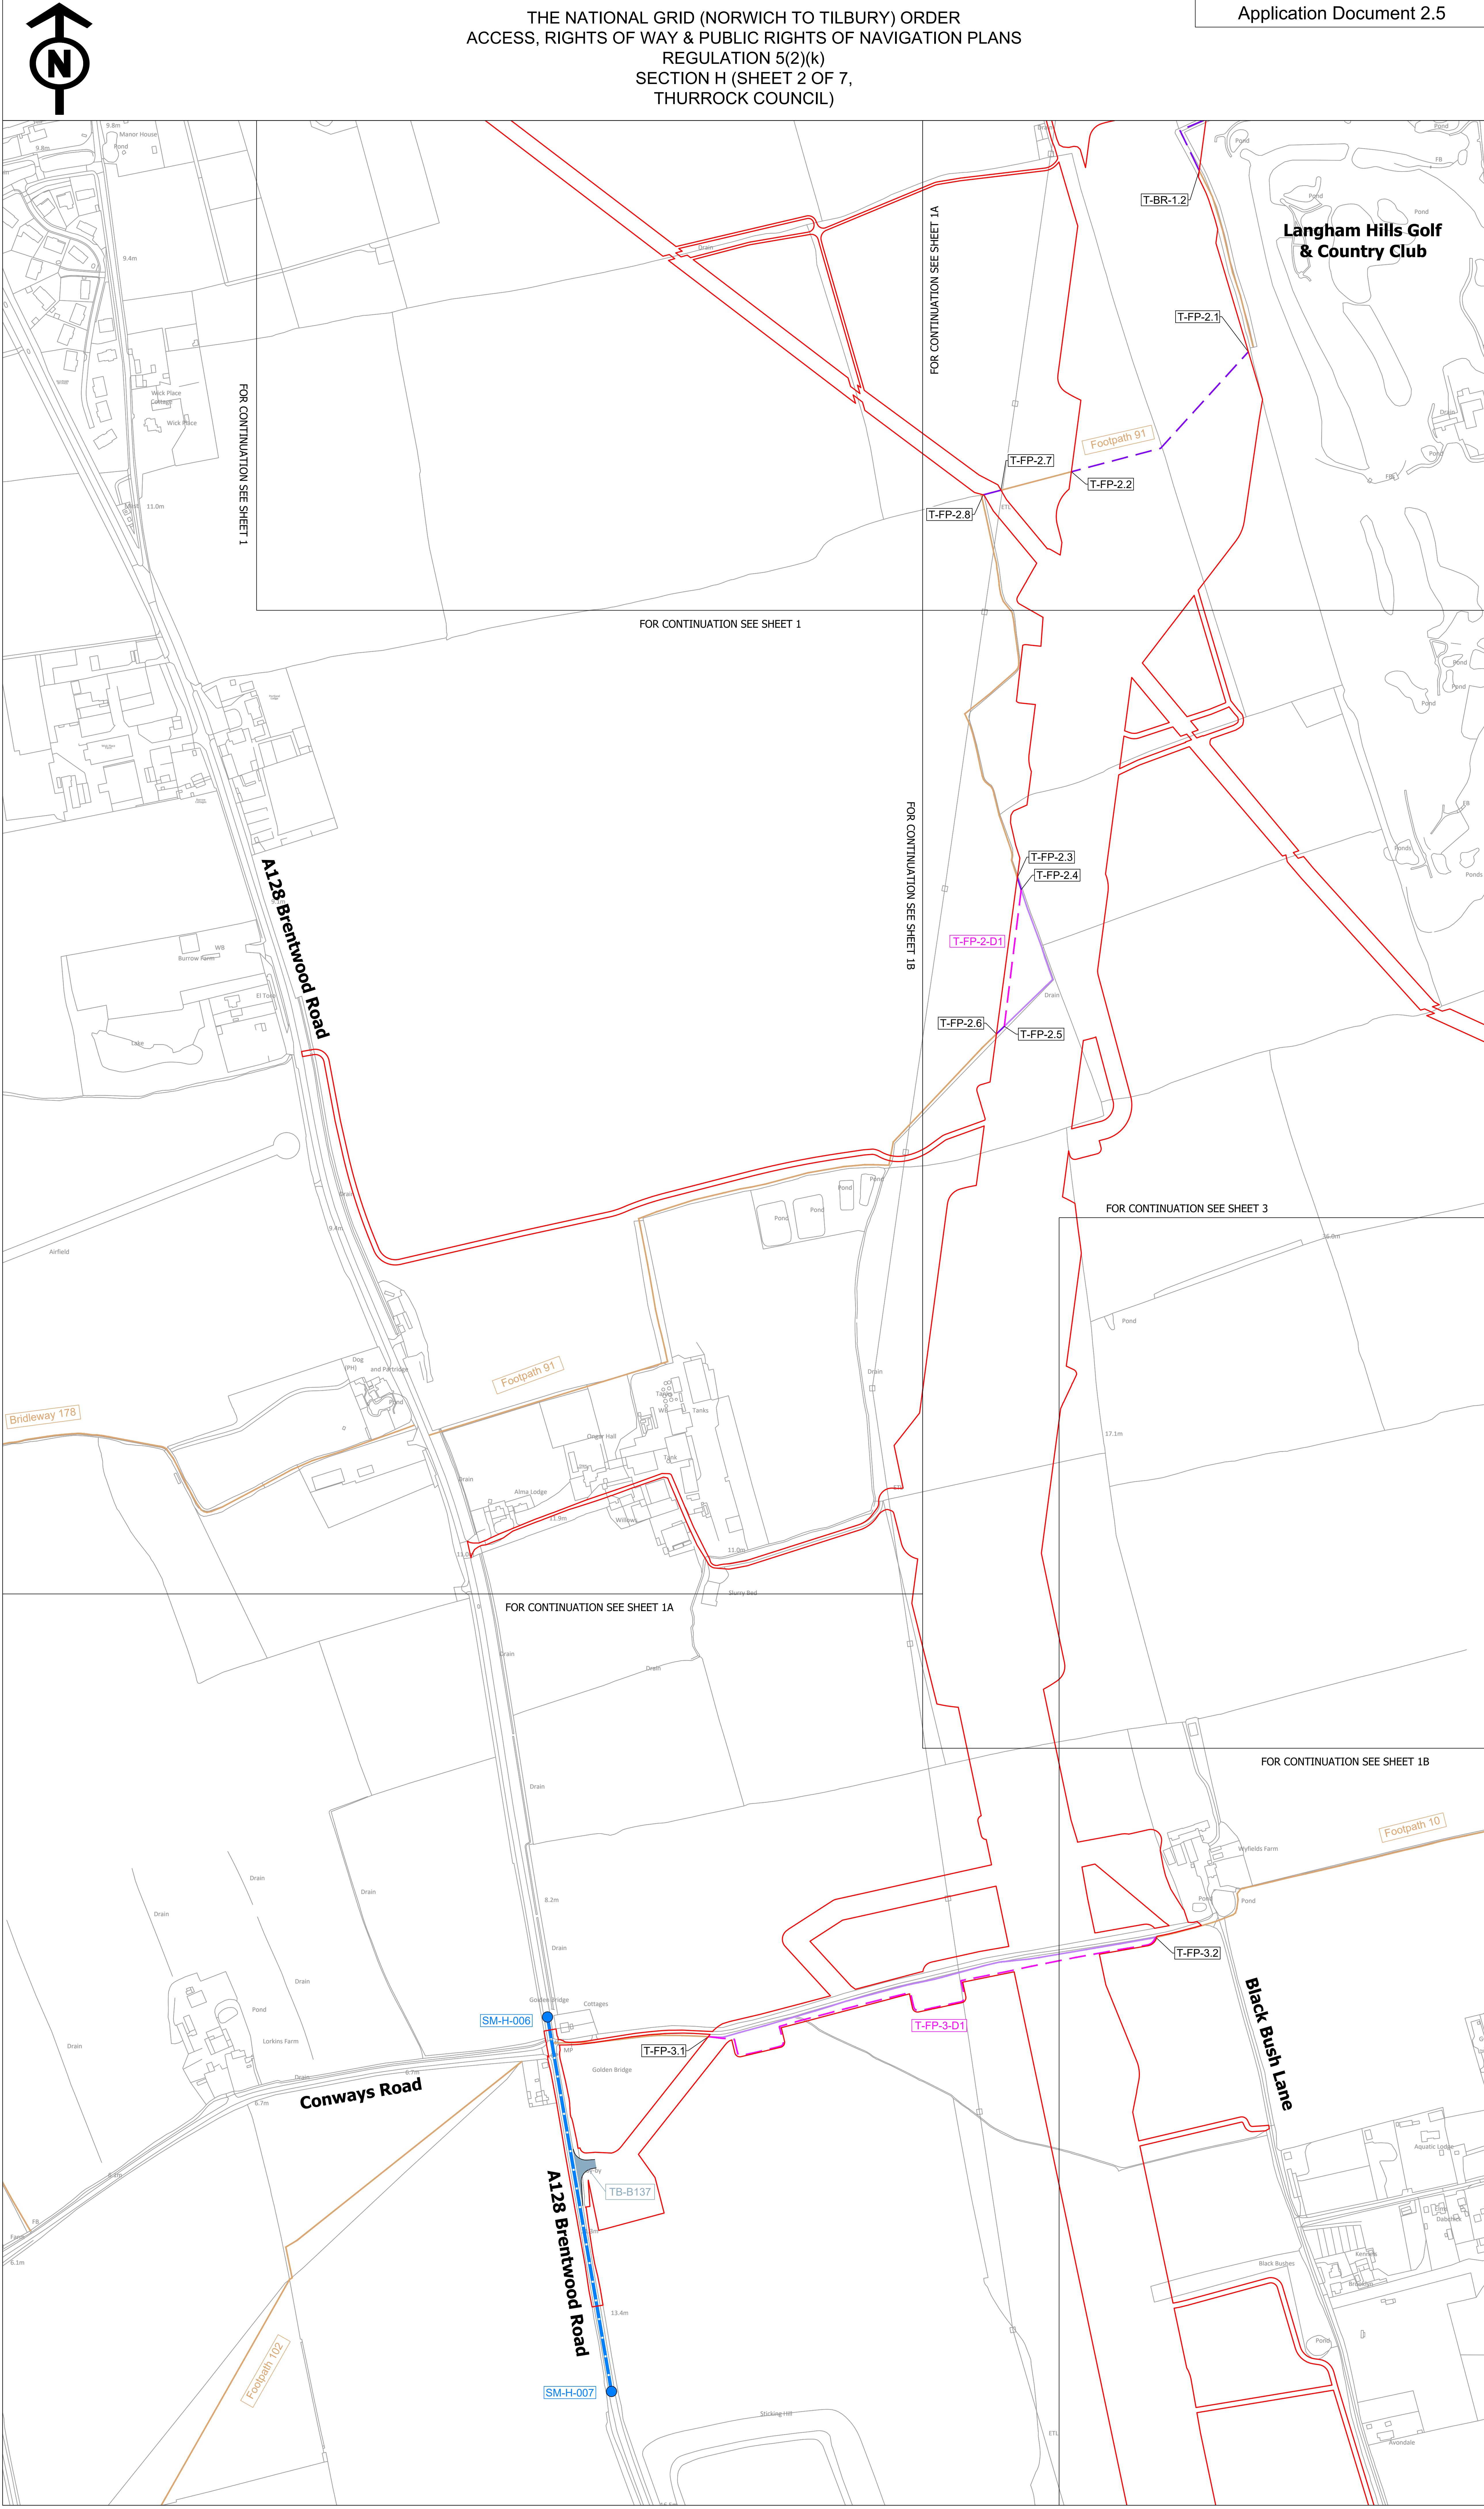

THE NATIONAL GRID (NORWICH TO TILBURY) ORDER
ACCESS, RIGHTS OF WAY & PUBLIC RIGHTS OF NAVIGATION PLANS
REGULATION 5(2)(k)
SECTION H (SHEET 2 OF 7,
THURROCK COUNCIL)

Application Document 2.5

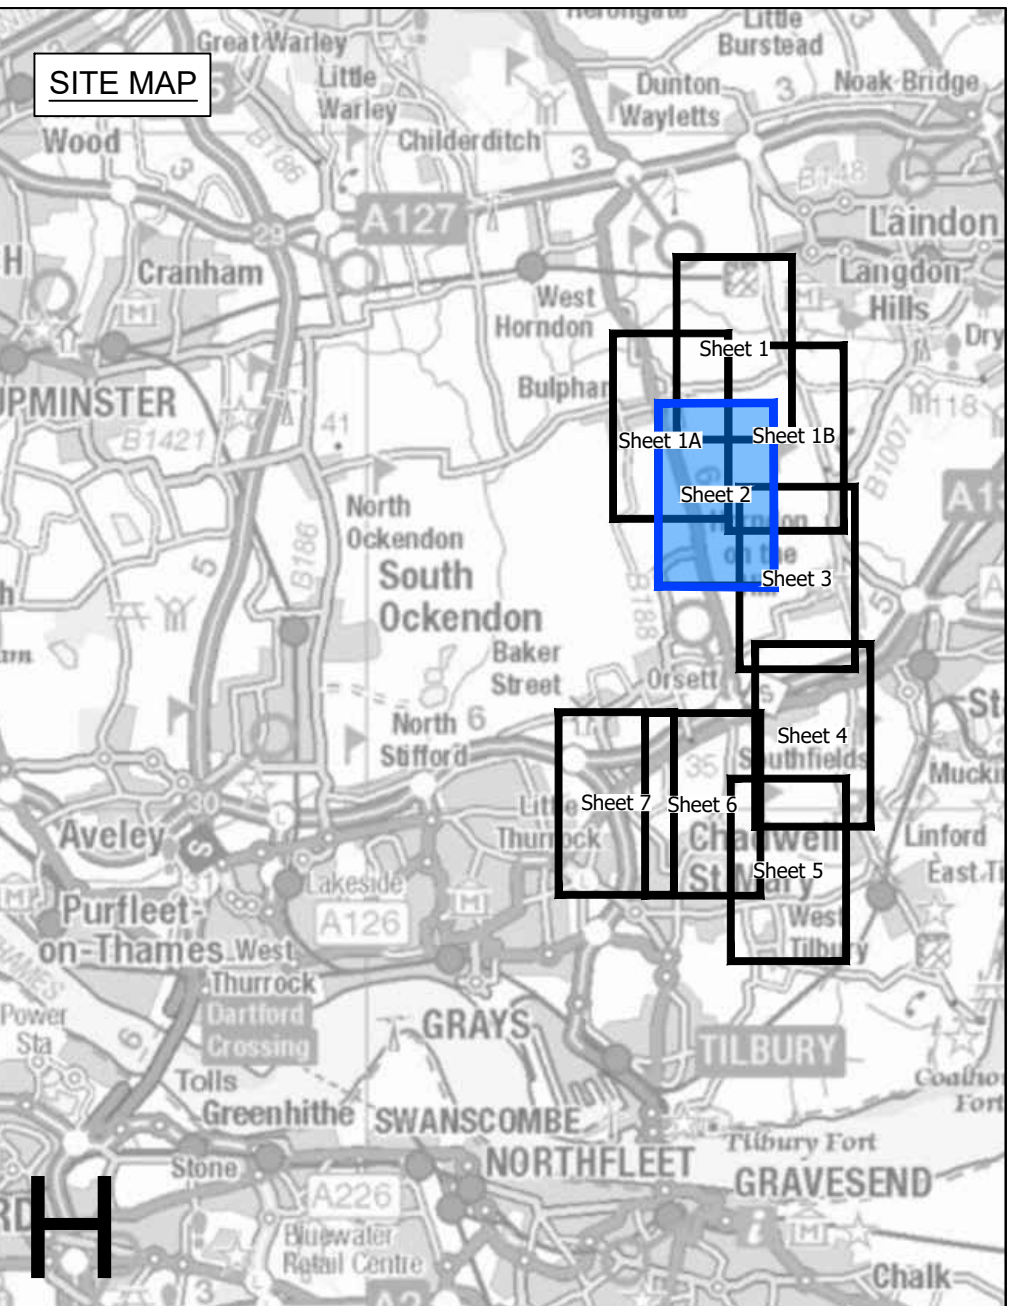

Legend

- Local authority boundary
- Section boundary & local authority boundary
- Section boundary
- Sheet outline index
- Order Limits

Street Works

- Street management: start/end point of temporary closure
- Street management: temporary closure
- Street management: temporary closure (managed)
- Example reference for temporary closure
- Street management: temporary diversion
- Example reference for temporary diversion
- Access point
- Example reference for temporary site access point
- Example reference for permanent site access point
- Example reference for permanent alteration of street layout

Public Rights of Way

- Public Right of Way existing (with accompanying Local Highway Authority reference number)
- Public Right of Way temporary closure
- Public Right of Way temporary closure (managed)
- Example reference for Public Right of Way
- Public Right of Way temporary diversion
- Example reference for temporary diverted Public Right of Way

Notes

- These plans show the Order Limits and potential location for the works. Due to the need for future flexibility, National Grid will be applying for Order Limits and Limits of Deviation within its Development Consent Order, within which any final alignment would lie.
- For additional detail on the plan suites, please refer to the Guide to Plans (document reference 2.0), located in the Volume 2 of the DCO application.
- This drawing is scaled at paper size A0, therefore any prints taken at smaller sizes will affect accuracy of the measurement units and should not be scaled against.
- These plans should be read in conjunction with Schedule 5 (Streets subject to street works), Schedule 6 (Streets subject to alteration of layout), Schedule 8 (Streets and PRow to be temporarily closed) and Schedule 9 (Access to works) of the Development Consent Order.
- Where highways are identified as managed this refers to management of construction vehicles crossing the route. Where Public Rights of Way (PRow) are identified as managed this refers to management of the PRow, as well as construction activities. Temporary diversions of PRow will also be subject to management where they interact with construction activities.

Coordinate System: British National Grid
Sheet X Centroid Coordinate: 555173 Sheet Y Centroid Coordinate: 184685

0 50 100 150 200 250 Metres

BACKGROUND MAPPING INFORMATION HAS BEEN REPRODUCED FROM THE ORDNANCE SURVEY BY PERMISSION OF ORDNANCE SURVEY OF THE CONTROLLER OF HIS MAJESTY'S STATIONERY OFFICE. © CROWN COPYRIGHT AND DATABASE RIGHTS (2025) LICENCE OS100024241 AND AC0000807948.

D	JUL-2026	For deadline seven	TC	DR	KR
C	JUN-2026	For deadline five	TC	DK	KR
B	MAY-2026	For deadline four	PM	LC	KR
A	AUG-2025	For DCO submission	MC	DC	KR
Issue	Date	Remarks	Drawn	Checked	Approved

Title

THE NATIONAL GRID
(NORWICH TO TILBURY) ORDER
ACCESS, RIGHTS OF WAY & PUBLIC
RIGHTS OF NAVIGATION PLANS
REGULATION 5(2)(k)
SECTION H (SHEET 2 OF 7,
THURROCK COUNCIL)

nationalgrid


PINS Application Number

EN020027

National Grid Drawing Reference

AENC-MMAC-ENG-DWG-0084

Scale	Sheet Size	Sheet	Issue
1:2,500	A0	SHEET 2 OF 7	D

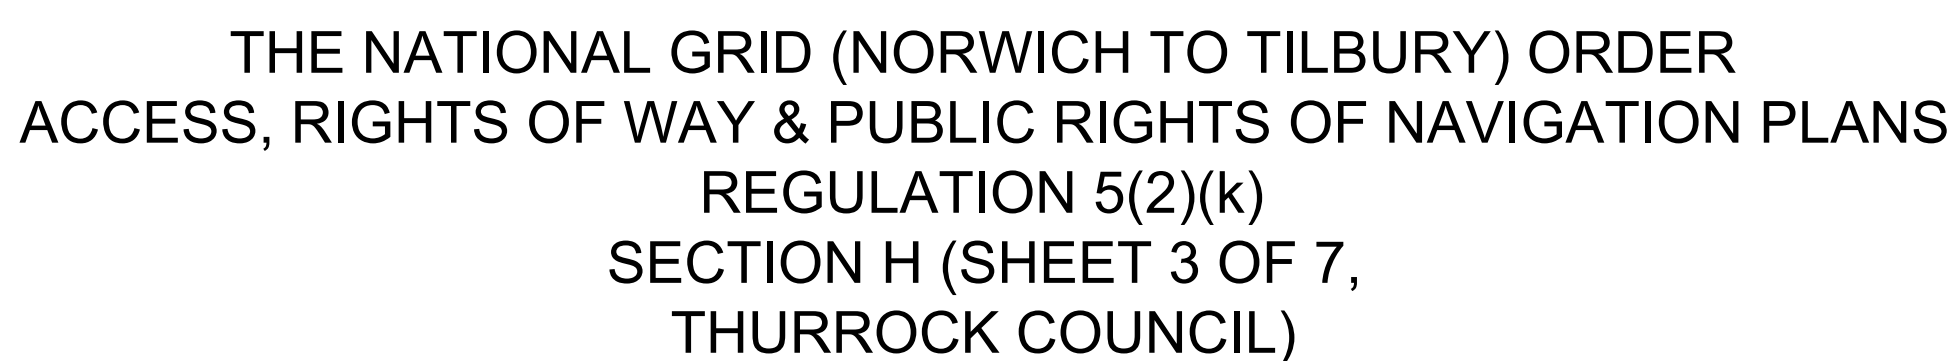

- Local authority boundary
- Section boundary & local authority boundary
- Section boundary
- Sheet cutline index
- Order Limits


	Street management: start/end point of temporary closure
	Street management: temporary closure
	Street management: temporary closure (managed)
	Example reference for temporary closure
	Street management: temporary diversion
	Example reference for temporary diversion
	Access point
	Example reference for temporary site access point
	Example reference for permanent site access point
	Example reference for permanent alteration of street layout

	Public Right of Way existing (with accompanying Local Highway Authority reference number)
	Public Right of Way temporary closure
	Public Right of Way temporary closure (managed)
	Example reference for Public Right of Way
	Public Right of Way temporary diversion
	Example reference for temporary diverted Public Right of Way

1. These plans show the Order Limits and potential location for the works.
2. Due to the need for future flexibility, National Grid will be applying for Order Limits and potential location within its Development Consent Order, within which any final alignment would be located.
3. For additional detail on the plan rules, please refer to the Guide to Plans (document reference 2.0), located in Volume 2 of the DCO application.
4. This drawing is scaled at paper size A0, therefore any prints taken at smaller sizes will affect accuracy of the measurement units and should not be scaled against.
5. These plans should be read in conjunction with Schedule 5 (Streets subject to street works), Schedule 6 (Streets subject to alteration of layout), Schedule 8 (Streets and PRow) to be temporarily closed and Schedule 9 (Access to works) of the DCO.
6. Where highways are identified as managed this refers to management of construction vehicles crossing the route. Where Public Rights of Way (PRow) are identified as managed this refers to management of the PRow, as well as construction vehicles crossing the route. Where the PRow is not managed, it is subject to management where they interact with construction activities.

Coordinate System: British National Grid

Sheet X Centroid Coordinate:	566387	Sheet Y Centroid Coordinate:	183423
------------------------------	--------	------------------------------	--------

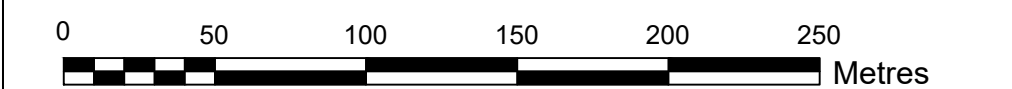

BACKGROUND MAPPING INFORMATION HAS BEEN REPRODUCED FROM THE ORDNANCE SURVEY BY PERMISSION OF ORDNANCE SURVEY OF THE CONTROLLER OF HIS MAJESTY'S STATIONERY OFFICE. © CROWN COPYRIGHT AND DATABASE RIGHTS (2025) LICENCE OS100024241 AND AC0000807948.

D	JUL-2026	For deadline seven	TC	DR	KR
C	JUN-2026	For deadline five	TC	DK	KR
B	MAY-2026	For deadline four	PM	LC	KR
A	AUG-2025	For DCO submission	MC	DC	KR
Issue	Date	Remarks	Drawn	Checked	Approved

Title


THE NATIONAL GRID
(NORWICH TO TILBURY) ORDER ACCESS,
RIGHTS OF WAY & PUBLIC RIGHTS OF
NAVIGATION PLANS
REGULATION 5(2)(K)
SECTION H (SHEET 3 OF 7,
THURROCK COUNCIL)

nationalgrid

<u>PINS Application Number</u>
EN020027

National Grid Drawing Reference
AENC-MMAC-ENG-DWG-0084


<u>Scale</u>	<u>Sheet Size</u>	<u>Sheet</u>	<u>Issue</u>
1:2,500	A0	SHEET 3 OF 7	D

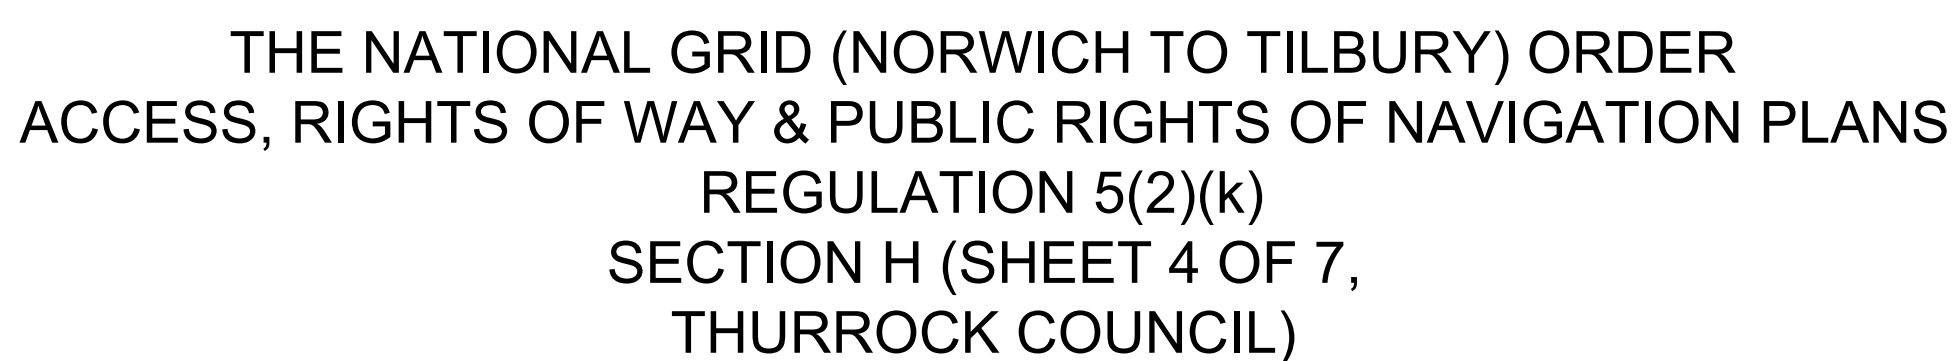

Legend

- Local authority boundary
- Section boundary & local authority boundary
- Section boundary
- Sheet cutline index
- Order Limits

Street Works

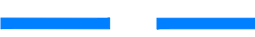- | | |
|---|---|
|  | Street management: start/end point of temporary closure |
|  | Street management: temporary closure |
|  | Street management: temporary closure (managed) |
|  | Example reference for temporary closure |
|  | Street management: temporary diversion |
|  | Example reference for temporary diversion |
|  | Access point |
|  | Example reference for temporary site access point |
|  | |
|  | |
|  | Example reference for permanent site access point |
|  | Example reference for permanent alteration of street layout |

Public Rights of Way

- | | |
|---|---|
|  | Public Right of Way existing (with accompanying Local Highway Authority reference number) |
|  | Public Right of Way temporary closure |
|  | Public Right of Way temporary closure (managed) |
|  | Example reference for Public Right of Way |
|  | Public Right of Way temporary diversion |
|  | Example reference for temporary diverted Public Right of Way |


Notes

1. These plans show the Order Limits and potential location for the works.
2. Due to the need for future flexibility, National Grid will be applying for Order Limits and potential location within its Development Consent Order, within which any final alignment would be located.
3. For additional detail on the plan rules, please refer to the Guide to Plans (document reference 2.0), located in Volume 2 of the DCO application.
4. This drawing is scaled at paper size A0, therefore any prints taken at smaller sizes will affect accuracy of the measurement units and should not be scaled against.
5. These plans should be read in conjunction with Schedule 5 (Streets subject to street works), Schedule 6 (Streets subject to alteration of layout), Schedule 8 (Streets and PRow) to be temporarily closed and Schedule 9 (Access to works) to the DCO.
6. Where highways are identified as managed this refers to management of construction vehicles crossing the route. Where Public Rights of Way (PRow) are identified as managed this refers to management of the PRow, as well as construction vehicles crossing the route. Where highways are identified as subject to management where they interact with construction activities.

Coordinate System: British National Grid

Sheet X Centroid Coordinate: 566596

Sheet Y Centroid Coordinate: 181088

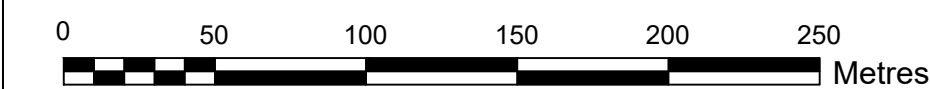

BACKGROUND MAPPING INFORMATION HAS BEEN REPRODUCED FROM THE ORDNANCE SURVEY BY PERMISSION OF ORDNANCE SURVEY OF THE CONTROLLER OF HIS MAJESTY'S STATIONERY OFFICE. © CROWN COPYRIGHT AND DATABASE RIGHTS (2025) LICENCE OS100024241 AND AC0000807948.

D	JUL-2026	For deadline seven	TC	DR	KR
C	JUN-2026	For deadline five	TC	DK	KR
B	MAY-2026	For deadline four	PM	LC	KR
A	AUG-2025	For DCO submission	MC	DC	KR
Issue	Date	Remarks	Drawn	Checked	Approved

Title

THE NATIONAL GRID
(NORWICH TO TILBURY) ORDER ACCESS
RIGHTS OF WAY & PUBLIC RIGHTS OF
NAVIGATION PLANS
REGULATION 5(2)(k)
SECTION H (SHEET 4 OF 7,
THURROCK COUNCIL)

nationalgrid


PINS Application Number

EN020027

National Grid Drawing Reference

AENC-MMAC-ENG-DWG-0084

<u>Scale</u>	<u>Sheet Size</u>	<u>Sheet</u>	<u>Issue</u>
1:2,500	A0	SHEET 4 OF 7	D

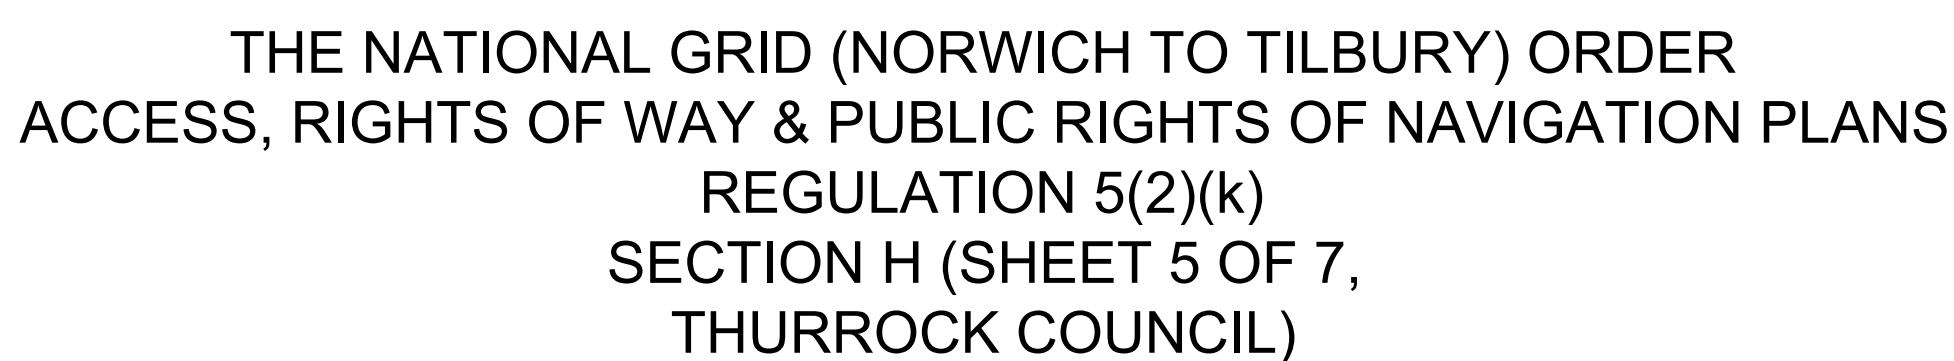

Legend


- | | |
|---|---|
| --- | Local authority boundary |
| --- | Section boundary & local authority boundary |
| | Section boundary |
| --- | Sheet outline index |
| --- | Order Limits |
| Street Works | |
|  | Street management: start/end point of temporary closure |
|  | Street management: temporary closure |
|  | Street management: temporary closure (managed) |
|  | Example reference for temporary closure |
|  | Street management: temporary diversion |
|  | Example reference for temporary diversion |
|  | Access point |
|  | Example reference for temporary site access point |
|  | |
|  | Example reference for permanent site access point |
|  | Example reference for permanent alteration of street layout |
| Public Rights of Way | |
|  | Public Right of Way existing (with accompanying Local Highway Authority reference number) |
|  | Public Right of Way temporary closure |
|  | Public Right of Way temporary closure (managed) |
|  | Example reference for Public Right of Way |
|  | Public Right of Way temporary diversion |
|  | Example reference for temporary diverted Public Right of Way |

Notes

1. These plans show the Order Limits and potential location for the works. Due to the need for future flexibility, National Grid will be applying for Order Limits and Limits of Deviation within its Development Consent Order, within which any final alignment will be confirmed.
2. For additional detail on the plan rules, please refer to the Guide to Plans (document reference 2.0), located in Volume 2 of the DCO application.
3. This drawing is scaled at paper size A0, the authors of any prints taken at smaller sizes will affect accuracy of the measurement units and should be scaled against.
4. These plans should be read in conjunction with Schedule 5 (Streets subject to street works), Schedule 6 (Streets subject to alteration of layout), Schedule 8 (Streets and PRow) to be temporarily closed and Schedule 9 (Access to works) of the DCO.
5. Where highways are identified as managed this refers to management of construction vehicles crossing the route. Where Public Rights of Way (PRow) are identified as managed this refers to management of the PRow, as well as construction vehicles crossing the route. Management of the PRow will be subject to management where they interact with construction activities.

Coordinate System: British National Grid

Sheet X Centroid Coordinate:	566256	Sheet Y Centroid Coordinate:	179075
------------------------------	--------	------------------------------	--------

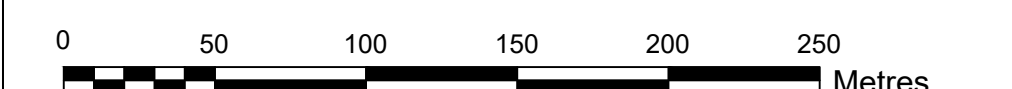

BACKGROUND MAPPING INFORMATION HAS BEEN REPRODUCED FROM THE ORDNANCE SURVEY BY PERMISSION OF ORDNANCE SURVEY OF THE CONTROLLER OF HIS MAJESTY'S STATIONERY OFFICE. © CROWN COPYRIGHT AND DATABASE RIGHTS (2025) LICENCE OS100024241 AND AC0000807948.

D	JUL-2026	For deadline seven	TC	DR	KR
C	JUN-2026	For deadline five	TC	DK	KR
B	MAY-2026	For deadline four	PM	LC	KR
A	AUG-2025	For DCO submission	MC	DC	KR
Issue	Date	Remarks	Drawn	Checked	Approved


Title
THE NATIONAL GRID (NORWICH TO TILBURY) ORDER ACCESS, RIGHTS OF WAY & PUBLIC RIGHTS OF NAVIGATION PLANS REGULATION 5(2)(k) SECTION H (SHEET 5 OF 7, THURROCK COUNCIL)

nationalgrid



<u>PINS Application Number</u>	EN020027
--------------------------------	----------

National Grid Drawing Reference

<u>Scale</u>	<u>Sheet Size</u>	<u>Sheet</u>	<u>Issue</u>
1:2,500	A0	SHEET 5 OF 7	D

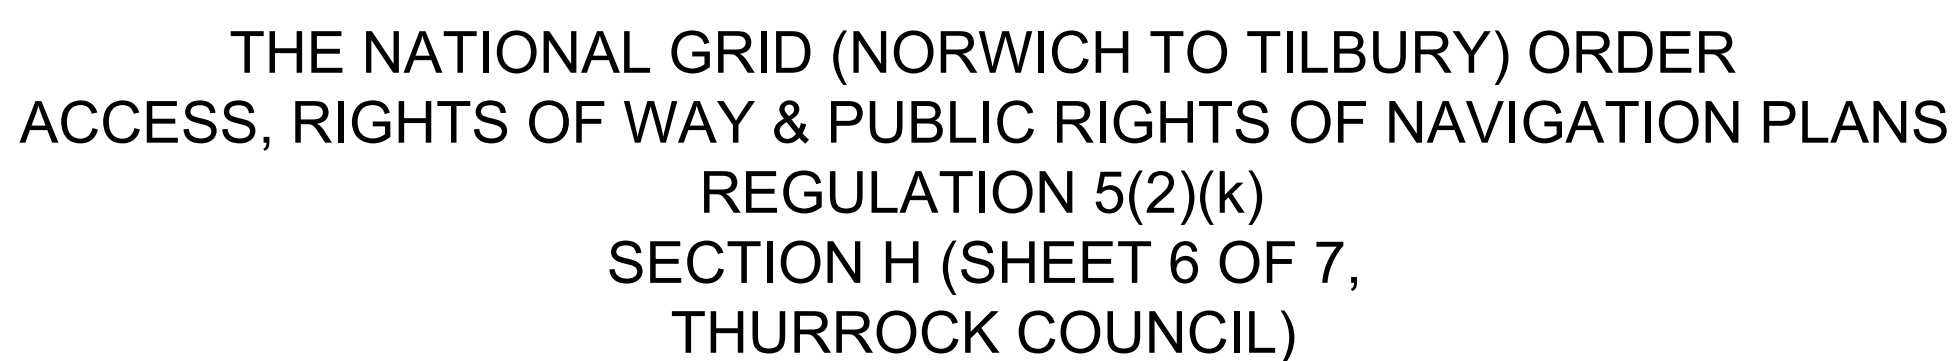


Legend

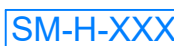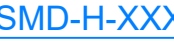- | | |
|------|---|
| --- | Local authority boundary |
| --- | Section boundary & local authority boundary |
| ---- | Section boundary |
| --- | Sheet outline index |
| --- | Order Limits |
-
- | | |
|---|---|
| Street Works | |
|  | Street management: start/end point of temporary closure |
|  | Street management: temporary closure |
|  | Street management: temporary closure (managed) |
|  | Example reference for temporary closure |
|  | Street management: temporary diversion |
|  | Example reference for temporary diversion |
|  | Access point |
|  | Example reference for temporary site access point |
|  | |
|  | Example reference for permanent site access point |
|  | Example reference for permanent alteration of street layout |
| Public Rights of Way | |
|  | Public Right of Way existing (with accompanying Local Highway Authority reference number) |
|  | Public Right of Way temporary closure |
|  | Public Right of Way temporary closure (managed) |
|  | Example reference for Public Right of Way |
|  | Public Right of Way temporary diversion |
|  | Example reference for temporary diverted Public Right of Way |

Notes

1. These plans show the Order Limits and potential location for the works.
2. Due to the need for future flexibility, National Grid will be applying for Order Limits and any potential location within its Development Consent Order, within which any final alignment would be located.
3. For additional detail on the plan rules, please refer to the Guide to Plans (document referenced 2.0), located in Volume 2 of the DCO application.
4. This drawing is scaled at paper size A0, therefore any prints taken at smaller sizes will affect accuracy of the measurement units and should be scaled against.
5. These plans should be read in conjunction with Schedule 5 (Streets subject to street works), Schedule 6 (Streets subject to alteration of layout), Schedule 8 (Streets and PROW to be temporarily closed) and Schedule 9 (Access to works) of the Development Consent Order.
6. Where highways are identified as managed, this refers to management of construction and/or traffic flow issues. Where Public Rights of Way (PROW) are identified as managed this refers to management of the PROW, as well as construction activities. Temporary diversions of PROW will also be subject to management by the highway authority.

Coordinate System: British National Grid

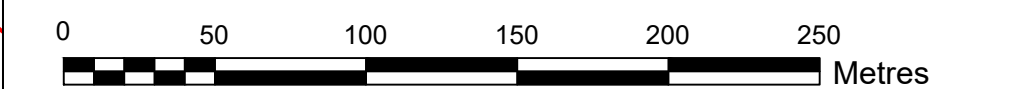

BACKGROUND MAPPING INFORMATION HAS BEEN REPRODUCED FROM THE ORDNANCE SURVEY BY PERMISSION OF ORDNANCE SURVEY OF THE CONTROLLER OF HIS MAJESTY'S STATIONERY OFFICE. © CROWN COPYRIGHT AND DATABASE RIGHTS (2025) LICENCE OS100024241 AND AC0000807948.

D	JUL-2026	For deadline seven	TC	DR	KR
C	JUN-2026	For deadline five	TC	DK	KR
B	MAY-2026	For deadline four	PM	LC	KR
A	AUG-2025	For DCO submission	MC	DC	KR
Issue	Date	Remarks	Drawn	Checked	Approved

Title


THE NATIONAL GRID
(NORWICH TO TILBURY) ORDER ACCESS,
RIGHTS OF WAY & PUBLIC RIGHTS OF
NAVIGATION PLANS
REGULATION 5(2)(K)
SECTION H (SHEET 6 OF 7,
THURROCK COUNCIL)

nationalgrid

PINS Application Number
EN020027

National Grid Drawing Reference


<u>Scale</u>	<u>Sheet Size</u>	<u>Sheet</u>	<u>Issue</u>
1:2,500	A0	SHEET 6 OF 7	D

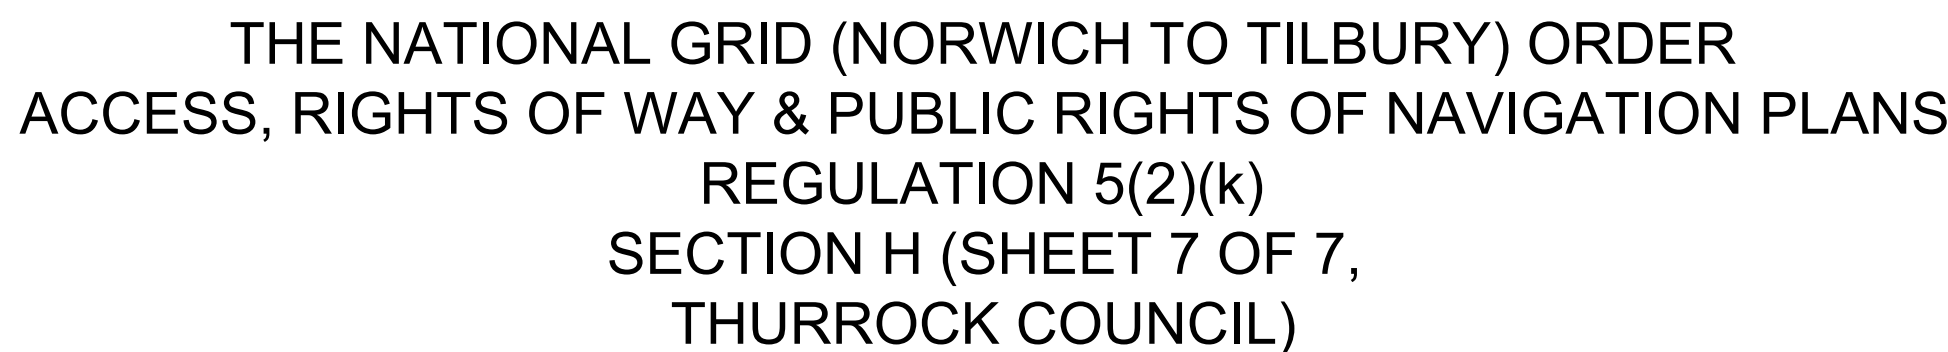

Legend

- Local authority boundary
- Section boundary & local authority boundary
- Section boundary
- Sheet cutline index
- Order Limits

Street Works

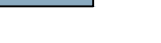- | | |
|---|---|
|  | Street management: start/end point of temporary closure |
|  | Street management: temporary closure |
|  | Street management: temporary closure (managed) |
|  | Example reference for temporary closure |
|  | Street management: temporary diversion |
|  | Example reference for temporary diversion |
|  | Access point |
|  | Example reference for temporary site access point |
|  | |
|  | |
|  | Example reference for permanent site access point |
|  | |
|  | Example reference for permanent alteration of street layout |

Public Rights of Way

- | | |
|---|---|
|  | Public Right of Way existing (with accompanying Local Highway Authority reference number) |
|  | Public Right of Way temporary closure |
| | Public Right of Way temporary closure (managed) |
|  | Example reference for Public Right of Way |
|  | Public Right of Way temporary diversion |
|  | Example reference for temporarily diverted Public Right of Way |

Notes

1. These plans show the Order Limits and potential location for the works. Due to the need for future flexibility, National Grid will be applying for Order Limits and Limits of Deviation within its Development Consent Order, within which any final alignment would lie.

2. For additional detail on the plan suites, please refer to the Guide to Plans (document reference 2.0), located in the Volume 2 of the DCO application.

3. This drawing is scaled at paper size A0, therefore any prints taken at smaller sizes will affect accuracy of the measurement units and should not be scaled against.

4. These plans should be read in conjunction with Schedule 5 (Streets subject to street works), Schedule 6 (Streets subject to alteration of layout), Schedule 8 (Streets and PRow to be temporarily closed) and Schedule 9 (Access to works) of the Development Consent Order.

5. Where highways are identified as managed this refers to management of construction vehicles crossing the route. Where Public Rights of Way (PRoW) are identified as managed this refers to management of the PRoW, as well as construction activities. Temporary diversions of PRoW will also be subject to management where they interact with construction activities.

Coordinate System: British National Grid

Sheet X Centroid Coordinate: 563858

Sheet Y Centroid Coordinate: 18005



BACKGROUND MAPPING INFORMATION HAS BEEN REPRODUCED FROM THE ORDNANCE SURVEY BY PERMISSION OF ORDNANCE SURVEY OF THE CONTROLLER OF HIS MAJESTY'S STATIONERY OFFICE. © CROWN COPYRIGHT AND DATABASE RIGHTS (2025) LICENCE OS100024241 AND AC0000807948.

D	JUL-2026	For deadline seven	TC	DR	KR
C	JUN-2026	For deadline five	TC	DK	KR
B	MAY-2026	For deadline four	PM	LC	KR
A	AUG-2025	For DCO submission	MC	DC	KR
Issue	Date	Remarks	Drawn	Checked	Approved

Title

THE NATIONAL GRID
(NORWICH TO TILBURY) ORDER ACCESS,
RIGHTS OF WAY & PUBLIC RIGHTS OF
NAVIGATION PLANS
REGULATION 5(2)(k)
SECTION H (SHEET 7 OF 7,
THURROCK COUNCIL)

nationalgrid


PINS Application Number

EN020027

National Grid Drawing Reference


AENC-MMAC-ENG-DWG-0084

<u>Scale</u>	<u>Sheet Size</u>	<u>Sheet</u>	<u>Issue</u>
1:2,500	A0	SHEET 7 OF 7	D

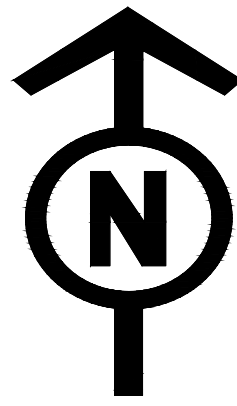

THE NATIONAL GRID (NORWICH TO TILBURY) ORDER
ACCESS, RIGHTS OF WAY & PUBLIC RIGHTS OF NAVIGATION PLANS
REGULATION 5(2)(k)
SECTION H, PLAN A
(BASILDON BOROUGH COUNCIL, BRENTWOOD BOROUGH COUNCIL AND THURROCK COUNCIL)

Application Document 2.5

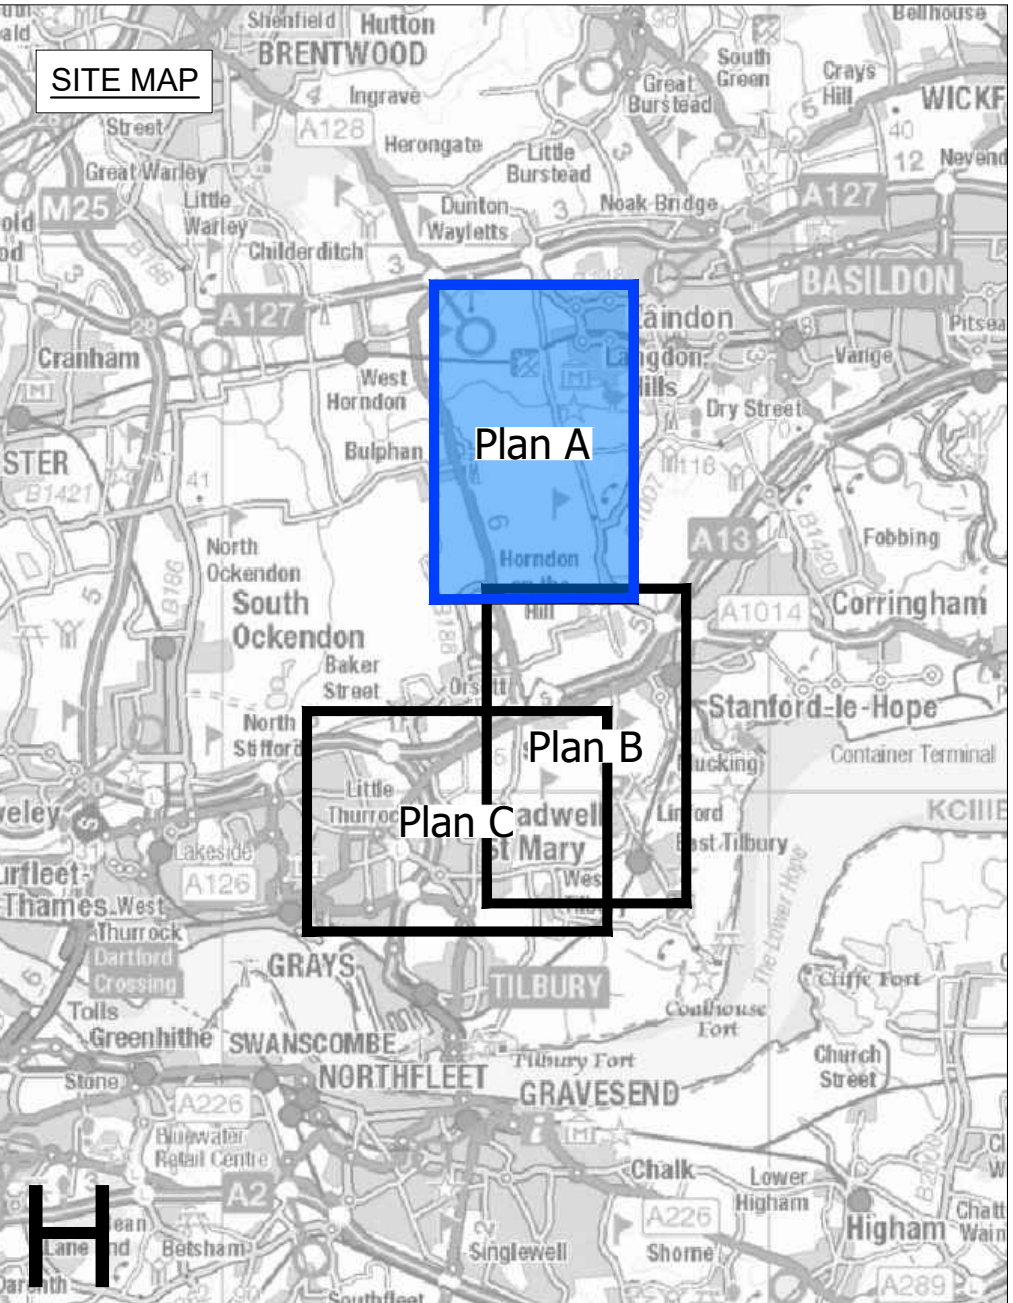

H

- Legend**
- Local authority boundary
 - Section boundary & local authority boundary
 - Section boundary
 - Sheet outline index
 - Order Limits
- Street Works**
- Street management: start/end point of temporary closure
 - Street management: temporary closure
 - Street management: temporary closure (managed)
 - Example reference for temporary closure
 - Street management: temporary diversion
 - Example reference for temporary diversion
 - Access point
 - Example reference for temporary site access point
 - Example reference for permanent site access point
 - Example reference for permanent alteration of street layout
- Public Rights of Way**
- Public Right of Way existing (with accompanying Local Highway Authority reference number)
 - Public Right of Way temporary closure
 - Public Right of Way temporary closure (managed)
 - Example reference for Public Right of Way
 - Public Right of Way temporary diversion
 - Example reference for temporary diverted Public Right of Way

- Notes**
- These plans show the Order Limits and potential location for the works. Due to the need for future flexibility, National Grid will be applying for Order Limits and Limits of Deviation within its Development Consent Order, within which any final alignment would lie.
 - For additional detail on the plan suites, please refer to the Guide to Plans (document reference 2.0), located in the Volume 2 of the DCO application.
 - This drawing is scaled at paper size A0, therefore any prints taken at smaller sizes will affect accuracy of the measurement units and should not be scaled against.
 - These plans should be read in conjunction with Schedule 5 (Streets subject to street works), Schedule 6 (Streets subject to alteration of layout), Schedule 8 (Streets and PRoW to be temporarily closed) and Schedule 9 (Access to works) of the Development Consent Order.
 - Where highways are identified as managed this refers to management of construction vehicles crossing the route. Where Public Rights of Way (PRoW) are identified as managed this refers to management of the PRoW, as well as construction activities. Temporary diversions of PRoW will also be subject to management where they interact with construction activities.

Coordinate System: British National Grid
Sheet X Centroid Coordinate: 565299 Sheet Y Centroid Coordinate: 187510

0 50 100 150 200 250 300 400 500 Meters

BACKGROUND MAPPING INFORMATION HAS BEEN REPRODUCED FROM THE ORDNANCE SURVEY BY PERMISSION OF ORDNANCE SURVEY OF THE CONTROLLER OF HIS MAJESTY'S STATIONERY OFFICE. © CROWN COPYRIGHT AND DATABASE RIGHTS (2025) LICENCE: OS 100024241 AND AC0000807948.

D	JUL-2026	For deadline seven	TC	DR	KR
C	JUN-2026	For deadline five	TC	DK	KR
B	MAY-2026	For deadline four	PM	LC	KR
A	AUG-2025	For DCO submission	MC	DC	KR

Issue	Date	Remarks	Drawn	Checked	Approved
-------	------	---------	-------	---------	----------

Title

THE NATIONAL GRID
(NORWICH TO TILBURY) ORDER
ACCESS, RIGHTS OF WAY & PUBLIC
RIGHTS OF NAVIGATION PLANS
REGULATION 5(2)(k)
SECTION H, PLAN A
(BASILDON BOROUGH COUNCIL,
BRENTWOOD BOROUGH COUNCIL AND
THURROCK COUNCIL)

nationalgrid

PINS Application Number


EN020027

National Grid Drawing Reference

AENC-MMAC-ENG-DWG-0084


Scale	Sheet Size	Sheet	Issue
1:6,000	A0	PLAN A	D

FOR CONTINUATION SEE PLAN B

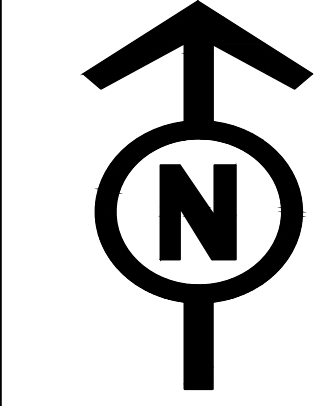

THE NATIONAL GRID (NORWICH TO TILBURY) ORDER
ACCESS, RIGHTS OF WAY & PUBLIC RIGHTS OF NAVIGATION PLANS
- PROPOSED CHANGE APPLICATION 1
REGULATION 5(2)(k)
SECTION H, PLAN B
(THURROCK COUNCIL)

Application Document 2.5

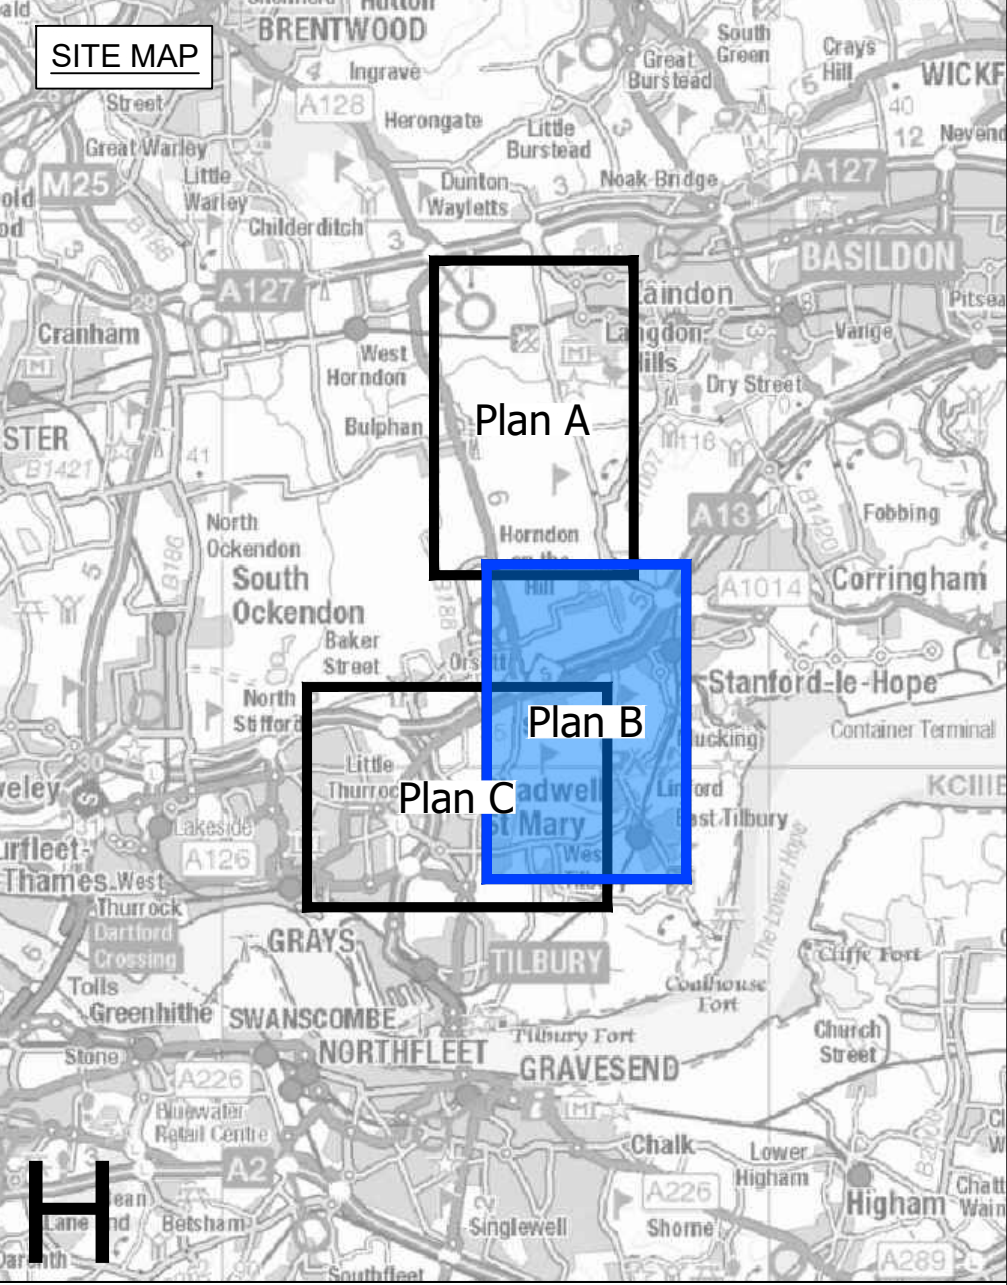


H

- Legend**
- Local authority boundary
 - Section boundary & local authority boundary
 - Section boundary
 - Sheet outline index
 - Order Limits
- Street Works**
- Street management: start/end point of temporary closure
 - Street management: temporary closure
 - Street management: temporary closure (managed)
 - Example reference for temporary closure
 - Street management: temporary diversion
 - Example reference for temporary diversion
 - Access point
 - Example reference for temporary site access point
 - Example reference for permanent site access point
 - Example reference for permanent alteration of street layout
- Public Rights of Way**
- Public Right of Way existing (with accompanying Local Highway Authority reference number)
 - Public Right of Way temporary closure
 - Public Right of Way temporary closure (managed)
 - Example reference for Public Right of Way
 - Public Right of Way temporary diversion
 - Example reference for temporary diverted Public Right of Way

- Notes**
- These plans show the Order Limits and potential location for the works. Due to the need for future flexibility, National Grid will be applying for Order Limits and Limits of Deviation within its Development Consent Order, within which any final alignment would lie.
 - For additional detail on the plan suites, please refer to the Guide to Plans (document reference 2.0), located in the Volume 2 of the DCO application.
 - This drawing is scaled at paper size A0, therefore any prints taken at smaller sizes will affect accuracy of the measurement units and should not be scaled against.
 - These plans should be read in conjunction with Schedule 5 (Streets subject to street works), Schedule 6 (Streets subject to alteration of layout), Schedule 8 (Streets and PRoW to be temporarily closed) and Schedule 9 (Access to works) of the Development Consent Order.
 - Where highways are identified as managed this refers to management of construction vehicles crossing the route. Where Public Rights of Way (PRoW) are identified as managed this refers to management of the PRoW, as well as construction activities. Temporary diversions of PRoW will also be subject to management where they interact with construction activities.

Coordinate System: British National Grid
Sheet X Centroid Coordinate: 585180 Sheet Y Centroid Coordinate: 182531

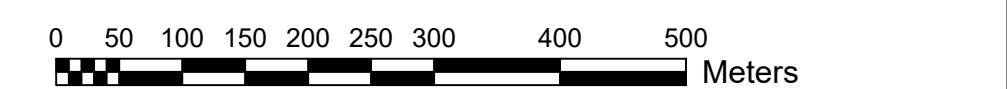

BACKGROUND MAPPING INFORMATION HAS BEEN REPRODUCED FROM THE ORDNANCE SURVEY BY PERMISSION OF ORDNANCE SURVEY OF THE CONTROLLER OF HIS MAJESTY'S STATIONERY OFFICE. © CROWN COPYRIGHT AND DATABASE RIGHTS (2025) LICENCE OS100024241 AND AC000087948.

Issue	Date	Remarks	Drawn	Checked	Approved
D	JUL-2026	For deadline seven	TC	DR	KR
C	JUN-2026	For deadline five	TC	DK	KR
B	MAY-2026	For deadline four	MC	LC	KR
A	AUG-2025	For DCO submission	MC	DC	KR

Title

THE NATIONAL GRID (NORWICH TO TILBURY) ORDER
ACCESS, RIGHTS OF WAY & PUBLIC
RIGHTS OF NAVIGATION PLANS
REGULATION 5(2)(k)
SECTION H, PLAN B
(THURROCK COUNCIL)

PINS Application Number

EN020027

National Grid Drawing Reference

AENC-MMAC-ENG-DWG-0084

Scale

1:6,000

Sheet Size


A0

Sheet

PLAN B


Issue

D

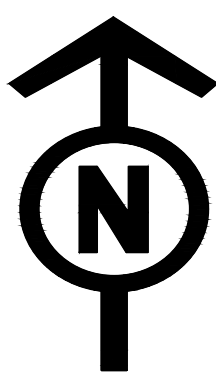

THE NATIONAL GRID (NORWICH TO TILBURY) ORDER
ACCESS, RIGHTS OF WAY & PUBLIC RIGHTS OF NAVIGATION PLANS - PROPOSED CHANGE APPLICATION 1
REGULATION 5(2)(k)
SECTION H, PLAN C
(THURROCK COUNCIL)

Application Document 2.5

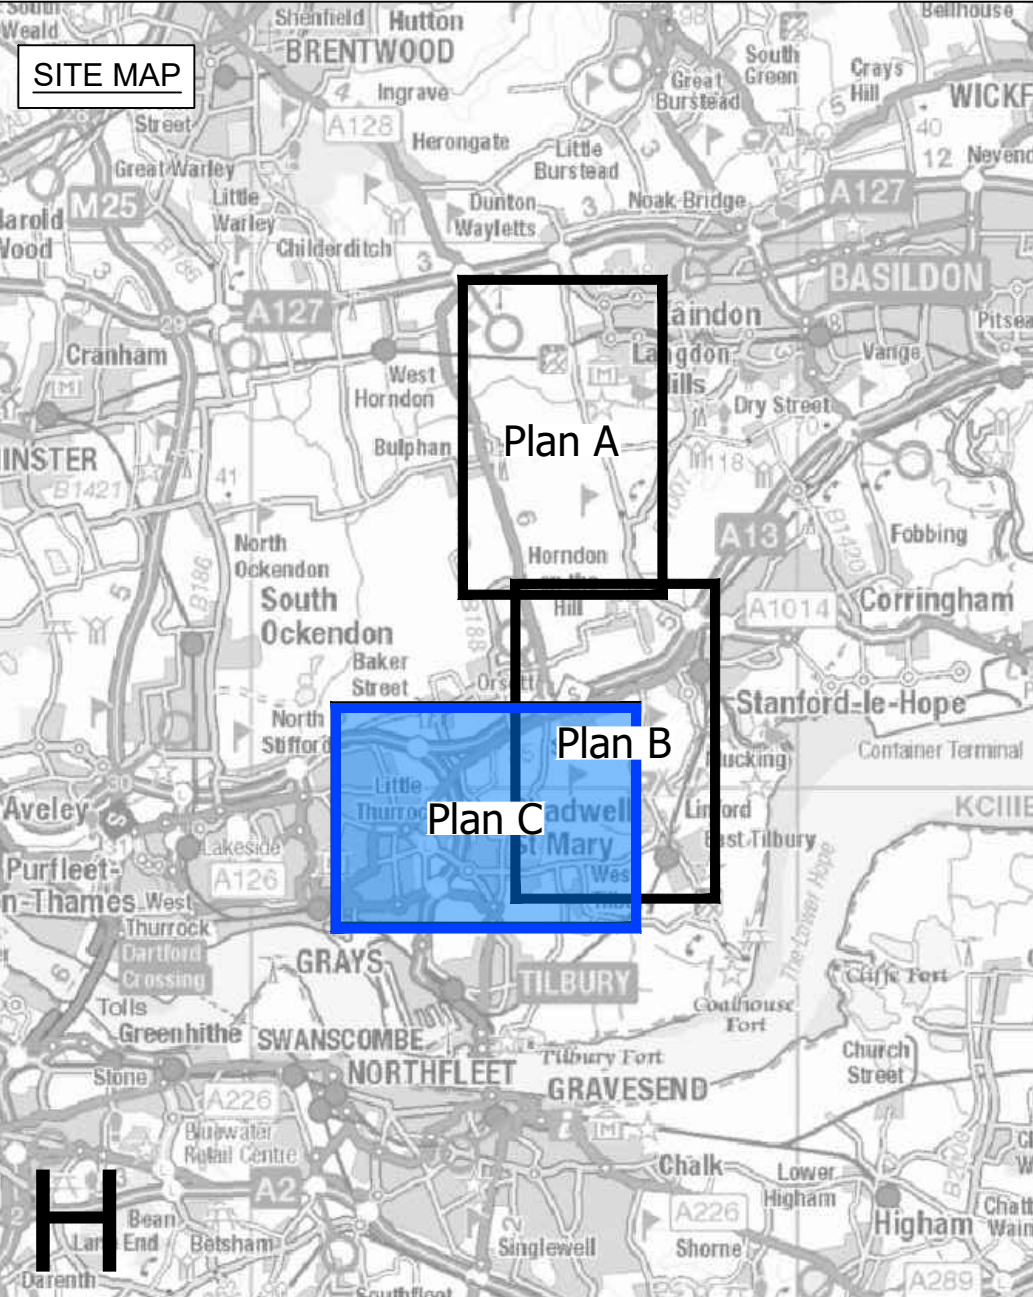

Legend

- Local authority boundary
- Section boundary & local authority boundary
- Section boundary
- Sheet outline index
- Order Limits

Street Works

- Street management: start/end point of temporary closure
- Street management: temporary closure
- Street management: temporary closure (managed)
- Example reference for temporary closure
- Street management: temporary diversion
- Example reference for temporary diversion
- Access point
- Example reference for temporary site access point
- Example reference for permanent site access point
- Example reference for permanent alteration of street layout

Public Rights of Way

- Public Right of Way existing (with accompanying Local Highway Authority reference number)
- Public Right of Way temporary closure
- Public Right of Way temporary closure (managed)
- Example reference for Public Right of Way
- Public Right of Way temporary diversion
- Example reference for temporary diverted Public Right of Way

- Notes**
- These plans show the Order Limits and potential location for the works. Due to the need for future flexibility, National Grid will be applying for Order Limits and Limits of Deviation within its Development Consent Order, within which any final alignment would lie.
 - For additional detail on the plan suites, please refer to the Guide to Plans (document reference 2.0), located in the Volume 2 of the DCO application.
 - This drawing is scaled at paper size A0, therefore any prints taken at smaller sizes will affect accuracy of the measurement units and should not be scaled against.
 - These plans should be read in conjunction with Schedule 5 (Streets subject to street works), Schedule 6 (Streets subject to alteration of layout), Schedule 8 (Streets and ProW to be temporarily closed) and Schedule 9 (Access to works) of the Development Consent Order.
 - Where highways are identified as managed this refers to management of construction vehicles crossing the route. Where Public Rights of Way (ProW) are identified as managed this refers to management of the ProW, as well as construction activities. Temporary diversions of ProW will also be subject to management where they interact with construction activities.

0 50 100 150 200 250 300 400 500 Meters

Coordinate System: British National Grid
Sheet X Centroid Coordinate: 665022 Sheet Y Centroid Coordinate: 182531

BACKGROUND MAPPING INFORMATION HAS BEEN REPRODUCED FROM THE ORDNANCE SURVEY BY PERMISSION OF ORDNANCE SURVEY OF THE CONTROLLER OF HIS MAJESTY'S STATIONERY OFFICE. © CROWN COPYRIGHT AND DATABASE RIGHTS (2025) LICENCE OS100024241 AND AC0000807948.

Issue	Date	Remarks	Drawn	Checked	Approved
D	JUL-2026	For deadline seven	TC	DR	KR
C	JUN-2026	For deadline five	TC	DK	KR
B	MAY-2026	For deadline four	MC	DC	KR
A	AUG-2025	For DCO submission	MC	DC	KR

THE NATIONAL GRID (NORWICH TO TILBURY) ORDER
ACCESS, RIGHTS OF WAY & PUBLIC RIGHTS OF NAVIGATION PLANS
REGULATION 5(2)(k)
SECTION H, PLAN C
(THURROCK COUNCIL)

nationalgrid

PIINS Application Number EN020027

National Grid Drawing Reference
AENC-MMAC-ENG-DWG-0084

Scale	Sheet Size	Sheet	Issue
1: 6000	A0	PLAN C	D

National Grid plc
National Grid House,
Warwick Technology Park,
Gallows Hill, Warwick.
CV34 6DA United Kingdom

Registered in England and Wales
No. 4031152
nationalgrid.com