

AENC-ARC-ENV-REP-0008

Norwich to Tilbury

Volume 7: Other Documents

Document: 7.12 Visualisations - Part 4 - Clean Version


Final Issue B

July 2026

Planning Inspectorate Reference: EN020027


Infrastructure Planning (Applications: Prescribed Forms and Procedure)
Regulations 2009 Regulation 5(2)(q)

nationalgrid

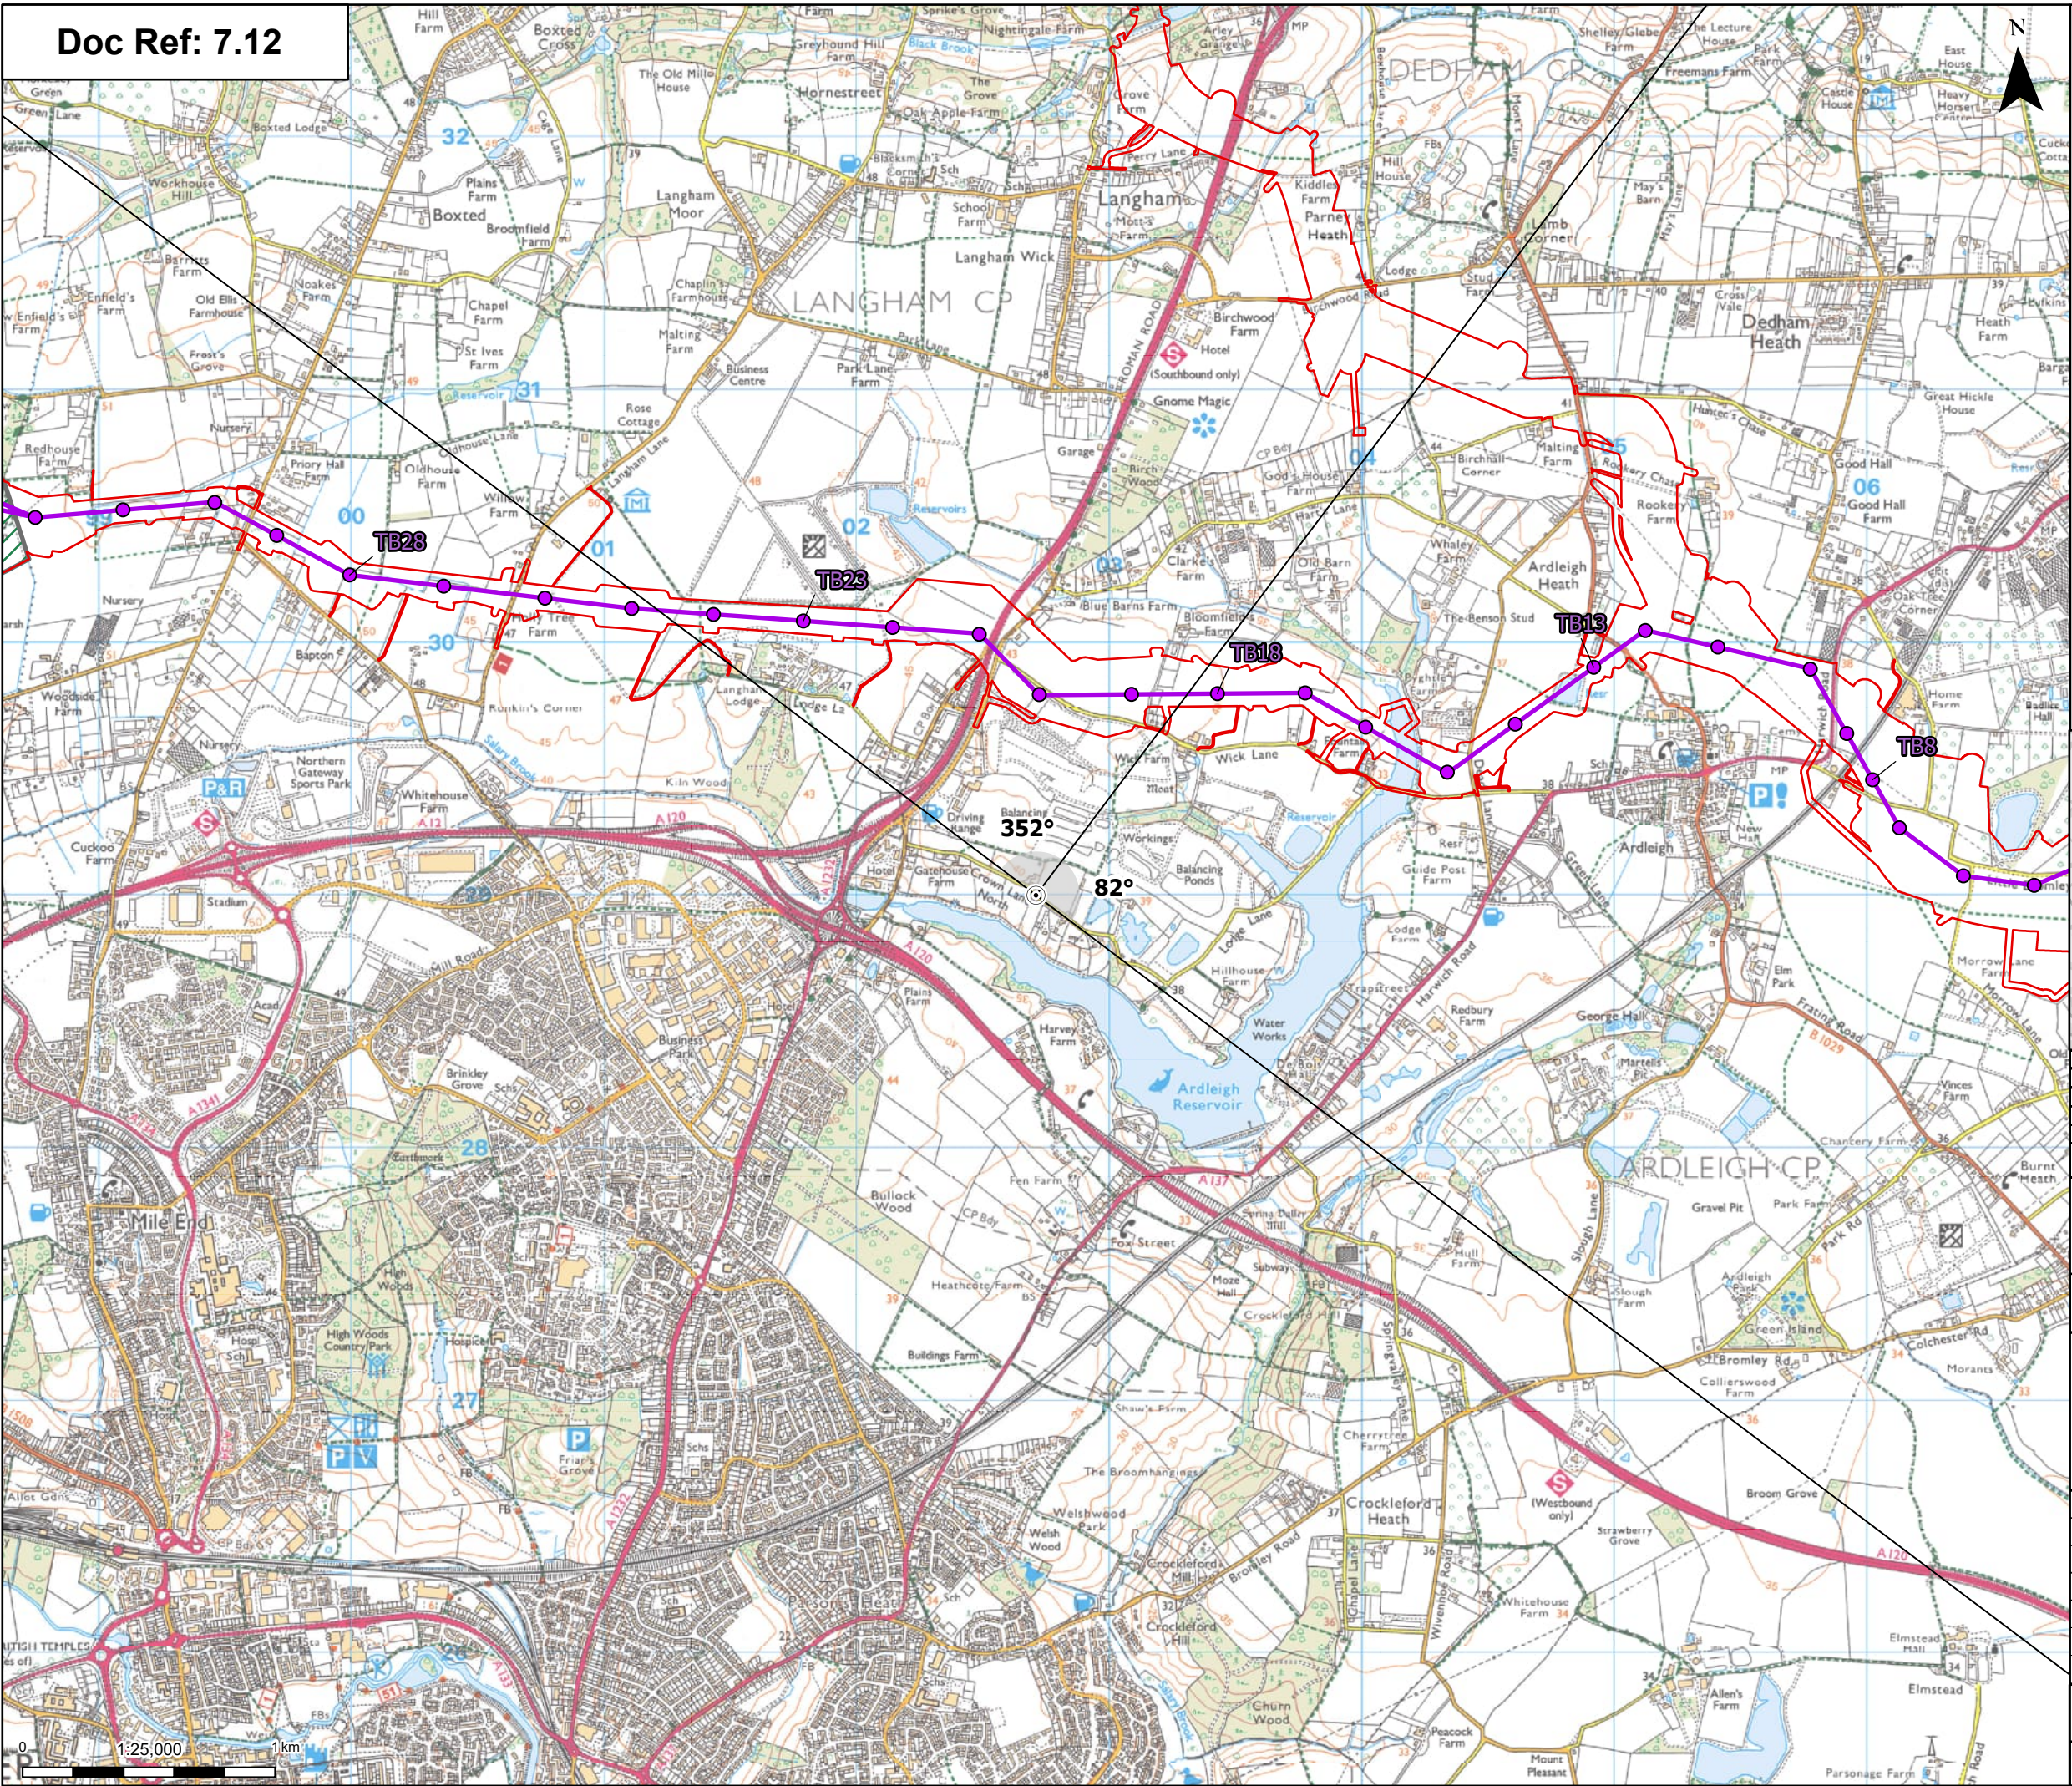

-  Order limits
-  Viewpoint location
-  90° Field of view
-  Proposed environmental and mitigation area
-  Proposed overhead line alignment
-  Proposed standard lattice pylon location

Notes:
Detailed visualisations for each 90 degree horizontal fields of view illustrated in the plan are included in the accompanying visualisation document.
© Crown copyright and database rights 2024 Ordnance Survey 10000808122, Contains public information licensed under the Open Government Licence v3.0. © National Grid UK

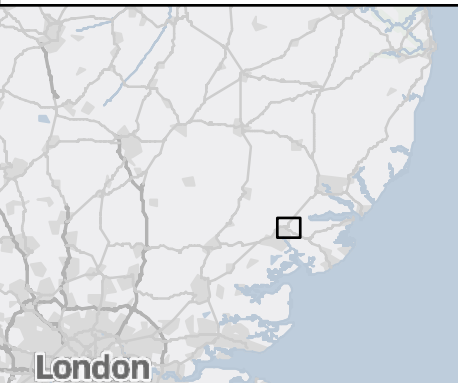

A	Aug 2025	FOR DCO APPLICATION	TH	BG
Rev	Date	Description	Drawn	Check

nationalgrid PROJECT: Norwich to Tilbury

Planning Inspectorate App Number: EN02
Regulation 5(2)(a)

Title: Figure 7.12.F90_VP3.23a
Viewpoint 3.23: Crown Lane North, n
Ardleigh Reservoir

Designed	L. Cargill	Date	August 20
Drawn	T. Hardie	Date	August 20
Checked	B. Greatrix	Date	August 20
Approved	K. Burrows	Date	August 20
Scale:	1/25,000	Datum:	AOD
Original Size:	A3	Grid:	OS
Suitability Code:	A2	Project Number:	100592

Suitability Description:


Accepted as Concept Stage

Drawing Number: 10059280-ARC-EBD-ZZ-DR-ZZ-00566-A2-P01

© Crown copyright and database rights 2024 Ordnance Survey/A00000808122. Contains public sector information licensed under the Open Government Licence v3.0. © National Grid UK



Baseline Photograph

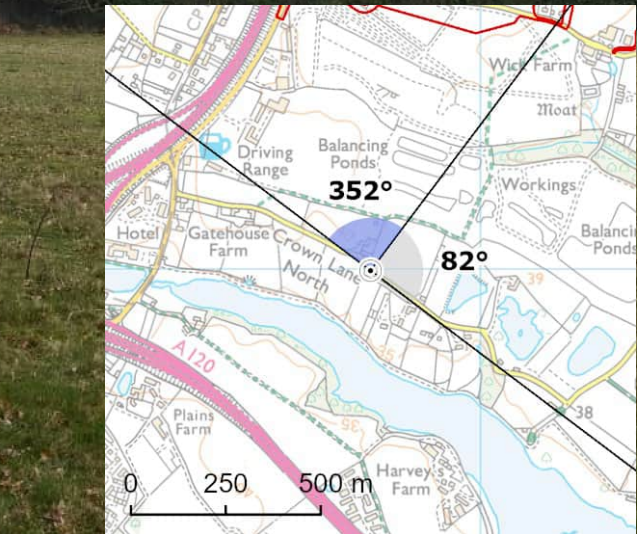

View flat at a comfortable arm's length



Photomontage

View flat at a comfortable arm's length

© Crown copyright and database rights 2024 Ordnance Survey 1000088122. Contains public sector information licensed under the Open Government Licence (v3.0). © National Grid UK



Baseline Photograph


View flat at a comfortable arm's length

© Crown copyright and database rights 2024 Ordnance Survey 1000088122. Contains public sector information licensed under the Open Government Licence v3.0. © National Grid UK




Photomontage

View flat at a comfortable arm's length

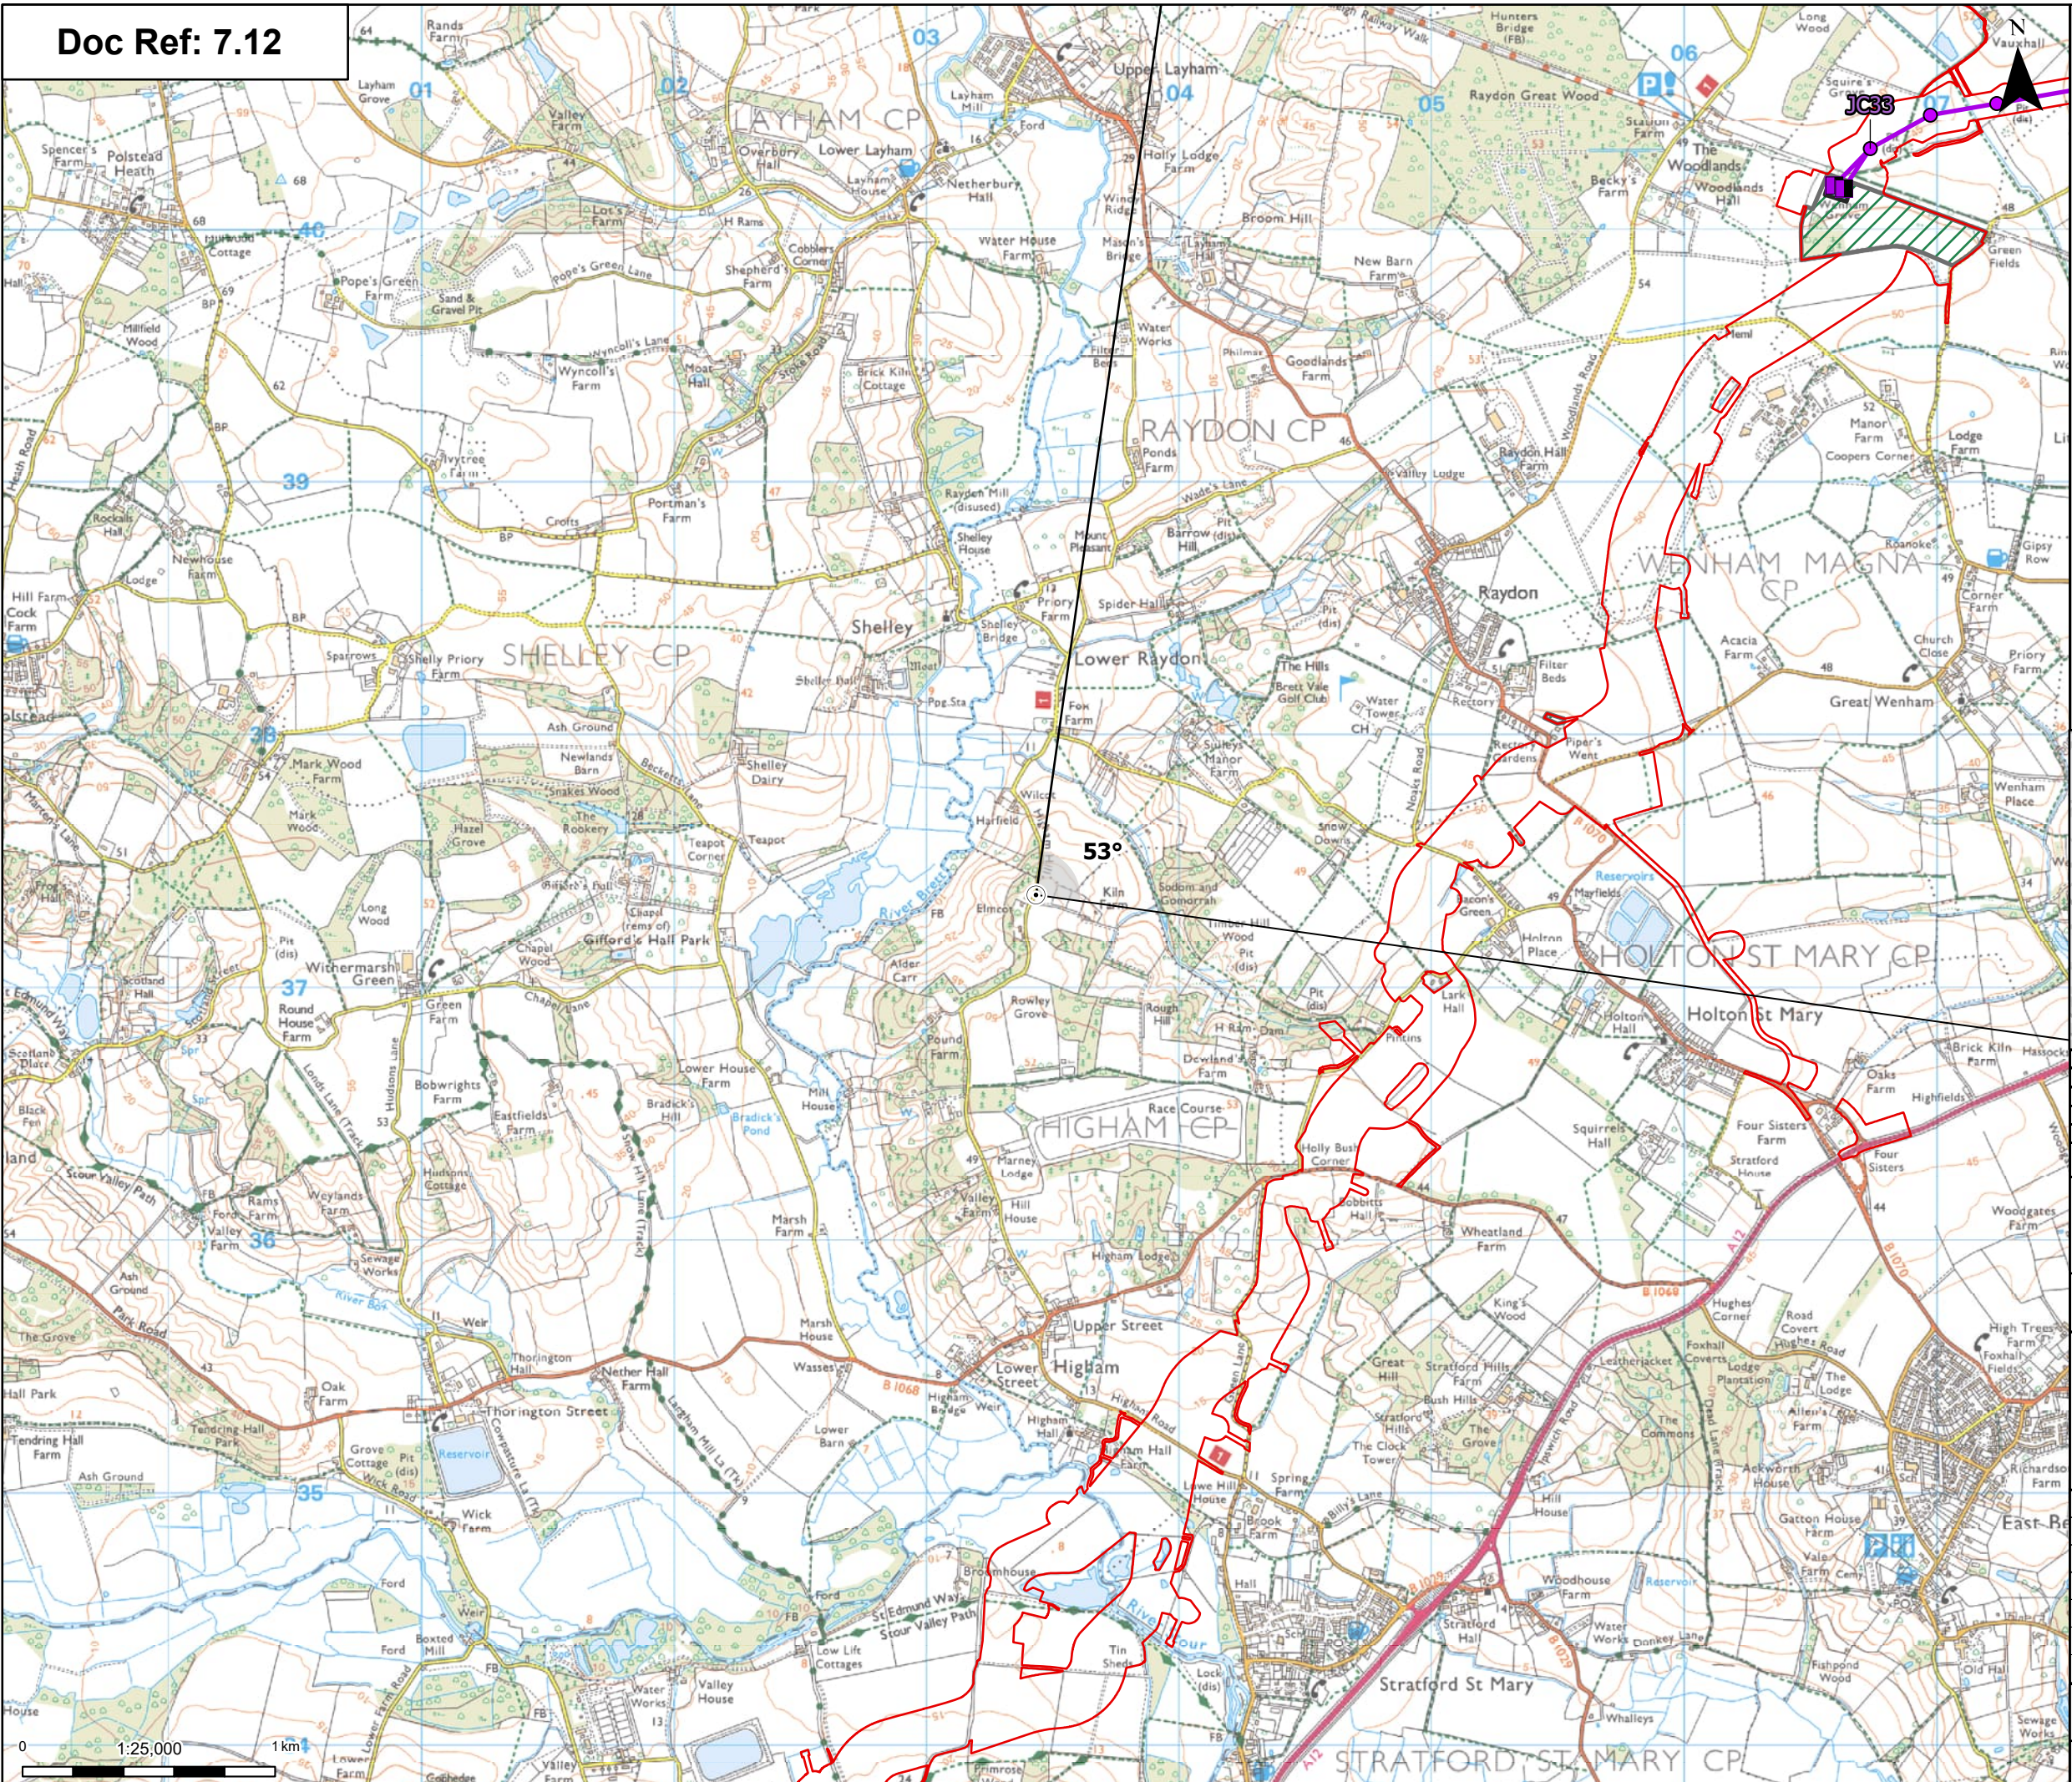

-  Order limits
-  Viewpoint location
-  90° Field of view
-  Proposed environmental and mitigation area
-  Proposed cable sealing end compound
-  Proposed overhead line alignment
-  Proposed full line tension gantry
-  Proposed standard lattice pylon location

Notes:
Detailed visualisations for each 90 degree horizontal fields of view illustrated in the plan are included in the accompanying visualisation document.
© Crown copyright and database rights 2024 Ordnance Survey 1000008122, Contains public information licensed under the Open Government Licence v3.0. © National Grid UK

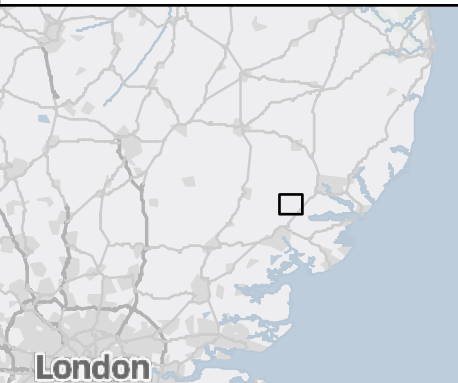

A	Aug 2025	FOR DCO APPLICATION	TH	BG
Rev	Date	Description	Drawn	Check

nationalgrid PROJECT: Norwich to Tilbury

Planning Inspectorate App Number: EN02
Regulation 5(2)(a)

Title: _____

Figure 7.12.F91_VP3.24a
Viewpoint 3.24: Higham Hill, south of L
Raydon

Designed	L. Cargill	Date	August 20
Drawn	T. Hardie	Date	August 20
Checked	B. Greatrix	Date	August 20
Approved	K. Burrows	Date	August 20
Scale:	1:25,000	Datum:	AOD
Original Size:	A3	Grid:	OS
Suitability Code:	A2	Project Number:	1005921


Accepted as Concept Stage

Drawing Number:
10059280-ABC-EBD-7Z-DB-7Z-00567-A2-P01

© Crown copyright and database rights 2024 Ordnance Survey/A00000808122. Contains public sector information licensed under the Open Government Licence (v3.0). © National Grid UK




Baseline Photograph

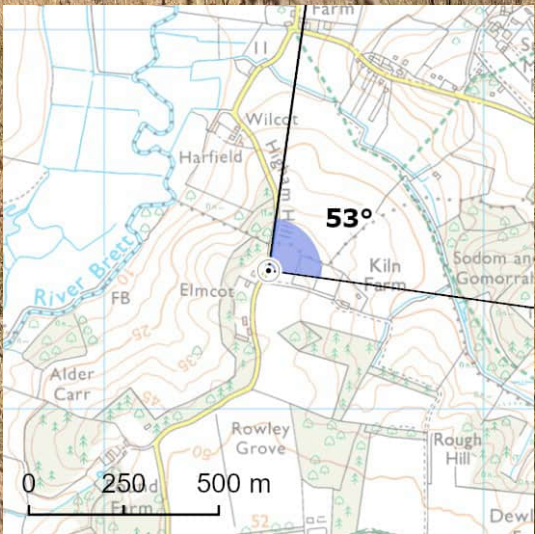


View flat at a comfortable arm's length


© Crown copyright and database rights 2024 Ordnance Survey/A000008122. Contains public sector information licensed under the Open Government Licence v3.0. © National Grid UK

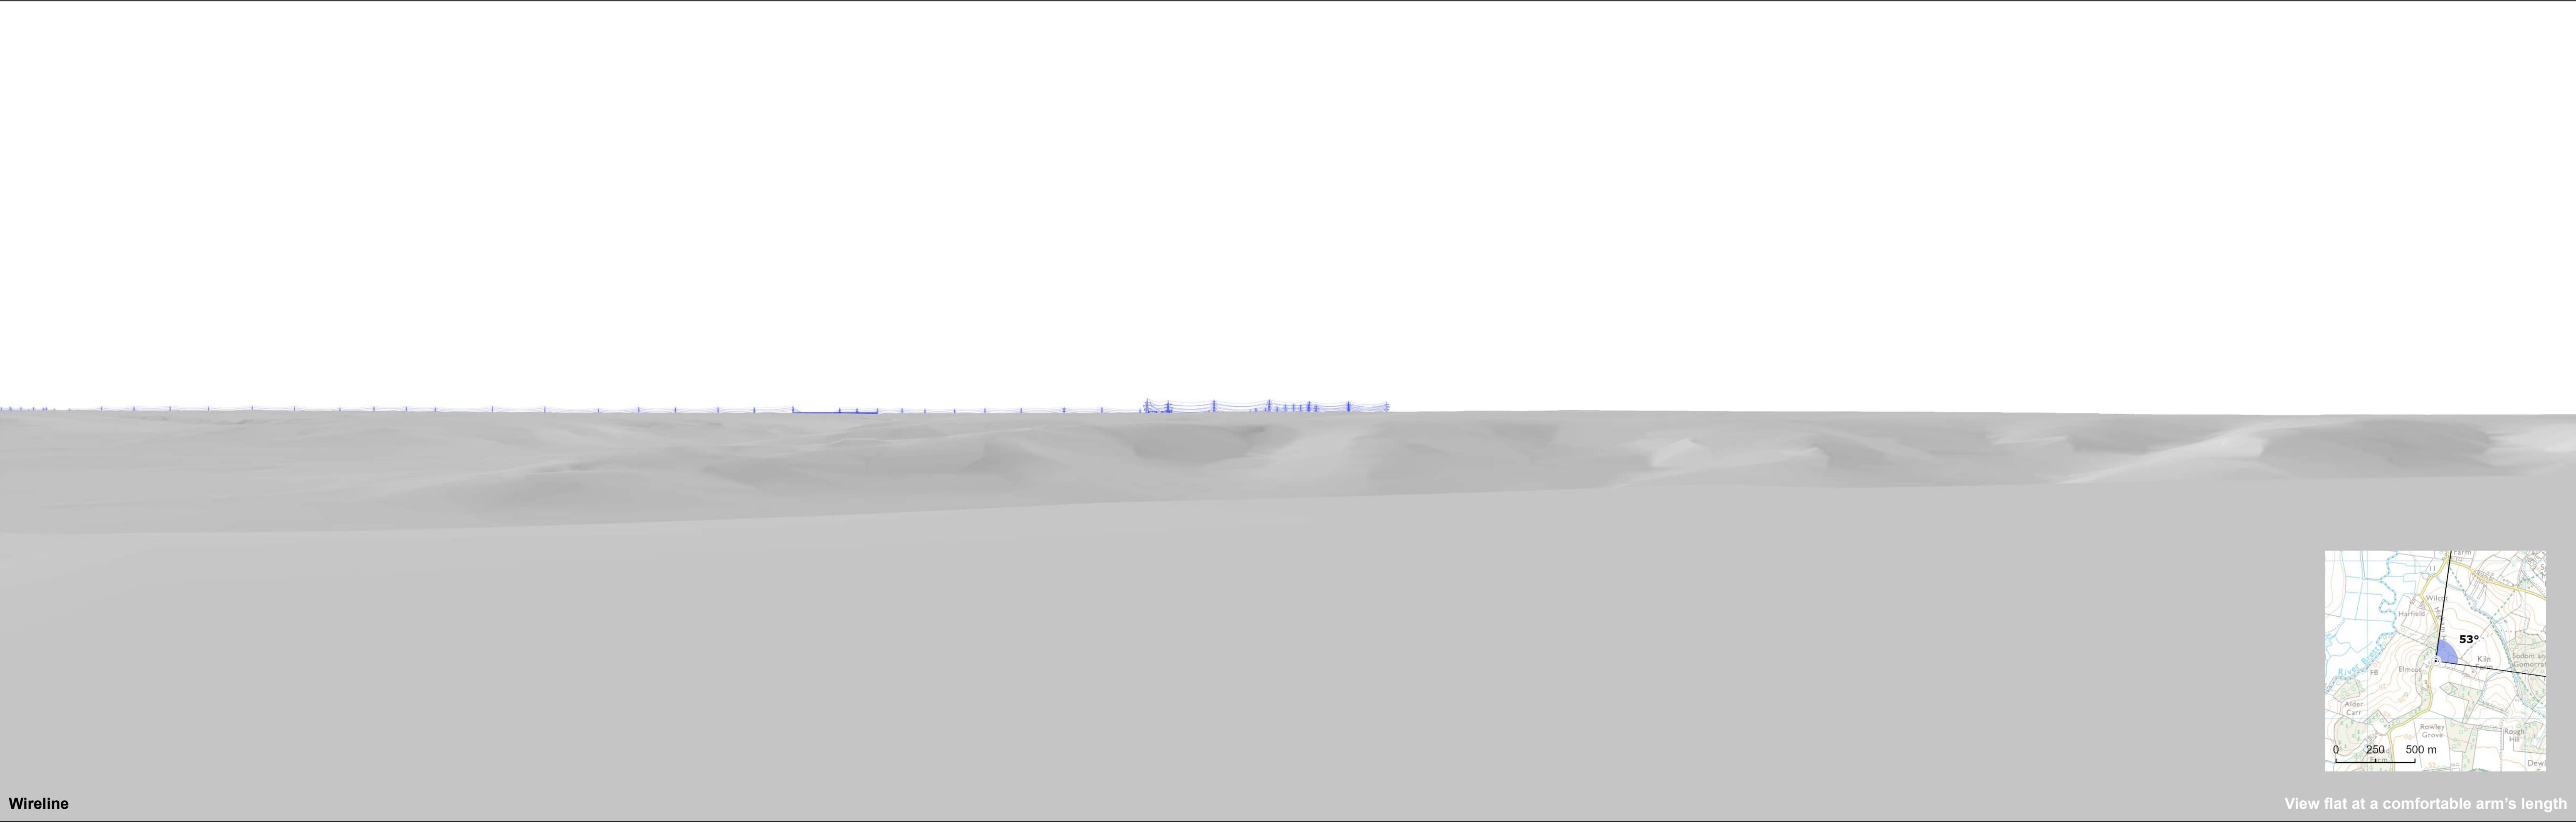

Wireline

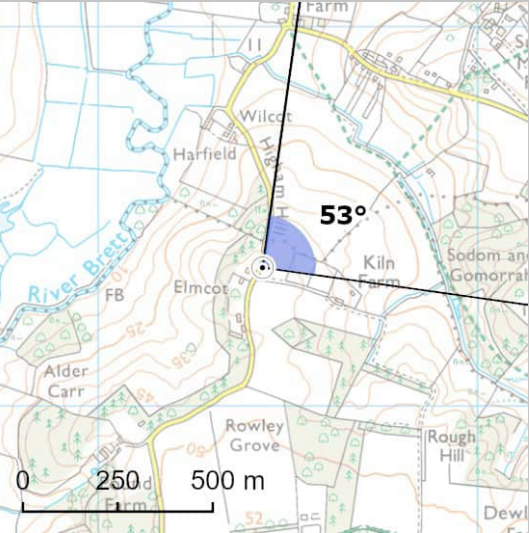


View flat at a comfortable arm's length

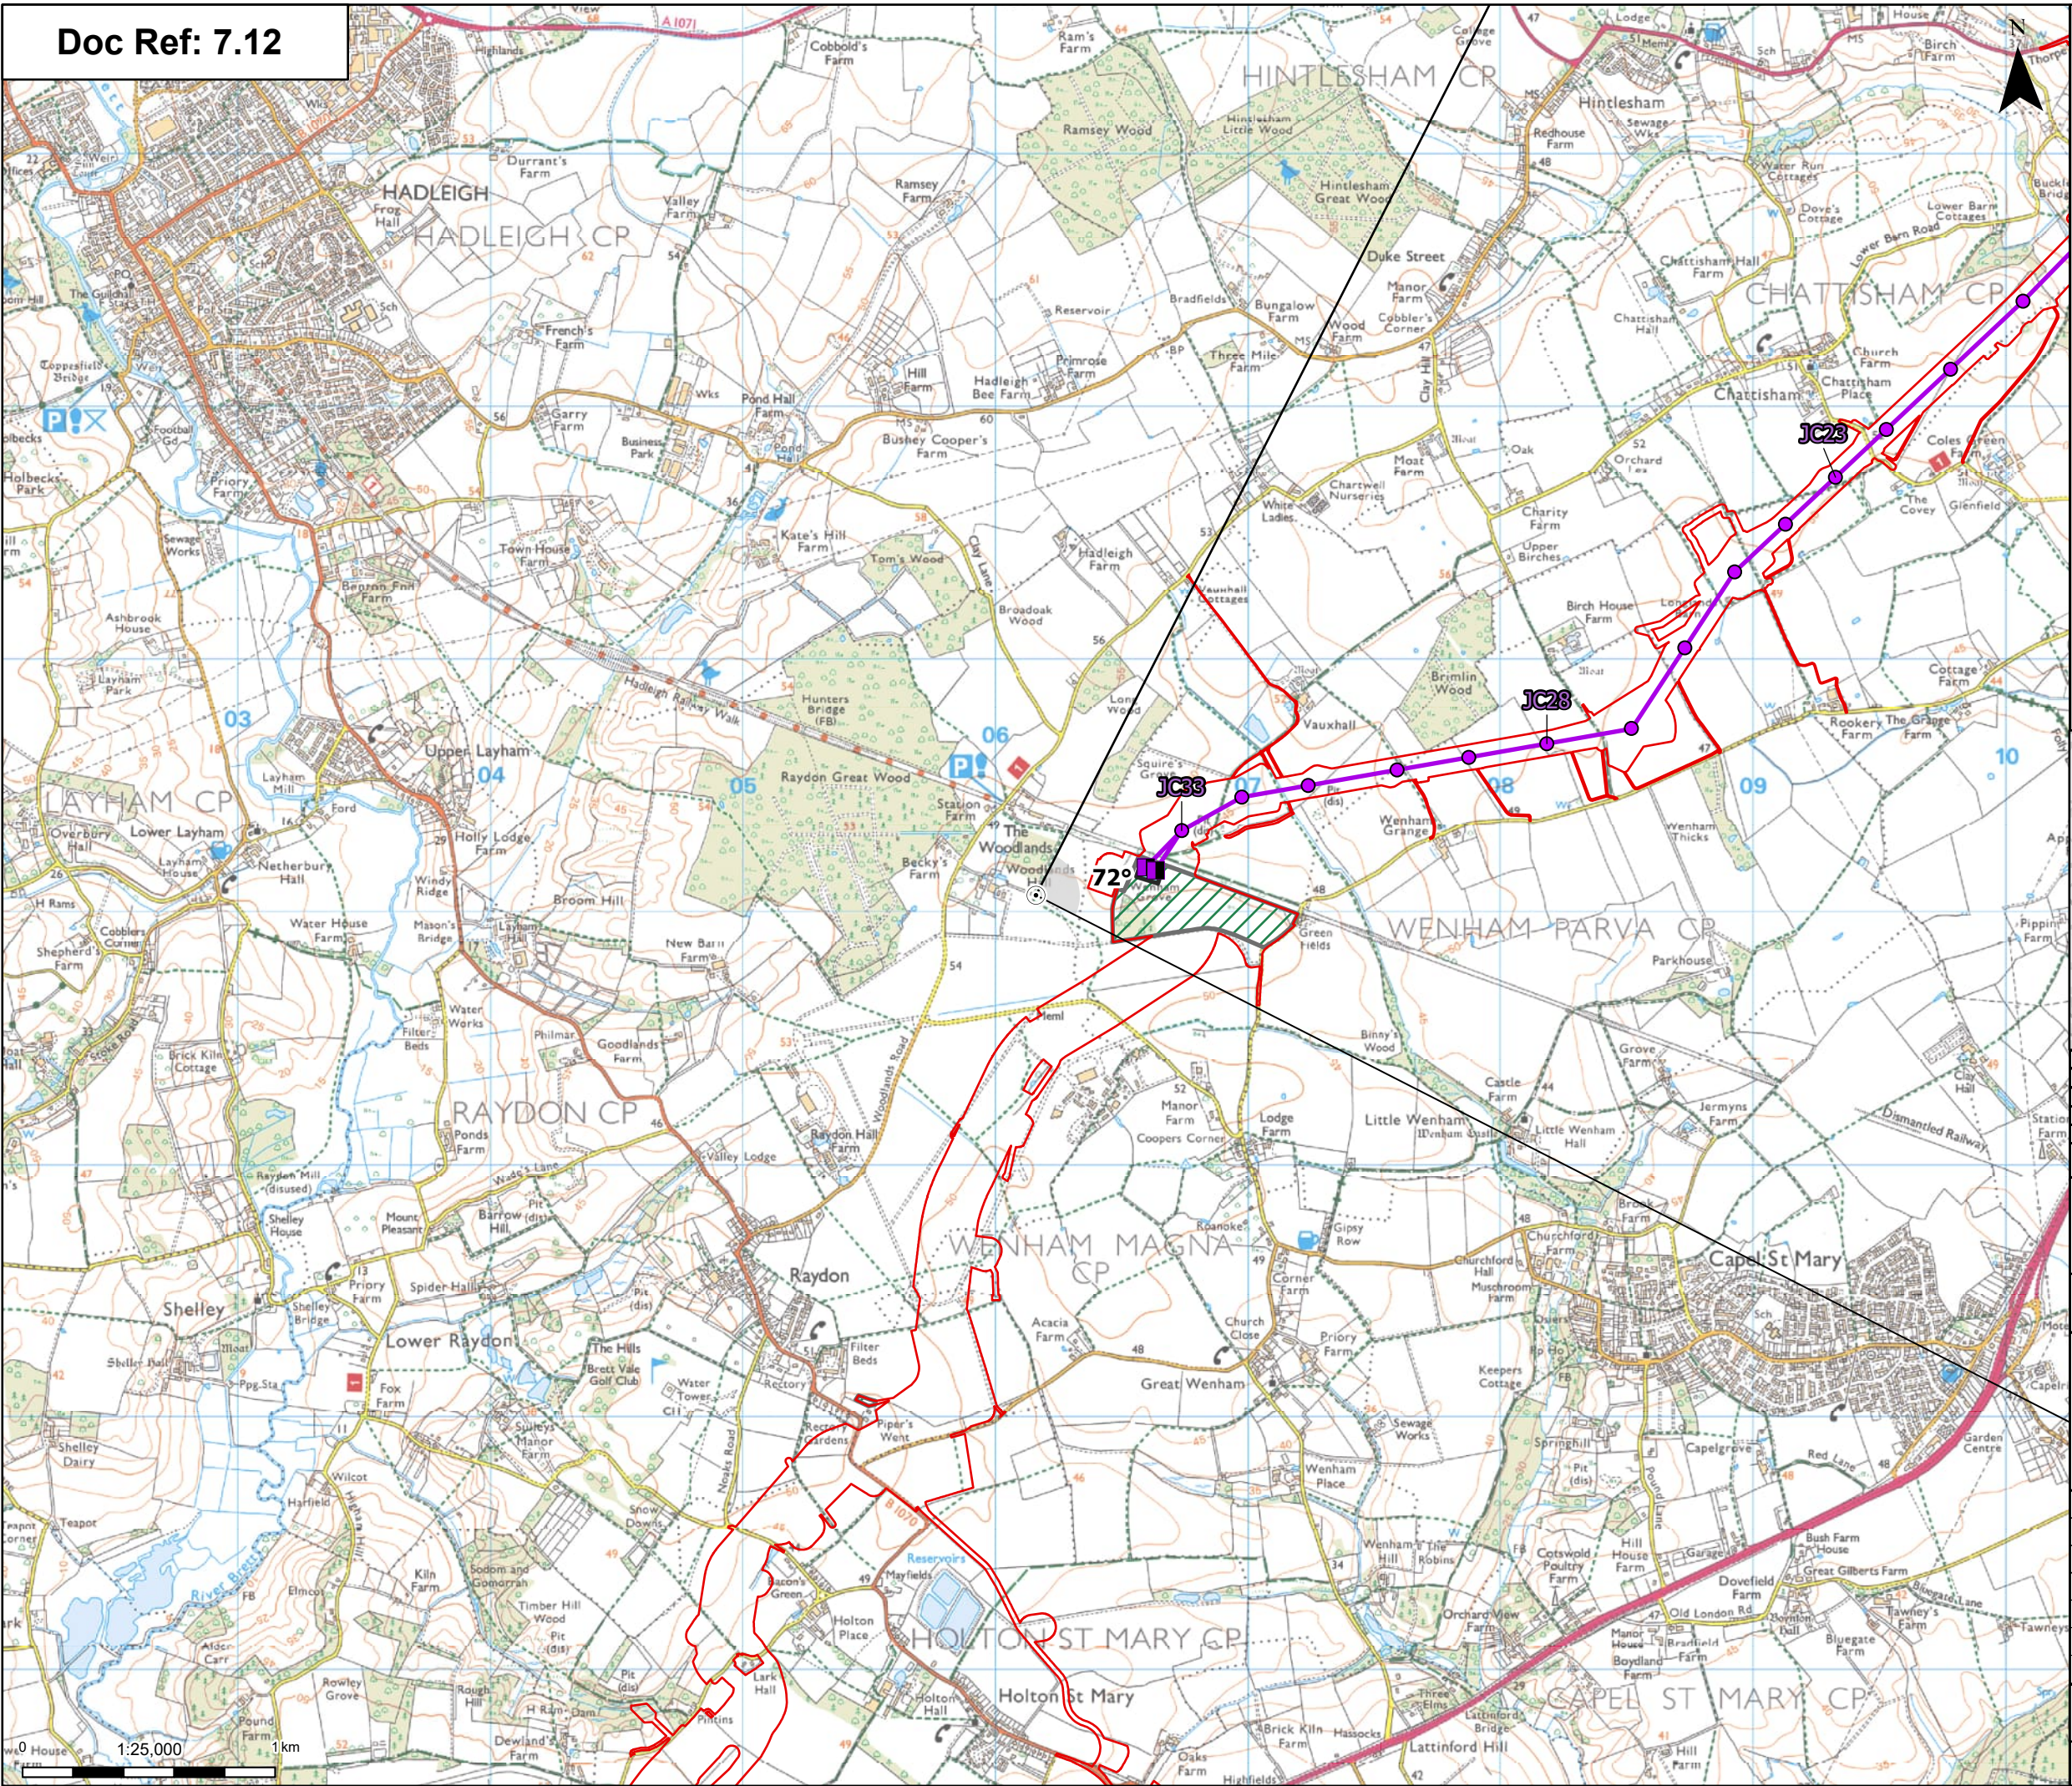

-  Order limits
-  Viewpoint location
-  90° Field of view
-  Proposed environmental and mitigation area
-  Proposed cable sealing end compound
-  Proposed overhead line alignment
-  Proposed full line tension gantry
-  Proposed standard lattice pylon location

Notes:
Detailed visualisations for each 90 degree horizontal fields of view illustrated in the plan are included in the accompanying visualisation document.
© Crown copyright and database rights 2024 Ordnance Survey 100008122, Contains public information licensed under the Open Government Licence v3.0, © National Grid UK

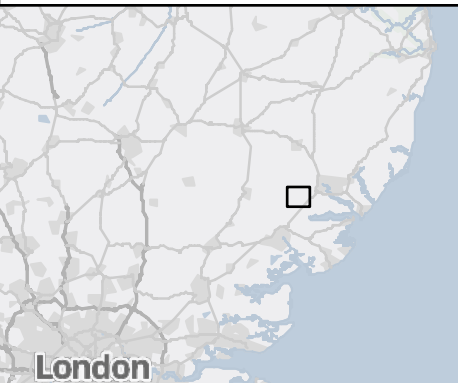

A	Aug 2025	FOR DCO APPLICATION	TH	BG
Rev	Date	Description	Drawn	Check

nationalgrid PROJECT:
Norwich to
Tilbury

Planning Inspectorate App Number: EN02
Regulation 5(2)(a)


Title:

Figure 7.12.F92_VP3.25a
Viewpoint 3.25: PRoW near Woodland
(Raydon 5)


Designed	L. Cargill	Date	August 20
Drawn	T. Hardie	Date	August 20
Checked	B. Greatrix	Date	August 20
Approved	K. Burrows	Date	August 20
Scale:	1:25,000	Datum:	AOD
Original Size:	A3	Grid:	OS
Suitability Code:	A2	Project Number:	100592

Accepted as Concept Stage

Drawing Number:
10059280-ARC-EBD-ZZ-DR-ZZ-00568-A2-P01

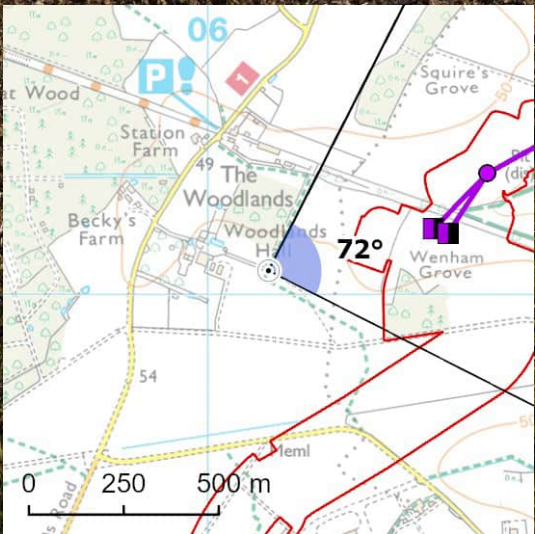


View flat at a comfortable arm's length

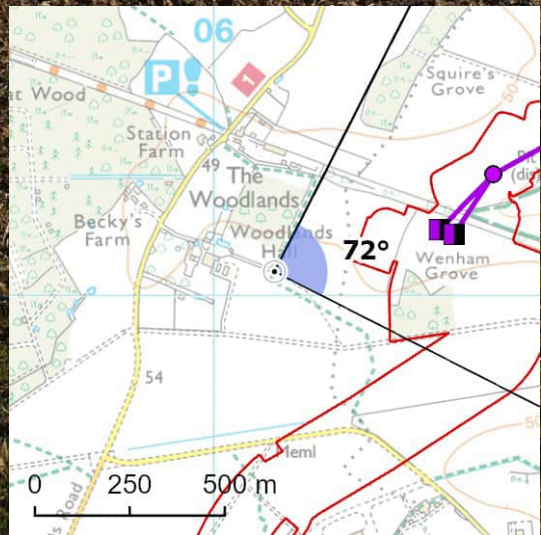



Photomontage: Year 15


View flat at a comfortable arm's length

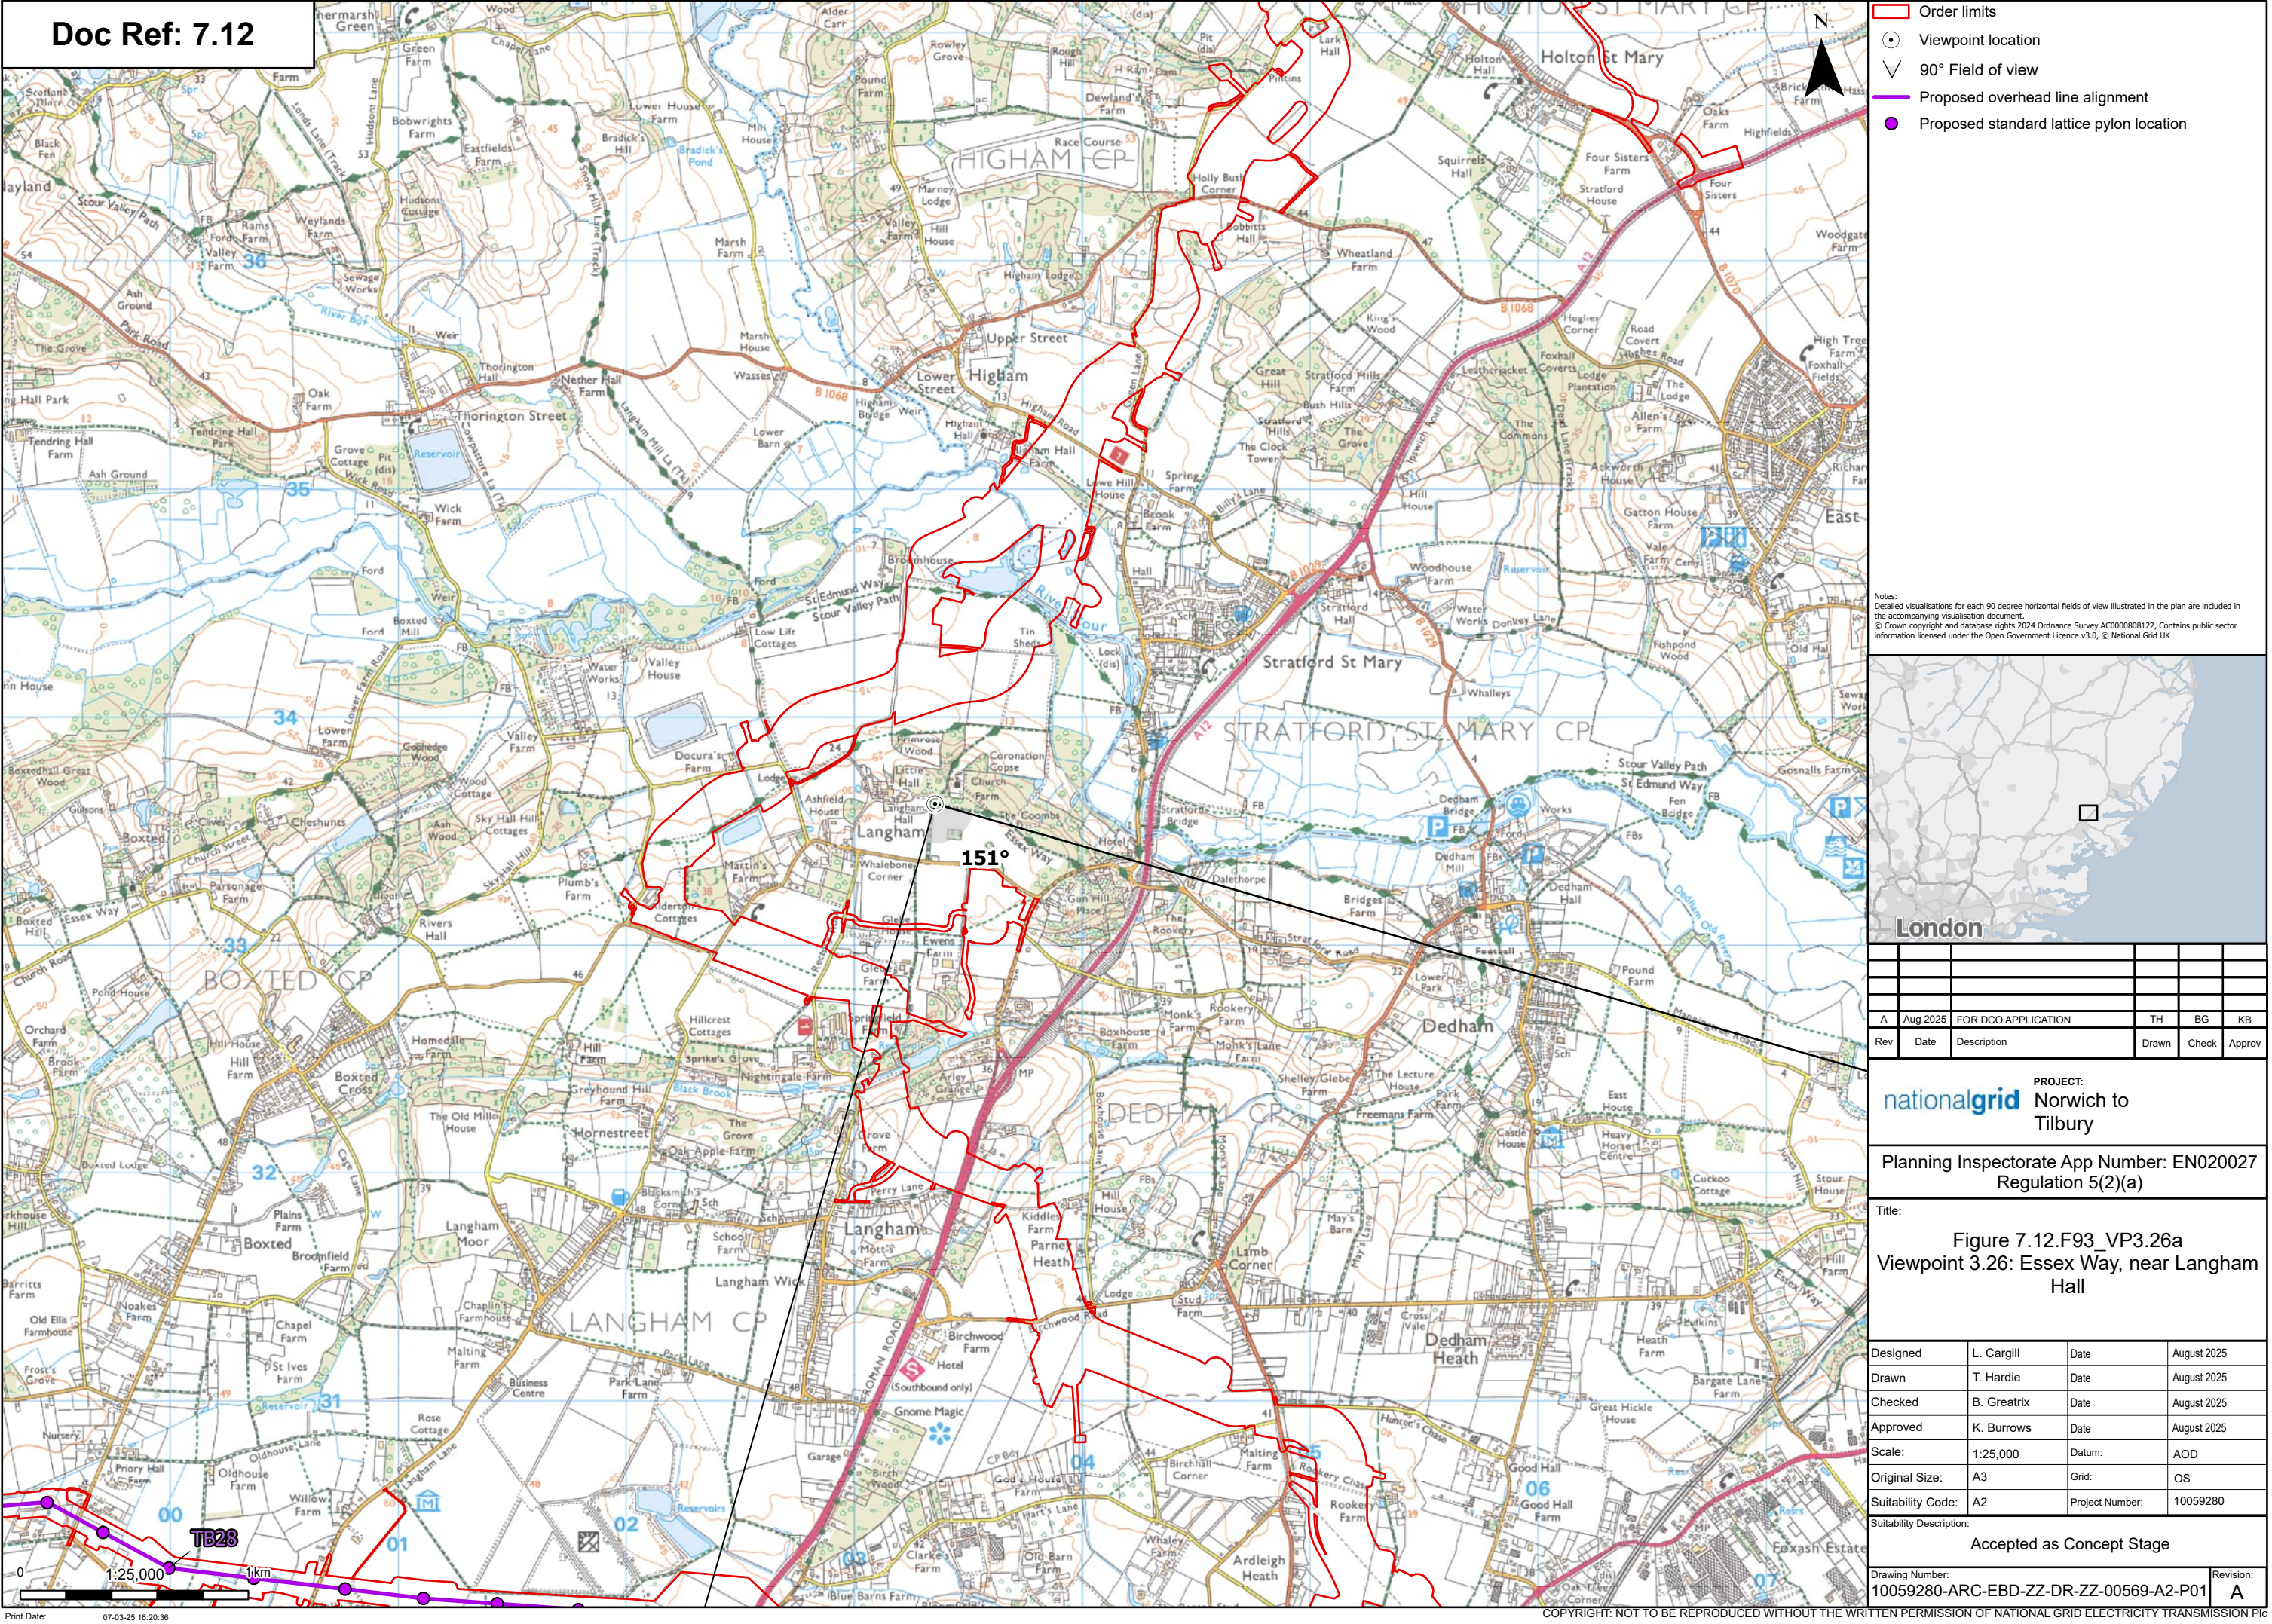

© Crown copyright and database rights 2024 Ordnance Survey/A00000848122. Contains public sector information licensed under the Open Government Licence v3.0. © National Grid UK




Baseline Photograph

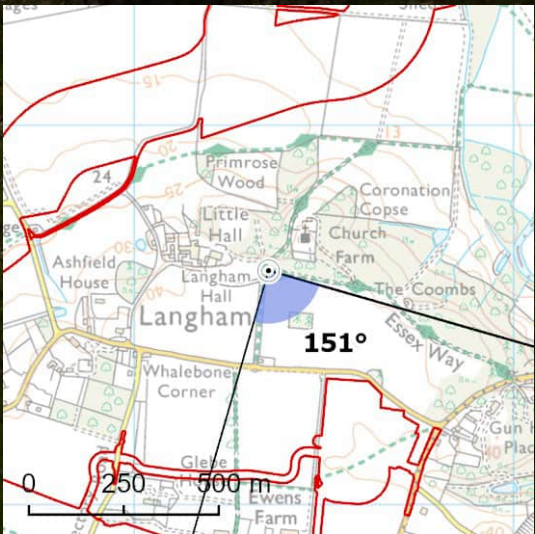


View flat at a comfortable arm's length

Doc Ref: 7.12

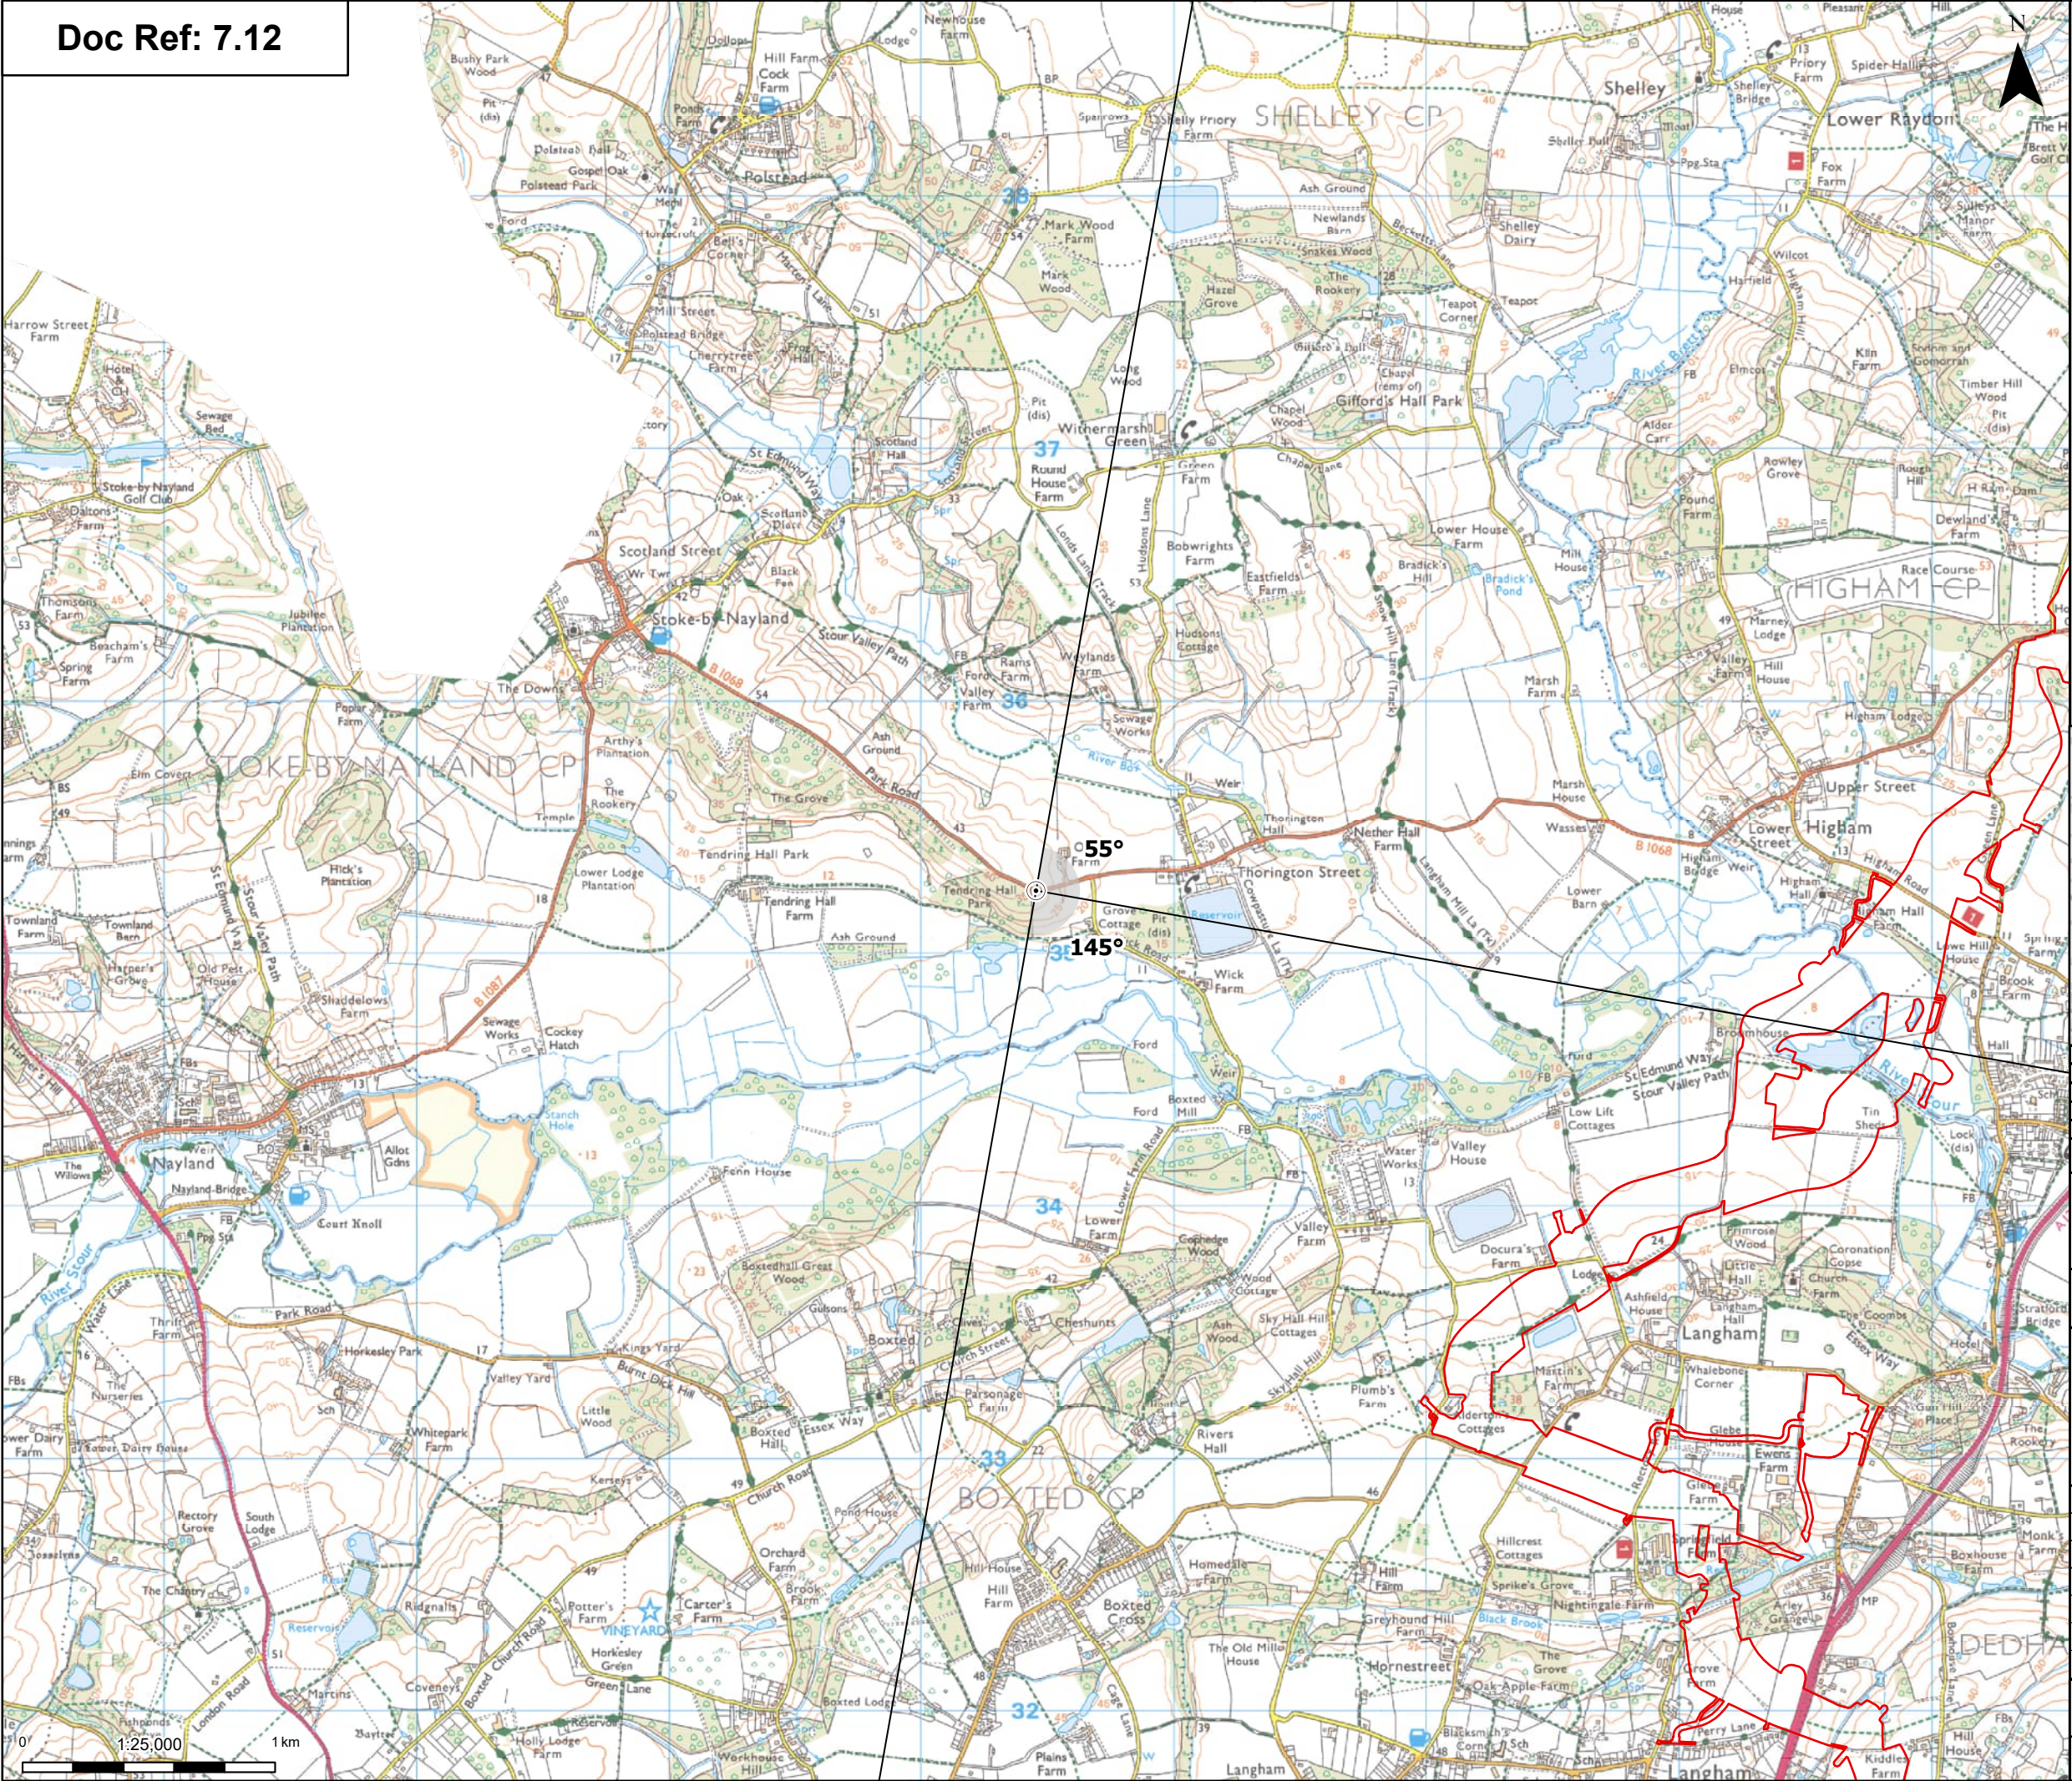

- ☐ Order limits
- ☒ Viewpoint location
- ☐ 90° Field of view

Notes:
Detailed visualisations for each 90 degree horizontal fields of view illustrated in the plan are included in the accompanying visualisation document.
© Crown copyright and database rights 2024 Ordnance Survey AC0000808122. Contains public sector information licensed under the Open Government Licence v3.0, © National Grid UK

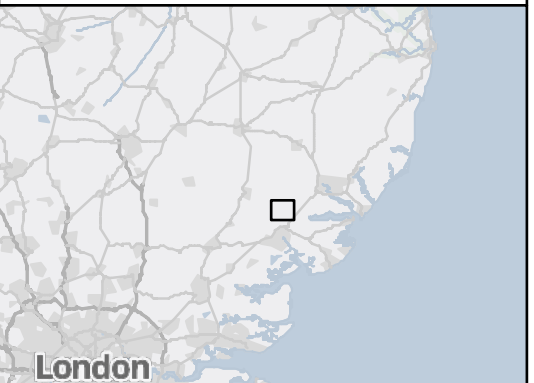

A	Aug 2025	FOR DCO APPLICATION	TH	BG	KB
Rev	Date	Description	Drawn	Check	Approv

nationalgrid PROJECT: Norwich to Tilbury

Planning Inspectorate App Number: EN02002
Regulation 5(2)(a)

Title: Figure 7.12.F94_VP3.27a
Viewpoint 3.27: B1066 Park Road, near
Thorington Street

Designed	L. Cargill	Date	August 2025
Drawn	T. Hardie	Date	August 2025
Checked	B. Greatrix	Date	August 2025
Approved	K. Burrows	Date	August 2025
Scale:	1:25,000	Datum:	AOD
Original Size:	A3	Grid:	OS
Suitability Code:	A2	Project Number:	10059280

Accepted as Concept Stage

Drawing Number: 10059280-ARC-EBD-ZZ-DR-ZZ-00570-A2-P01	Revision: A
---	----------------

Print Date: 07-03-25 16:21:21 COPYRIGHT: NOT TO BE REPRODUCED WITHOUT THE WRITTEN PERMISSION OF NATIONAL GRID ELECTRICITY TRANSMISSION PLC

© Crown copyright and database rights 2024 Ordnance Survey/A00000808122. Contains public sector information licensed under the Open Government Licence (v3.0). © National Grid UK



Baseline Photograph


View flat at a comfortable arm's length

© Crown copyright and database rights 2024 Ordnance Survey/A0000088122. Contains public sector information licensed under the Open Government Licence (v3.0). © National Grid UK



Baseline Photograph

View flat at a comfortable arm's length

 

- Notes:
Detailed visualisations for each 90 degree horizontal fields of view illustrated in the plan are included in the accompanying visualisation document.
© Crown copyright and database rights 2024 Ordnance Survey 100008081, Contains public information licensed under the Open Government Licence v3.0, © National Grid UK



--	--	--	--	--

Title: _____

Suitability Description:


Drawing Number: _____

WITH THE PERMISSION OF NATIONAL GRID ELECTRICITY TRANSMISSION

© Crown copyright and database rights 2024 Ordnance Survey/A00000808122. Contains public sector information licensed under the Open Government Licence (v3.0). © National Grid UK



Baseline Photograph

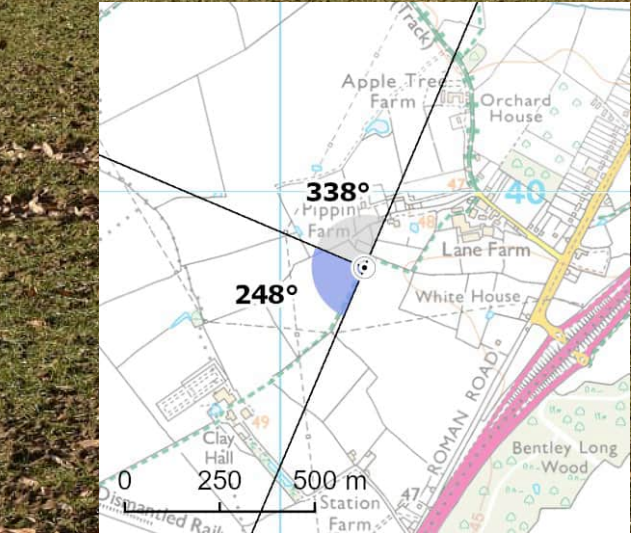


View flat at a comfortable arm's length

© Crown copyright and database rights 2024 Ordnance Survey/A00000808122. Contains public sector information licensed under the Open Government Licence (v3.0). © National Grid UK



Photomontage

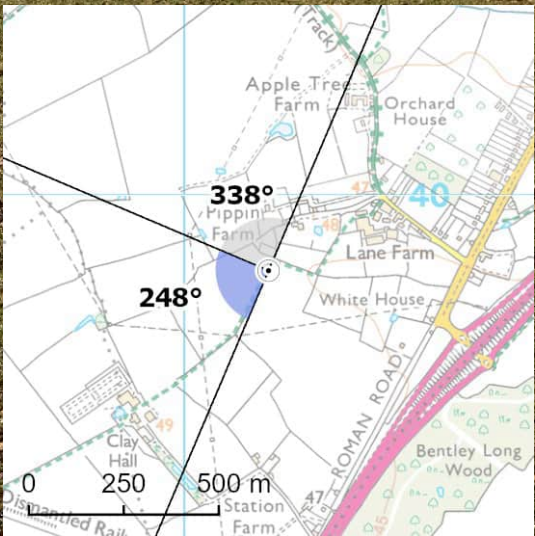

View flat at a comfortable arm's length

© Crown copyright and database rights 2024 Ordnance Survey 1000088122. Contains public sector information licensed under the Open Government Licence v3.0. © National Grid UK



Baseline Photograph

View flat at a comfortable arm's length


© Crown copyright and database rights 2024 Ordnance Survey 1000088122. Contains public sector information licensed under the Open Government Licence v3.0. © National Grid UK



Photomontage




View flat at a comfortable arm's length

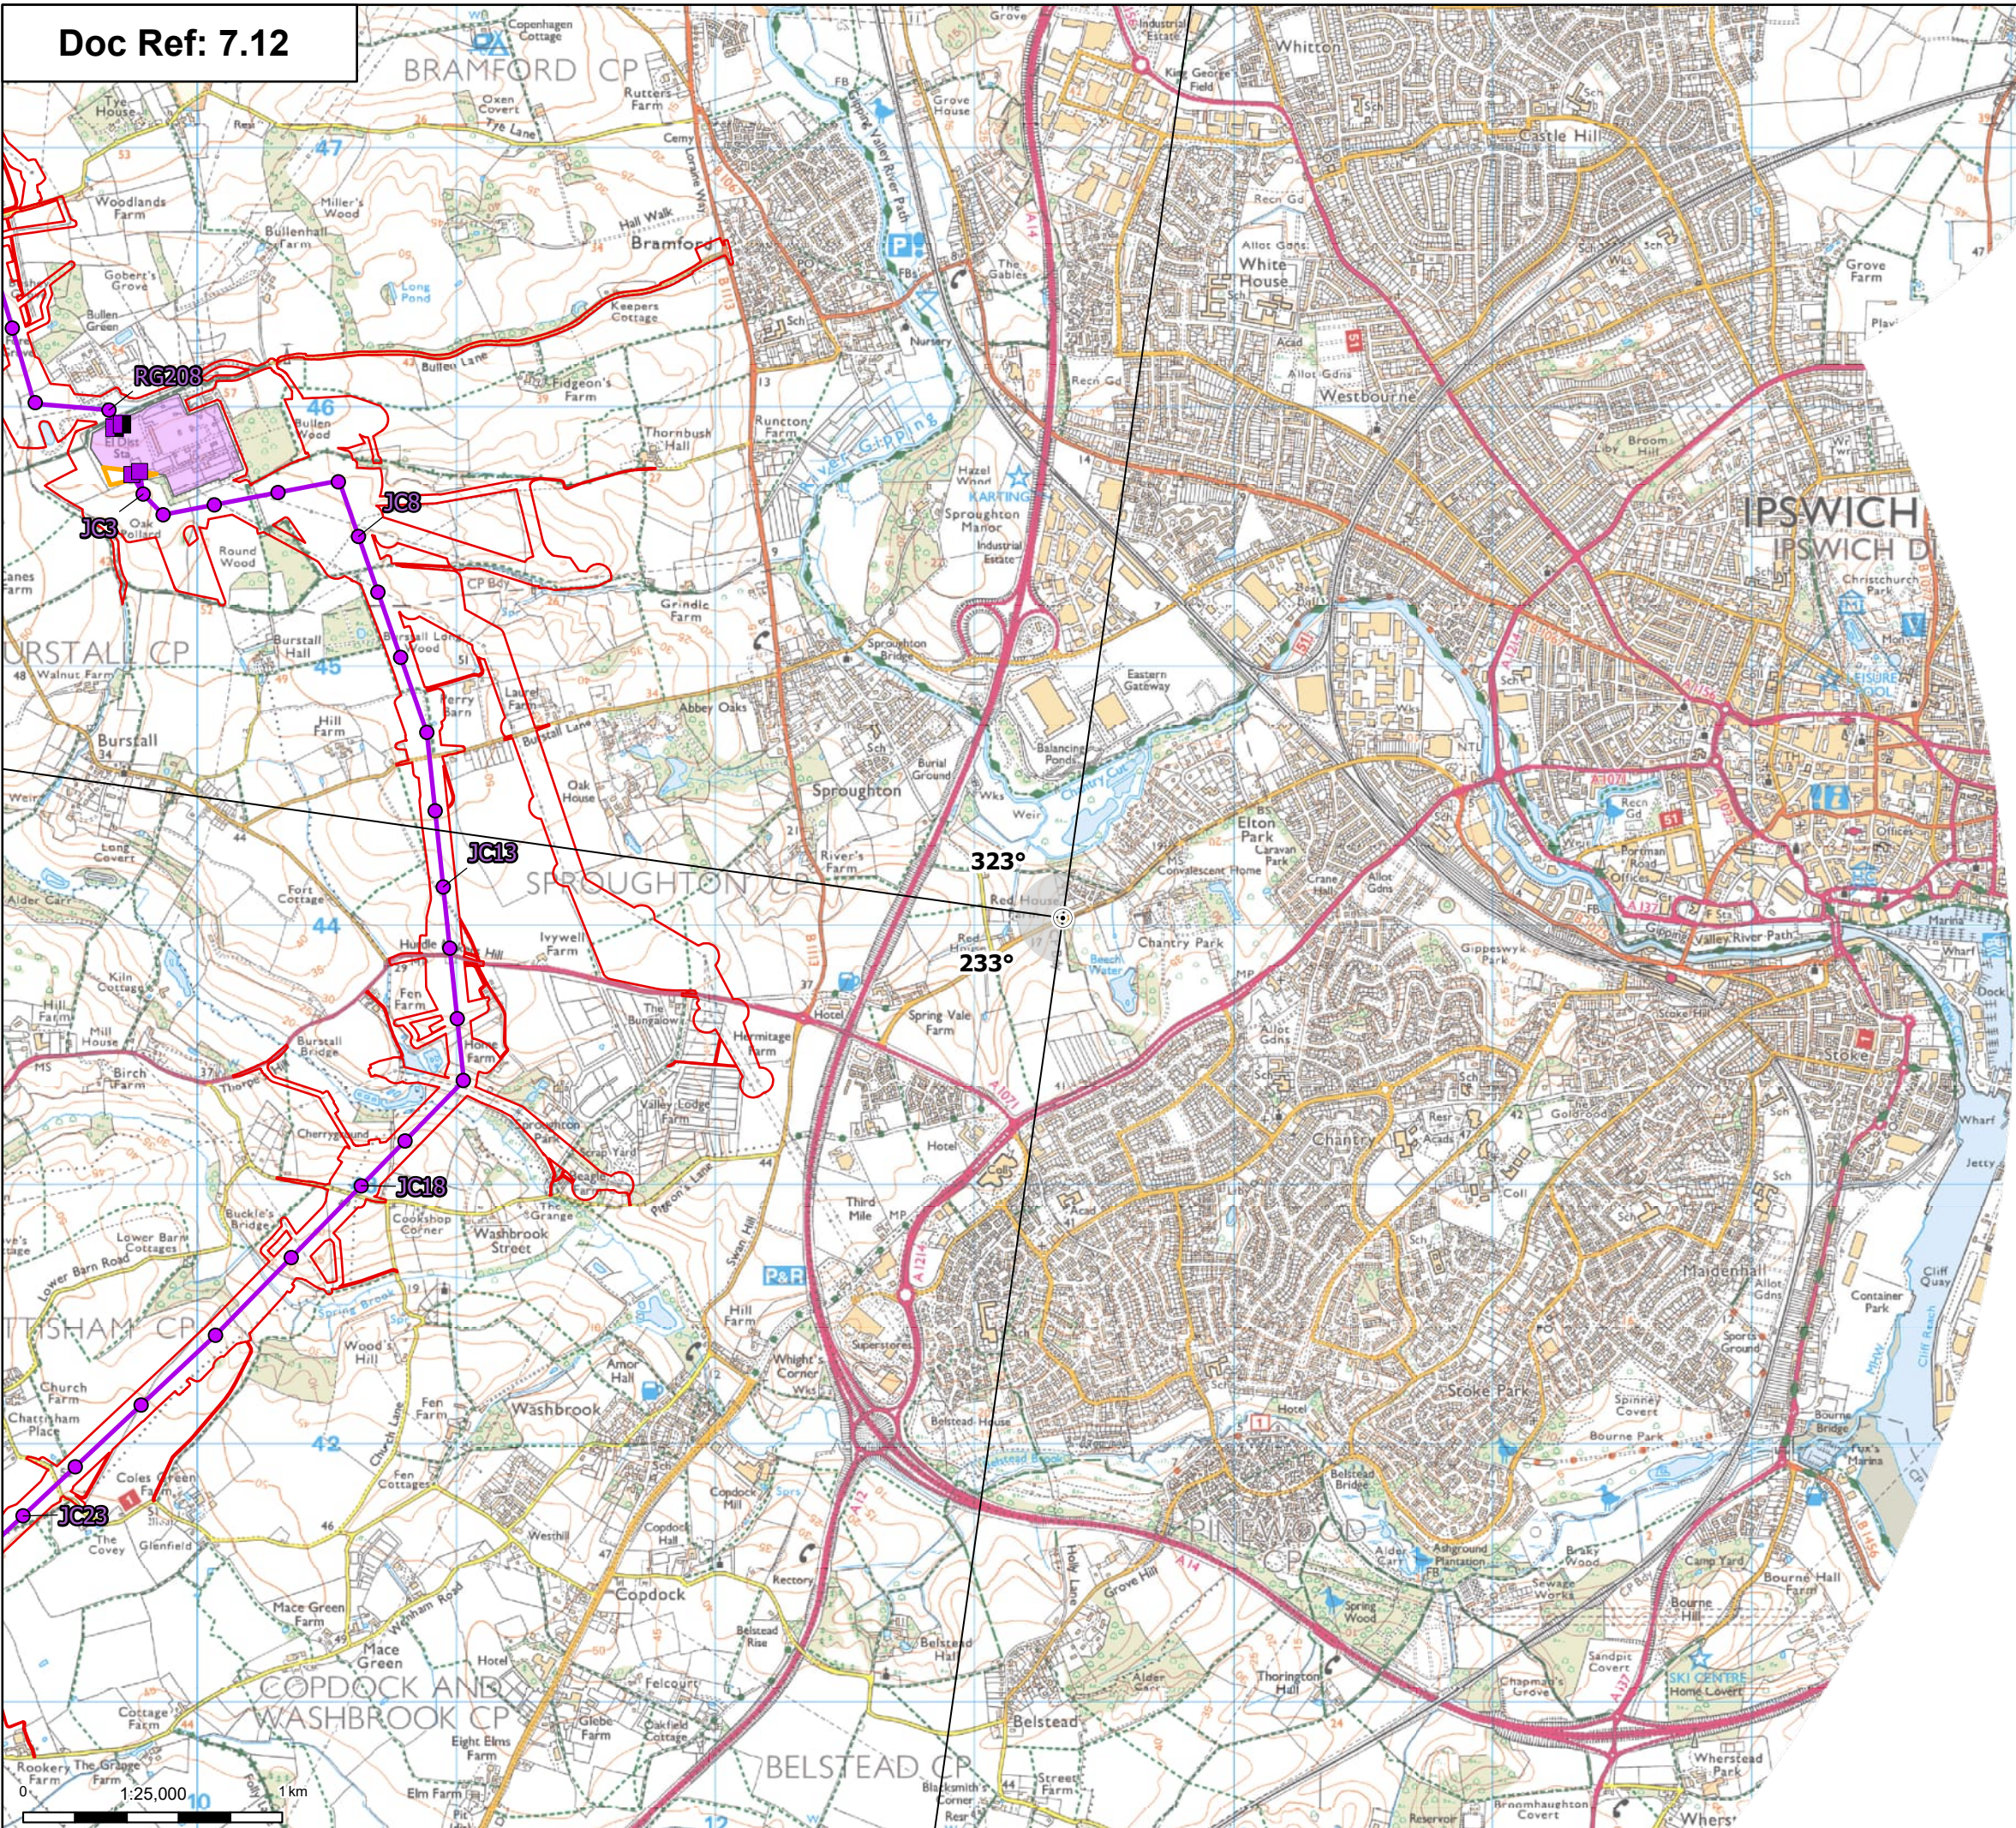

-  Order limits
-  Viewpoint location
-  90° Field of view
-  Bramford Substation
-  Bramford Substation Extension
-  Proposed overhead line alignment
-  Proposed full line tension gantry
-  Proposed low duty gantry
-  Proposed standard lattice pylon location

Notes:
Detailed visualisations for each 90 degree horizontal fields of view illustrated in the plan are included in the accompanying visualisation document.
© Crown copyright and database rights 2024 Ordnance Survey AC000080122, Contains public sector information licensed under the Open Government Licence v3.0, © National Grid UK

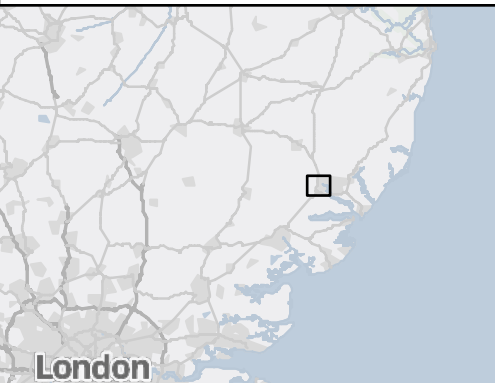

A	Aug 2025	FOR DCO APPLICATION	TH	BG	K
Rev	Date	Description	Drawn	Check	App

PROJECT:
Norwich to
Tilbury

Planning Inspectorate App Number: EN02002
Regulation 5(2)(a)

Title: Figure 7.12.F96_VP3.29
Viewpoint 3.29: Hadleigh Road
Chantry Park

Designed	L. Cargill	Date	August 2025
Drawn	T. Hardie	Date	August 2025
Checked	B. Greatrix	Date	August 2025
Approved	K. Burrows	Date	August 2025
Scale:	1:25,000	Datum:	AOD
Original Size:	A3	Grid:	OS
Suitability Code:	A2	Project Number:	10059280


Accepted as Concept Stage

Drawing Number: 10059280-ARC-EBD-ZZ-DR-ZZ-00572-A2-P01	Revision: A
---	----------------

© Crown copyright and database rights 2024 Ordnance Survey 1000088122. Contains public sector information licensed under the Open Government Licence v3.0. © National Grid UK



Baseline Photograph

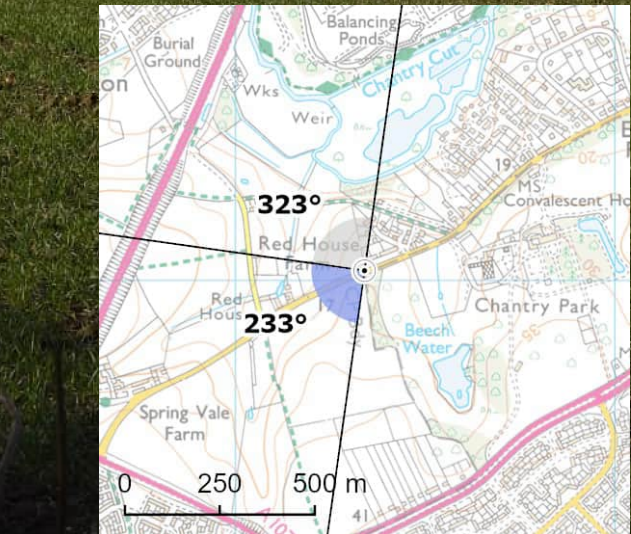

View flat at a comfortable arm's length


© Crown copyright and database rights 2024 Ordnance Survey 1000088122. Contains public sector information licensed under the Open Government Licence (v3.0). © National Grid UK



Baseline Photograph


View flat at a comfortable arm's length

Doc Ref: 7.12

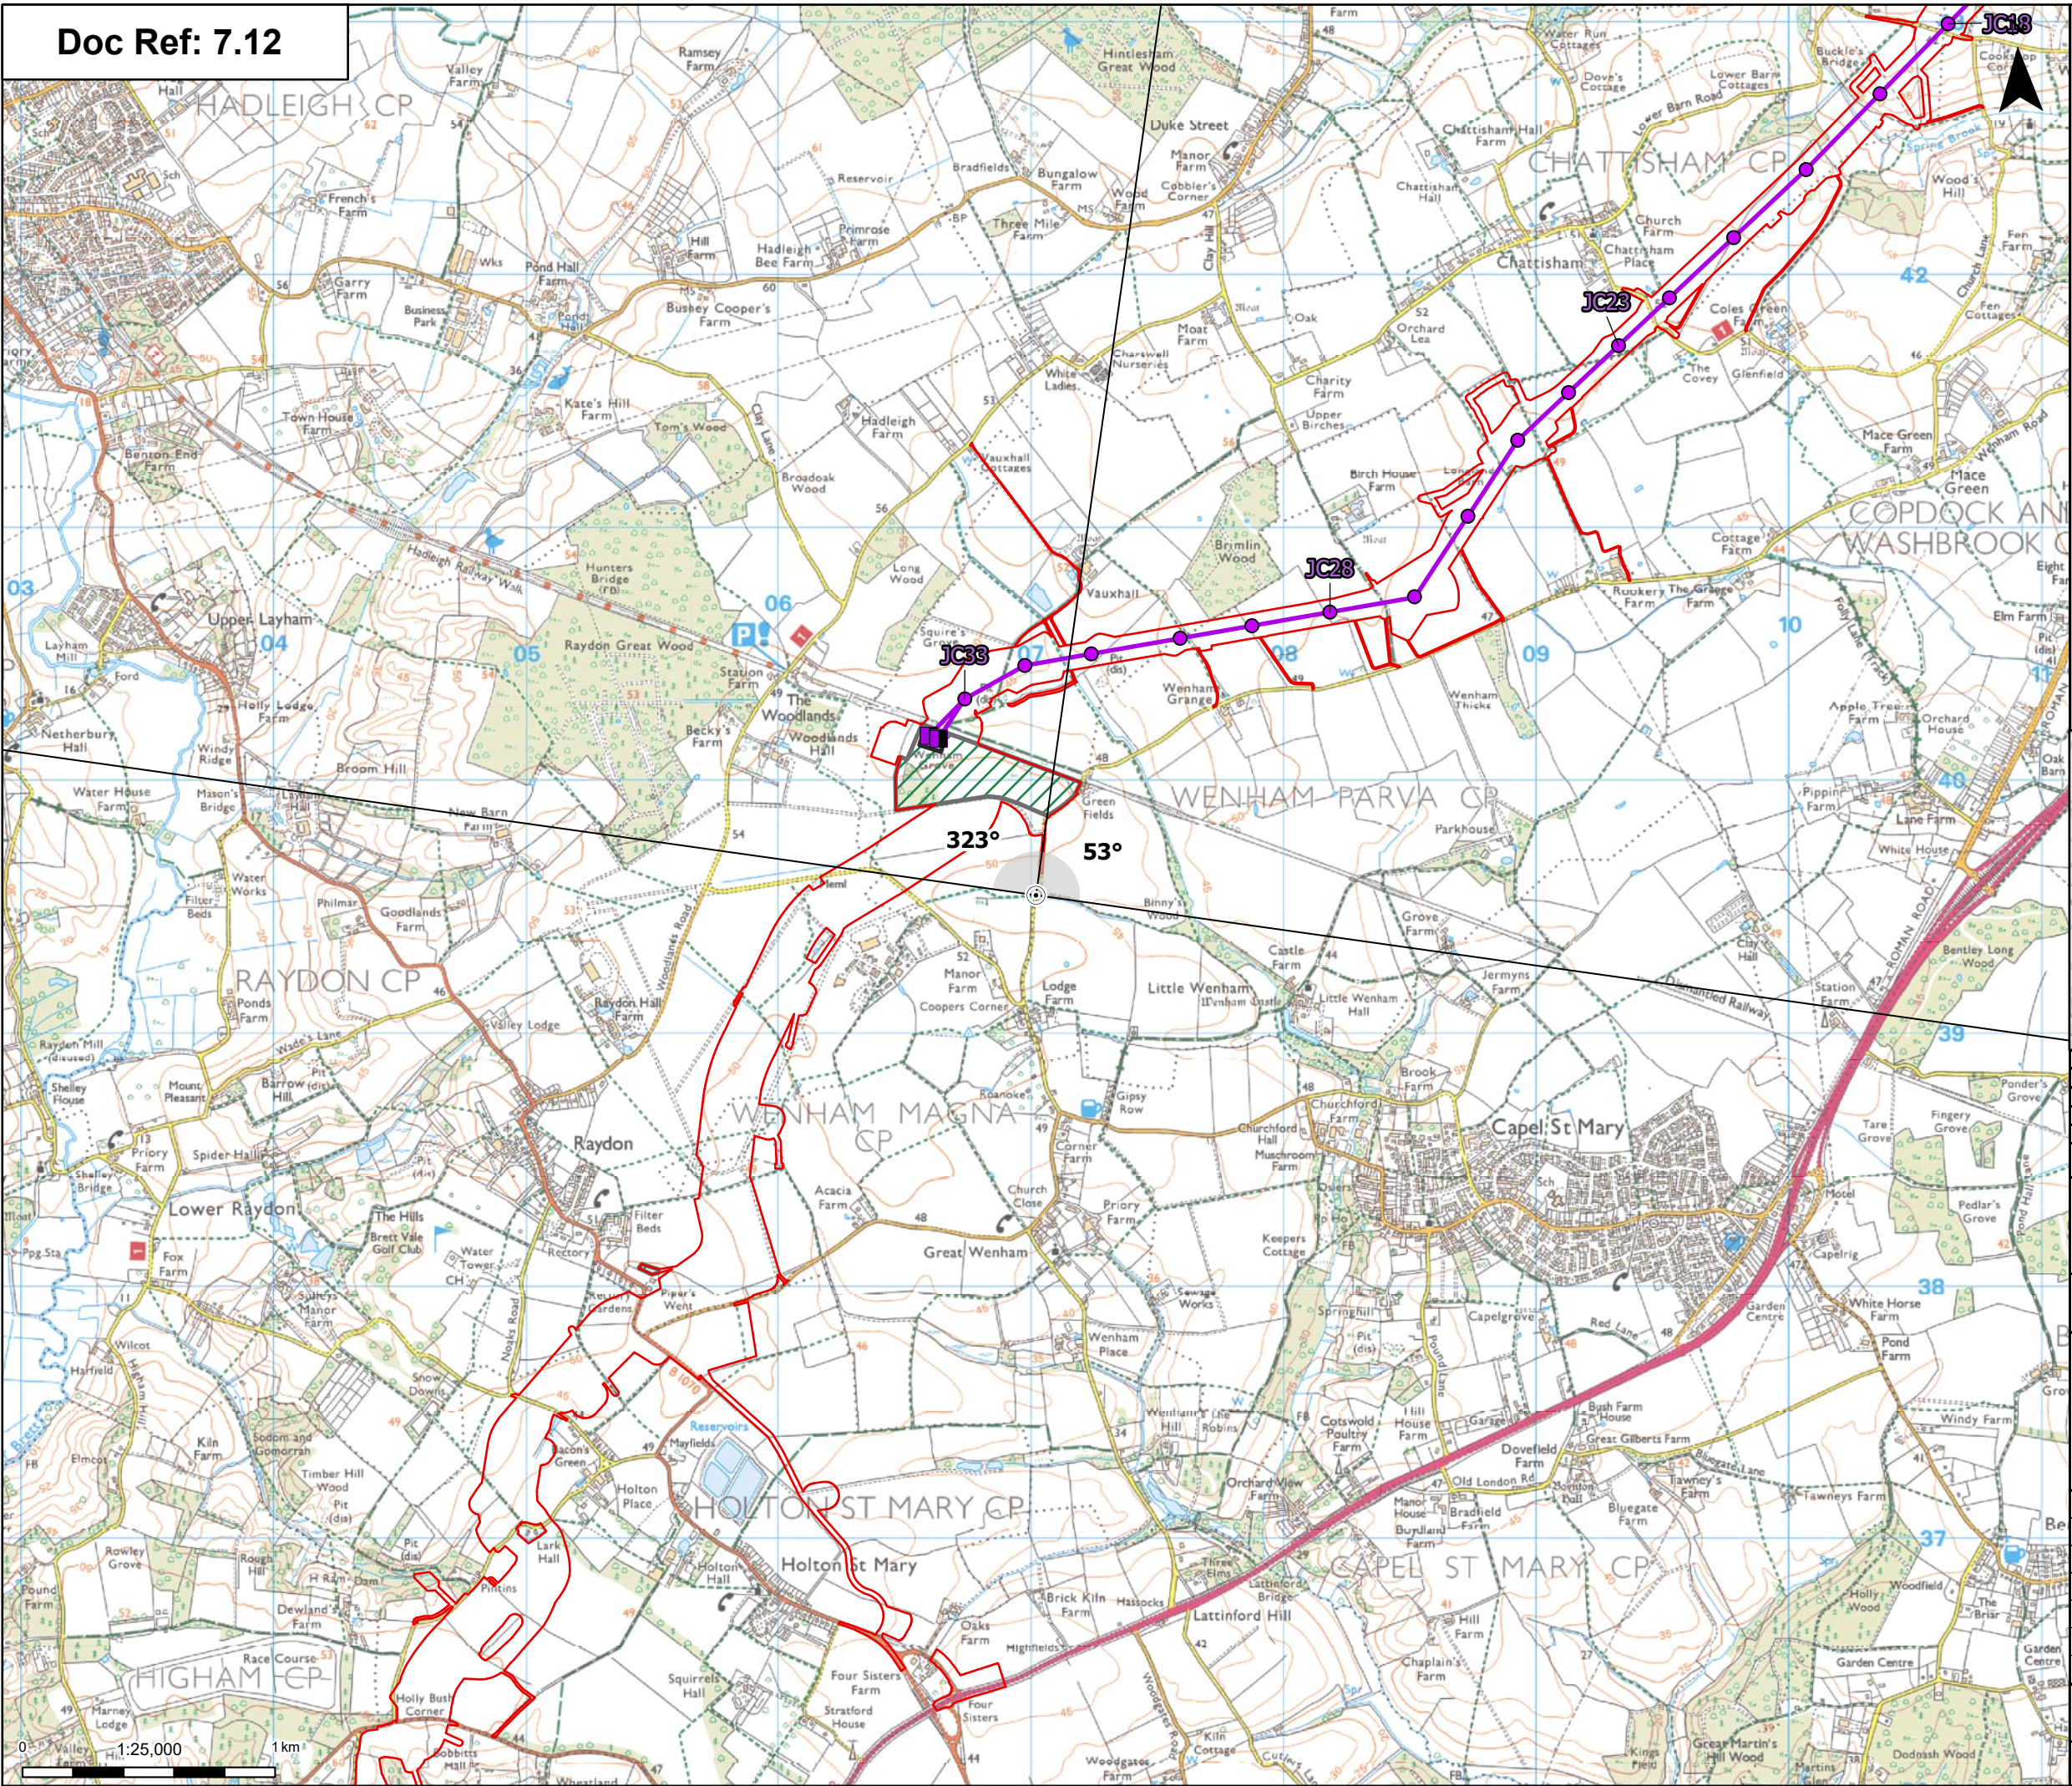

- Order limits
- Viewpoint location
- 90° Field of view
- Proposed environmental and mitigation area
- Proposed cable sealing end compound
- Proposed overhead line alignment
- Proposed full line tension gantry
- Proposed standard lattice pylon location

Notes:
Detailed visualisations for each 90 degree horizontal fields of view illustrated in the plan are included in the accompanying visualisation document.
© Crown copyright and database rights 2024 Ordnance Survey AC000088122. Contains public sector information licensed under the Open Government Licence v3.0. © National Grid UK

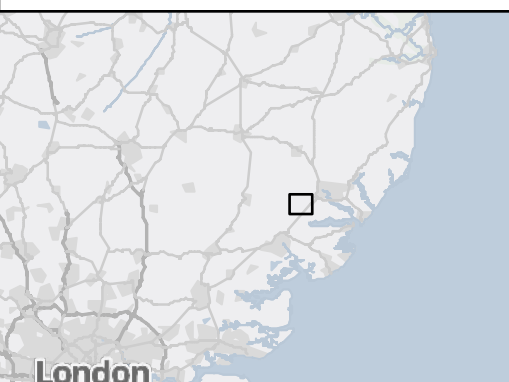

A	Aug 2025	FOR DCO APPLICATION	TH	BG	KB
Rev	Date	Description	Drawn	Check	Approv

PROJECT:
Norwich to
Tilbury

Planning Inspectorate App Number: EN020027
Regulation 5(2)(a)

Title:
Figure 7.12.F97_VP3.30a
Viewpoint 3.30: PRoW south of
Greenfields

Designed	L. Cargill	Date	August 2025
Drawn	T. Hardie	Date	August 2025
Checked	B. Greatrix	Date	August 2025
Approved	K. Burrows	Date	August 2025
Scale:	1:25,000	Datum:	AOD
Original Size:	A3	Grid:	OS
Suitability Code:	A2	Project Number:	10059280

Accepted as Concept Stage

Drawing Number:	10059280-ARC-EBD-ZZ-DR-ZZ-00573-A2-P01	Revision:	A
-----------------	--	-----------	---

© Crown copyright and database rights 2024 Ordnance Survey 1000088122. Contains public sector information licensed under the Open Government Licence v3.0. © National Grid UK




Baseline Photograph

View flat at a comfortable arm's length

© Crown copyright and database rights 2024 Ordnance Survey 1000088122. Contains public sector information licensed under the Open Government Licence v3.0. © National Grid UK



Photomontage: Year 1

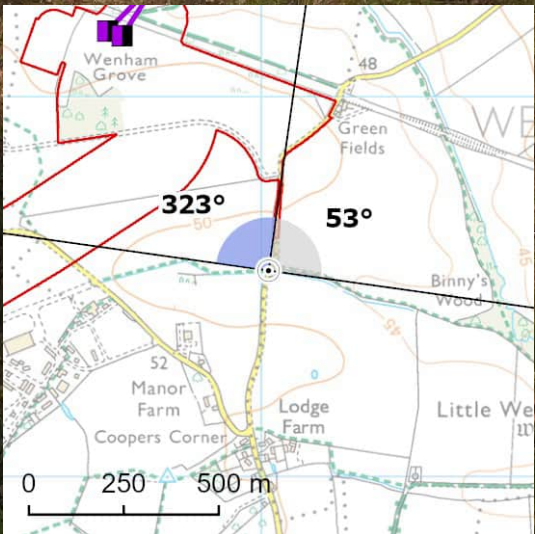


View flat at a comfortable arm's length

© Crown copyright and database rights 2024 Ordnance Survey A0000808122. Contains public sector information licensed under the Open Government Licence v3.0. © National Grid UK



Photomontage: Year 15

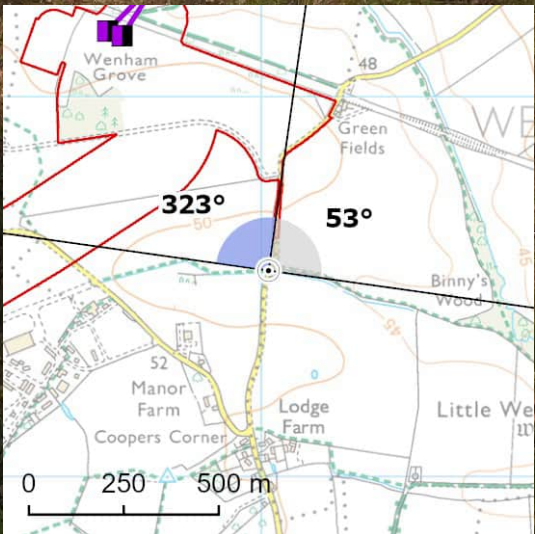

View flat at a comfortable arm's length

© Crown copyright and database rights 2024 Ordnance Survey 1000088122. Contains public sector information licensed under the Open Government Licence v3.0. © National Grid UK




Baseline Photograph

View flat at a comfortable arm's length

© Crown copyright and database rights 2024 Ordnance Survey 1000088122. Contains public sector information licensed under the Open Government Licence v3.0. © National Grid UK



Photomontage: Year 1

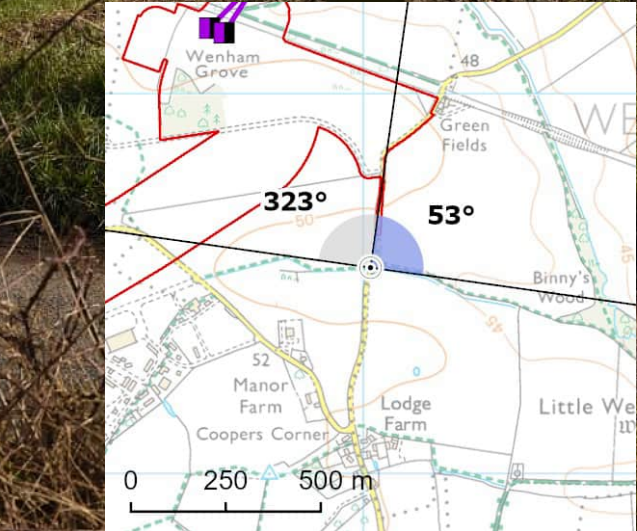

View flat at a comfortable arm's length


© Crown copyright and database rights 2024 Ordnance Survey 1000088122. Contains public sector information licensed under the Open Government Licence v3.0. © National Grid UK



Photomontage: Year 15




View flat at a comfortable arm's length

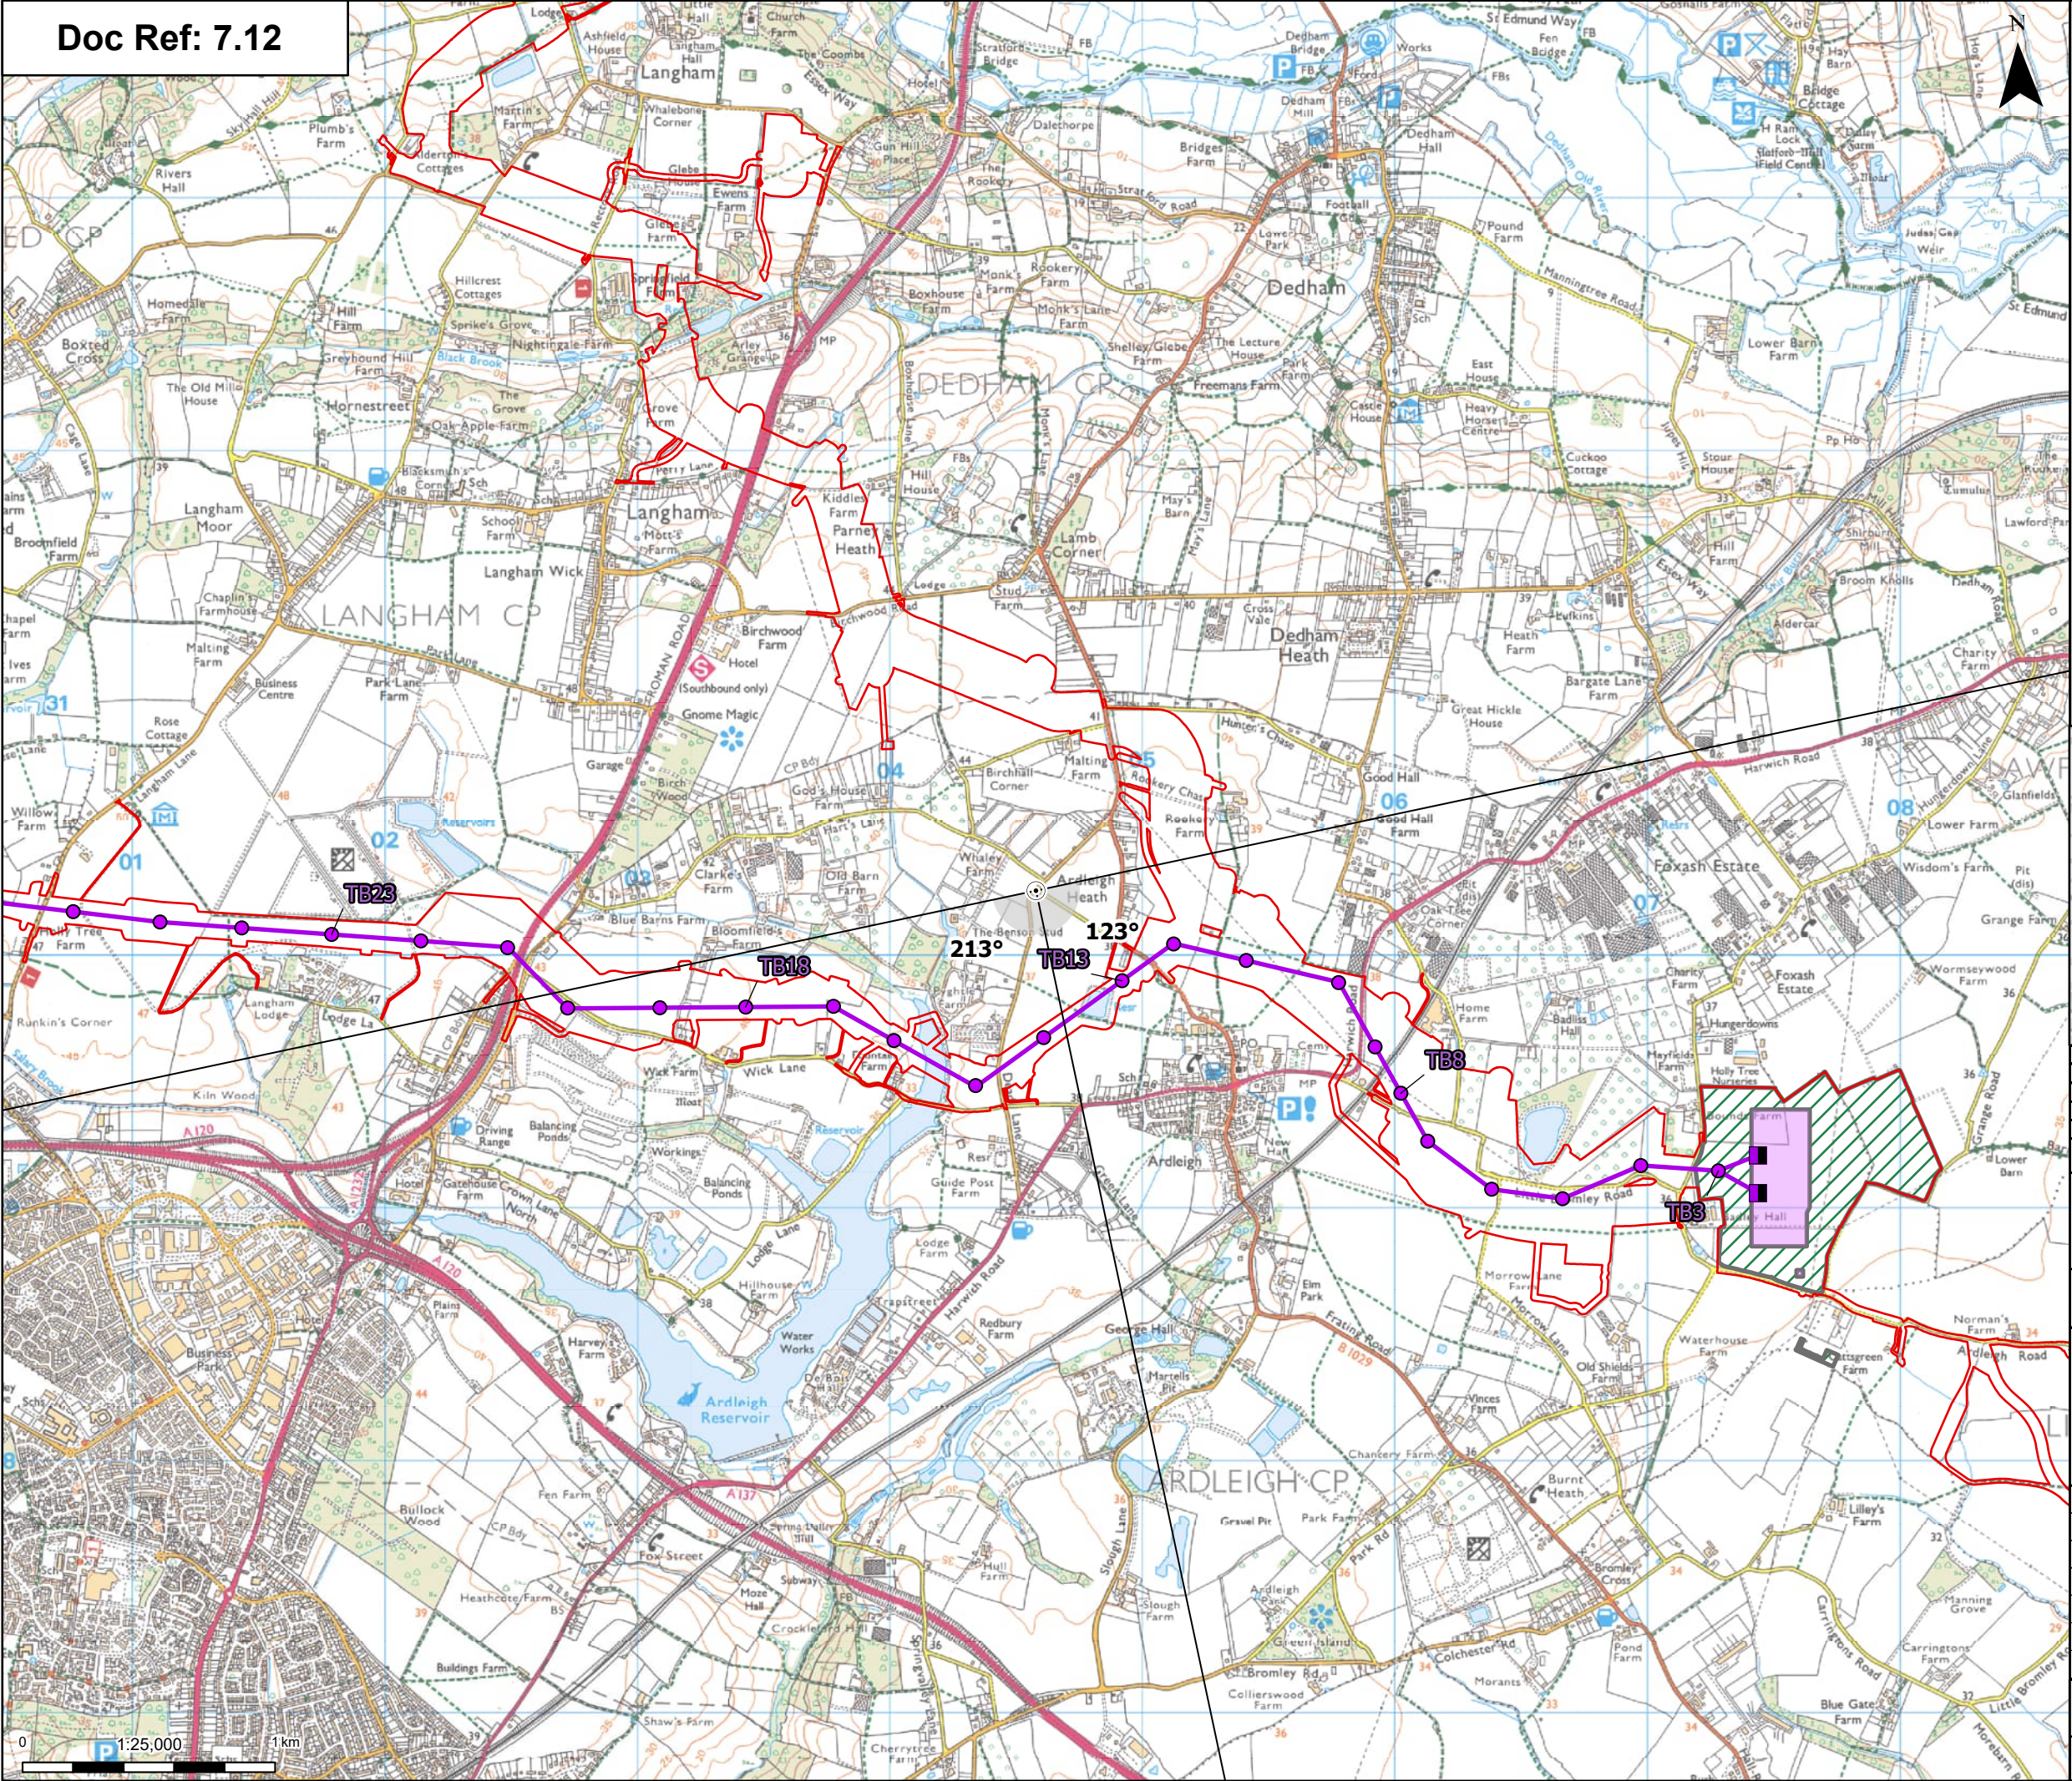

-  Order limits
-  Viewpoint location
-  90° Field of view
-  Proposed environmental and mitigation area
-  Proposed DNO Substation
-  Proposed East Anglia Connection Node Substation
-  Proposed overhead line alignment
-  Proposed full line tension gantry
-  Proposed standard lattice pylon location

Notes:
Detailed visualisations for each 90 degree horizontal fields of view illustrated in the plan are included in the accompanying visualisation document.
© Crown copyright and database rights 2024 Ordnance Survey AC0000808122, Contains public sector information licensed under the Open Government Licence v3.0, © National Grid UK

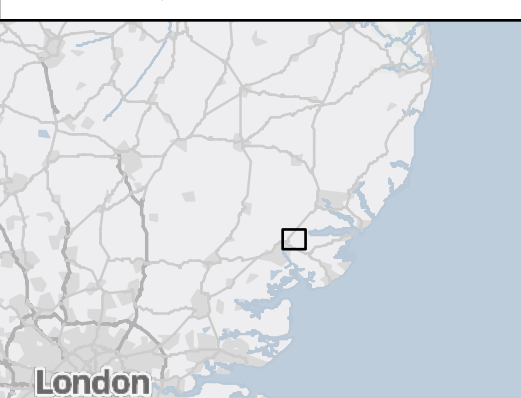

A	Aug 2025	FOR DCO APPLICATION	TH	BG	KB
Rev	Date	Description	Drawn	Check	Approv

nationalgrid PROJECT: Norwich to Tilbury

Planning Inspectorate App Number: EN020027
Regulation 5(2)(a)

Figure 7.12.F98_VP3.31a
Viewpoint 3.31: Ardleigh Heath

Designed	L. Cargill	Date	August 2025
Drawn	T. Hardie	Date	August 2025
Checked	B. Greatrix	Date	August 2025
Approved	K. Burrows	Date	August 2025
Scale:	1:25,000	Datum:	AOD
Original Size:	A3	Grid:	OS
Suitability Code:	A2	Project Number:	10059280

Accepted as Concept Stage

Drawing Number: 10059280-ARC-EBD-ZZ-DR-ZZ-00574-A2-P01	Revision: A
---	----------------

© Crown copyright and database rights 2024 Ordnance Survey/A0000008122. Contains public sector information licensed under the Open Government Licence v3.0. © National Grid UK




Baseline Photograph

View flat at a comfortable arm's length

© Crown copyright and database rights 2024 Ordnance Survey/A00000808122. Contains public sector information licensed under the Open Government Licence v3.0. © National Grid UK



Photomontage

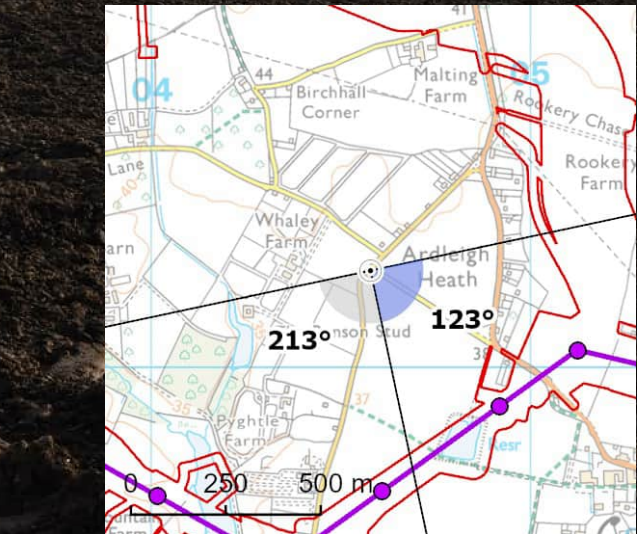

View flat at a comfortable arm's length

© Crown copyright and database rights 2024 Ordnance Survey/A00000848122. Contains public sector information licensed under the Open Government Licence v3.0. © National Grid UK




Baseline Photograph

View flat at a comfortable arm's length


© Crown copyright and database rights 2024 Ordnance Survey/A00000848122. Contains public sector information licensed under the Open Government Licence v3.0. © National Grid UK



Photomontage

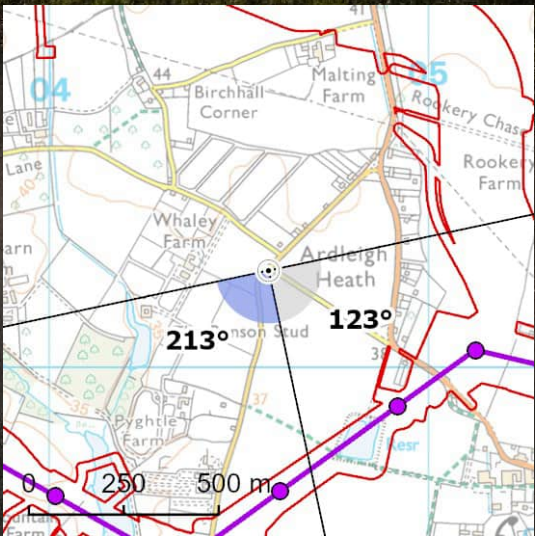

View flat at a comfortable arm's length

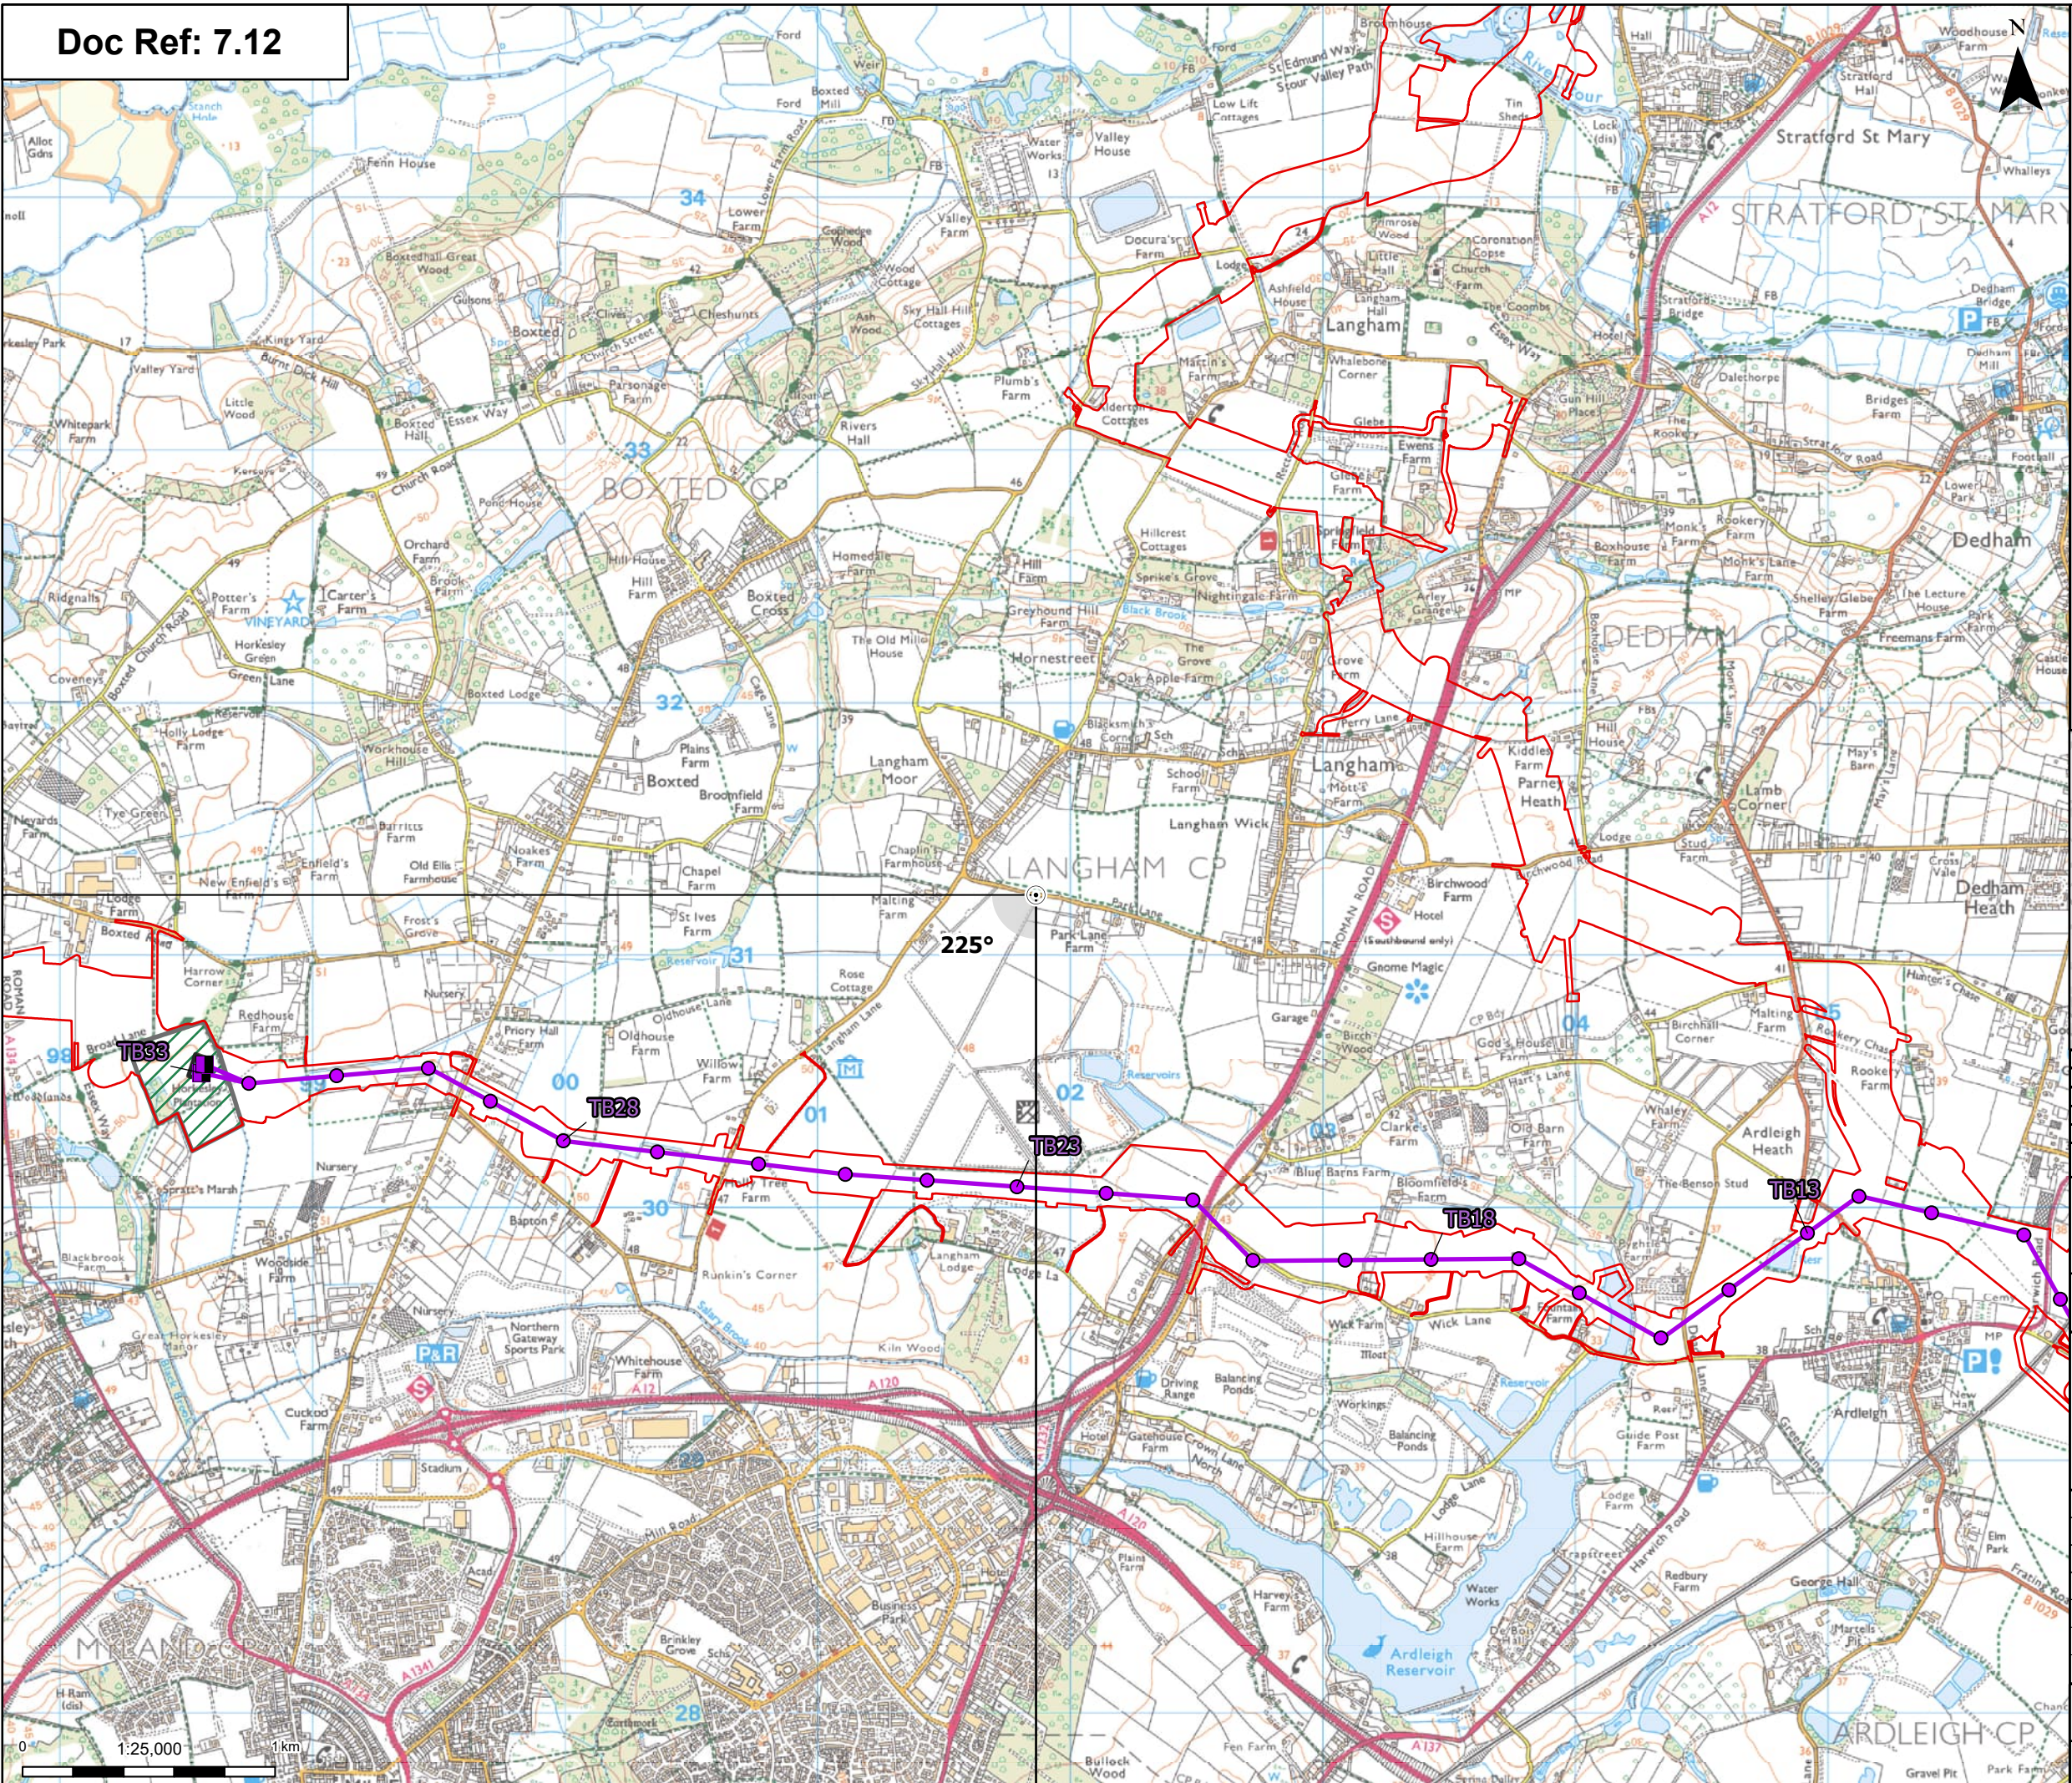

0 1:25,000 1 km

07-03-25 16:34:30

COPYRIGHT: NOT TO BE REPRODUCED WITHOUT THE WRITTEN PERMISSION OF NATIONAL GRID ELECTRICITY TRANSMISSION PLC

© Crown copyright and database rights 2024 Ordnance Survey 1000088122. Contains public sector information licensed under the Open Government Licence v3.0. © National Grid UK



Baseline Photograph




View flat at a comfortable arm's length


© Crown copyright and database rights 2024 Ordnance Survey 1000088122. Contains public sector information licensed under the Open Government Licence v3.0. © National Grid UK



Photomontage

View flat at a comfortable arm's length

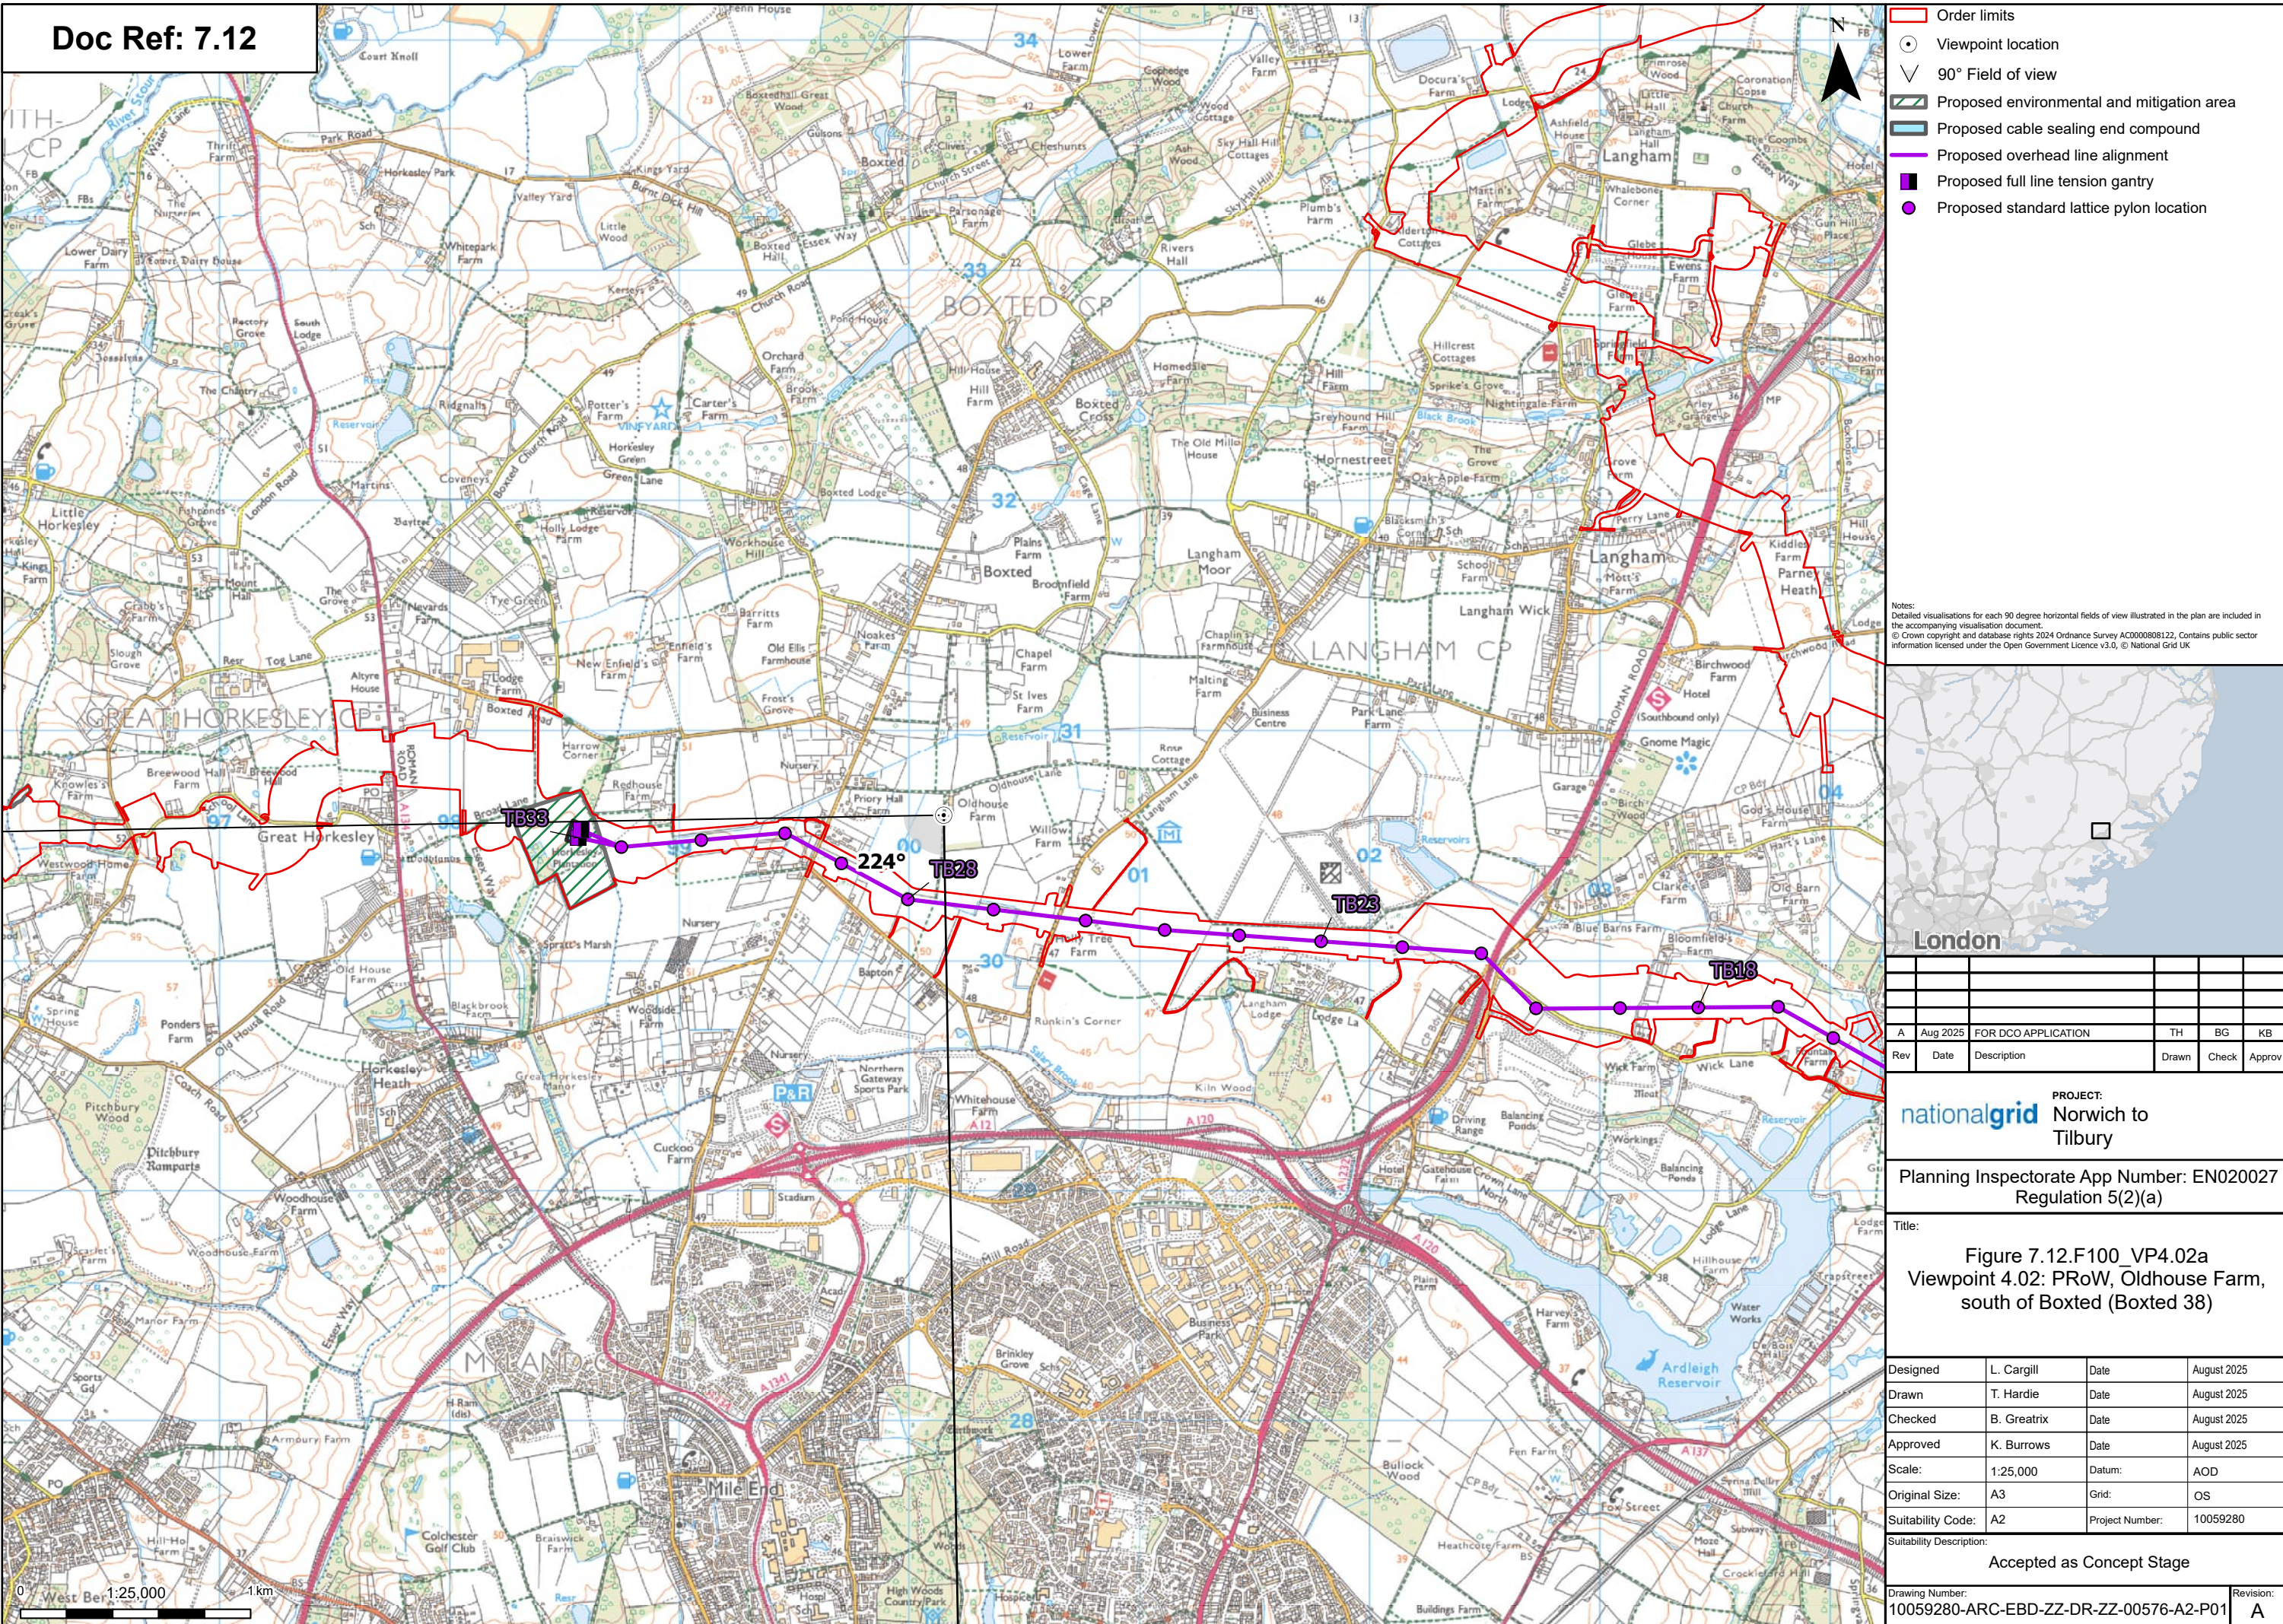

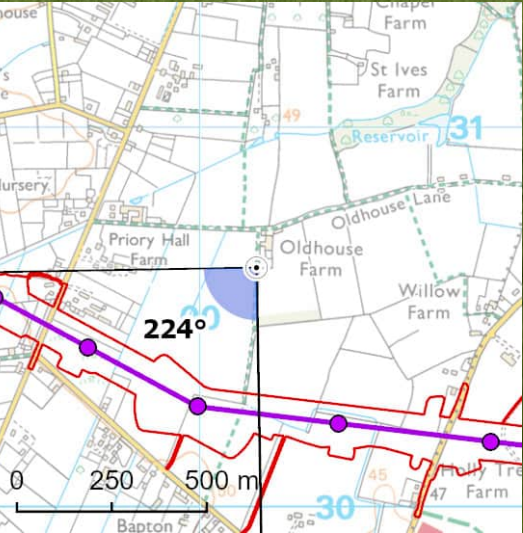

View flat at a comfortable arm's length

© Crown copyright and database rights 2024 Ordnance Survey 1000088122. Contains public sector information licensed under the Open Government Licence v3.0. © National Grid UK




Photomontage




View flat at a comfortable arm's length

Doc Ref: 7.12

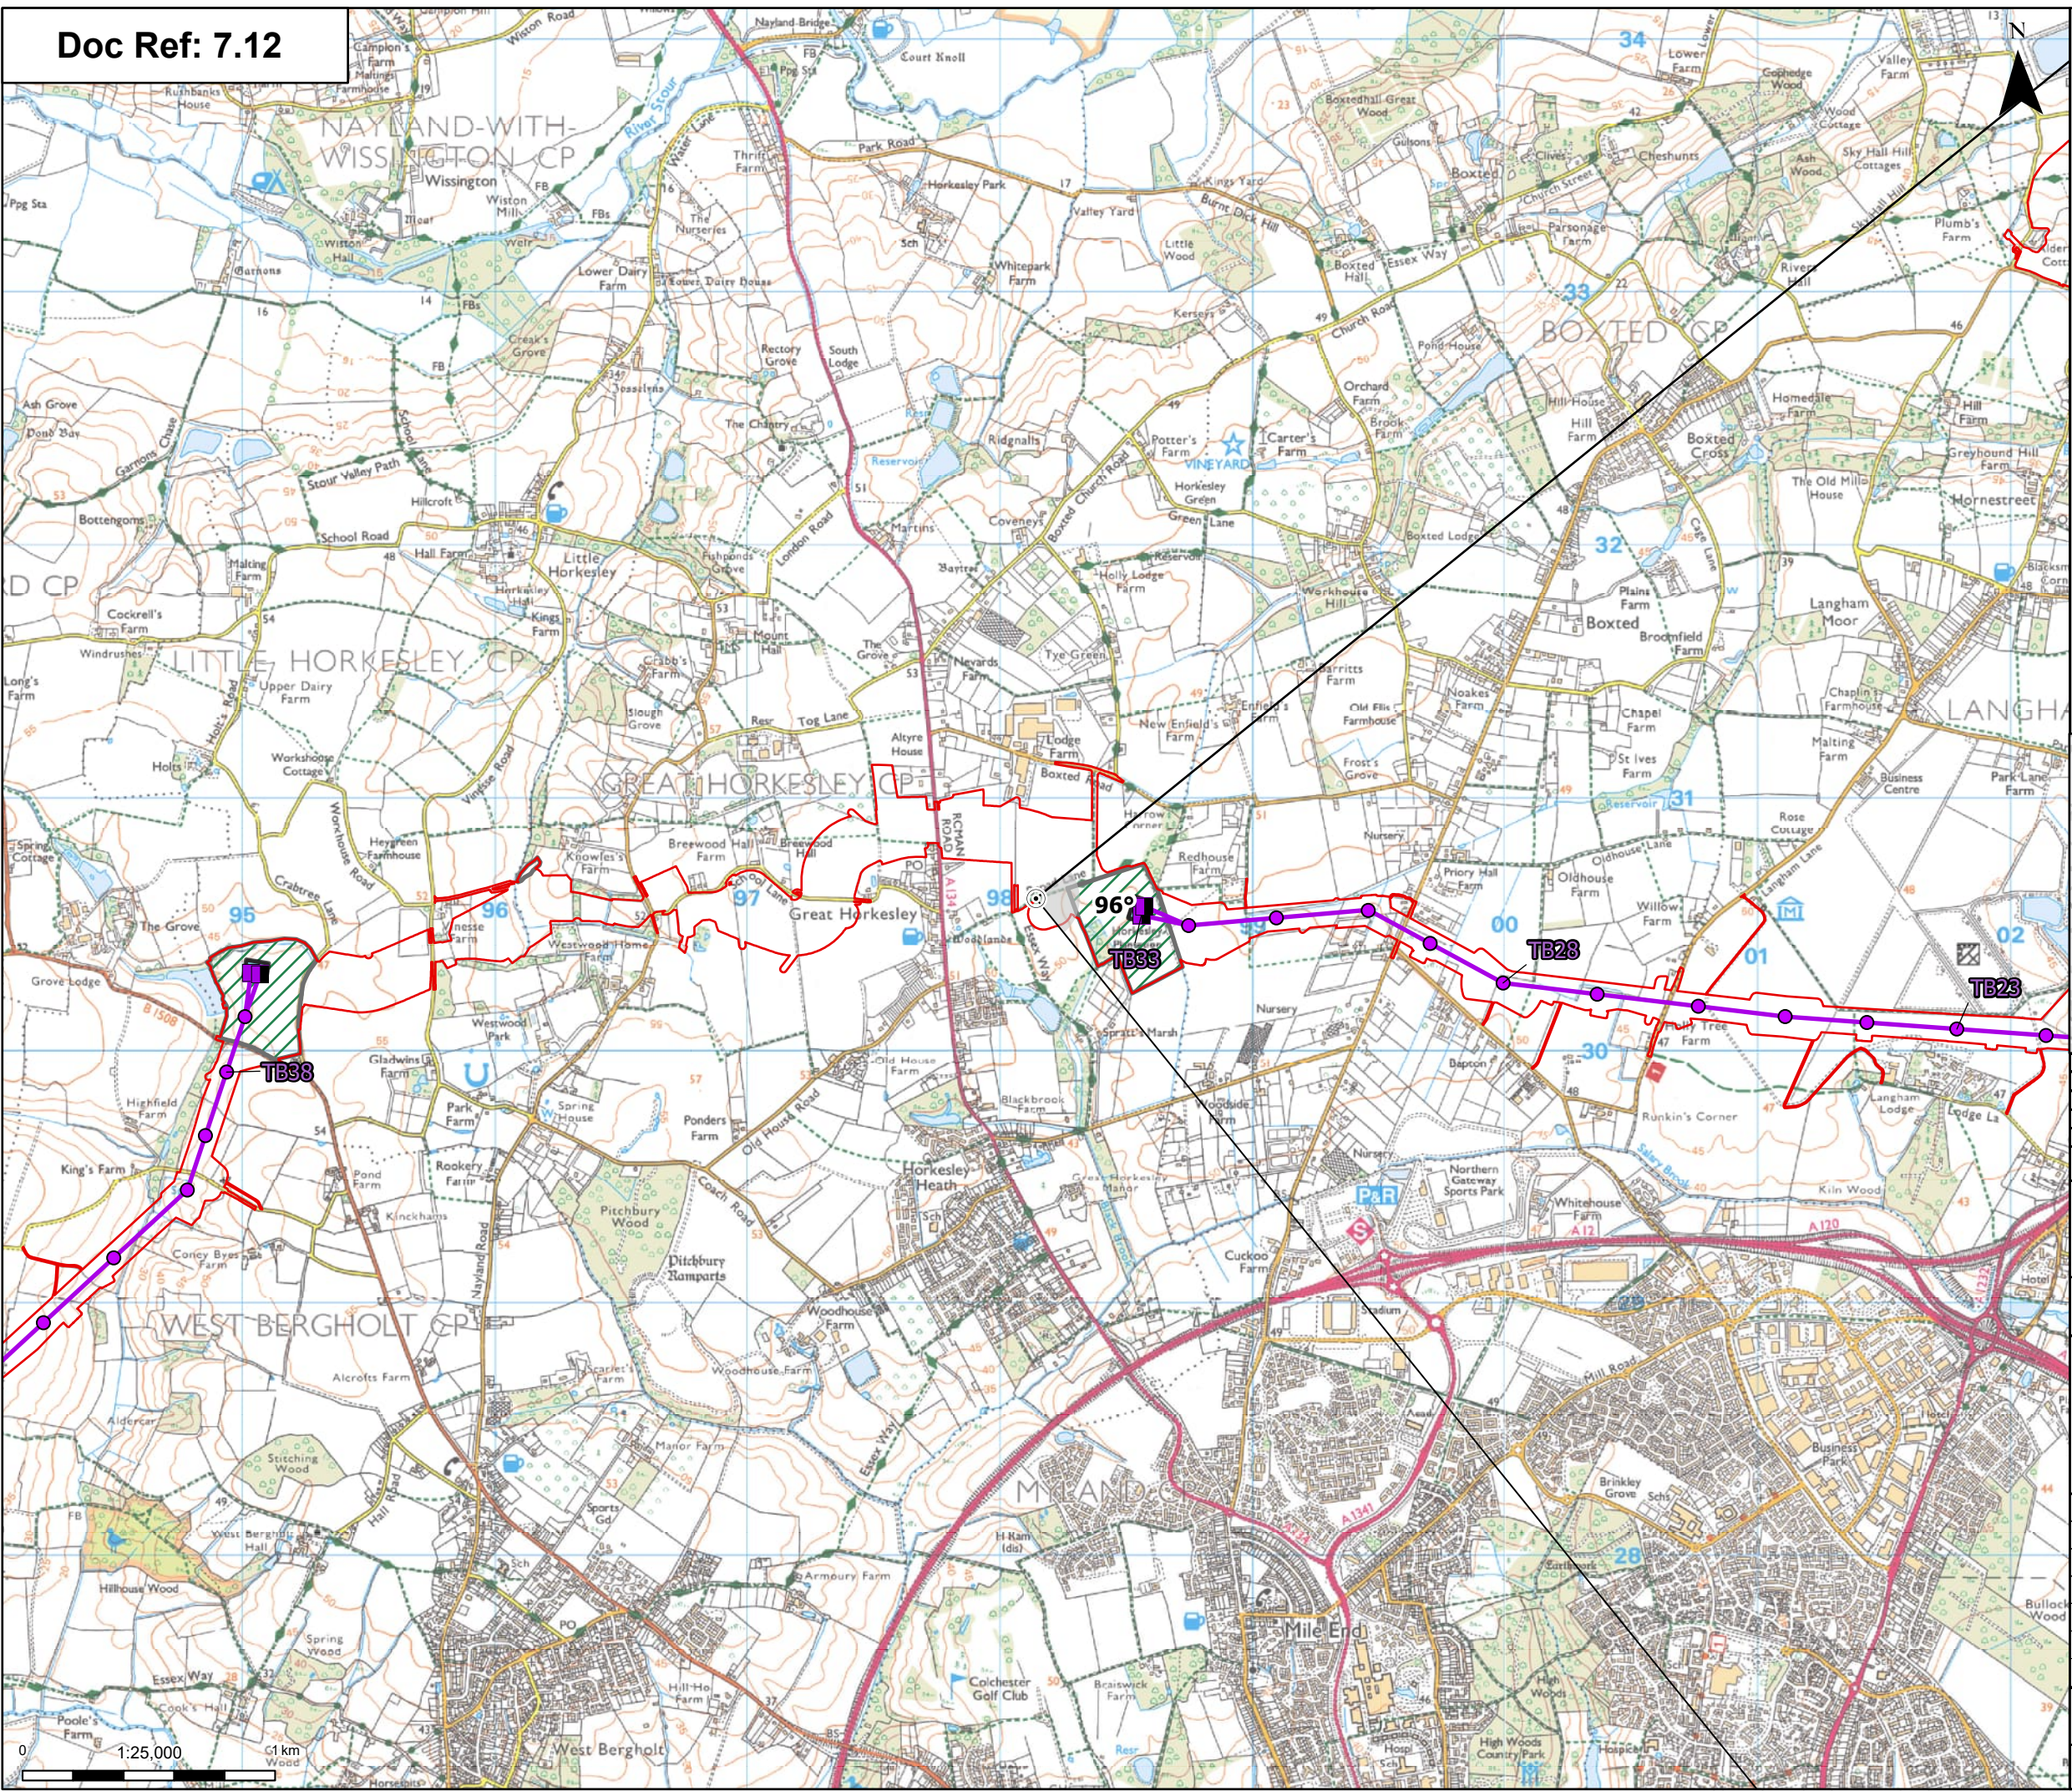

- Order limits
- Viewpoint location
- 90° Field of view
- Proposed environmental and mitigation area
- Proposed cable sealing end compound
- Proposed overhead line alignment
- Proposed full line tension gantry
- Proposed standard lattice pylon location

Notes:
Detailed visualisations for each 90 degree horizontal fields of view illustrated in the plan are included in the accompanying visualisation document.
© Crown copyright and database rights 2024 Ordnance Survey A000080122. Contains public sector information licensed under the Open Government Licence v3.0. © National Grid UK

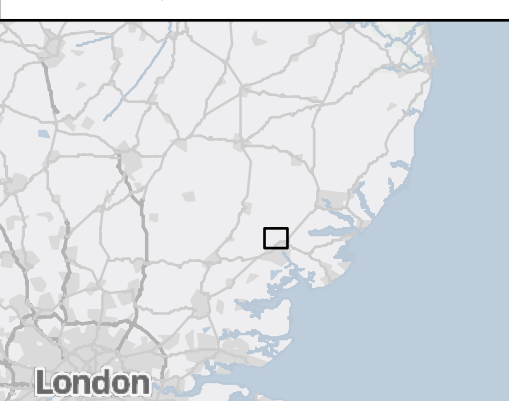

A	Aug 2025	FOR DCO APPLICATION	TH	BG	KB
Rev	Date	Description	Drawn	Check	Approv

PROJECT:
nationalgrid Norwich to
Tilbury

Planning Inspectorate App Number: EN020027
Regulation 5(2)(a)

Title:
Figure 7.12.F101_VP4.03a
Viewpoint 4.03: Broad Lane / Essex Way,
east of Great Horkeley

Designed	L. Cargill	Date	August 2025
Drawn	T. Hardie	Date	August 2025
Checked	B. Greatrix	Date	August 2025
Approved	K. Burrows	Date	August 2025
Scale:	1:25,000	Datum:	AOD
Original Size:	A3	Grid:	OS
Suitability Code:	A2	Project Number:	10059280

Suitability Description:
Accepted as Concept Stage

Drawing Number:	10059280-ARC-EBD-ZZ-DR-ZZ-00577-A2-P01	Revision:	A
-----------------	--	-----------	---

© Crown copyright and database rights 2024 Ordnance Survey/A000008181/22. Contains public sector information licensed under the Open Government Licence v3.0. © National Grid UK




Baseline Photograph

View flat at a comfortable arm's length

© Crown copyright and database rights 2024 Ordnance Survey/A000008081/22. Contains public sector information licensed under the Open Government Licence v3.0. © National Grid UK



Photomontage

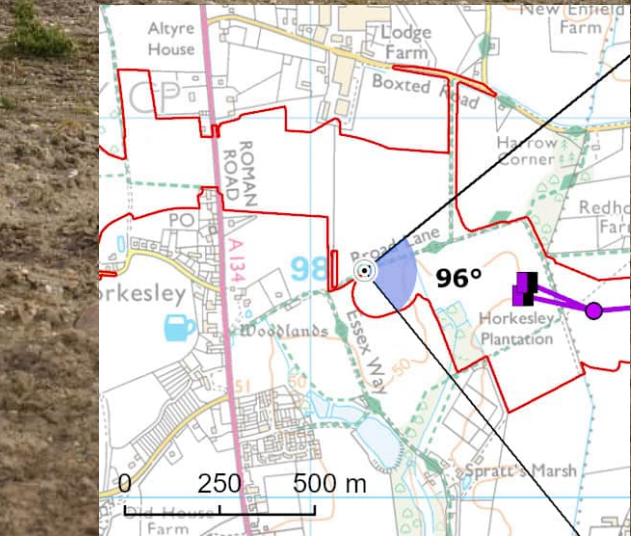

View flat at a comfortable arm's length

© Crown copyright and database rights 2024 Ordnance Survey/A000008081/22. Contains public sector information licensed under the Open Government Licence v3.0. © National Grid UK



Photomontage - Mitigation Year 1


View flat at a comfortable arm's length

© Crown copyright and database rights 2024 Ordnance Survey/A000008081/22. Contains public sector information licensed under the Open Government Licence v3.0. © National Grid UK




Photomontage - Mitigation Year 15

View flat at a comfortable arm's length

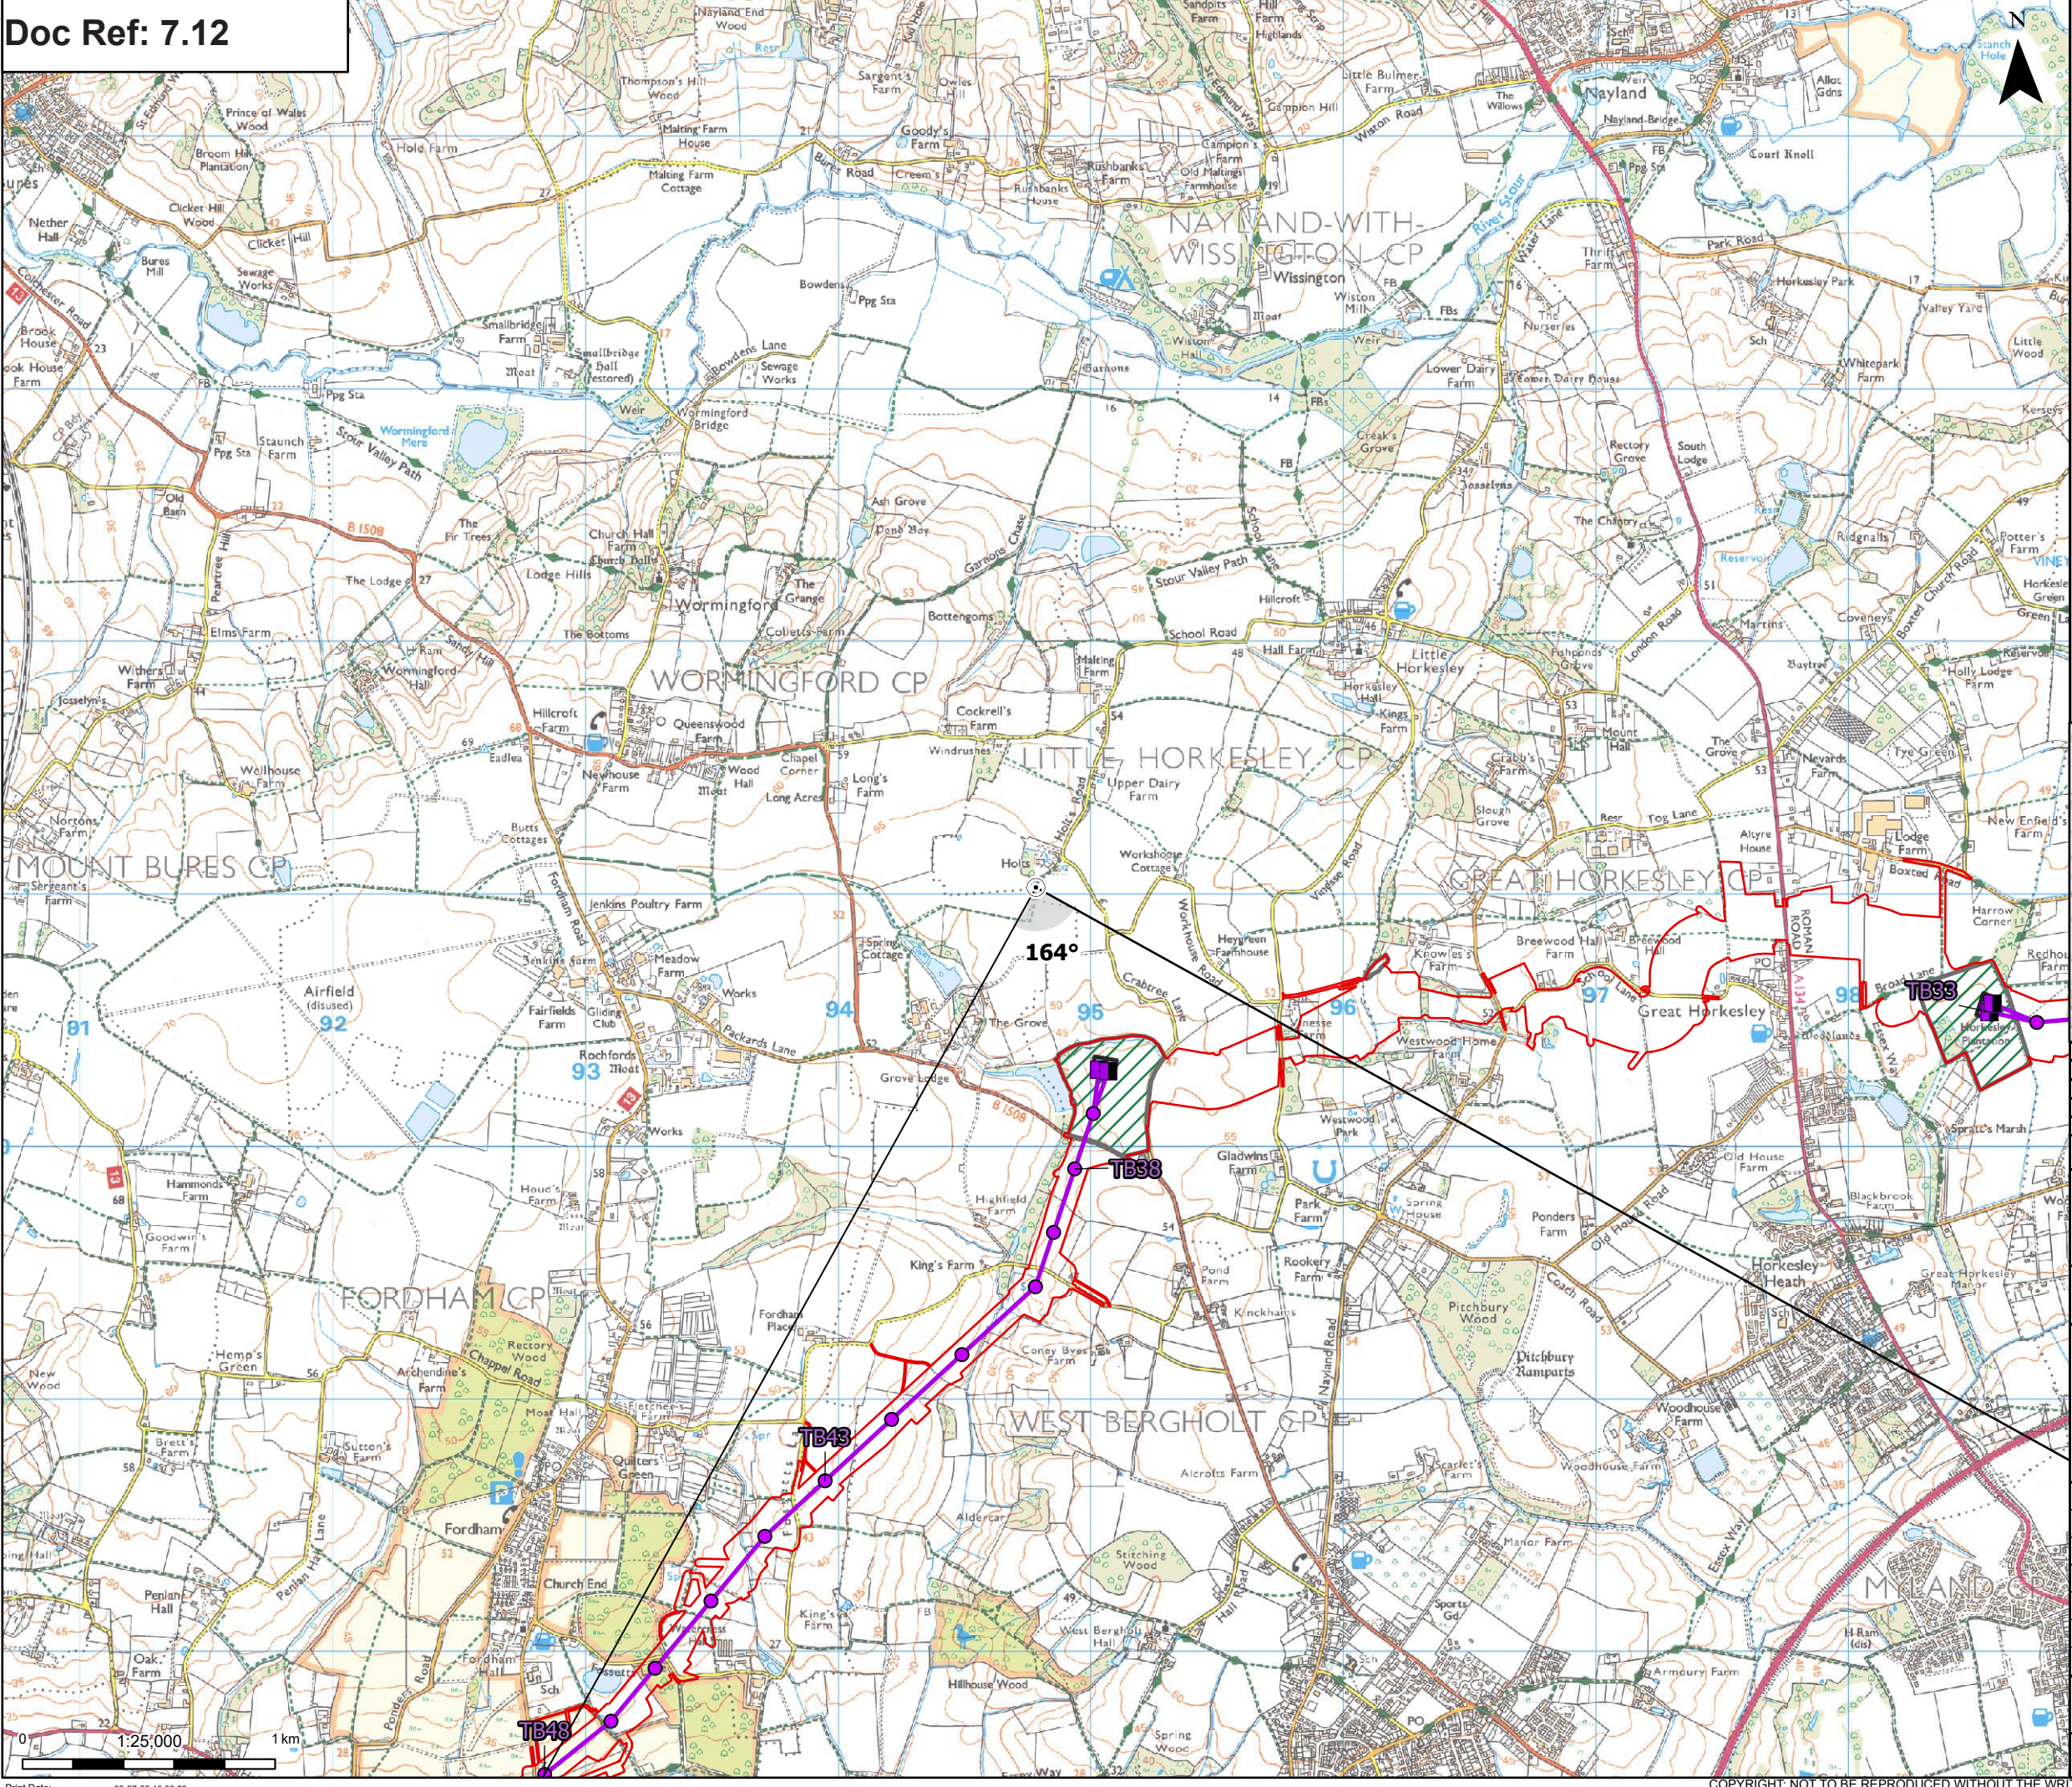

- Order limits
- Viewpoint location
- 90° Field of view
- Proposed environmental and mitigation area
- Proposed cable sealing end compound
- Proposed overhead line alignment
- Proposed full line tension gantry
- Proposed standard lattice pylon location

Notes:
Detailed visualisations for each 90 degree horizontal fields of view illustrated in the plan are included in the accompanying visualisation document.
© Crown copyright and database rights 2024 Ordnance Survey AC000080122. Contains public sector information licensed under the Open Government Licence v3.0, © National Grid UK

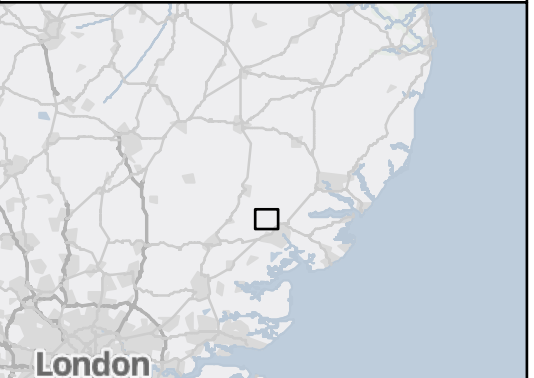

Rev	Date	Description	Drawn	Check	Approv
A	Aug 2025	FOR DCO APPLICATION	TH	BG	KB


PROJECT:
nationalgrid Norwich to
Tilbury
Planning Inspectorate App Number: EN020027
Regulation 5(2)(a)

Title:
Figure 7.12.F102_VP.04a
Viewpoint 4.04: PRoW off Holt's Road, east
of Wormingford (Little Horkesey 18)

Designed	L. Cargill	Date	August 2025
Drawn	T. Hardie	Date	August 2025
Checked	B. Greatrix	Date	August 2025
Approved	K. Burrows	Date	August 2025
Scale:	1:25,000	Datum:	AOD
Original Size:	A3	Grid:	OS
Suitability Code:	A2	Project Number:	10059280

Suitability Description:
Accepted as Concept Stage

Drawing Number:	10059280-ARC-EBD-ZZ-DR-ZZ-00578-A2-P01	Revision:	A
-----------------	--	-----------	---

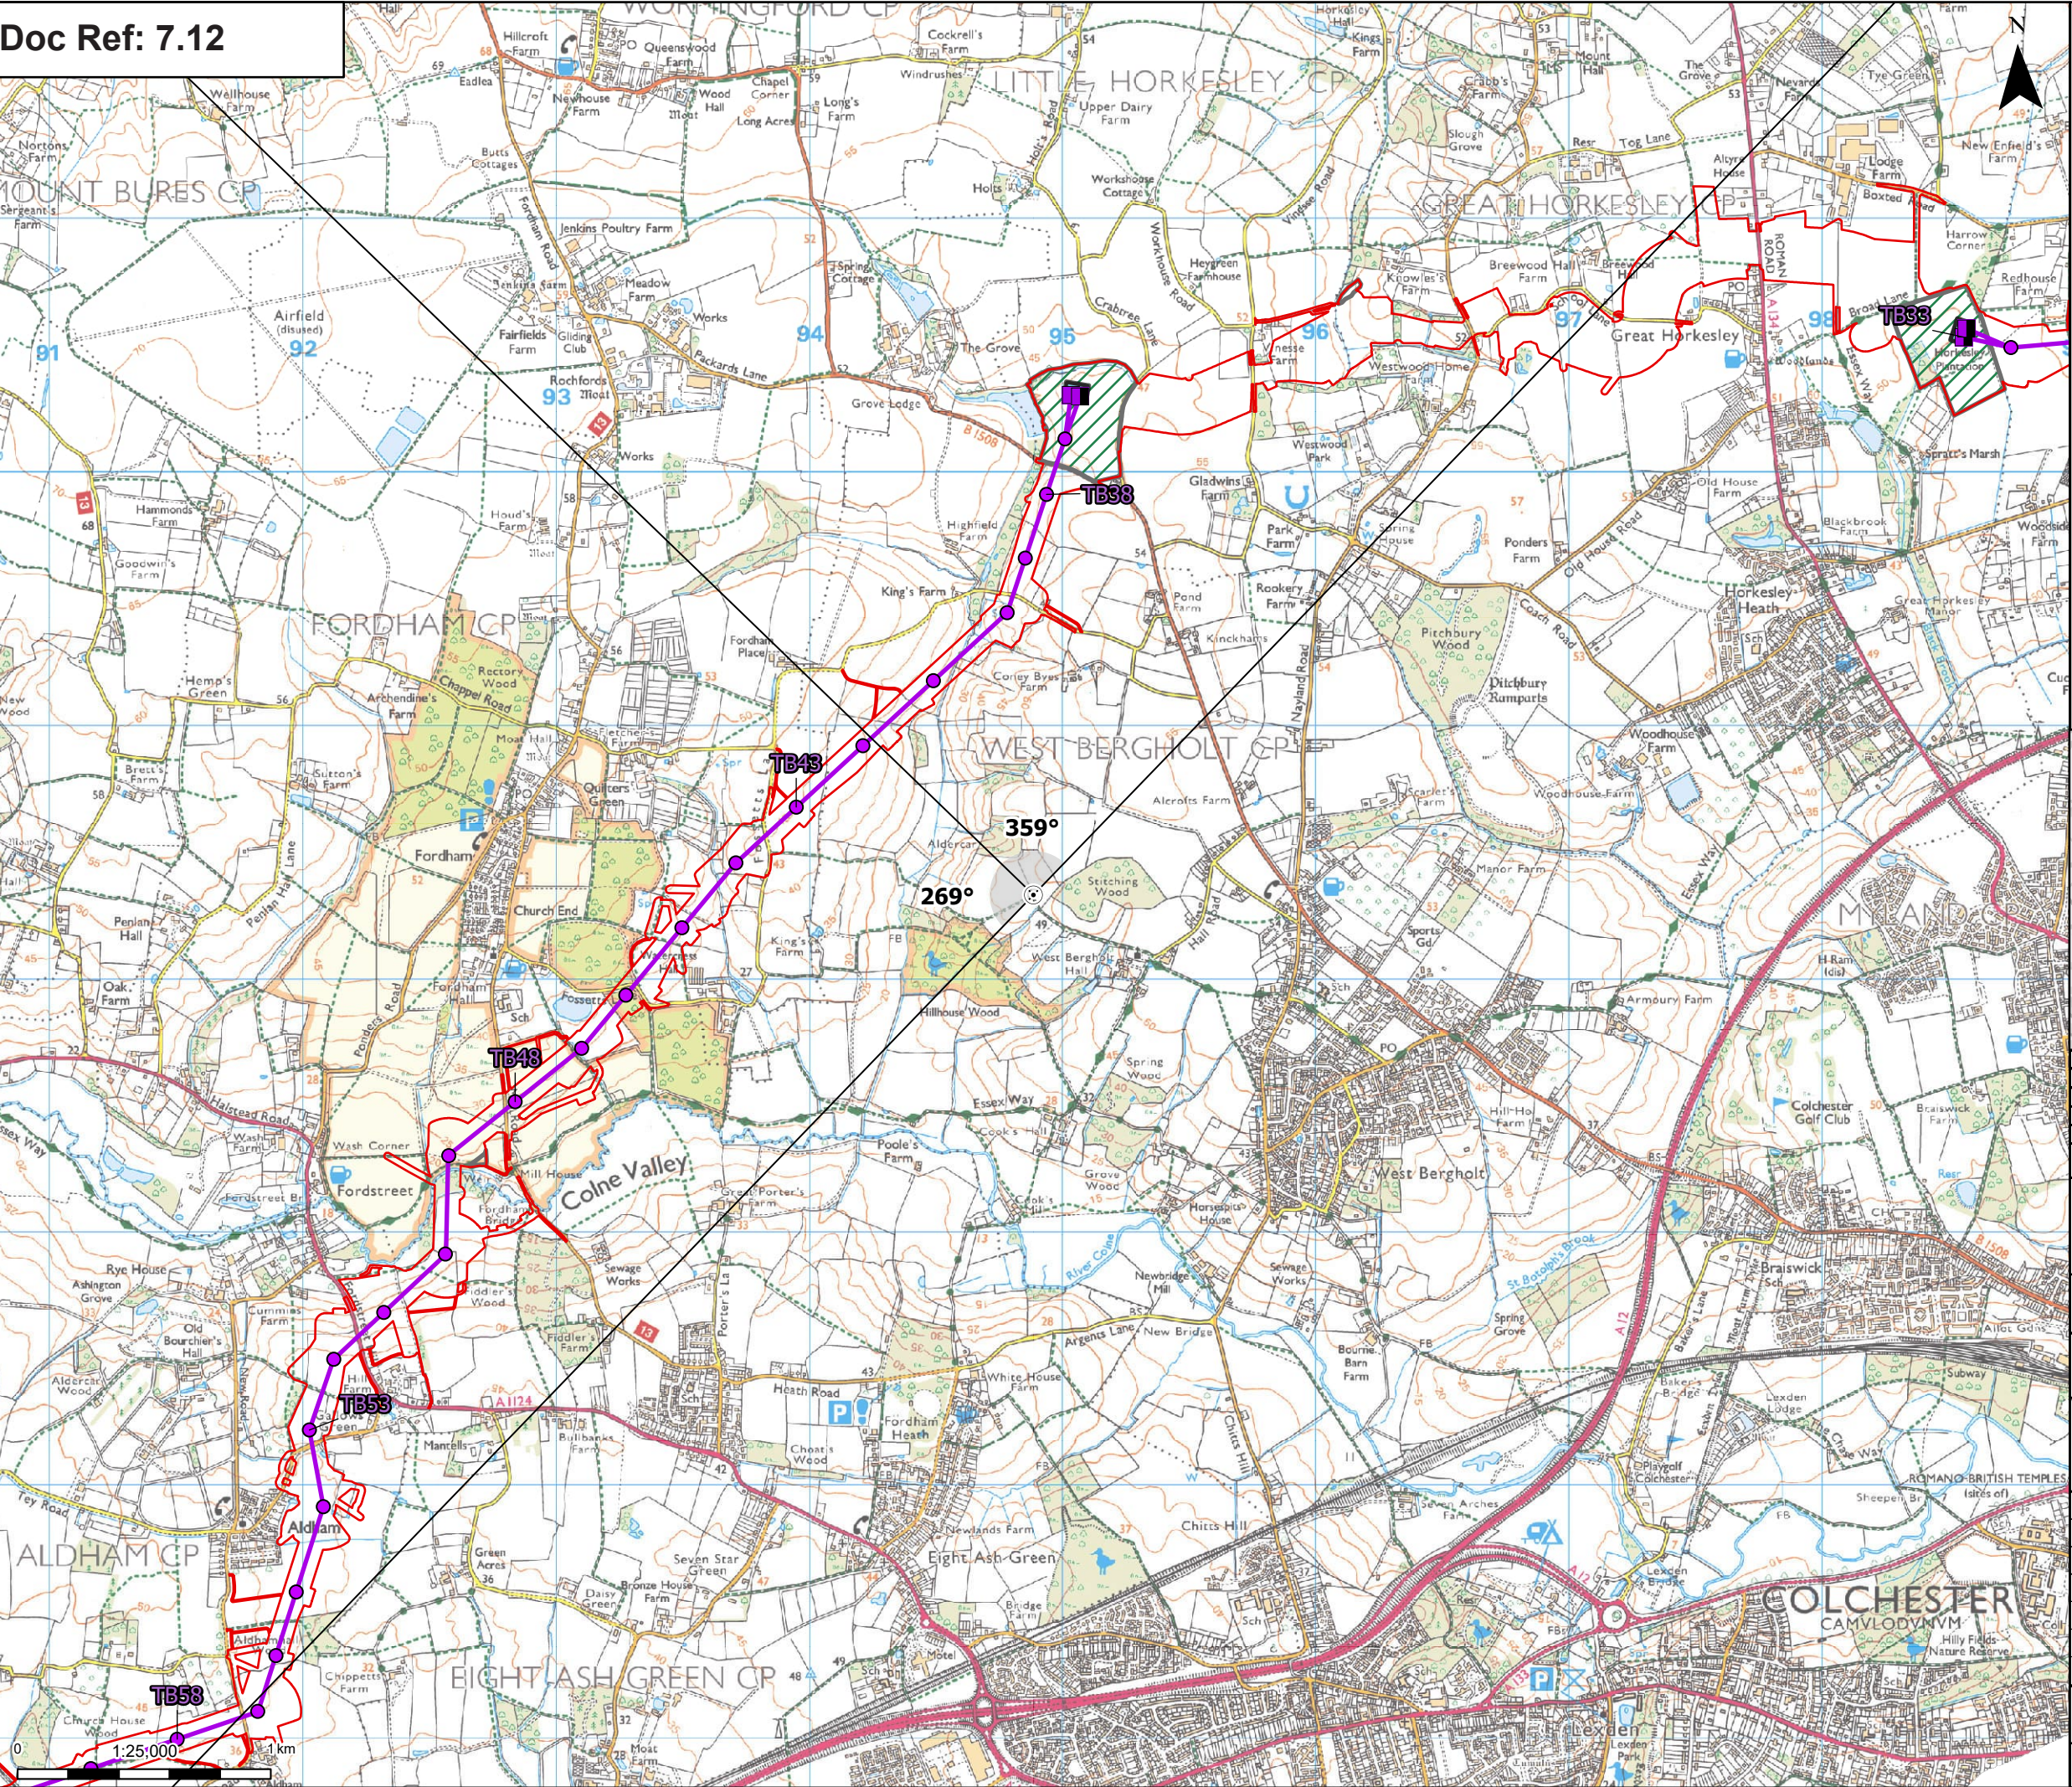

© Crown copyright and database rights 2024 Ordnance Survey 1000088122. Contains public sector information licensed under the Open Government Licence v3.0. © National Grid UK



Baseline Photograph

View flat at a comfortable arm's length



OS reference:	594885E 228331N	Horizontal field of view:	90° (cylindrical projection)	Camera:	NIKON D750	Photography Date:	03/01/2023
AOD:	49.59 m	Principal distance:	522 mm	Lens:	50mm Fixed Focal Length	Photography Time:	10:24
Direction of view:	269°	Paper size:	841 x 297 mm (half A1)	Camera height:	1.5 m		
Nearest pylon:	0.90km	Correct printed image size:	820 x 260 mm				

Notes:
The image shows the baseline photography - the Project is not shown.

Norwich to Tilbury
Figure: 7.12.F103_VP4.05b
Viewpoint 4.05: PRow near Hillhouse Wood, west of West Bergholt (West Bergholt 5)

© Crown copyright and database rights 2024 Ordnance Survey A0000808122. Contains public sector information licensed under the Open Government Licence v3.0. © National Grid UK



Photomontage



View flat at a comfortable arm's length

© Crown copyright and database rights 2024 Ordnance Survey 1000088182. Contains public sector information licensed under the Open Government Licence v3.0. © National Grid UK



Baseline Photograph



View flat at a comfortable arm's length


© Crown copyright and database rights 2024 Ordnance Survey 1000088182. Contains public sector information licensed under the Open Government Licence v3.0. © National Grid UK



Photomontage



View flat at a comfortable arm's length

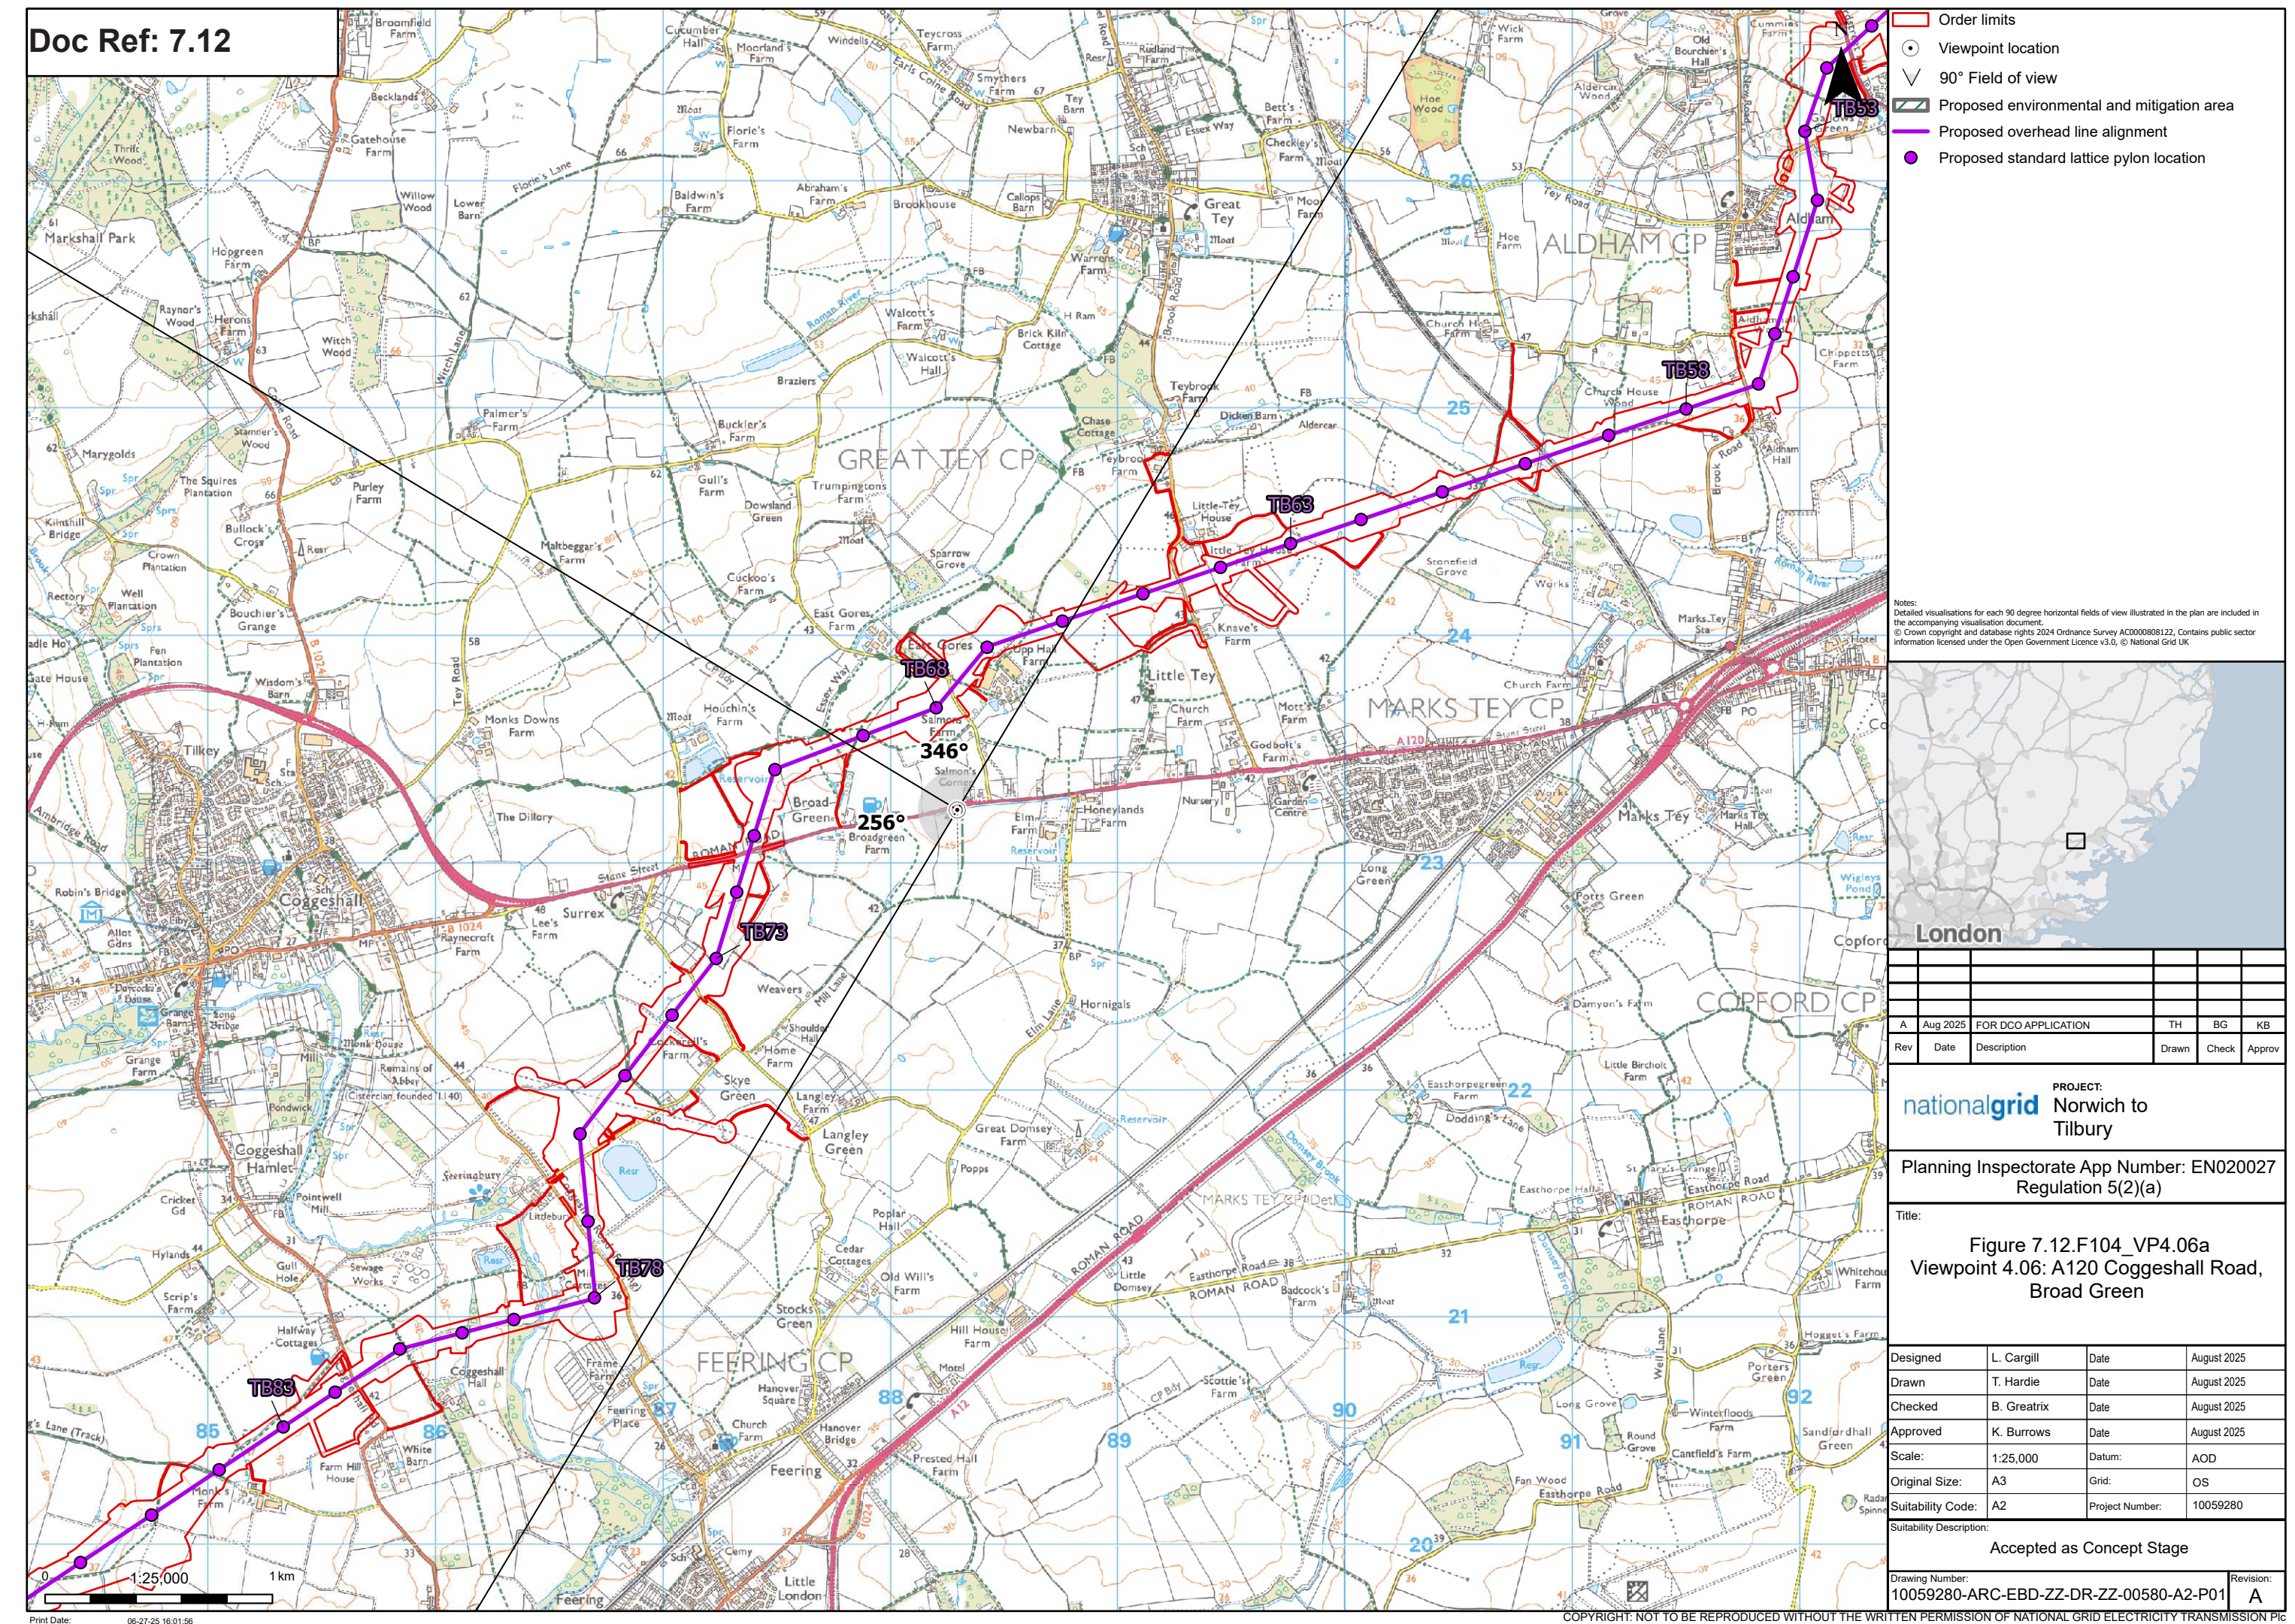

© Crown copyright and database rights 2024 Ordnance Survey 1000088122. Contains public sector information licensed under the Open Government Licence v3.0. © National Grid UK



Baseline Photograph

View flat at a comfortable arm's length

© Crown copyright and database rights 2024 Ordnance Survey 1000088122. Contains public sector information licensed under the Open Government Licence v3.0. © National Grid UK




Photomontage

View flat at a comfortable arm's length

© Crown copyright and database rights 2024 Ordnance Survey 1000088122. Contains public sector information licensed under the Open Government Licence v3.0. © National Grid UK



Baseline Photograph

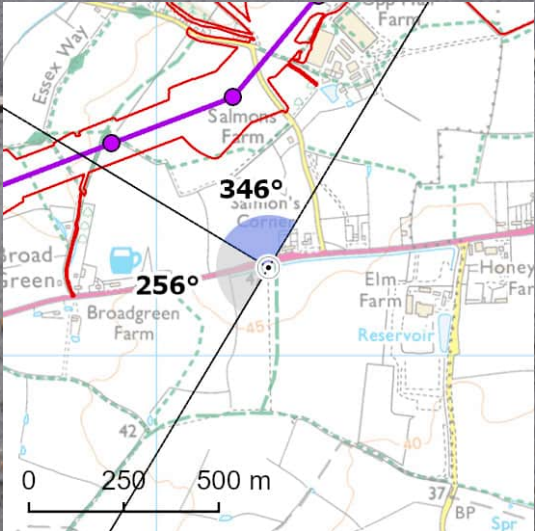


View flat at a comfortable arm's length


© Crown copyright and database rights 2024 Ordnance Survey/A00000818122. Contains public sector information licensed under the Open Government Licence v3.0. © National Grid UK



Photomontage

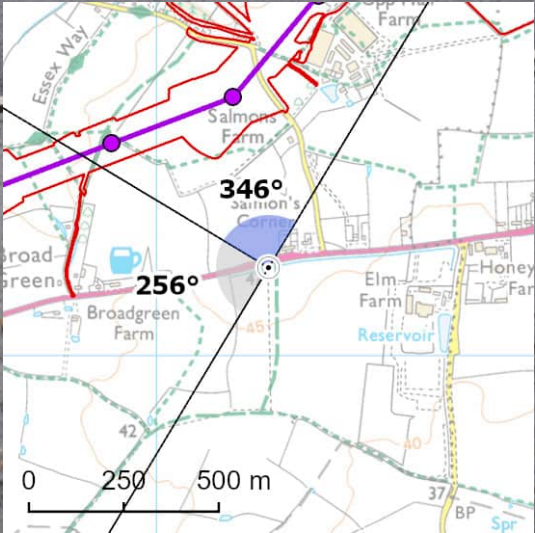

View flat at a comfortable arm's length

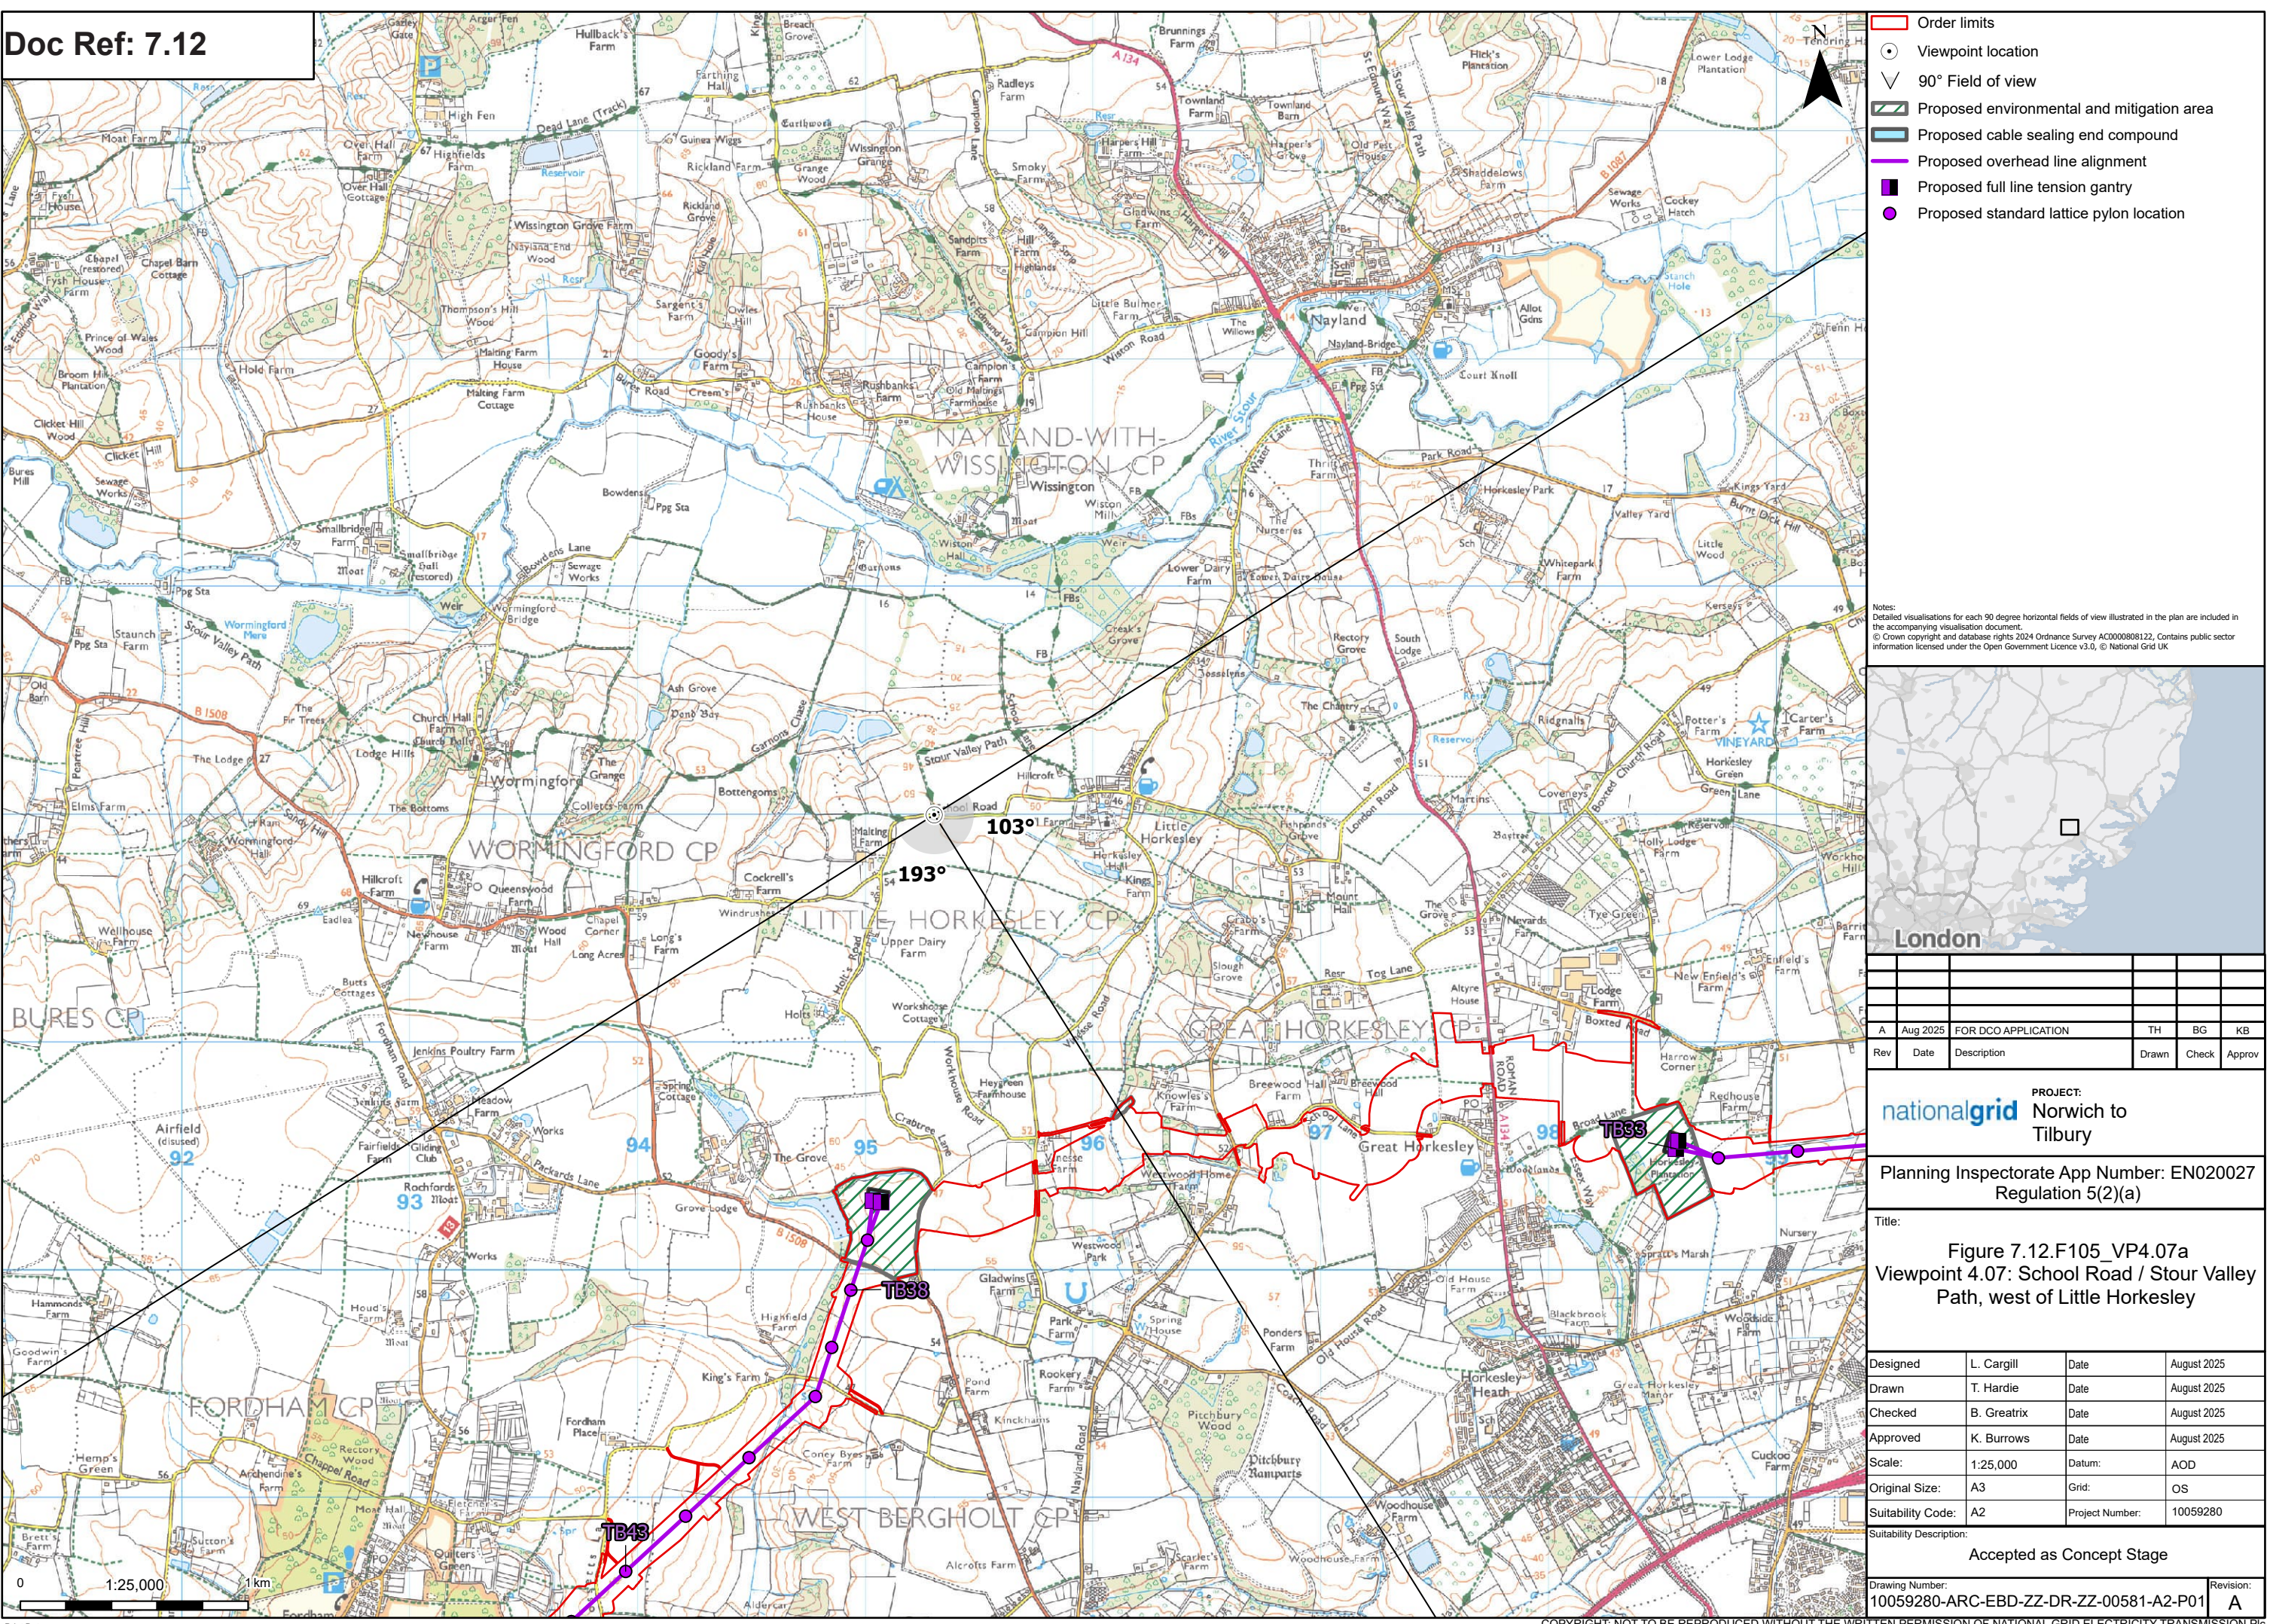


View flat at a comfortable arm's length

Norwich to Tilbury
Figure: 7.12.F105_VP4.07b
Viewpoint 4.07: School Road / Stour Valley Path, west of Little Horkesley

© Crown copyright and database rights 2024 Ordnance Survey/AC000088122. Contains public sector information licensed under the Open Government Licence v3.0. © National Grid UK

Wireline

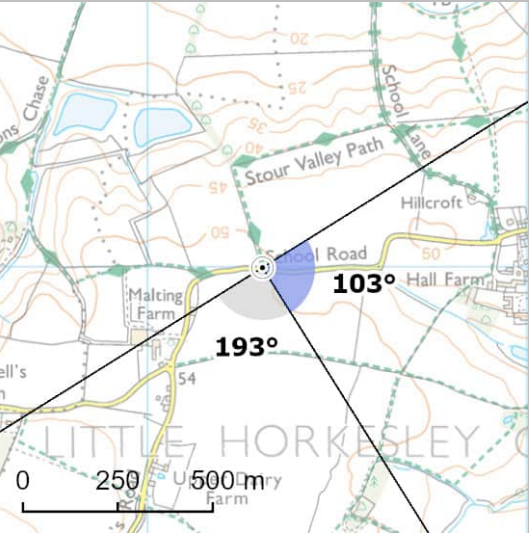

View flat at a comfortable arm's length

© Crown copyright and database rights 2024 Ordnance Survey/AC000088122. Contains public sector information licensed under the Open Government Licence v3.0. © National Grid UK

Wireline




OS reference: 595303E 231999N
AOD: 53.47 m
Direction of view: 193°
Nearest pylon: 1.72km

Horizontal field of view: 90° (cylindrical projection)
Principal distance: 522 mm
Paper size: 841 x 297 mm (half A1)
Correct printed image size: 820 x 260 mm

Camera: NIKON D750
Lens: 50mm Fixed Focal Length
Camera height: 1.5 m


Photography Date: 13/12/2023
Photography Time: 10:39

Notes:
Type 2 wirelines have been produced in accordance with the Landscape Institute's Technical Guidance Note 06/19 - Visual Representation of Development Proposals. These show the 3D form of the Project in its topographical context.
The landform is shown in grey and the Project (overhead line, substation, substation extensions and Cable Sealing End compounds) is shown in blue.
The wirelines do not show any vegetation which may filter/screen views towards the Project.

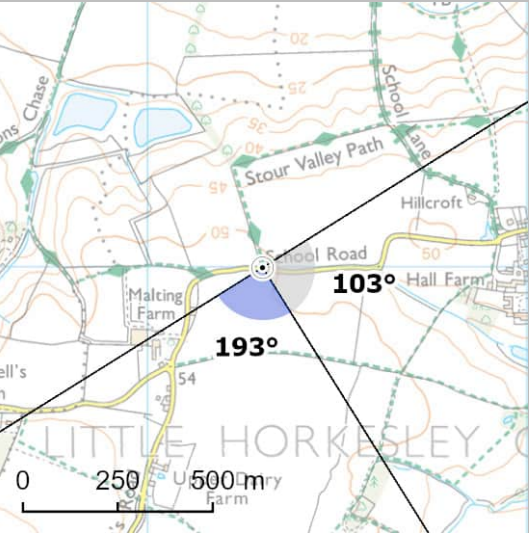

View flat at a comfortable arm's length


Norwich to Tilbury
Figure: 7.12.F105_VP4.07e
Viewpoint 4.07: School Road / Stour Valley Path, west of Little Horkesley

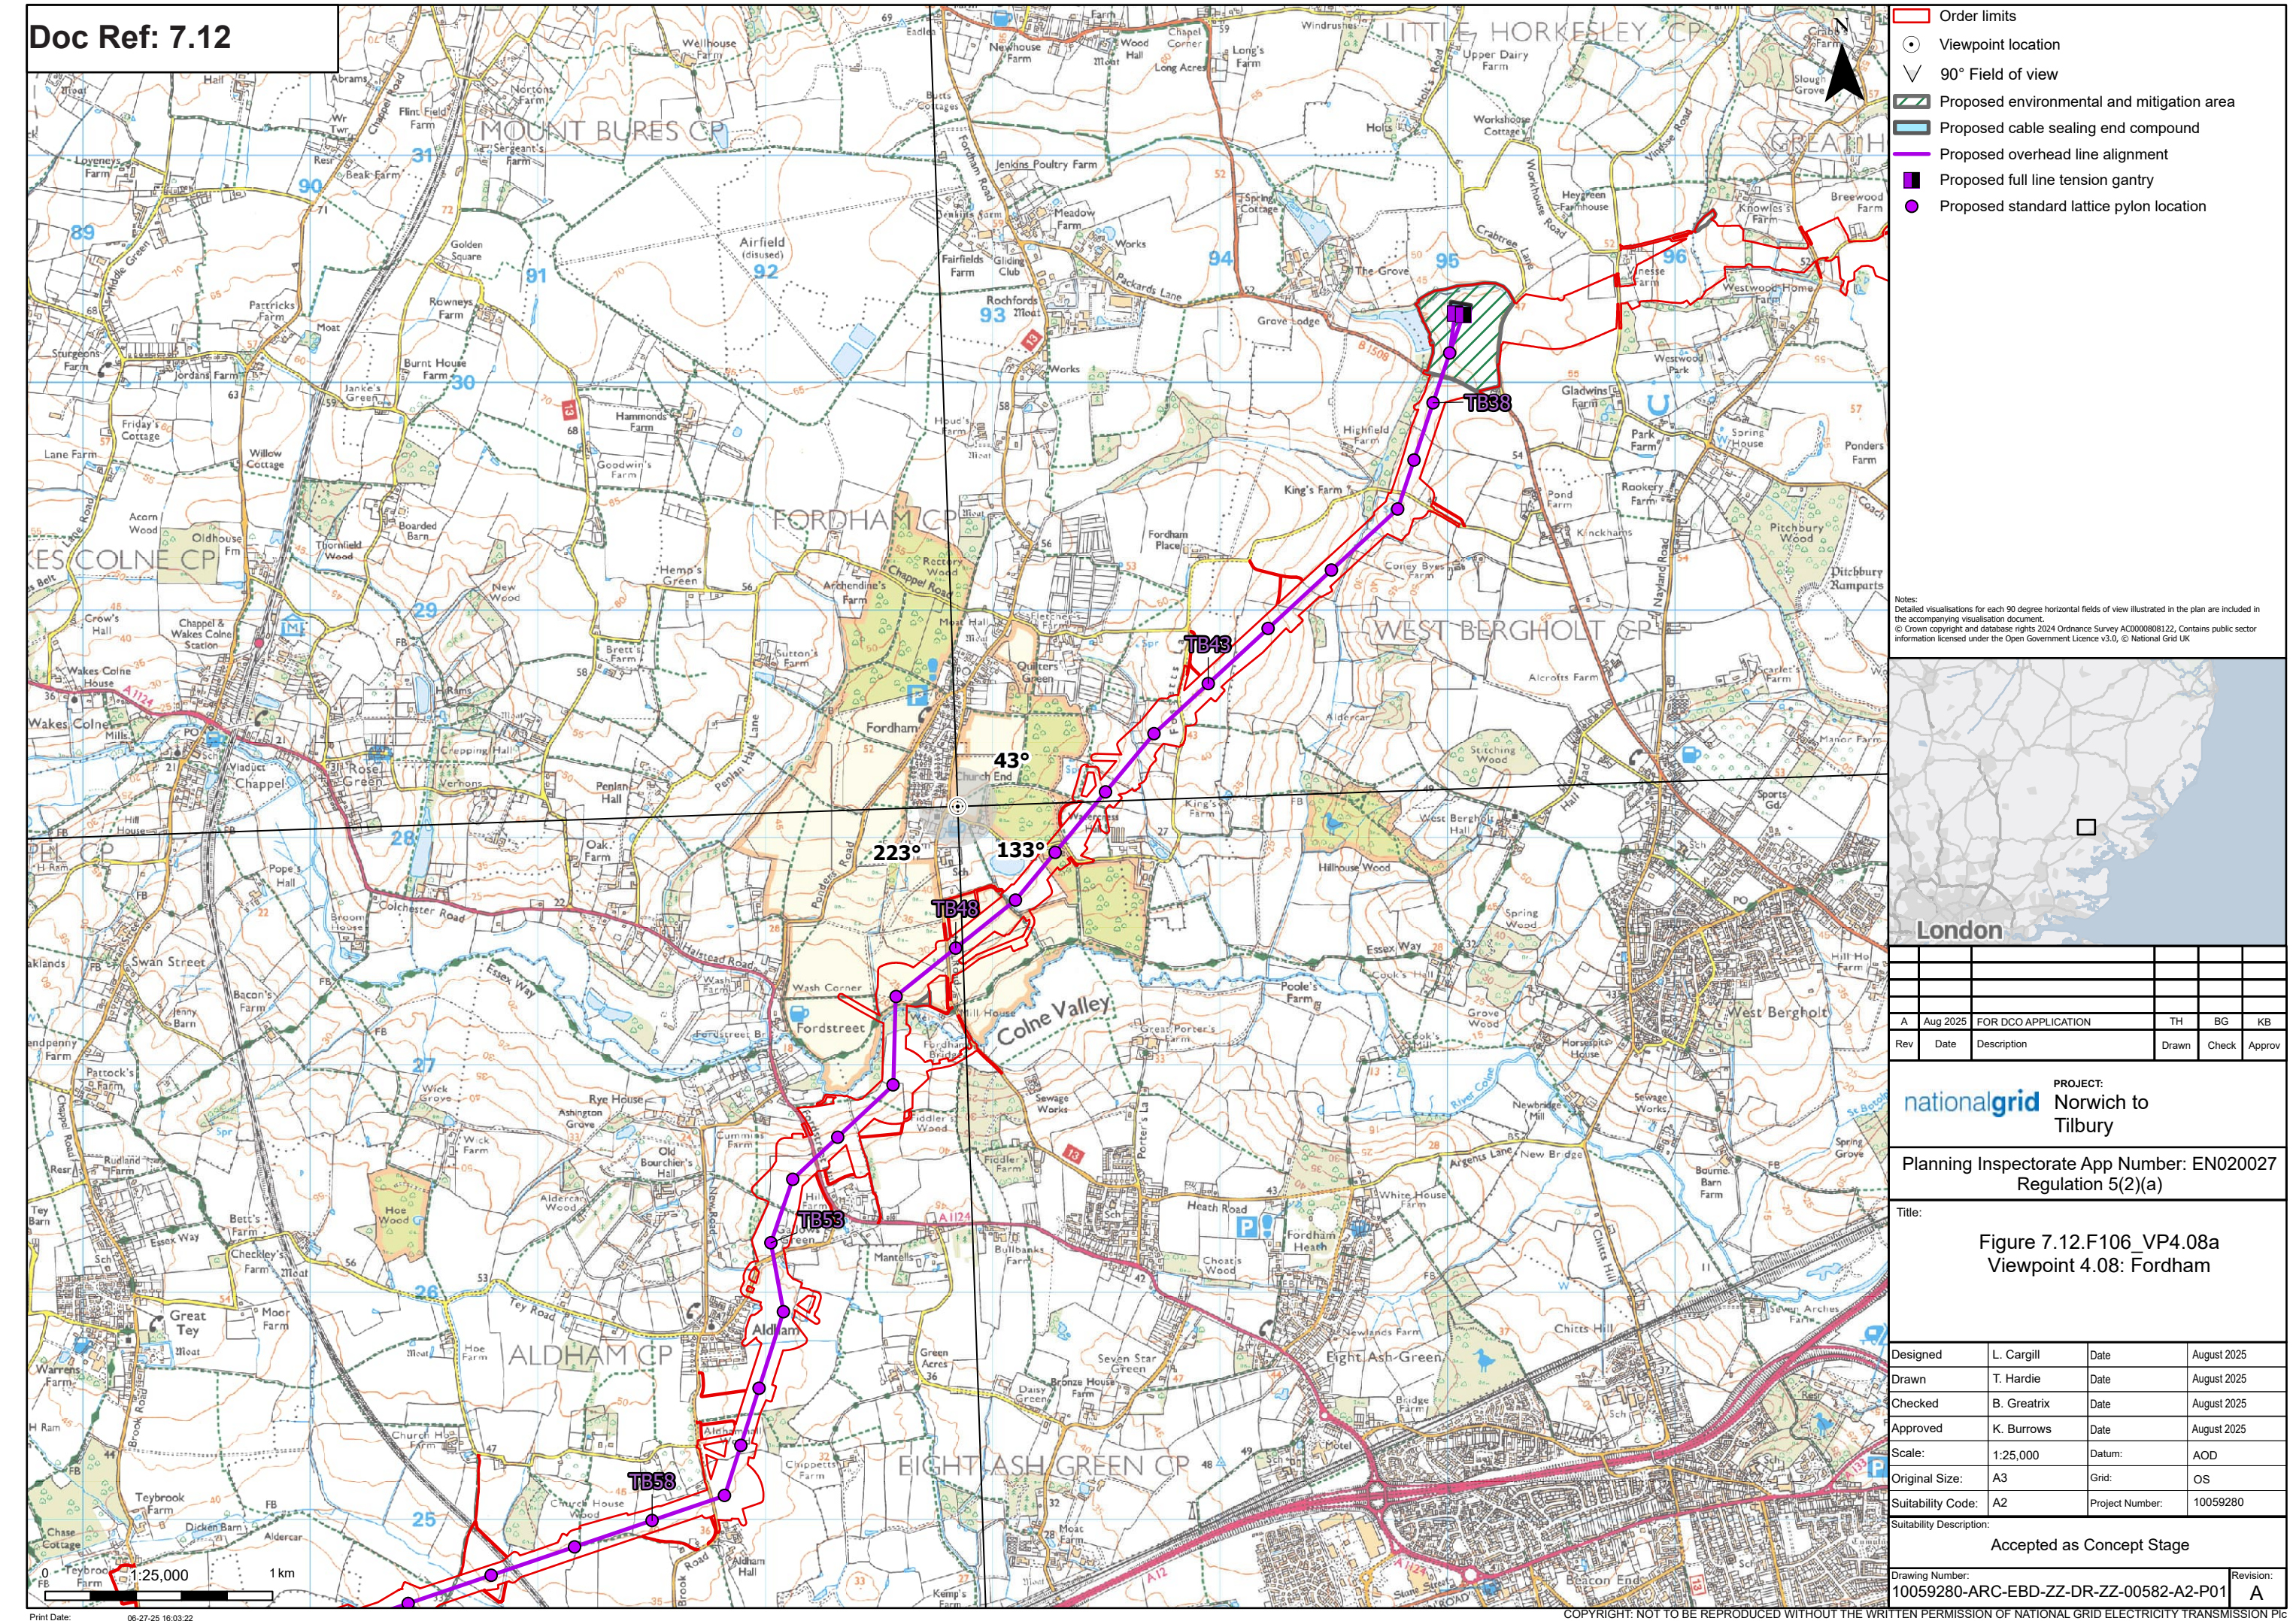

© Crown copyright and database rights 2024 Ordnance Survey 1000088122. Contains public sector information licensed under the Open Government Licence v3.0. © National Grid UK





Baseline Photograph

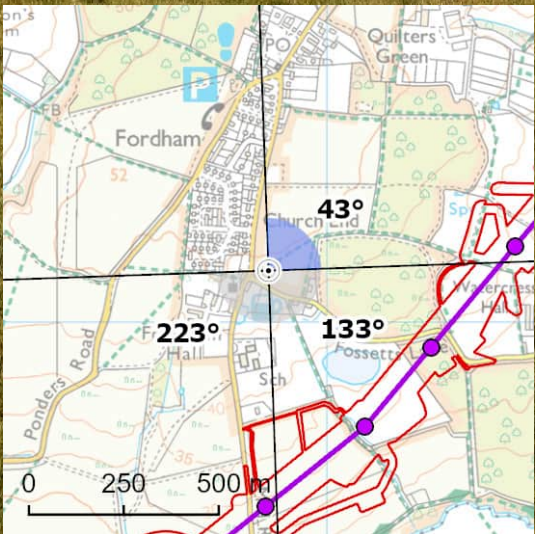

View flat at a comfortable arm's length

© Crown copyright and database rights 2024 Ordnance Survey/AC0000818122. Contains public sector information licensed under the Open Government Licence v3.0. © National Grid UK

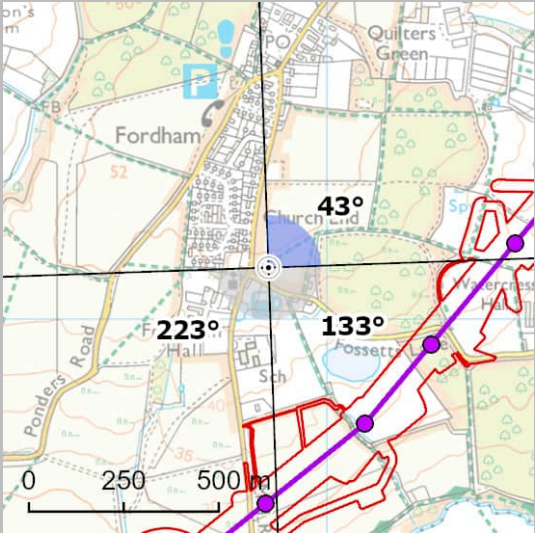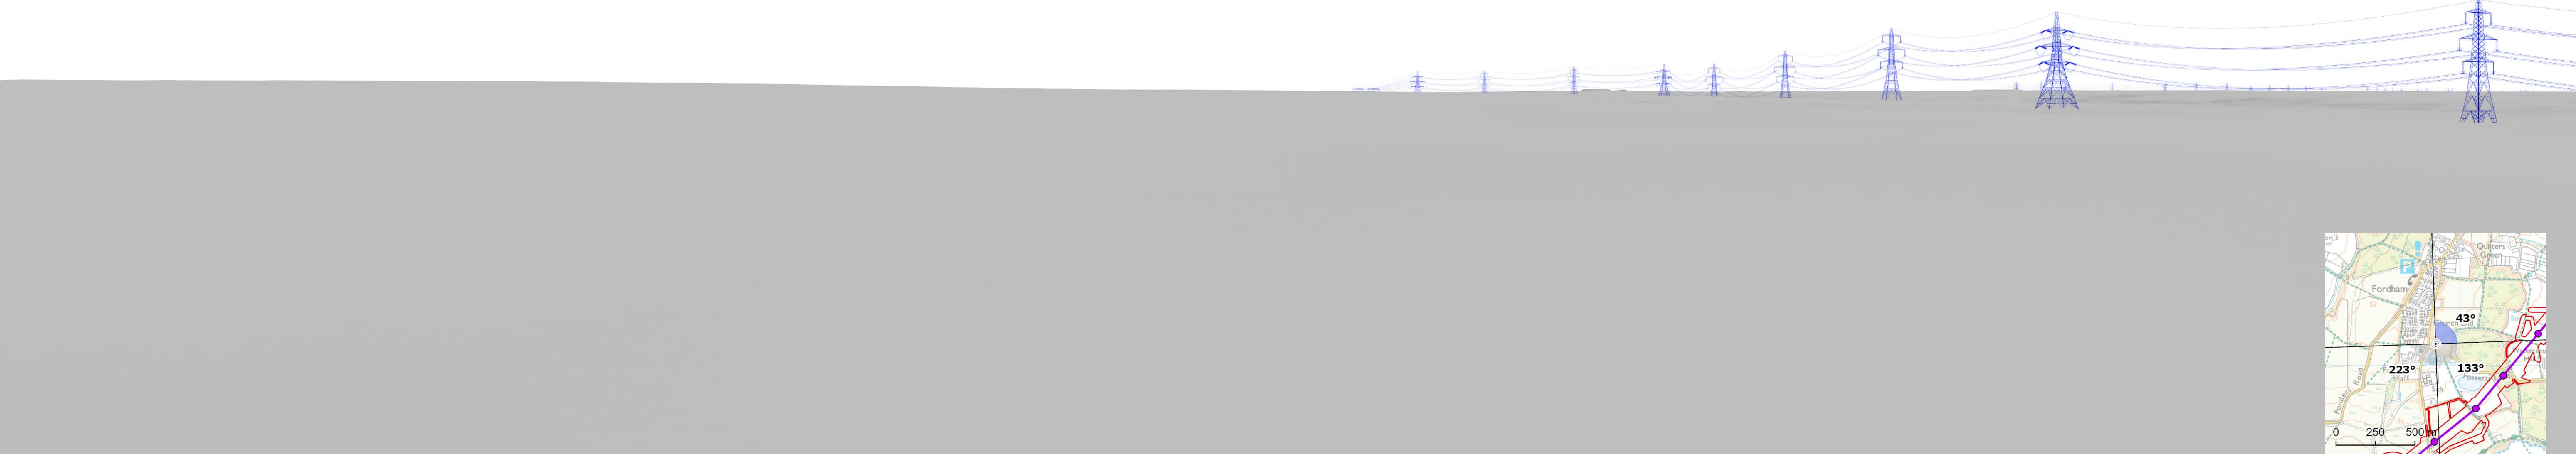

Wireline

View flat at a comfortable arm's length


© Crown copyright and database rights 2024 Ordnance Survey/A00000818122. Contains public sector information licensed under the Open Government Licence v3.0. © National Grid UK



Baseline Photograph

View flat at a comfortable arm's length

© Crown copyright and database rights 2024 Ordnance Survey AC0000818122. Contains public sector information licensed under the Open Government Licence v3.0. © National Grid UK

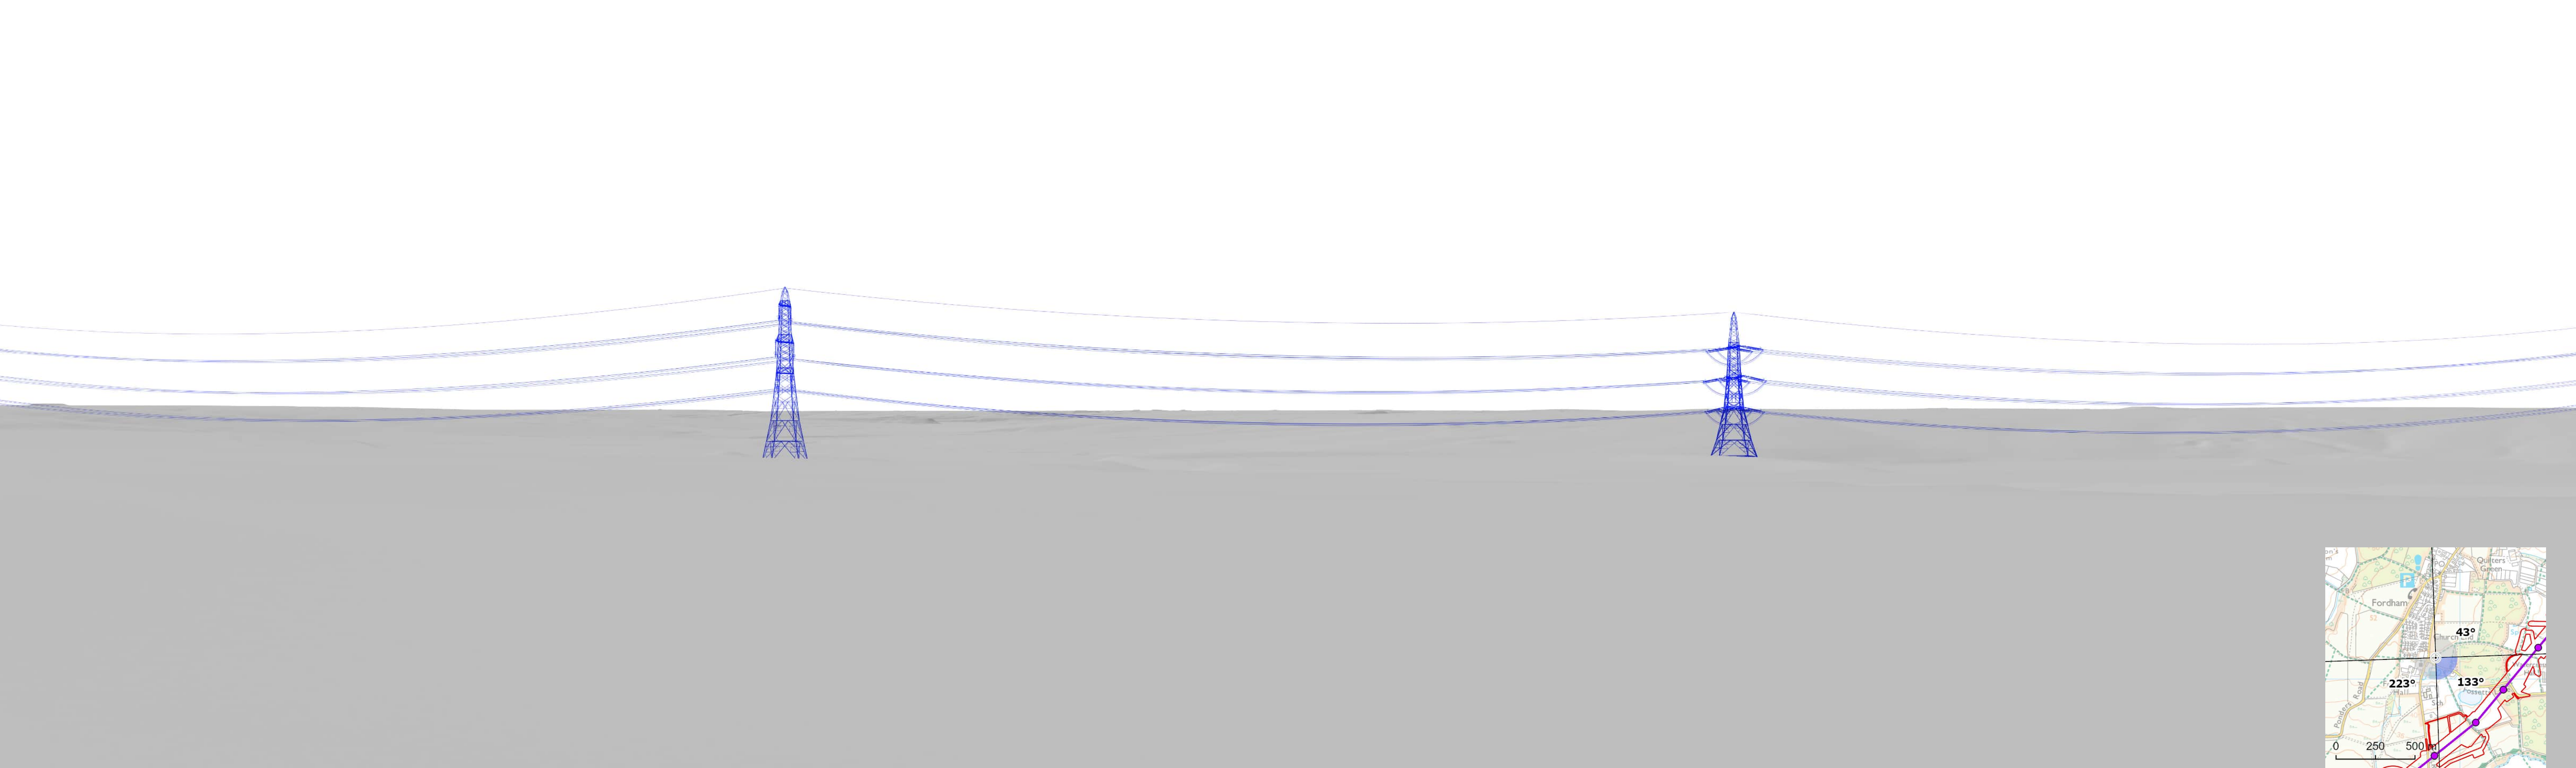

Wireline

View flat at a comfortable arm's length


© Crown copyright and database rights 2024 Ordnance Survey/A000008181/22. Contains public sector information licensed under the Open Government Licence v3.0. © National Grid UK




Baseline Photograph

View flat at a comfortable arm's length


© Crown copyright and database rights 2024 Ordnance Survey/AC0000818122. Contains public sector information licensed under the Open Government Licence v3.0. © National Grid UK

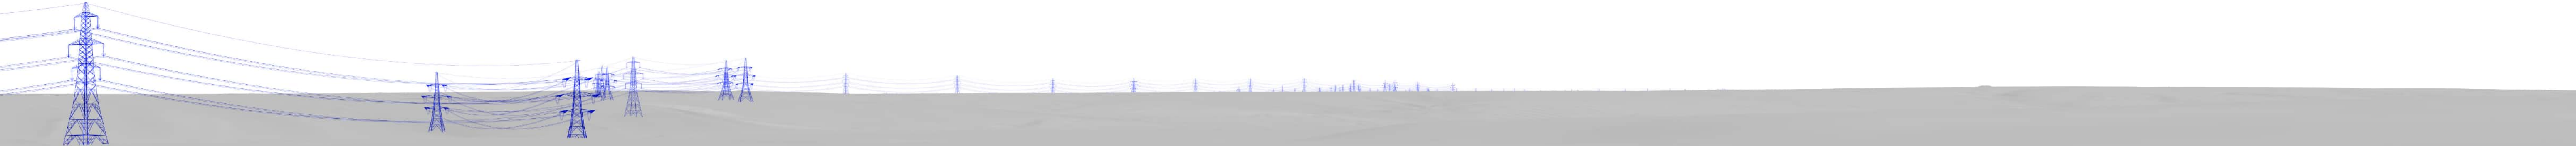

Wireline

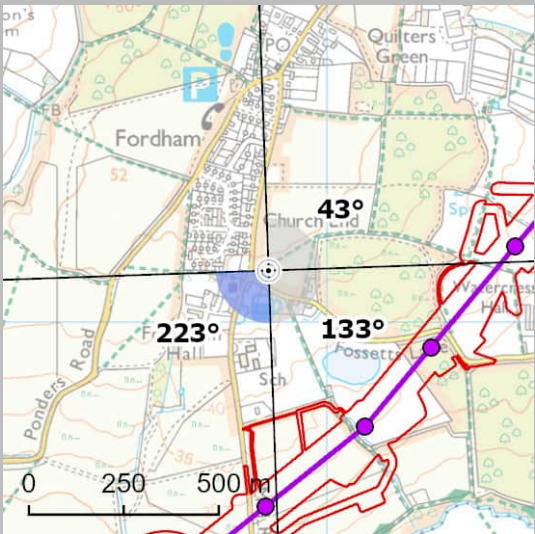

View flat at a comfortable arm's length

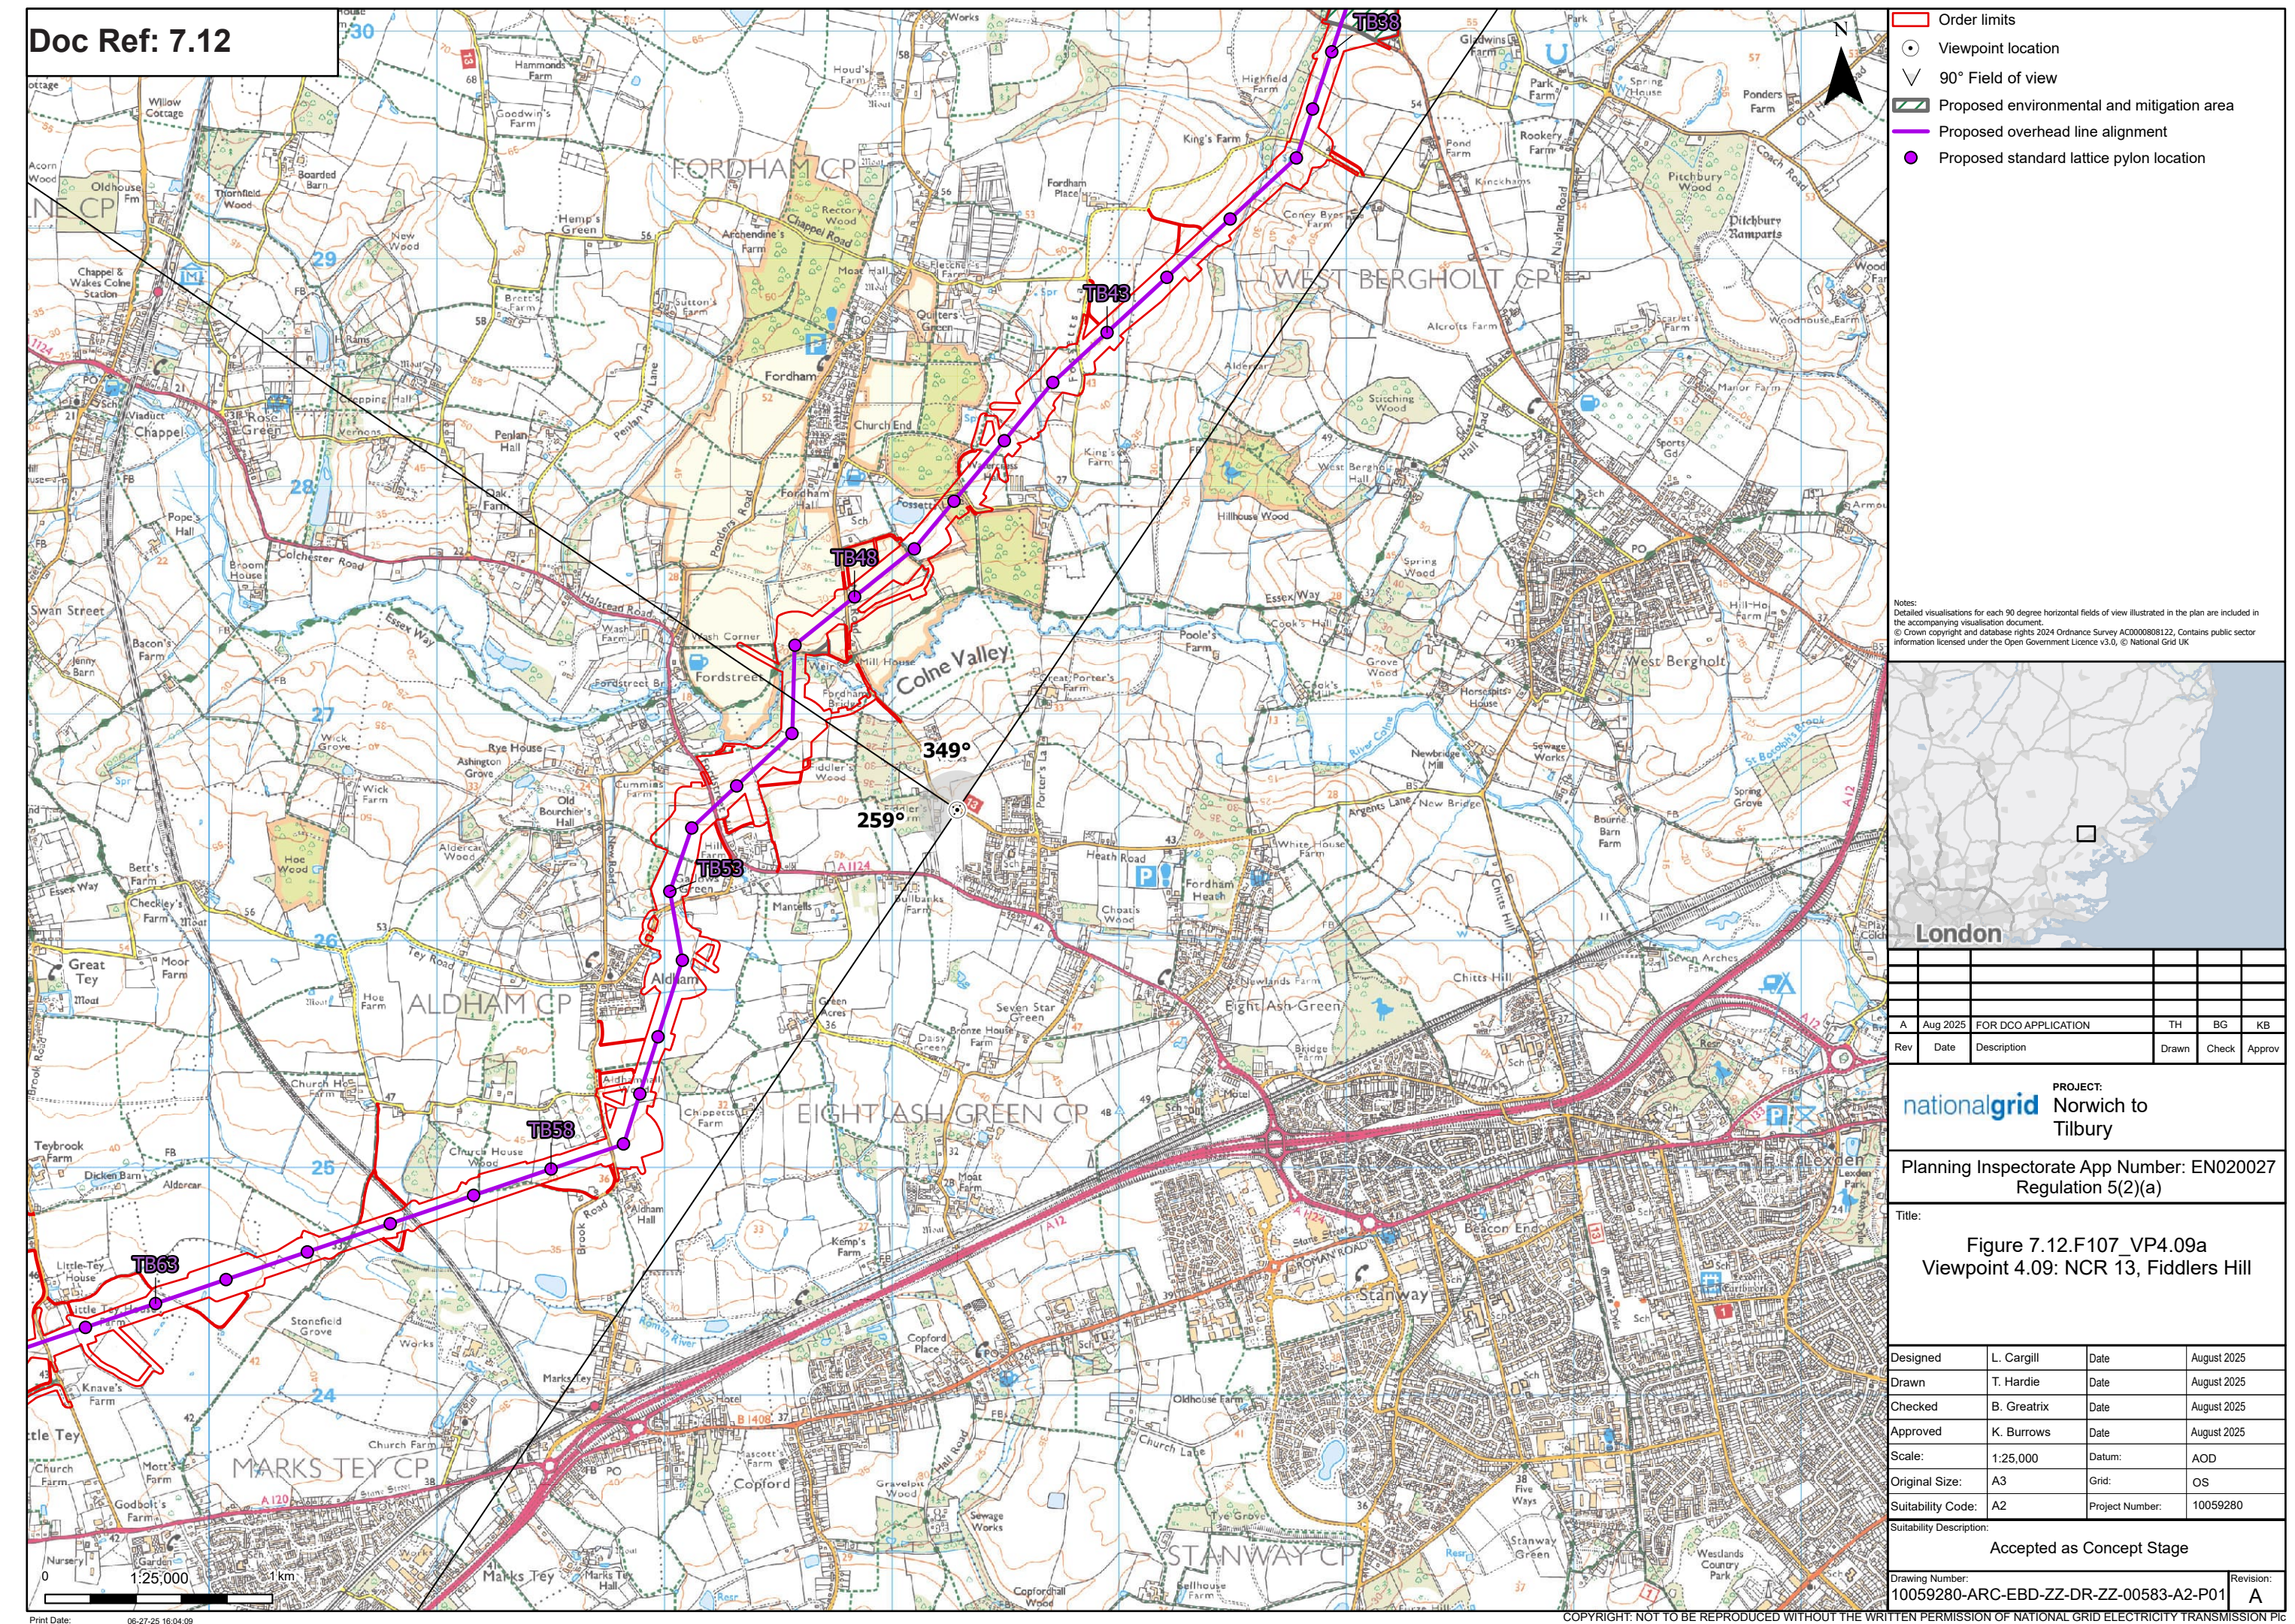

© Crown copyright and database rights 2024 Ordnance Survey A000008122. Contains public sector information licensed under the Open Government Licence v3.0. © National Grid UK

Wireline




OS reference: 593289E 226577N
AOD: 43.50 m
Direction of view: 259°
Nearest pylon: 0.80km

Horizontal field of view: 90° (cylindrical projection)
Principal distance: 522 mm
Paper size: 841 x 297 mm (half A1)
Correct printed image size: 820 x 260 mm

Camera: NIKON D750
Lens: 50mm Fixed Focal Length
Camera height: 1.5 m

Photography Date: 28/02/2023
Photography Time: 16:50

Notes:
Type 2 wirelines have been produced in accordance with the Landscape Institute's Technical Guidance Note 06/19 - Visual Representation of Development Proposals. These show the 3D form of the Project in its topographical context.
The landform is shown in grey and the Project (overhead line, substation, substation extensions and Cable Sealing End compounds) is shown in blue.
The wirelines do not show any vegetation which may filter/screen views towards the Project.

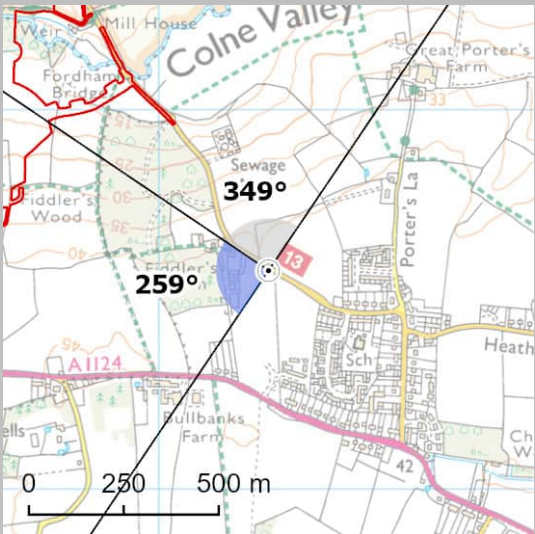


View flat at a comfortable arm's length

Norwich to Tilbury
Figure: 7.12.F107_VP4.09c
Viewpoint 4.09: NCR 13, Fiddlers Hill




© Crown copyright and database rights 2024 Ordnance Survey AC0000080122. Contains public sector information licensed under the Open Government Licence v3.0. © National Grid UK

© Crown copyright and database rights 2024 Ordnance Survey A000008122. Contains public sector information licensed under the Open Government Licence v3.0. © National Grid UK

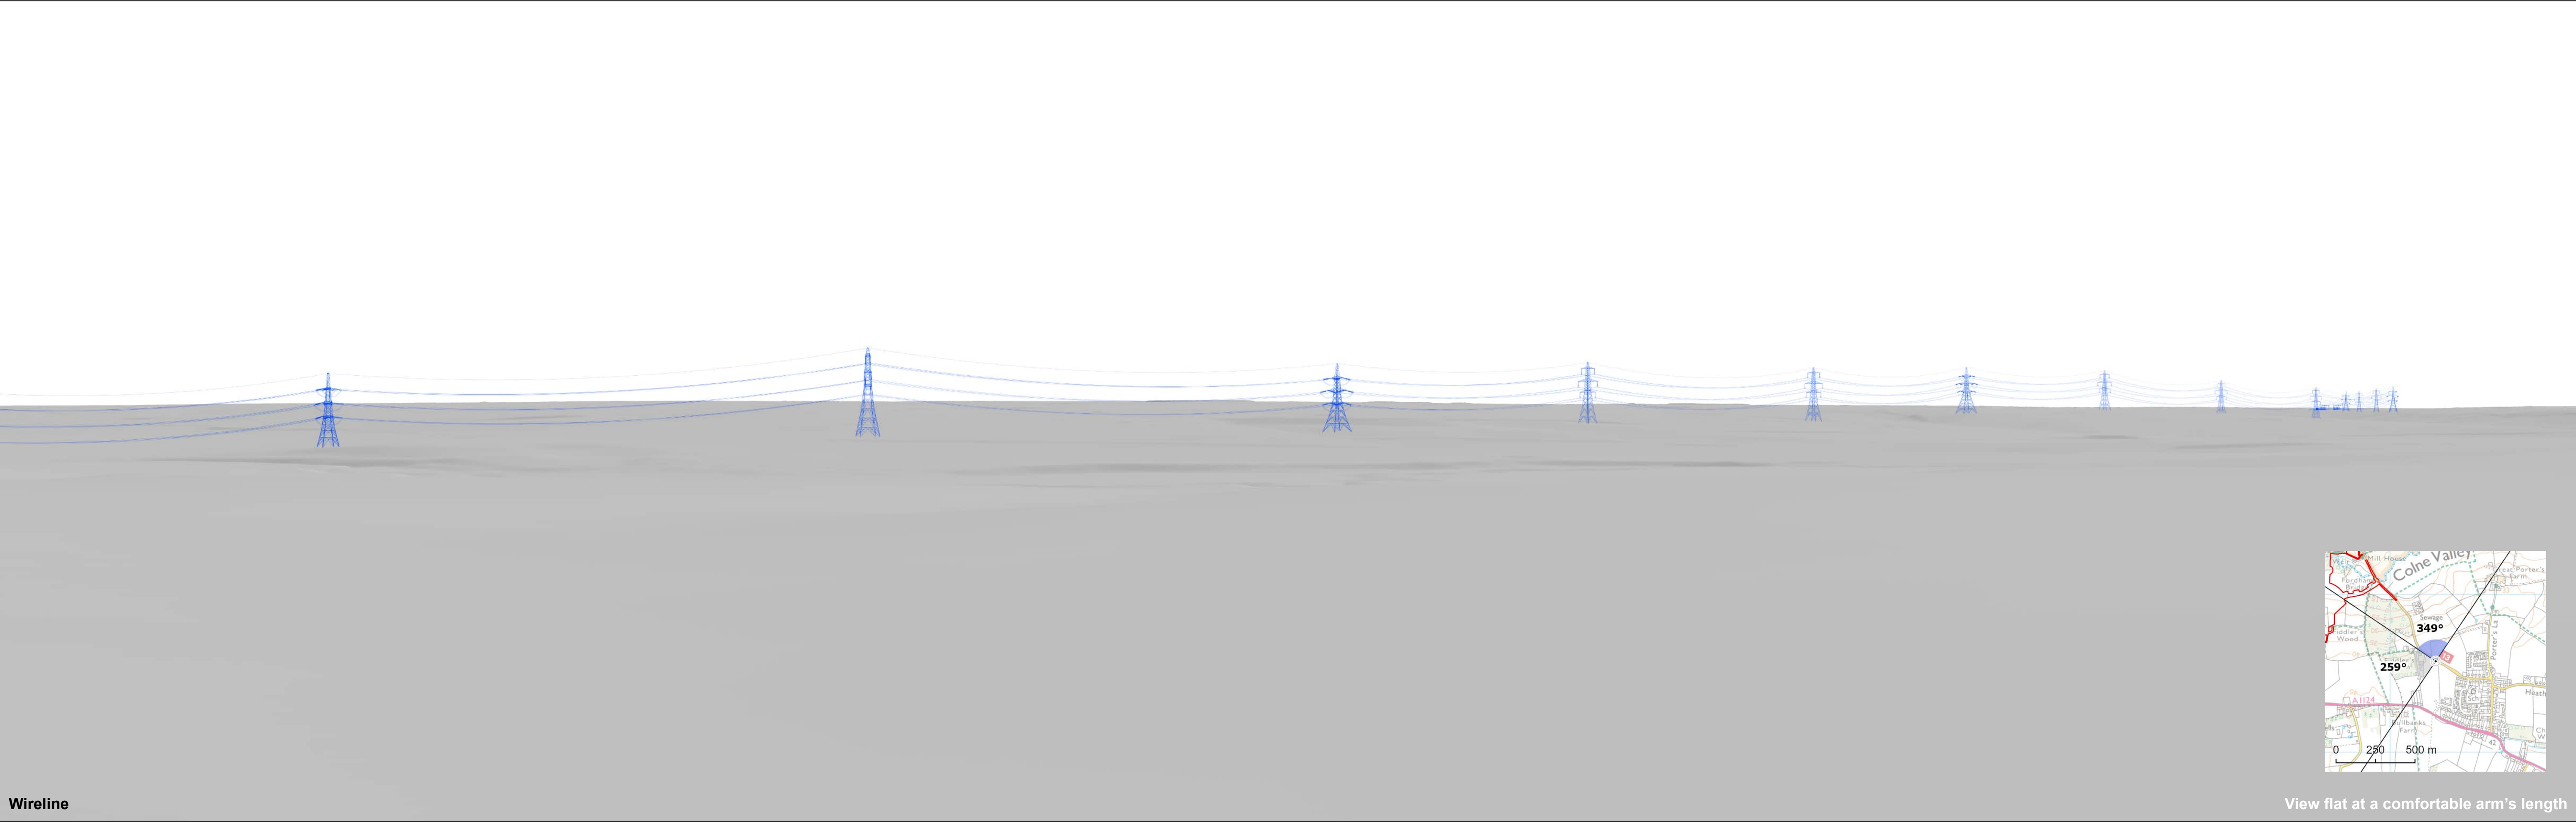

Wireline

View flat at a comfortable arm's length

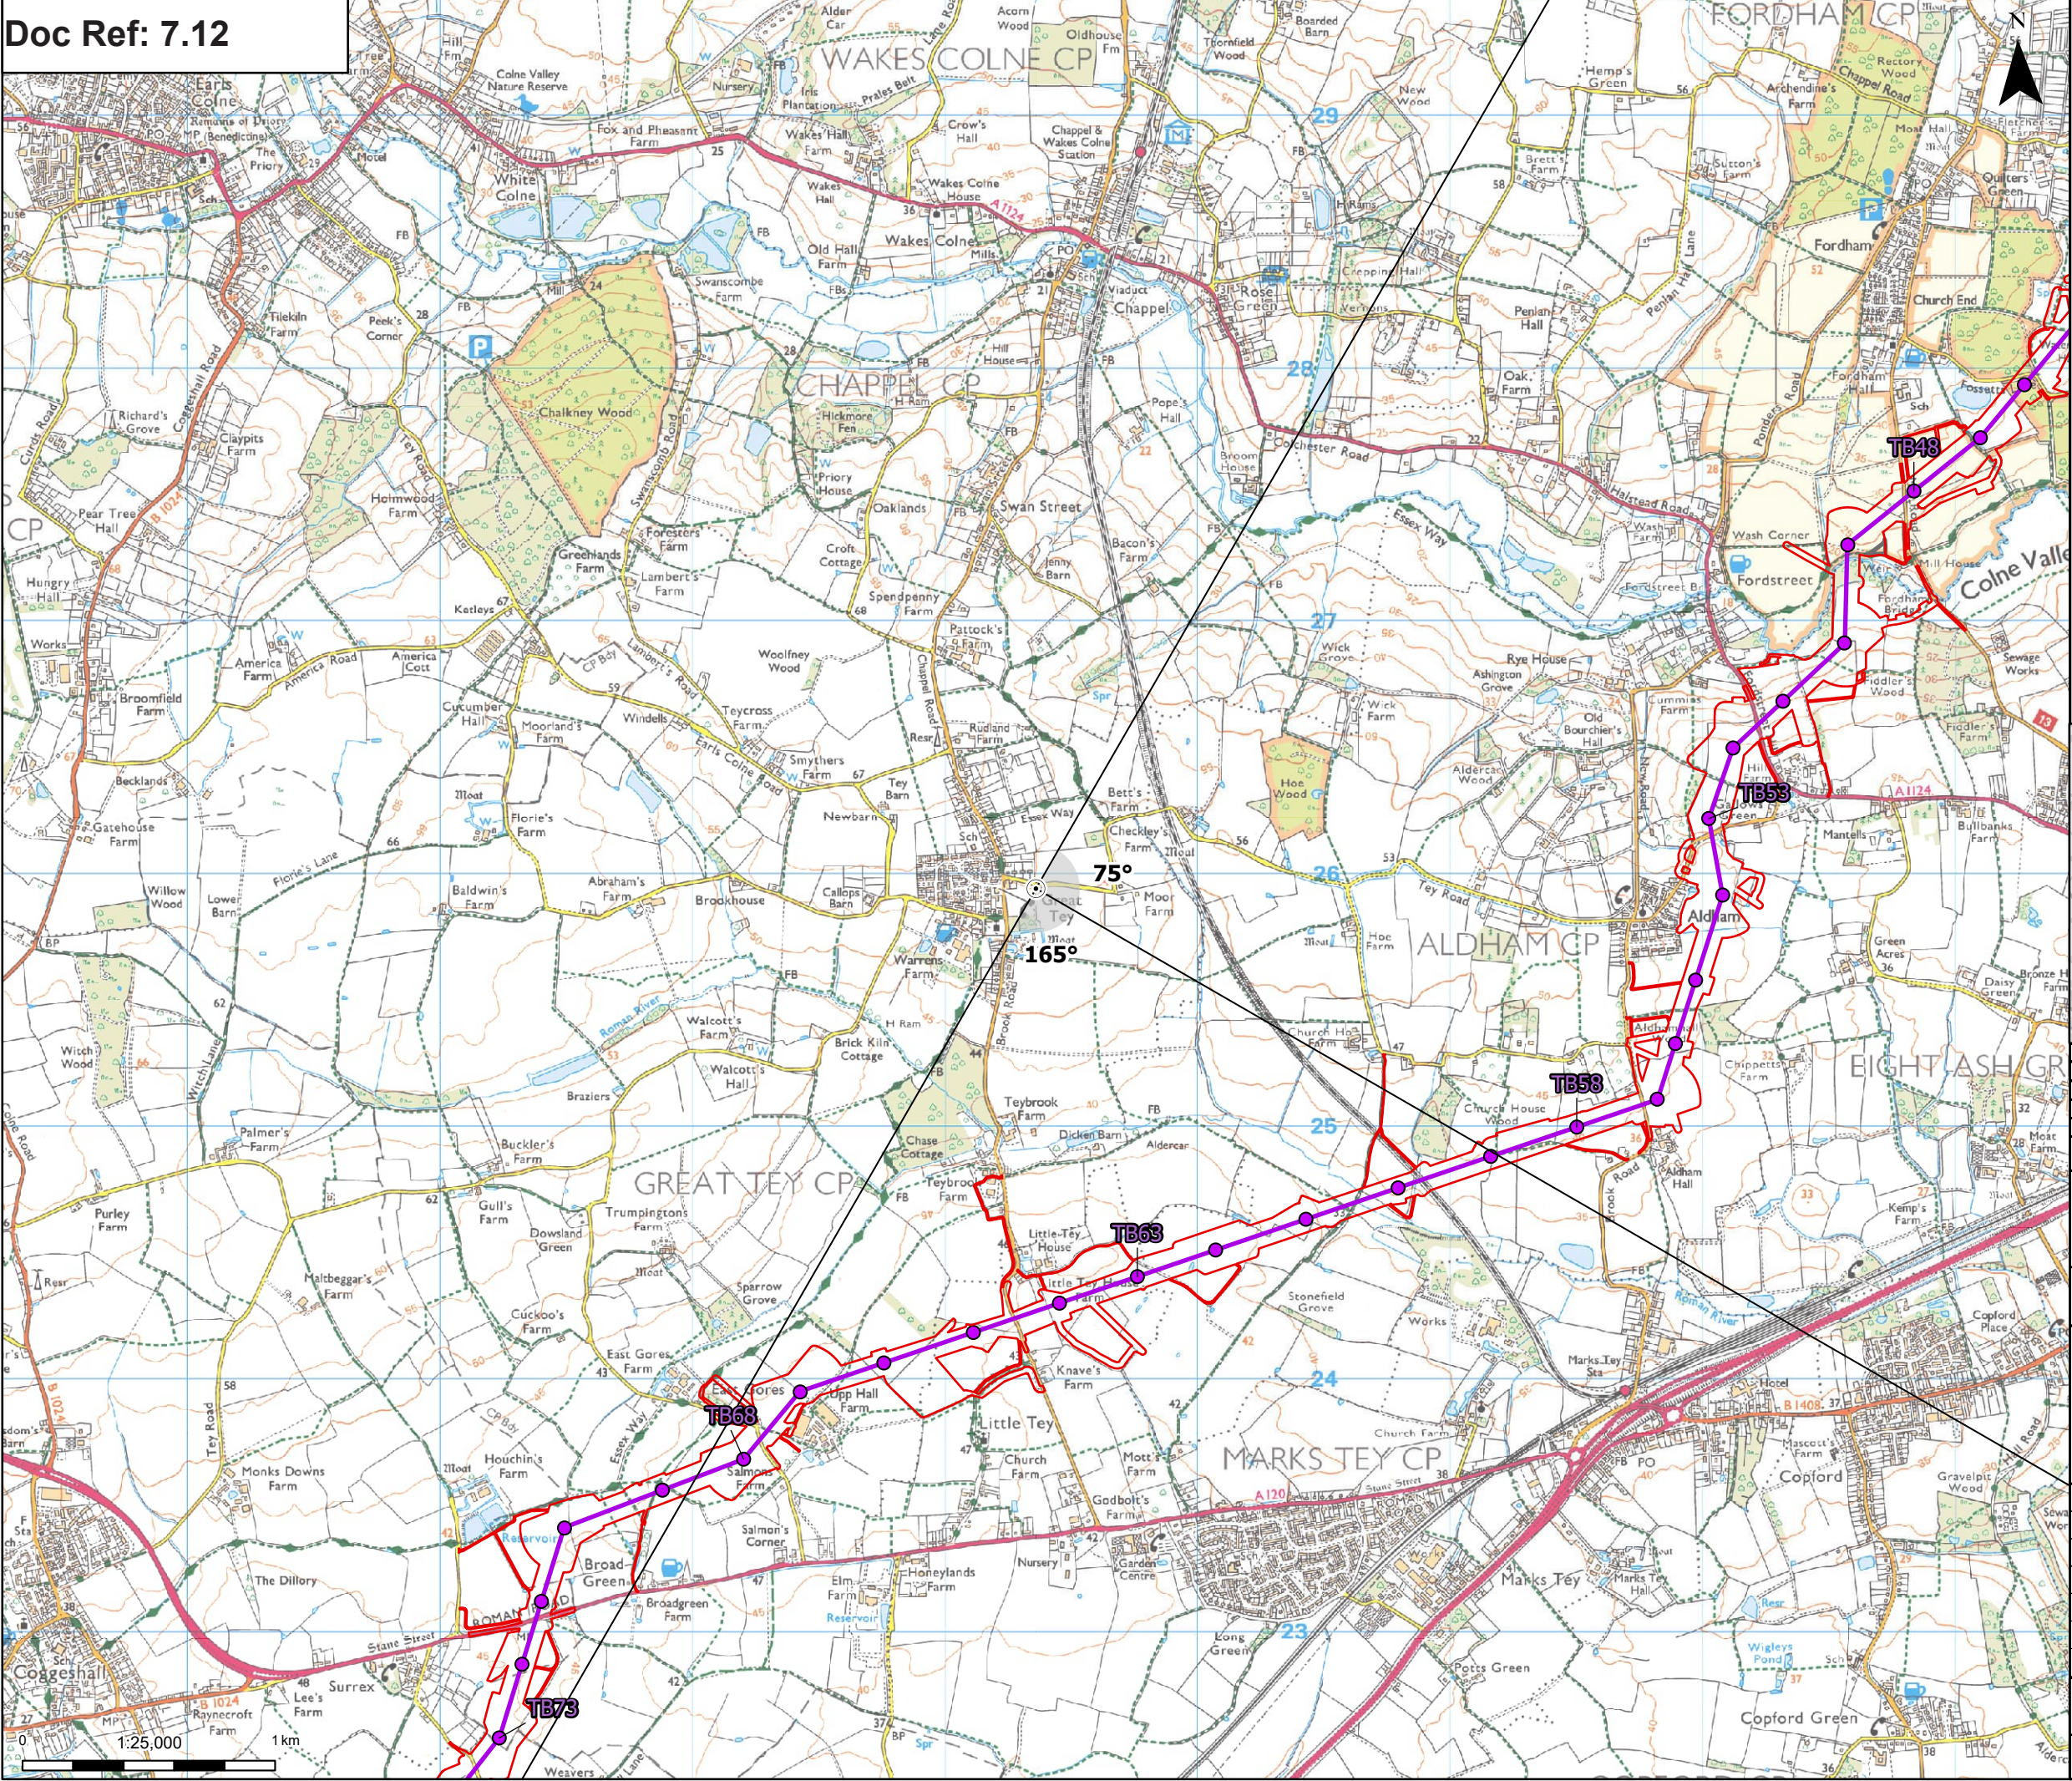

Order limits

Viewpoint location

90° Field of view

Proposed environmental and mitigation area

Proposed overhead line alignment

Proposed standard lattice pylon location

Notes:
Detailed visualisations for each 90 degree horizontal fields of view illustrated in the plan are included in the accompanying visualisation document.
© Crown copyright and database rights 2024 Ordnance Survey AC000080122. Contains public sector information licensed under the Open Government Licence v3.0. © National Grid UK

A	Aug 2025	FOR DCO APPLICATION	TH	BG	KB
Rev	Date	Description	Drawn	Check	Approv

PROJECT:

Norwich to
Tilbury

Planning Inspectorate App Number: EN020027
Regulation 5(2)(a)

Title:

Figure 7.12.F108_VP4.10a
Viewpoint 4.10: Moor Road, Great
Tey

Designed	L. Cargill	Date	August 2025
Drawn	T. Hardie	Date	August 2025
Checked	B. Greatrix	Date	August 2025
Approved	K. Burrows	Date	August 2025
Scale:	1:25,000	Datum:	AOD
Original Size:	A3	Grid:	OS
Suitability Code:	A2	Project Number:	10059280


Suitability Description:
Accepted as Concept Stage

Drawing Number: 10059280-ARC-EBD-ZZ-DR-ZZ-00584-A2-P01	Revision: A
---	----------------

© Crown copyright and database rights 2024 Ordnance Survey/A00000818122. Contains public sector information licensed under the Open Government Licence v3.0. © National Grid UK



Baseline Photograph

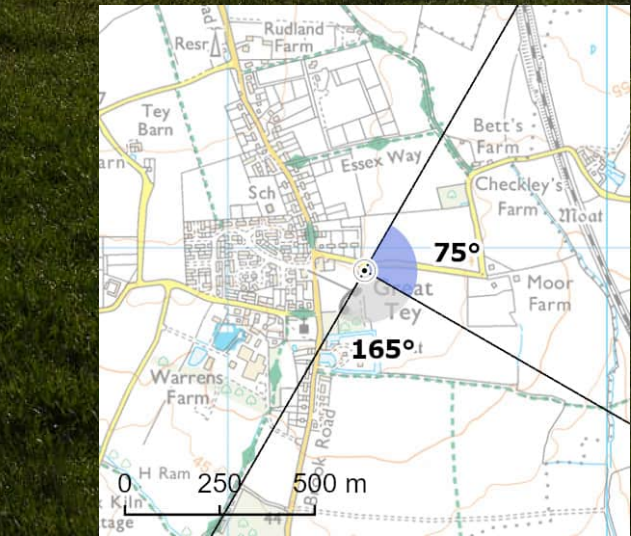


View flat at a comfortable arm's length

© Crown copyright and database rights 2024 Ordnance Survey/A00000818122. Contains public sector information licensed under the Open Government Licence v3.0. © National Grid UK



Photomontage

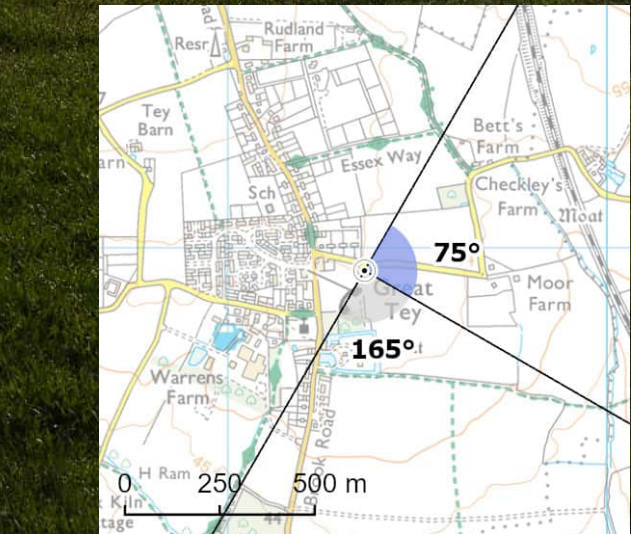


View flat at a comfortable arm's length

© Crown copyright and database rights 2024 Ordnance Survey AC0000818122. Contains public sector information licensed under the Open Government Licence v3.0. © National Grid UK



Baseline Photograph

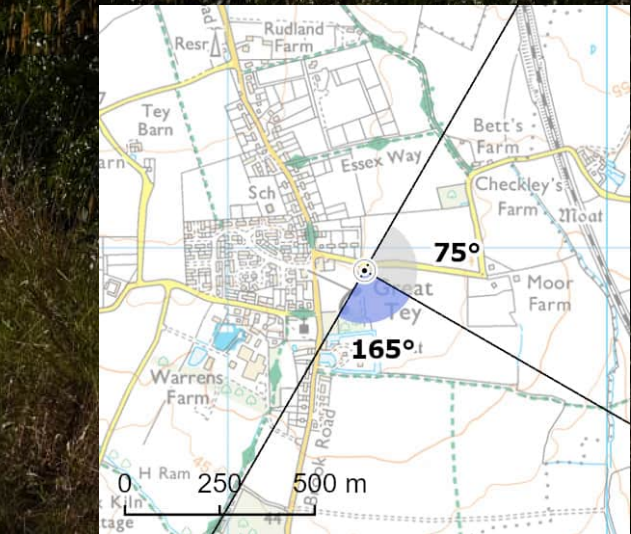


View flat at a comfortable arm's length


© Crown copyright and database rights 2024 Ordnance Survey AC0000818122. Contains public sector information licensed under the Open Government Licence v3.0. © National Grid UK



Photomontage

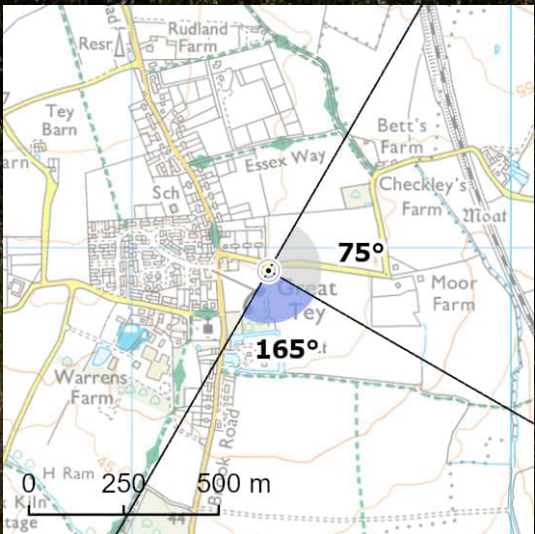

View flat at a comfortable arm's length

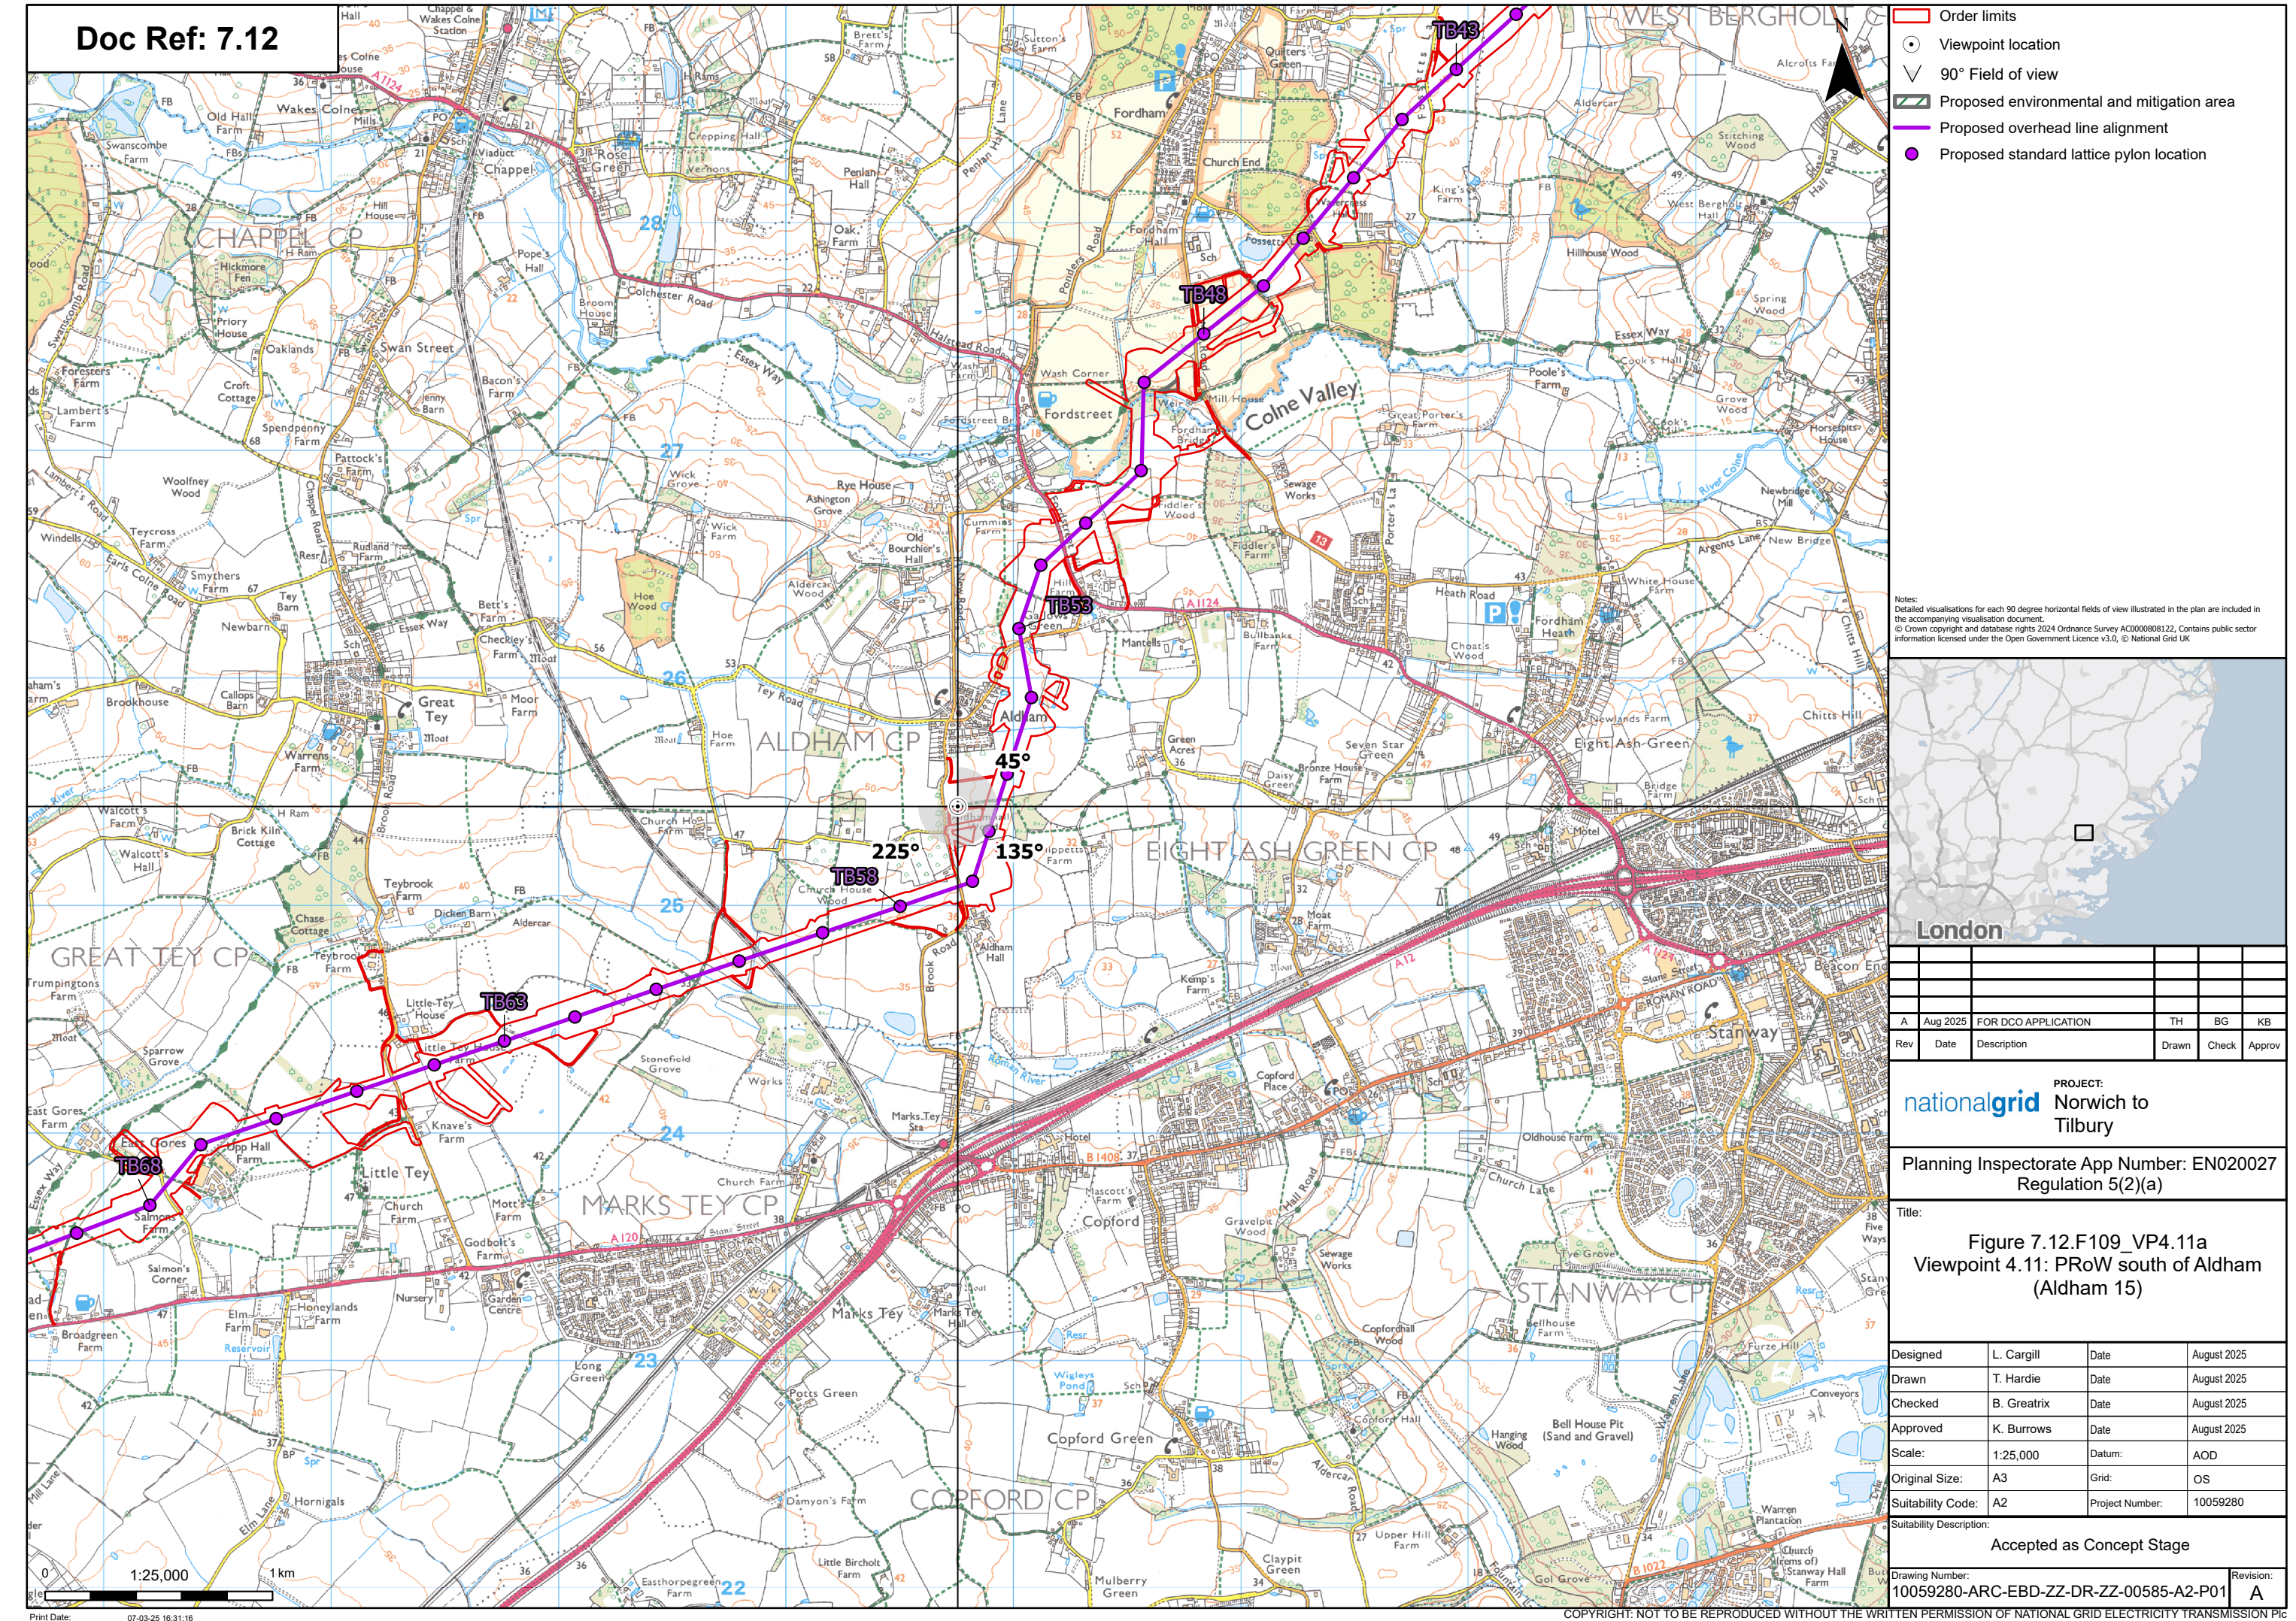

© Crown copyright and database rights 2024 Ordnance Survey 1000088122. Contains public sector information licensed under the Open Government Licence v3.0. © National Grid UK




Baseline Photograph

View flat at a comfortable arm's length

© Crown copyright and database rights 2024 Ordnance Survey 1000088122. Contains public sector information licensed under the Open Government Licence v3.0. © National Grid UK



Photomontage

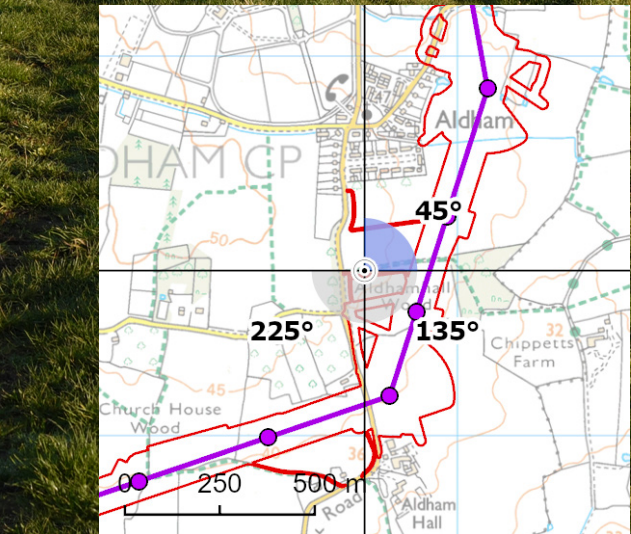


View flat at a comfortable arm's length

© Crown copyright and database rights 2024 Ordnance Survey 1000088122. Contains public sector information licensed under the Open Government Licence v3.0. © National Grid UK



Baseline Photograph

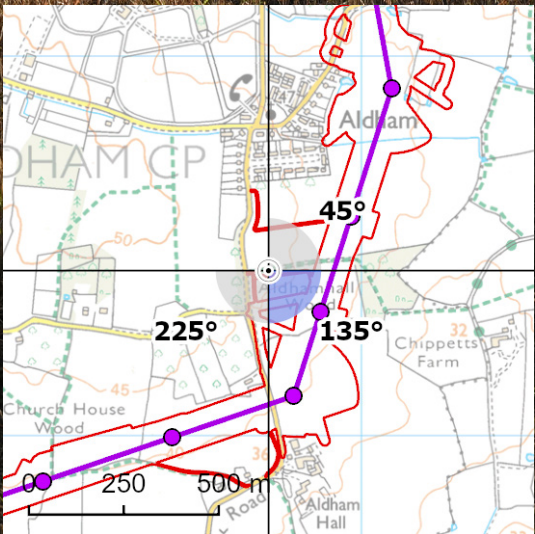


View flat at a comfortable arm's length

© Crown copyright and database rights 2024 Ordnance Survey 1000088182. Contains public sector information licensed under the Open Government Licence v3.0. © National Grid UK




Photomontage

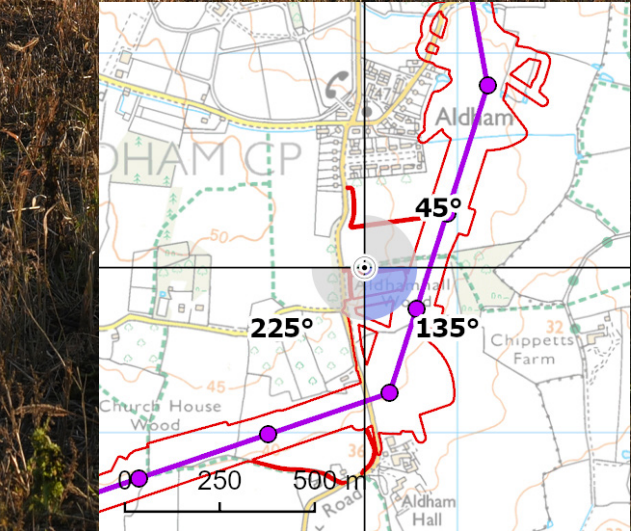

View flat at a comfortable arm's length

© Crown copyright and database rights 2024 Ordnance Survey 100008181/22. Contains public sector information licensed under the Open Government Licence v3.0. © National Grid UK

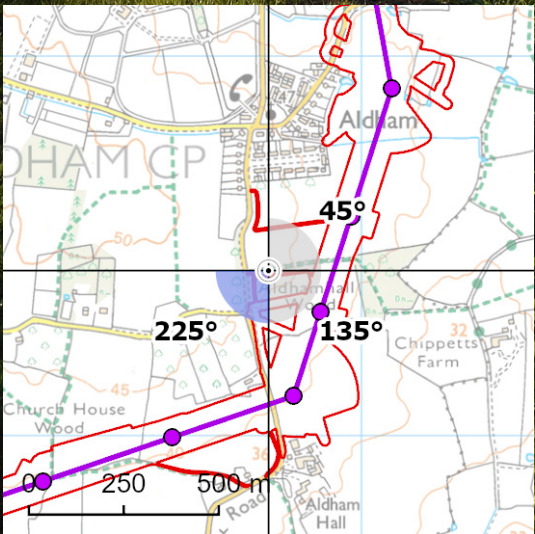

Baseline Photograph

View flat at a comfortable arm's length

© Crown copyright and database rights 2024 Ordnance Survey 100008181/22. Contains public sector information licensed under the Open Government Licence v3.0. © National Grid UK




Photomontage

View flat at a comfortable arm's length

Notes:

This visualisation was updated as part of 8.1 Errata List [REP4-185] at Deadline 4. Following the ExA's request in their Rule 8 letter on 17th February 2026 to provide final updated documents at Deadline 7, this figure has been re-issued including the changes within 8.1 Errata List [REP4-185]. No further changes other than those within the drawing frame have been made.

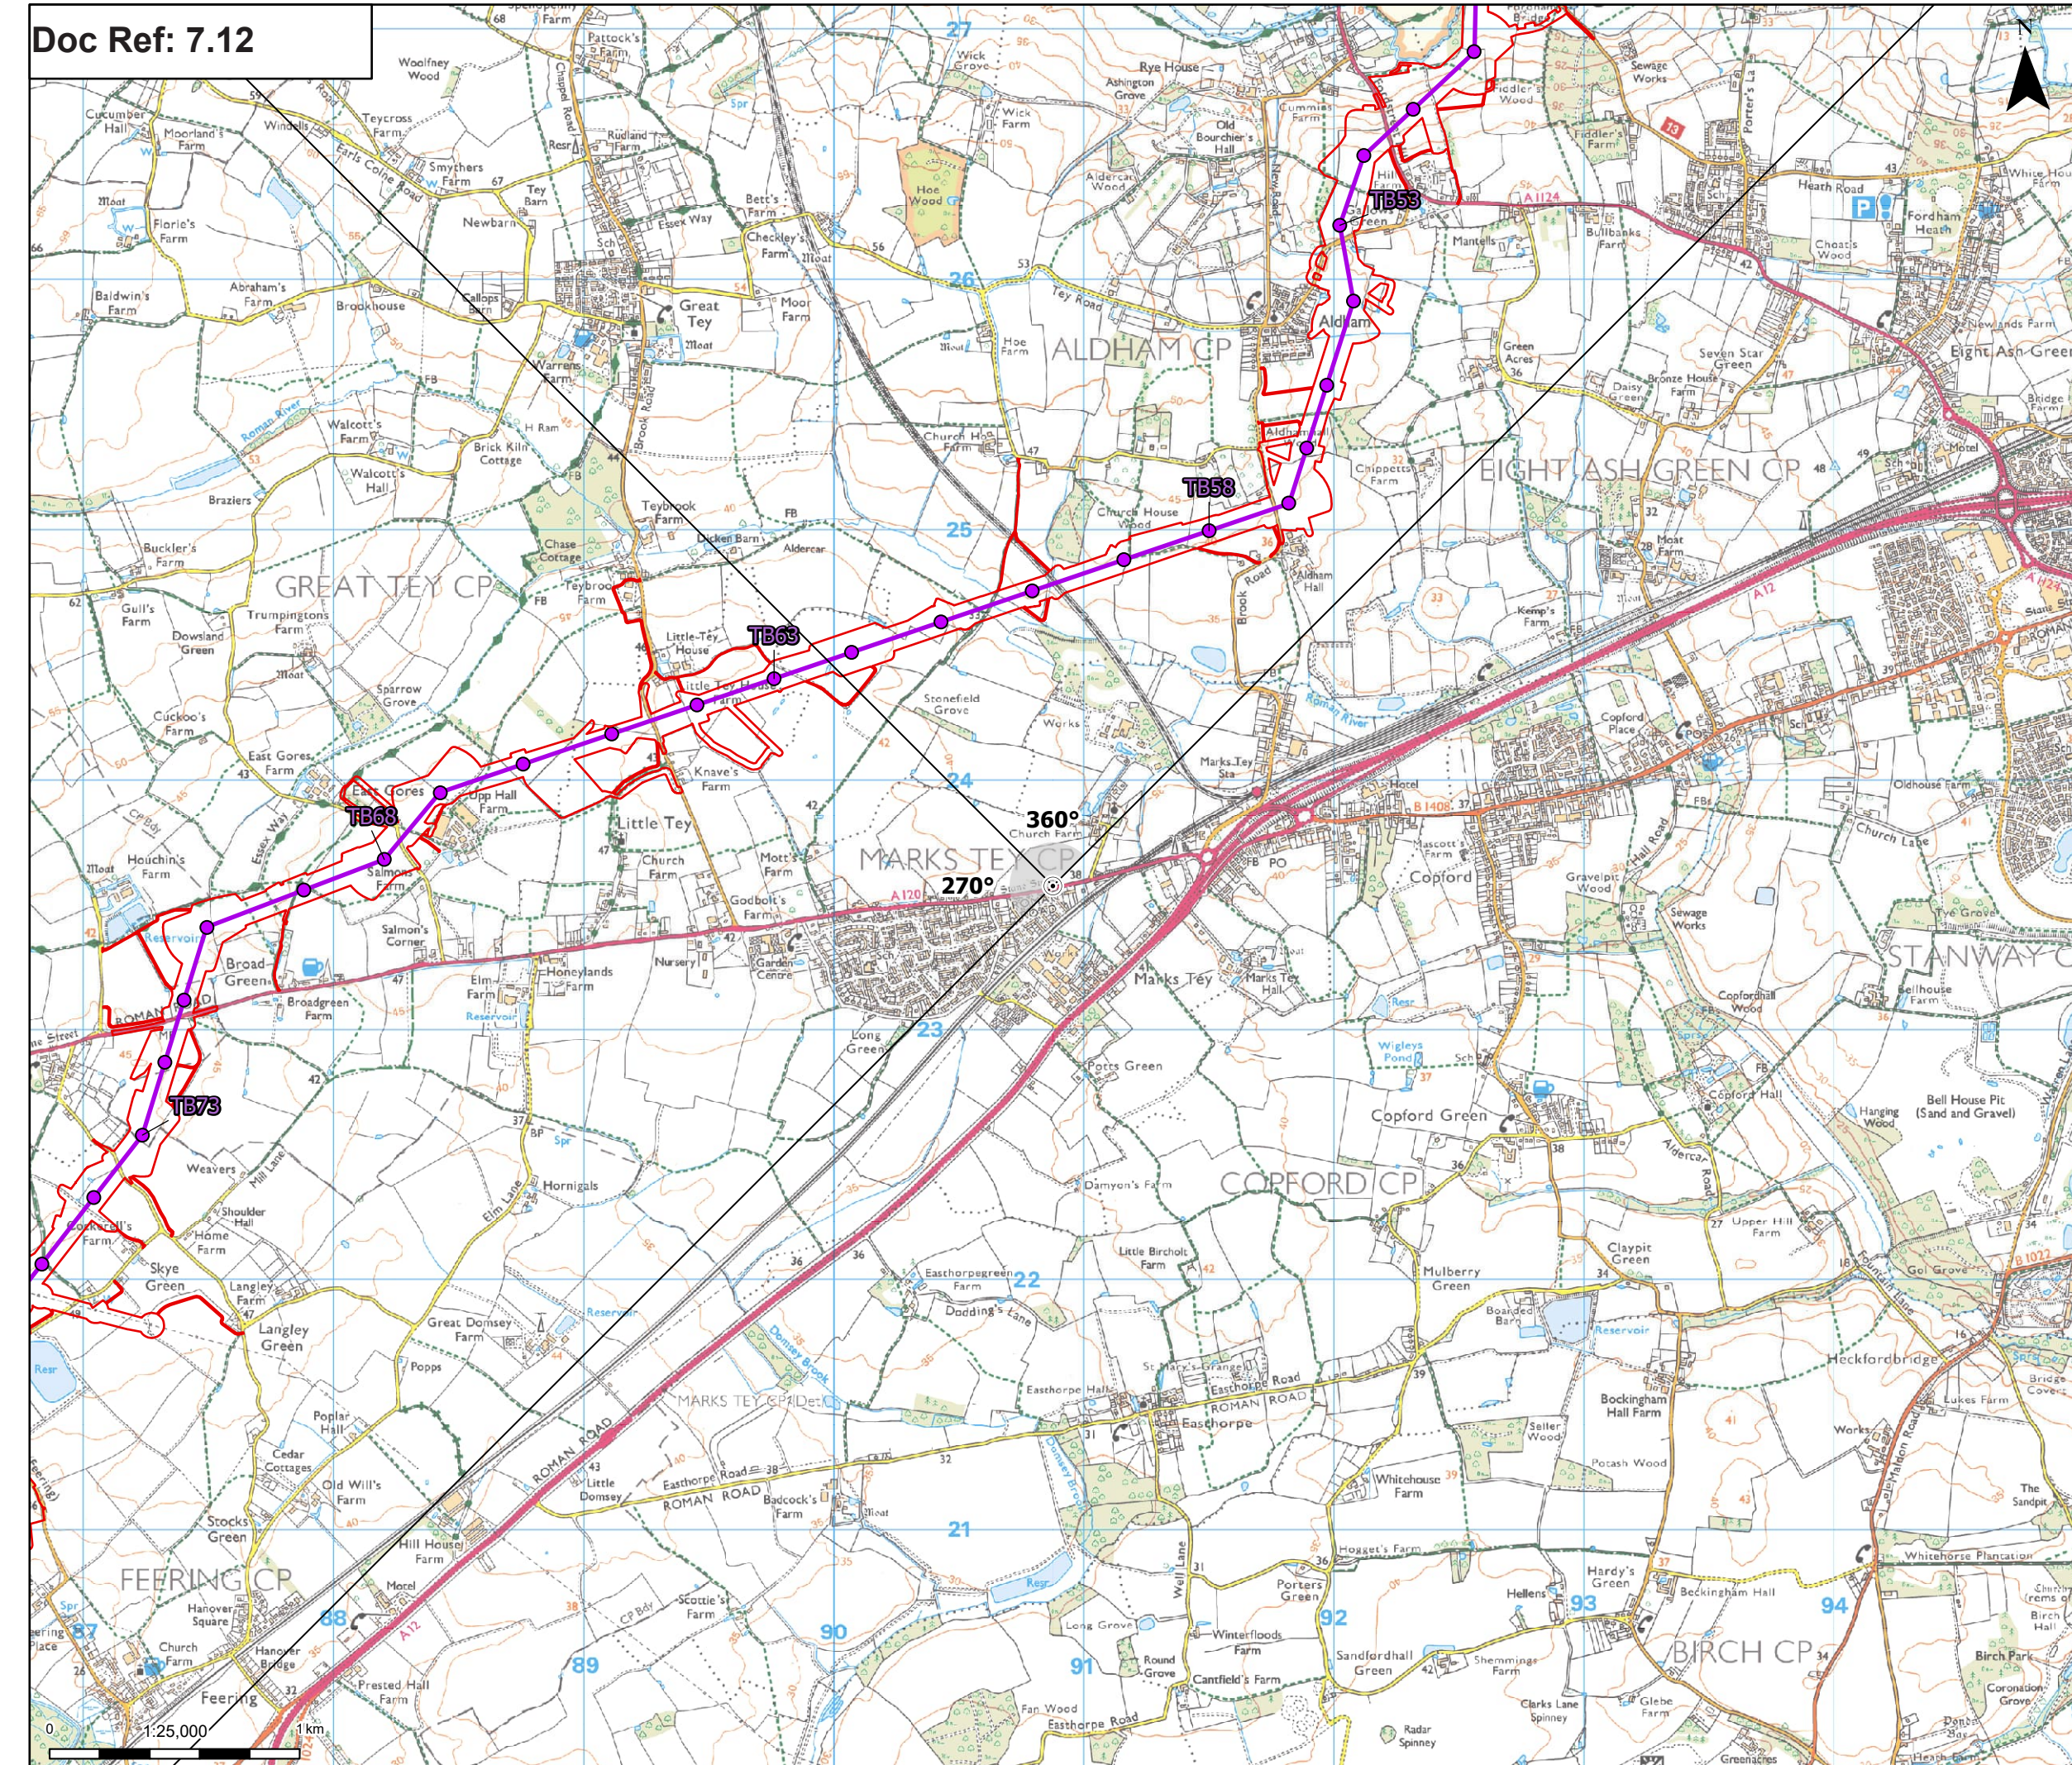

-  Order limits
-  Viewpoint location
-  90° Field of view
-  Proposed overhead line alignment
-  Proposed standard lattice pylon location

Notes:
Detailed visualisations for each 90 degree horizontal fields of view illustrated in the plan are included in the accompanying visualisation document.
© Crown copyright and database rights 2024 Ordnance Survey AC0000808122, Contains public sector information licensed under the Open Government Licence v3.0, © National Grid UK



A	Aug 2025	FOR DCO APPLICATION	TH	BG	K
Rev	Date	Description	Drawn	Check	App

nationalgrid PROJECT:
Norwich to
Tilbury

Planning Inspectorate App Number: EN02002
Regulation 5(2)(a)

Title: Figure 7.12.F110_VP4.12a
Viewpoint 4.12: A120 Coggeshall Road,
Marks Tey

Designed	L. Cargill	Date	August 2025
Drawn	T. Hardie	Date	August 2025
Checked	B. Greatrix	Date	August 2025
Approved	K. Burrows	Date	August 2025
Scale:	1:25,000	Datum:	AOD
Original Size:	A3	Grid:	OS
Suitability Code:	A2	Project Number:	10059280

Suitability Description:

Accepted as Concept Stage

Drawing Number: 10059280-ARC-EBD-ZZ-DR-ZZ-00586-A2-P01	Revision: A
---	----------------


© Crown copyright and database rights 2024 Ordnance Survey/A00000818122. Contains public sector information licensed under the Open Government Licence v3.0. © National Grid UK



Baseline Photograph

View flat at a comfortable arm's length

© Crown copyright and database rights 2024 Ordnance Survey/A0000808122. Contains public sector information licensed under the Open Government Licence v3.0. © National Grid UK

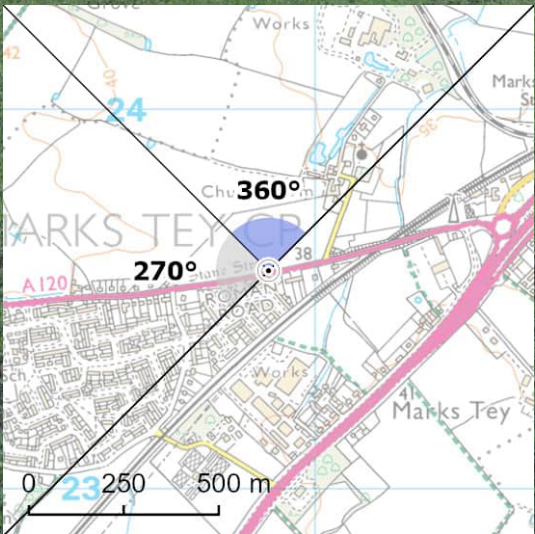

Photomontage

View flat at a comfortable arm's length

National Grid plc
National Grid House,
Warwick Technology Park,
Gallows Hill, Warwick.
CV34 6DA United Kingdom

Registered in England and Wales
No. 4031152
nationalgrid.com