

AENC-ARC-ENV-REP-0115

Norwich to Tilbury

Volume 6: Environmental Statement

Document: 6.13.A6 Environmental Statement Appendix 13.6 -
Arboricultural Impact Assessment (AIA) Part 4 of 4 - Tracked
Changes Version

Final Issue B
July 2026


Planning Inspectorate Reference: EN020027


Infrastructure Planning (Applications: Prescribed Forms and Procedure)
Regulations 2009 Regulation 5(2)(a)


nationalgrid

Appendix D. Arboricultural Impacts Plan

See Parts 2-4

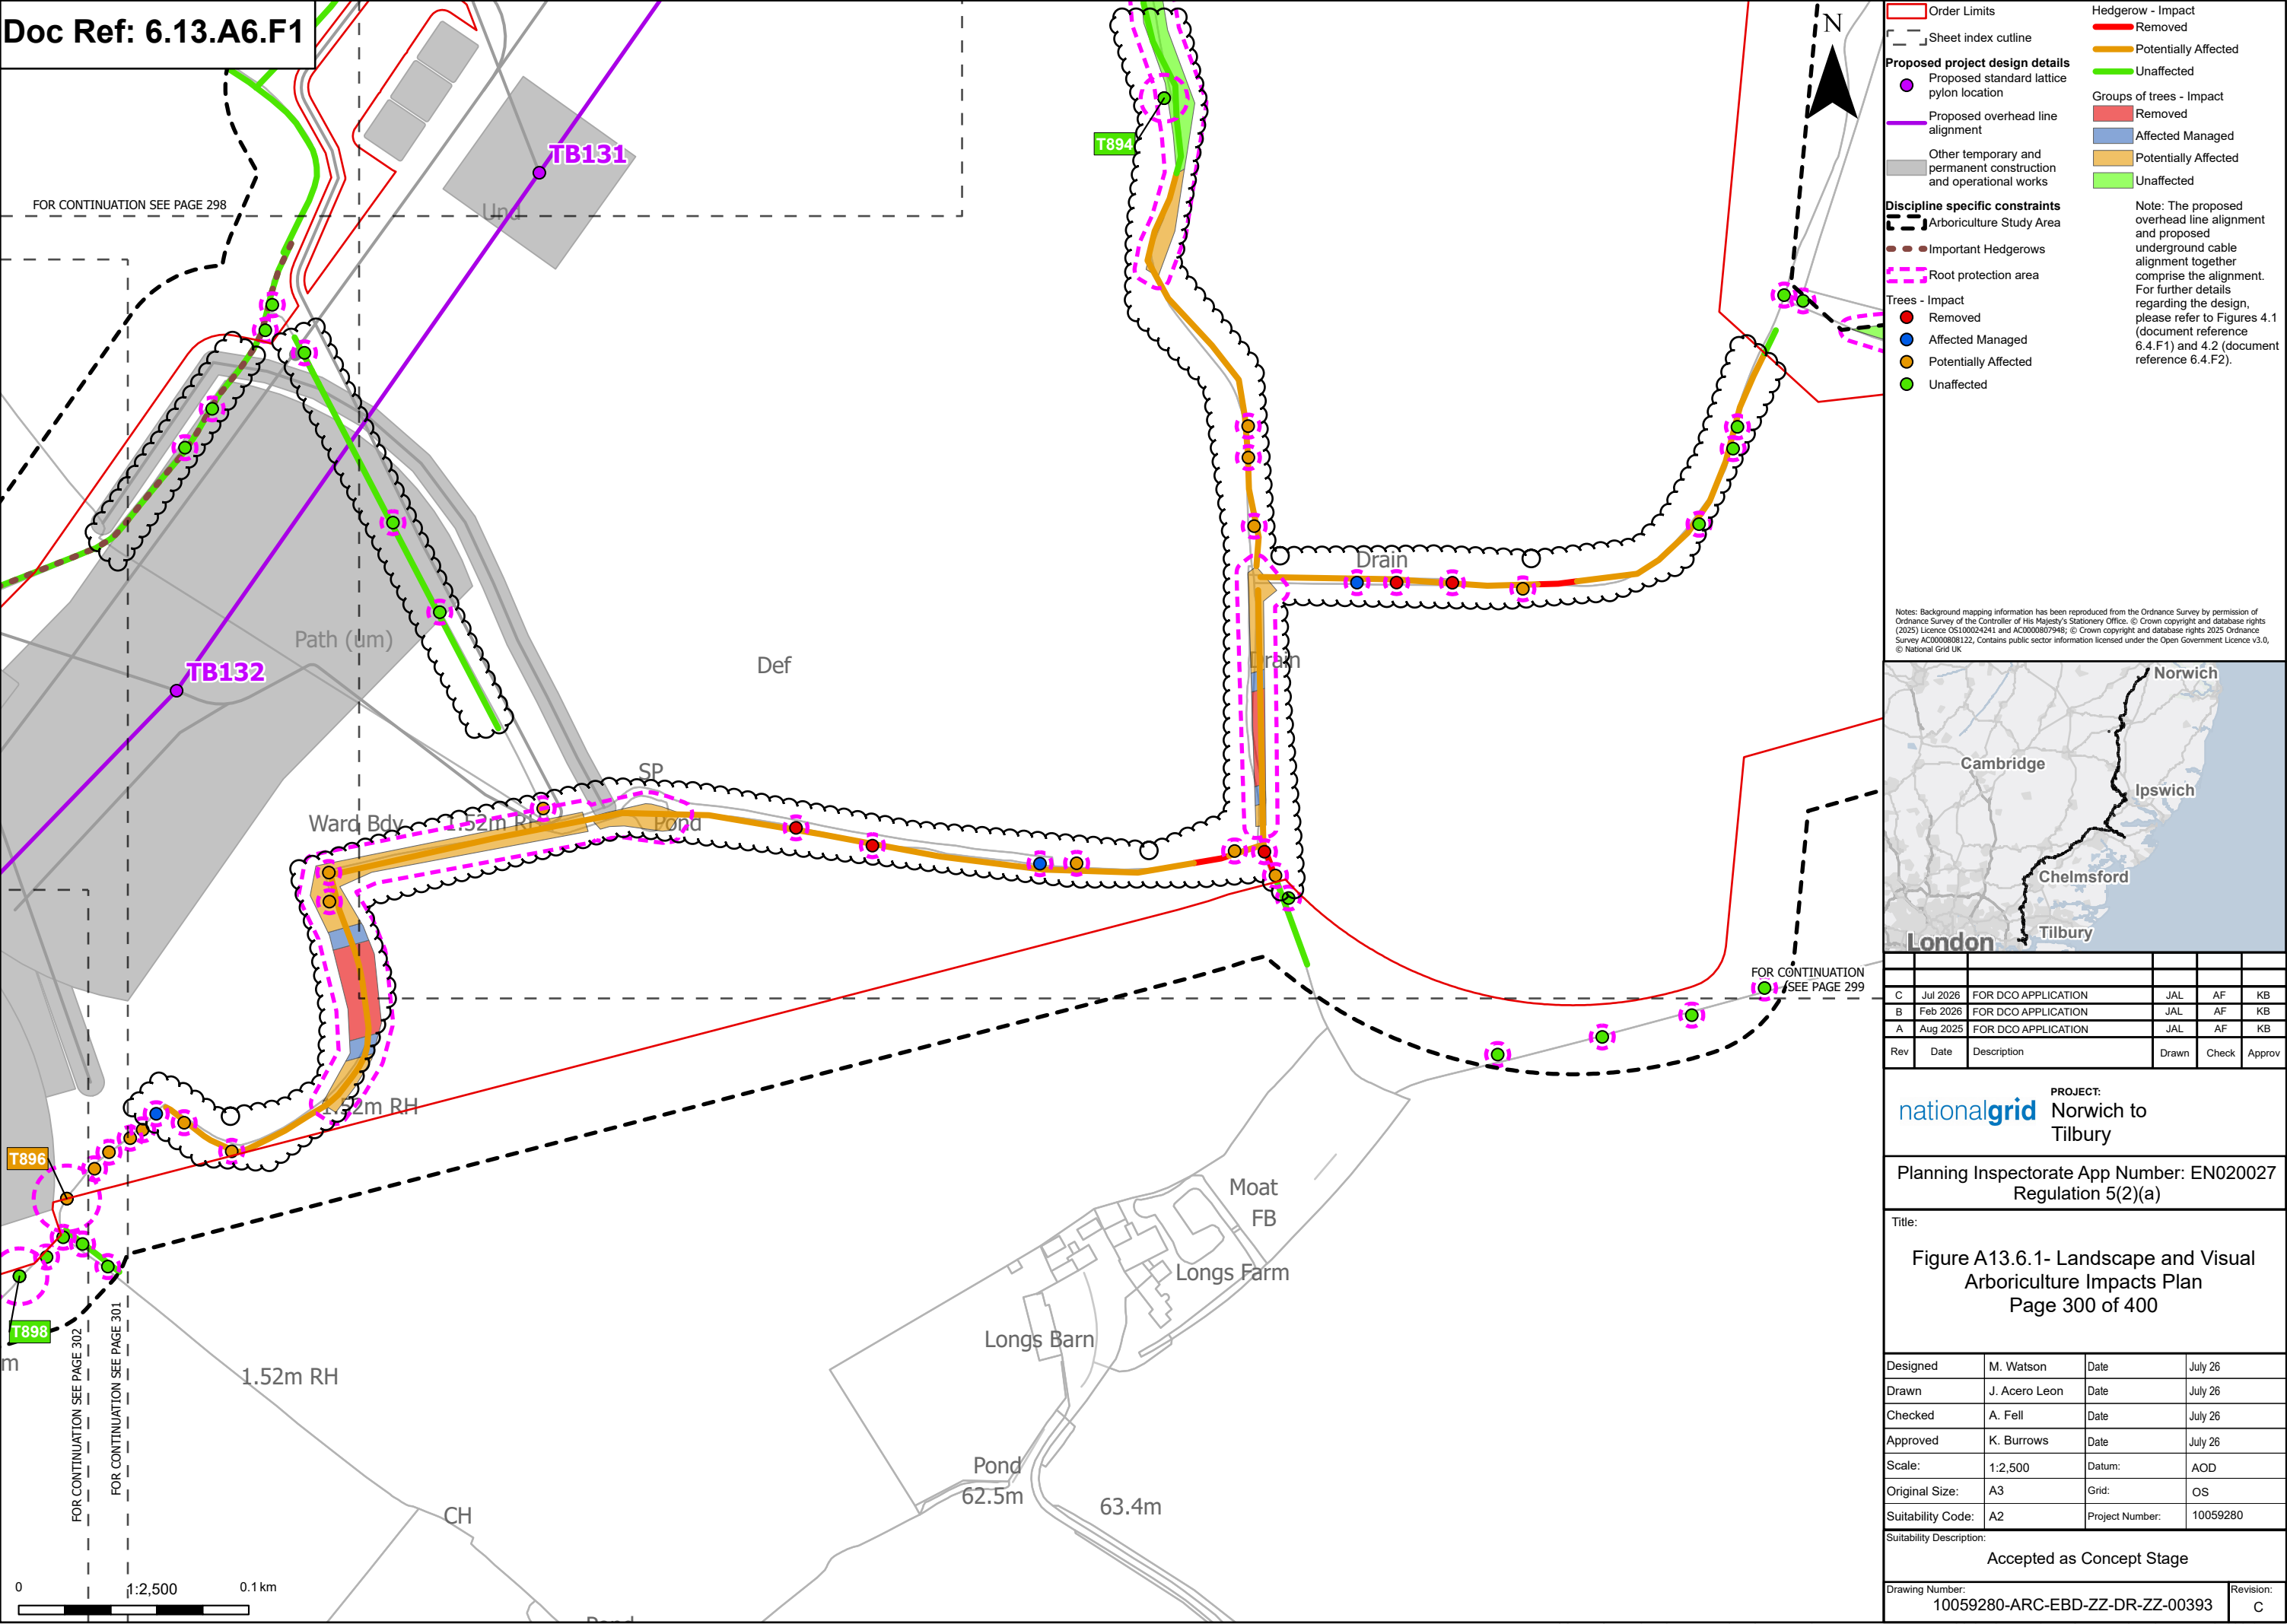

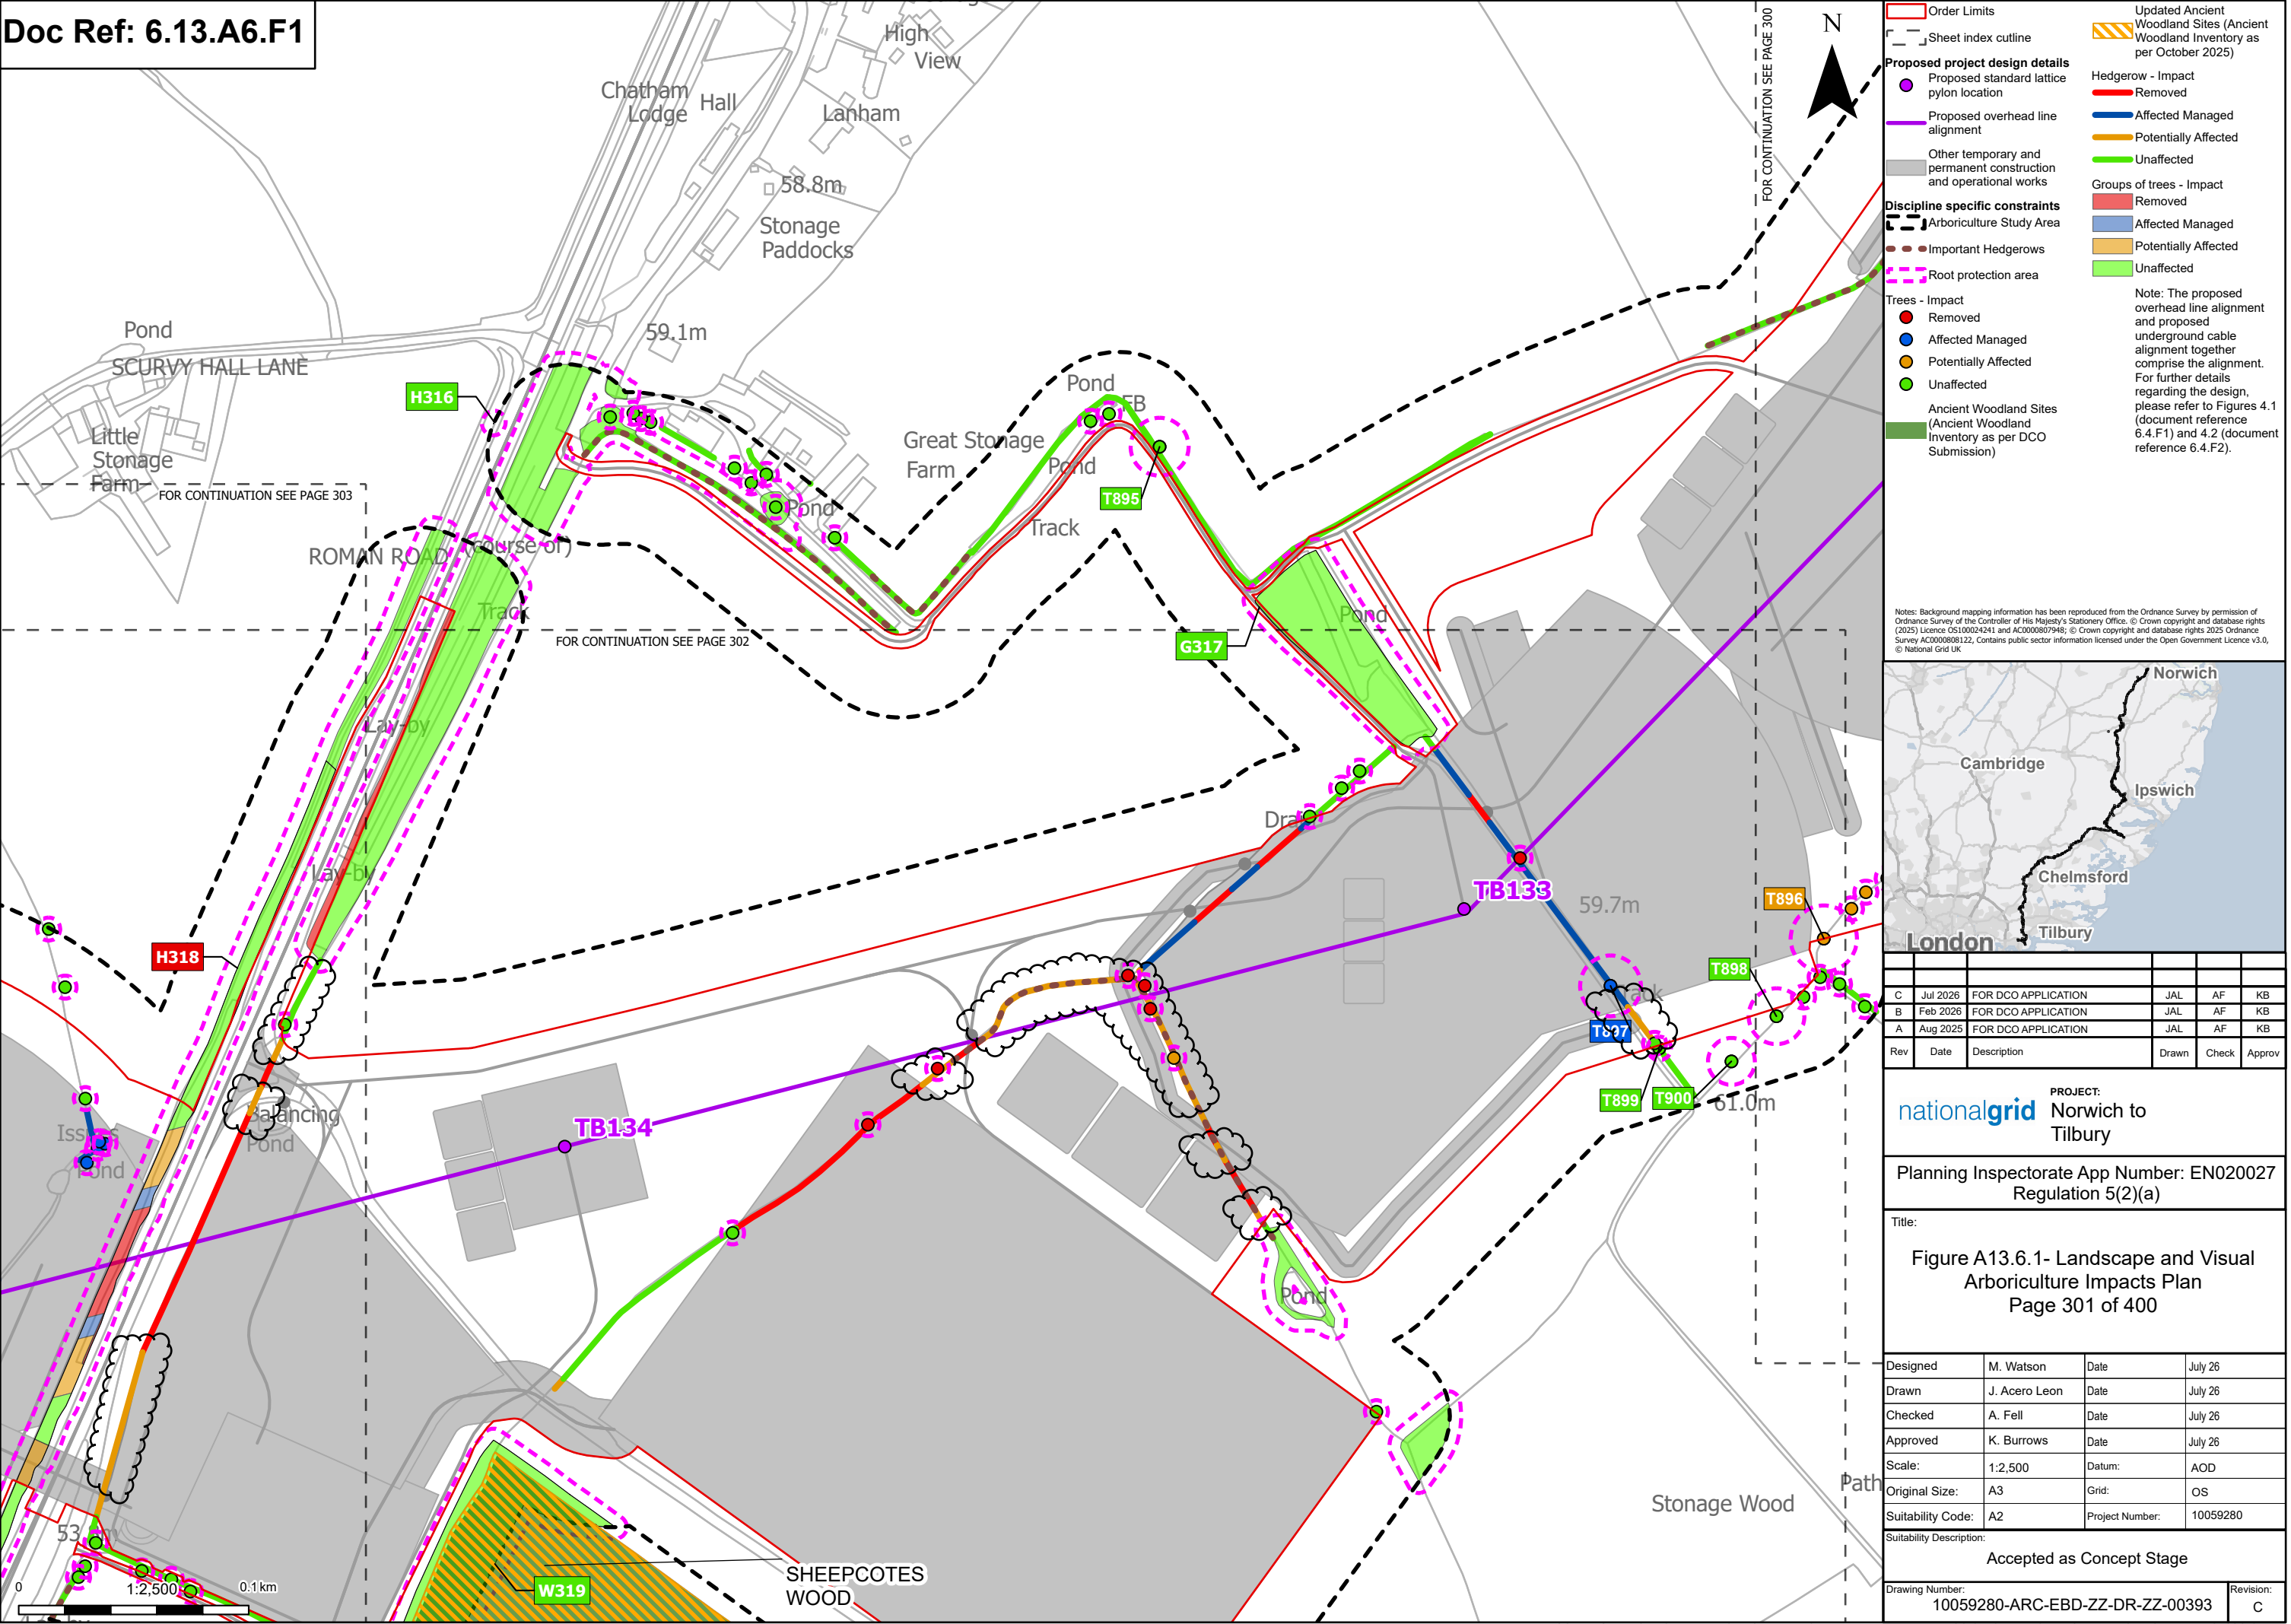

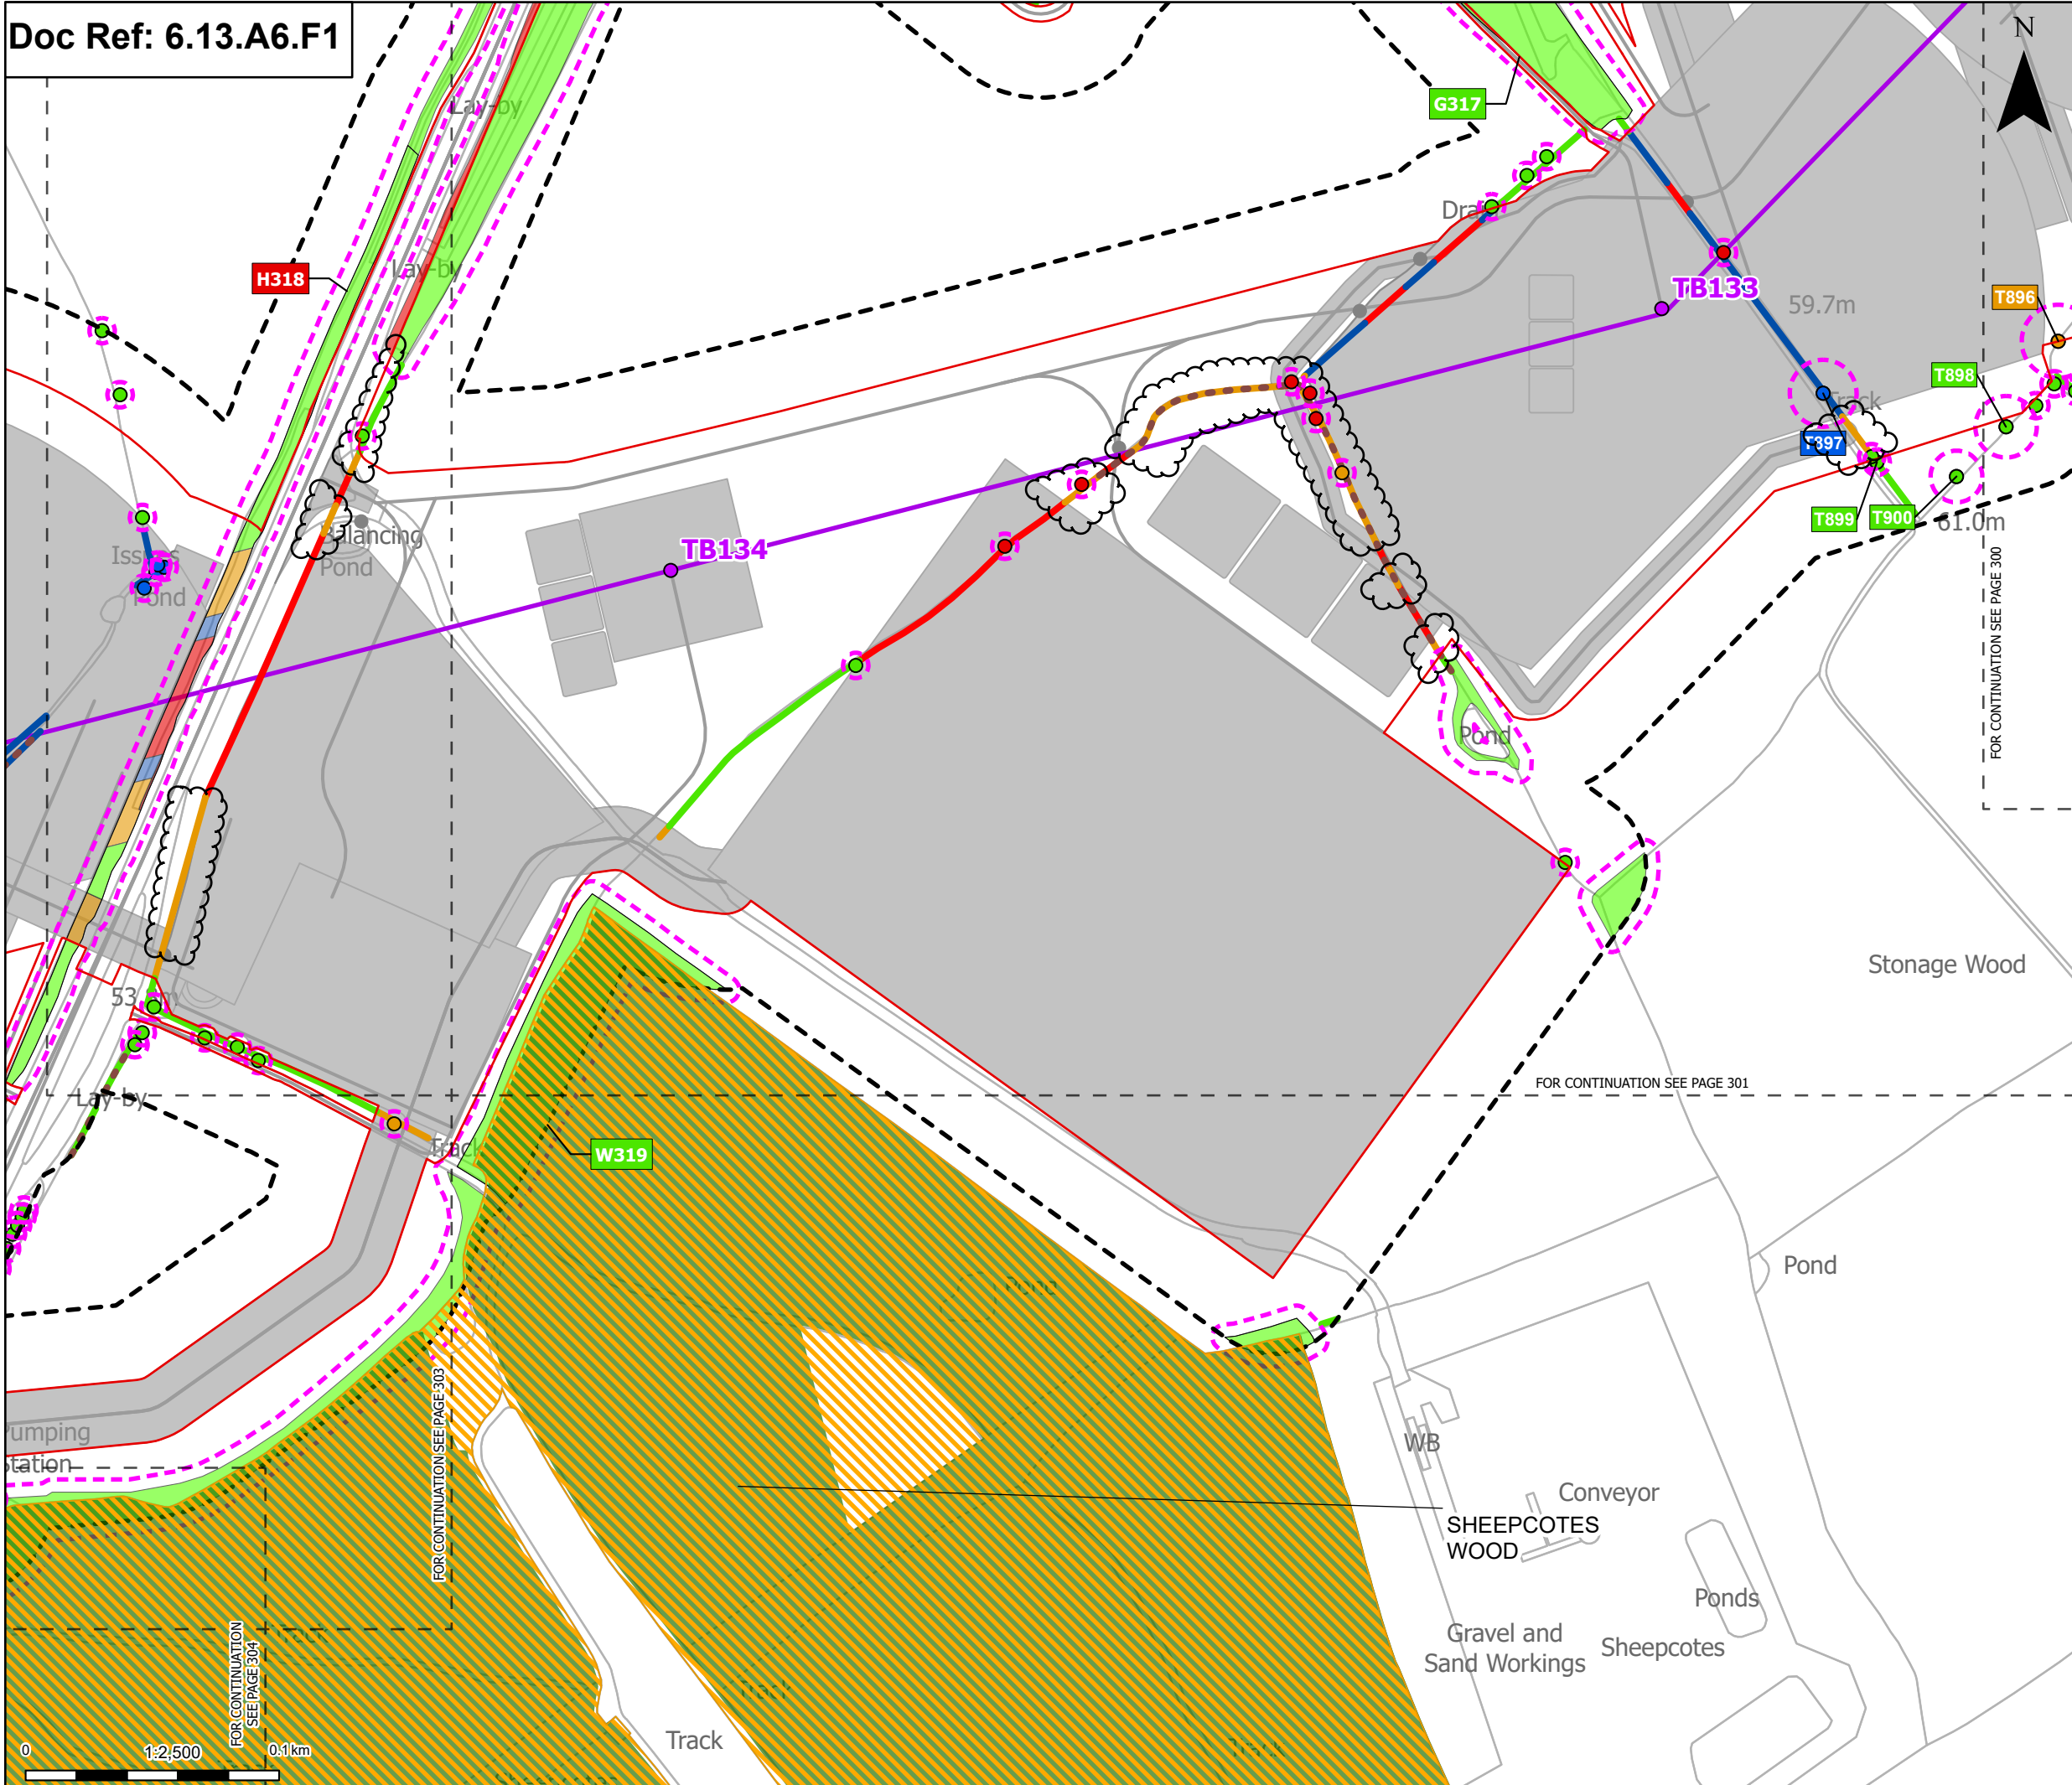

Order Limits

Sheet index outline

Proposed project design details

- Proposed standard lattice pylon location
- Proposed overhead line alignment
- Other temporary and permanent construction and operational works

Discipline specific constraints

- Arboriculture Study Area
- Important Hedgerows
- Root protection area

Trees - Impact

- Removed
- Affected Managed
- Potentially Affected
- Unaffected

Ancient Woodland Sites (Ancient Woodland Inventory as per DCO Submission)

Updated Ancient Woodland Sites (Ancient Woodland Inventory as per October 2025)

Hedgerow - Impact

- Removed
- Affected Managed
- Potentially Affected
- Unaffected

Groups of trees - Impact

- Removed
- Affected Managed
- Potentially Affected
- Unaffected

Note: The proposed overhead line alignment and proposed underground cable alignment together comprise the alignment. For further details regarding the design, please refer to Figures 4.1 (document reference 6.4.F1) and 4.2 (document reference 6.4.F2).

Notes: Background mapping information has been reproduced from the Ordnance Survey by permission of Ordnance Survey of the Controller of His Majesty's Stationery Office. © Crown copyright and database rights (2025) Licence OS100024241 and AC0000807948; © Crown copyright and database rights 2025 Ordnance Survey AC000808122. Contains public sector information licensed under the Open Government Licence v3.0, © National Grid UK

Rev	Date	Description	Drawn	Check	Approv
C	Jul 2026	FOR DCO APPLICATION	JAL	AF	KB
B	Feb 2026	FOR DCO APPLICATION	JAL	AF	KB
A	Aug 2025	FOR DCO APPLICATION	JAL	AF	KB

PROJECT:

nationalgrid

**Norwich to
Tilbury**

**Planning Inspectorate App Number: EN020027
Regulation 5(2)(a)**

Title:

**Figure A13.6.1- Landscape and Visual
Arboriculture Impacts Plan**


Page 302 of 400


Designed	M. Watson	Date	July 26
Drawn	J. Acero Leon	Date	July 26
Checked	A. Fell	Date	July 26
Approved	K. Burrows	Date	July 26
Scale:	1:2,500	Datum:	AOD
Original Size:	A3	Grid:	OS
Suitability Code:	A2	Project Number:	10059280


Suitability Description:


Accepted as Concept Stage

Drawing Number: 10059280-ARC-EBD-ZZ-DR-ZZ-00393	Revision: C
--	--

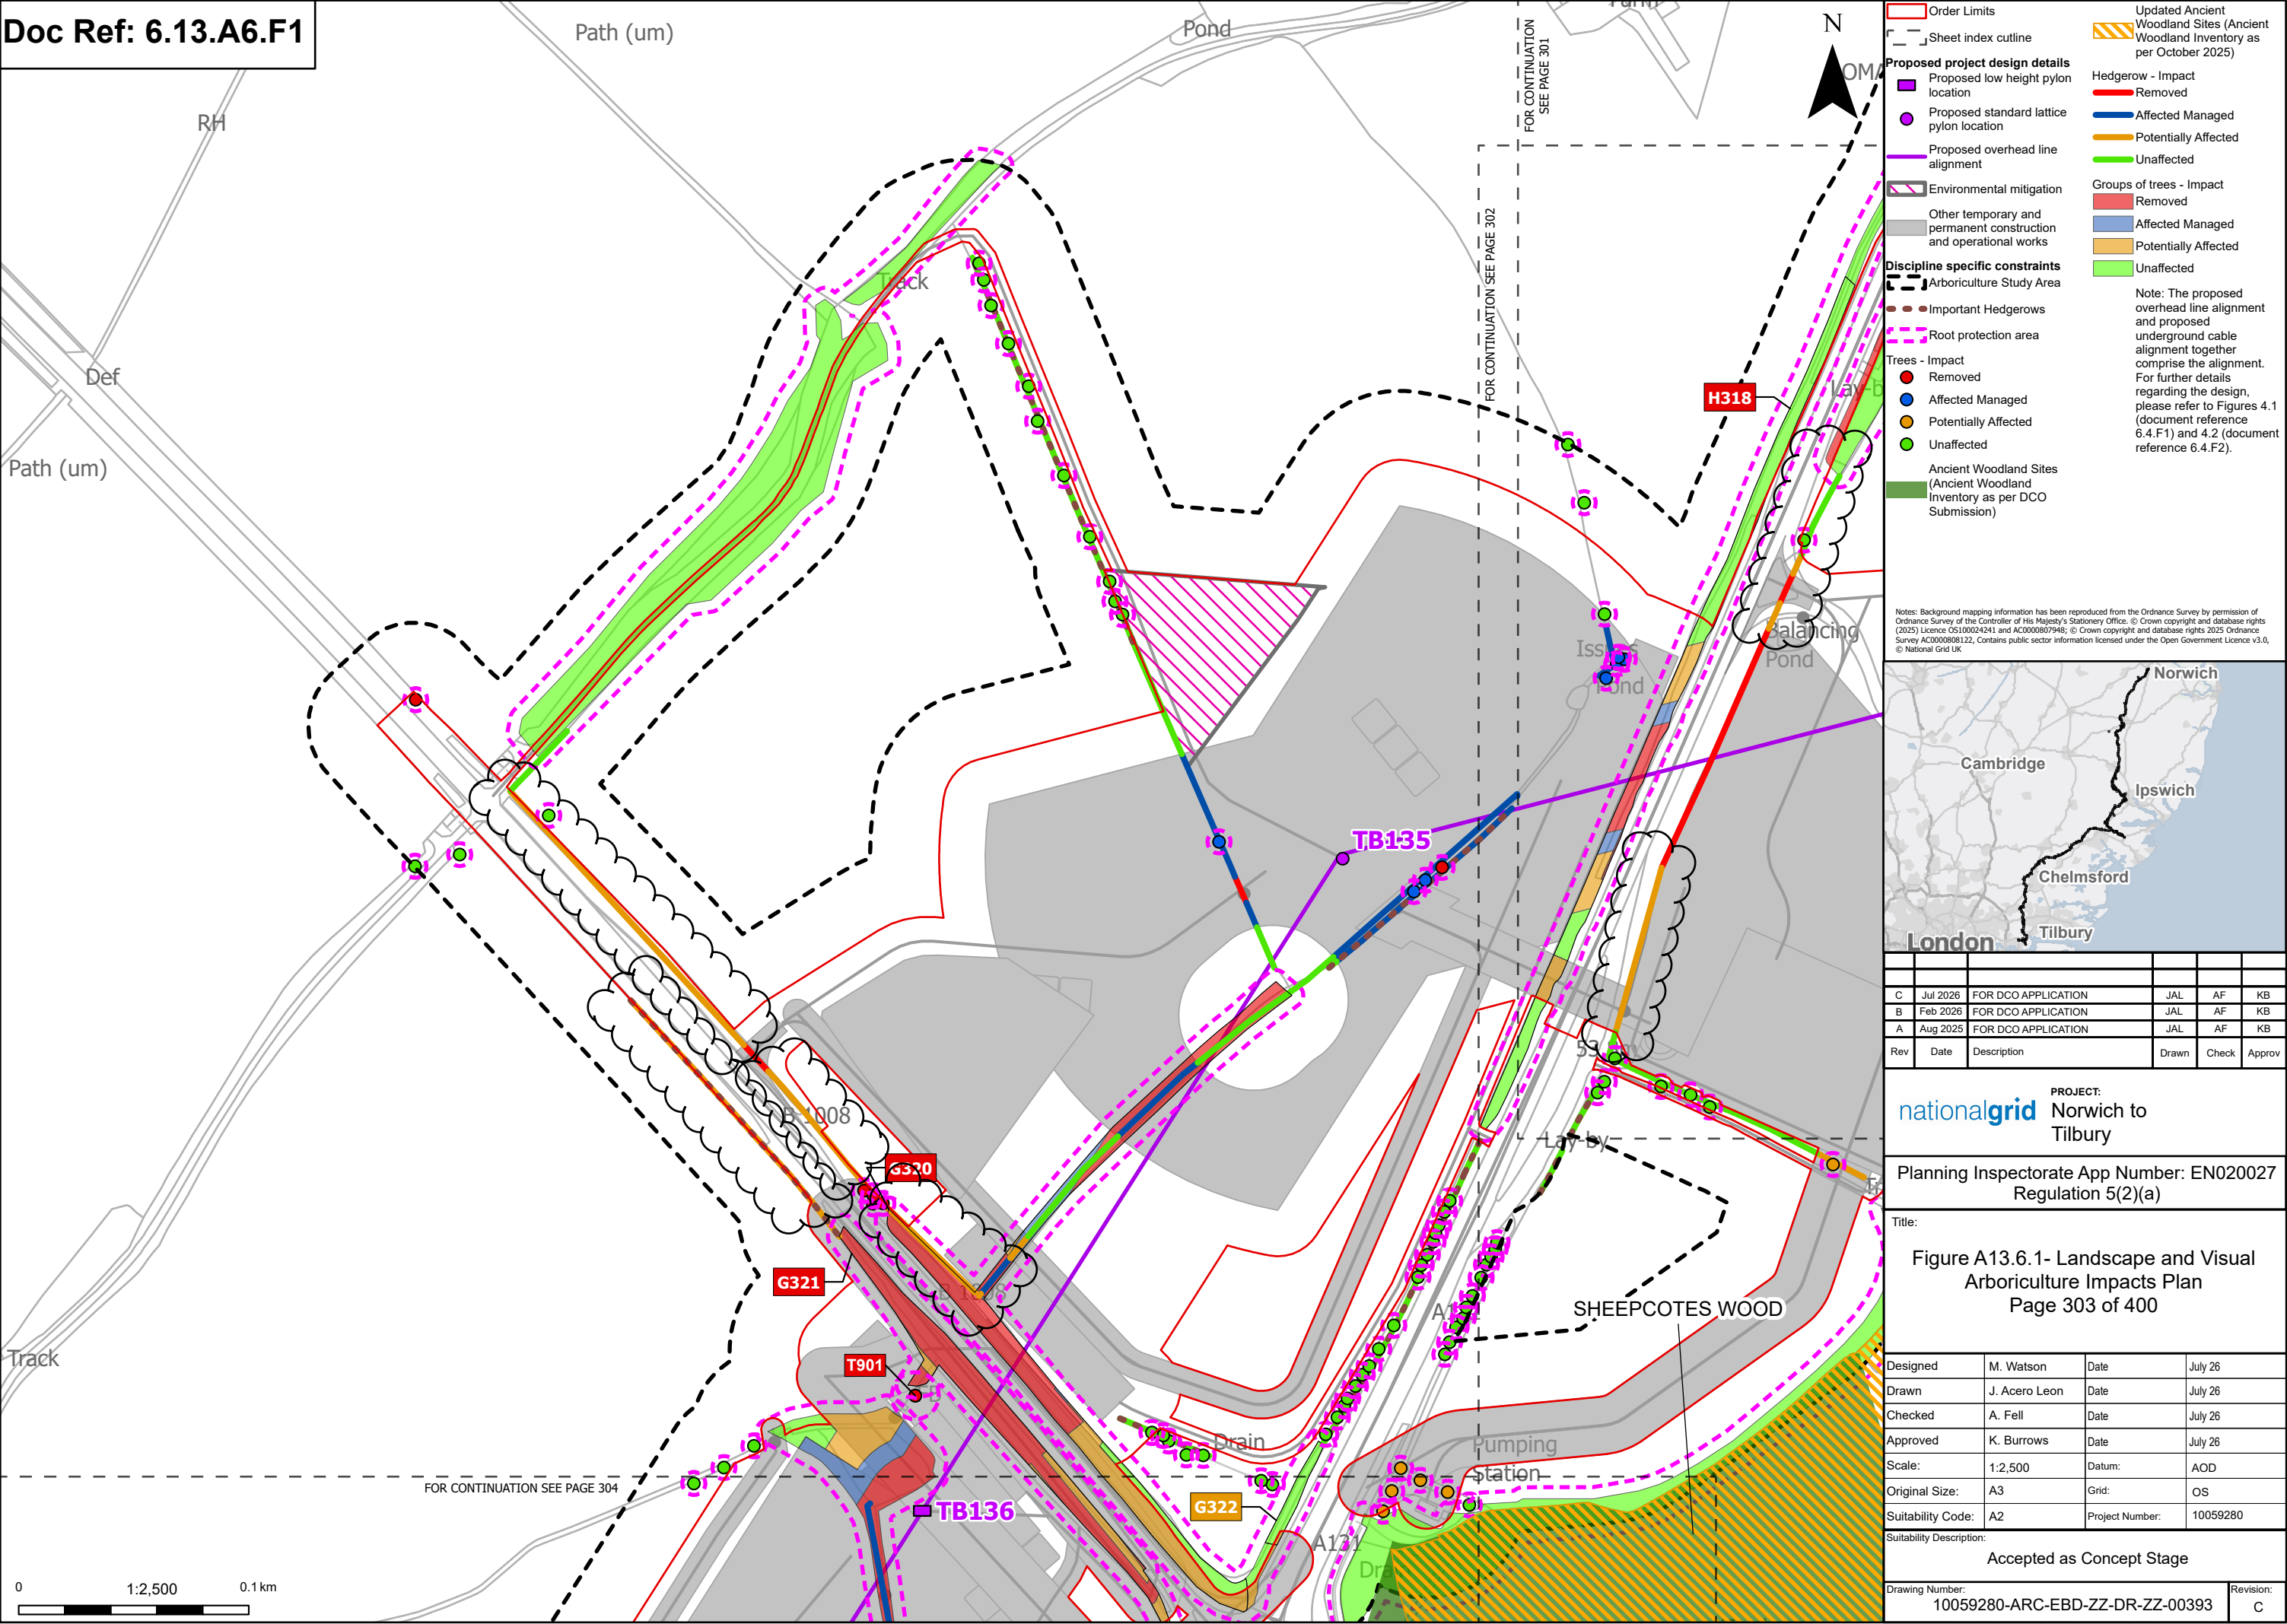

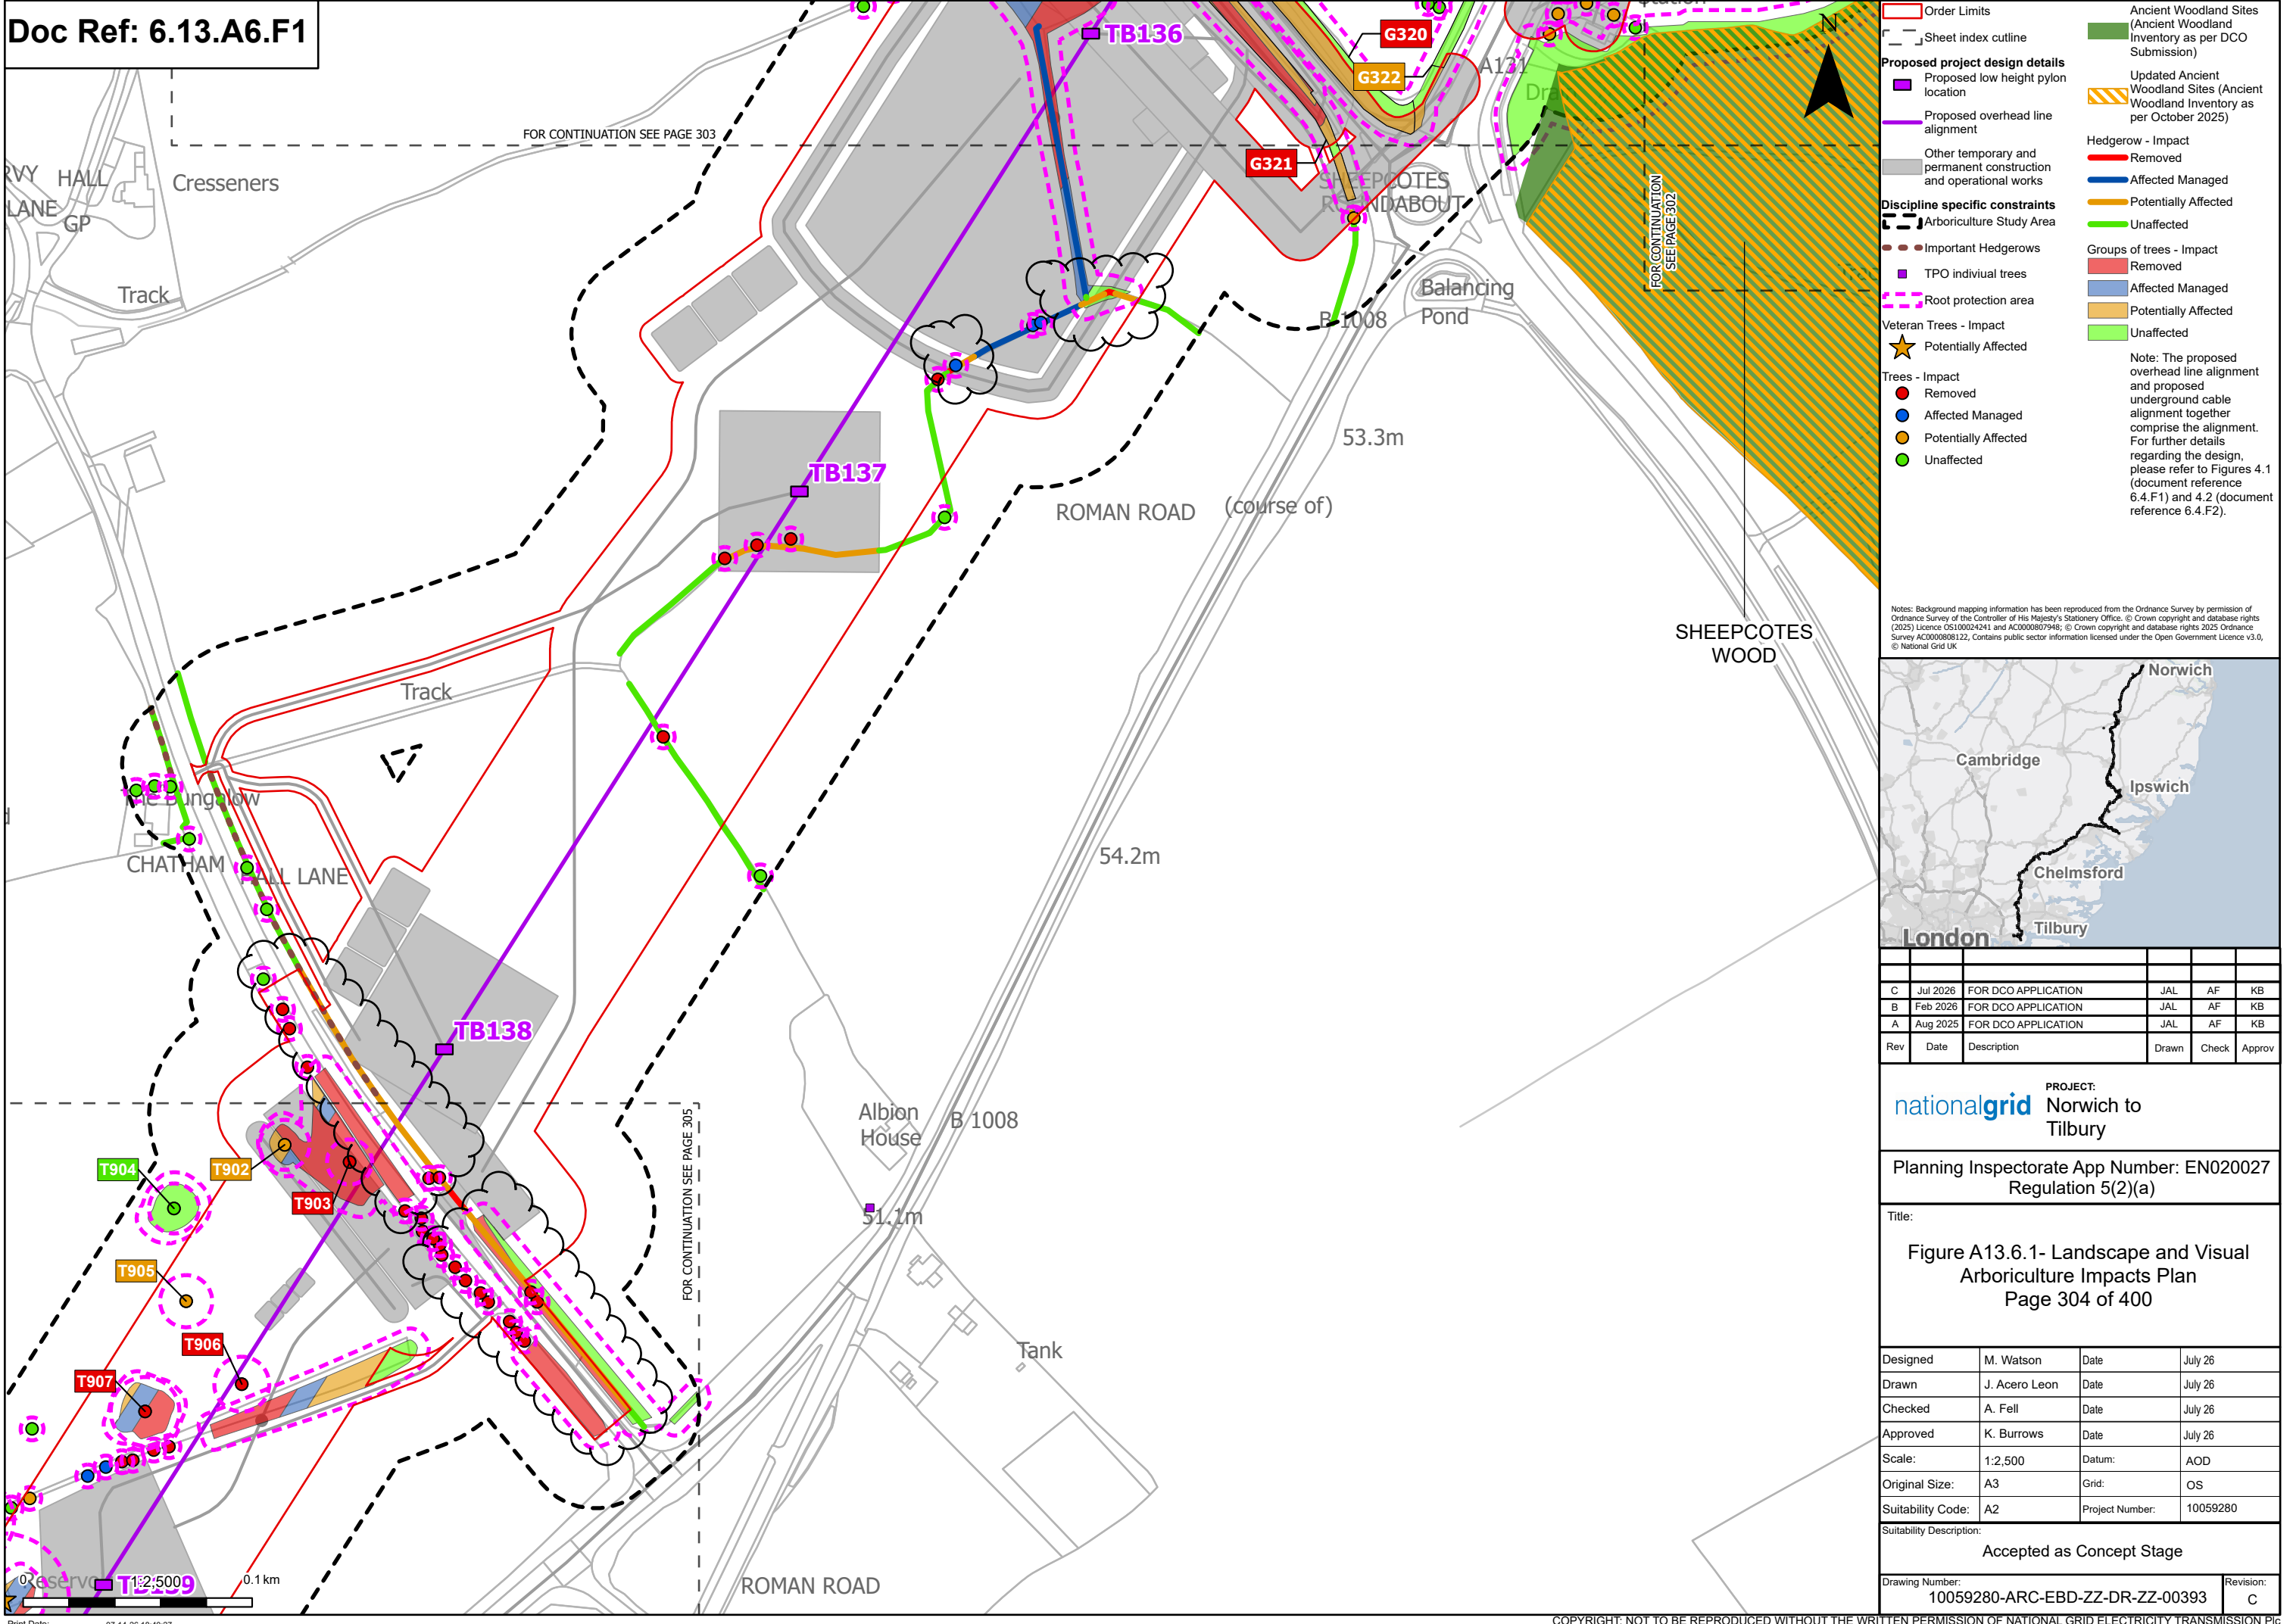

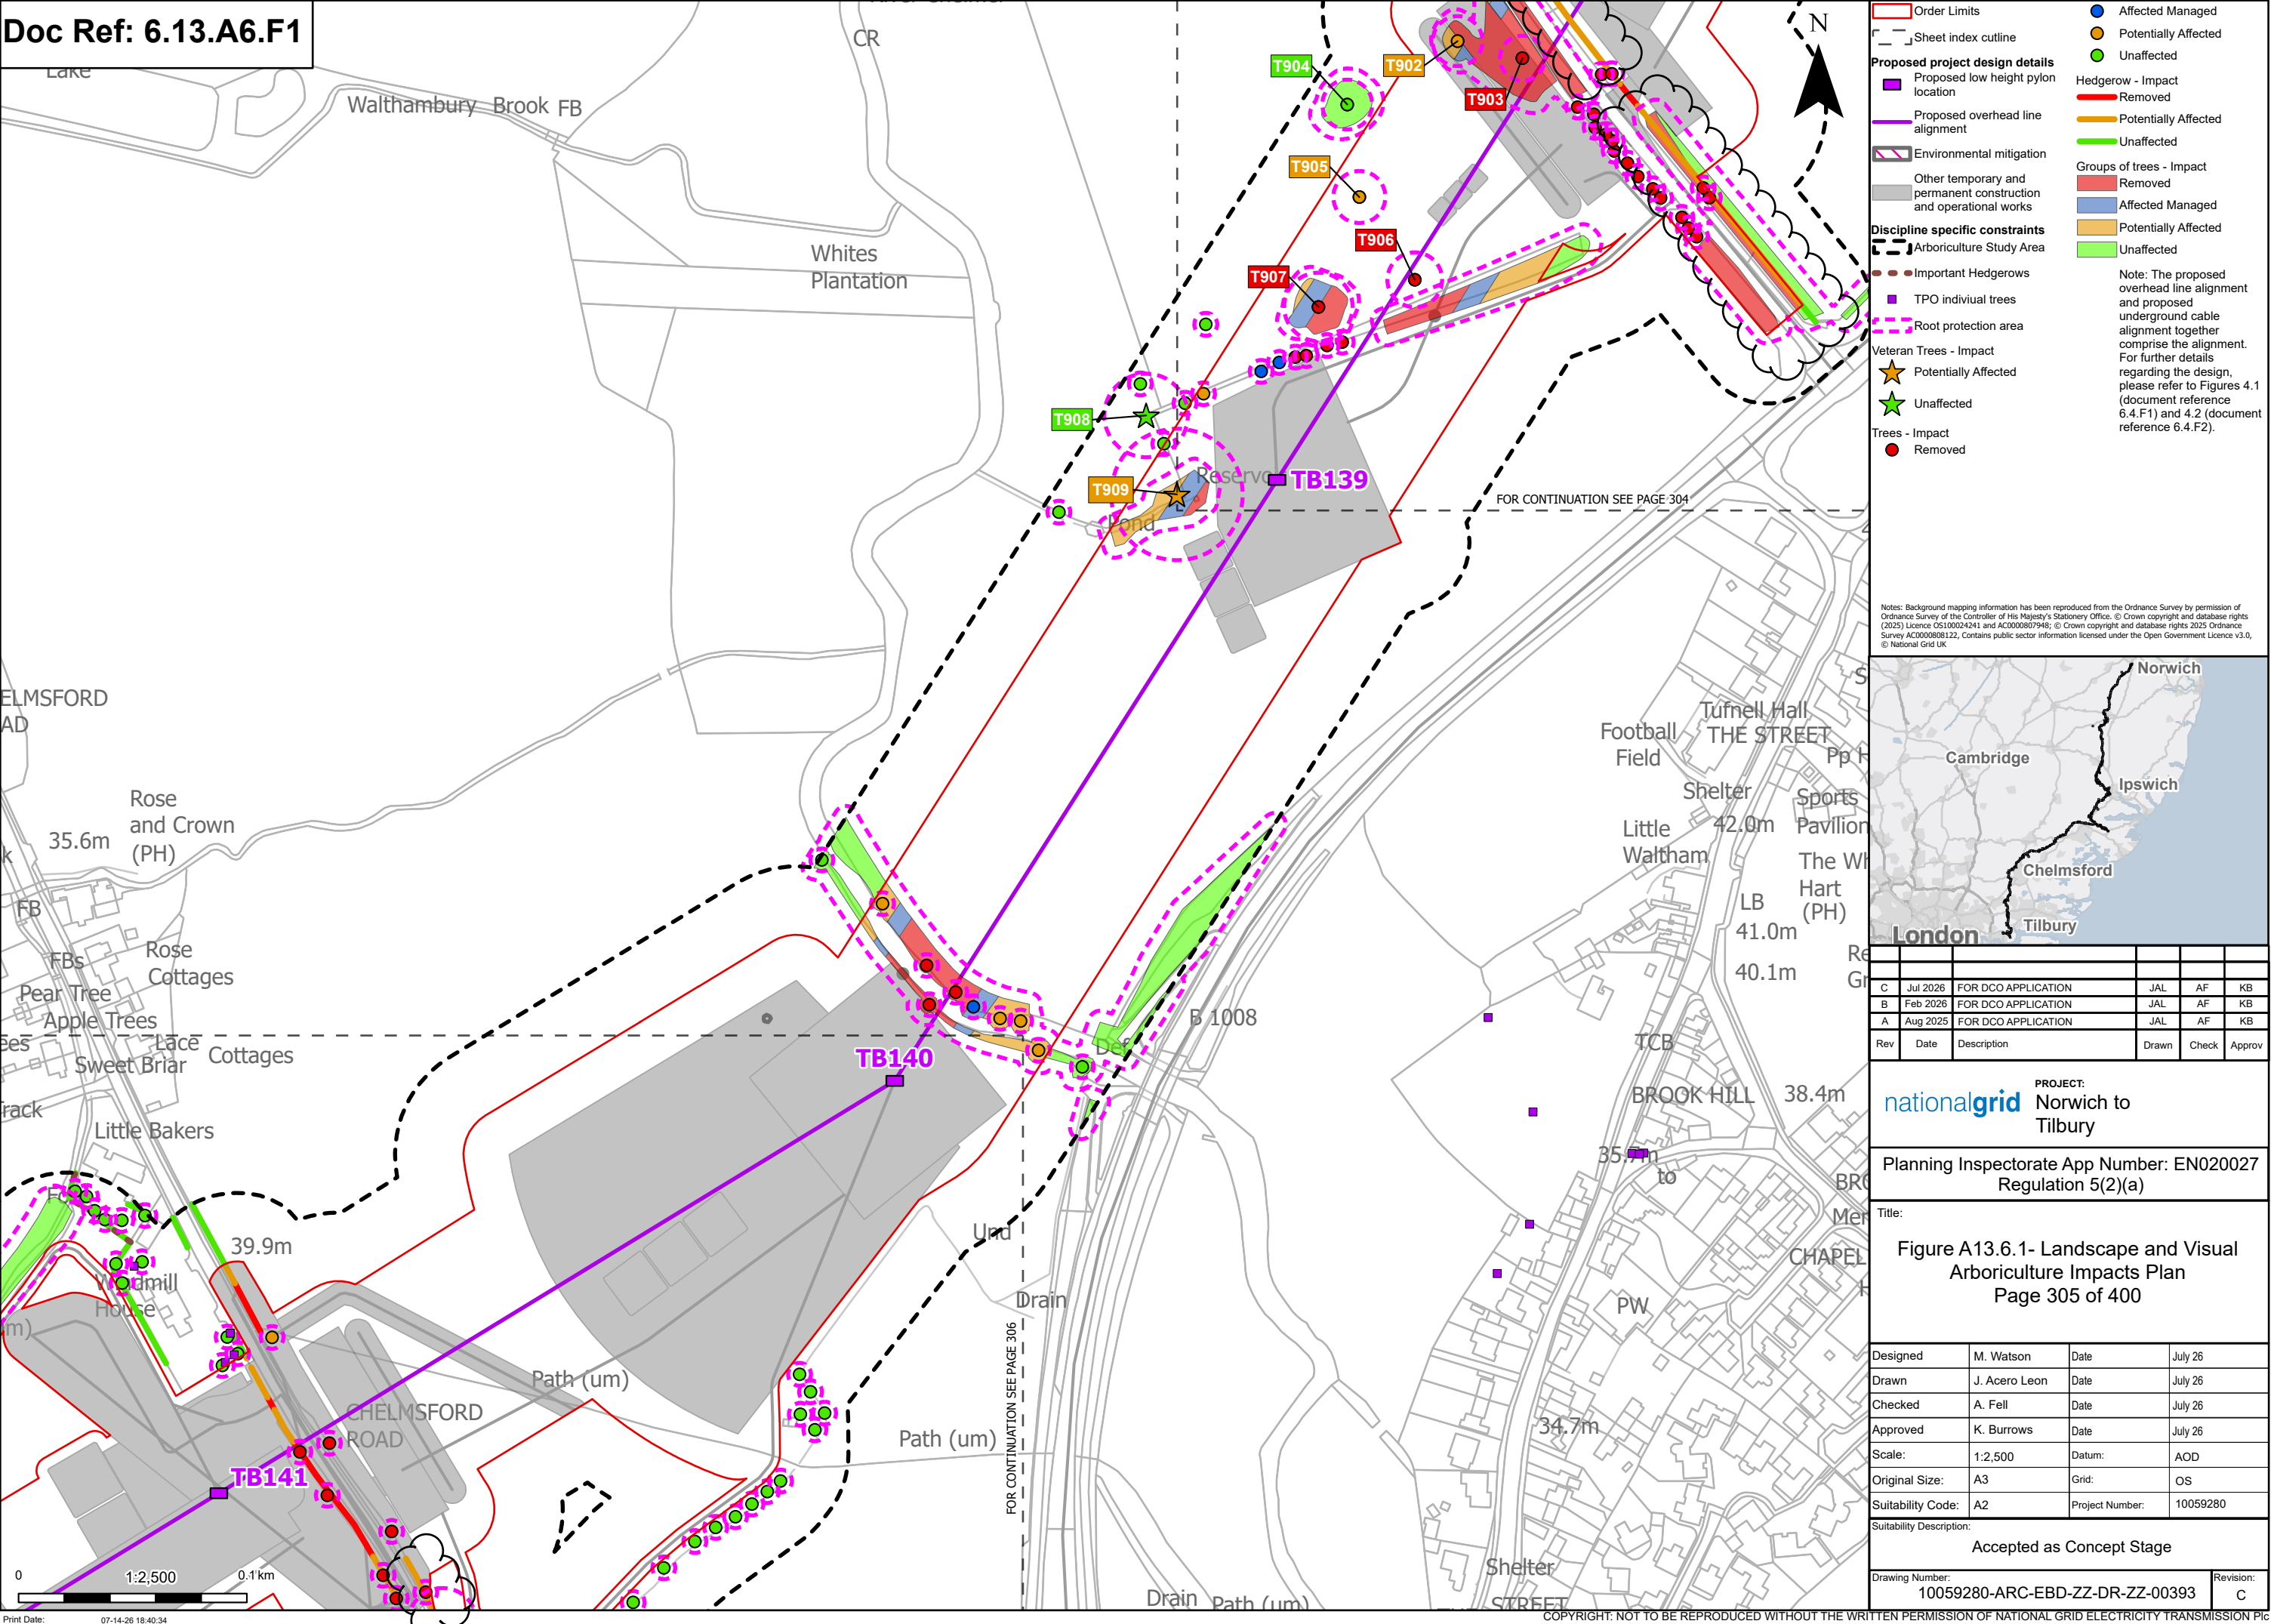

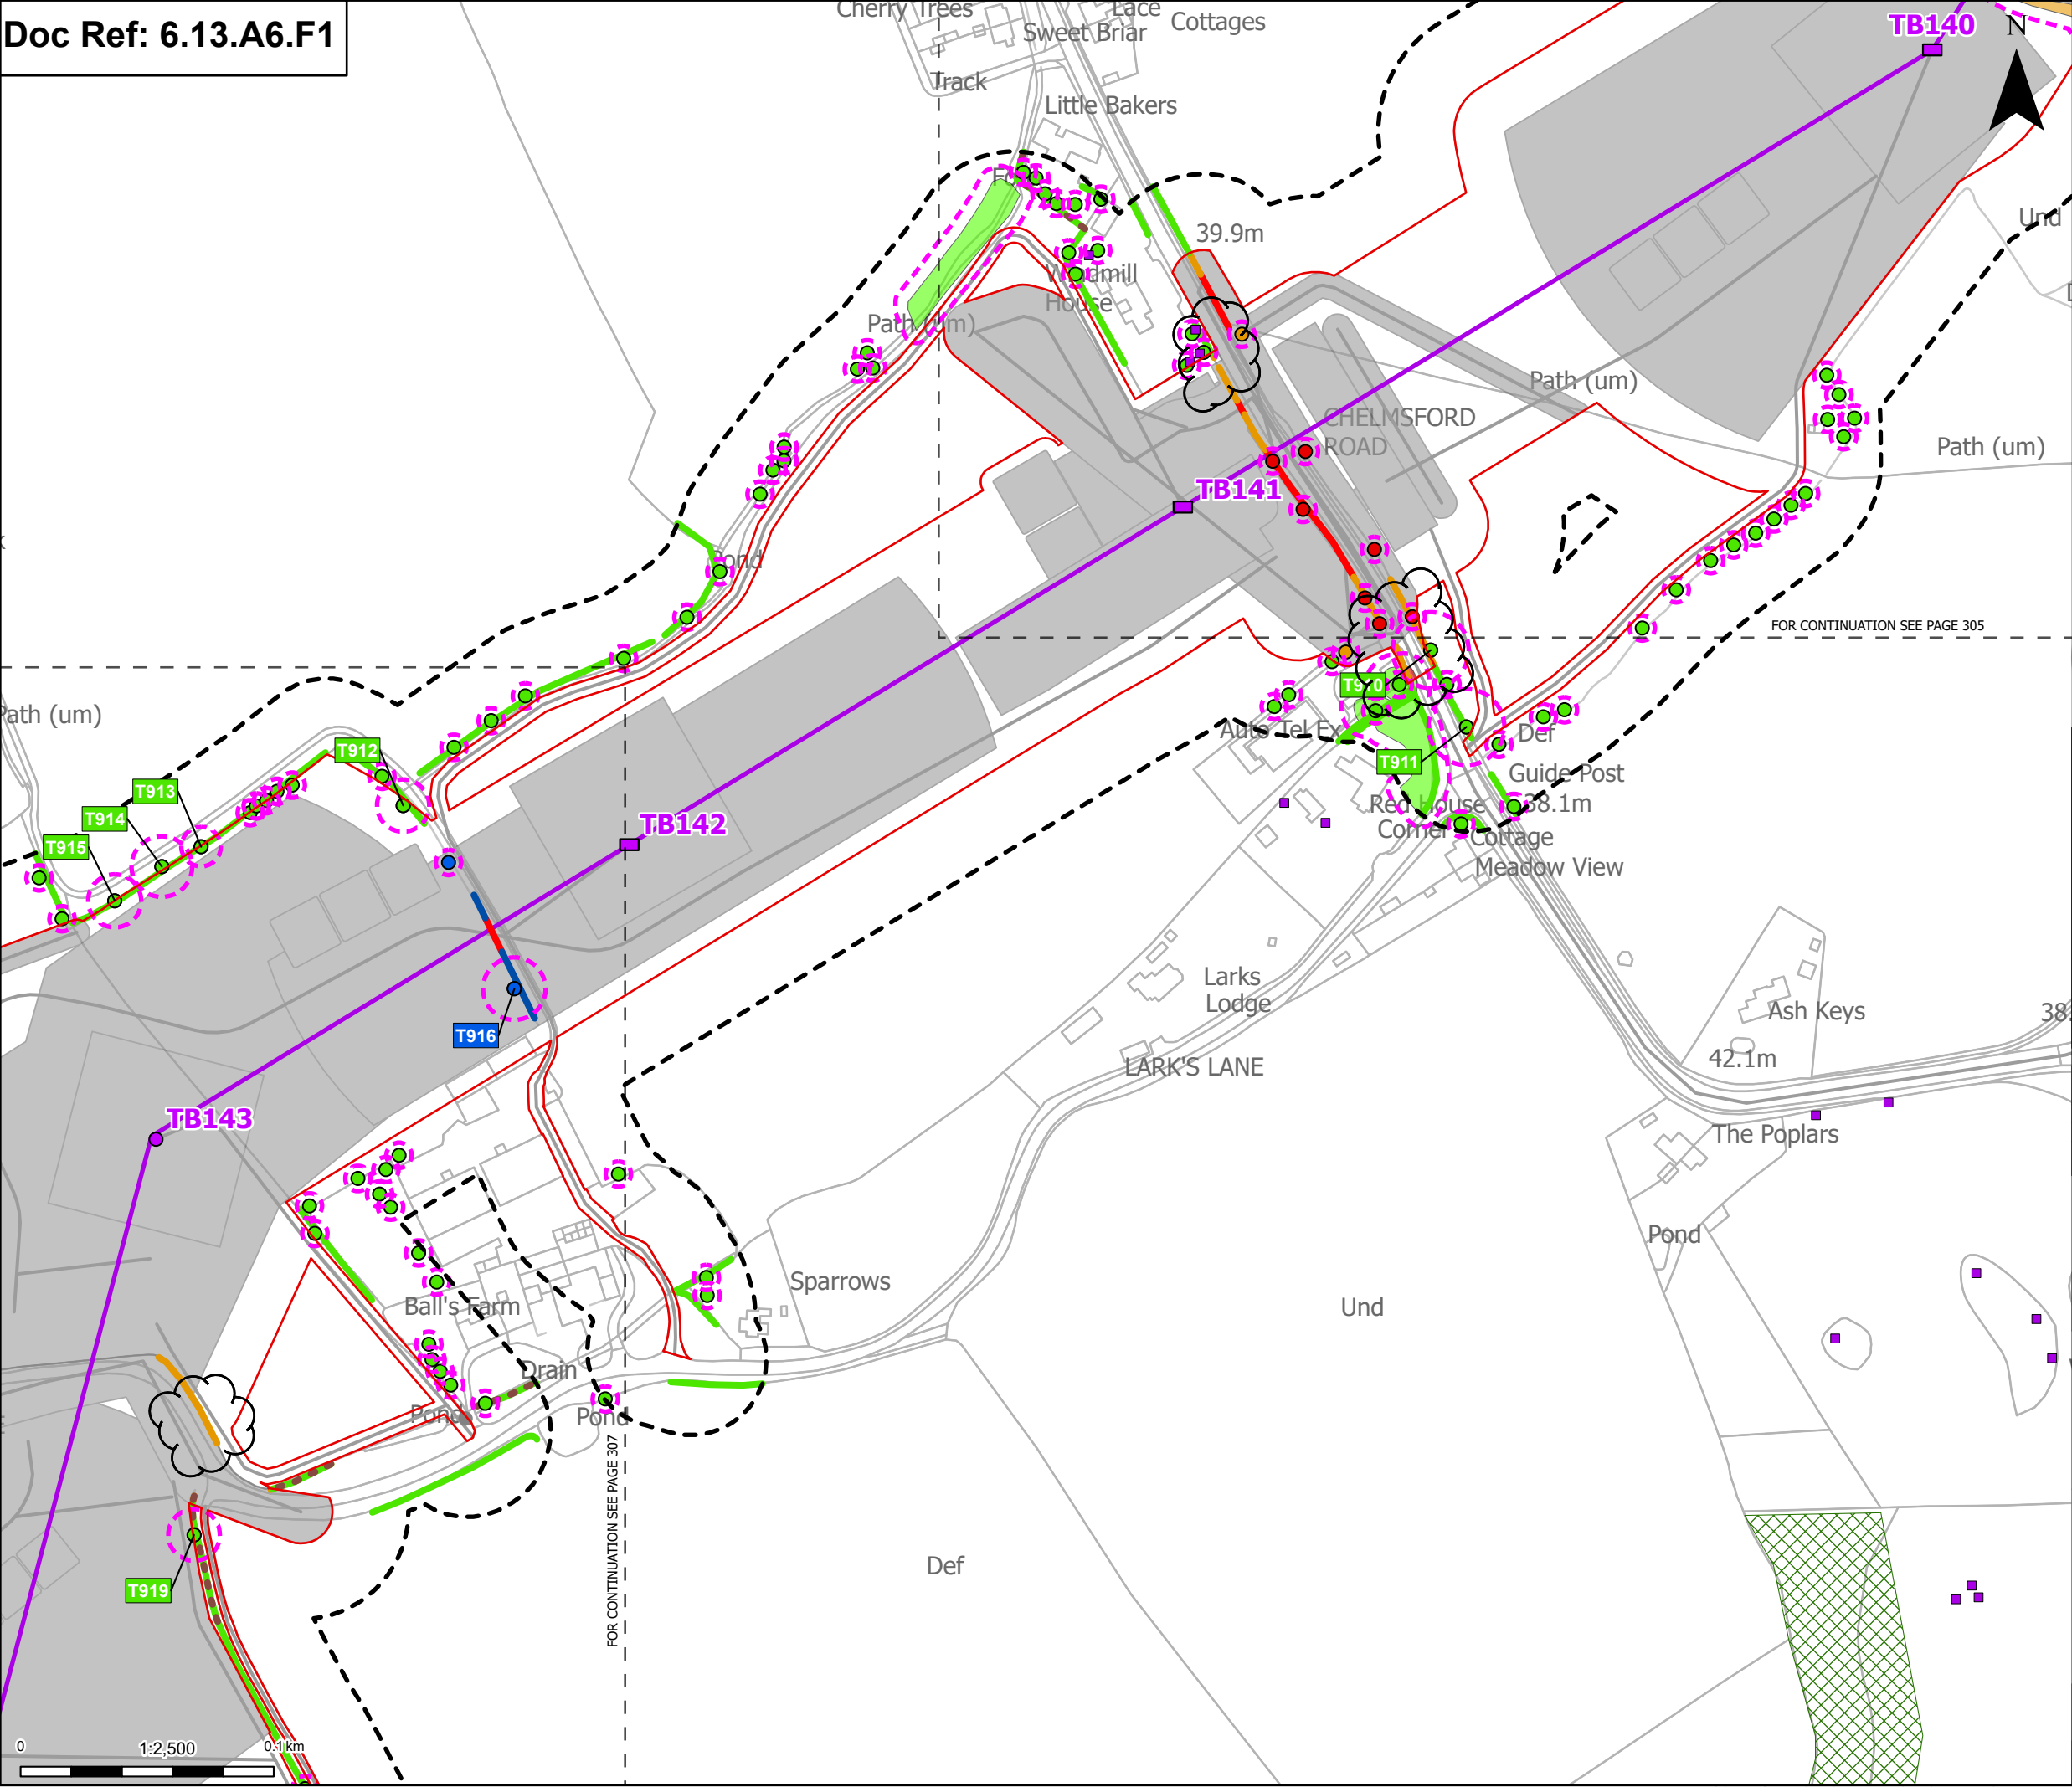

Order Limits

Sheet index outline

Proposed project design details

- Proposed low height pylon location
- Proposed standard lattice pylon location
- Proposed overhead line alignment
- Other temporary and permanent construction and operational works

Discipline specific constraints

- Arboriculture Study Area
- Important Hedgerows
- TPO group of trees
- TPO individual trees
- Root protection area

Trees - Impact

- Removed
- Affected Managed

Hedgerow - Impact

- Removed
- Affected Managed
- Potentially Affected
- Unaffected

Groups of trees - Impact

- Removed
- Potentially Affected
- Unaffected

Note: The proposed overhead line alignment and proposed underground cable alignment together comprise the alignment. For further details regarding the design, please refer to Figures 4.1 (document reference 6.4.F1) and 4.2 (document reference 6.4.F2).

Notes: Background mapping information has been reproduced from the Ordnance Survey by permission of Ordnance Survey of the Controller of His Majesty's Stationary Office. © Crown copyright and database rights (2025) Licence OS100024241 and AC0000807948; © Crown copyright and database rights 2025 Ordnance Survey AC0000808122. Contains public sector information licensed under the Open Government Licence v3.0, © National Grid UK

London

Cambridge

Norwich

Ipswich

Chelmsford

Tilbury

C	Jul 2026	FOR DCO APPLICATION	JAL	AF	KB
B	Feb 2026	FOR DCO APPLICATION	JAL	AF	KB
A	Aug 2025	FOR DCO APPLICATION	JAL	AF	KB
Rev	Date	Description	Drawn	Check	Approv

PROJECT:

nationalgrid Norwich to Tilbury

Planning Inspectorate App Number: EN020027
Regulation 5(2)(a)

Title:

Figure A13.6.1- Landscape and Visual Arboriculture Impacts Plan
Page 306 of 400

Designed	M. Watson	Date	July 26
Drawn	J. Acero Leon	Date	July 26
Checked	A. Fell	Date	July 26
Approved	K. Burrows	Date	July 26
Scale:	1:2,500	Datum:	AOD
Original Size:	A3	Grid:	OS
Suitability Code:	A2	Project Number:	10059280

Suitability Description:


Accepted as Concept Stage


Drawing Number:


10059280-ARC-EBD-ZZ-DR-ZZ-00393


Revision:


C

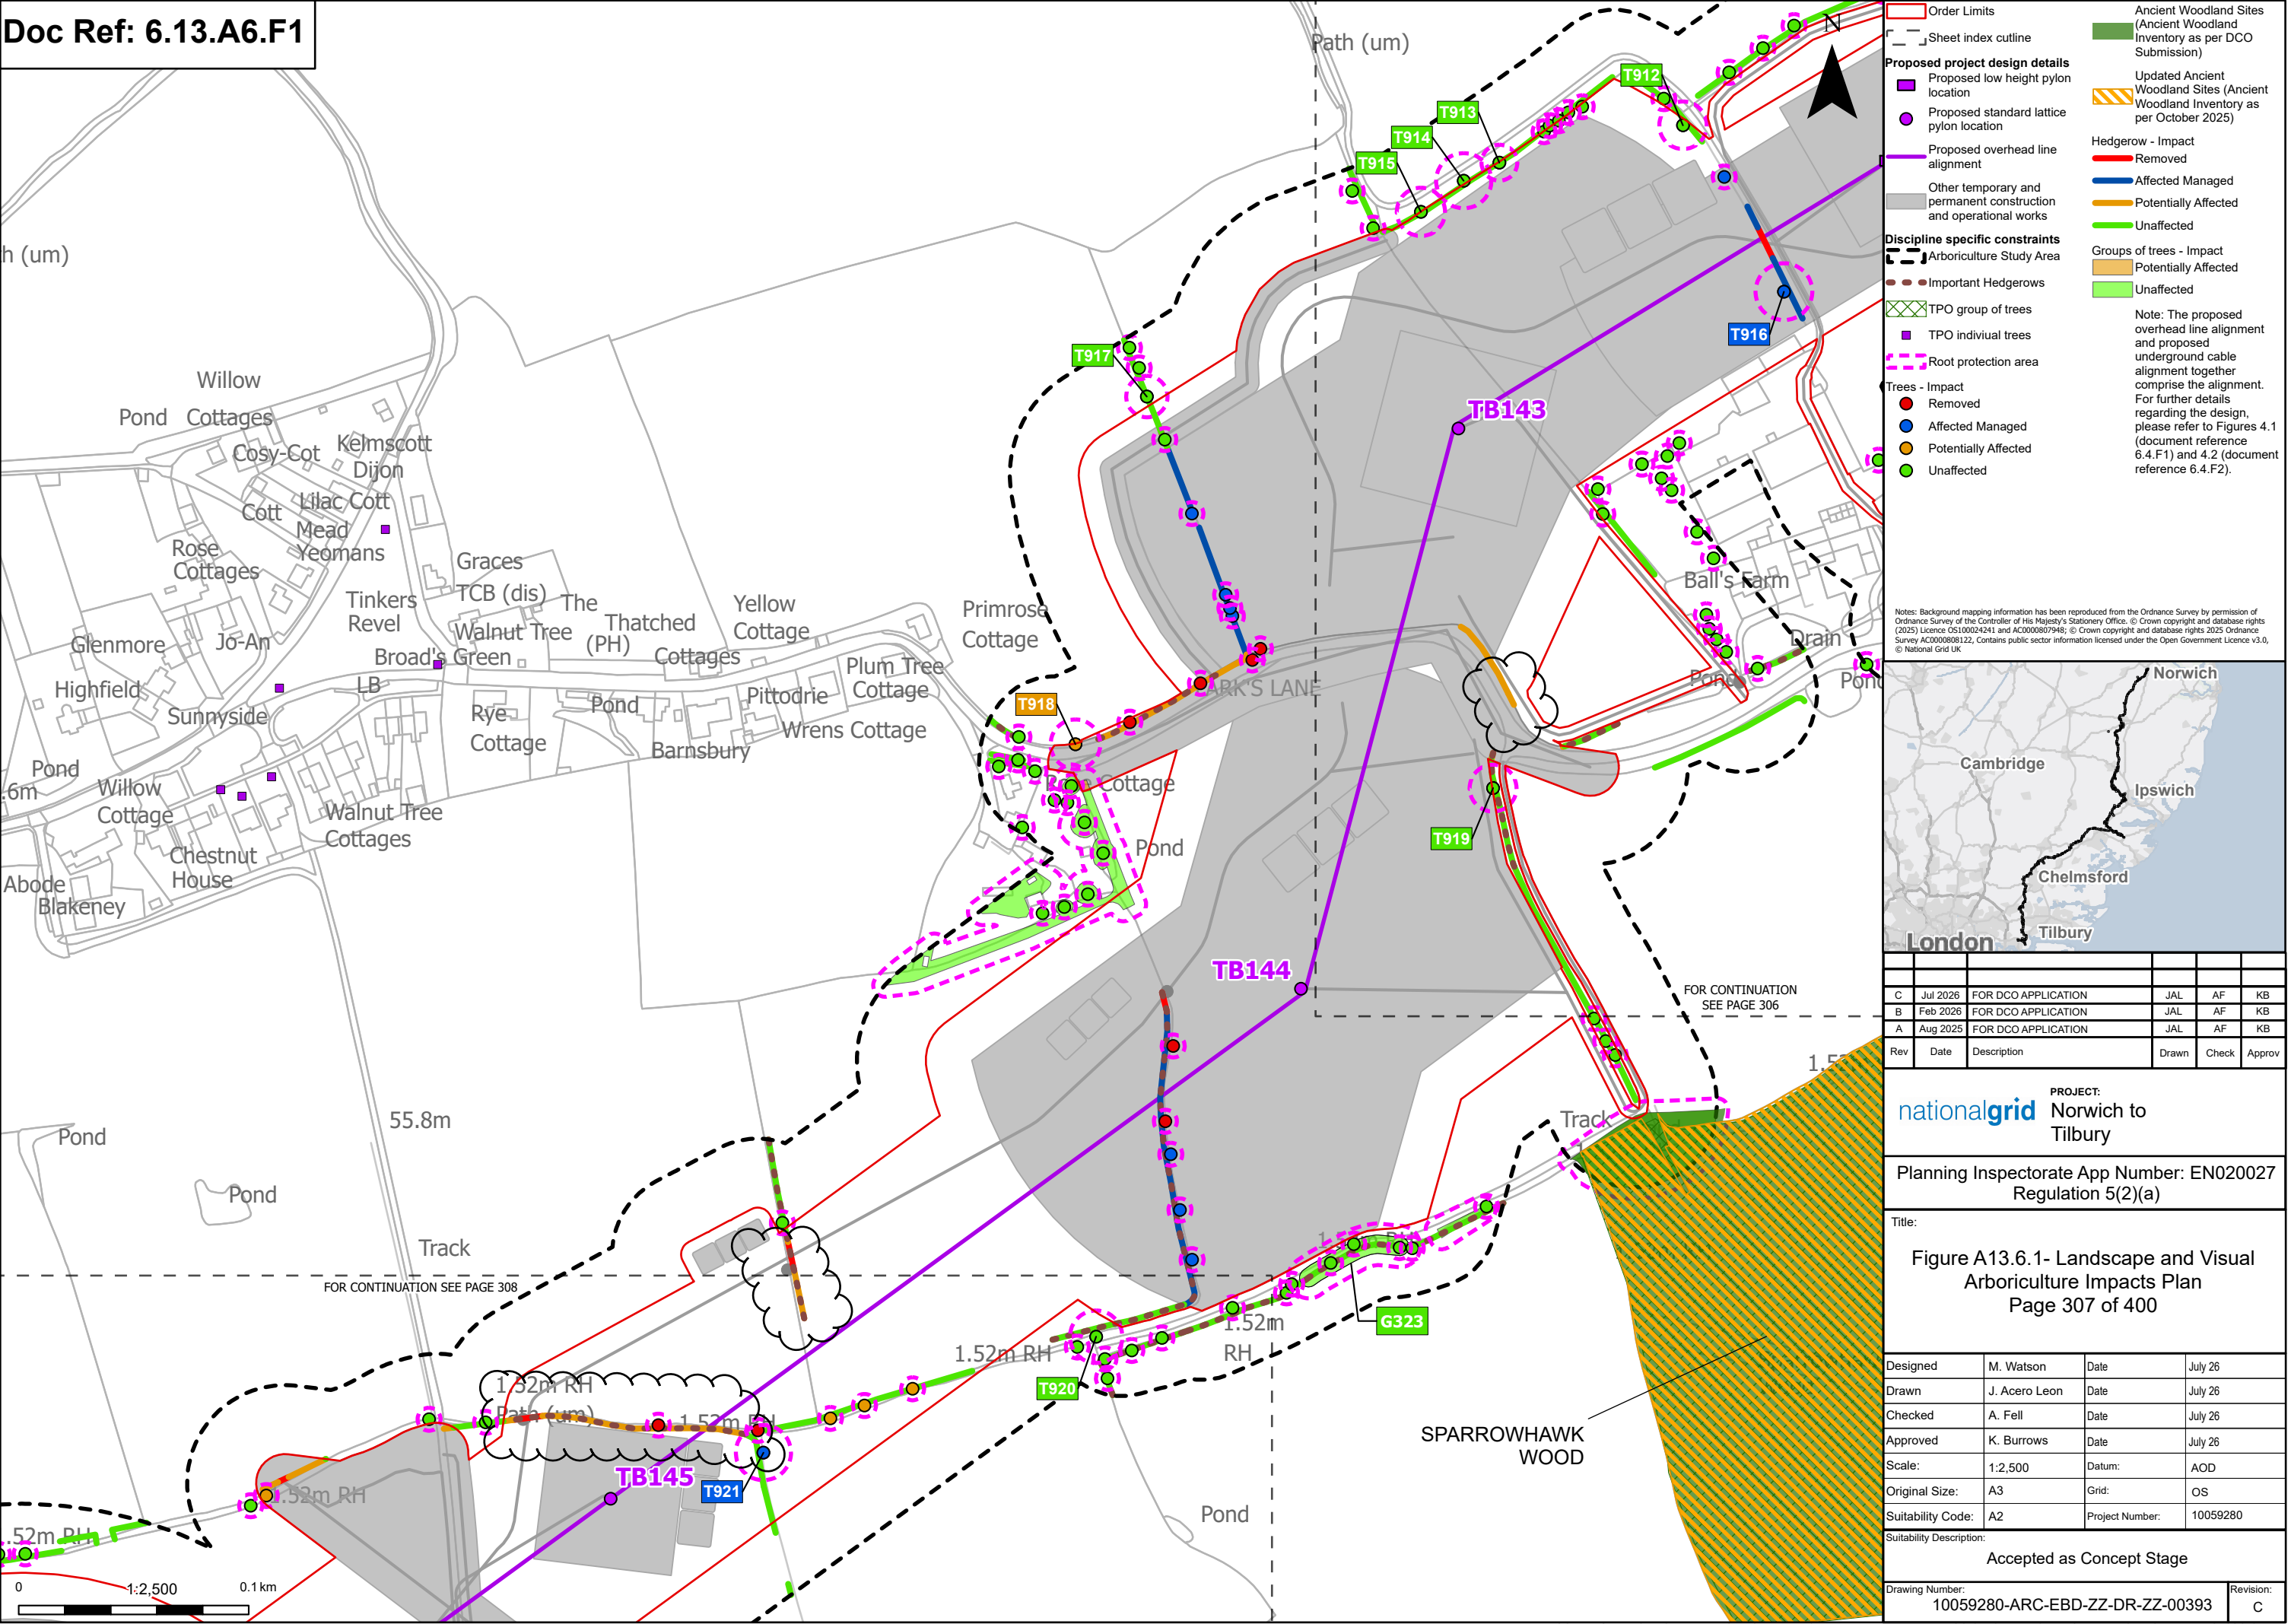

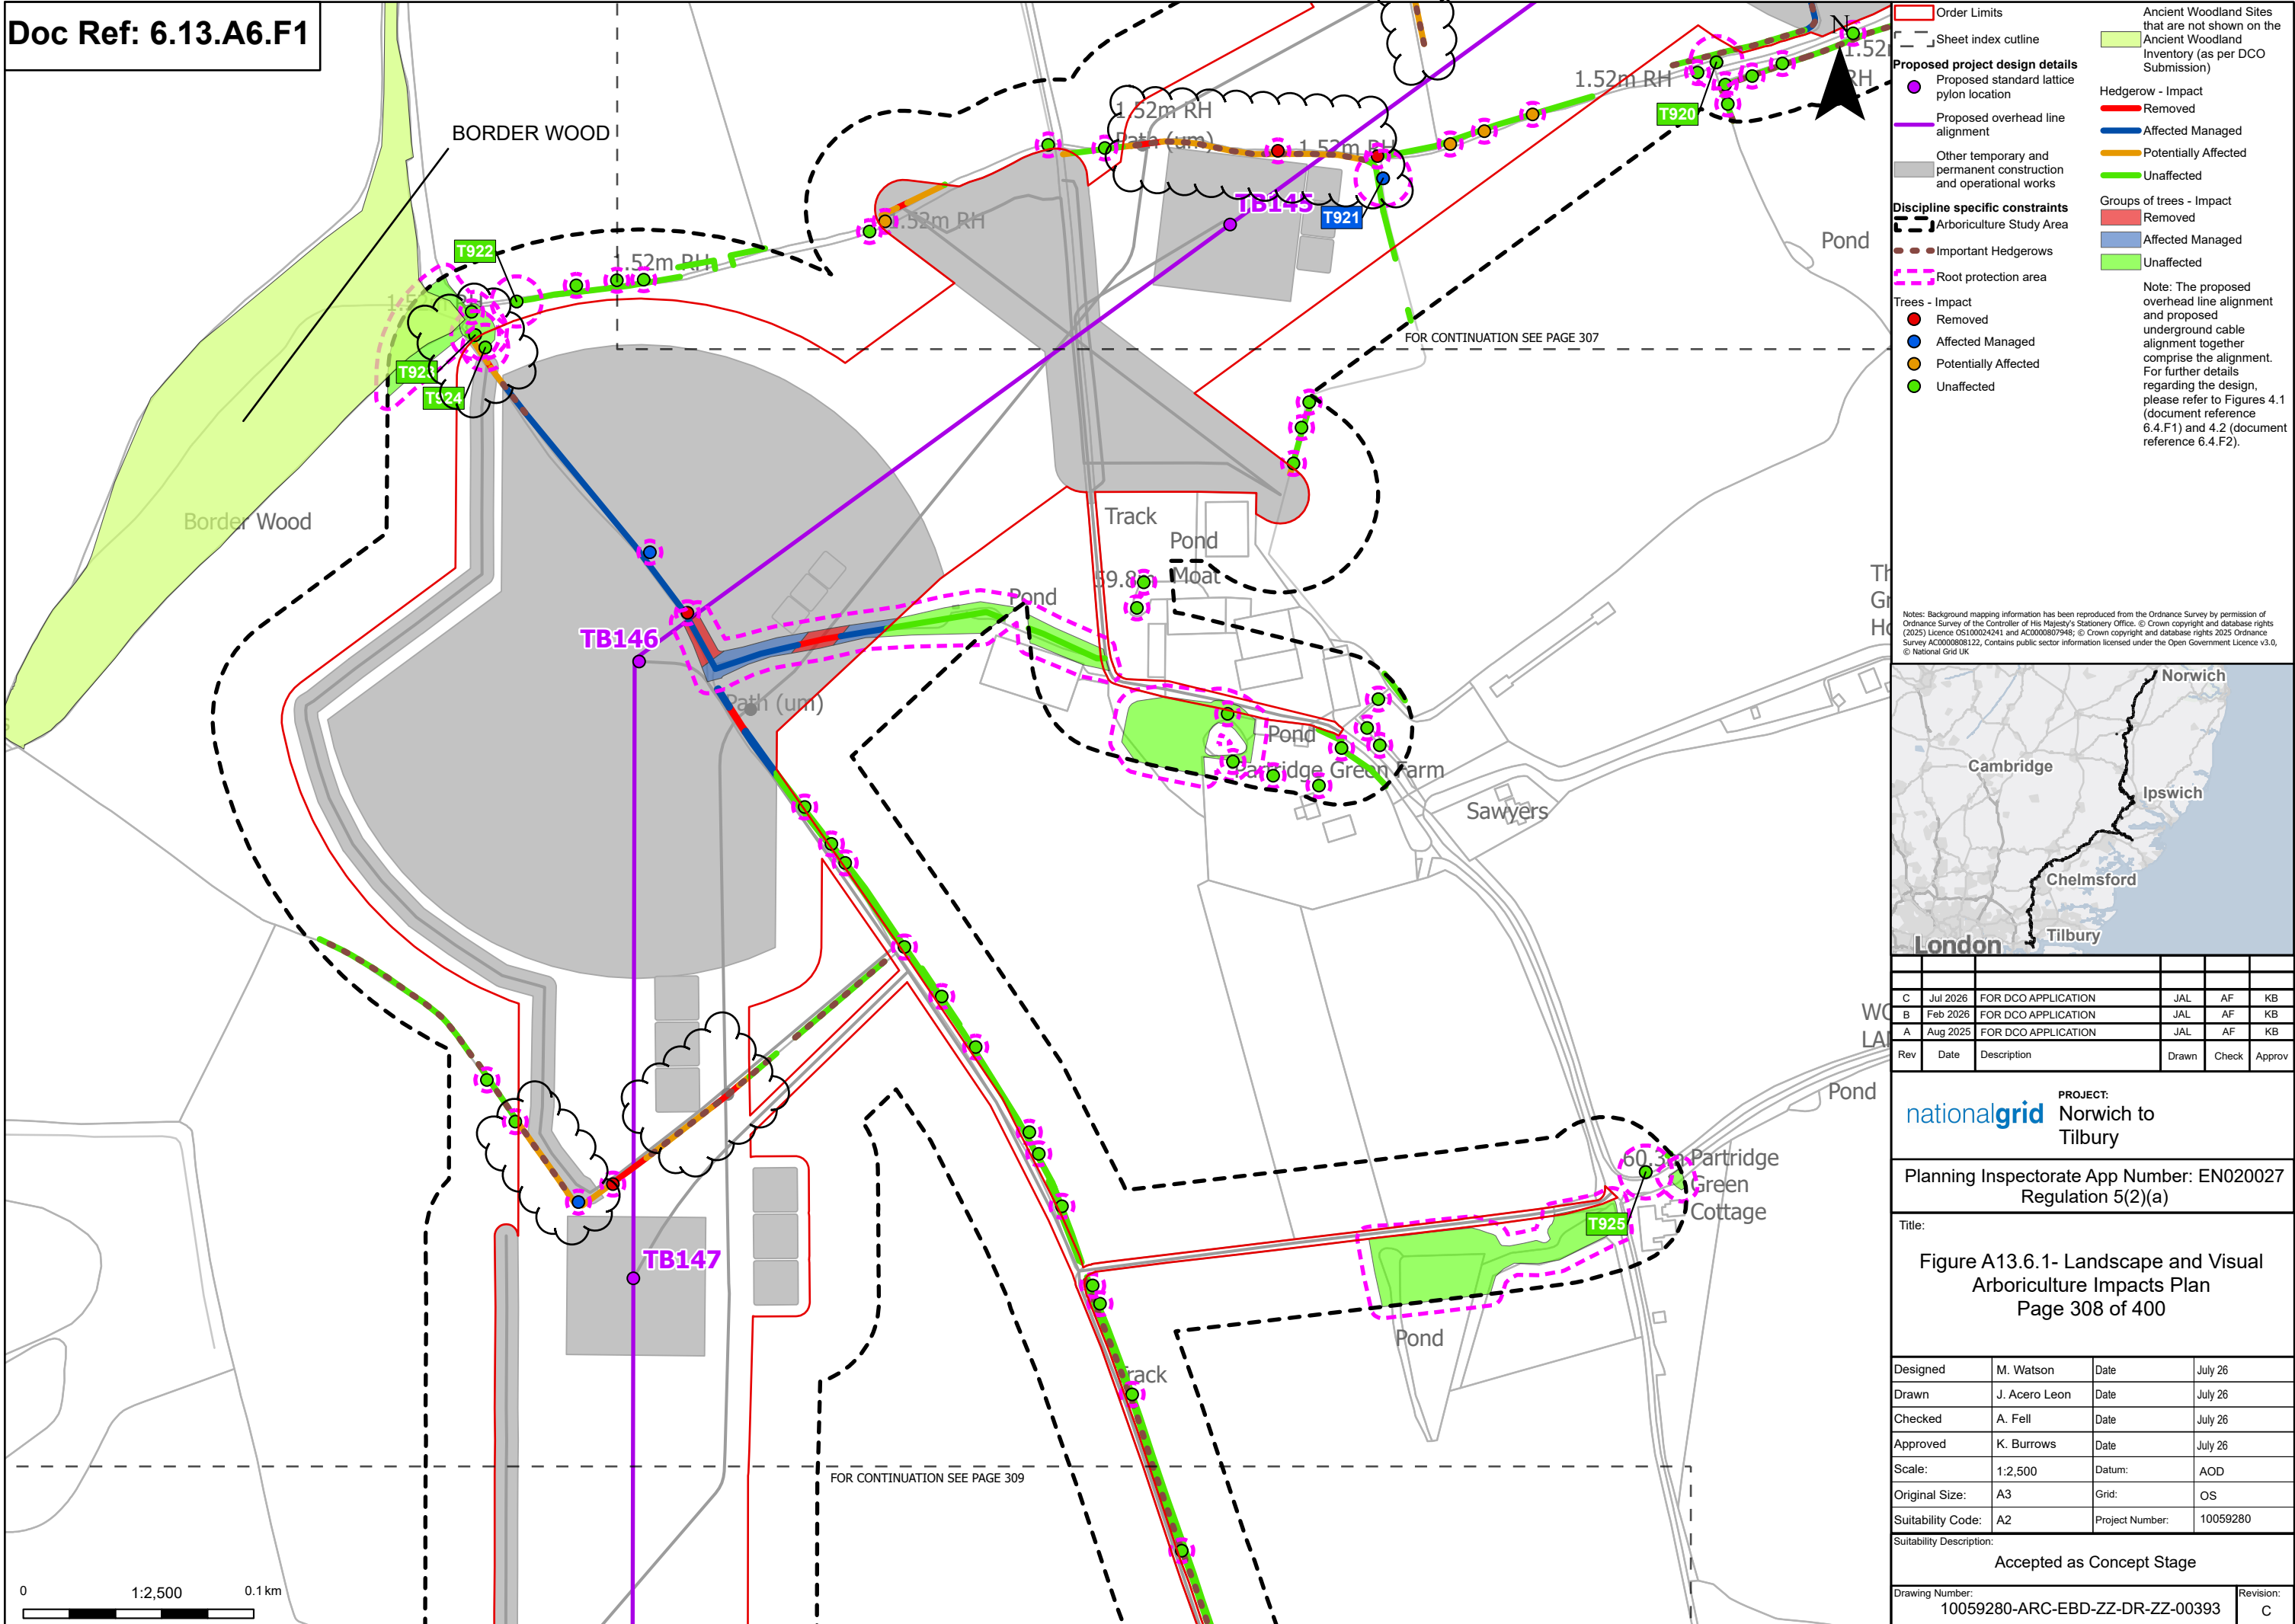

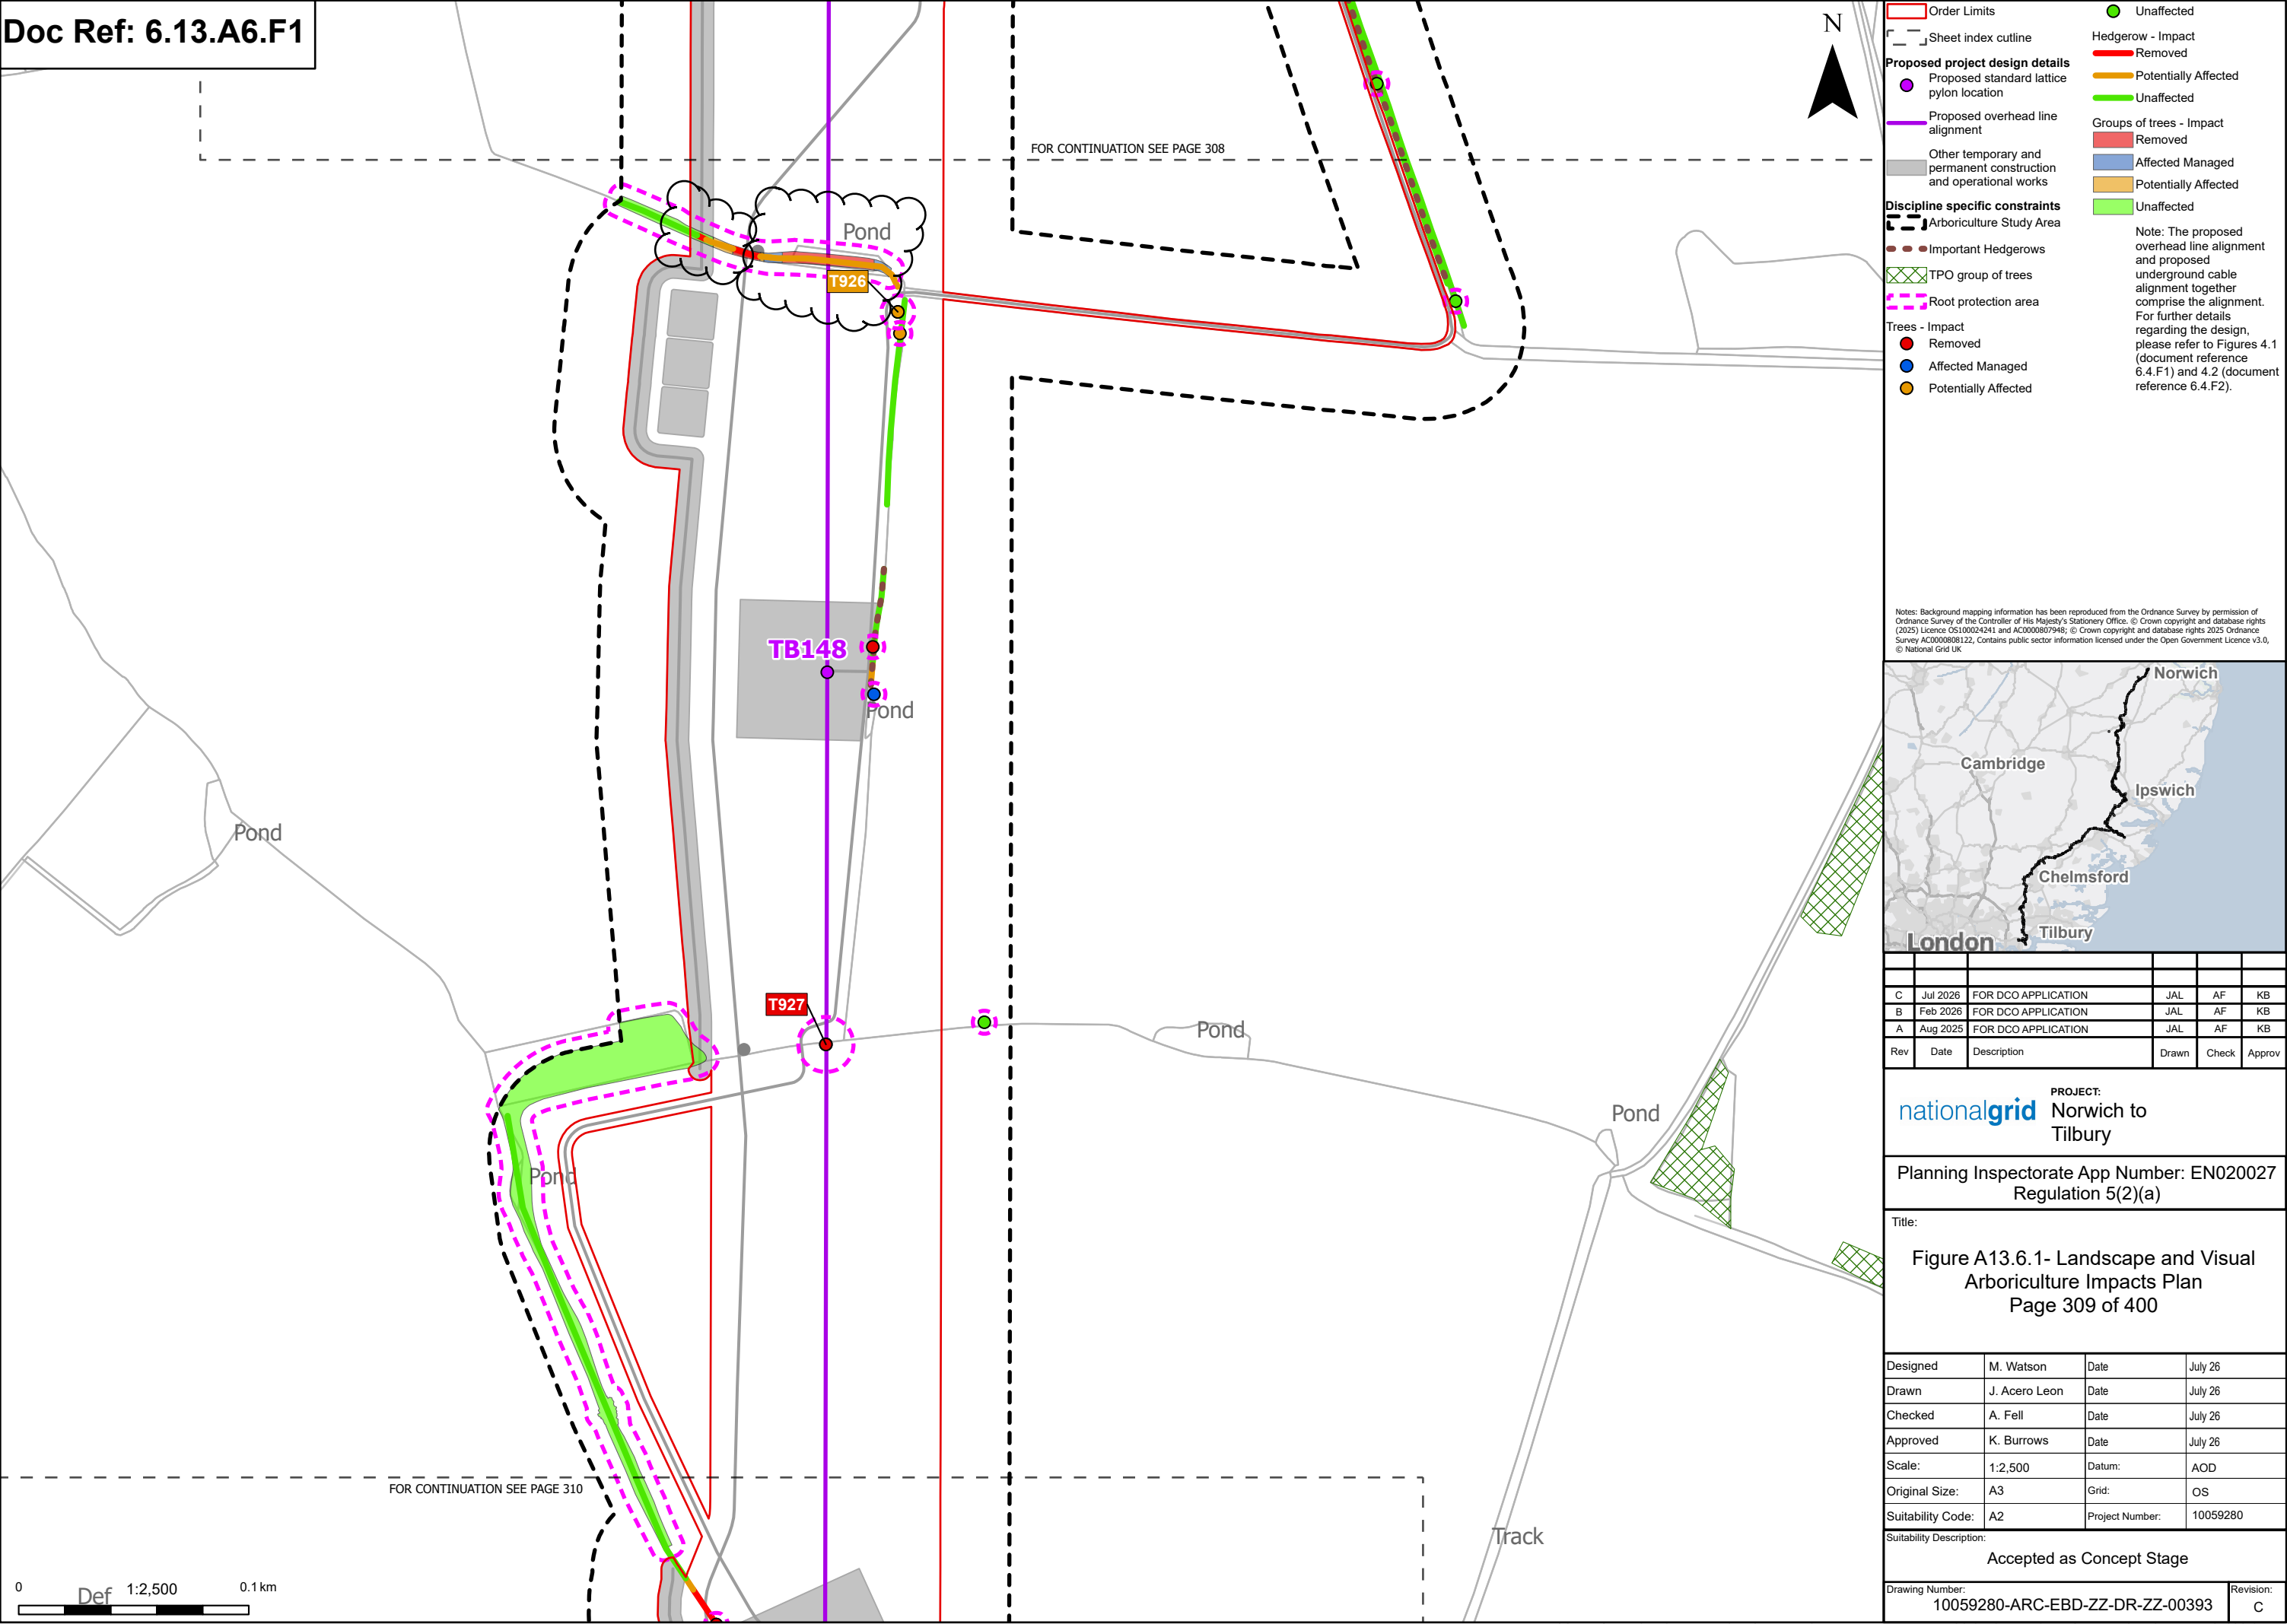

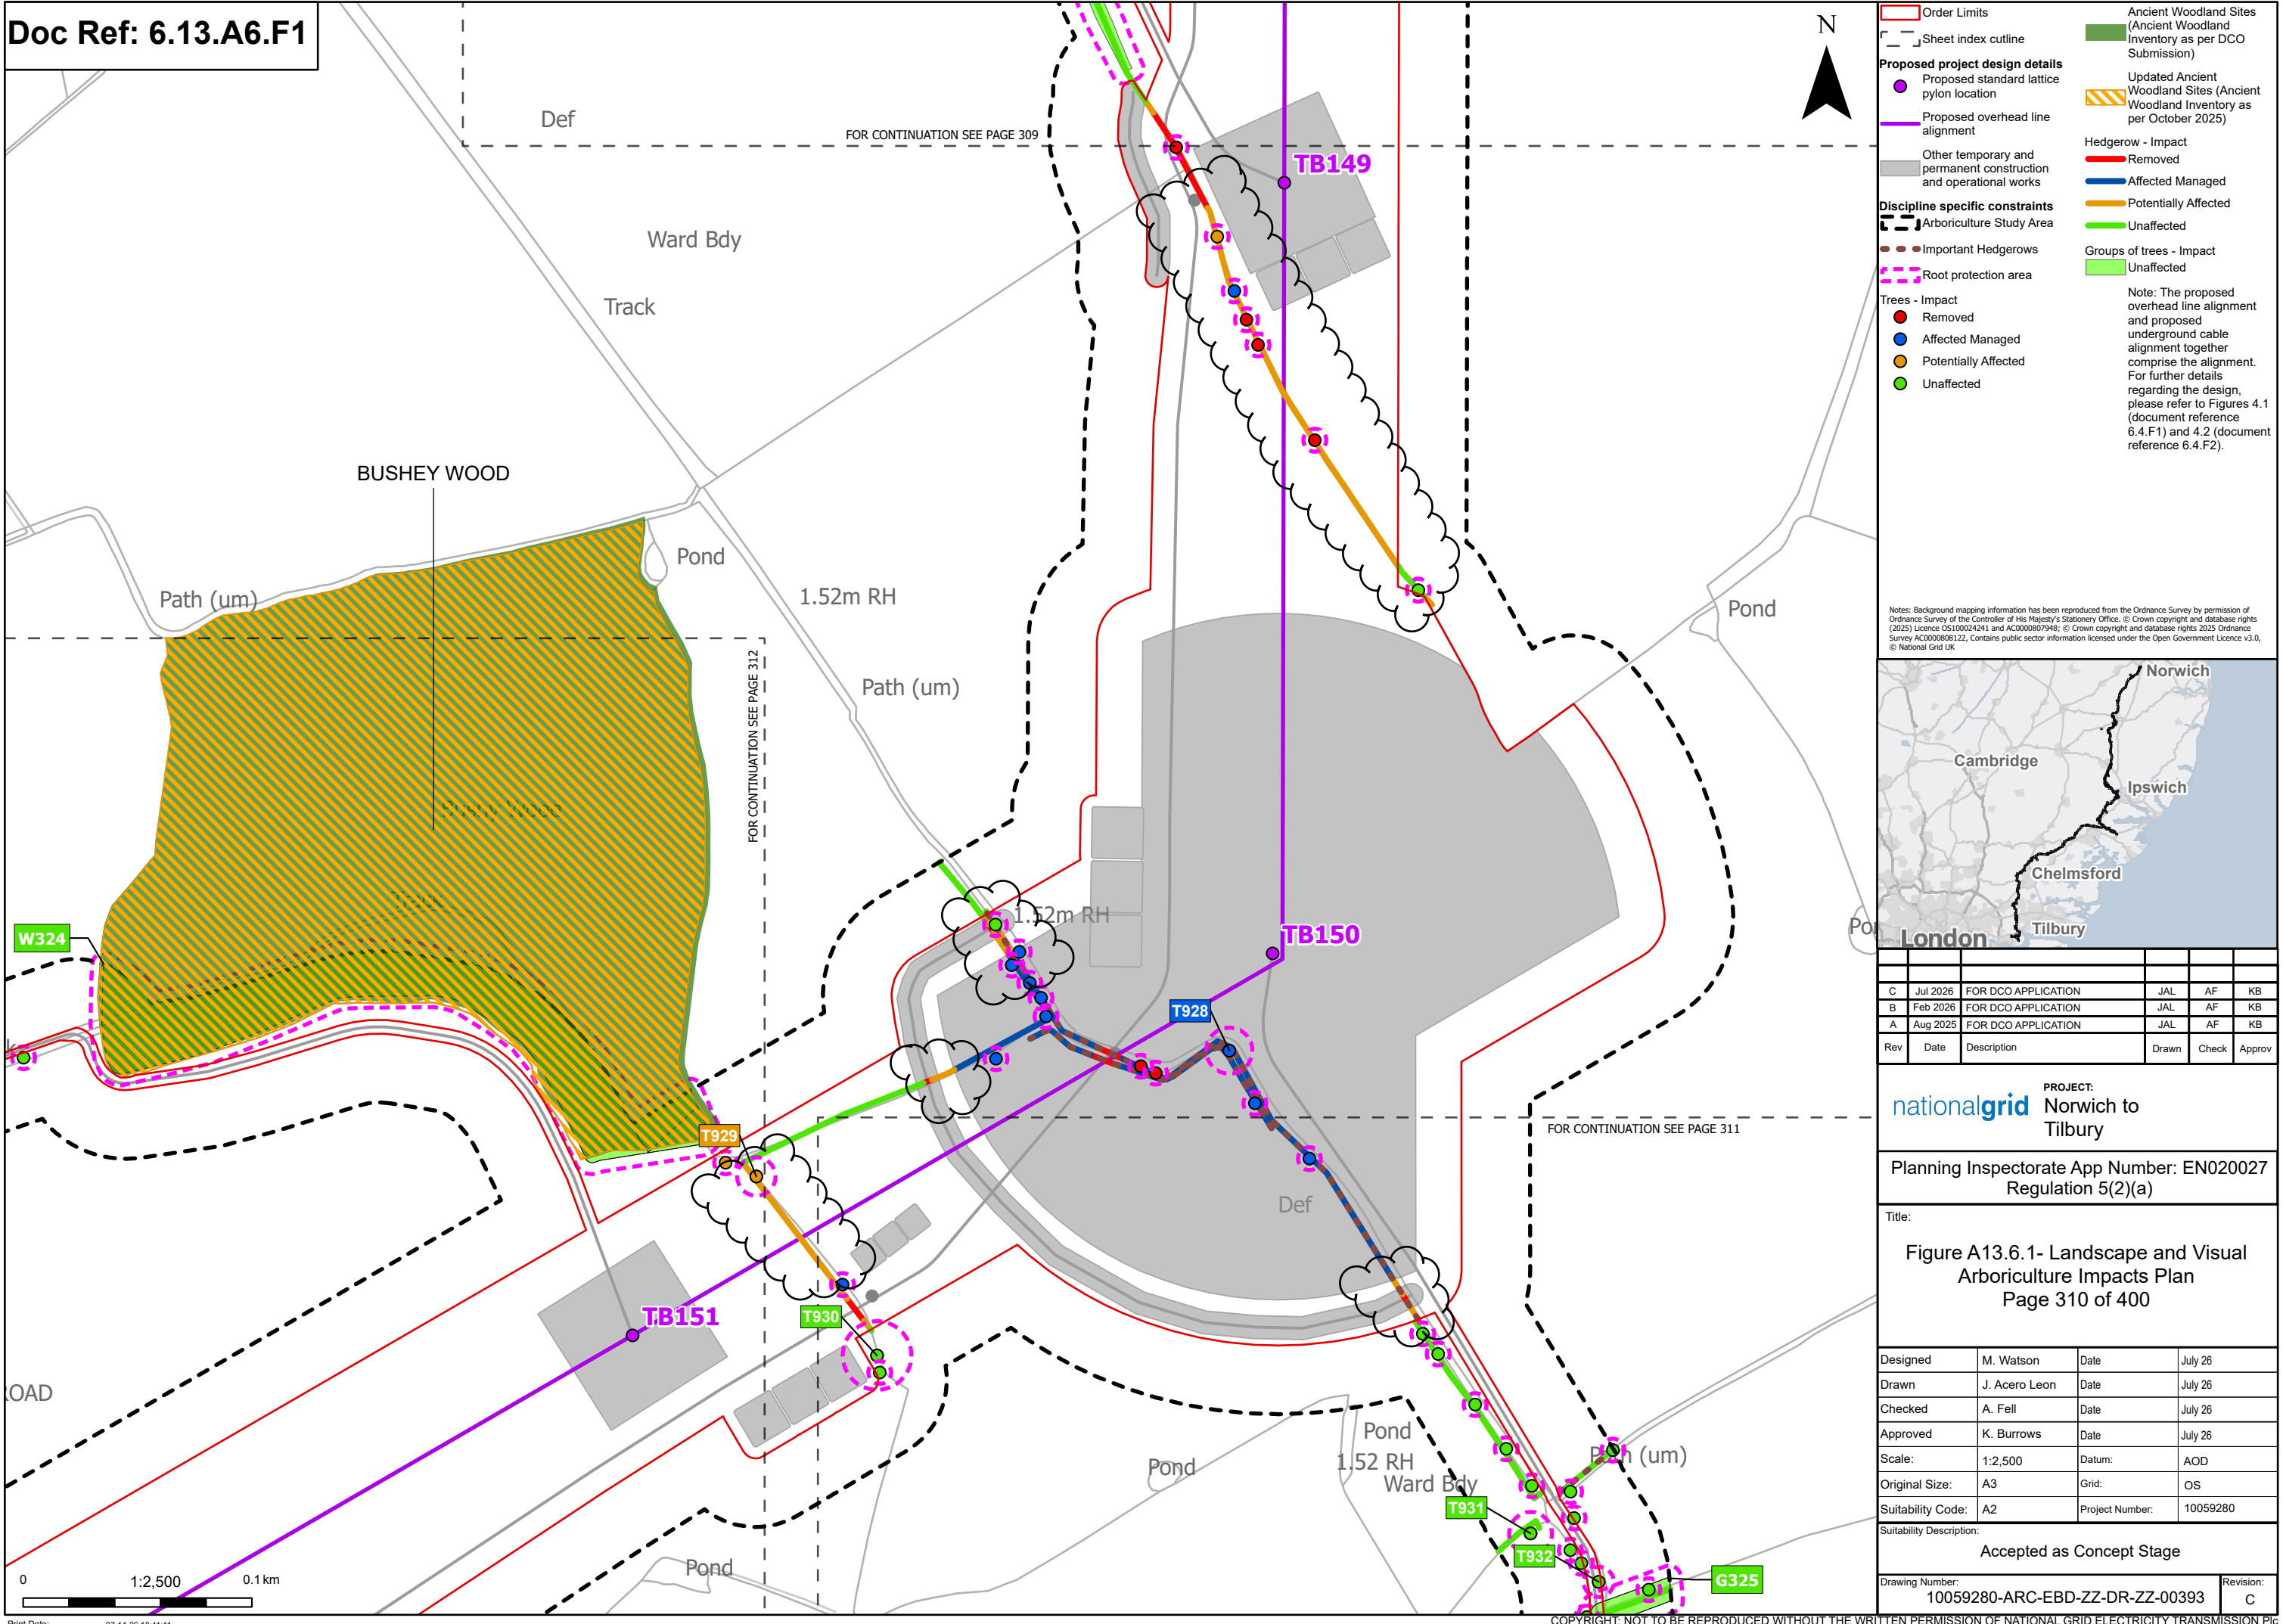

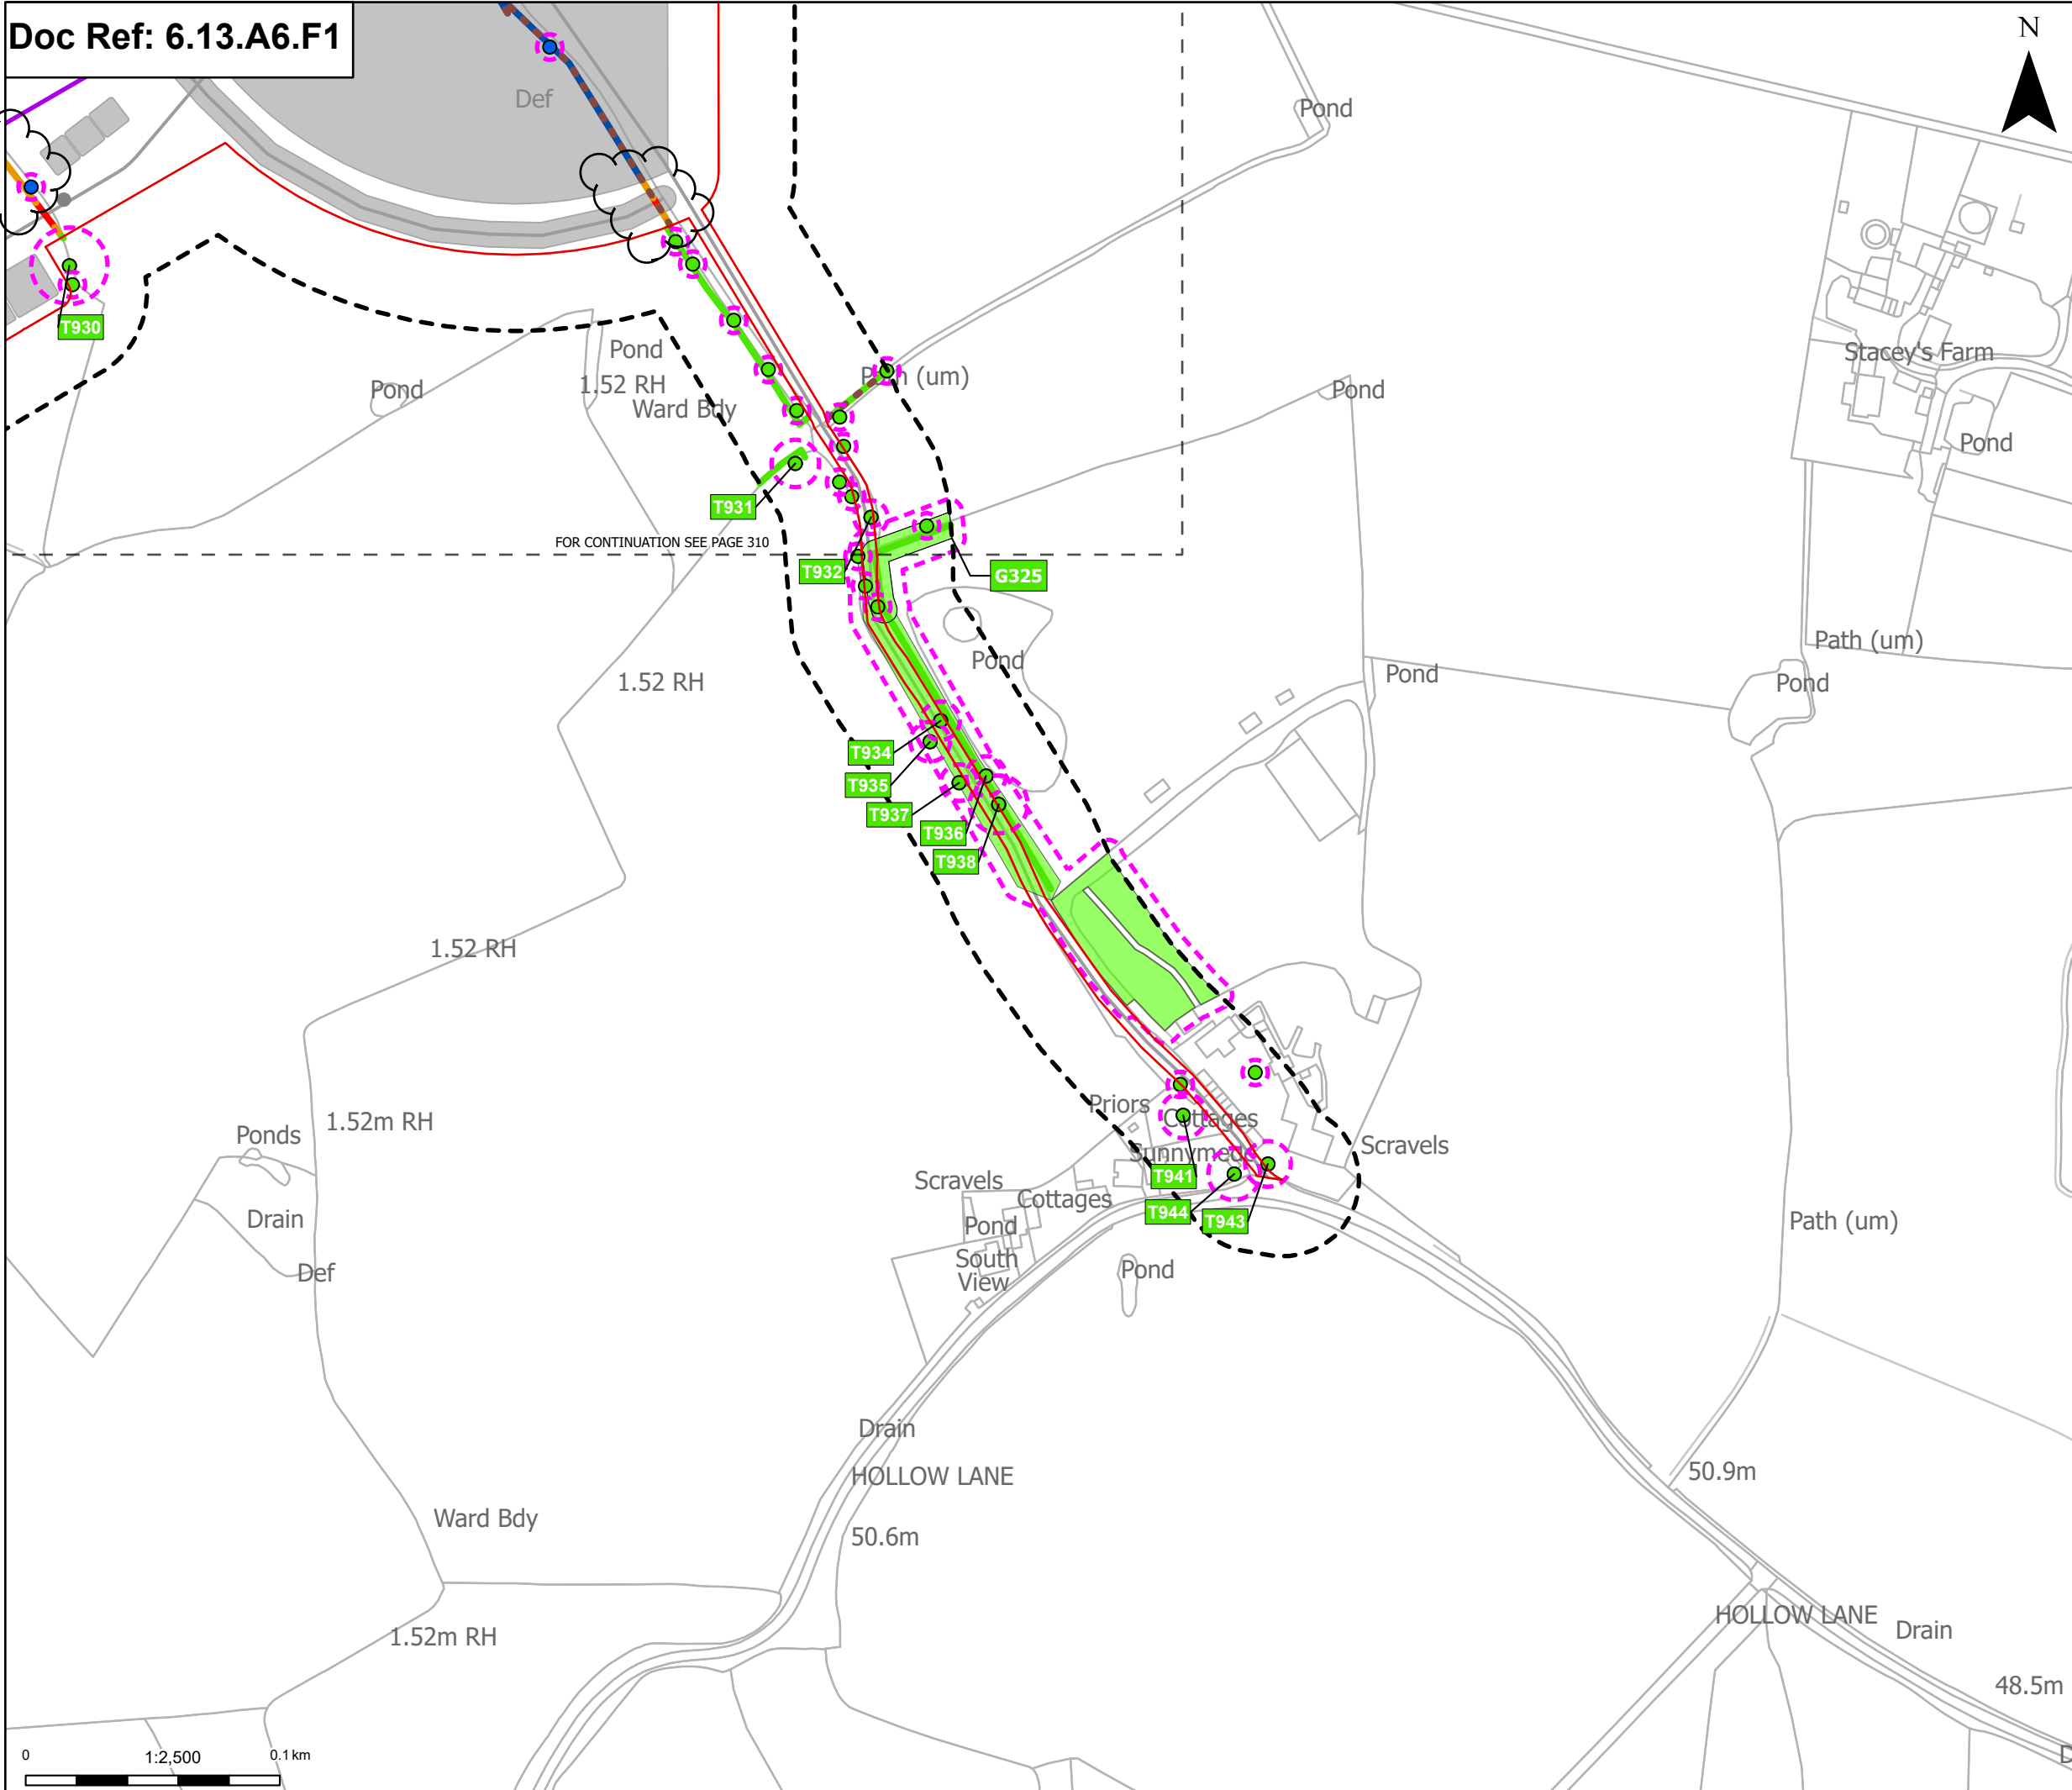

Order Limits
 Sheet index outline

Proposed project design details
 Proposed overhead line alignment
 Other temporary and permanent construction and operational works

Discipline specific constraints
 Arboriculture Study Area
 Important Hedgerows
 Root protection area

Trees - Impact
 Affected Managed
 Unaffected

Hedgerow - Impact
 Removed
 Affected Managed
 Potentially Affected
 Unaffected

Groups of trees - Impact
 Unaffected

Note: The proposed overhead line alignment and proposed underground cable alignment together comprise the alignment. For further details regarding the design, please refer to Figures 4.1 (document reference 6.4.F1) and 4.2 (document reference 6.4.F2).

Notes: Background mapping information has been reproduced from the Ordnance Survey by permission of Ordnance Survey of the Controller of His Majesty's Stationary Office. © Crown copyright and database rights (2025) Licence OS100024241 and AC0000807948; © Crown copyright and database rights 2025 Ordnance Survey AC0000808122, Contains public sector information licensed under the Open Government Licence v3.0, © National Grid UK



C	Jul 2026	FOR DCO APPLICATION	JAL	AF	KB
B	Feb 2026	FOR DCO APPLICATION	JAL	AF	KB
A	Aug 2025	FOR DCO APPLICATION	JAL	AF	KB
Rev	Date	Description	Drawn	Check	Approv

nationalgrid PROJECT:
Norwich to
Tilbury

Planning Inspectorate App Number: EN020027
Regulation 5(2)(a)


Title: Figure A13.6.1- Landscape and Visual
Arboriculture Impacts Plan
Page 311 of 400


Designed	M. Watson	Date	July 26
Drawn	J. Acero Leon	Date	July 26
Checked	A. Fell	Date	July 26
Approved	K. Burrows	Date	July 26
Scale:	1:2,500	Datum:	AOD
Original Size:	A3	Grid:	OS
Suitability Code:	A2	Project Number:	10059280

Suitability Description:

Accepted as Concept Stage

Drawing Number:	Revision:
10059280-ARC-EBD-ZZ-DR-ZZ-00393	C

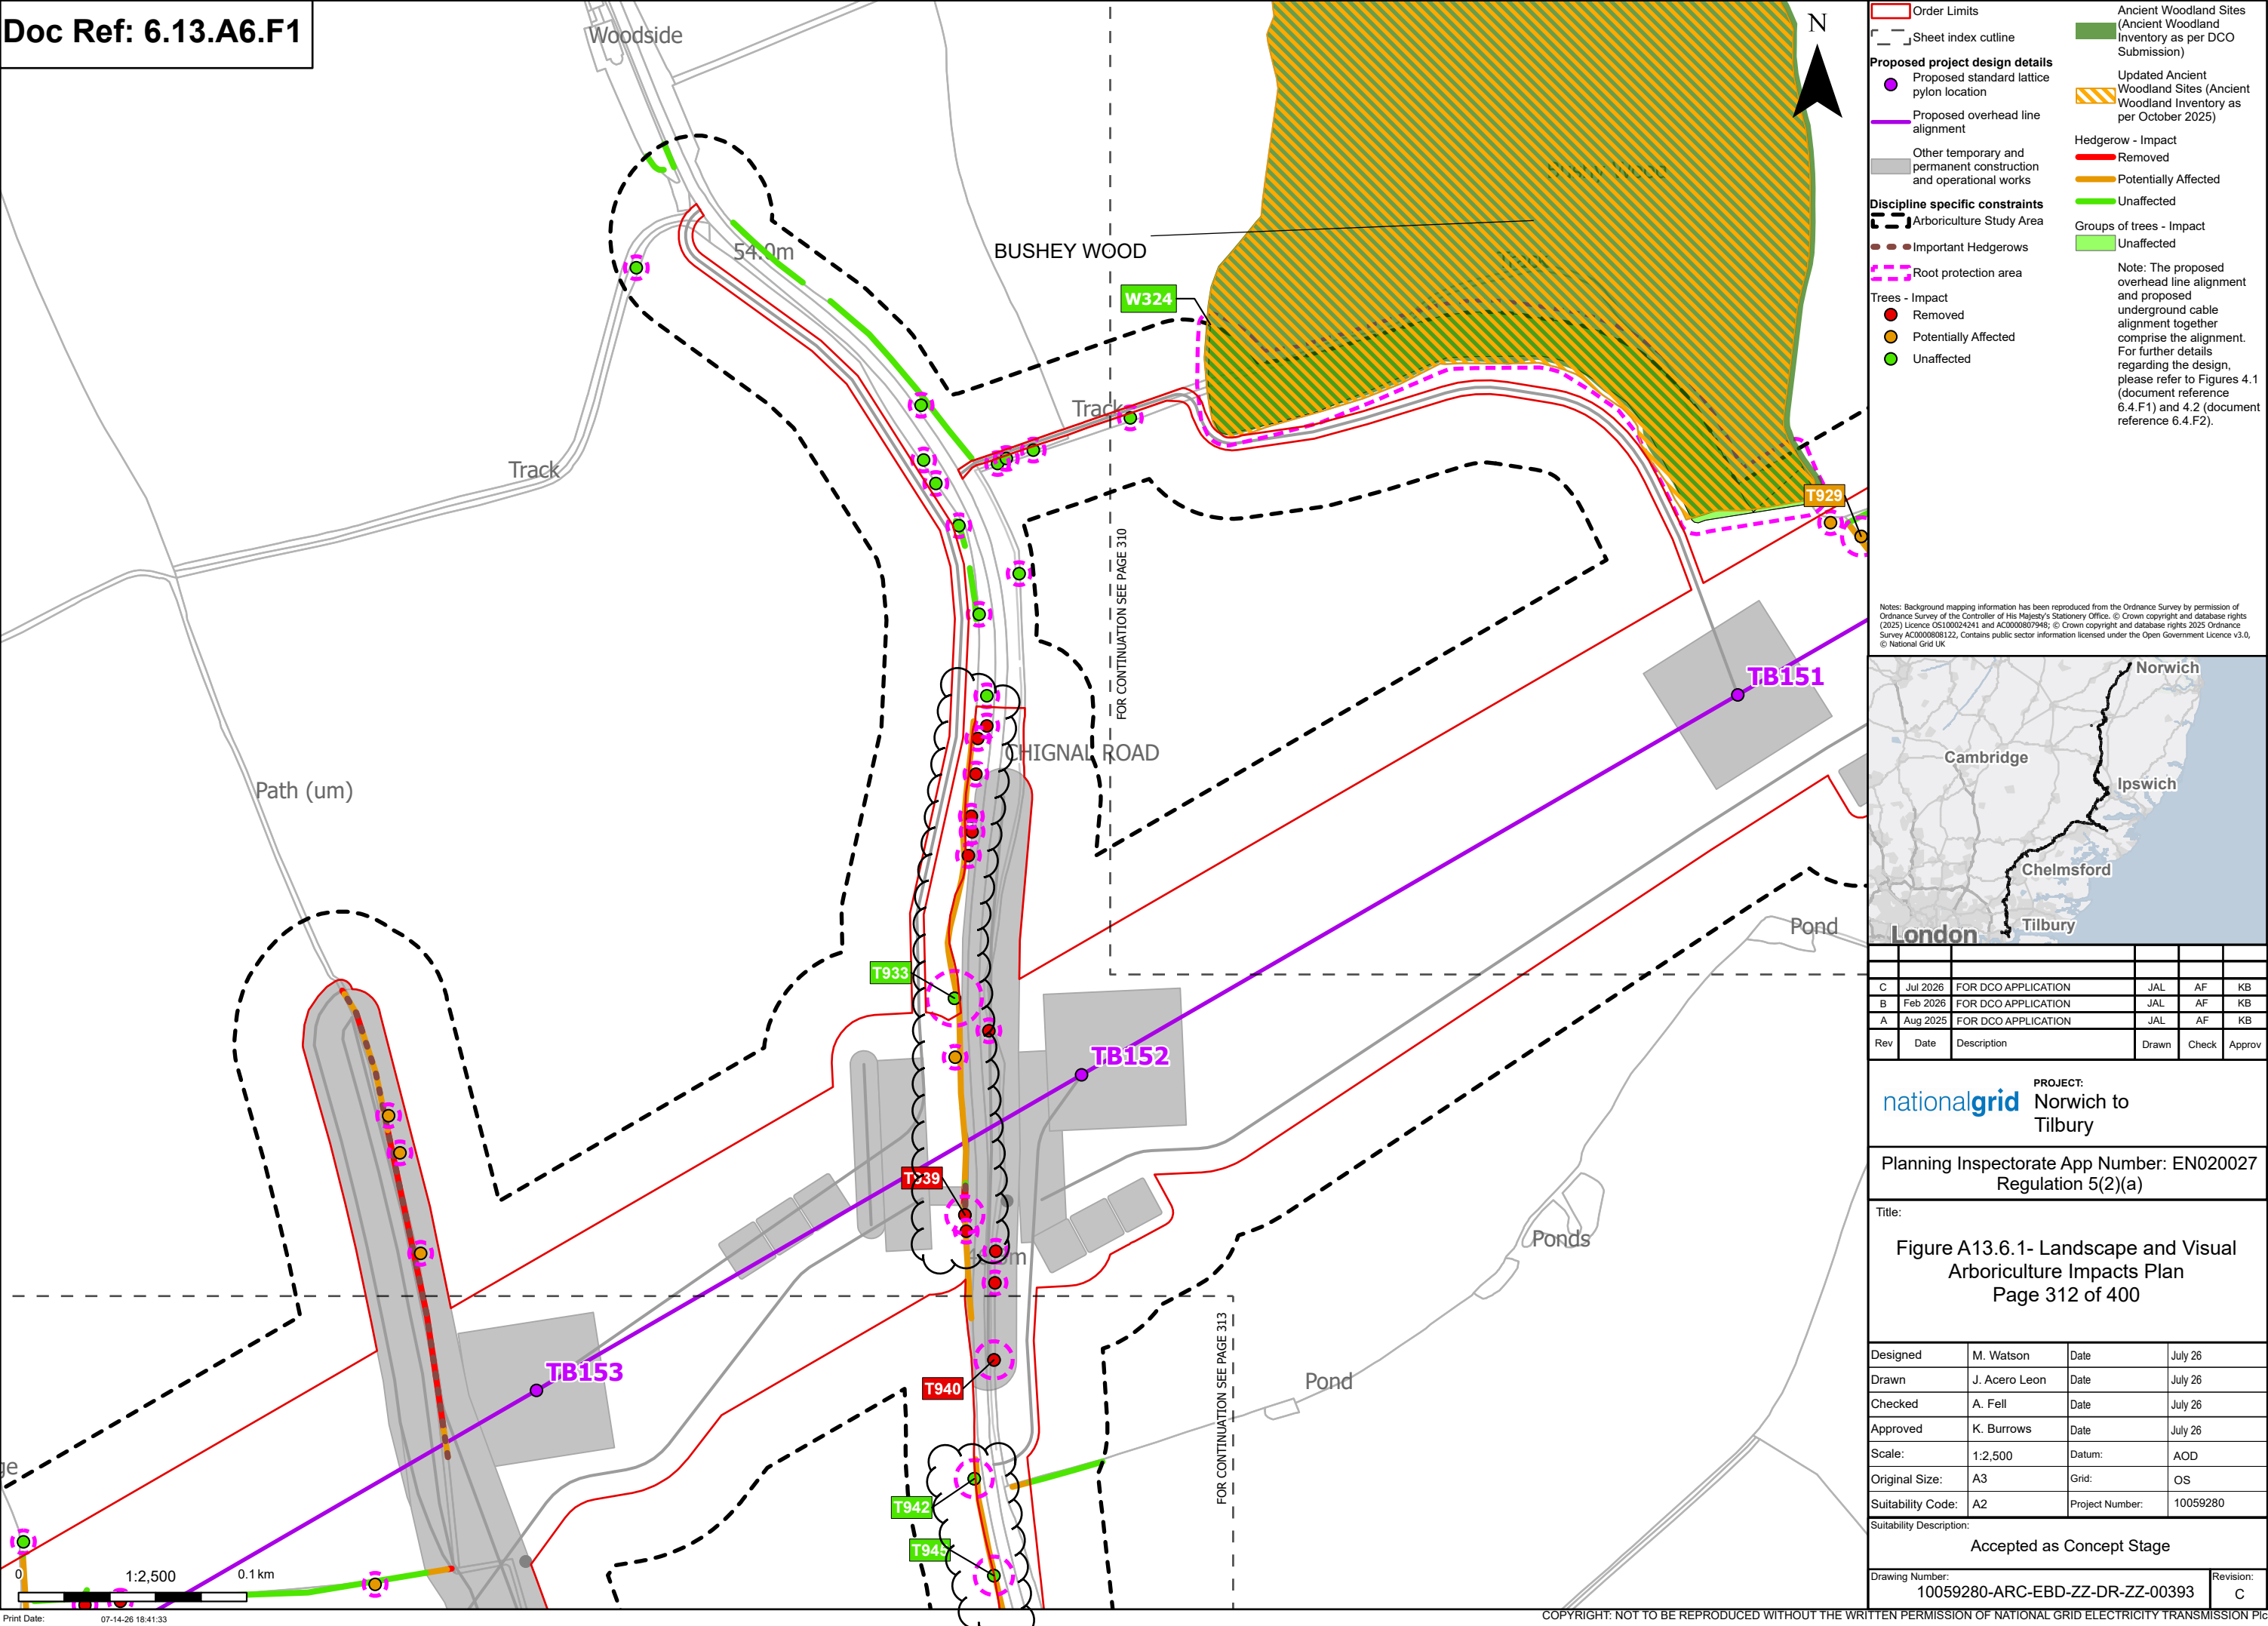

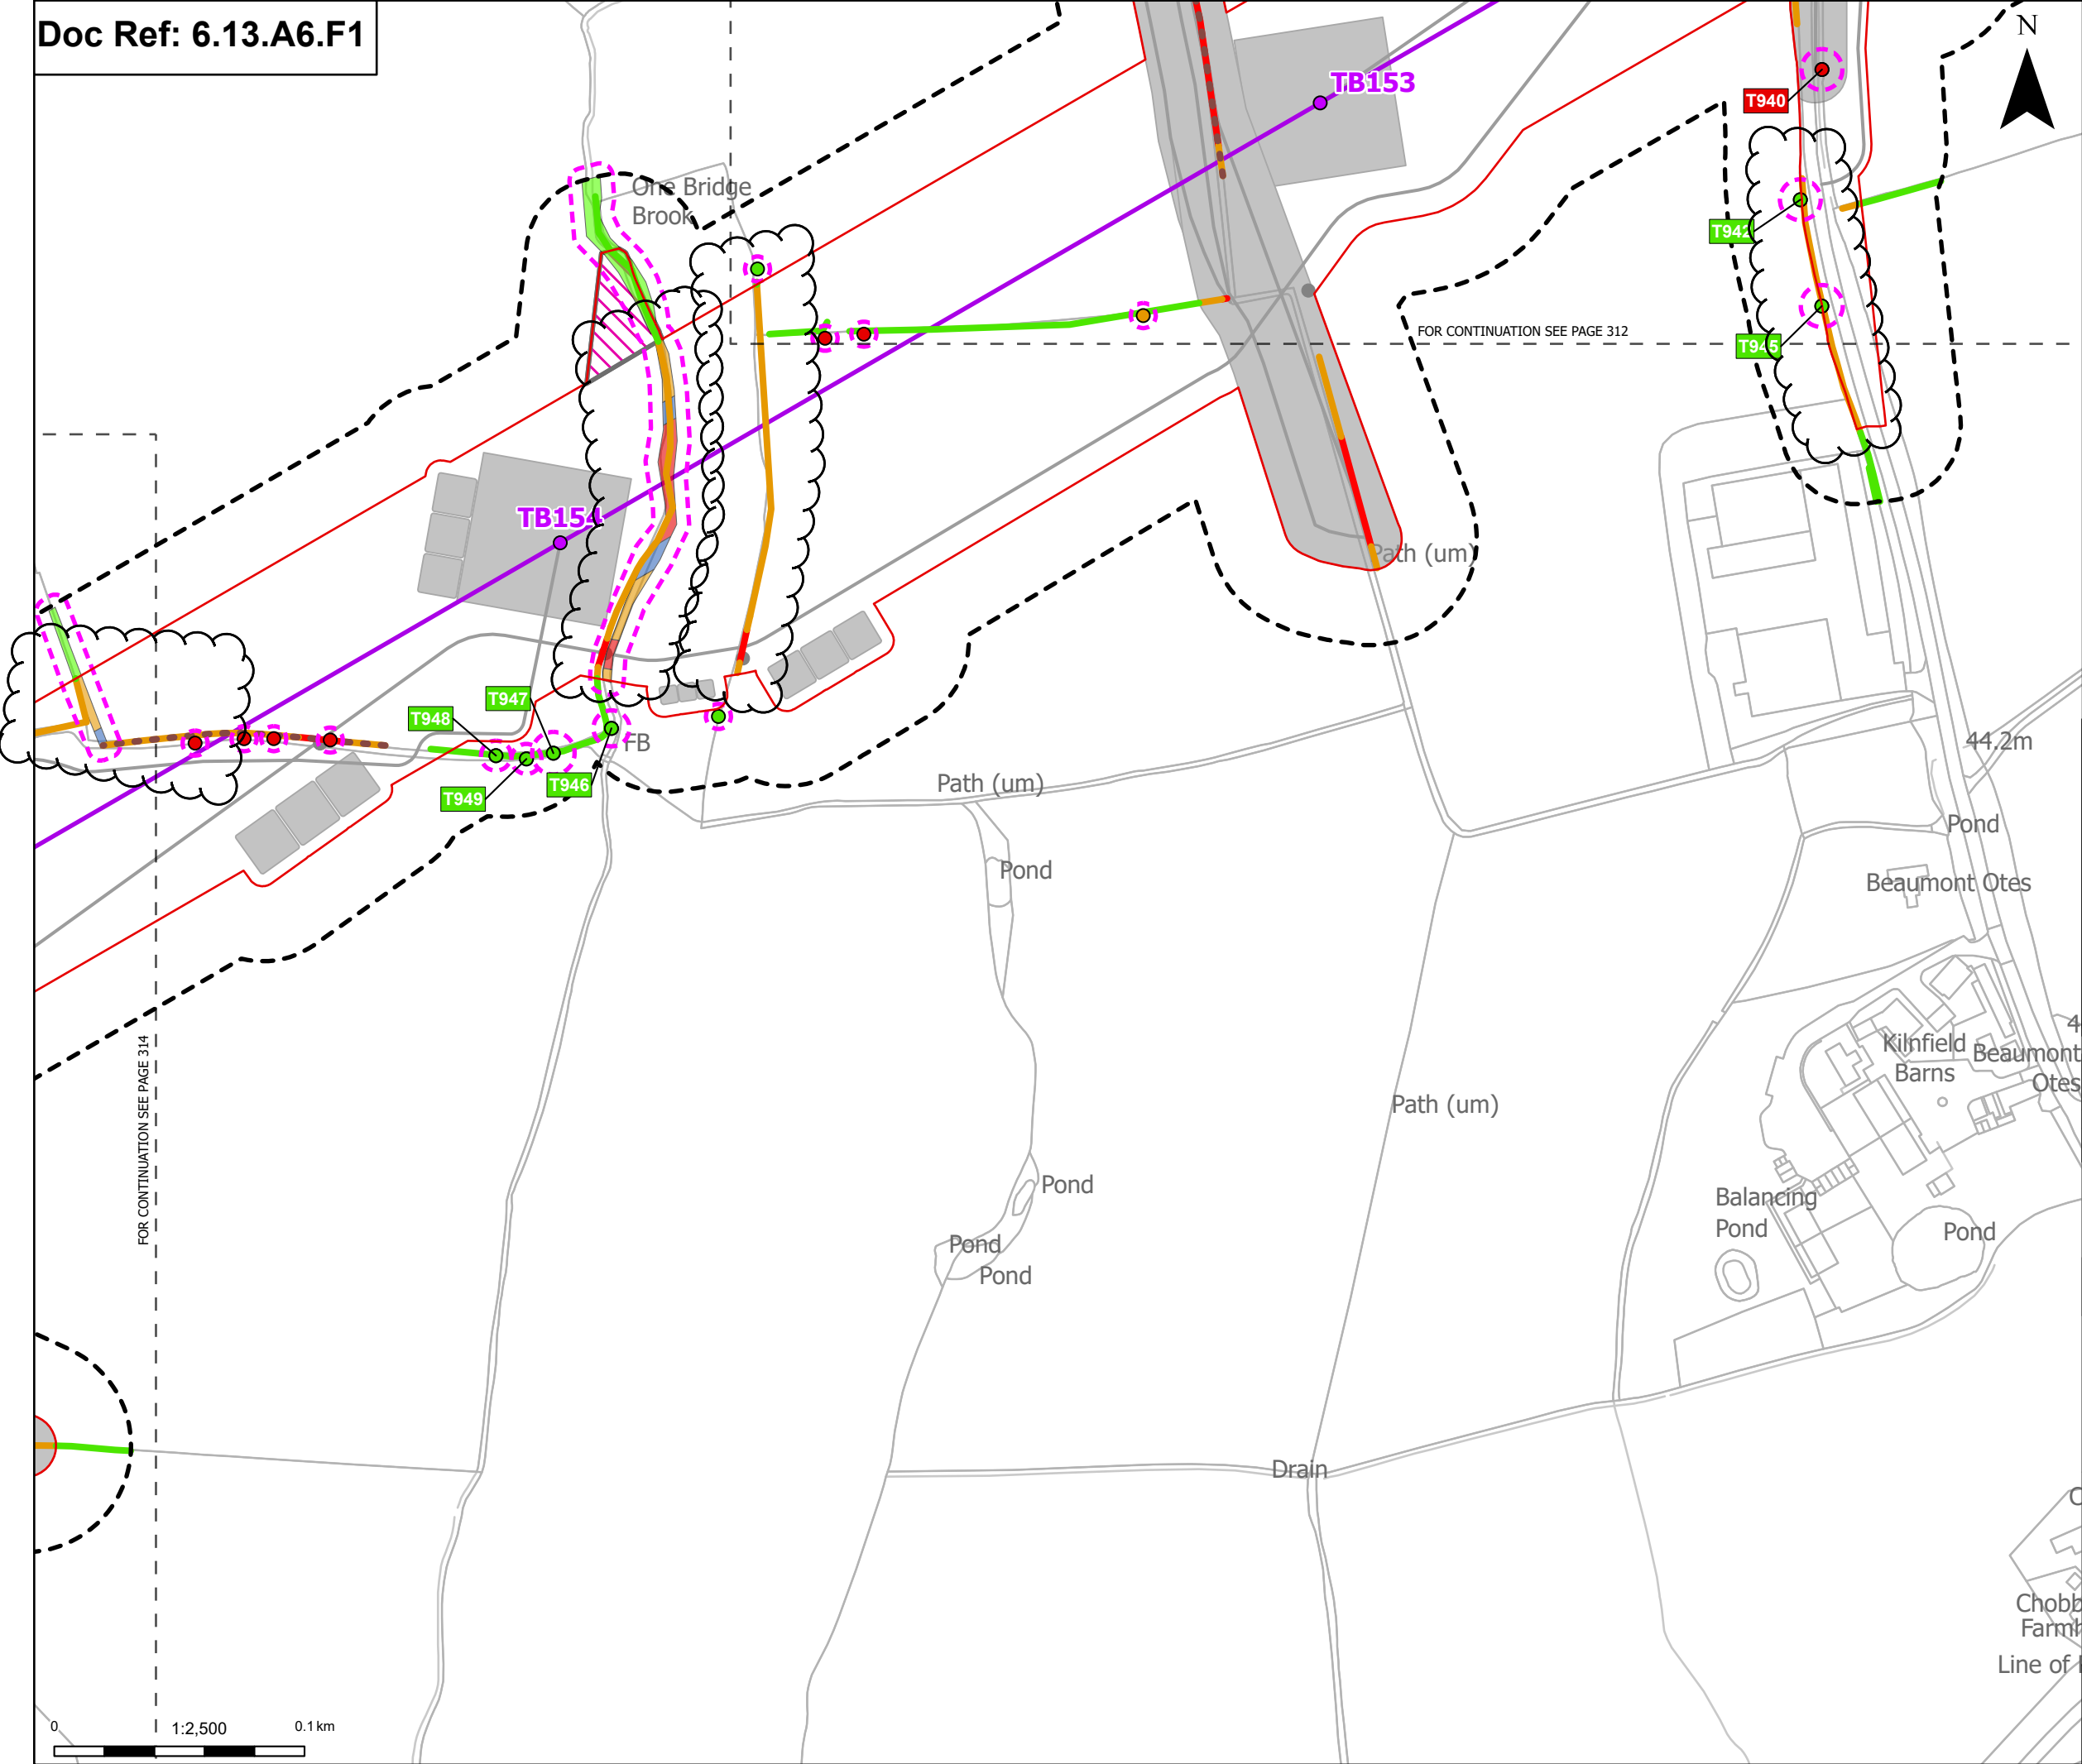

Order Limits

Sheet index cutline

Proposed project design details

Proposed standard lattice pylon location

Proposed overhead line alignment

Environmental mitigation

Other temporary and permanent construction and operational works

Discipline specific constraints

Arboriculture Study Area

Important Hedgerows

Root protection area

Trees - Impact

Removed

Potentially Affected

Unaffected

Hedgerow - Impact

Removed

Potentially Affected

Unaffected

Groups of trees - Impact

Removed

Affected Managed

Potentially Affected

Unaffected

Note: The proposed overhead line alignment and proposed underground cable alignment together comprise the alignment. For further details regarding the design, please refer to Figures 4.1 (document reference 6.4.F1) and 4.2 (document reference 6.4.F2).

Notes: Background mapping information has been reproduced from the Ordnance Survey by permission of Ordnance Survey of the Controller of His Majesty's Stationery Office. © Crown copyright and database rights (2025) Licence OS100024241 and AC0000807948; © Crown copyright and database rights 2025 Ordnance Survey AC0000808122. Contains public sector information licensed under the Open Government Licence v3.0, © National Grid UK



Rev	Date	Description	Drawn	Check	Approv
C	Jul 2026	FOR DCO APPLICATION	JAL	AF	KB
B	Feb 2026	FOR DCO APPLICATION	JAL	AF	KB
A	Aug 2025	FOR DCO APPLICATION	JAL	AF	KB


PROJECT:
Norwich to
Tilbury


Planning Inspectorate App Number: EN020027
Regulation 5(2)(a)


Title:


**Figure A13.6.1- Landscape and Visual
Arboriculture Impacts Plan**
Page 313 of 400


Designed	M. Watson	Date	July 26
Drawn	J. Acero Leon	Date	July 26
Checked	A. Fell	Date	July 26
Approved	K. Burrows	Date	July 26
Scale:	1:2,500	Datum:	AOD
Original Size:	A3	Grid:	OS
Suitability Code:	A2	Project Number:	10059280
Suitability Description: Accepted as Concept Stage			
Drawing Number: 10059280-ARC-EBD-ZZ-DR-ZZ-00393			Revision: C

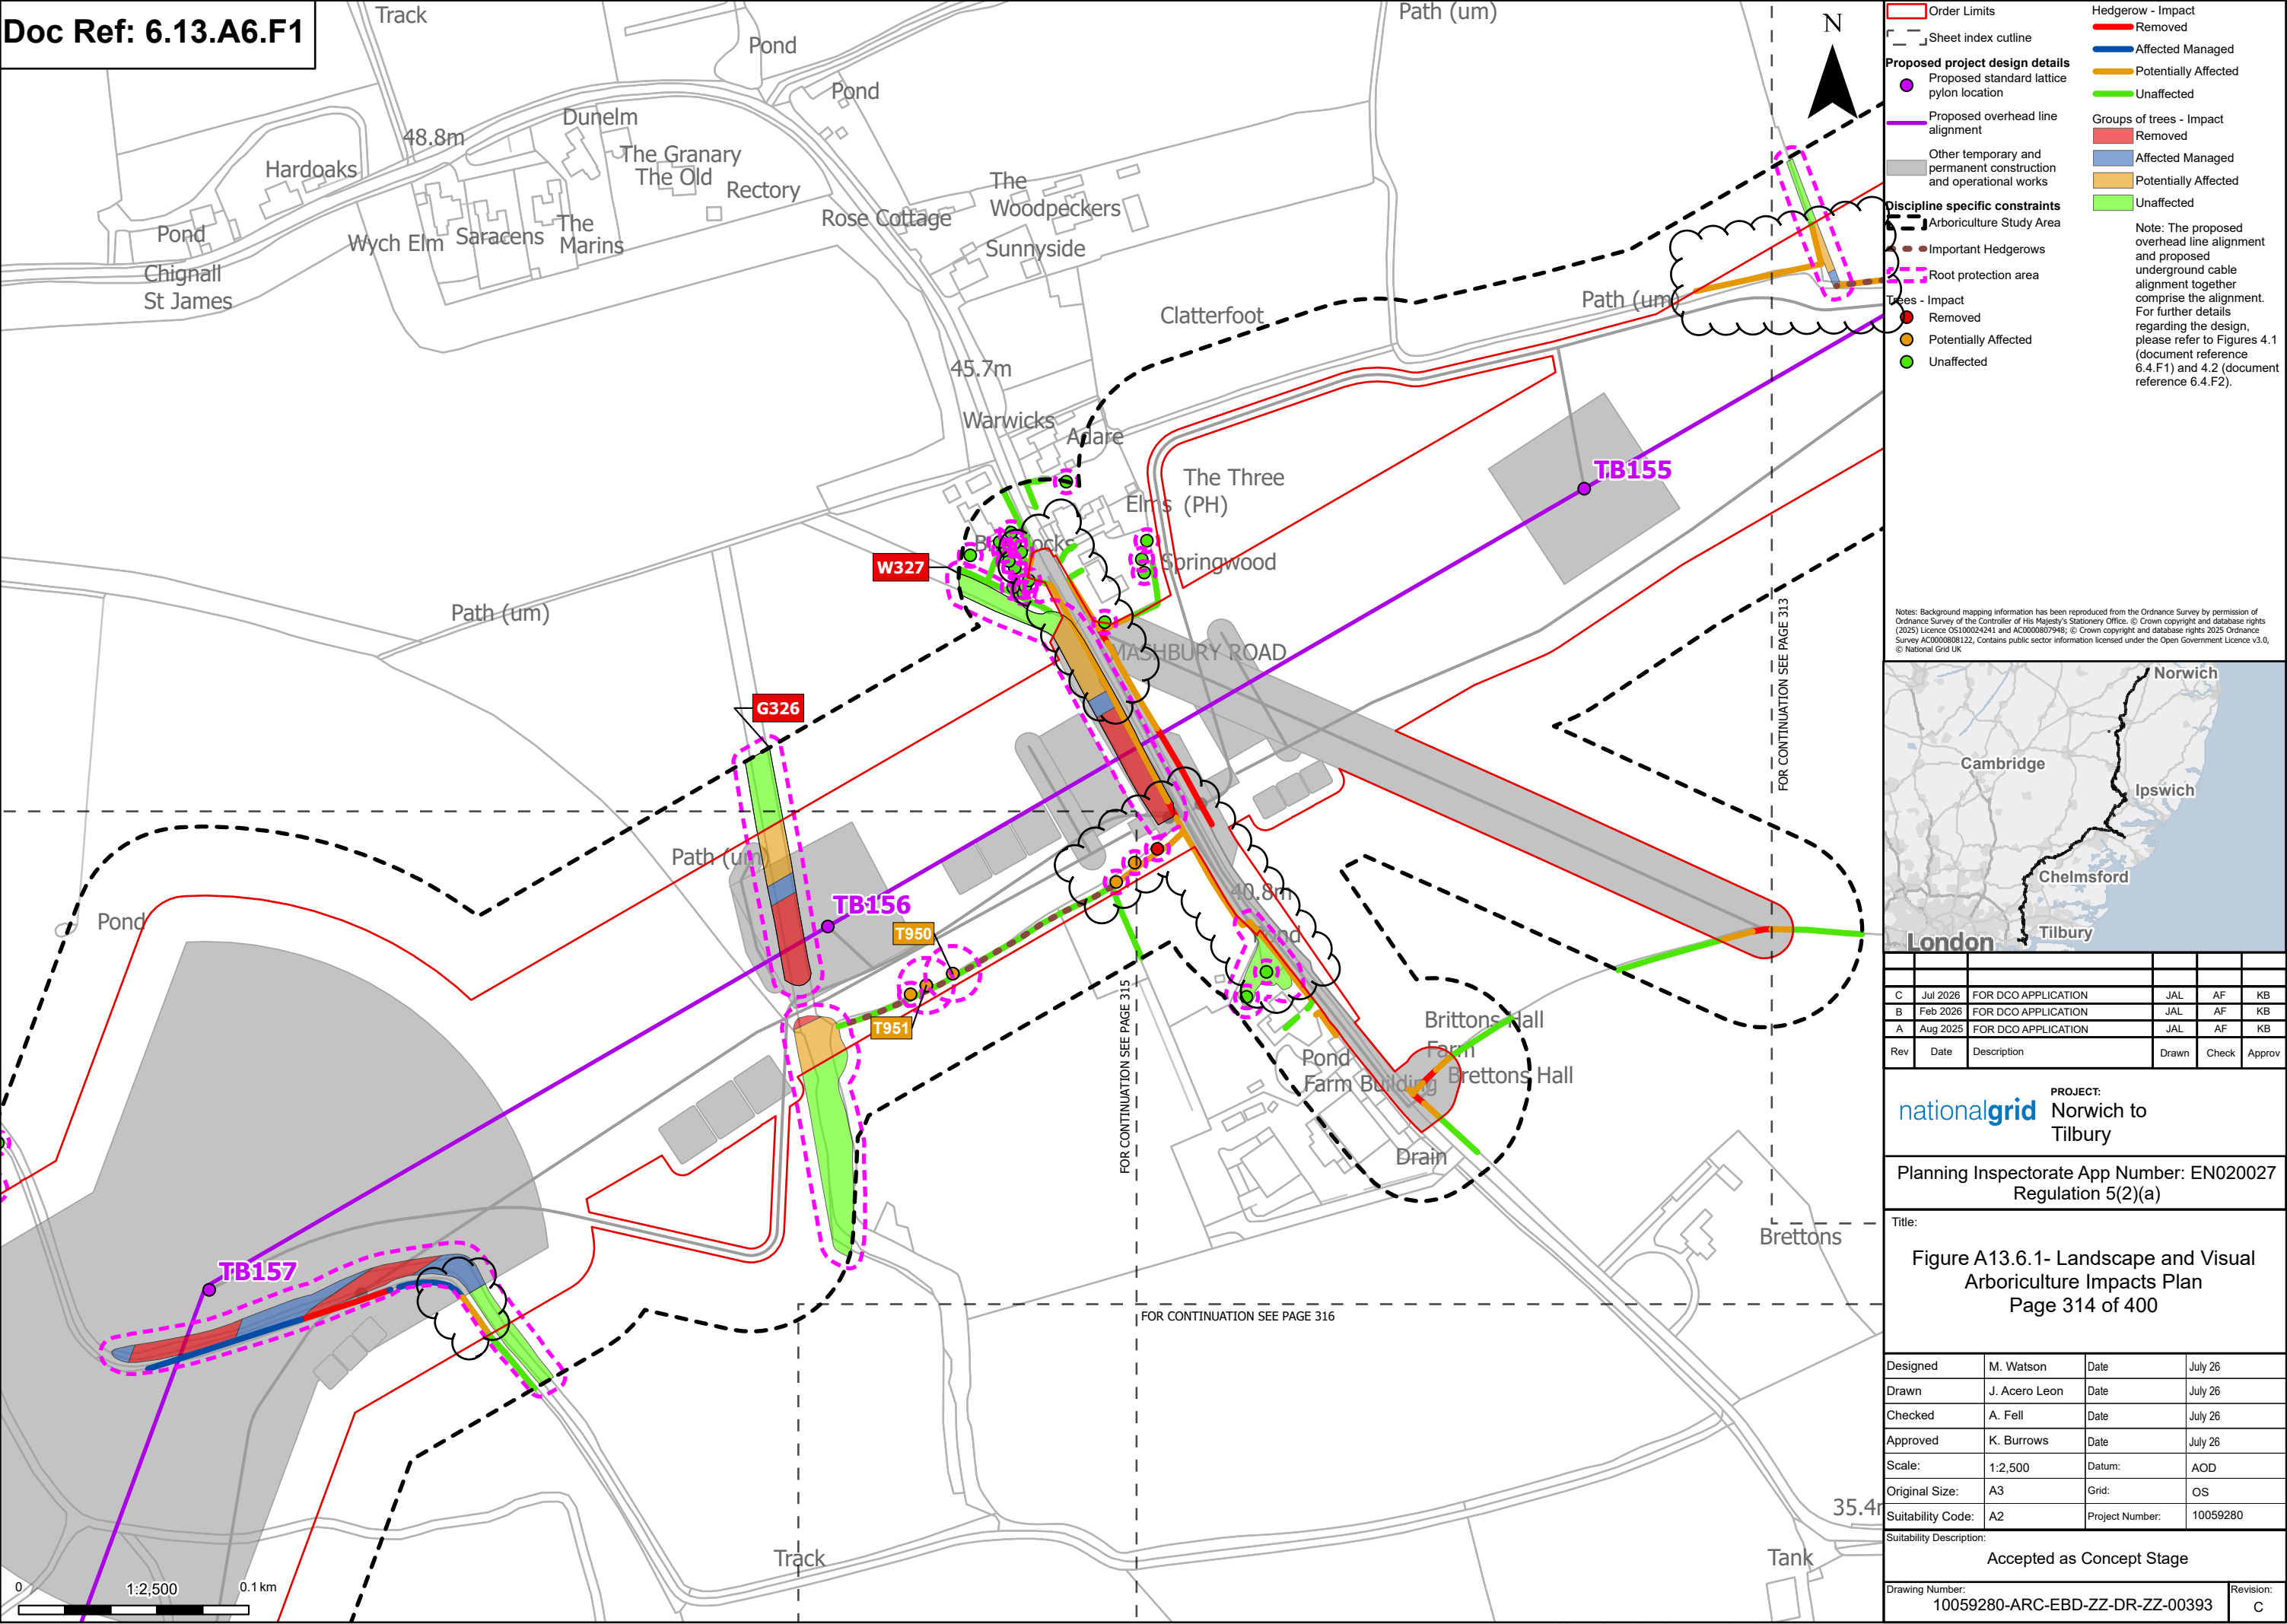

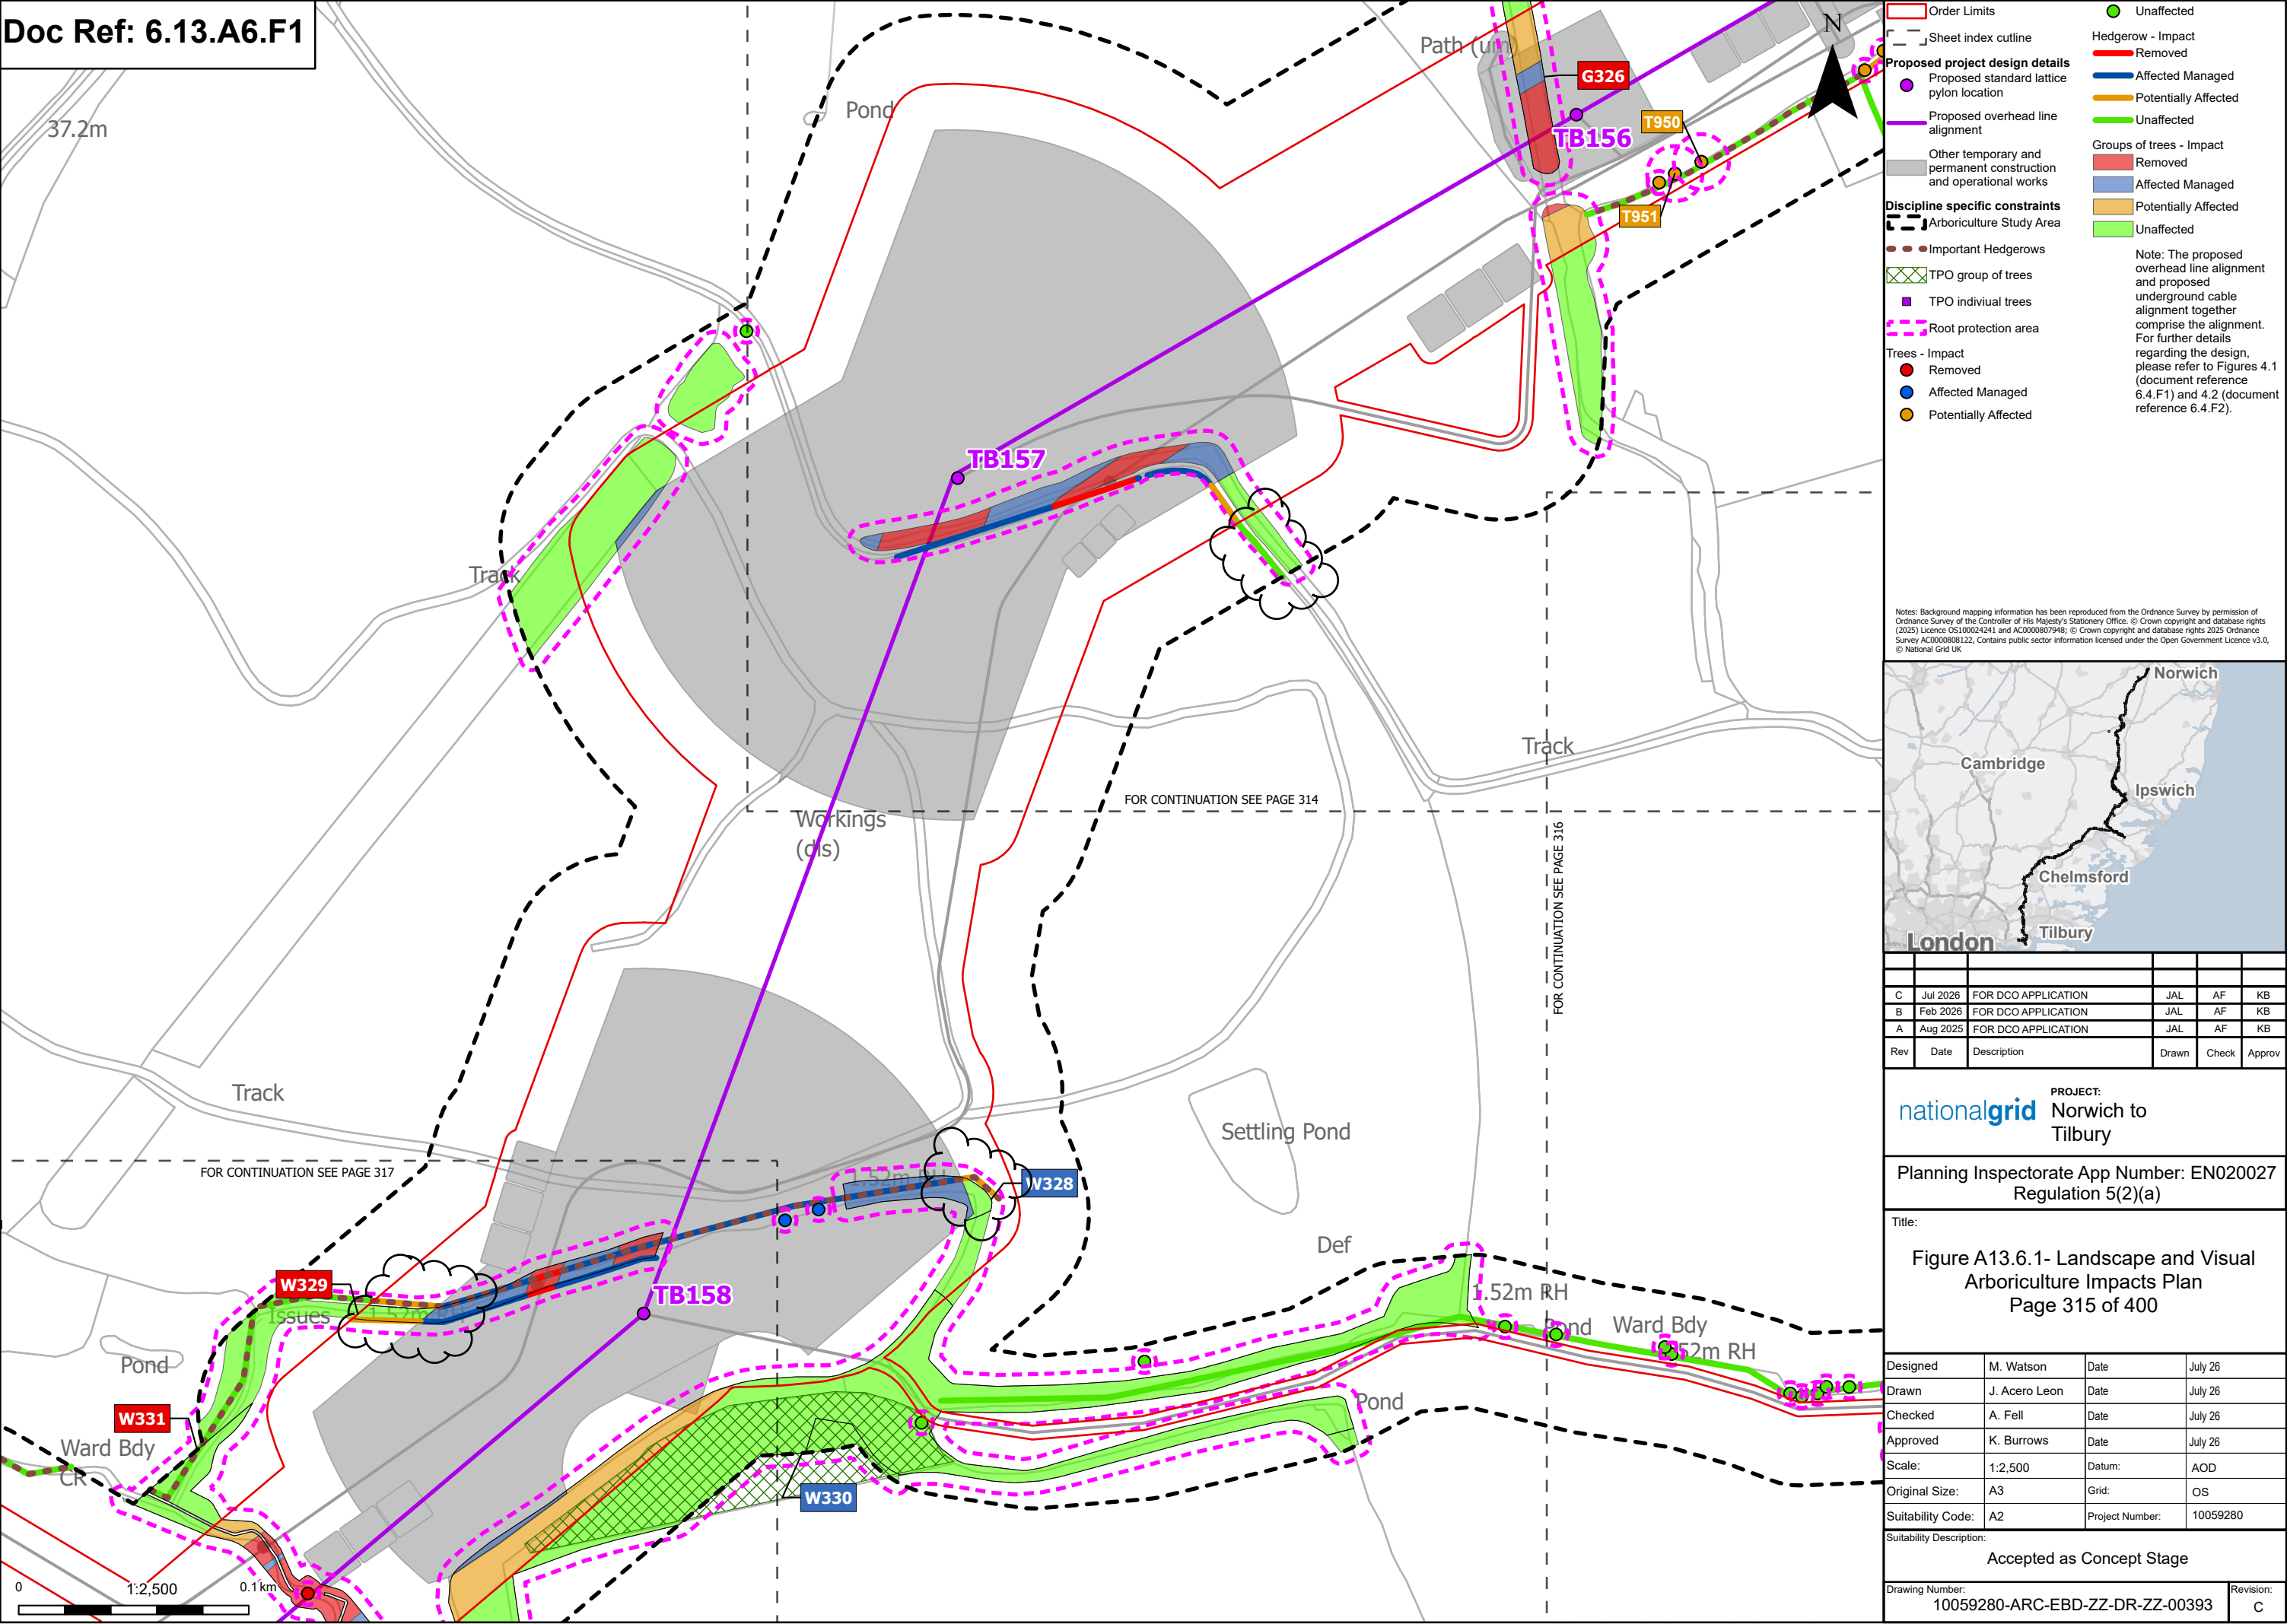

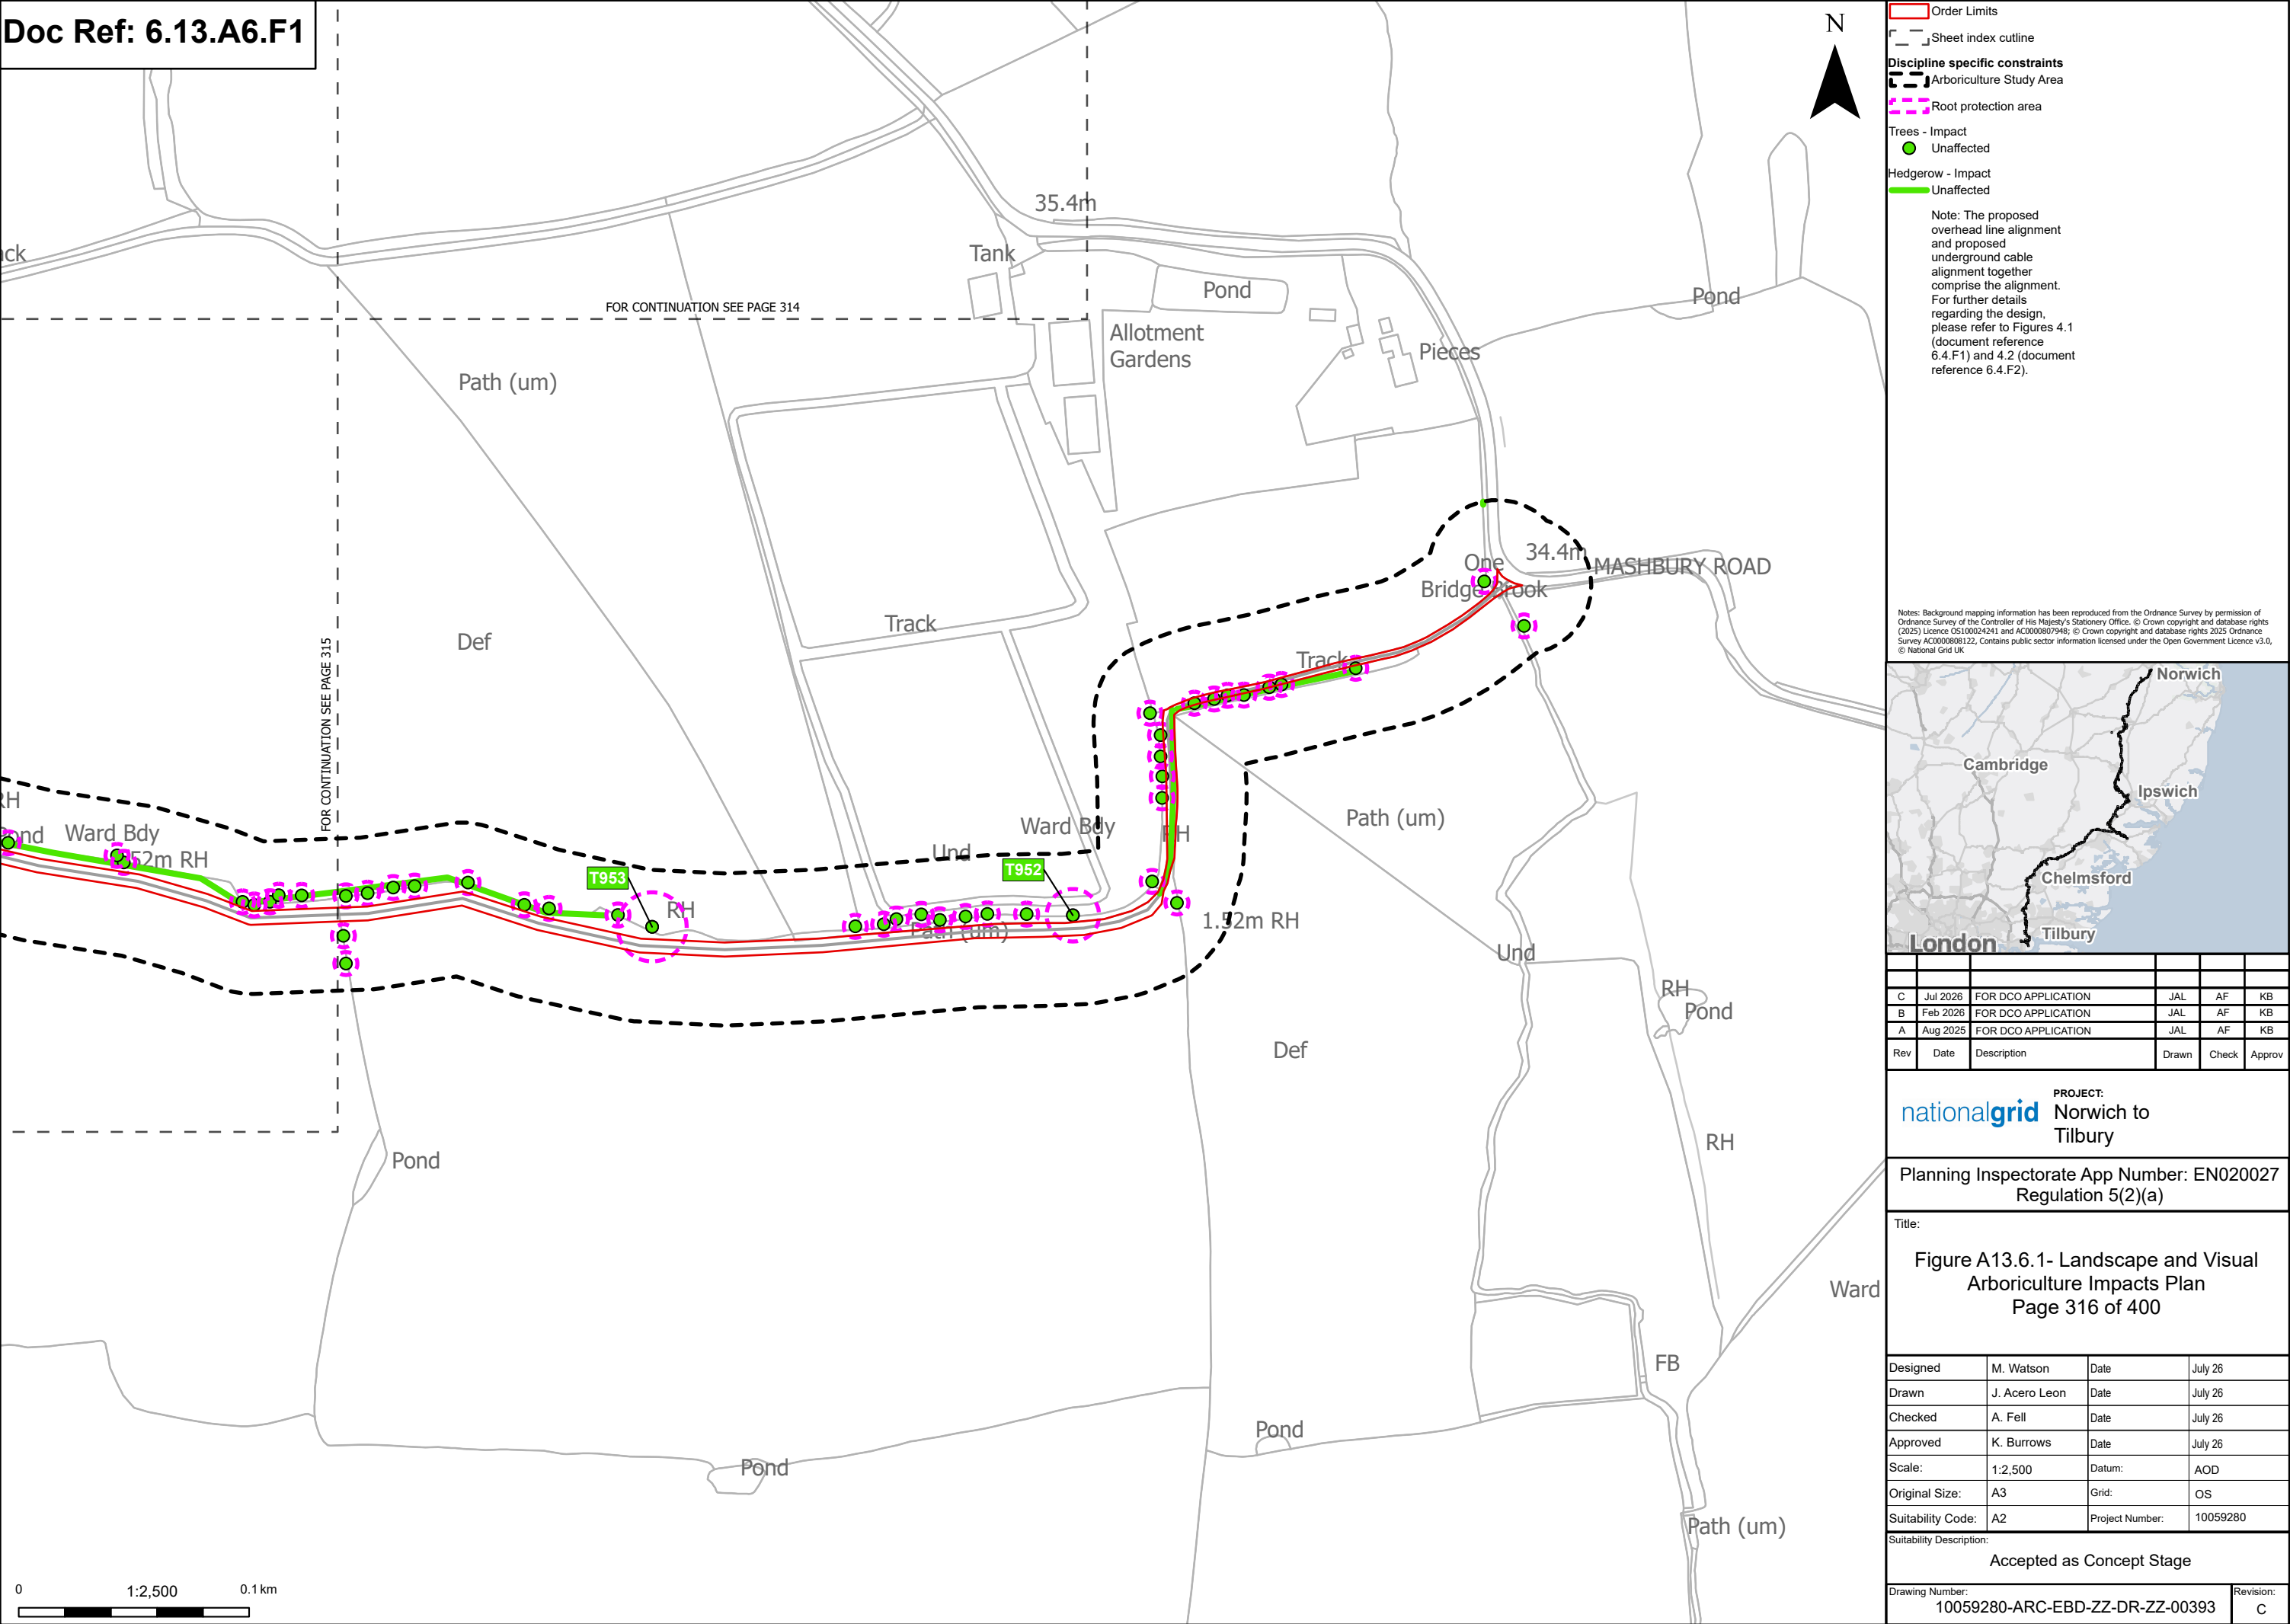

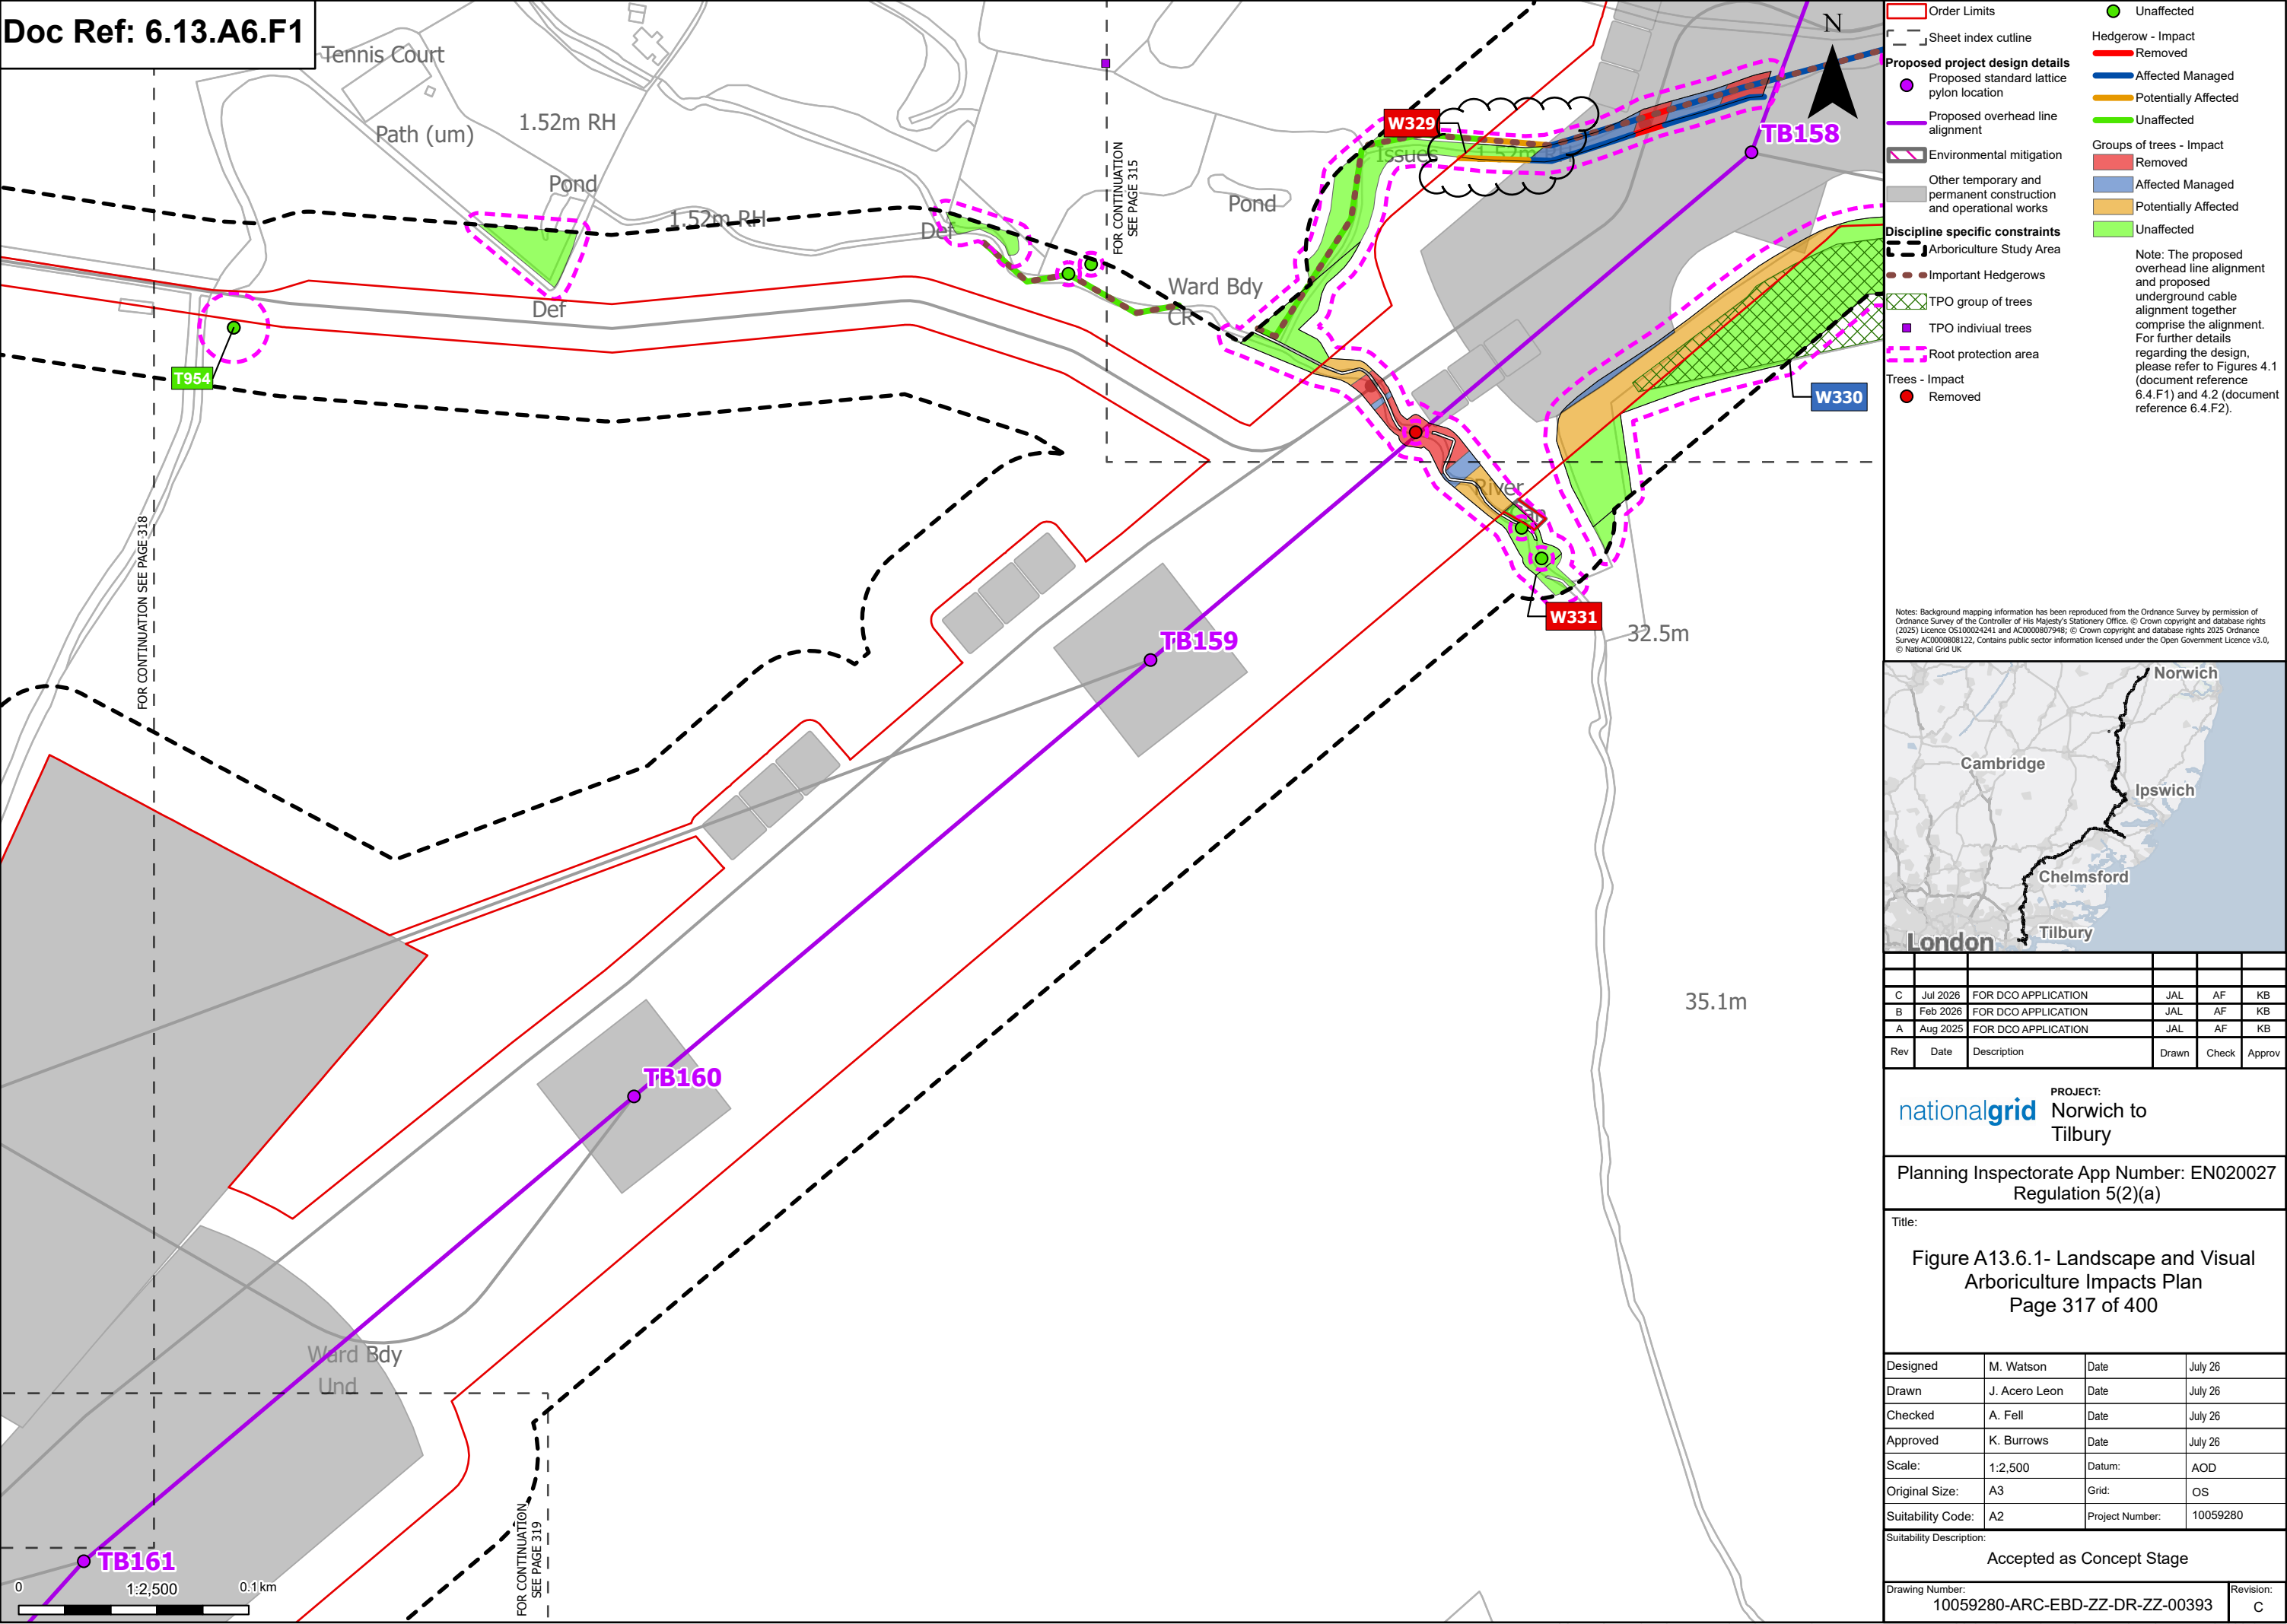

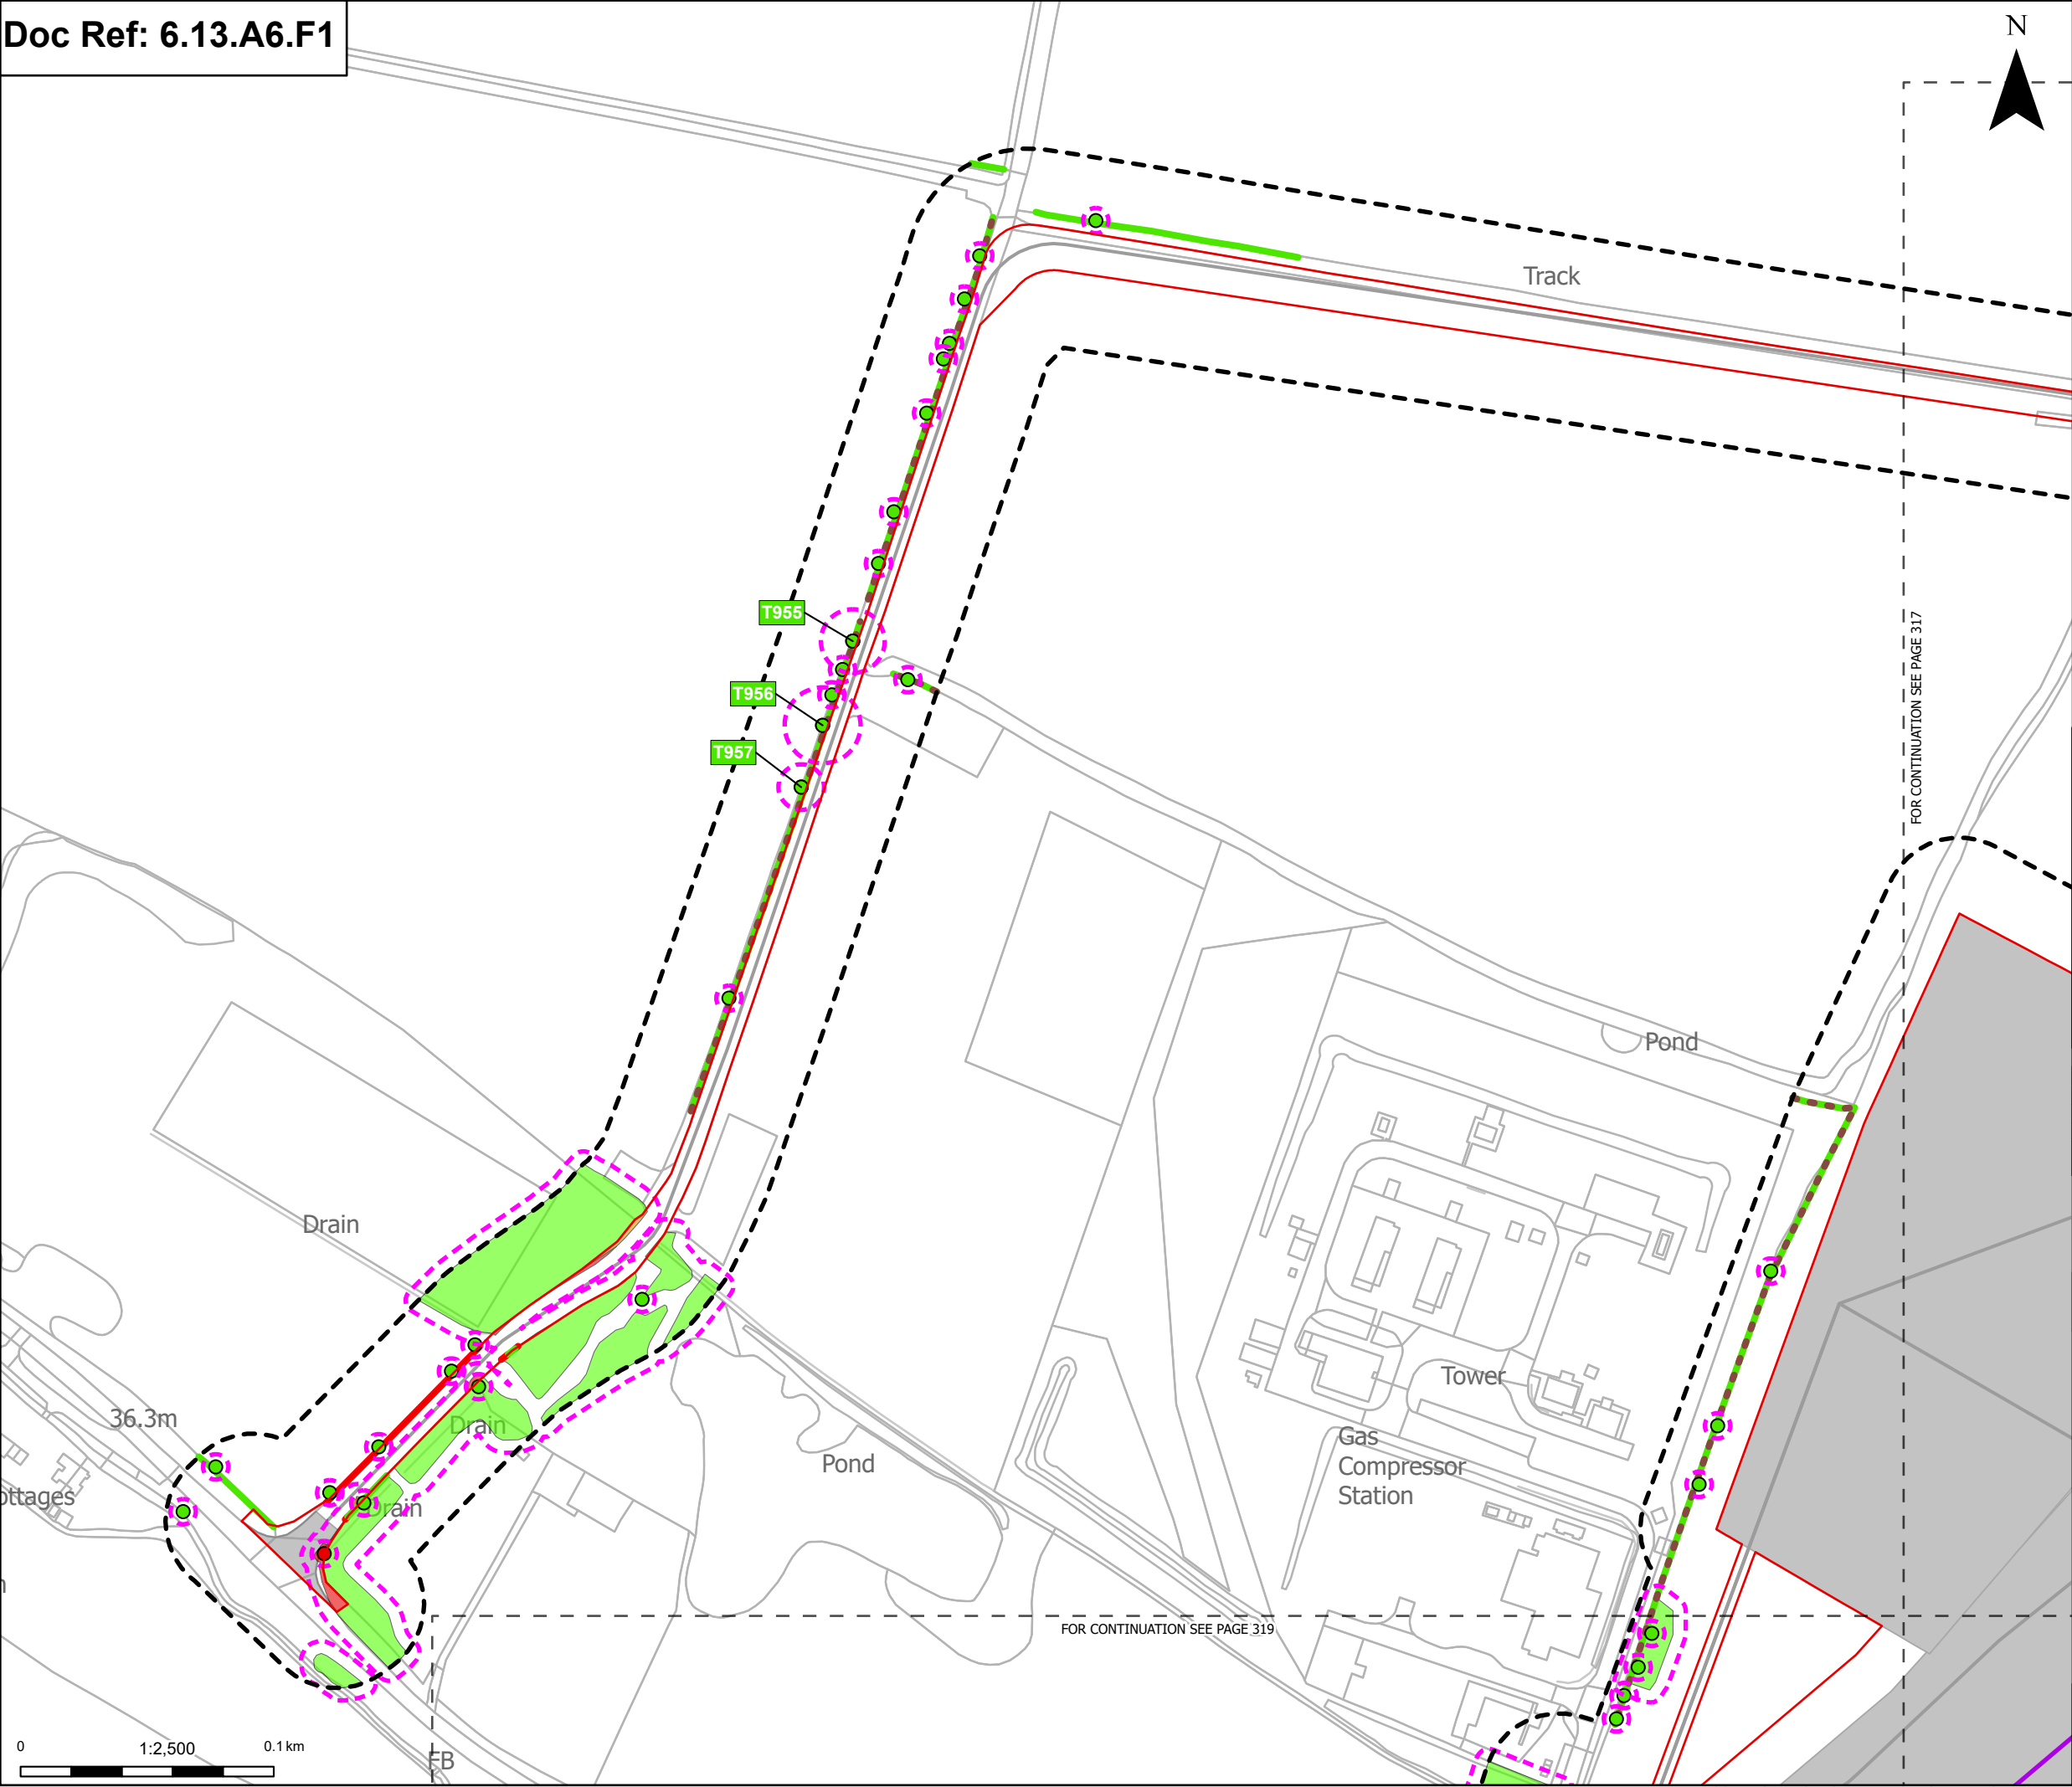

Order Limits

Sheet index cutline

Proposed project design details

Proposed overhead line alignment

Other temporary and permanent construction and operational works

Discipline specific constraints

Arboriculture Study Area

Important Hedgerows

Root protection area

Trees - Impact

Removed

Unaffected

Hedgerow - Impact

Removed

Unaffected

Groups of trees - Impact

Removed

Potentially Affected

Unaffected

Note: The proposed overhead line alignment and proposed underground cable alignment together comprise the alignment. For further details regarding the design, please refer to Figures 4.1 (document reference 6.4.F1) and 4.2 (document reference 6.4.F2).

Notes: Background mapping information has been reproduced from the Ordnance Survey by permission of Ordnance Survey of the Controller of His Majesty's Stationery Office. © Crown copyright and database rights (2025) Licence OS100024241 and AC0000807948; © Crown copyright and database rights 2025 Ordnance Survey AC0000808122, Contains public sector information licensed under the Open Government Licence v3.0, © National Grid UK



Rev	Date	Description	Drawn	Check	Approv
C	Jul 2026	FOR DCO APPLICATION	JAL	AF	KB
B	Feb 2026	FOR DCO APPLICATION	JAL	AF	KB
A	Aug 2025	FOR DCO APPLICATION	JAL	AF	KB

PROJECT:
Norwich to
Tilbury

Planning Inspectorate App Number: EN020027
Regulation 5(2)(a)


Title:


Figure A13.6.1- Landscape and Visual
Arboriculture Impacts Plan
Page 318 of 400


Designed	M. Watson	Date	July 26
Drawn	J. Acero Leon	Date	July 26
Checked	A. Fell	Date	July 26
Approved	K. Burrows	Date	July 26
Scale:	1:2,500	Datum:	AOD
Original Size:	A3	Grid:	OS
Suitability Code:	A2	Project Number:	10059280


Suitability Description:
Accepted as Concept Stage


Drawing Number: 10059280-ARC-EBD-ZZ-DR-ZZ-00393	Revision: C
--	----------------

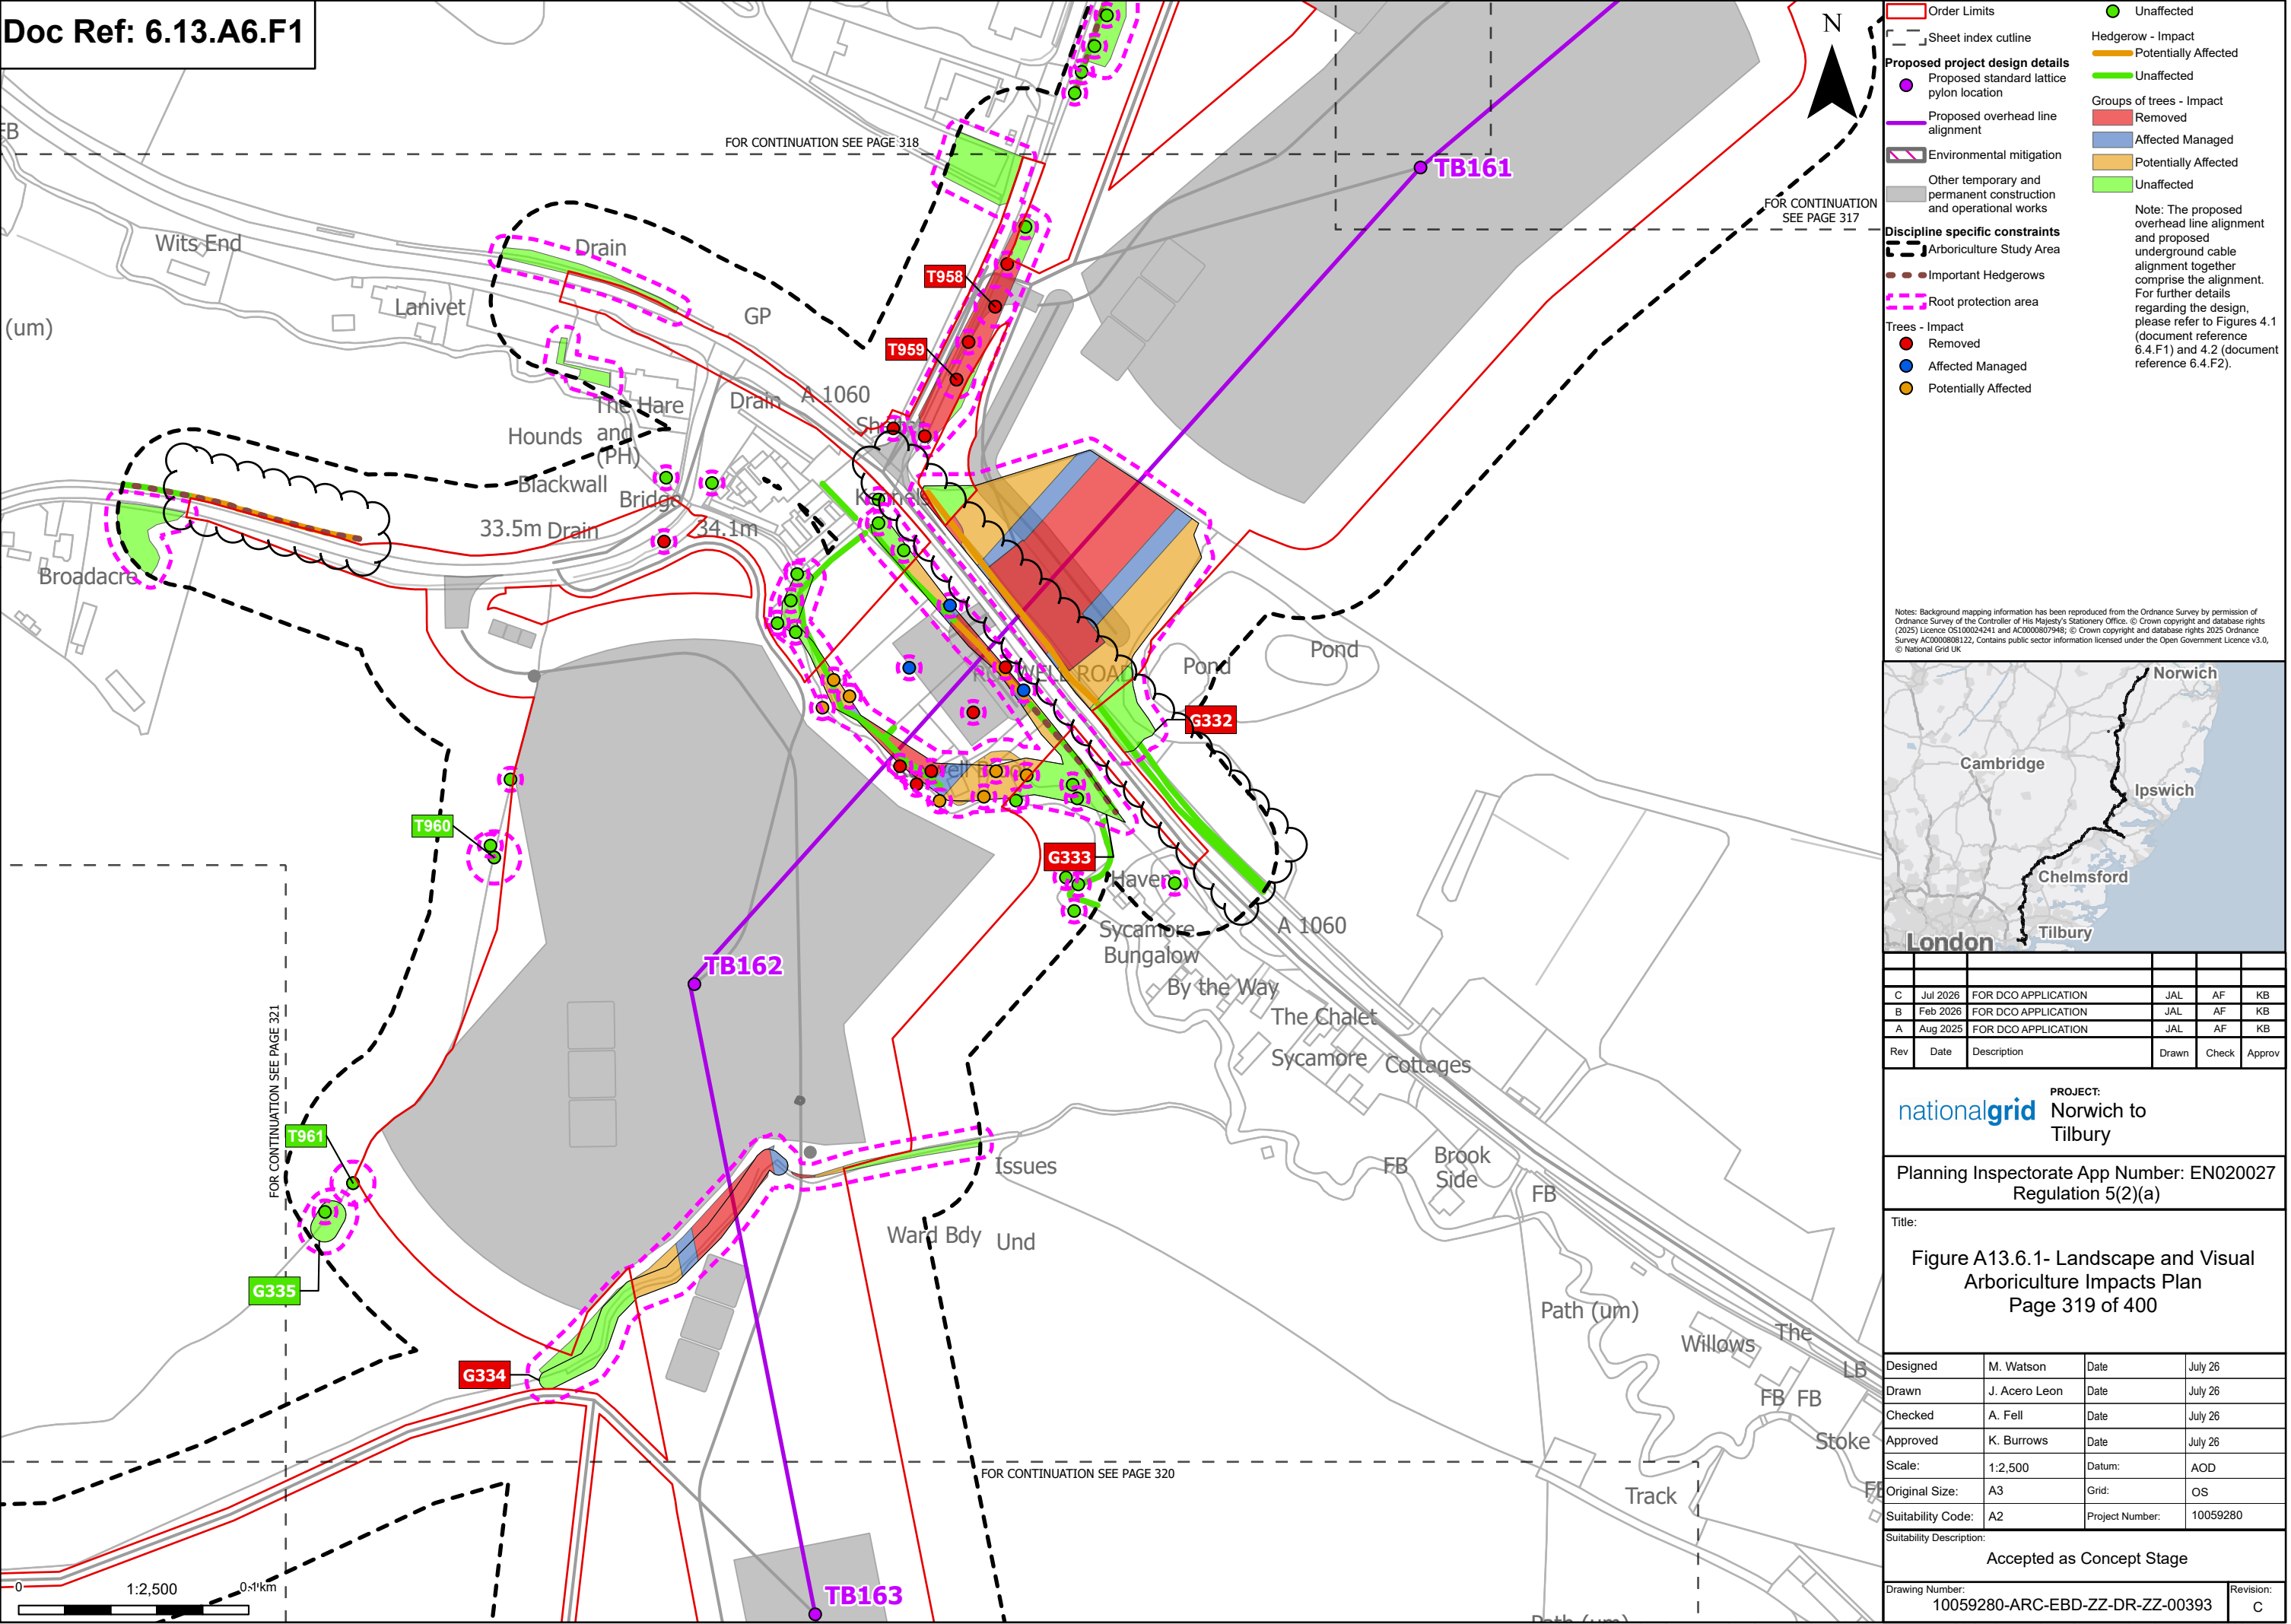

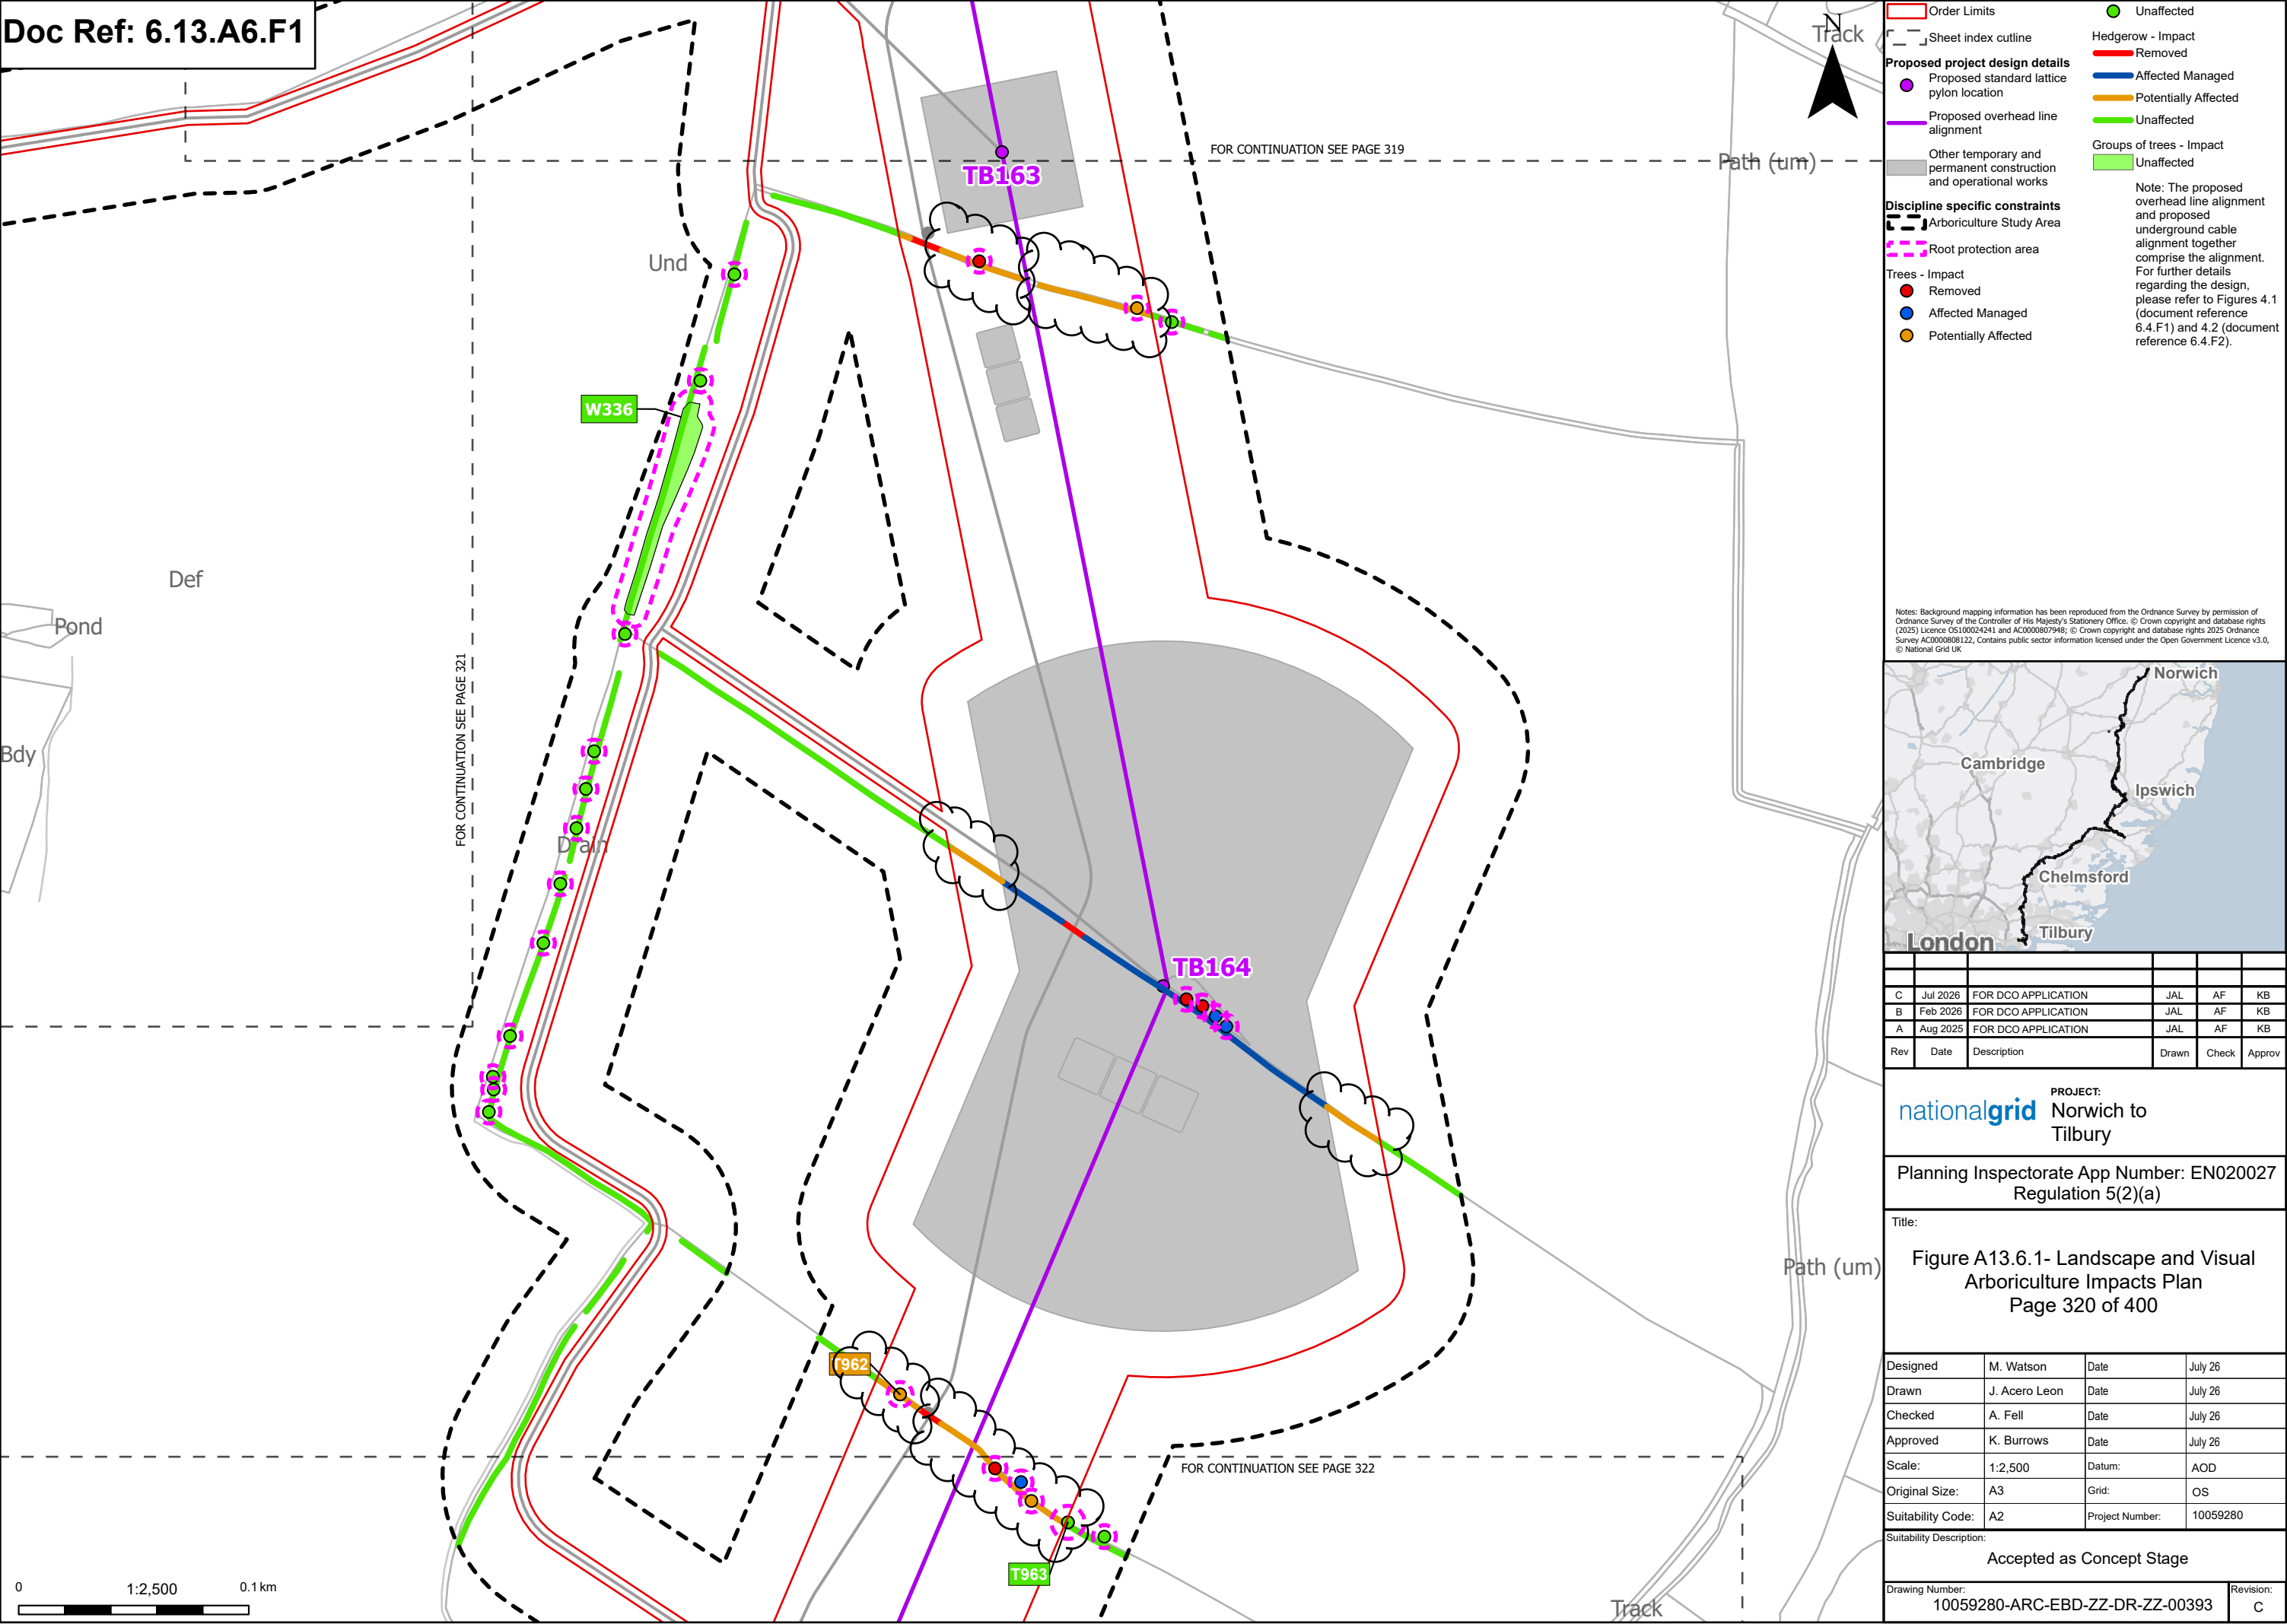

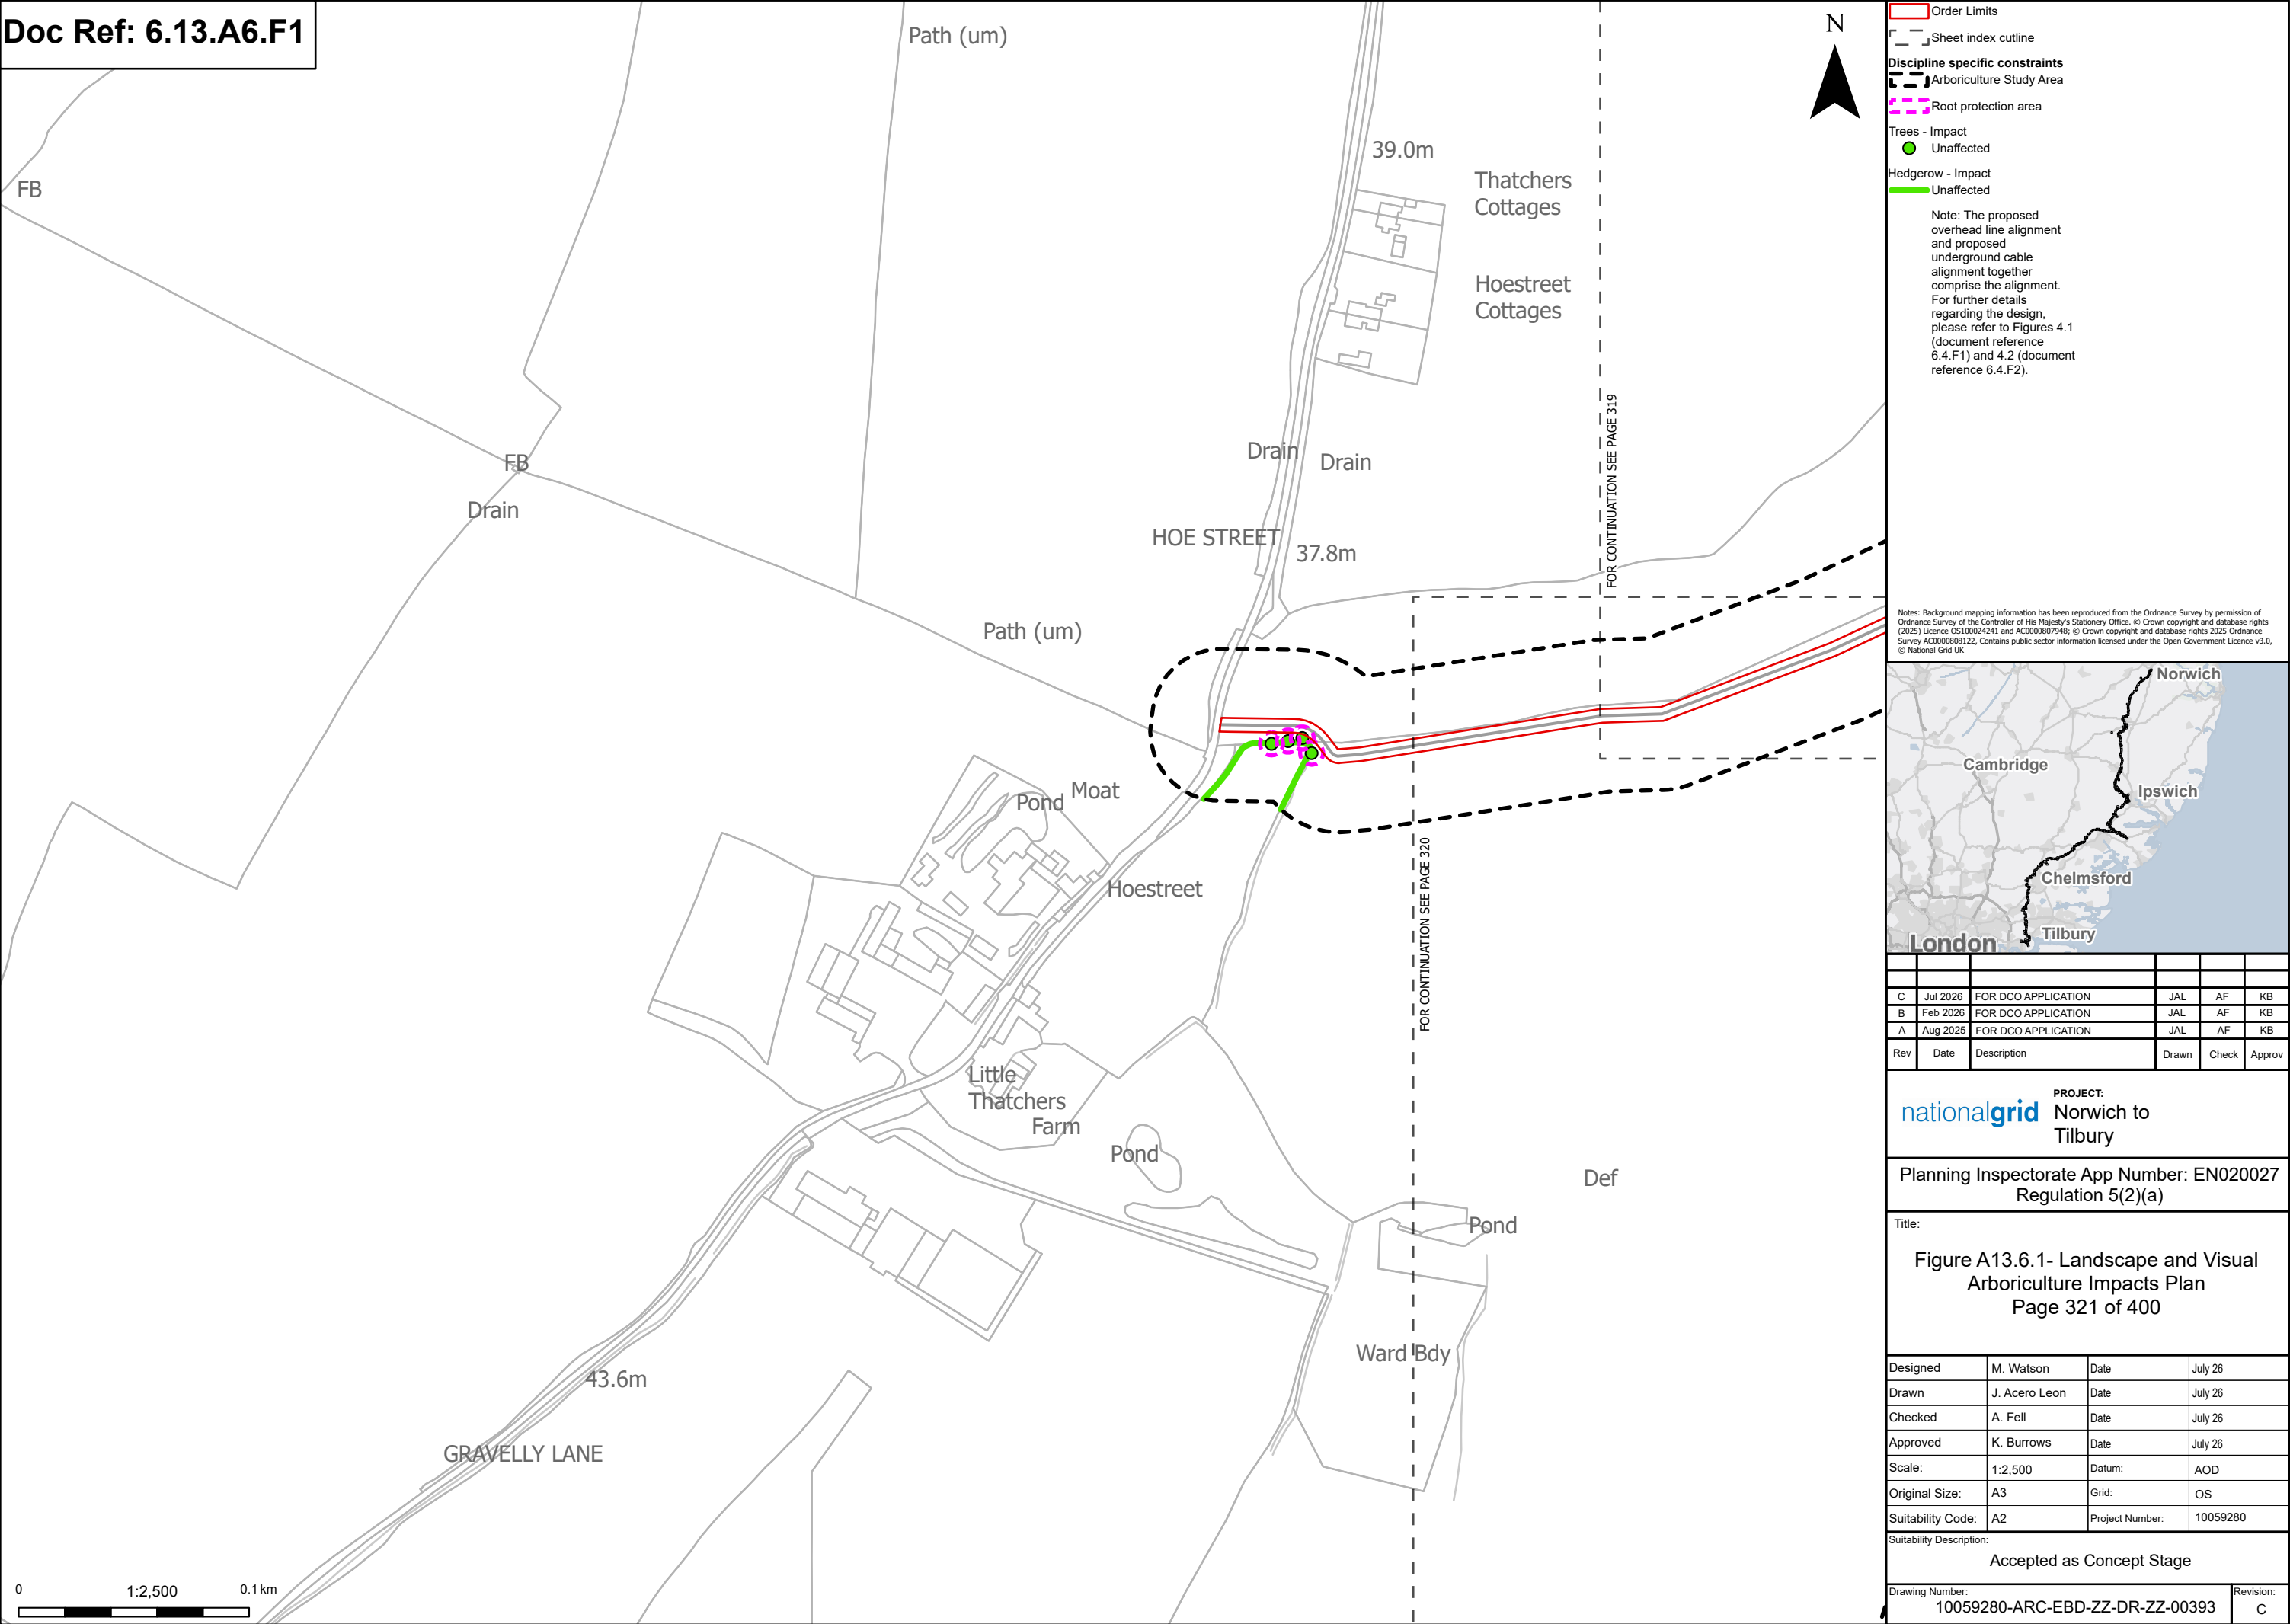

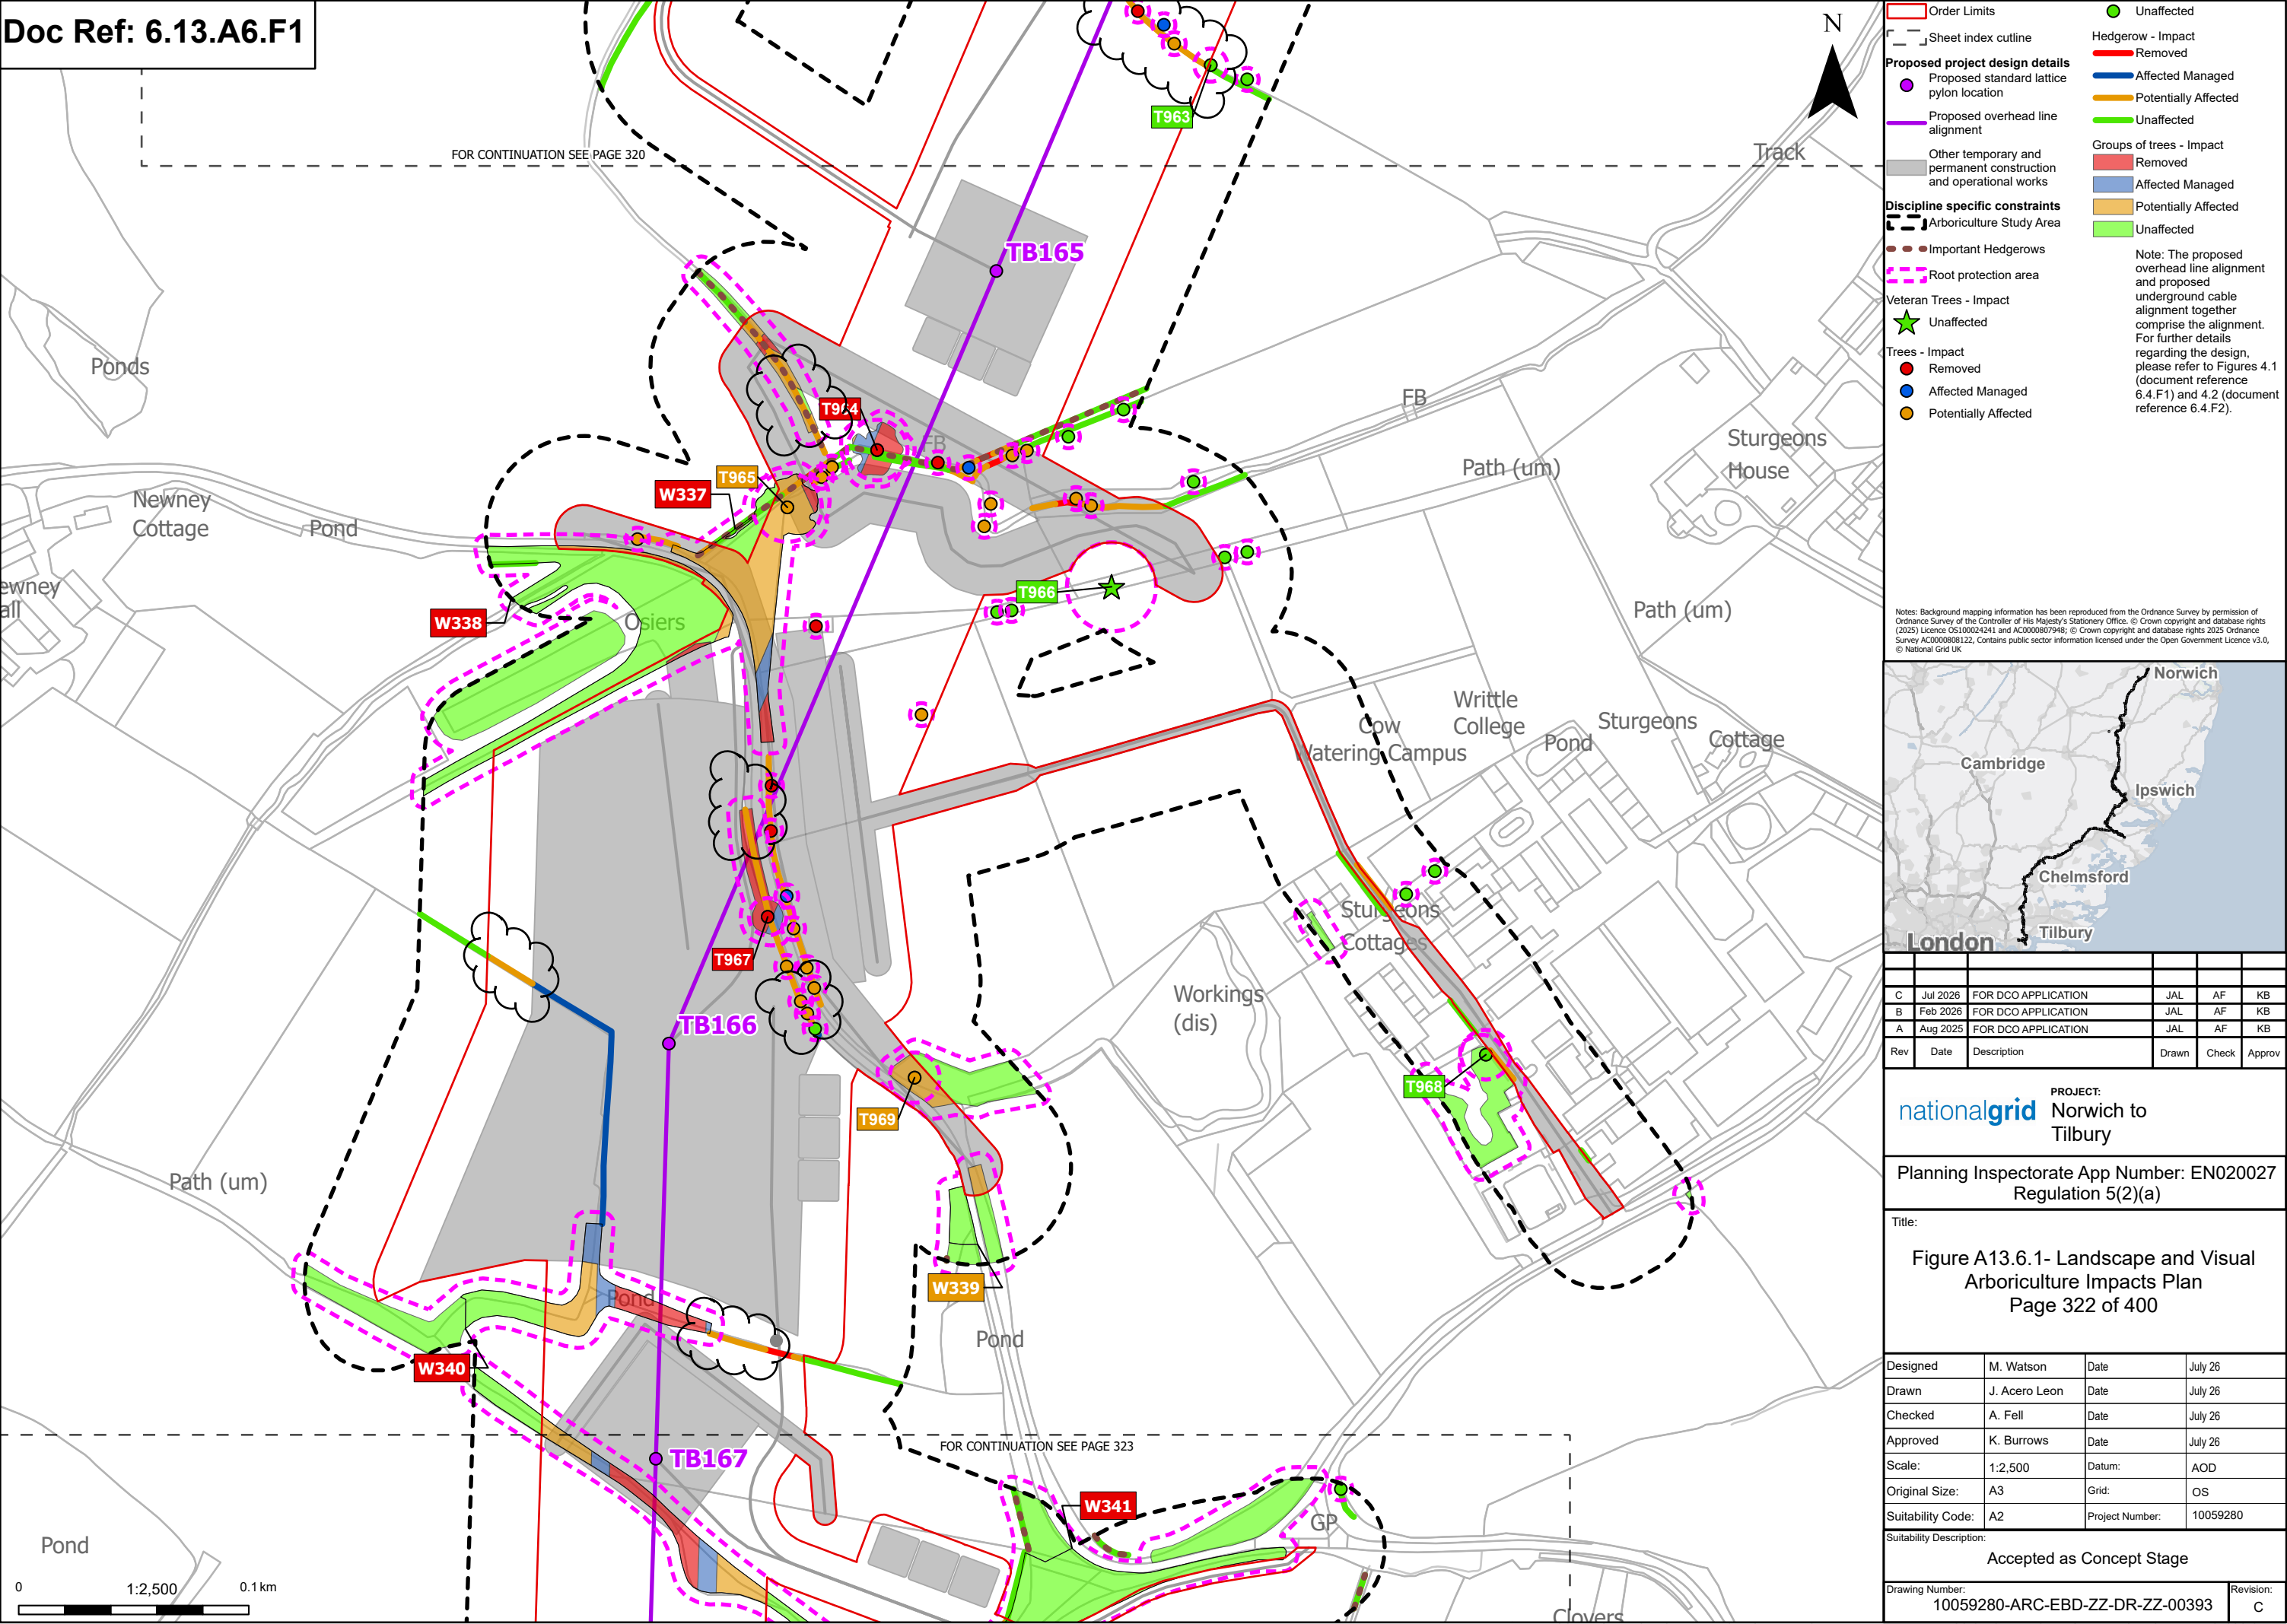

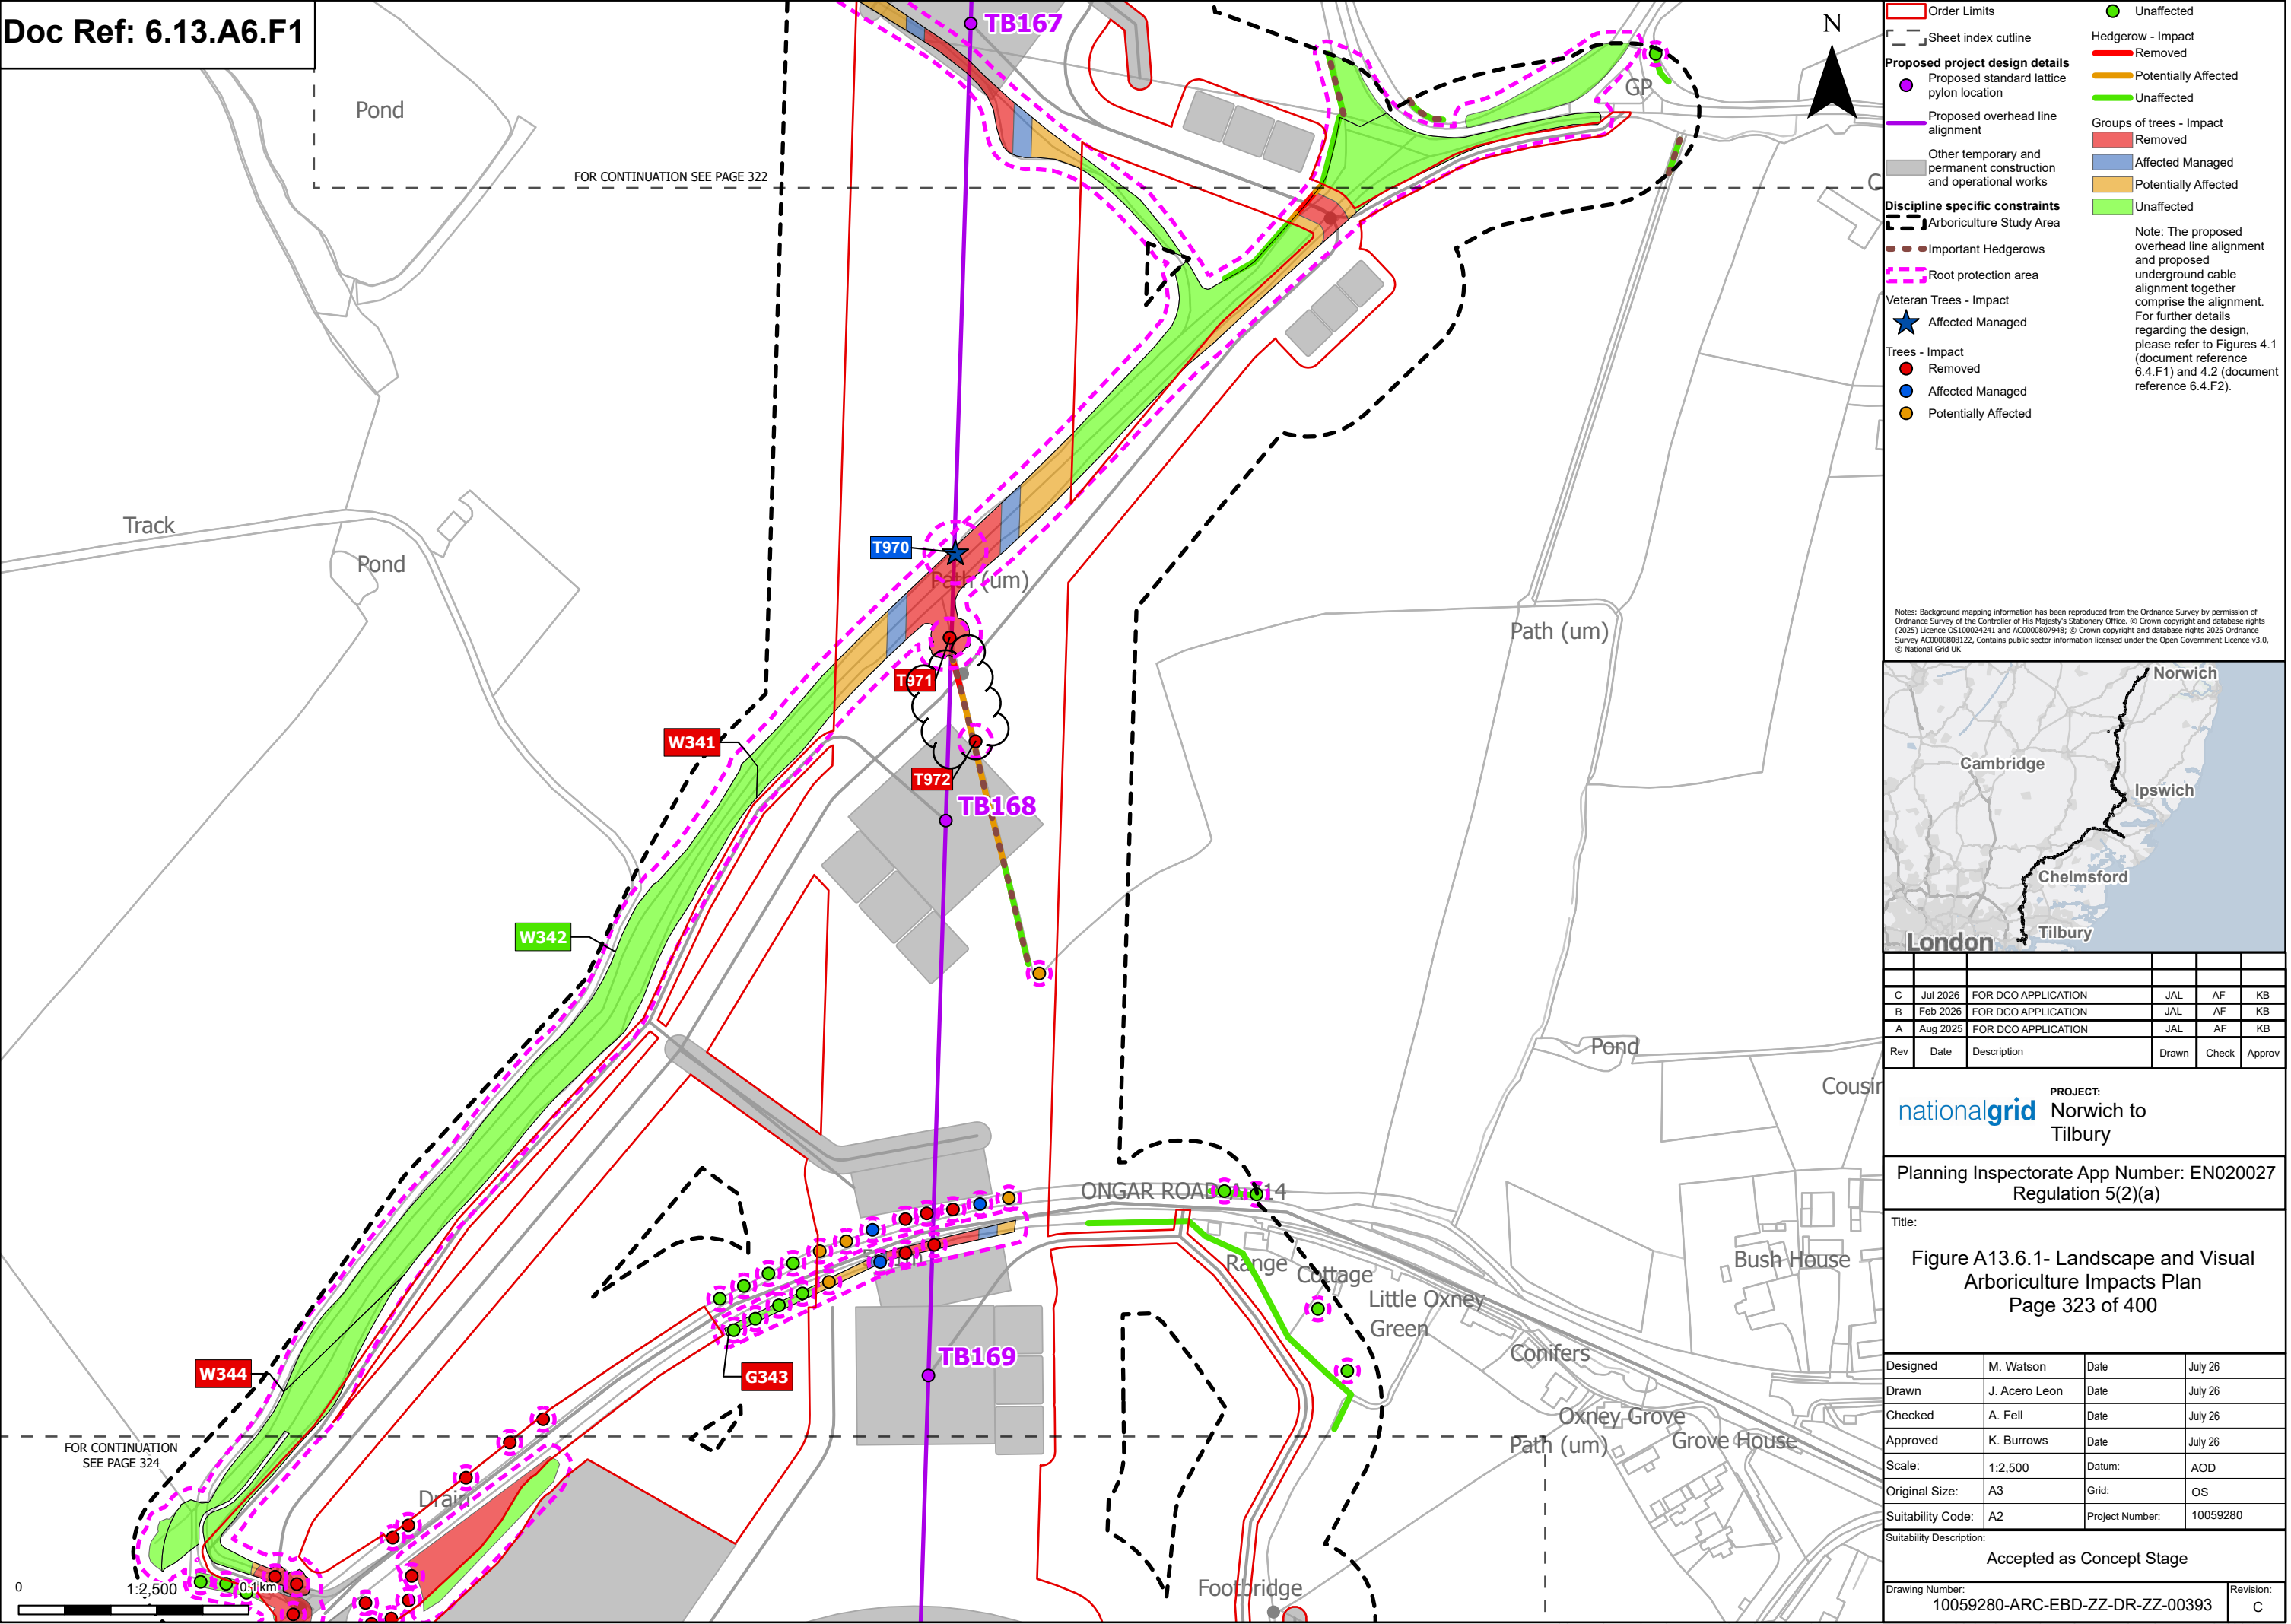

FOR CONTINUATION
SEE PAGE 323

W344

~~Drain~~

Pond

LADY GROVE

Pond

TB170

T973

T974

Path (um)

TB171

Order Limits

Sheet index outline

Proposed project design details

- Proposed standard lattice pylon location
- Proposed overhead line alignment
- Other temporary and permanent construction and operational works

Discipline specific constraints

- Arboriculture Study Area
- TPO group of trees
- TPO individual trees
- Root protection area

Trees - Impact

- Removed
- Affected Managed
- Potentially Affected
- Unaffected

Ancient Woodland Sites (Ancient Woodland Inventory as per DCO Submission)

Updated Ancient Woodland Sites (Ancient Woodland Inventory as per October 2025)

- Hedgerow - Impact
- Removed
- Affected Managed
- Potentially Affected
- Unaffected

Groups of trees - Impact

- Removed
- Potentially Affected
- Unaffected

Note: The proposed overhead line alignment and proposed underground cable alignment together comprise the alignment. For further details regarding the design, please refer to Figures 4.1 (document reference 6.4.F1) and 4.2 (document reference 6.4.F2).

Notes: Background mapping information has been reproduced from the Ordnance Survey by permission of Ordnance Survey to the Controller of His Majesty's Stationery Office. © Crown copyright and database rights (2025) Licence OS100024241 and AC0000807948; © Crown copyright and database rights 2025 Ordnance Survey AC0000808122. Contains public sector information licensed under the Open Government Licence v3.0.
© National Grid UK



C	Jul 2026	FOR DCO APPLICATION	JAL	AF	KB
B	Feb 2026	FOR DCO APPLICATION	JAL	AF	KB
A	Aug 2025	FOR DCO APPLICATION	JAL	AF	KB
Rev	Date	Description	Drawn	Check	Approv

nationalgrid PROJECT: Norwich to Tilbury

Planning Inspectorate App Number: EN020027
Regulation 5(2)(a)


Title:


Figure A13.6.1- Landscape and Visual
Arboriculture Impacts Plan
Page 324 of 400


Designed	M. Watson	Date	July 26
Drawn	J. Acero Leon	Date	July 26
Checked	A. Fell	Date	July 26
Approved	K. Burrows	Date	July 26
Scale:	1:2,500	Datum:	AOD
Original Size:	A3	Grid:	OS
Suitability Code:	A2	Project Number:	10059280


Suitability Description:	Accepted as Concept Stage
--------------------------	---------------------------

Drawing Number: 10059280-ARC-EBD-ZZ-DR-ZZ-00393	Revision: C
--	----------------

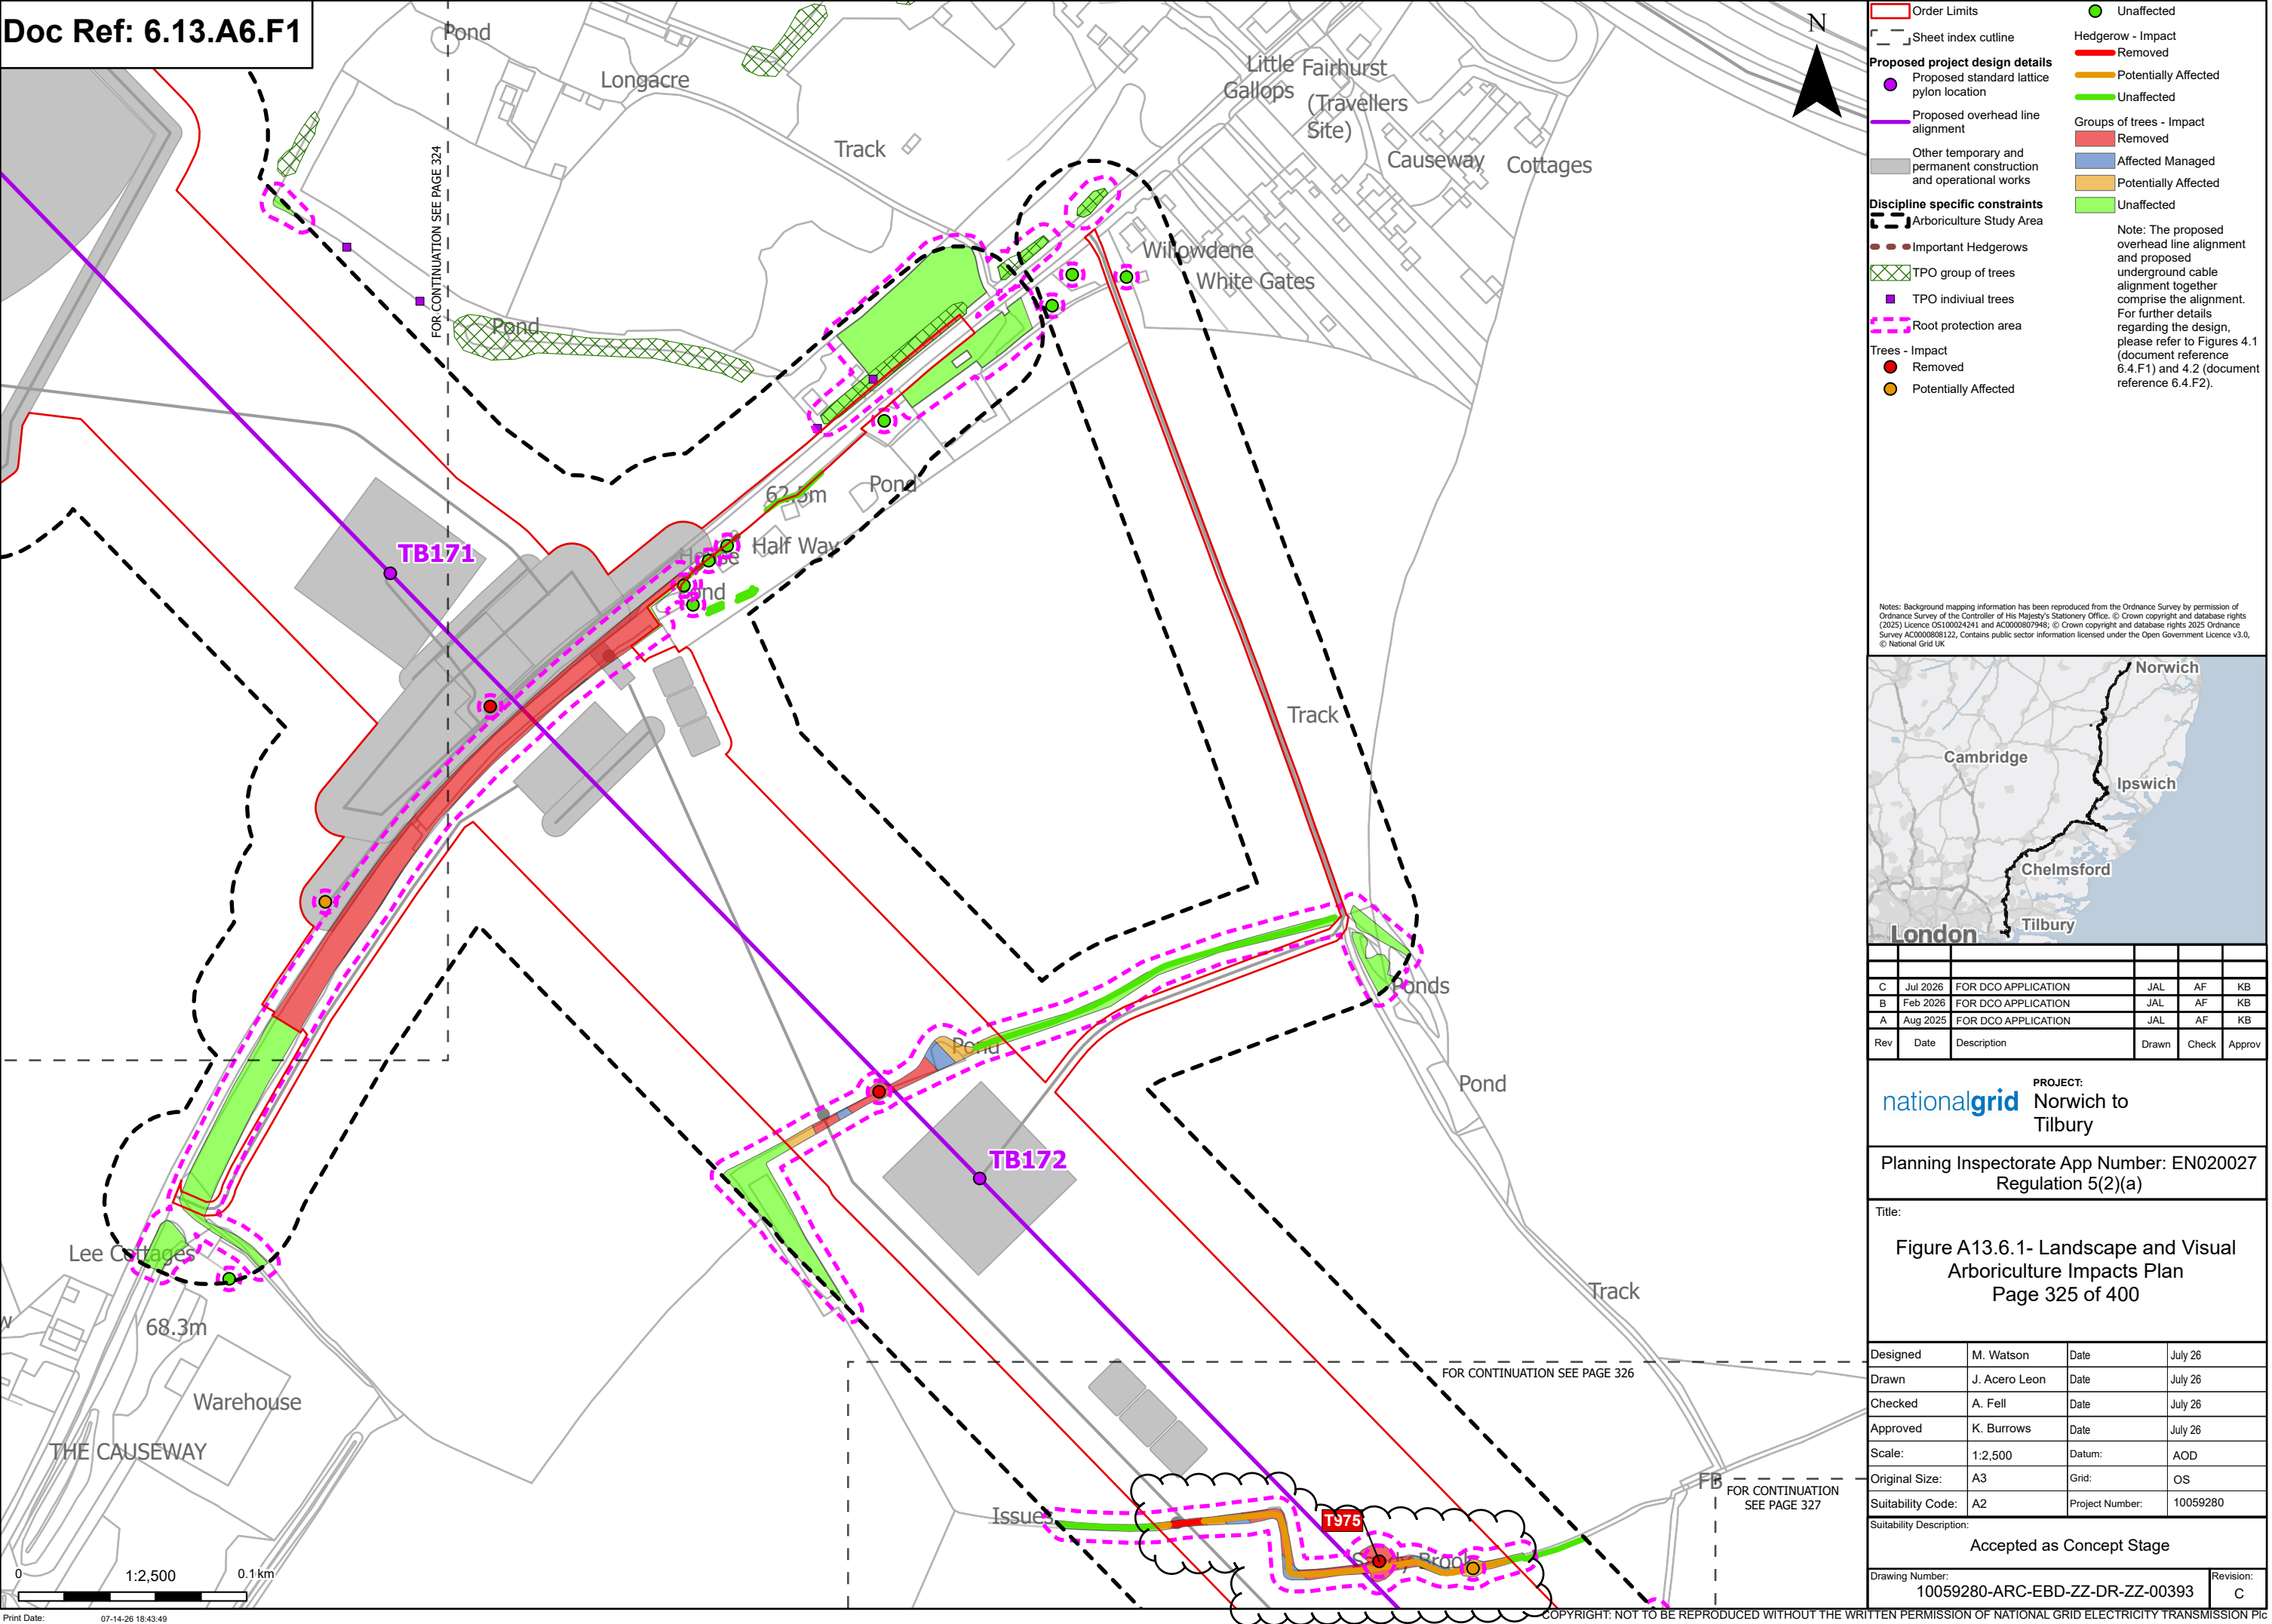

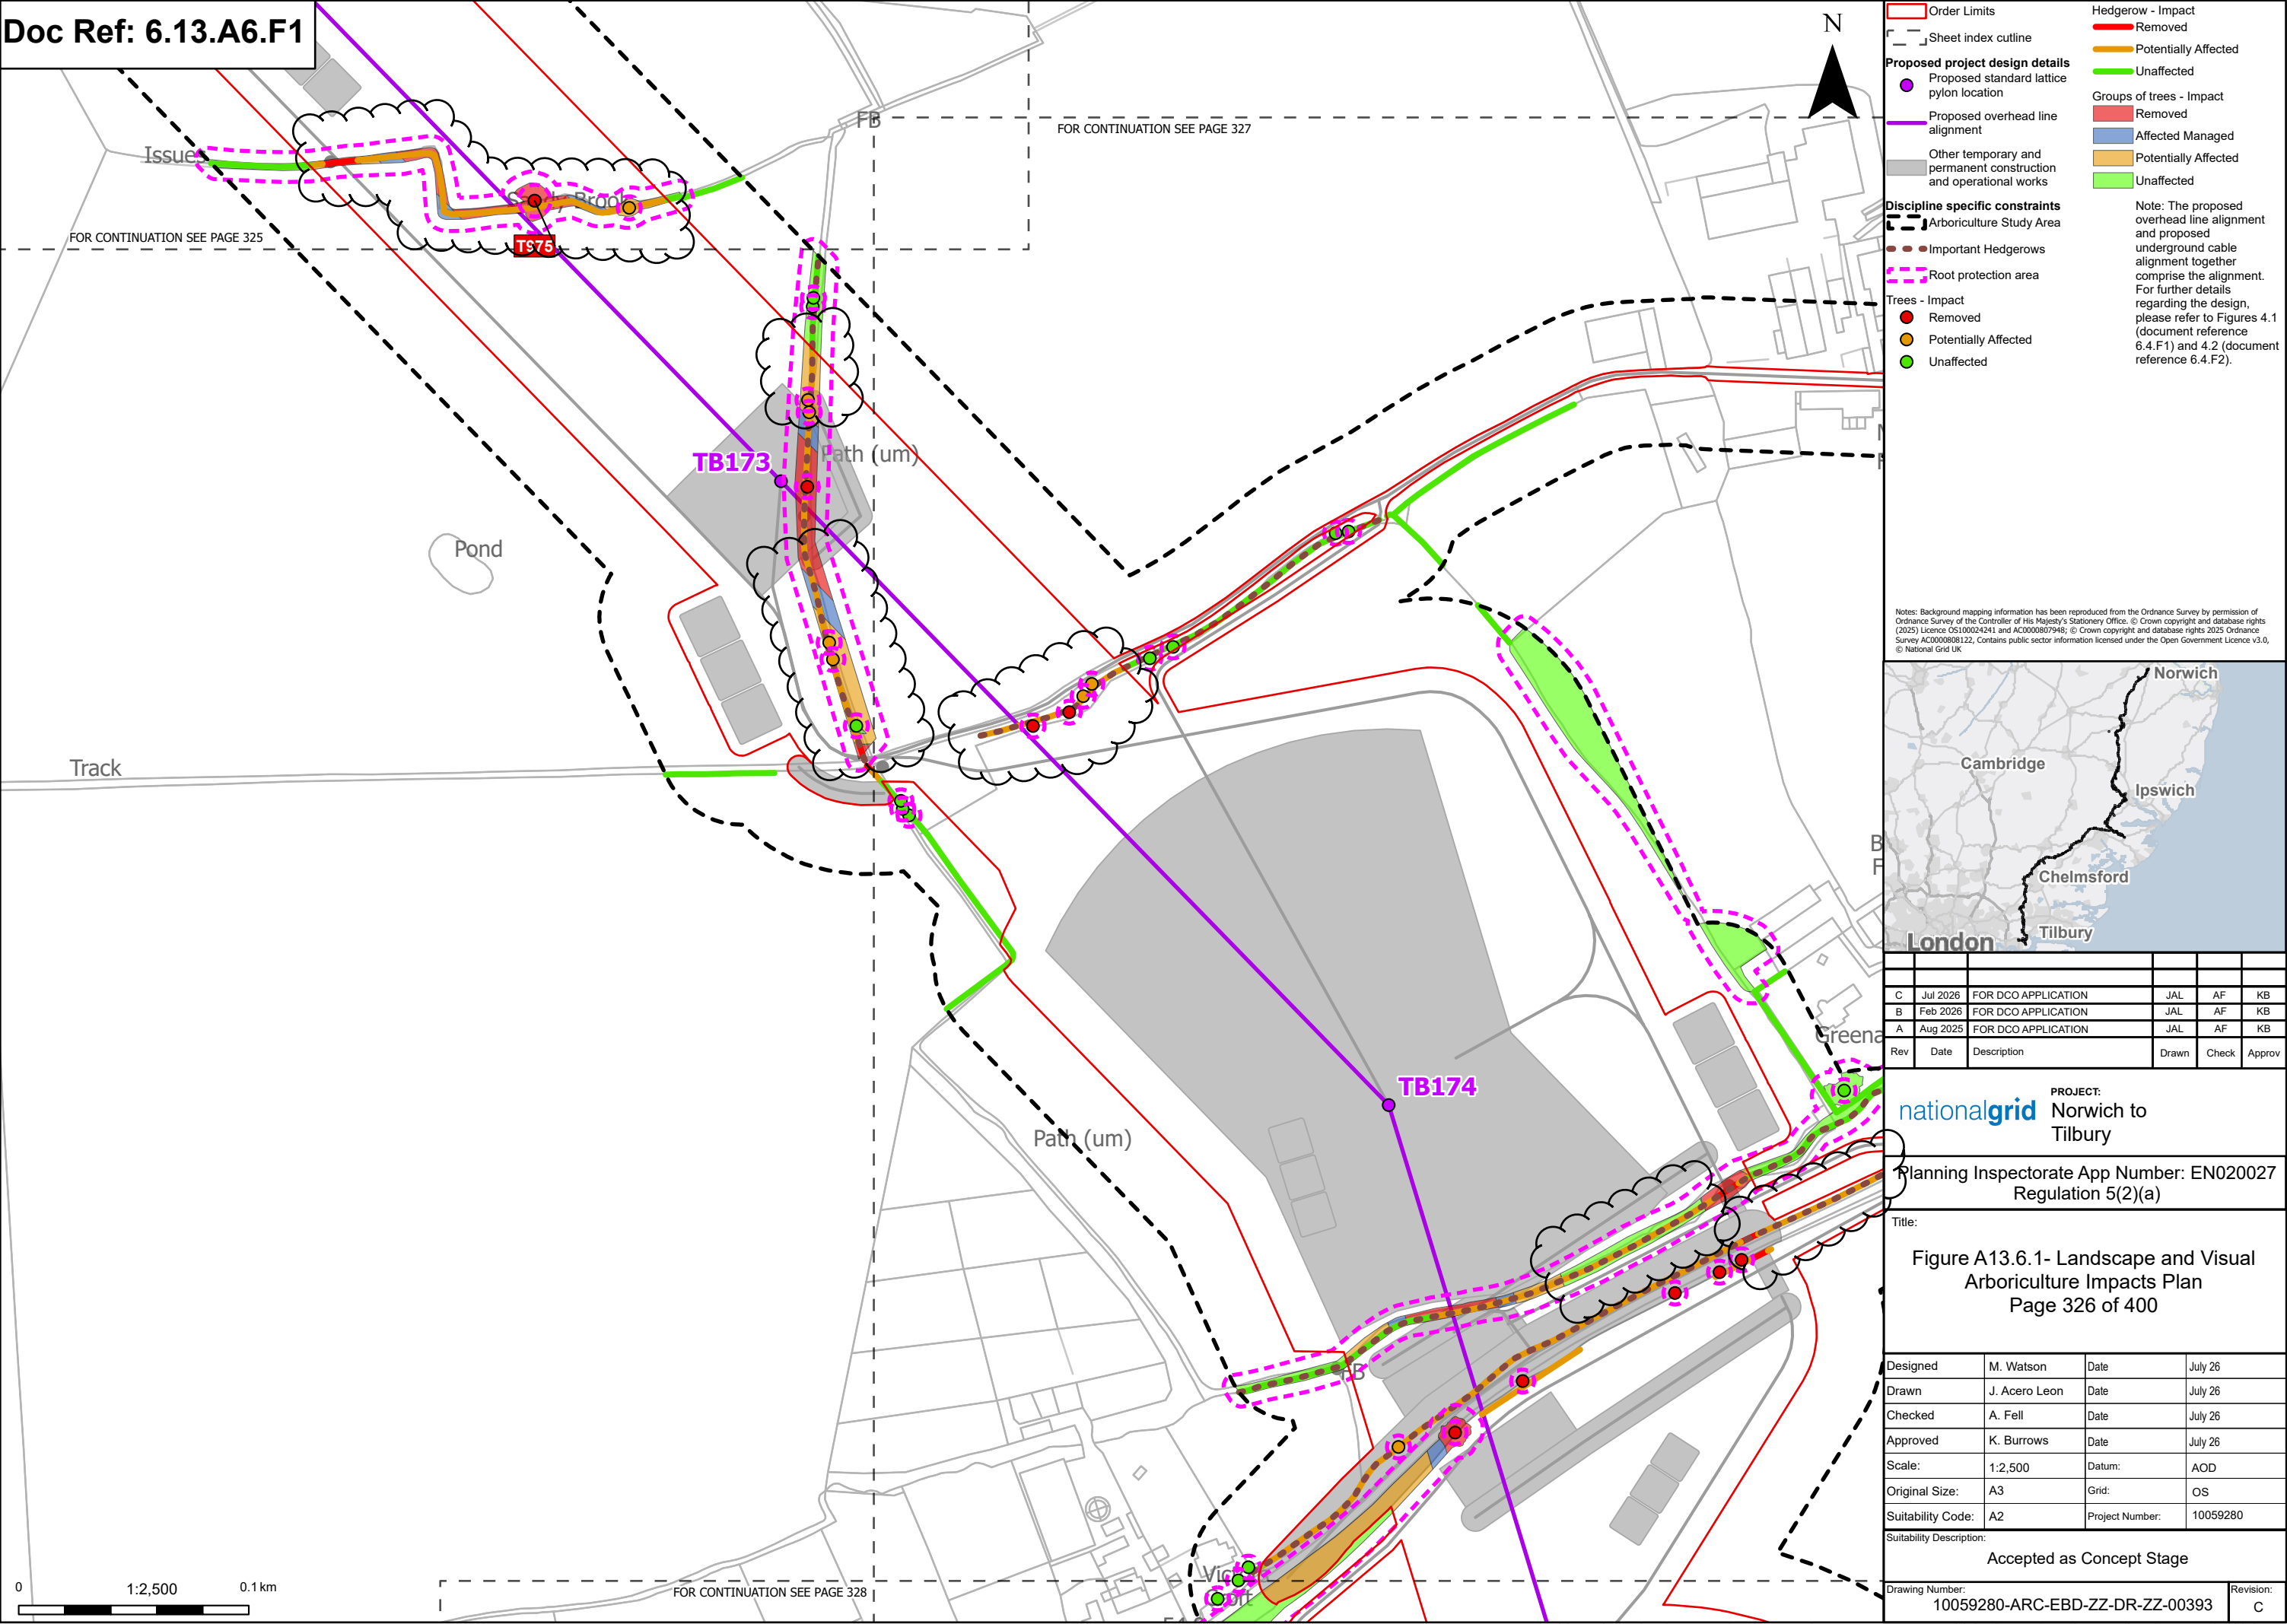

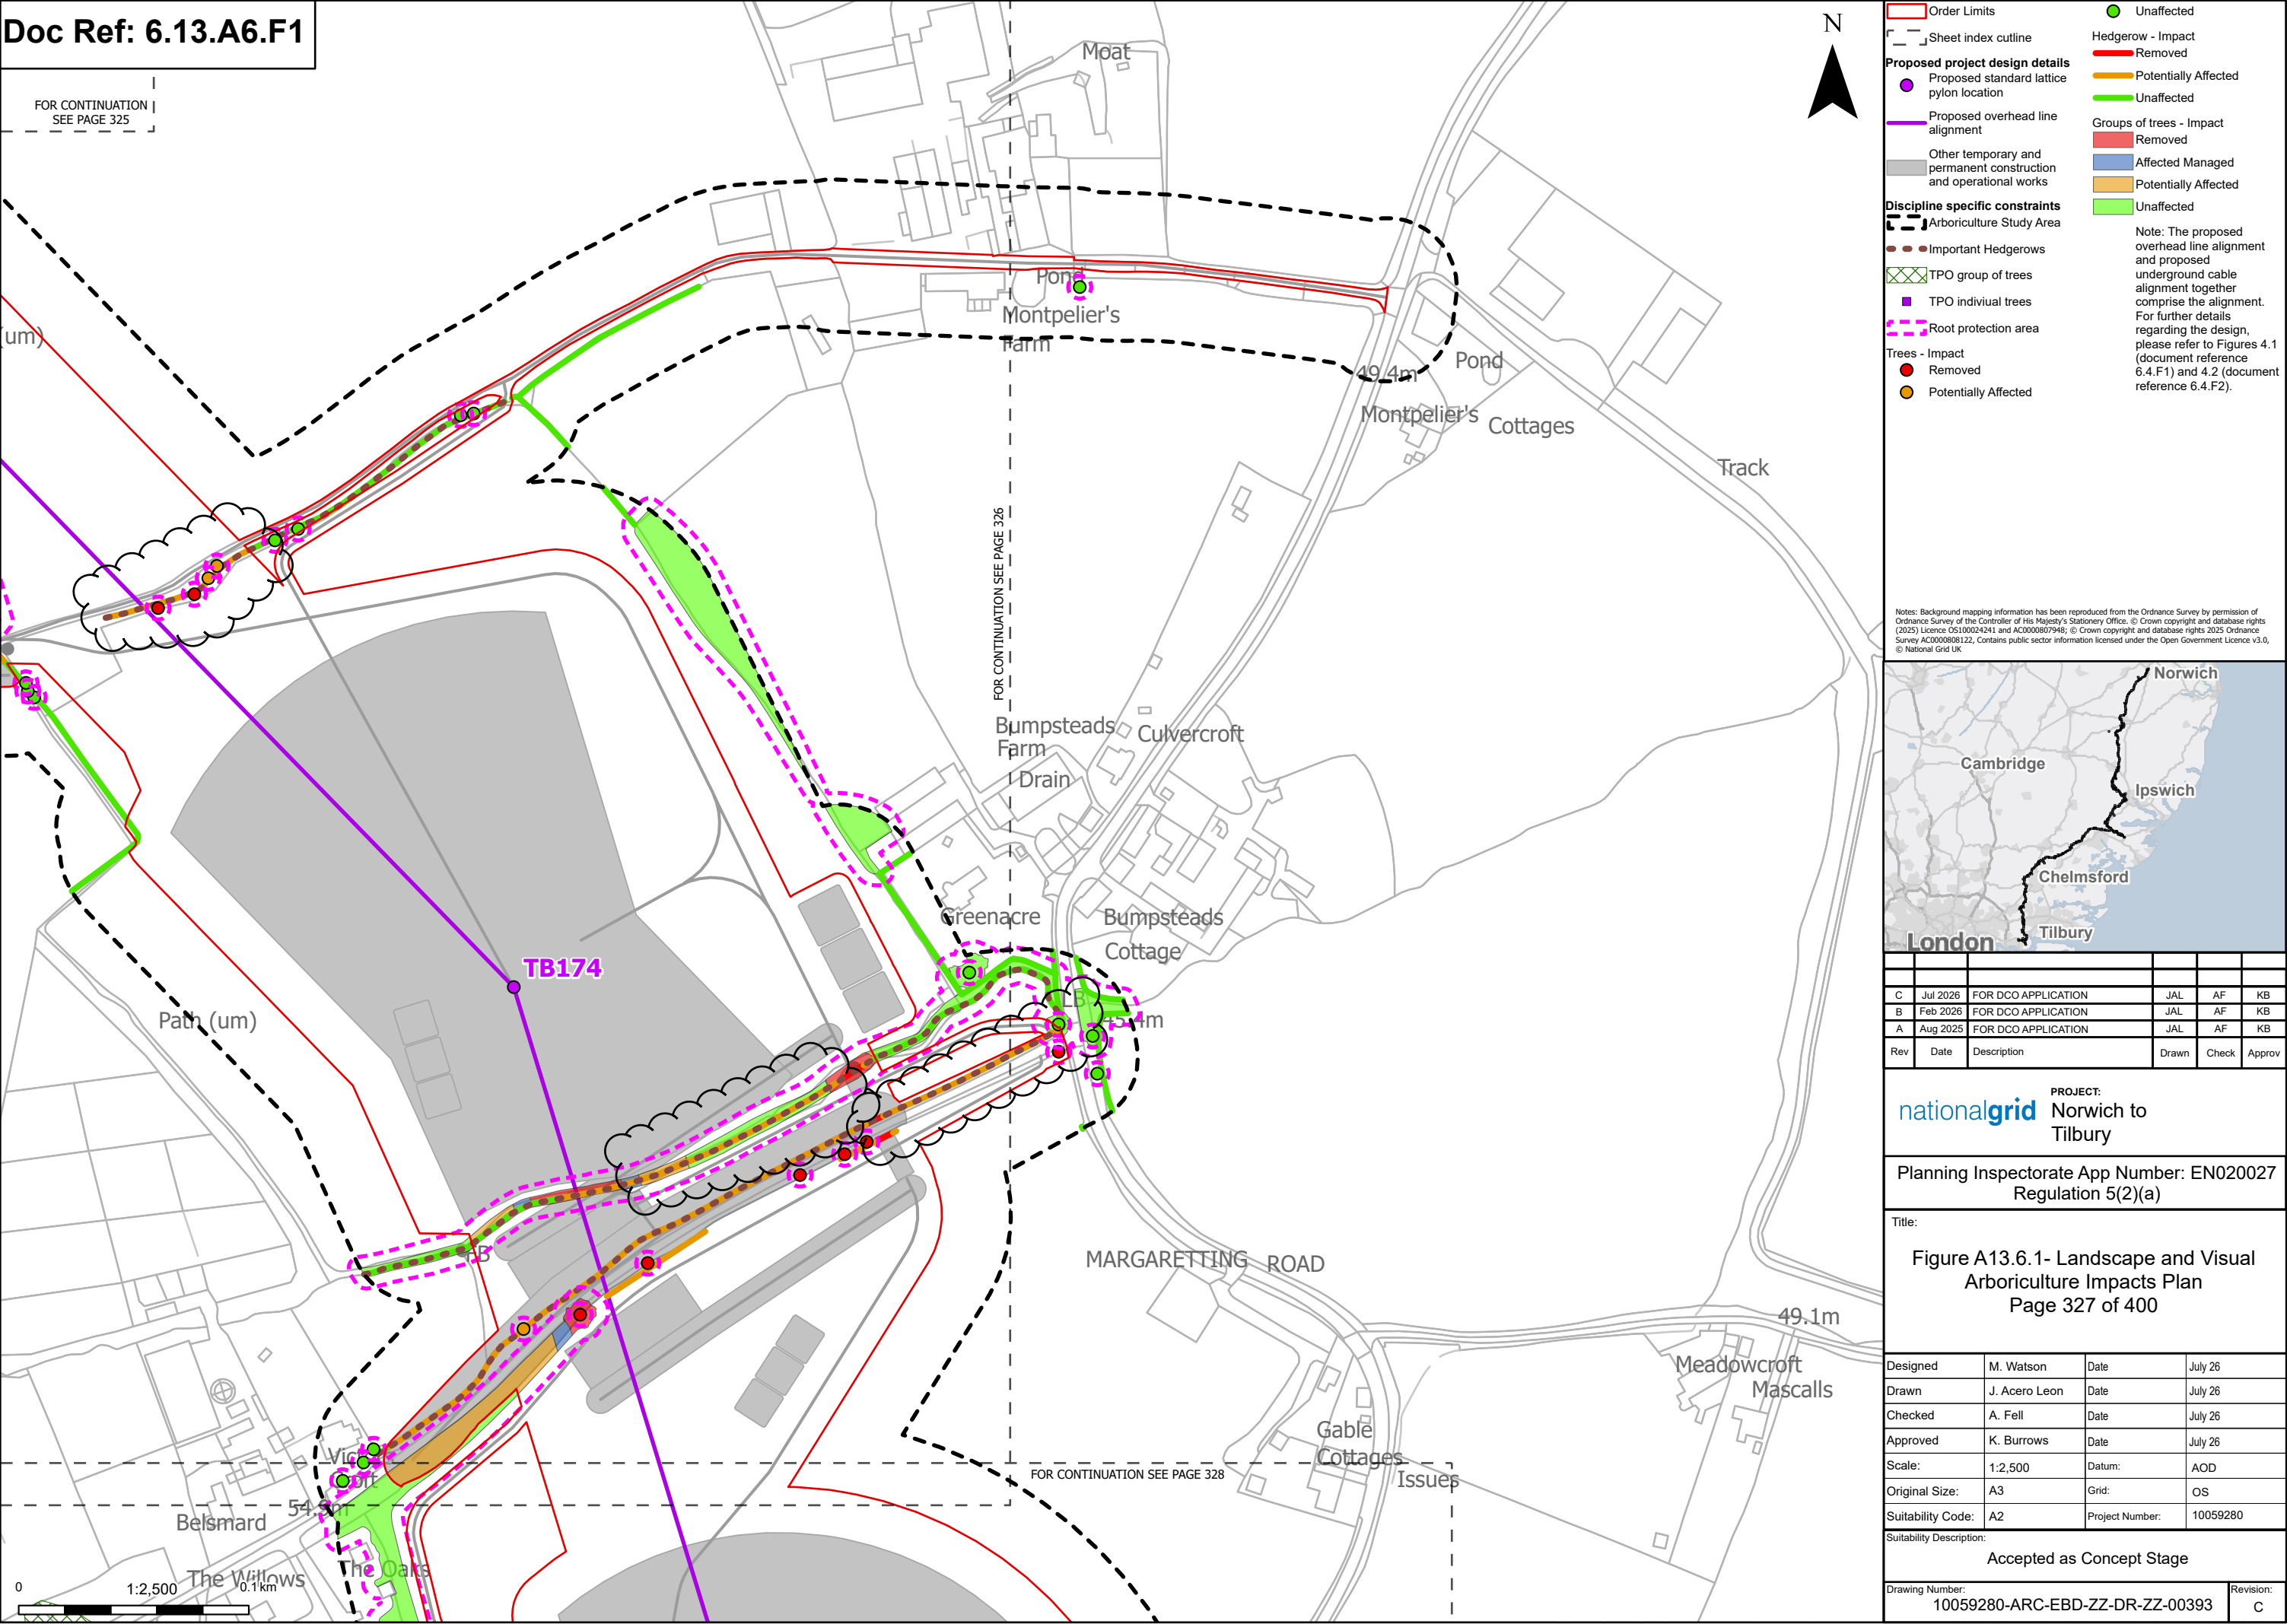

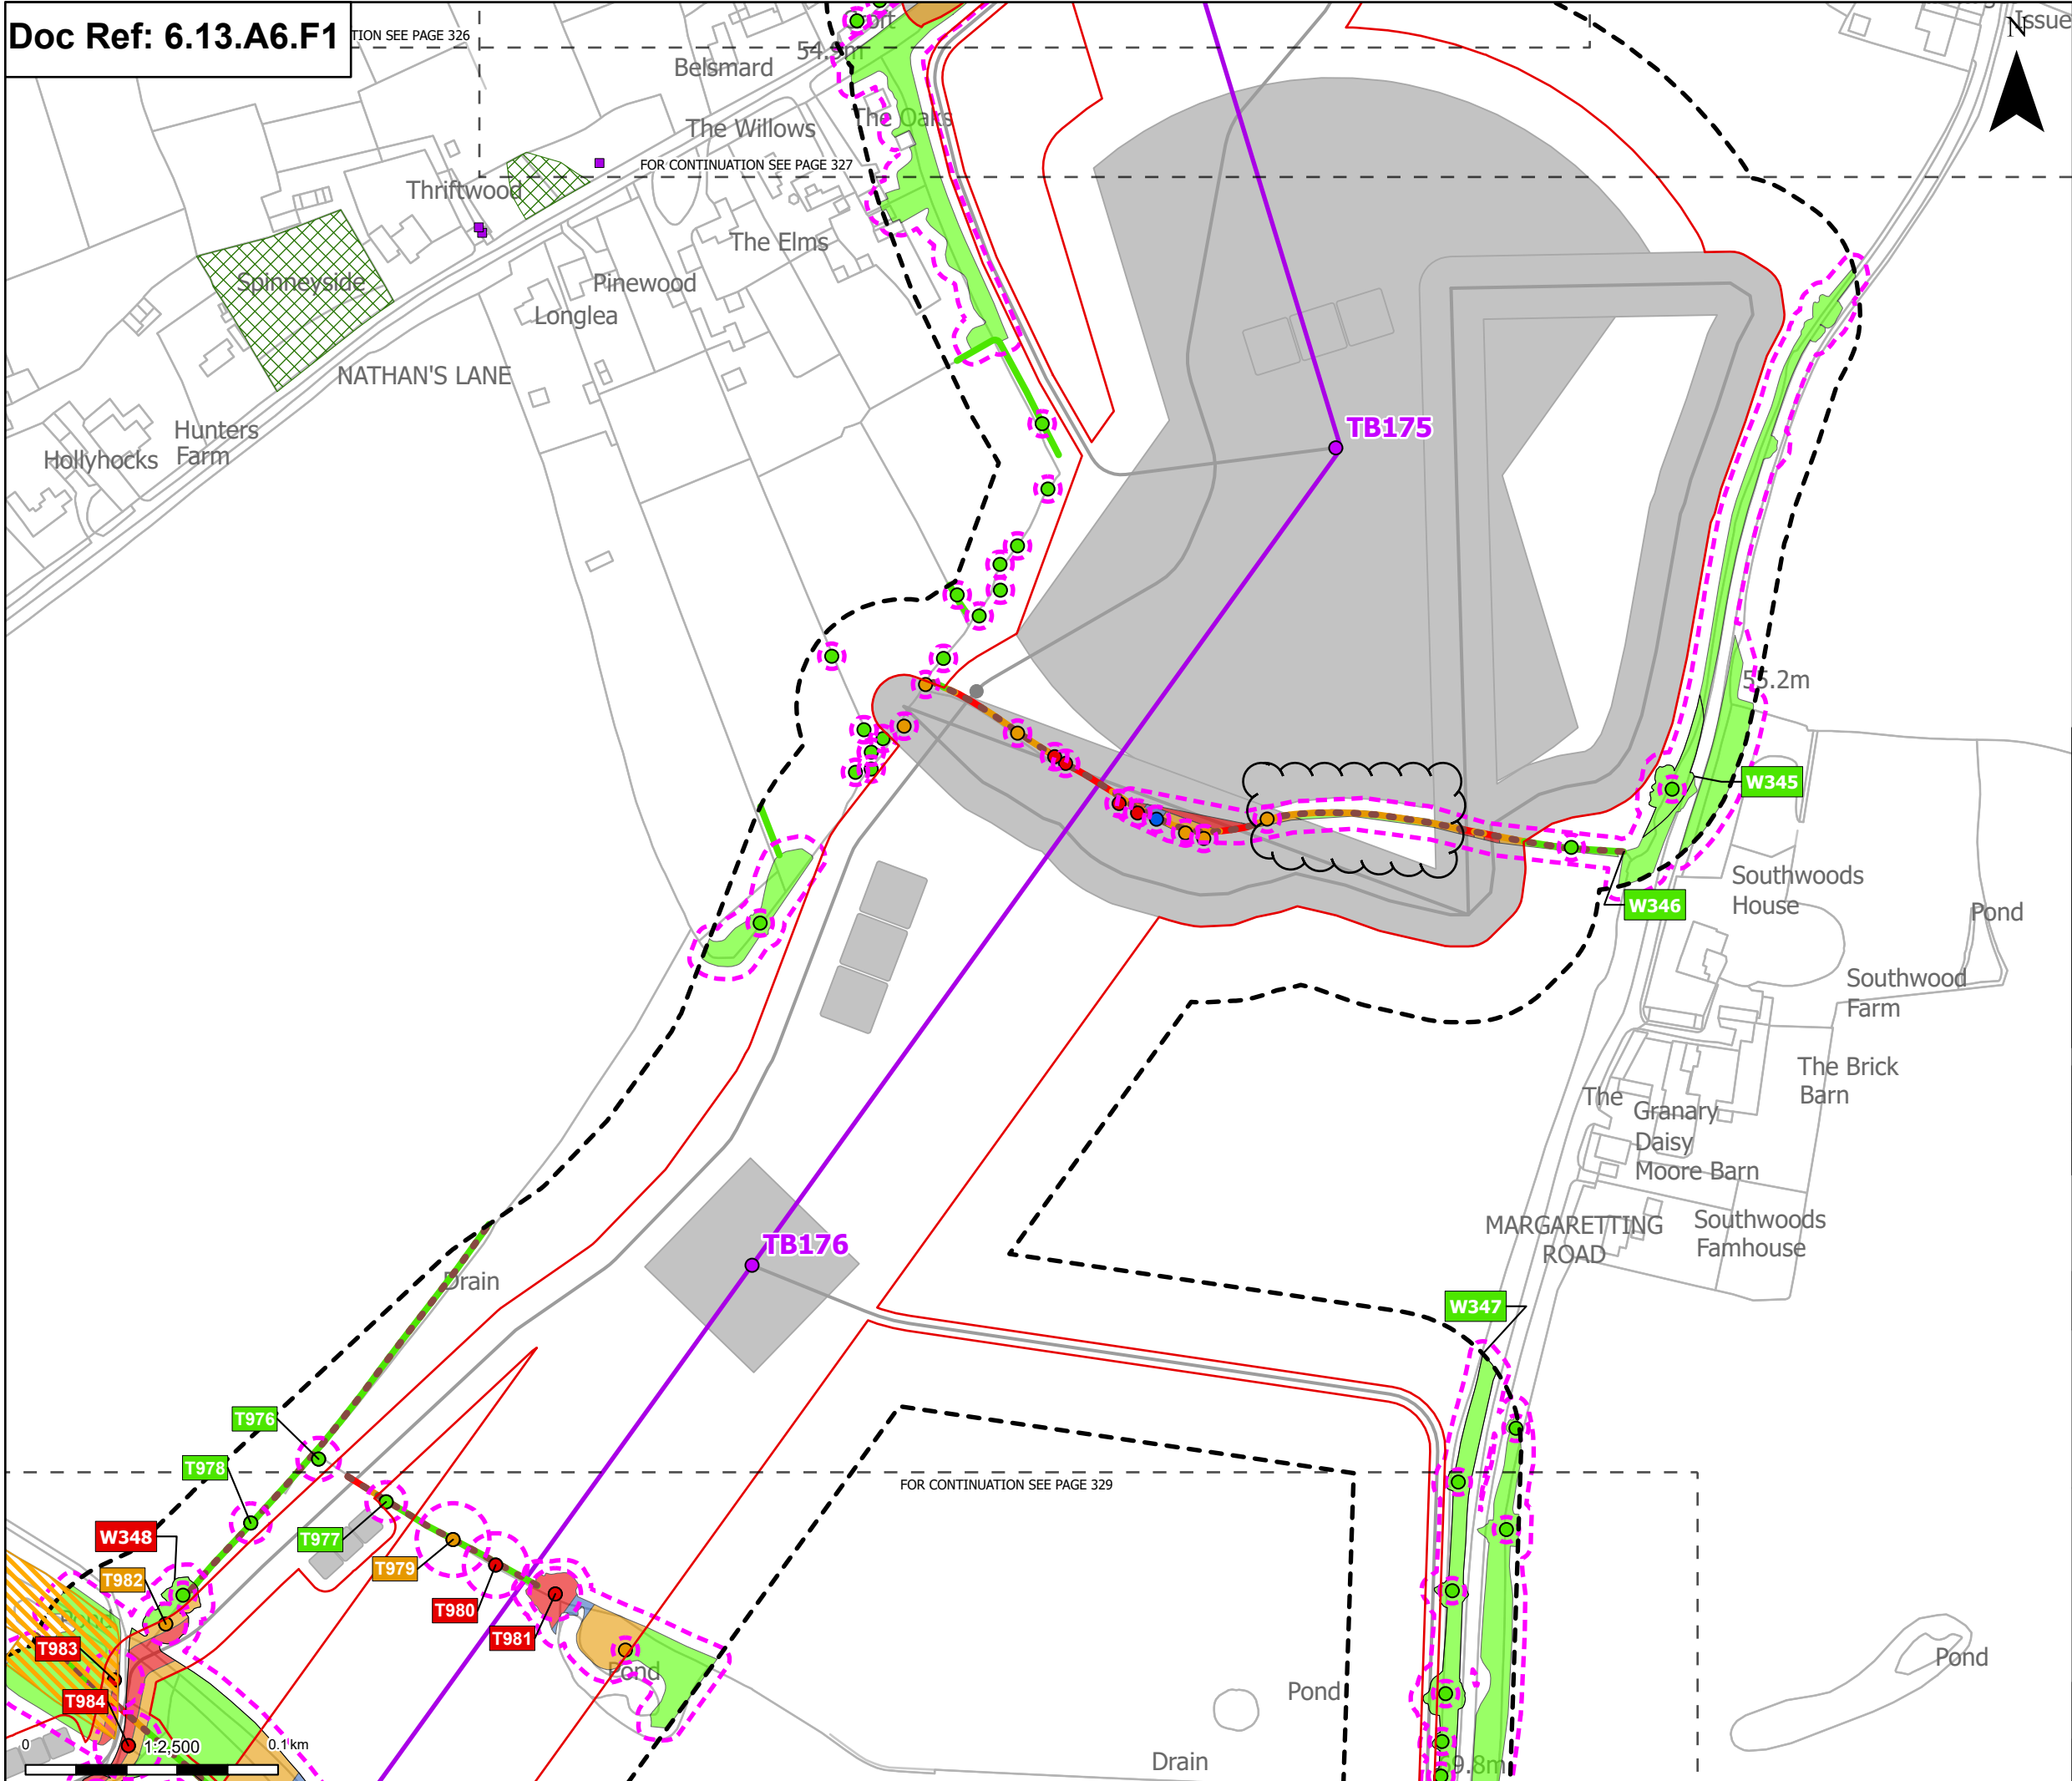

Order Limits

Sheet index cutline

Proposed project design details

- Proposed standard lattice pylon location
- Proposed overhead line alignment
- Other temporary and permanent construction and operational works

Discipline specific constraints

- Arboriculture Study Area
- Important Hedgerows
- TPO group of trees
- TPO individual trees
- Root protection area

Trees - Impact

- Removed
- Affected Managed
- Potentially Affected
- Unaffected

Updated Ancient Woodland Sites (Ancient Woodland Inventory as per October 2025)

Hedgerow - Impact

- Removed
- Potentially Affected
- Unaffected

Groups of trees - Impact

- Removed
- Affected Managed
- Potentially Affected
- Unaffected

Note: The proposed overhead line alignment and proposed underground cable alignment together comprise the alignment. For further details regarding the design, please refer to Figures 4.1 (document reference 6.4.F1) and 4.2 (document reference 6.4.F2).

Notes: Background mapping information has been reproduced from the Ordnance Survey by permission of Ordnance Survey of the Controller of His Majesty's Stationery Office. © Crown copyright and database rights (2025) Licence OS1000024241 and AC00000807948; © Crown copyright and database rights 2025 Ordnance Survey AC00000808122. Contains public sector information licensed under the Open Government Licence v3.0, © National Grid UK

C	Jul 2026	FOR DCO APPLICATION	JAL	AF	KB
B	Feb 2026	FOR DCO APPLICATION	JAL	AF	KB
A	Aug 2025	FOR DCO APPLICATION	JAL	AF	KB
Rev	Date	Description	Drawn	Check	Approv

PROJECT:

nationalgrid Norwich to Tilbury

Planning Inspectorate App Number: EN020027

Regulation 5(2)(a)

Title:

Figure A13.6.1- Landscape and Visual Arboriculture Impacts Plan


Page 328 of 400

Designed	M. Watson	Date	July 26
Drawn	J. Acero Leon	Date	July 26
Checked	A. Fell	Date	July 26
Approved	K. Burrows	Date	July 26
Scale:	1:2,500	Datum:	AOD
Original Size:	A3	Grid:	OS
Suitability Code:	A2	Project Number:	10059280

Suitability Description:

Accepted as Concept Stage

Drawing Number:	Revision:
10059280-ARC-EBD-ZZ-DR-ZZ-00393	C

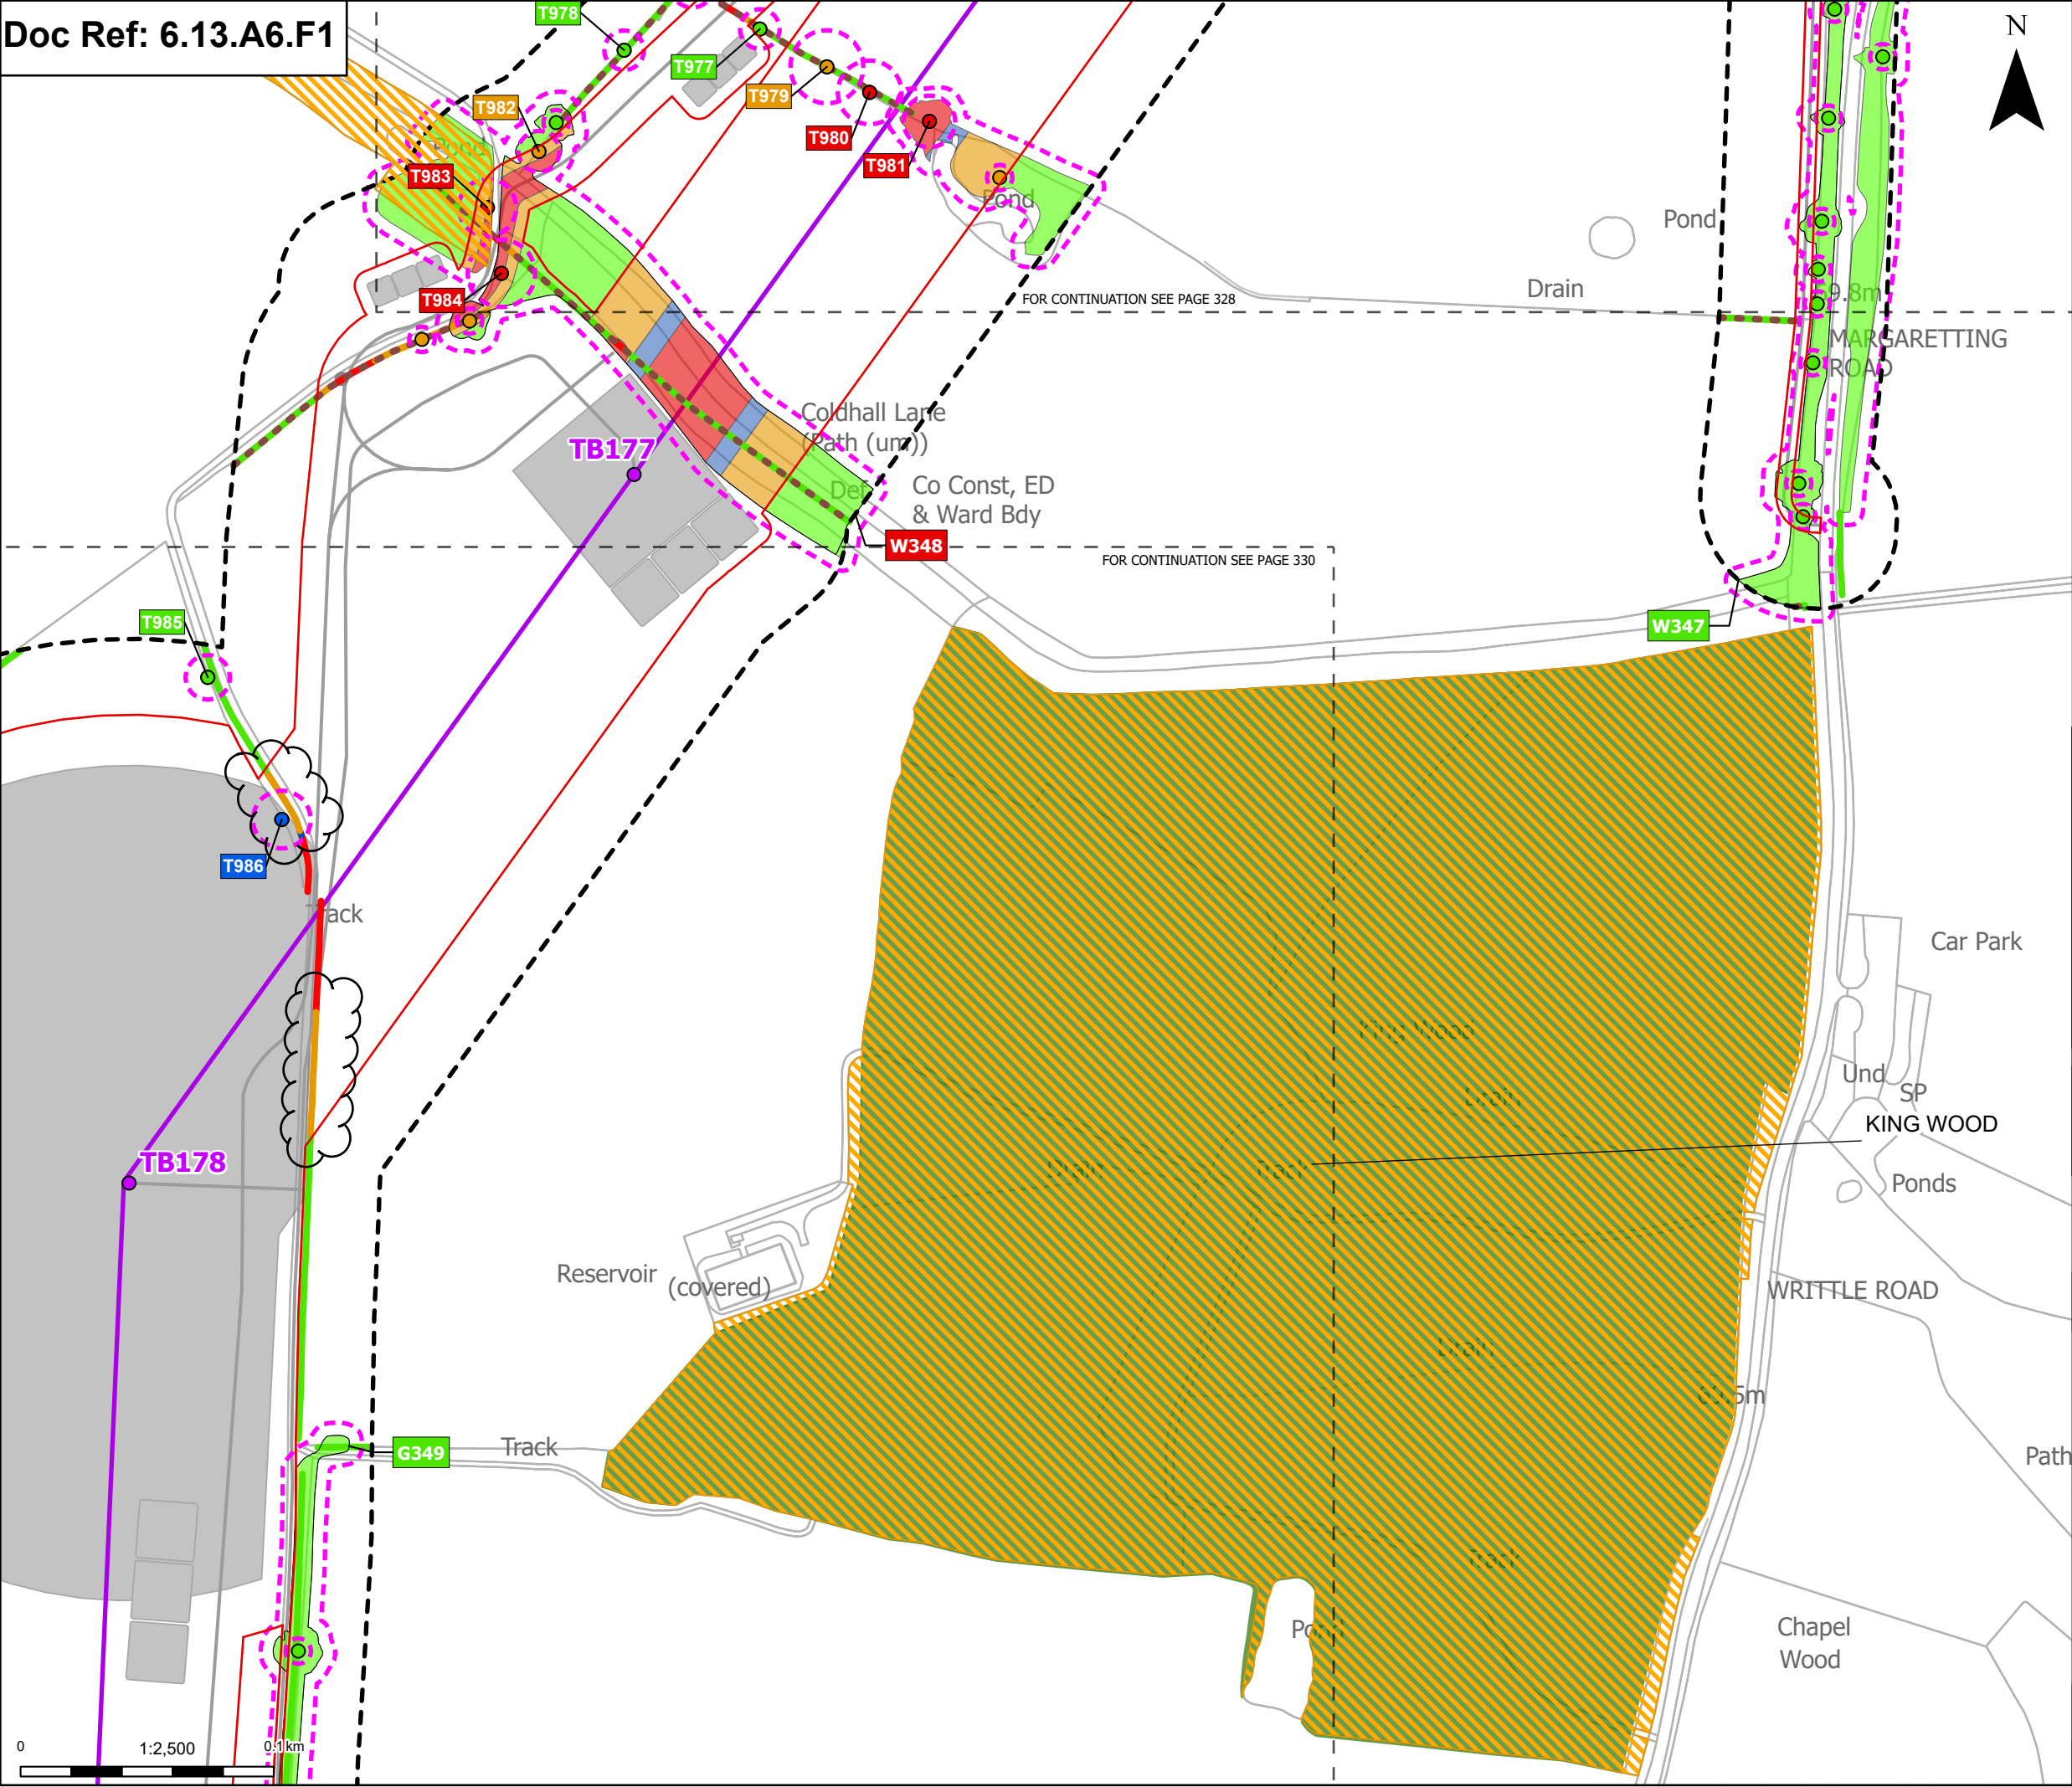

Order Limits

Sheet index cutline

Proposed project design details

- Proposed standard lattice pylon location
- Proposed overhead line alignment
- Other temporary and permanent construction and operational works

Discipline specific constraints

- Arboriculture Study Area
- Important Hedgerows
- Root protection area

Trees - Impact

- Removed
- Affected Managed
- Potentially Affected
- Unaffected

Ancient Woodland Sites (Ancient Woodland Inventory as per DCO Submission)

Updated Ancient Woodland Sites (Ancient Woodland Inventory as per October 2025)

Hedgerow - Impact

- Removed
- Affected Managed
- Potentially Affected
- Unaffected

Groups of trees - Impact

- Removed
- Affected Managed
- Potentially Affected
- Unaffected

Note: The proposed overhead line alignment and proposed underground cable alignment together comprise the alignment. For further details regarding the design, please refer to Figures 4.1 (document reference 6.4.F1) and 4.2 (document reference 6.4.F2).

Notes: Background mapping information has been reproduced from the Ordnance Survey by permission of Ordnance Survey of the Controller of His Majesty's Stationery Office. © Crown copyright and database rights (2025) Licence OS100024241 and AC0000807948; © Crown copyright and database rights 2025 Ordnance Survey AC0000808122. Contains public sector information licensed under the Open Government Licence v3.0, © National Grid UK

Map of the region showing locations: London, Cambridge, Norwich, Ipswich, Chelmsford, Tilbury.

Rev	Date	Description	Drawn	Check	Approv
C	Jul 2026	FOR DCO APPLICATION	JAL	AF	KB
B	Feb 2026	FOR DCO APPLICATION	JAL	AF	KB
A	Aug 2025	FOR DCO APPLICATION	JAL	AF	KB

PROJECT: **Norwich to Tilbury**


Planning Inspectorate App Number: EN020027 Regulation 5(2)(a)


Title: **Figure A13.6.1- Landscape and Visual Arboriculture Impacts Plan**
Page 329 of 400


Designed	M. Watson	Date	July 26
Drawn	J. Acero Leon	Date	July 26
Checked	A. Fell	Date	July 26
Approved	K. Burrows	Date	July 26
Scale:	1:2,500	Datum:	AOD
Original Size:	A3	Grid:	OS
Suitability Code:	A2	Project Number:	10059280


Suitability Description: **Accepted as Concept Stage**


Drawing Number: 10059280-ARC-EBD-ZZ-DR-ZZ-00393	Revision: C
--	--------------------

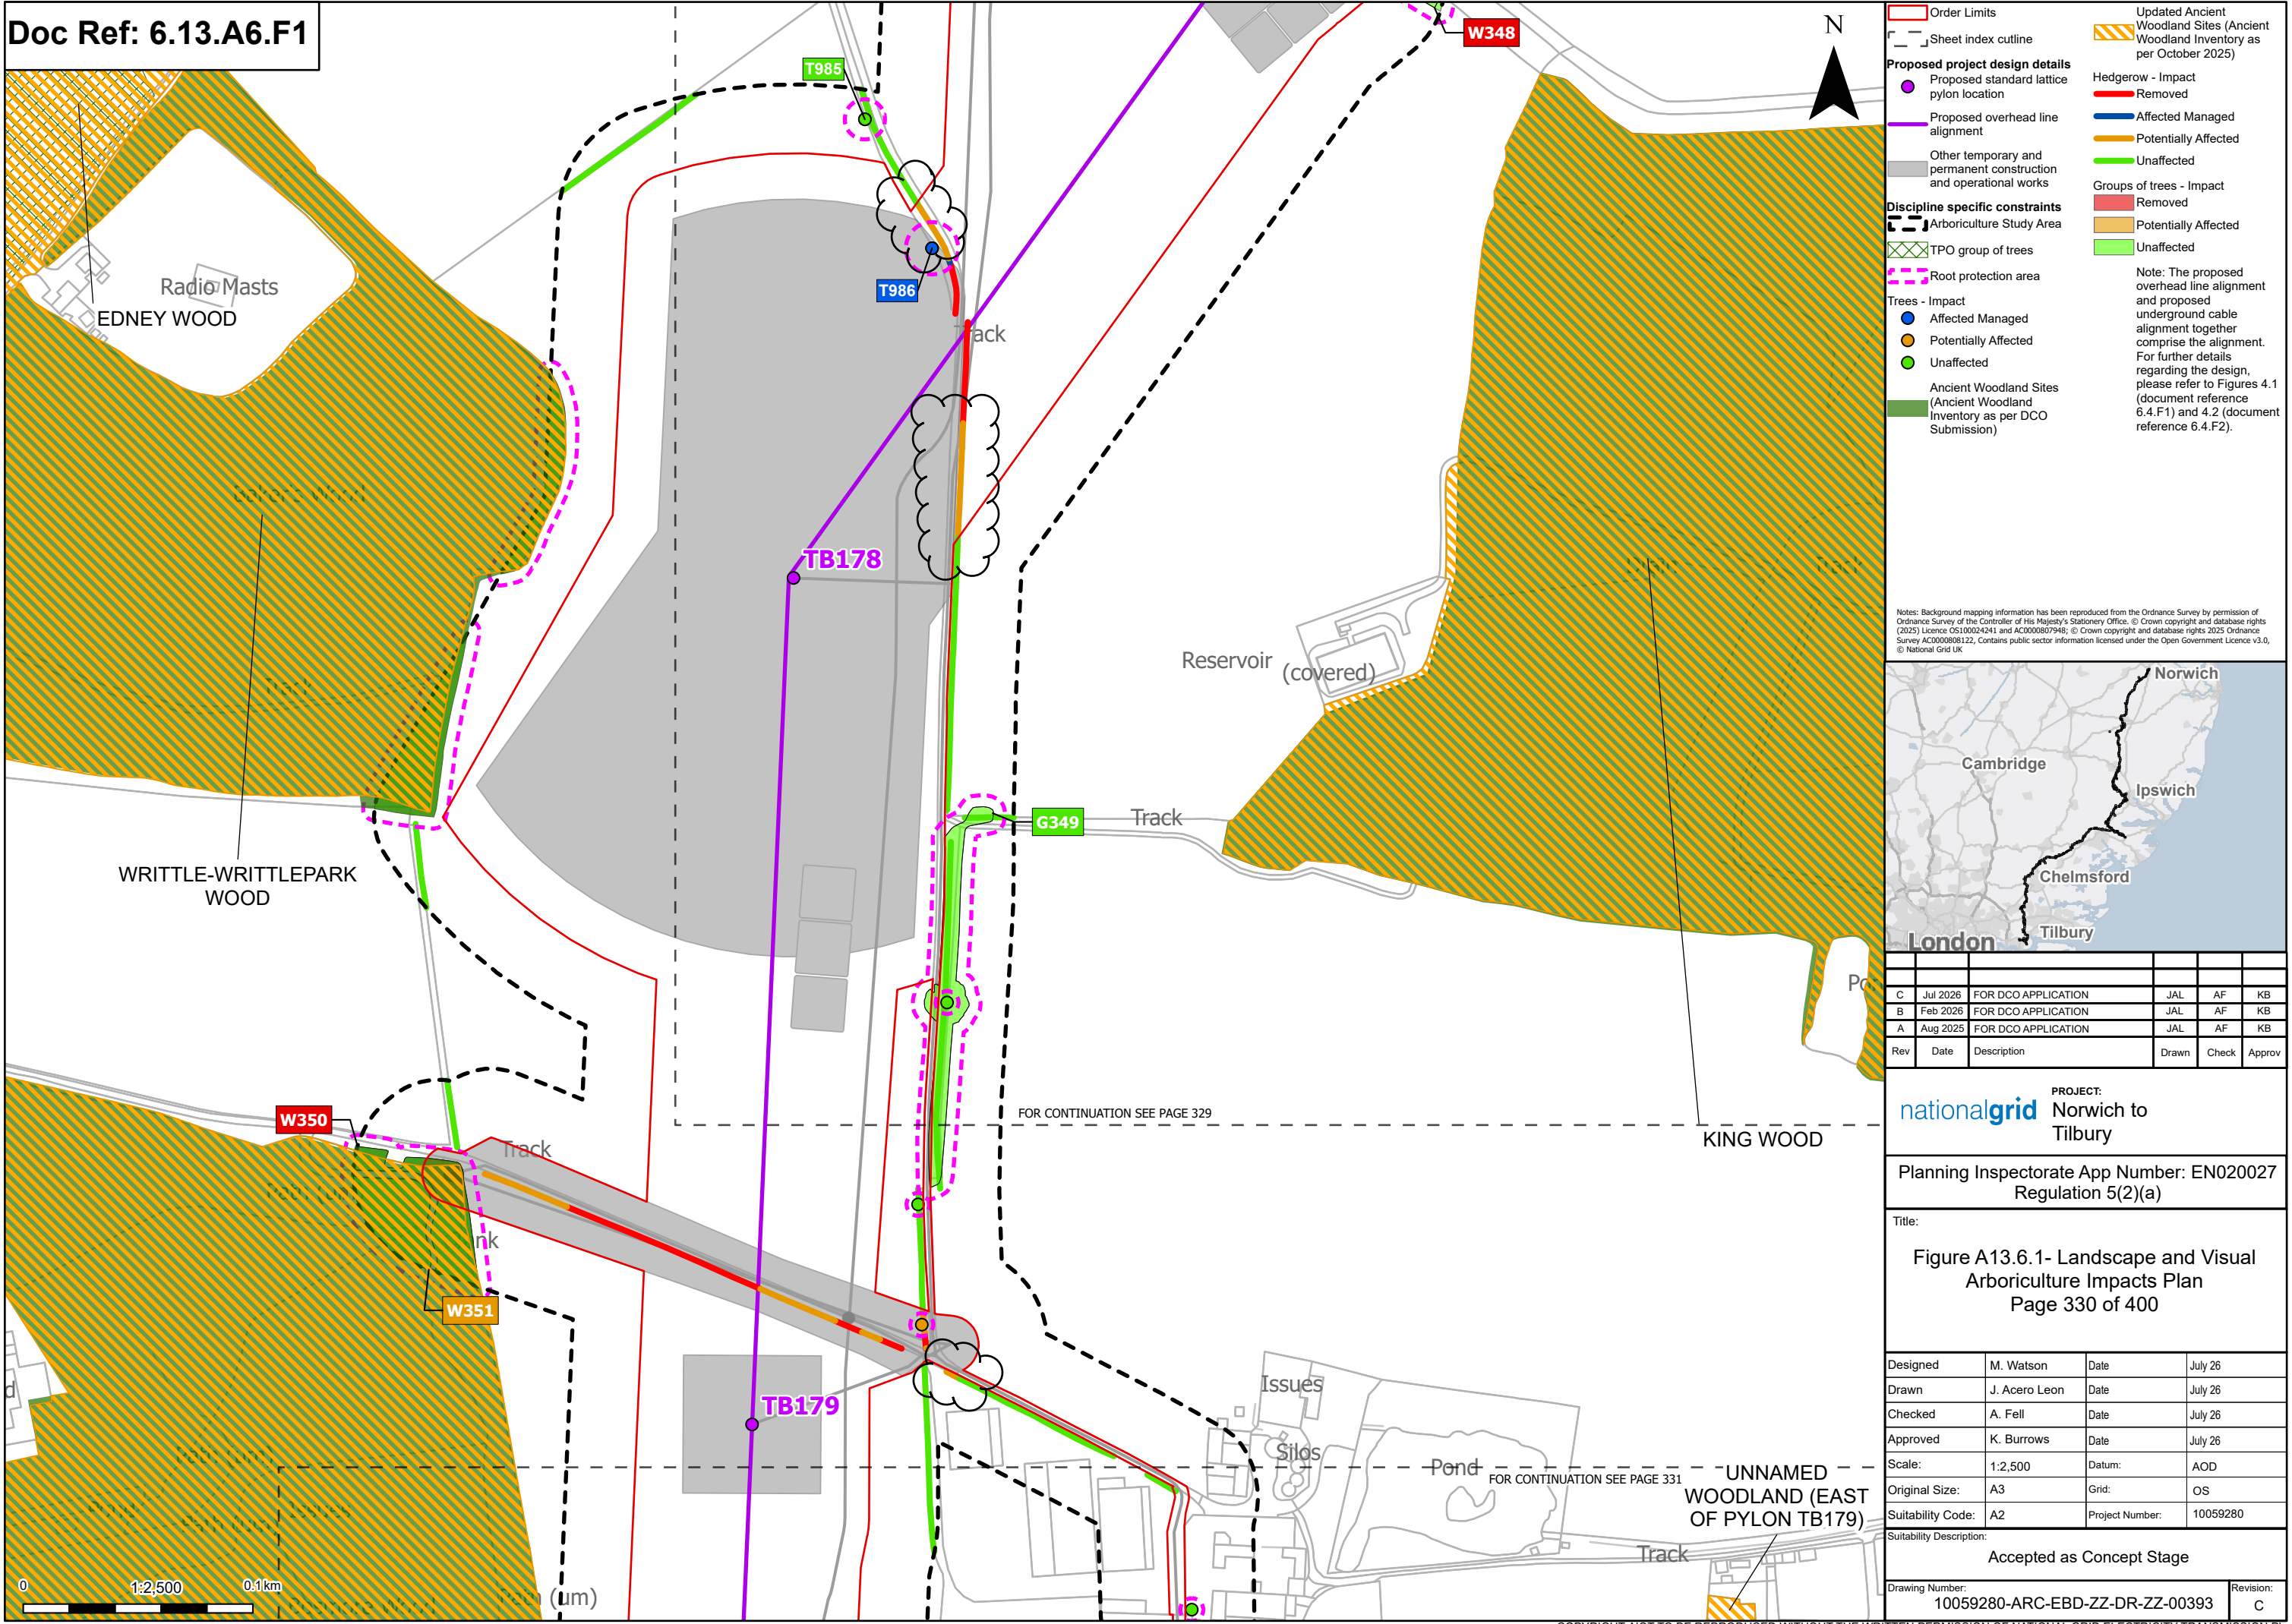

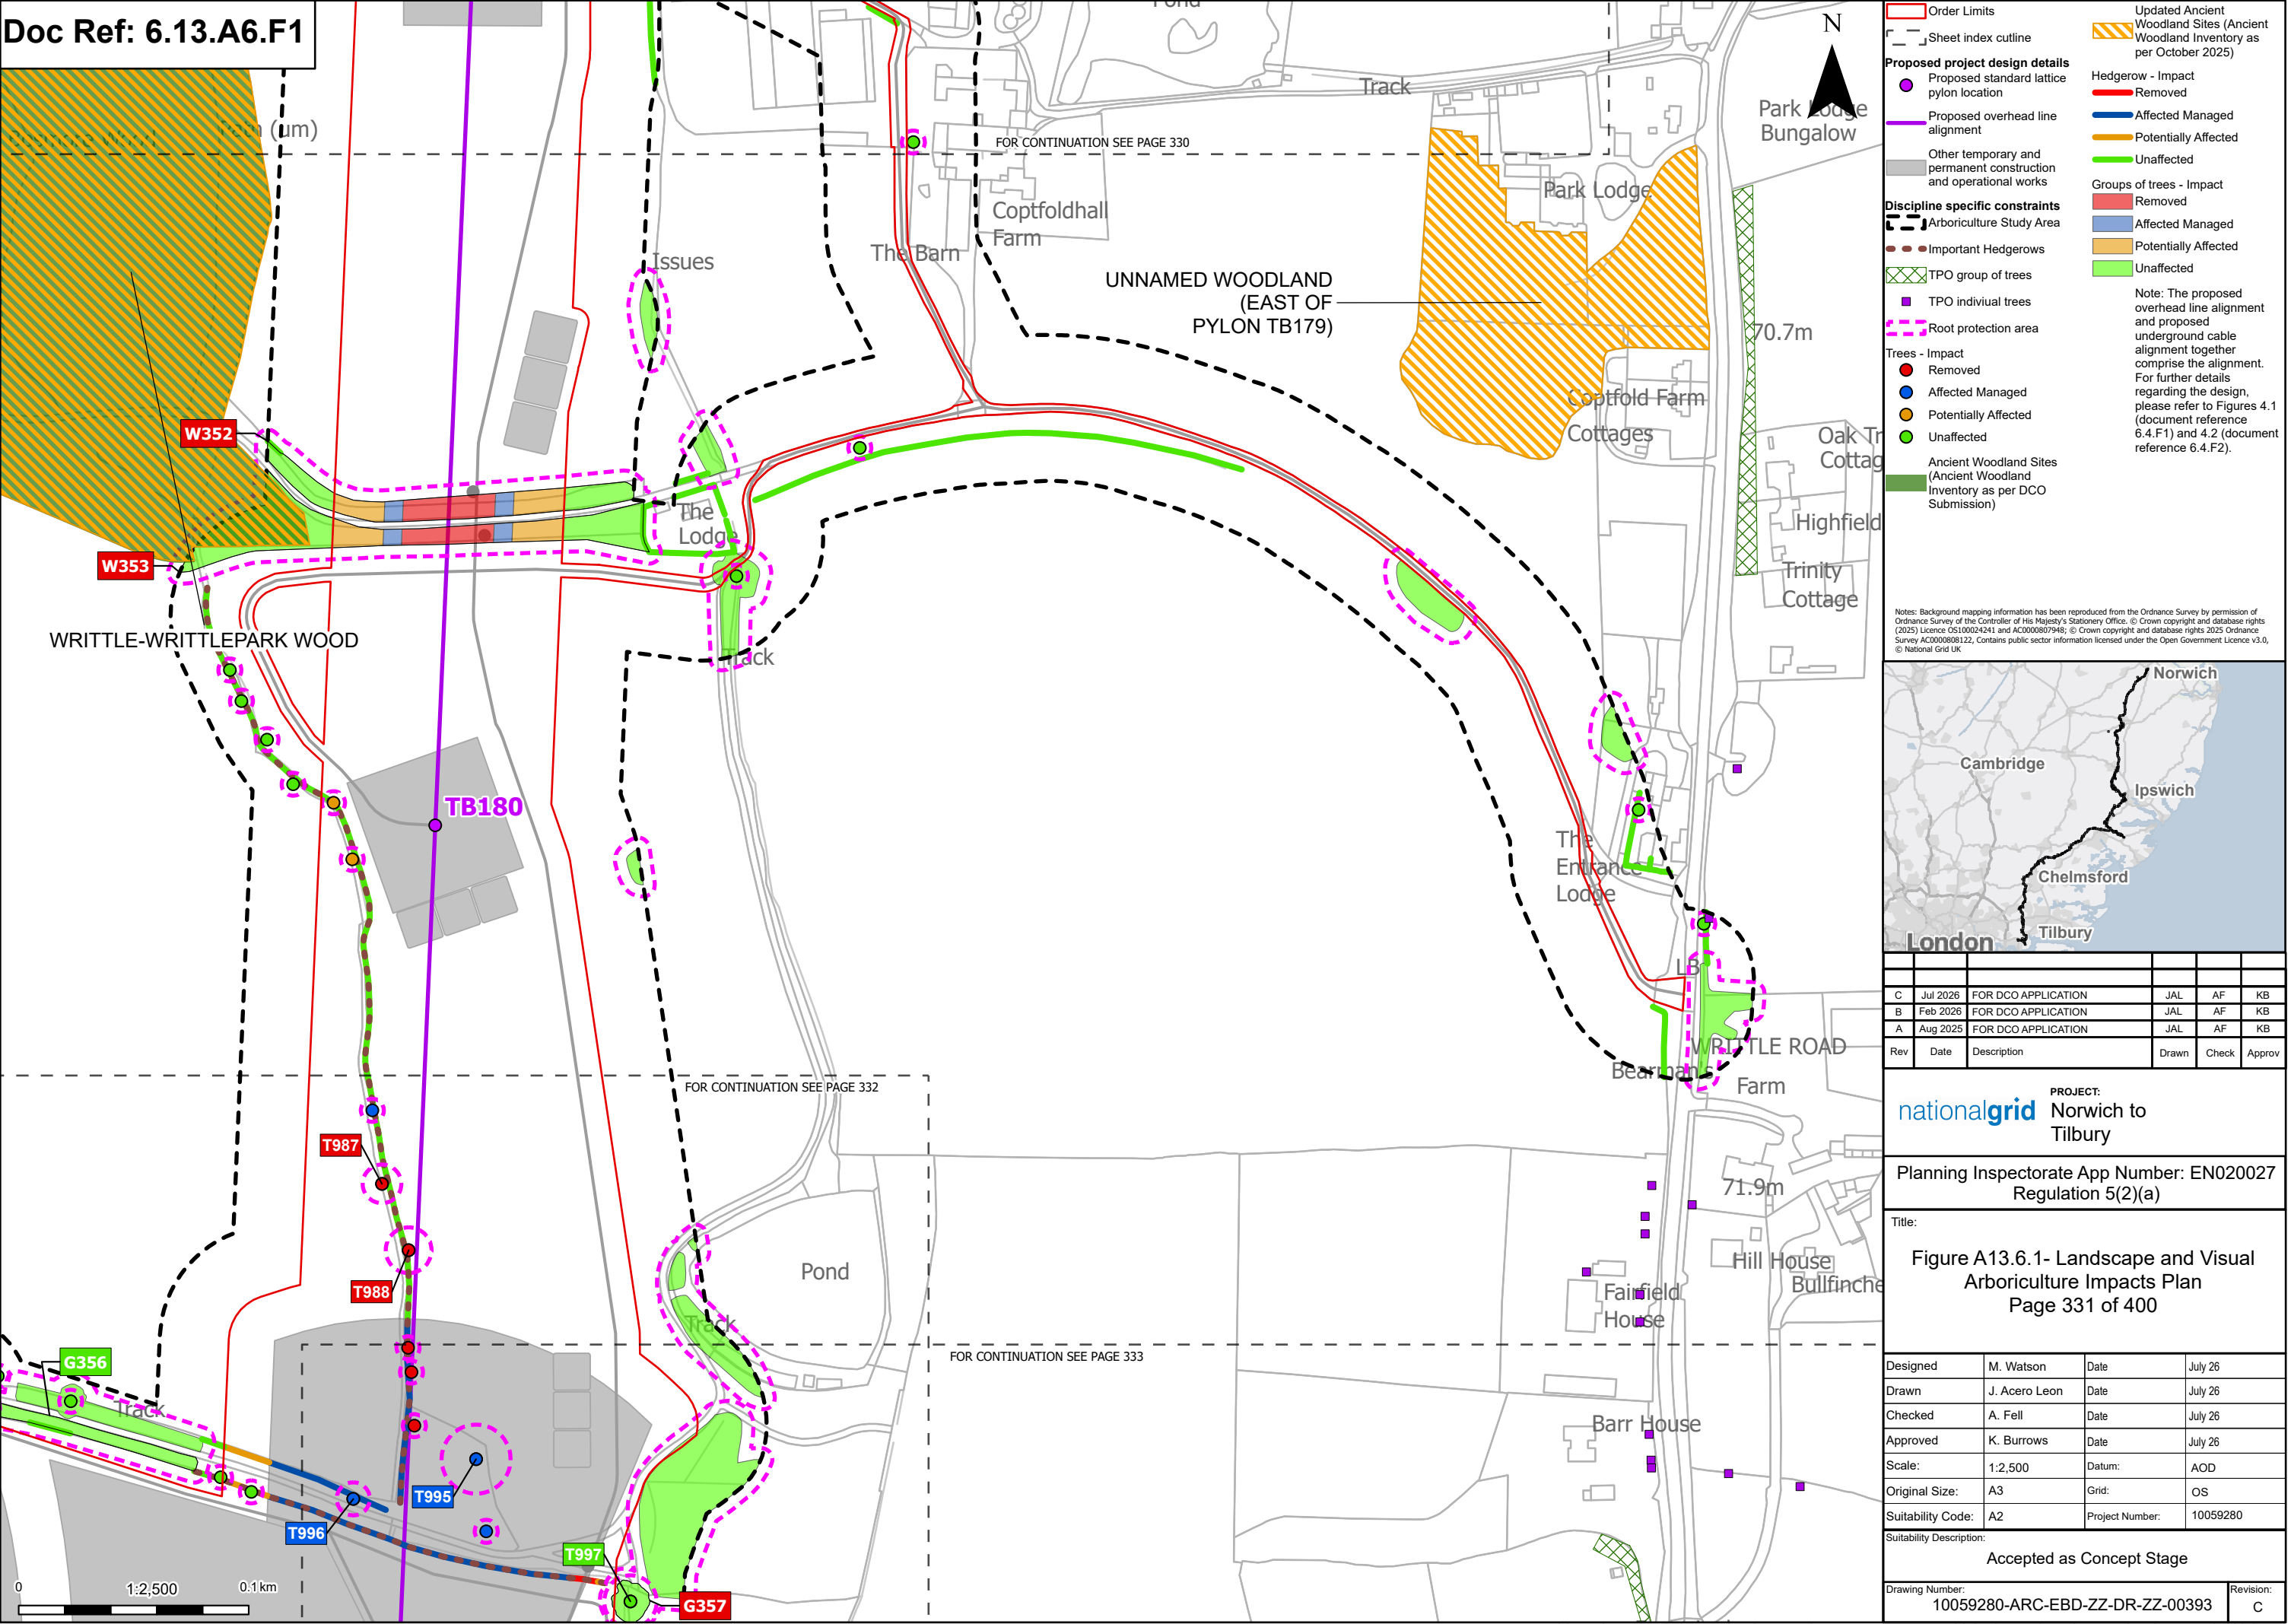

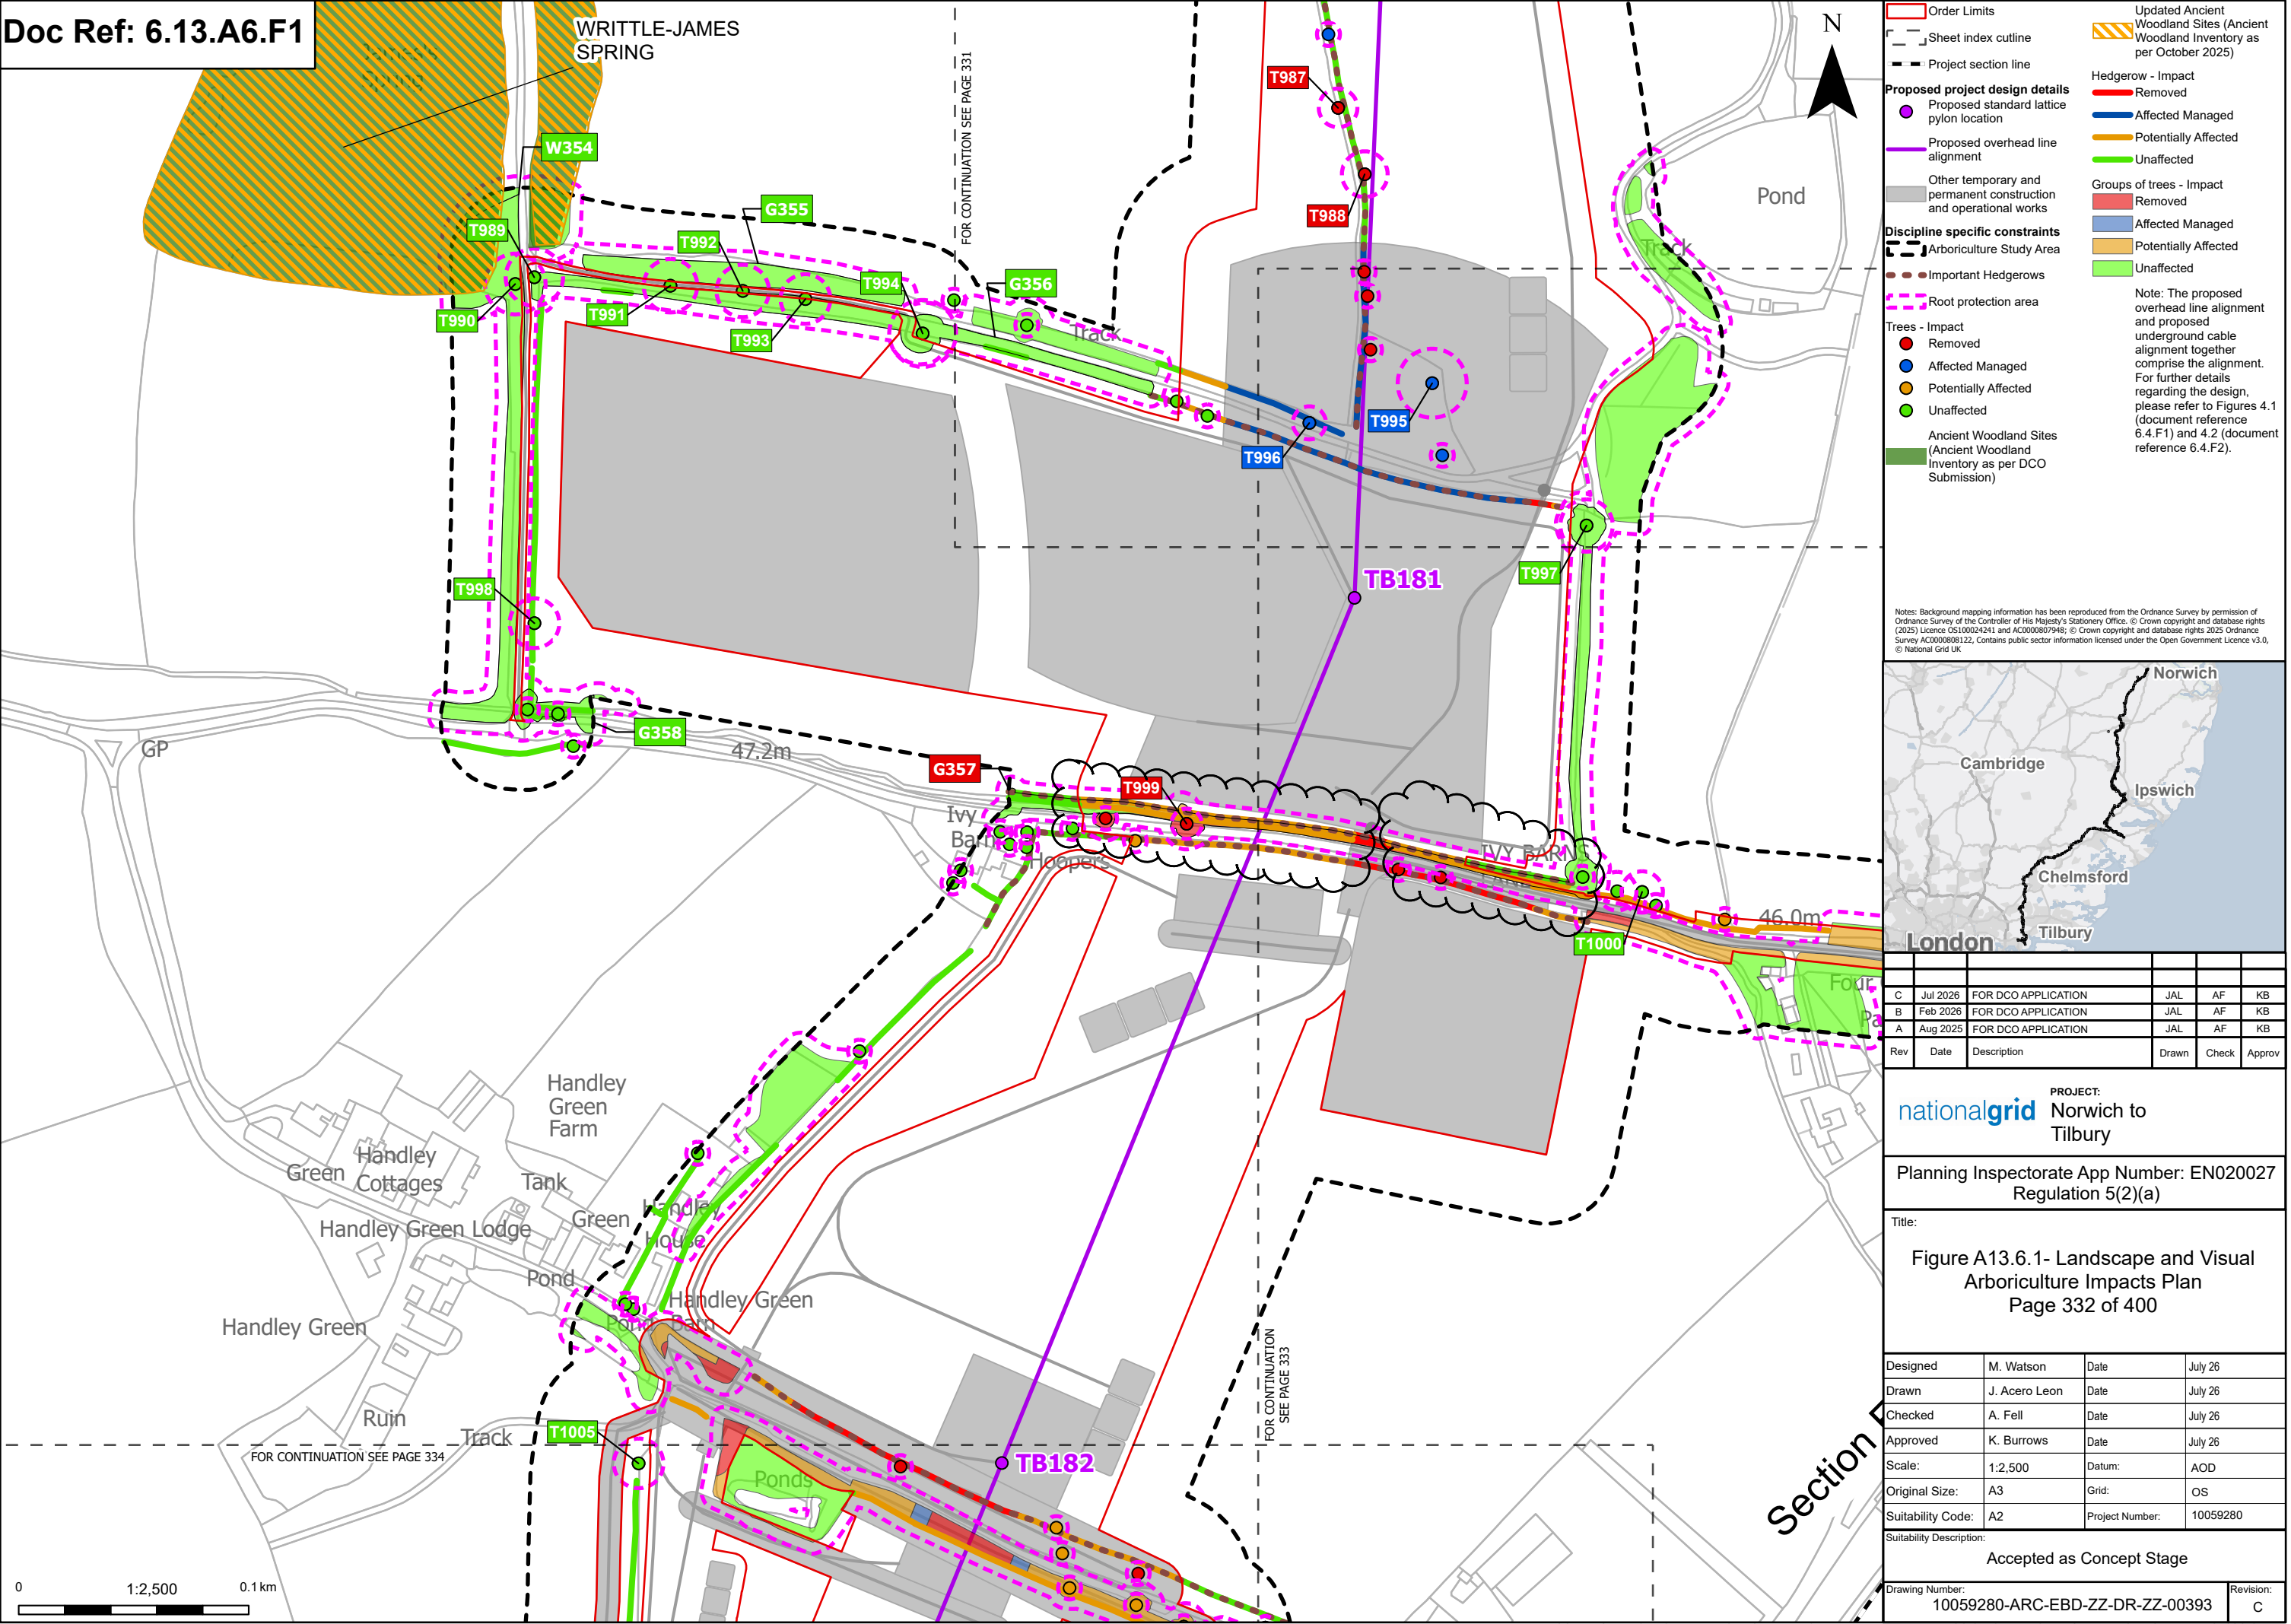

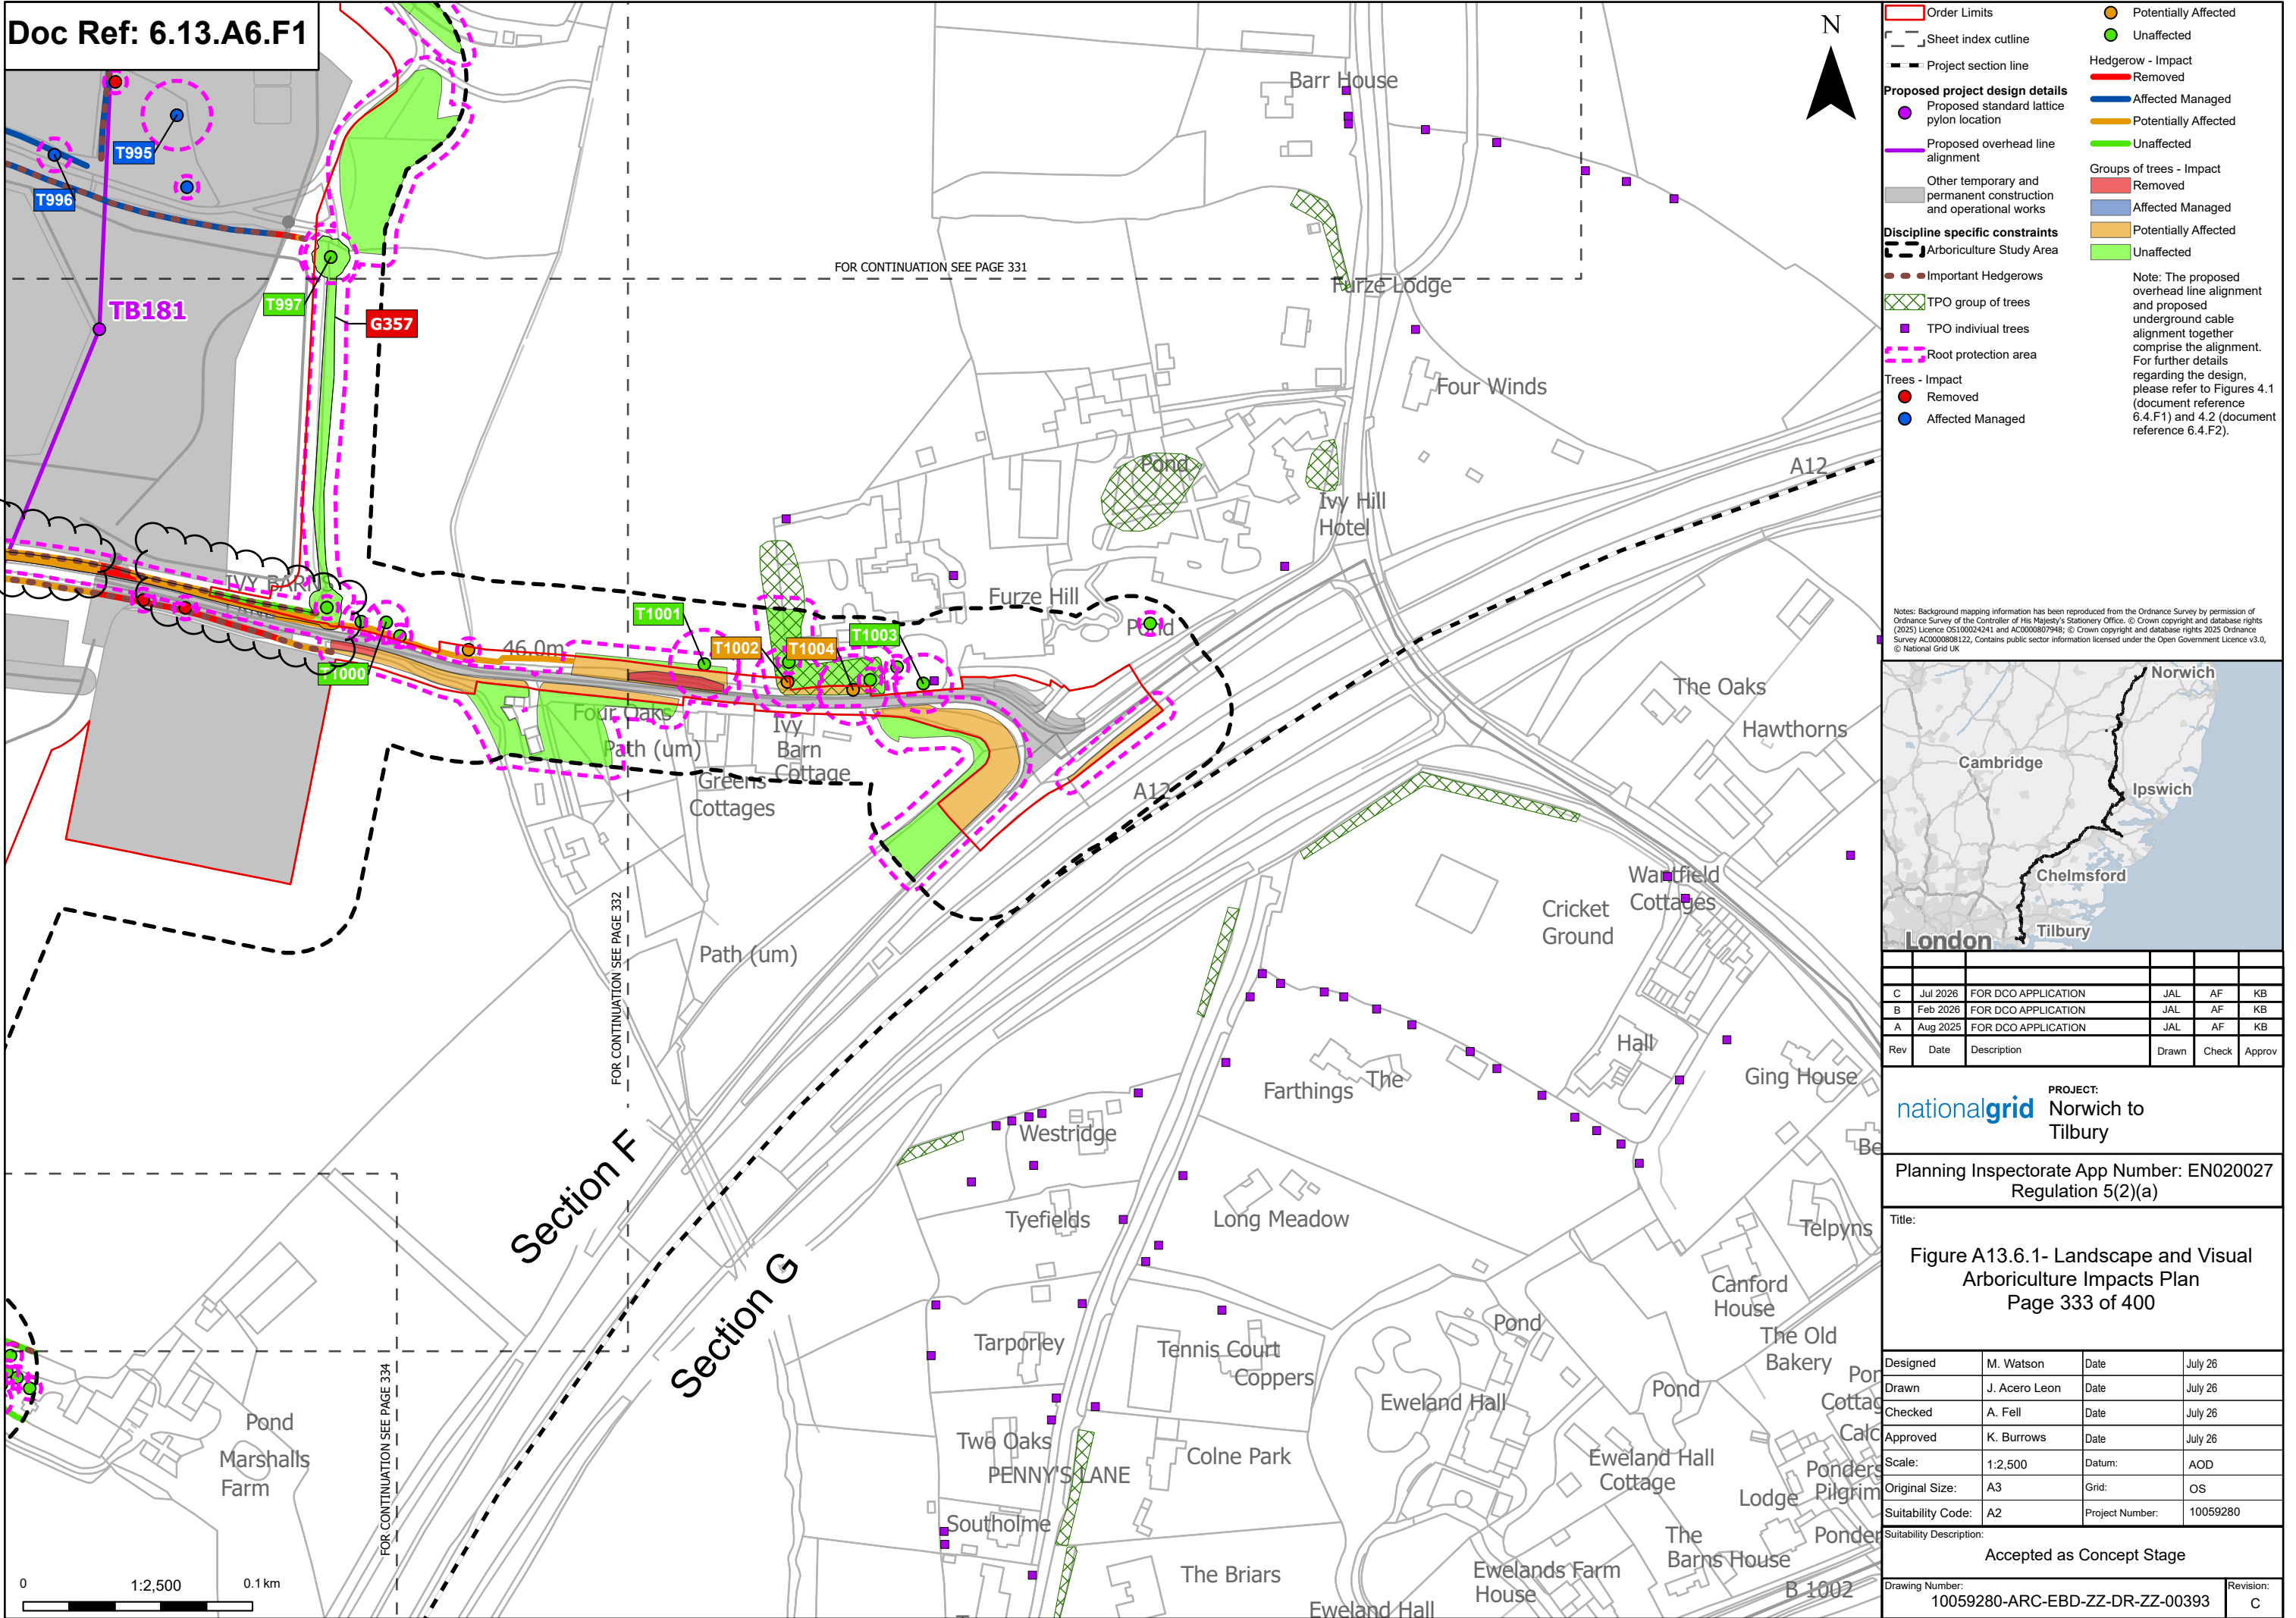

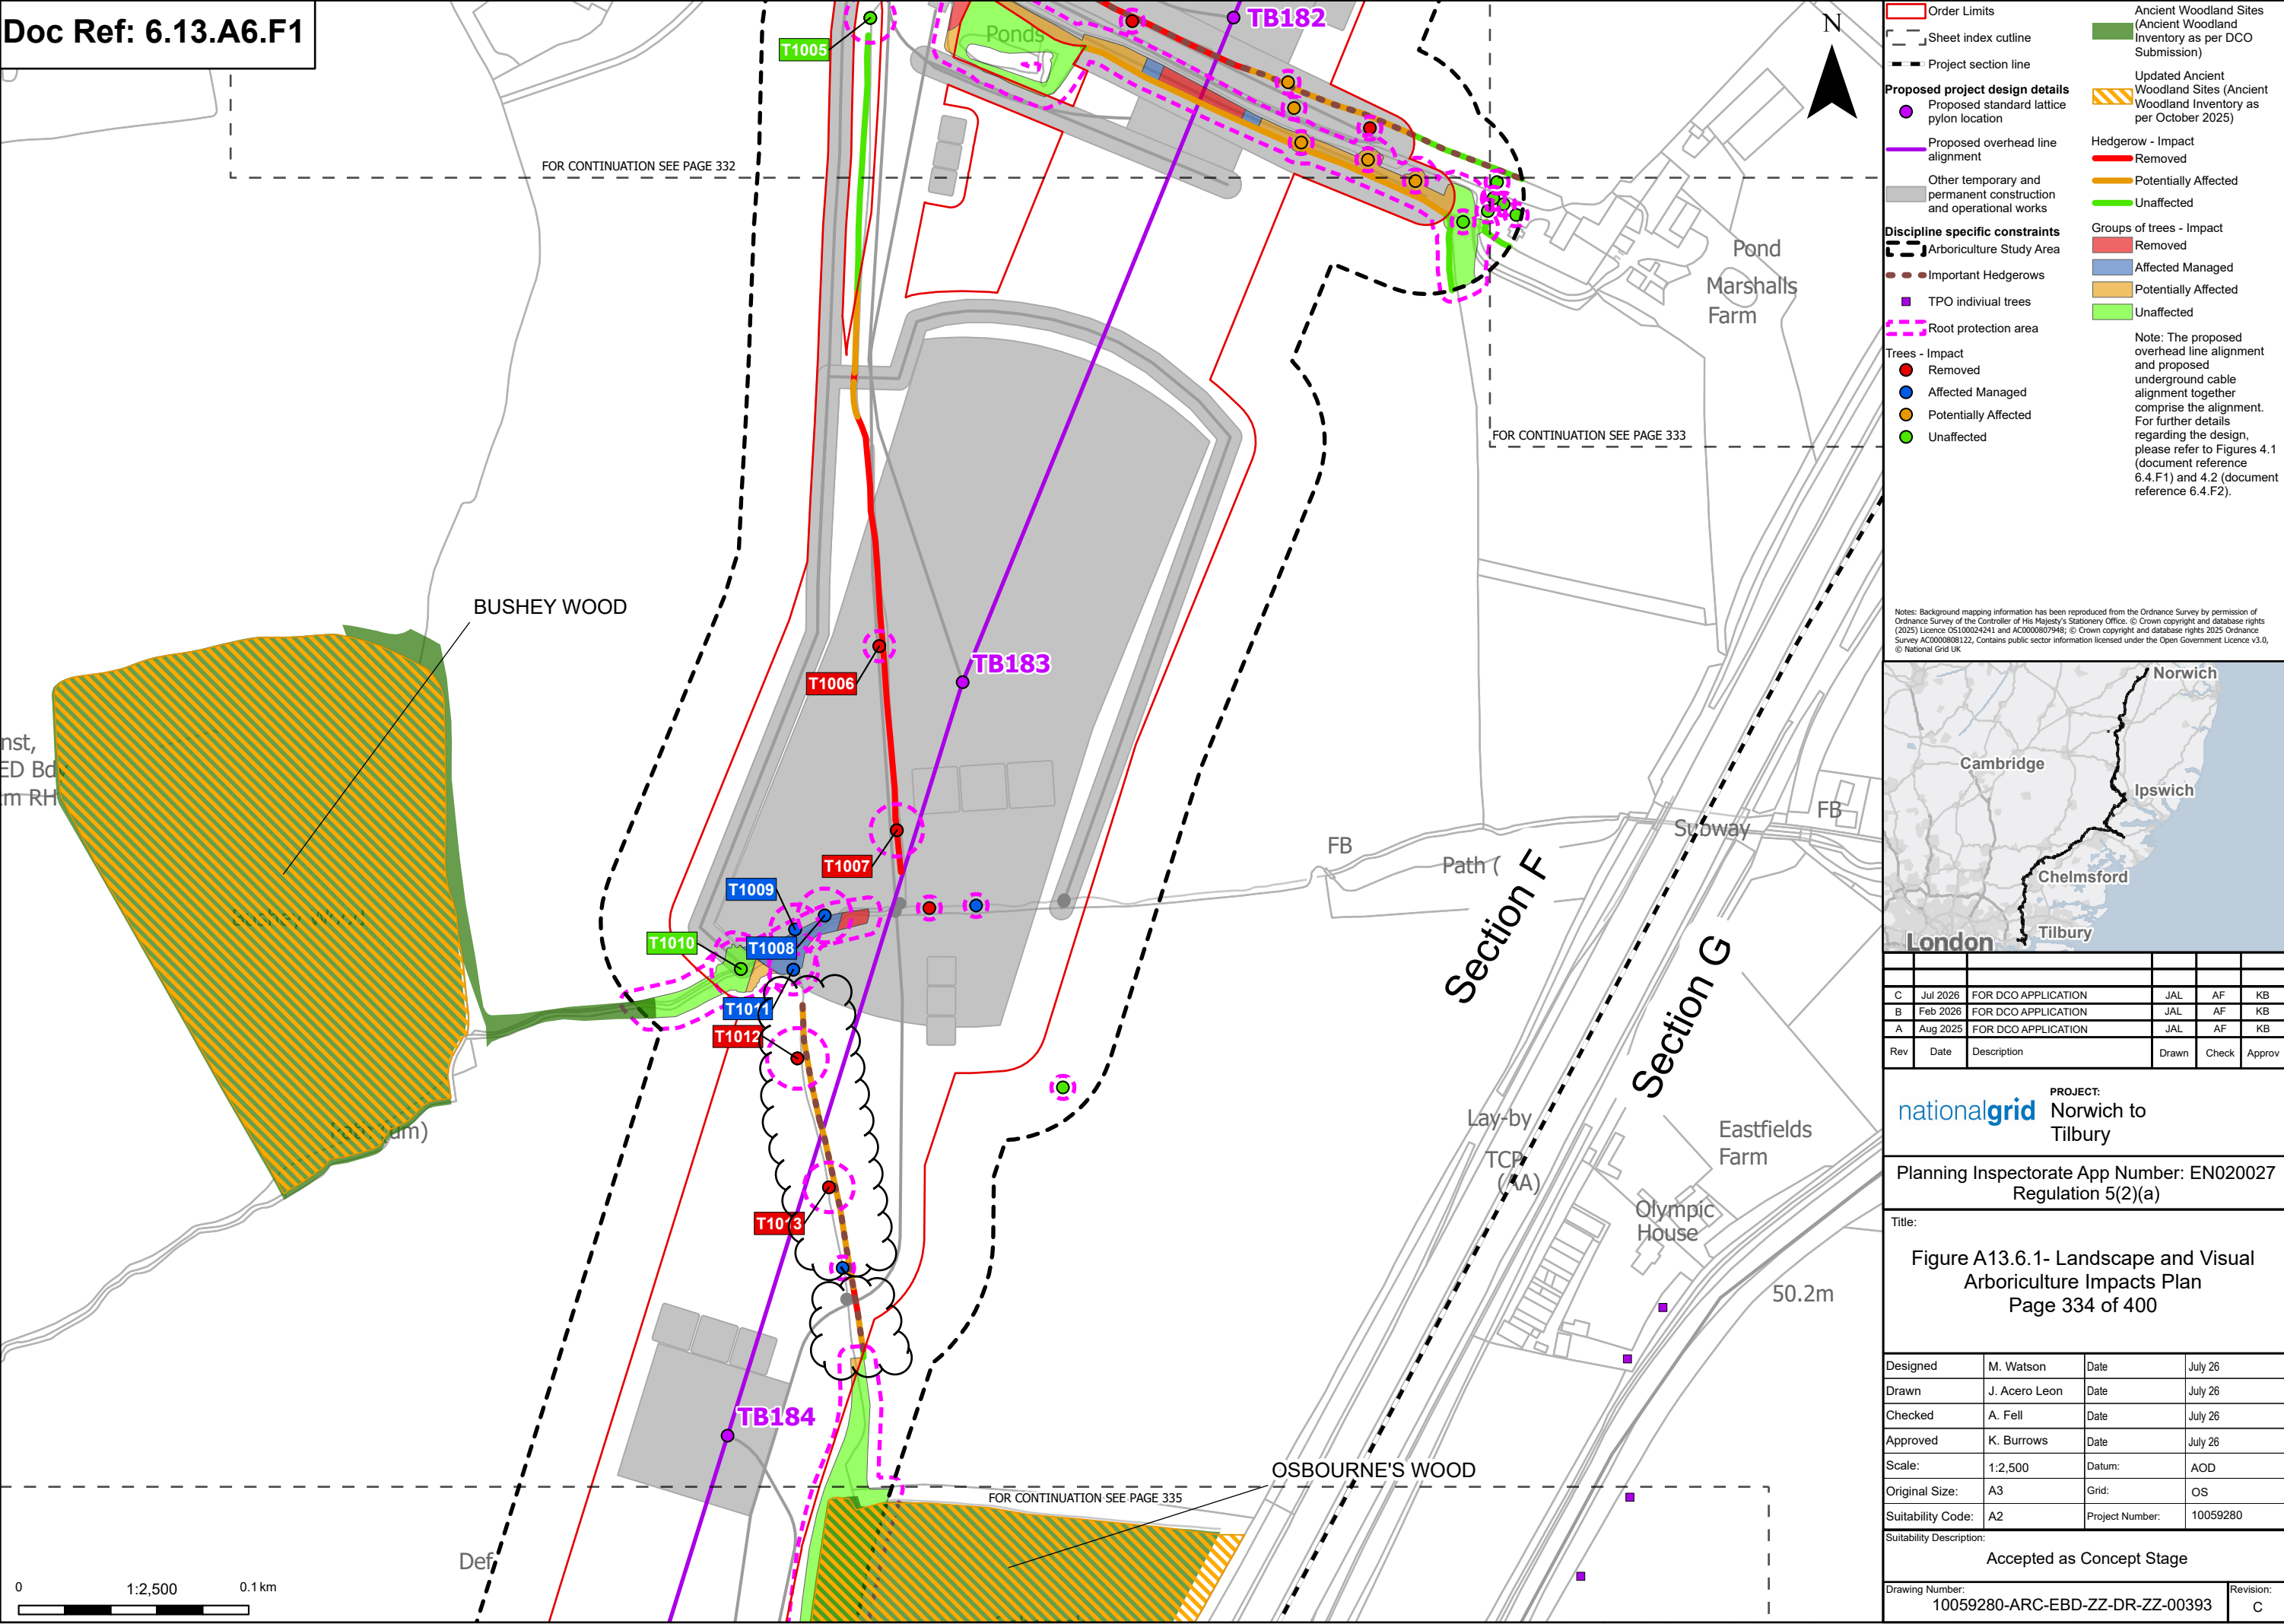

C	Jul 2026	FOR DCO APPLICATION	JAL	AF	KB
B	Feb 2026	FOR DCO APPLICATION	JAL	AF	KB
A	Aug 2025	FOR DCO APPLICATION	JAL	AF	KB
Rev	Date	Description	Drawn	Check	Approv

nationalgrid PROJECT: Norwich to Tilbury


Planning Inspectorate App Number: EN020027
Regulation 5(2)(a)


Title: **Figure A13.6.1- Landscape and Visual
Arboriculture Impacts Plan**
Page 335 of 400


Designed	M. Watson	Date	July 26
Drawn	J. Acero Leon	Date	July 26
Checked	A. Fell	Date	July 26
Approved	K. Burrows	Date	July 26
Scale:	1:2,500	Datum:	AOD
Original Size:	A3	Grid:	OS
Suitability Code:	A2	Project Number:	10059280

Suitability Description:	Accepted as Concept Stage
--------------------------	---------------------------

Drawing Number: 10059280-ARC-EBD-ZZ-DR-ZZ-00393	Revision: C
--	----------------

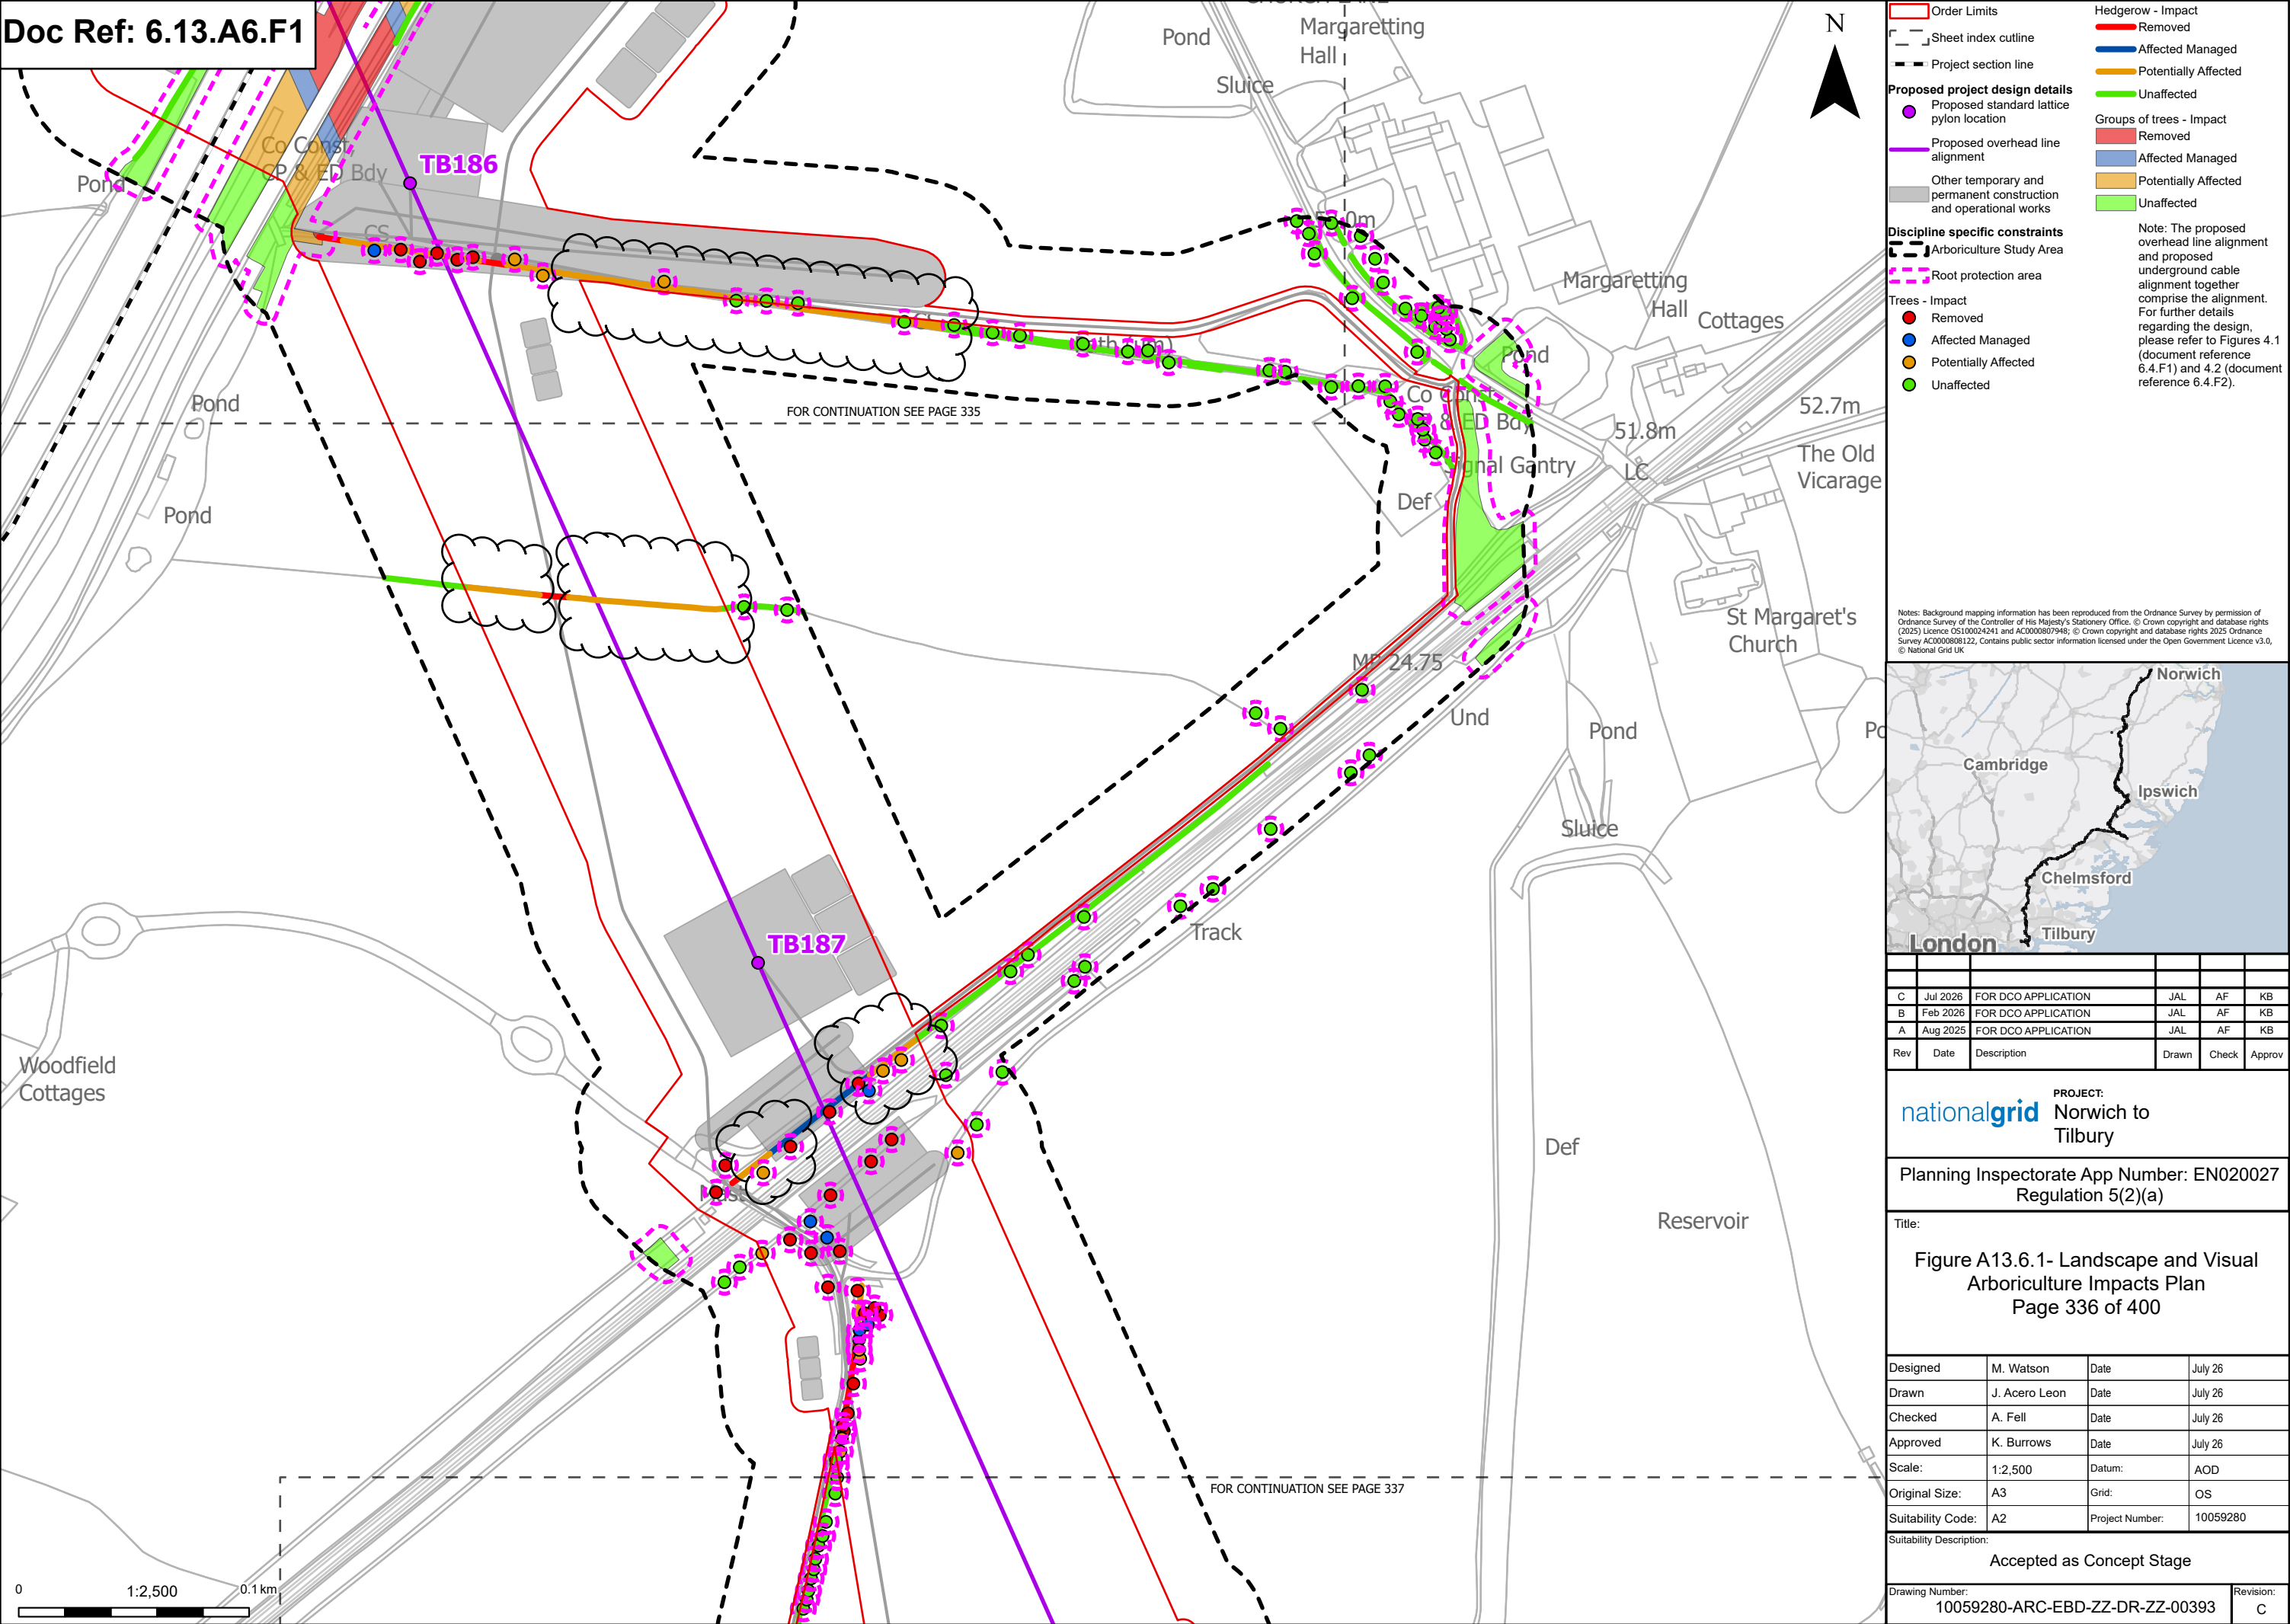

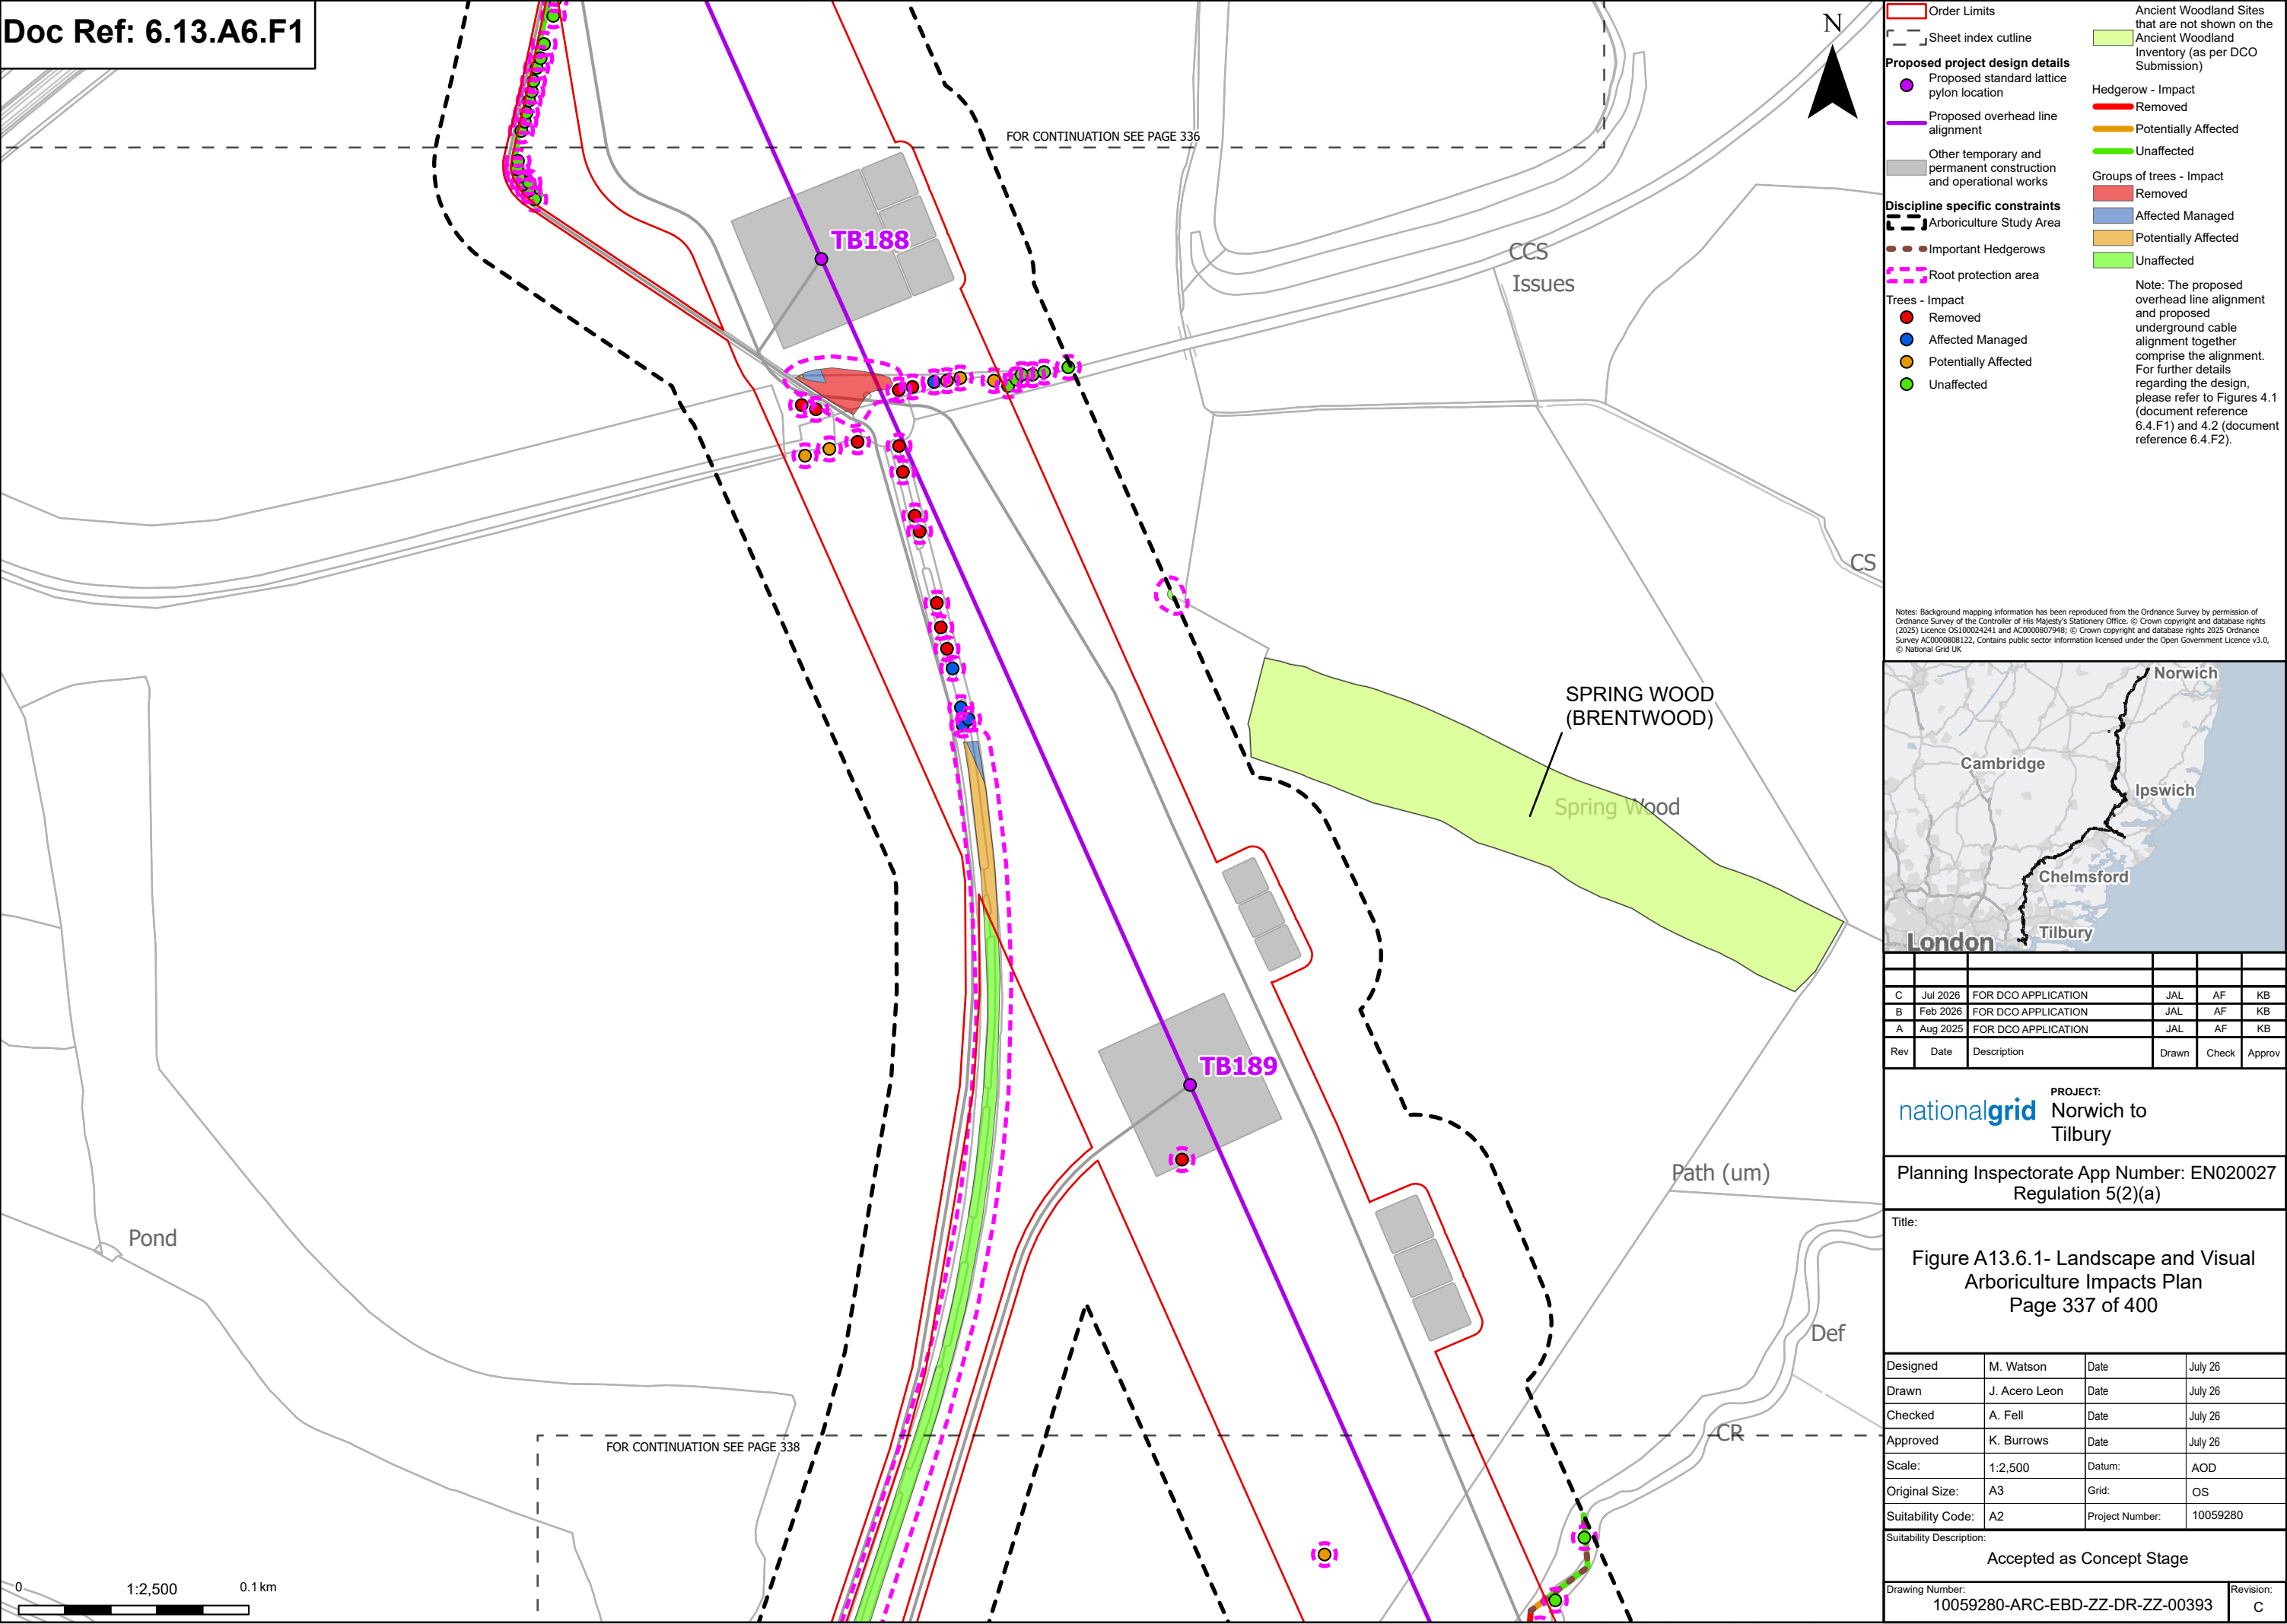

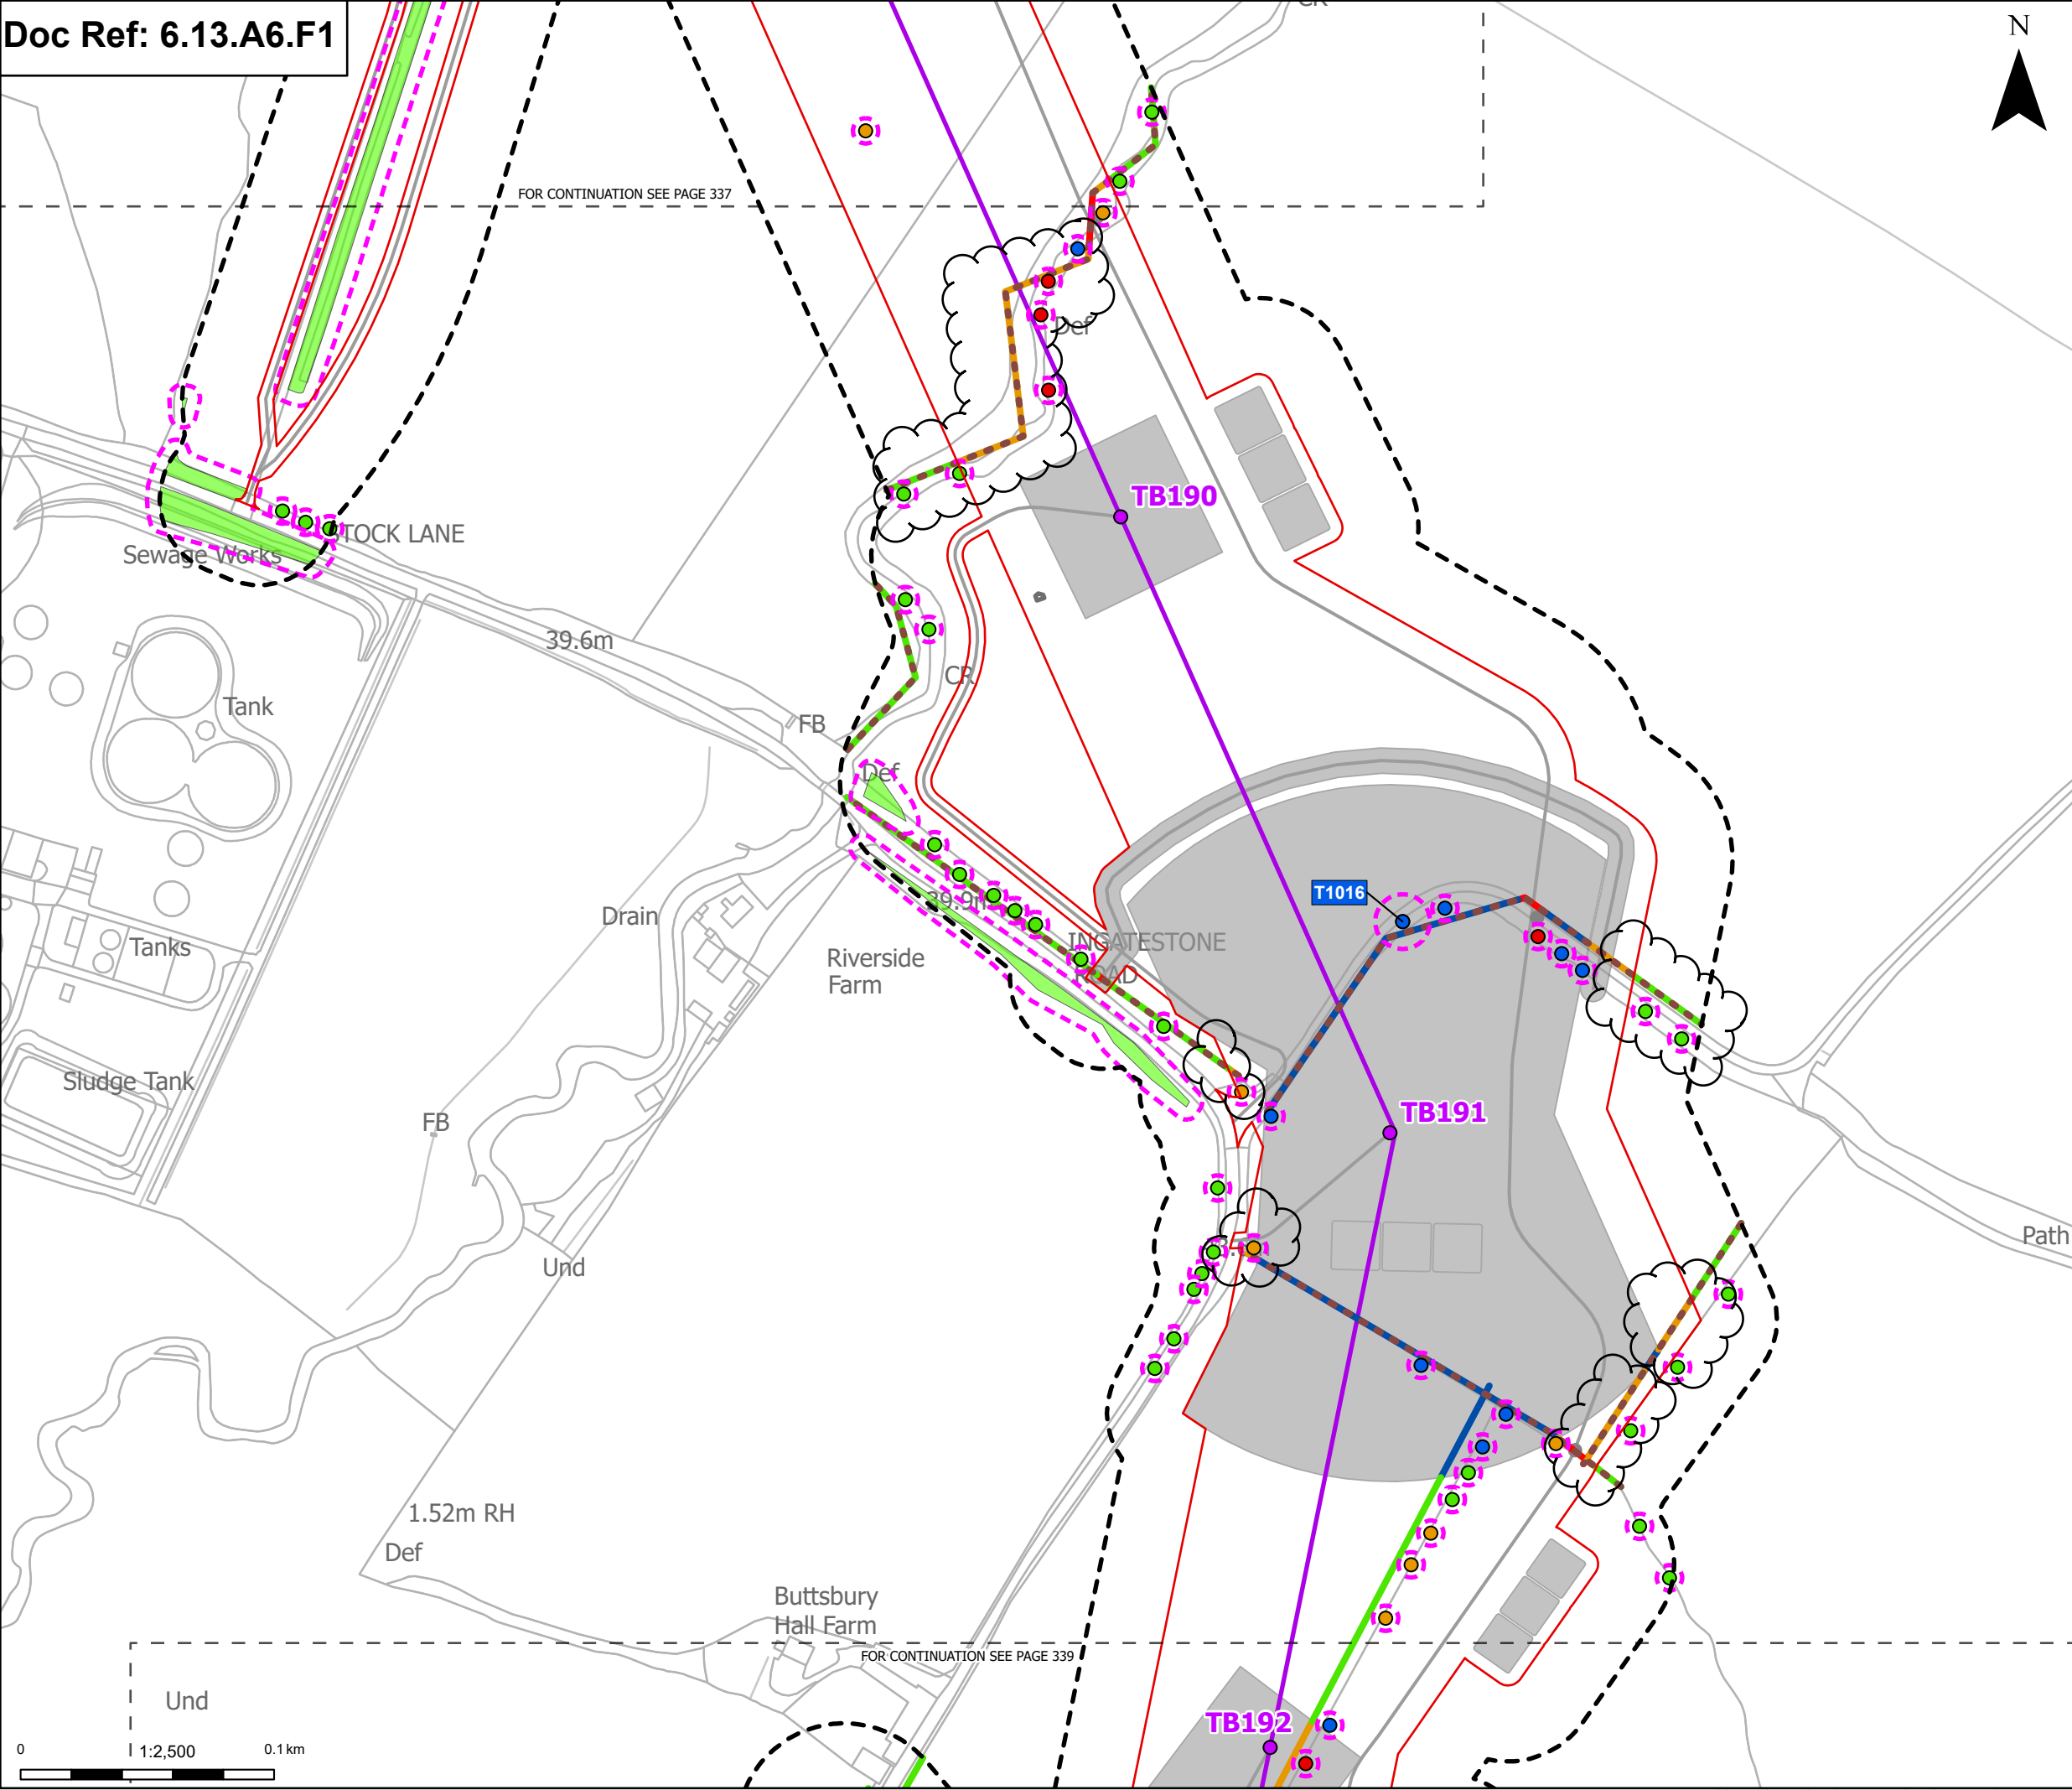

Order Limits

Sheet index cutline

Proposed project design details

Proposed standard lattice pylon location

Proposed overhead line alignment

Environmental mitigation

Other temporary and permanent construction and operational works

Discipline specific constraints

Arboriculture Study Area

Important Hedgerows

Root protection area

Trees - Impact

Removed

Affected Managed

Potentially Affected

Unaffected

Hedgerow - Impact

Removed

Affected Managed

Potentially Affected

Unaffected

Groups of trees - Impact

Unaffected

Note: The proposed overhead line alignment and proposed underground cable alignment together comprise the alignment. For further details regarding the design, please refer to Figures 4.1 (document reference 6.4.F1) and 4.2 (document reference 6.4.F2).

Notes: Background mapping information has been reproduced from the Ordnance Survey by permission of Ordnance Survey of the Controller of His Majesty's Stationery Office. © Crown copyright and database rights (2025) Licence OS100024241 and AC0000807948; © Crown copyright and database rights 2025 Ordnance Survey AC0000808122. Contains public sector information licensed under the Open Government Licence v3.0, © National Grid UK

Rev	Date	Description	Drawn	Check	Approv
C	Jul 2026	FOR DCO APPLICATION	JAL	AF	KB
B	Feb 2026	FOR DCO APPLICATION	JAL	AF	KB
A	Aug 2025	FOR DCO APPLICATION	JAL	AF	KB

PROJECT:

nationalgrid Norwich to Tilbury

Planning Inspectorate App Number: EN020027
Regulation 5(2)(a)

Title:

Figure A13.6.1- Landscape and Visual Arboriculture Impacts Plan
Page 338 of 400

Designed	M. Watson	Date	July 26
Drawn	J. Acero Leon	Date	July 26
Checked	A. Fell	Date	July 26
Approved	K. Burrows	Date	July 26
Scale:	1:2,500	Datum:	AOD
Original Size:	A3	Grid:	OS
Suitability Code:	A2	Project Number:	10059280

Suitability Description:
Accepted as Concept Stage

Drawing Number:
10059280-ARC-EBD-ZZ-DR-ZZ-00393

Revision:
C


0


1:2,500


0.1 km

Print Date: 07-14-26 18:45:31

COPYRIGHT: NOT TO BE REPRODUCED WITHOUT THE WRITTEN PERMISSION OF NATIONAL GRID ELECTRICITY TRANSMISSION PLC

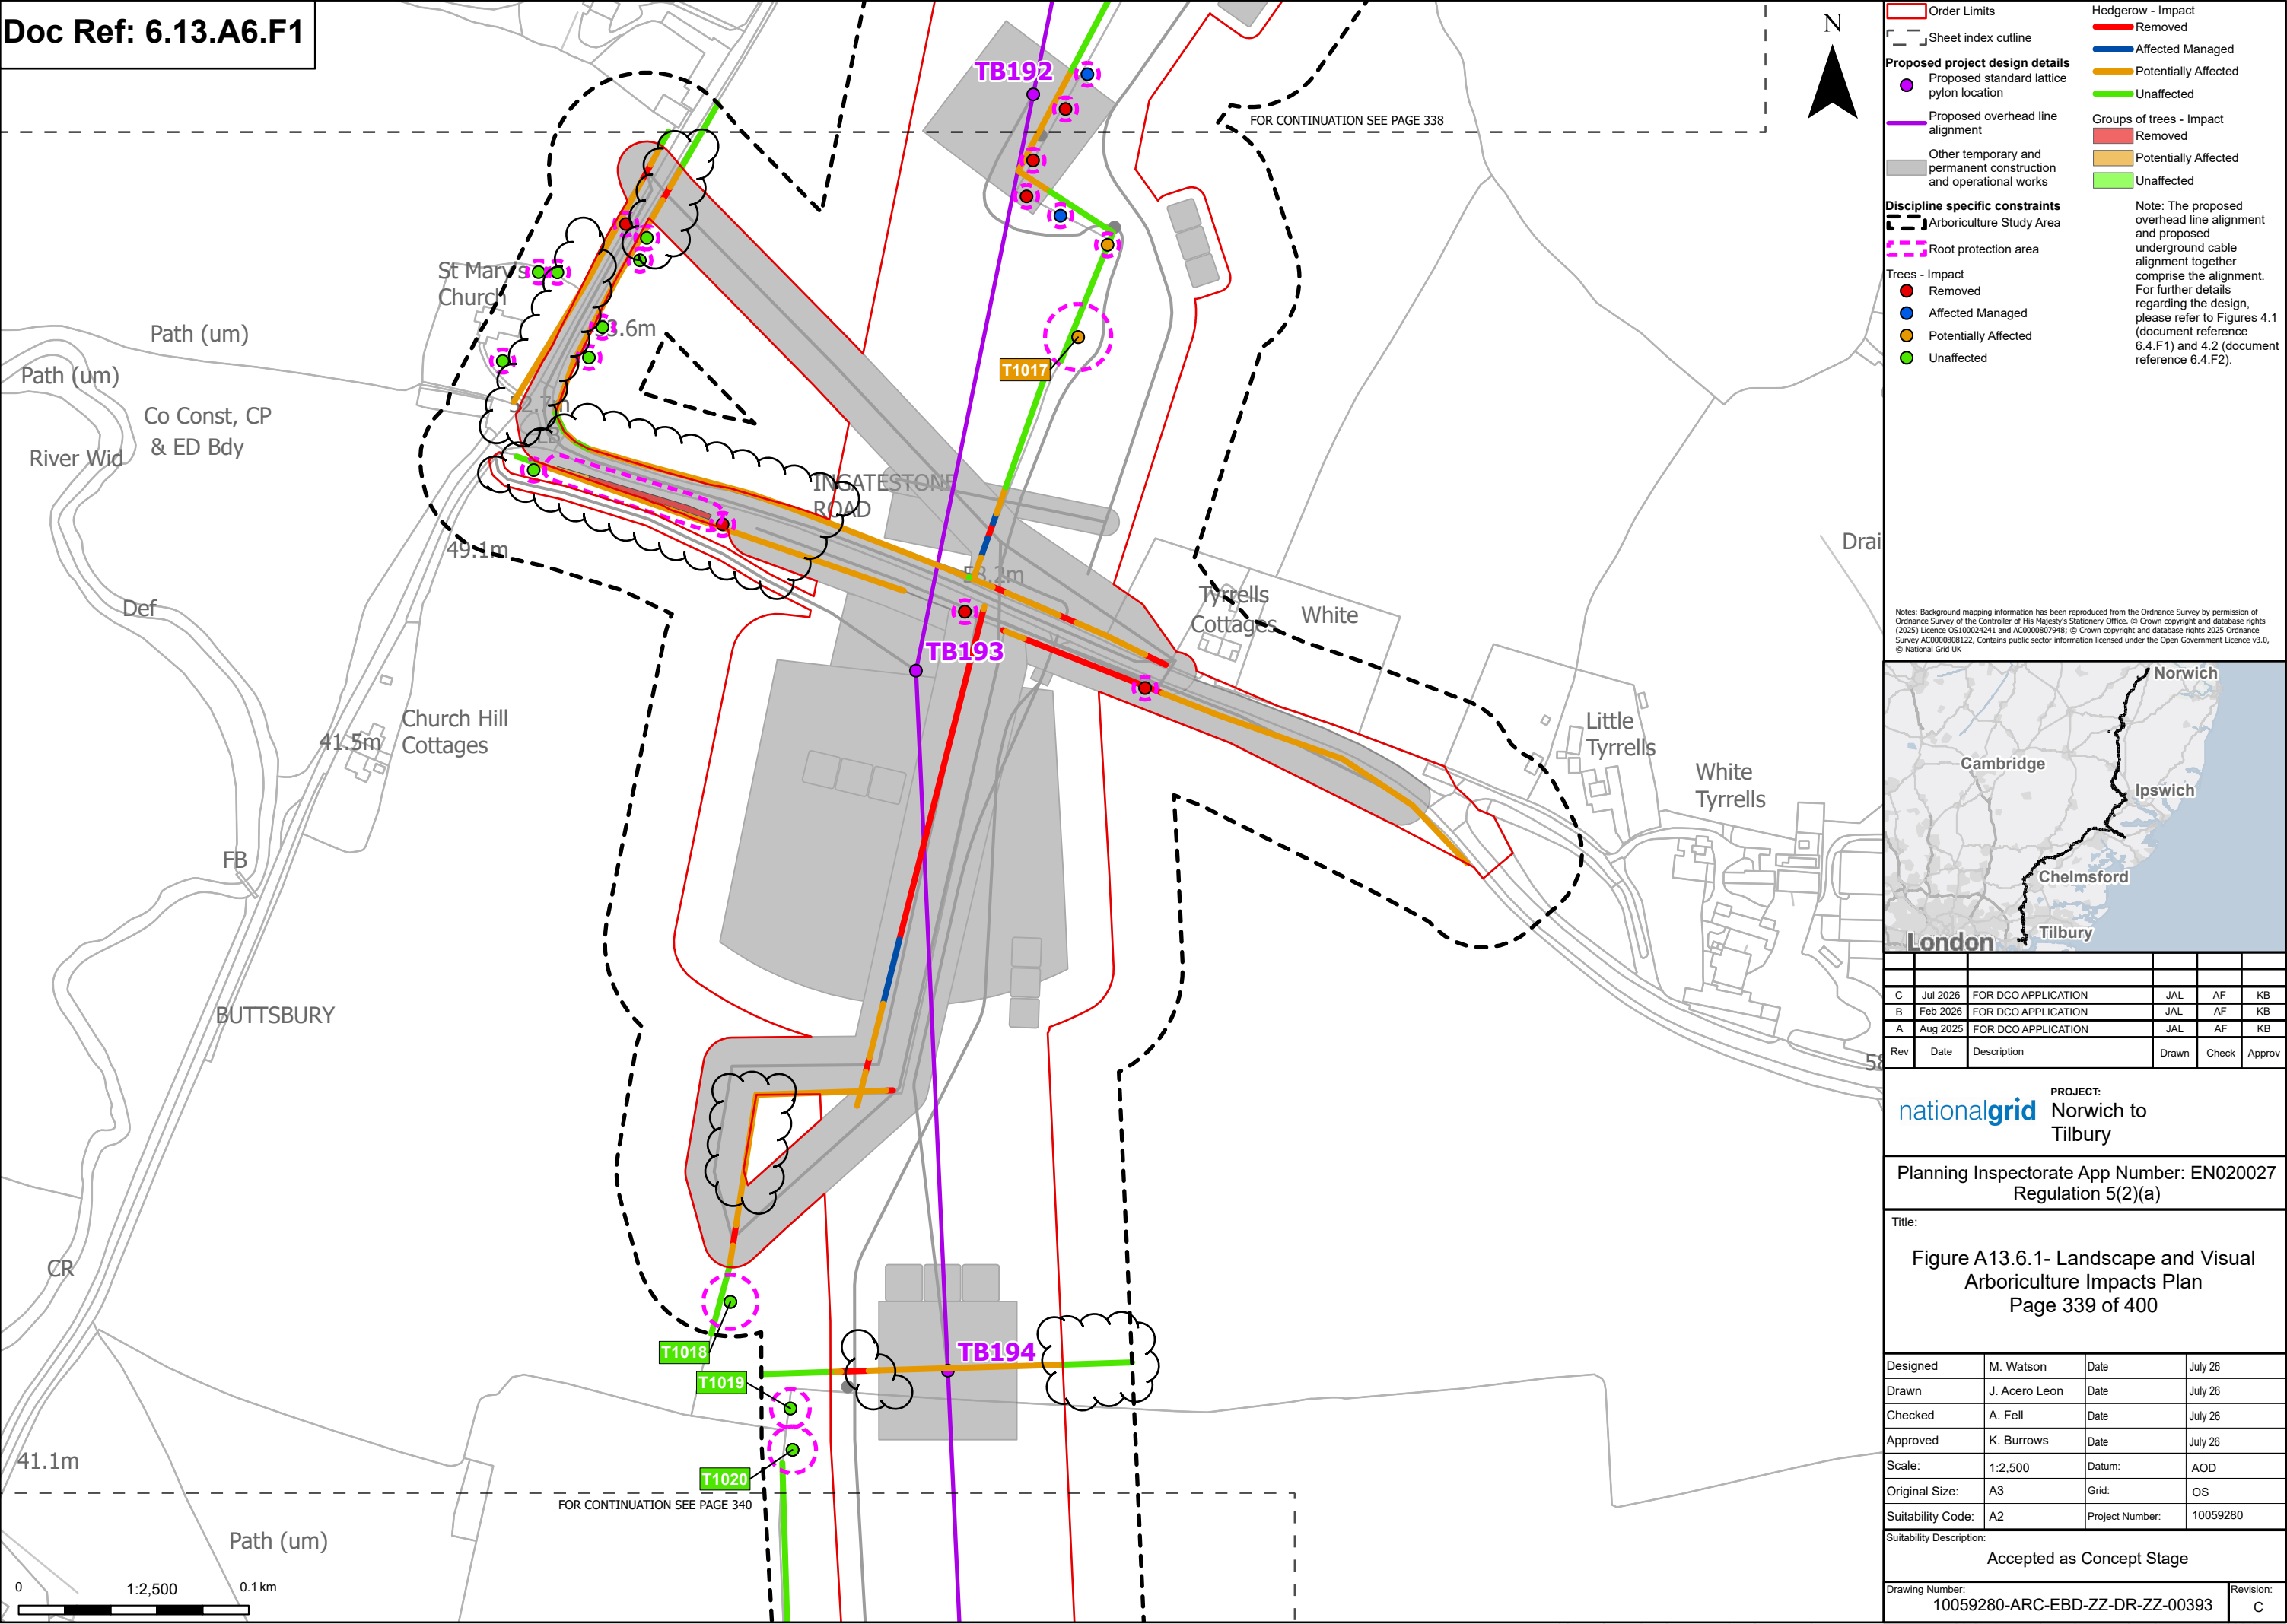

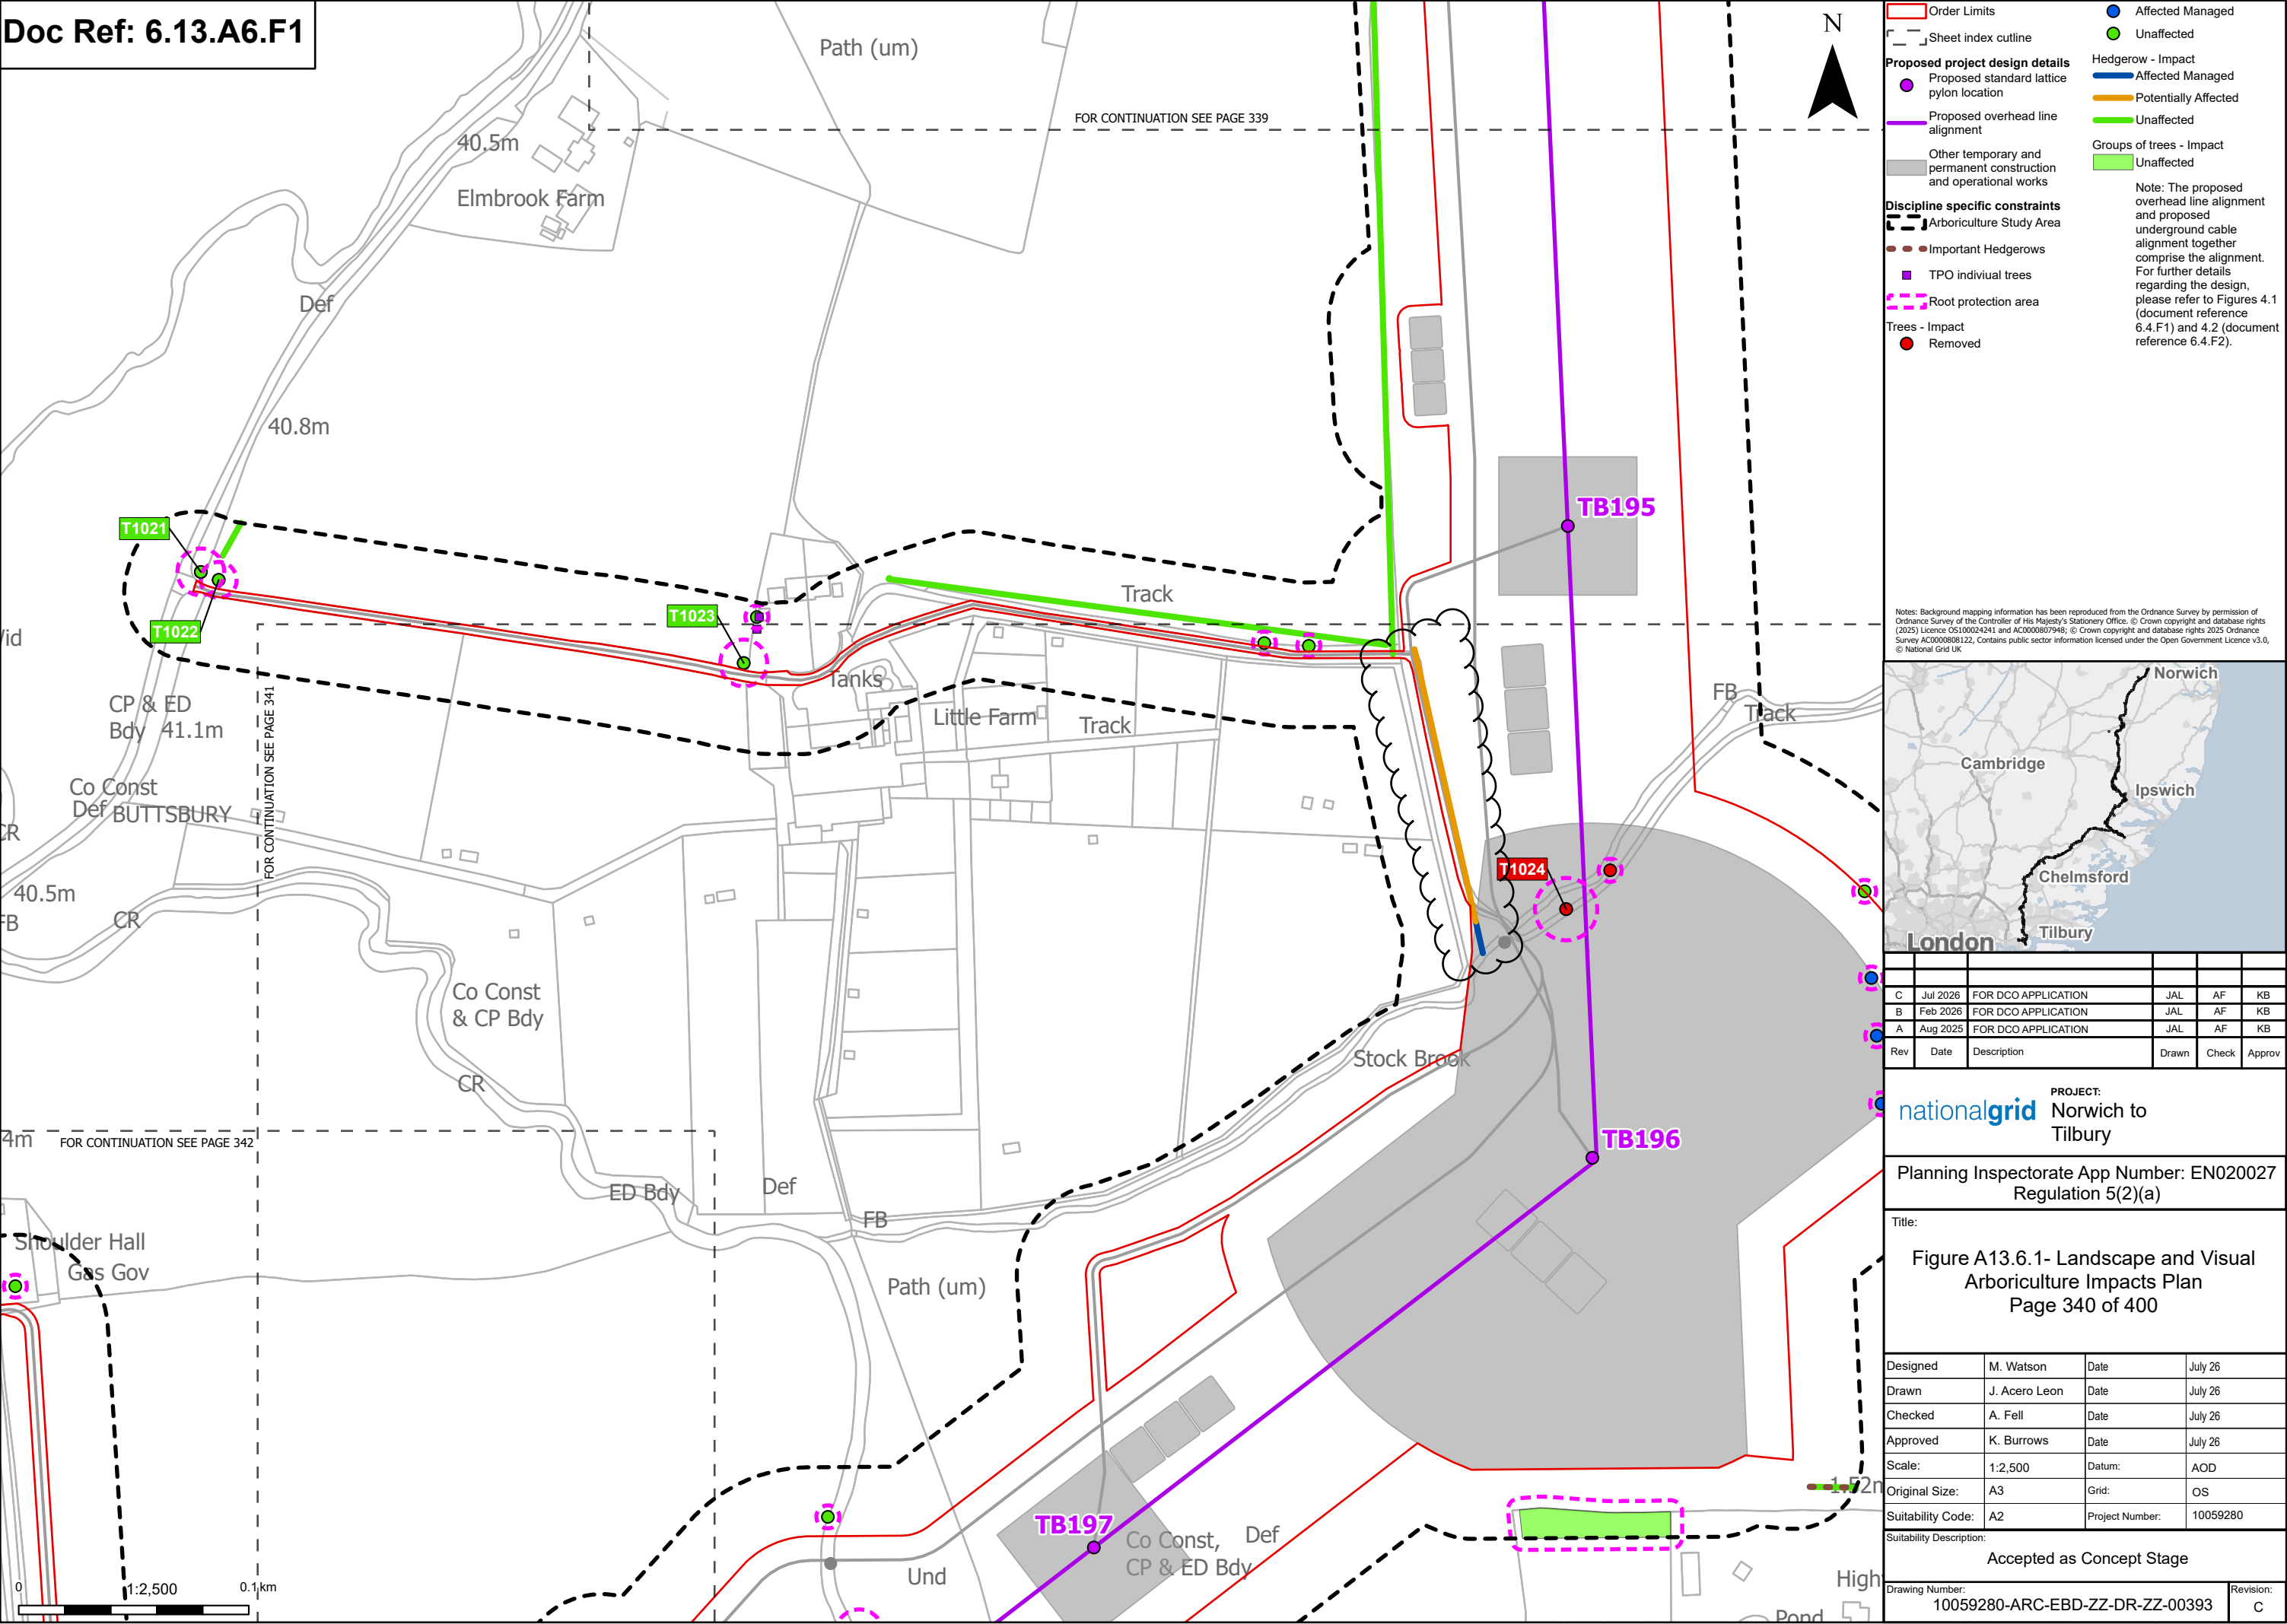

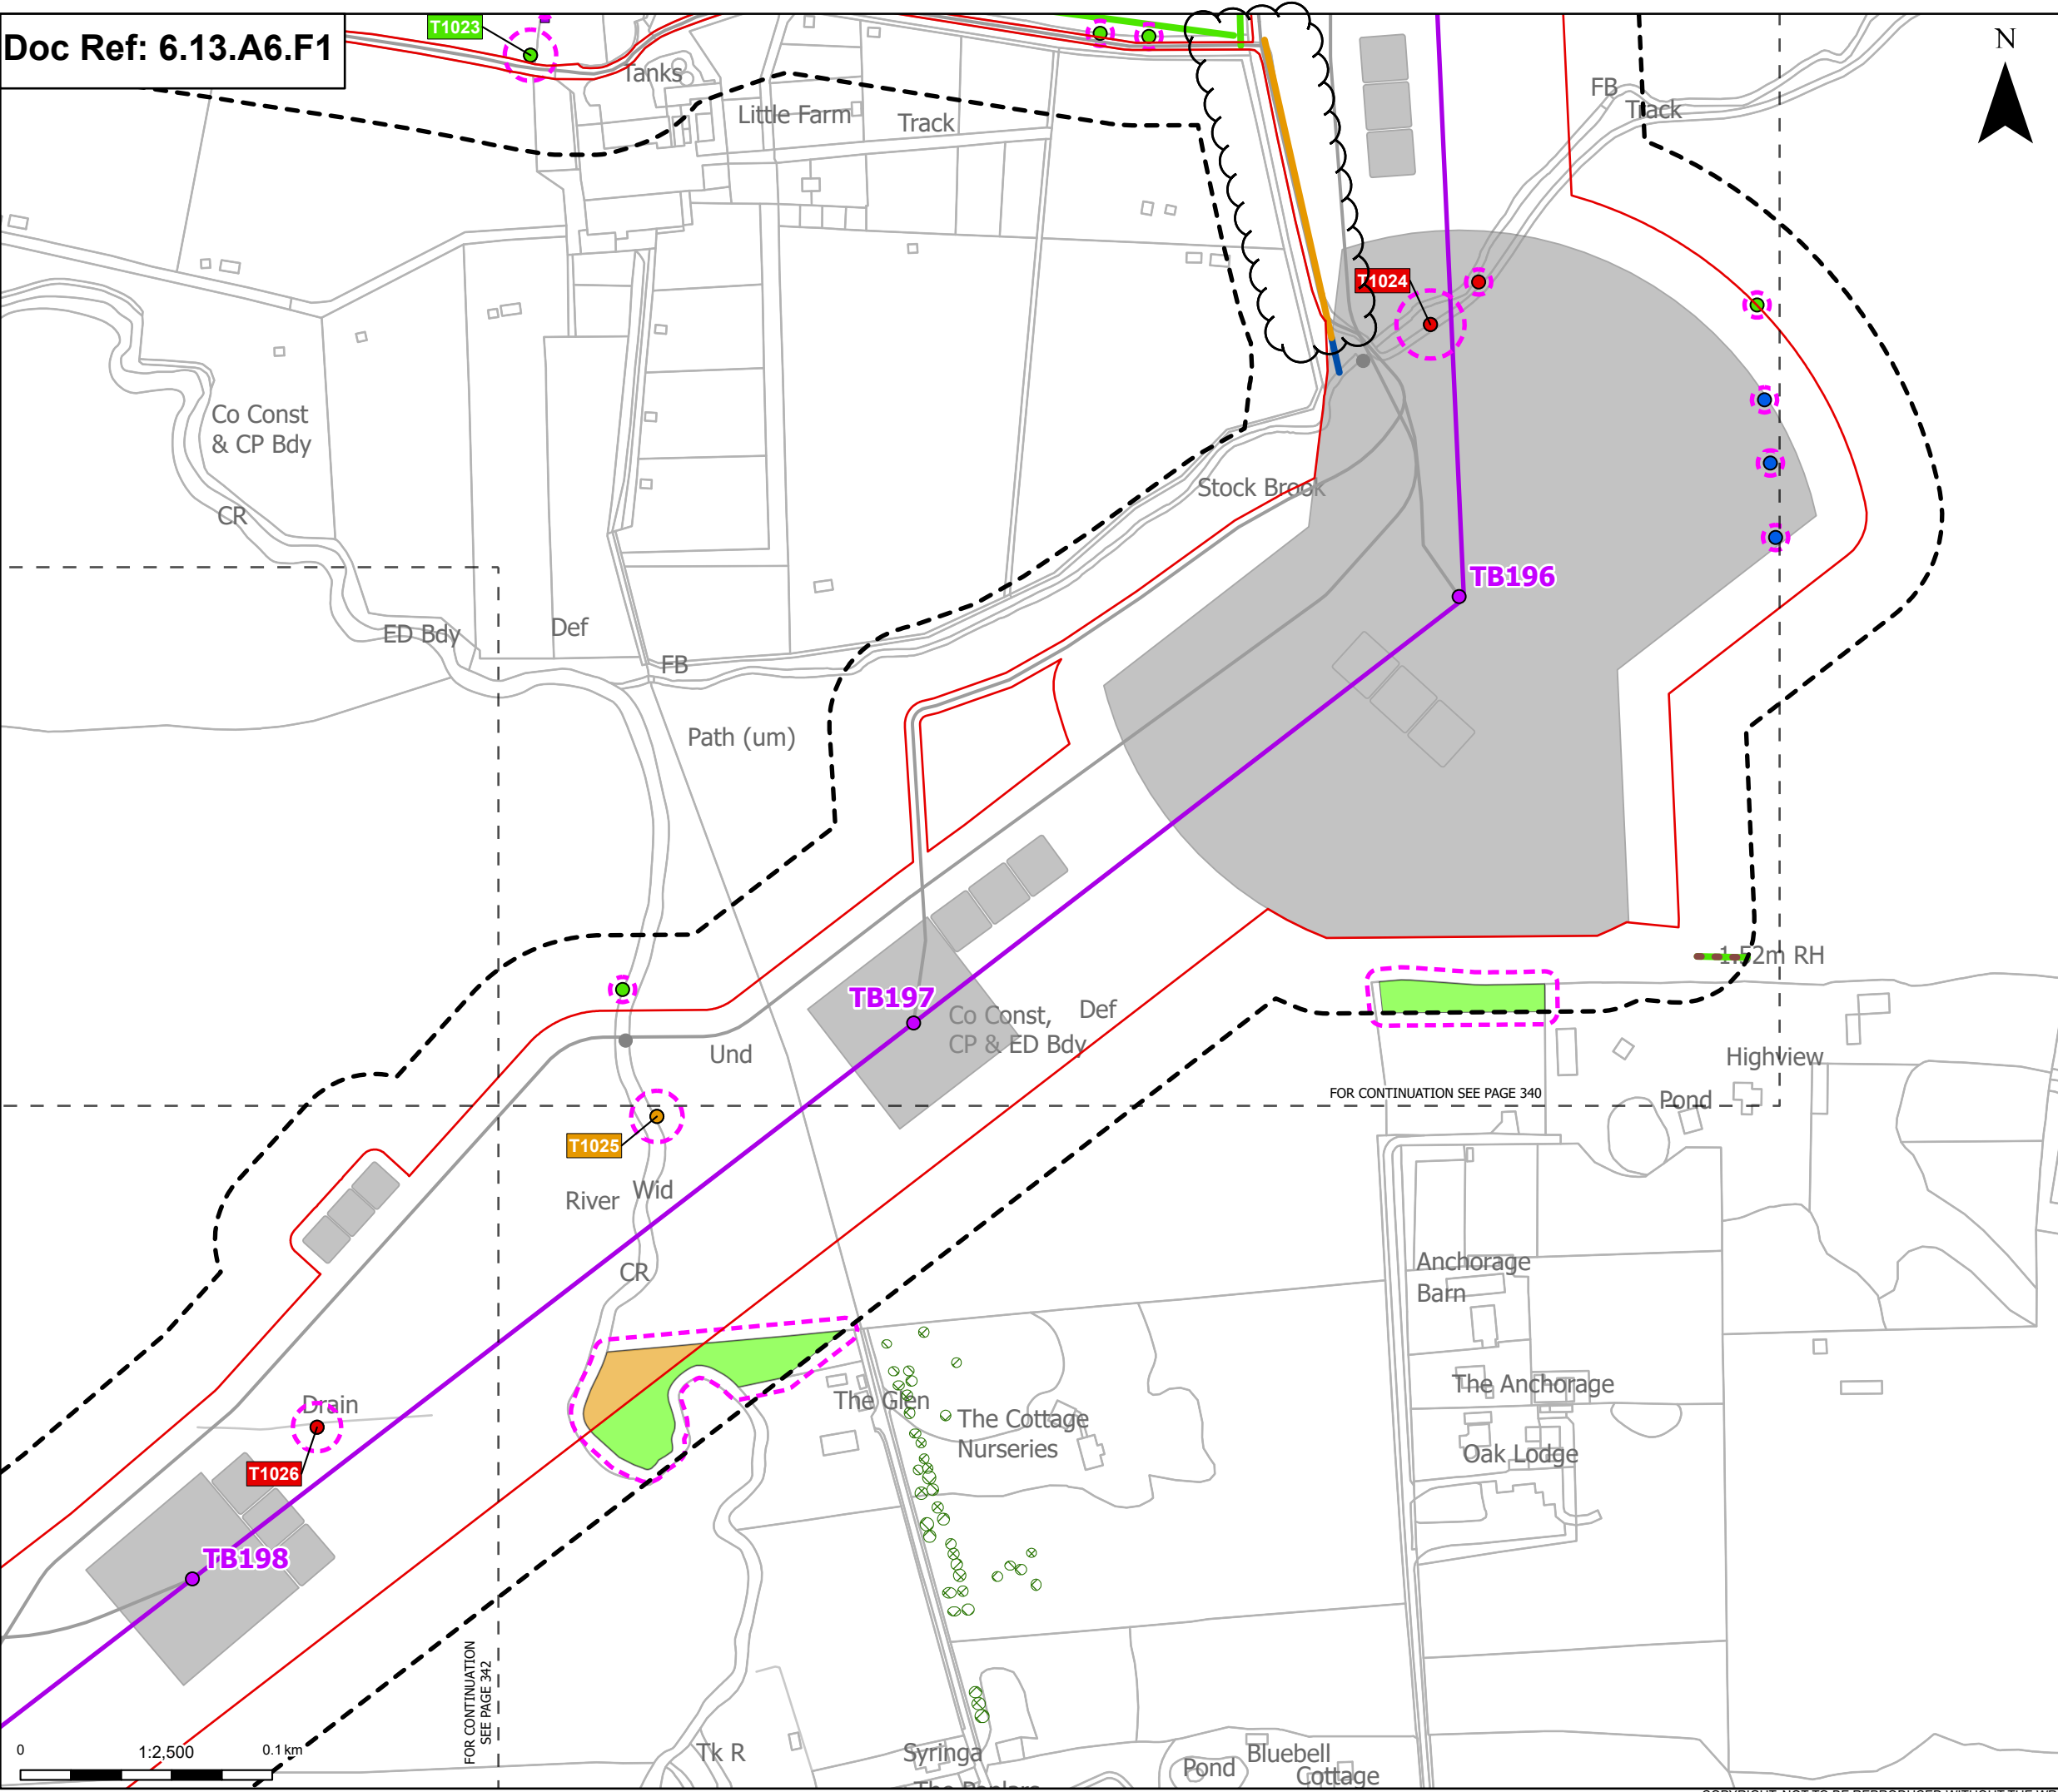

Order Limits

Sheet index cutline

Proposed project design details

Proposed standard lattice pylon location

Proposed overhead line alignment

Other temporary and permanent construction and operational works

Discipline specific constraints

Arboriculture Study Area

Important Hedgerows

TPO group of trees

TPO individual trees

Root protection area

Trees - Impact

Removed

Affected Managed

Potentially Affected

Unaffected

Hedgerow - Impact

Affected Managed

Potentially Affected

Unaffected

Groups of trees - Impact

Potentially Affected

Unaffected

Note: The proposed overhead line alignment and proposed underground cable alignment together comprise the alignment. For further details regarding the design, please refer to Figures 4.1 (document reference 6.4.F1) and 4.2 (document reference 6.4.F2).

Notes: Background mapping information has been reproduced from the Ordnance Survey by permission of Ordnance Survey of the Controller of His Majesty's Stationery Office. © Crown copyright and database rights (2025) Licence OS100024241 and AC000807948; © Crown copyright and database rights 2025 Ordnance Survey AC000808122. Contains public sector information licensed under the Open Government Licence v3.0, © National Grid UK

London

Cambridge

Norwich

Ipswich

Chelmsford

Tilbury

Rev	Date	Description	Drawn	Check	Approv
C	Jul 2026	FOR DCO APPLICATION	JAL	AF	KB
B	Feb 2026	FOR DCO APPLICATION	JAL	AF	KB
A	Aug 2025	FOR DCO APPLICATION	JAL	AF	KB

PROJECT:

Norwich to Tilbury

Planning Inspectorate App Number: EN020027 Regulation 5(2)(a)

Title:

Figure A13.6.1- Landscape and Visual Arboriculture Impacts Plan

Page 341 of 400

Designed	M. Watson	Date	July 26
Drawn	J. Acero Leon	Date	July 26
Checked	A. Fell	Date	July 26
Approved	K. Burrows	Date	July 26
Scale:	1:2,500	Datum:	AOD
Original Size:	A3	Grid:	OS
Suitability Code:	A2	Project Number:	10059280

Suitability Description:

Accepted as Concept Stage

Drawing Number:

10059280-ARC-EBD-ZZ-DR-ZZ-00393


Revision:


C


Print Date:


07-14-26 18:45:52


COPYRIGHT: NOT TO BE REPRODUCED WITHOUT THE WRITTEN PERMISSION OF NATIONAL GRID ELECTRICITY TRANSMISSION PLC

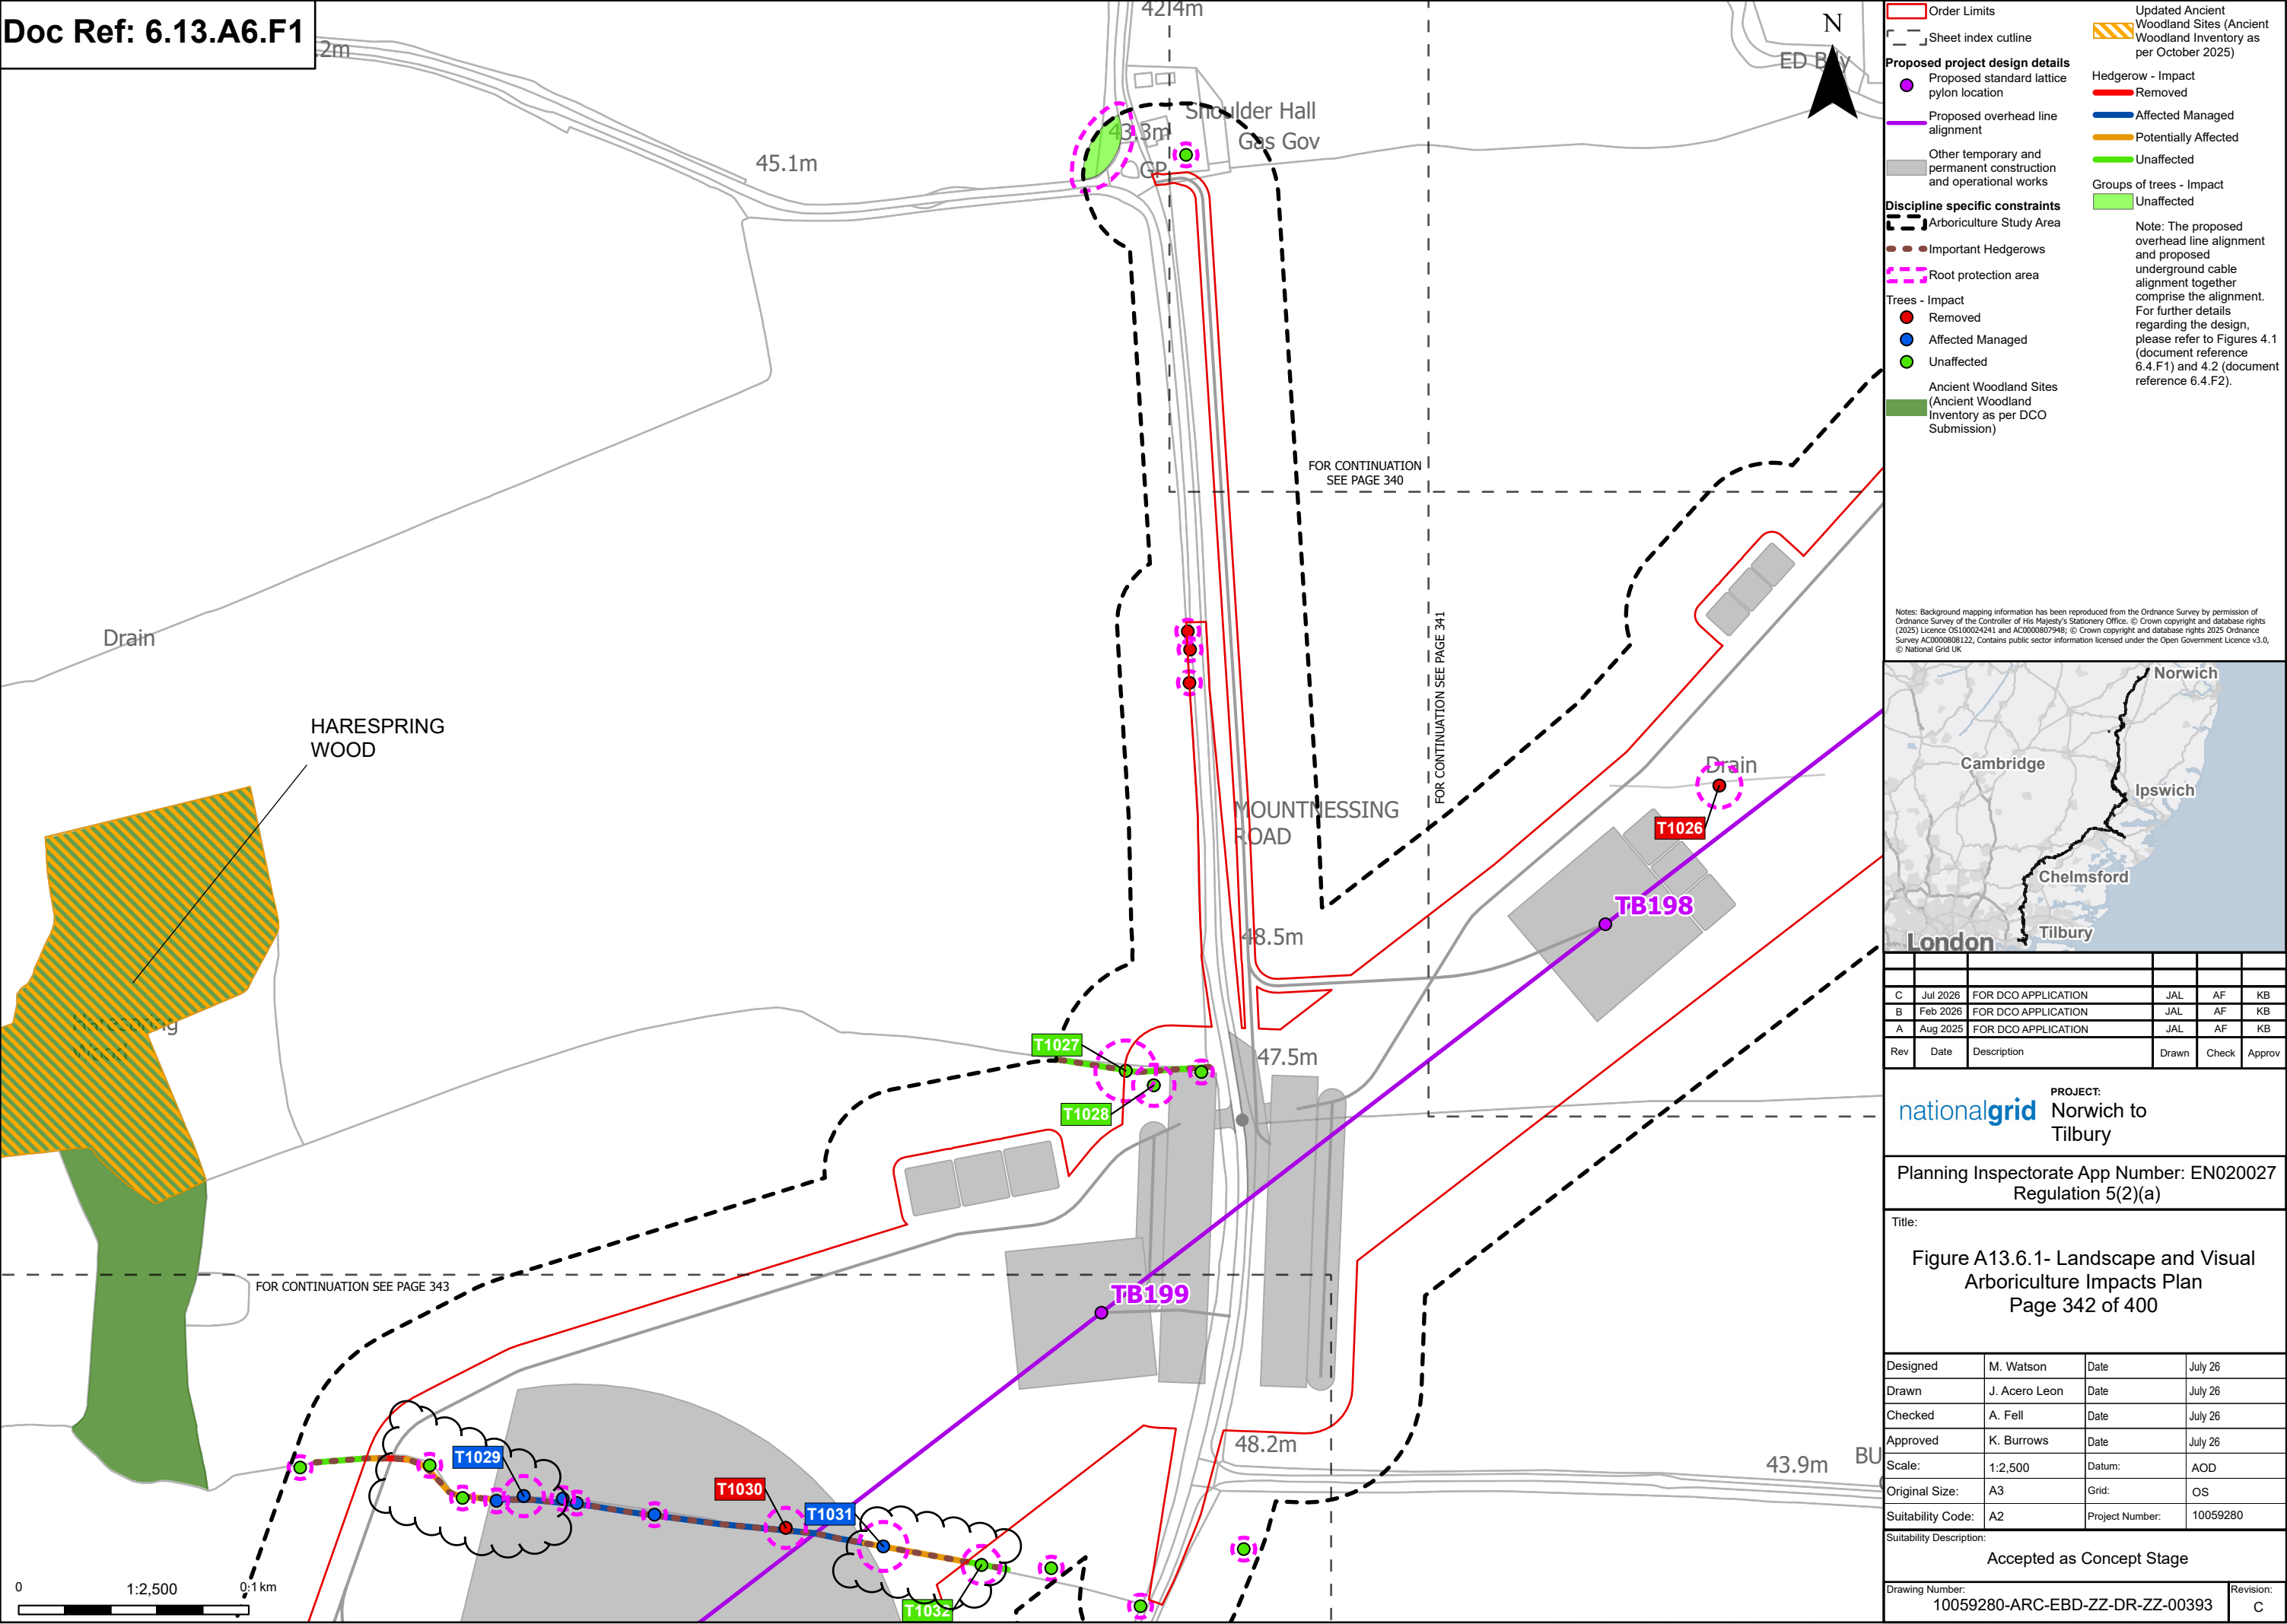

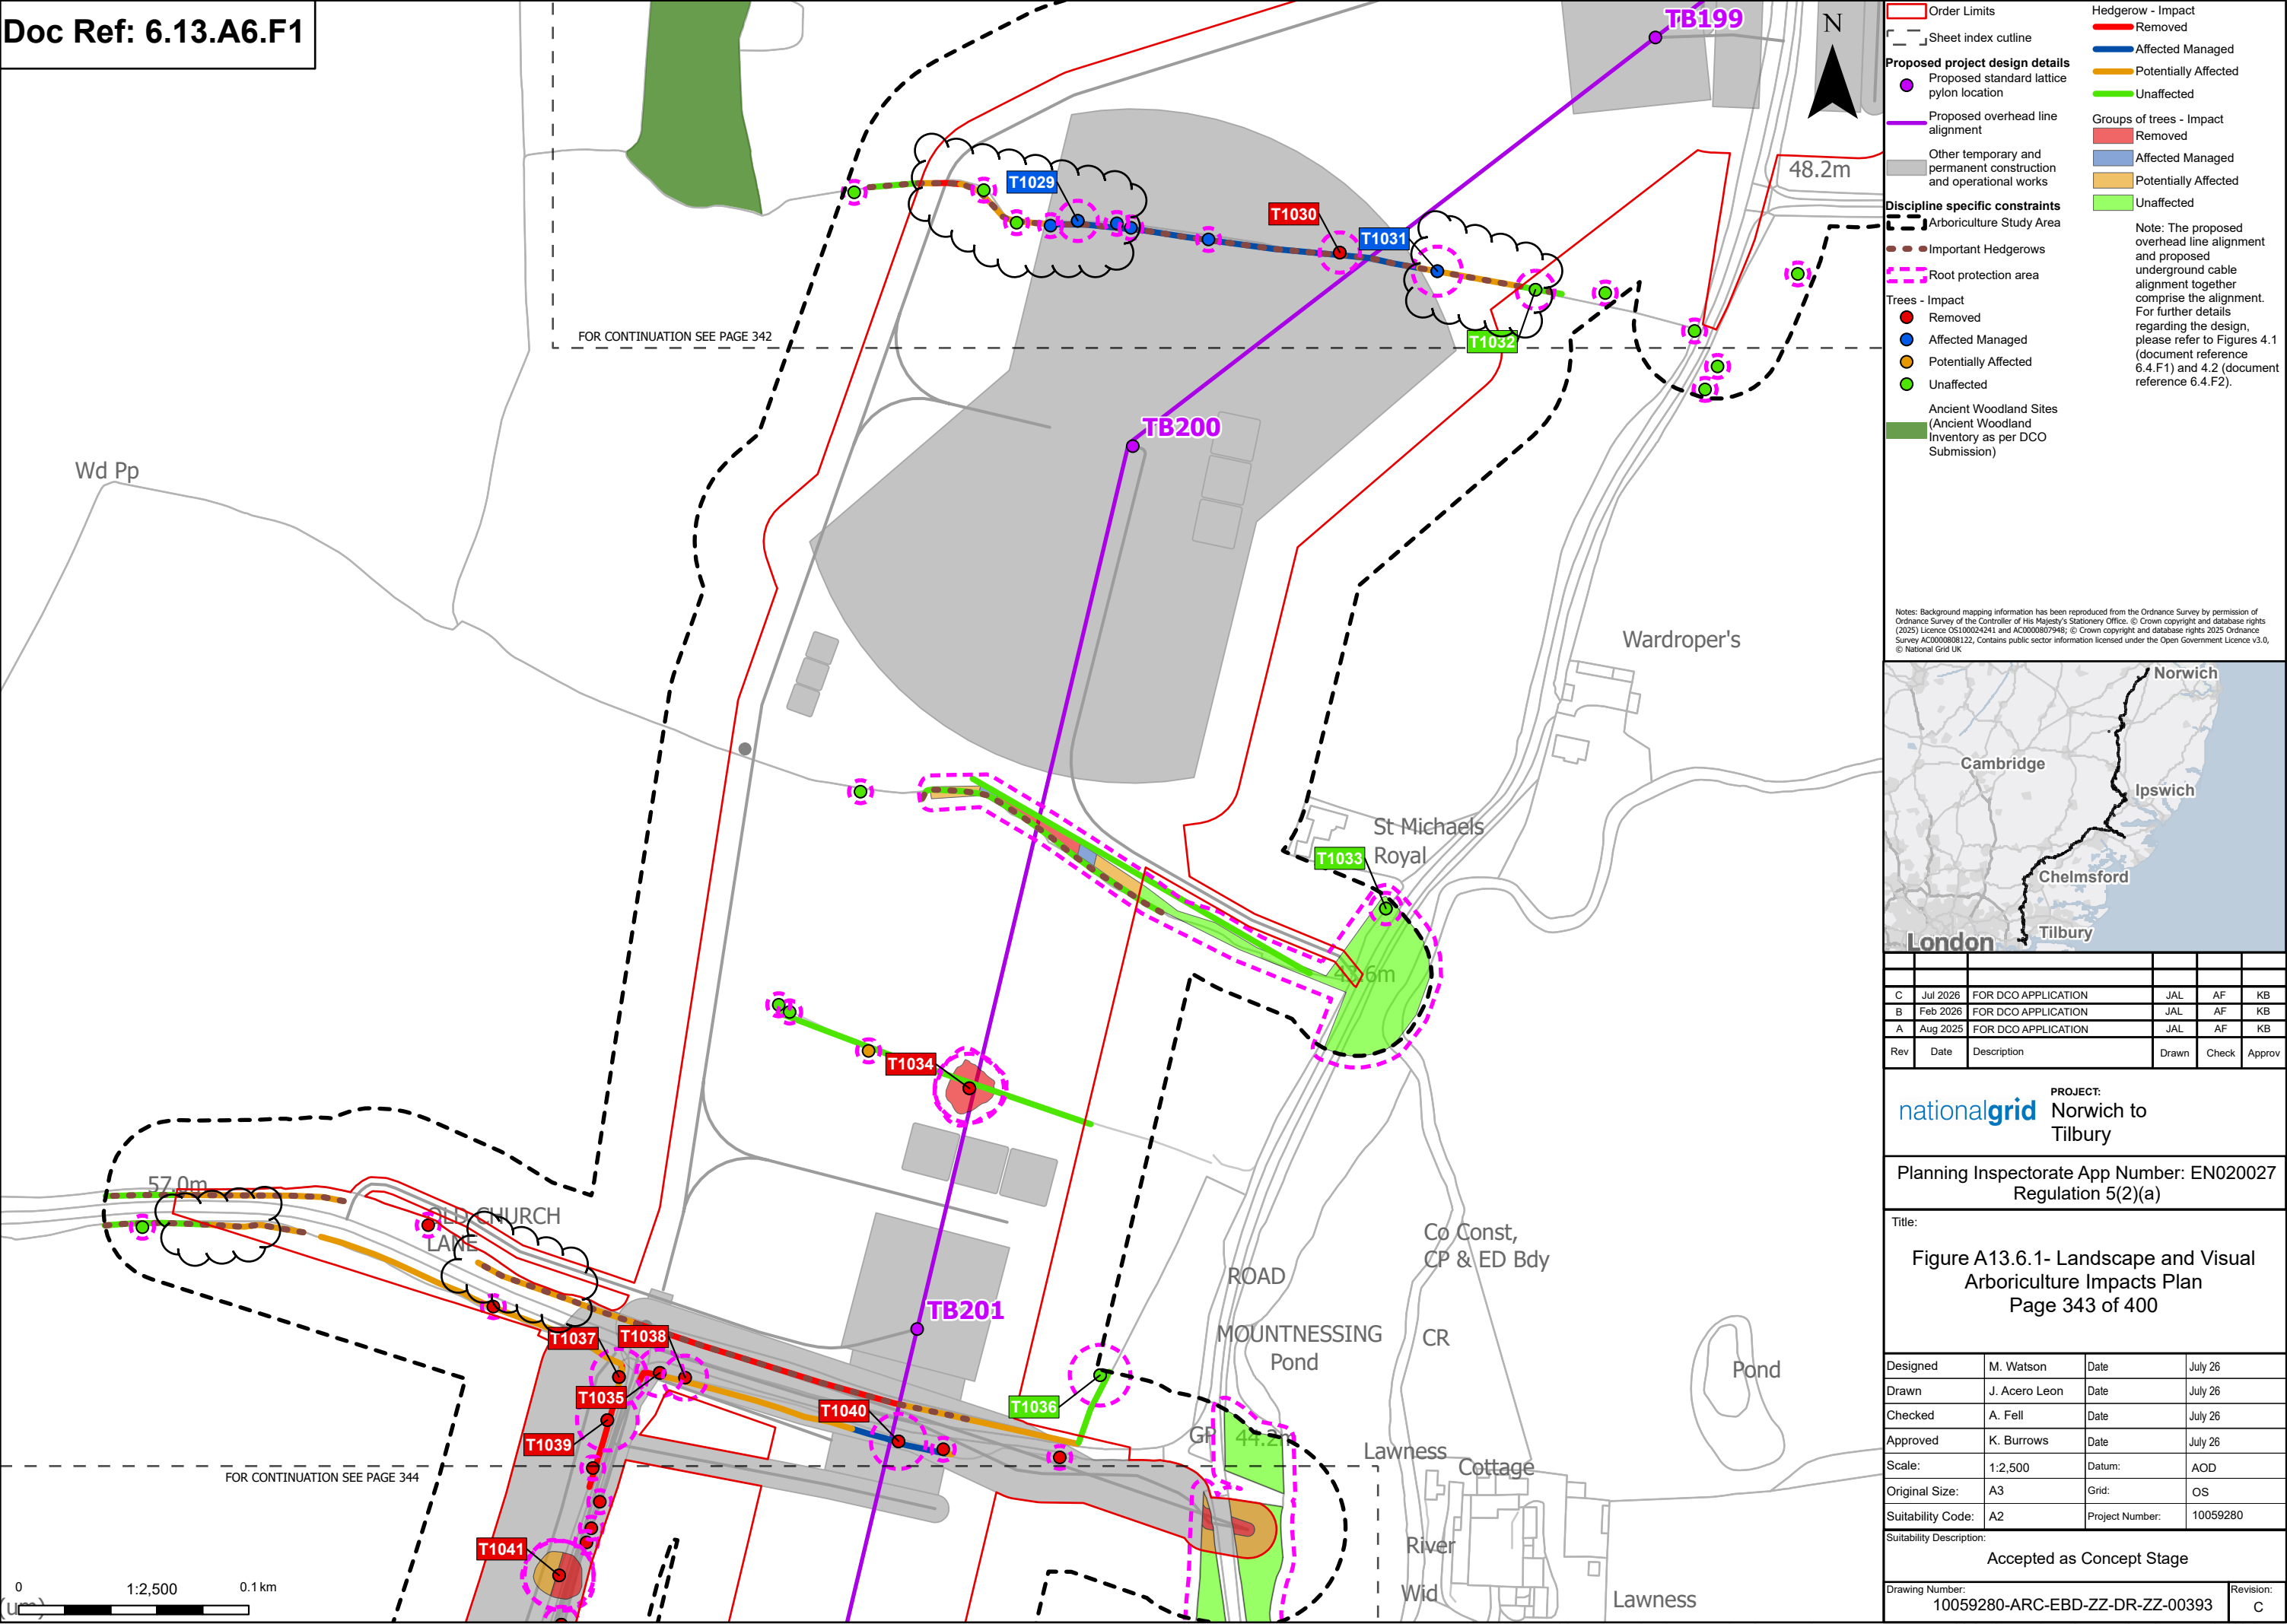

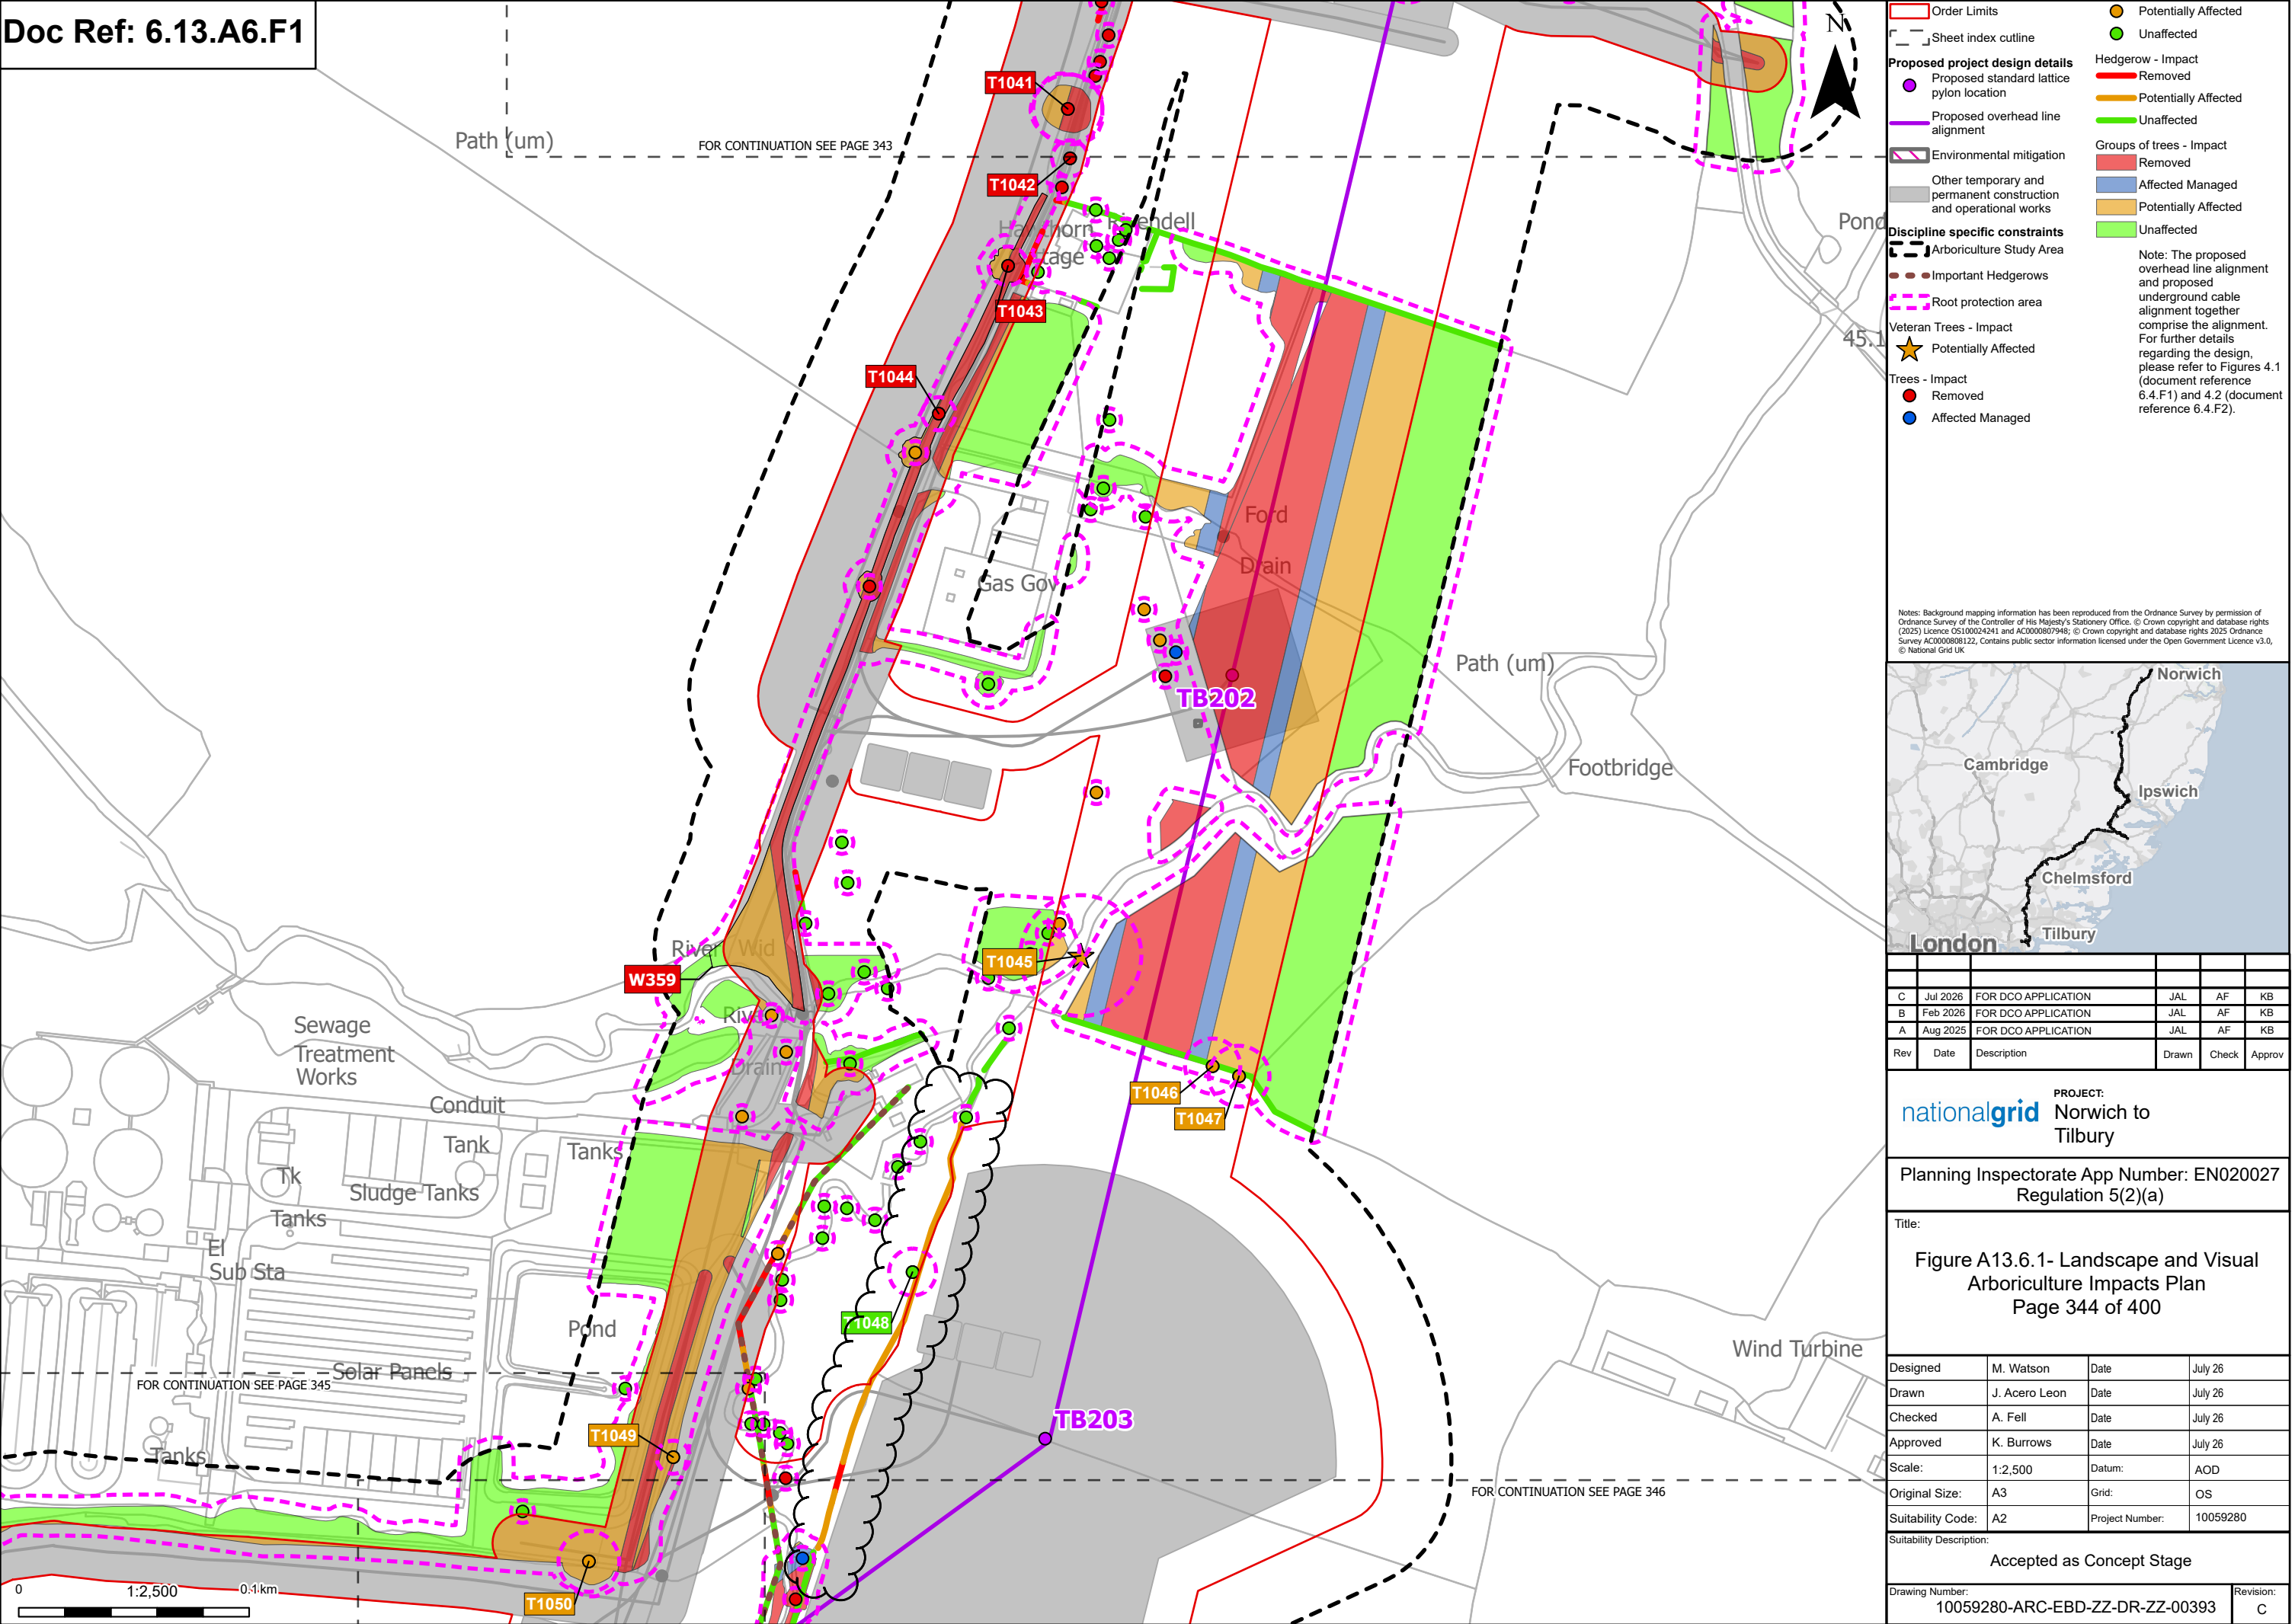

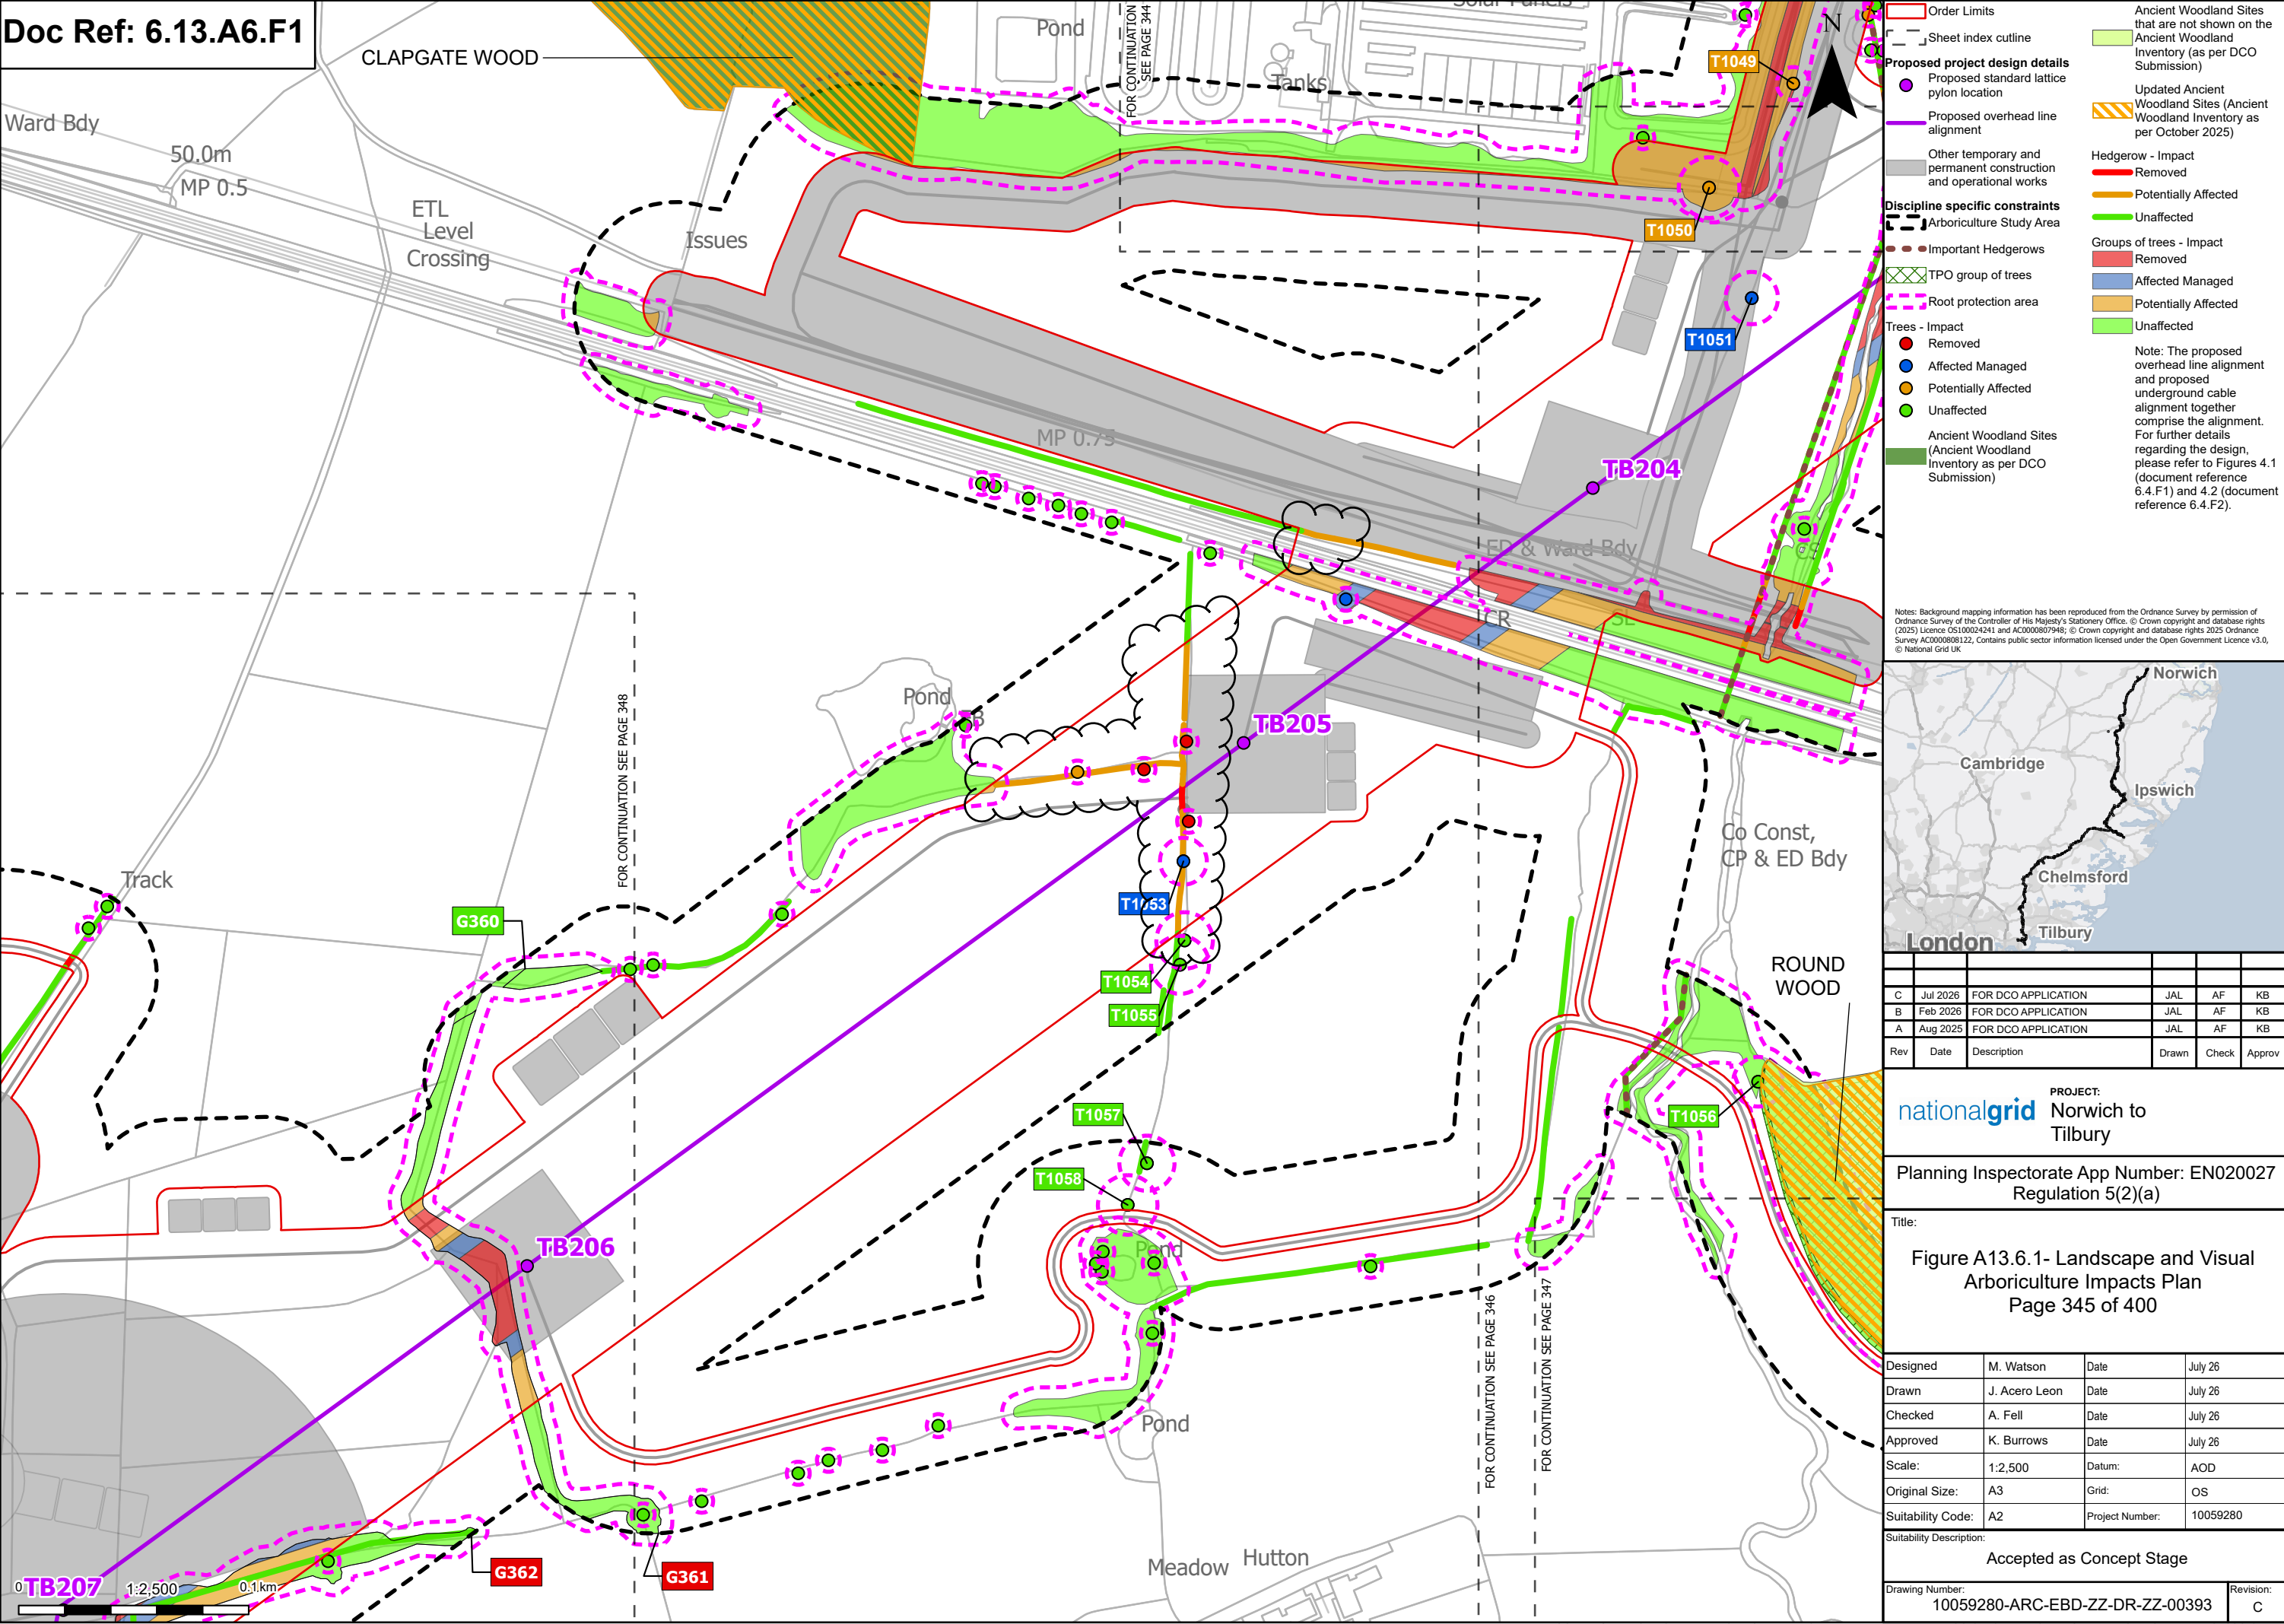

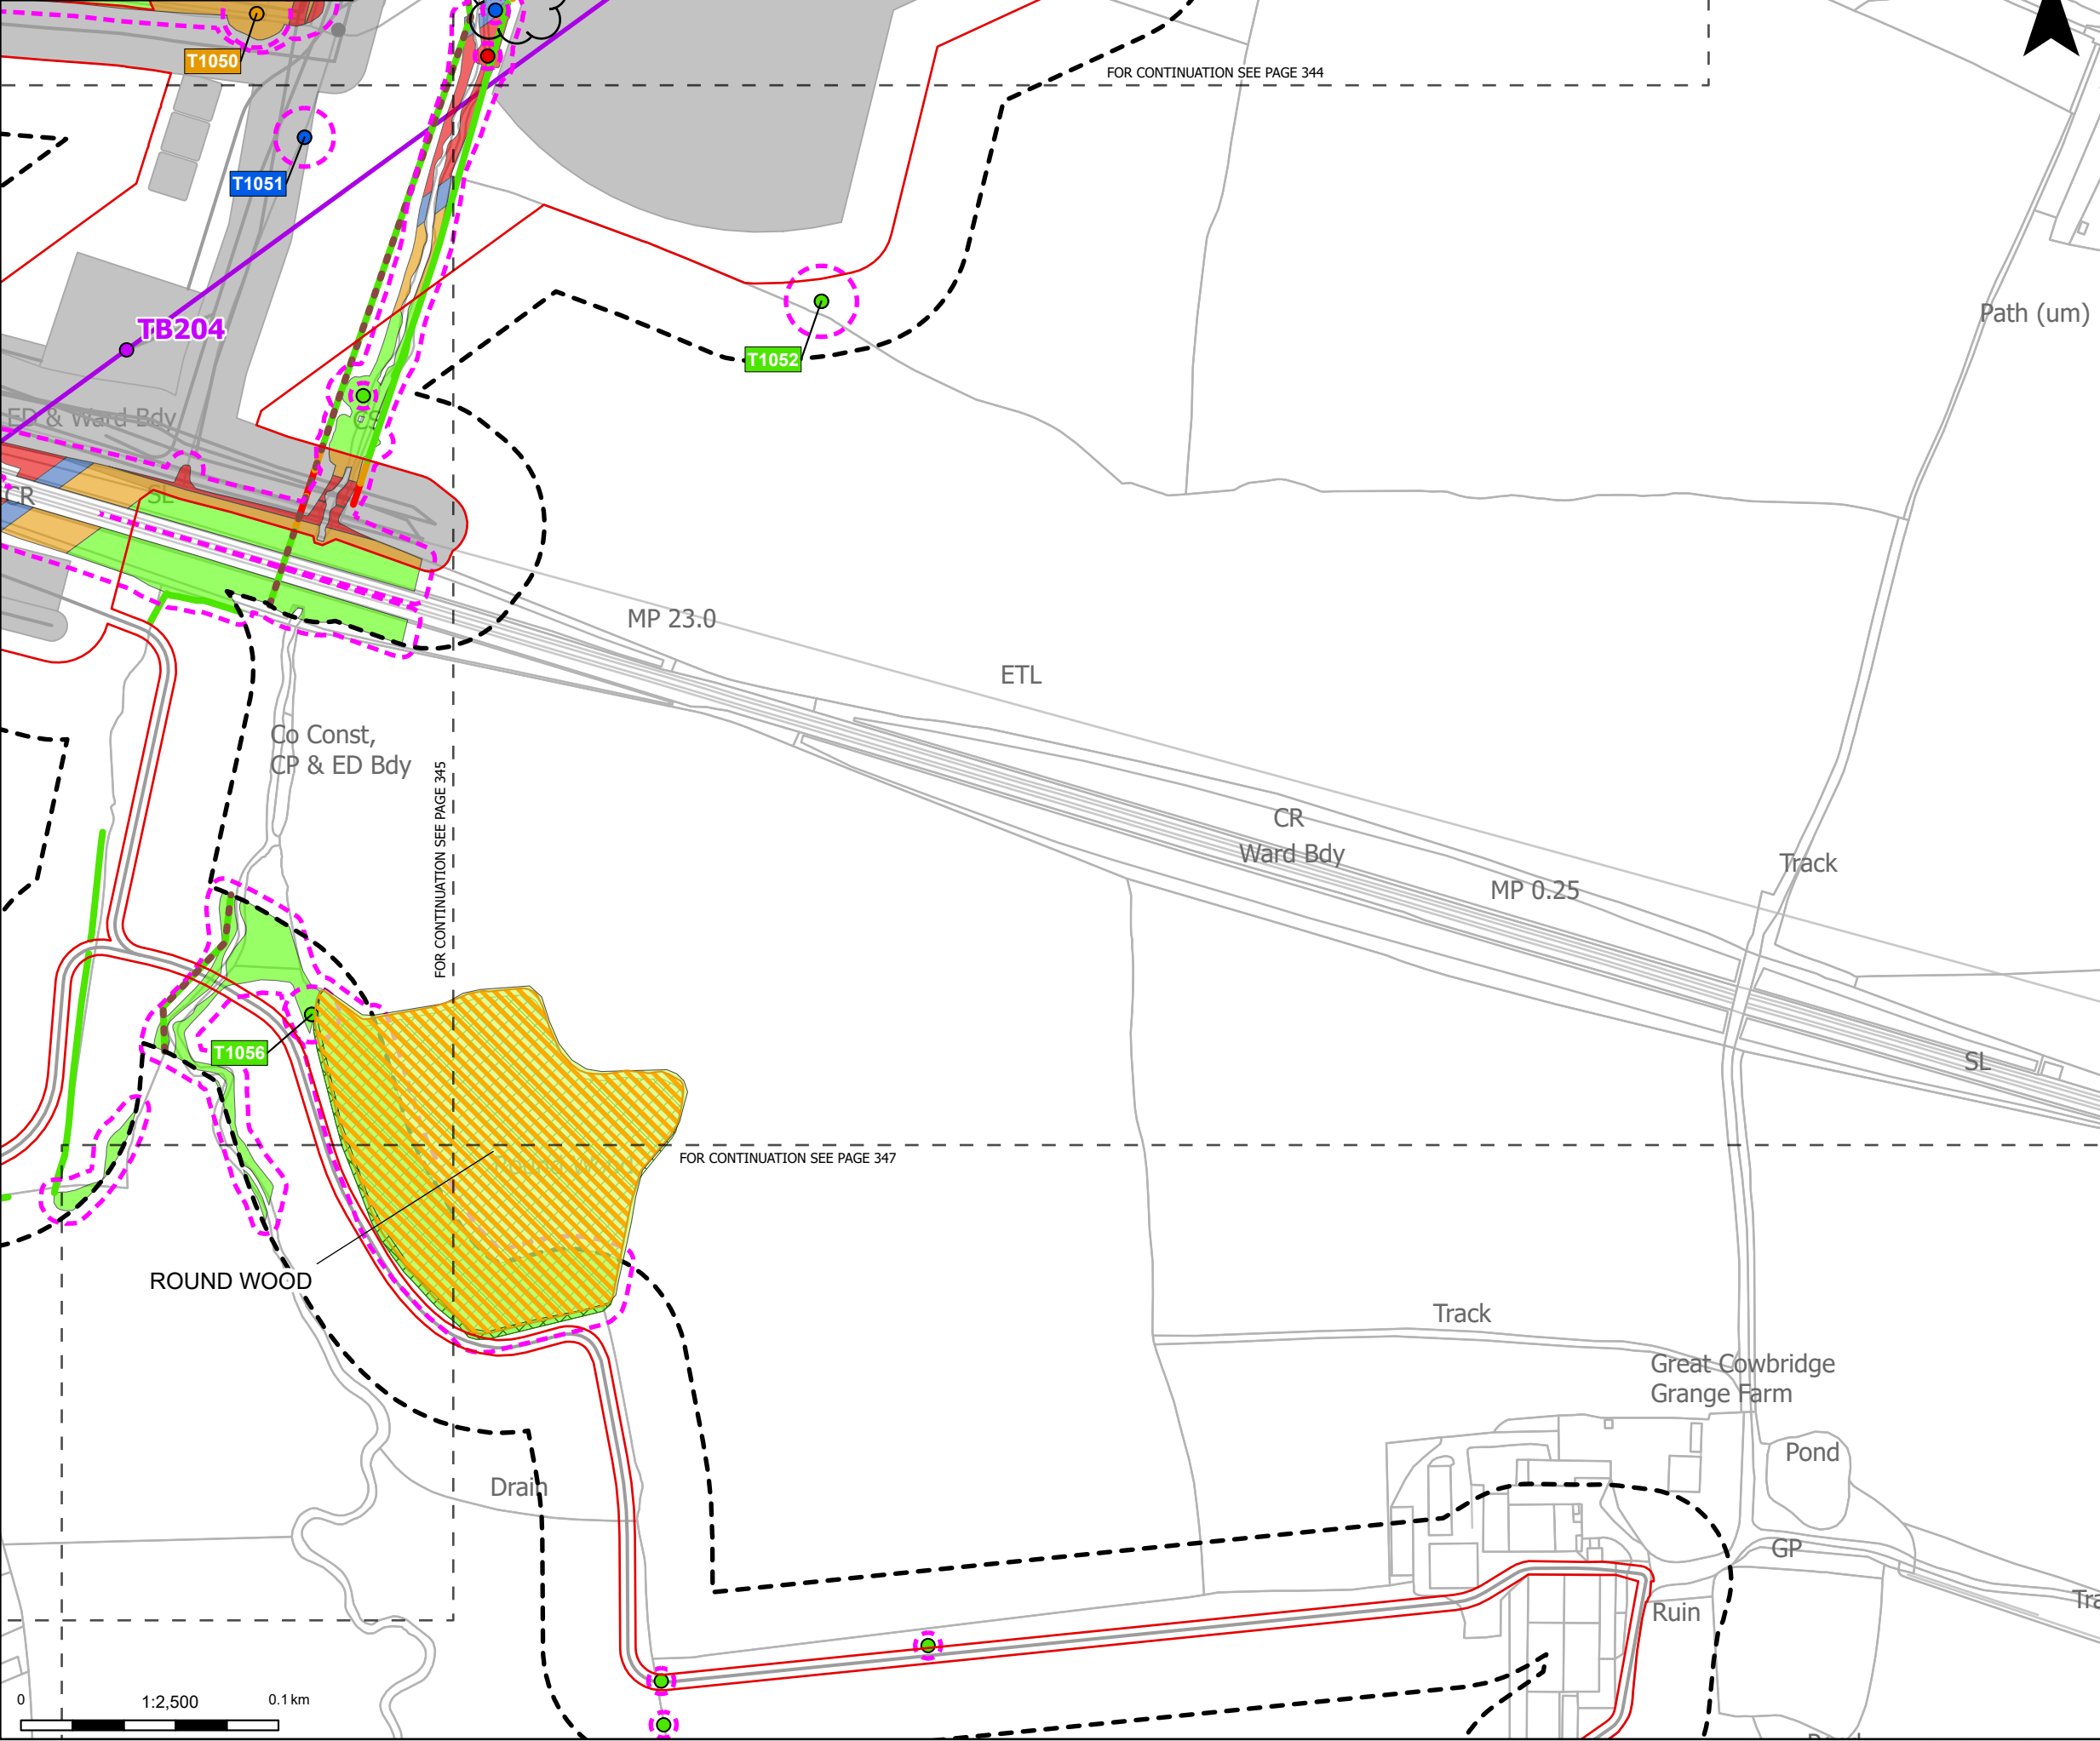

Order Limits

Sheet index cutline

Proposed project design details

Proposed standard lattice pylon location

Proposed overhead line alignment

Other temporary and permanent construction and operational works

Discipline specific constraints

Arboriculture Study Area

Important Hedgerows

TPO group of trees

Root protection area

Trees - Impact

Removed

Affected Managed

Potentially Affected

Unaffected

Ancient Woodland Sites that are not shown on the Ancient Woodland Inventory (as per DCO Submission)

Updated Ancient Woodland Sites (Ancient Woodland Inventory as per October 2025)

Hedgerow - Impact

Removed

Potentially Affected

Unaffected

Groups of trees - Impact

Removed

Affected Managed

Potentially Affected

Unaffected

Note: The proposed overhead line alignment and proposed underground cable alignment together comprise the alignment. For further details regarding the design, please refer to Figures 4.1 (document reference 6.4.F1) and 4.2 (document reference 6.4.F2).

Notes: Background mapping information has been reproduced from the Ordnance Survey by permission of Ordnance Survey of the Controller of His Majesty's Stationery Office. © Crown copyright and database rights (2025) Licence OS100024241 and AC0000807948; © Crown copyright and database rights 2025 Ordnance Survey AC0000808122. Contains public sector information licensed under the Open Government Licence v3.0, © National Grid UK

C	Jul 2026	FOR DCO APPLICATION	JAL	AF	KB
B	Feb 2026	FOR DCO APPLICATION	JAL	AF	KB
A	Aug 2025	FOR DCO APPLICATION	JAL	AF	KB
Rev	Date	Description	Drawn	Check	Approv

PROJECT:

nationalgrid Norwich to Tilbury

Planning Inspectorate App Number: EN020027
Regulation 5(2)(a)

Title:

Figure A13.6.1- Landscape and Visual Arboriculture Impacts Plan
Page 346 of 400


Designed	M. Watson	Date	July 26
Drawn	J. Acero Leon	Date	July 26
Checked	A. Fell	Date	July 26
Approved	K. Burrows	Date	July 26
Scale:	1:2,500	Datum:	AOD
Original Size:	A3	Grid:	OS
Suitability Code:	A2	Project Number:	10059280


Suitability Description:


Accepted as Concept Stage


Drawing Number:
10059280-ARC-EBD-ZZ-DR-ZZ-00393


Revision:
C

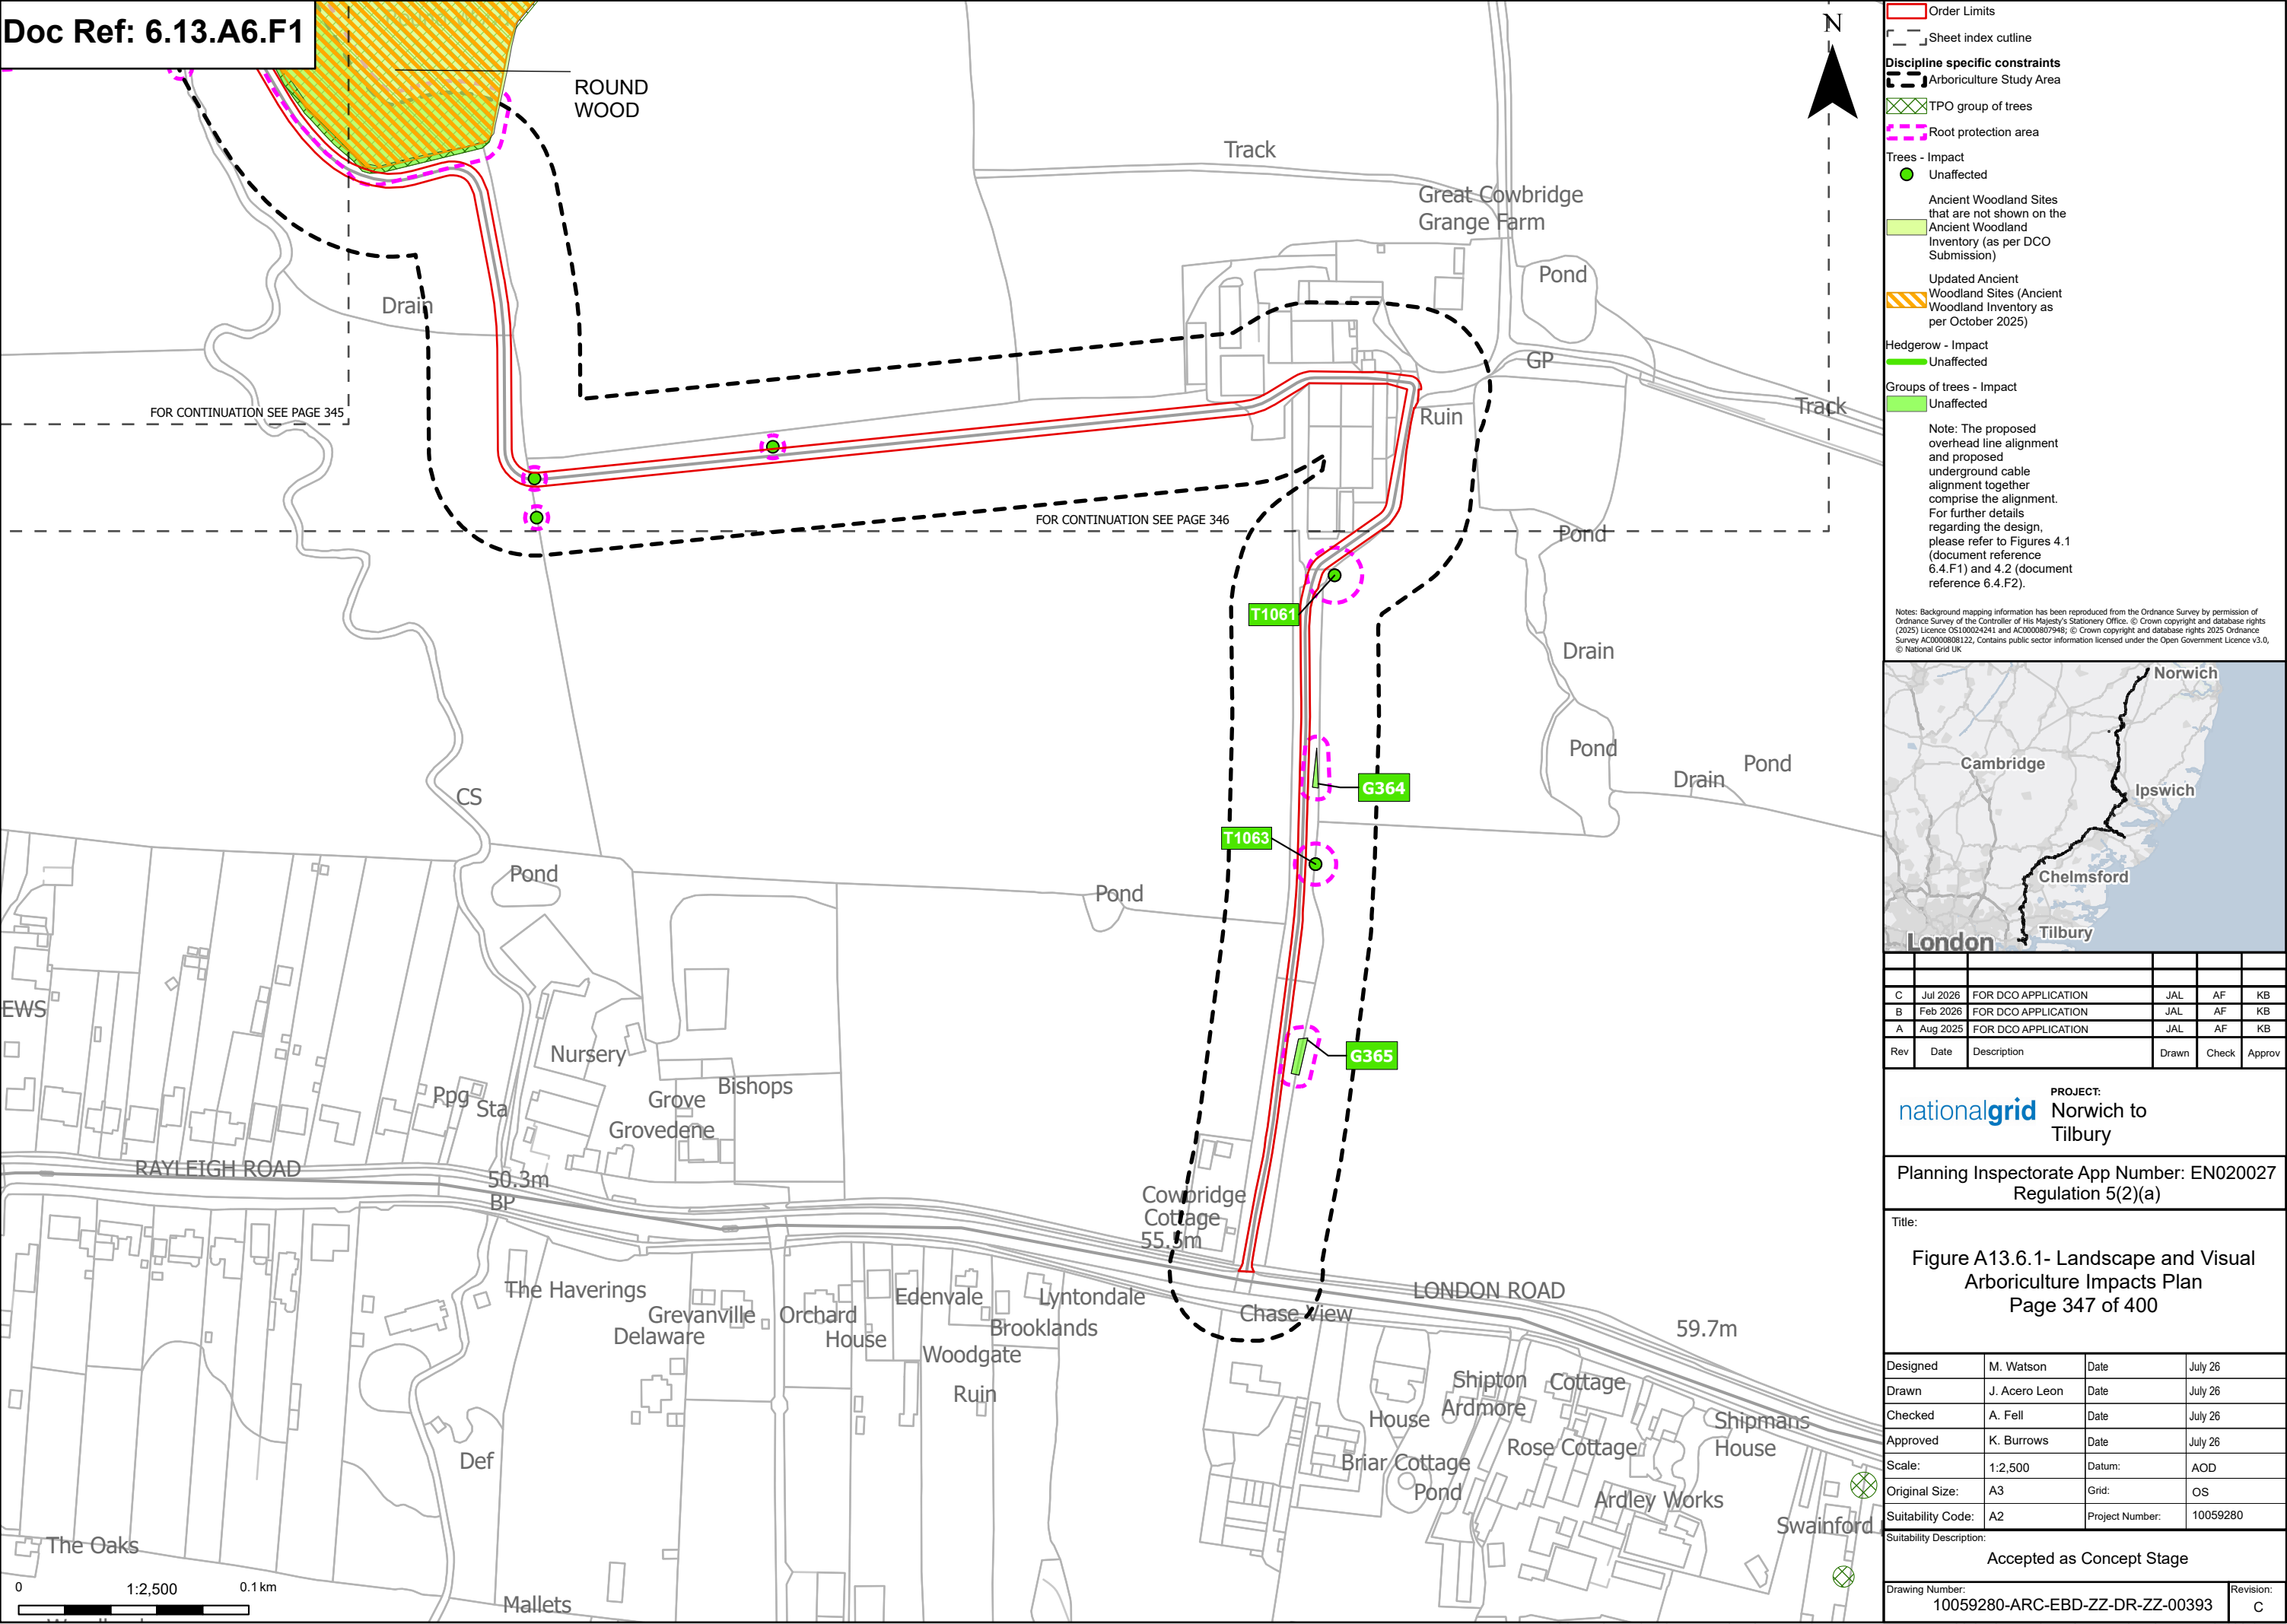


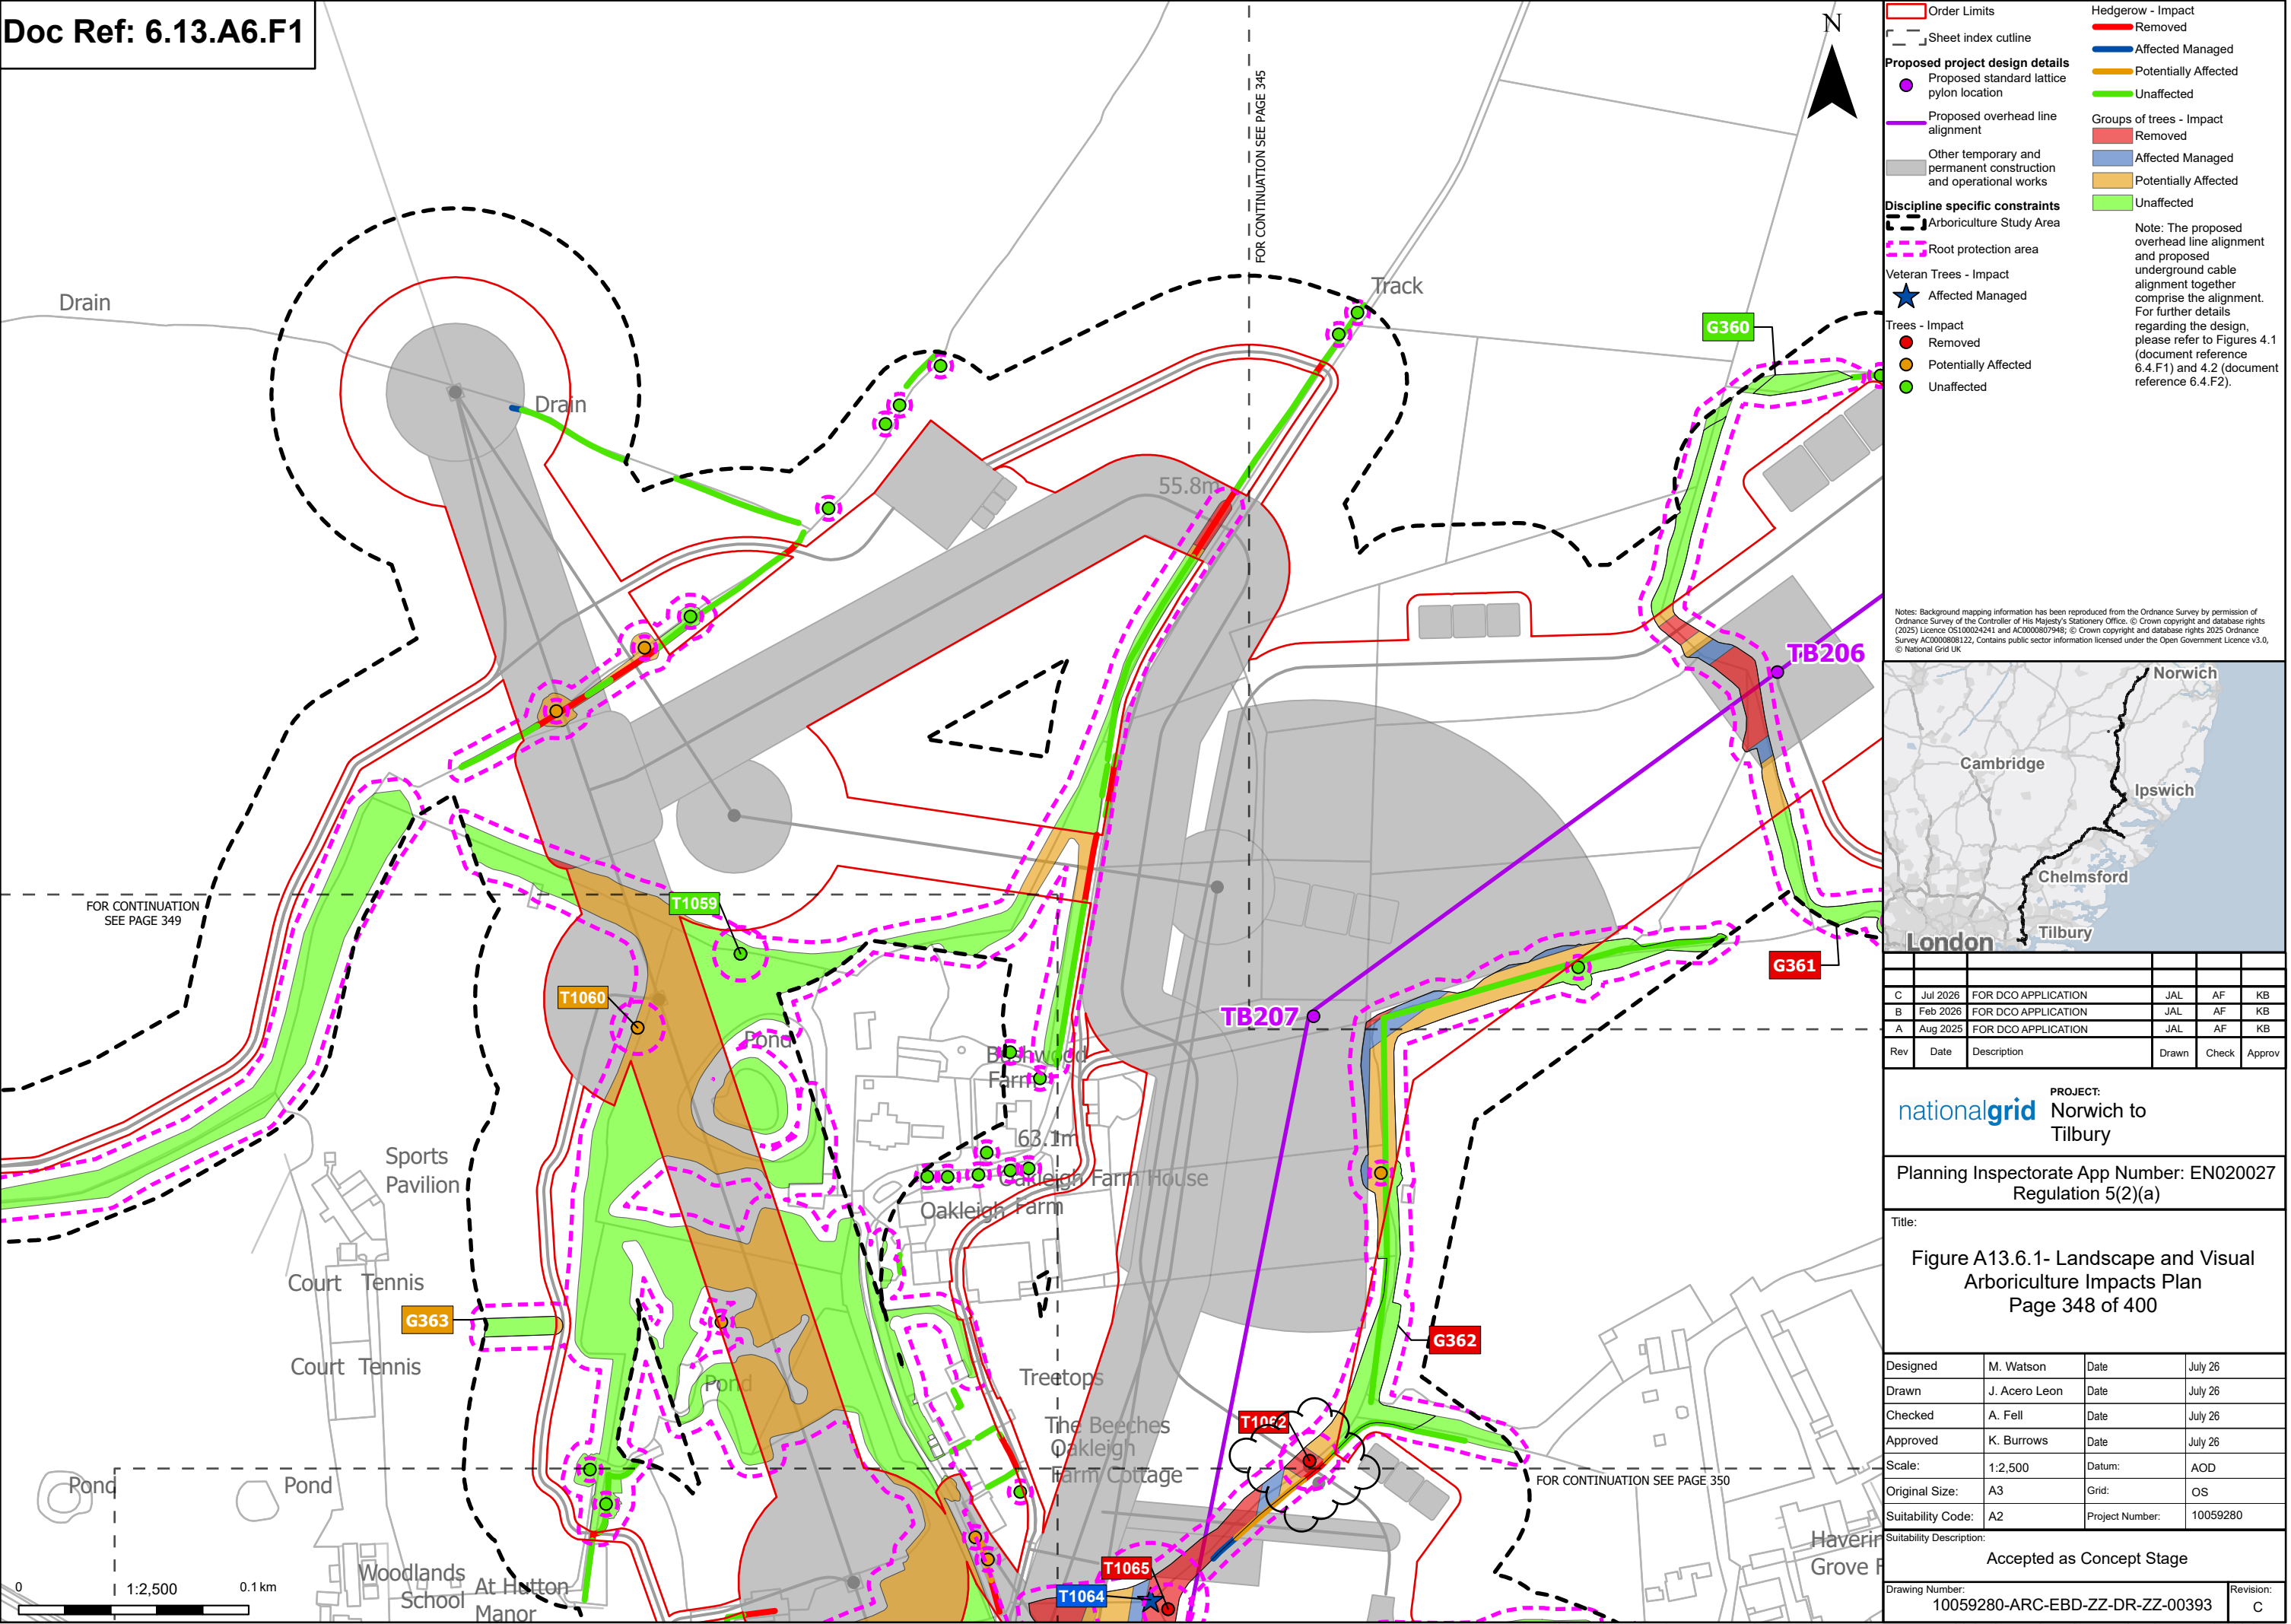


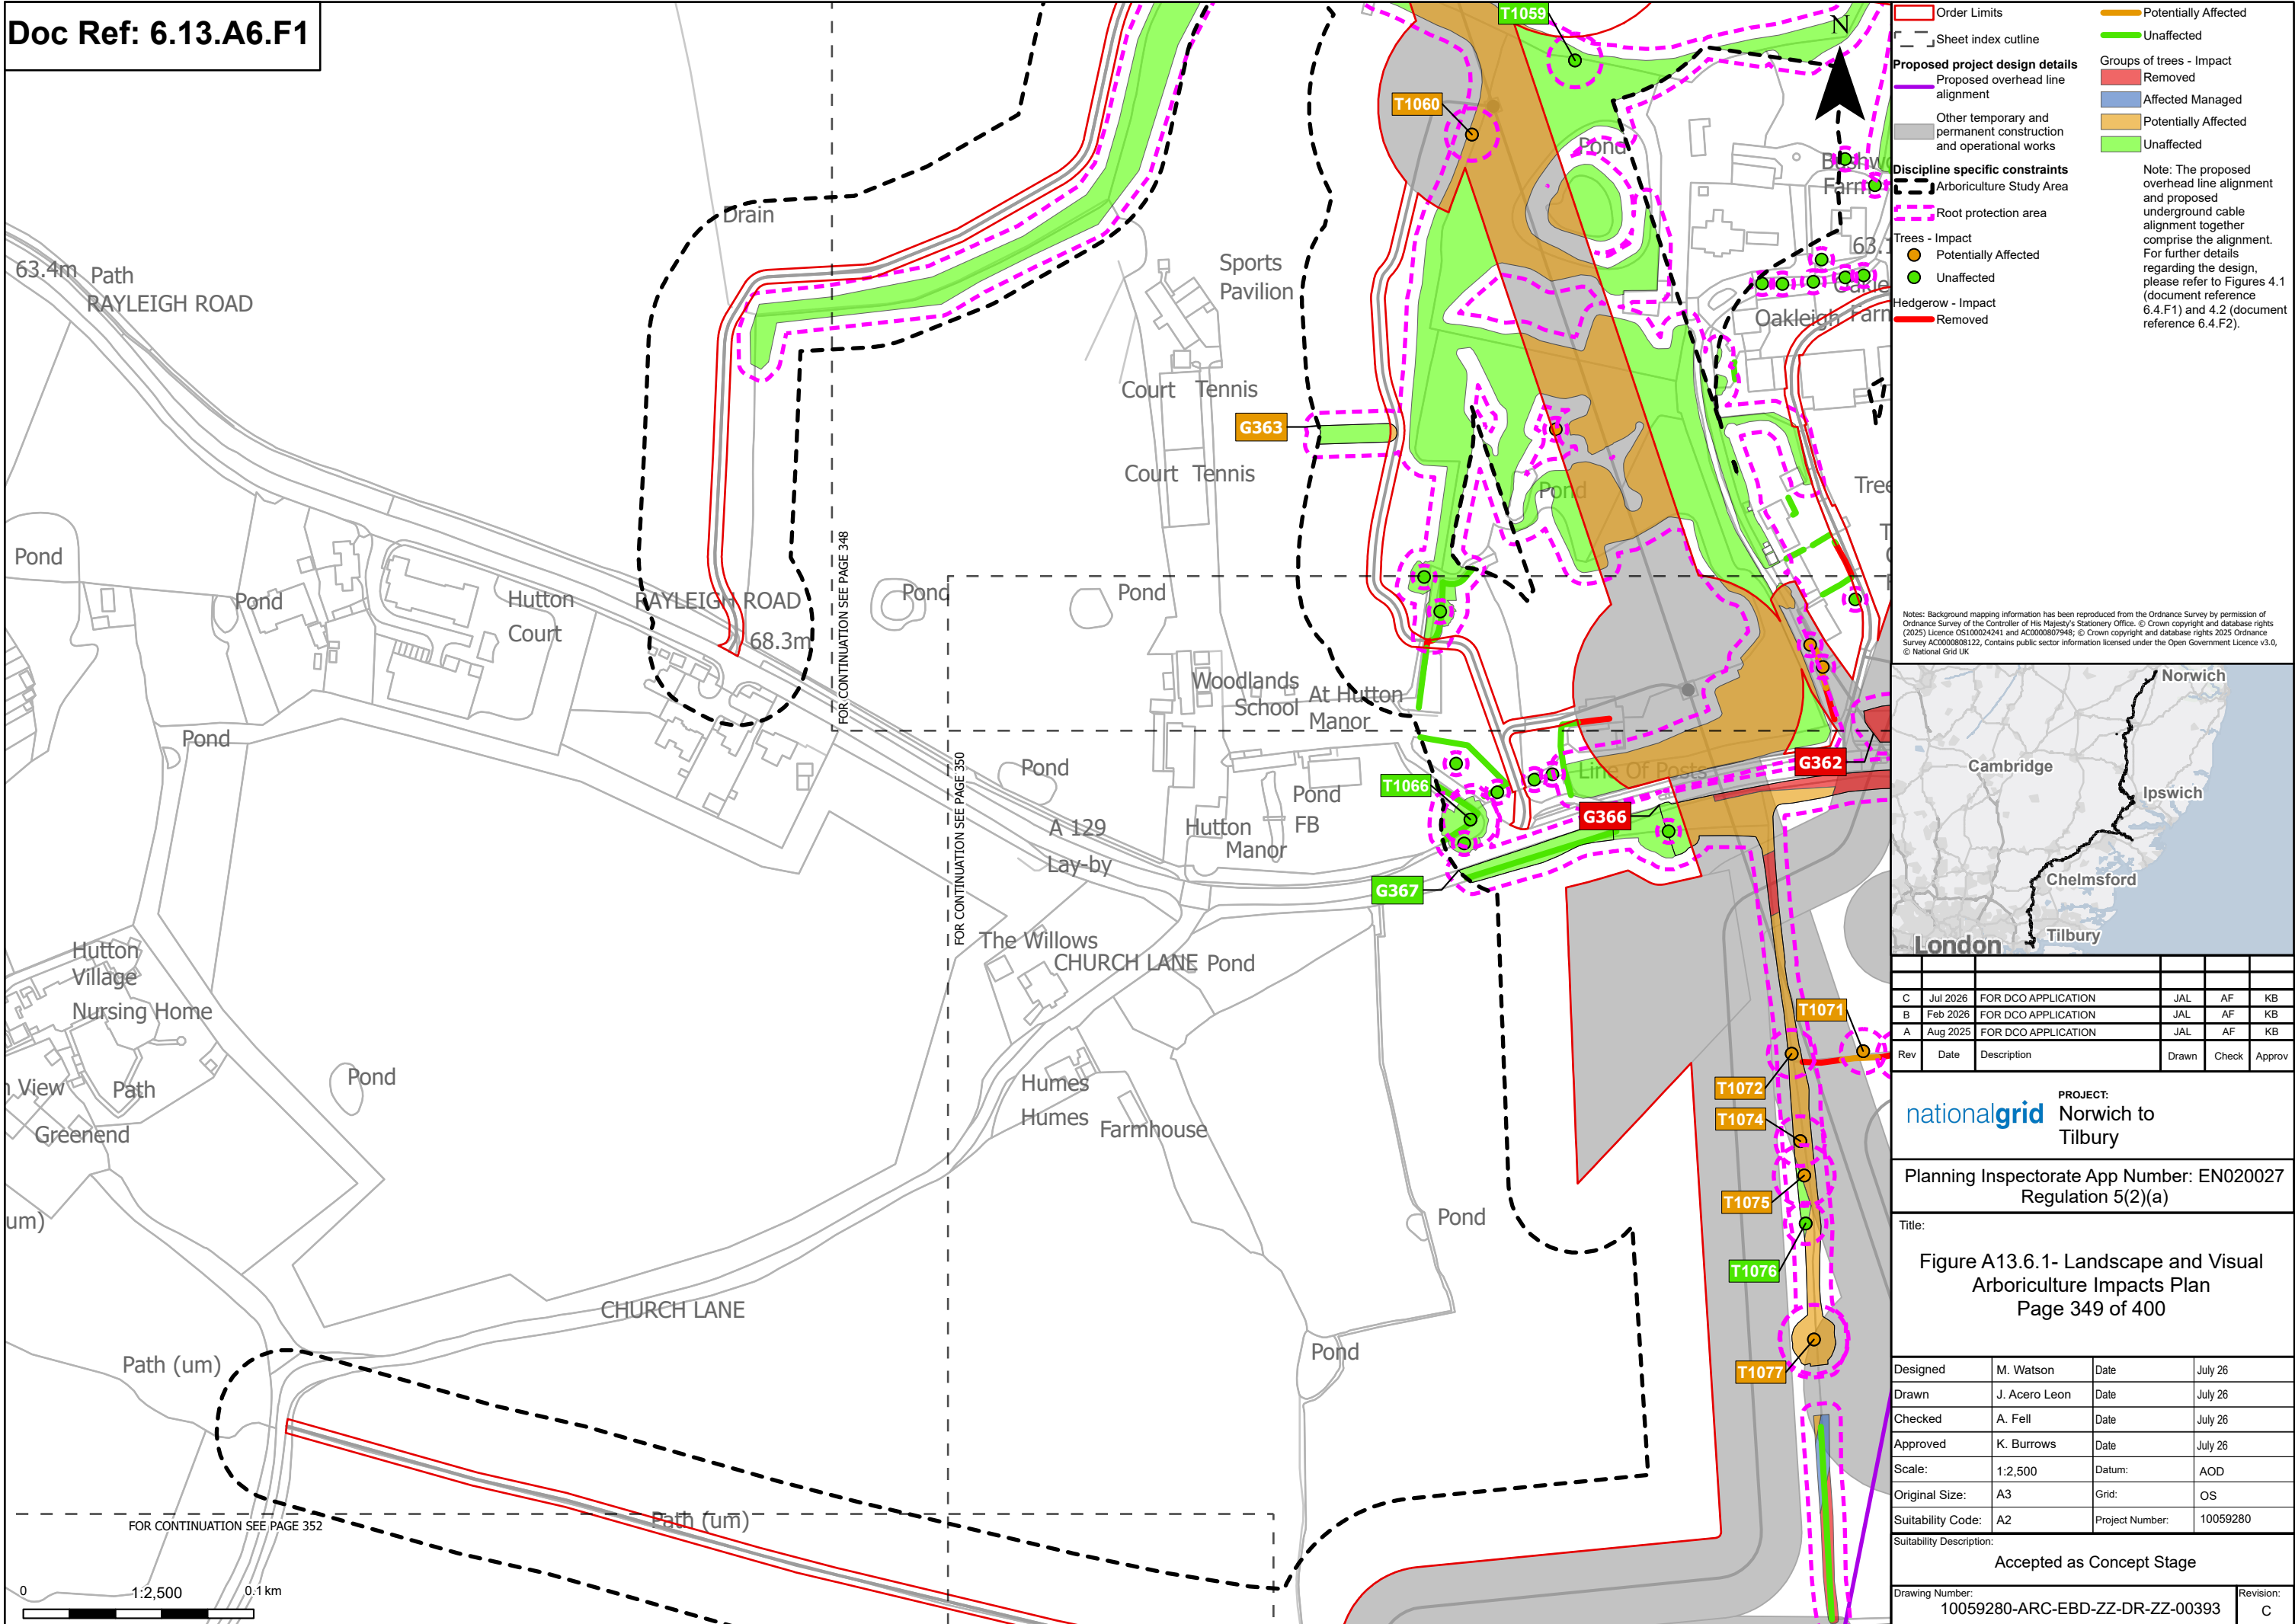


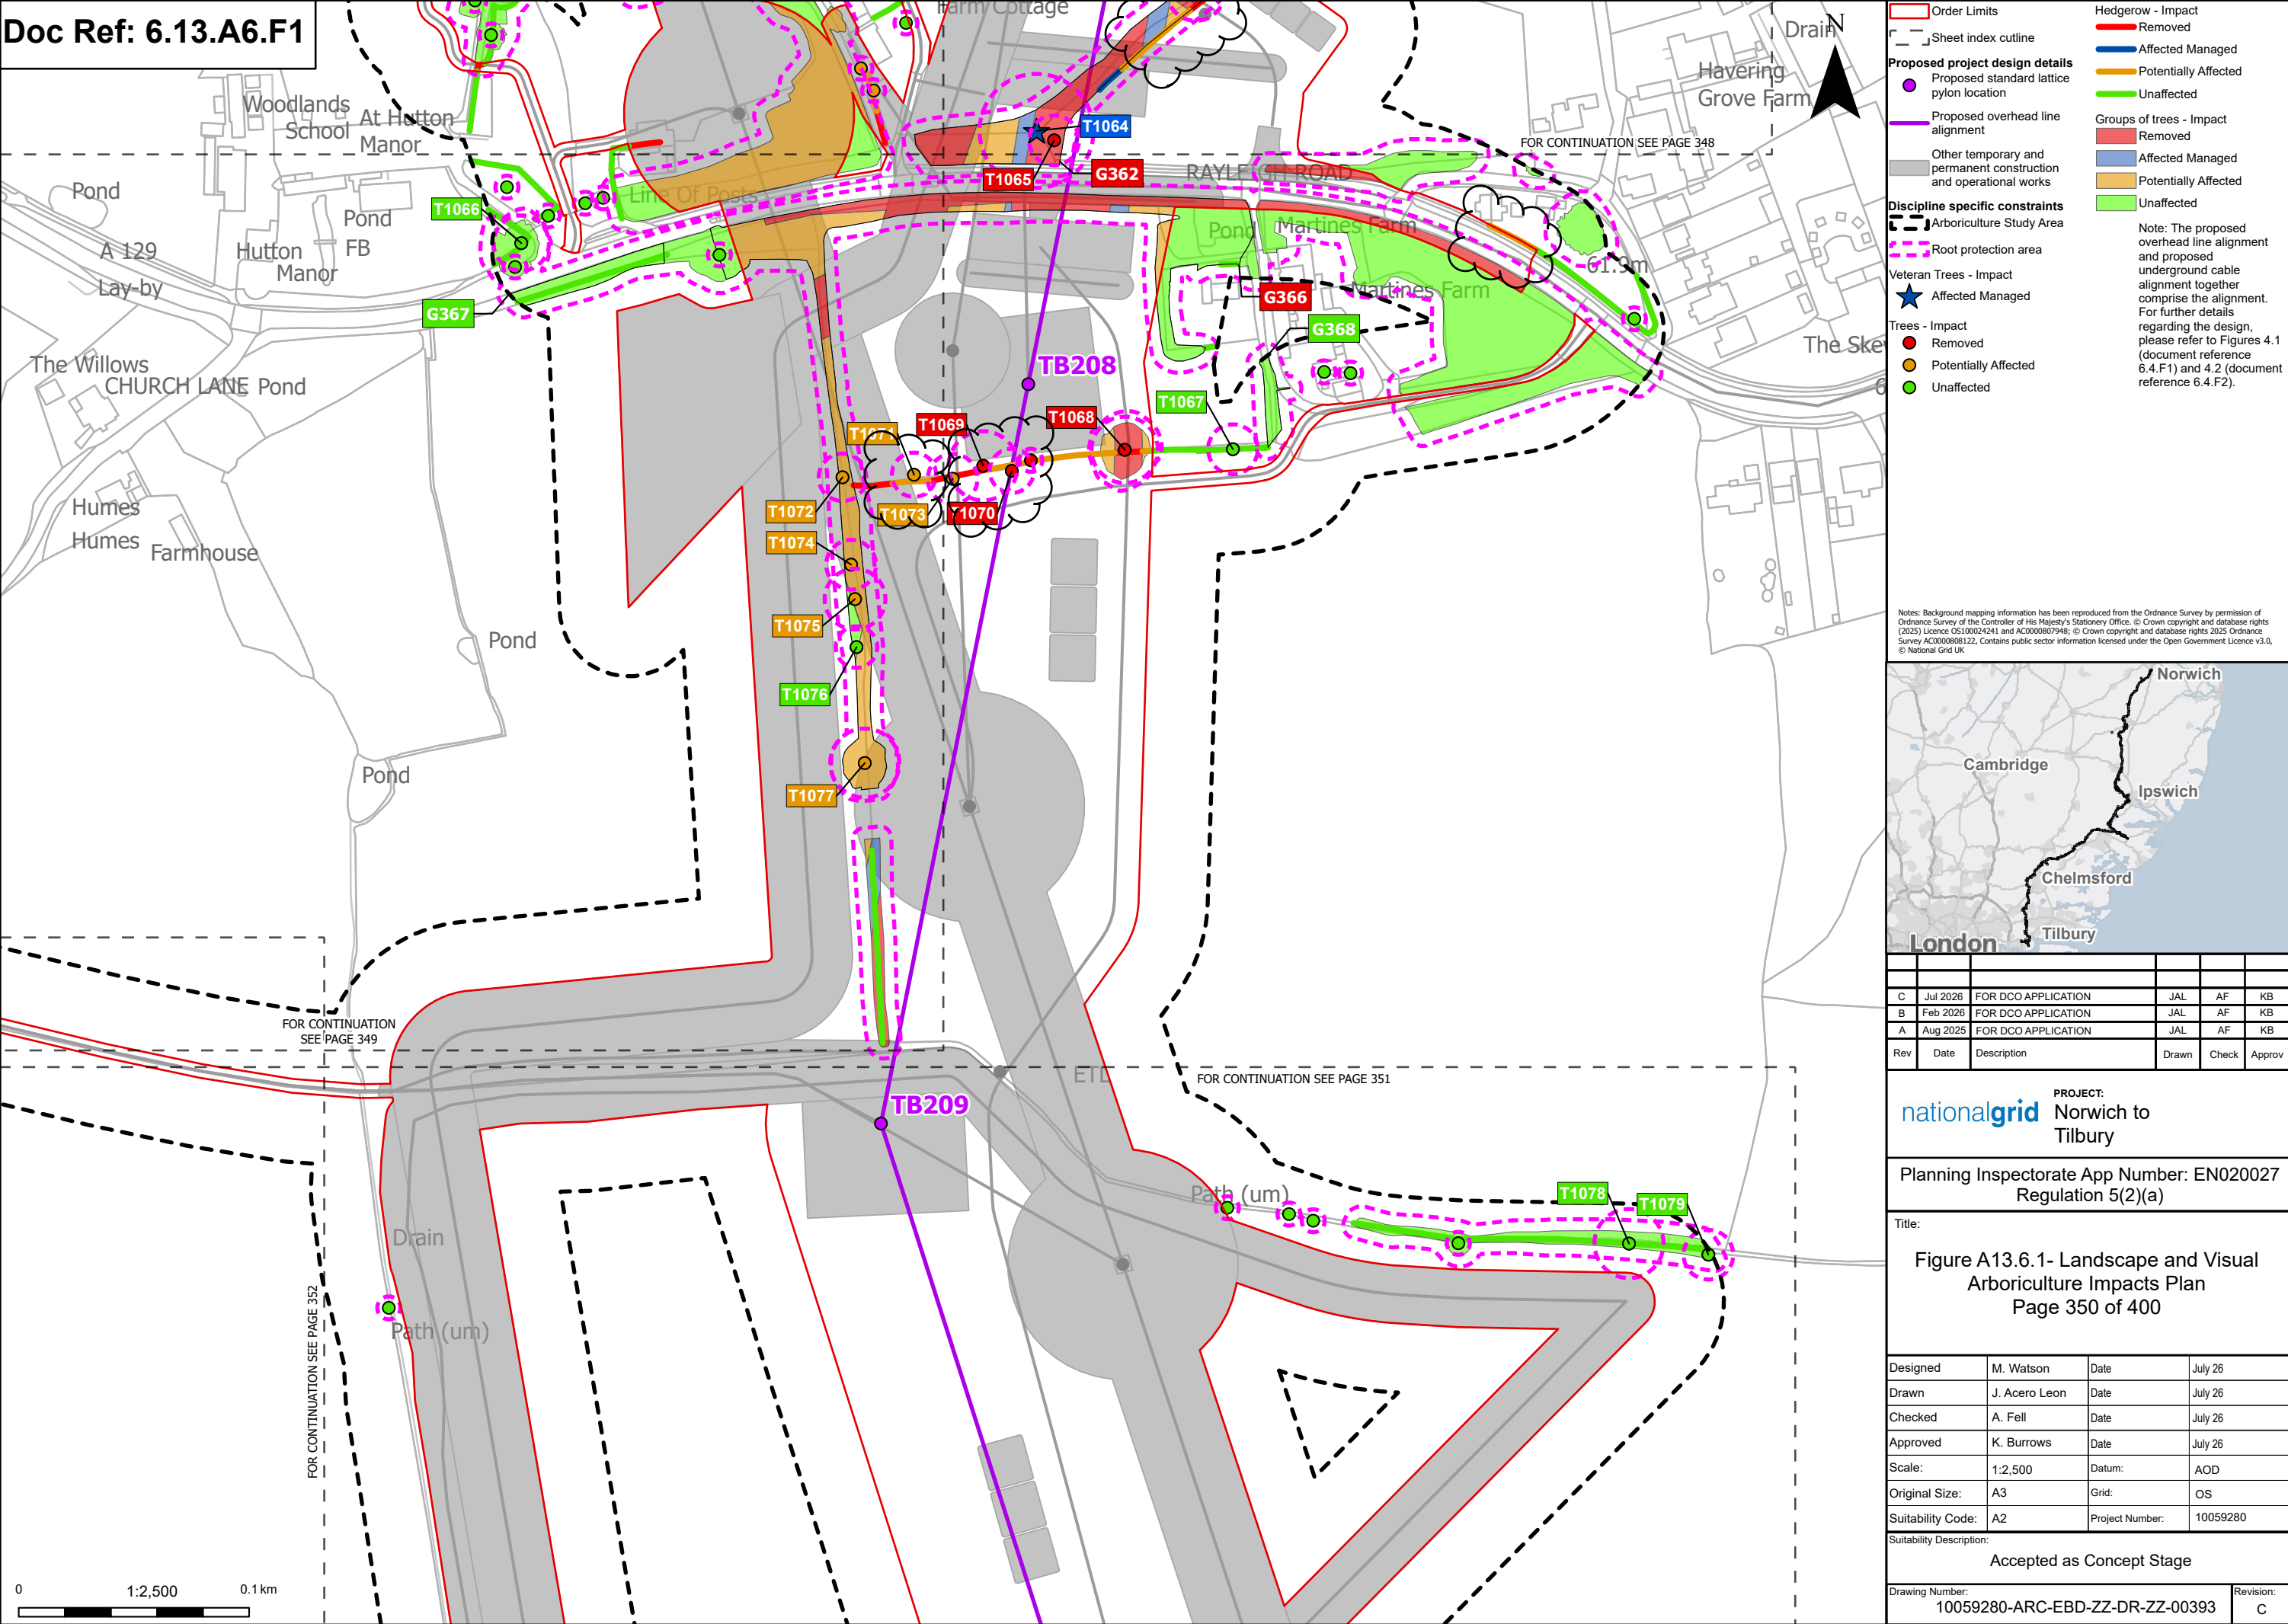


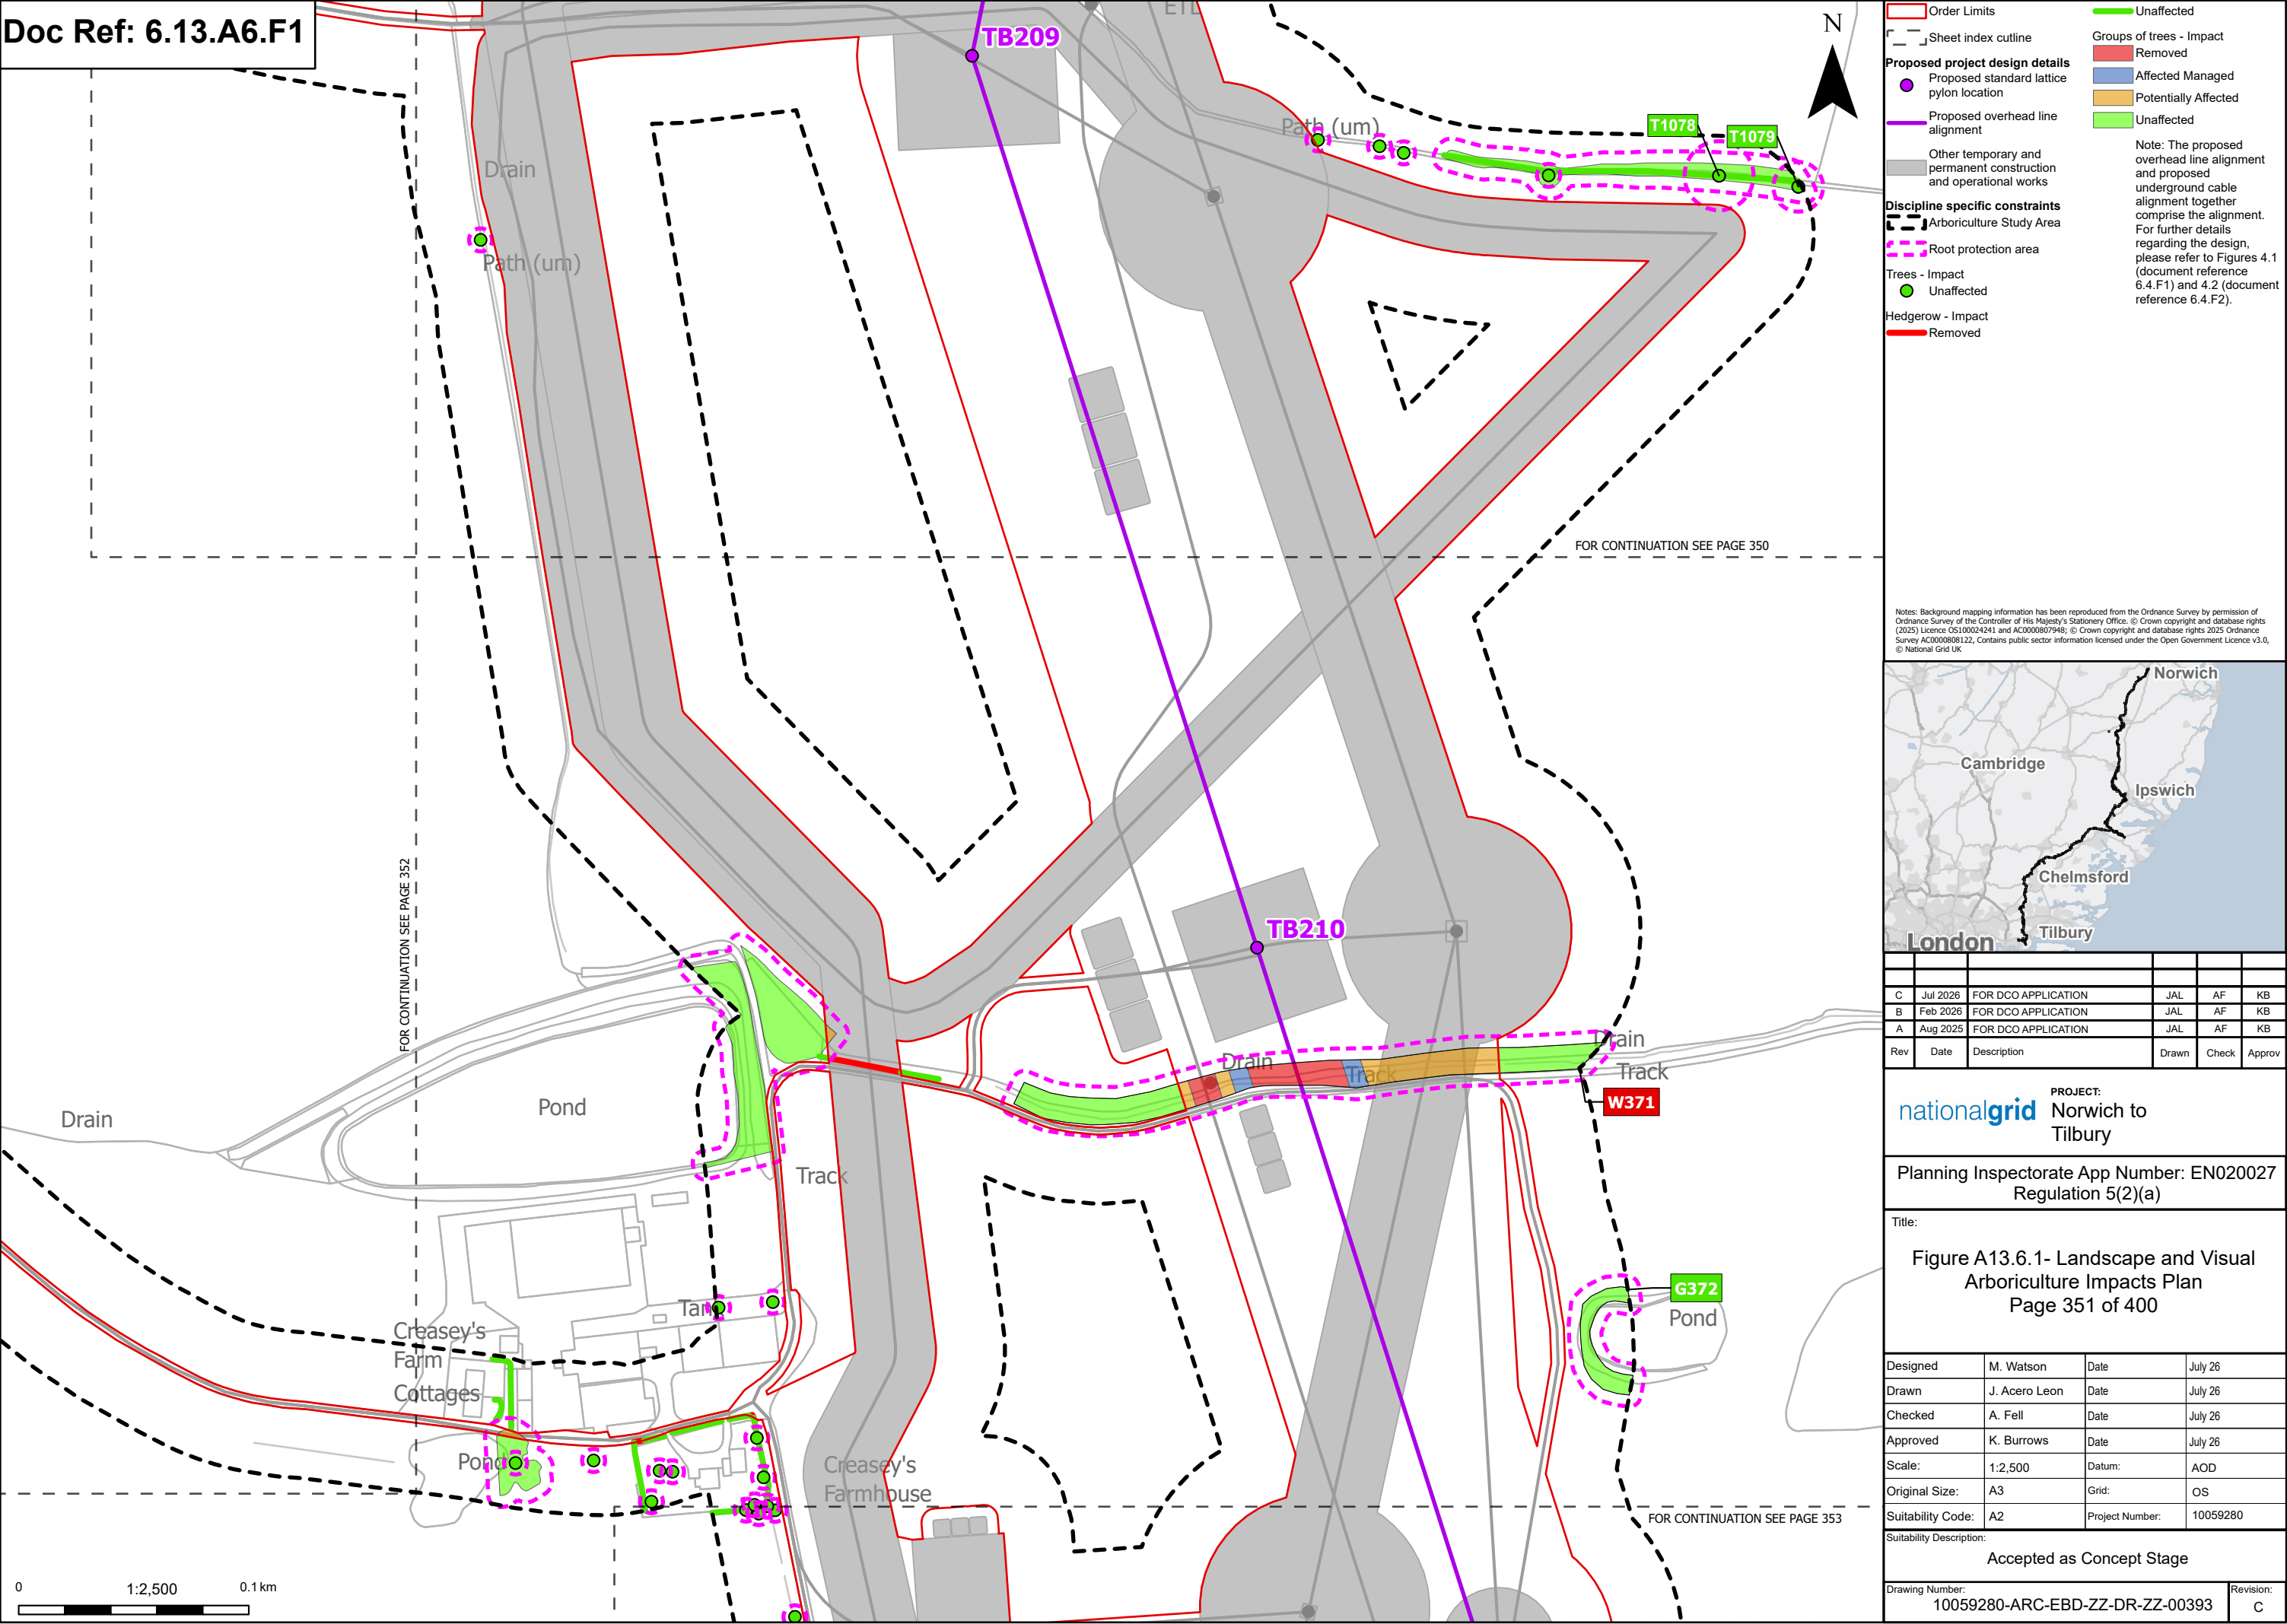

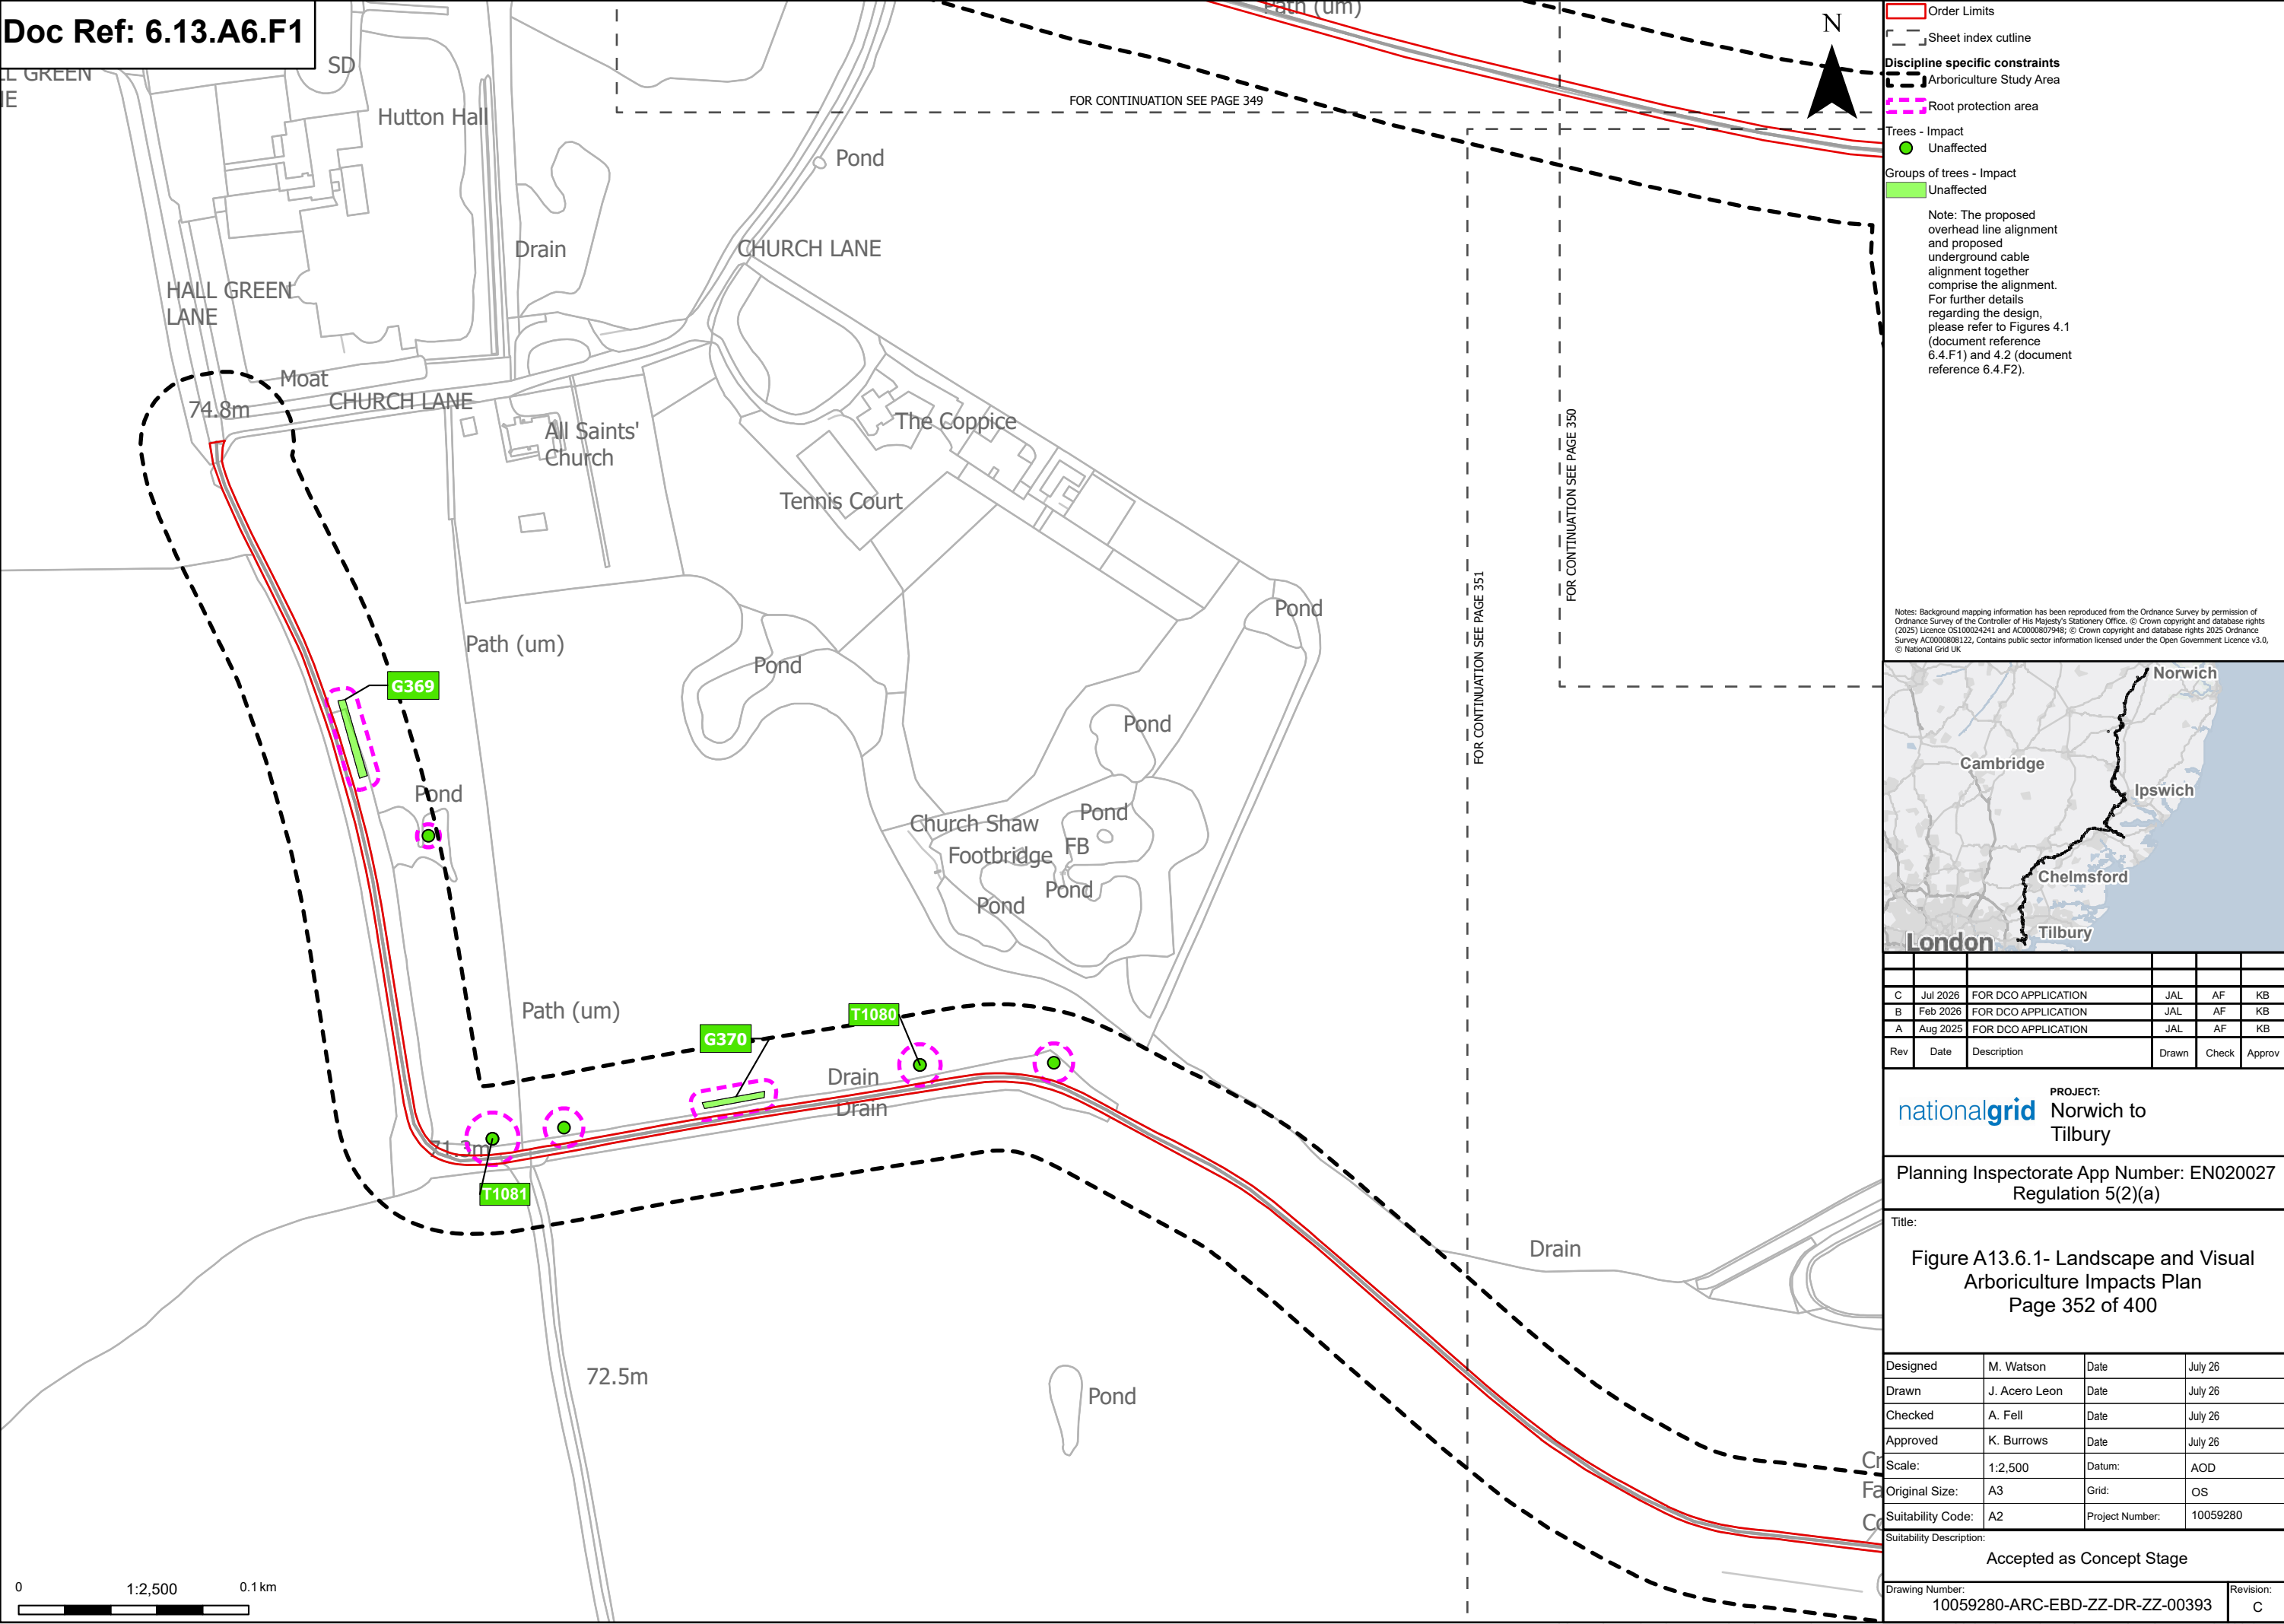

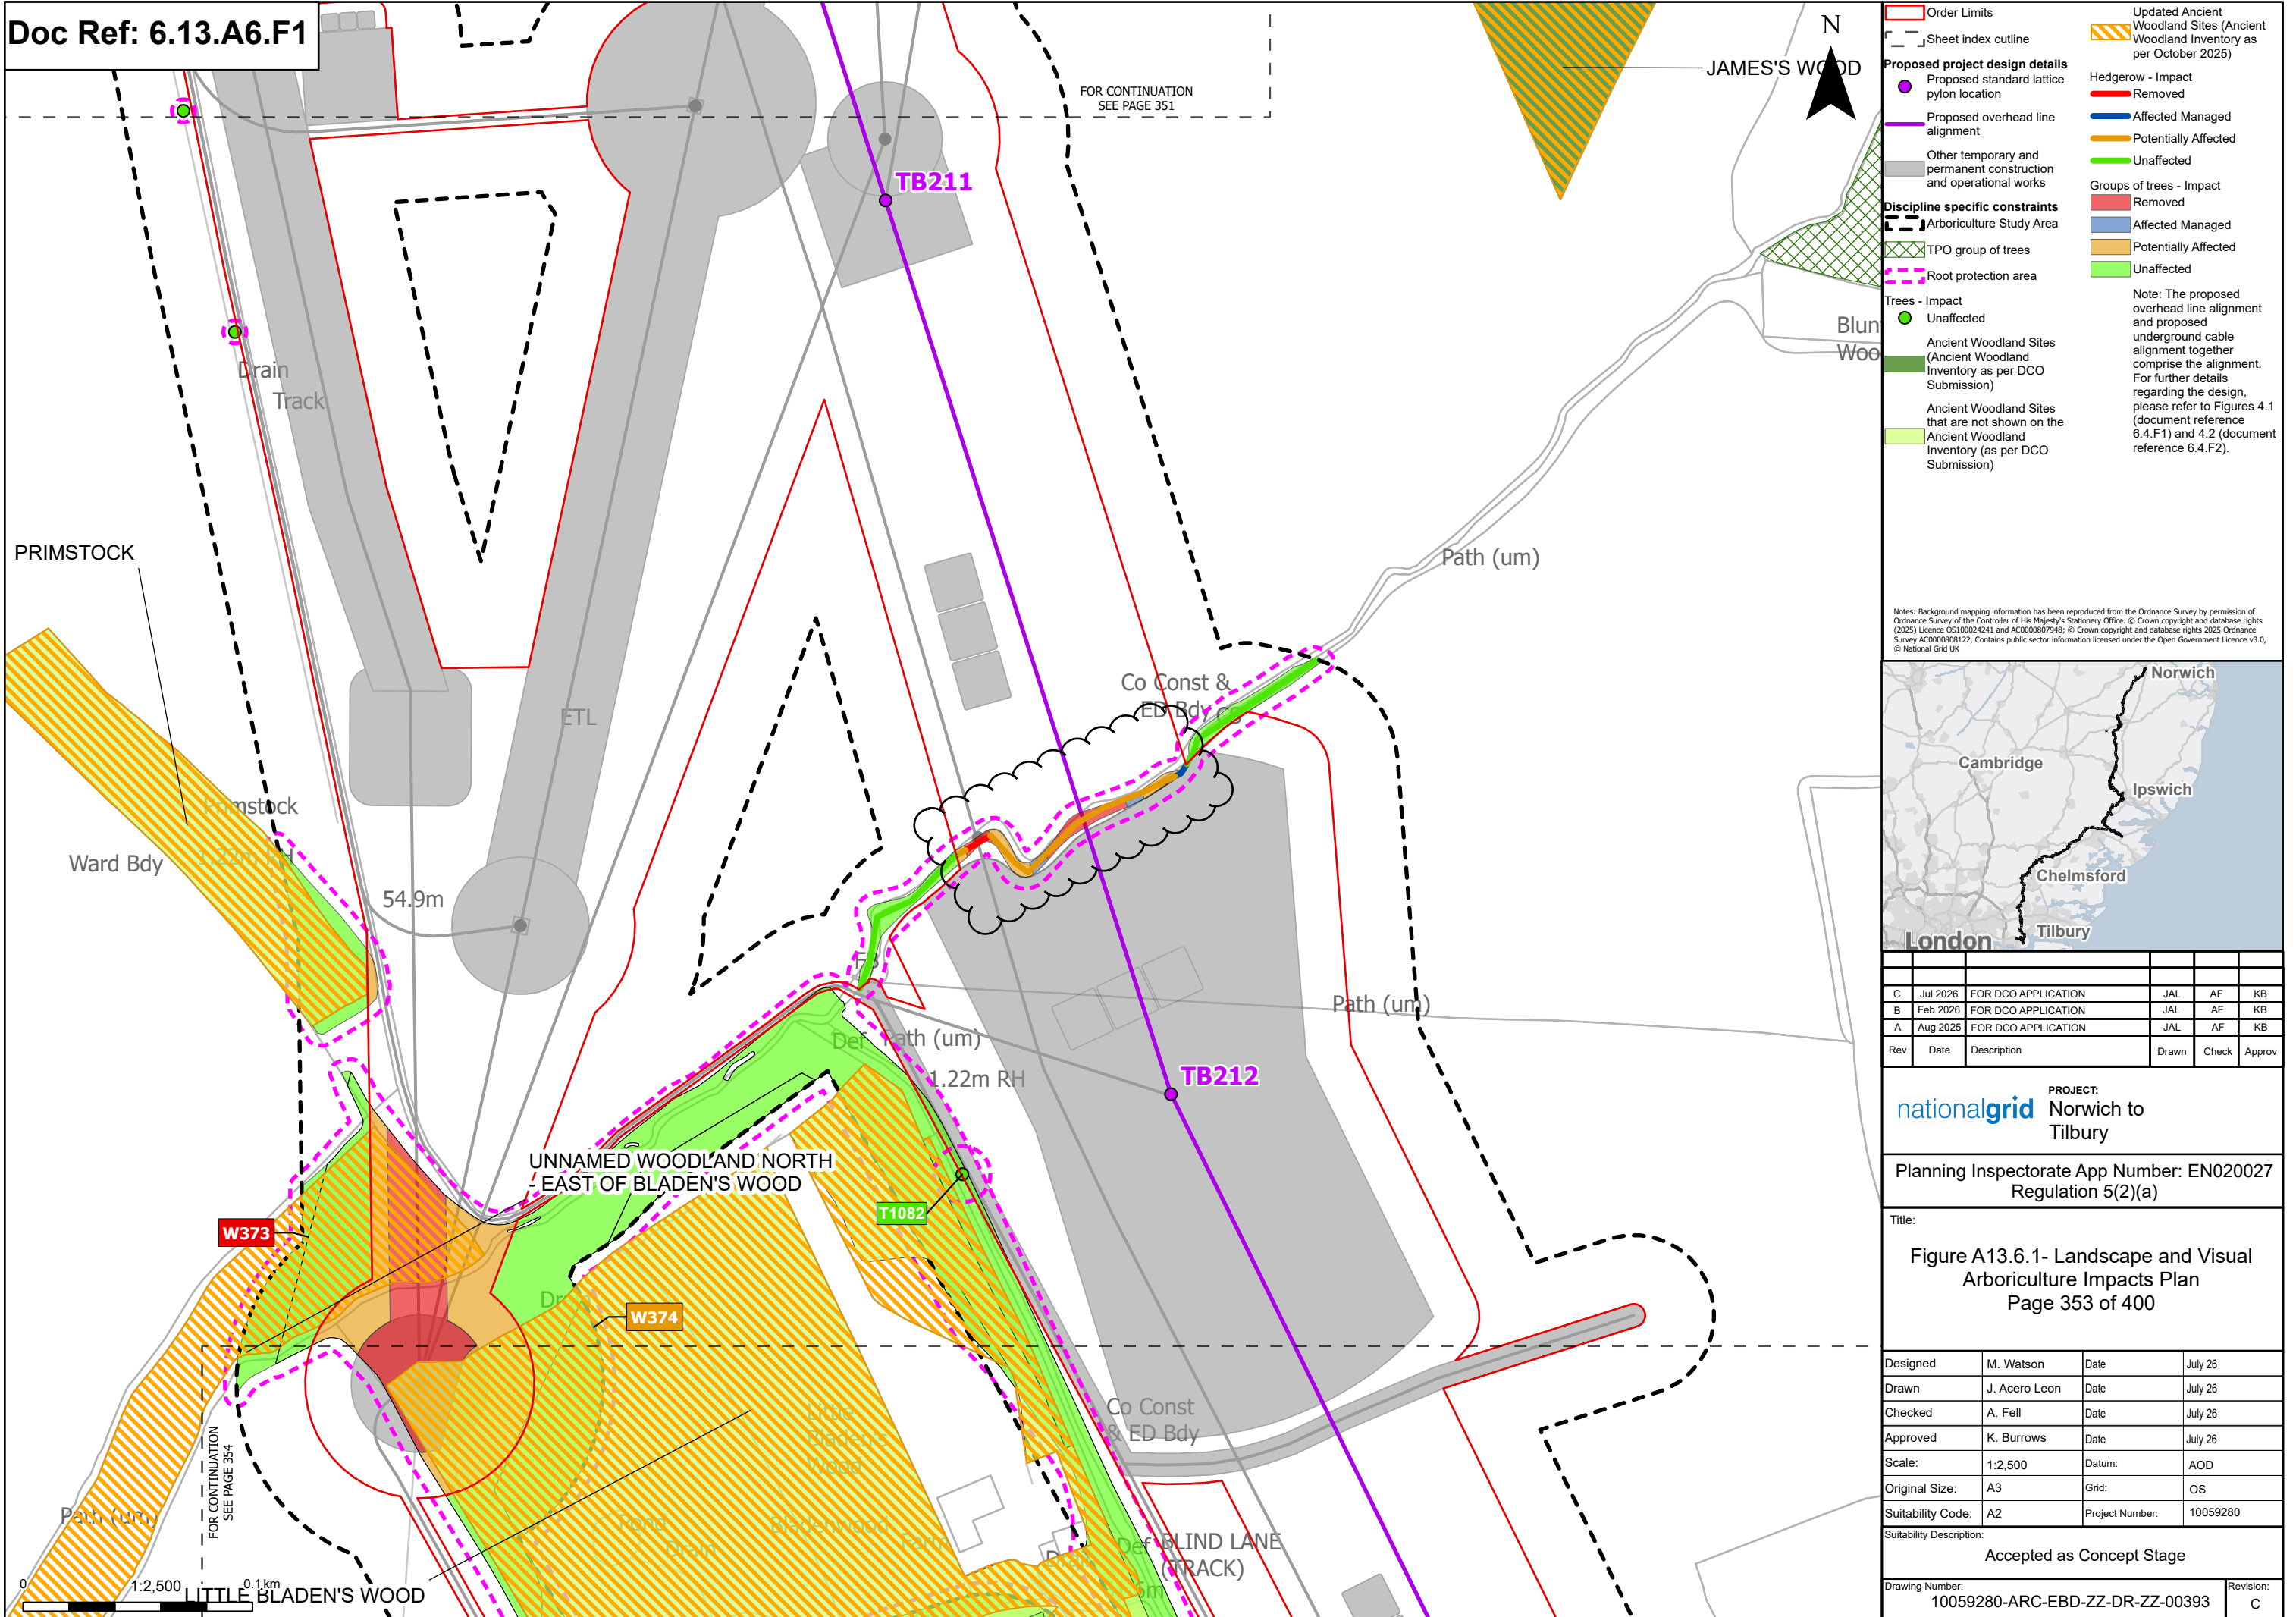

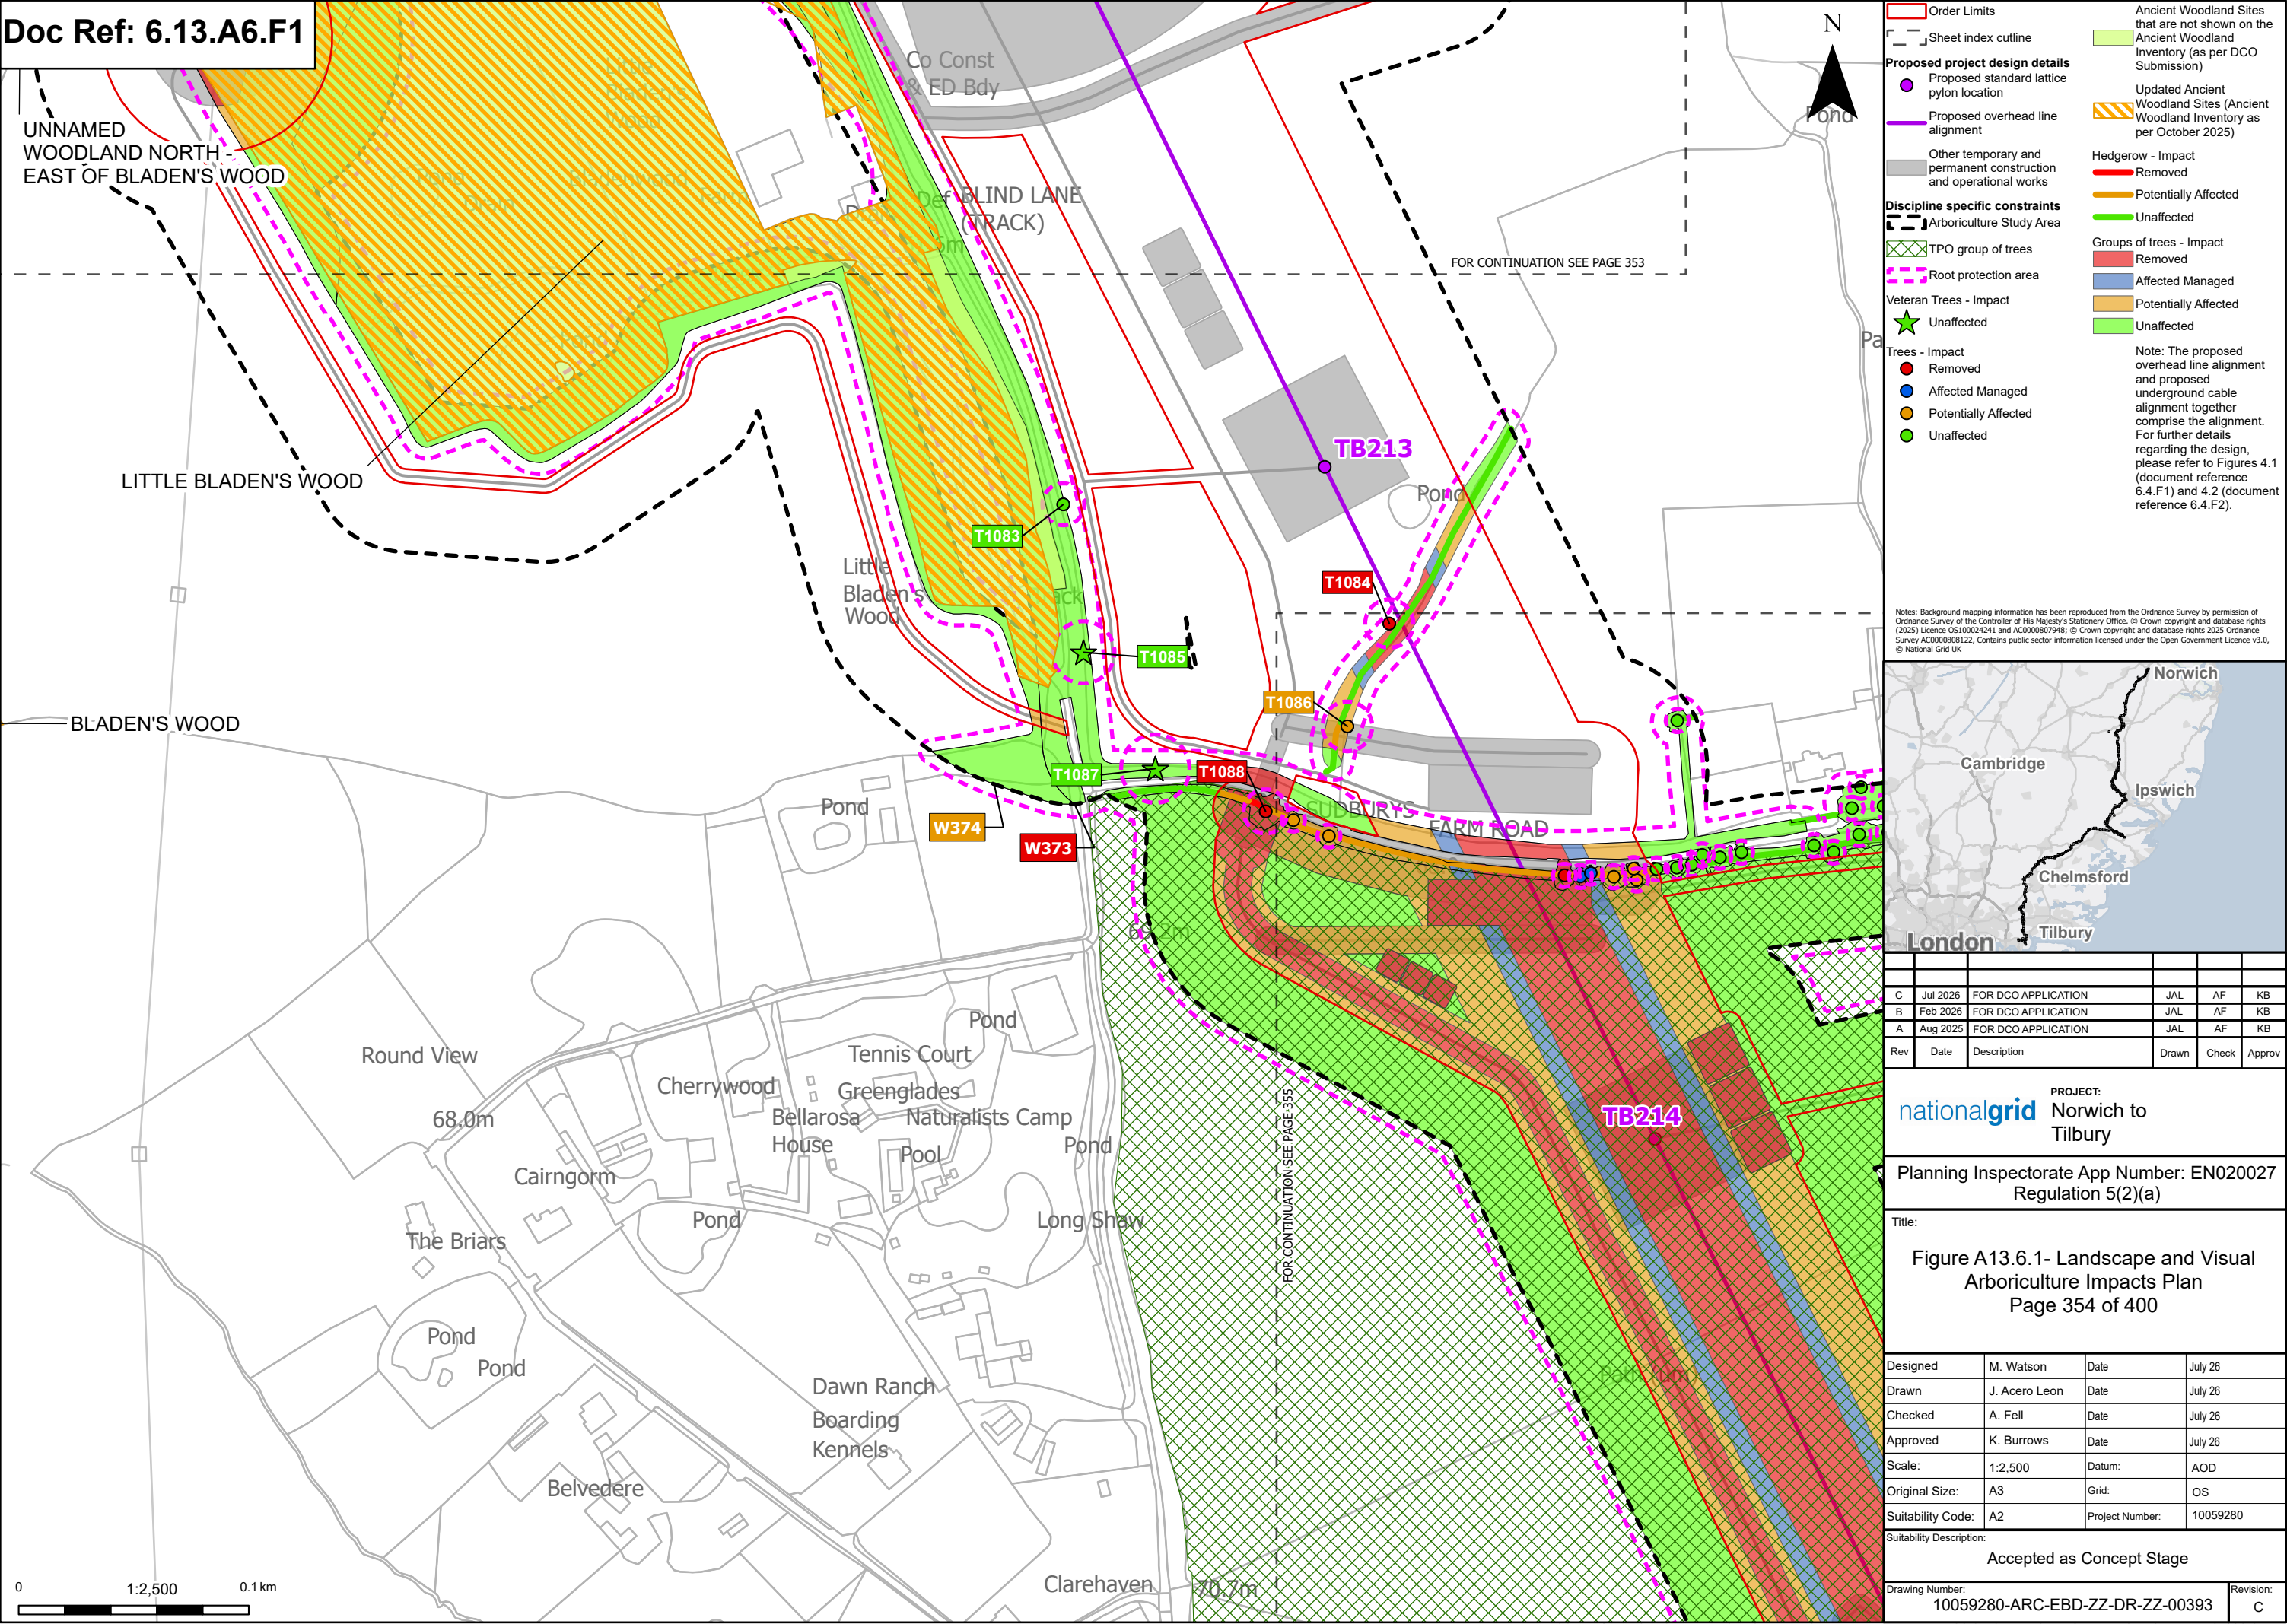

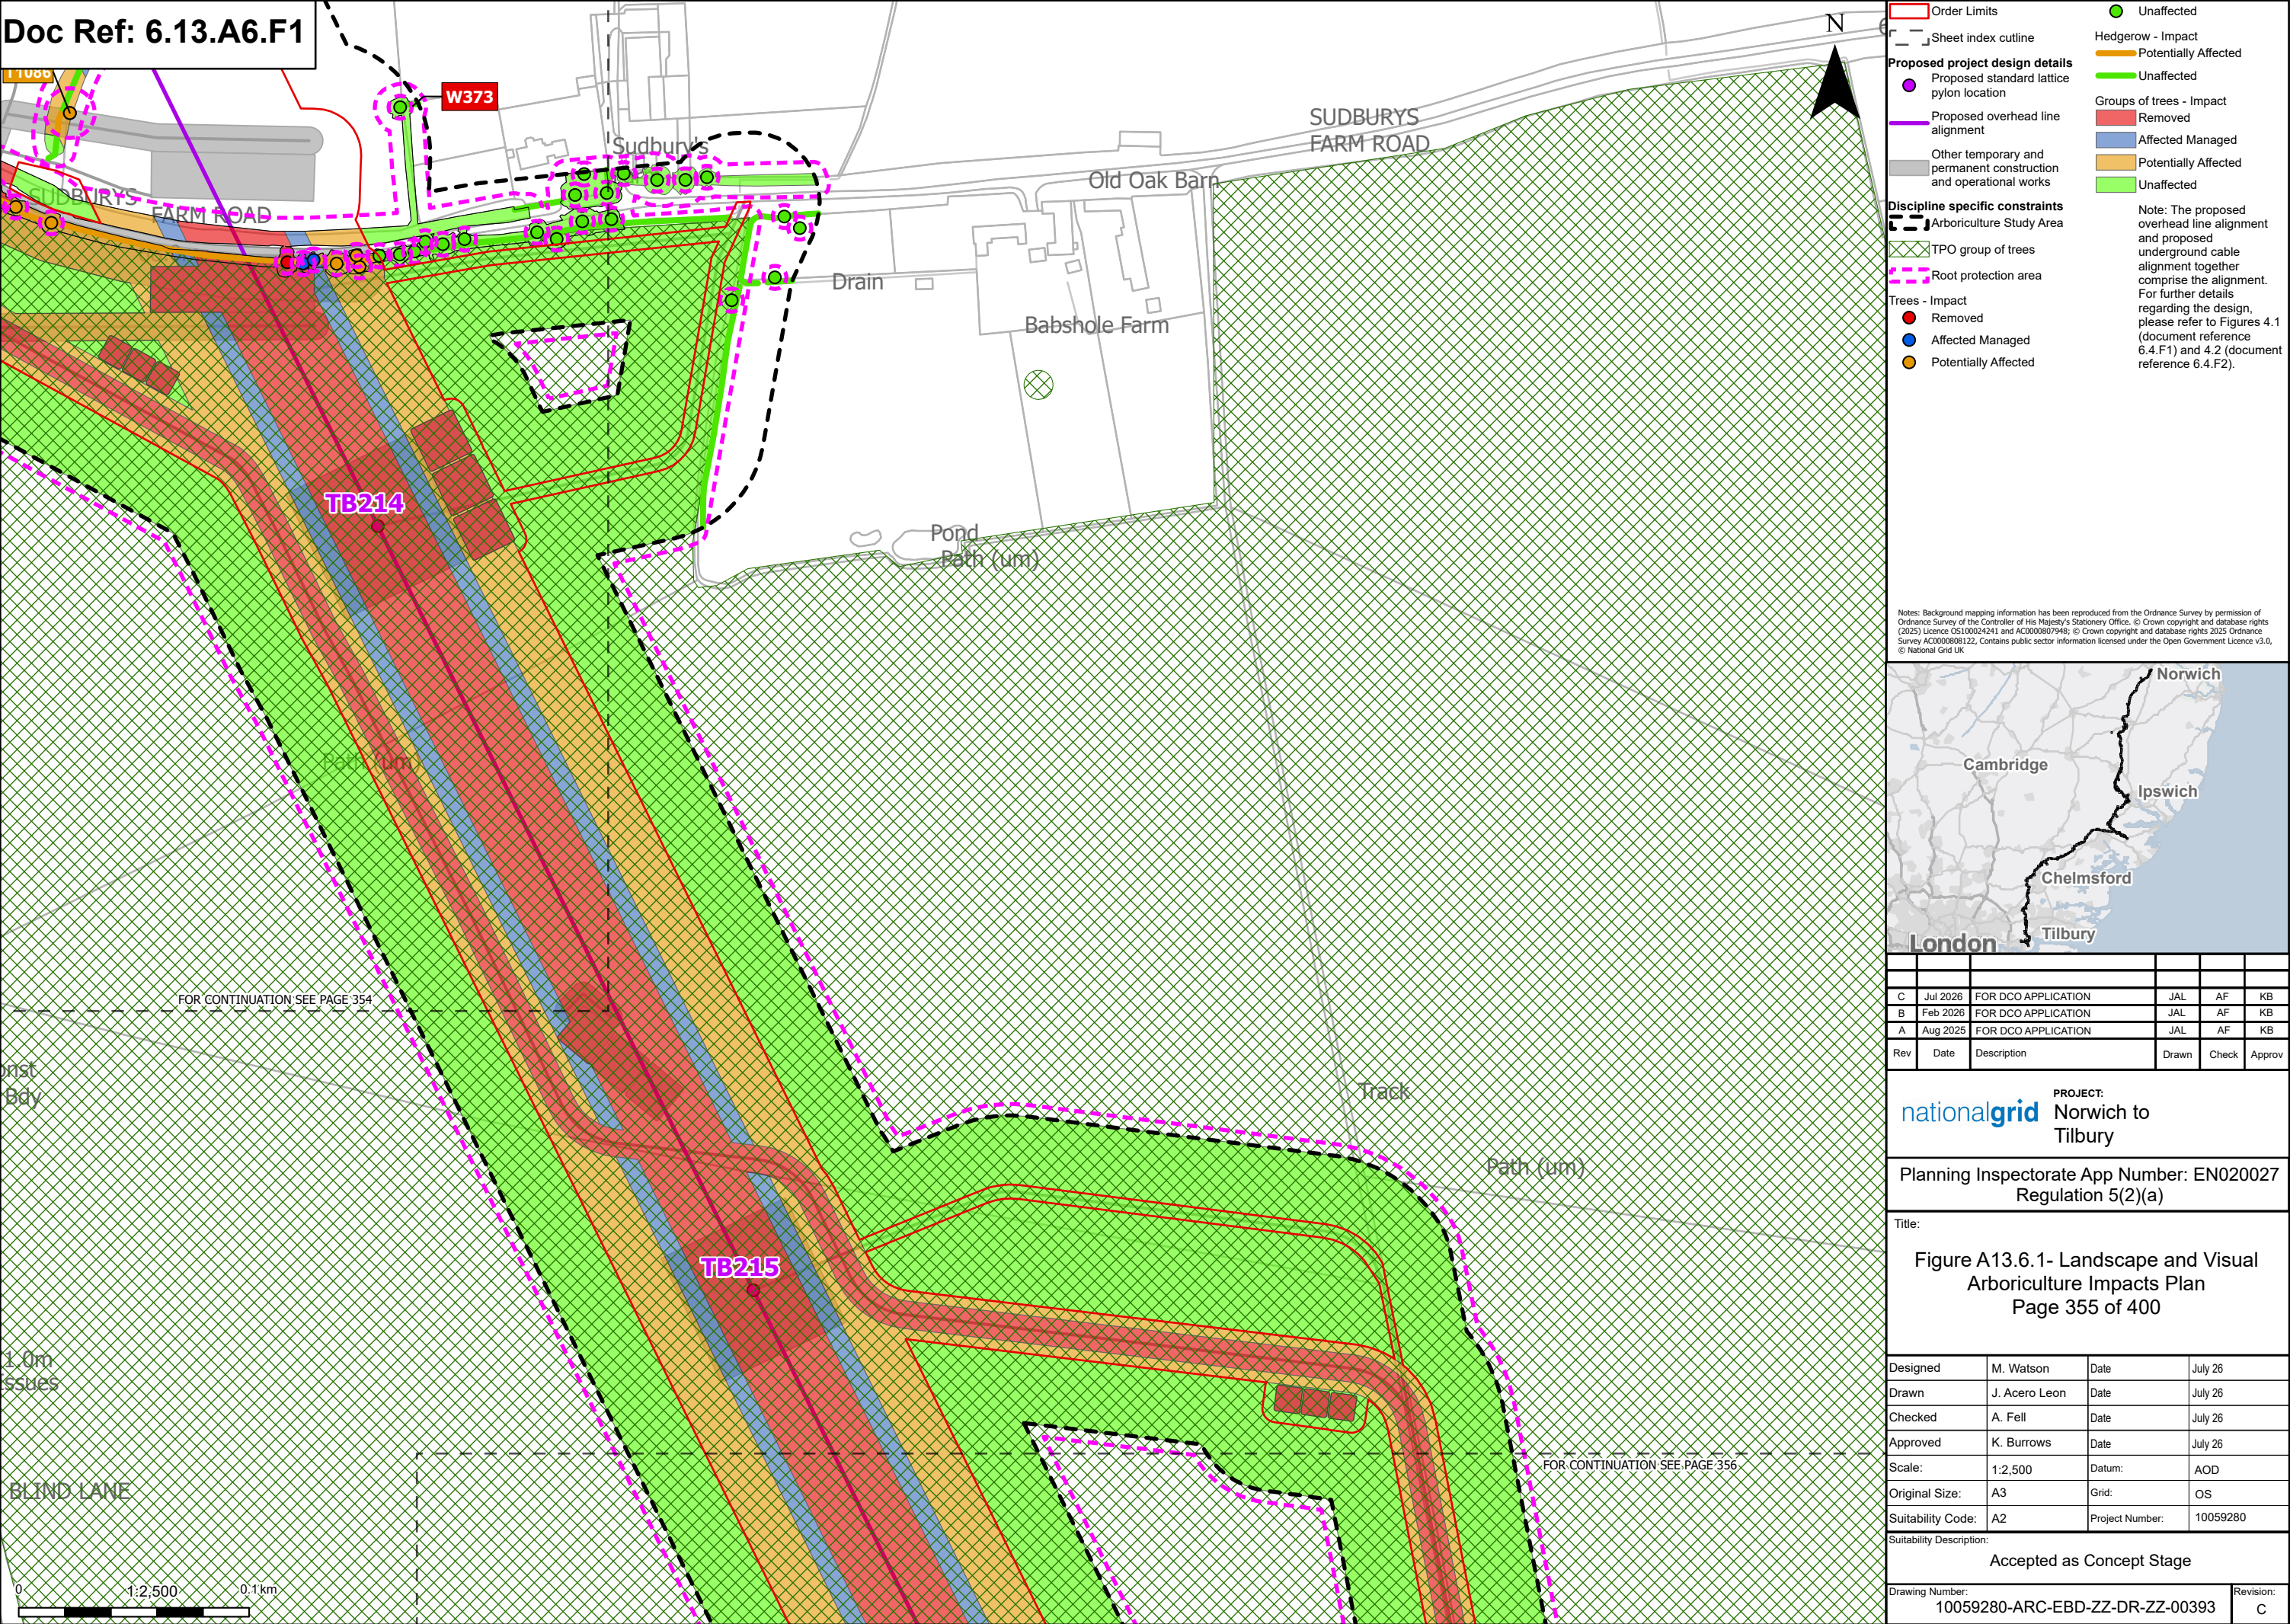



- Order Limits**

Sheet index outline

Proposed project design details

 - Proposed standard lattice pylon location
 - Proposed overhead line alignment
 - Other temporary and permanent construction and operational works

Discipline specific constraints

 - Arboriculture Study Area
 - Important Hedgerows
 - TPO group of trees
 - Root protection area

Trees - Impact

 - Removed
 - Unaffected

Ancient Woodland Sites that are not shown on the Ancient Woodland Inventory (as per DCO Submission)

Updated Ancient Woodland Sites (Ancient Woodland Inventory as per October 2025)

Hedgerow - Impact

 - Removed
 - Affected Managed
 - Potentially Affected
 - Unaffected

Groups of trees - Impact

 - Removed
 - Affected Managed
 - Potentially Affected
 - Unaffected

Note: The proposed overhead line alignment and proposed underground cable alignment together comprise the alignment. For further details regarding the design, please refer to Figures 4.1 (document reference 6.4.F1) and 4.2 (document reference 6.4.F2).

Notes: Background mapping information has been reproduced from the Ordnance Survey by permission of Ordnance Survey to the Controller of His Majesty's Stationery Office. © Crown copyright and database rights (2025) Licence OS100024241 and AC0000807948; © Crown copyright and database rights 2025 Ordnance Survey AC0000808122. Contains public sector information licensed under the Open Government Licence v3.0, © National Grid UK



C	Jul 2026	FOR DCO APPLICATION	JAL	AF	KB
B	Feb 2026	FOR DCO APPLICATION	JAL	AF	KB
A	Aug 2025	FOR DCO APPLICATION	JAL	AF	KB
Rev	Date	Description	Drawn	Check	Approv

nationalgrid PROJECT: Norwich to Tilbury


Planning Inspectorate App Number: EN020027
Regulation 5(2)(a)


Title: Figure A13.6.1- Landscape and Visual
Arboriculture Impacts Plan
Page 356 of 400


Designed	M. Watson	Date	July 26
Drawn	J. Acero Leon	Date	July 26
Checked	A. Fell	Date	July 26
Approved	K. Burrows	Date	July 26
Scale:	1:2,500	Datum:	AOD
Original Size:	A3	Grid:	OS
Suitability Code:	A2	Project Number:	10059280


Suitability Description:	Accepted as Concept Stage
--------------------------	---------------------------


Drawing Number:	Revision:
10059280-ARC-EBD-ZZ-DR-ZZ-00393	C

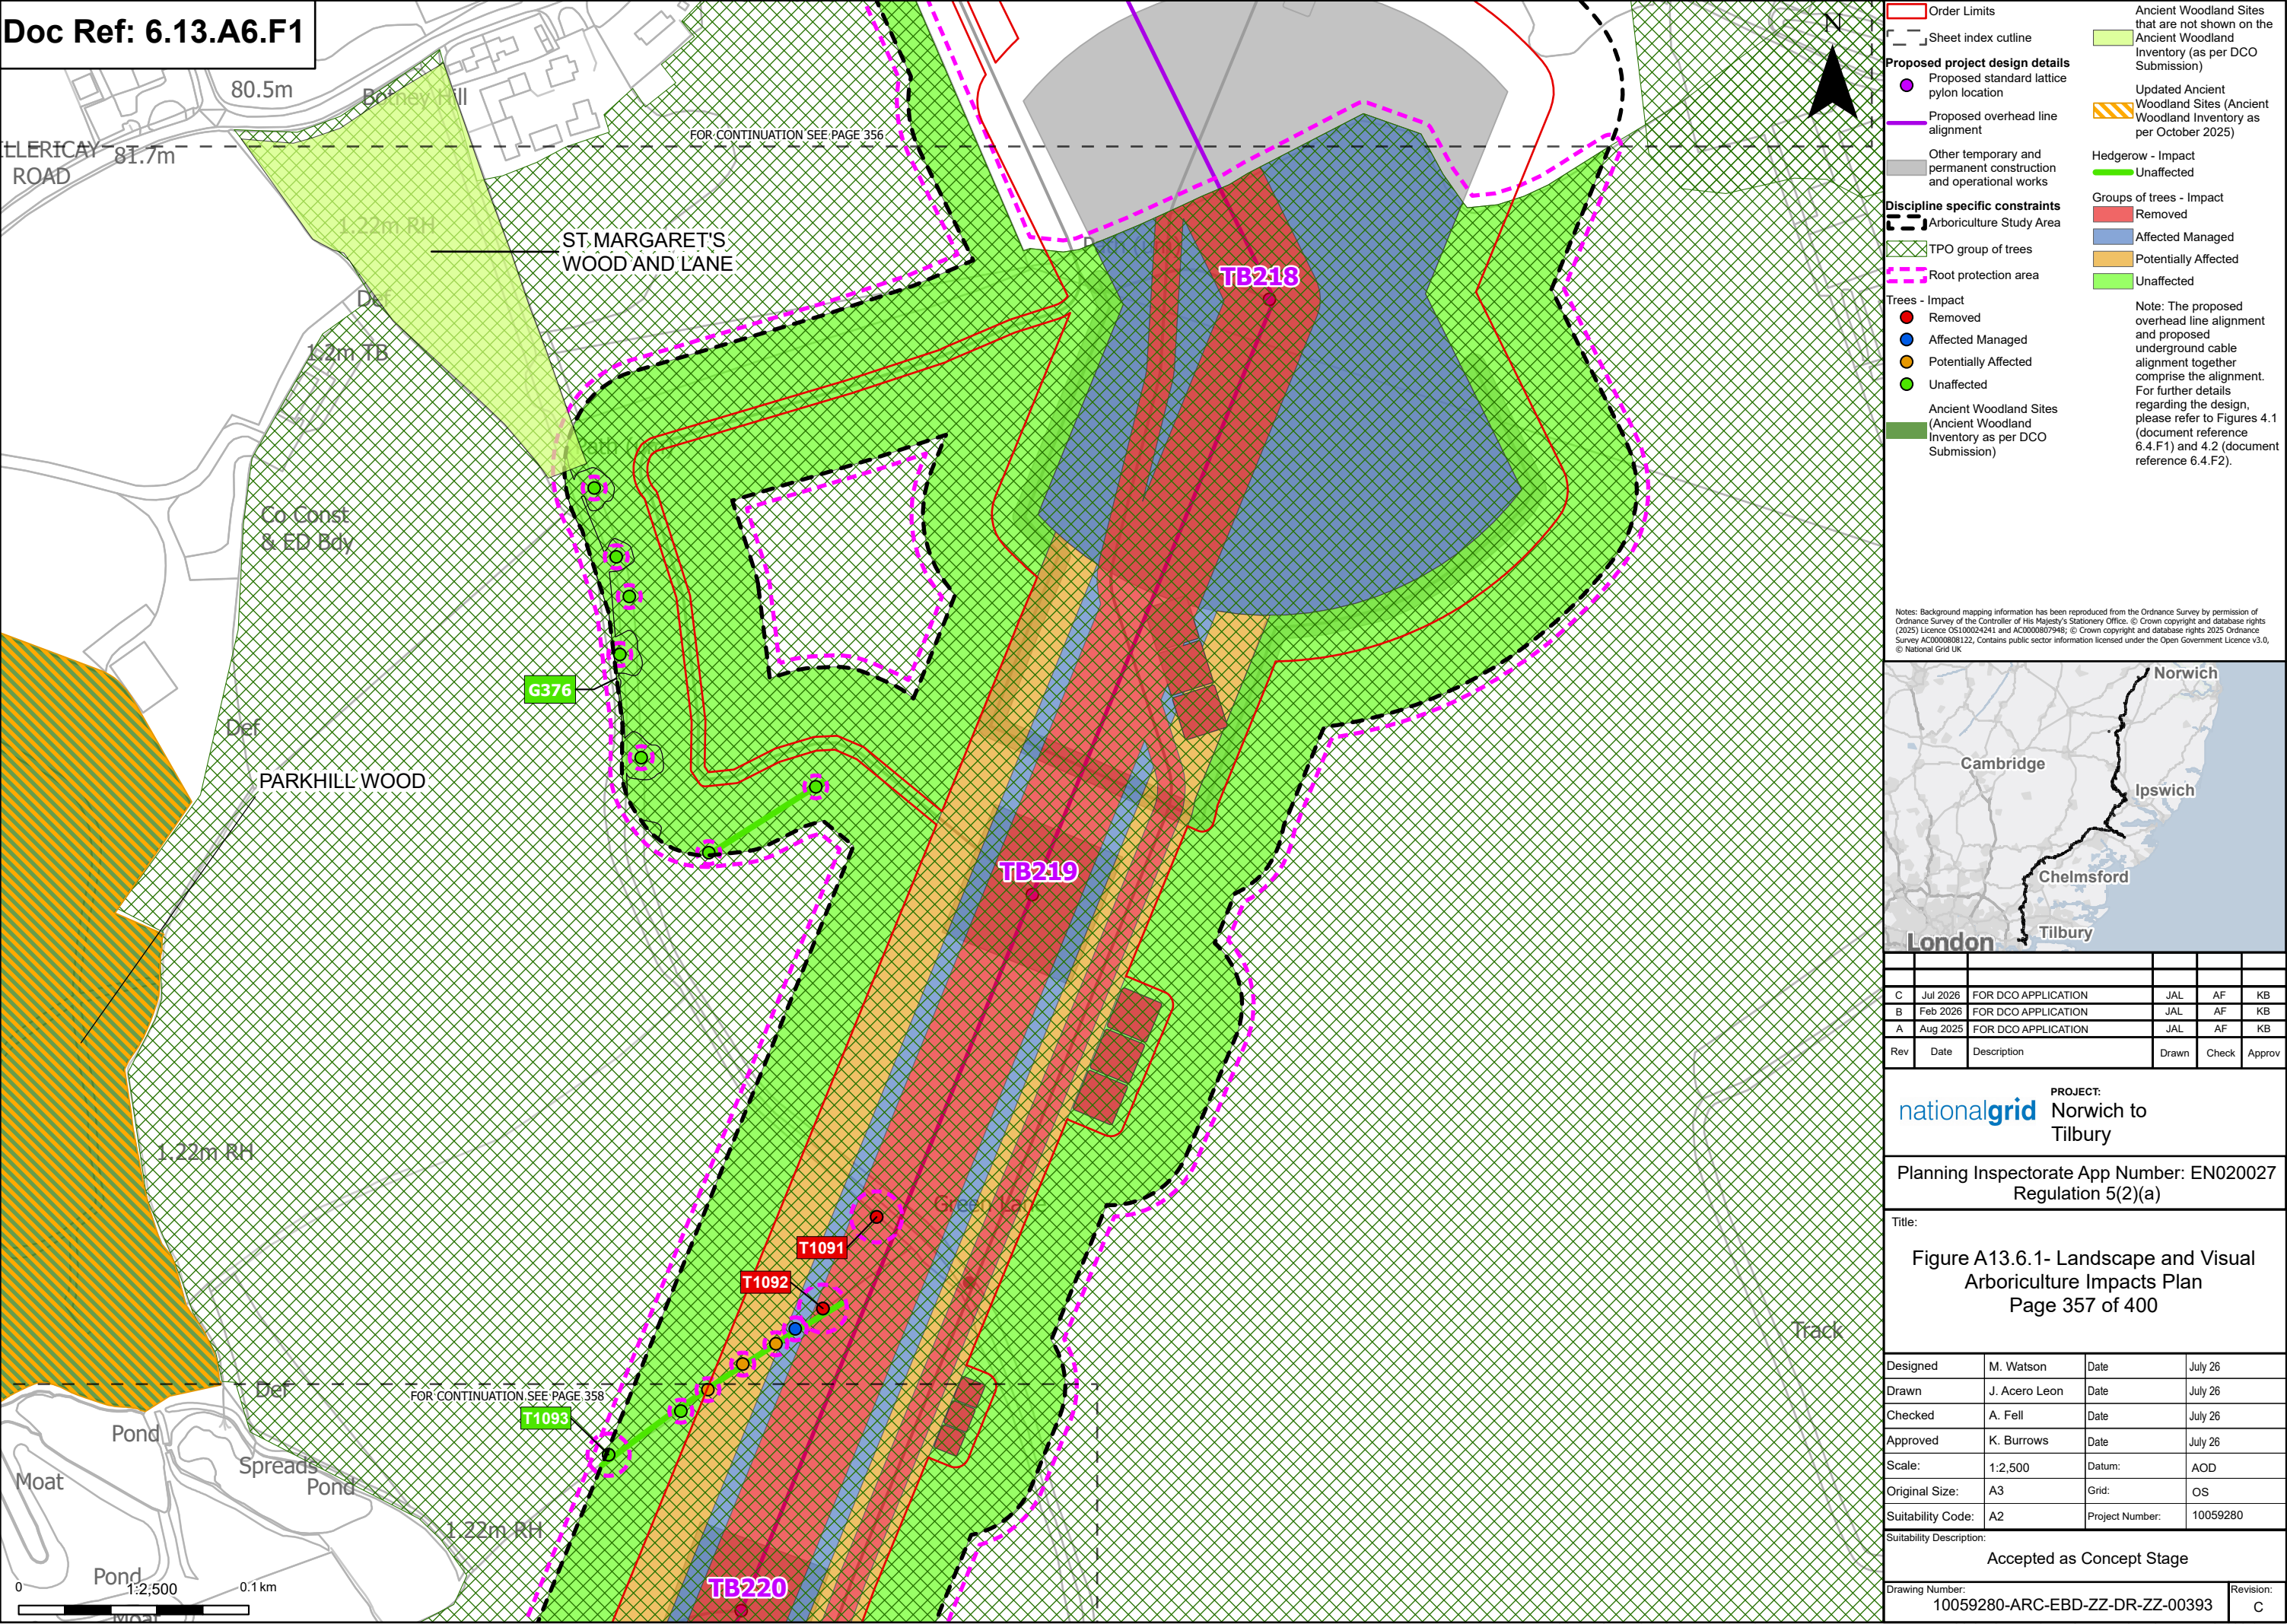


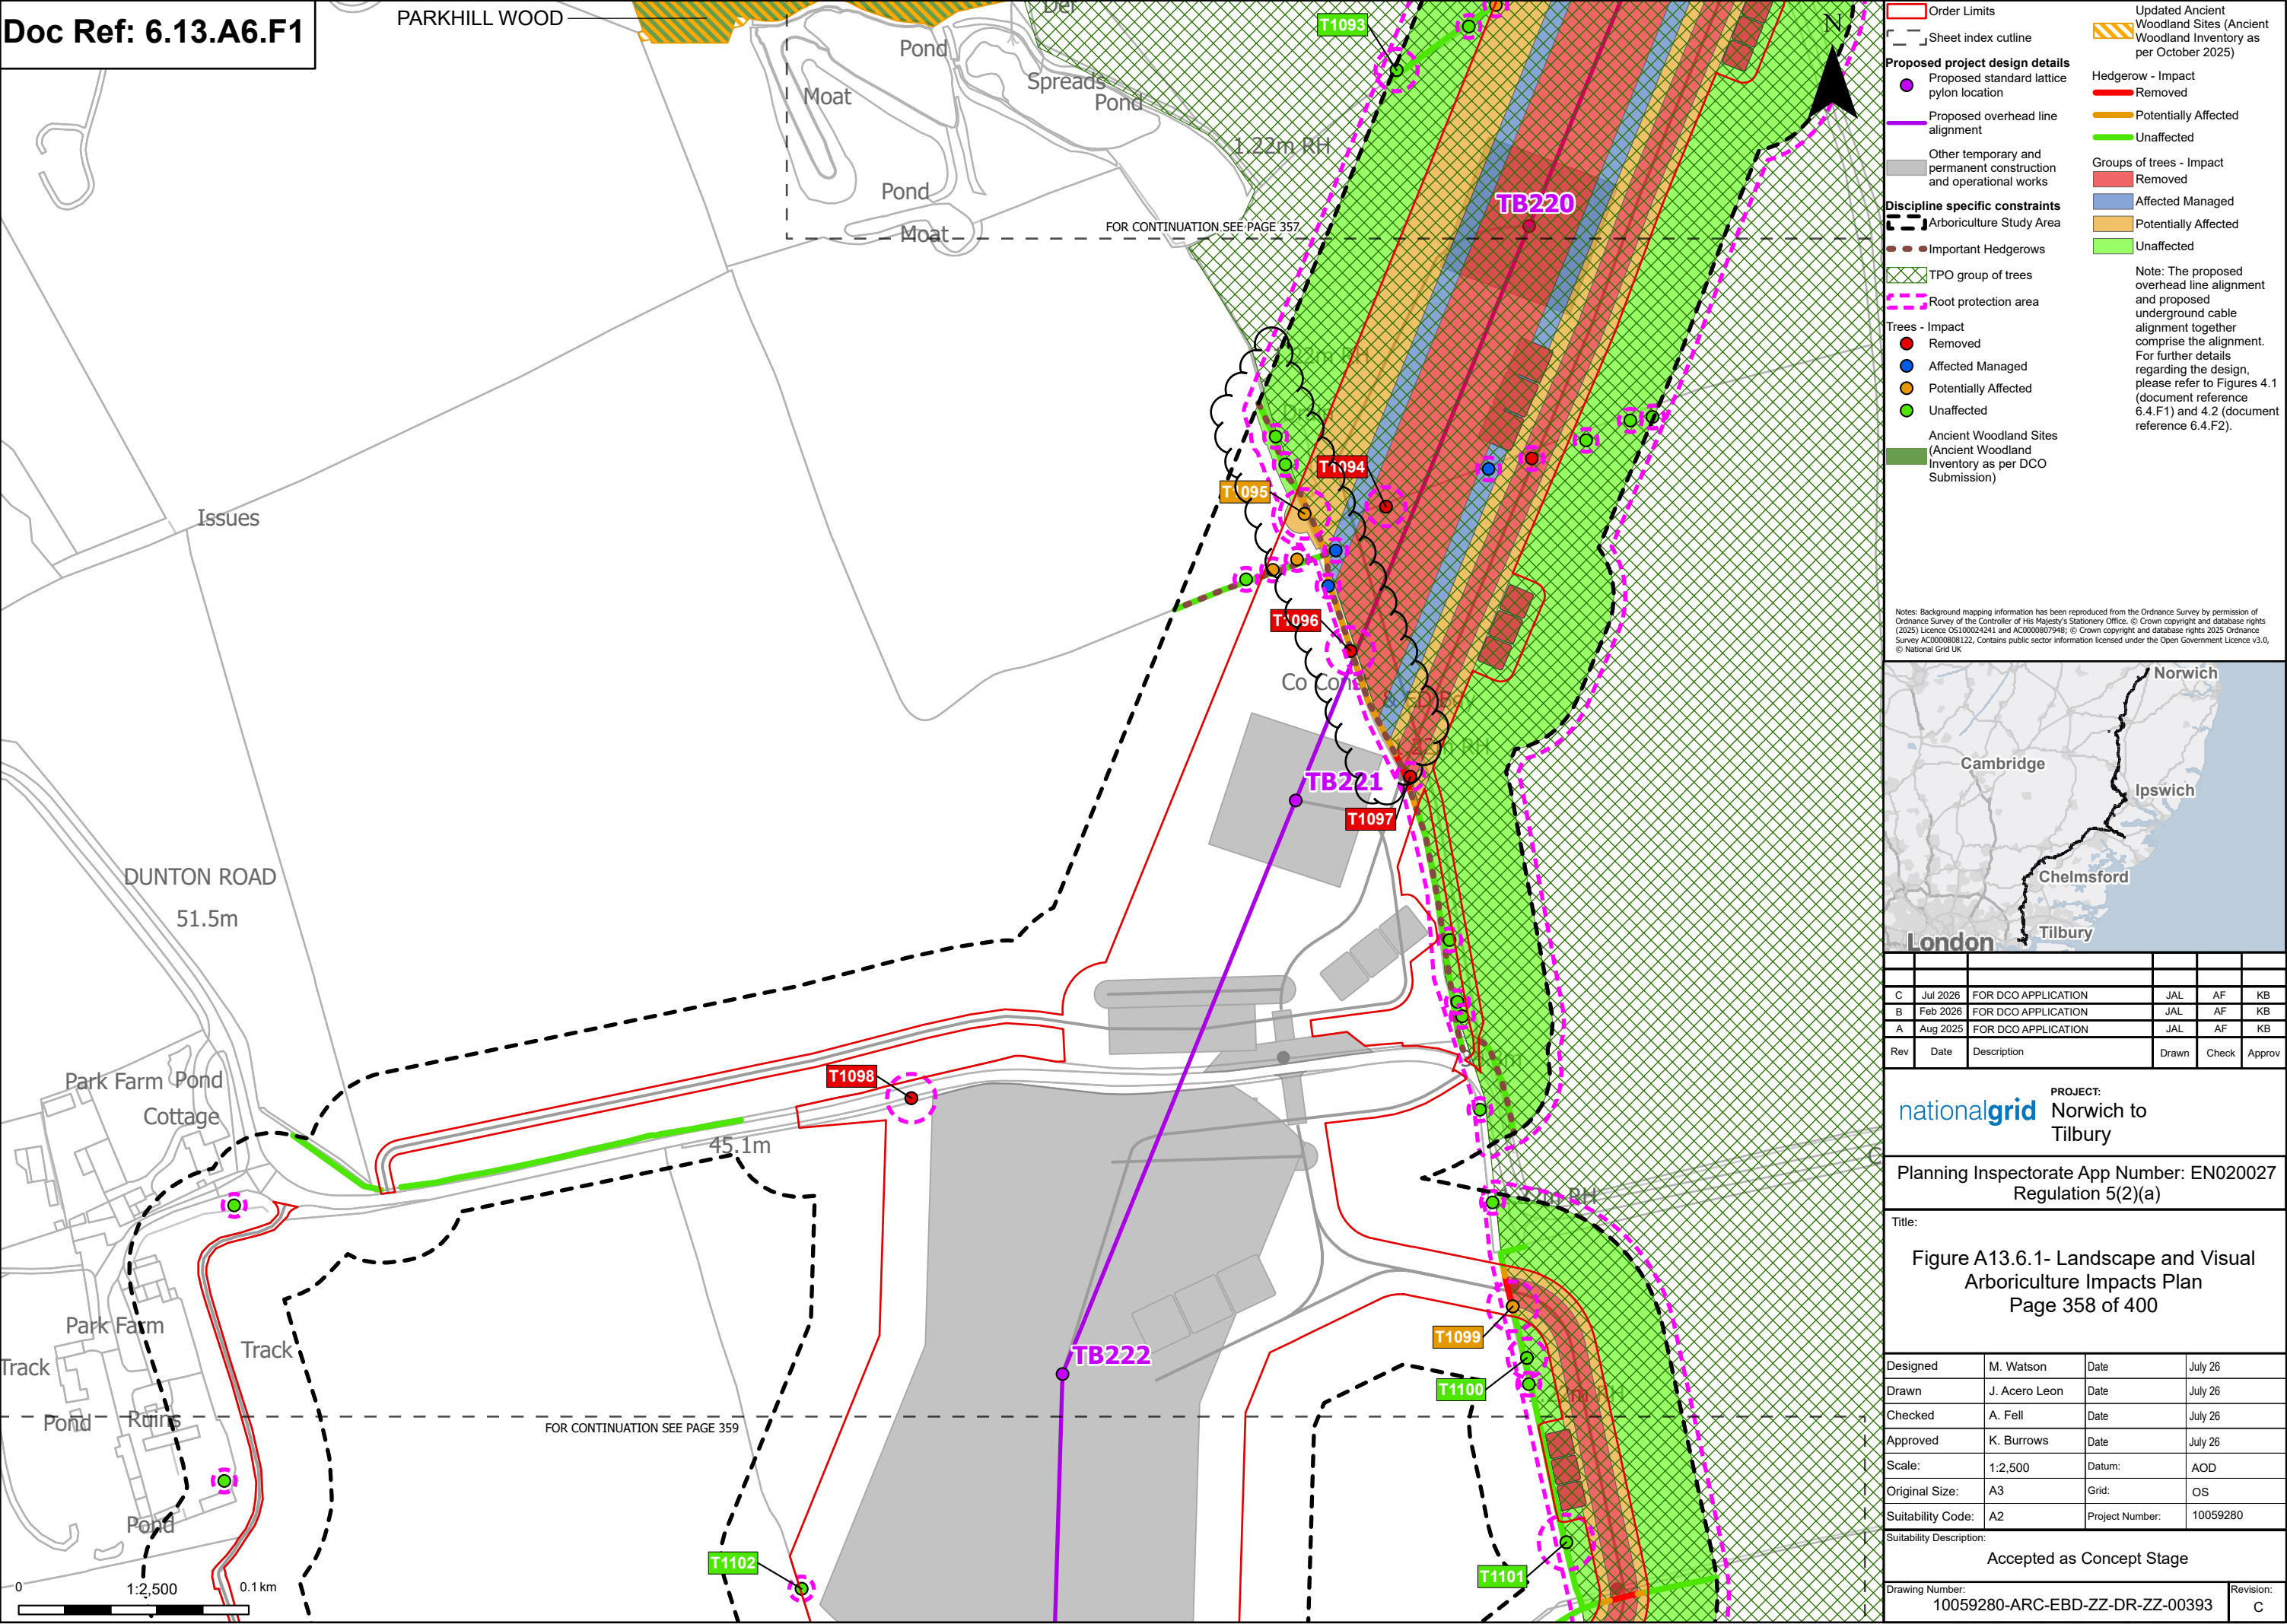


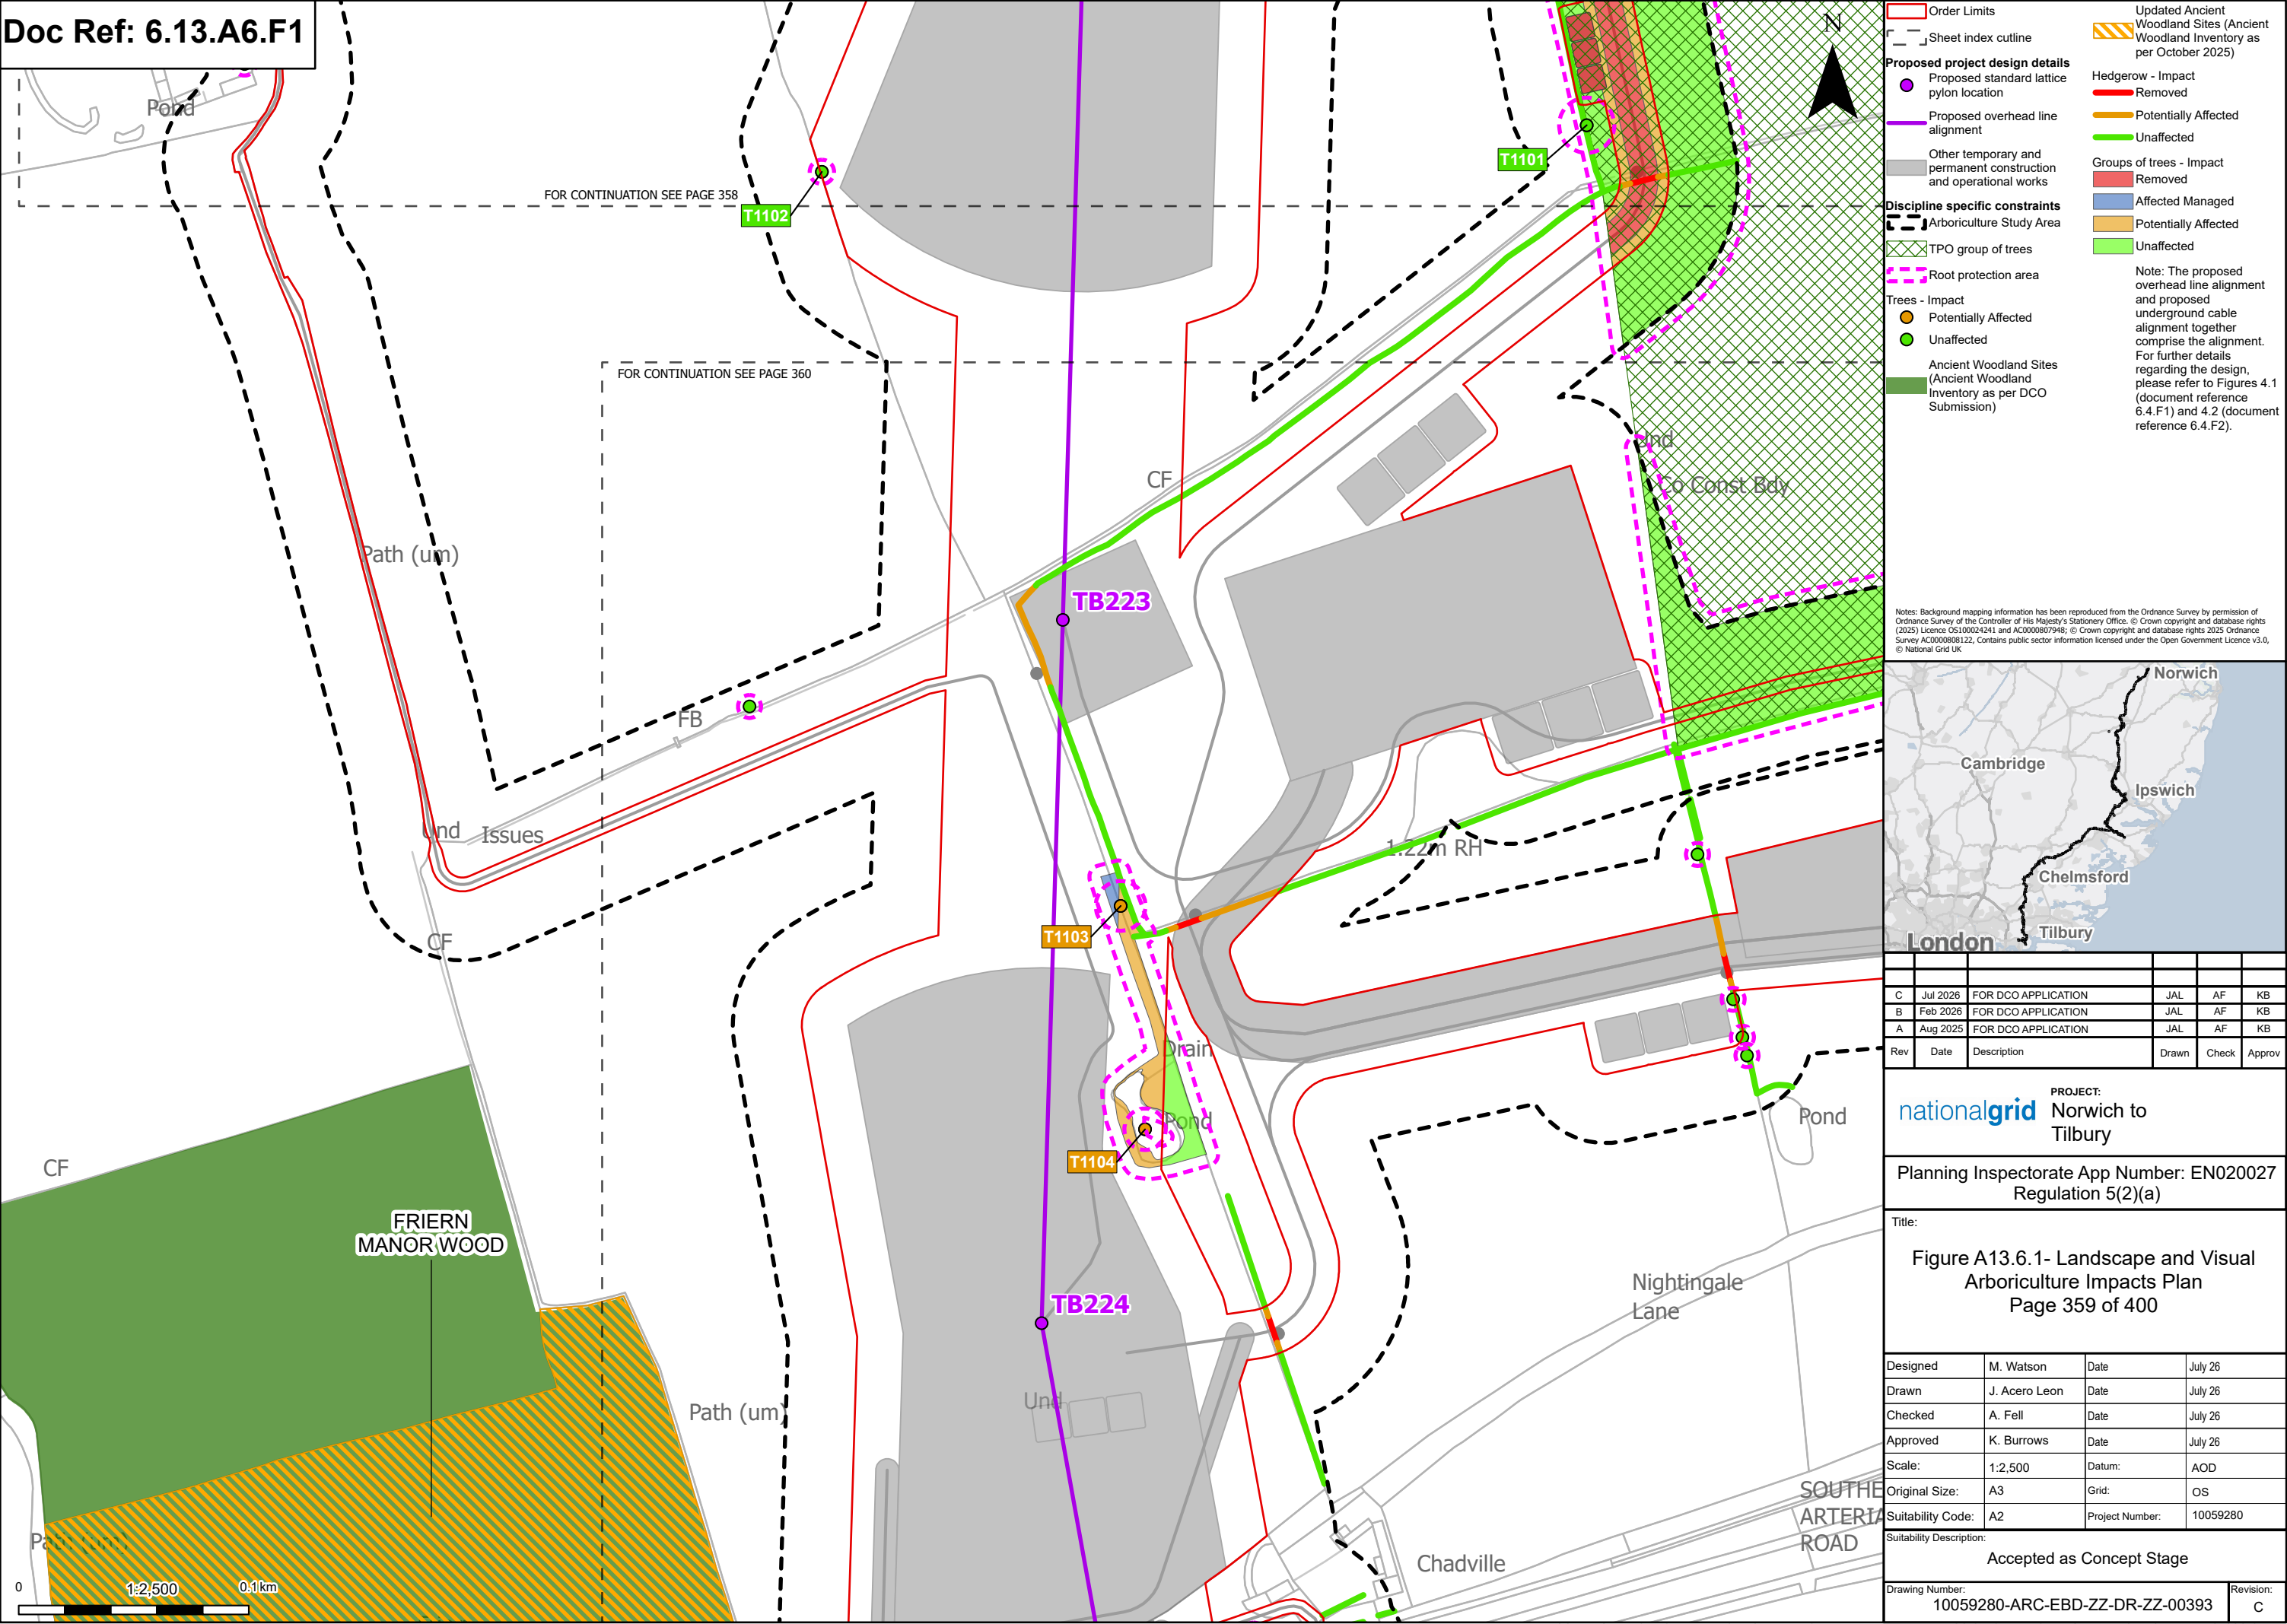


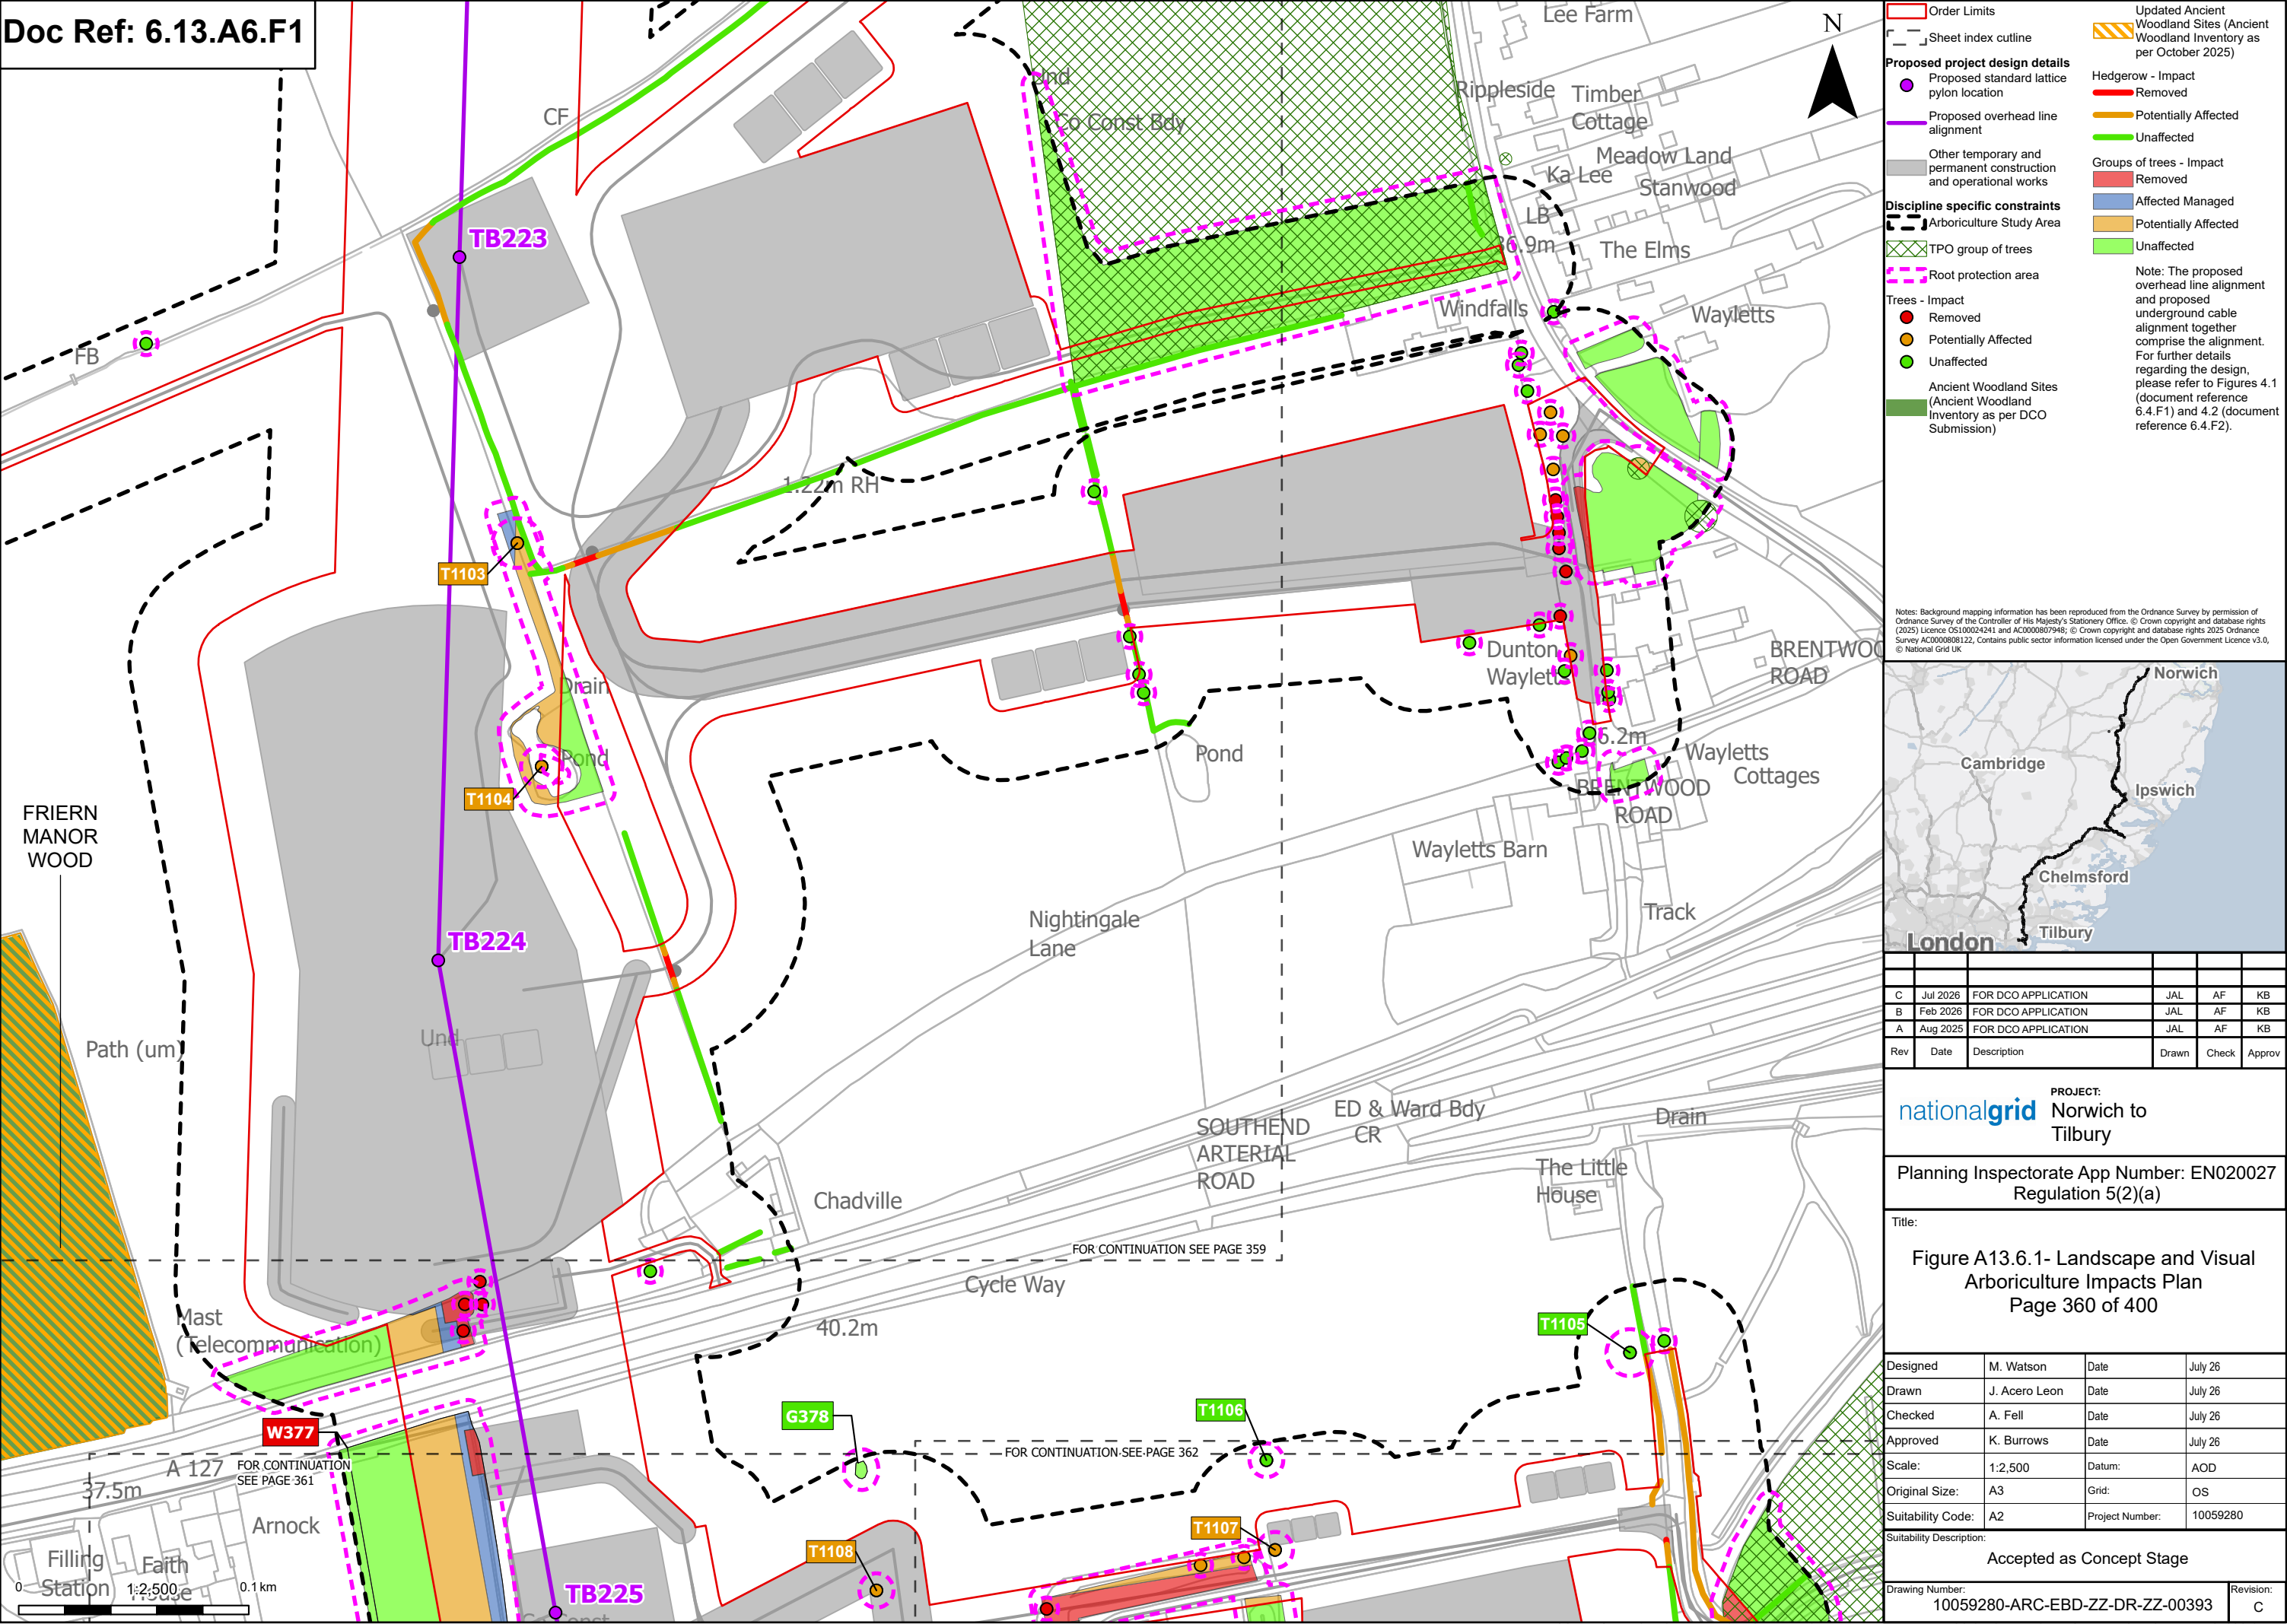


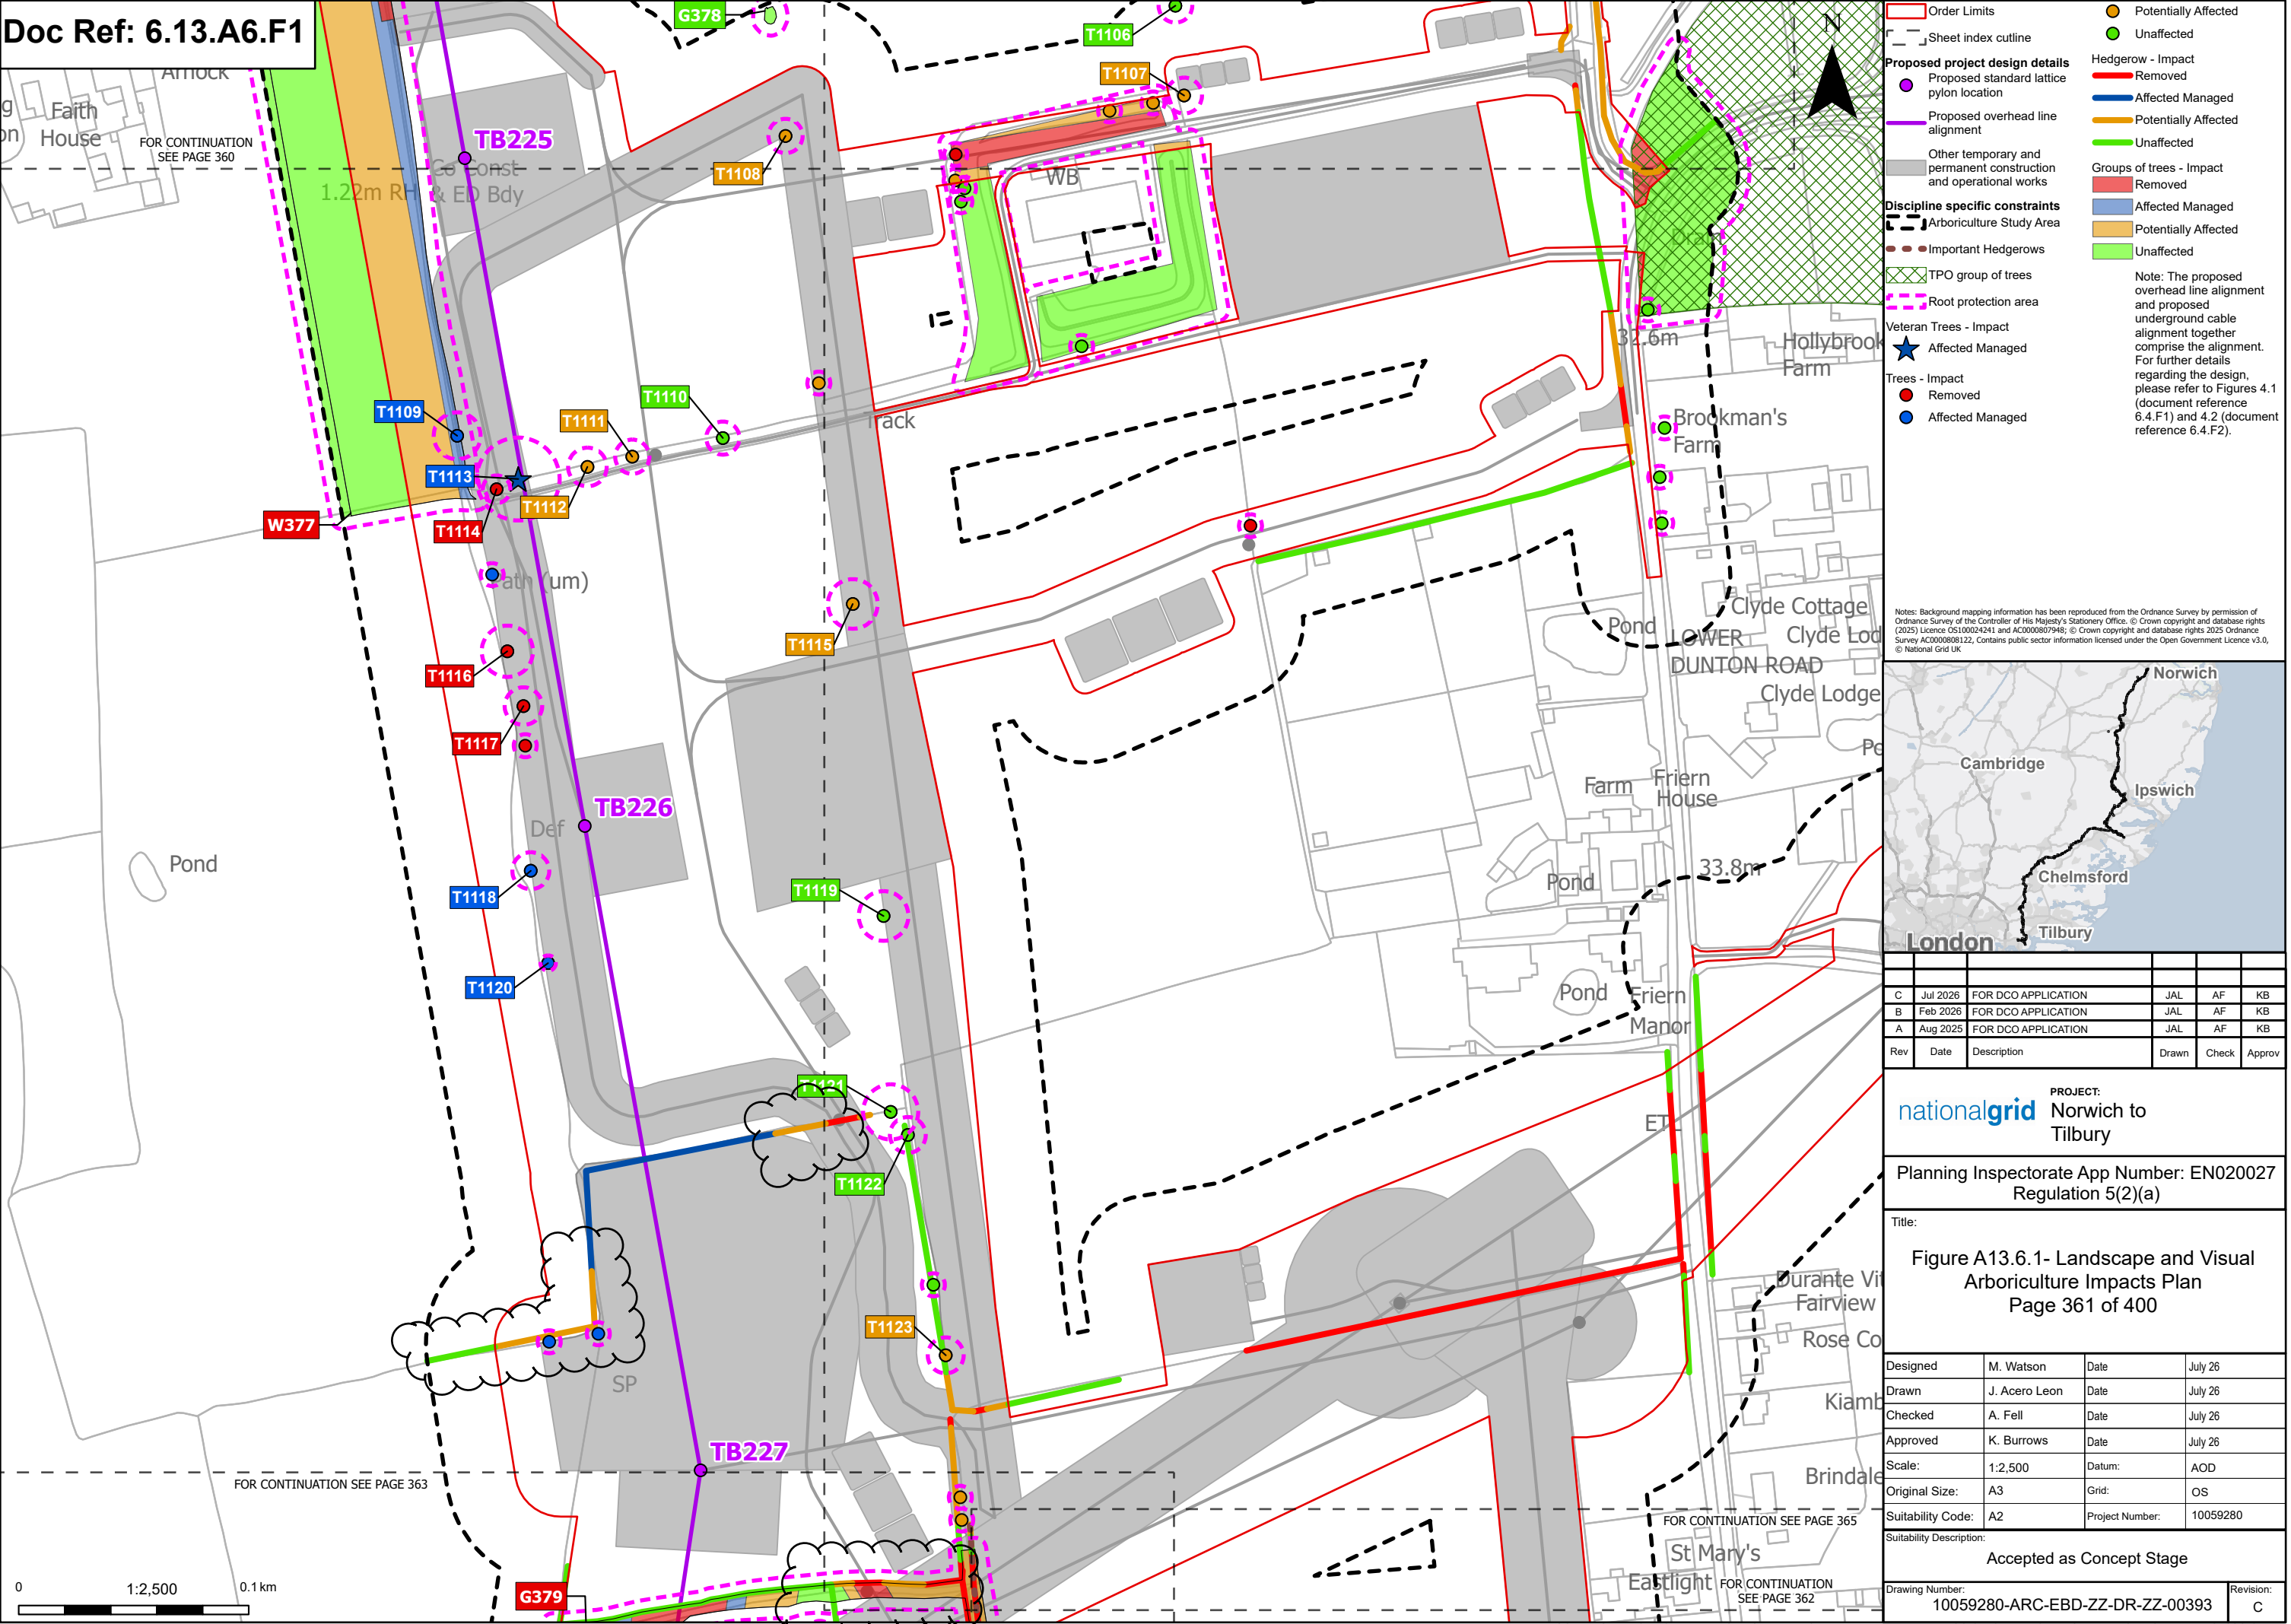

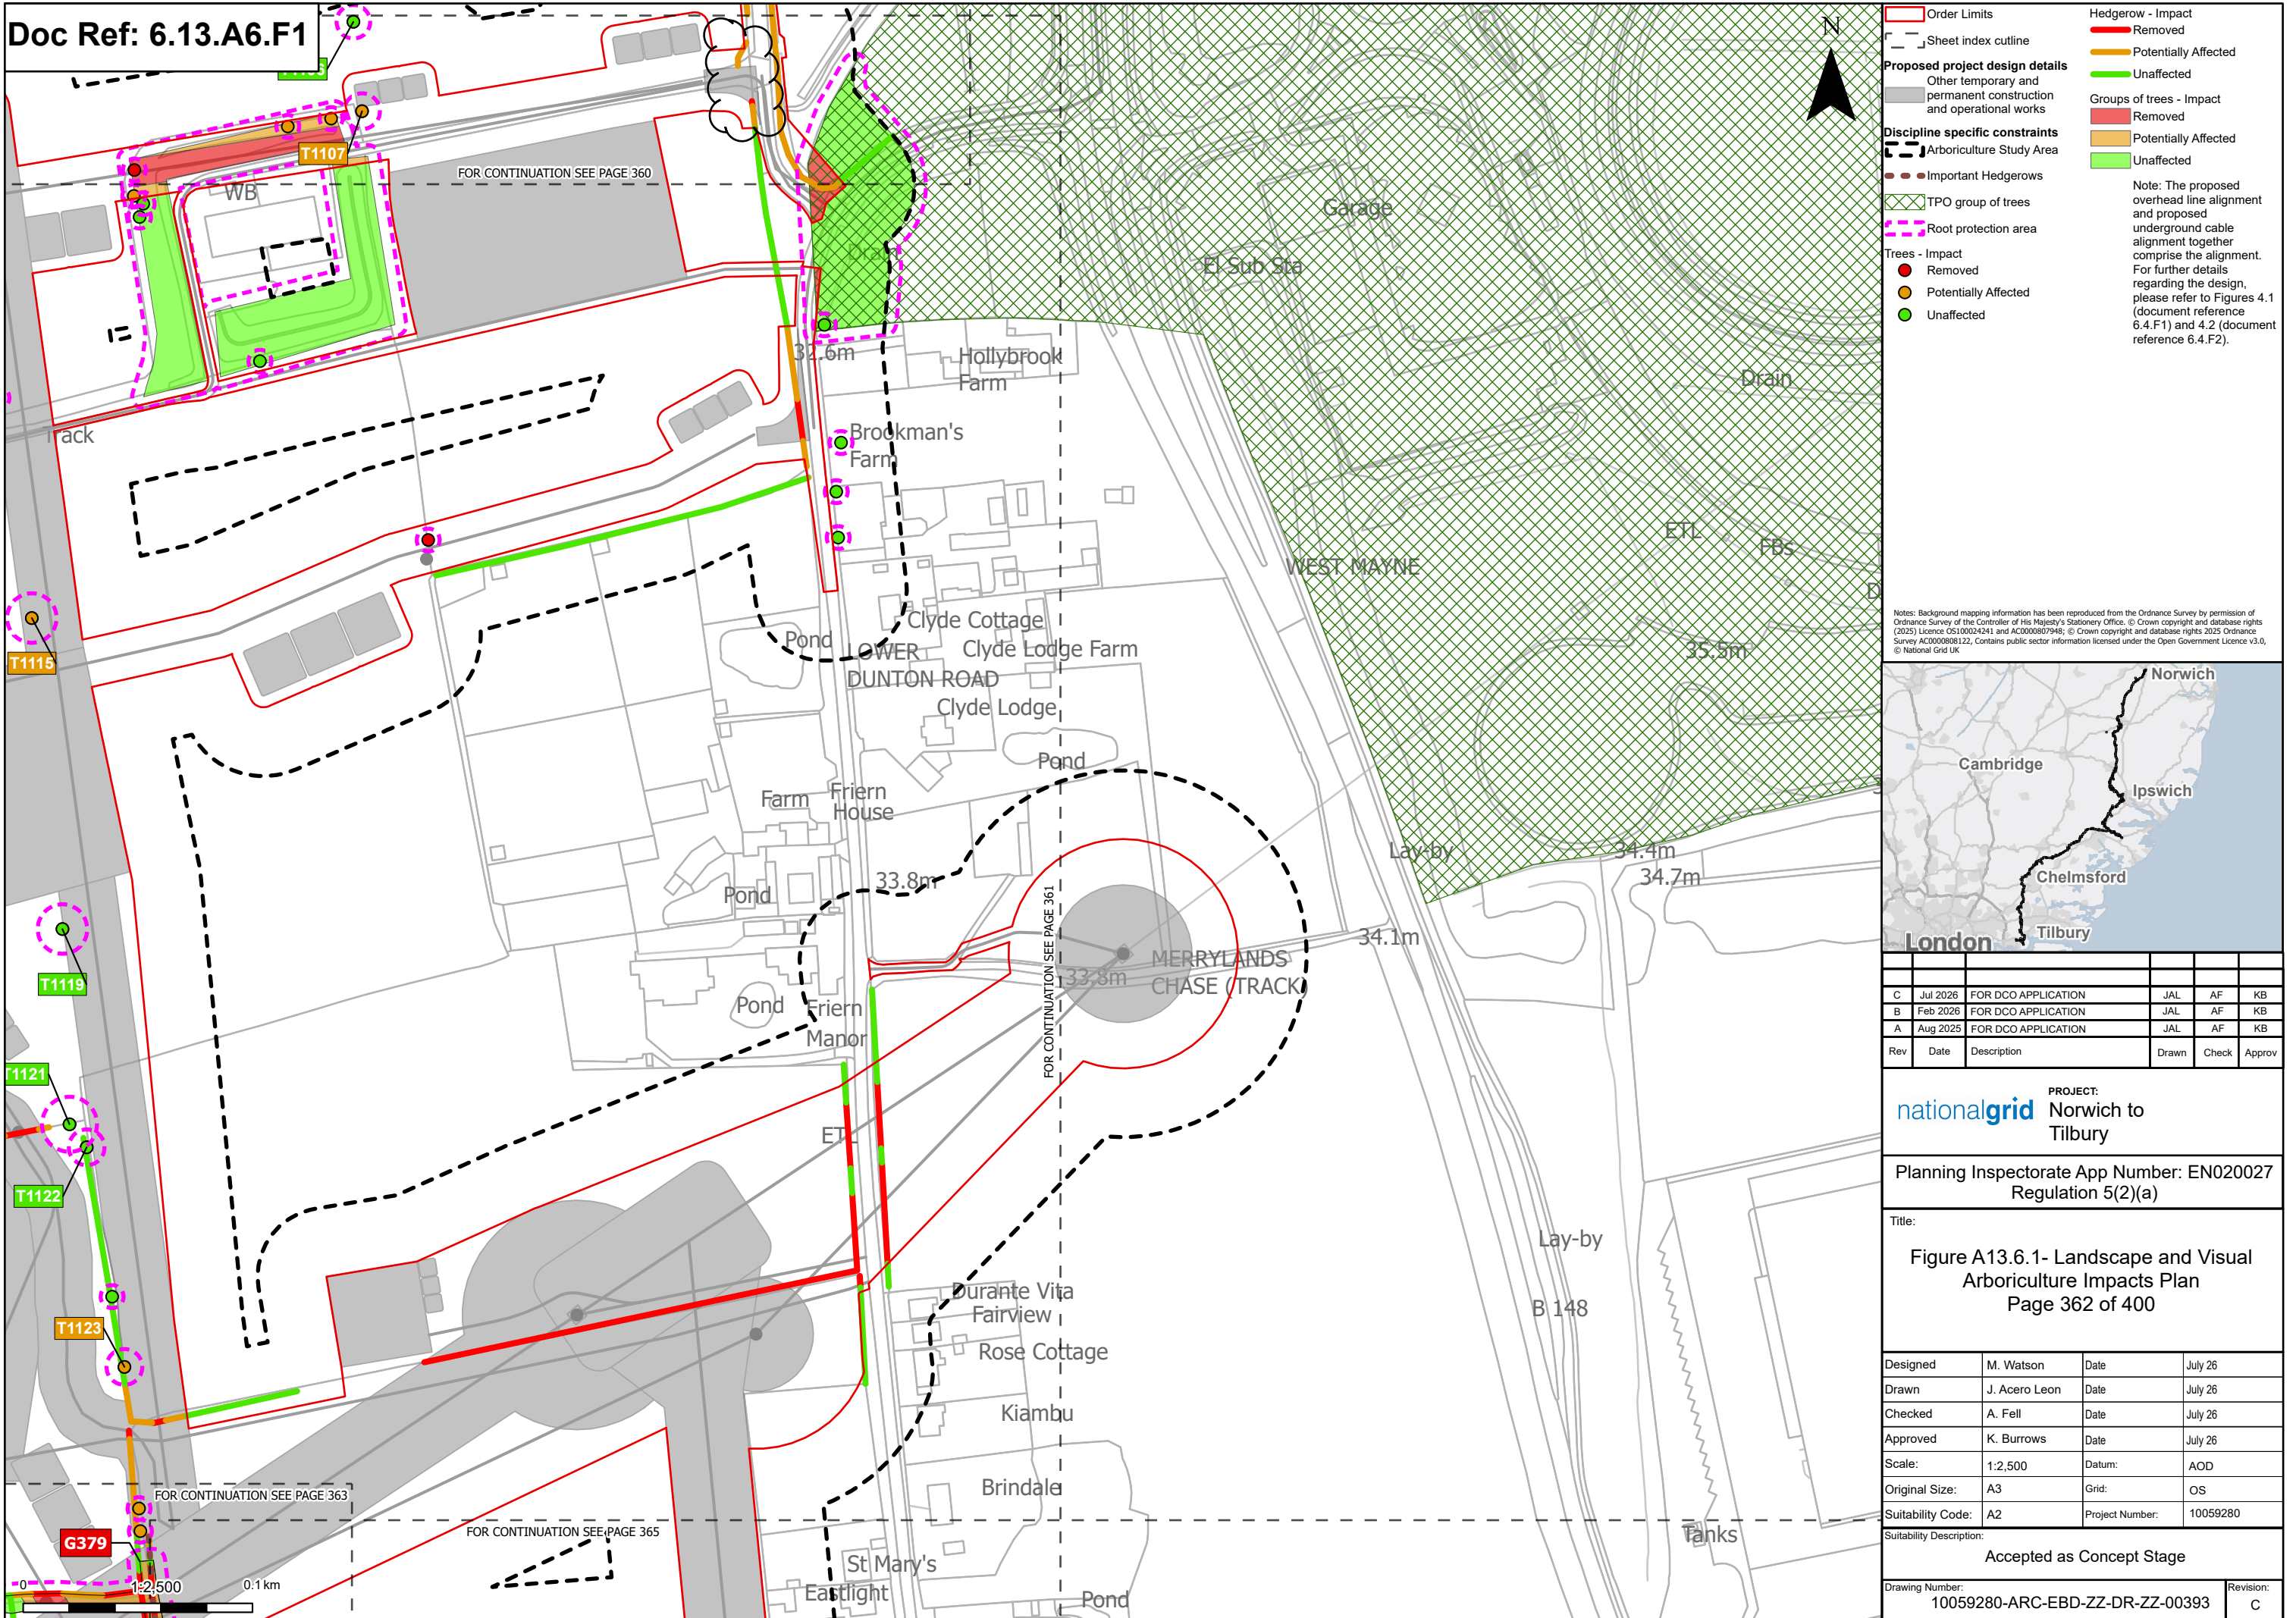

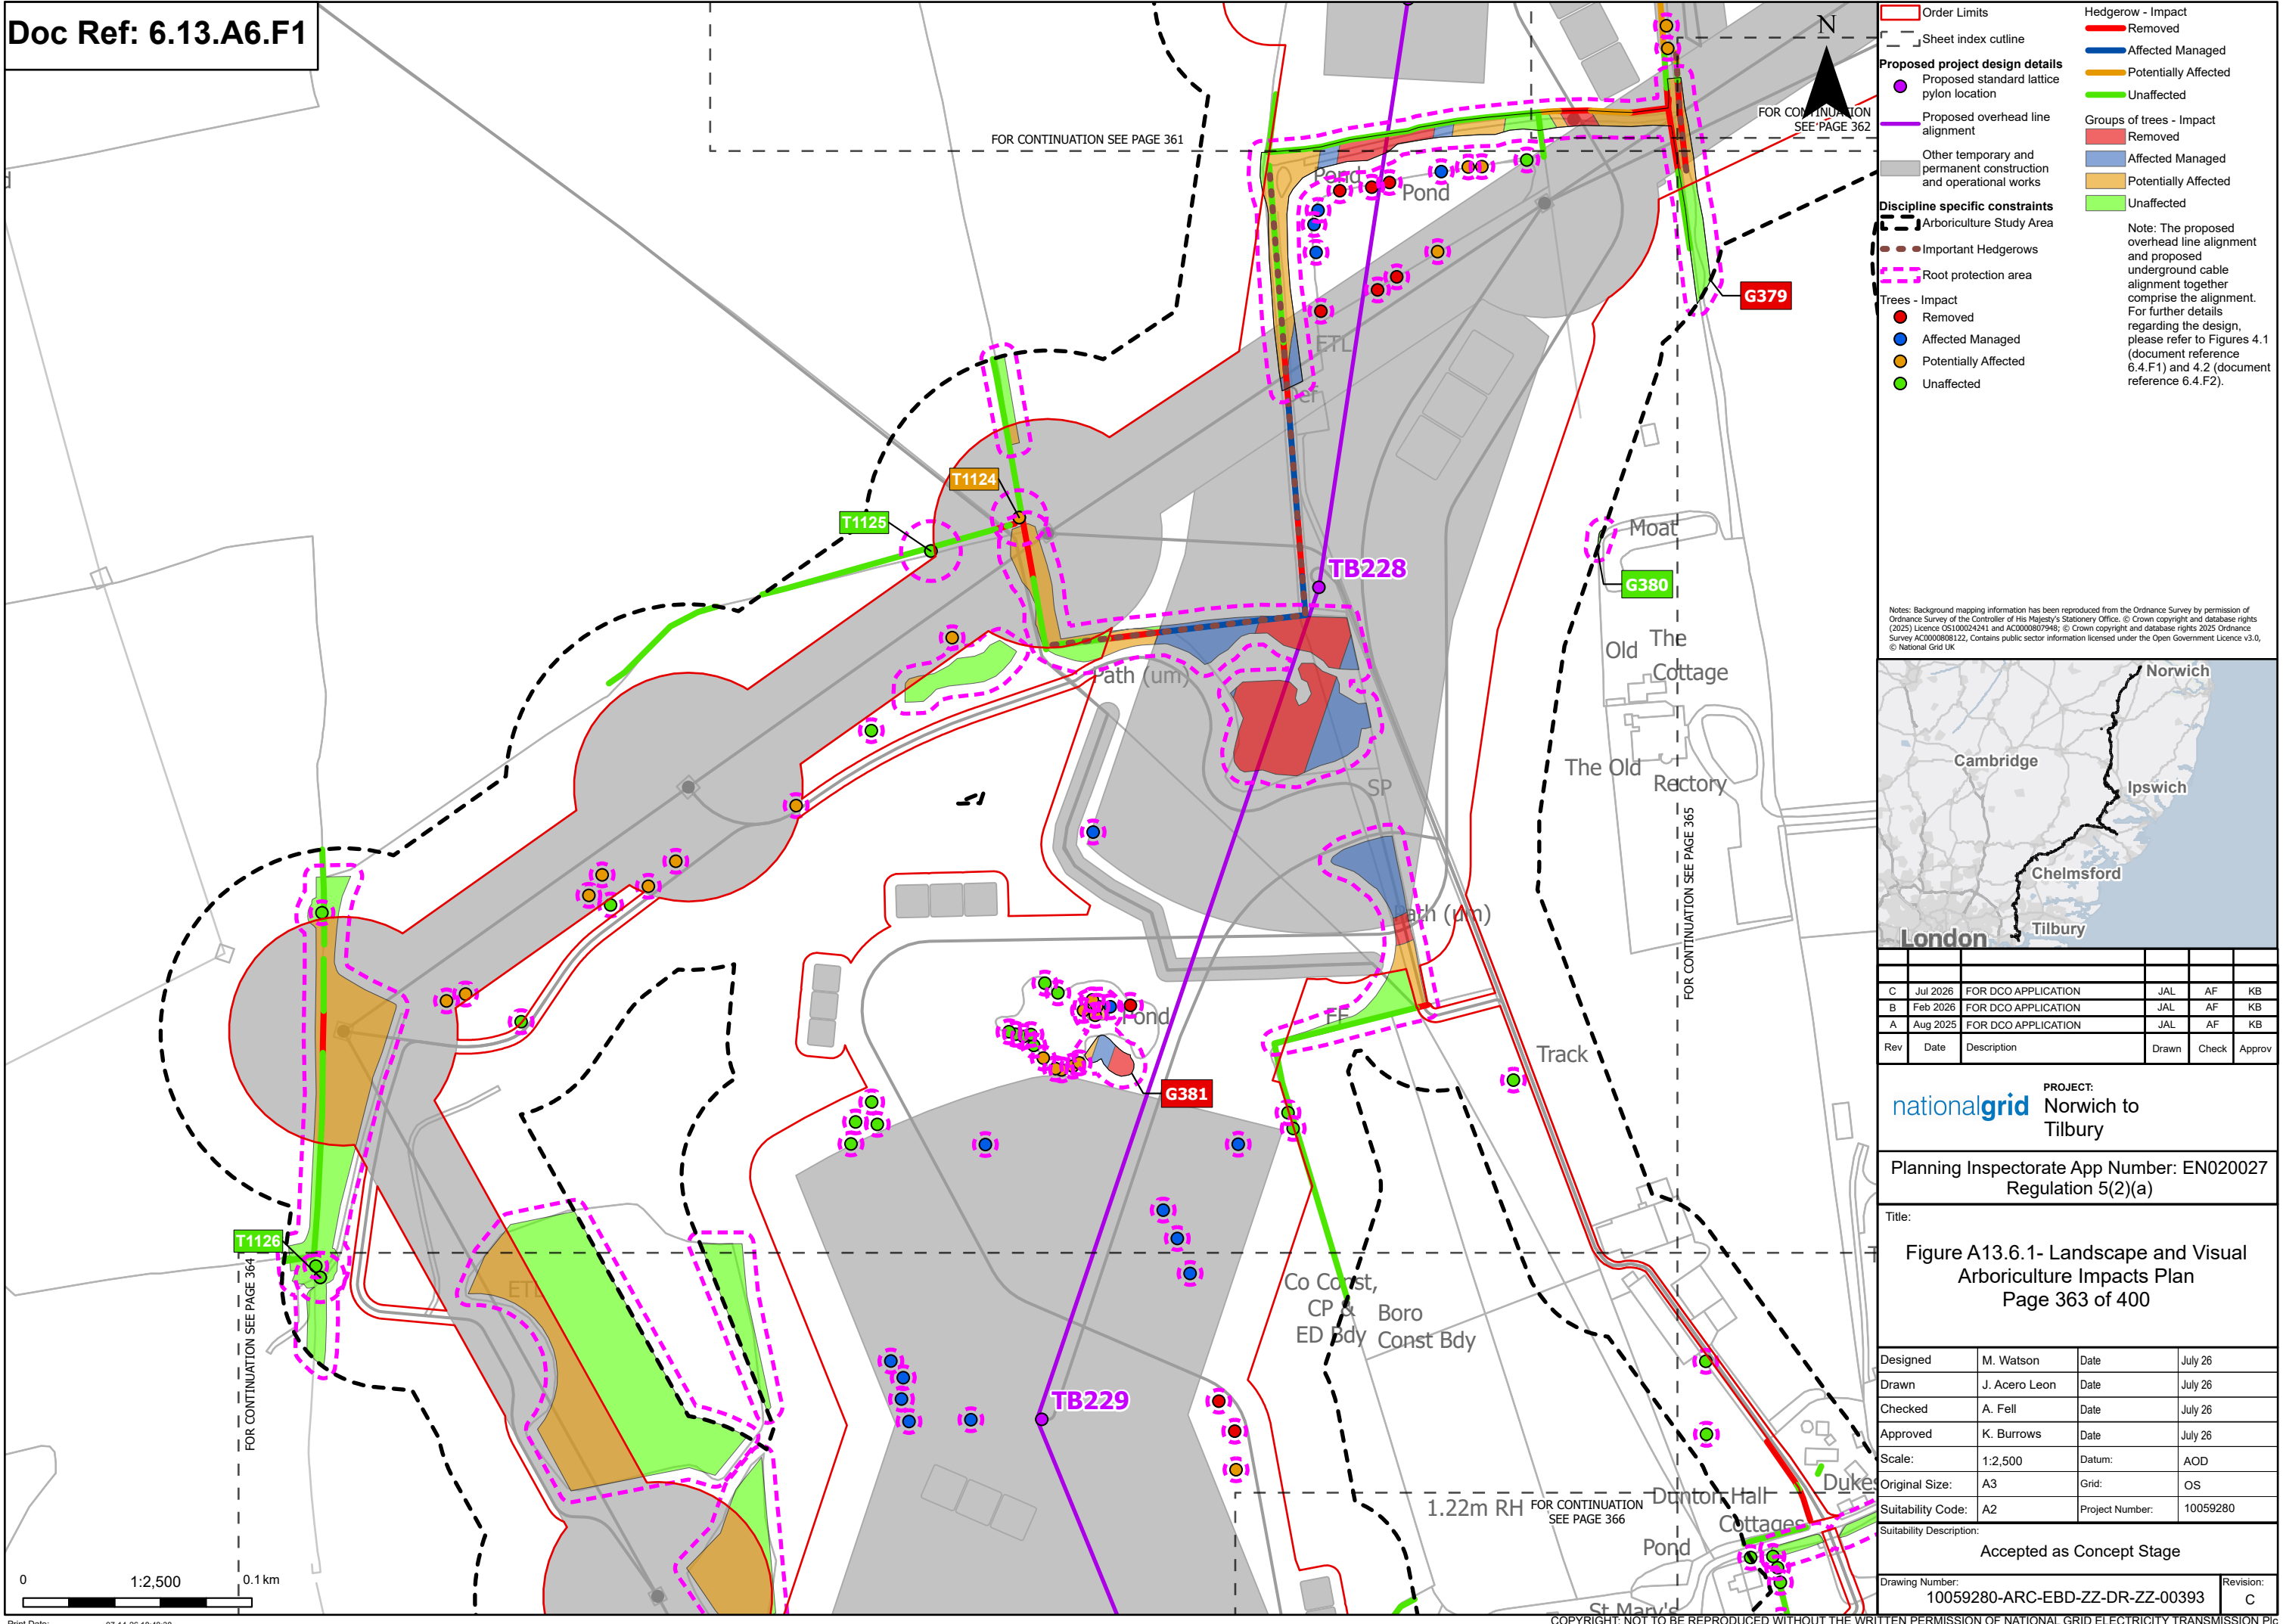

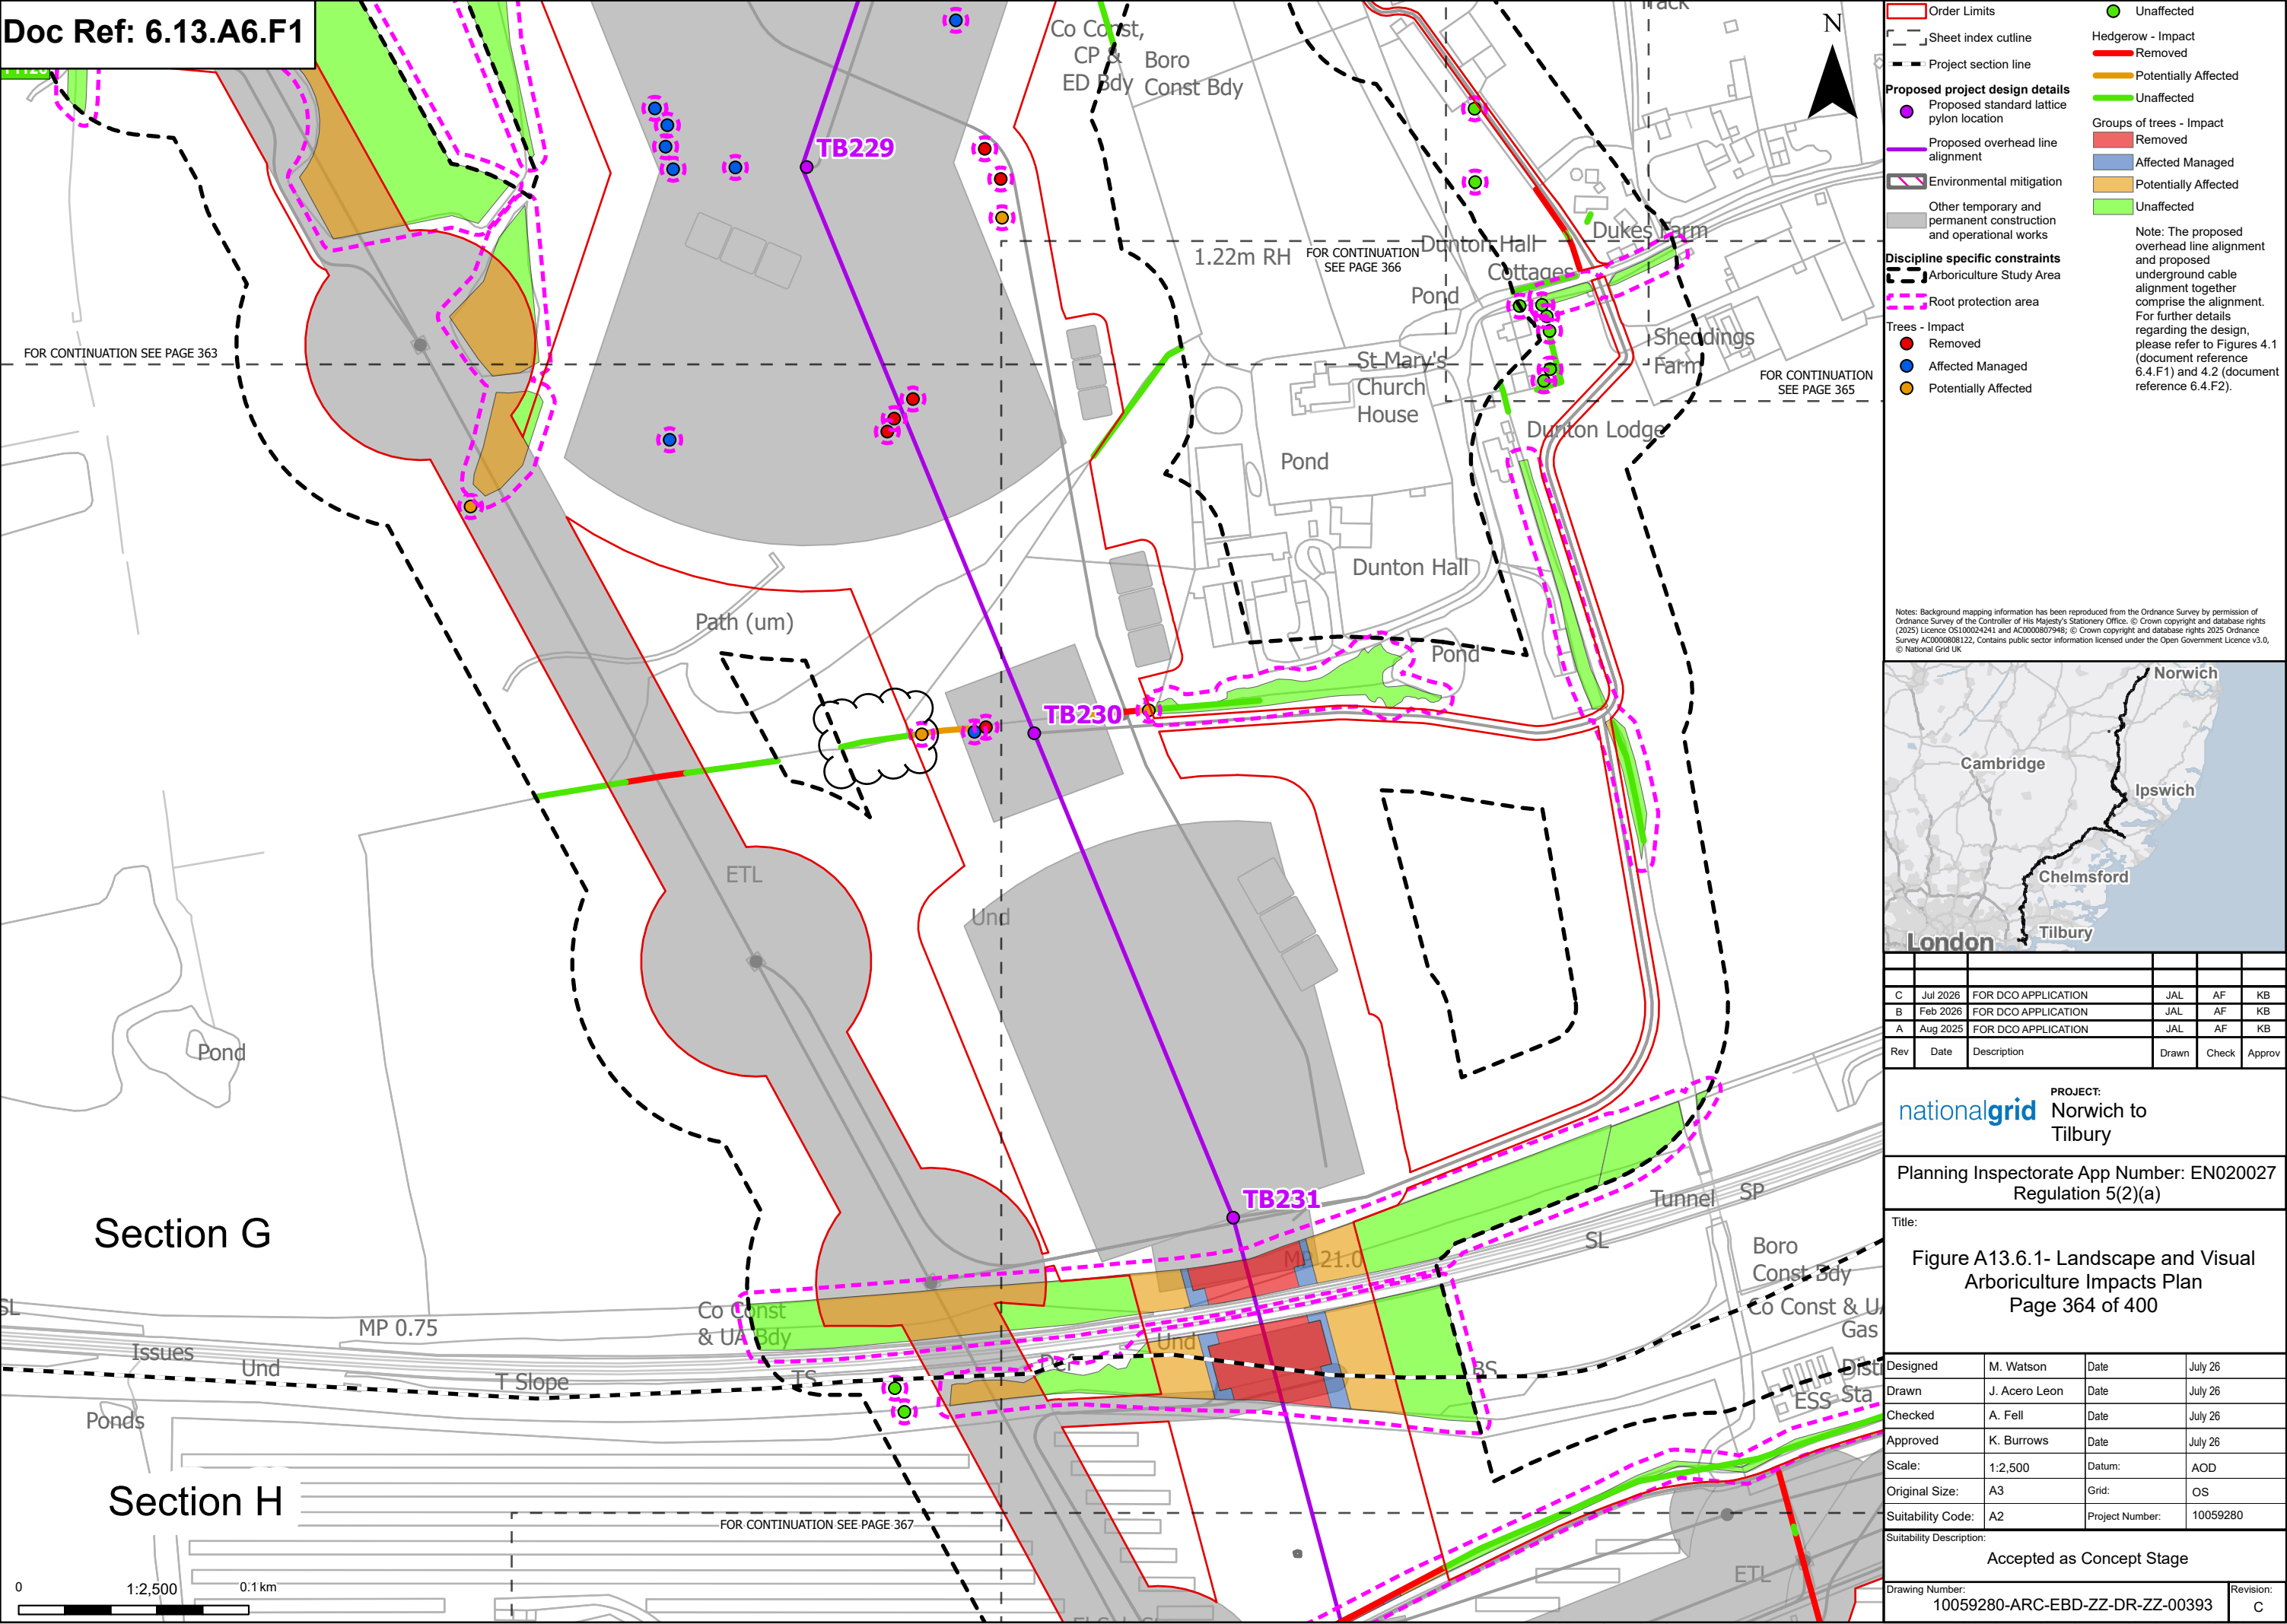

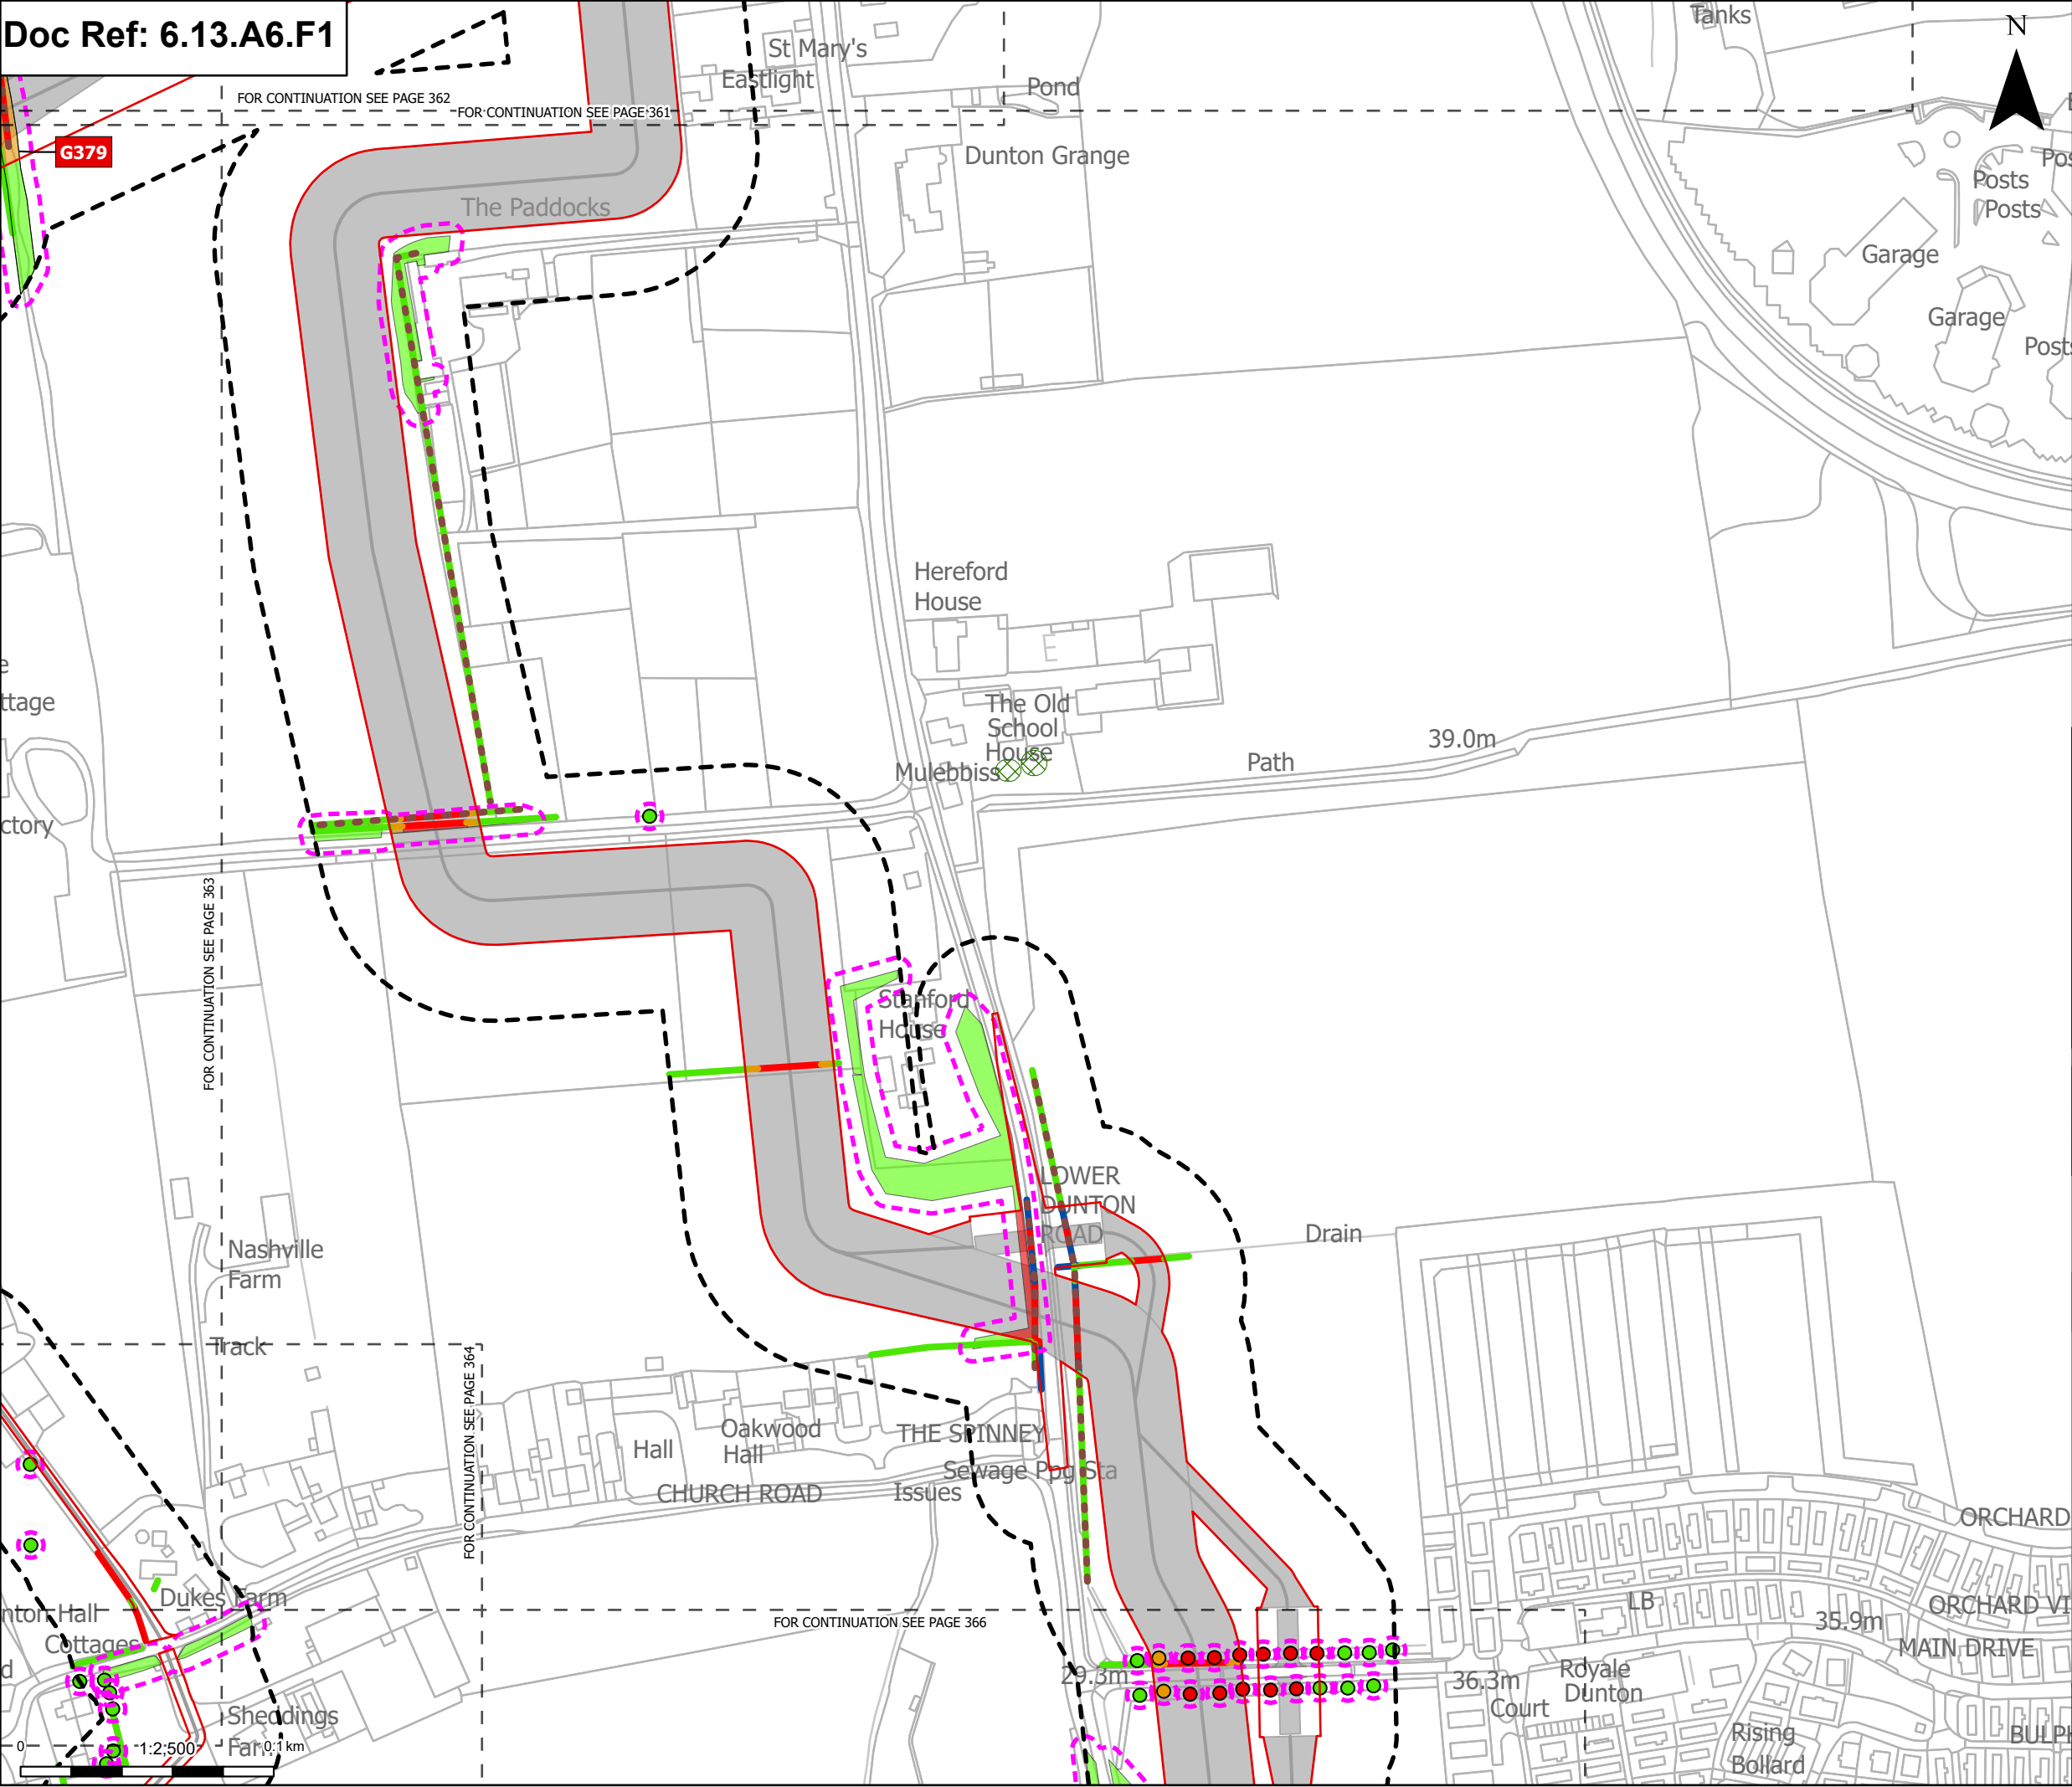

Order Limits

Sheet index cutline

FOR CONTINUATION SEE PAGE 362

FOR CONTINUATION SEE PAGE 361

FOR CONTINUATION SEE PAGE 363

FOR CONTINUATION SEE PAGE 364

FOR CONTINUATION SEE PAGE 366

Discipline specific constraints

Arboriculture Study Area

Important Hedgerows

TPO group of trees

Root protection area

Trees - Impact

Removed

Potentially Affected

Unaffected

Hedgerow - Impact

Removed

Affected Managed

Potentially Affected

Unaffected

Groups of trees - Impact

Removed

Potentially Affected

Unaffected

Note: The proposed overhead line alignment and proposed underground cable alignment together comprise the alignment. For further details regarding the design, please refer to Figures 4.1 (document reference 6.4.F1) and 4.2 (document reference 6.4.F2).

Notes: Background mapping information has been reproduced from the Ordnance Survey by permission of Ordnance Survey of the Controller of His Majesty's Stationery Office. © Crown copyright and database rights (2025) Licence OS100024241 and AC0000807948; © Crown copyright and database rights 2025 Ordnance Survey AC0000808122. Contains public sector information licensed under the Open Government Licence v3.0, © National Grid UK



Rev	Date	Description	Drawn	Check	Approv
C	Jul 2026	FOR DCO APPLICATION	JAL	AF	KB
B	Feb 2026	FOR DCO APPLICATION	JAL	AF	KB
A	Aug 2025	FOR DCO APPLICATION	JAL	AF	KB

PROJECT: Norwich to Tilbury


Planning Inspectorate App Number: EN020027 Regulation 5(2)(a)

Title: Figure A13.6.1- Landscape and Visual Arboriculture Impacts Plan Page 365 of 400

Designed	M. Watson	Date	July 26
Drawn	J. Acero Leon	Date	July 26
Checked	A. Fell	Date	July 26
Approved	K. Burrows	Date	July 26
Scale:	1:2,500	Datum:	AOD
Original Size:	A3	Grid:	OS
Suitability Code:	A2	Project Number:	10059280

Suitability Description: Accepted as Concept Stage

Drawing Number: 10059280-ARC-EBD-ZZ-DR-ZZ-00393	Revision: C
---	-------------

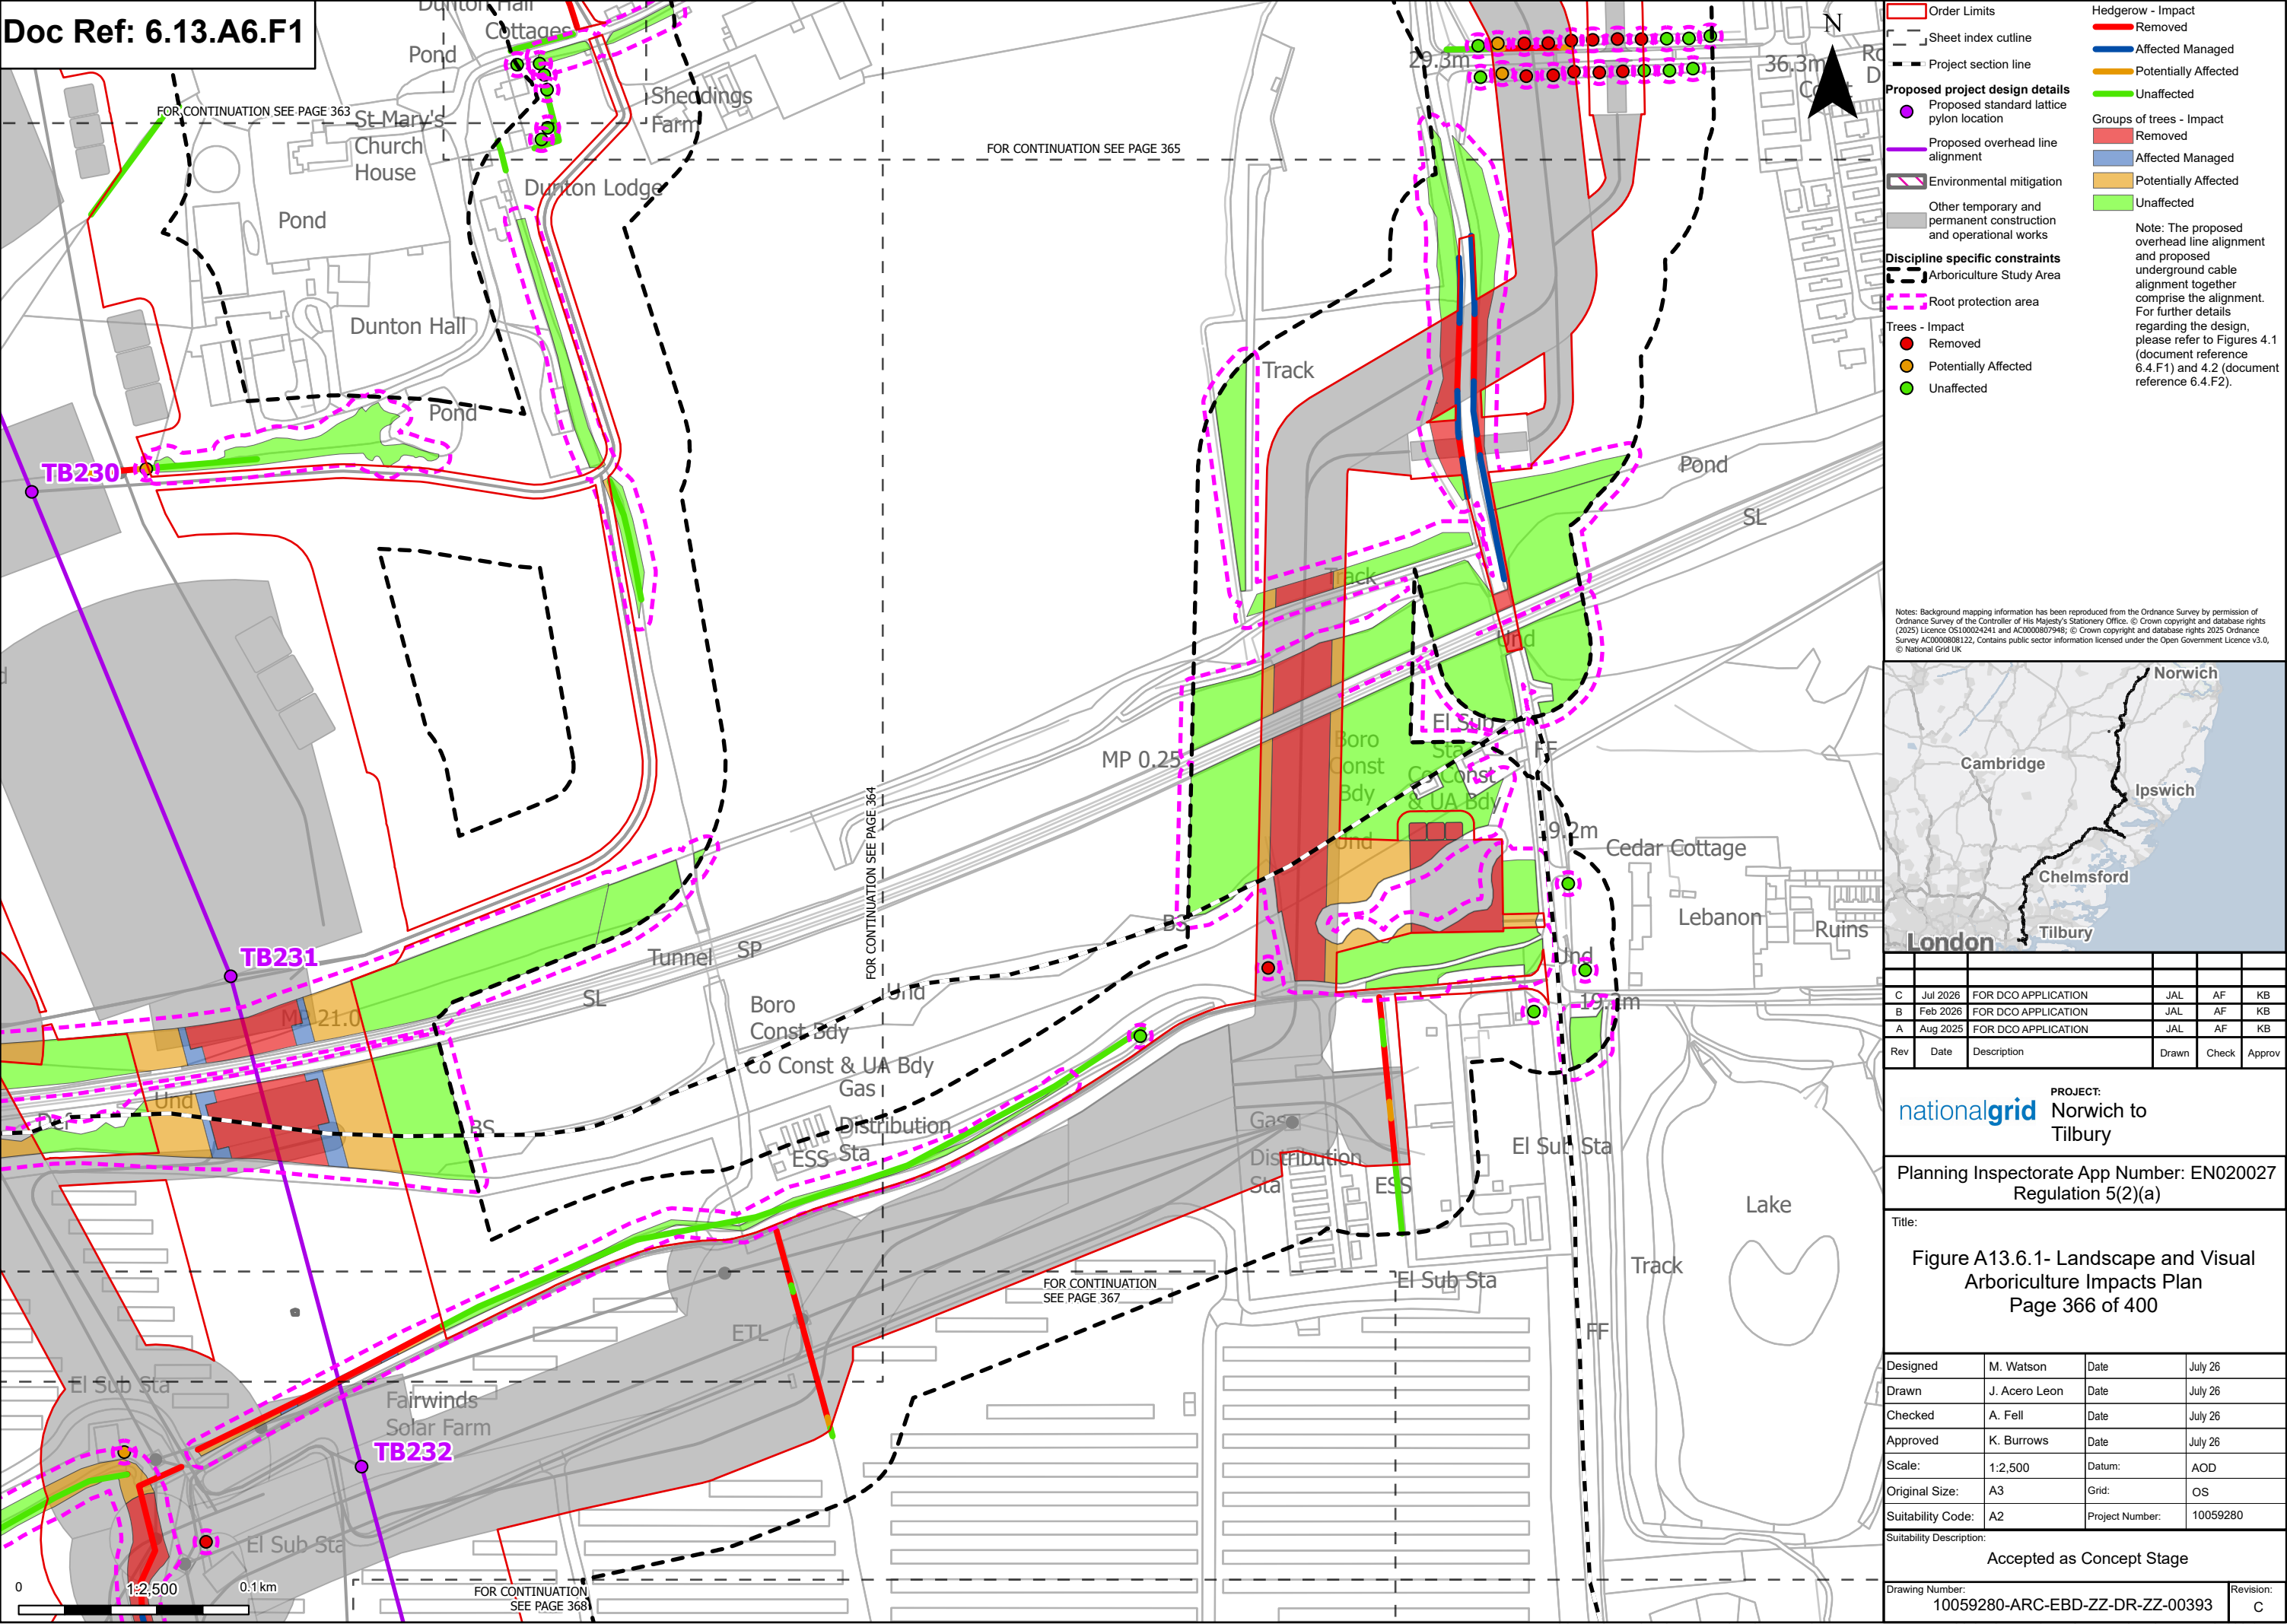


FOR CONTINUATION SEE PAGE 364

FOR CONTINUATION SEE PAGE 368


FOR CONTINUATION SEE PAGE 366

— — — — —
FOR CONTINUATION
SEE PAGE 360

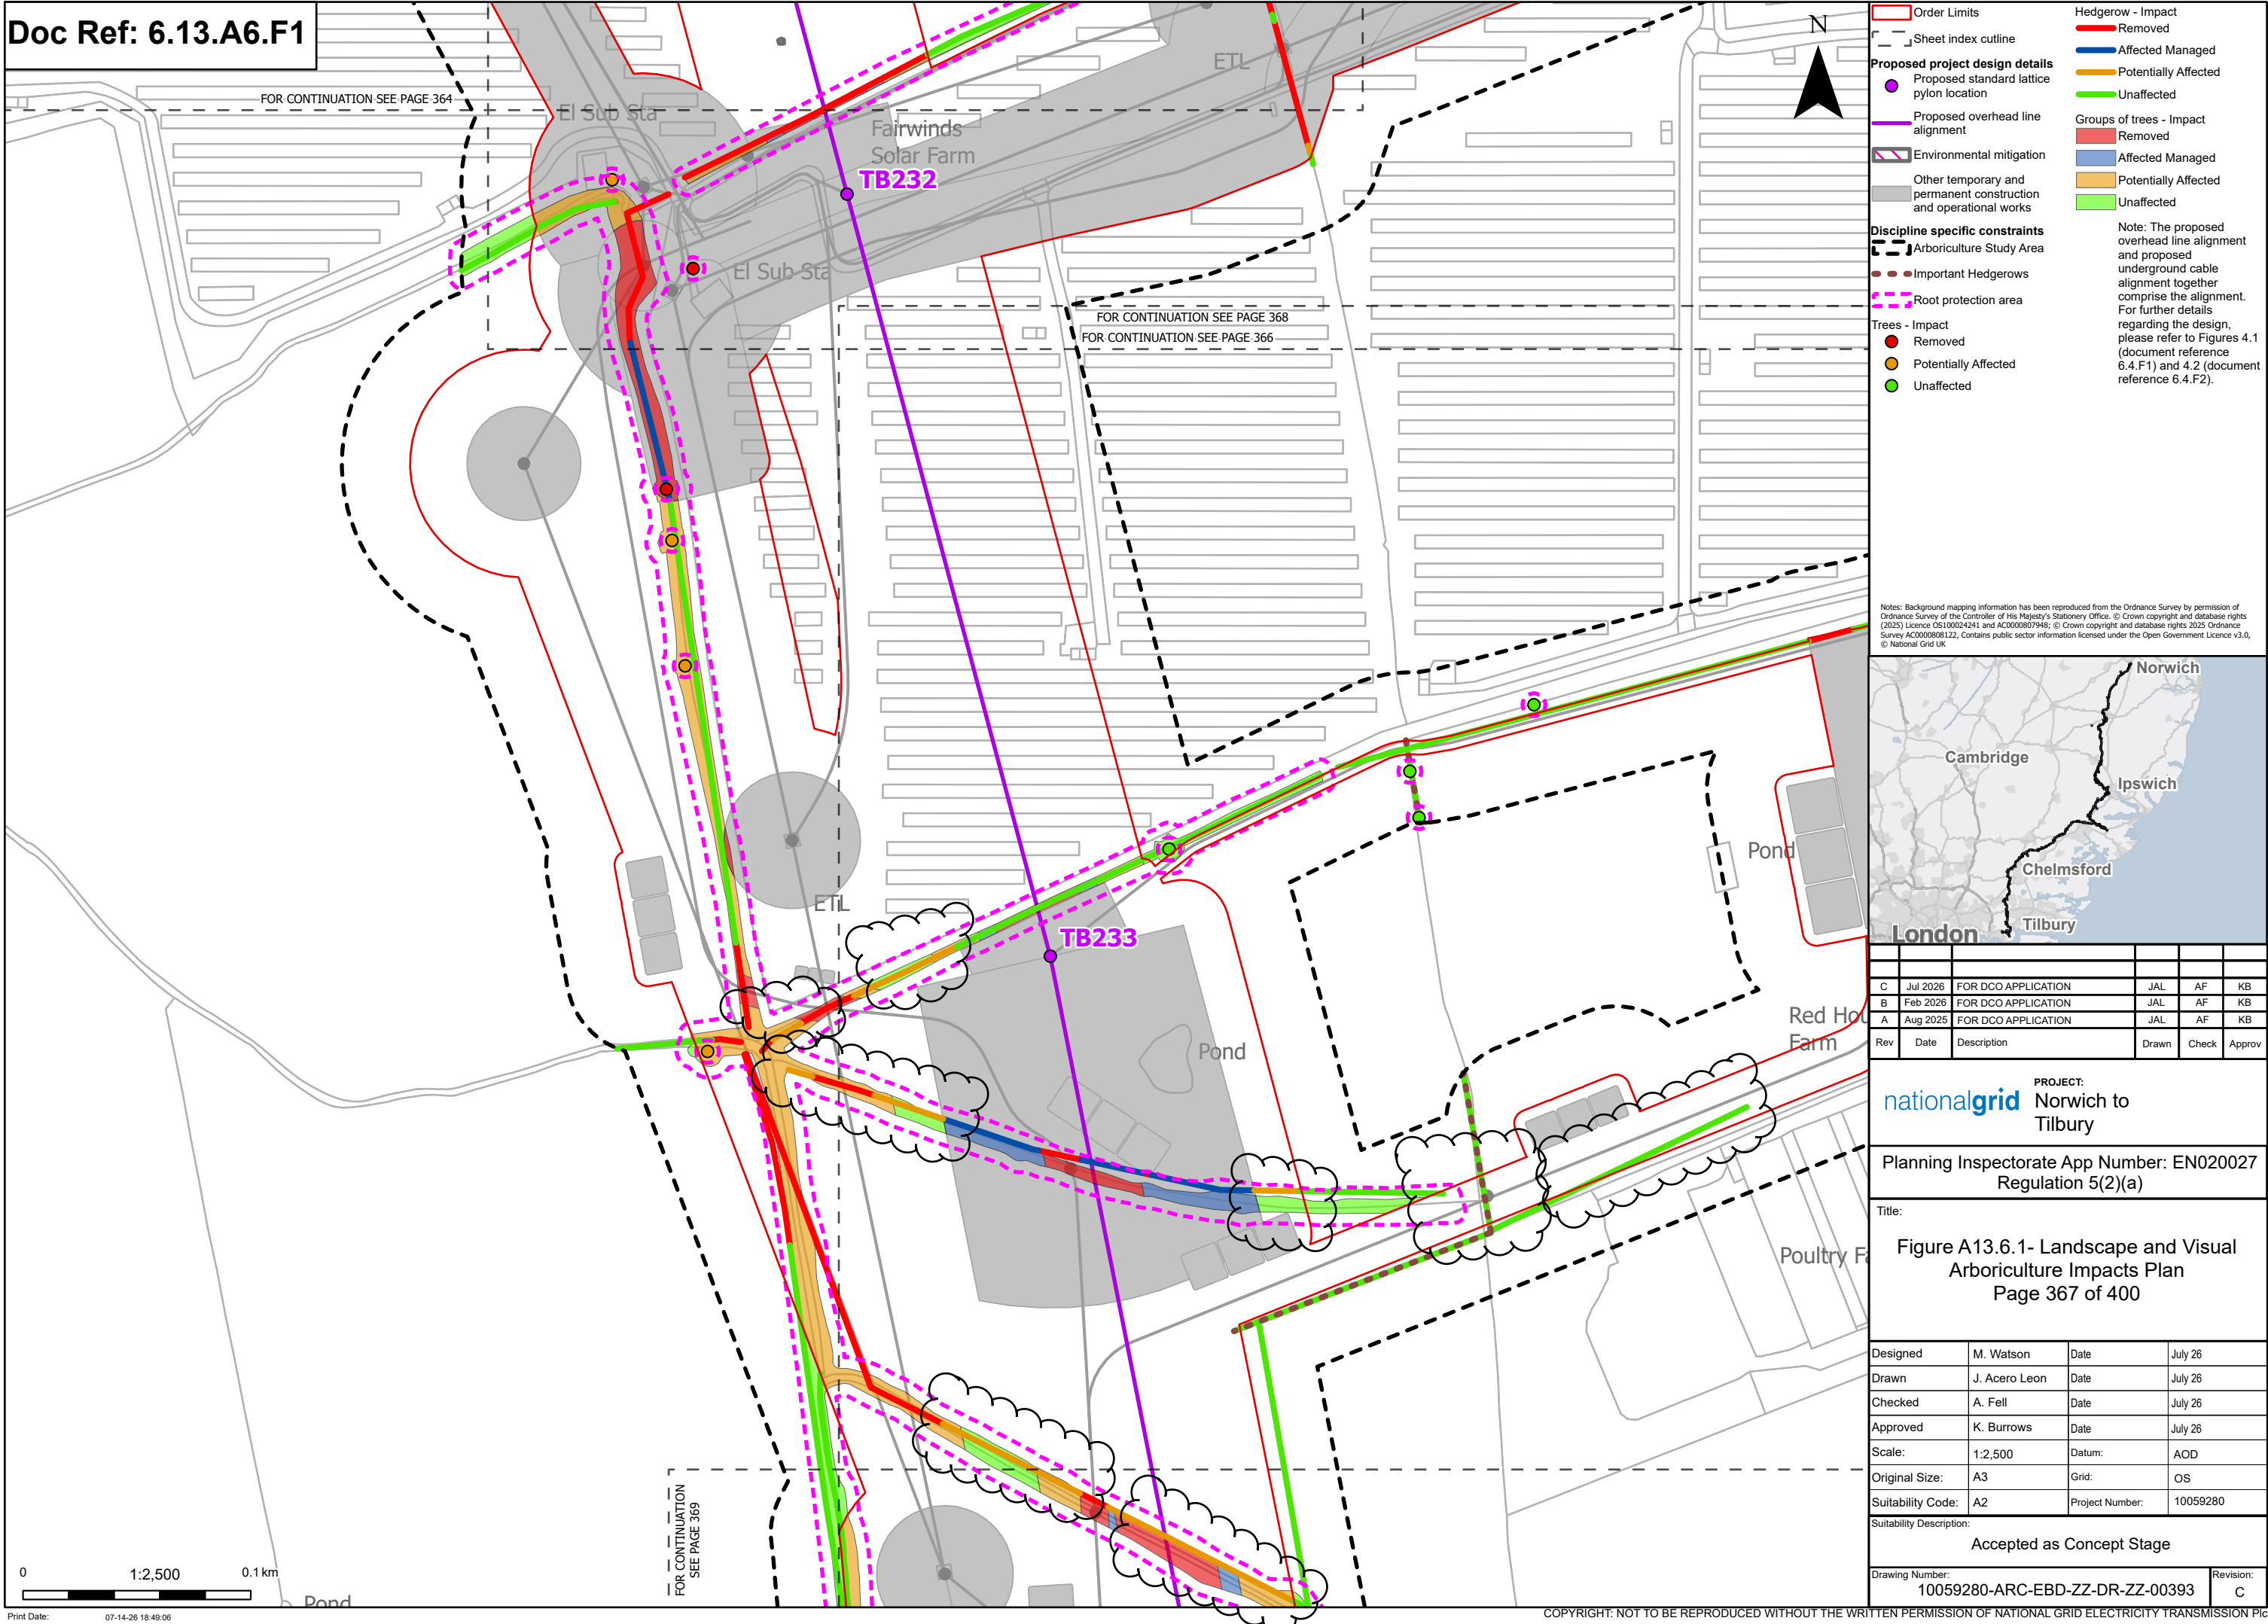

Print Date: 07-14-26 18:49:06


COPYRIGHT: NOT TO BE REPRODUCED WITHOUT THE WRITTEN PERMISSION OF NATIONAL GRID ELECTRICITY TRANSMISSION Plc

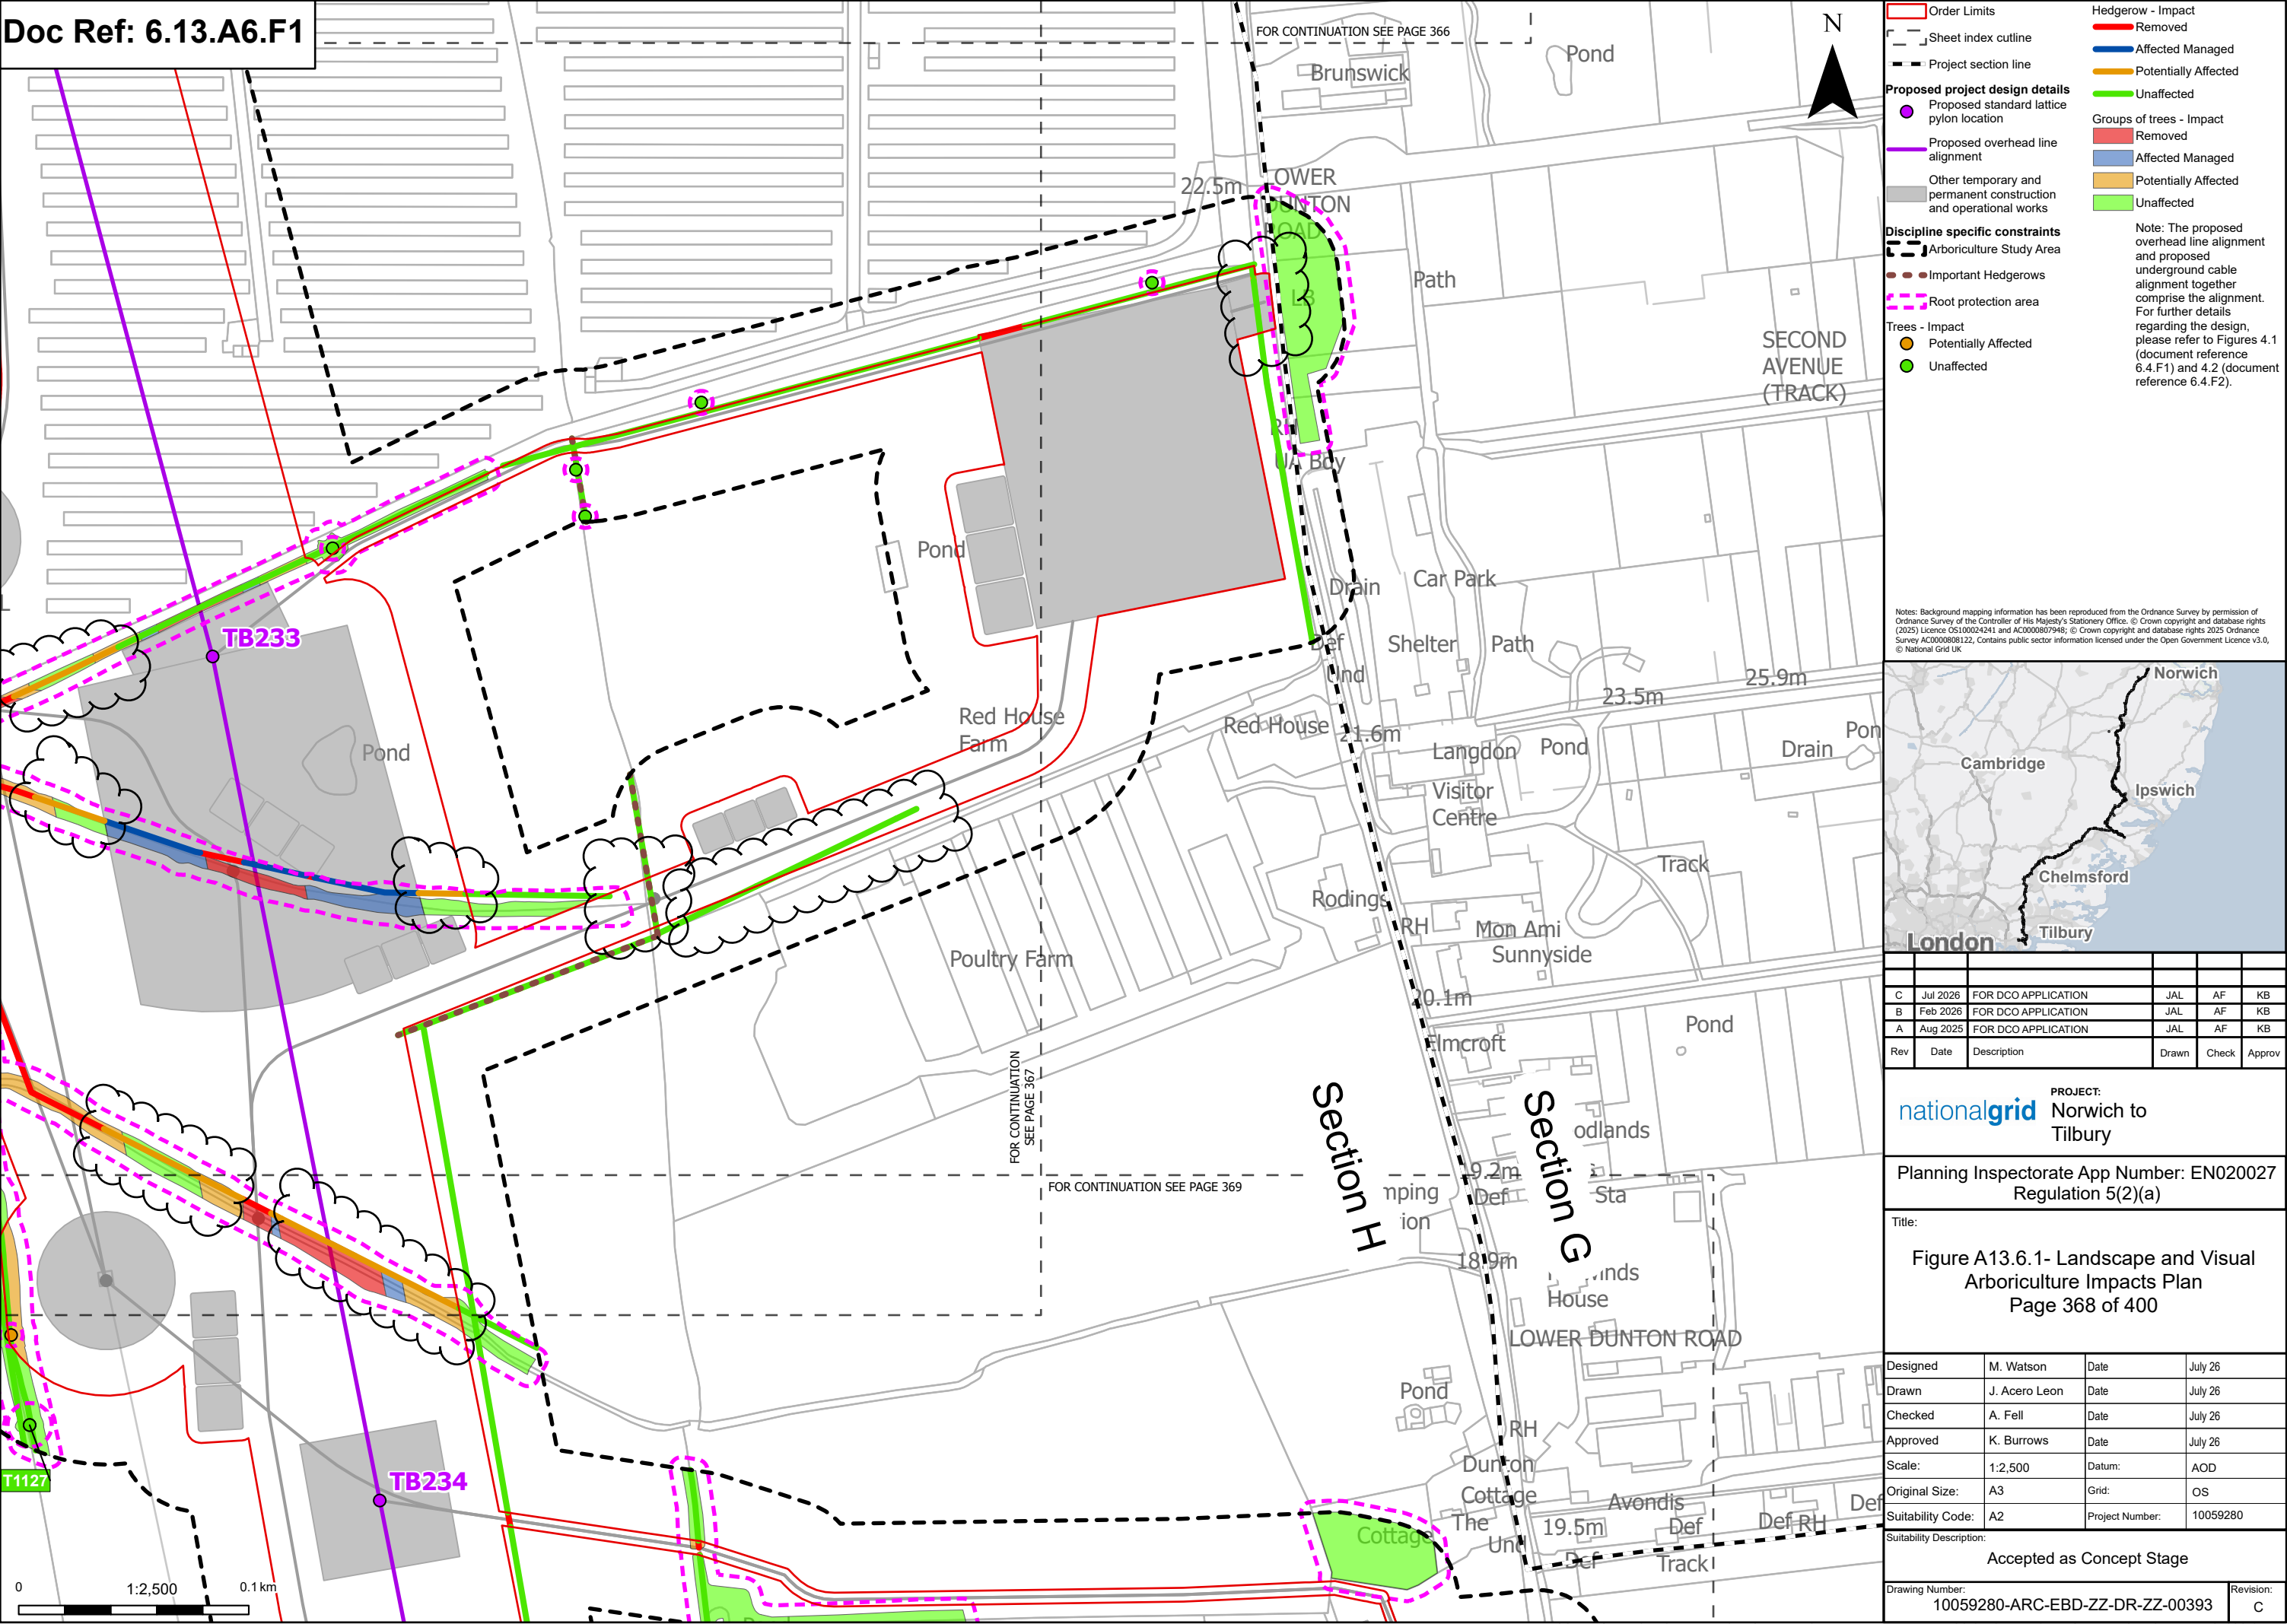

FOR CONTINUATION
SEE PAGE 367

FOR CONTINUATION
SEE PAGE 368

FOR CONTINUATION SEE PAGE 370

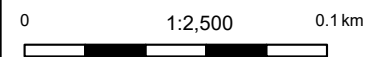

Order Limits

Sheet index cutline

Project section line

Proposed project design details

Proposed standard lattice pylon location

Proposed overhead line alignment

Other temporary and permanent construction and operational works

Discipline specific constraints

Arboriculture Study Area

Root protection area

Trees - Impact

Potentially Affected

Unaffected

Hedgerow - Impact

Removed

Potentially Affected

Unaffected

Groups of trees - Impact

Removed

Affected Managed

Potentially Affected

Unaffected

Note: The proposed overhead line alignment and proposed underground cable alignment together comprise the alignment. For further details regarding the design, please refer to Figures 4.1 (document reference 6.4.F1) and 4.2 (document reference 6.4.F2).

Notes: Background mapping information has been reproduced from the Ordnance Survey by permission of Ordnance Survey of the Controller of His Majesty's Stationery Office. © Crown copyright and database rights (2025) Licence OS100024241 and AC0000807948; © Crown copyright and database rights 2025 Ordnance Survey AC0000808122, Contains public sector information licensed under the Open Government Licence v3.0, © National Grid UK

Rev	Date	Description	Drawn	Check	Approv
C	Jul 2026	FOR DCO APPLICATION	JAL	AF	KB
B	Feb 2026	FOR DCO APPLICATION	JAL	AF	KB
A	Aug 2025	FOR DCO APPLICATION	JAL	AF	KB

PROJECT:

nationalgrid

Norwich to Tilbury

Planning Inspectorate App Number: EN020027
Regulation 5(2)(a)


Title:


Figure A13.6.1- Landscape and Visual Arboriculture Impacts Plan
Page 369 of 400


Designed	M. Watson	Date	July 26
Drawn	J. Acero Leon	Date	July 26
Checked	A. Fell	Date	July 26
Approved	K. Burrows	Date	July 26
Scale:	1:2,500	Datum:	AOD
Original Size:	A3	Grid:	OS
Suitability Code:	A2	Project Number:	10059280

Accepted as Concept Stage

Drawing Number:	10059280-ARC-EBD-ZZ-DR-ZZ-00393	Revision:	C
-----------------	---------------------------------	-----------	---

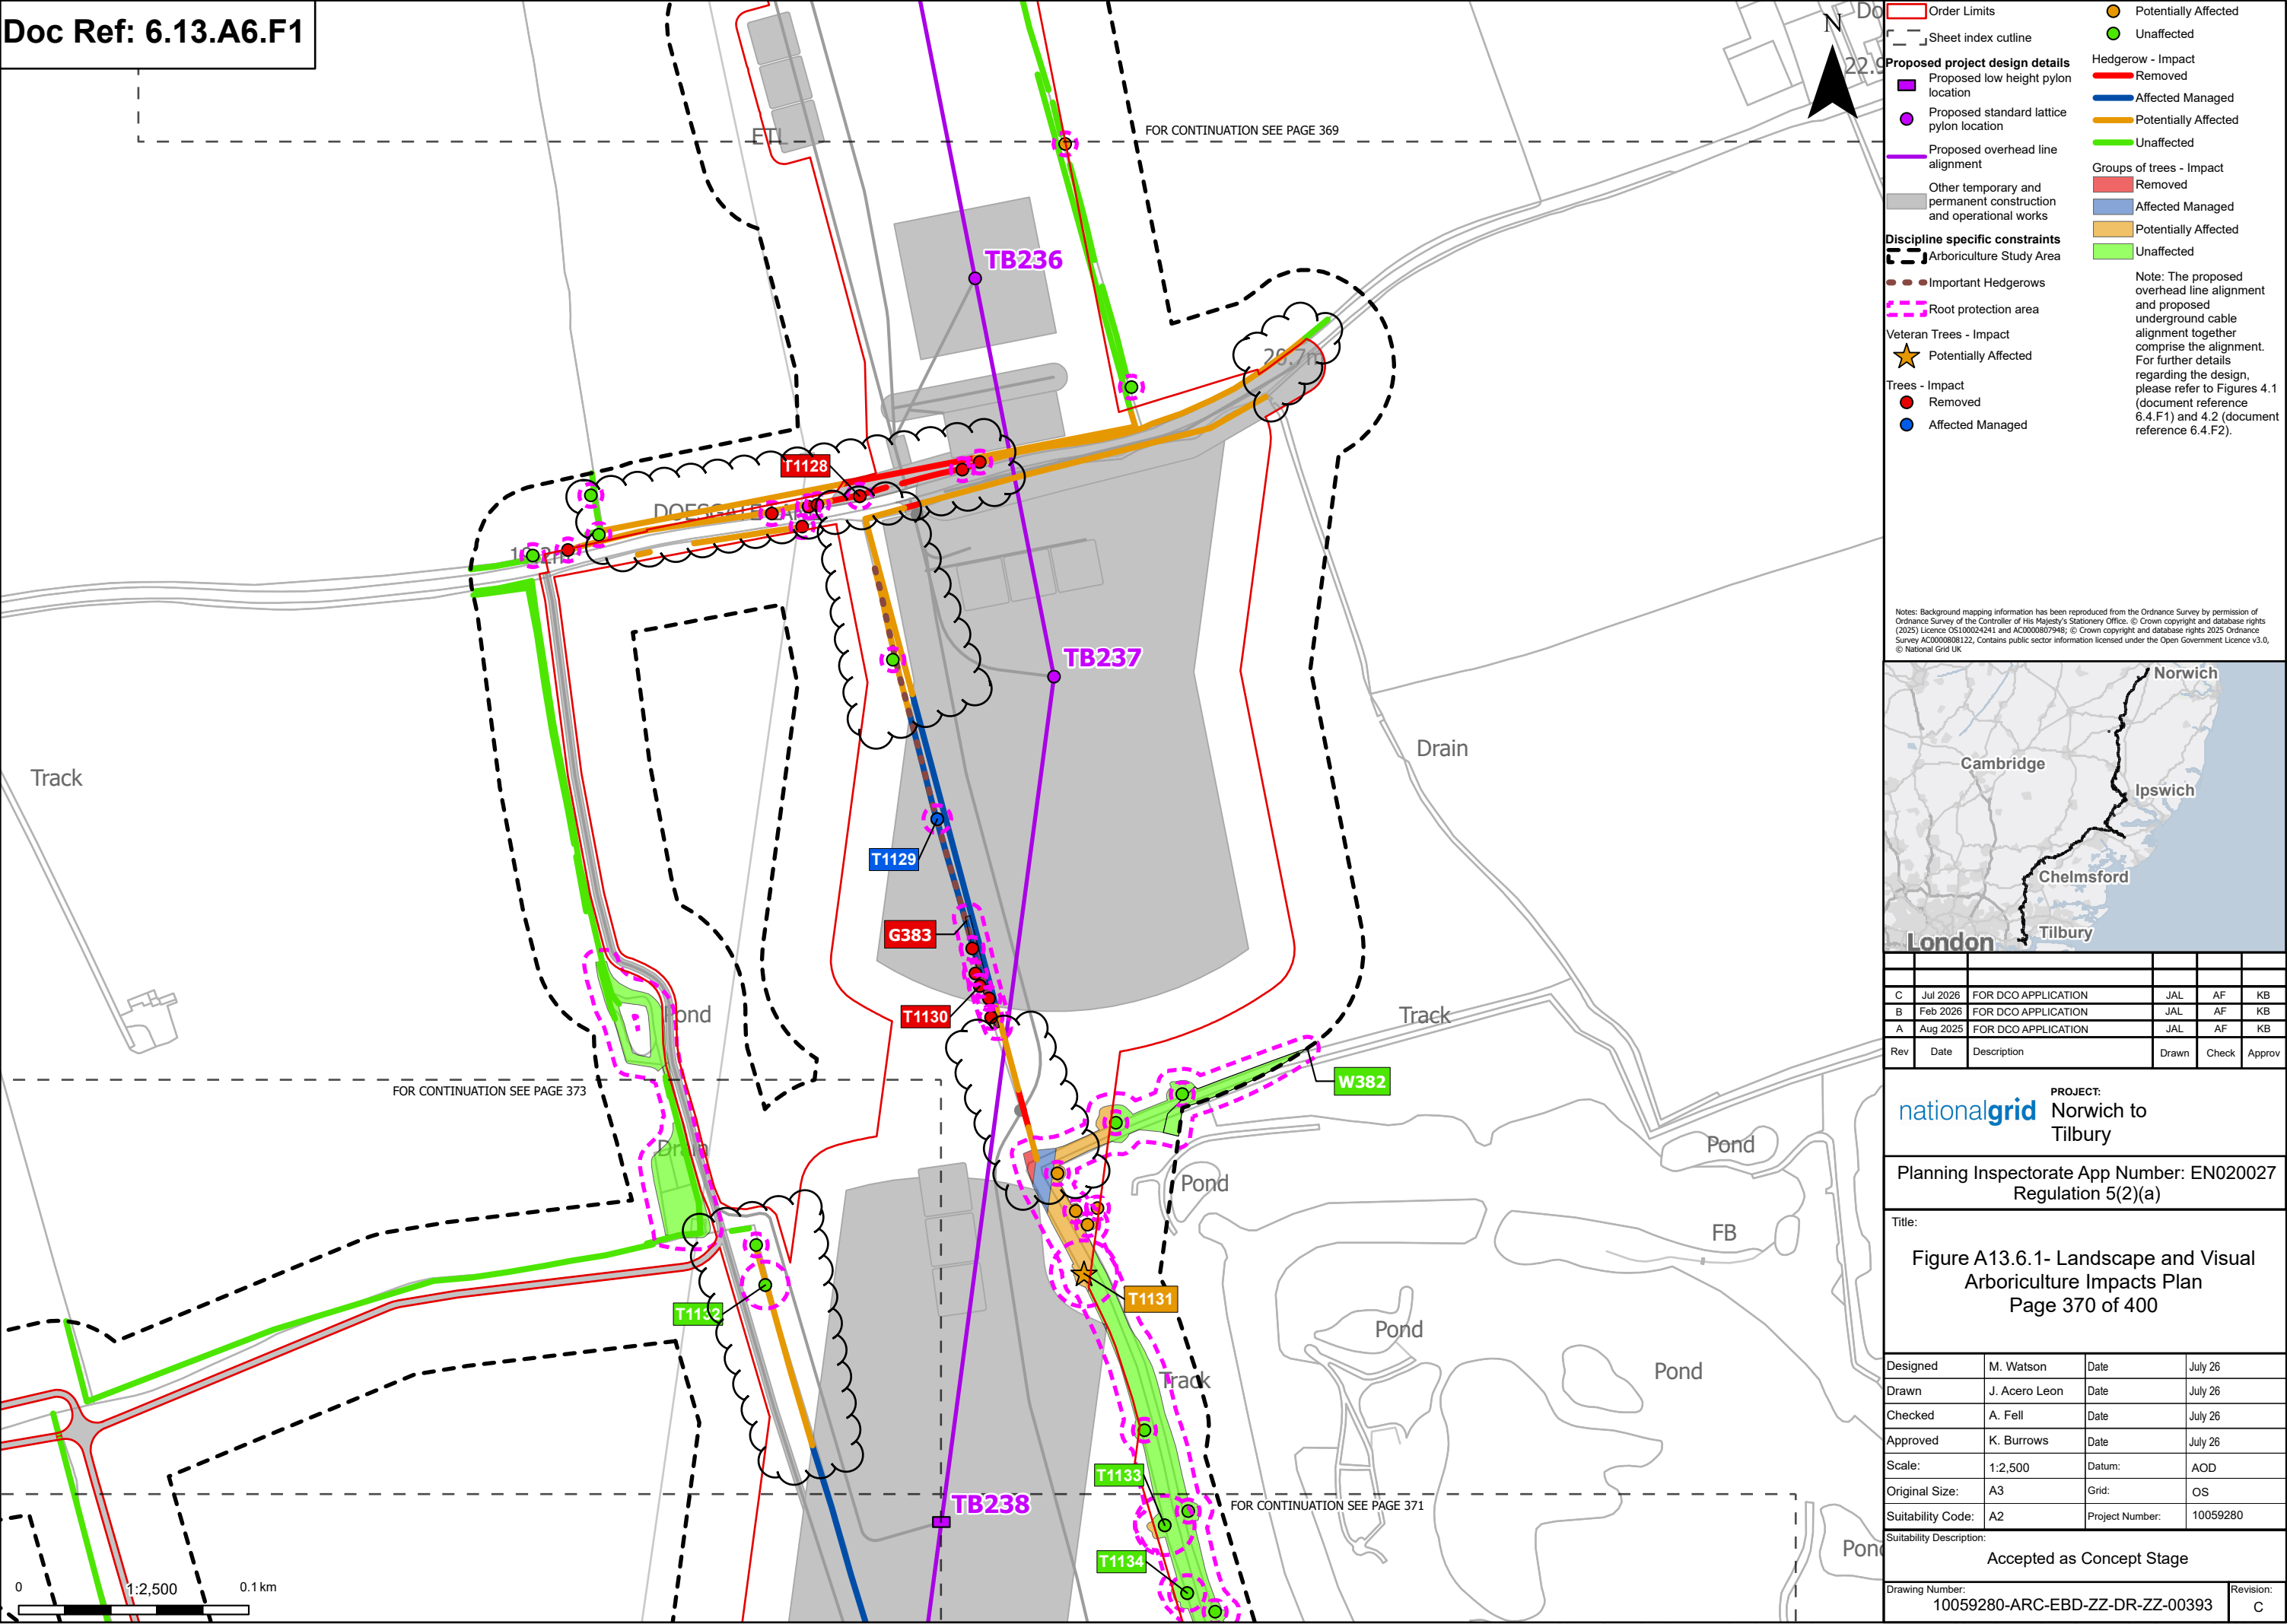

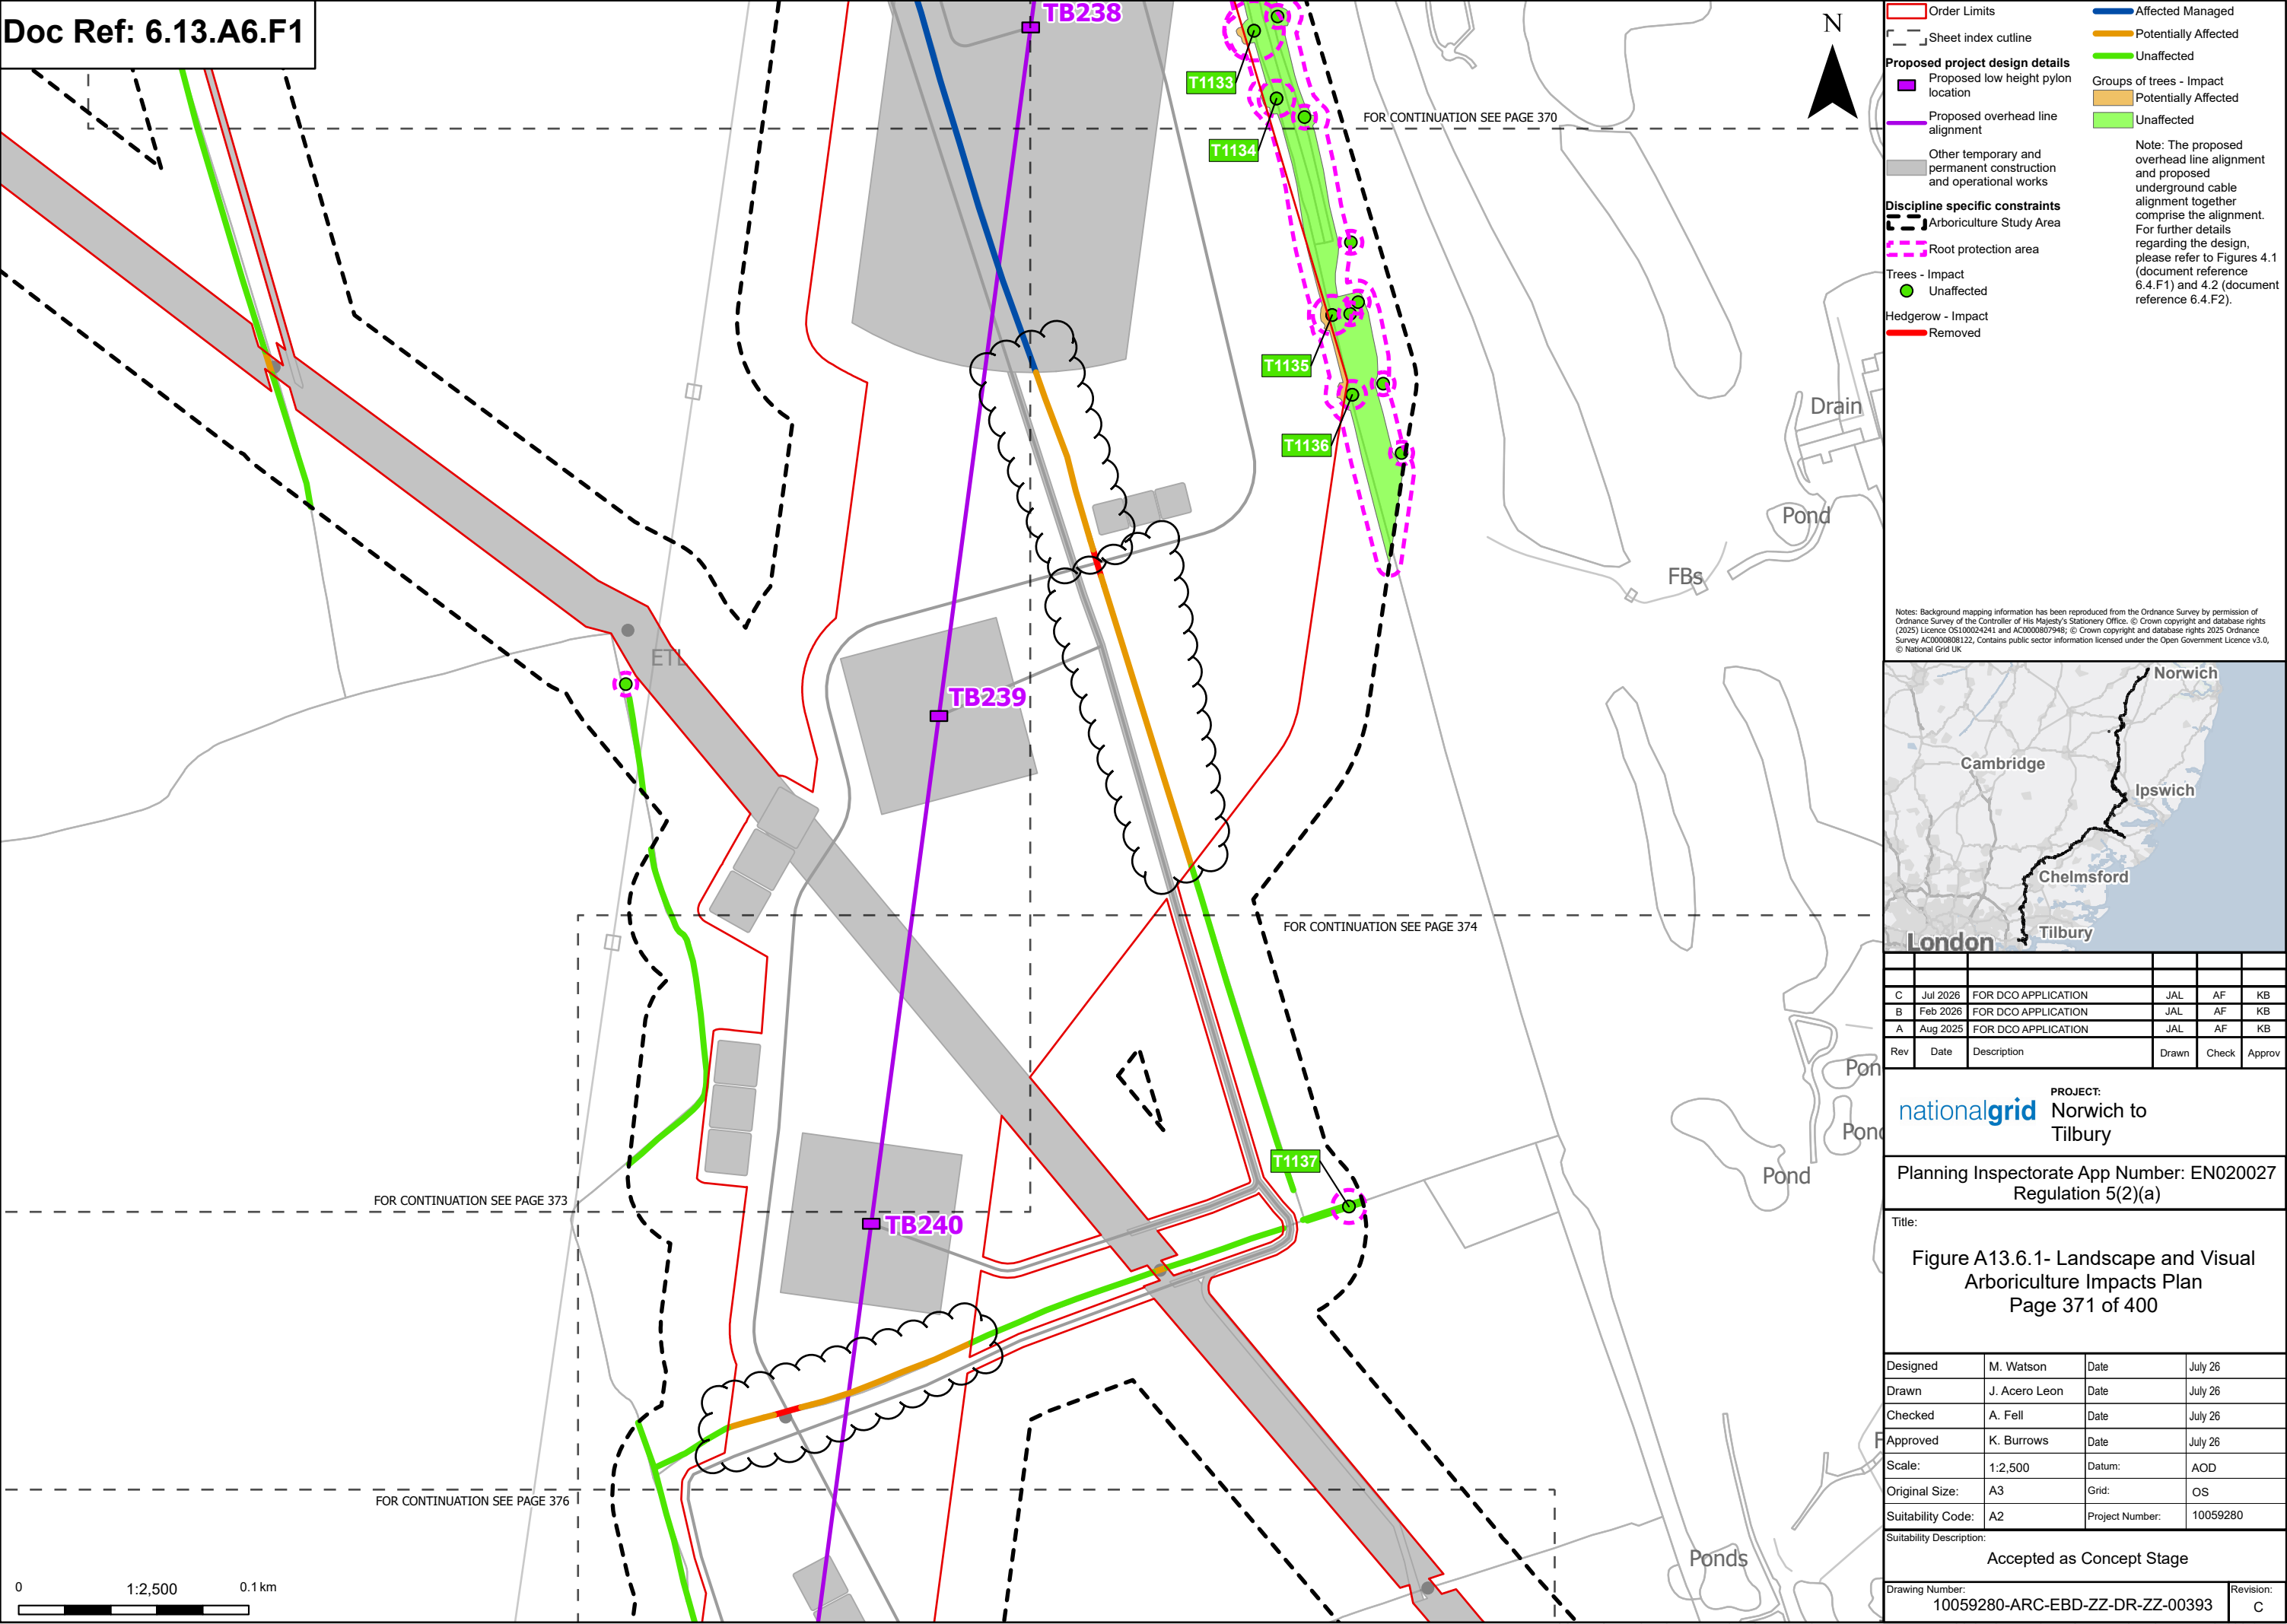

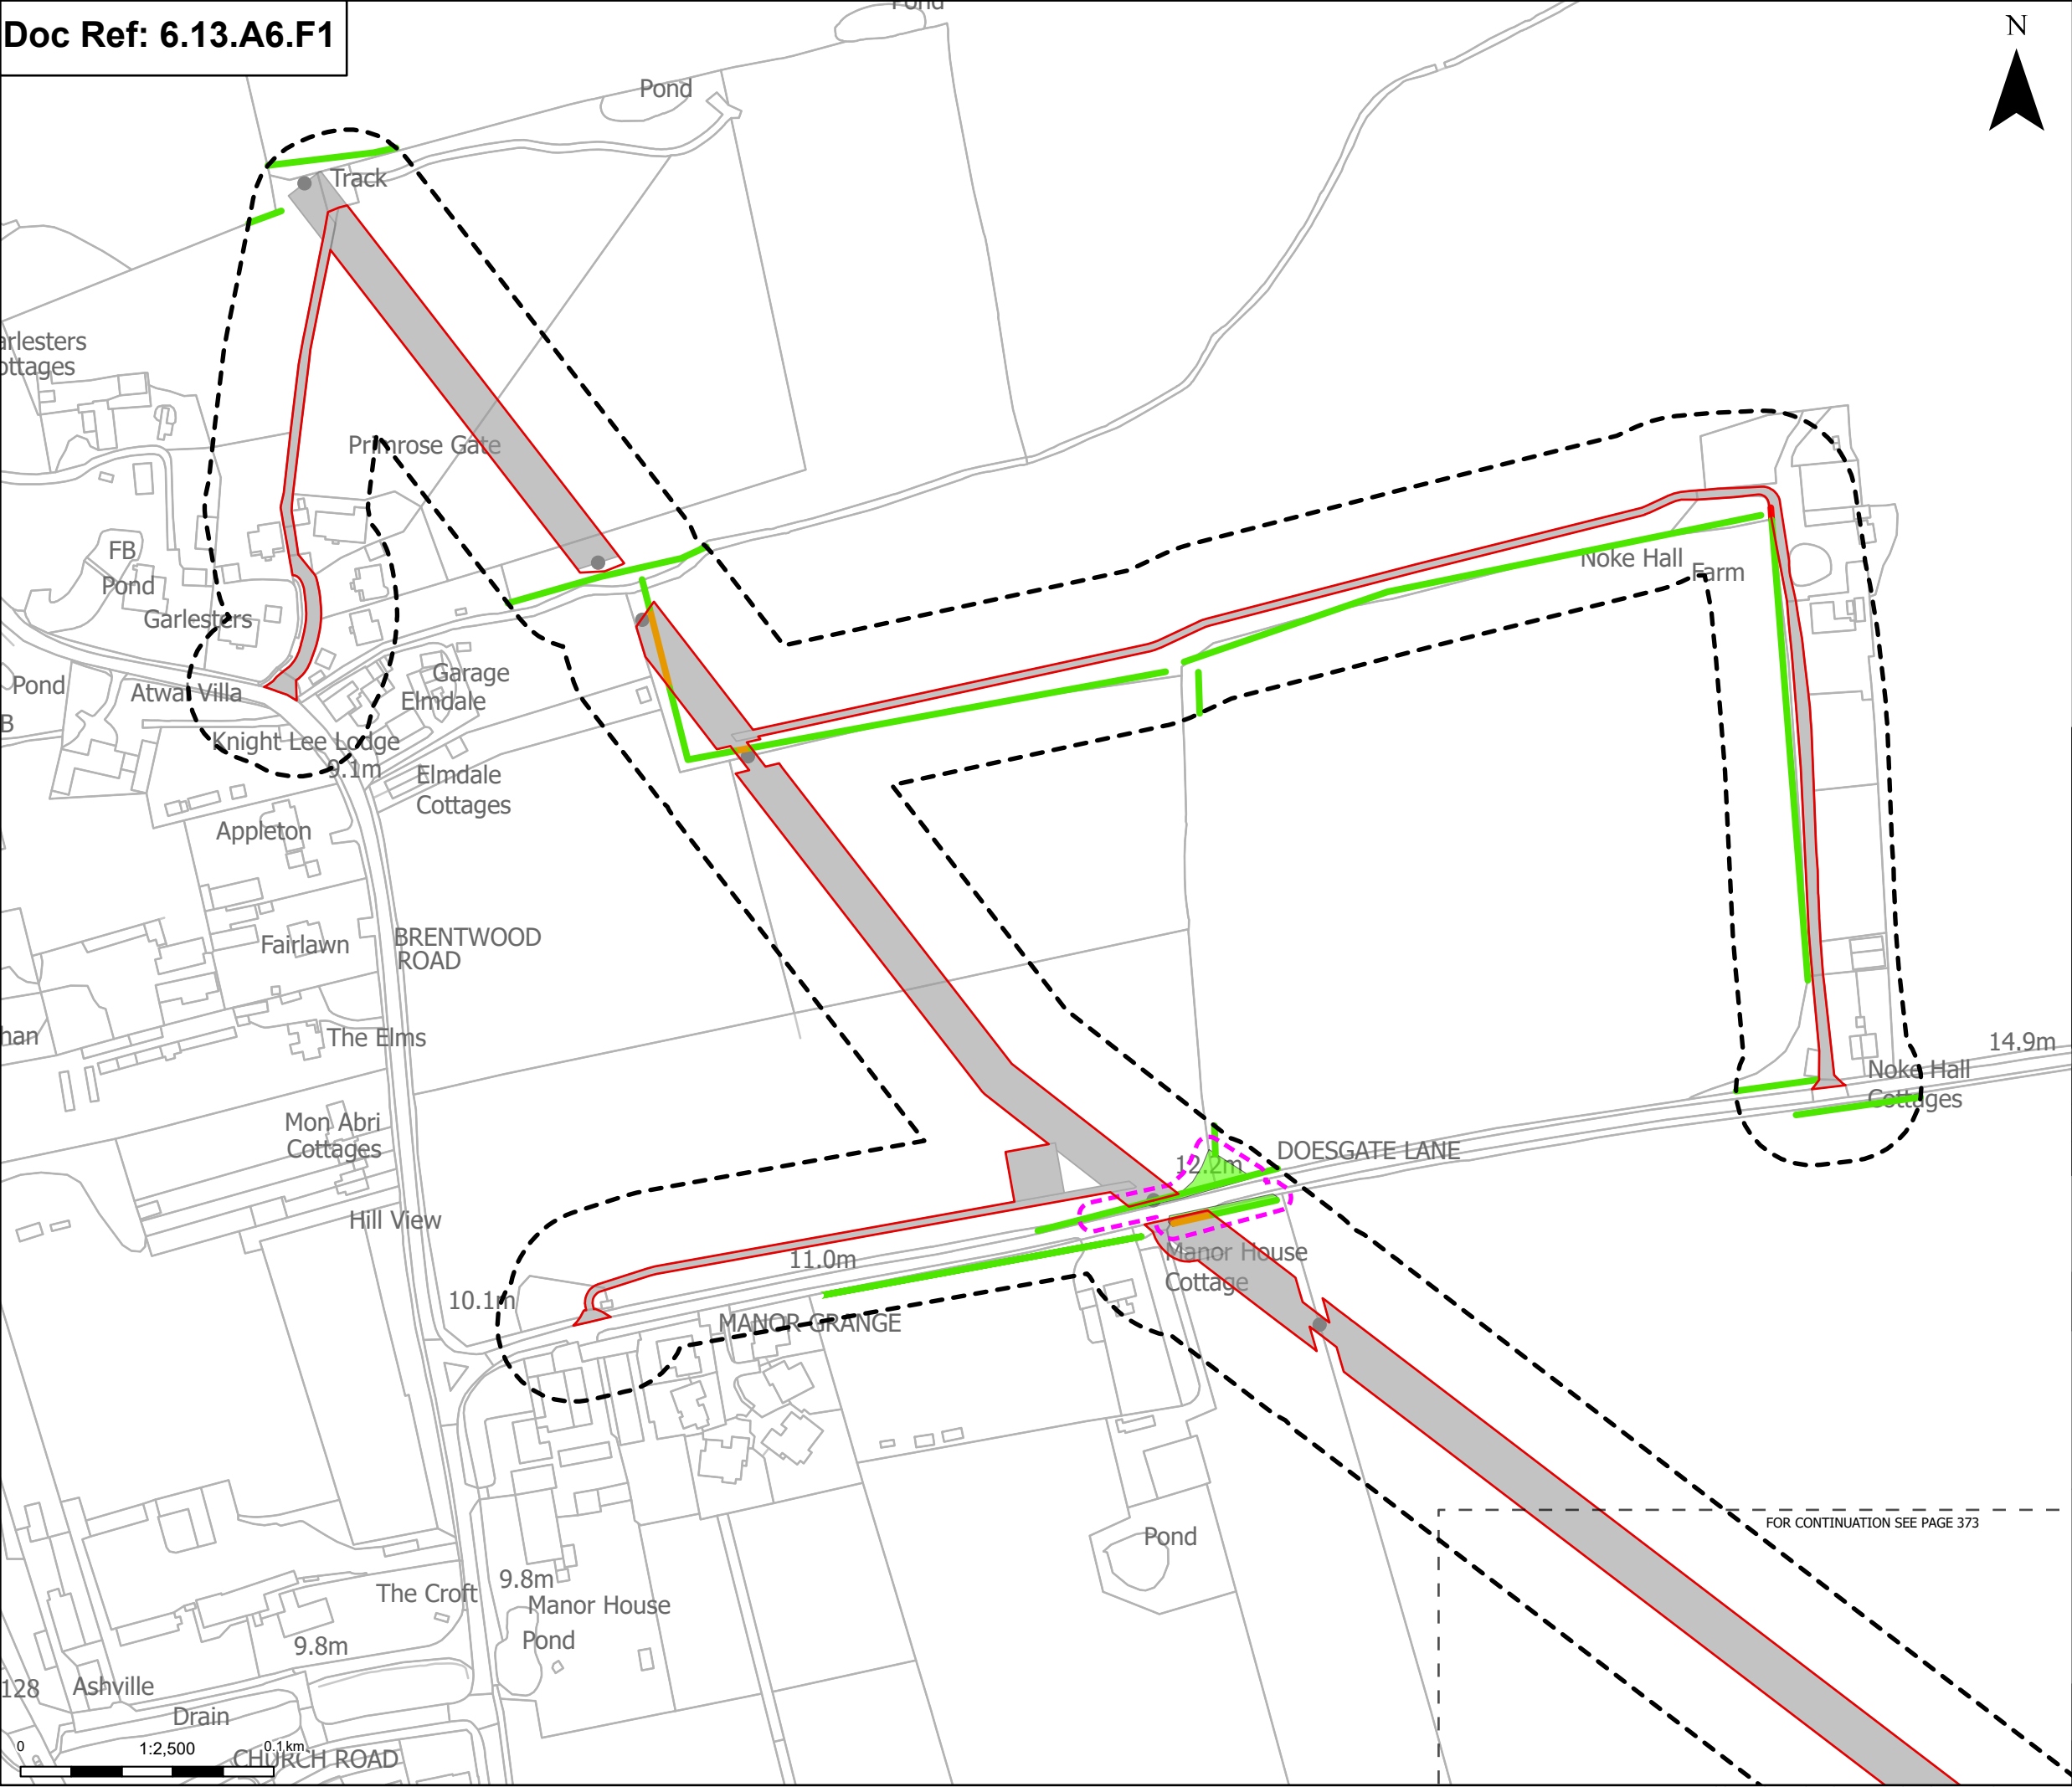

- Order Limits
- Sheet index cutline
- Proposed project design details**
 - Other temporary and permanent construction and operational works
- Discipline specific constraints**
 - Arboriculture Study Area
 - Root protection area
- Hedgerow - Impact
 - Removed
 - Potentially Affected
 - Unaffected
- Groups of trees - Impact
 - Removed
 - Unaffected

Notes: Background mapping information has been reproduced from the Ordnance Survey by permission of Ordnance Survey of the Controller of His Majesty's Stationery Office. © Crown copyright and database rights (2025) Licence OS100024241 and AC0000807948; © Crown copyright and database rights 2025 Ordnance Survey AC0000808122, Contains public sector information licensed under the Open Government Licence v3.0, © National Grid UK



Rev	Date	Description	Drawn	Check	Approv
C	Jul 2026	FOR DCO APPLICATION	JAL	AF	KB
B	Feb 2026	FOR DCO APPLICATION	JAL	AF	KB
A	Aug 2025	FOR DCO APPLICATION	JAL	AF	KB

PROJECT:
nationalgrid Norwich to Tilbury


Planning Inspectorate App Number: EN020027
Regulation 5(2)(a)


Title:
Figure A13.6.1- Landscape and Visual
Arboriculture Impacts Plan
Page 372 of 400

Designed	M. Watson	Date	July 26
Drawn	J. Acero Leon	Date	July 26
Checked	A. Fell	Date	July 26
Approved	K. Burrows	Date	July 26
Scale:	1:2,500	Datum:	AOD
Original Size:	A3	Grid:	OS
Suitability Code:	A2	Project Number:	10059280

Suitability Description:
Accepted as Concept Stage

Drawing Number: 10059280-ARC-EBD-ZZ-DR-ZZ-00393	Revision: C
--	----------------

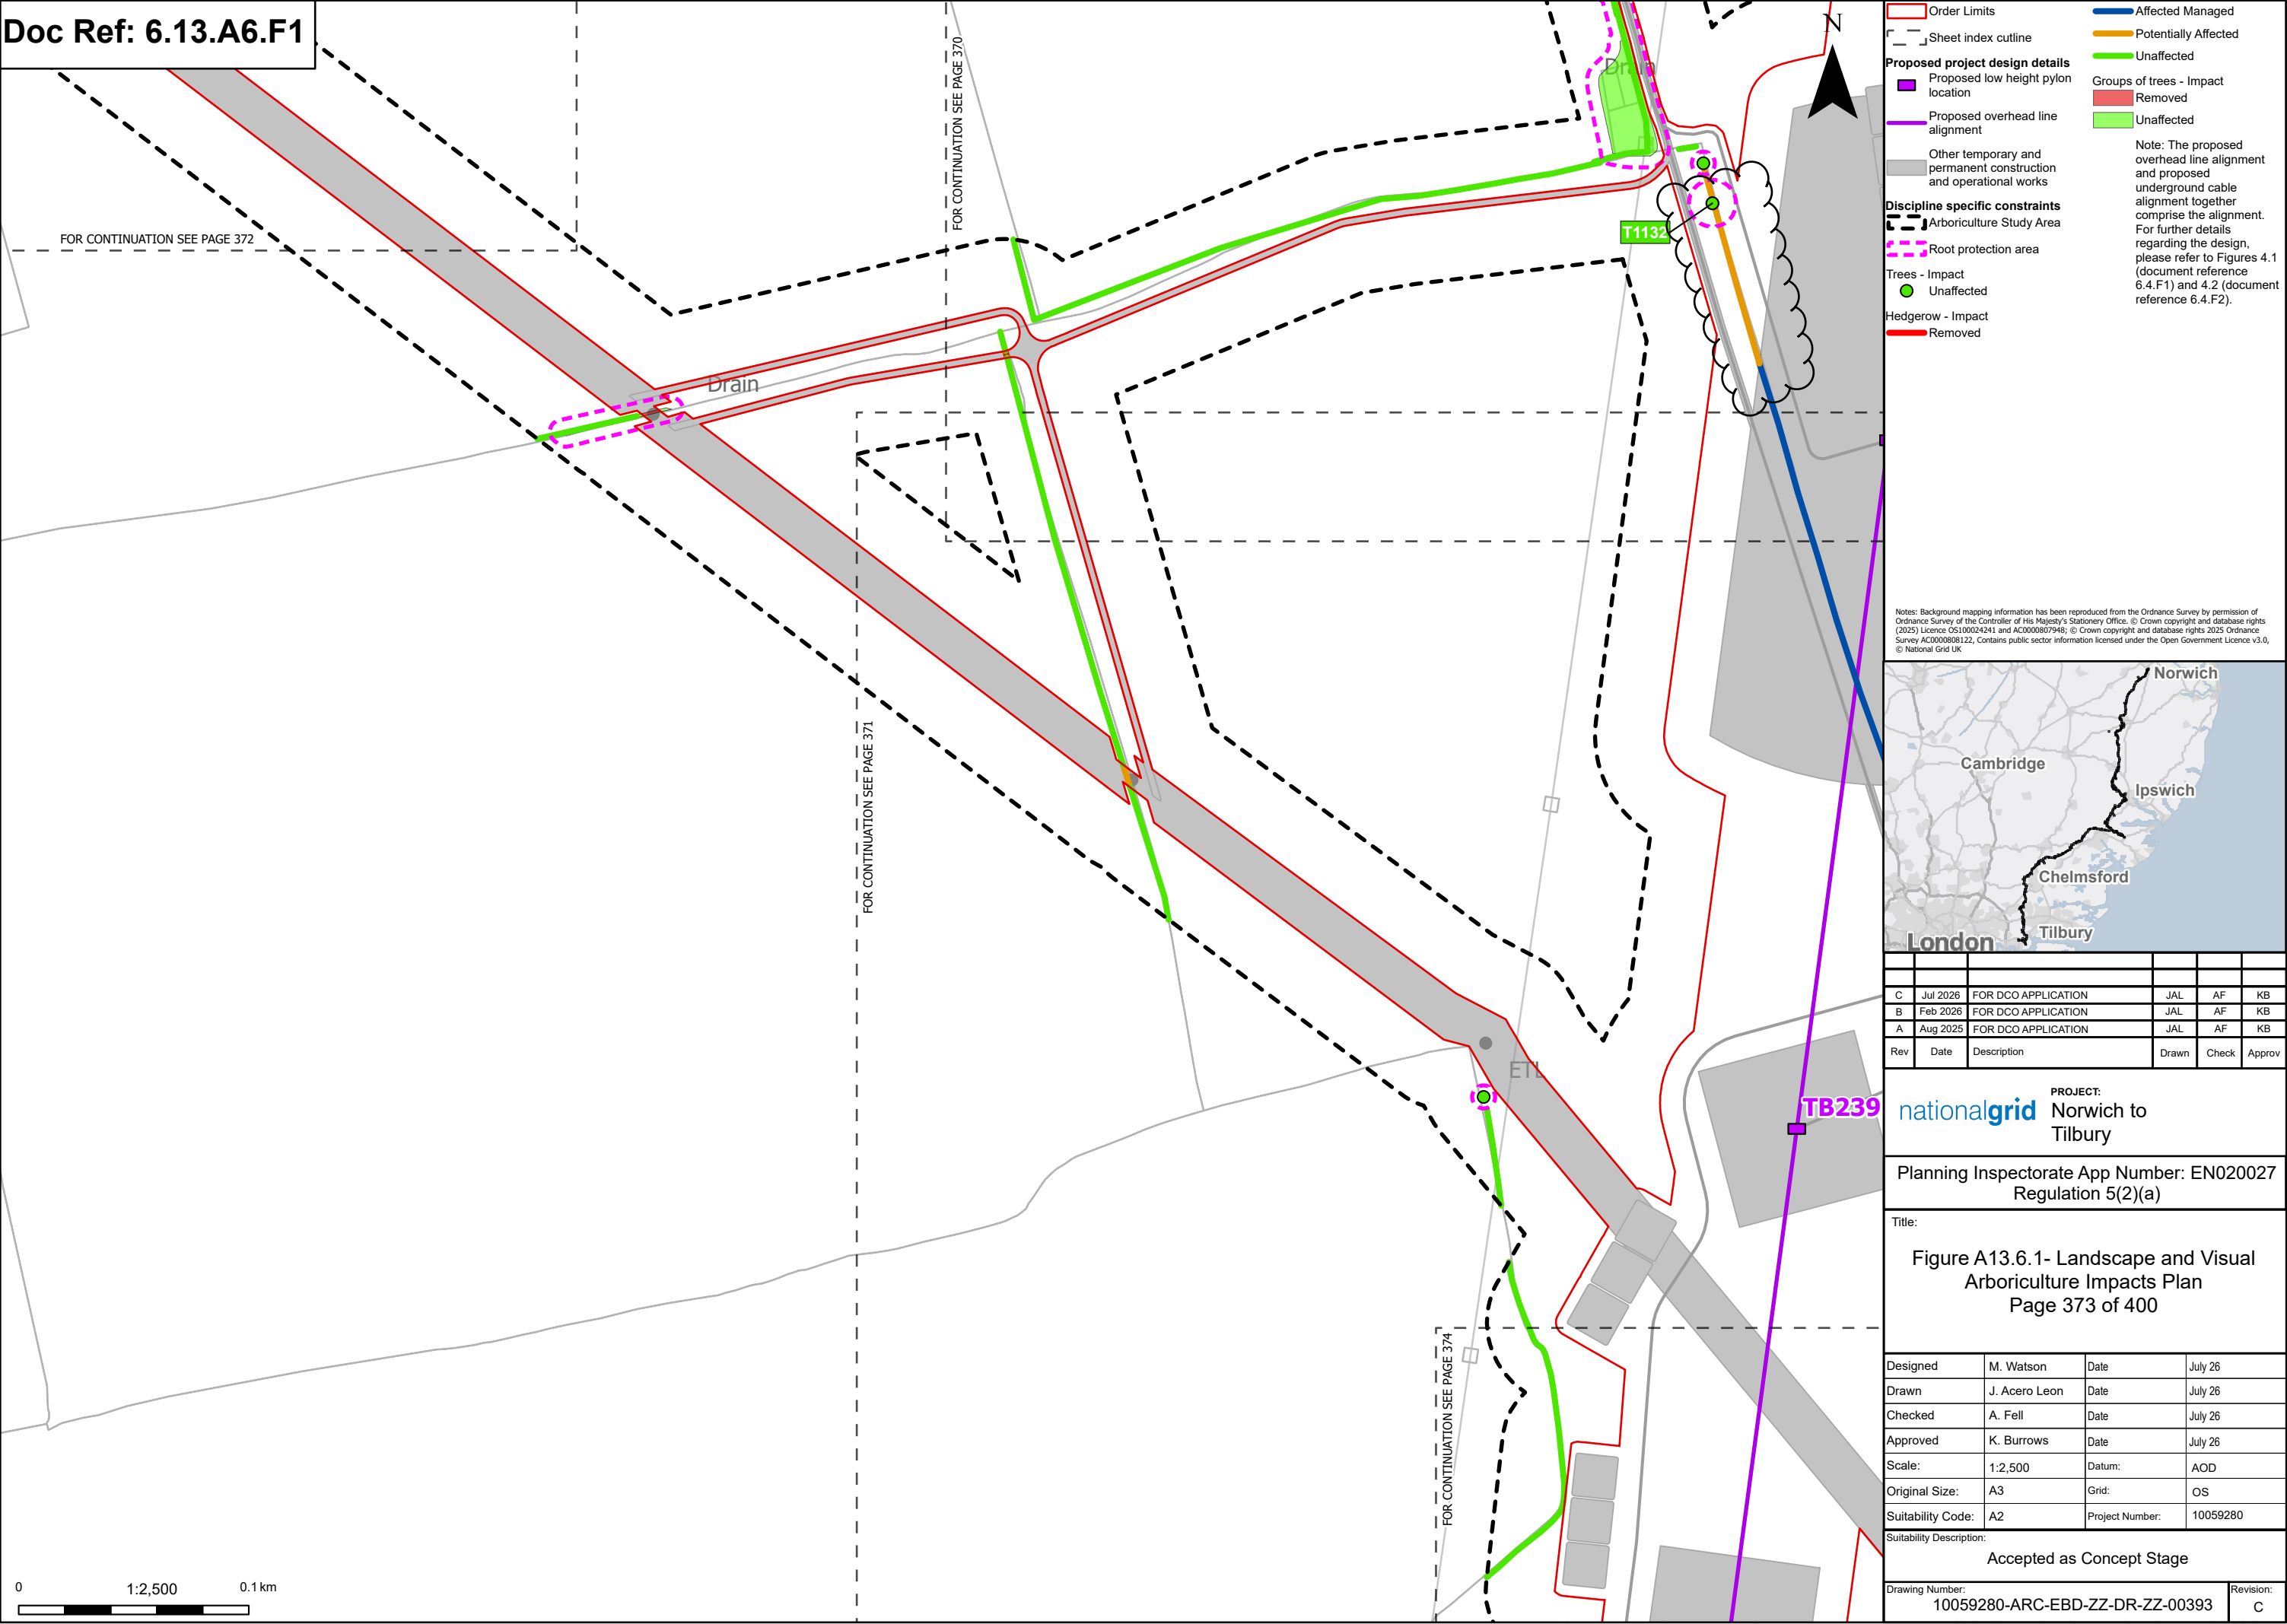

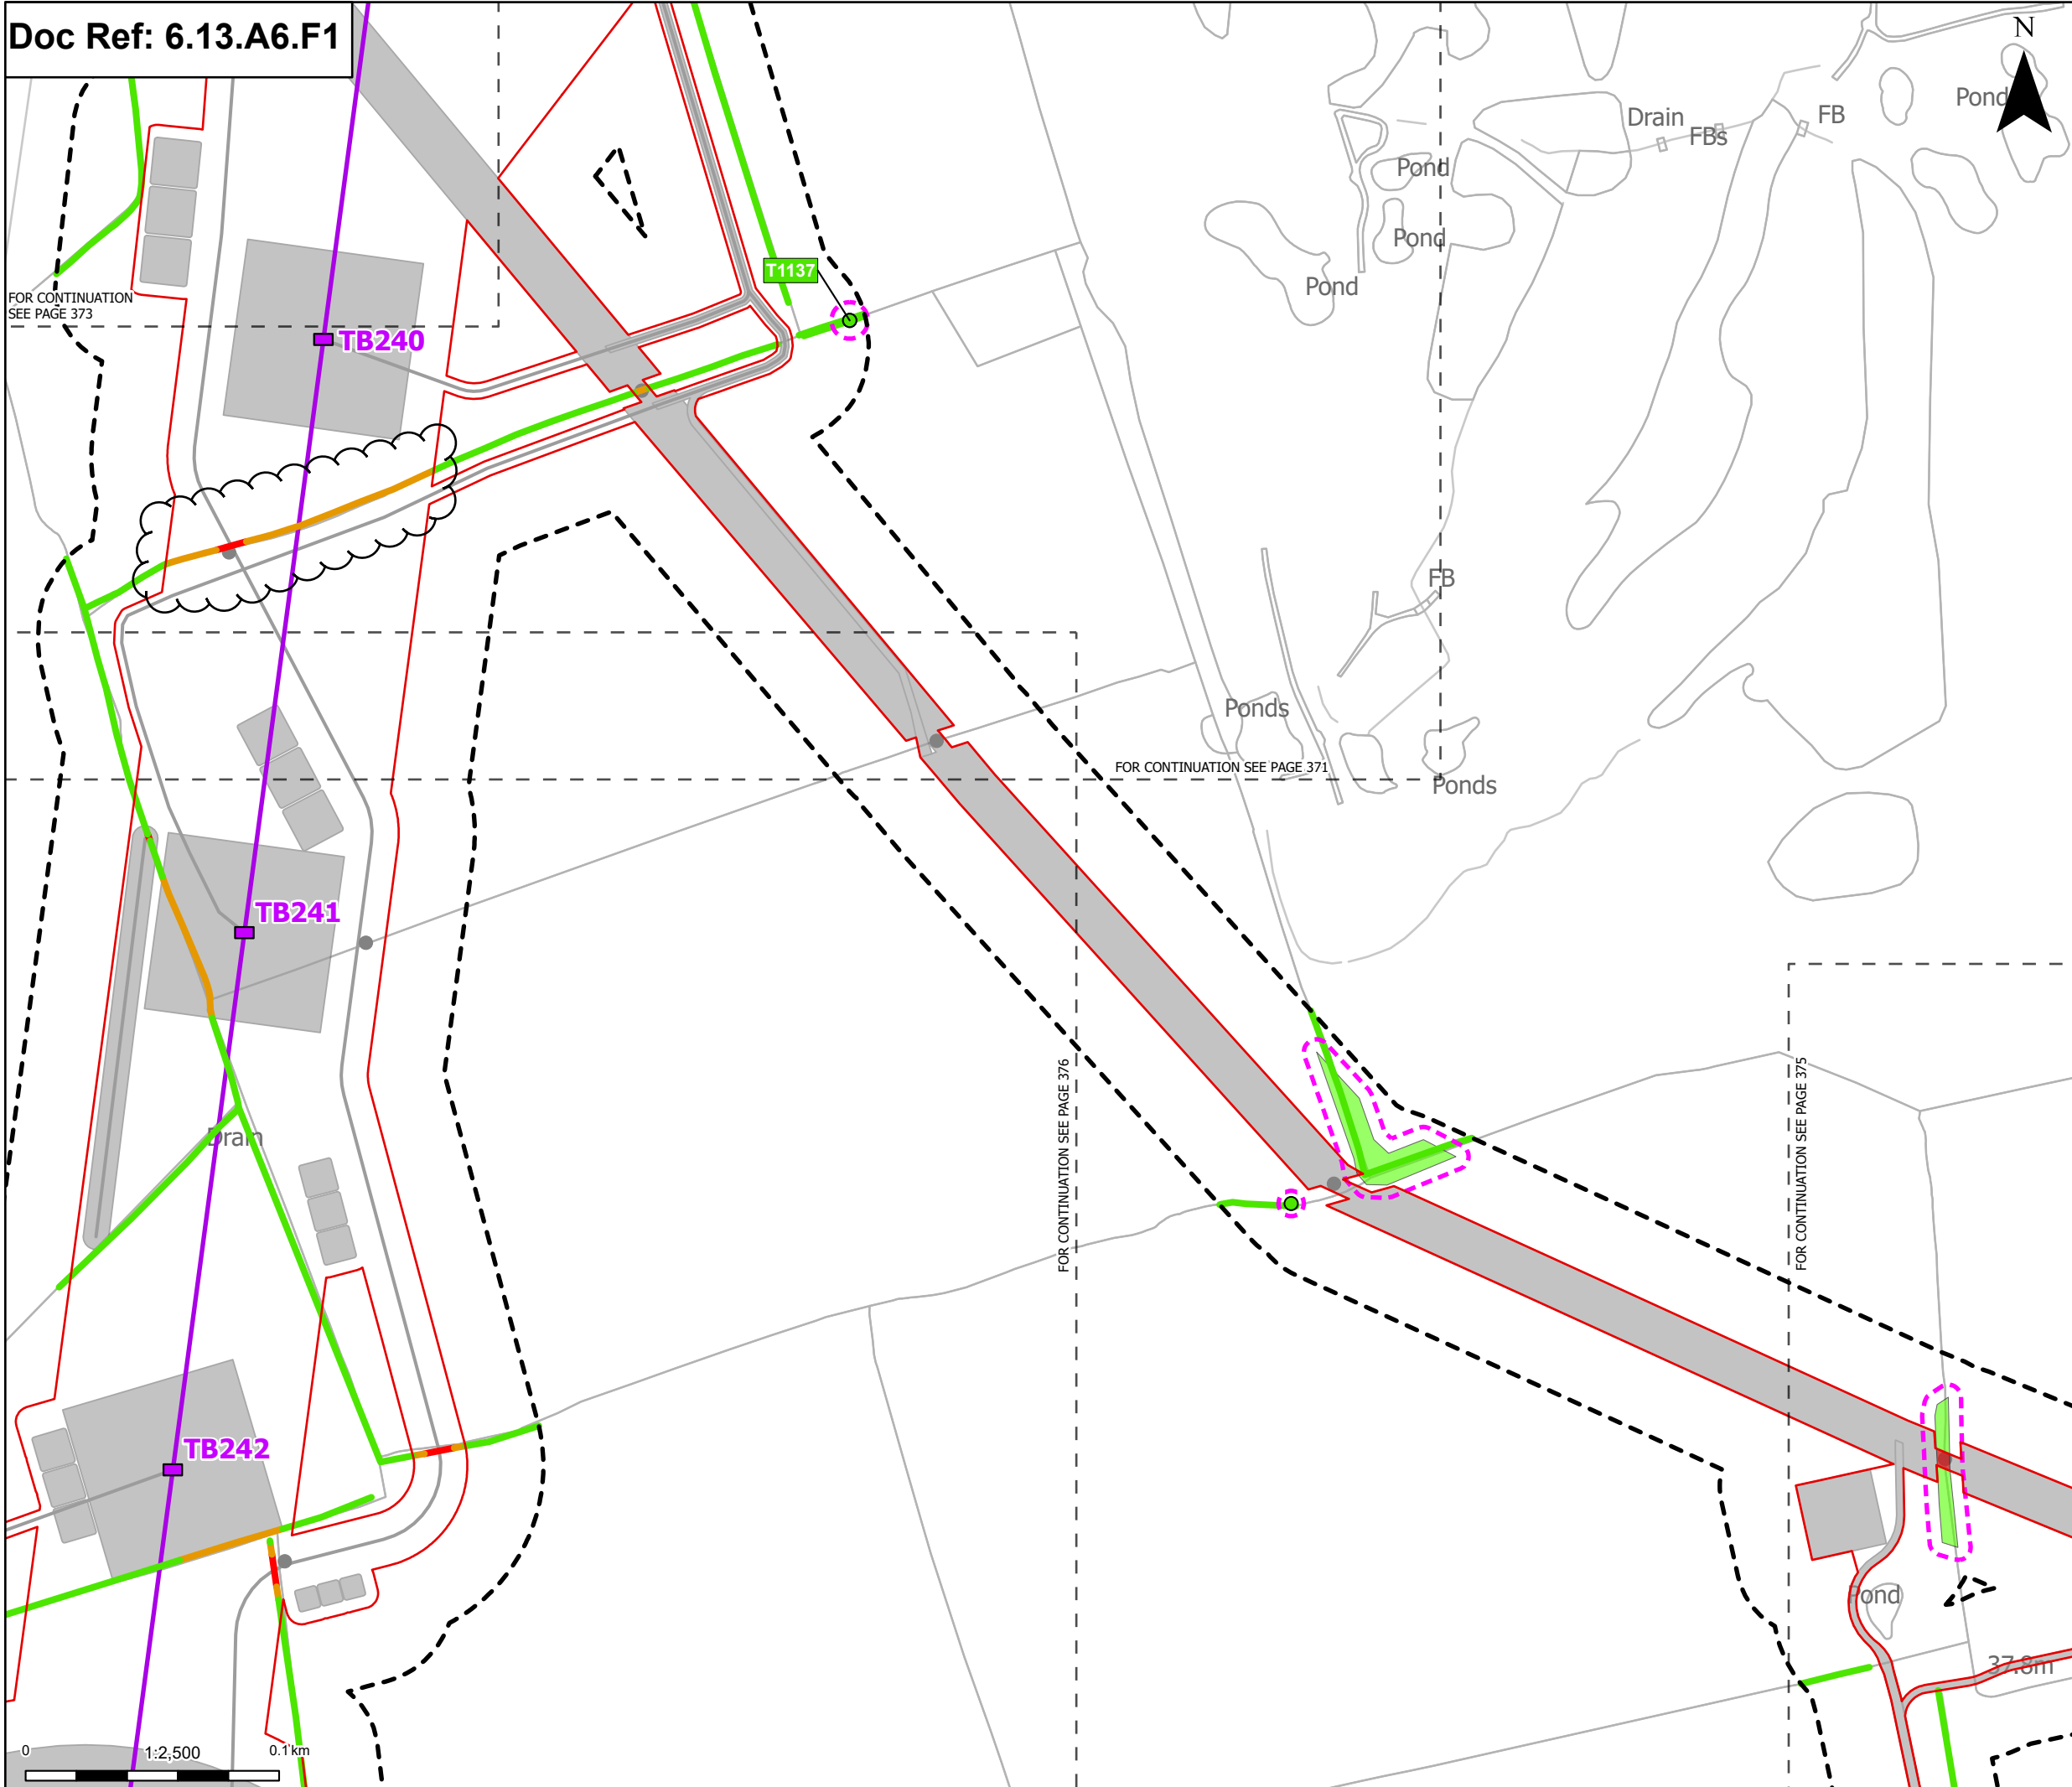

Order Limits

Sheet index outline

Proposed project design details

- Proposed low height pylon location
- Proposed overhead line alignment
- Other temporary and permanent construction and operational works

Discipline specific constraints

- Arboriculture Study Area
- Root protection area

Trees - Impact

- Unaffected

Hedgerow - Impact

- Removed
- Potentially Affected
- Unaffected

Groups of trees - Impact

- Removed
- Unaffected

Note: The proposed overhead line alignment and proposed underground cable alignment together comprise the alignment. For further details regarding the design, please refer to Figures 4.1 (document reference 6.4.F1) and 4.2 (document reference 6.4.F2).

Notes: Background mapping information has been reproduced from the Ordnance Survey by permission of Ordnance Survey of the Controller of His Majesty's Stationery Office. © Crown copyright and database rights (2025) Licence OS100024241 and AC0000807948; © Crown copyright and database rights 2025 Ordnance Survey AC0000808122, Contains public sector information licensed under the Open Government Licence v3.0, © National Grid UK



C	Jul 2026	FOR DCO APPLICATION	JAL	AF	KB
B	Feb 2026	FOR DCO APPLICATION	JAL	AF	KB
A	Aug 2025	FOR DCO APPLICATION	JAL	AF	KB
Rev	Date	Description	Drawn	Check	Approv

nationalgrid PROJECT: Norwich to Tilbury

Planning Inspectorate App Number: EN020027
Regulation 5(2)(a)


Title:

Figure A13.6.1- Landscape and Visual
Arboriculture Impacts Plan
Page 374 of 400

Designed	M. Watson	Date	July 26
Drawn	J. Acero Leon	Date	July 26
Checked	A. Fell	Date	July 26
Approved	K. Burrows	Date	July 26
Scale:	1:2,500	Datum:	AOD
Original Size:	A3	Grid:	OS
Suitability Code:	A2	Project Number:	10059280

Accepted as Concept Stage

Drawing Number:	Revision:
10059280-ARC-EBD-ZZ-DR-ZZ-00393	C

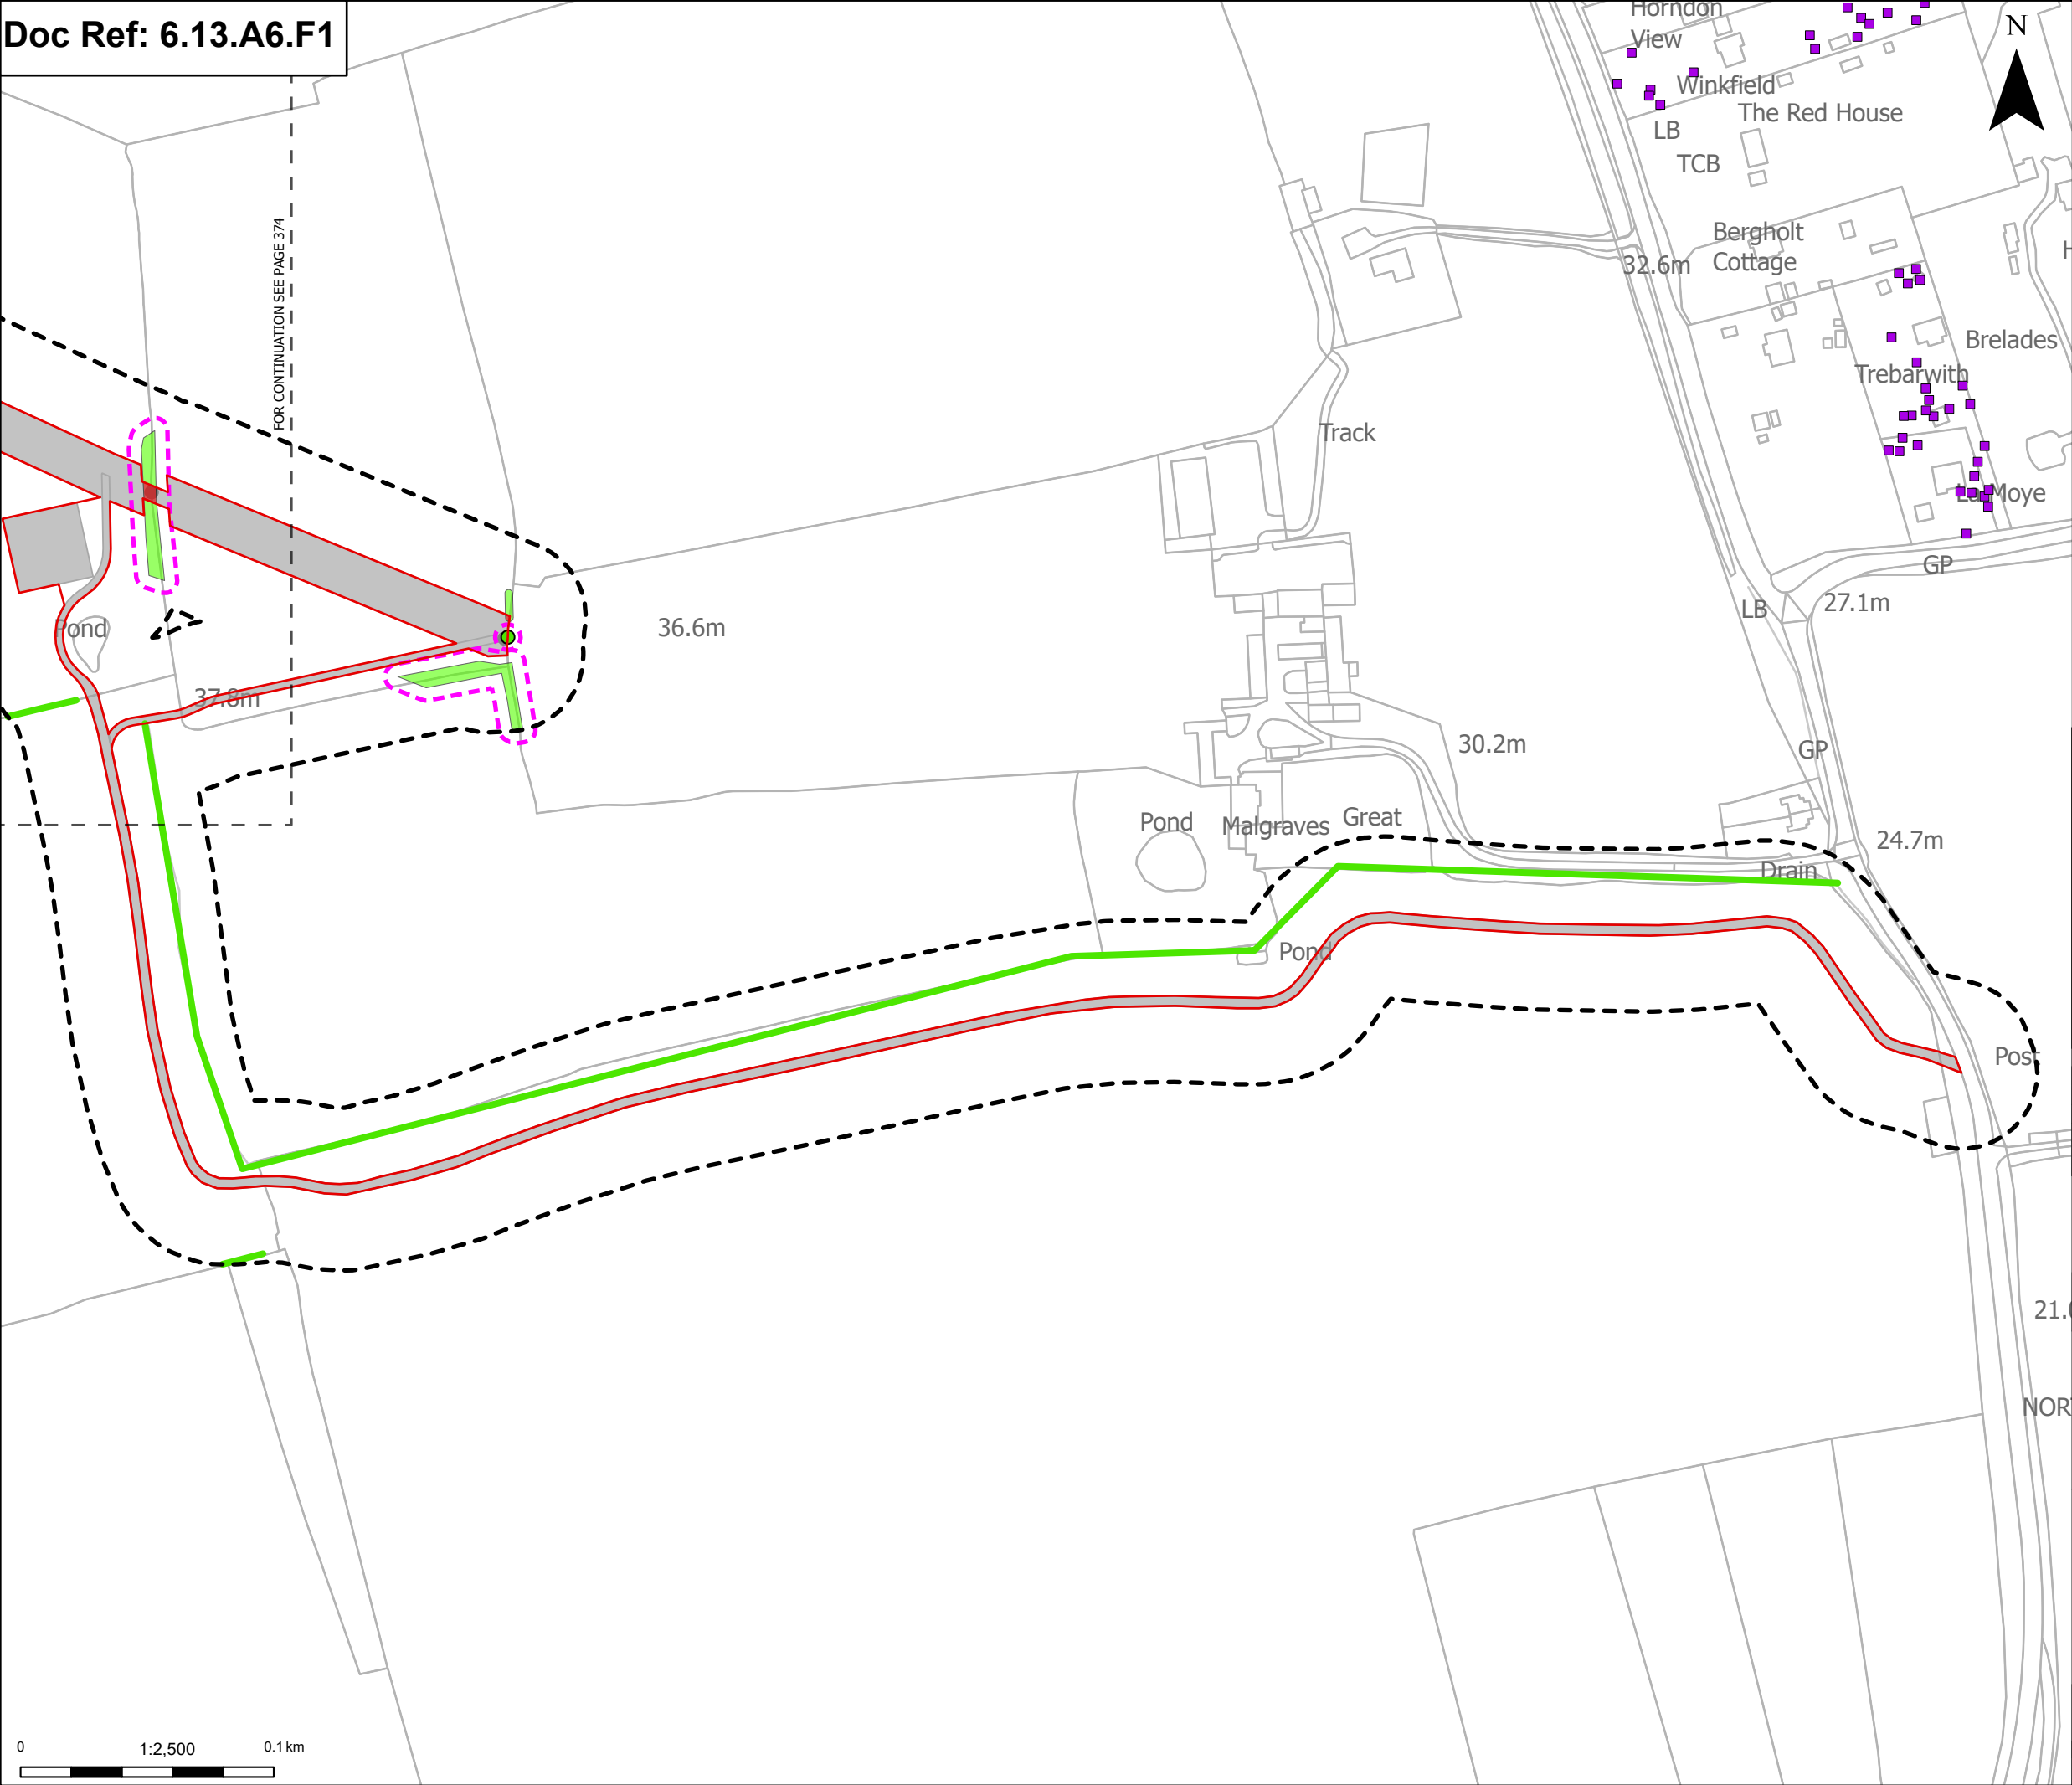

Order Limits

Sheet index cutline

Proposed project design details

Other temporary and permanent construction and operational works

Discipline specific constraints

Arboriculture Study Area

TPO individual trees

Root protection area

Trees - Impact

Unaffected

Hedgerow - Impact

Unaffected

Groups of trees - Impact

Removed

Unaffected

Notes: Background mapping information has been reproduced from the Ordnance Survey by permission of Ordnance Survey of the Controller of His Majesty's Stationery Office. © Crown copyright and database rights (2025) Licence OS100024241 and AC0000807948; © Crown copyright and database rights 2025 Ordnance Survey AC0000808122, Contains public sector information licensed under the Open Government Licence v3.0, © National Grid UK



Rev	Date	Description	Drawn	Check	Approv
C	Jul 2026	FOR DCO APPLICATION	JAL	AF	KB
B	Feb 2026	FOR DCO APPLICATION	JAL	AF	KB
A	Aug 2025	FOR DCO APPLICATION	JAL	AF	KB

PROJECT:
Norwich to
Tilbury

Planning Inspectorate App Number: EN020027
Regulation 5(2)(a)


Title:


Figure A13.6.1- Landscape and Visual
Arboriculture Impacts Plan
Page 375 of 400


Designed	M. Watson	Date	July 26
Drawn	J. Acero Leon	Date	July 26
Checked	A. Fell	Date	July 26
Approved	K. Burrows	Date	July 26
Scale:	1:2,500	Datum:	AOD
Original Size:	A3	Grid:	OS
Suitability Code:	A2	Project Number:	10059280

Suitability Description:
Accepted as Concept Stage

Drawing Number: 10059280-ARC-EBD-ZZ-DR-ZZ-00393	Revision: C
--	----------------

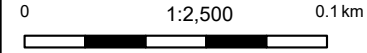

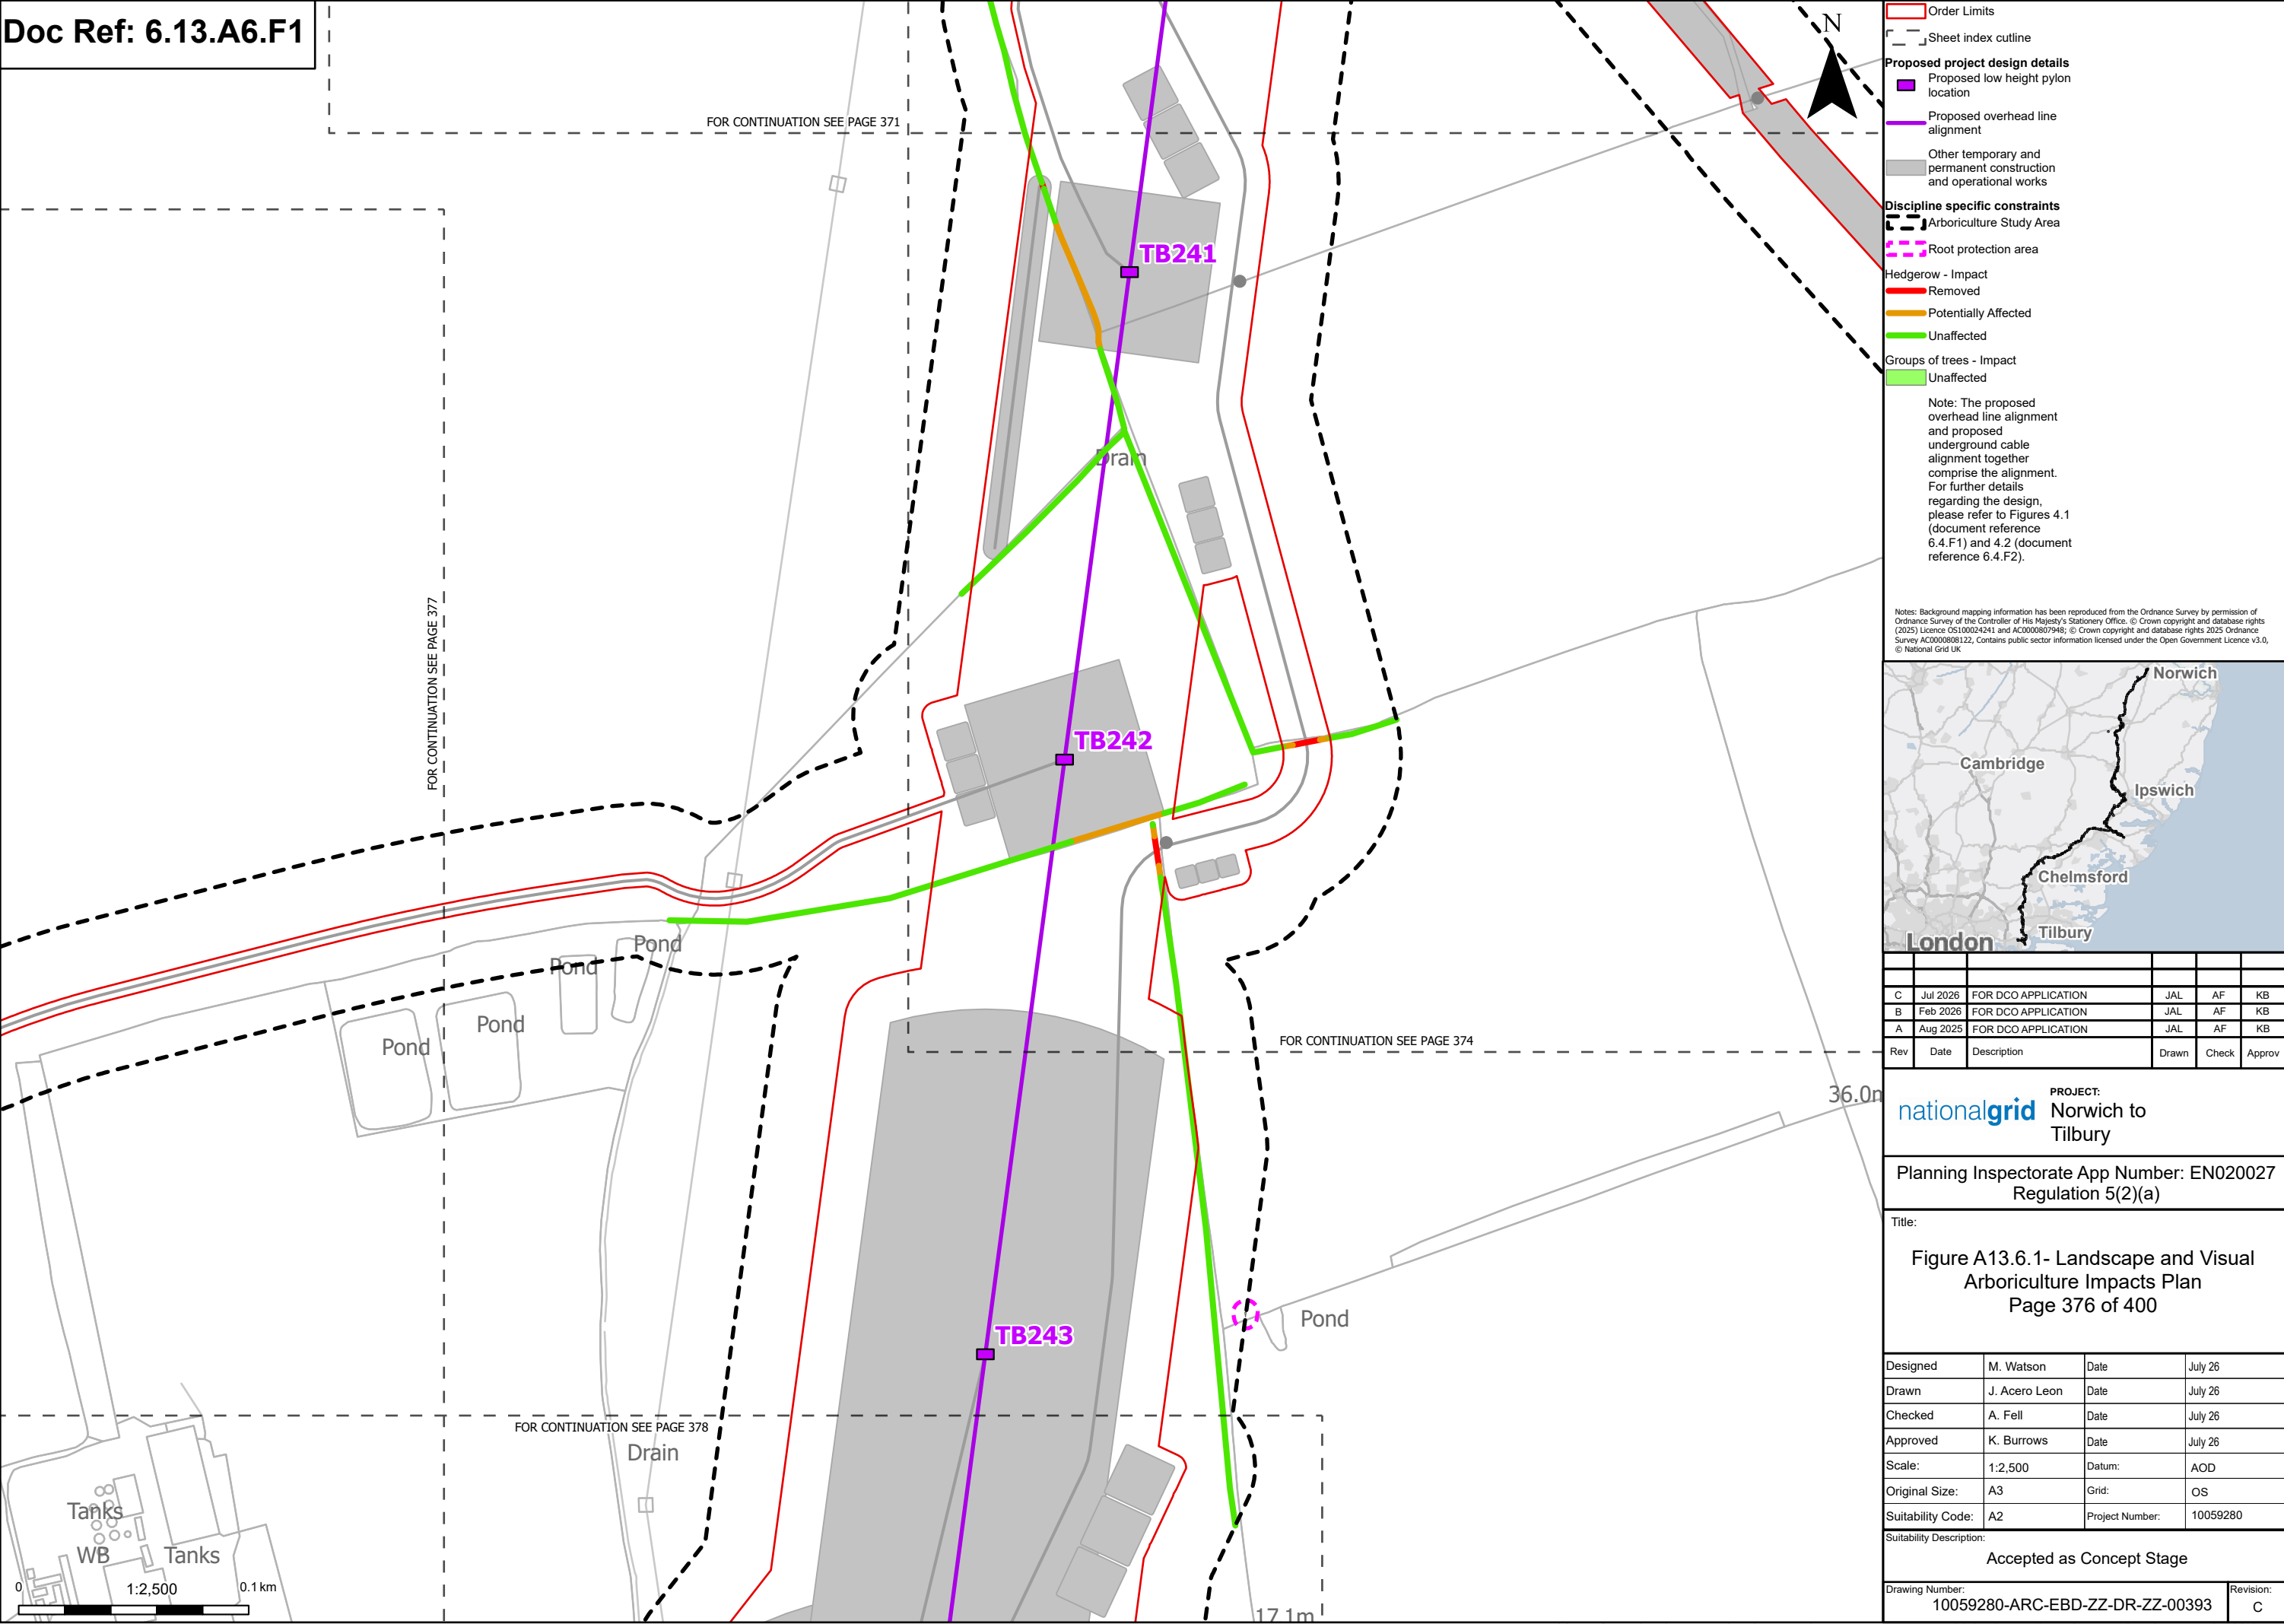

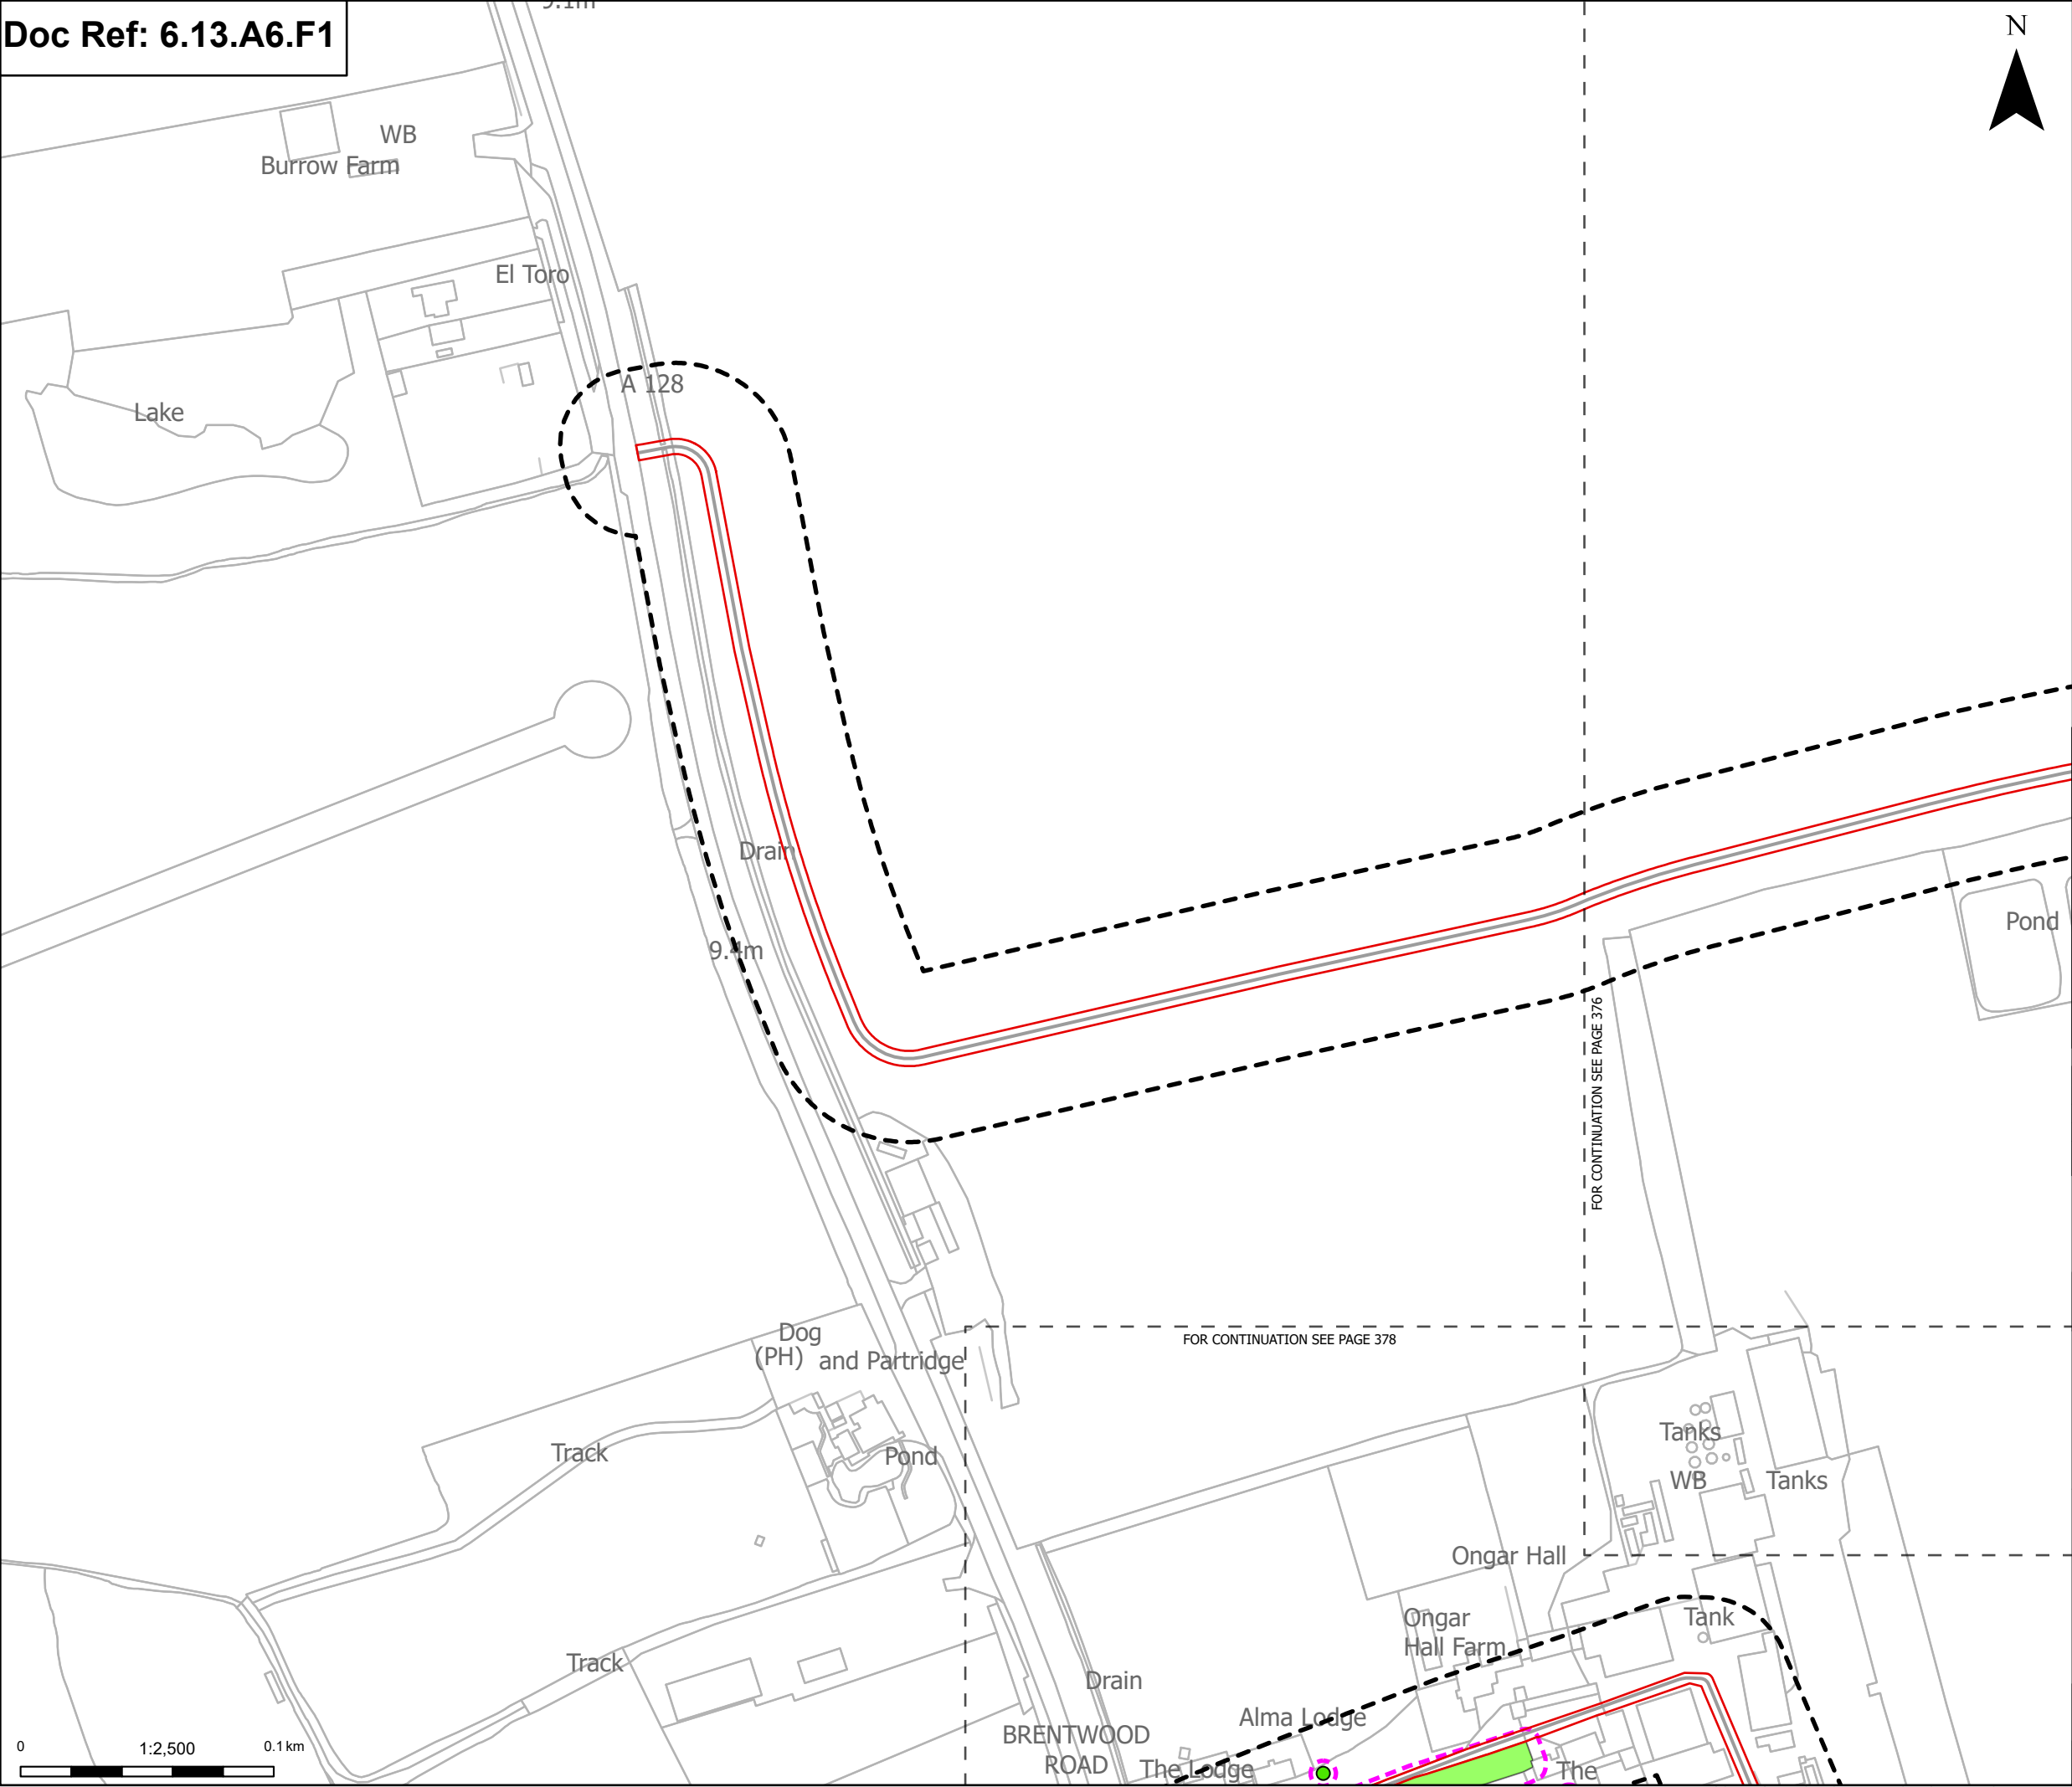

Order Limits

Sheet index cutline

Discipline specific constraints

Arboriculture Study Area

Root protection area

Trees - Impact

Unaffected

Groups of trees - Impact

Unaffected

Note: The proposed overhead line alignment and proposed underground cable alignment together comprise the alignment. For further details regarding the design, please refer to Figures 4.1 (document reference 6.4.F1) and 4.2 (document reference 6.4.F2).

Notes: Background mapping information has been reproduced from the Ordnance Survey by permission of Ordnance Survey of the Controller of His Majesty's Stationery Office. © Crown copyright and database rights (2025) Licence OS100024241 and AC0000807948; © Crown copyright and database rights 2025 Ordnance Survey AC0000808122. Contains public sector information licensed under the Open Government Licence v3.0, © National Grid UK.

C	Jul 2026	FOR DCO APPLICATION	JAL	AF	KB
B	Feb 2026	FOR DCO APPLICATION	JAL	AF	KB
A	Aug 2025	FOR DCO APPLICATION	JAL	AF	KB
Rev	Date	Description	Drawn	Check	Approv

PROJECT:

Norwich to Tilbury

Planning Inspectorate App Number: EN020027

Regulation 5(2)(a)

Title:

Figure A13.6.1- Landscape and Visual Arboriculture Impacts Plan

Page 377 of 400

Designed	M. Watson	Date	July 26
Drawn	J. Acero Leon	Date	July 26
Checked	A. Fell	Date	July 26
Approved	K. Burrows	Date	July 26
Scale:	1:2,500	Datum:	AOD
Original Size:	A3	Grid:	OS
Suitability Code:	A2	Project Number:	10059280

Suitability Description:

Accepted as Concept Stage

Drawing Number:


10059280-ARC-EBD-ZZ-DR-ZZ-00393


Revision:


C

Print Date: 07-14-26 18:50:15

COPYRIGHT: NOT TO BE REPRODUCED WITHOUT THE WRITTEN PERMISSION OF NATIONAL GRID ELECTRICITY TRANSMISSION PLC

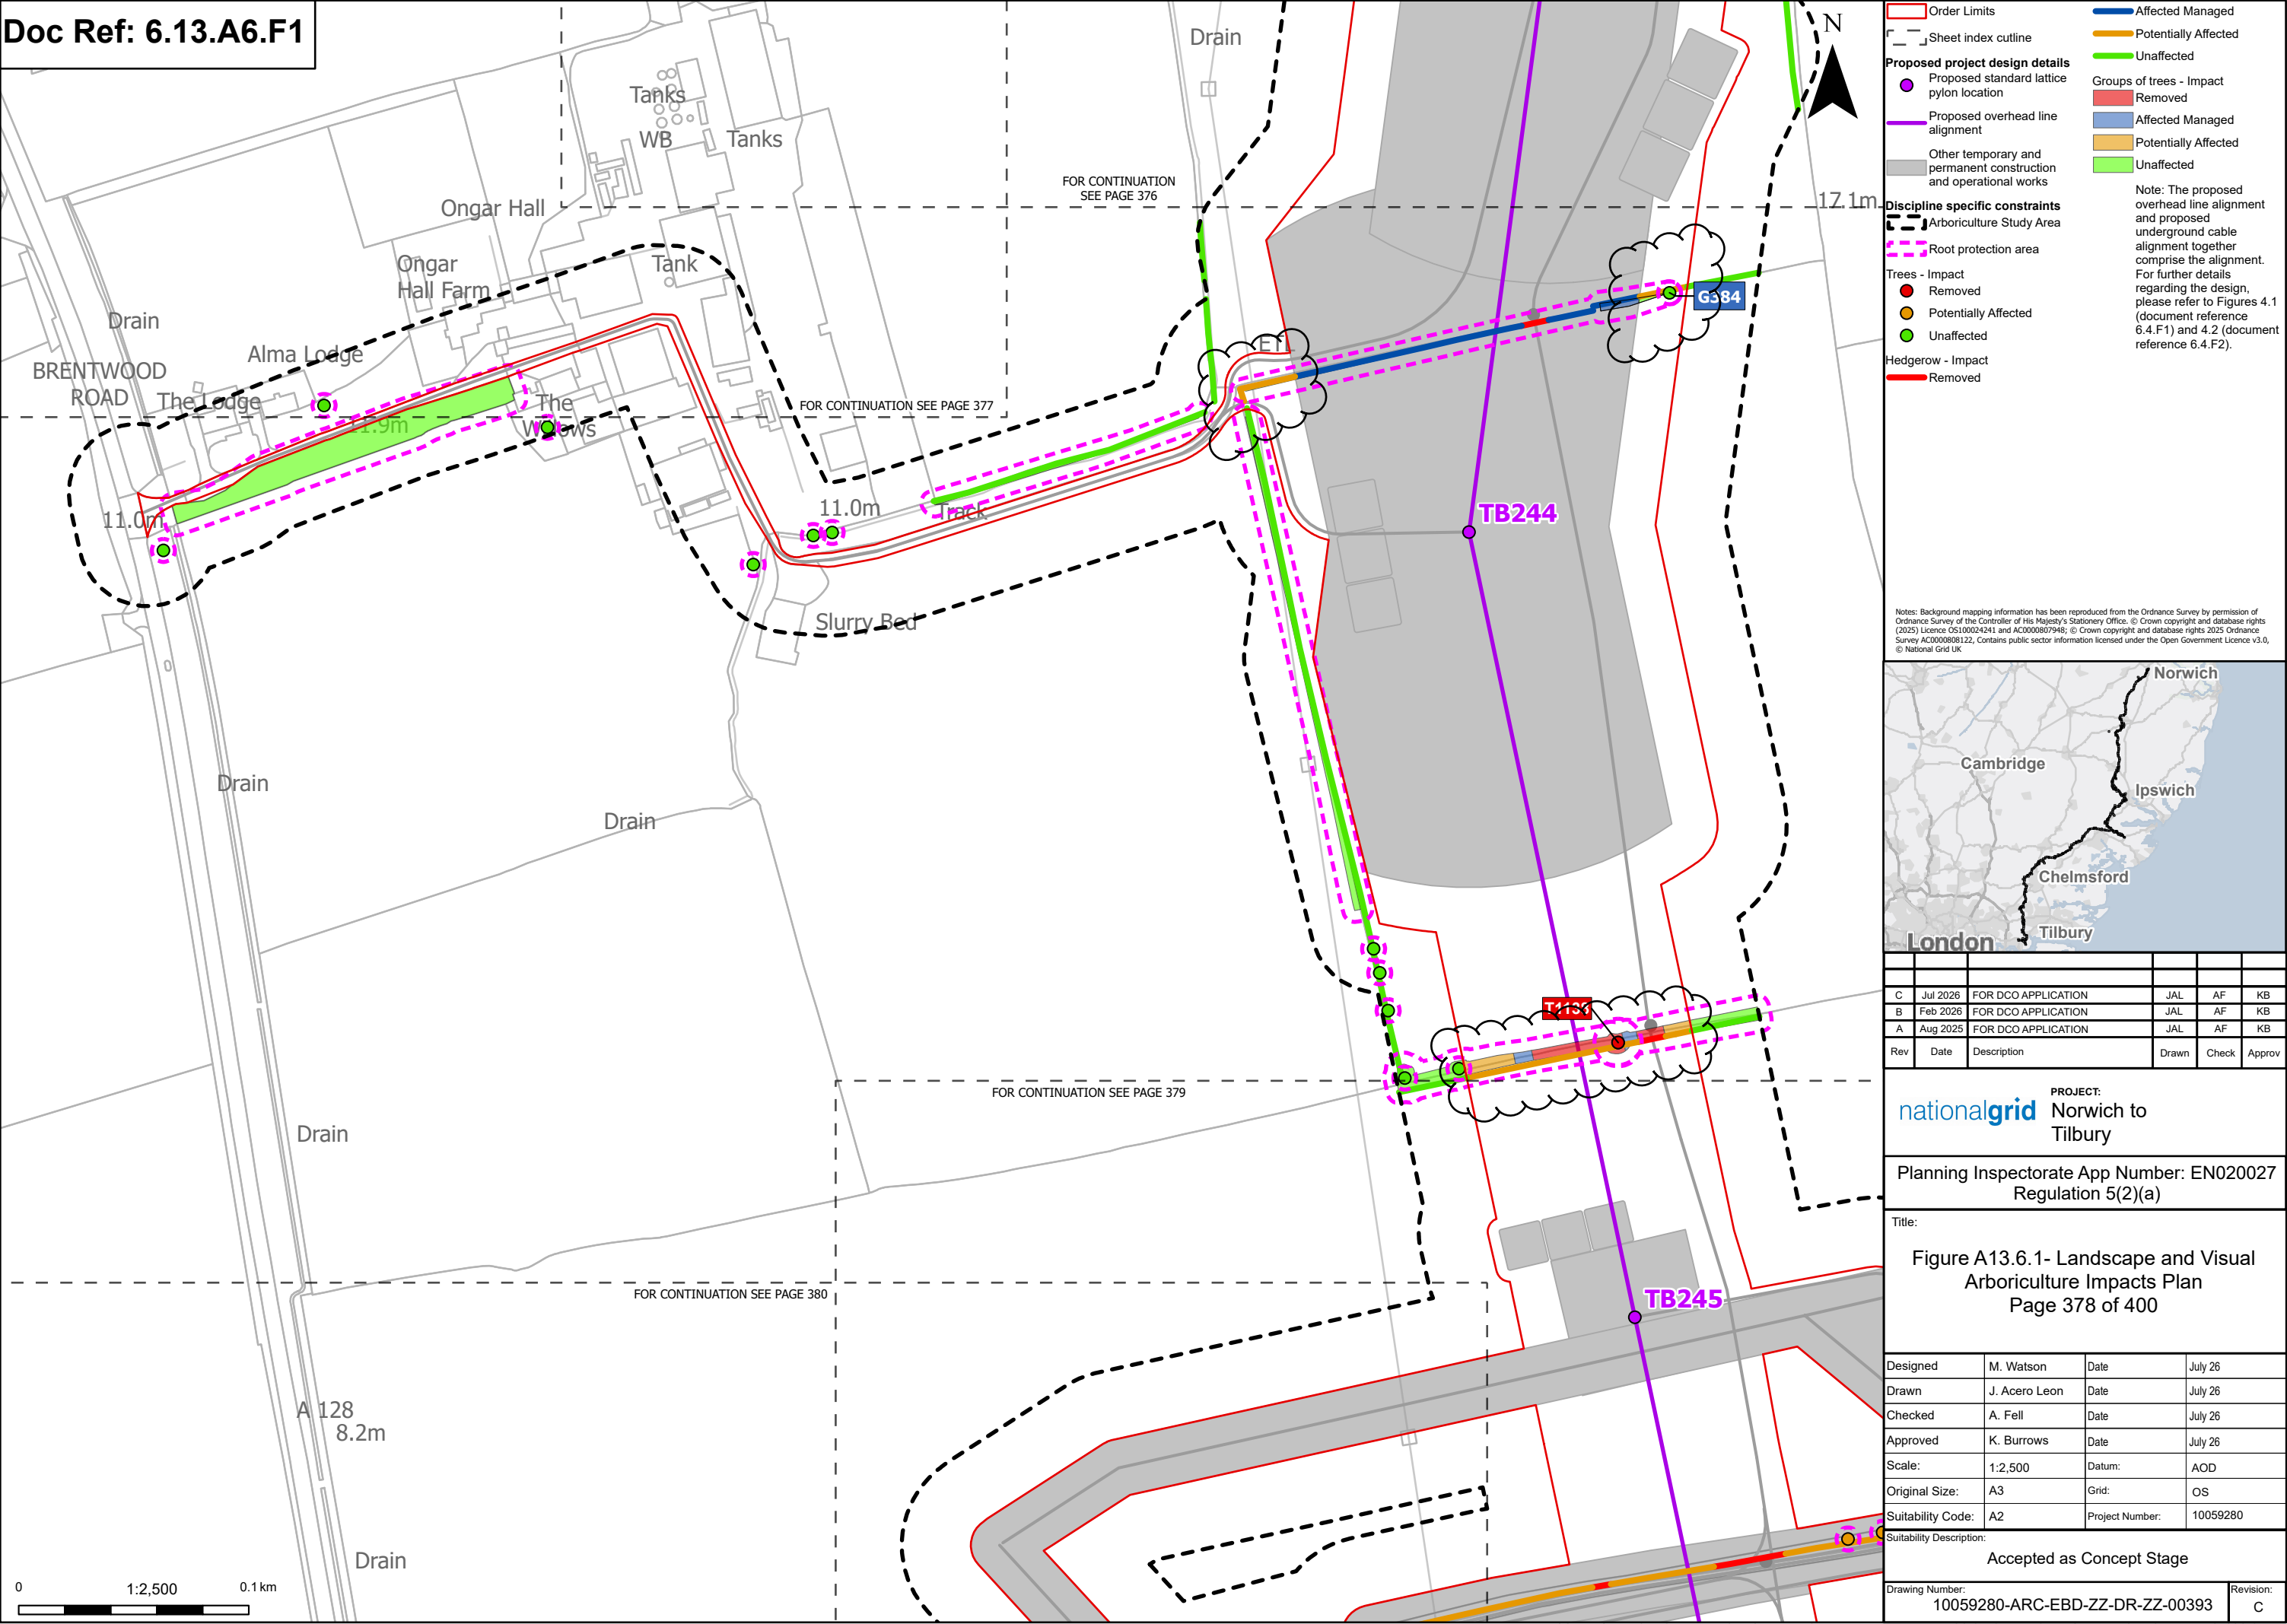

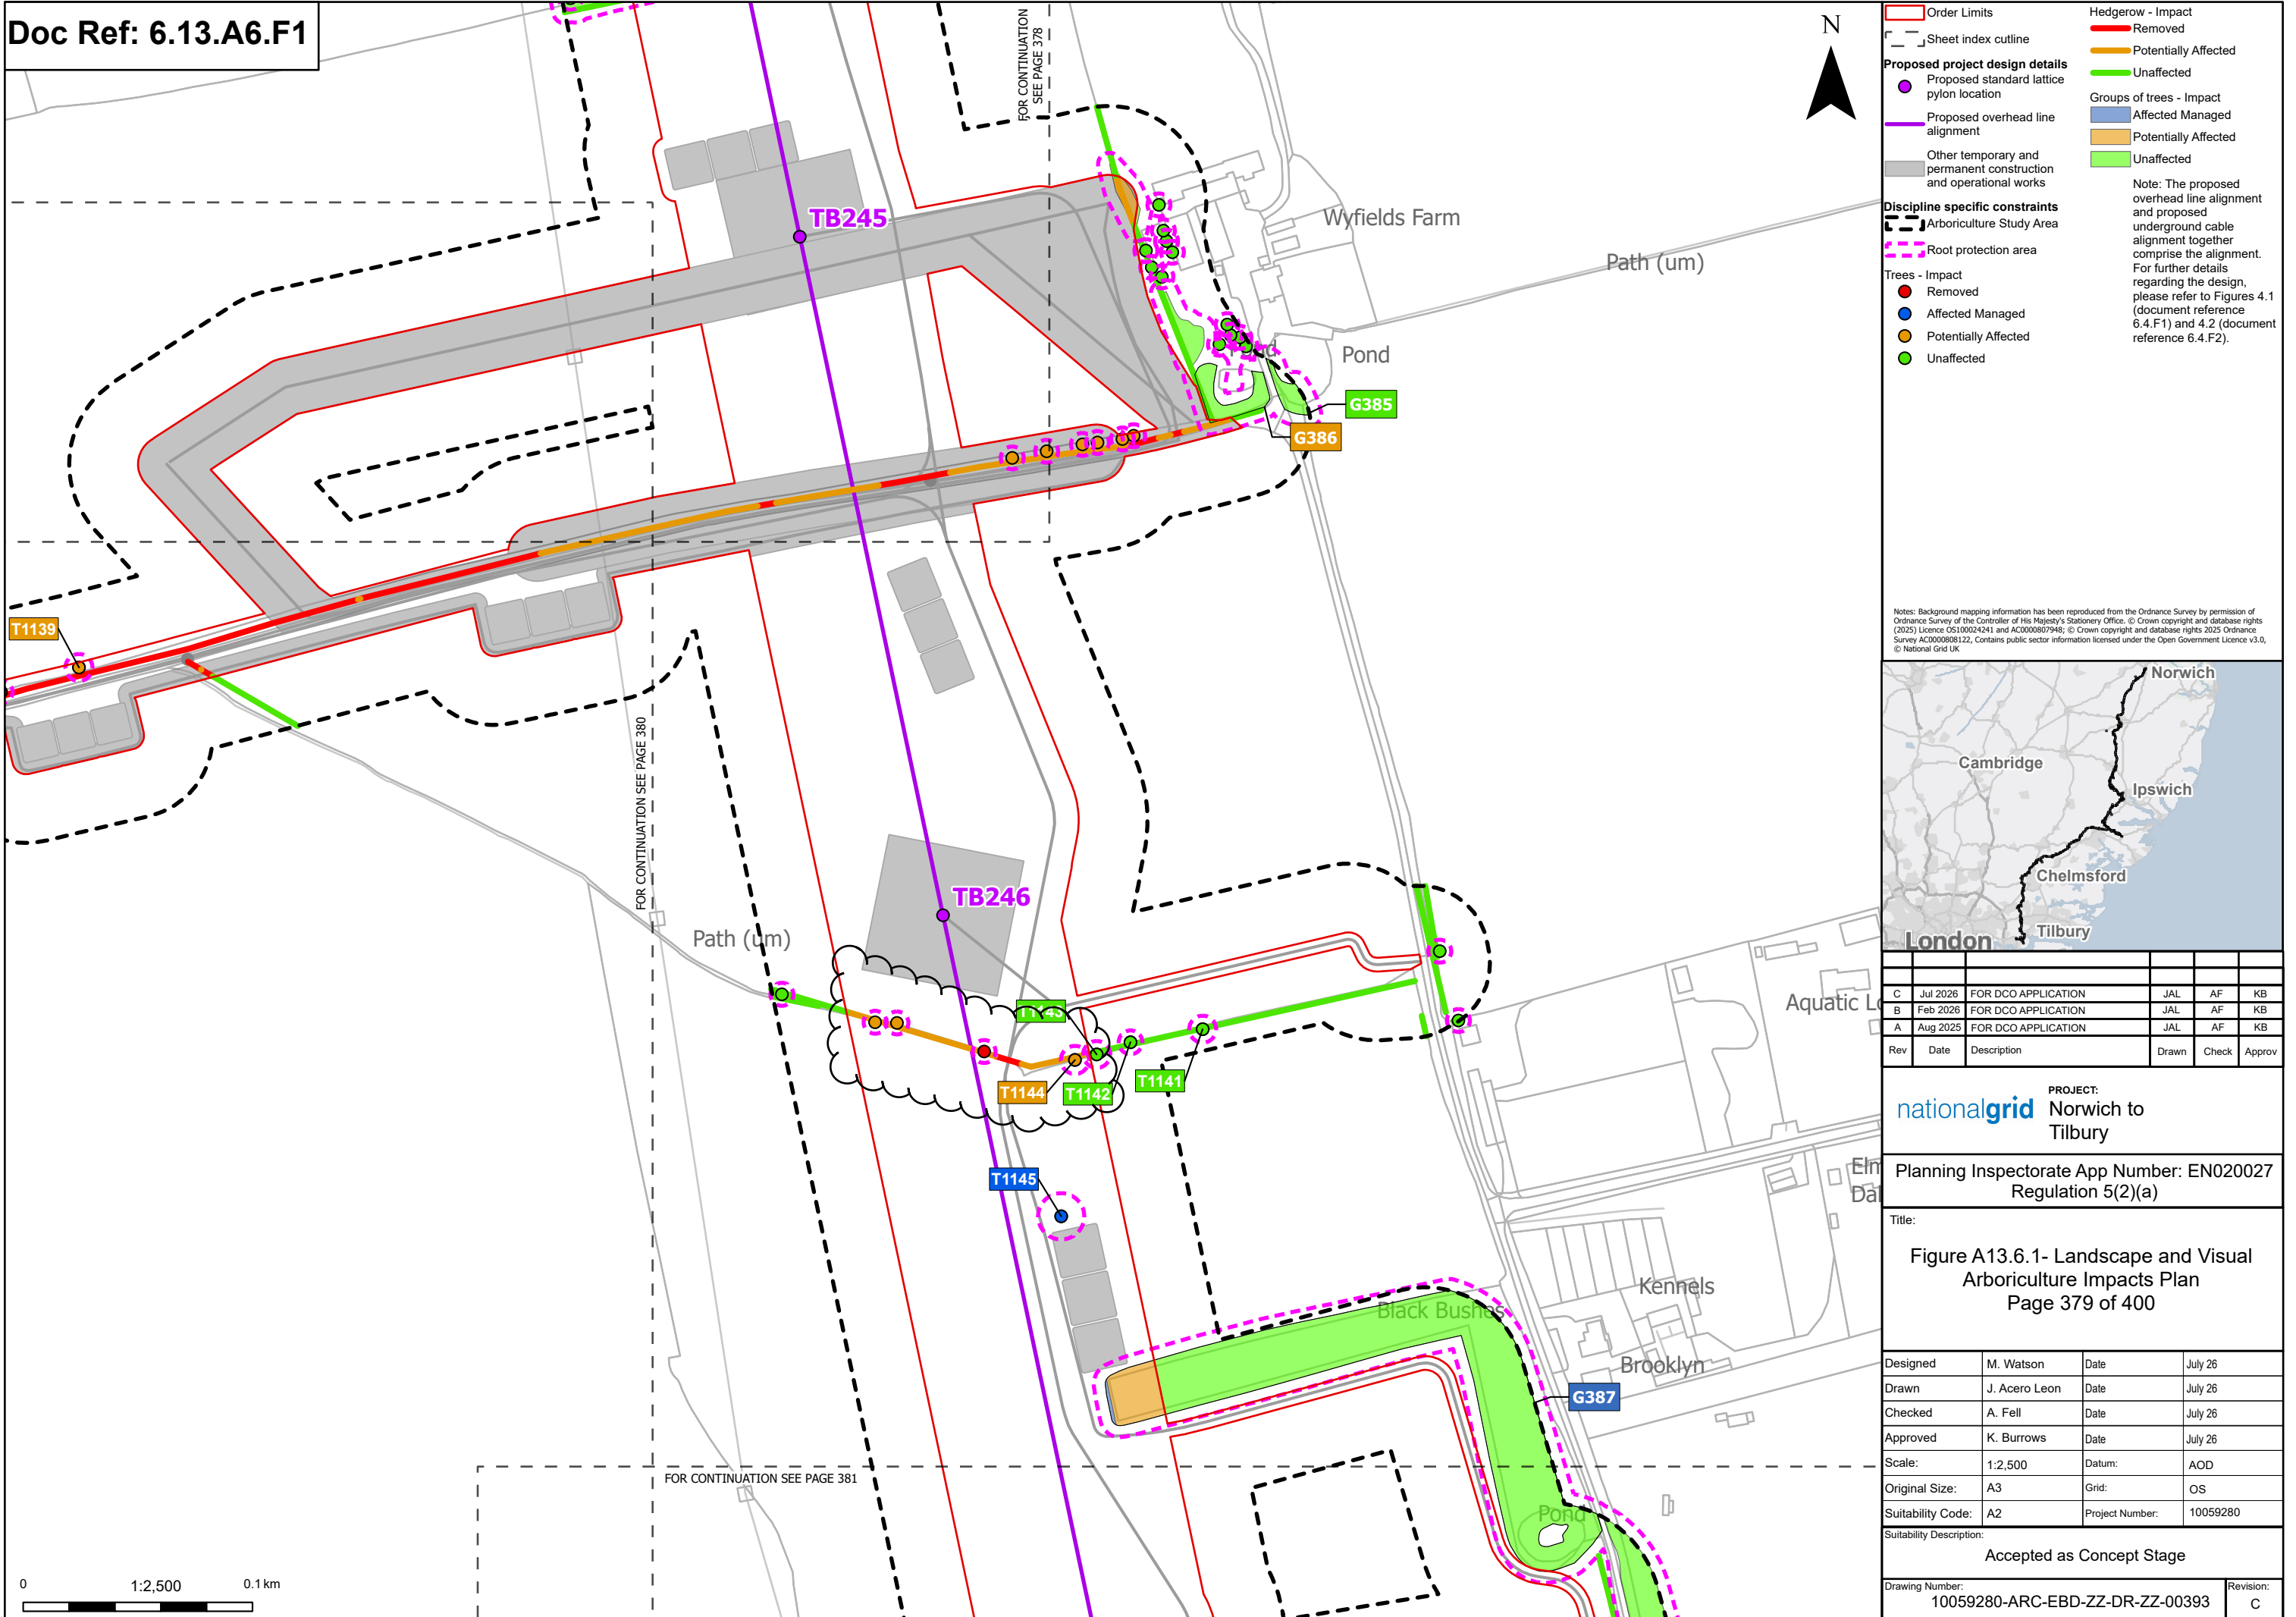

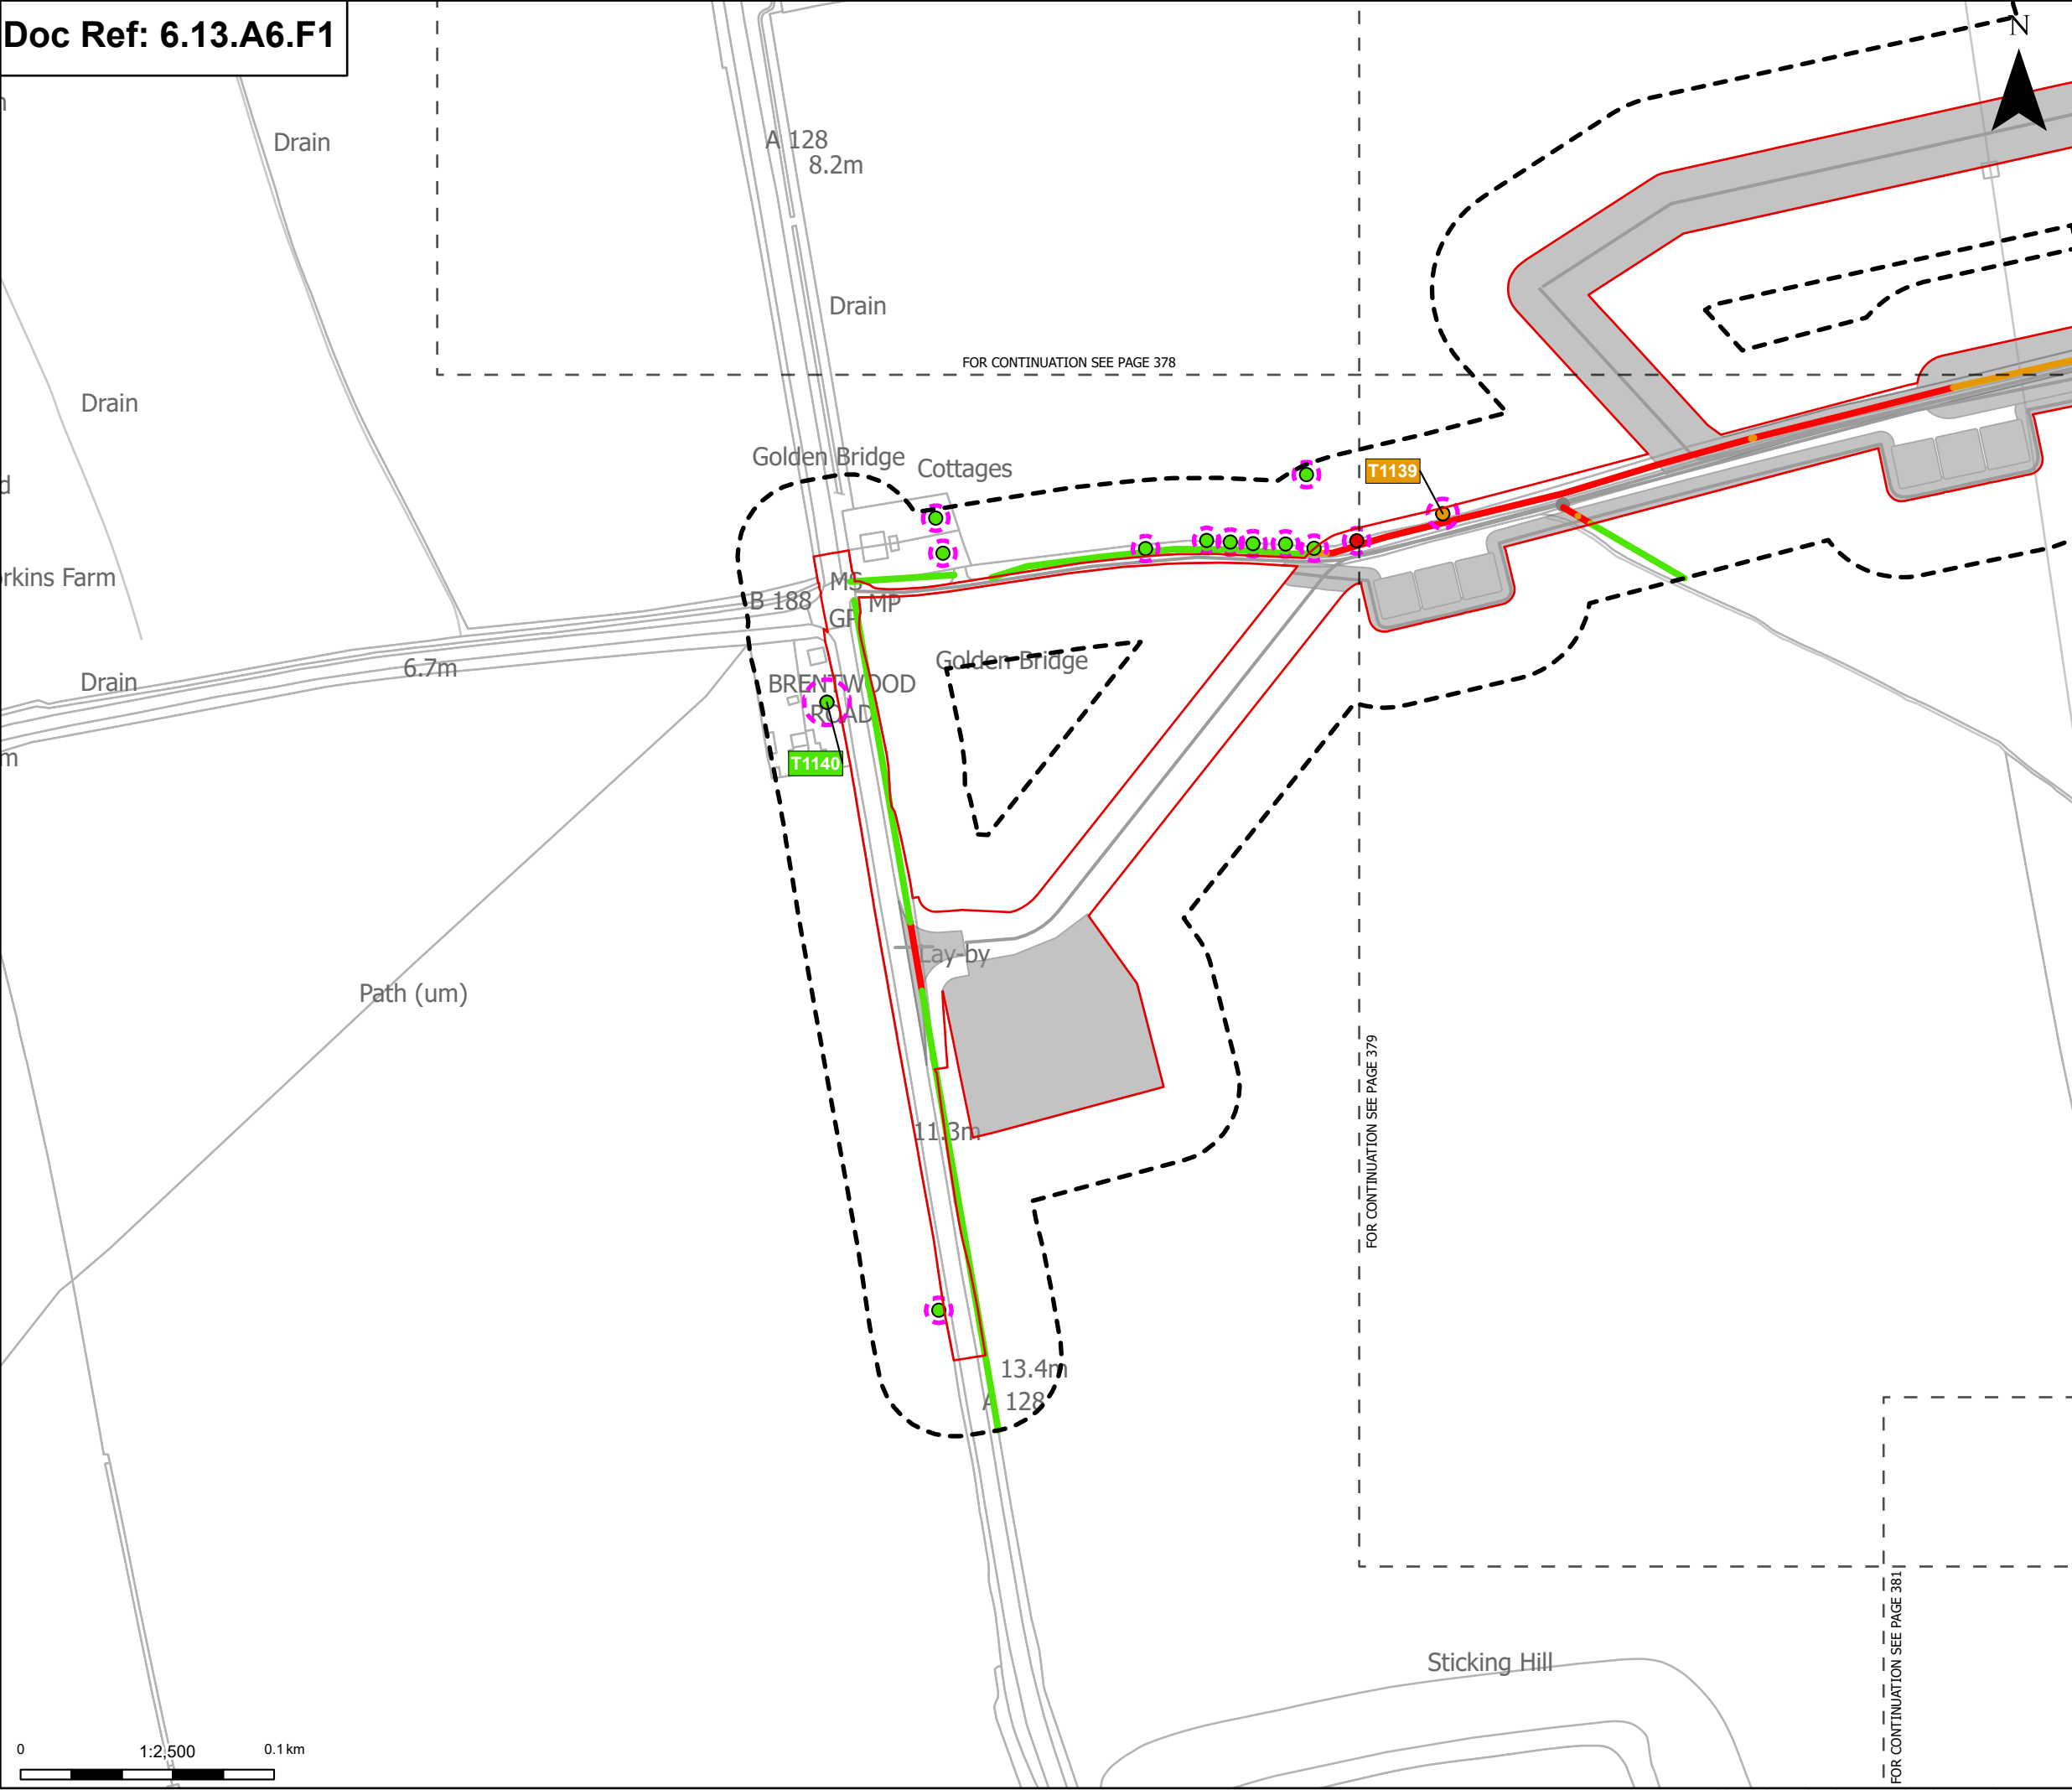

Order Limits

Sheet index cutline

Proposed project design details

Other temporary and permanent construction and operational works

Discipline specific constraints

Arboriculture Study Area

Root protection area

Trees - Impact

Removed

Potentially Affected

Unaffected

Hedgerow - Impact

Removed

Potentially Affected

Unaffected

Note: The proposed overhead line alignment and proposed underground cable alignment together comprise the alignment. For further details regarding the design, please refer to Figures 4.1 (document reference 6.4.F1) and 4.2 (document reference 6.4.F2).

Notes: Background mapping information has been reproduced from the Ordnance Survey by permission of Ordnance Survey of the Controller of His Majesty's Stationery Office. © Crown copyright and database rights (2025) Licence OS100024241 and AC0000807948; © Crown copyright and database rights 2025 Ordnance Survey AC0000808122. Contains public sector information licensed under the Open Government Licence v3.0, © National Grid UK

C	Jul 2026	FOR DCO APPLICATION	JAL	AF	KB
B	Feb 2026	FOR DCO APPLICATION	JAL	AF	KB
A	Aug 2025	FOR DCO APPLICATION	JAL	AF	KB
Rev	Date	Description	Drawn	Check	Approv

PROJECT:
Norwich to Tilbury

Planning Inspectorate App Number: EN020027
Regulation 5(2)(a)

Title:
Figure A13.6.1- Landscape and Visual
Arboriculture Impacts Plan
Page 380 of 400

Designed	M. Watson	Date	July 26
Drawn	J. Acero Leon	Date	July 26
Checked	A. Fell	Date	July 26
Approved	K. Burrows	Date	July 26
Scale:	1:2,500	Datum:	AOD
Original Size:	A3	Grid:	OS
Suitability Code:	A2	Project Number:	10059280

Suitability Description:
Accepted as Concept Stage

Drawing Number:
10059280-ARC-EBD-ZZ-DR-ZZ-00393

Revision:
C

0 1:2,500 0.1 km

Print Date: 07-14-26 18:50:36

COPYRIGHT: NOT TO BE REPRODUCED WITHOUT THE WRITTEN PERMISSION OF NATIONAL GRID ELECTRICITY TRANSMISSION PLC

FOR CONTINUATION SEE PAGE 379

FOR CONTINUATION SEE PAGE 380

ETL

FOR CONTINUATION SEE PAGE 382

TB248

TB247

G387

G388

T114

T1145

T114

[Hazelmere](#) [Coyaba](#) [View](#)

Pon

View

Order Limits
 Order Limits

Sheet index cutline
 Sheet index cutline

Proposed project design details

- Proposed standard lattice pylon location
- Proposed overhead line alignment
- Other temporary and permanent construction and operational works

Discipline specific constraints

- Arboriculture Study Area
- TPO individual trees
- Root protection area

Trees - Impact

- Unaffected

Hedgerow - Impact

- Potentially Affected
- Unaffected

Groups of trees - Impact

- Removed
- Unaffected

Note: The proposed overhead line alignment and proposed underground cable alignment together comprise the alignment. For further details regarding the design, please refer to Figures 4.1 (document reference 6.4.F1) and 4.2 (document reference 6.4.F2).

Notes: Background mapping information has been reproduced from the Ordnance Survey by permission of Ordnance Survey of the Controller of His Majesty's Stationery Office. © Crown copyright and database rights (2025) Licence OS100024241 and AC0008087948; © Crown copyright and database rights 2025 Ordnance Survey AC000808122, Contains public sector information licensed under the Open Government Licence v3.0, © National Grid UK



C	Jul 2026	FOR DCO APPLICATION	JAL	AF	KB
B	Feb 2026	FOR DCO APPLICATION	JAL	AF	KB
A	Aug 2025	FOR DCO APPLICATION	JAL	AF	KB
Rev	Date	Description	Drawn	Check	Approv

nationalgrid PROJECT:
Norwich to
Tilbury

Planning Inspectorate App Number: EN020027
Regulation 5(2)(a)

Title:

Figure A13.6.1- Landscape and Visual
Arboriculture Impacts Plan
Page 381 of 400

Designed	M. Watson	Date	July 26
Drawn	J. Acero Leon	Date	July 26
Checked	A. Fell	Date	July 26
Approved	K. Burrows	Date	July 26
Scale:	1:2,500	Datum:	AOD
Original Size:	A3	Grid:	OS
Suitability Code:	A2	Project Number:	10059280

Suitability Description:


Accepted as Concept Stage


Drawing Number:	Revision:
10059280-ARC-EBD-ZZ-DR-ZZ-00393	C


0 1:2,500 0.1 km


Print Date: 07-14-26 18:50:45

COPYRIGHT: NOT TO BE REPRODUCED WITHOUT THE WRITTEN PERMISSION OF NATIONAL GRID ELECTRICITY TRANSMISSION Plc

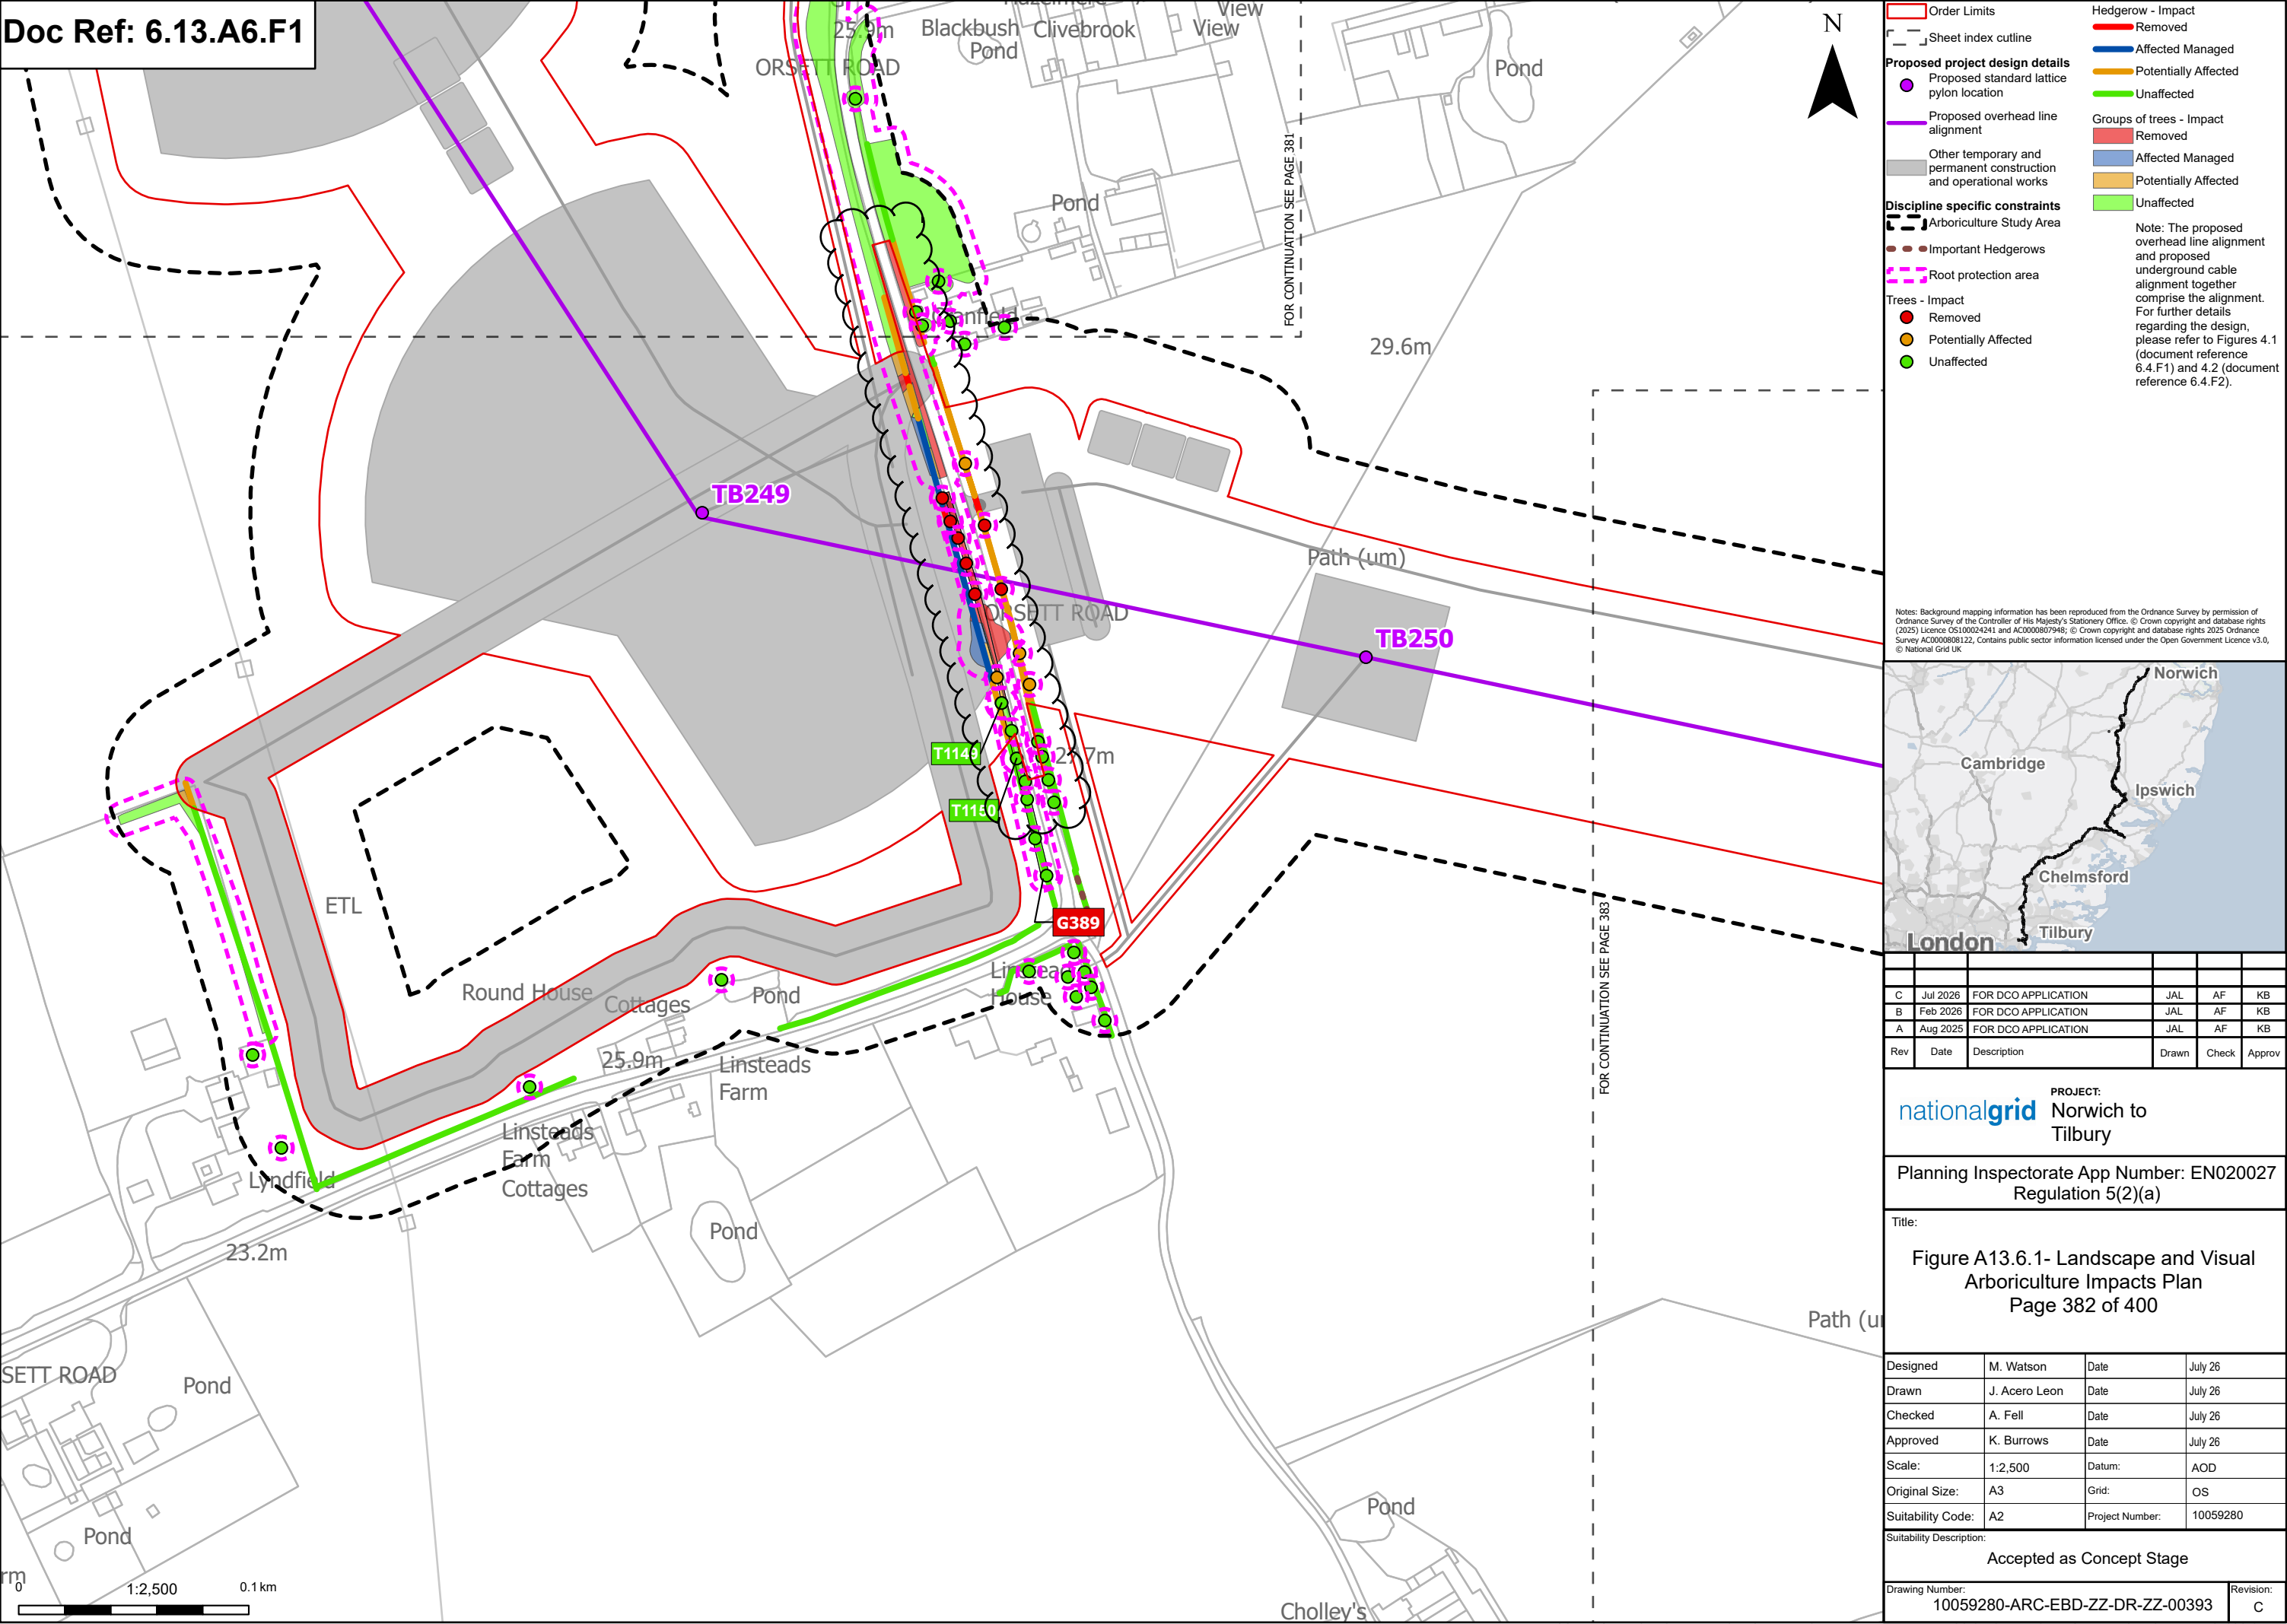

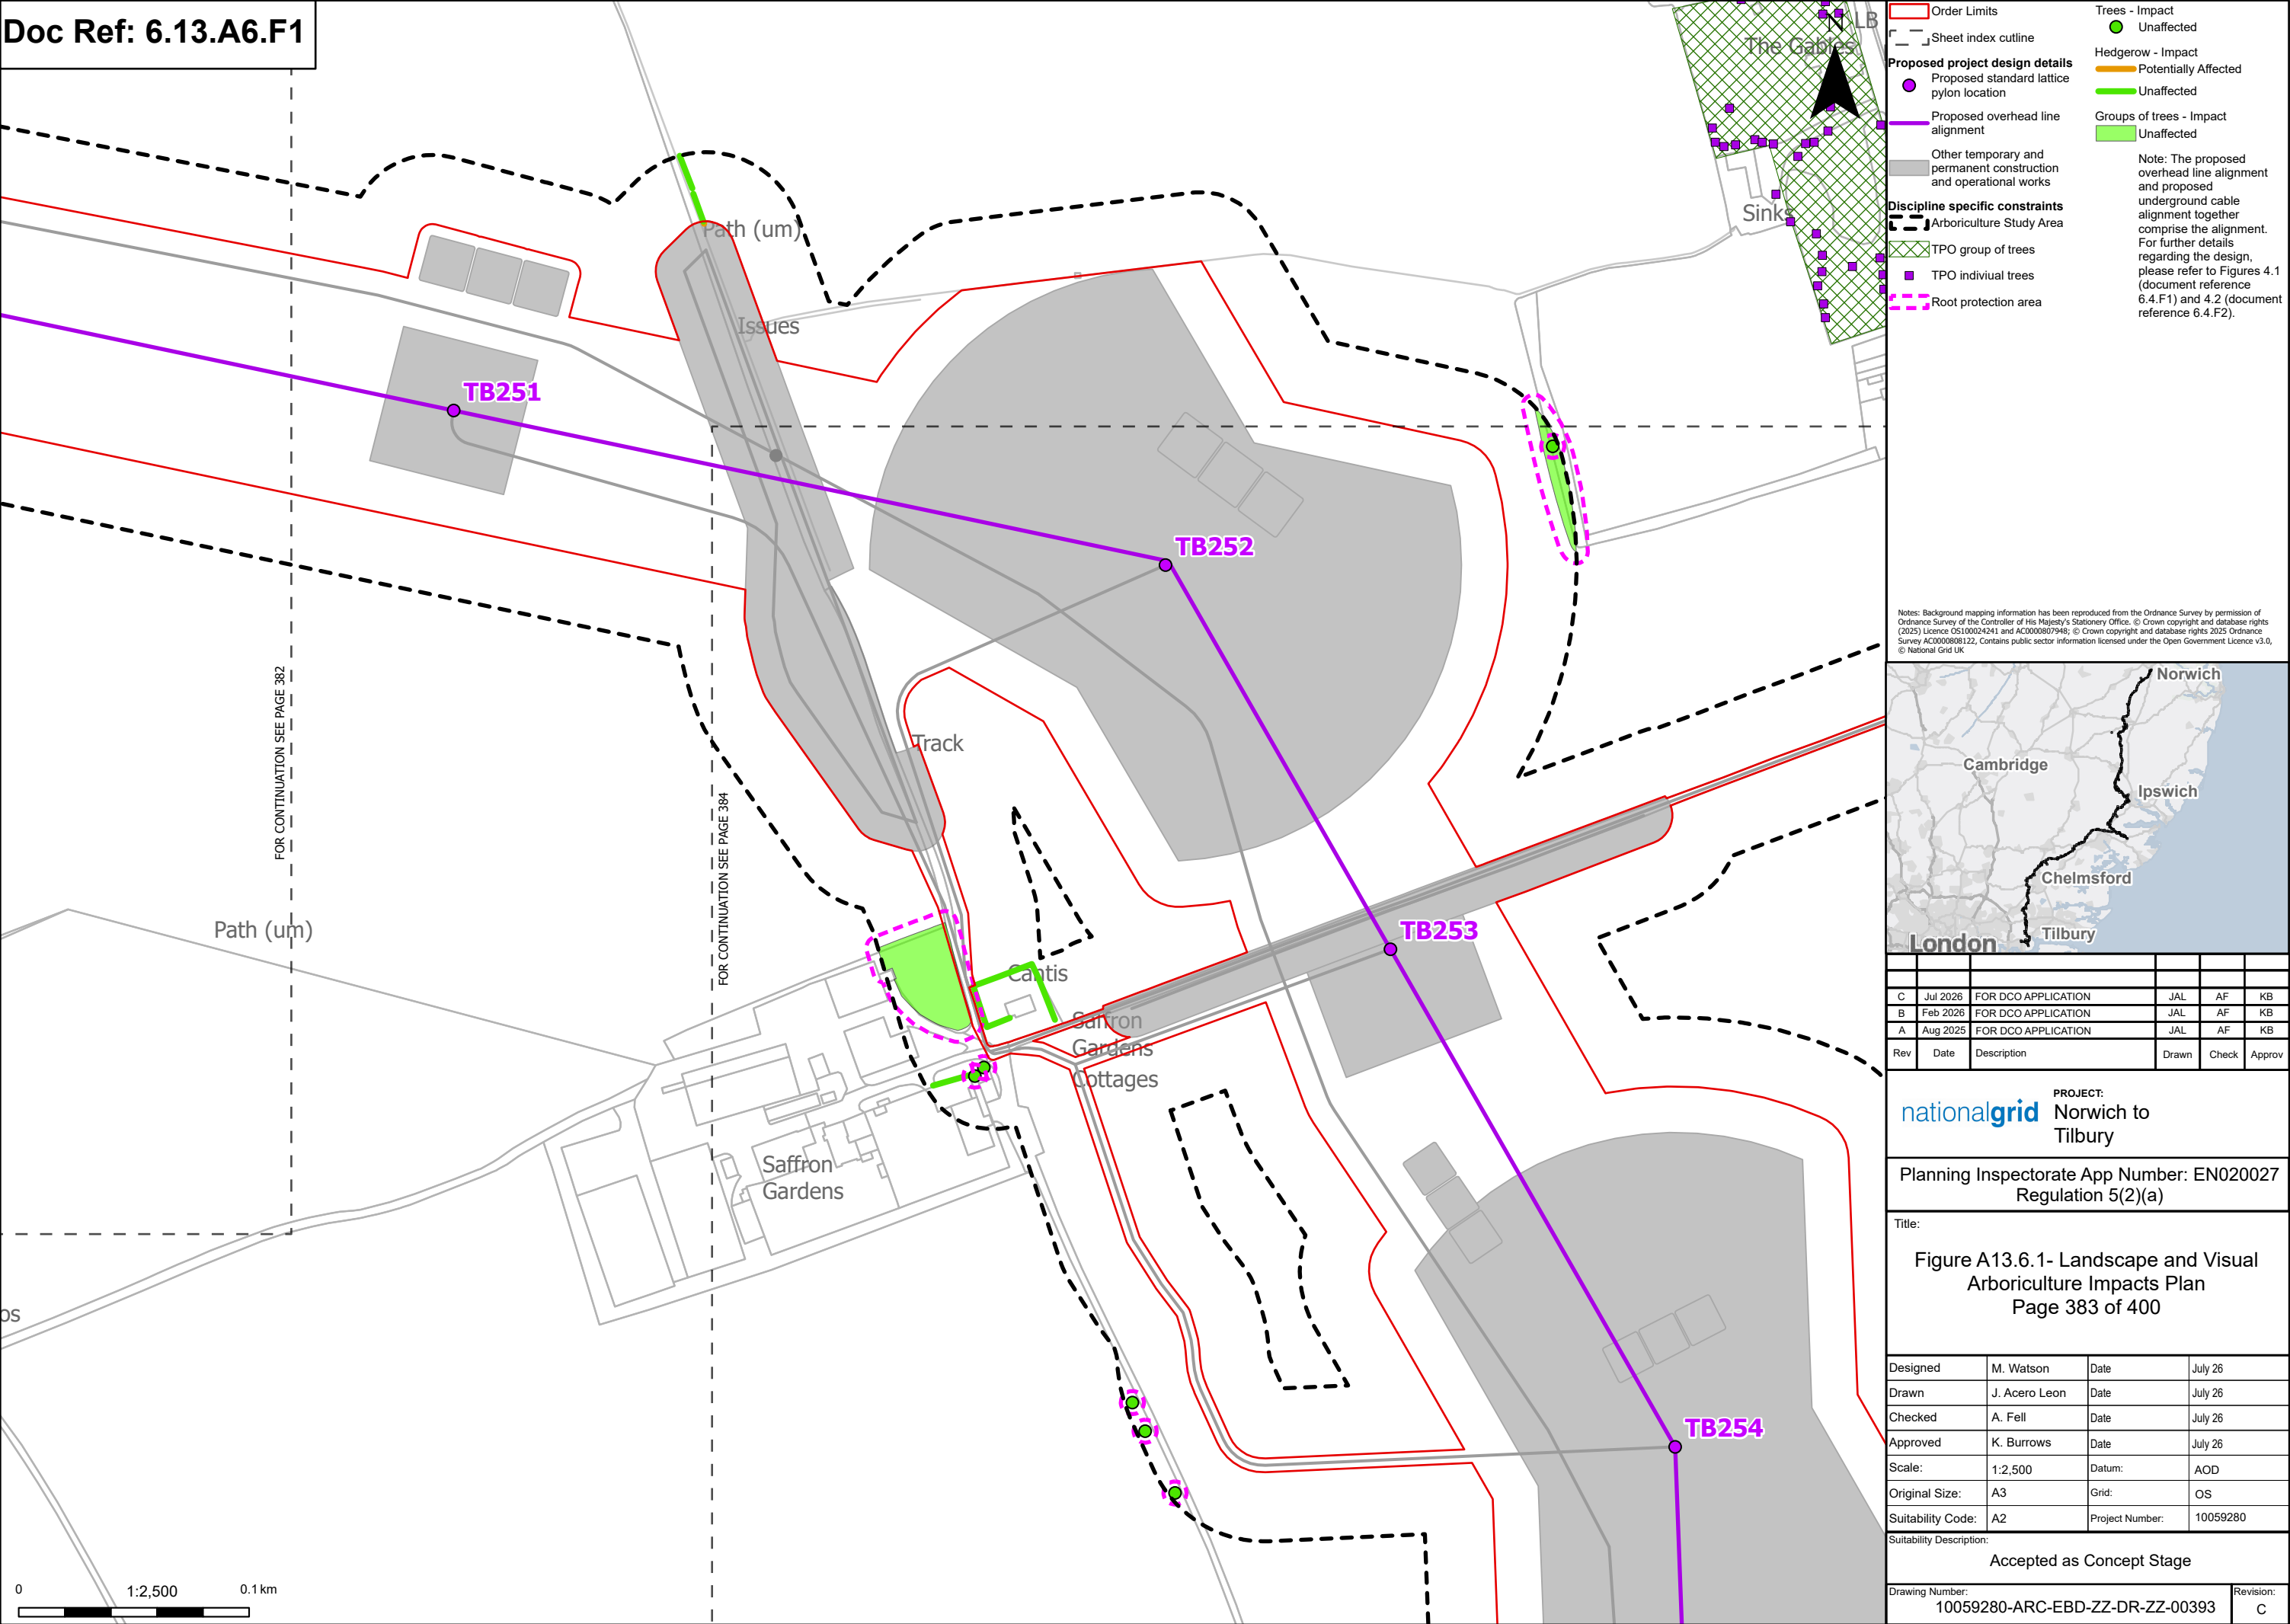

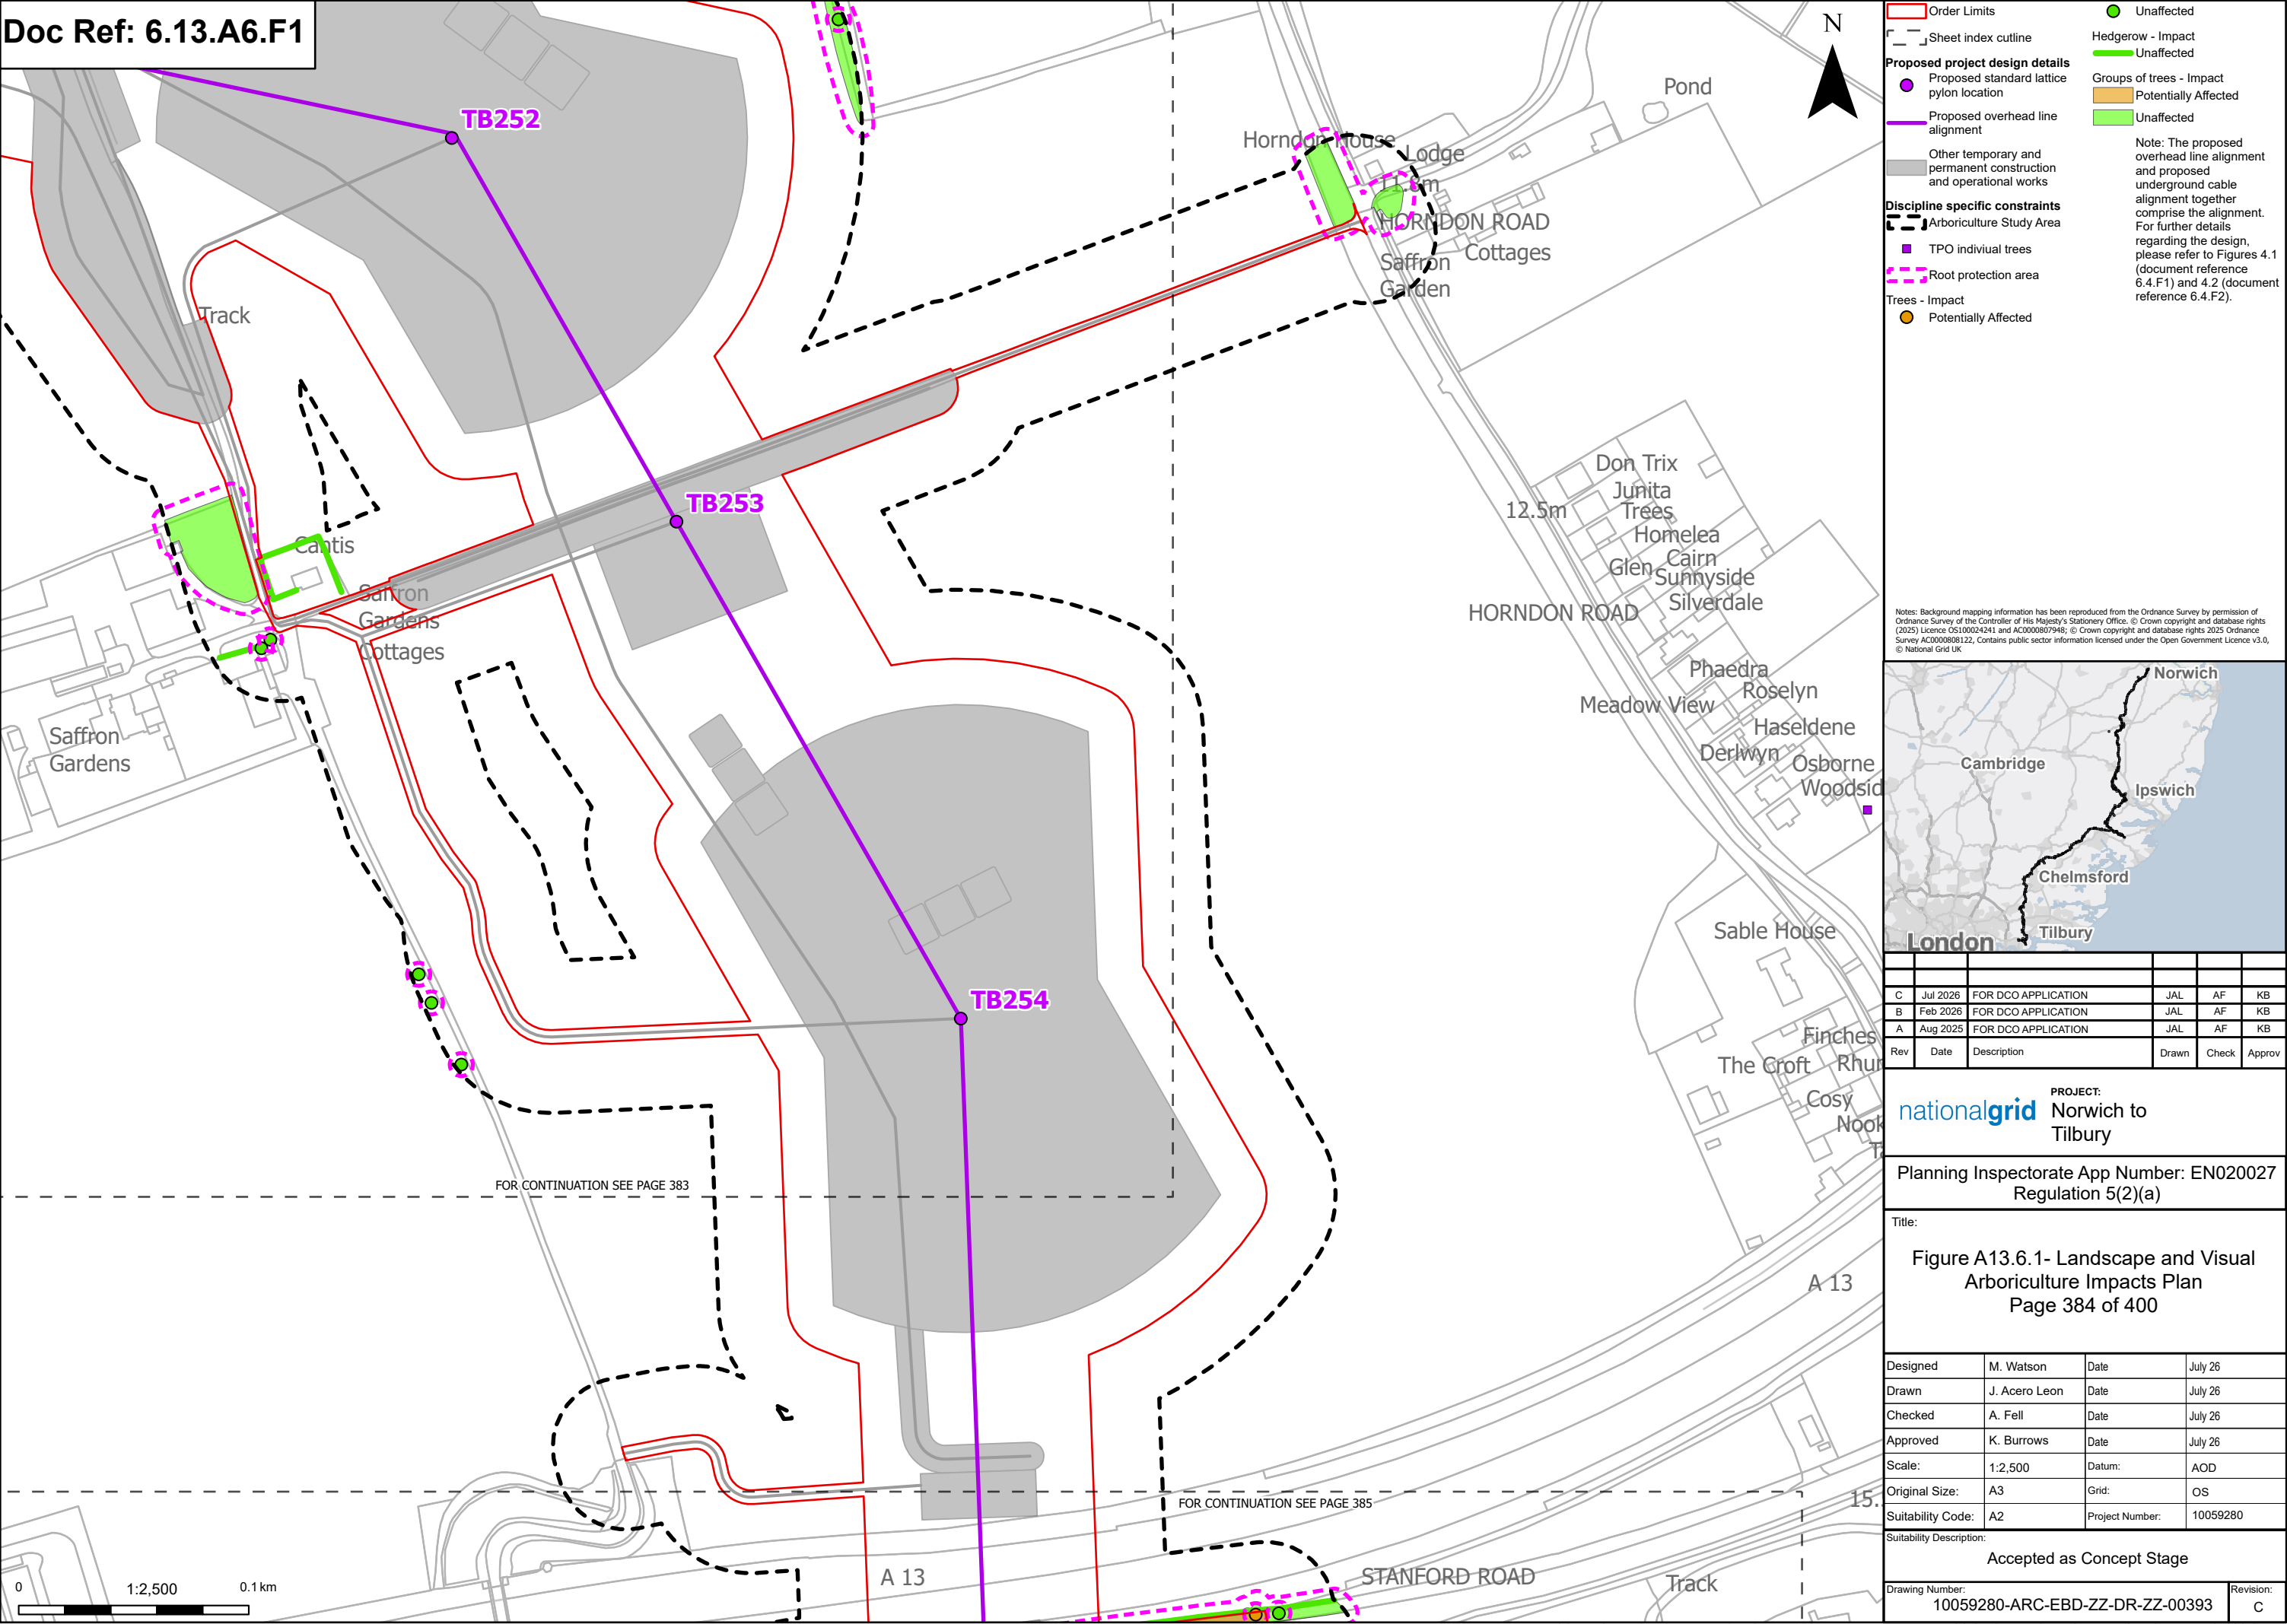

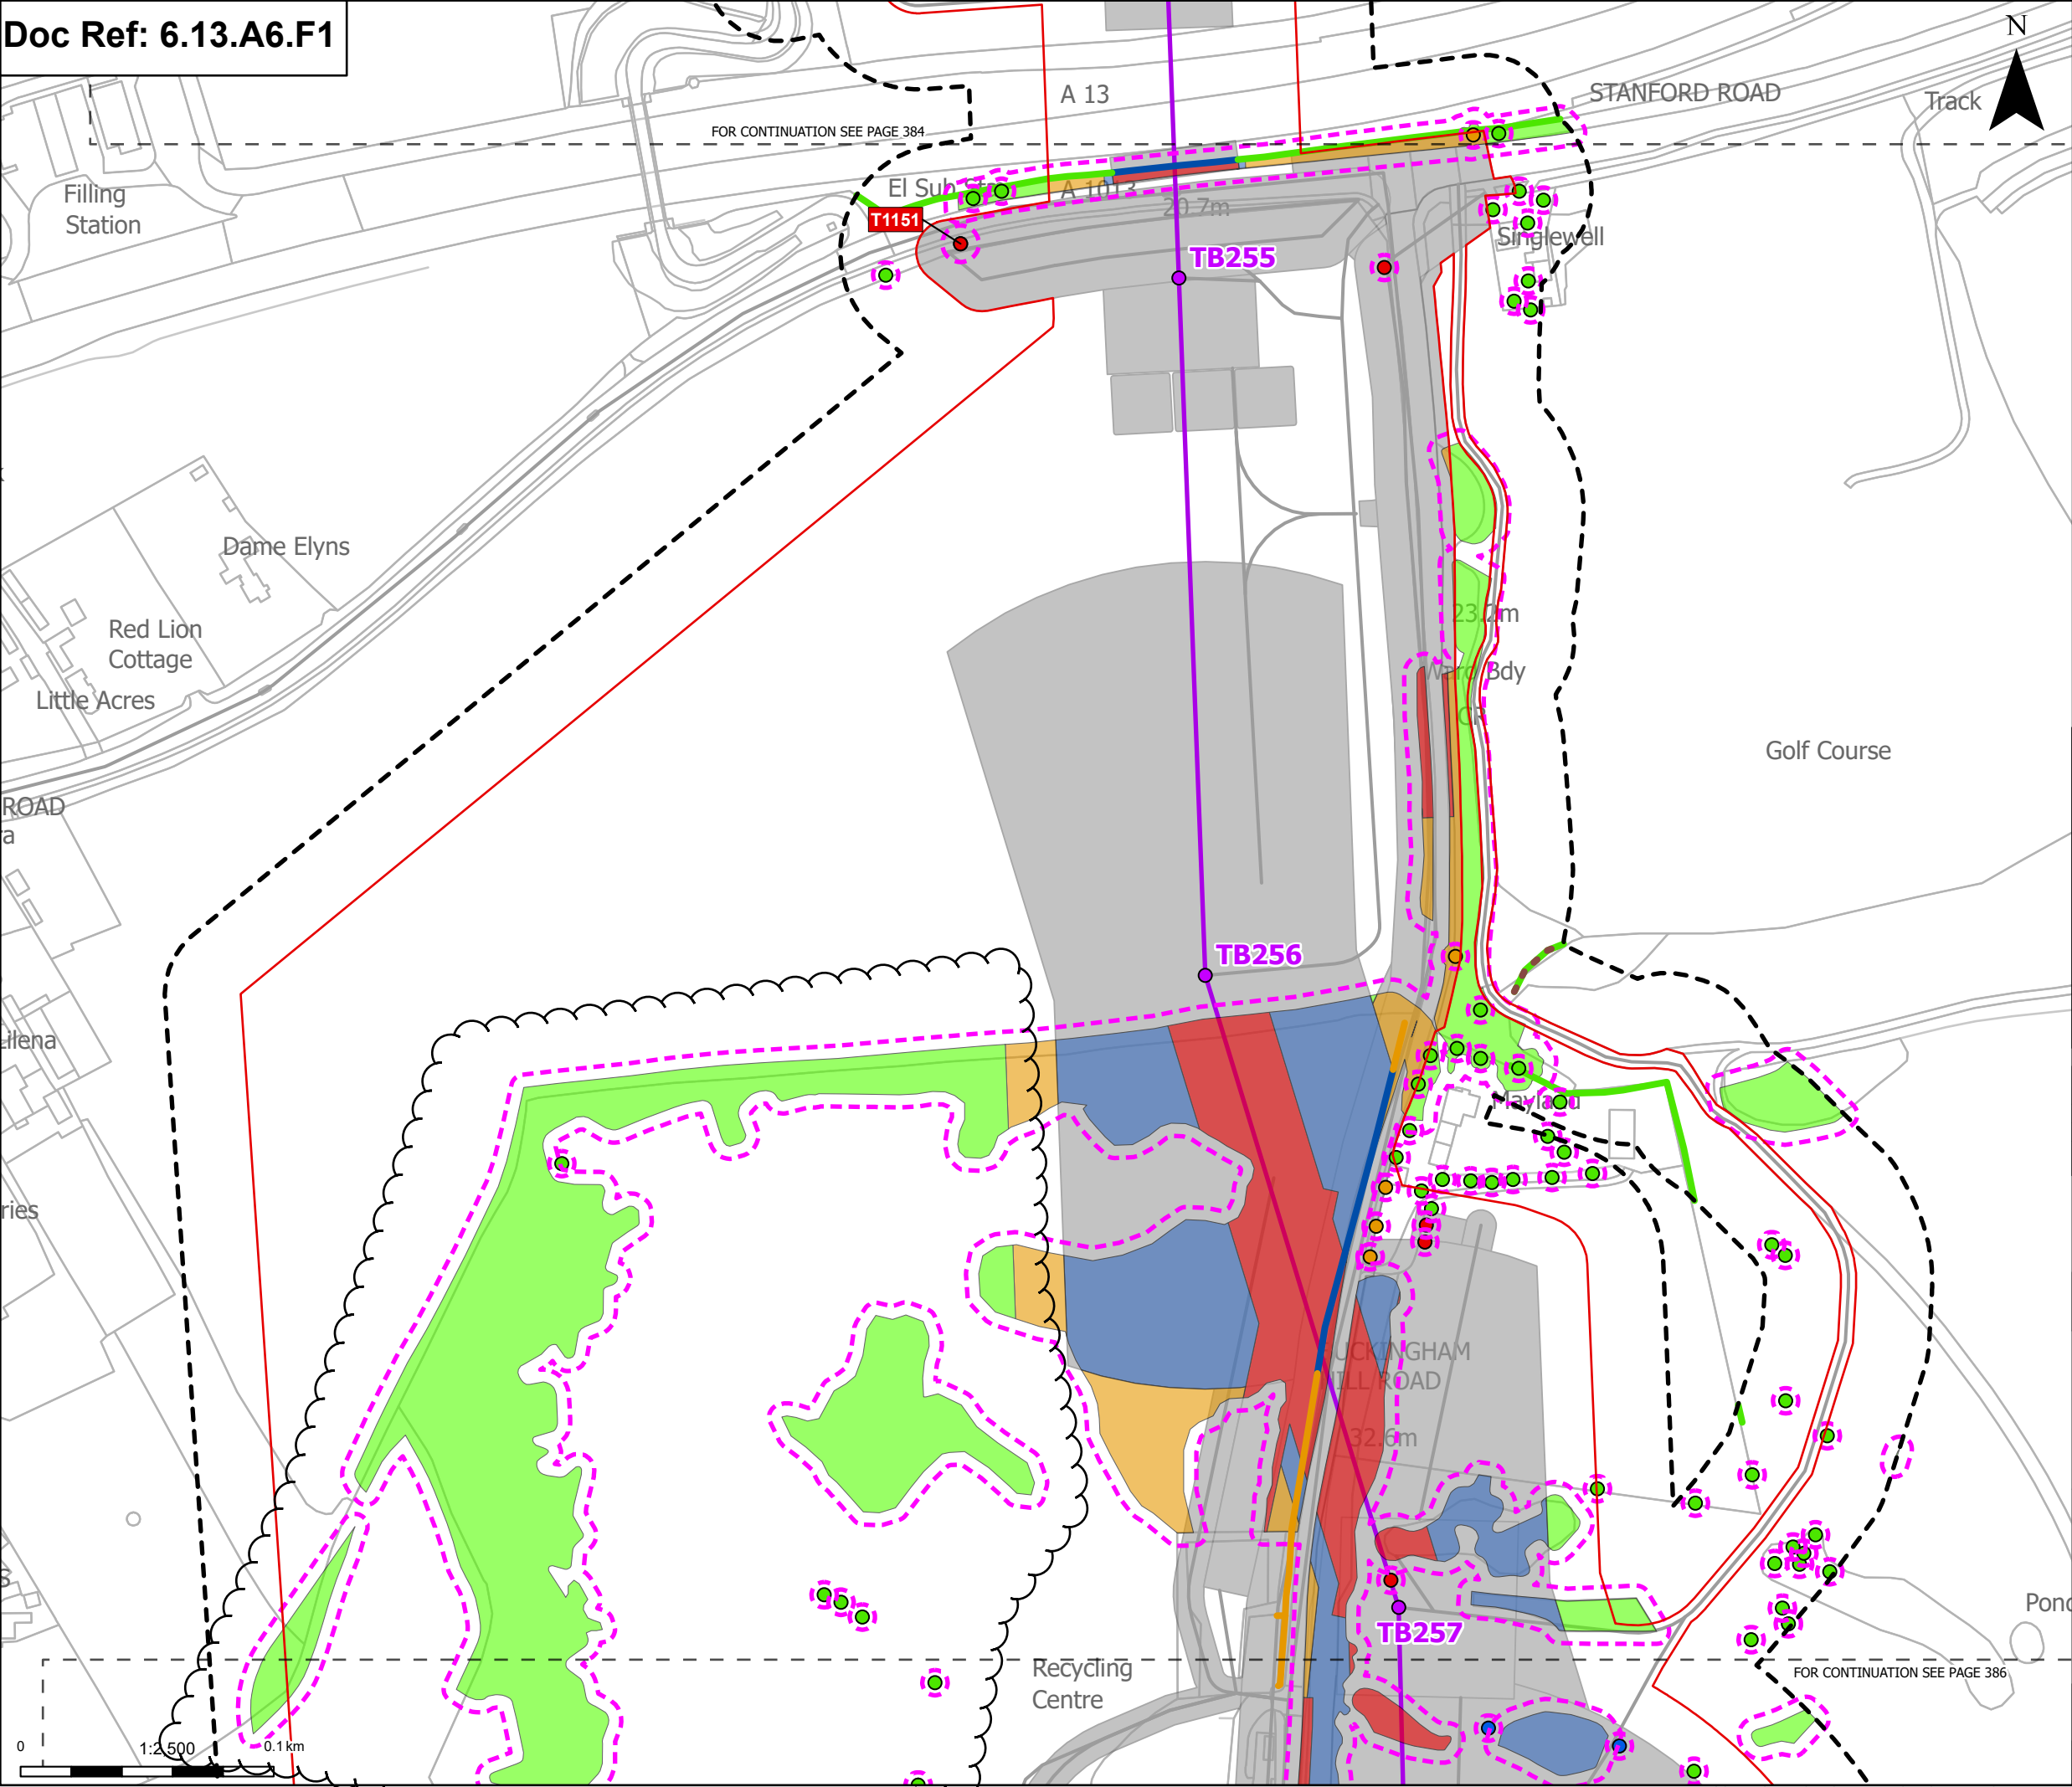

Order Limits

Sheet index cutline

Proposed project design details

Proposed standard lattice pylon location

Proposed overhead line alignment

Other temporary and permanent construction and operational works

Discipline specific constraints

Arboriculture Study Area

Important Hedgerows

Root protection area

Trees - Impact

Removed

Affected Managed

Potentially Affected

Unaffected

Hedgerow - Impact

Affected Managed

Potentially Affected

Unaffected

Groups of trees - Impact

Removed

Affected Managed

Potentially Affected

Unaffected

Note: The proposed overhead line alignment and proposed underground cable alignment together comprise the alignment. For further details regarding the design, please refer to Figures 4.1 (document reference 6.4.F1) and 4.2 (document reference 6.4.F2).

Notes: Background mapping information has been reproduced from the Ordnance Survey by permission of Ordnance Survey of the Controller of His Majesty's Stationery Office. © Crown copyright and database rights (2025) Licence OS100024241 and AC0000807948; © Crown copyright and database rights 2025 Ordnance Survey AC0000808122. Contains public sector information licensed under the Open Government Licence v3.0, © National Grid UK

C	Jul 2026	FOR DCO APPLICATION	JAL	AF	KB
B	Feb 2026	FOR DCO APPLICATION	JAL	AF	KB
A	Aug 2025	FOR DCO APPLICATION	JAL	AF	KB
Rev	Date	Description	Drawn	Check	Approv

PROJECT:

Norwich to Tilbury

Planning Inspectorate App Number: EN020027
Regulation 5(2)(a)


Title:

Figure A13.6.1- Landscape and Visual Arboriculture Impacts Plan
Page 385 of 400

Designed	M. Watson	Date	July 26
Drawn	J. Acero Leon	Date	July 26
Checked	A. Fell	Date	July 26
Approved	K. Burrows	Date	July 26
Scale:	1:2,500	Datum:	AOD
Original Size:	A3	Grid:	OS
Suitability Code:	A2	Project Number:	10059280
Suitability Description: Accepted as Concept Stage			
Drawing Number: 10059280-ARC-EBD-ZZ-DR-ZZ-00393			Revision: C

Print Date: 07-14-26 18:51:18

COPYRIGHT: NOT TO BE REPRODUCED WITHOUT THE WRITTEN PERMISSION OF NATIONAL GRID ELECTRICITY TRANSMISSION PLC

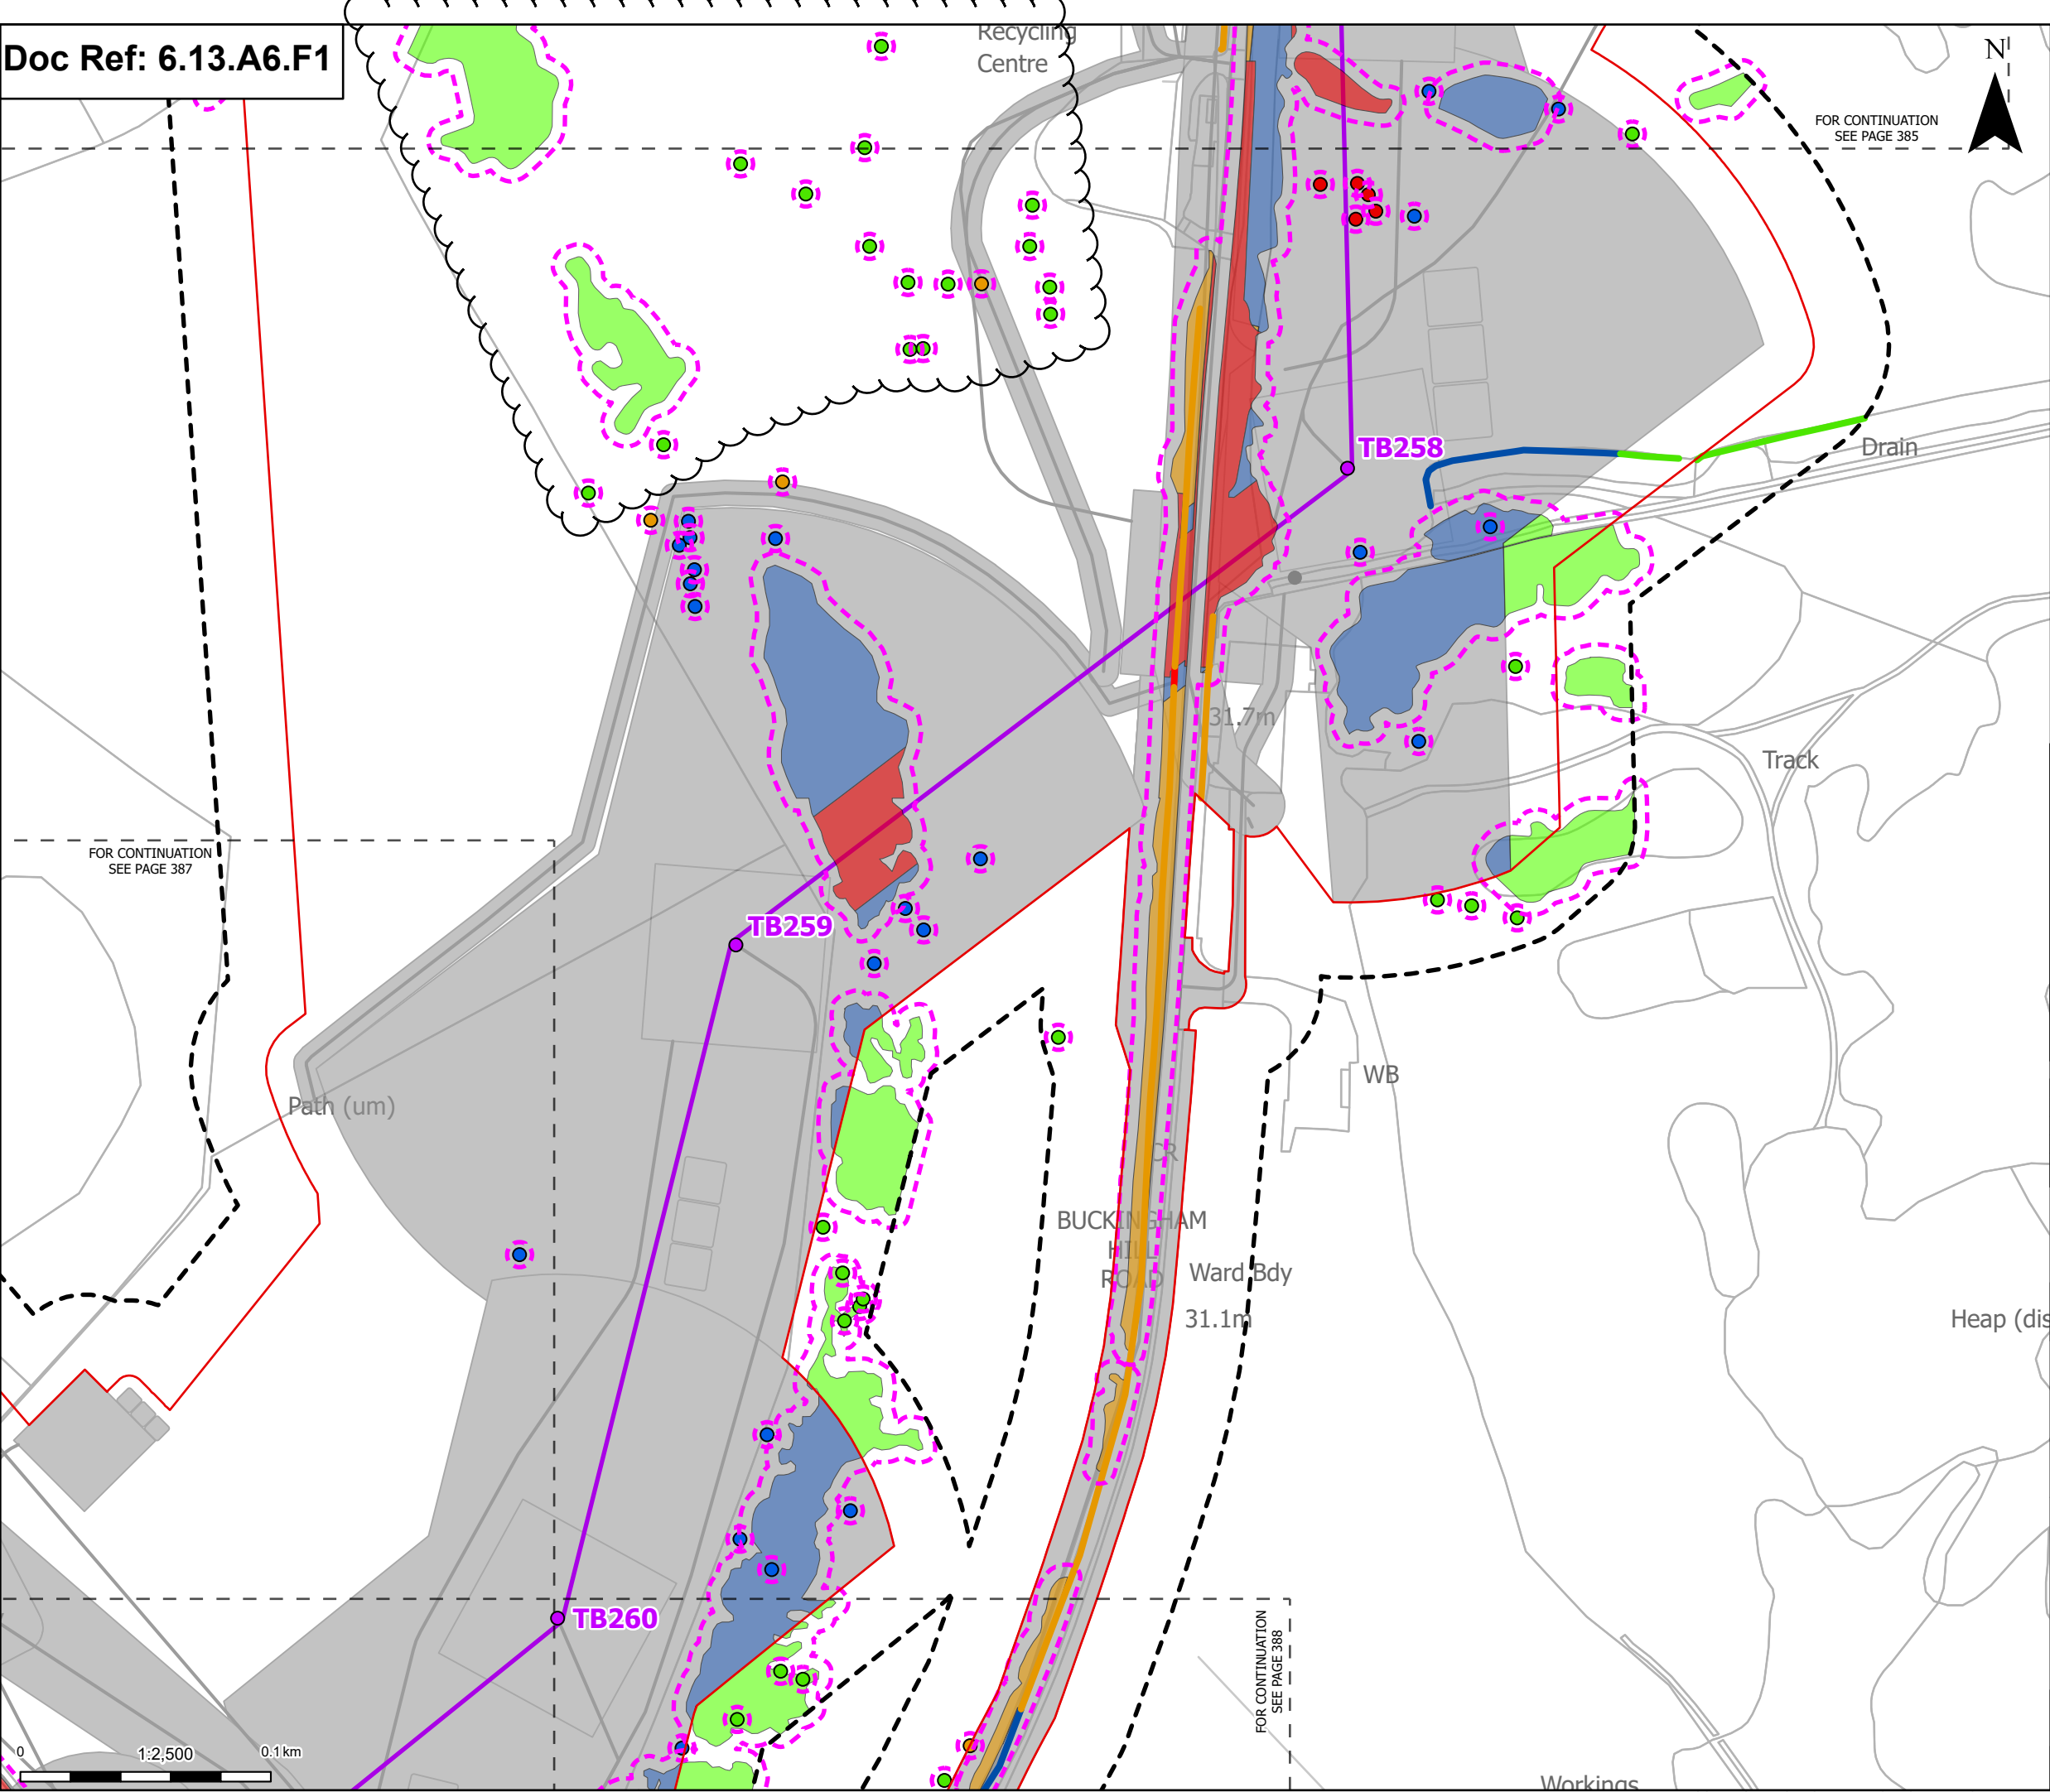

Order Limits

Sheet index cutline

Proposed project design details

Proposed standard lattice pylon location

Proposed overhead line alignment

Other temporary and permanent construction and operational works

Discipline specific constraints

Arboriculture Study Area

Root protection area

Trees - Impact

Removed

Affected Managed

Potentially Affected

Unaffected

Hedgerow - Impact

Removed

Affected Managed

Potentially Affected

Unaffected

Groups of trees - Impact

Removed

Affected Managed

Potentially Affected

Unaffected

Note: The proposed overhead line alignment and proposed underground cable alignment together comprise the alignment. For further details regarding the design, please refer to Figures 4.1 (document reference 6.4.F1) and 4.2 (document reference 6.4.F2).

Notes: Background mapping information has been reproduced from the Ordnance Survey by permission of Ordnance Survey of the Controller of His Majesty's Stationery Office. © Crown copyright and database rights (2025) Licence OS100024241 and AC0000807948; © Crown copyright and database rights 2025 Ordnance Survey AC0000808122. Contains public sector information licensed under the Open Government Licence v3.0, © National Grid UK



Rev	Date	Description	Drawn	Check	Approv
C	Jul 2026	FOR DCO APPLICATION	JAL	AF	KB
B	Feb 2026	FOR DCO APPLICATION	JAL	AF	KB
A	Aug 2025	FOR DCO APPLICATION	JAL	AF	KB

PROJECT:

nationalgrid

Norwich to Tilbury

Planning Inspectorate App Number: EN020027
Regulation 5(2)(a)


Title:


Figure A13.6.1- Landscape and Visual
Arboriculture Impacts Plan
Page 386 of 400


Designed	M. Watson	Date	July 26
Drawn	J. Acero Leon	Date	July 26
Checked	A. Fell	Date	July 26
Approved	K. Burrows	Date	July 26
Scale:	1:2,500	Datum:	AOD
Original Size:	A3	Grid:	OS
Suitability Code:	A2	Project Number:	10059280


Suitability Description:
Accepted as Concept Stage


Drawing Number: 10059280-ARC-EBD-ZZ-DR-ZZ-00393	Revision: C
--	----------------

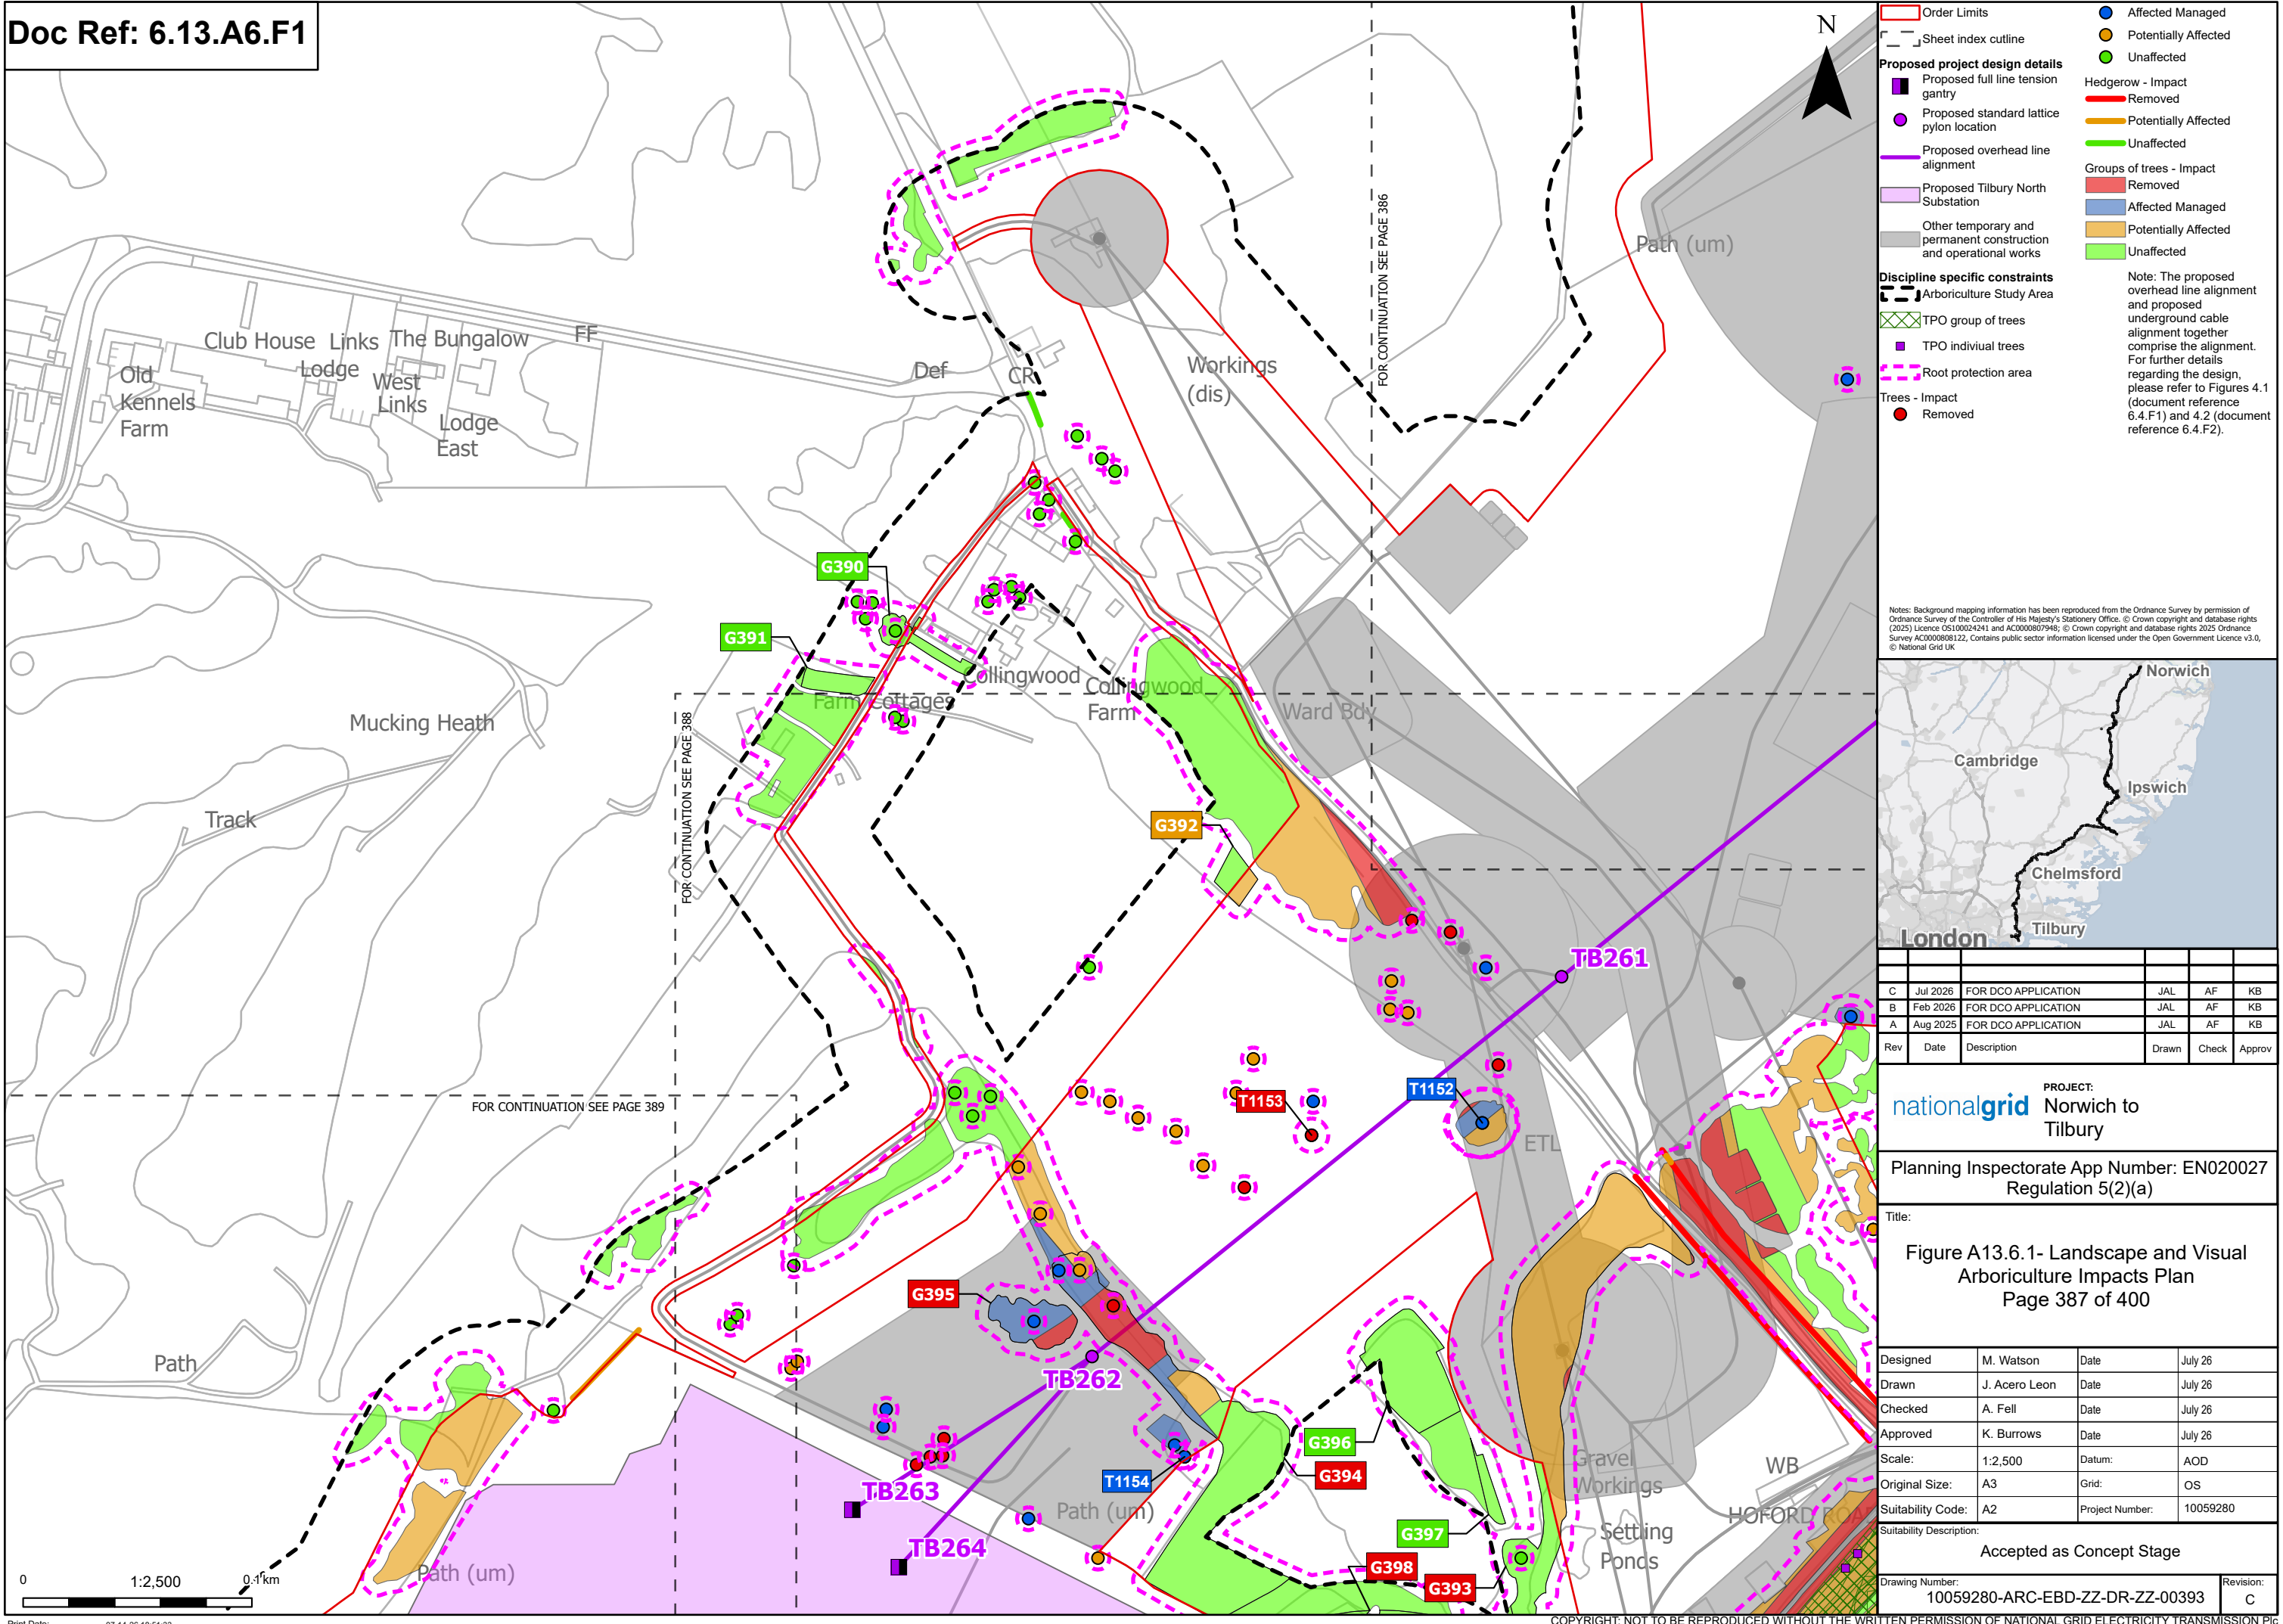


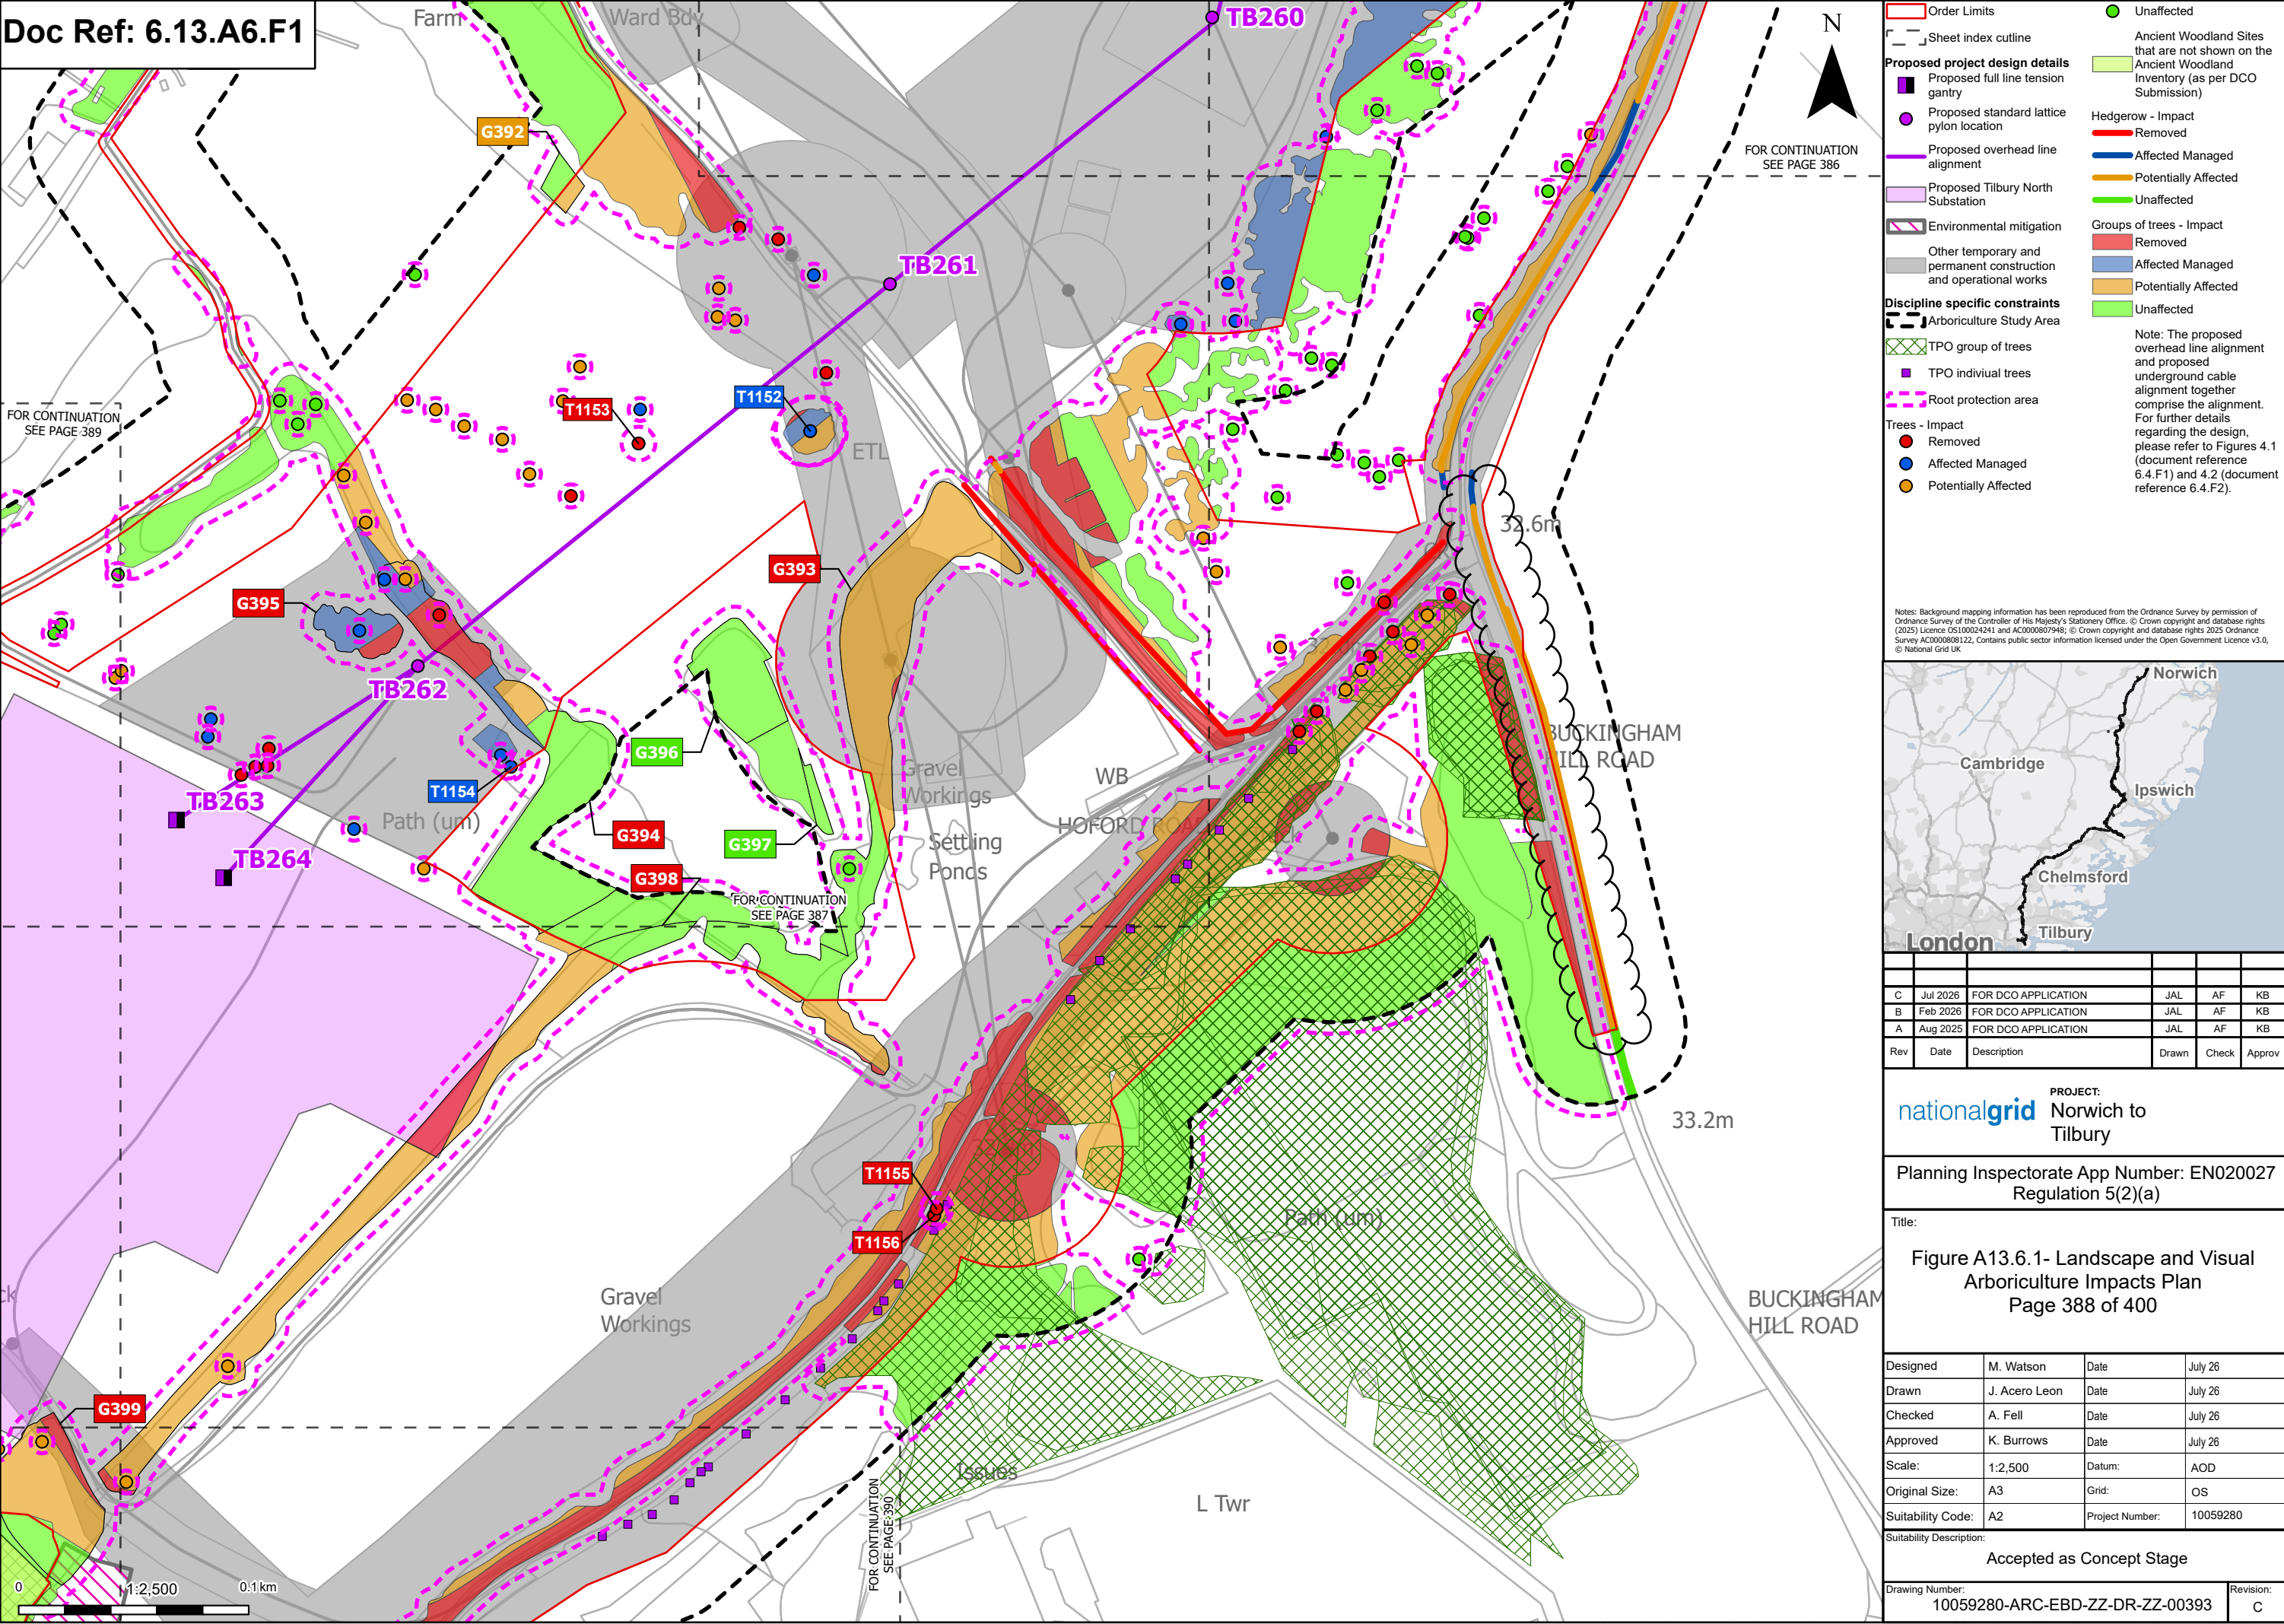

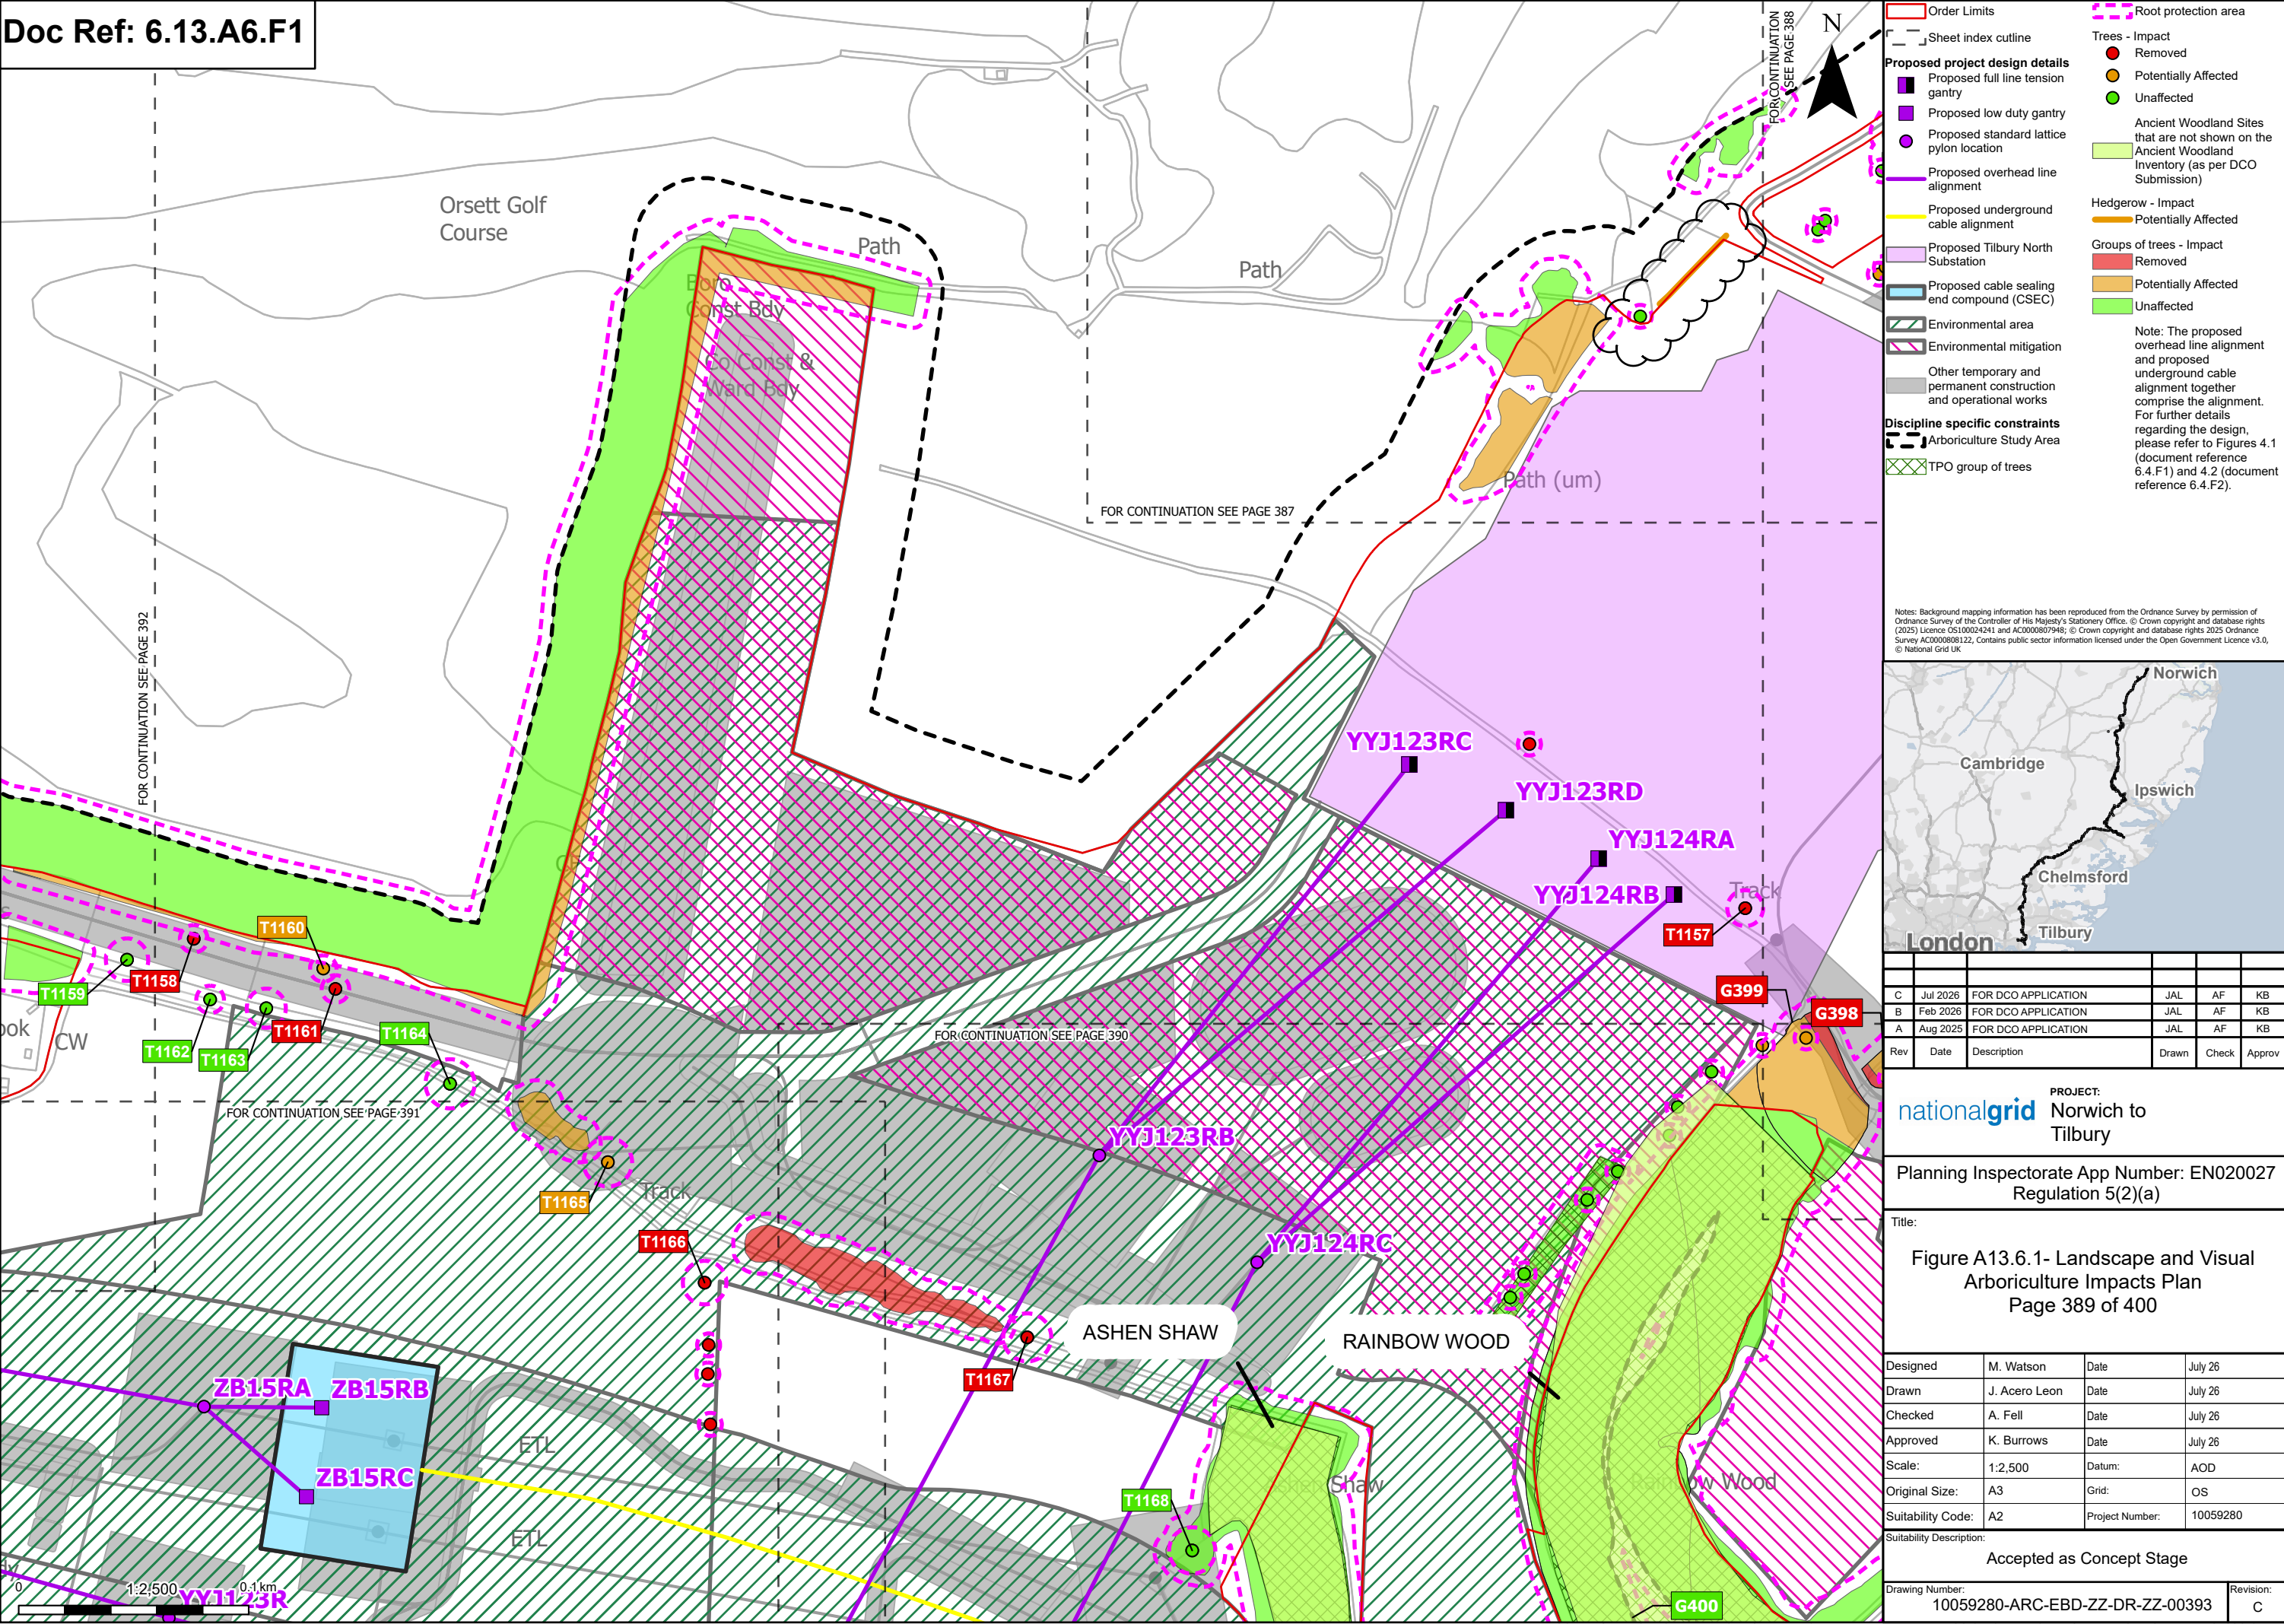

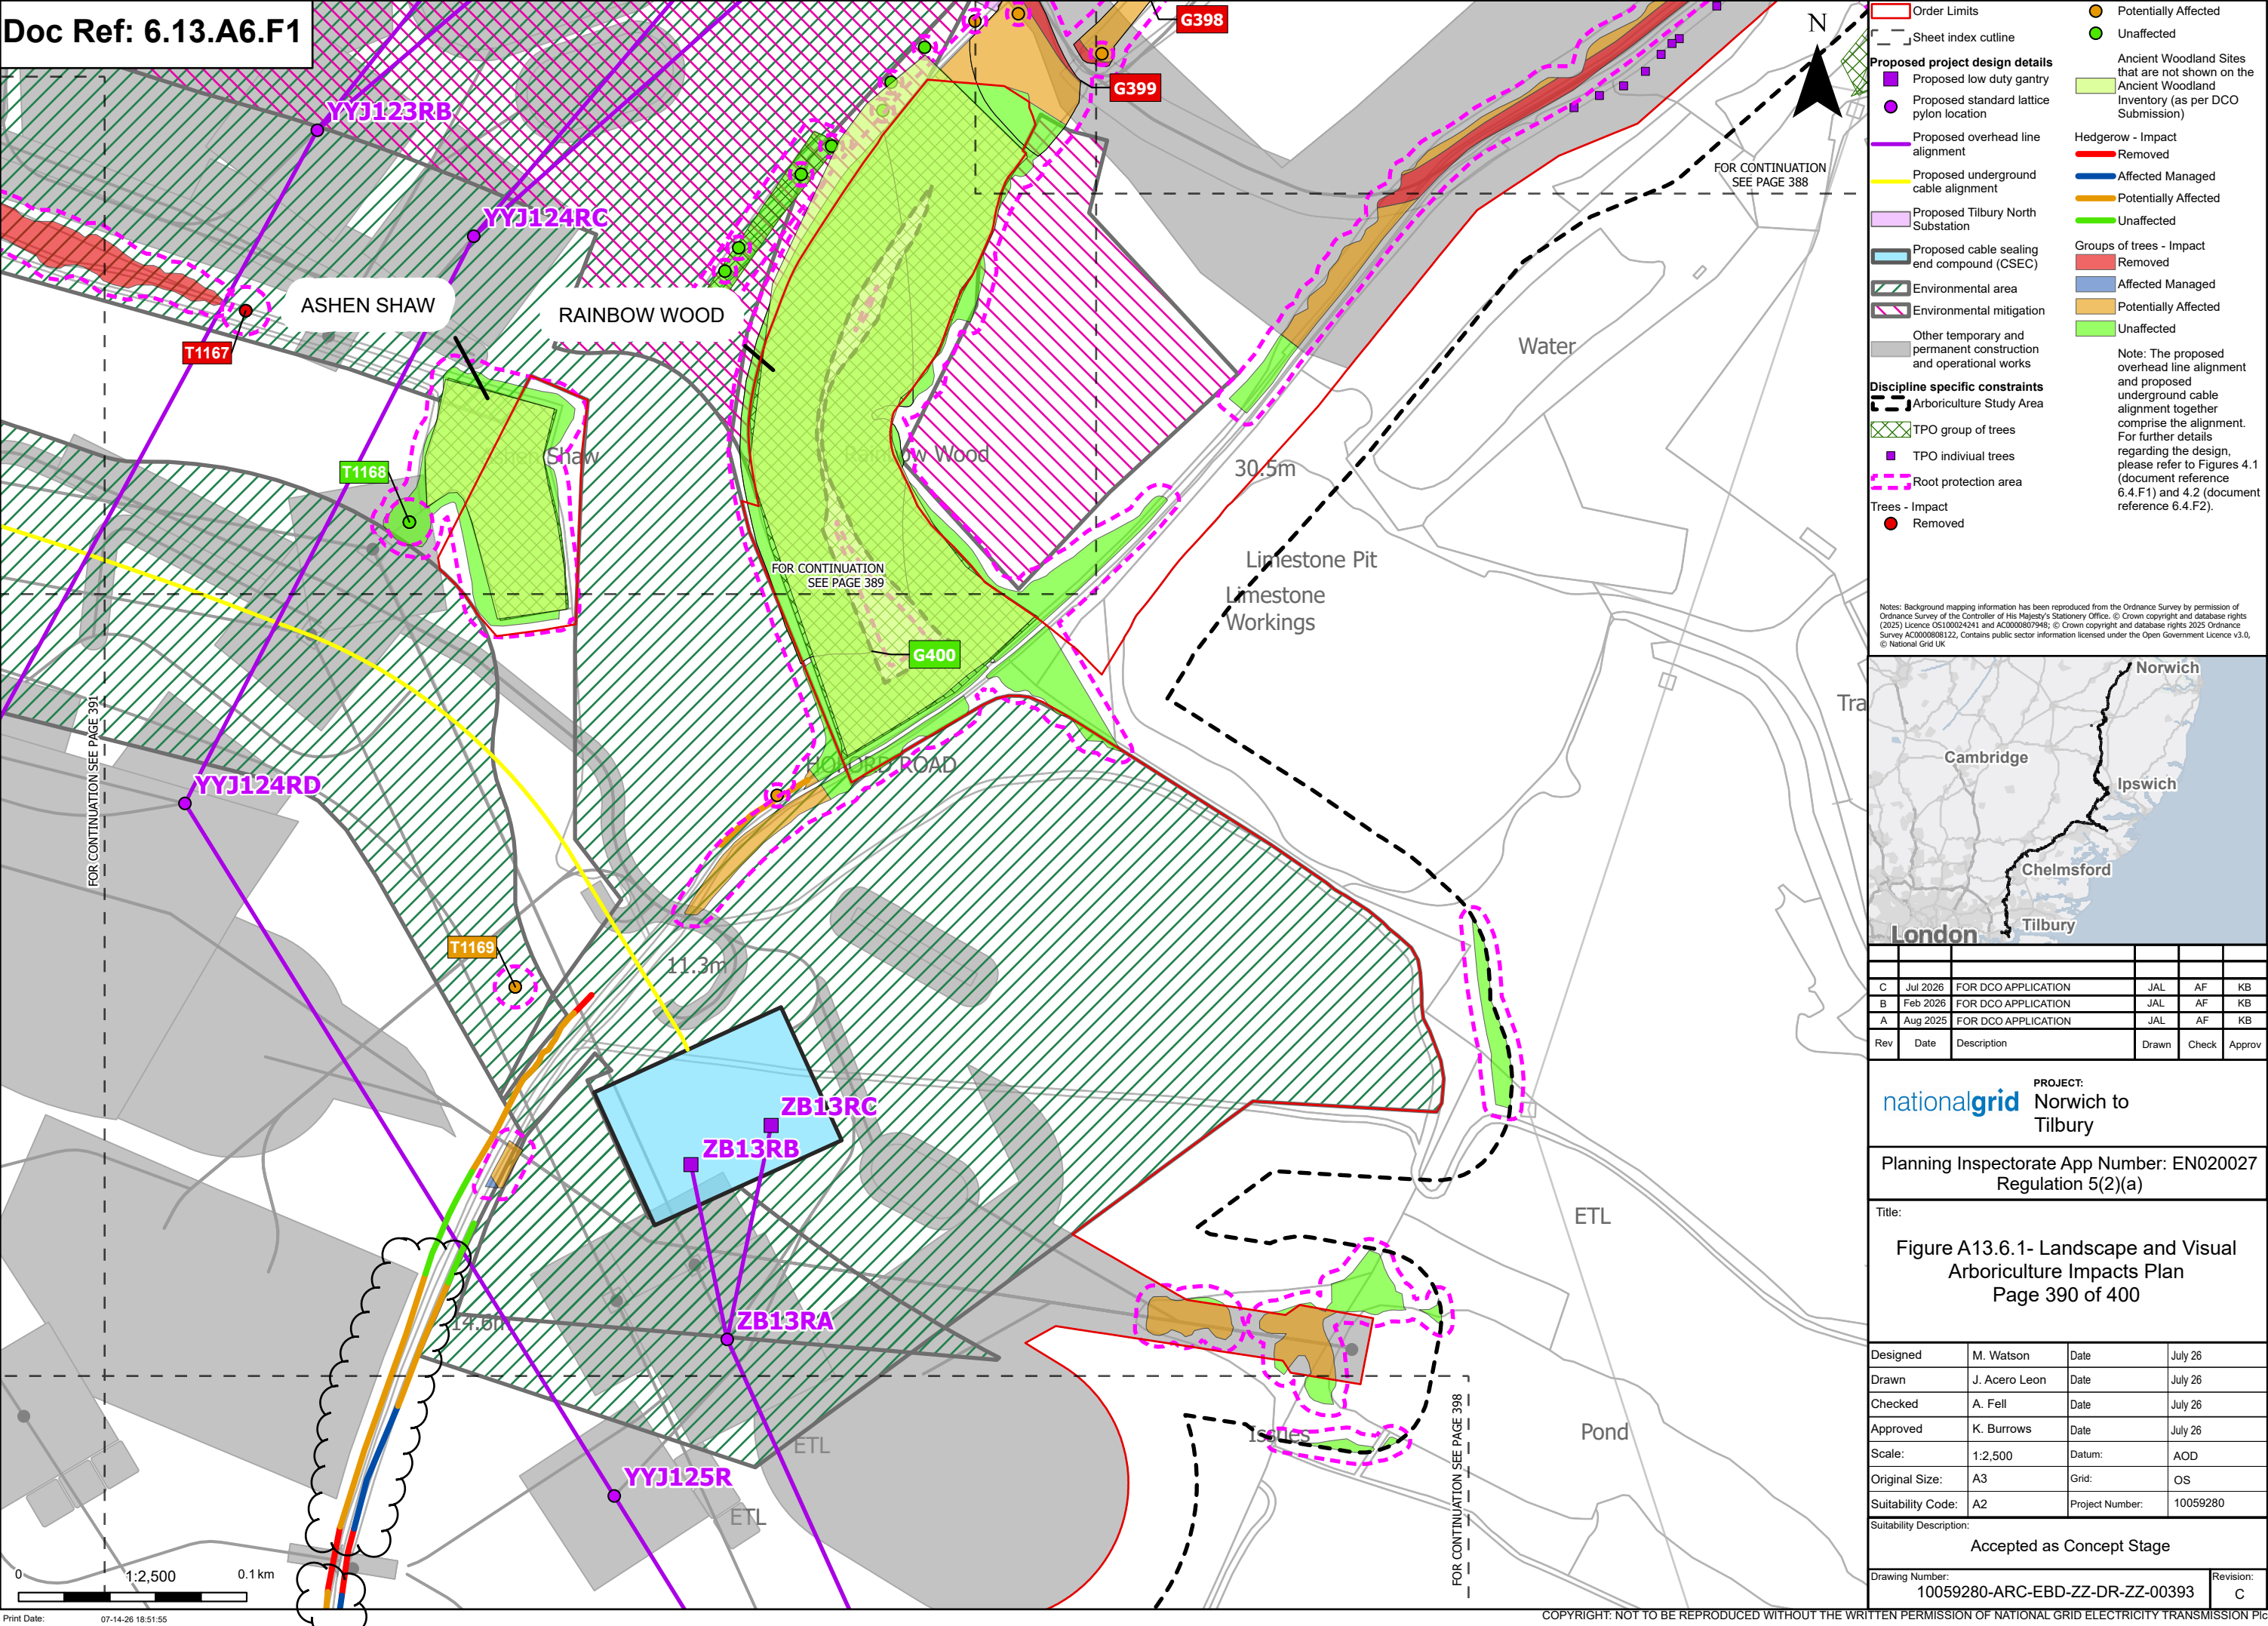

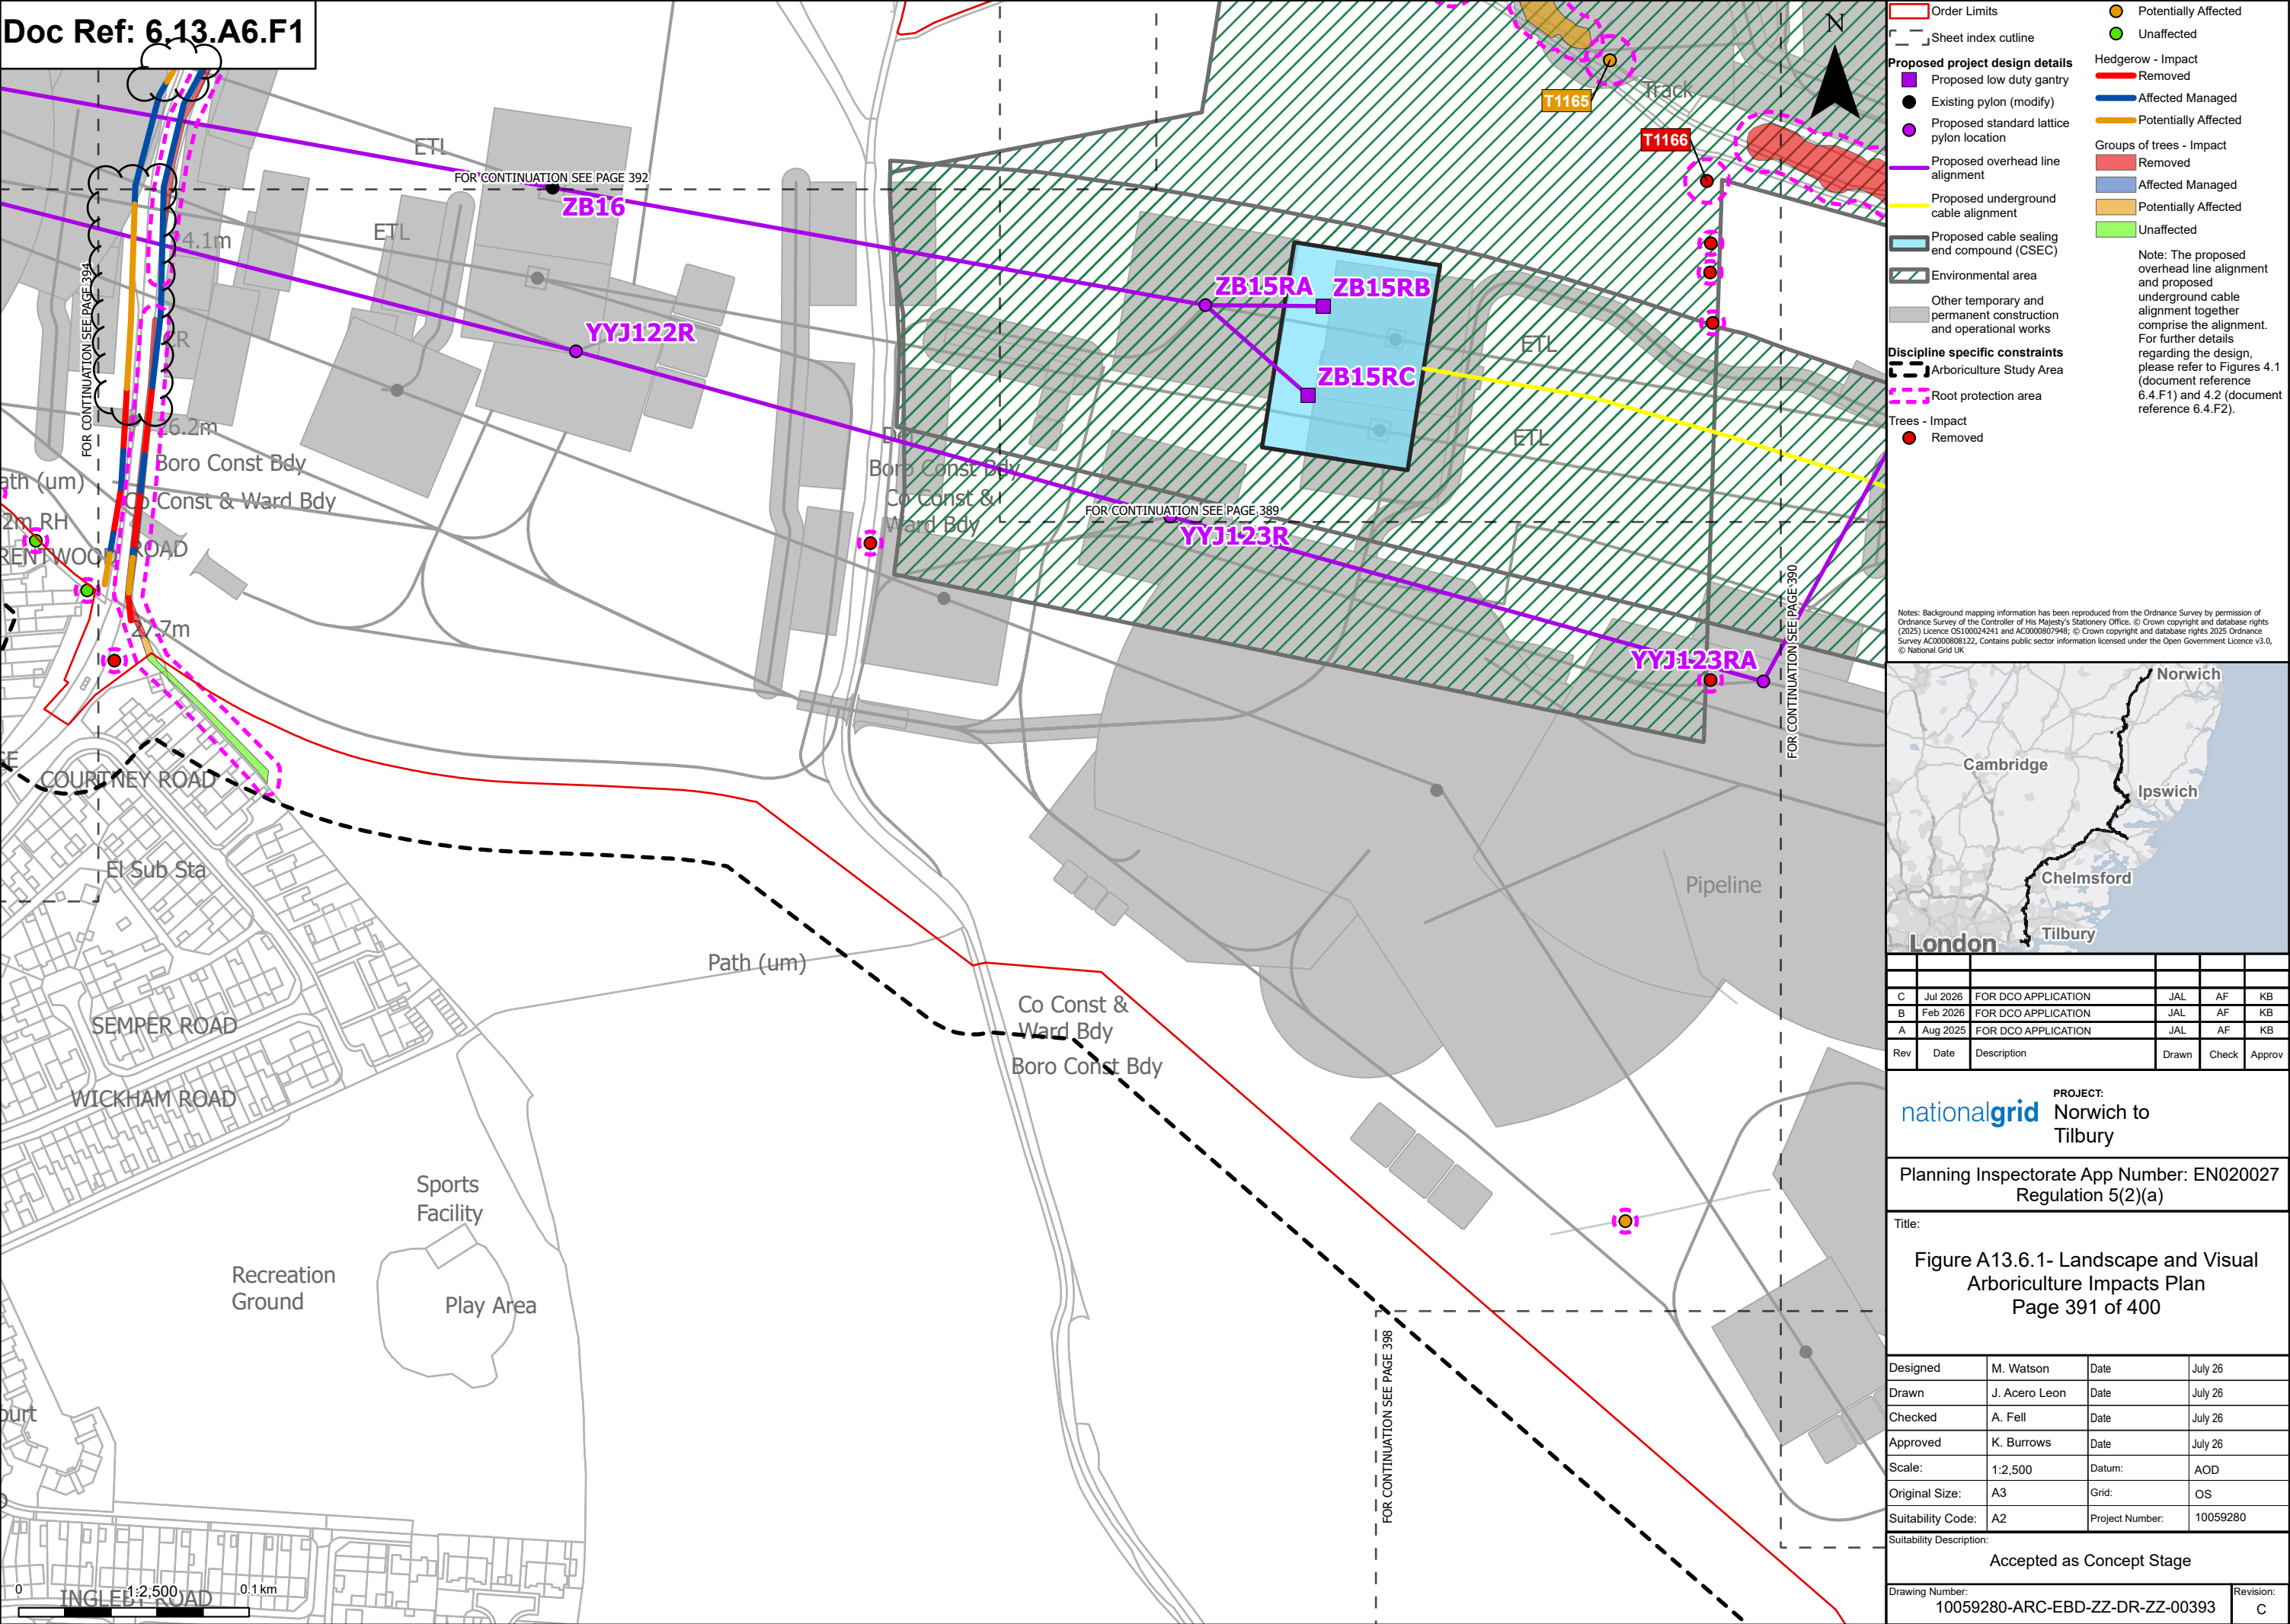

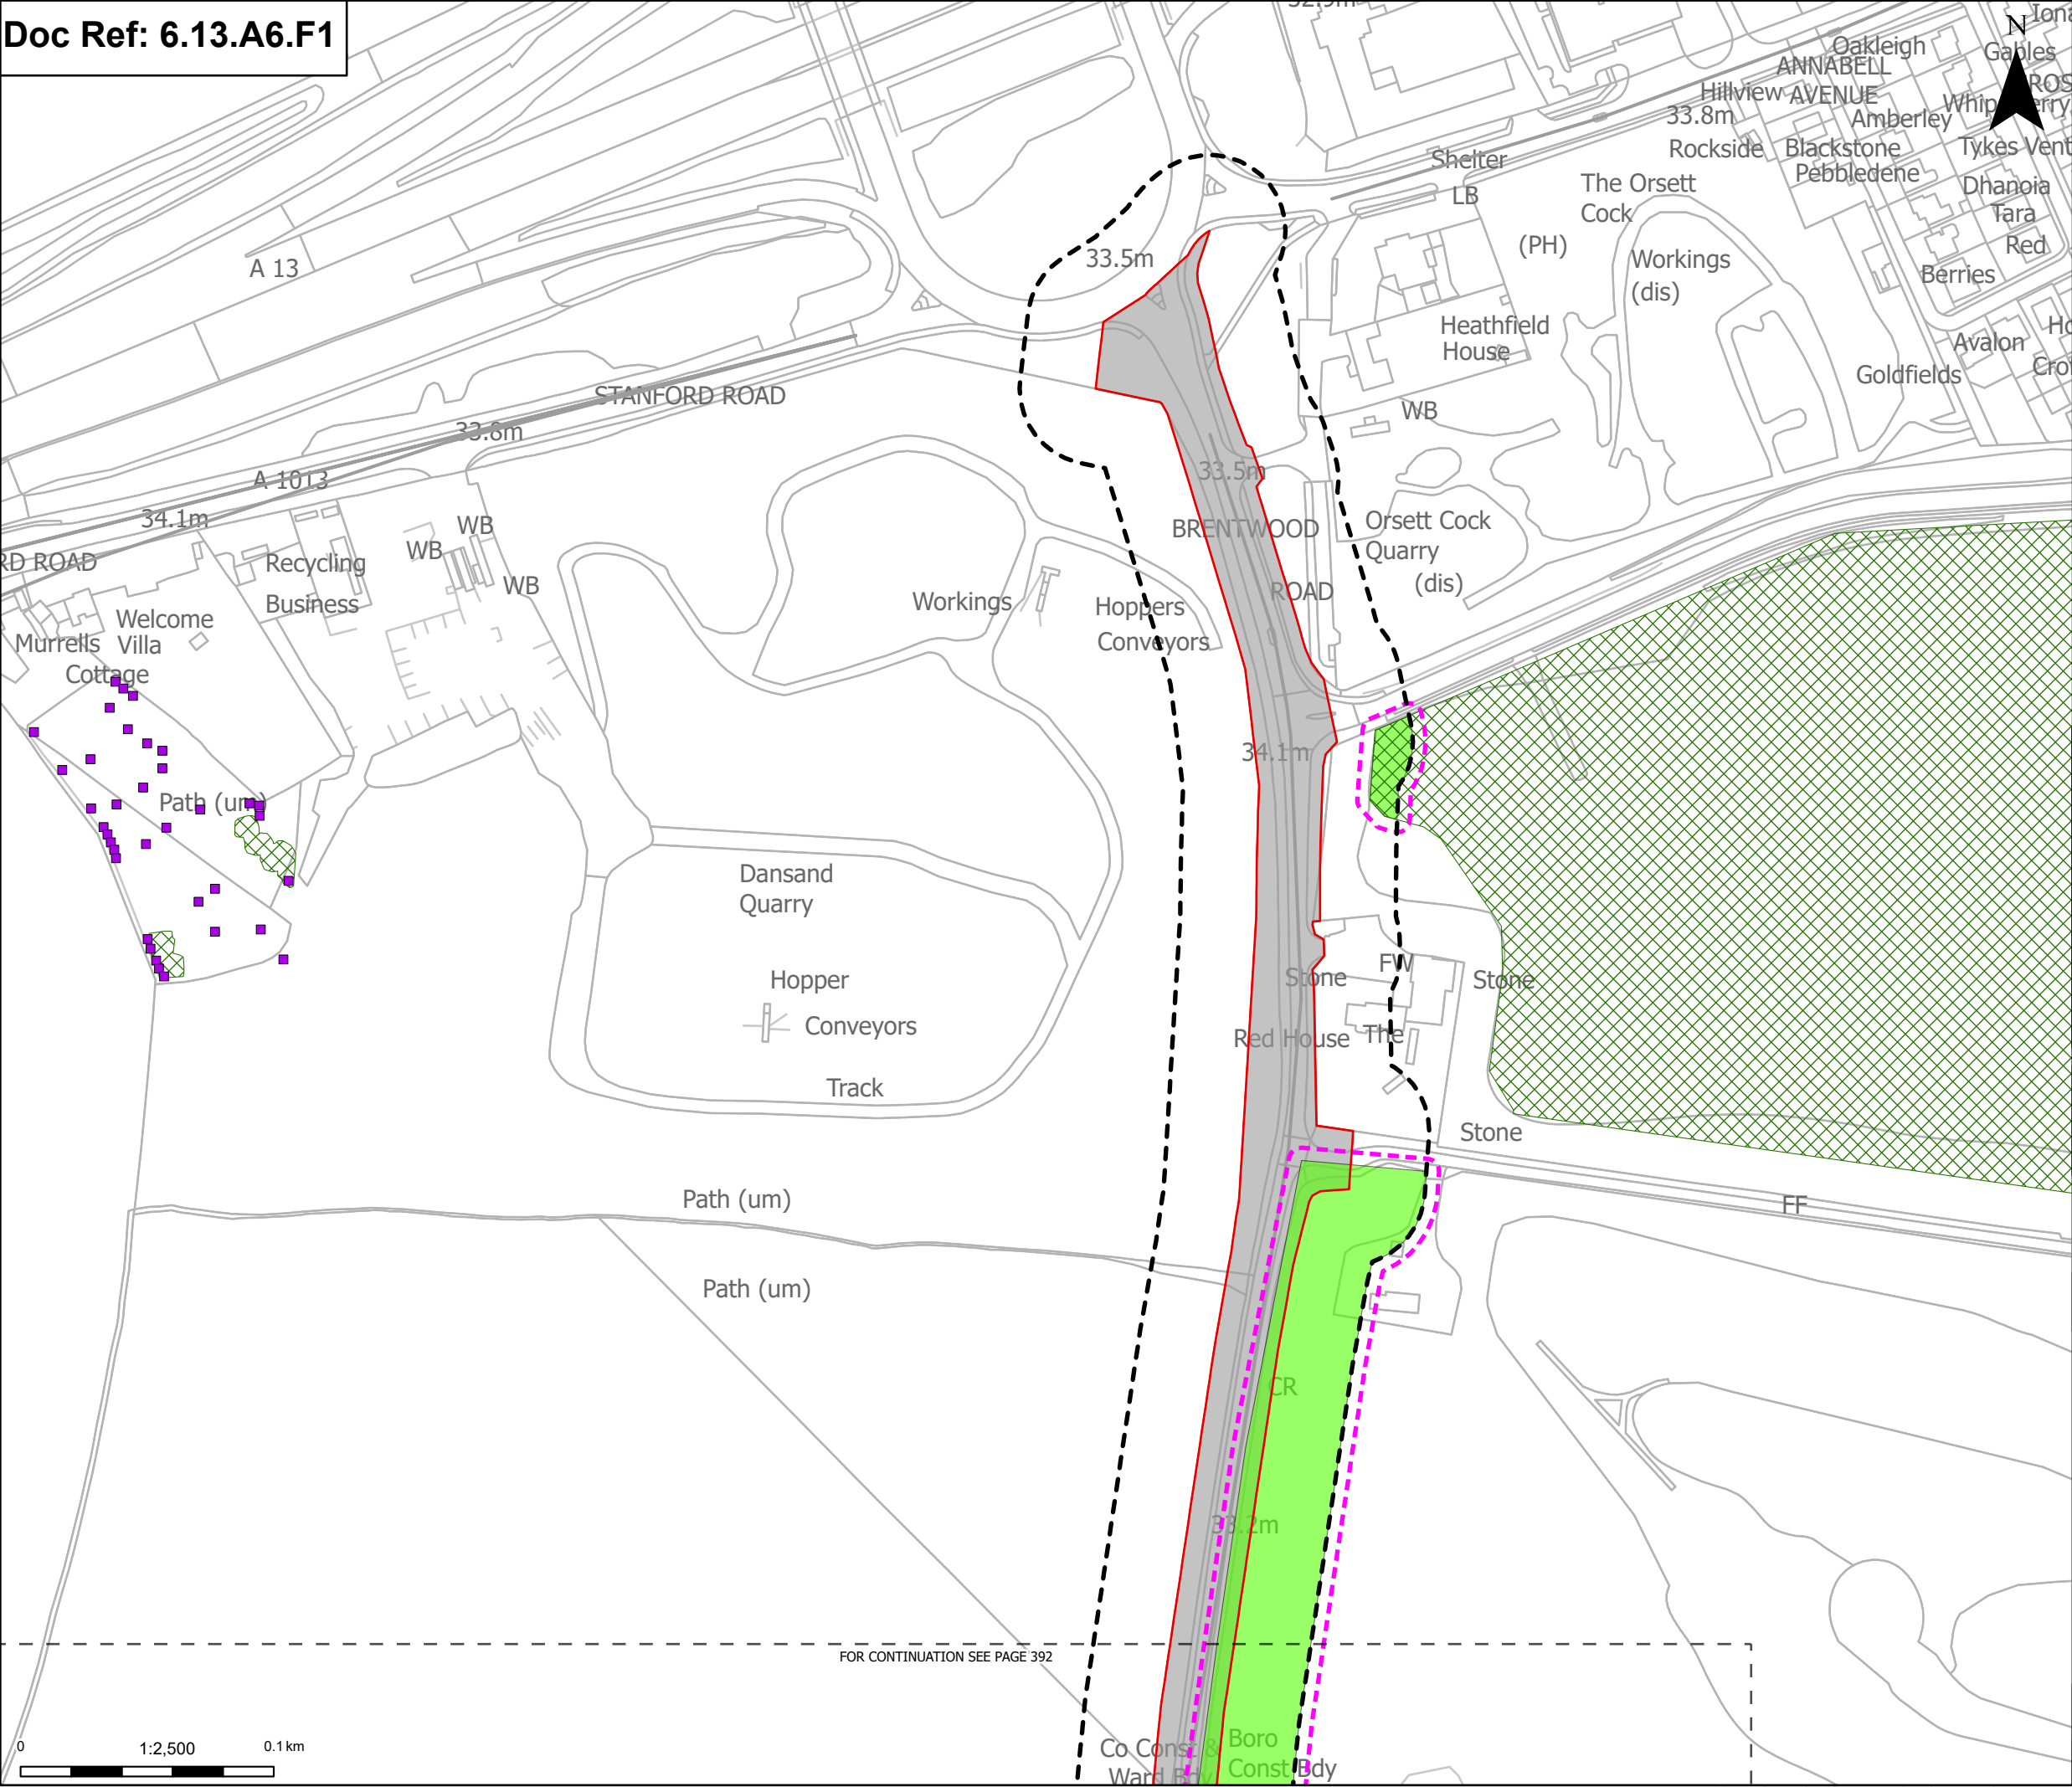

Order Limits

Sheet index outline

Proposed project design details

Other temporary and permanent construction and operational works

Discipline specific constraints

Arboriculture Study Area

TPO group of trees

TPO individual trees

Root protection area

Groups of trees - Impact

Unaffected

Note: The proposed overhead line alignment and proposed underground cable alignment together comprise the alignment. For further details regarding the design, please refer to Figures 4.1 (document reference 6.4.F1) and 4.2 (document reference 6.4.F2).

Notes: Background mapping information has been reproduced from the Ordnance Survey by permission of Ordnance Survey of the Controller of His Majesty's Stationery Office. © Crown copyright and database rights (2025) Licence OS100024241 and AC0000807948; © Crown copyright and database rights 2025 Ordnance Survey AC0000808122. Contains public sector information licensed under the Open Government Licence v3.0, © National Grid UK

C	Jul 2026	FOR DCO APPLICATION	JAL	AF	KB
B	Feb 2026	FOR DCO APPLICATION	JAL	AF	KB
A	Aug 2025	FOR DCO APPLICATION	JAL	AF	KB
Rev	Date	Description	Drawn	Check	Approv


PROJECT:


nationalgrid Norwich to Tilbury


Planning Inspectorate App Number: EN020027
Regulation 5(2)(a)

Title:
Figure A13.6.1- Landscape and Visual Arboriculture Impacts Plan
Page 393 of 400

Designed	M. Watson	Date	July 26
Drawn	J. Acero Leon	Date	July 26
Checked	A. Fell	Date	July 26
Approved	K. Burrows	Date	July 26
Scale:	1:2,500	Datum:	AOD
Original Size:	A3	Grid:	OS
Suitability Code:	A2	Project Number:	10059280
Suitability Description: Accepted as Concept Stage			
Drawing Number: 10059280-ARC-EBD-ZZ-DR-ZZ-00393			Revision: C

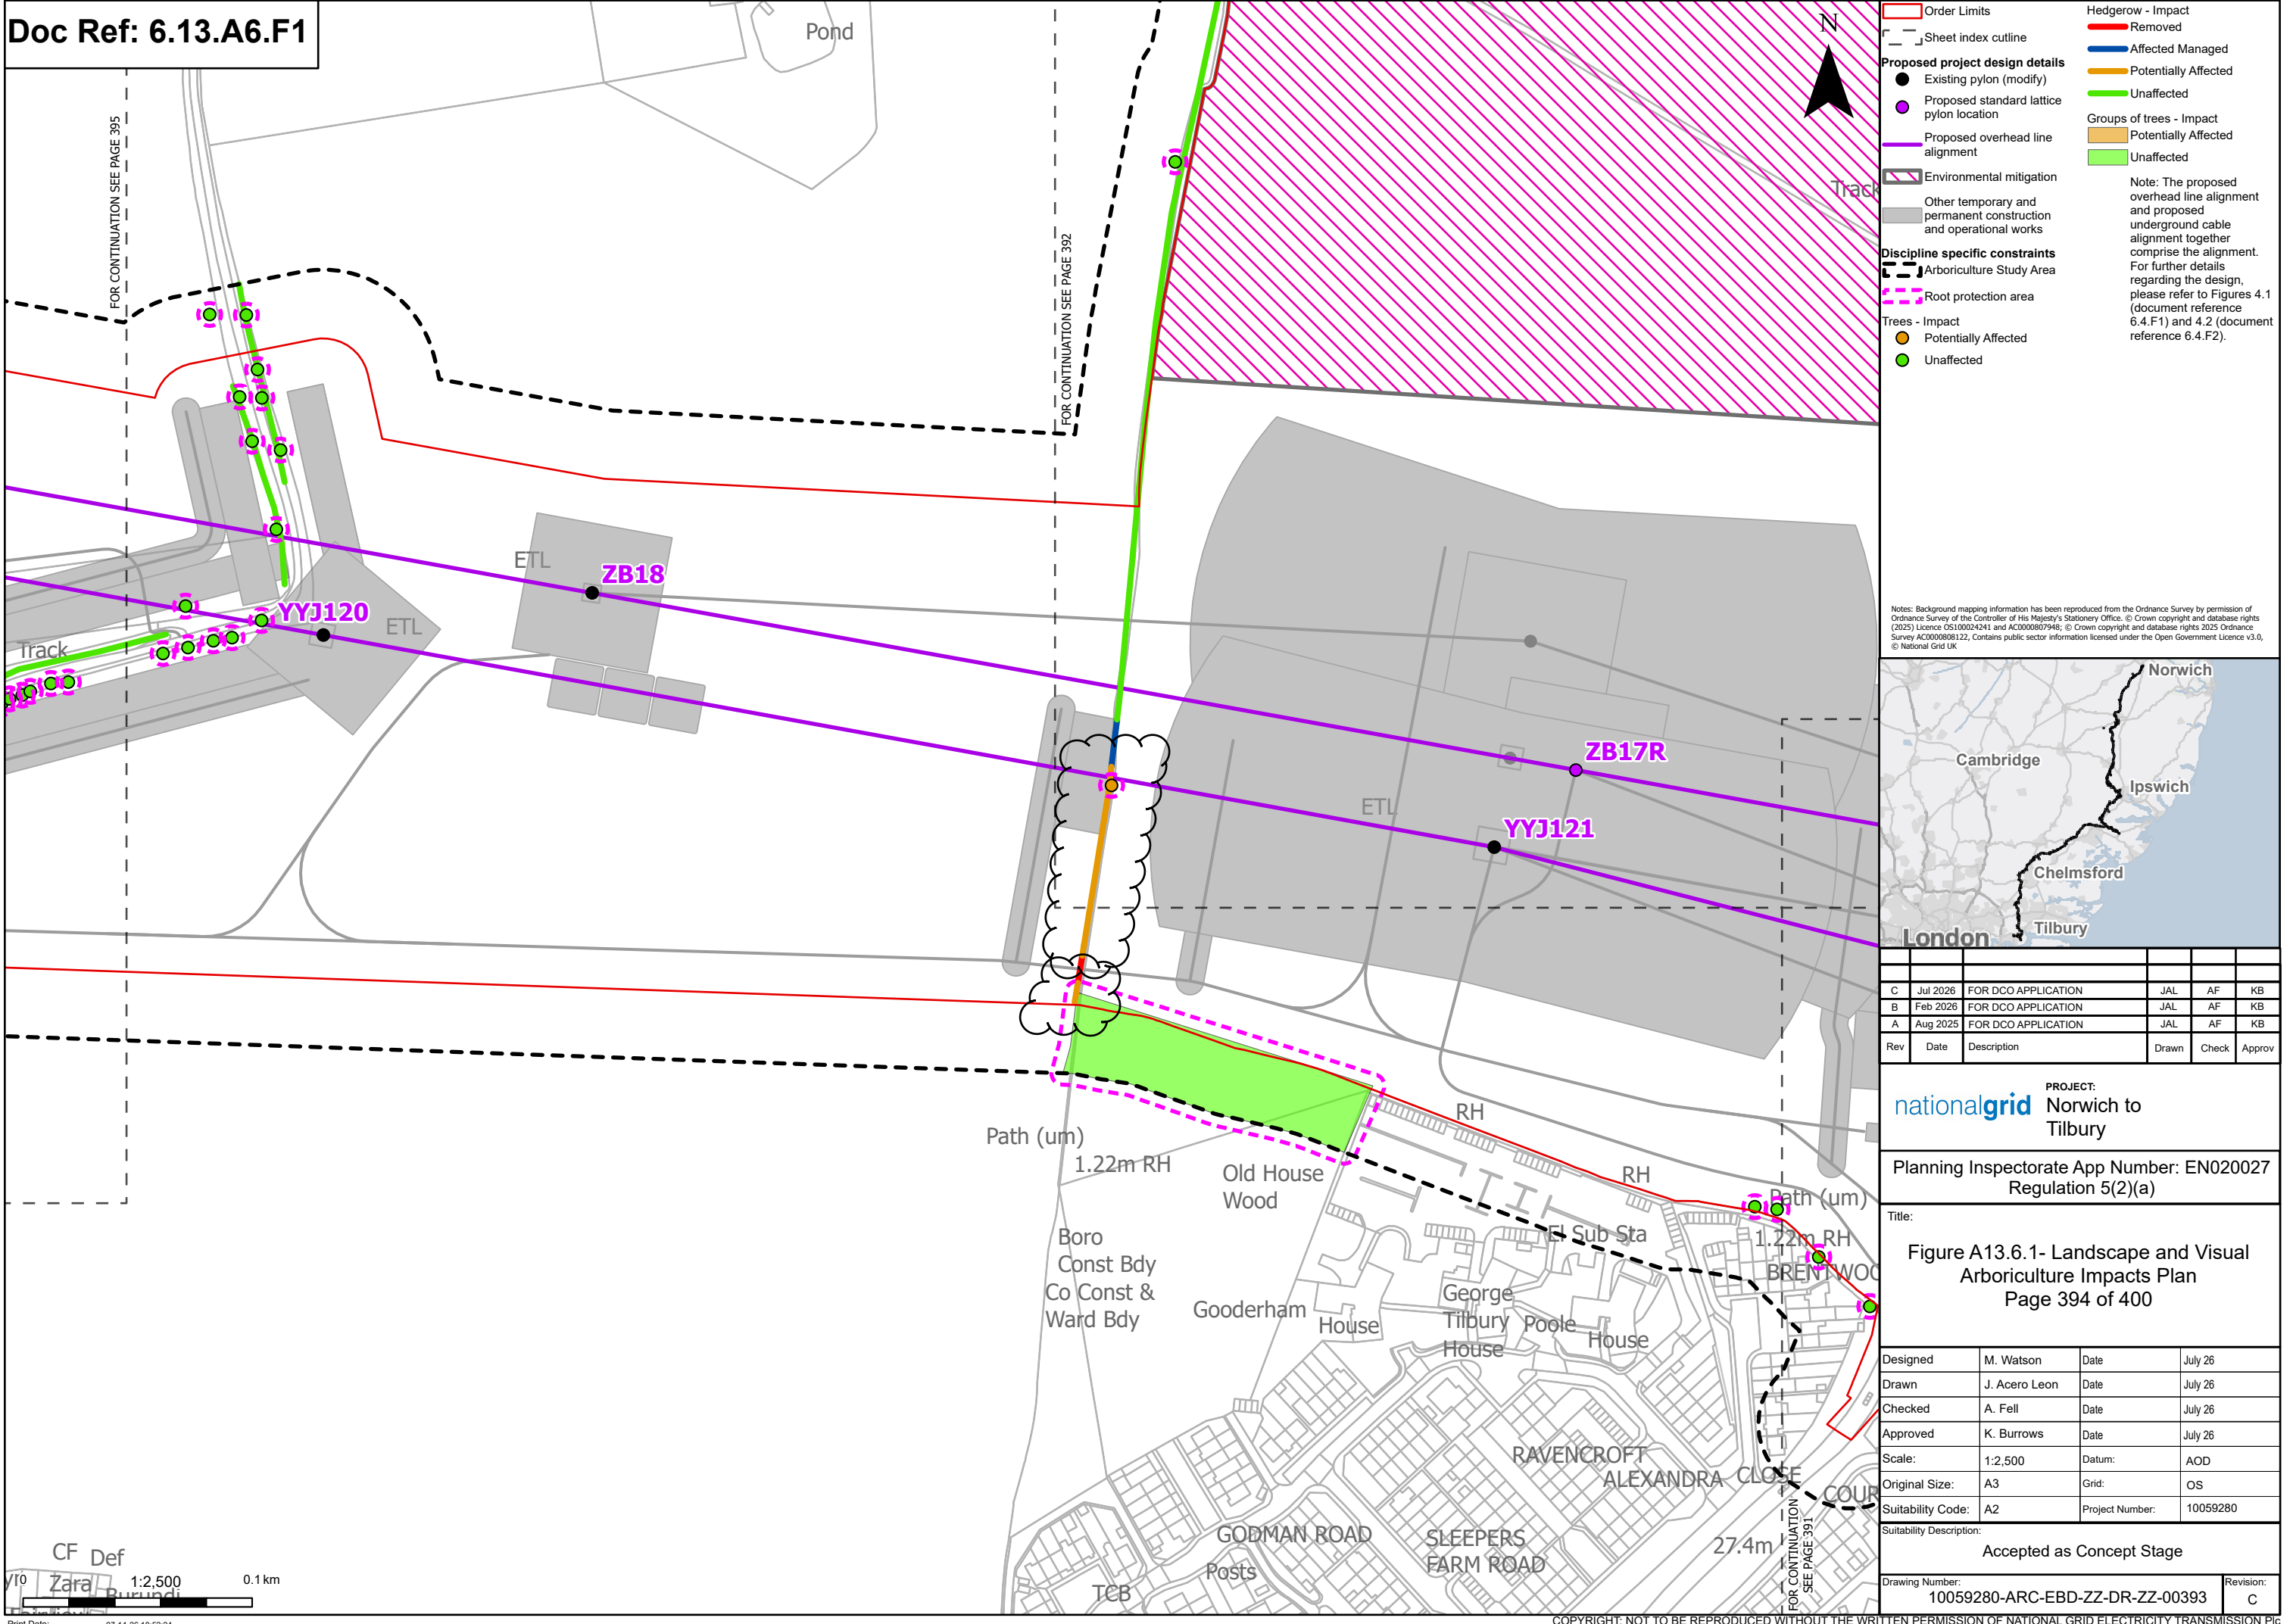

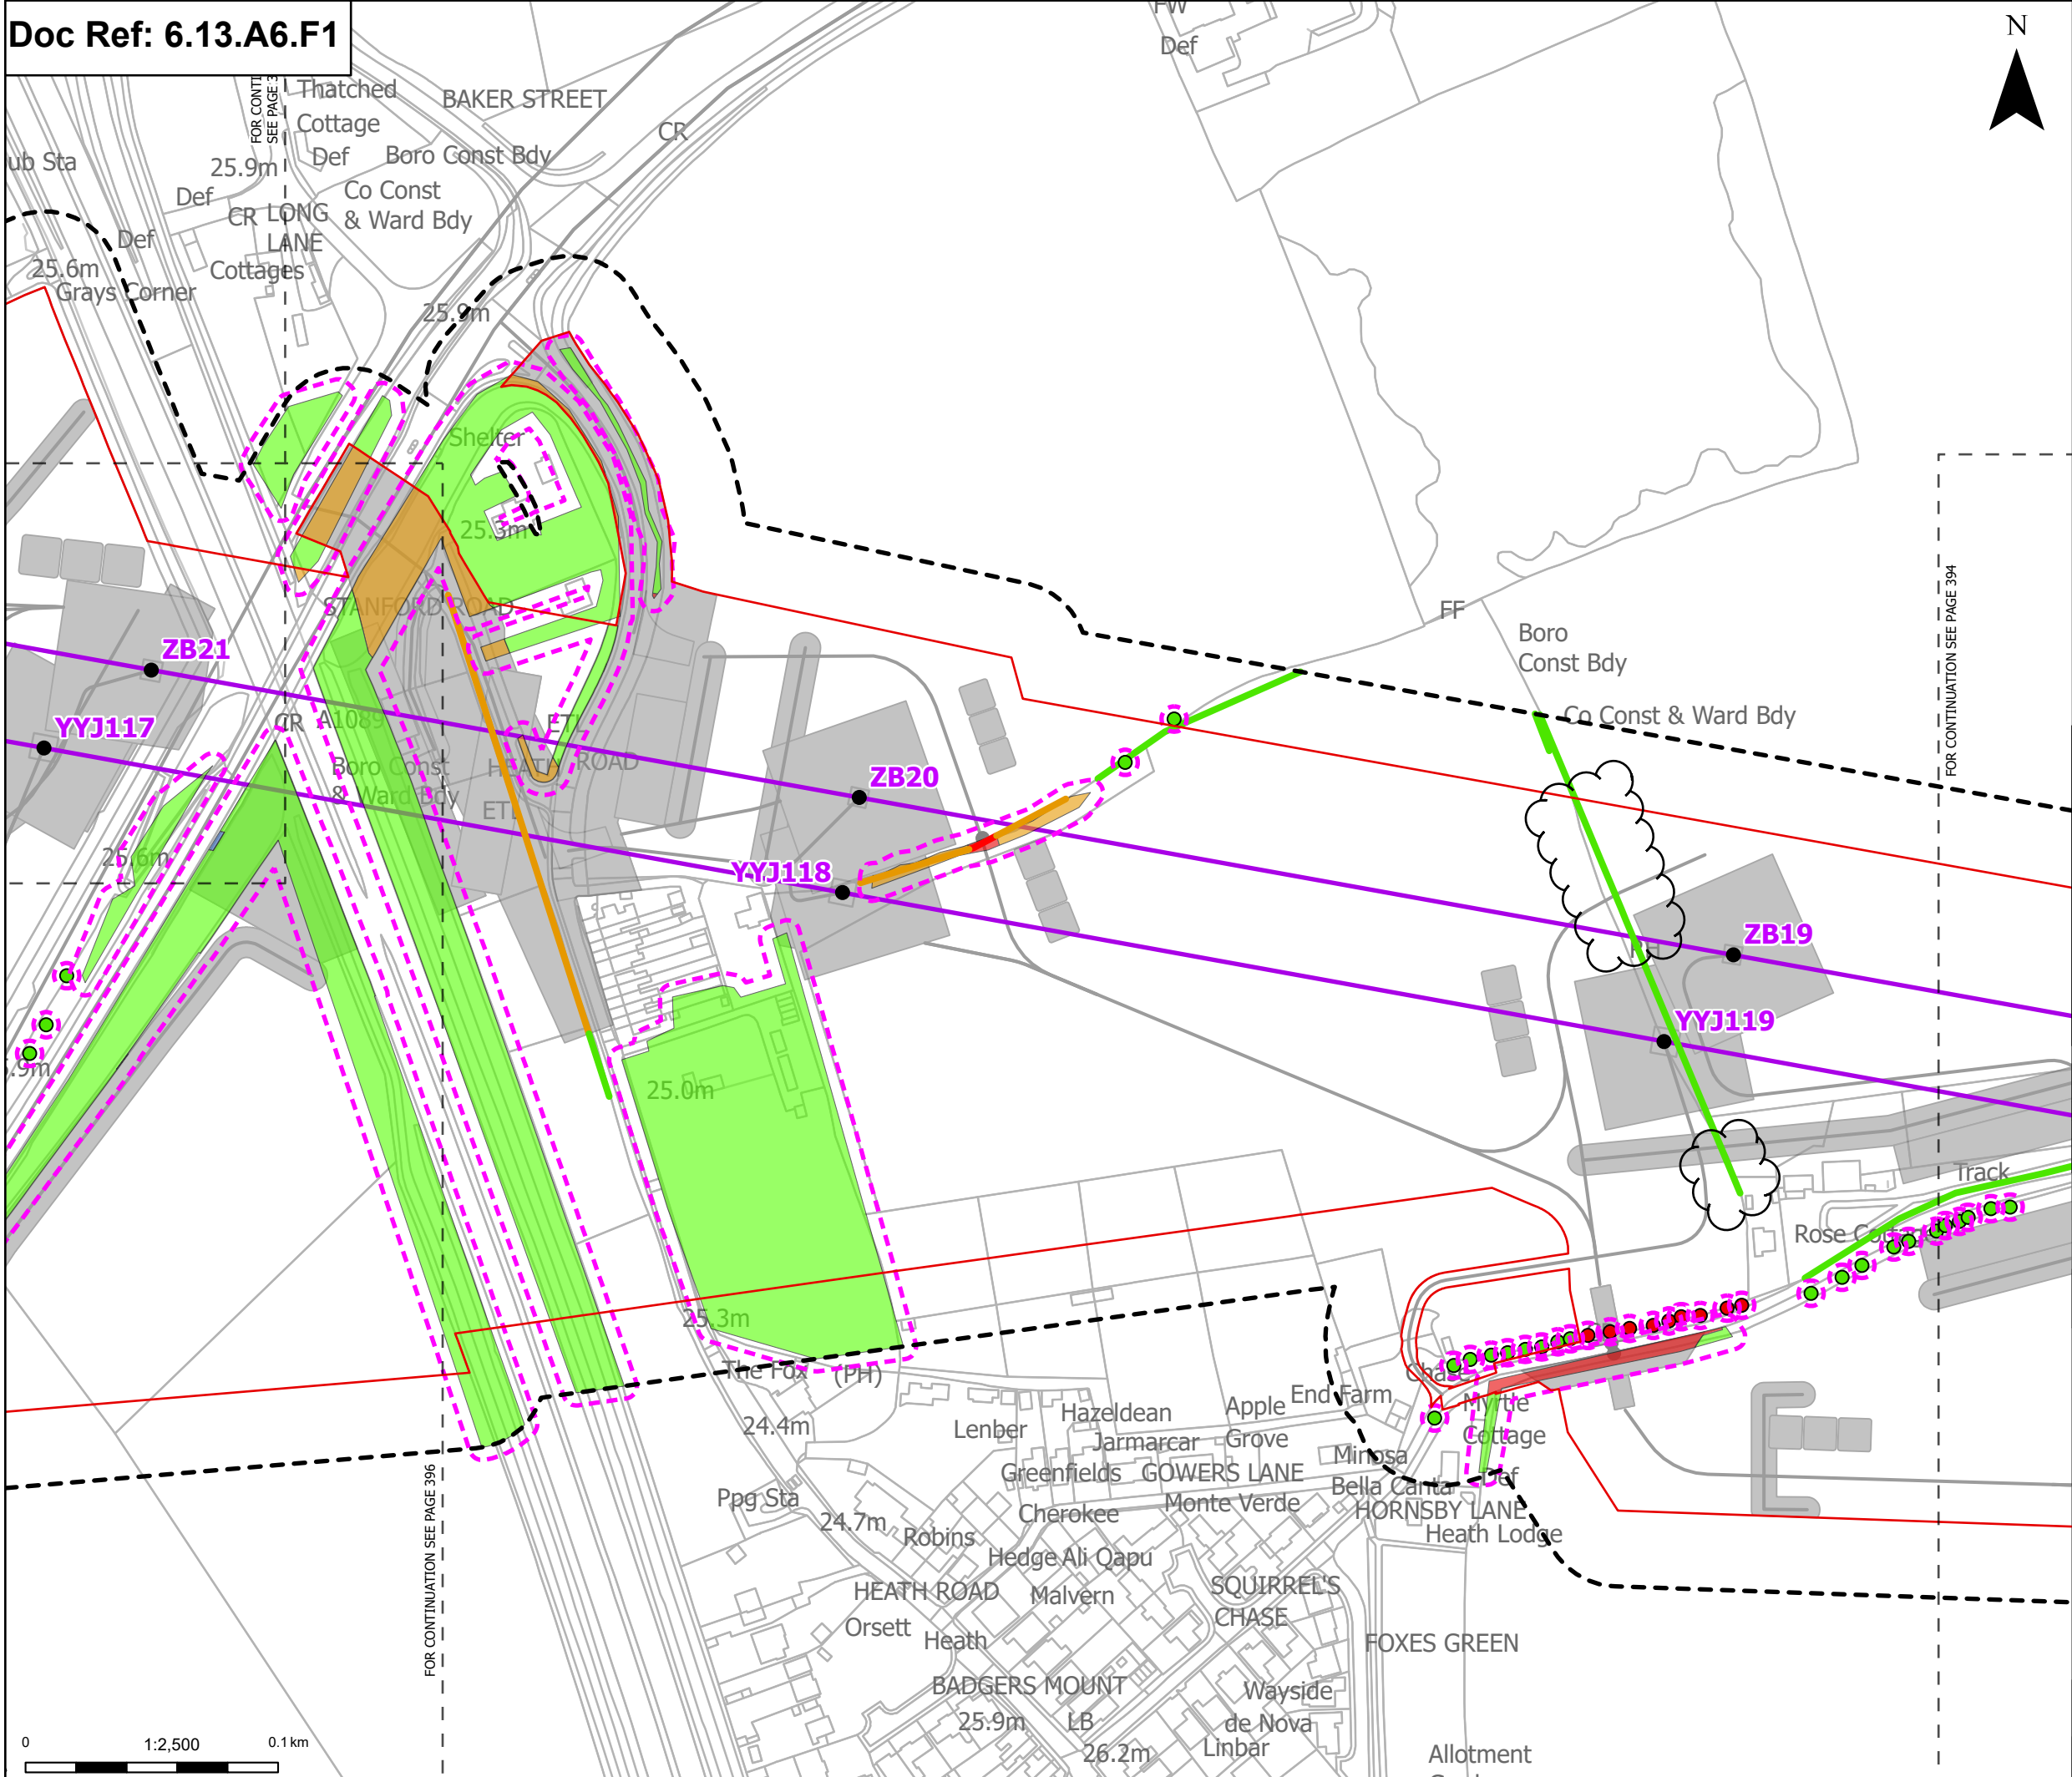

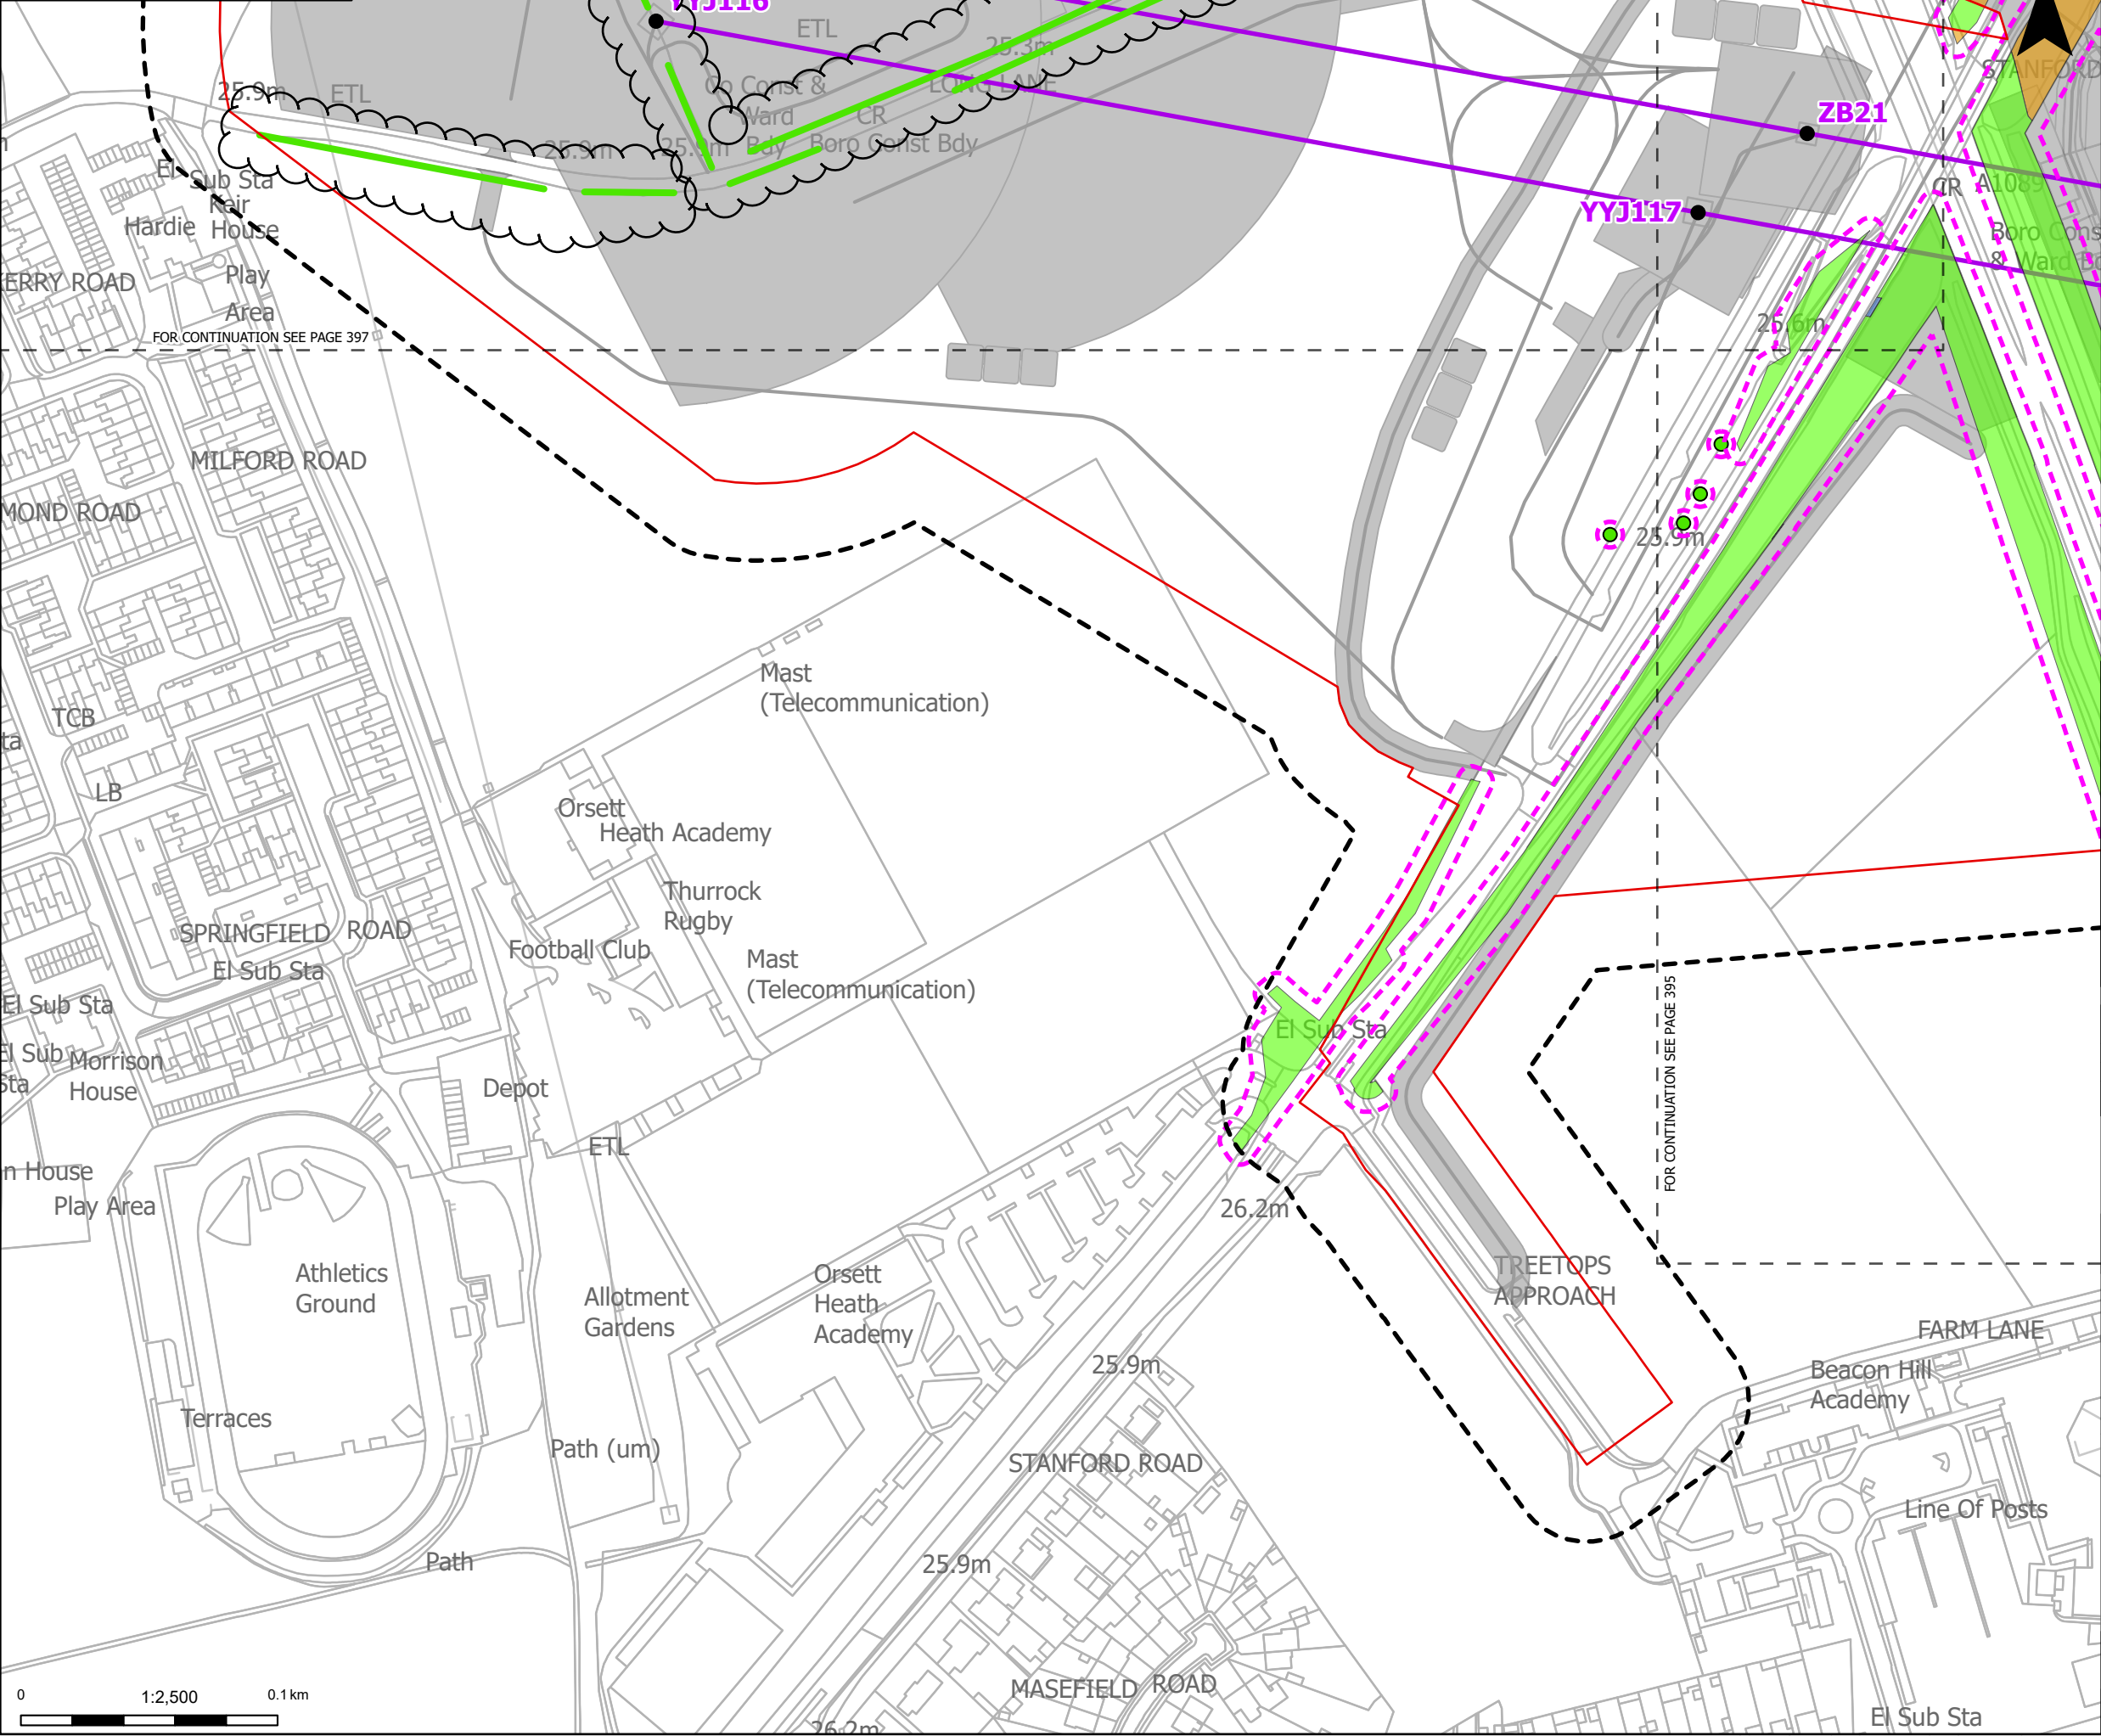

Order Limits

Sheet index outline

Existing pylon (modify)

Proposed overhead line alignment

Other temporary and permanent construction and operational works

Arboriculture Study Area

Root protection area

Trees - Impact

Unaffected

Hedgerow - Impact

Unaffected

Groups of trees - Impact

Removed

Affected Managed

Potentially Affected

Unaffected

Note: The proposed overhead line alignment and proposed underground cable alignment together comprise the alignment. For further details regarding the design, please refer to Figures 4.1 (document reference 6.4.F1) and 4.2 (document reference 6.4.F2)

Notes: This map has been reproduced from the Ordnance Survey by permission of the Controller of His Majesty's Stationery Office. © Crown copyright and database rights (2025) Licence OS100024241 and AC0000807948; © Crown copyright and database rights 2025 Ordnance Survey AC0000808122. Contains public sector information licensed under the Open Government Licence v3.0, © National Grid UK



Rev	Date	Description	Drawn	Check	Approv
C	Jul 2026	FOR DCO APPLICATION	JAL	AF	KB
B	Feb 2026	FOR DCO APPLICATION	JAL	AF	KB
A	Aug 2025	FOR DCO APPLICATION	JAL	AF	KB

PROJECT:

nationalgrid

Norwich to Tilbury


Planning Inspectorate App Number: EN020027
Regulation 5(2)(a)


Title:
Figure A13.6.1- Landscape and Visual Arboriculture Impacts Plan
Page 396 of 400


Designed	M. Watson	Date	July 26
Drawn	J. Acero Leon	Date	July 26
Checked	A. Fell	Date	July 26
Approved	K. Burrows	Date	July 26
Scale:	1:2,500	Datum:	AOD
Original Size:	A3	Grid:	OS
Suitability Code:	A2	Project Number:	10059280


Suitability Description:
Accepted as Concept Stage

Drawing Number: 10059280-ARC-EBD-ZZ-DR-ZZ-00393	Revision: C
--	----------------

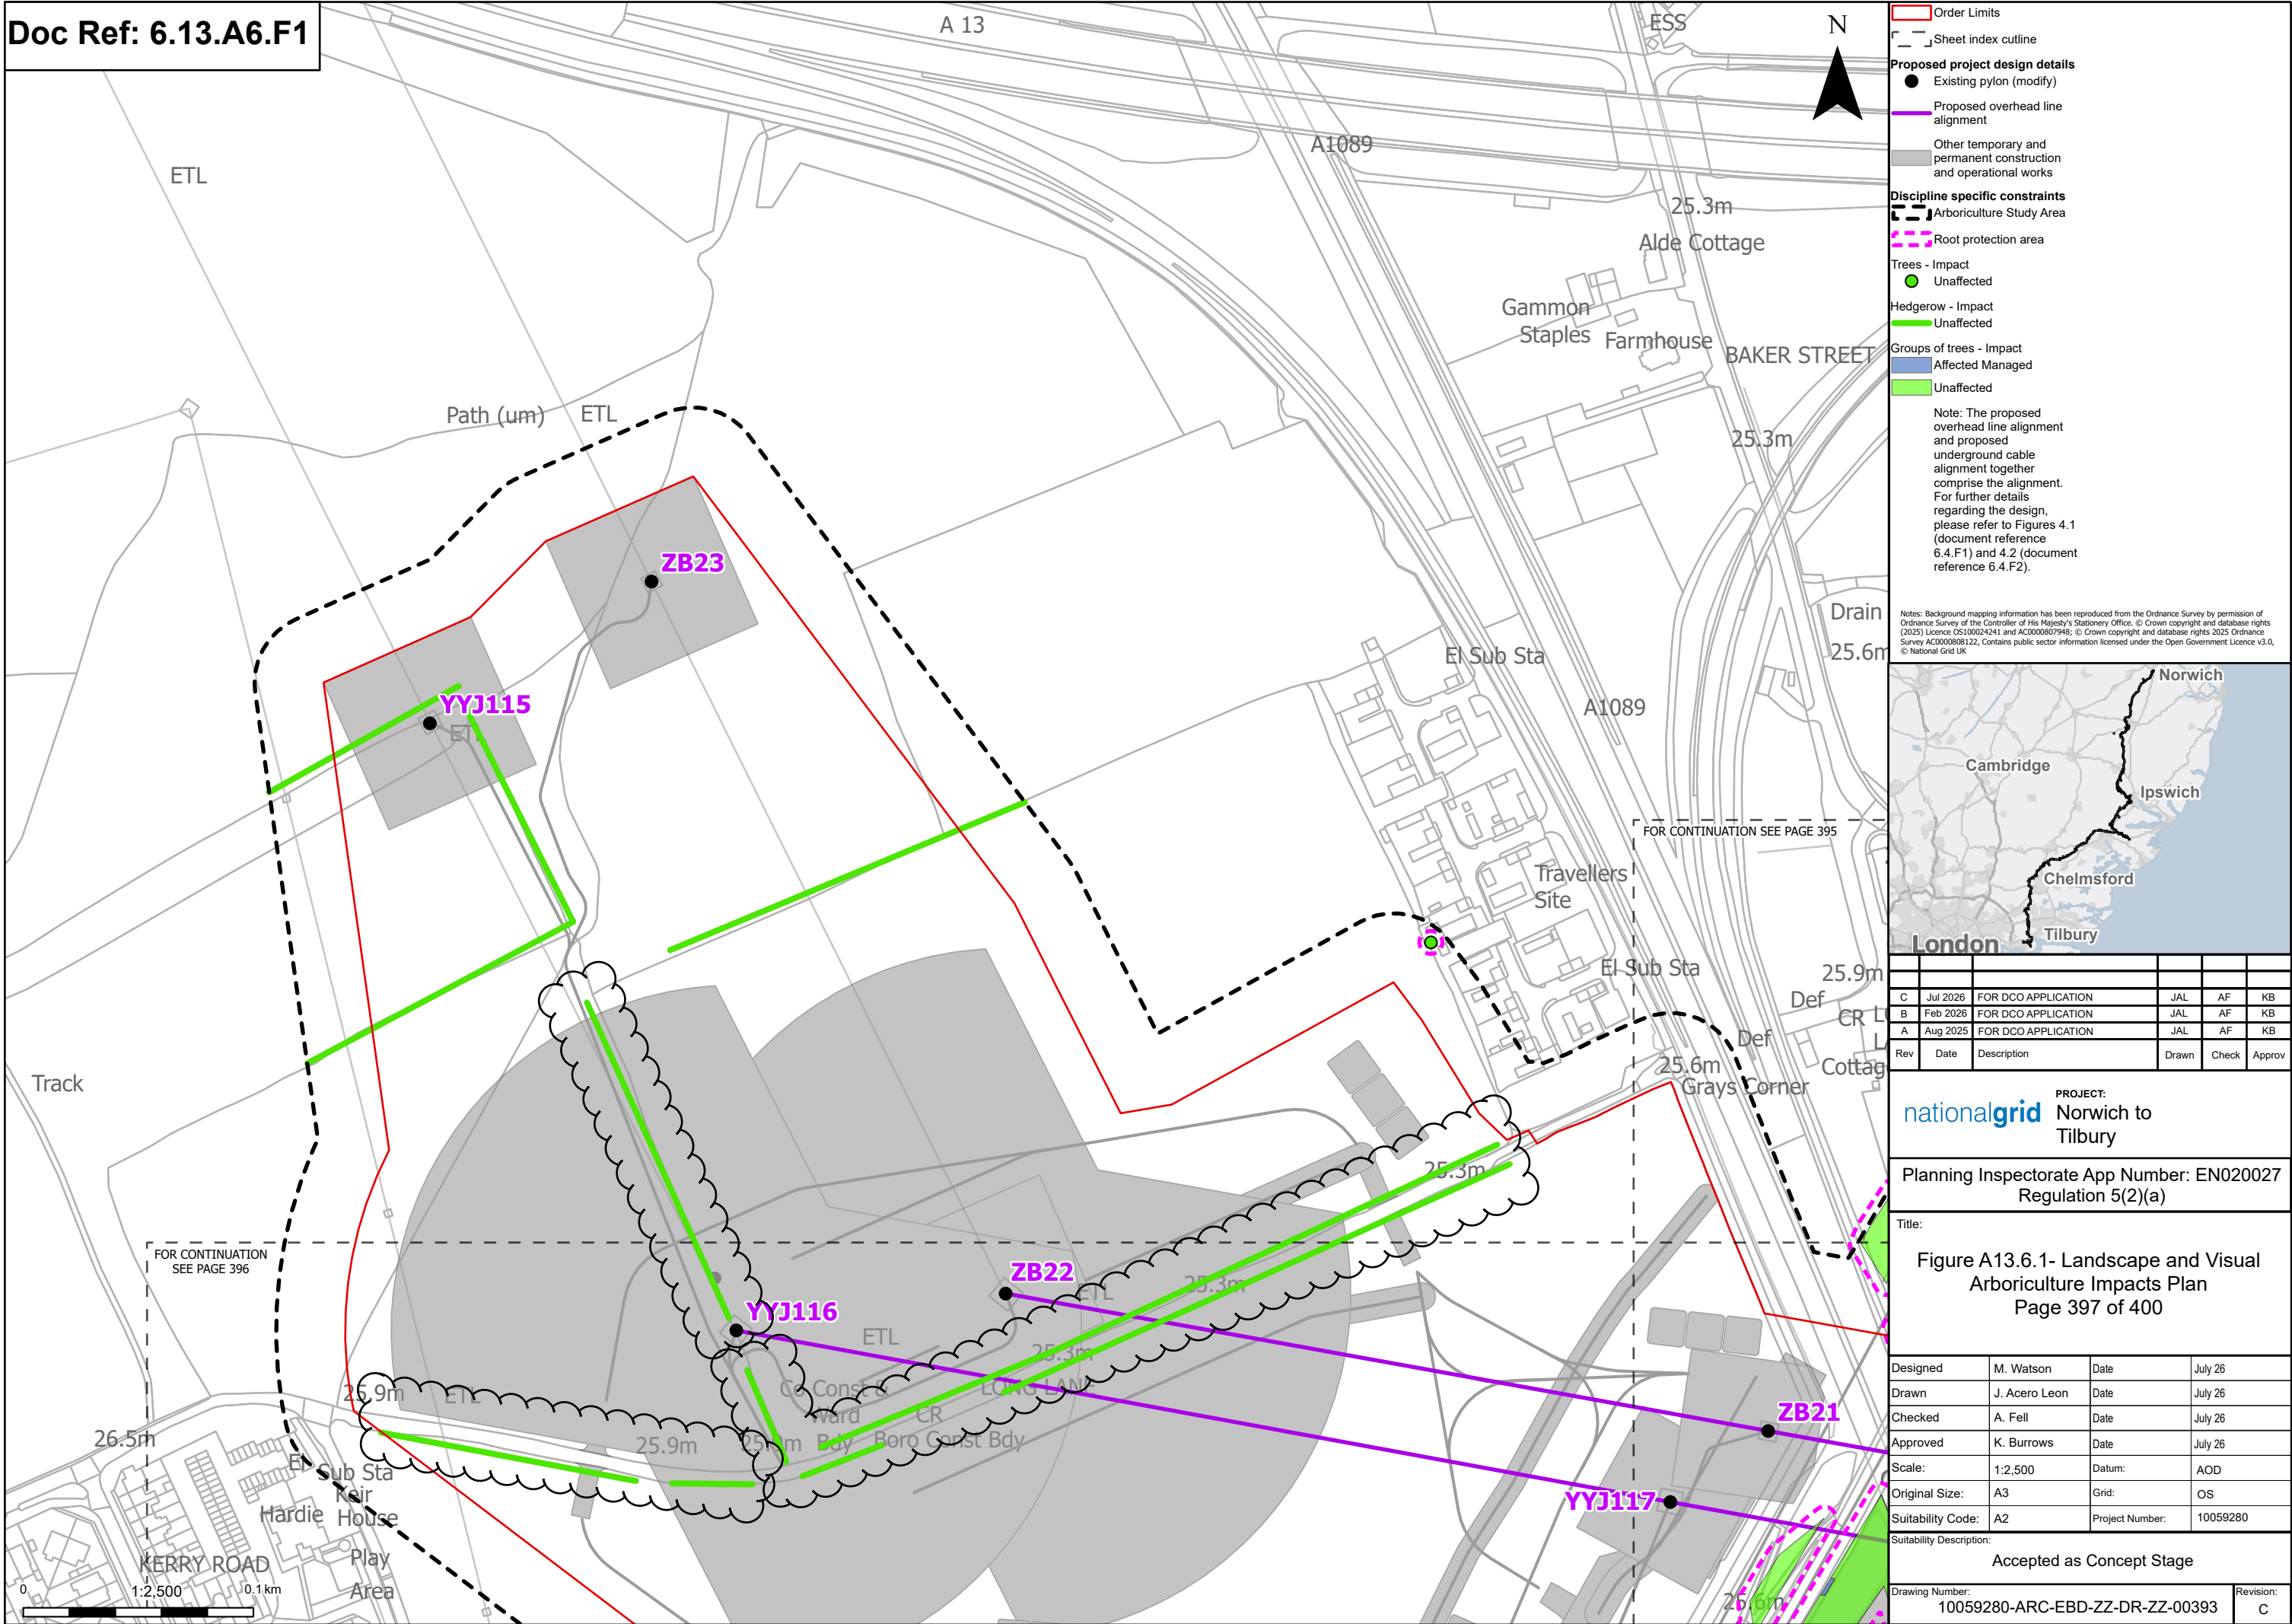

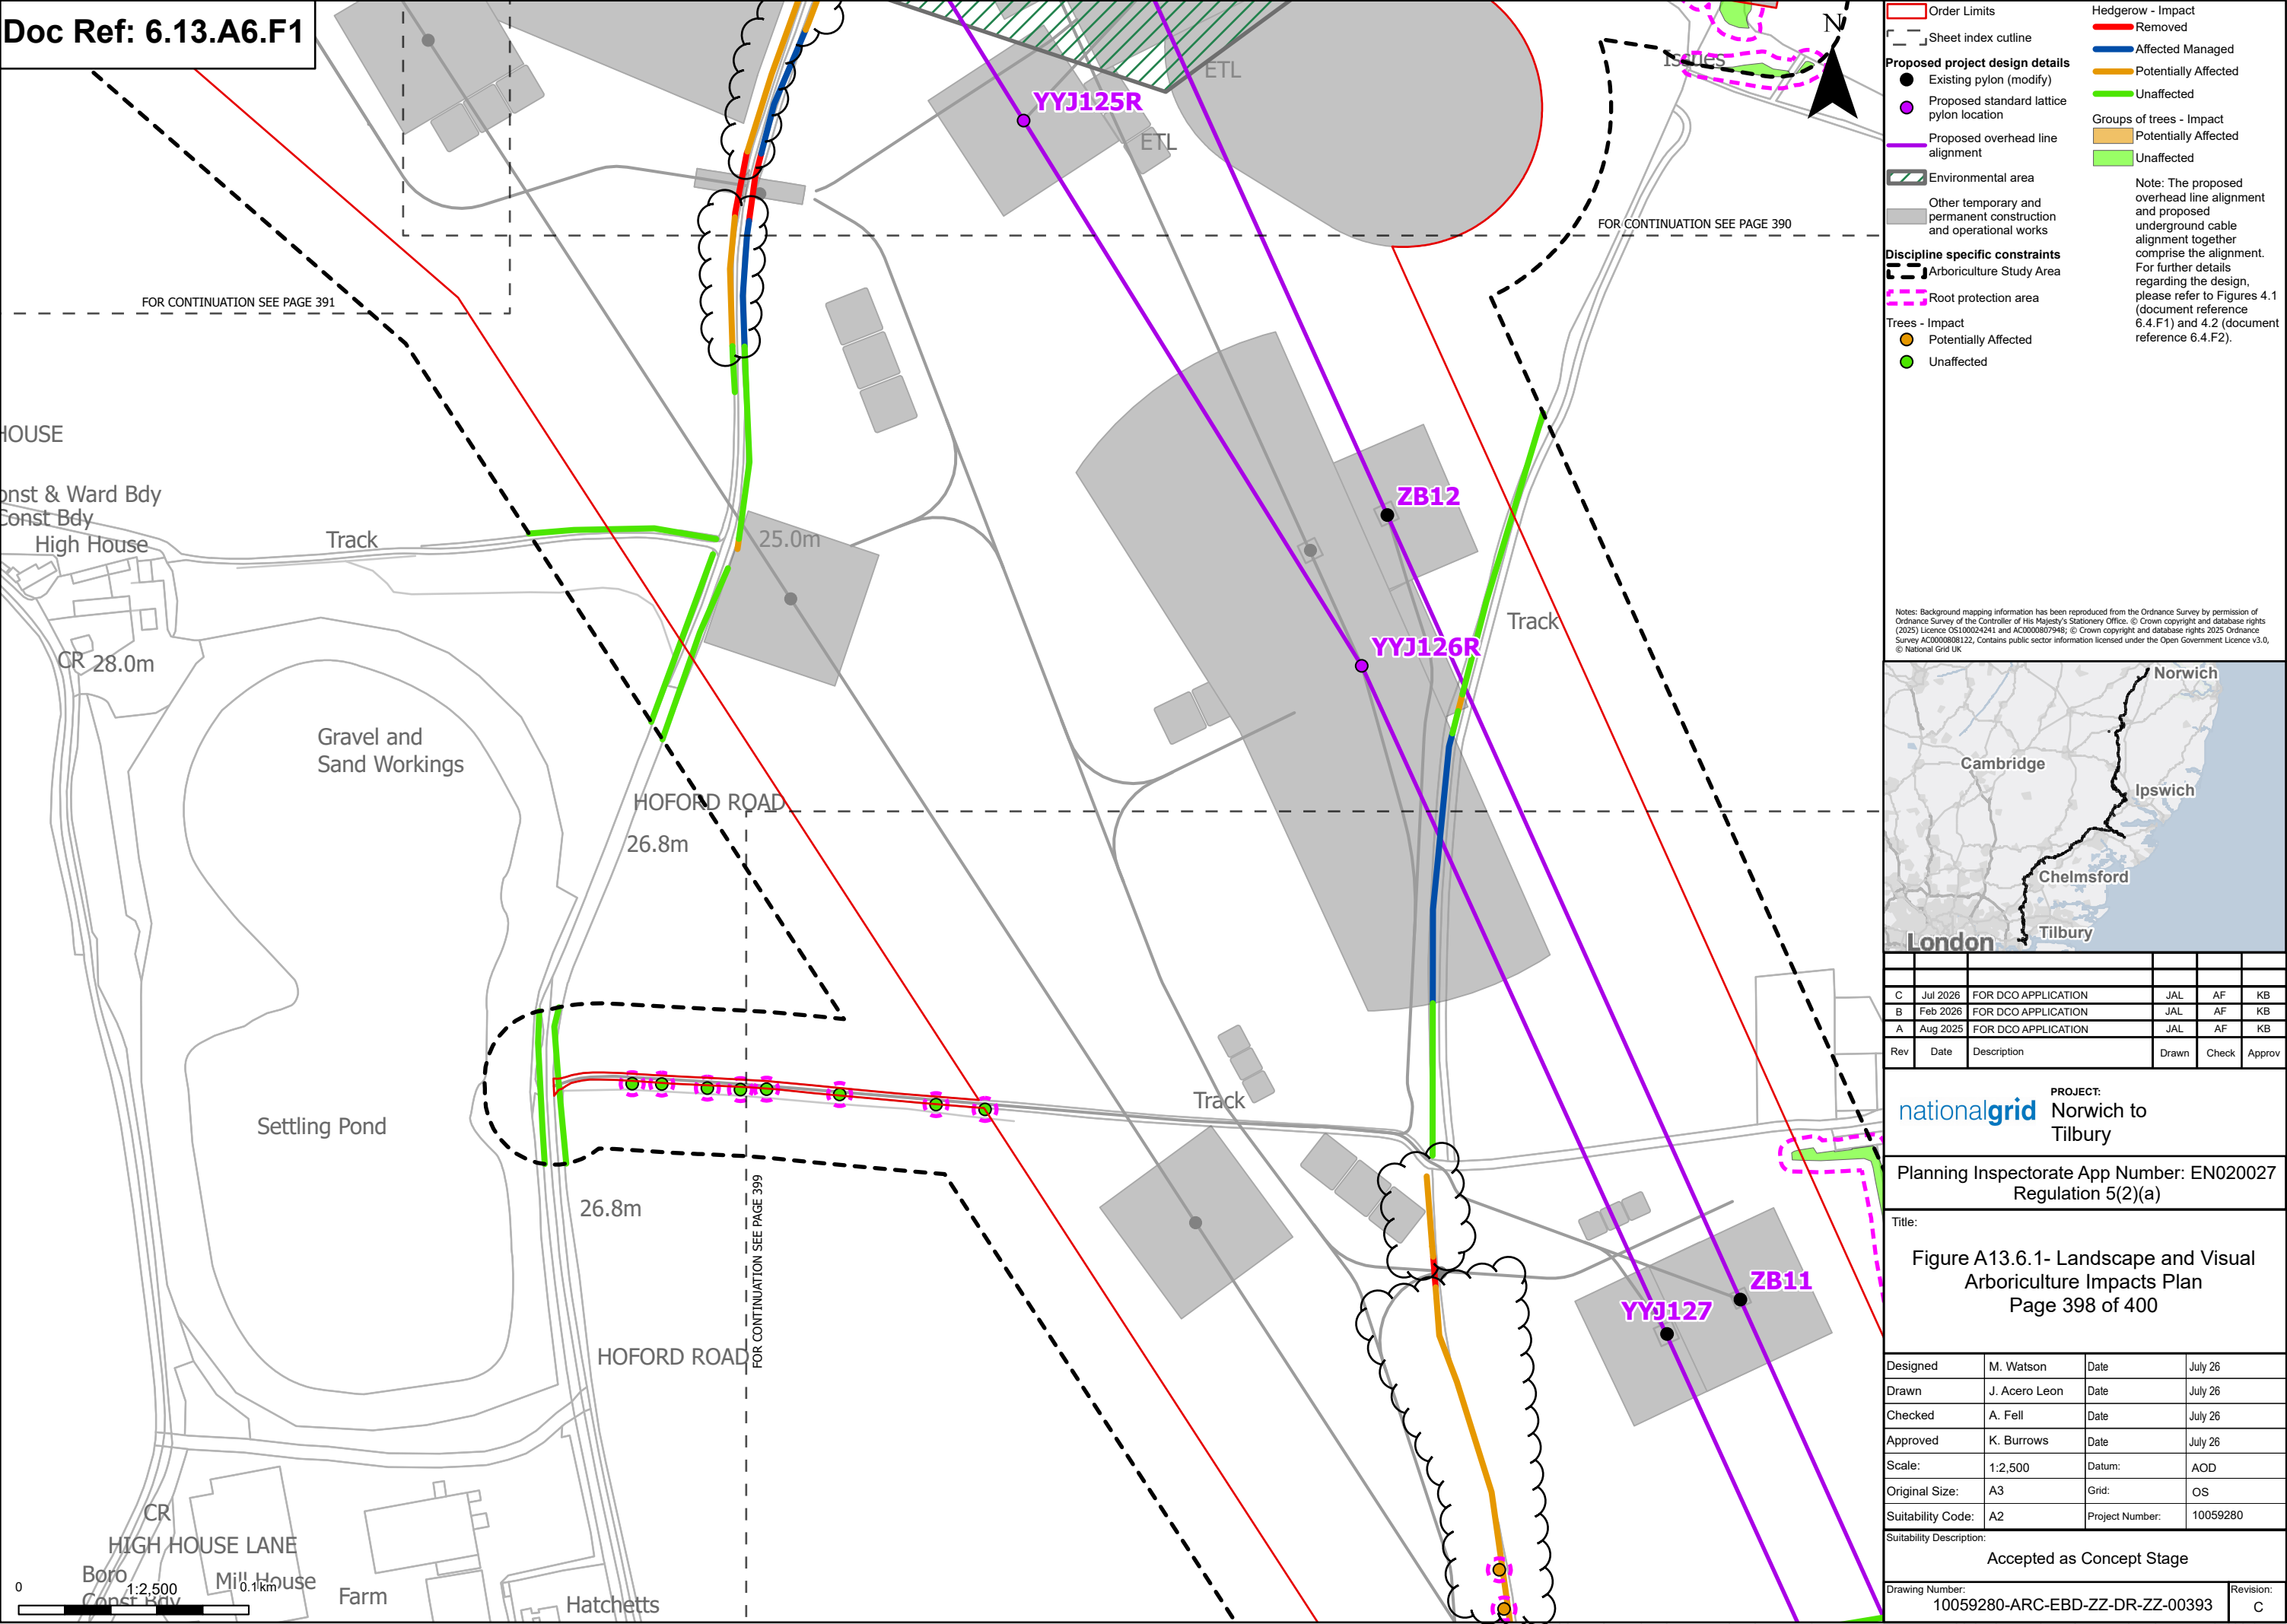

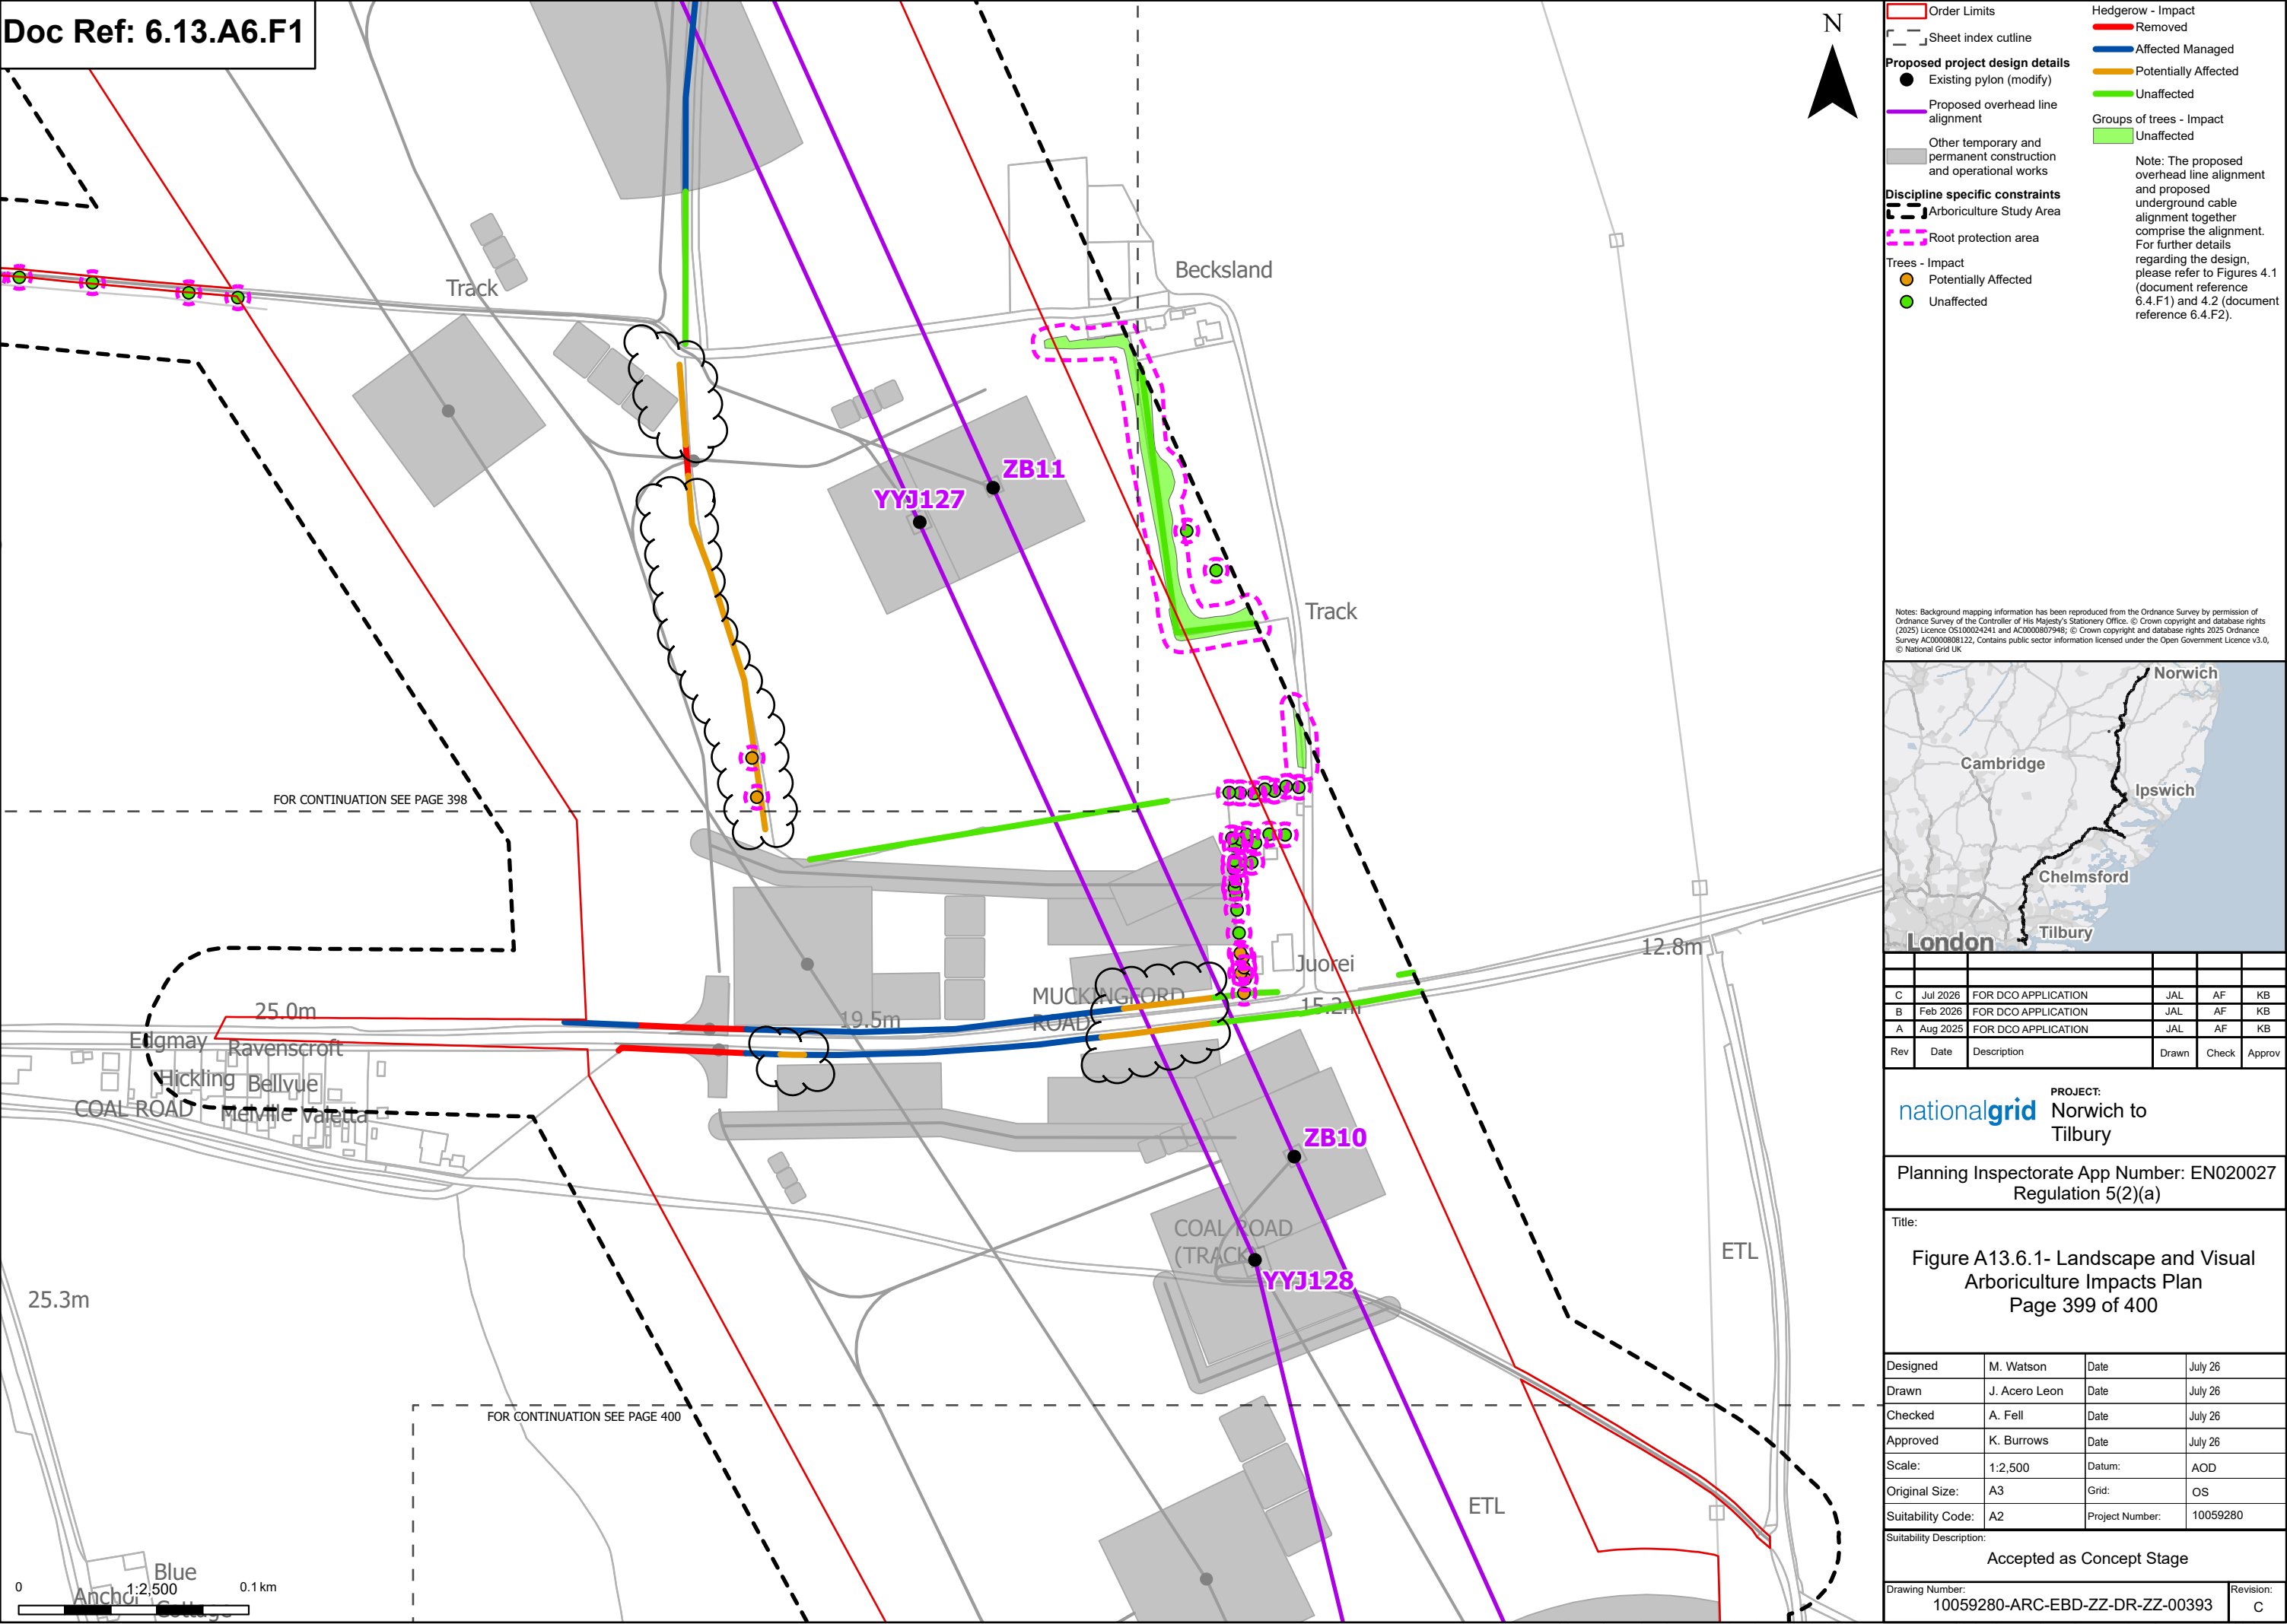

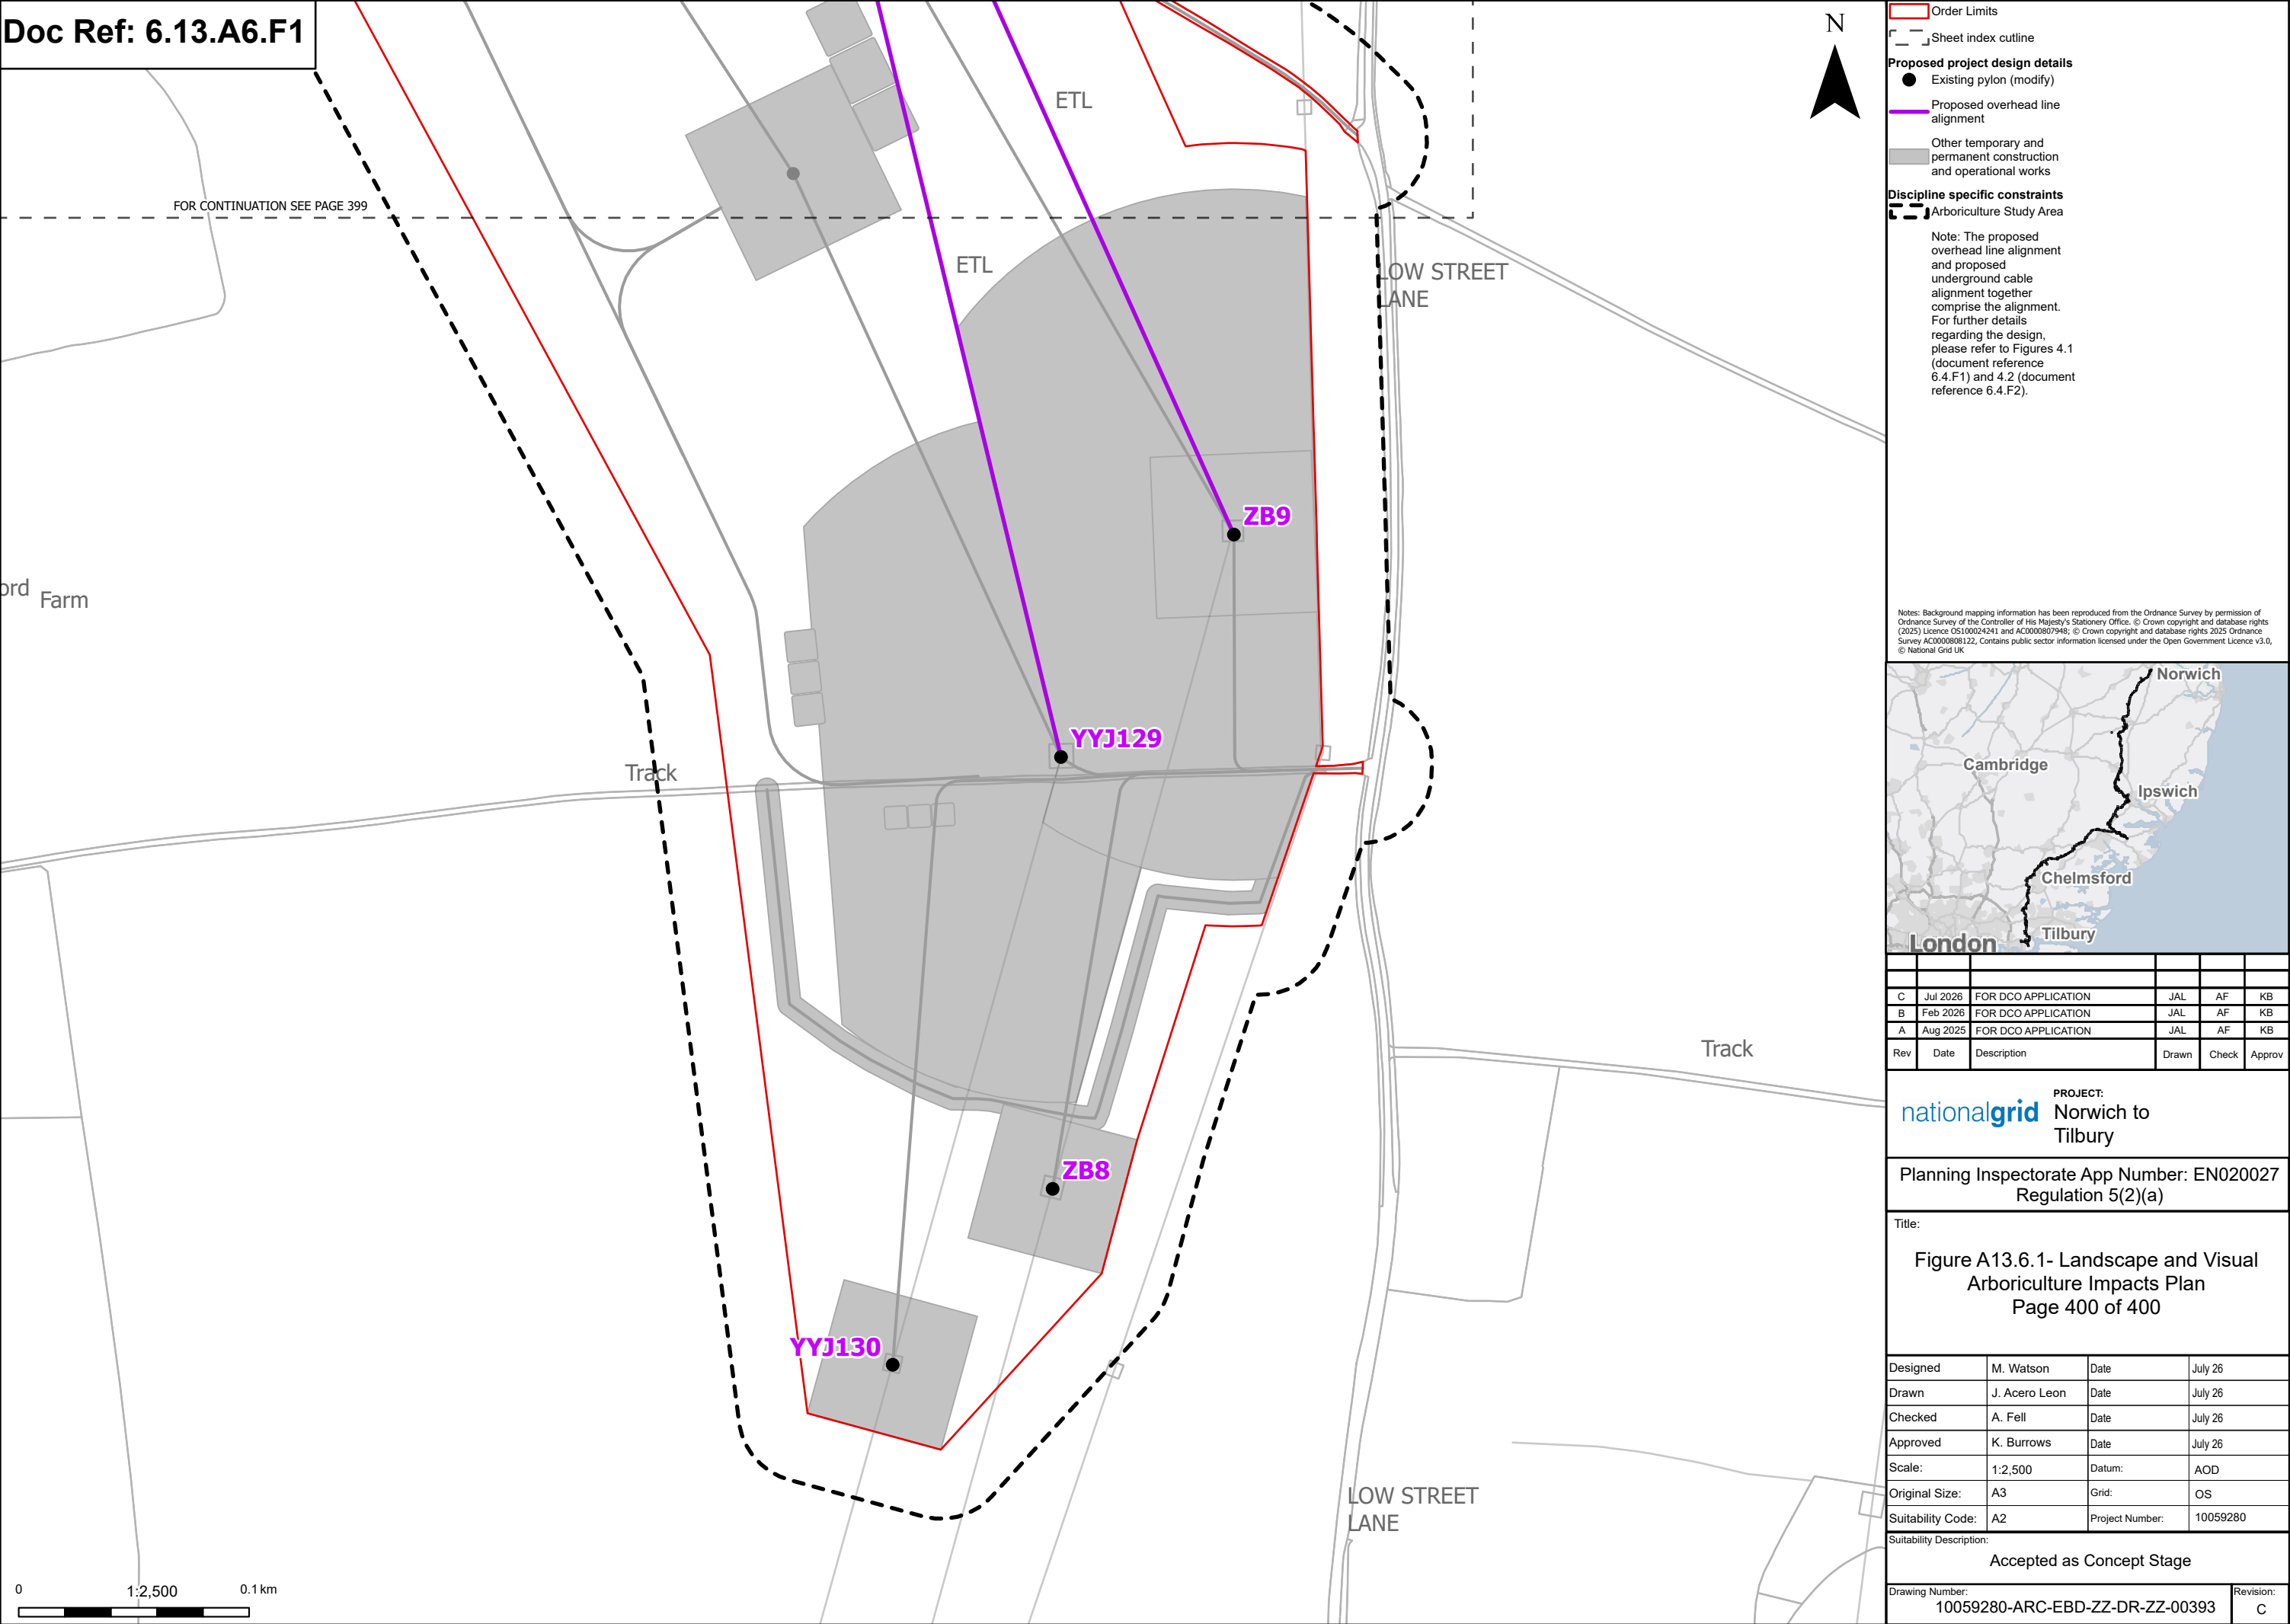

National Grid plc
National Grid House,
Warwick Technology Park,
Gallows Hill, Warwick.
CV34 6DA United Kingdom

Registered in England and Wales
No. 4031152
nationalgrid.com