

AENC-ARC-ENV-REP-0063

Norwich to Tilbury

Volume 6: Environmental Statement

Document: 6.13.F7 Environmental Statement Figure 13.7 - Visual
Receptors and Viewpoints


Final Issue D


July 2026

Planning Inspectorate Reference: EN020027

Infrastructure Planning (Applications: Prescribed Forms and Procedure)
Regulations 2009 Regulation 5(2)(a)

nationalgrid

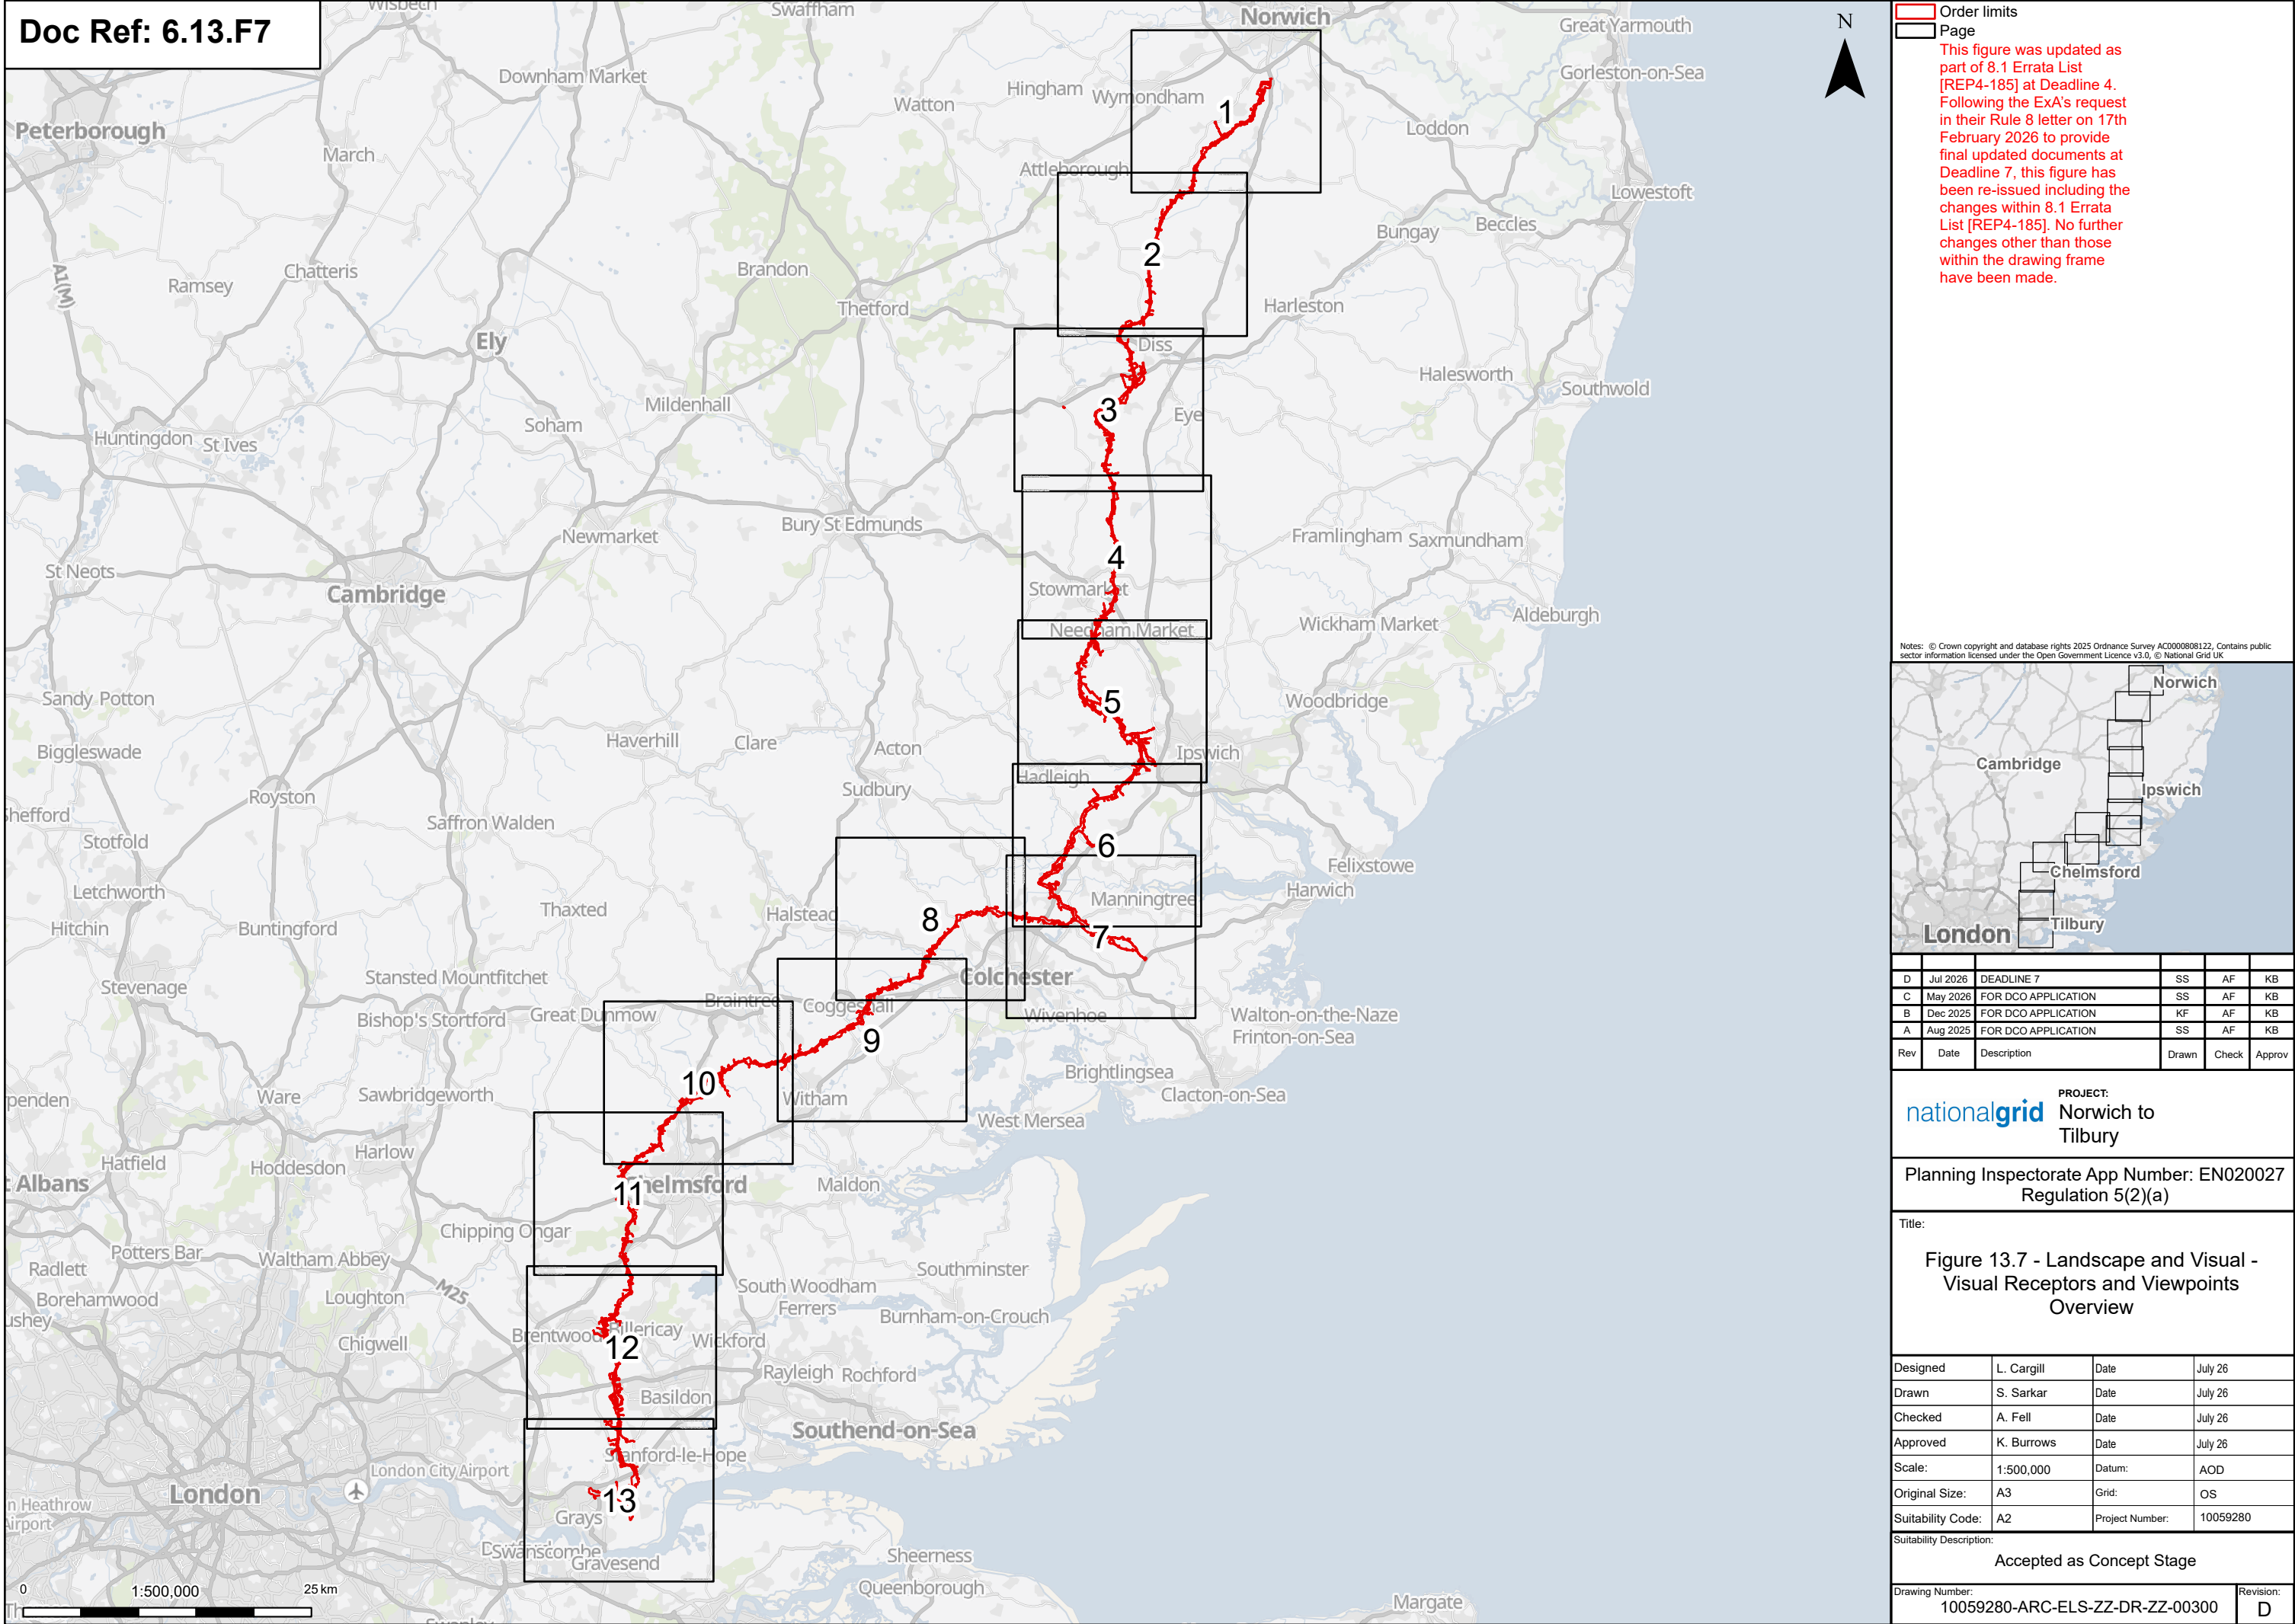

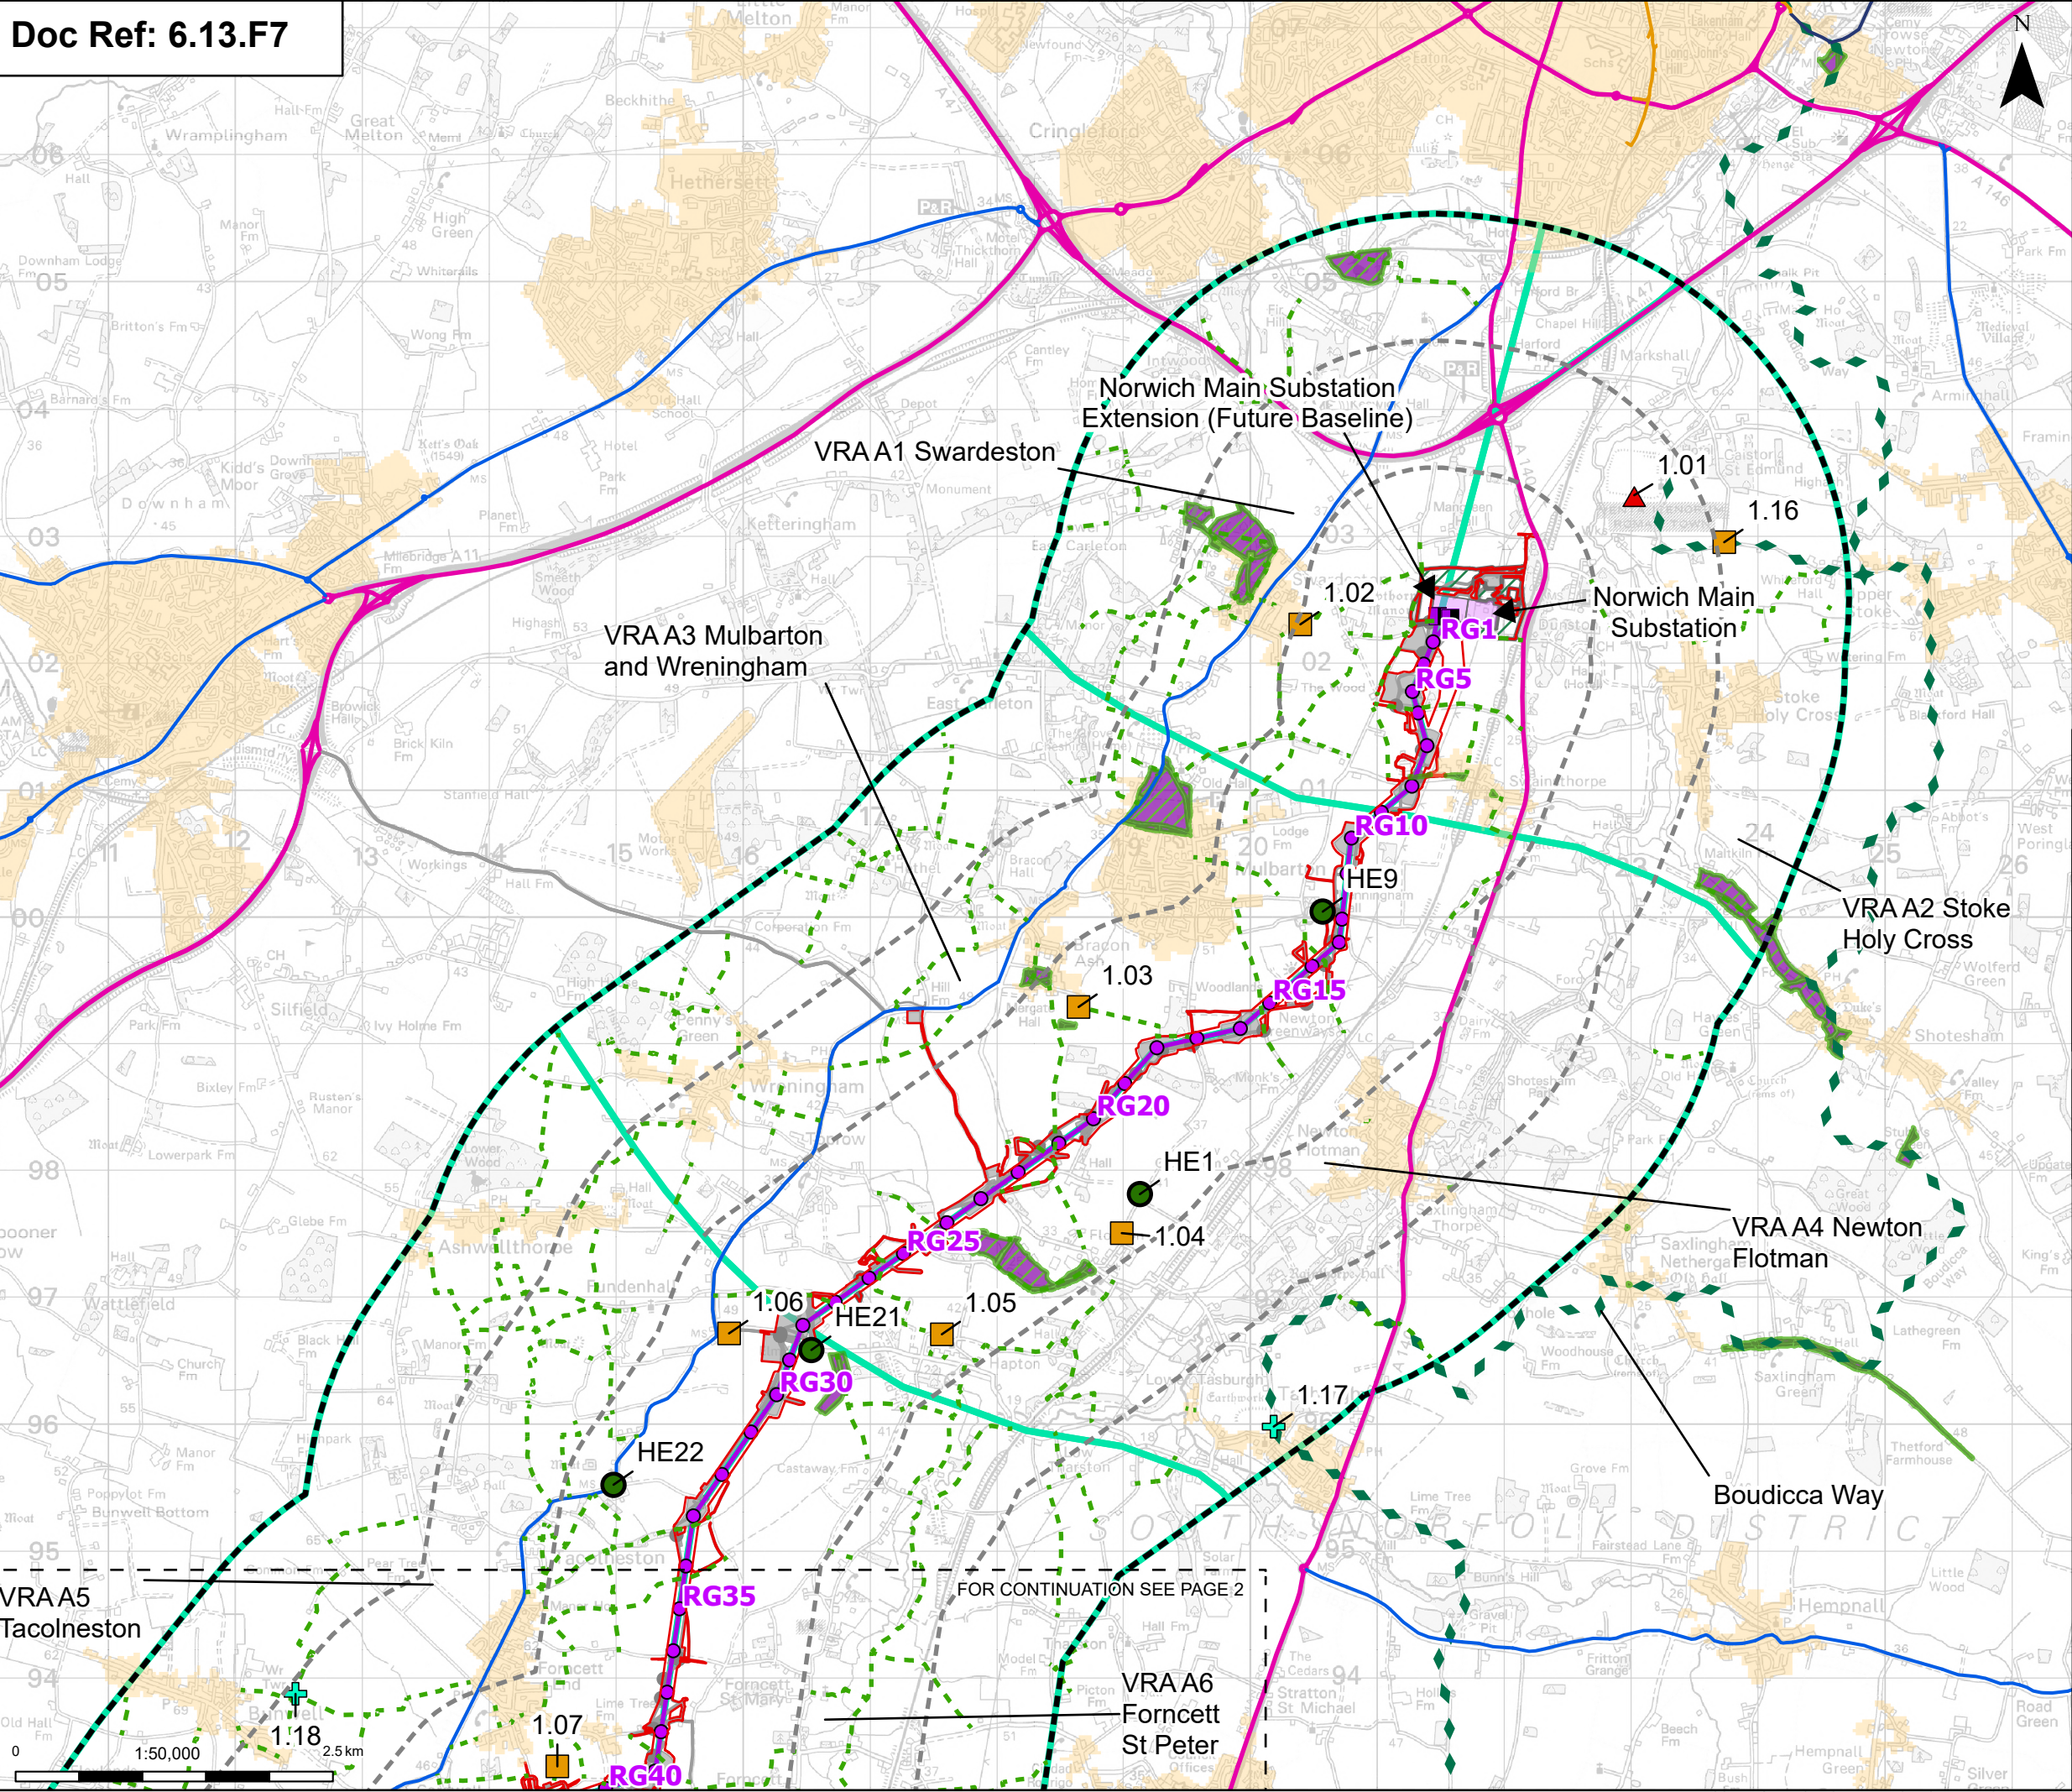

Order limits

Sheet index outline

Proposed project design details

Proposed full line tension gantry

Proposed standard lattice pylon location

Proposed overhead line alignment

Norwich Main Substation

Norwich Main Substation Extension (future baseline)

Environmental area

Environmental mitigation

Other temporary and permanent construction and operational works

Discipline specific constraints

1 km buffer

2 km buffer

LVIA Study Area

Viewpoints

ES landscape and visual viewpoint (baseline photo only)

ES landscape and visual viewpoint (photomontage)

ES landscape and visual viewpoint (wires only)

Additional historic environment viewpoints

Public rights of way within 3 km Study Area

Long distance path

Roads

A Roads

B Roads

National cycle networks

Traffic free national cycle networks

On road national cycle networks

Visual Receptor Area

Countryside and rights of way (CRoW) conclusive registered common land

Open access land

Built up areas (Source: Office for National Statistics)

Note: The proposed overhead line alignment and proposed underground cable alignment together comprise the alignment. For further details regarding the design, please refer to Figures 4.1 (document reference 6.4.F1) and 4.2 (document reference 6.4.F2).

This figure was updated as part of 8.1 Errata List [REP4-185] at Deadline 4. Following the Exa's request in their Rule 8 letter on 17th February 2026 to provide final updated documents at Deadline 7, this figure has been re-issued including the changes within 8.1 Errata List [REP4-185]. No further changes other than those within the drawing frame have been made.

Notes: © Crown copyright and database rights 2025 Ordnance Survey AC0000808122, Contains public sector information licensed under the Open Government Licence v3.0, © National Grid UK

D	Jul 2026	DEADLINE 7	SS	AF	KB
C	May 2026	FOR DCO APPLICATION	SS	AF	KB
B	Dec 2025	FOR DCO APPLICATION	KF	AF	KB
A	Aug 2025	FOR DCO APPLICATION	SS	AF	KB
Rev	Date	Description	Drawn	Check	Approv

PROJECT:
nationalgrid Norwich to Tilbury

Planning Inspectorate App Number: EN020027
Regulation 5(2)(a)


Title:
Figure 13.7 - Landscape and Visual - Visual Receptors and Viewpoints
Page 1 of 13

Designed	L. Cargill	Date	July 26
Drawn	S. Sarkar	Date	July 26
Checked	A. Fell	Date	July 26
Approved	K. Burrows	Date	July 26
Scale:	1:50,000	Datum:	AOD
Original Size:	A3	Grid:	OS
Suitability Code:	A2	Project Number:	10059280

Suitability Description:
Accepted as Concept Stage

Drawing Number: 10059280-ARC-ELS-ZZ-DR-ZZ-00300	Revision: D
--	----------------

Print Date: 07-14-26 23:56:30 COPYRIGHT: NOT TO BE REPRODUCED WITHOUT THE WRITTEN PERMISSION OF NATIONAL GRID ELECTRICITY TRANSMISSION PLC

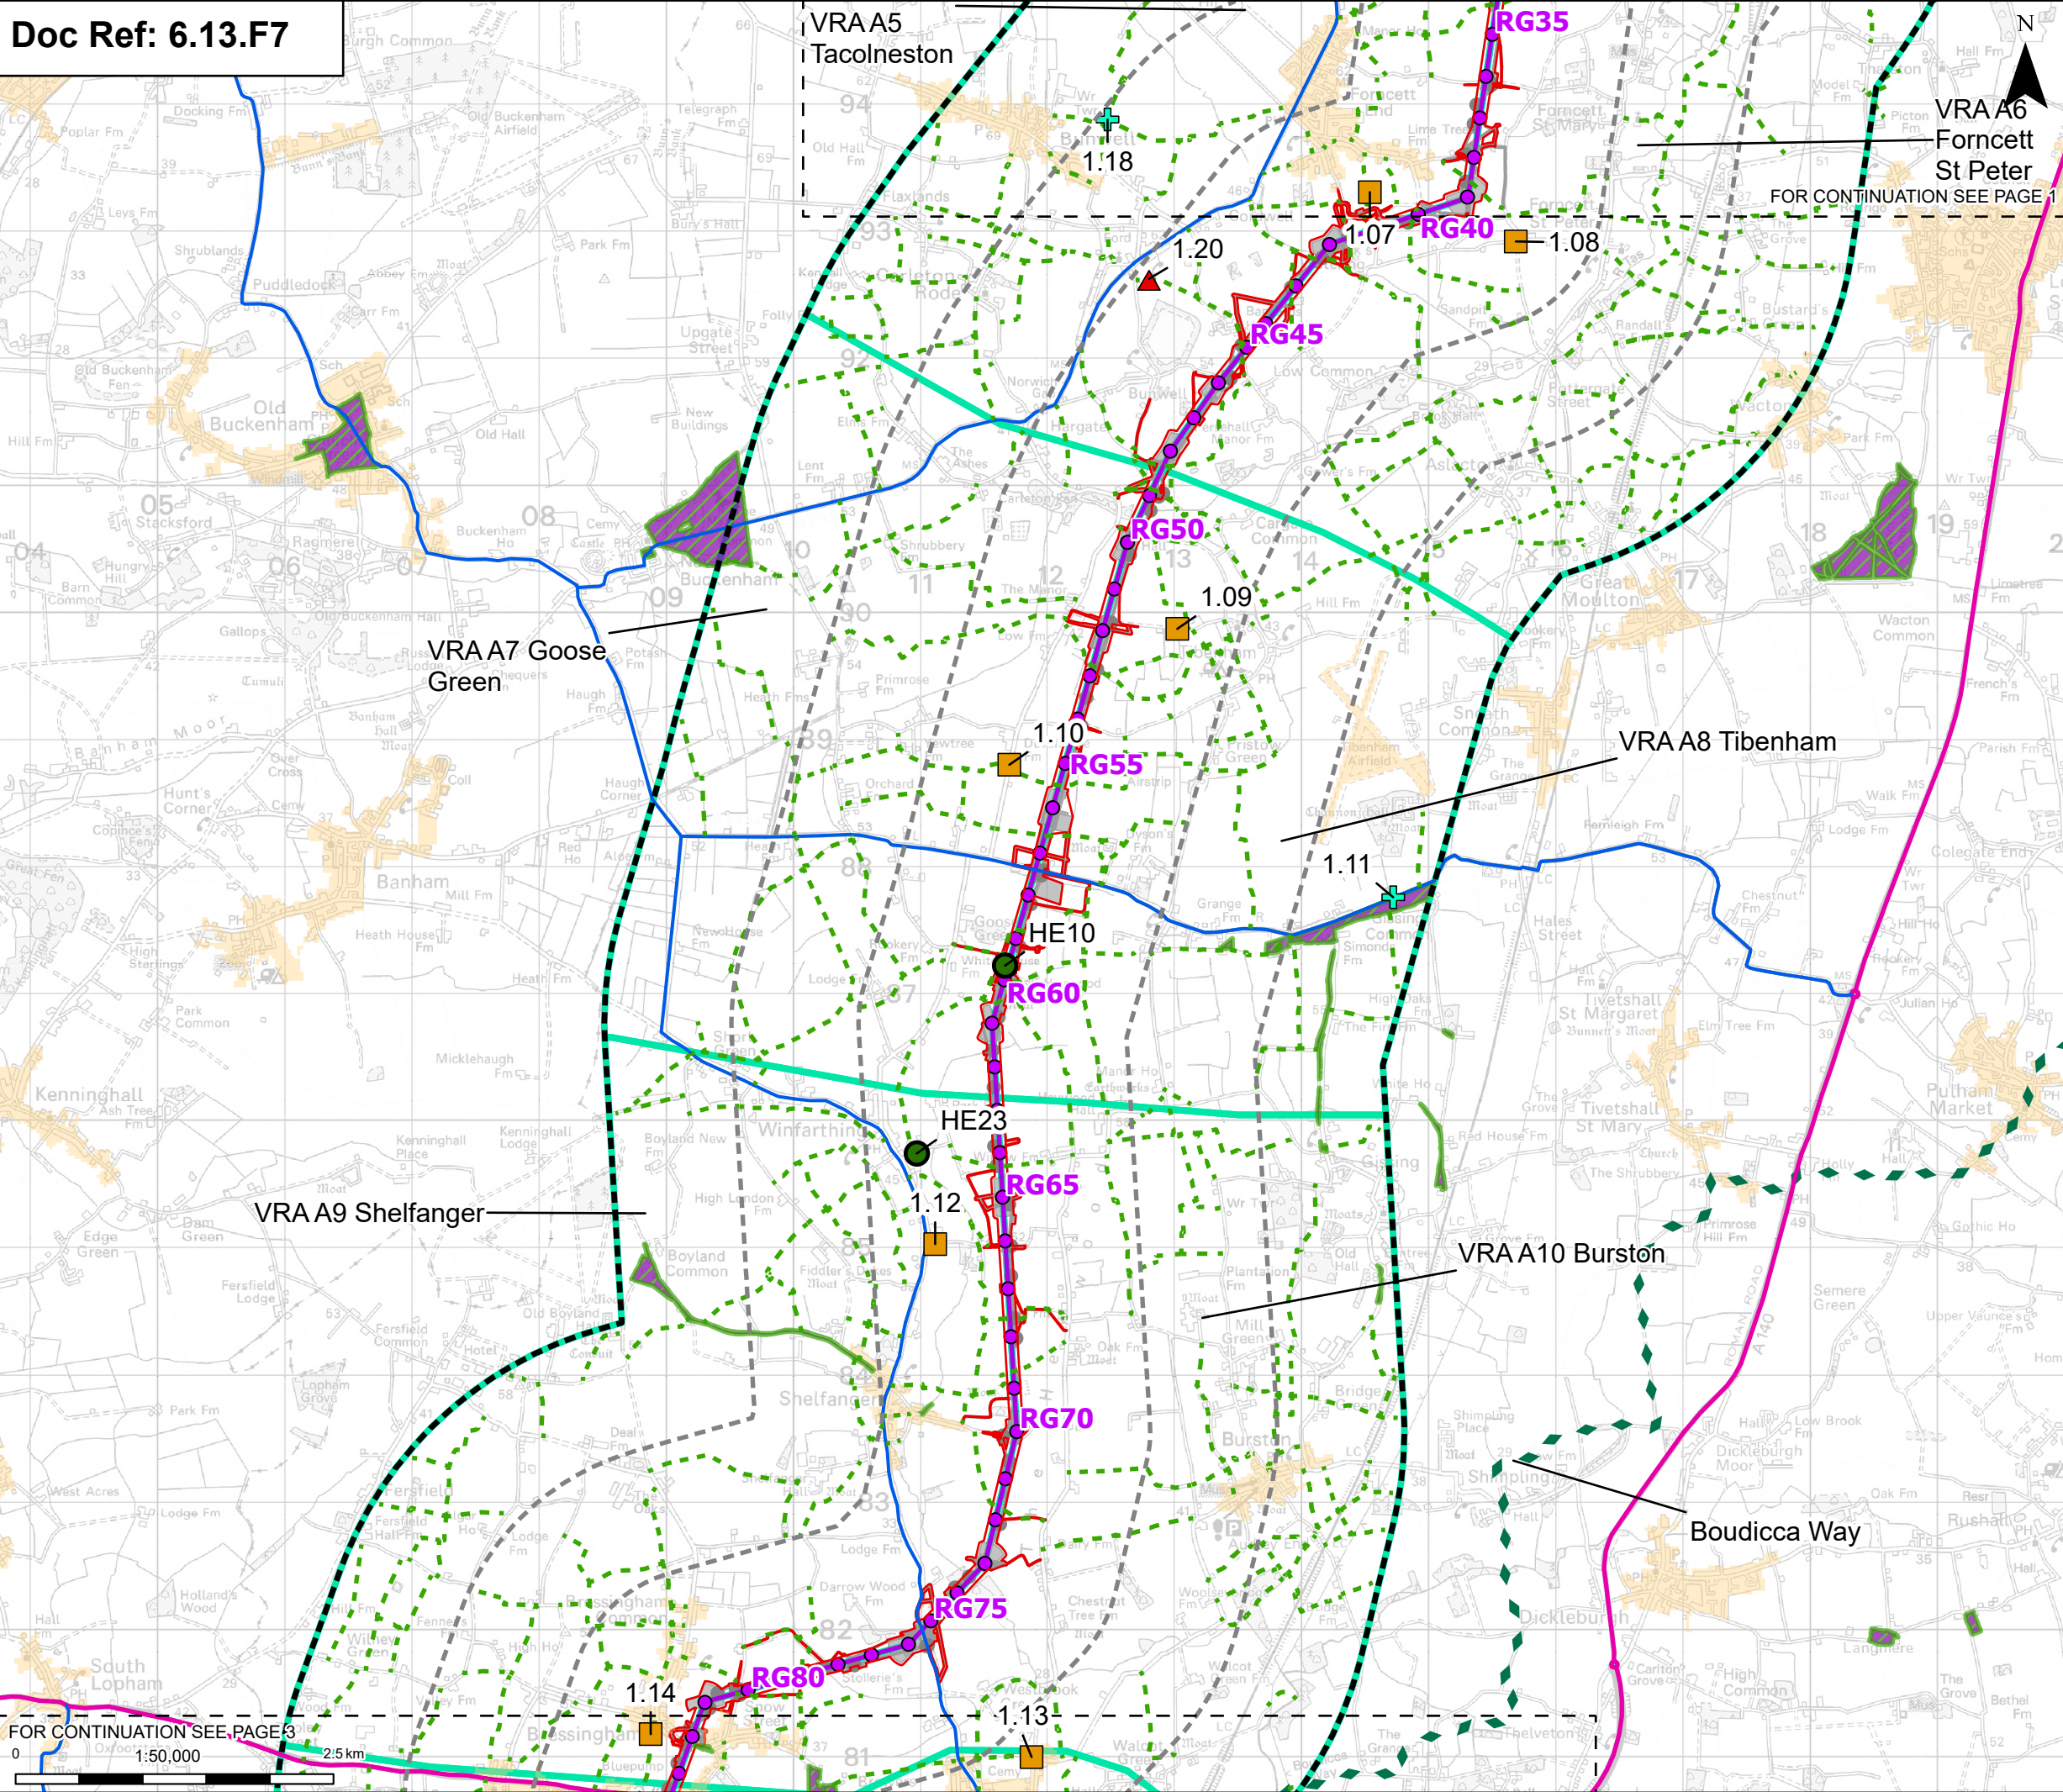

Order limits

Sheet index outline

Proposed project design details

Proposed standard lattice

Proposed overhead line

Other temporary and permanent construction and operational works

Discipline specific constraints

1 km buffer

2 km buffer

LVIA Study Area

Viewpoints

ES landscape and visual viewpoint (baseline photo only)

ES landscape and visual viewpoint (photomontage)

ES landscape and visual viewpoint (wirelines only)

Additional historic environment viewpoints

Public rights of way within 3 km Study Area

Long distance path

Roads

A Roads

B Roads

Visual Receptor Area

Countryside and rights of way (CROW) conclusive registered common land

Open access land

Built up areas (Source: Office for National Statistics)

Note: The proposed overhead line alignment and proposed underground cable alignment together comprise the alignment. For further details regarding the design, please refer to Figures 4.1 (document reference 6.4.F1) and 4.2 (document reference 6.4.F2).

This figure was updated as part of 8.1 Errata List [REP4-185] at Deadline 4. Following the ExA's request in their Rule 8 letter on 17th February 2026 to provide final updated documents at Deadline 7, this figure has been re-issued including the changes within 8.1 Errata List [REP4-185]. No further changes other than those within the drawing frame have been made.

Notes: © Crown copyright and database rights 2025 Ordnance Survey ACD000808122, Contains public sector information licensed under the Open Government Licence v3.0, © National Grid UK

Norwich

Cambridge

Ipswich

Chelmsford

Tilbury

London

D	Jul 2026	DEADLINE 7	SS	AF	KB
C	May 2026	FOR DCO APPLICATION	SS	AF	KB
B	Dec 2025	FOR DCO APPLICATION	KF	AF	KB
A	Aug 2025	FOR DCO APPLICATION	SS	AF	KB
Rev	Date	Description	Drawn	Check	Approv

PROJECT:

nationalgrid

Norwich to Tilbury

Planning Inspectorate App Number: EN020027

Regulation 5(2)(a)


Title:


Figure 13.7 - Landscape and Visual - Visual Receptors and Viewpoints


Page 2 of 13


Designed	L. Cargill	Date	July 26
Drawn	S. Sarkar	Date	July 26
Checked	A. Fell	Date	July 26
Approved	K. Burrows	Date	July 26
Scale:	1:50,000	Datum:	AOD
Original Size:	A3	Grid:	OS
Suitability Code:	A2	Project Number:	10059280
Suitability Description:			
Accepted as Concept Stage			
Drawing Number: 10059280-ARC-ELS-ZZ-DR-ZZ-00300			Revision: D


Print Date: 07-14-26 23:56:42 COPYRIGHT: NOT TO BE REPRODUCED WITHOUT THE WRITTEN PERMISSION OF NATIONAL GRID ELECTRICITY TRANSMISSION PLC

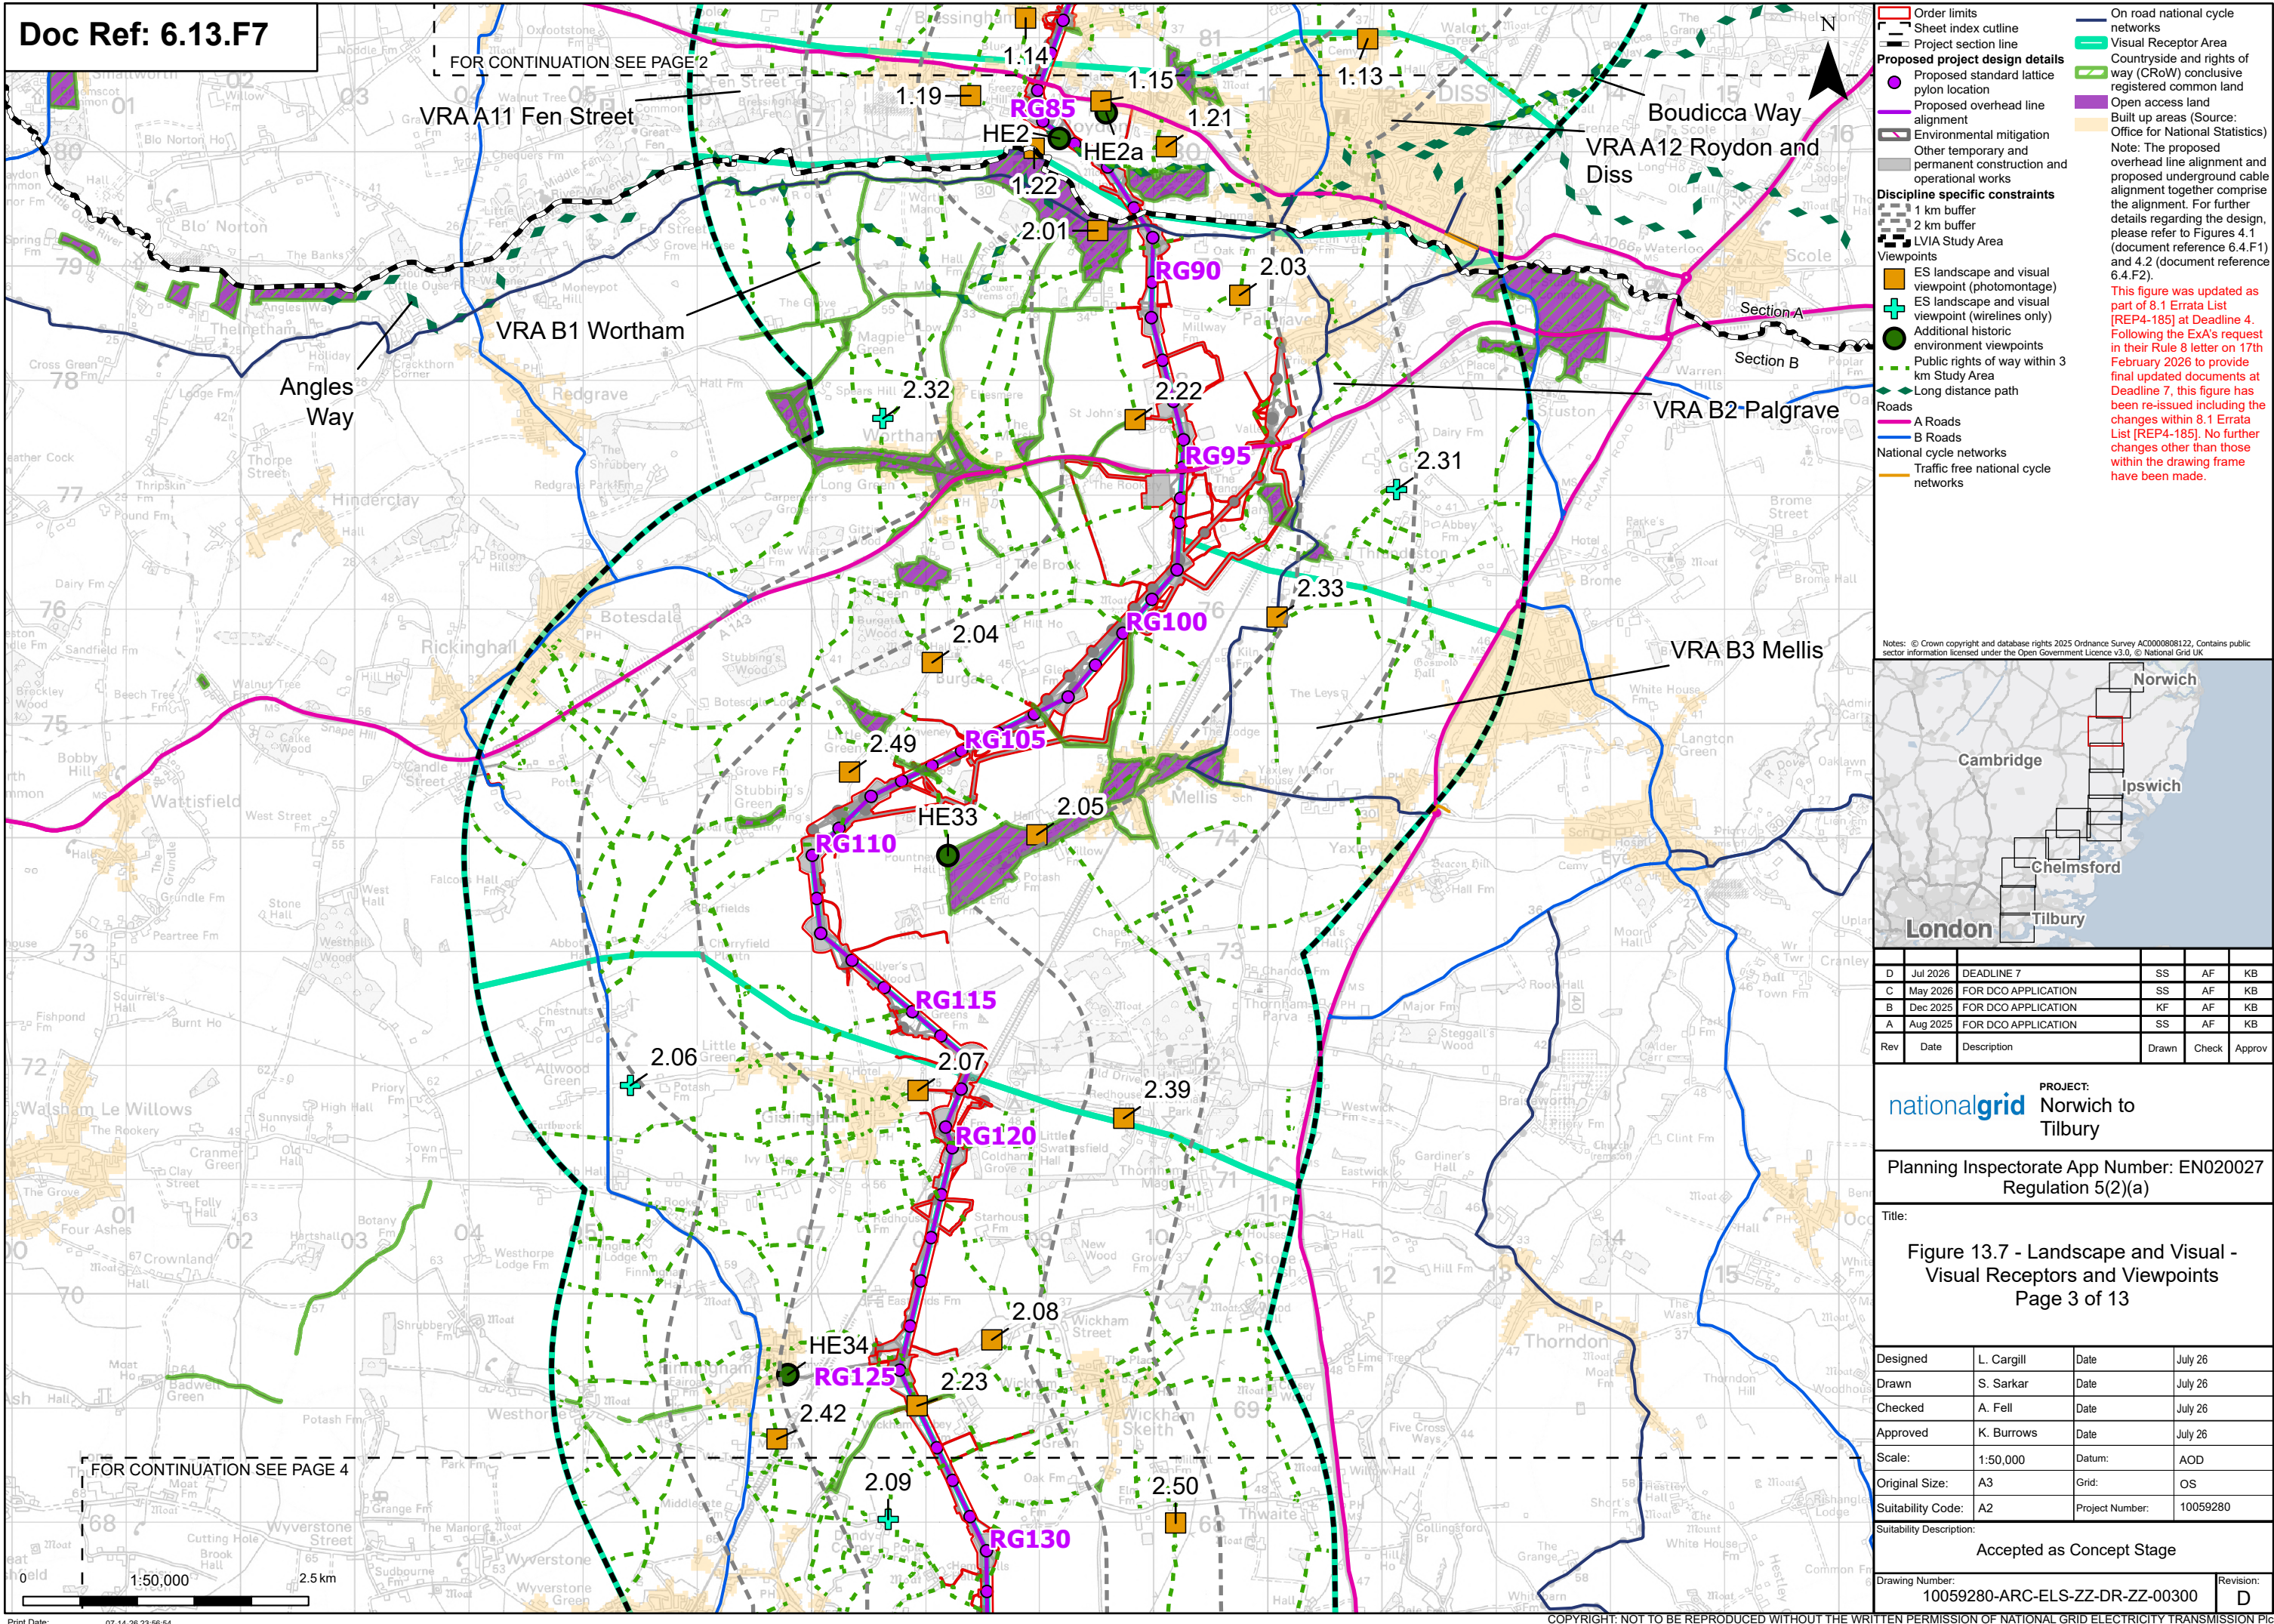


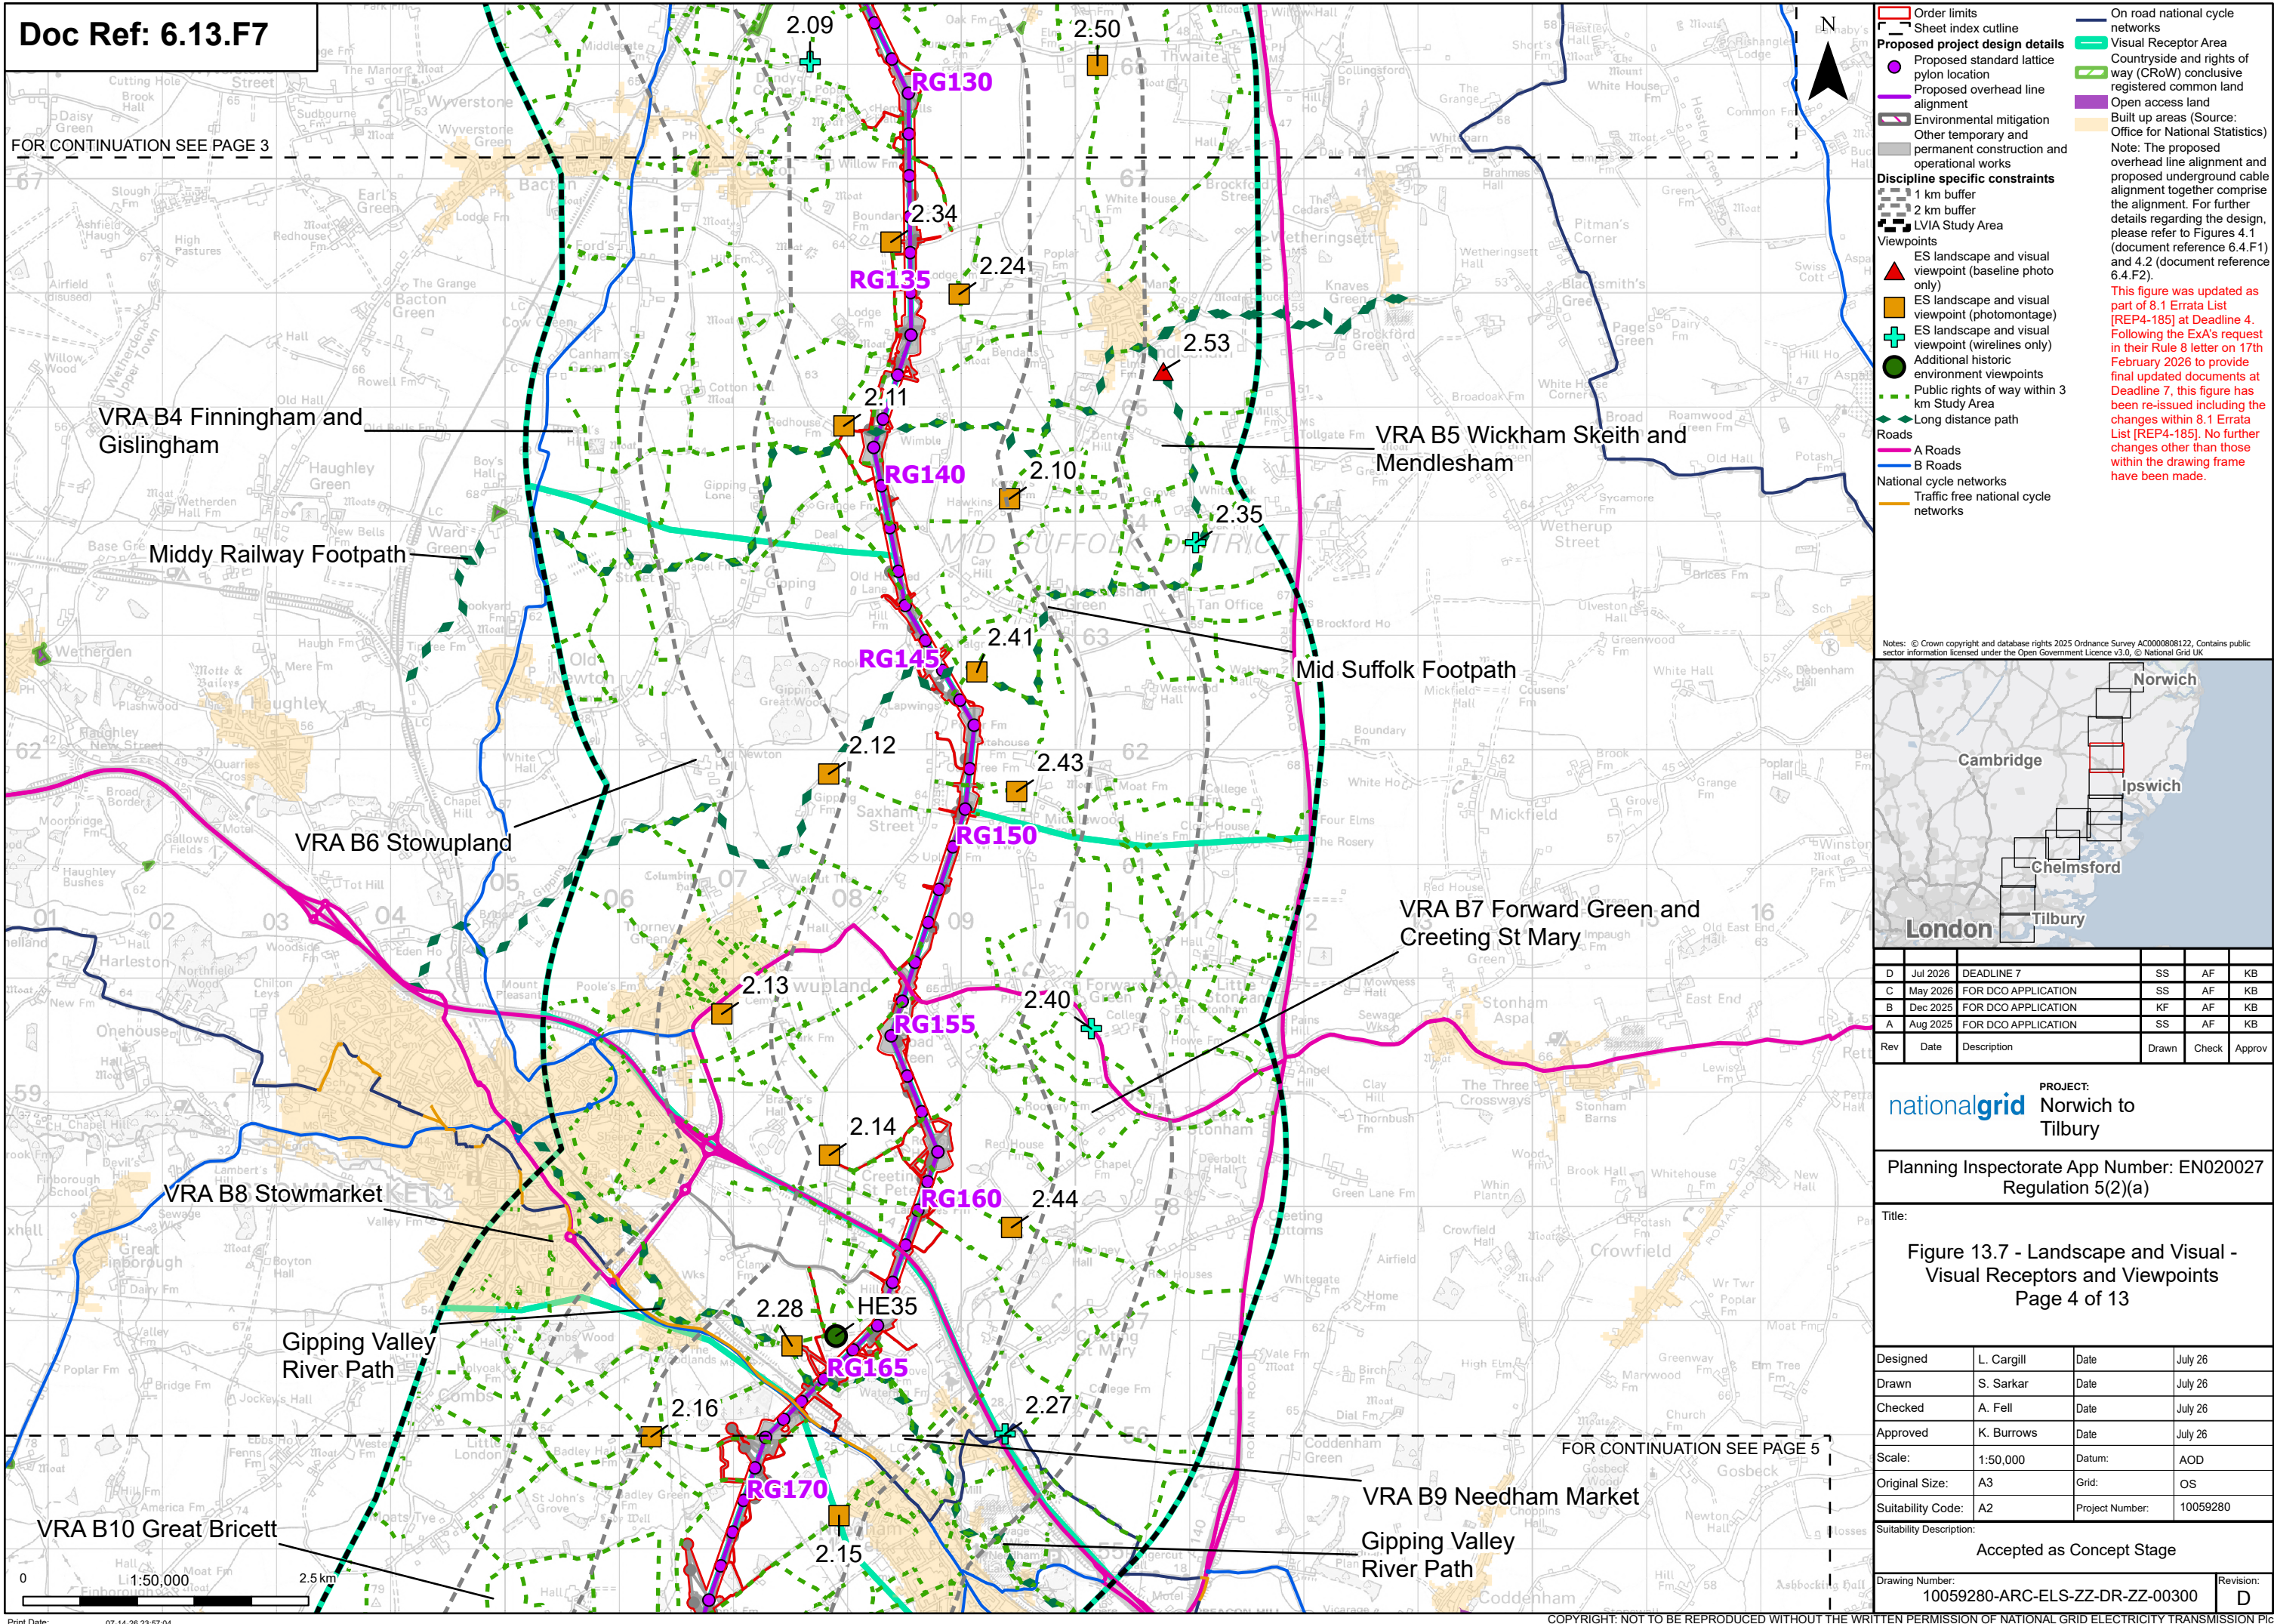

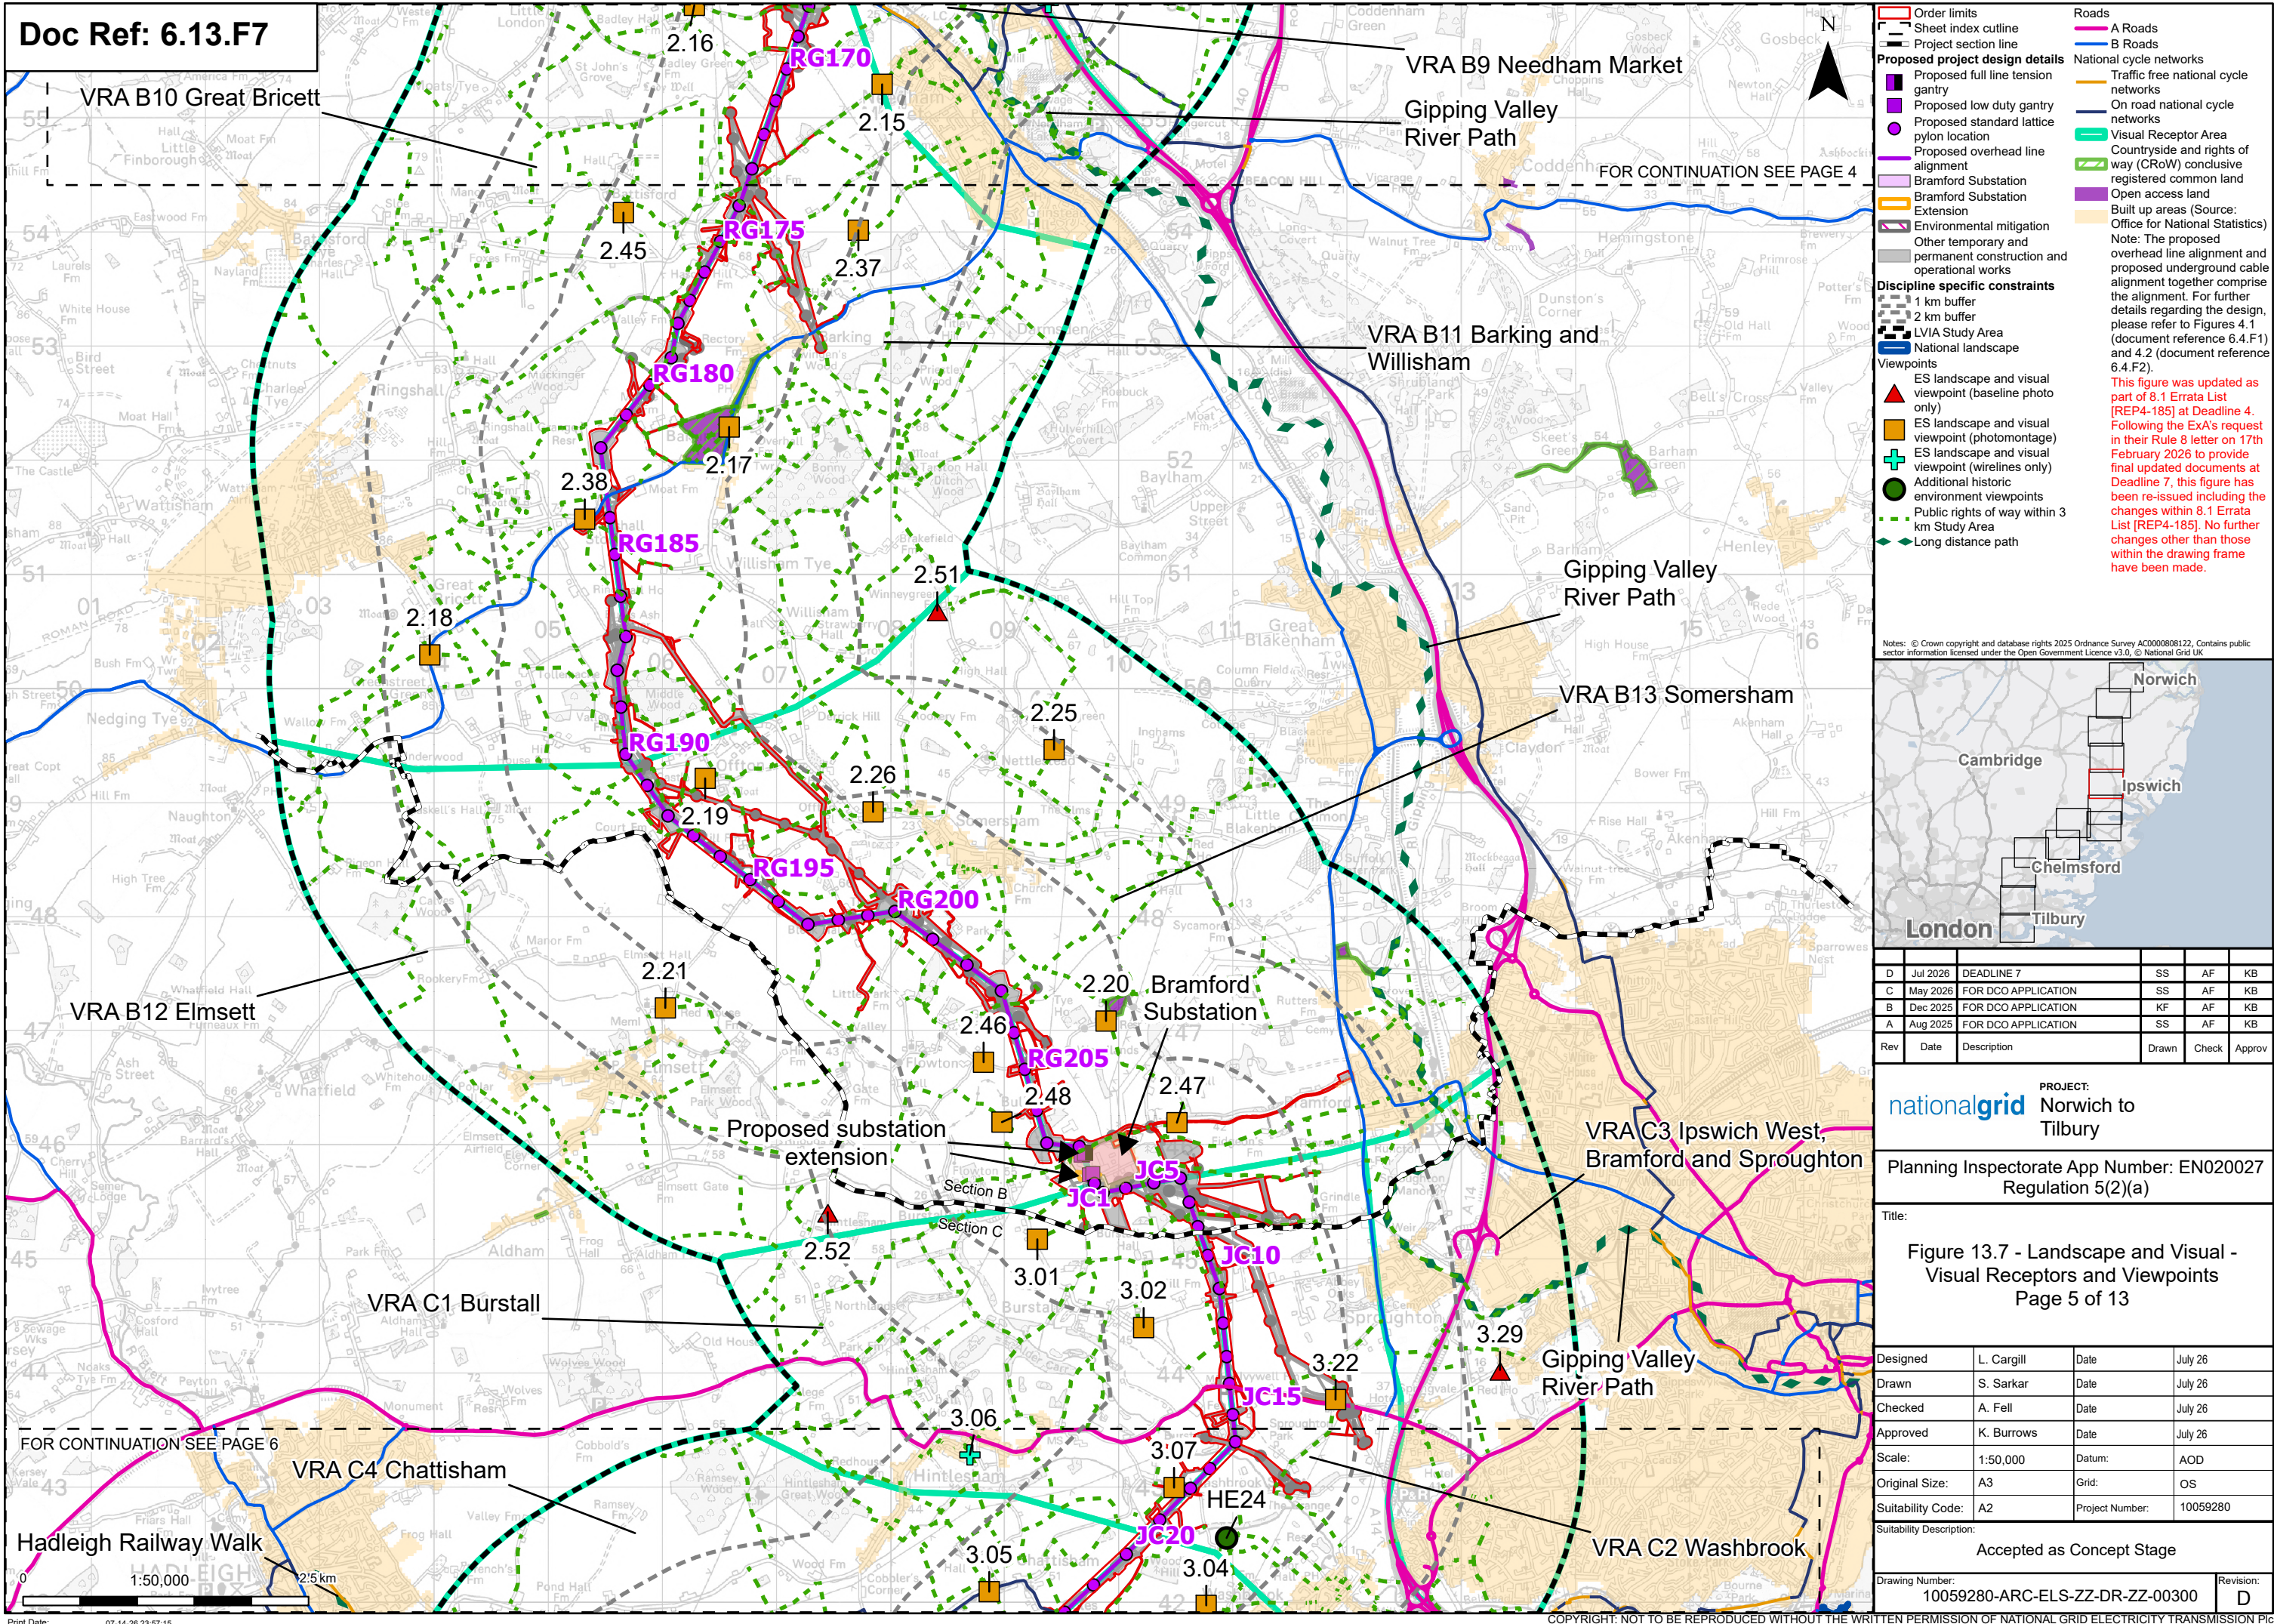

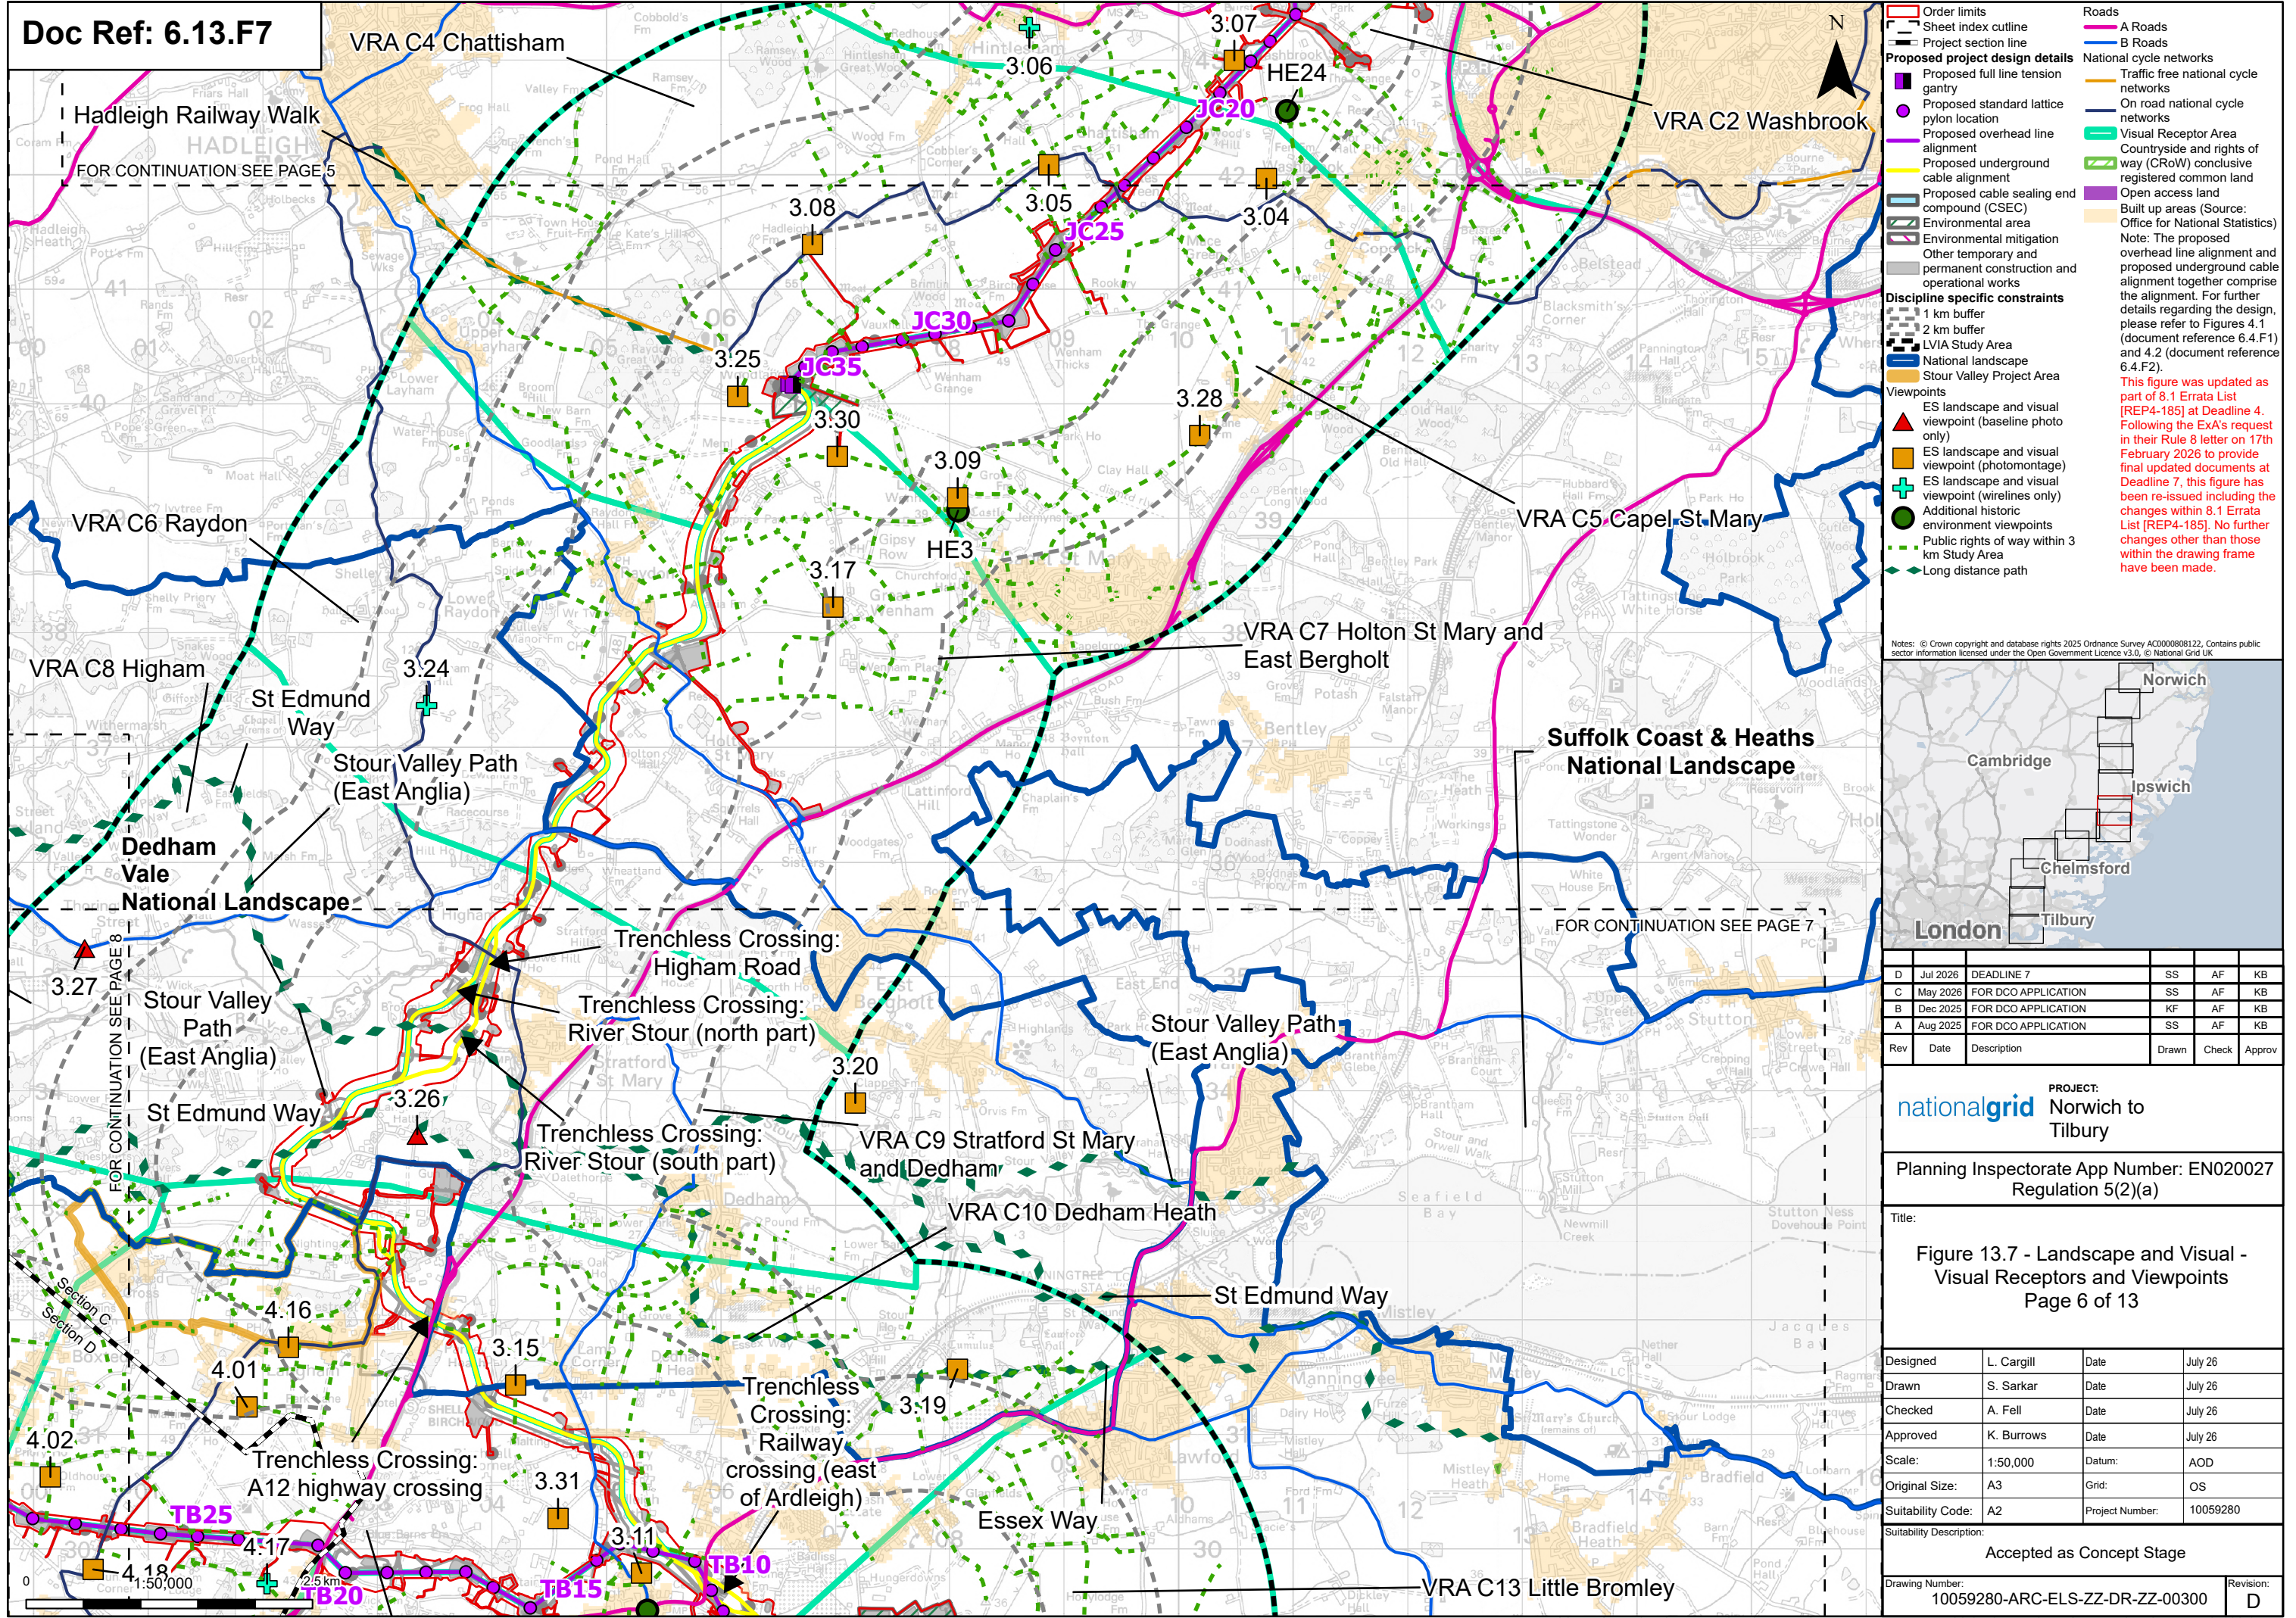

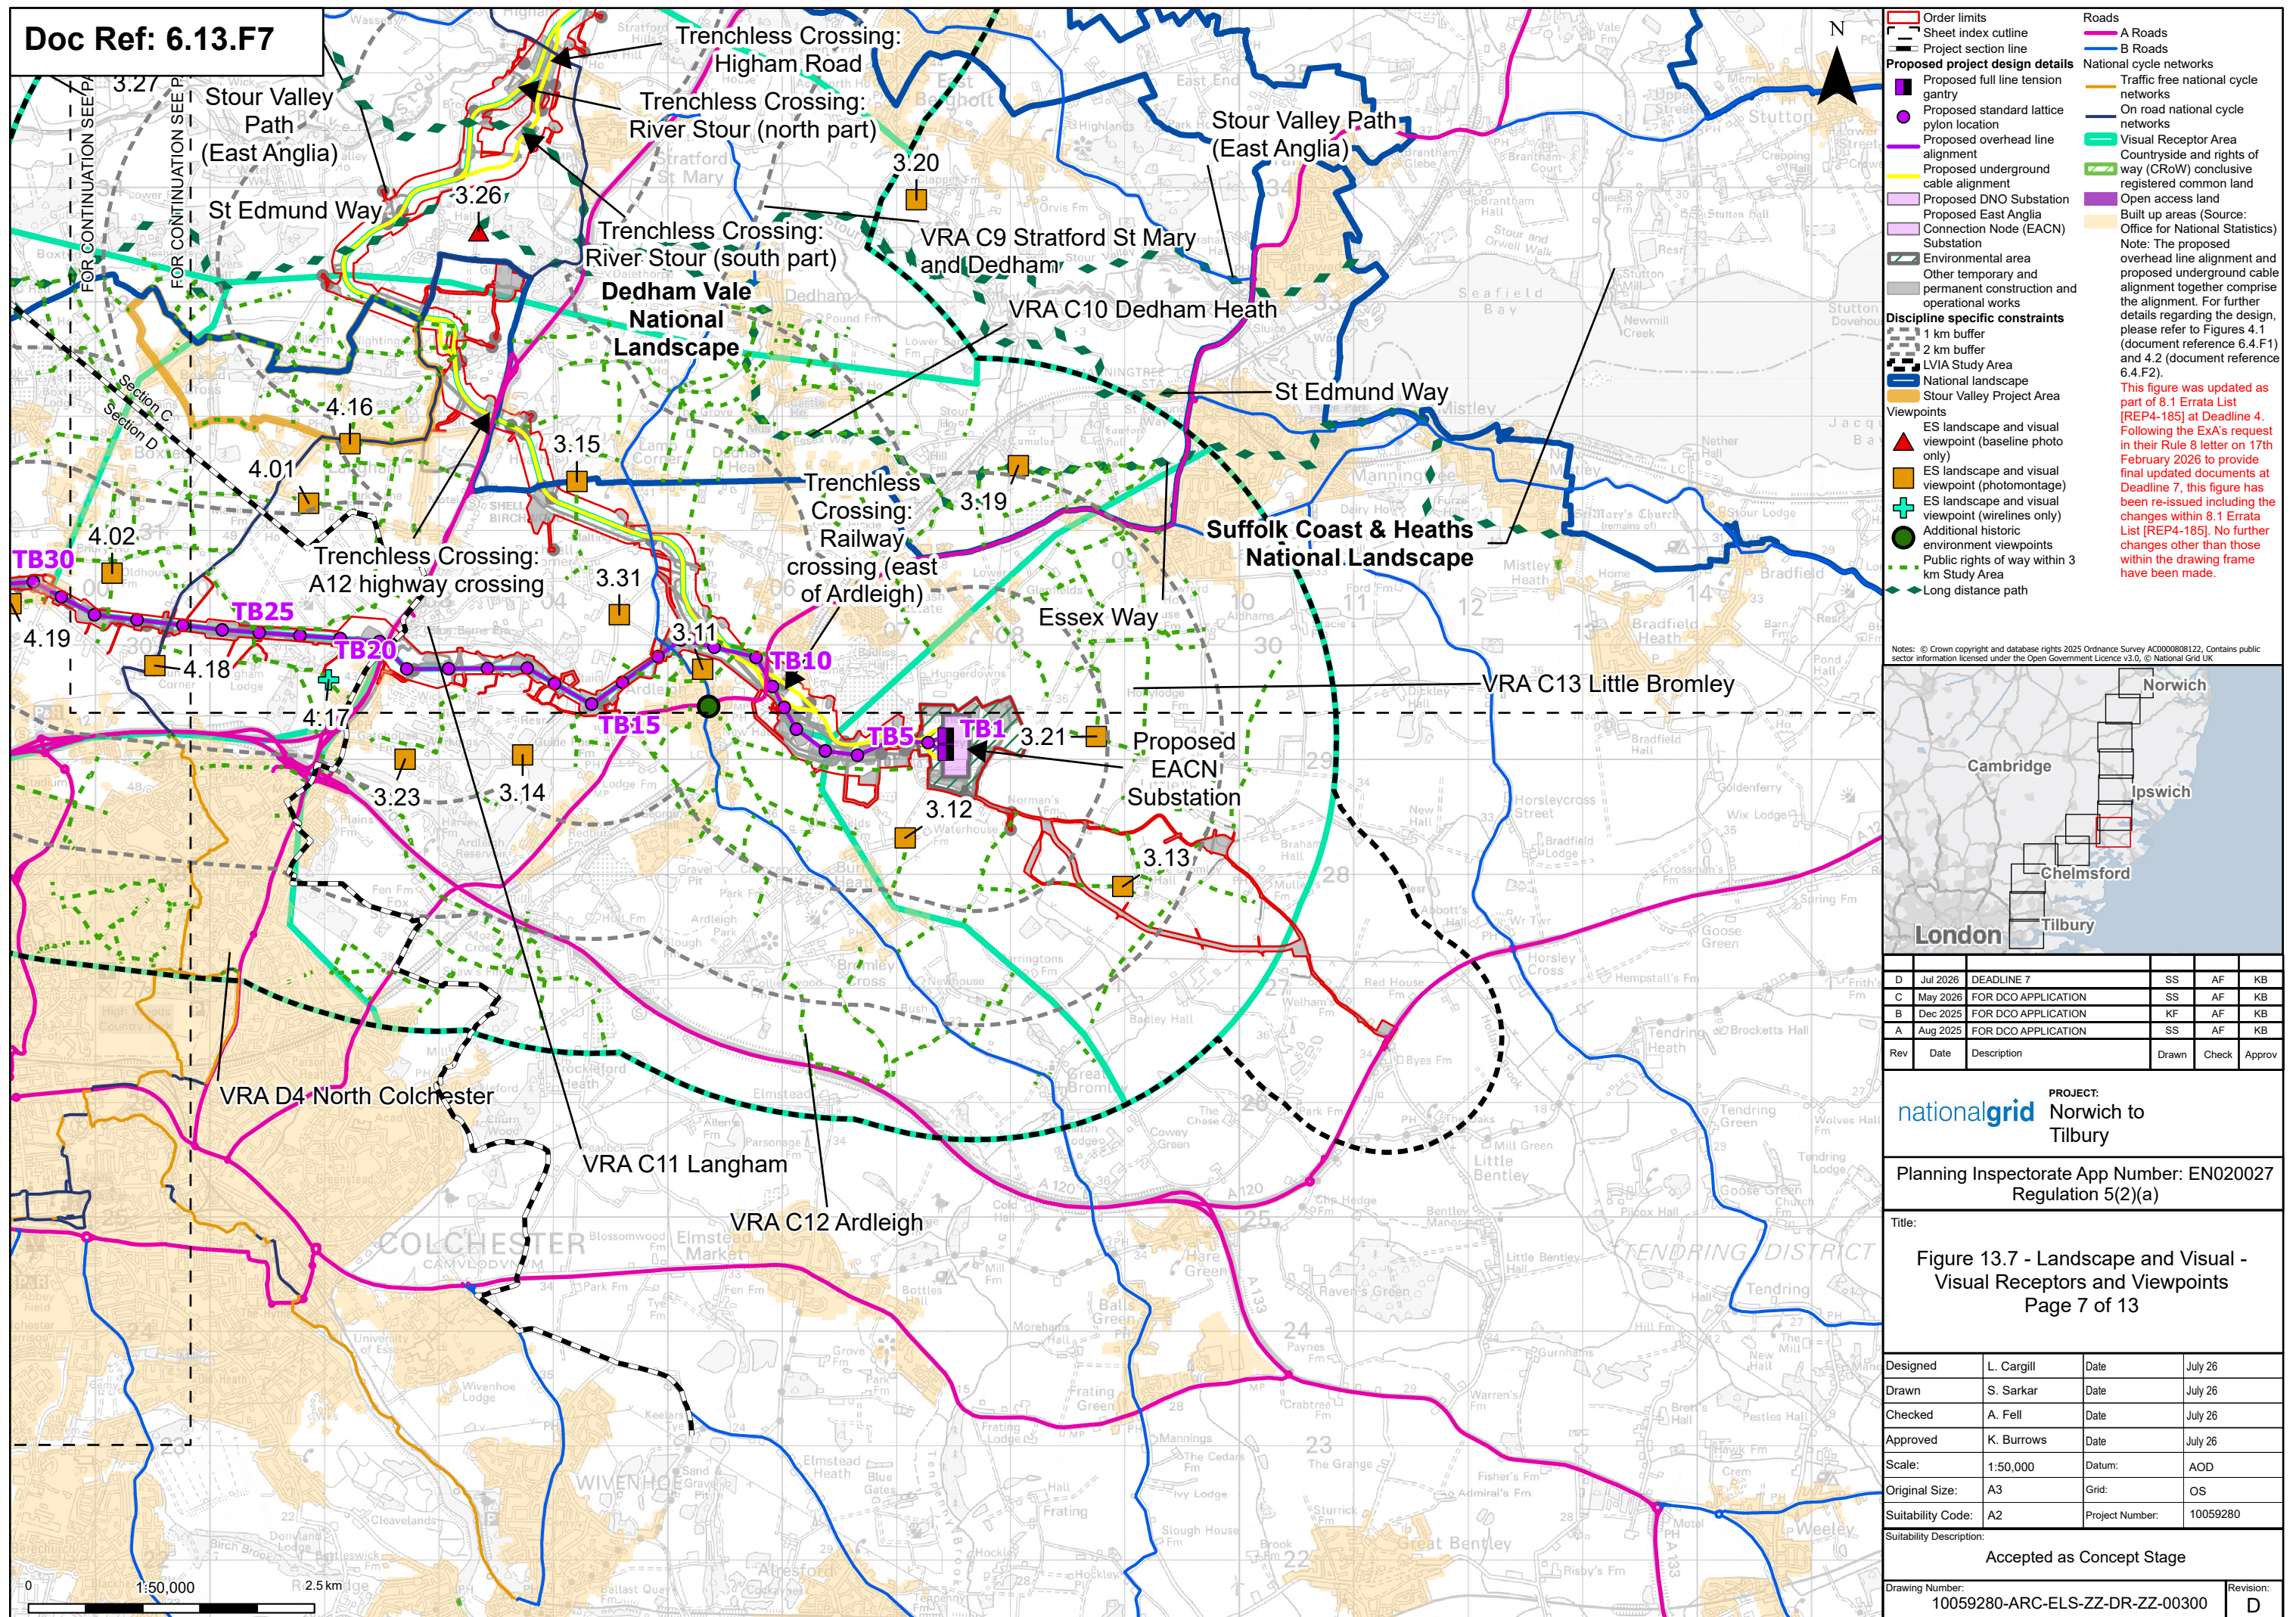

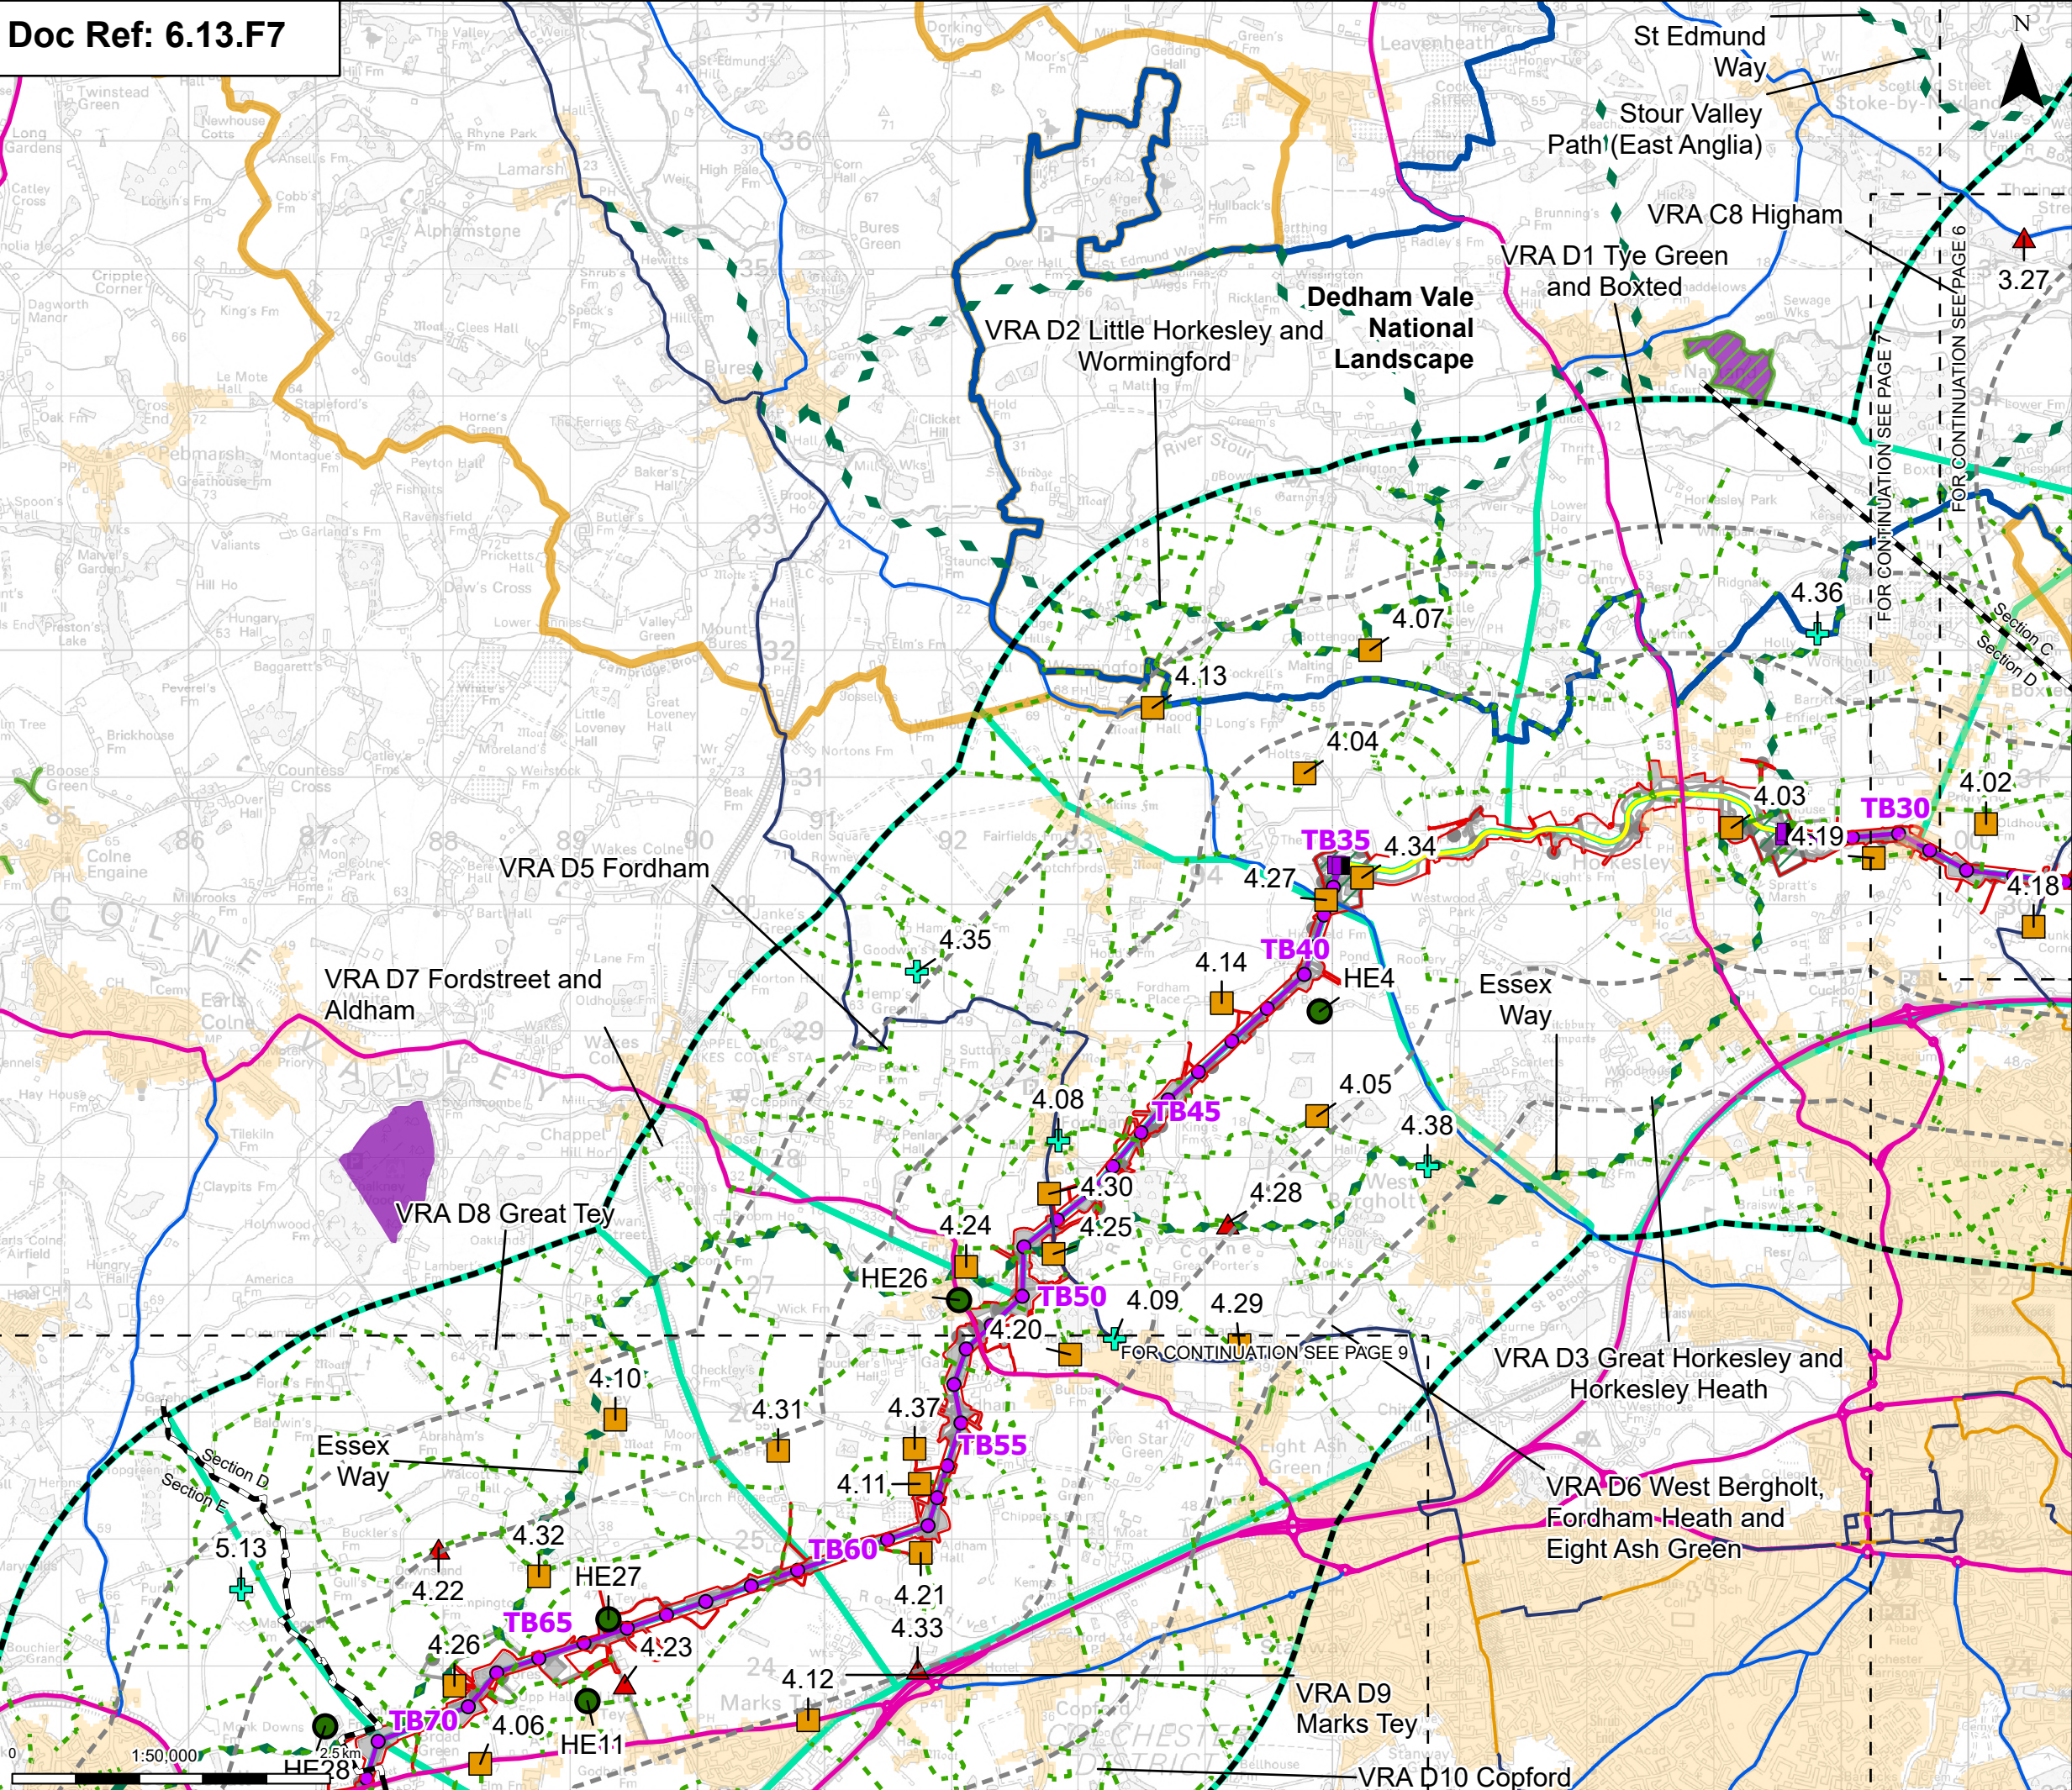

Order limits
Sheet index cutline
Project section line

Proposed project design details
Proposed full line tension gantry
Proposed standard lattice pylon location
Proposed overhead line alignment
Proposed underground cable alignment
Proposed cable sealing end compound (CSEC)
Environmental area
Environmental mitigation
Other temporary and permanent construction and operational works

Discipline specific constraints
1 km buffer
2 km buffer
LVIA Study Area
National landscape
Stour Valley Project Area

Viewpoints
ES landscape and visual viewpoint (baseline photo only)
ES landscape and visual viewpoint (photomontage)
ES landscape and visual viewpoint (wirelines only)
Additional historic environment viewpoints
Public rights of way within 3 km Study Area
Long distance path


Roads
A Roads
B Roads

National cycle networks
Traffic free national cycle networks
On road national cycle networks

Visual Receptor Area
Countryside and rights of way (CRoW) conclusive registered common land
Open access land
Built up areas (Source: Office for National Statistics)

Note: The proposed overhead line alignment and proposed underground cable alignment together comprise the alignment. For further details regarding the design, please refer to Figures 4.1 (document reference 6.4.F1) and 4.2 (document reference 6.4.F2).

This figure was updated as part of 8.1 Errata List [REP4-185] at Deadline 4. Following the EXA's request in their Rule 8 letter on 17th February 2026 to provide final updated documents at Deadline 7, this figure has been re-issued including the changes within 8.1 Errata List [REP4-185]. No further changes other than those within the drawing frame have been made.

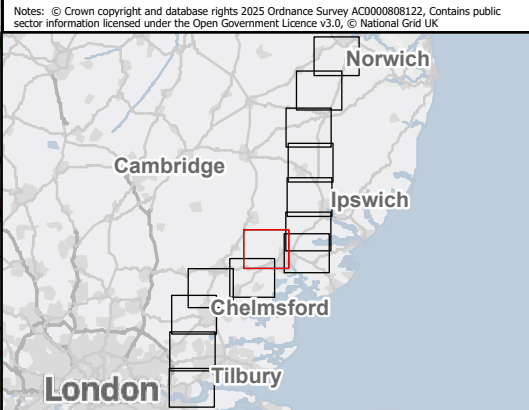

D	Jul 2026	DEADLINE 7	SS	AF	KB
C	May 2026	FOR DCO APPLICATION	SS	AF	KB
B	Dec 2025	FOR DCO APPLICATION	KF	AF	KB
A	Aug 2025	FOR DCO APPLICATION	SS	AF	KB
Rev	Date	Description	Drawn	Check	Approv

PROJECT:
nationalgrid Norwich to Tilbury


Planning Inspectorate App Number: EN020027
Regulation 5(2)(a)


Title:
Figure 13.7 - Landscape and Visual -
Visual Receptors and Viewpoints
Page 8 of 13


Designed	L. Cargill	Date	July 26
Drawn	S. Sarkar	Date	July 26
Checked	A. Fell	Date	July 26
Approved	K. Burrows	Date	July 26
Scale:	1:50,000	Datum:	AOD
Original Size:	A3	Grid:	OS
Suitability Code:	A2	Project Number:	10059280


Suitability Description:
Accepted as Concept Stage


Drawing Number:	10059280-ARC-ELS-ZZ-DR-ZZ-00300	Revision:	D
-----------------	---------------------------------	-----------	---

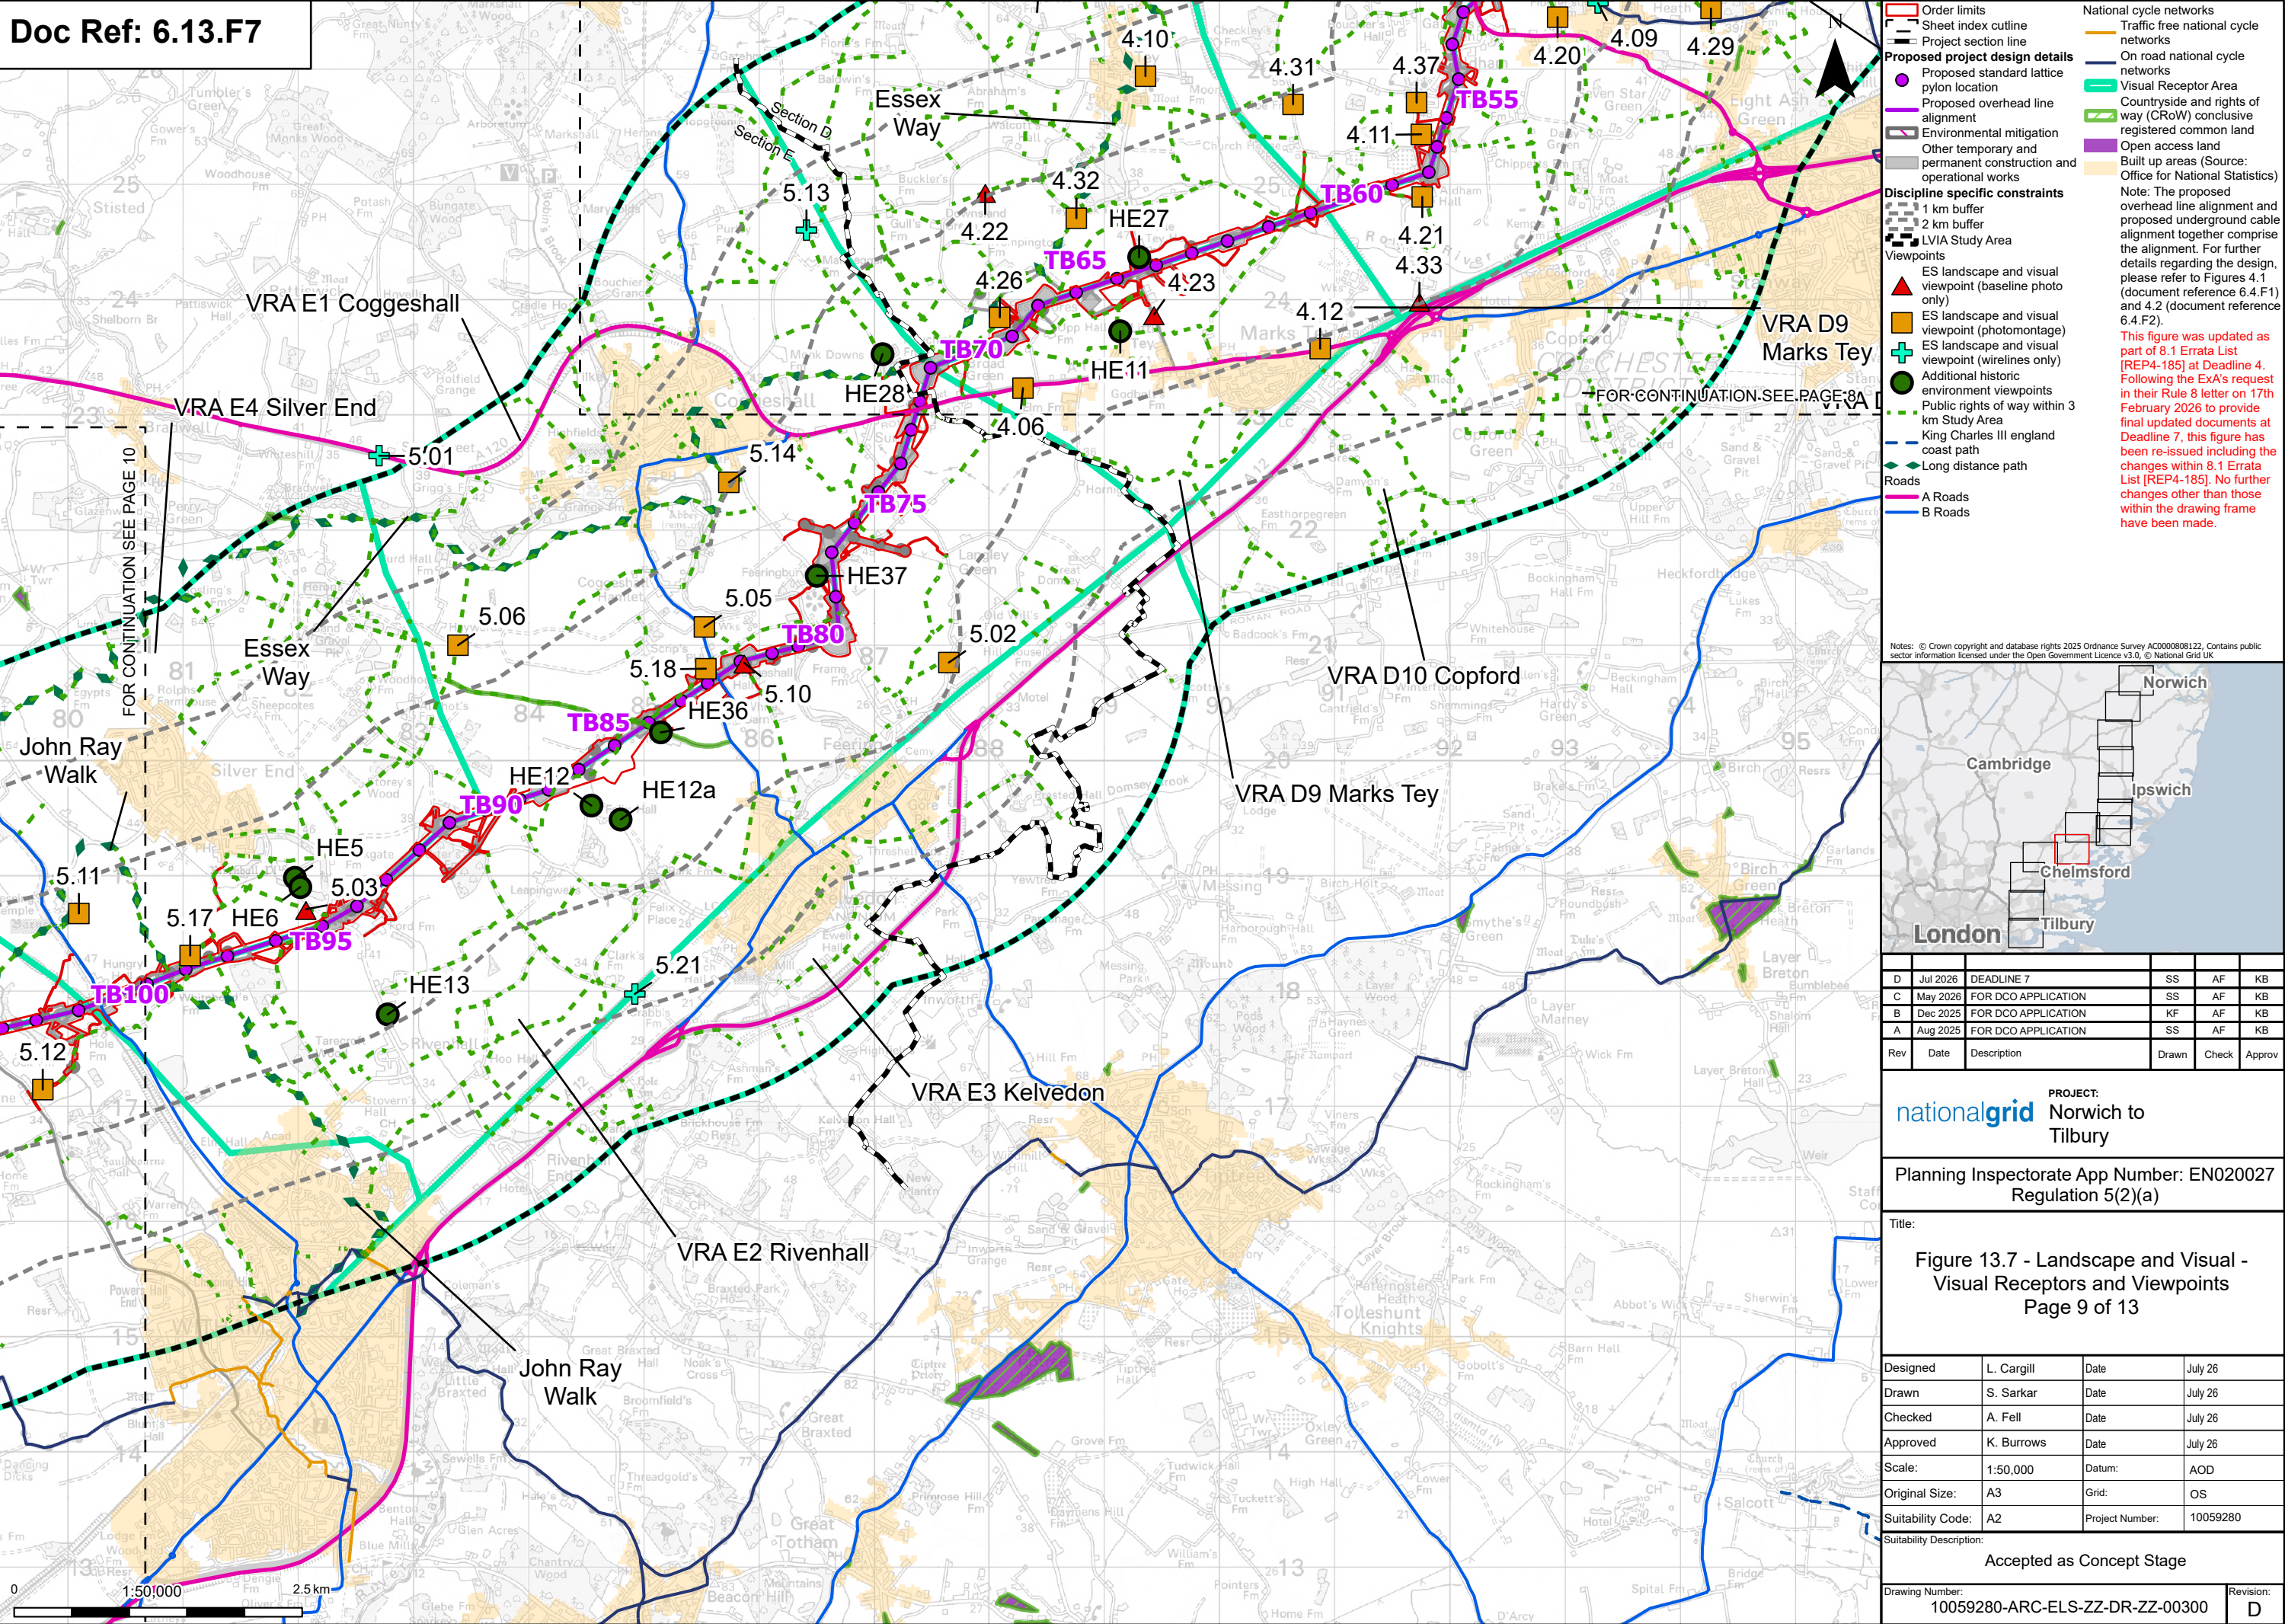

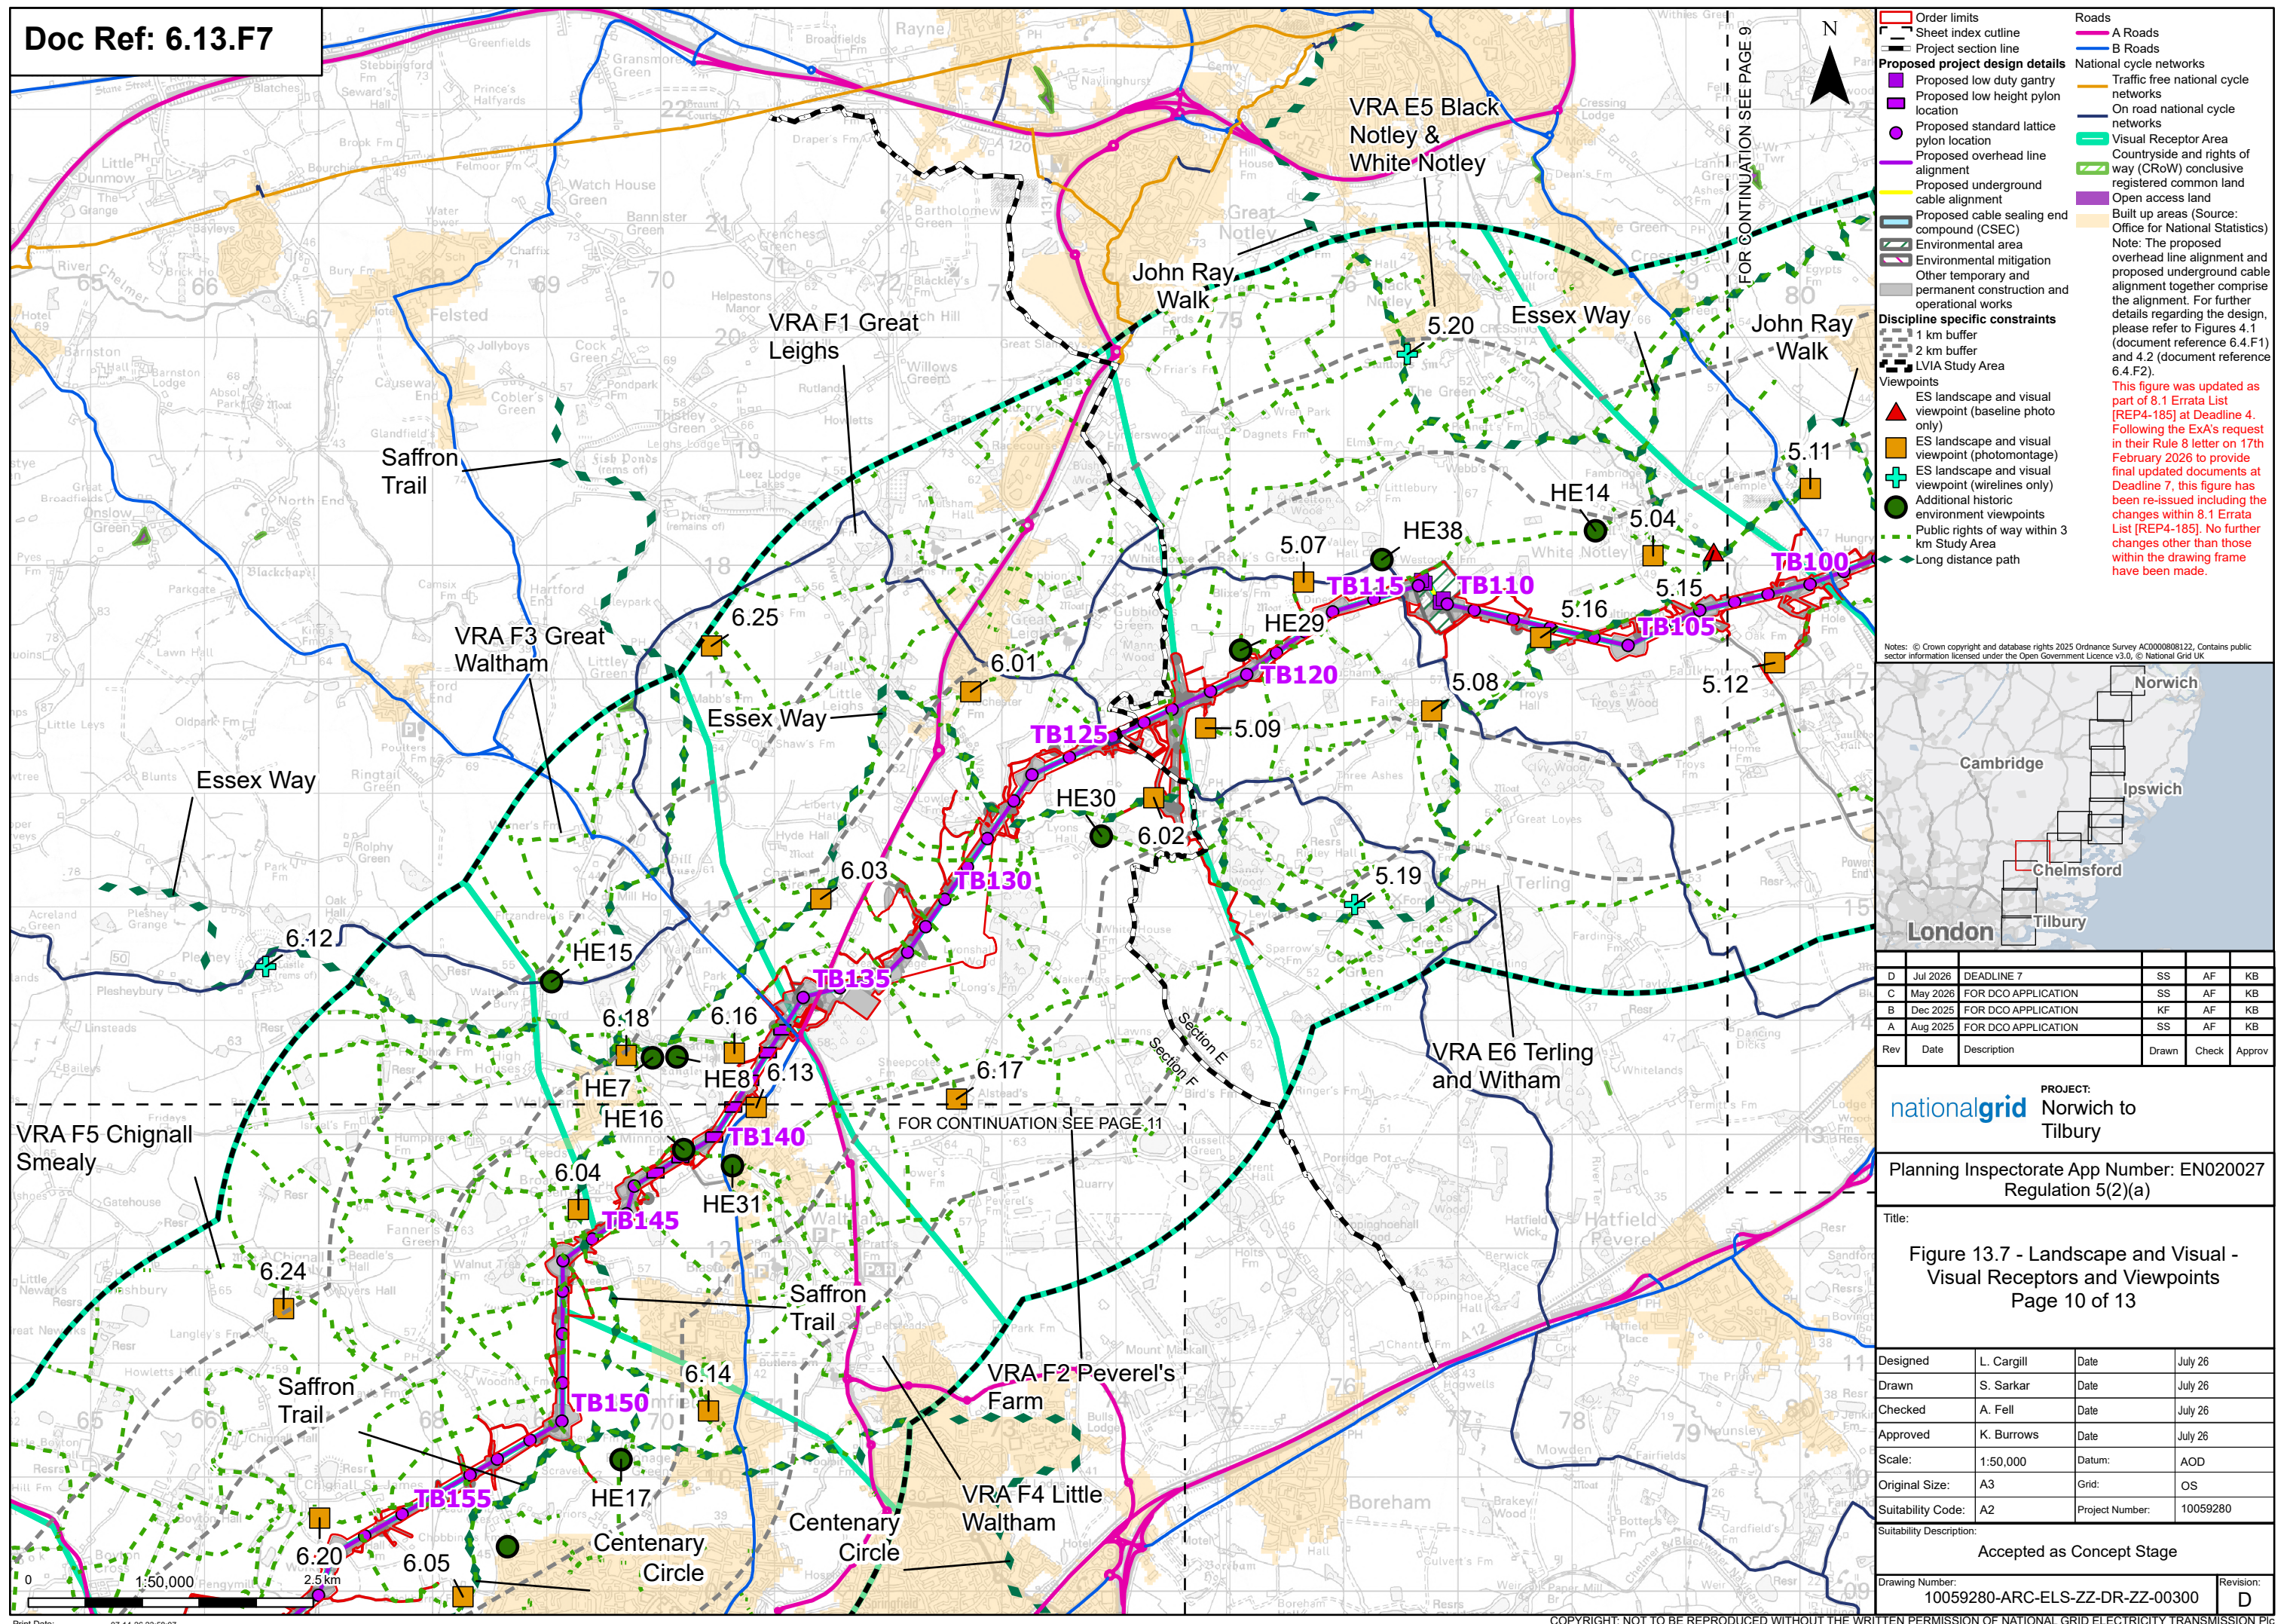

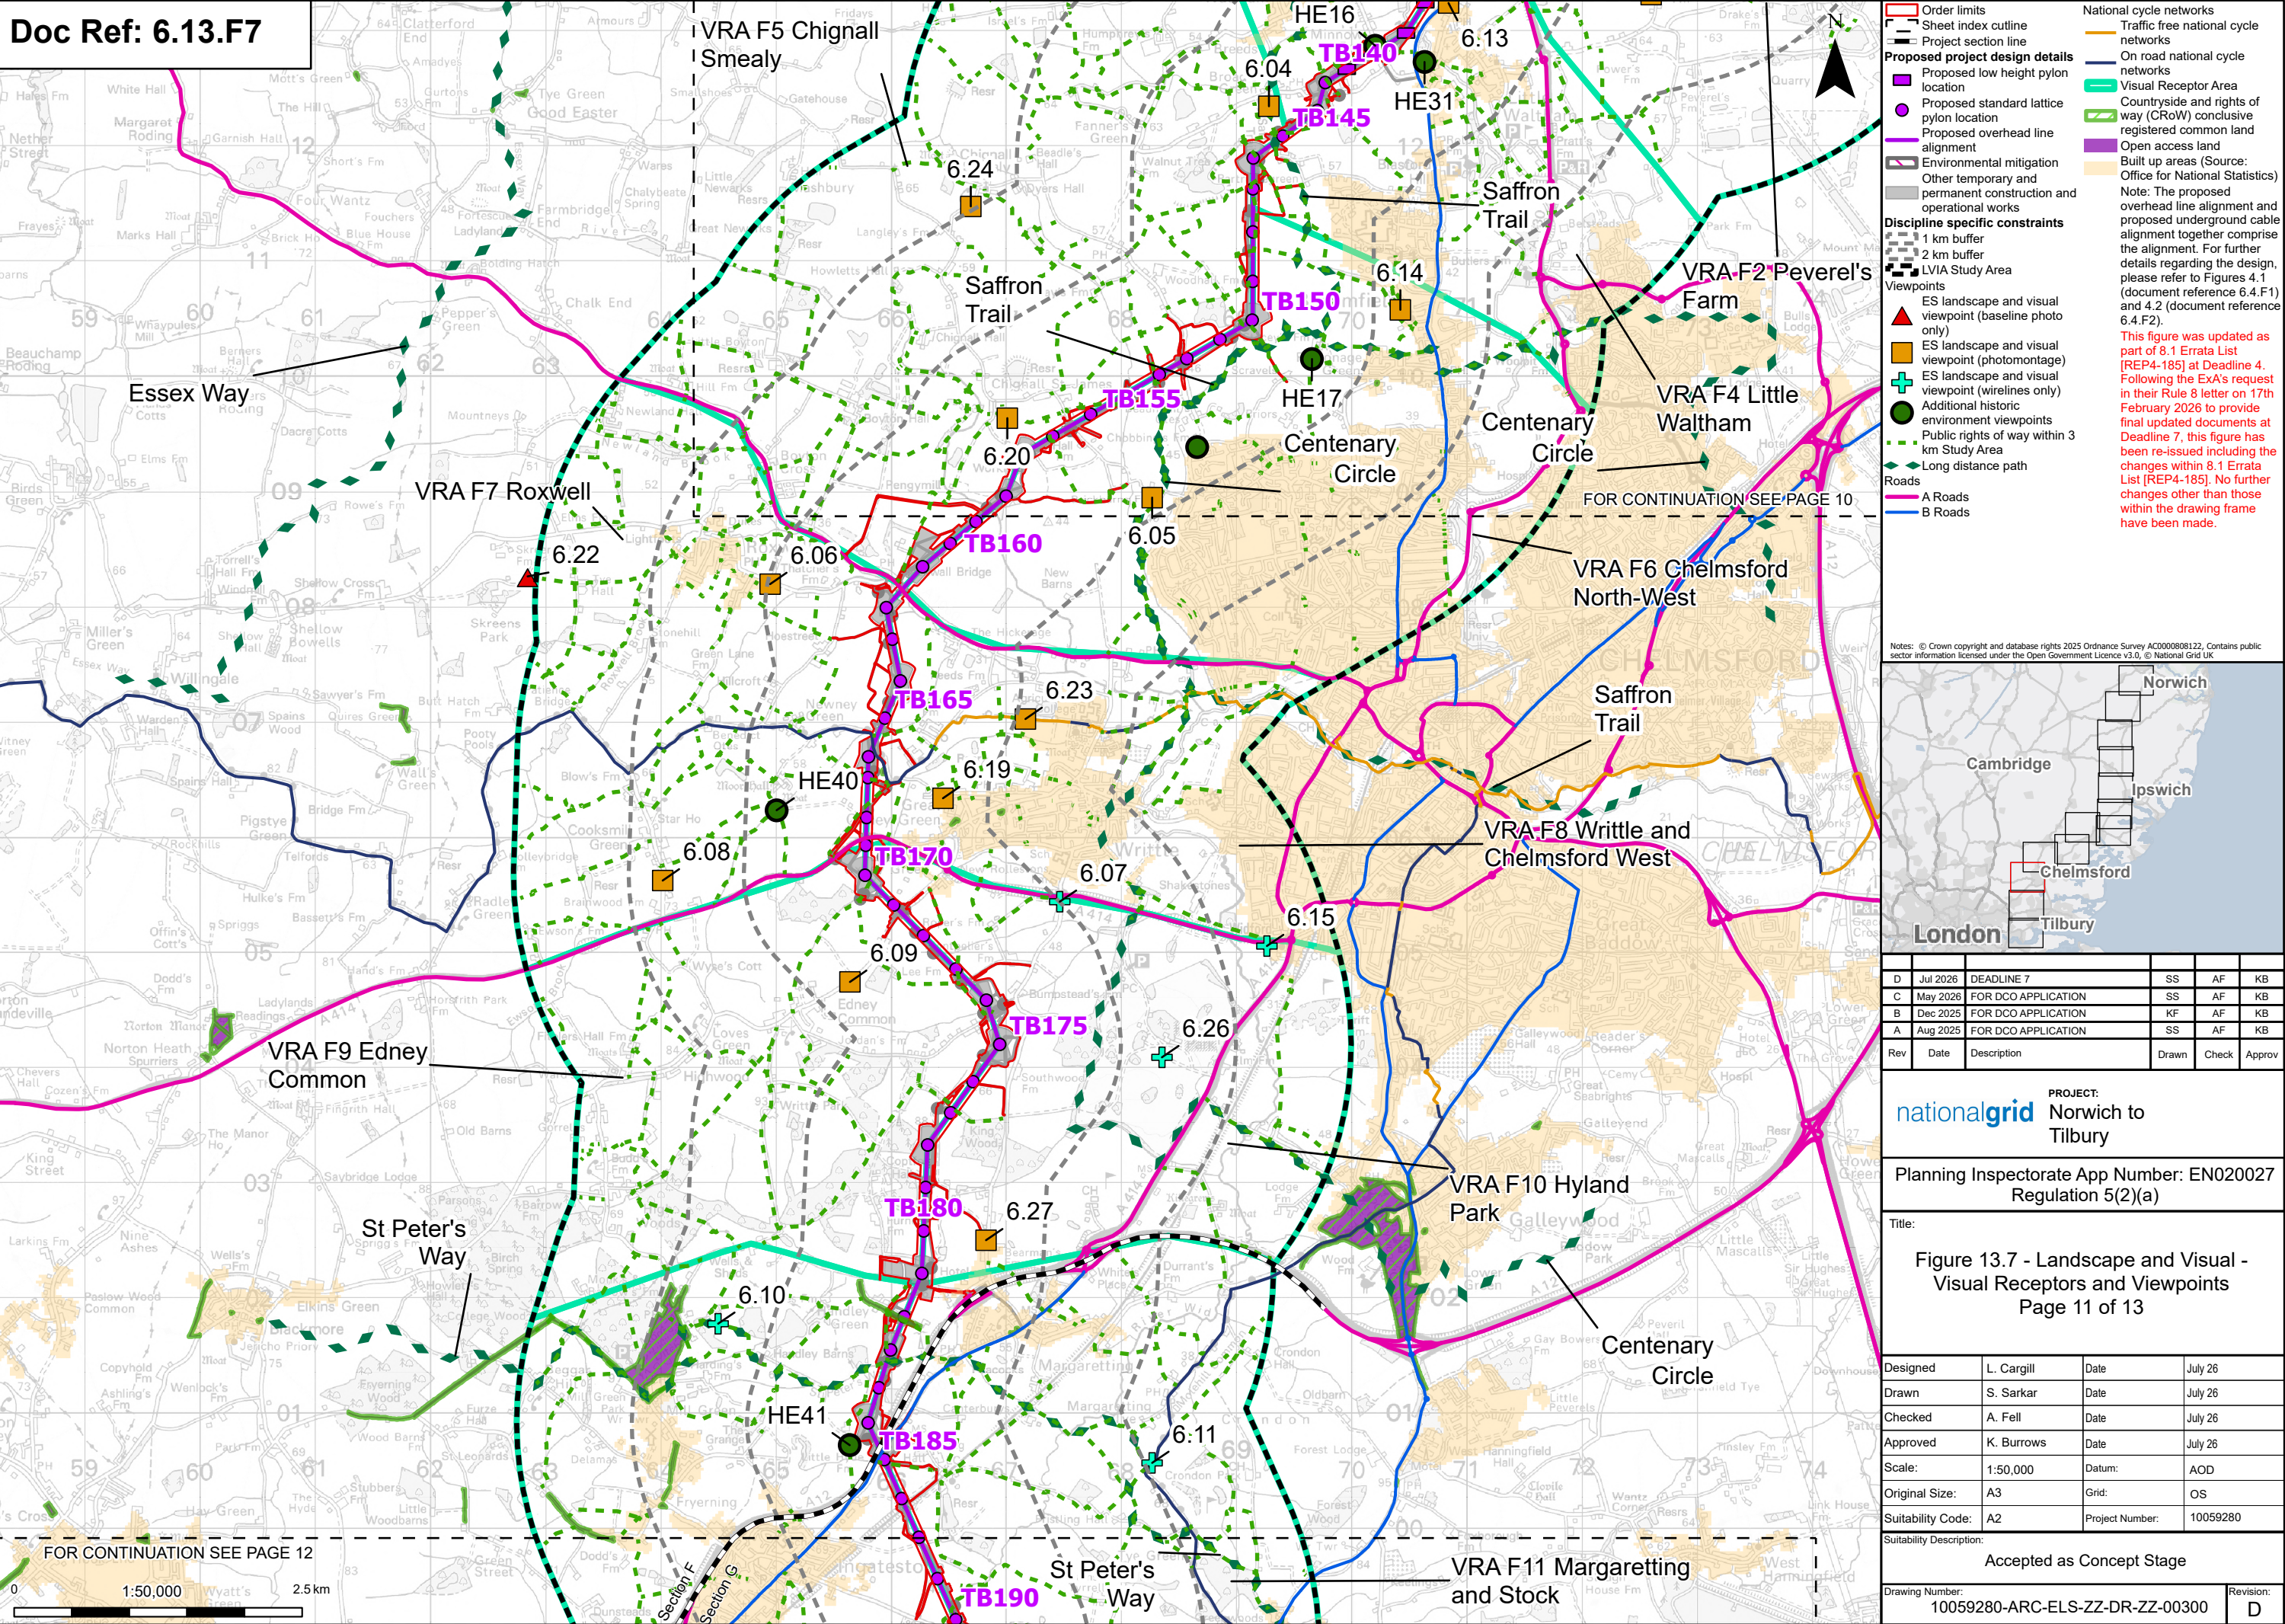

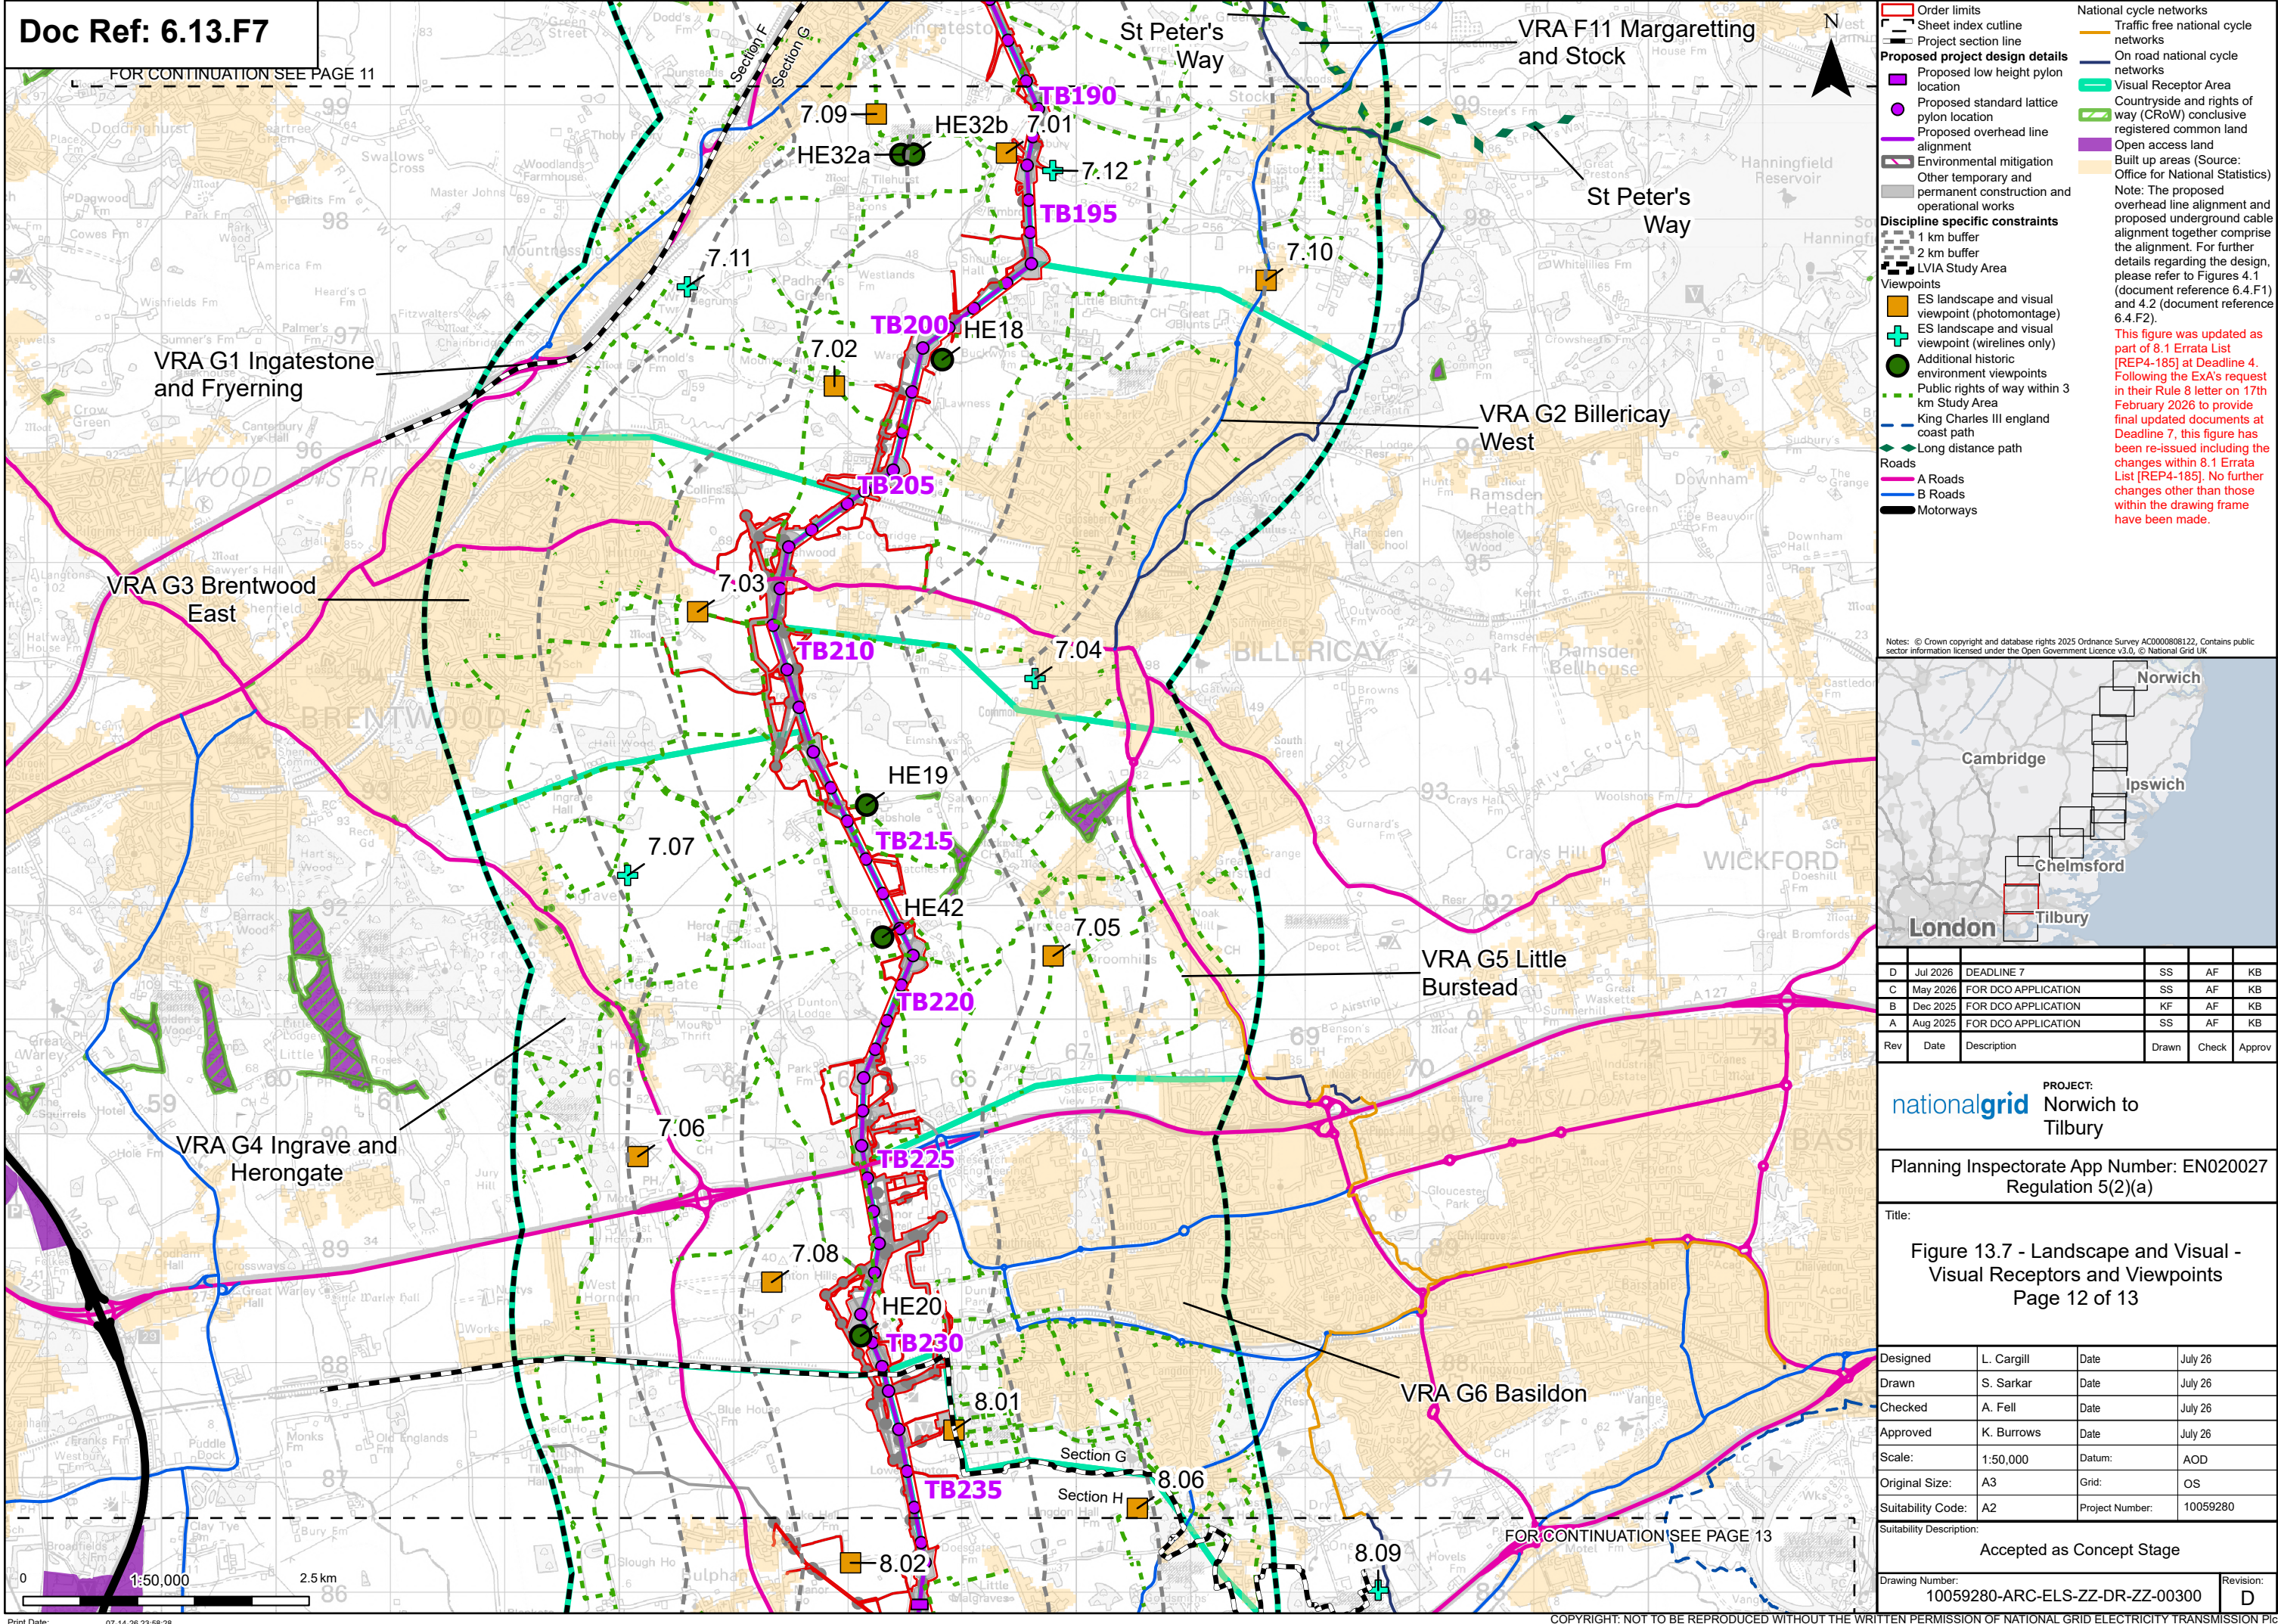

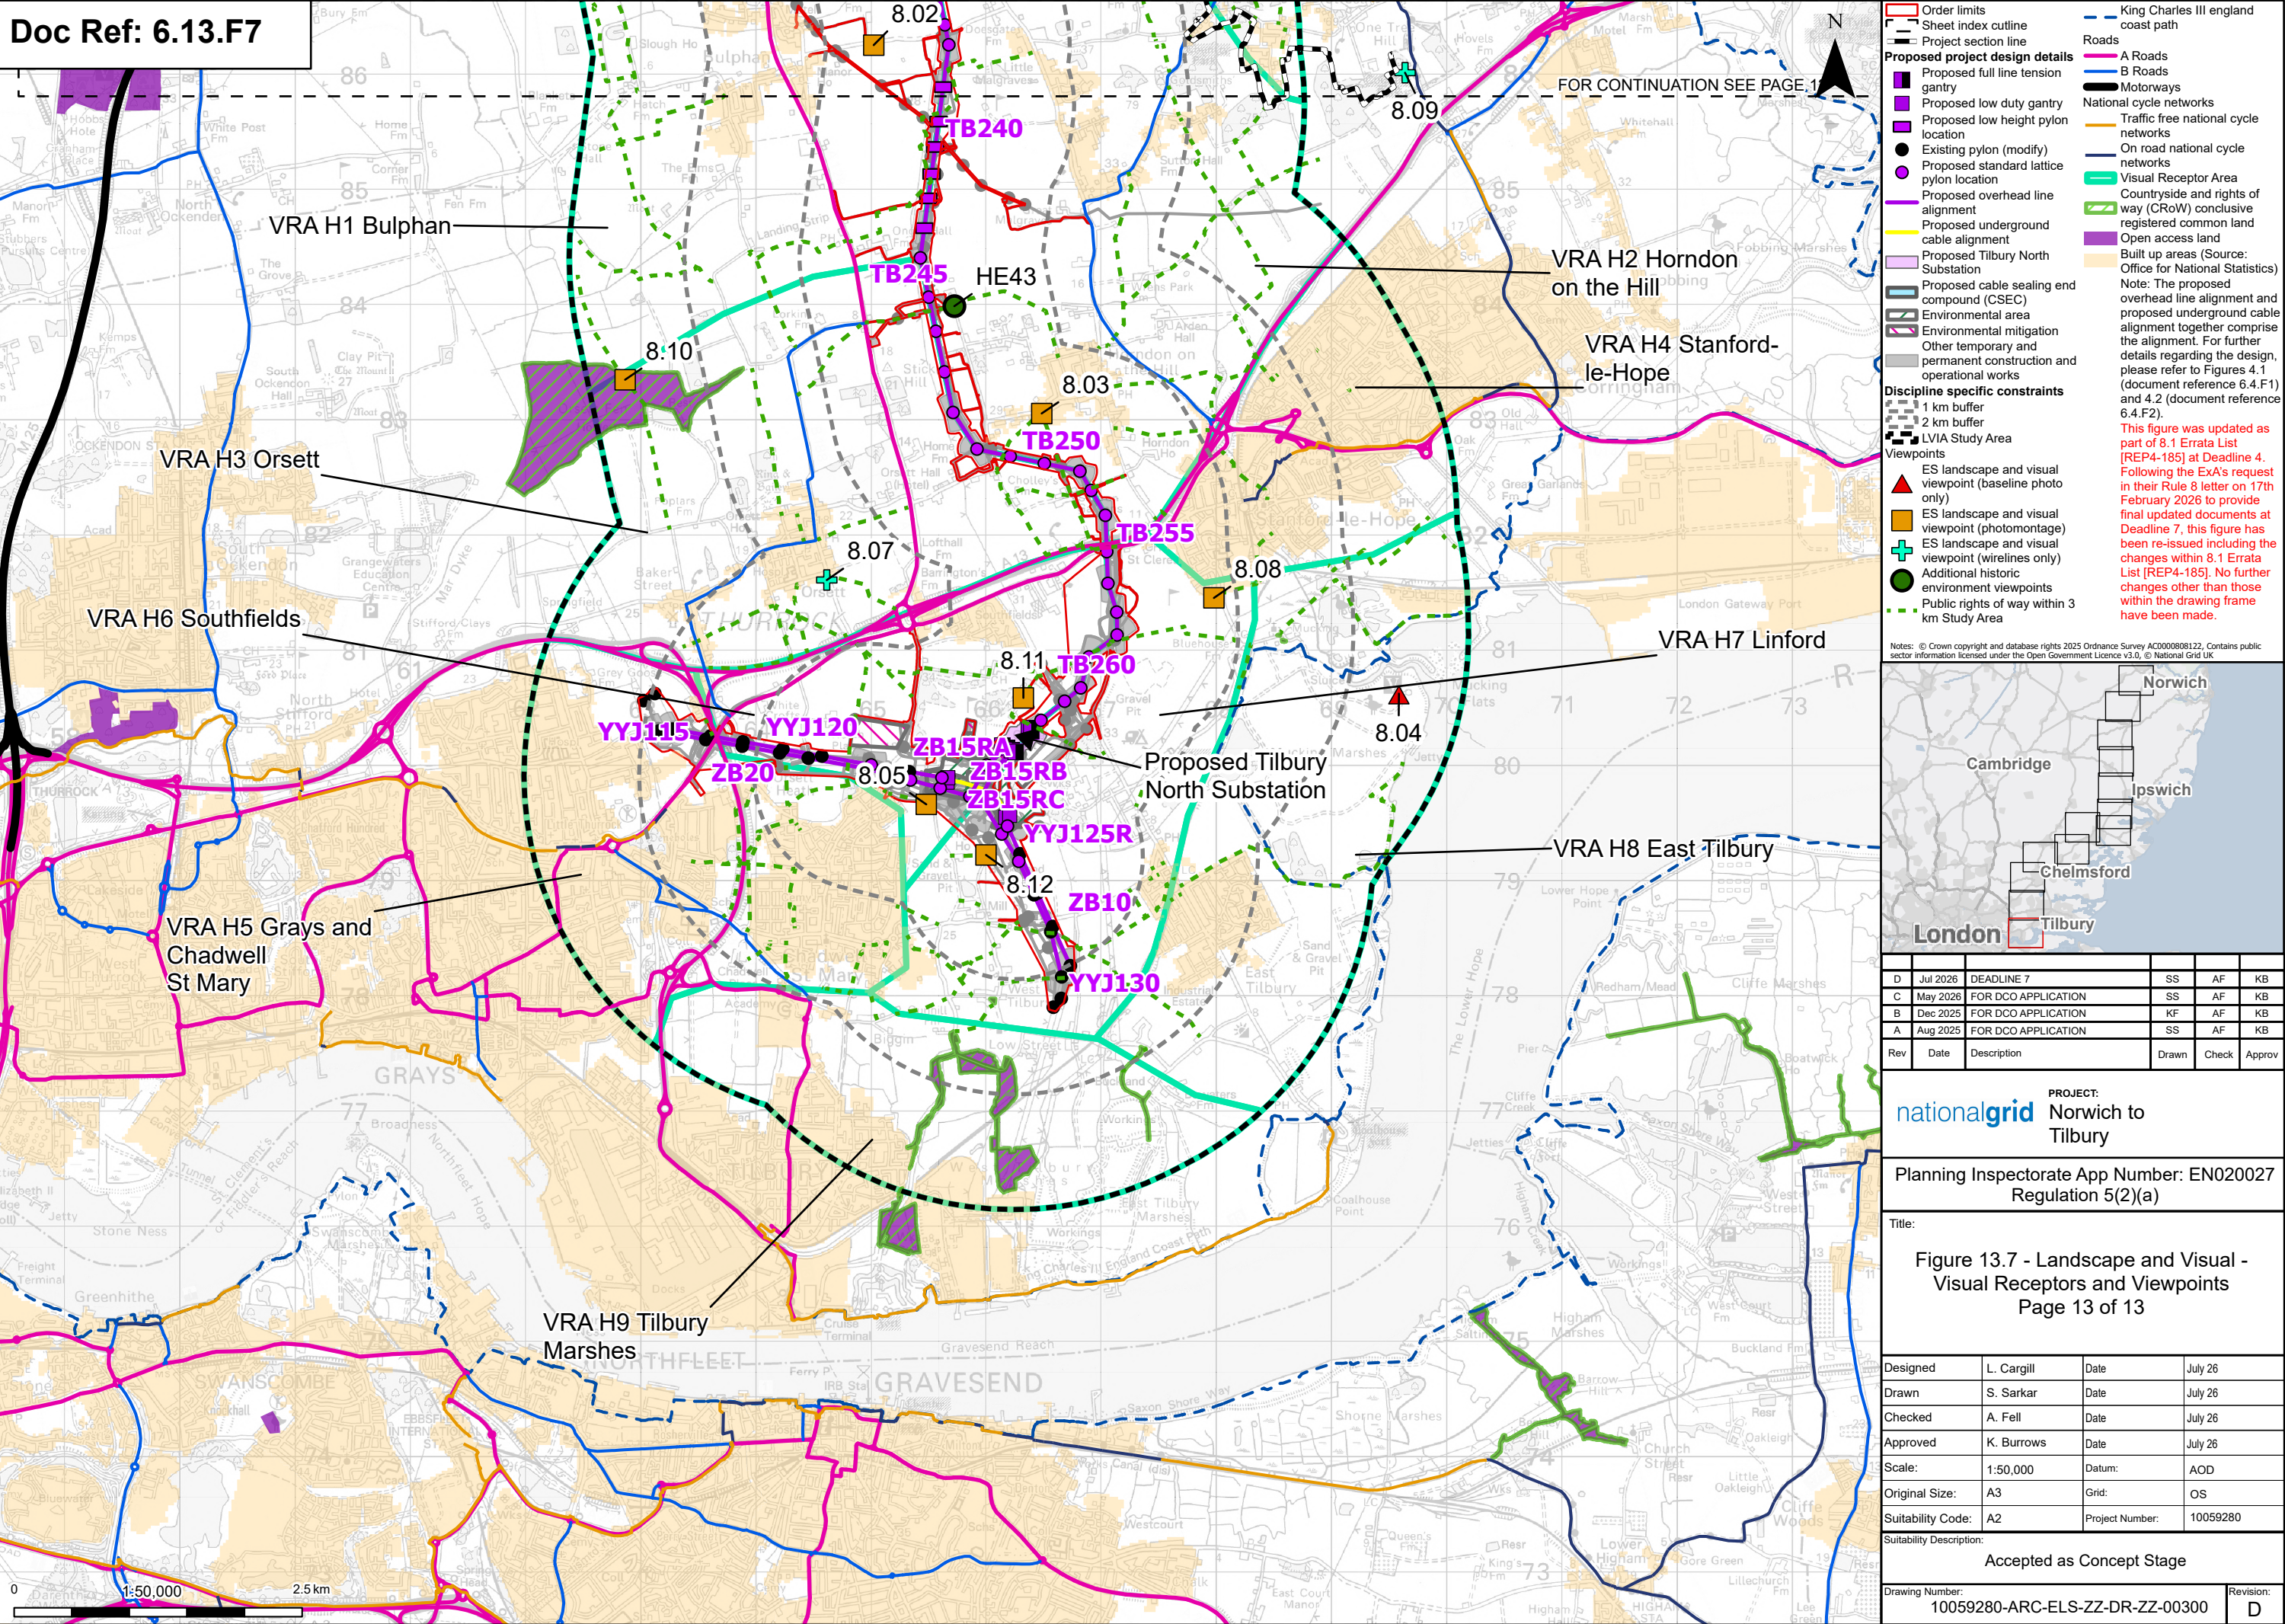

National Grid plc
National Grid House,
Warwick Technology Park,
Gallows Hill, Warwick.
CV34 6DA United Kingdom

Registered in England and Wales
No. 4031152
nationalgrid.com