

MORGAN AND MORECAMBE OFFSHORE WIND FARMS: TRANSMISSION ASSETS

Environmental Statement

Volume 1, Annex 3.2: Onshore Crossing Schedule Part 1 of 2

Deadline: Deadline 1
PINS Reference: EN020028

Document Numbers:
MOR001-FLO-CON-ENV-SCH-0001
MRCNS-J3303-RPS-10024

Document reference: F1.3.2/F02
Rev: F02
20 May 2025

Document status					
Version	Purpose of document	Approved by	Date	Approved by	Date
ES	For issue	AS	September 2024	IM	September 2024
F02	Deadline 1	HK	May 2025	IM	May 2025

Prepared by:

**Morgan Offshore Wind Limited
Morecambe Offshore Windfarm Ltd**

Prepared for:

**Morgan Offshore Wind Limited
Morecambe Offshore Windfarm Ltd**

Contents

1	HOW TO READ THE MORGAN AND MORECAMBE OFFSHORE WIND FARMS: TRANSMISSION ASSETS ONSHORE CROSSING SCHEDULE.....	1
----------	---	----------

Tables

Table 1.1: Explanation of headings in the Onshore Crossing Schedule	1
Table 1.2: Onshore Crossing Schedule.....	5

Glossary

Term	Meaning
400 kV grid connection cables	Cables that will connect the proposed onshore substations to the existing National Grid Penwortham substation.
400 kV grid connection cable corridor	The corridor within which the 400 kV grid connection cables will be located.
Landfall	The area in which the offshore export cables make landfall (come on shore) and the transitional area between the offshore cabling and the onshore cabling. This term applies to the entire landfall area at Lytham St. Annes between Mean Low Water Springs and the transition joint bays inclusive of all construction works, including the offshore and onshore cable routes, intertidal working area and landfall compound(s).
Morgan and Morecambe Offshore Wind Farms: Transmission Assets	The offshore export cables, landfall, and onshore infrastructure for the Morgan Offshore Wind Project and the Morecambe Offshore Windfarm. This includes the offshore export cables, landfall site, onshore export cables, onshore substations, 400 kV grid connection cables and associated grid connection infrastructure such as circuit breaker compounds. Also referred to in this report as the Transmission Assets, for ease of reading.
Morgan OWL	Morgan Offshore Wind Limited is a joint venture between bp Alternative Energy Investments Ltd. and Energie Baden-Württemberg AG (EnBW).
Morecambe OWL	Morecambe Offshore Windfarm Ltd is a joint venture between Zero-E Offshore Wind S.L.U. (Spain) (a Cobra group company) (Cobra) and Flotation Energy Ltd.
Morgan Offshore Wind Project: Generation Assets	The offshore generation assets and associated activities for the Morgan Offshore Wind Project.
Morecambe Offshore Windfarm: Generation Assets	The offshore generation assets and associated activities for the Morecambe Offshore Windfarm.
Onshore export cables	The cables which would bring electricity from the landfall to the onshore substations.
Onshore export cable corridor	The corridor within which the onshore export cables will be located.
Onshore Infrastructure Area	The area within the Transmission Assets Order Limits landward of Mean High Water Springs. Comprising the offshore export cables from Mean High Water Springs to the transition joint bays, onshore export cables, onshore substations and 400 kV grid connection cables, and associated temporary and permanent infrastructure including temporary and permanent compound areas and accesses. Those parts of the Transmission Assets Order Limits proposed only for ecological mitigation/biodiversity benefit are excluded from this area.
Onshore Order Limits	See Transmission Assets Order Limits: Onshore (below).
Transmission Assets	See Morgan and Morecambe Offshore Wind Farms: Transmission Assets (above)
Transmission Assets Order Limits	The area within which all components of the Transmission Assets will be located, including areas required on a temporary basis during construction and/or decommissioning

Term	Meaning
Transmission Assets Order Limits: Onshore	The area within which all components of the Transmission Assets landward of Mean High Water Springs will be located, including areas required on a temporary basis during construction and/or decommissioning (such as construction compounds). Also referred to in this report as the Onshore Order Limits, for ease of reading.

Acronyms

Acronym	Meaning
ACC	Access (Access track)
CoT	Commitment
EA	Environment Agency
ECC	Export cable corridor (onshore export cable corridor)
EN	Environment
HC	Haul road crossing
HDD	Horizontal Directional Drilling
ID	Identifier
LC	Logistics Compound
LF	Landfall
No.	Number
OAR	Operational Access Route
OS	Ordnance Survey
PRoW	Public right of way
PW	Public right of way
RA	Railway
RO	Road
SS	Substations (Onshore substations)
SSSI	Site of Special Scientific Interest
TAT	Temporary Access Track
TCC	Temporary Construction Compound
UT	Utility
WA	Water

1 **How to read the Morgan and Morecambe Offshore Wind Farms: Transmission Assets Onshore Crossing Schedule**

- 1.1.1.1 There are existing assets within the Transmission Assets Order Limits: Onshore (referred to as the Onshore Order Limits) as detailed within this Onshore Crossing Schedule.
- 1.1.1.2 Volume 1, Chapter 3: Project description of the ES details that asset crossings will be required for the Morgan and Morecambe Offshore Wind Farms: Transmission Assets.
- 1.1.1.3 The Applicants have made a number of commitments to utilise trenchless techniques at certain locations. These commitments can be found in the Commitments Register (Volume 1, Annex 5.3: Commitments Register (document reference F1.5.3)).

Table 1.1: Explanation of headings in the Onshore Crossing Schedule

Heading in Onshore Crossing Schedule	Explanation of Information within column
X coordinate	X coordinate of obstacle crossing point
Y coordinate	Y coordinate of obstacle crossing point
Crossing Identification No.	- The first part of the crossing ID identifies which project crosses the obstacle. 'MG' for Morgan OWL 'MC' for Morecambe OWL 'MGMC' for Morgan OWL and Morecambe OWL - The second part of the crossing IDs are split according to the different elements of the onshore elements of the Transmission Assets. The onshore elements of Transmission Assets are identified as follows, and form the first part of the Crossing ID: - the landfall - crossings at the landfall begin with 'LF'; - the onshore export cable corridor (ECC) - crossings along the onshore ECC begin with 'ECC'; - the 400kV grid connection cable corridor (GCC) – crossings along the GCC begin with 'GCC'; - The onshore substations - crossings at the onshore substations begin with 'SS'; - Areas of environmental mitigation begin with 'ECO'; and, - Areas of biodiversity benefit begin with 'BB'. Where there are elements associated with the areas listed above, an extra identifier has been added at the end of the project element. These include - Temporary Construction Compounds - where the crossing is identified in a temporary construction compound, 'TCC' will follow the identifier for the element of the project. For example. 'ECC_TCC...' or 'GCC_TCC'; - Temporary Access track - where the crossing is identified on an temporary access track, 'TAT' will follow the identifier for the element of the project. For example. 'ECC_TAT...' or 'GCC_TAT'; and, - Operational Access track – where the crossing is identified on a operational access track 'OAR' will follow the identified for the element of the project. For example. 'ECC_OAR...' or 'GCC_OAR'... - The third part of the crossing ID relates to the crossing categories: "UT"- Utilities (e.g. cables and pipelines);

Heading in Onshore Crossing Schedule	Explanation of Information within column
	• “PW” – Public ways (e.g. public footpaths and bridleways); • “RA” – Railways; • “RO” – Roads; • “EN” – Environmental features (e.g. hedges and woodlands); and • “WA” - Watercourses and water features. The fourth part of the Crossing ID relates to number of the crossing which runs largely in numerical order from ‘001’. This crossing identification numbering will be used by the Principal Contractor(s) during construction of the Transmission Assets.
Type of Obstacle	Relates to the crossing categories: • Bridleway • Cable - This encompasses electricity lines and telecoms lines that are crossed by the Transmission Assets • Drain – • Footpath • Hedgerow • Pipeline - This includes gas mains, sewers, water pipelines, petrochemicals • Private Access Track • Railway • Road • Watercourse – all Environment Agency main rivers and ordinary watercourses
Obstacle Name	Provides details of any name already assigned to the feature being crossed, e.g. name/ number of the road, footpath or cycle path number and river/ drain name. N.B. If a crossing is not named then for example, the cell has been left blank intentionally.
Obstacle Description	Provides a more detailed description of the obstacle, moving on from Type of Obstacle category. • The types of road should be listed. For example: Roads - are identified as A, B, minor road, primary roads; • Drain – further detail is provided as to whether it is a drain or culvert;

Heading in Onshore Crossing Schedule	Explanation of Information within column
	- Watercourse – detail is provided as to whether it is a EA Main River or an Ordinary Watercourse; - Cable – a description of the type of utility is provided for example ‘Telecom’, ‘Underground Electric Cable’ or ‘Overhead Line’ - Footpath – detail as to whether it is a Public Right of Way or Private Access Track is provided. - Pipeline – detail as to whether it is gas mains, sewers, water pipelines, petrochemicals is provided.
Asset Owner / Responsible Authority	All known 'Asset owners' are listed here. For example: - Ditches -“Private” - Bridleway and footpaths – Local Planning Authorities - Roads – Highways Authority (Lancashire County Council) - Railways – Network Rail The responsible authorities include the Environment Agency (EA) for Main Rivers, Lancashire County Council for Ordinary Watercourses as the Lead Local Flood Authority.
Trenchless Technique ID	Each individual trenchless technique crossing has been given its own reference.
Trenchless Technique category	This refers to the type of MDS HDD rig to be used as each crossing. 1 = major (i.e. landfall, and the River Ribble cable crossing) 2 = minor (i.e some of the HDDs along the cable route)
Trenchless Technique Indicative Length	Indicates the indicative maximum length of the trenchless crossings, based on early estimations and past experience. Exact details are to be established prior to construction.
Proposed Crossing Method	Details the proposed crossing method, as follows: - Trenchless Techniques Only - here there is no proposed haul road - Trenchless Techniques Only with Haul Road - Trenchless Techniques/ Open Cut - here there is no proposed haul road - Trenchless Techniques/ Open Cut with Haul Road - Trenchless Techniques/ Open Cut with bridge/culvert - Trenchless Techniques Only with Bridge (Bailey Bridge/ Clear Span)/ Culvert

Heading in Onshore Crossing Schedule	Explanation of Information within column
	Bridge (Bailey Bridge/ Clear Span)/ Culvert Where the crossing identified is on an temporary access track (TAT) or possibly temporary construction compound (TCC), the proposed crossing method will state 'bridge/ culvert' where relevant. As such a form of bridge is anticipated to facilitate a haul road.
Sheet No	States which of the Onshore Crossing Schedule Sheet numbers the respective crossings is shown on (sheets 1-58), as presented within this document.

Schedule of Changes

Where the change is detailed	Change requested by	Change Made	Reason for Change	Revision	Submission deadline
Within Table 1.2	The Applicants	The addition of specifying that trenchless crossing 47 will include a haul road.	A review of the trenchless crossing zones identified that trenchless crossing 47 should have included a haul road which had previously been omitted.	F02	DL1
Sheets 28, 28a, 28b, 29 and 29a	The Applicants	The addition of King Charles III England Coast Path.	A review of the footpaths identified that the new King Charles III England Coast Path should now be included as an Obstacle.	F02	DL1

Table 1.2: Onshore Crossing Schedule

X Coordinate	Y Coordinate	Crossing Identification No	Type of Obstacle	Obstacle Name	Obstacle Description	Asset Owner	Trenchless Technique ID	Trenchless Technique Category	Trenchless Techniques Length	Proposed Crossing Method	Sheet
330474	431644	MGMC_LF_TAT_UT_1	Cable	Squires Gate Lane	Telecom	Vodafone				N/A	1
330545	431682	MGMC_LF_TAT_UT_2	Cable		Underground Electric Cable	Electricity North West				N/A	1a
330555	431688	MGMC_LF_TAT_UT_3	Cable		Underground Electric Cable	Electricity North West				N/A	1a
330555	431688	MGMC_LF_TAT_UT_4	Cable		Underground Electric Cable	Electricity North West				N/A	1a
330555	431688	MGMC_LF_TAT_UT_5	Cable		Underground Electric Cable	Electricity North West				N/A	1a
330556	431688	MGMC_LF_TAT_UT_6	Cable		Underground Electric Cable	Electricity North West				N/A	1a
330560	431687	MGMC_LF_TAT_UT_7	Cable		Underground Electric Cable	Electricity North West				N/A	1a
330560	431687	MGMC_LF_TAT_RO_8	Road		A Road	Local Highway Authority				N/A	1a
330572	431688	MGMC_LF_TAT_UT_9	Cable		Underground Electric Cable	Electricity North West				N/A	1a
330580	431696	MGMC_LF_TAT_UT_10	Cable		Underground Electric Cable	Electricity North West				N/A	1a
330580	431696	MGMC_LF_TAT_UT_11	Cable	Starr Gate (A584)	Underground Electric Cable	Electricity North West				N/A	1a
330582	431696	MGMC_LF_TAT_UT_12	Cable		Underground Electric Cable	Electricity North West				N/A	1a
330582	431696	MGMC_LF_TAT_UT_13	Cable		Underground Electric Cable	Electricity North West				N/A	1a
330590	431693	MGMC_LF_TAT_UT_14	Cable		Underground Electric Cable	Electricity North West				N/A	1a
330619	431701	MGMC_LF_TAT_UT_15	Cable		Underground Electric Cable	Electricity North West				N/A	1a
330619	431701	MGMC_LF_TAT_UT_16	Cable		Underground Electric Cable	Electricity North West				N/A	1a
330624	431708	MGMC_LF_TAT_UT_17	Pipeline		Gas	Cadent Gas				N/A	1a
330624	431708	MGMC_LF_TAT_UT_18	Pipeline		Gas	Cadent Gas				N/A	1a
330628	431712	MGMC_LF_TAT_RO_19	Road		A Road	Local Highway Authority				N/A	1a
330629	431717	MGMC_LF_TAT_UT_20	Pipeline		Sewerage	United Utilities				N/A	1a
330637	431706	MGMC_LF_TAT_UT_21	Pipeline		Sewerage	United Utilities				N/A	1a
330756	431305	MGMC_LF_TCC_UT_22	Cable		Underground Electric Cable	Electricity North West				N/A	1b
330756	431305	MGMC_LF_TCC_UT_23	Cable		Underground Electric Cable	Electricity North West				N/A	1b
330756	431305	MGMC_LF_TCC_UT_24	Cable		Underground Electric Cable	Electricity North West				N/A	1b
330756	431305	MGMC_LF_TCC_UT_25	Cable		Underground Electric Cable	Electricity North West				N/A	1b
330756	431305	MGMC_LF_TCC_UT_26	Cable		Underground Electric Cable	Electricity North West				N/A	1b
330757	431304	MGMC_LF_TCC_UT_27	Cable		Underground Electric Cable	Electricity North West				N/A	1b
330757	431302	MGMC_LF_TCC_UT_28	Cable		Underground Electric Cable	Electricity North West				N/A	1b
330758	431302	MGMC_LF_TCC_UT_29	Cable		Underground Electric Cable	Electricity North West				N/A	1b
330758	431302	MGMC_LF_TCC_UT_30	Cable		Underground Electric Cable	Electricity North West				N/A	1b
330758	431301	MGMC_LF_TCC_UT_31	Cable		Underground Electric Cable	Electricity North West				N/A	1b
330758	431301	MGMC_LF_TCC_UT_32	Cable		Underground Electric Cable	Electricity North West				N/A	1b
330758	431298	MGMC_LF_TCC_UT_33	Cable		Underground Electric Cable	Electricity North West				N/A	1b
330759	431299	MGMC_LF_TCC_UT_34	Cable		Underground Electric Cable	Electricity North West				N/A	1b
330763	431284	MGMC_LF_TCC_UT_35	Cable		Underground Electric Cable	Electricity North West				N/A	1b
330764	431284	MGMC_LF_TCC_UT_36	Cable		Underground Electric Cable	Electricity North West				N/A	1b
330765	431278	MGMC_LF_TCC_UT_37	Cable		Underground Electric Cable	Electricity North West				N/A	1b
330766	431273	MGMC_LF_TCC_UT_38	Cable		Underground Electric Cable	Electricity North West				N/A	1b
330768	431269	MGMC_LF_TCC_UT_39	Cable		Underground Electric Cable	Electricity North West				N/A	1b
330769	431266	MGMC_LF_TCC_UT_40	Cable		Underground Electric Cable	Electricity North West				N/A	1b
330769	431265	MGMC_LF_TCC_UT_41	Pipeline		Sewerage	United Utilities				N/A	1b
330770	431264	MGMC_LF_TCC_UT_42	Pipeline	Clifton Drive North (A584)	Sewerage	United Utilities				N/A	1b
330770	431266	MGMC_LF_TCC_UT_43	Cable		Underground Electric Cable	Electricity North West				N/A	1b
330770	431262	MGMC_LF_TCC_UT_44	Pipeline		Sewerage	United Utilities				N/A	1b
330770	431262	MGMC_LF_TCC_UT_45	Pipeline		Sewerage	United Utilities				N/A	1b
330774	431254	MGMC_LF_TCC_UT_46	Cable		Underground Electric Cable	Electricity North West				N/A	1b
330774	431254	MGMC_LF_TCC_UT_47	Cable		Underground Electric Cable	Electricity North West				N/A	1b
330780	431220	MGMC_LF_TCC_UT_48	Pipeline		Sewerage	United Utilities				N/A	1b
330781	431220	MGMC_LF_TCC_RO_49	Road		A Road	Local Highway Authority				N/A	1b
330782	431228	MGMC_LF_TCC_UT_50	Cable		Telecom	Openreach - [British Telecommunications]				N/A	1b
330785	431216	MGMC_LF_TCC_UT_51	Cable		Underground Electric Cable	Electricity North West				N/A	1b
330787	431212	MGMC_LF_TCC_UT_52	Cable		Underground Electric Cable	Electricity North West				N/A	1b
330788	431211	MGMC_LF_TCC_UT_53	Cable		Underground Electric Cable	Electricity North West				N/A	1b
330790	431205	MGMC_LF_TCC_UT_54	Cable		Underground Electric Cable	Electricity North West				N/A	1b
330794	431241	MGMC_LF_TCC_UT_55	Pipeline		Water	United Utilities				N/A	1b
330795	431186	MGMC_LF_TCC_UT_56	Cable		Underground Electric Cable	Electricity North West				N/A	1b
330795	431191	MGMC_LF_TCC_UT_57	Cable		Telecom	Openreach - [British Telecommunications]				N/A	1b
330795	431233	MGMC_LF_TCC_UT_58	Cable		Telecom	Openreach - [British Telecommunications]				N/A	1b
330797	431182	MGMC_LF_TCC_UT_59	Pipeline		Sewerage	United Utilities				N/A	1b
330802	431231	MGMC_LF_TCC_UT_60	Pipeline		Water	United Utilities				N/A	1b
330817	431220	MGMC_LF_TCC_UT_61	Cable		Underground Electric Cable	Electricity North West				N/A	1b
330823	431233	MGMC_LF_TCC_UT_62	Cable		Underground Electric Cable	Electricity North West				N/A	1b
330828	431203	MGMC_LF_TCC_UT_63	Cable		Underground Electric Cable	Electricity North West				N/A	1b
330858	430672	MGMC_LF_UT_64	Pipeline		Sewerage	United Utilities	1	Major	1003	Trenchless Techniques Only	2a
330880	430926	MGMC_LF_UT_65	Pipeline		Sewerage	United Utilities	1	Major	1003	Trenchless Techniques Only	2a
330889	430925	MGMC_LF_UT_66	Cable		Telecom	Openreach - [British Telecommunications]	1	Major	1003	Trenchless Techniques Only	2a
330891	430866	MGMC_LF_UT_67	Cable		Underground Electric Cable	Electricity North West	1	Major	1003	Trenchless Techniques Only	2a
330903	430838	MGMC_LF_UT_68	Cable		Underground Electric Cable	Electricity North West	1	Major	1003	Trenchless Techniques Only	2a
330905	430826	MGMC_LF_UT_69	Pipeline		Gas	Cadent	1	Major	1003	Trenchless Techniques Only	2a
330907	430826	MGMC_LF_UT_70	Cable		Underground Electric Cable	Electricity North West	1	Major	1003	Trenchless Techniques Only	2a
330907	430826	MGMC_LF_UT_71	Cable		Underground Electric Cable	Electricity North West	1	Major	1003	Trenchless Techniques Only	2a
330907	430826	MGMC_LF_UT_72	Cable		Telecom	Vodafone	1	Major	1003	Trenchless Techniques Only	2a
330907	430826	MGMC_LF_UT_73	Cable		Underground Electric Cable	Electricity North West	1	Major	1003	Trenchless Techniques Only	2a
330908	430826	MGMC_LF_UT_74	Cable		Underground Electric Cable	Electricity North West	1	Major	1003	Trenchless Techniques Only	2a

X Coordinate	Y Coordinate	Crossing Identification No	Type of Obstacle	Obstacle Name	Obstacle Description	Asset Owner	Trenchless Technique ID	Trenchless Technique Category	Trenchless Techniques Length	Proposed Crossing Method	Sheet
330913	430825	MGMC_LF_UT_75	Pipeline	Clifton Drive North (A584)	Gas	Cadent	1	Major	1003	Trenchless Techniques Only	2a
330915	430824	MGMC_LF_RO_76	Road		A Road	Local Highway Authority	1	Major	1003	Trenchless Techniques Only	2a
330915	430697	MGMC_LF_UT_77	Pipeline		Water	United Utilities	1	Major	1003	Trenchless Techniques Only	2a
330916	430799	MGMC_LF_UT_78	Cable		Underground Electric Cable	Electricity North West	1	Major	1003	Trenchless Techniques Only	2a
330917	430824	MGMC_LF_UT_79	Pipeline	Clifton Drive North (A584)	Sewerage	United Utilities	1	Major	1003	Trenchless Techniques Only	2a
330918	430839	MGMC_LF_UT_80	Cable		Underground Electric Cable	Electricity North West	1	Major	1003	Trenchless Techniques Only	2a
330920	430824	MGMC_LF_UT_81	Pipeline		Water	United Utilities	1	Major	1003	Trenchless Techniques Only	2a
330920	430785	MGMC_LF_UT_82	Cable		Underground Electric Cable	Electricity North West	1	Major	1003	Trenchless Techniques Only	2a
330923	430823	MGMC_LF_UT_83	Cable	Clifton Drive North (A584)	Underground Electric Cable	Electricity North West	1	Major	1003	Trenchless Techniques Only	2a
330924	430823	MGMC_LF_UT_84	Cable		Telecom	Openreach [British Telecommunications]	1	Major	1003	Trenchless Techniques Only	2a
330932	430517	MGMC_LF_PW_85	Footpath		Private Access Track	Fylde Council	1	Major	1003	Trenchless Techniques Only	2b
330933	430706	MGMC_LF_UT_86	Cable		Telecom	Openreach [British Telecommunications]	1	Major	1003	Trenchless Techniques Only	2a
330940	430366	MGMC_LF_UT_87	Pipeline	Clifton Drive North (A584)	Sewerage	United Utilities	1	Major	1003	Trenchless Techniques Only	2b
330940	430732	MGMC_LF_UT_88	Cable		Underground Electric Cable	Electricity North West	1	Major	1003	Trenchless Techniques Only	2a
330940	430731	MGMC_LF_UT_89	Cable		Underground Electric Cable	Electricity North West	1	Major	1003	Trenchless Techniques Only	2a
330943	430770	MGMC_LF_UT_90	Cable		Underground Electric Cable	Electricity North West	1	Major	1003	Trenchless Techniques Only	2a
330953	430711	MGMC_LF_UT_91	Pipeline	Clifton Drive North (A584)	Water	United Utilities	1	Major	1003	Trenchless Techniques Only	2a
330972	430516	MGMC_LF_UT_92	Cable		Telecom	Openreach [British Telecommunications]	1	Major	1003	Trenchless Techniques Only	2b
330980	430614	MGMC_LF_UT_93	Cable		Underground Electric Cable	Electricity North West	1	Major	1003	Trenchless Techniques Only	2b
330986	430597	MGMC_LF_UT_94	Cable		Underground Electric Cable	Electricity North West	1	Major	1003	Trenchless Techniques Only	2b
330990	430603	MGMC_LF_TAT_UT_95	Pipeline	Clifton Drive North (A584)	Gas	Cadent				N/A	2b
330991	430588	MGMC_LF_TAT_UT_96	Cable		Telecom	Vodafone				N/A	2b
330995	430589	MGMC_LF_TAT_UT_97	Pipeline		Sewerage	United Utilities				N/A	2b
330997	430534	MGMC_LF_UT_98	Cable		Underground Electric Cable	Electricity North West	1	Major	1003	Trenchless Techniques Only	2b
330998	430590	MGMC_LF_TAT_RO_99	Road	Clifton Drive North (A584)	A Road	Local Highway Authority				N/A	2b
331001	430591	MGMC_LF_TAT_UT_100	Pipeline		Water	United Utilities				N/A	2b
331002	430553	MGMC_LF_UT_101	Cable		Underground Electric Cable	Electricity North West	1	Major	1003	Trenchless Techniques Only	2b
331004	430564	MGMC_LF_TAT_UT_102	Pipeline		Gas	Cadent				N/A	2b
331008	430585	MGMC_LF_TAT_UT_103	Cable	Clifton Drive North (A584)	Telecom	Openreach [British Telecommunications]				N/A	2b
331013	430522	MGMC_LF_UT_104	Cable		Underground Electric Cable	Electricity North West	1	Major	1003	Trenchless Techniques Only	2b
331015	430566	MGMC_LF_UT_105	Cable		Underground Electric Cable	Electricity North West	1	Major	1003	Trenchless Techniques Only	2b
331017	430557	MGMC_LF_UT_106	Cable		Underground Electric Cable	Electricity North West	1	Major	1003	Trenchless Techniques Only	2b
331018	430746	MGMC_LF_UT_107	Pipeline	Clifton Drive North (A584)	Sewerage	United Utilities	1	Major	1003	Trenchless Techniques Only	2a
331028	430479	MGMC_LF_UT_108	Cable		Underground Electric Cable	Electricity North West	1	Major	1003	Trenchless Techniques Only	2b
331031	430471	MGMC_LF_UT_109	Cable		Underground Electric Cable	Electricity North West	1	Major	1003	Trenchless Techniques Only	2b
331031	430471	MGMC_LF_UT_110	Cable		Underground Electric Cable	Electricity North West	1	Major	1003	Trenchless Techniques Only	2b
331032	430471	MGMC_LF_UT_111	Cable	Clifton Drive North (A584)	Underground Electric Cable	Electricity North West	1	Major	1003	Trenchless Techniques Only	2b
331035	430735	MGMC_LF_UT_112	Pipeline		Sewerage	United Utilities	1	Major	1003	Trenchless Techniques Only	2a
331037	430454	MGMC_LF_UT_113	Cable		Underground Electric Cable	Electricity North West	1	Major	1003	Trenchless Techniques Only	2b
331038	430499	MGMC_LF_UT_114	Cable		Underground Electric Cable	Electricity North West	1	Major	1003	Trenchless Techniques Only	2b
331046	430432	MGMC_LF_UT_115	Cable	Clifton Drive North (A584)	Telecom	Vodafone	1	Major	1003	Trenchless Techniques Only	2b
331051	430434	MGMC_LF_UT_116	Pipeline		Gas	Cadent	1	Major	1003	Trenchless Techniques Only	2b
331051	430431	MGMC_LF_UT_117	Pipeline		Sewerage	United Utilities	1	Major	1003	Trenchless Techniques Only	2b
331052	430414	MGMC_LF_UT_118	Cable		Underground Electric Cable	Electricity North West	1	Major	1003	Trenchless Techniques Only	2b
331053	430435	MGMC_LF_RO_119	Road	Clifton Drive North (A584)	A Road	Local Highway Authority	1	Major	1003	Trenchless Techniques Only	2b
331060	430439	MGMC_LF_UT_120	Cable		Telecom	Openreach [British Telecommunications]	1	Major	1003	Trenchless Techniques Only	2b
331061	430388	MGMC_LF_UT_121	Cable		Underground Electric Cable	Electricity North West	1	Major	1003	Trenchless Techniques Only	2b
331074	430387	MGMC_LF_UT_122	Pipeline		Water	United Utilities	1	Major	1003	Trenchless Techniques Only	2b
331081	430332	MGMC_LF_UT_123	Cable	Clifton Drive North (A584)	Underground Electric Cable	Electricity North West	1	Major	1003	Trenchless Techniques Only	2b
331082	430374	MGMC_LF_UT_124	Cable		Underground Electric Cable	Electricity North West	1	Major	1003	Trenchless Techniques Only	2b
331088	430360	MGMC_LF_UT_125	Cable		Underground Electric Cable	Electricity North West	1	Major	1003	Trenchless Techniques Only	2b
331124	430901	MGMC_LF_WA_126	Drain		Drain	Private	1	Major	1003	Trenchless Techniques Only	2a
331145	429861	MGMC_LF_TAT_UT_127	Pipeline	5-2-FP 8	Sewerage	United Utilities				N/A	3
331148	430862	MGMC_LF_PW_128	Footpath		Public Right of Way	Fylde Council	1	Major	1003	Trenchless Techniques Only	2a
331150	430864	MGMC_LF_RA_129	Rail		Railway	Network Rail	1	Major	1003	Trenchless Techniques Only	2a
331168	429875	MGMC_LF_TAT_UT_130	Cable		Underground Electric Cable	Electricity North West				N/A	3a
331169	430873	MGMC_LF_PW_131	Footpath	5-2-FP 8	Private Access Track	Fylde Council	1	Major	1003	Trenchless Techniques Only	2a
331171	429873	MGMC_LF_TAT_UT_132	Cable		Telecom	Openreach - [British Telecommunications]				N/A	3a
331179	429877	MGMC_LF_TAT_UT_133	Cable		Telecom	Openreach - [British Telecommunications]				N/A	3a
331180	429878	MGMC_LF_TAT_UT_134	Cable		Underground Electric Cable	Electricity North West				N/A	3a
331192	429888	MGMC_LF_TAT_UT_135	Pipeline	5-2-FP 8	Sewerage	United Utilities				N/A	3a
331192	429886	MGMC_LF_TAT_UT_136	Cable		Underground Electric Cable	Electricity North West				N/A	3a
331197	429890	MGMC_LF_TAT_UT_137	Cable		Underground Electric Cable	Electricity North West				N/A	3a
331197	429888	MGMC_LF_TAT_UT_138	Cable		Underground Electric Cable	Electricity North West				N/A	3a
331197	429887	MGMC_LF_TAT_UT_139	Cable	Lytham Road (B5262)	Telecom	Openreach - [British Telecommunications]				N/A	3a
331198	429886	MGMC_LF_TAT_UT_140	Cable		Underground Electric Cable	Electricity North West				N/A	3a
331200	431853	MGMC_LF_TAT_RO_141	Road		Minor Road	Local Highway Authority				N/A	4
331214	431781	MGMC_ECC_TAT_UT_142	Cable		Underground Electric Cable	Electricity North West				N/A	4
331221	431784	MGMC_ECC_TAT_UT_143	Cable	Lytham Road (B5262)	Underground Electric Cable	Electricity North West				N/A	4
331226	431781	MGMC_ECC_TAT_UT_144	Cable		Telecom	Openreach - [British Telecommunications]				N/A	4
331242	431783	MGMC_ECC_TAT_UT_145	Cable		Telecom	Openreach - [British Telecommunications]				N/A	4
331248	430566	MGMC_LF_UT_146	Pipeline		Sewerage	United Utilities	1	Major	1003	Trenchless Techniques Only	2b
331249	431784	MGMC_ECC_TAT_UT_147	Cable	Lytham Road (B5262)	Telecom	Openreach - [British Telecommunications]				N/A	4
331262	431793	MGMC_ECC_TAT_UT_148	Pipeline		Water	United Utilities				N/A	4

X Coordinate	Y Coordinate	Crossing Identification No	Type of Obstacle	Obstacle Name	Obstacle Description	Asset Owner	Trenchless Technique ID	Trenchless Technique Category	Trenchless Techniques Length	Proposed Crossing Method	Sheet
331267	431791	MGMC_ECC_TAT_UT_149	Pipeline	5-2-FP 8	Water	United Utilities				N/A	4
331281	430525	MGMC_LF_PW_150	Footpath		Public Right of Way	Fylde Council	1	Major	1003	Trenchless Techniques Only	2b
331284	430526	MGMC_LF_RA_151	Rail		Railway	Network Rail	1	Major	1003	Trenchless Techniques Only	2b
331284	431805	MGMC_ECC_TAT_UT_152	Cable		Underground Electric Cable	Electricity North West				N/A	4
331290	429809	MGMC_LF_TAT_UT_153	Pipeline		Sewerage	United Utilities				N/A	3a
331291	429810	MGMC_LF_TAT_UT_154	Pipeline		Sewerage	United Utilities				N/A	3a
331293	431803	MGMC_ECC_TAT_UT_155	Cable		Telecom	Openreach - [British Telecommunications]				N/A	4
331294	431315	MGMC_ECC_TAT_UT_156	Cable		Underground Electric Cable	Electricity North West				N/A	4
331297	429813	MGMC_LF_TAT_UT_157	Cable		Underground Electric Cable	Electricity North West				N/A	3a
331297	429813	MGMC_LF_TAT_UT_158	Cable		Underground Electric Cable	Electricity North West				N/A	3a
331297	429813	MGMC_LF_TAT_UT_159	Cable		Underground Electric Cable	Electricity North West				N/A	3a
331297	429813	MGMC_LF_TAT_UT_160	Pipeline		Gas	Cadent Gas				N/A	3a
331297	429813	MGMC_LF_TAT_UT_161	Cable		Underground Electric Cable	Electricity North West				N/A	3a
331297	429813	MGMC_LF_TAT_UT_162	Pipeline		Gas	Cadent Gas				N/A	3a
331297	429813	MGMC_LF_TAT_UT_163	Pipeline		Gas	Cadent Gas				N/A	3a
331297	429813	MGMC_LF_TAT_UT_164	Cable		Underground Electric Cable	Electricity North West				N/A	3a
331298	429813	MGMC_LF_TAT_UT_165	Cable		Underground Electric Cable	Electricity North West				N/A	3a
331298	429813	MGMC_LF_TAT_UT_166	Cable		Underground Electric Cable	Electricity North West				N/A	3a
331298	429813	MGMC_LF_TAT_UT_167	Cable		Underground Electric Cable	Electricity North West				N/A	3a
331298	429813	MGMC_LF_TAT_UT_168	Cable		Telecom	Vodafone				N/A	3a
331298	429813	MGMC_LF_TAT_UT_169	Cable		Telecom	Vodafone				N/A	3a
331298	429813	MGMC_LF_TAT_UT_170	Cable		Telecom	Vodafone				N/A	3a
331298	429813	MGMC_LF_TAT_UT_171	Cable		Underground Electric Cable	Electricity North West				N/A	3a
331298	429813	MGMC_LF_TAT_UT_172	Cable		Telecom	Openreach - [British Telecommunications]				N/A	3a
331298	429813	MGMC_LF_TAT_UT_173	Cable		Underground Electric Cable	Electricity North West				N/A	3a
331298	429813	MGMC_LF_TAT_UT_174	Cable		Underground Electric Cable	Electricity North West				N/A	3a
331299	429814	MGMC_LF_TAT_UT_175	Cable		Telecom	Openreach - [British Telecommunications]				N/A	3a
331300	429817	MGMC_LF_TAT_UT_176	Pipeline		Sewerage	United Utilities				N/A	3a
331301	429815	MGMC_LF_TAT_UT_177	Pipeline		Sewerage	United Utilities				N/A	3a
331303	429818	MGMC_LF_TAT_RO_178	Road		Clifton Drive North (A584)	A Road				N/A	3a
331303	431807	MGMC_ECC_TAT_UT_179	Pipeline		Gas	Cadent Gas				N/A	4
331303	431807	MGMC_ECC_TAT_UT_180	Cable		Telecom	Openreach - [British Telecommunications]				N/A	4
331305	429815	MGMC_LF_TAT_RO_181	Road	Clifton Drive North (A584)	A Road	Local Highway Authority				N/A	3a
331318	430592	MGMC_LF_UT_182	Pipeline		Sewerage	United Utilities	1	Major	1003	Trenchless Techniques Only	2b
331327	431814	MGMC_ECC_TAT_UT_183	Pipeline		Water	United Utilities				N/A	4
331336	431177	MGMC_ECC_TAT_UT_184	Cable		Telecom	Openreach - [British Telecommunications]				N/A	4
331338	431444	MGMC_ECC_TAT_UT_185	Cable		Telecom	Openreach - [British Telecommunications]				N/A	4
331343	431814	MGMC_ECC_TAT_UT_186	Cable		Telecom	Virgin Media				N/A	4
331355	431822	MGMC_ECC_TAT_UT_187	Cable		Telecom	Virgin Media				N/A	4
331366	430594	MGMC_LF_UT_188	Pipeline		Sewerage	United Utilities	1	Major	1003	Trenchless Techniques Only	2b
331367	431825	MGMC_ECC_TAT_UT_189	Cable		Underground Electric Cable	Electricity North West				N/A	4
331376	430828	MGMC_LF_UT_190	Pipeline		Sewerage	United Utilities	1	Major	1003	Trenchless Techniques Only	5
331379	431825	MGMC_ECC_TAT_UT_191	Cable		Telecom	Virgin Media				N/A	4
331380	431823	MGMC_ECC_TAT_UT_192	Pipeline		Water	United Utilities				N/A	4
331380	431823	MGMC_ECC_TAT_UT_193	Cable		Telecom	Openreach - [British Telecommunications]				N/A	4
331381	431822	MGMC_ECC_TAT_UT_194	Cable		Telecom	Openreach - [British Telecommunications]				N/A	4
331386	431807	MGMC_ECC_TAT_UT_195	Pipeline		Gas	Cadent Gas				N/A	4
331386	431802	MGMC_ECC_TAT_UT_196	Cable		Telecom	Openreach - [British Telecommunications]				N/A	4
331386	431805	MGMC_ECC_TAT_UT_197	Cable		Telecom	Openreach - [British Telecommunications]				N/A	4
331418	430692	MGMC_LF_UT_198	Pipeline		Sewerage	United Utilities	1	Major	1003	Trenchless Techniques Only	5
331428	430696	MGMC_LF_UT_199	Pipeline		Sewerage	United Utilities	1	Major	1003	Trenchless Techniques Only	5
331437	430992	MGMC_ECC_TAT_UT_200	Cable		Underground Electric Cable	Electricity North West				N/A	5
331438	430992	MGMC_LF_TAT_UT_201	Cable		Underground Electric Cable	Electricity North West				N/A	5
331441	430972	MGMC_ECC_TAT_UT_202	Cable		Telecom	Openreach [British Telecommunications]				N/A	5
331441	431626	MGMC_ECC_TAT_UT_203	Cable		Telecom	Openreach - [British Telecommunications]				N/A	4
331650	430790	MGMC_LF_UT_204	Cable		Telecom	Openreach [British Telecommunications]	1	Major	1003	Trenchless Techniques Only	5
331659	430855	MGMC_LF_PW_205	Footpath		Private Access Track	Fylde Council	1	Major	1003	Trenchless Techniques Only	5
331659	430725	MGMC_LF_UT_206	Cable		Underground Electric Cable	Electricity North West	1	Major	1003	Trenchless Techniques Only	5
331661	430725	MGMC_LF_UT_207	Cable		Telecom	Openreach [British Telecommunications]	1	Major	1003	Trenchless Techniques Only	5
331686	430689	MGMC_LF_UT_208	Cable		Telecom	Openreach [British Telecommunications]	1	Major	1003	Trenchless Techniques Only	5
331690	430721	MGMC_LF_PW_209	Footpath		Private Access Track	Fylde Council	1	Major	1003	Trenchless Techniques Only	5
331715	430814	MGMC_ECC_UT_210	Cable		Telecom	Openreach [British Telecommunications]				Trenchless Techniques/ Open Cut with Haul Road	5
331743	430830	MGMC_ECC_UT_211	Cable		Telecom	Openreach [British Telecommunications]	1	Major	1003	Trenchless Techniques Only	5
331749	430110	MGMC_LF_OAR_UT_212	Pipeline		Water	United Utilities				N/A	3
331749	430111	MGMC_LF_OAR_UT_213	Pipeline		Water	United Utilities				N/A	3
331765	430112	MGMC_LF_OAR_UT_214	Pipeline		Sewerage	United Utilities				N/A	3
331765	430109	MGMC_LF_OAR_UT_215	Pipeline		Sewerage	United Utilities				N/A	3
331767	430109	MGMC_LF_OAR_UT_216	Cable		Underground Electric Cable	Electricity North West				N/A	3
331767	430111	MGMC_LF_OAR_UT_217	Cable		Underground Electric Cable	Electricity North West				N/A	3
331773	430108	MGMC_ECC_TAT_EN_218	Hedgerow		Hedgerow	Private				Removal for temporary access track	3
331781	430431	MGMC_LF_OAR_UT_219	Pipeline		Sewerage	United Utilities				N/A	3
331781	430431	MGMC_LF_OAR_UT_220	Pipeline		Sewerage	United Utilities				N/A	3
331791	430734	MGMC_ECC_UT_221	Cable		Telecom	Openreach [British Telecommunications]				Trenchless Techniques/ Open Cut with Haul Road	5
331828	430325	MGMC_LF_OAR_UT_222	Pipeline		Sewerage	United Utilities				N/A	3

X Coordinate	Y Coordinate	Crossing Identification No	Type of Obstacle	Obstacle Name	Obstacle Description	Asset Owner	Trenchless Technique ID	Trenchless Technique Category	Trenchless Techniques Length	Proposed Crossing Method	Sheet
331829	430324	MGMC_LF_OAR_UT_223	Pipeline		Sewerage	United Utilities				N/A	3
332260	430918	MGMC_ECC_UT_224	Cable		Underground Electric Cable	Electricity North West				Trenchless Techniques/ Open Cut with Haul Road	6
332302	430927	MGMC_ECC_UT_225	Cable		Underground Electric Cable	Electricity North West				Trenchless Techniques/ Open Cut with Haul Road	6
332337	430928	MGMC_ECC_UT_226	Pipeline		Water	United Utilities				Trenchless Techniques/ Open Cut with Haul Road	6
332339	430887	MGMC_ECC_UT_227	Cable		Underground Electric Cable	Electricity North West				Trenchless Techniques/ Open Cut with Haul Road	6
332339	430887	MGMC_ECC_UT_228	Cable		Underground Electric Cable	Electricity North West				Trenchless Techniques/ Open Cut with Haul Road	6
332398	430752	MGMC_ECC_TCC_UT_229	Cable		Telecom	Openreach - [British Telecommunications]				N/A	6a
332413	430712	MGMC_ECC_UT_230	Cable		Underground Electric Cable	Electricity North West				Trenchless Techniques/ Open Cut with Haul Road	6a
332418	430717	MGMC_ECC_UT_231	Cable		Telecom	Openreach - [British Telecommunications]				Trenchless Techniques/ Open Cut with Haul Road	6a
332420	430686	MGMC_ECC_UT_232	Pipeline		Gas	Cadent Gas				Trenchless Techniques/ Open Cut with Haul Road	6a
332422	430688	MGMC_ECC_UT_233	Cable		Underground Electric Cable	Electricity North West				Trenchless Techniques/ Open Cut with Haul Road	6a
332422	430719	MGMC_ECC_UT_234	Cable		Underground Electric Cable	Electricity North West				Trenchless Techniques/ Open Cut with Haul Road	6a
332423	430686	MGMC_ECC_UT_235	Cable		Telecom	Openreach - [British Telecommunications]				Trenchless Techniques/ Open Cut with Haul Road	6a
332423	430717	MGMC_ECC_UT_236	Cable		Underground Electric Cable	Electricity North West				Trenchless Techniques/ Open Cut with Haul Road	6a
332428	430711	MGMC_ECC_UT_237	Pipeline		Gas	Cadent Gas				Trenchless Techniques/ Open Cut with Haul Road	6a
332428	430671	MGMC_ECC_UT_238	Cable		Underground Electric Cable	Electricity North West				Trenchless Techniques/ Open Cut with Haul Road	6a
332431	430679	MGMC_ECC_RO_239	Road	Leach Lane	Minor Road	Local Highway Authority				Trenchless Techniques/ Open Cut	6a
332434	430670	MGMC_ECC_UT_240	Pipeline		Sewerage	United Utilities				Trenchless Techniques/ Open Cut with Haul Road	6a
332435	430652	MGMC_ECC_UT_241	Cable		Underground Electric Cable	Electricity North West				Trenchless Techniques/ Open Cut with Haul Road	6a
332437	430699	MGMC_ECC_UT_242	Cable		Underground Electric Cable	Electricity North West				Trenchless Techniques/ Open Cut with Haul Road	6a
332437	430699	MGMC_ECC_UT_243	Cable		Underground Electric Cable	Electricity North West				Trenchless Techniques/ Open Cut with Haul Road	6a
332438	430667	MGMC_ECC_UT_244	Pipeline		Water	United Utilities				Trenchless Techniques/ Open Cut with Haul Road	6a
332442	430633	MGMC_ECC_TAT_UT_245	Cable		Telecom	Openreach - [British Telecommunications]				N/A	6a
332445	430633	MGMC_ECC_TAT_UT_246	Cable		Telecom	Openreach - [British Telecommunications]				N/A	6a
332445	430631	MGMC_ECC_TAT_UT_247	Pipeline		Gas	Cadent Gas				N/A	6a
332451	430676	MGMC_ECC_UT_248	Pipeline		Sewerage	United Utilities				Trenchless Techniques/ Open Cut with Haul Road	6a
332451	430643	MGMC_ECC_UT_249	Cable		Telecom	Openreach - [British Telecommunications]				Trenchless Techniques/ Open Cut with Haul Road	6a
332451	430641	MGMC_ECC_UT_250	Cable		Underground Electric Cable	Electricity North West				Trenchless Techniques/ Open Cut with Haul Road	6a
332451	430653	MGMC_ECC_UT_251	Cable		Underground Electric Cable	Electricity North West				Trenchless Techniques/ Open Cut with Haul Road	6a
332451	430685	MGMC_ECC_UT_252	Cable		Underground Electric Cable	Electricity North West				Trenchless Techniques/ Open Cut with Haul Road	6a
332452	430594	MGMC_ECC_TAT_RO_253	Road	Leach Lane	Minor Road	Local Highway Authority				N/A	6a
332454	430597	MGMC_ECC_TAT_UT_254	Cable		Underground Electric Cable	Electricity North West				N/A	6a
332455	430681	MGMC_ECC_UT_255	Cable		Underground Electric Cable	Electricity North West				Trenchless Techniques/ Open Cut with Haul Road	6a
332457	430585	MGMC_ECC_TAT_UT_256	Pipeline		Gas	Cadent Gas				N/A	6a
332457	430585	MGMC_ECC_TAT_UT_257	Pipeline		Gas	Cadent Gas				N/A	6a
332457	430597	MGMC_ECC_TAT_UT_258	Pipeline		Sewerage	United Utilities				N/A	6a
332460	430679	MGMC_ECC_UT_259	Cable		Telecom	Openreach - [British Telecommunications]				Trenchless Techniques/ Open Cut with Haul Road	6a
332460	430677	MGMC_ECC_UT_260	Cable		Underground Electric Cable	Electricity North West				Trenchless Techniques/ Open Cut with Haul Road	6a
332462	430668	MGMC_ECC_RO_261	Road	Blackpool Road North	Minor Road	Local Highway Authority				Trenchless Techniques/ Open Cut	6a
332464	430569	MGMC_ECC_TAT_UT_262	Cable		Underground Electric Cable	Electricity North West				N/A	6a
332465	430661	MGMC_ECC_UT_263	Cable		Underground Electric Cable	Electricity North West				Trenchless Techniques/ Open Cut with Haul Road	6a
332467	430654	MGMC_ECC_UT_264	Cable		Underground Electric Cable	Electricity North West				Trenchless Techniques/ Open Cut with Haul Road	6a
332467	430654	MGMC_ECC_UT_265	Cable		Underground Electric Cable	Electricity North West				Trenchless Techniques/ Open Cut with Haul Road	6a
332467	430663	MGMC_ECC_UT_266	Cable		Underground Electric Cable	Electricity North West				Trenchless Techniques/ Open Cut with Haul Road	6a
332470	430670	MGMC_ECC_UT_267	Cable		Underground Electric Cable	Electricity North West				Trenchless Techniques/ Open Cut with Haul Road	6a
332498	430713	MGMC_ECC_EN_268	Hedgerow		Hedgerow	Private				Trenchless Techniques/ Open Cut with Haul Road	6a
332562	430738	MGMC_ECC_UT_269	Cable		Underground Electric Cable	Electricity North West	2	Major	258	Trenchless Techniques Only	6a
332565	430739	MGMC_ECC_EN_270	Hedgerow		Hedgerow	Private	2	Major	258	Trenchless Techniques Only	6a
332586	430748	MGMC_ECC_UT_271	Cable		Underground Electric Cable	Electricity North West	2	Major	258	Trenchless Techniques Only	6a
332630	430766	MGMC_ECC_UT_272	Cable		Underground Electric Cable	Electricity North West	2	Major	258	Trenchless Techniques Only	6a
332633	430757	MGMC_ECC_UT_273	Pipeline		Sewerage	United Utilities	2	Major	258	Trenchless Techniques Only	6a
332683	430788	MGMC_ECC_EN_274	Hedgerow		Hedgerow	Private	2	Major	258	Trenchless Techniques Only	6a
332722	430803	MGMC_ECC_EN_275	Hedgerow		Hedgerow	Private	2	Major	258	Trenchless Techniques Only	6
332834	430835	MGMC_ECC_RO_276	Road	The Hamlet	Minor Road	Local Highway Authority	3	Minor	12	Trenchless Techniques Only with Haul Road	6
332836	430831	MGMC_ECC_UT_277	Pipeline		Water	United Utilities	3	Minor	12	Trenchless Techniques Only with Haul Road	6
332836	430832	MGMC_ECC_UT_278	Cable		Telecom	Openreach - [British Telecommunications]	3	Minor	12	Trenchless Techniques Only with Haul Road	6
332854	430834	MGMC_ECC_UT_279	Pipeline		Sewerage	United Utilities	3	Minor	12	Trenchless Techniques Only with Haul Road	6
332968	430840	MGMC_ECC_UT_280	Pipeline		Sewerage	United Utilities				Trenchless Techniques/ Open Cut with Haul Road	6
333077	430832	MGMC_ECC_UT_281	Pipeline		Sewerage	United Utilities				Trenchless Techniques/ Open Cut with Haul Road	7
333124	430819	MGMC_ECC_UT_282	Pipeline		Sewerage	United Utilities				Trenchless Techniques/ Open Cut with Haul Road	7
333173	430818	MGMC_ECC_UT_283	Pipeline		Sewerage	United Utilities				Trenchless Techniques/ Open Cut with Haul Road	7
333173	430818	MGMC_ECC_UT_284	Pipeline		Sewerage	United Utilities				Trenchless Techniques/ Open Cut with Haul Road	7
333210	430827	MGMC_ECC_UT_285	Pipeline		Sewerage	United Utilities				Trenchless Techniques/ Open Cut with Haul Road	7
333210	430827	MGMC_ECC_UT_286	Pipeline		Sewerage	United Utilities				Trenchless Techniques/ Open Cut with Haul Road	7
333223	430829	MGMC_ECC_UT_287	Cable		Underground Electric Cable	Electricity North West				Trenchless Techniques/ Open Cut with Haul Road	7
333229	430839	MGMC_ECC_UT_288	Cable		Underground Electric Cable	Electricity North West				Trenchless Techniques/ Open Cut with Haul Road	7
333235	430833	MGMC_ECC_UT_289	Cable		Underground Electric Cable	Electricity North West				Trenchless Techniques/ Open Cut with Haul Road	7
333296	430866	MGMC_ECC_UT_290	Cable		Underground Electric Cable	Electricity North West				Trenchless Techniques/ Open Cut with Haul Road	7
333325	430875	MGMC_ECC_UT_291	Cable		Underground Electric Cable	Electricity North West				Trenchless Techniques/ Open Cut with Haul Road	7
333344	430963	MGMC_ECC_PW_292	Bridleway	5-2-BW 11	Bridleway	Fylde Council				Trenchless Techniques/ Open Cut with Haul Road	7
333372	430892	MGMC_ECC_UT_293	Cable		Underground Electric Cable	Electricity North West				Trenchless Techniques/ Open Cut with Haul Road	7
333374	430918	MGMC_ECC_PW_294	Bridleway	5-2-BW 11	Bridleway	Fylde Council				Trenchless Techniques/ Open Cut with Haul Road	7
333377	430809	MGMC_ECC_UT_295	Pipeline		Sewerage	United Utilities				Trenchless Techniques/ Open Cut with Haul Road	7
333378	430917	MGMC_ECC_UT_296	Pipeline		Water	United Utilities				Trenchless Techniques/ Open Cut with Haul Road	7

X Coordinate	Y Coordinate	Crossing Identification No	Type of Obstacle	Obstacle Name	Obstacle Description	Asset Owner	Trenchless Technique ID	Trenchless Technique Category	Trenchless Techniques Length	Proposed Crossing Method	Sheet
333387	430897	MGMC_ECC_UT_297	Cable		Underground Electric Cable	Electricity North West	4	Minor	40	Trenchless Techniques Only with Bridge (Bailey Bridge/ Clear Span)/culvert	7
333412	430865	MGMC_ECC_UT_298	Pipeline		Sewerage	United Utilities				Trenchless Techniques/ Open Cut with Haul Road	7
333525	430790	MGMC_ECC_UT_299	Pipeline		Water	United Utilities				Trenchless Techniques/ Open Cut with Haul Road	7
333552	430973	MGMC_ECC_WA_300	Watercourse		Main River (EA)	Environment Agency	4	Minor	40	Trenchless Techniques Only with Bridge (Bailey Bridge/ Clear Span)/culvert	7a
333581	431109	MGMC_ECC_TAT_RO_301	Road	Queensway (B5261)	B Road	Local Highway Authority				N/A	7a
333599	431074	MGMC_ECC_UT_302	Pipeline		Water	United Utilities	4	Minor	40	Trenchless Techniques Only with Bridge (Bailey Bridge/ Clear Span)/culvert	7a
333606	431062	MGMC_ECC_EN_303	Hedgerow		Hedgerow	Private	4	Minor	40	Trenchless Techniques Only with Bridge (Bailey Bridge/ Clear Span)/culvert	7a
333609	431043	MGMC_ECC_WA_304	Drain		Culvert	Private	4	Minor	40	Trenchless Techniques Only with Bridge (Bailey Bridge/ Clear Span)/culvert	7a
333612	431038	MGMC_ECC_WA_305	Drain		Culvert	Private	4	Minor	40	Trenchless Techniques Only with Bridge (Bailey Bridge/ Clear Span)/culvert	7a
333621	431064	MGMC_ECC_EN_306	Hedgerow		Hedgerow	Private	4	Minor	40	Trenchless Techniques Only with Bridge (Bailey Bridge/ Clear Span)/culvert	7a
333630	431013	MGMC_ECC_WA_307	Drain		Culvert	Private	4	Minor	40	Trenchless Techniques Only with Bridge (Bailey Bridge/ Clear Span)/culvert	7a
333630	431018	MGMC_ECC_EN_308	Hedgerow		Hedgerow	Private	4	Minor	40	Trenchless Techniques Only with Bridge (Bailey Bridge/ Clear Span)/culvert	7a
333631	431055	MGMC_ECC_WA_309	Drain		Culvert	Private	4	Minor	40	Trenchless Techniques Only with Bridge (Bailey Bridge/ Clear Span)/culvert	7a
333634	431050	MGMC_ECC_WA_310	Drain		Culvert	Private	4	Minor	40	Trenchless Techniques Only with Bridge (Bailey Bridge/ Clear Span)/culvert	7a
333635	431036	MGMC_ECC_EN_311	Hedgerow		Hedgerow	Private	4	Minor	40	Trenchless Techniques Only with Bridge (Bailey Bridge/ Clear Span)/culvert	7a
333644	431020	MGMC_ECC_WA_312	Drain		Culvert	Private	4	Minor	40	Trenchless Techniques Only with Bridge (Bailey Bridge/ Clear Span)/culvert	7a
333647	431026	MGMC_ECC_WA_313	Drain		Drain	Private	4	Minor	40	Trenchless Techniques Only with Bridge (Bailey Bridge/ Clear Span)/culvert	7a
333648	431007	MGMC_ECC_EN_314	Hedgerow		Hedgerow	Private	4	Minor	40	Trenchless Techniques Only with Bridge (Bailey Bridge/ Clear Span)/culvert	7a
333657	430940	MGMC_ECC_EN_315	Hedgerow		Hedgerow	Private	4	Minor	40	Trenchless Techniques Only with Bridge (Bailey Bridge/ Clear Span)/culvert	7a
333658	430934	MGMC_ECC_UT_316	Pipeline		Water	United Utilities	4	Minor	40	Trenchless Techniques Only with Bridge (Bailey Bridge/ Clear Span)/culvert	7a
333665	430933	MGMC_ECC_RO_317	Road	Queensway (B5261)	B Road	Local Highway Authority	4	Minor	40	Trenchless Techniques Only with Bridge (Bailey Bridge/ Clear Span)/culvert	7a
333669	430944	MGMC_ECC_EN_318	Hedgerow		Hedgerow	Private	4	Minor	40	Trenchless Techniques Only with Bridge (Bailey Bridge/ Clear Span)/culvert	7a
333670	430833	MGMC_ECC_EN_319	Hedgerow		Hedgerow	Private	4	Minor	40	Trenchless Techniques Only with Bridge (Bailey Bridge/ Clear Span)/culvert	7a
333672	430928	MGMC_ECC_UT_320	Cable		Underground Electric Cable	Electricity North West	4	Minor	40	Trenchless Techniques Only with Bridge (Bailey Bridge/ Clear Span)/culvert	7a
333682	430833	MGMC_ECC_EN_321	Hedgerow		Hedgerow	Private	4	Minor	40	Trenchless Techniques Only with Bridge (Bailey Bridge/ Clear Span)/culvert	7a
333726	427187	MGMC_ECO_UT_322	Cable		Telecom	Openreach - [British Telecommunications]				N/A	37
333993	430896	MGMC_ECC_PW_323	Bridleway	5-2-BW 12	Bridleway	Fylde Council	5	Minor	135	Trenchless Techniques Only	7a
333994	430959	MGMC_ECC_WA_324	Watercourse	Moss Sluice	Main River (EA)	Environment Agency	5	Minor	135	Trenchless Techniques Only	7a
334004	430964	MGMC_ECC_PW_325	Bridleway	5-2-BW-13	Bridleway	Fylde Council	5	Minor	135	Trenchless Techniques Only	7a
334005	430964	MGMC_ECC_UT_326	Pipeline		Water	United Utilities	5	Minor	135	Trenchless Techniques Only	7a

X Coordinate	Y Coordinate	Crossing Identification No	Type of Obstacle	Obstacle Name	Obstacle Description	Asset Owner	Trenchless Technique ID	Trenchless Technique Category	Trenchless Techniques Length	Proposed Crossing Method	Sheet
334016	430948	MGMC_ECC_PW_327	Bridleway	5-2-BW-13	Bridleway	Fylde Council	5	Minor	135	Trenchless Techniques Only	7a
334018	430963	MGMC_ECC_UT_328	Cable		Underground Electric Cable	Electricity North West	5	Minor	135	Trenchless Techniques Only	7a
334019	430963	MGMC_ECC_UT_329	Cable		Underground Electric Cable	Electricity North West	5	Minor	135	Trenchless Techniques Only	7a
334019	430964	MGMC_ECC_UT_330	Cable		Underground Electric Cable	Electricity North West	5	Minor	135	Trenchless Techniques Only	7a
334022	430949	MGMC_ECC_WA_331	Drain		Drain	Private	5	Minor	135	Trenchless Techniques Only	7a
334023	430965	MGMC_ECC_PW_332	Bridleway	5-2-BW 12	Bridleway	Fylde Council	5	Minor	135	Trenchless Techniques Only	7a
334033	431007	MGMC_ECC_WA_333	Watercourse		Main River (EA)	Environment Agency	5	Minor	135	Trenchless Techniques Only	7a
334044	431016	MGMC_ECC_PW_334	Bridleway	5-2-BW 12	Bridleway	Fylde Council	5	Minor	135	Trenchless Techniques Only	7a
334044	430923	MGMC_ECC_WA_335	Drain		Drain	Private	5	Minor	135	Trenchless Techniques Only	7a
334045	430925	MGMC_ECC_EN_336	Hedgerow		Hedgerow	Private	5	Minor	135	Trenchless Techniques Only	7a
334046	431012	MGMC_ECC_WA_337	Drain		Drain	Private	5	Minor	135	Trenchless Techniques Only	7a
334074	430888	MGMC_ECC_OAR_UT_338	Pipeline		Water	United Utilities				N/A	7a
334127	430829	MGMC_ECC_OAR_UT_339	Pipeline		Water	United Utilities				N/A	7
334146	430807	MGMC_ECC_OAR_PW_340	Bridleway	5-2-BW-13	Bridleway	Fylde Council				N/A	7
334205	430744	MGMC_ECC_OAR_UT_341	Pipeline		Water	United Utilities				N/A	8
334380	431083	MGMC_ECC_WA_342	Drain		Drain	Private				Trenchless Techniques/ Open Cut with Haul Road/ Bridge (Bailey Bridge/ Clear Span)/culvert	8
334381	431115	MGMC_ECC_EN_343	Hedgerow		Hedgerow	Private				Trenchless Techniques/ Open Cut with Haul Road	8
334382	431108	MGMC_ECC_RO_344	Road	Midgeland Road	Minor Road	Local Highway Authority				Trenchless Techniques/ Open Cut with Haul Road	8
334403	431147	MGMC_ECC_WA_345	Drain		Drain	Private				Trenchless Techniques/ Open Cut with Haul Road/ Bridge (Bailey Bridge/ Clear Span)/culvert	8
334410	431183	MGMC_ECC_OAR_WA_346	Watercourse	Branch Drain	Main River (EA)	Environment Agency				N/A	8
334525	431066	MGMC_ECC_WA_347	Watercourse	Branch Drain	Main River (EA)	Environment Agency	6	Minor	124	Trenchless Techniques Only with Bridge (Bailey Bridge/ Clear Span)/culvert	8
334614	431022	MGMC_ECC_WA_348	Watercourse		Main River (EA)	Environment Agency	6	Minor	124	Trenchless Techniques Only with Bridge (Bailey Bridge/ Clear Span)/culvert	8
334623	430973	MGMC_ECC_WA_349	Drain		Culvert	Private	6	Minor	124	Trenchless Techniques Only with Bridge (Bailey Bridge/ Clear Span)/culvert	8
334629	430968	MGMC_ECC_WA_350	Drain		Culvert	Private	6	Minor	124	Trenchless Techniques Only with Bridge (Bailey Bridge/ Clear Span)/culvert	8
334731	430864	MGMC_ECC_TAT_UT_351	Pipeline		Water	United Utilities				N/A	8
334806	430612	MGMC_ECC_TAT_UT_352	Cable		Telecom	Openreach - [British Telecommunications]				N/A	8
334809	430616	MGMC_ECC_TAT_RO_353	Road	Lytham St Annes Way (B5410)	B Road	Local Highway Authority				N/A	8
334810	430623	MGMC_ECC_TAT_UT_354	Cable		Telecom	Openreach - [British Telecommunications]				N/A	8
334813	430627	MGMC_ECC_TAT_UT_355	Cable		Telecom	Zayo Group UK Ltd co JSM Group Ltd				N/A	8
334816	430632	MGMC_ECC_TAT_UT_356	Cable		Telecom	Openreach - [British Telecommunications]				N/A	8
334830	430678	MGMC_ECC_TAT_UT_357	Cable		Telecom	Openreach - [British Telecommunications]				N/A	8
334834	430680	MGMC_ECC_TAT_UT_358	Cable		Telecom	Openreach - [British Telecommunications]				N/A	8
334849	430944	MGMC_ECC_UT_359	Pipeline		Water	United Utilities	7	Minor	139	Trenchless Techniques Only with Haul Road	8
334854	430739	MGMC_ECC_TAT_RO_360	Road	Lytham St Annes Way (B5410)	B Road	Local Highway Authority				N/A	8
334862	430759	MGMC_ECC_TAT_UT_361	Cable		Telecom	Zayo Group UK Ltd co JSM Group Ltd				N/A	8
334869	430772	MGMC_ECC_TAT_UT_362	Cable		Telecom	Openreach - [British Telecommunications]				N/A	8
334871	430785	MGMC_ECC_TAT_WA_363	Watercourse	Branch Drain	Main River (EA)	Environment Agency				Bridge (Bailey Bridge/ Clear Span)/culvert	8
334880	430809	MGMC_ECC_OAR_UT_364	Cable		Telecom	Zayo Group UK Ltd co JSM Group Ltd				N/A	8
334880	430809	MGMC_ECC_OAR_RO_365	Road	Lytham St Annes Way (B5410)	B Road	Local Highway Authority				N/A	8
334882	430808	MGMC_ECC_OAR_UT_366	Cable		Telecom	Openreach - [British Telecommunications]				N/A	8
334884	430816	MGMC_ECC_TAT_UT_367	Cable		Telecom	Openreach - [British Telecommunications]				N/A	8
334900	430928	MGMC_ECC_UT_368	Cable		Telecom	Zayo Group UK Ltd co JSM Group Ltd	7	Minor	139	Trenchless Techniques Only with Haul Road	8
334900	430928	MGMC_ECC_RO_369	Road	Lytham St Annes Way (B5410)	B Road	Local Highway Authority	7	Minor	139	Trenchless Techniques Only with Haul Road	8
334901	430855	MGMC_ECC_TAT_UT_370	Cable		Telecom	Openreach - [British Telecommunications]				N/A	8
334902	430927	MGMC_ECC_UT_371	Cable		Telecom	Openreach - [British Telecommunications]	7	Minor	139	Trenchless Techniques Only with Haul Road	8
334904	430902	MGMC_ECC_UT_372	Cable		Telecom	Openreach - [British Telecommunications]	7	Minor	139	Trenchless Techniques Only with Haul Road	8
334952	430945	MGMC_ECC_PW_374	Bridleway	5-2-BW 16	Bridleway	Fylde Council	7	Minor	139	Trenchless Techniques Only with Haul Road	8
335357	430855	MGMC_ECC_UT_375	Cable		Underground Electric Cable	Electricity North West	8	Minor	111	Trenchless Techniques Only with Haul Road	9
335383	430420	MGMC_ECO_UT_376	Cable		Underground Electric Cable	Electricity North West				N/A	11
335383	430419	MGMC_ECO_UT_377	Cable		Underground Electric Cable	Electricity North West				N/A	11
335383	430420	MGMC_ECO_UT_378	Cable		Underground Electric Cable	Electricity North West				N/A	11
335386	430383	MGMC_ECO_UT_379	Cable		Telecom	Openreach - [British Telecommunications]				N/A	11
335389	430364	MGMC_ECO_UT_380	Cable		Telecom	Openreach - [British Telecommunications]				N/A	11
335458	430132	MGMC_ECO_UT_381	Cable		Overhead Line	Electricity North West				N/A	11
335478	430293	MGMC_ECO_UT_382	Cable		Overhead Line	Electricity North West				N/A	11
335517	430055	MGMC_ECO_EN_383	Hedgerow		Hedgerow	Private				N/A	11
335549	430882	MGMC_ECC_UT_384	Cable		Overhead Line	Electricity North West				N/A / Trenchless Techniques/ Microsite / Diversion	9
335556	430878	MGMC_ECC_UT_385	Cable		Underground Electric Cable	Electricity North West				Trenchless Techniques/ Open Cut with Haul Road	9

X Coordinate	Y Coordinate	Crossing Identification No	Type of Obstacle	Obstacle Name	Obstacle Description	Asset Owner	Trenchless Technique ID	Trenchless Technique Category	Trenchless Techniques Length	Proposed Crossing Method	Sheet
335632	430005	MGMC_ECO_EN_386	Hedgerow		Hedgerow	Private				N/A	12
335633	430780	MGMC_ECC_WA_387	Drain		Drain	Private	9	Minor	140	Trenchless Techniques Only	9
335662	429706	MGMC_ECO_UT_388	Pipeline		Water	United Utilities				N/A	12
335676	429784	MGMC_ECO_WA_389	Drain		Drain	Private				N/A	12
335697	430160	MGMC_ECO_EN_390	Hedgerow		Hedgerow	Private				N/A	10
335698	429974	MGMC_ECO_EN_391	Hedgerow		Hedgerow	Private				N/A	12
335716	430341	MGMC_ECO_OAR_UT_392	Cable		Telecom	Openreach - [British Telecommunications]				N/A	10
335716	430341	MGMC_ECO_OAR_UT_393	Cable		Underground Electric Cable	Electricity North West				N/A	10
335716	430341	MGMC_ECO_OAR_UT_394	Cable		Underground Electric Cable	Electricity North West				N/A	10
335716	430341	MGMC_ECO_OAR_UT_395	Cable		Underground Electric Cable	Electricity North West				N/A	10
335795	429783	MGMC_ECO_UT_396	Pipeline		Water	United Utilities				N/A	12
335809	430283	MGMC_ECO_UT_397	Cable		Telecom	Openreach - [British Telecommunications]				N/A	10
335846	430211	MGMC_ECO_EN_398	Hedgerow		Hedgerow	Private				N/A	10
335849	430569	MGMC_ECC_OAR_EN_399	Hedgerow		Hedgerow	Private				N/A	9
335885	431172	MGMC_ECC_OAR_RO_400	Road	Peel Road	Minor Road	Local Highway Authority				N/A	9
335921	429962	MGMC_ECO_EN_403	Hedgerow		Hedgerow	Private				N/A	12
335927	430556	MGMC_ECC_OAR_EN_404	Hedgerow		Hedgerow	Private				N/A	10a
335950	429873	MGMC_ECO_OAR_UT_405	Pipeline		Water	United Utilities				N/A	12
335964	430770	MG_ECC_TAT_RO_406	Road	Peel Road	Minor Road	Local Highway Authority				N/A	9
335969	430754	MG_ECC_TAT_UT_407	Pipeline		Gas	Cadent Gas				N/A	9
335970	430752	MG_ECC_TAT_UT_408	Cable		Telecom	Openreach - [British Telecommunications]				N/A	9
335974	430770	MG_ECC_TAT_EN_409	Hedgerow		Hedgerow	Private				Removal for temporary access track	9
335975	430720	MG_ECC_TAT_EN_410	Hedgerow		Hedgerow	Private				Removal for temporary access track	9
335980	430727	MGMC_ECC_TAT_UT_411	Cable		Underground Electric Cable	Electricity North West				N/A	9
335980	430727	MGMC_ECC_TAT_UT_412	Cable		Underground Electric Cable	Electricity North West				N/A	9
335980	430727	MGMC_ECC_TAT_UT_413	Cable		Underground Electric Cable	Electricity North West				N/A	9
335980	430725	MGMC_ECC_TAT_RO_414	Road	Peel Road	Minor Road	Local Highway Authority				N/A	9
335988	430651	MGMC_ECC_EN_415	Hedgerow		Hedgerow	Private	10	Minor	97	Trenchless Techniques Only with Haul Road	10a
335990	430651	MGMC_ECC_UT_416	Pipeline		Gas	Cadent Gas	10	Minor	97	Trenchless Techniques Only with Haul Road	10a
335991	430658	MGMC_ECC_RO_417	Road	Peel Road	Minor Road	Local Highway Authority	10	Minor	97	Trenchless Techniques Only with Haul Road	10a
335991	430650	MGMC_ECC_UT_418	Cable		Telecom	Openreach - [British Telecommunications]	10	Minor	97	Trenchless Techniques Only with Haul Road	10a
335995	430649	MGMC_ECC_UT_419	Cable		Underground Electric Cable	Electricity North West	10	Minor	97	Trenchless Techniques Only with Haul Road	10a
335995	430649	MGMC_ECC_UT_420	Cable		Underground Electric Cable	Electricity North West	10	Minor	97	Trenchless Techniques Only with Haul Road	10a
335995	430649	MGMC_ECC_UT_421	Cable		Underground Electric Cable	Electricity North West	10	Minor	97	Trenchless Techniques Only with Haul Road	10a
335999	430648	MGMC_ECC_EN_423	Hedgerow		Hedgerow	Private	10	Minor	97	Trenchless Techniques Only with Haul Road	10a
336006	430627	MGMC_ECC_UT_424	Cable		Overhead Line	Electricity North West				N/A / Trenchless Techniques/ Microsite / Diversion	10a
336008	430566	MC_ECC_TAT_UT_425	Cable		Telecom	Openreach - [British Telecommunications]				N/A	10a
336015	430538	MGMC_ECC_OAR_UT_426	Cable		Telecom	Openreach - [British Telecommunications]				N/A	10a
336015	430538	MGMC_ECC_OAR_UT_427	Pipeline		Gas	Cadent Gas				N/A	10a
336015	430538	MGMC_ECC_OAR_UT_428	Cable		Telecom	Openreach - [British Telecommunications]				N/A	10a
336019	430537	MC_ECC_TAT_RO_429	Road	Peel Road	Minor Road	Local Highway Authority				N/A	10a
336023	430538	MGMC_ECC_TAT_EN_430	Hedgerow		Hedgerow	Private				Removal for temporary access track	10a
336027	430497	MC_ECC_TAT_UT_431	Pipeline		Gas	Cadent Gas				N/A	10a
336027	430497	MC_ECC_TAT_UT_432	Cable		Telecom	Openreach - [British Telecommunications]				N/A	10a
336027	430496	MC_ECC_TAT_UT_433	Cable		Telecom	Openreach - [British Telecommunications]				N/A	10a
336063	430379	MGMC_ECC_OAR_RO_434	Road	Ballam Road	Minor Road	Local Highway Authority				N/A	10
336063	430382	MGMC_ECC_OAR_UT_435	Cable		Underground Electric Cable	Electricity North West				N/A	10
336064	430379	MGMC_ECC_OAR_UT_436	Pipeline		Gas	Cadent Gas				N/A	10
336066	430378	MGMC_ECC_OAR_UT_437	Cable		Telecom	Zayo Group UK Ltd co JSM Group Ltd				N/A	10
336067	430378	MGMC_ECC_OAR_EN_438	Hedgerow		Hedgerow	Private				N/A	10
336082	430442	MC_ECC_TAT_UT_439	Cable		Telecom	Openreach - [British Telecommunications]				N/A	10a
336082	430443	MC_ECC_TAT_UT_440	Cable		Underground Electric Cable	Electricity North West				N/A	10a
336083	430443	MC_ECC_TAT_UT_441	Cable		Underground Electric Cable	Electricity North West				N/A	10a
336083	430443	MC_ECC_TAT_UT_442	Cable		Underground Electric Cable	Electricity North West				N/A	10a
336085	430451	MC_ECC_TAT_UT_443	Pipeline		Water	United Utilities				N/A	10a
336086	430442	MC_ECC_TAT_RO_444	Road	Ballam Road	Minor Road	Local Highway Authority				N/A	10a
336087	430444	MC_ECC_OAR_UT_446	Pipeline		Gas	Cadent Gas				N/A	10a
336087	430445	MC_ECC_TAT_UT_447	Pipeline		Gas	Cadent Gas				N/A	10a
336088	430112	MGMC_ECC_TAT_UT_448	Cable		Underground Electric Cable	Electricity North West				N/A	11
336088	430441	MC_ECC_TAT_UT_449	Cable		Telecom	Zayo Group UK Ltd co JSM Group Ltd				N/A	10a
336089	430113	MGMC_ECC_TAT_UT_450	Cable		Underground Electric Cable	Electricity North West				N/A	11
336089	430450	MC_ECC_OAR_RO_451	Road	Ballam Road	Minor Road	Local Highway Authority				N/A	10a
336090	430444	MC_ECC_OAR_UT_452	Cable		Telecom	Zayo Group UK Ltd co JSM Group Ltd				N/A	10a
336091	430443	MGMC_ECC_OAR_EN_453	Hedgerow		Hedgerow	Private				N/A	10a
336095	430452	MC_ECC_TCC_EN_454	Hedgerow		Hedgerow	Private				Removal for temporary construction compound	10a
336097	430093	MGMC_ECC_TAT_UT_455	Cable		Underground Electric Cable	Electricity North West				N/A	11
336097	430093	MGMC_ECC_TAT_UT_456	Cable		Underground Electric Cable	Electricity North West				N/A	11
336099	430480	MC_ECC_TAT_UT_457	Pipeline		Water	United Utilities				N/A	10a
336107	430628	MGMC_ECC_UT_458	Cable		Overhead Line	Electricity North West				N/A / Trenchless Techniques/ Microsite / Diversion	10a
336108	430489	MC_ECC_TAT_RO_459	Road	Ballam Road	Minor Road	Local Highway Authority				N/A	10a
336110	430039	MGMC_ECC_OAR_EN_460	Hedgerow		Hedgerow	Private				N/A	12
336111	430503	MGMC_ECC_TAT_EN_461	Hedgerow		Hedgerow	Private				Removal for temporary access track	10a
336111	430040	MGMC_ECO_OAR_UT_462	Pipeline		Water	United Utilities				N/A	12
336111	430040	MGMC_ECO_OAR_UT_463	Cable		Underground Electric Cable	Electricity North West				N/A	12

X Coordinate	Y Coordinate	Crossing Identification No	Type of Obstacle	Obstacle Name	Obstacle Description	Asset Owner	Trenchless Technique ID	Trenchless Technique Category	Trenchless Techniques Length	Proposed Crossing Method	Sheet
336112	430040	MGMC_ECO_OAR_UT_464	Cable		Telecom	Openreach - [British Telecommunications]				N/A	12
336117	430036	MGMC_ECO_OAR_UT_465	Cable		Telecom	Openreach - [British Telecommunications]				N/A	12
336118	430496	MGMC_ECC_TAT_EN_466	Hedgerow		Hedgerow	Private				Removal for temporary access track	10a
336118	430041	MGMC_ECC_OAR_RO_467	Road	Ballam Road	Minor Road	Local Highway Authority				N/A	12
336120	430037	MGMC_ECC_TAT_UT_468	Cable		Telecom	Openreach - [British Telecommunications]				N/A	12
336136	429998	MGMC_ECC_TAT_RO_469	Road	Ballam Road	Minor Road	Local Highway Authority				N/A	12
336139	429996	MGMC_ECC_TAT_UT_470	Cable		Telecom	Openreach - [British Telecommunications]				N/A	12
336143	429987	MGMC_ECC_TAT_EN_471	Hedgerow		Hedgerow	Private				Removal for temporary access track	12
336162	430601	MGMC_ECC_EN_472	Hedgerow		Hedgerow	Private	11	Minor	94	Trenchless Techniques Only with Haul Road	10a
336163	429941	MGMC_ECC_TAT_EN_473	Hedgerow		Hedgerow	Private				Removal for temporary access track	12
336163	430599	MGMC_ECC_UT_474	Pipeline		Water	United Utilities	11	Minor	94	Trenchless Techniques Only with Haul Road	10a
336164	430597	MGMC_ECC_RO_475	Road	Ballam Road	Minor Road	Local Highway Authority	11	Minor	94	Trenchless Techniques Only with Haul Road	10a
336166	429931	MGMC_ECC_OAR_UT_476	Pipeline		Gas	Cadent Gas				N/A	12
336166	429931	MGMC_ECC_OAR_UT_477	Cable		Telecom	Openreach - [British Telecommunications]				N/A	12
336167	429931	MGMC_ECC_OAR_EN_478	Hedgerow		Hedgerow	Private				N/A	12
336167	429931	MGMC_ECC_OAR_EN_479	Hedgerow		Hedgerow	Private				N/A	12
336167	429930	MGMC_ECC_TAT_EN_480	Hedgerow		Hedgerow	Private				Removal for temporary access track	12
336168	429919	MGMC_ECC_TAT_RO_481	Road	Ballam Road	Minor Road	Local Highway Authority				N/A	12
336171	430595	MGMC_ECC_UT_483	Cable		Telecom	Zayo Group UK Ltd co JSM Group Ltd	11	Minor	94	Trenchless Techniques Only with Haul Road	10a
336171	429922	MGMC_ECC_TAT_EN_484	Hedgerow		Hedgerow	Private				Removal for temporary access track	12
336172	430595	MGMC_ECC_EN_485	Hedgerow		Hedgerow	Private	11	Minor	94	Trenchless Techniques Only with Haul Road	10a
336173	429916	MGMC_ECC_TAT_EN_486	Hedgerow		Hedgerow	Private				Removal for temporary access track	12
336182	429894	MGMC_ECC_TAT_UT_487	Pipeline		Gas	Cadent Gas				N/A	12
336195	430647	MGMC_ECC_UT_488	Cable		Telecom	Openreach - [British Telecommunications]	11	Minor	94	Trenchless Techniques Only with Haul Road	10a
336196	430661	MG_ECC_TAT_EN_489	Hedgerow		Hedgerow	Private				Removal for temporary access track	10a
336203	430661	MG_ECC_TAT_UT_490	Cable		Telecom	Openreach - [British Telecommunications]				N/A	10a
336205	430657	MG_ECC_TAT_RO_491	Road	Ballam Road	Minor Road	Local Highway Authority				N/A	10a
336212	430658	MG_ECC_TAT_EN_492	Hedgerow		Hedgerow	Private				Removal for temporary access track	10a
336216	430390	MGMC_ECC_OAR_UT_493	Cable		Overhead Line	Electricity North West				N/A	10
336216	430663	MG_ECC_TAT_EN_494	Hedgerow		Hedgerow	Private				Removal for temporary access track	10a
336219	429811	MGMC_ECC_TAT_EN_495	Hedgerow		Hedgerow	Private				Removal for temporary access track	12
336222	430403	MC_ECC_TCC_UT_496	Cable		Overhead Line	Electricity North West				N/A / Microsite / Diversion	10
336226	429789	MGMC_ECC_TAT_RO_497	Road	Ballam Road	Minor Road	Local Highway Authority				N/A	12
336231	430700	MG_ECC_TAT_RO_498	Road	Ballam Road	Minor Road	Local Highway Authority				N/A	10
336231	430303	MGMC_ECC_OAR_UT_499	Cable		Overhead Line	Electricity North West				N/A	10
336232	430302	MGMC_ECC_OAR_UT_500	Cable		Overhead Line	Electricity North West				N/A	10
336232	429780	MGMC_ECC_TAT_UT_501	Cable		Telecom	Openreach - [British Telecommunications]				N/A	12
336235	429770	MGMC_ECC_TAT_UT_502	Pipeline		Water	United Utilities				N/A	12
336237	430703	MG_ECC_TAT_EN_503	Hedgerow		Hedgerow	Private				Removal for temporary access track	10
336240	429771	MGMC_ECC_TAT_WA_504	Watercourse		Main River (EA)	Environment Agency				Bridge (Bailey Bridge/ Clear Span)/culvert	12
336240	429763	MGMC_ECC_TAT_EN_505	Hedgerow		Hedgerow	Private				Removal for temporary access track	12
336241	429770	MGMC_ECC_TAT_WA_506	Drain		Drain	Private				Bridge/Culvert	12
336254	430734	MG_ECC_TAT_UT_507	Cable		Telecom	Openreach - [British Telecommunications]				N/A	10
336255	430746	MG_ECC_TAT_UT_508	Pipeline		Water	United Utilities				N/A	10
336259	430364	MGMC_ECC_PW_509	Footpath		Private Access Track	Fylde Council	12	Minor	88	Trenchless Techniques Only with Bridge (Bailey Bridge/ Clear Span)/culvert	10
336261	430498	MGMC_ECC_UT_510	Cable		Overhead Line	Electricity North West				N/A / Trenchless Techniques/ Microsite / Diversion	10
336287	430046	MGMC_ECC_TAT_UT_511	Cable		Overhead Line	Electricity North West				N/A	12
336288	429647	MGMC_ECC_TAT_UT_512	Pipeline		Gas	Cadent Gas				N/A	12
336294	430347	MGMC_ECC_UT_513	Cable		Overhead Line	Electricity North West				N/A / Trenchless Techniques/ Microsite / Diversion	10
336296	430339	MGMC_ECC_WA_514	Watercourse	Branch Drain	Main River (EA)	Environment Agency	12	Minor	88	Trenchless Techniques Only with Bridge (Bailey Bridge/ Clear Span)/culvert	10
336303	429953	MGMC_ECC_OAR_UT_515	Cable		Overhead Line	Electricity North West				N/A	12
336316	430340	MGMC_ECC_PW_516	Footpath		Private Access Track	Fylde Council	12	Minor	88	Trenchless Techniques Only with Bridge (Bailey Bridge/ Clear Span)/culvert	10
336326	429833	MGMC_ECC_TAT_UT_517	Cable		Overhead Line	Electricity North West				N/A	12
336434	429944	MGMC_ECC_WA_518	Drain		Drain	Private				Trenchless Techniques/ Open Cut with Haul Road/ Bridge (Bailey Bridge/ Clear Span)/culvert	12
336479	430684	MG_ECC_TAT_UT_519	Cable		Overhead Line	Electricity North West				N/A	10
336487	430690	MG_ECC_TAT_UT_520	Cable		Overhead Line	Electricity North West				N/A	10
336508	430704	MG_ECC_TAT_WA_521	Drain		Drain	Private				Bridge/Culvert	10
336509	430706	MG_ECC_OAR_RO_522	Road	Brays Road	Minor Road	Local Highway Authority				N/A	10
336512	430708	MG_ECC_TAT_RO_523	Road	Brays Road	Minor Road	Local Highway Authority				N/A	10
336573	429904	MGMC_ECC_WA_524	Drain		Drain	Private				Trenchless Techniques/ Open Cut with Haul Road/ Bridge (Bailey Bridge/ Clear Span)/culvert	12
336575	429849	MGMC_ECC_WA_525	Drain		Drain	Private				Trenchless Techniques/ Open Cut with Haul Road/ Bridge (Bailey Bridge/ Clear Span)/culvert	12
336591	429753	MGMC_ECC_OAR_WA_526	Watercourse		Main River (EA)	Environment Agency				N/A	12

X Coordinate	Y Coordinate	Crossing Identification No	Type of Obstacle	Obstacle Name	Obstacle Description	Asset Owner	Trenchless Technique ID	Trenchless Technique Category	Trenchless Techniques Length	Proposed Crossing Method	Sheet
336642	429566	MGMC_ECC_OAR_EN_527	Hedgerow		Hedgerow	Private				N/A	12
336896	429574	MC_ECC_TAT_UT_528	Pipeline		Gas	Cadent Gas				N/A	13a
336900	429574	MC_ECC_TAT_UT_529	Pipeline		Gas	Cadent Gas				N/A	13a
336905	429834	MGMC_ECC_WA_530	Drain		Drain	Private				Trenchless Techniques/ Open Cut with Haul Road/ Bridge (Bailey Bridge/ Clear Span)/culvert	13
336975	429586	MGMC_ECC_TAT_EN_531	Hedgerow		Hedgerow	Private				Removal for temporary access track	13a
336992	429577	MC_ECC_TAT_WA_532	Drain		Drain	Private				Bridge/Culvert	13a
336994	429590	MC_ECC_TAT_WA_533	Drain		Drain	Private				Bridge/Culvert	13a
336998	429806	MGMC_ECC_WA_534	Drain		Drain	Private				Trenchless Techniques/ Open Cut with Haul Road/ Bridge (Bailey Bridge/ Clear Span)/culvert	13
337002	429585	MC_ECC_TAT_RO_535	Road	Peg's Lane	Minor Road	Local Highway Authority				N/A	13a
337002	429579	MGMC_ECC_TAT_EN_536	Hedgerow		Hedgerow	Private				Removal for temporary access track	13a
337005	429600	MC_ECC_TAT_WA_537	Watercourse		Main River (EA)	Environment Agency				Bridge (Bailey Bridge/ Clear Span)/culvert	13a
337015	429601	MC_ECC_OAR_WA_538	Watercourse		Main River (EA)	Environment Agency				N/A	13a
337017	429590	MGMC_ECC_OAR_EN_539	Hedgerow		Hedgerow	Private				N/A	13a
337018	429592	MGMC_ECC_OAR_WA_540	Drain		Drain	Private				N/A	13a
337019	429623	MC_ECC_TAT_WA_541	Drain		Drain	Private				Bridge/Culvert	13a
337040	429586	MC_ECC_TAT_WA_542	Watercourse		Main River (EA)	Environment Agency				Bridge (Bailey Bridge/ Clear Span)/culvert	13a
337042	429583	MGMC_ECC_TAT_EN_543	Hedgerow		Hedgerow	Private				Removal for temporary access track	13a
337046	429583	MC_ECC_TAT_WA_544	Drain		Drain	Private				Bridge/Culvert	13a
337057	429544	MC_ECC_TAT_WA_546	Watercourse		Main River (EA)	Environment Agency				Bridge (Bailey Bridge/ Clear Span)/culvert	13a
337057	429545	MC_ECC_TAT_WA_547	Drain		Drain	Private				Bridge/Culvert	13a
337058	429581	MC_ECC_TAT_WA_548	Drain		Drain	Private				Bridge/Culvert	13a
337096	429589	MGMC_ECC_WA_549	Drain		Drain	Private	13	Minor	96	Trenchless Techniques Only with Haul Road/ Bridge (Bailey Bridge/ Clear Span)/culvert	13a
337114	429586	MGMC_ECC_EN_550	Hedgerow		Hedgerow	Private	13	Minor	96	Trenchless Techniques Only with Haul Road/ Bridge (Bailey Bridge/ Clear Span)/culvert	13a
337117	429584	MGMC_ECC_RO_551	Road	Peg's Lane	Minor Road	Local Highway Authority	13	Minor	96	Trenchless Techniques Only with Haul Road/ Bridge (Bailey Bridge/ Clear Span)/culvert	13a
337118	429581	MGMC_ECC_UT_552	Pipeline		Gas	Cadent Gas	13	Minor	96	Trenchless Techniques Only with Haul Road/ Bridge (Bailey Bridge/ Clear Span)/culvert	13a
337119	429579	MGMC_ECC_EN_553	Hedgerow		Hedgerow	Private	13	Minor	96	Trenchless Techniques Only with Haul Road/ Bridge (Bailey Bridge/ Clear Span)/culvert	13a
337119	429577	MGMC_ECC_WA_554	Drain		Drain	Private	13	Minor	96	Trenchless Techniques Only with Haul Road/ Bridge (Bailey Bridge/ Clear Span)/culvert	13a
337165	429626	MG_ECC_TAT_EN_556	Hedgerow		Hedgerow	Private				Removal for temporary access track	13a
337166	429589	MGMC_ECC_EN_557	Hedgerow		Hedgerow	Private	13	Minor	96	Trenchless Techniques Only with Haul Road/ Bridge (Bailey Bridge/ Clear Span)/culvert	13a
337168	429583	MGMC_ECC_EN_558	Hedgerow		Hedgerow	Private	13	Minor	96	Trenchless Techniques Only with Haul Road/ Bridge (Bailey Bridge/ Clear Span)/culvert	13a
337181	429578	MG_ECC_TAT_UT_559	Pipeline		Gas	Cadent Gas				N/A	13a
337188	429573	MG_ECC_OAR_WA_560	Drain		Drain	Private				N/A	13a
337190	429575	MGMC_ECC_OAR_EN_561	Hedgerow		Hedgerow	Private				N/A	13a
337190	429577	MG_ECC_OAR_UT_562	Pipeline		Gas	Cadent Gas				N/A	13a
337197	429579	MG_ECC_TAT_RO_563	Road	Peg's Lane	Minor Road	Local Highway Authority				N/A	13a
337198	429572	MG_ECC_TAT_WA_564	Drain		Drain	Private				Bridge/Culvert	13a
337203	429582	MG_ECC_TAT_EN_565	Hedgerow		Hedgerow	Private				Removal for temporary access track	13a
337246	429574	MG_ECC_TAT_EN_566	Hedgerow		Hedgerow	Private				Removal for temporary access track	13a
337260	429571	MG_ECC_TAT_WA_567	Drain		Drain	Private				Bridge/Culvert	13a
337272	429371	MGMC_ECC_EN_568	Hedgerow		Hedgerow	Private	14	Major	303	Trenchless Techniques Only with Bridge (Bailey Bridge/ Clear Span)/culvert	13
337400	429295	MGMC_ECC_WA_569	Drain		Drain	Private	14	Major	303	Trenchless Techniques Only with Bridge (Bailey Bridge/ Clear Span)/culvert	13
337404	429520	MGMC_ECC_OAR_UT_570	Pipeline		Gas	Cadent Gas				N/A	13
337404	429522	MGMC_ECC_OAR_EN_571	Hedgerow		Hedgerow	Private				N/A	13
337406	429519	MGMC_ECC_OAR_UT_572	Pipeline		Water	United Utilities				N/A	13
337458	429312	MGMC_ECC_WA_573	Drain		Drain	Private	14	Major	303	Trenchless Techniques Only with Bridge (Bailey Bridge/ Clear Span)/culvert	13
337503	429262	MGMC_ECC_WA_574	Watercourse	Main Drain	Main River (EA)	Environment Agency	14	Major	303	Trenchless Techniques Only with Bridge (Bailey Bridge/ Clear Span)/culvert	13

X Coordinate	Y Coordinate	Crossing Identification No	Type of Obstacle	Obstacle Name	Obstacle Description	Asset Owner	Trenchless Technique ID	Trenchless Technique Category	Trenchless Techniques Length	Proposed Crossing Method	Sheet
337642	429388	MG_ECC_TAT_RO_575	Road	Saltcotes Road (B5259)	B Road	Local Highway Authority				N/A	14
337650	429365	MG_ECC_TAT_WA_576	Drain		Drain	Private				Bridge/Culvert	14
337655	429358	MG_ECC_TAT_EN_577	Hedgerow		Hedgerow	Private				Removal for temporary access track	14
337660	429362	MG_ECC_TAT_RO_578	Road	Cartmell Lane	Minor Road	Local Highway Authority				N/A	14
337666	429351	MG_ECC_TAT_UT_579	Cable		Underground Electric Cable	Electricity North West				N/A	14
337666	429355	MG_ECC_TAT_UT_580	Cable		Telecom	Openreach - [British Telecommunications]				N/A	14
337673	429337	MG_ECC_TAT_EN_581	Hedgerow		Hedgerow	Private				Removal for temporary access track	14
337690	429269	MGMCC_ECC_EN_582	Hedgerow		Hedgerow	Private	15	Minor	97	Trenchless Techniques Only with Haul Road	14
337694	429270	MGMCC_ECC_RO_583	Road	Saltcotes Road	B Road	Local Highway Authority	15	Minor	97	Trenchless Techniques Only with Haul Road	14
337695	429263	MGMCC_ECC_UT_584	Pipeline		Gas	Cadent Gas	15	Minor	97	Trenchless Techniques Only with Haul Road	14
337698	429271	MGMCC_ECC_UT_585	Pipeline		Water	United Utilities	15	Minor	97	Trenchless Techniques Only with Haul Road	14
337699	429271	MGMCC_ECC_UT_586	Cable		Telecom	Openreach - [British Telecommunications]	15	Minor	97	Trenchless Techniques Only with Haul Road	14
337699	429271	MGMCC_ECC_EN_587	Hedgerow		Hedgerow	Private	15	Minor	97	Trenchless Techniques Only with Haul Road	14
337700	429265	MGMCC_ECC_UT_588	Cable		Underground Electric Cable	Electricity North West	15	Minor	97	Trenchless Techniques Only with Haul Road	14
337711	429218	MGMCC_ECC_TAT_EN_589	Hedgerow		Hedgerow	Private				Removal for temporary access track	14
337723	429212	MGMCC_ECC_TAT_UT_590	Cable		Telecom	Openreach - [British Telecommunications]				N/A	14
337735	429167	MGMCC_ECC_TAT_RO_591	Road	Saltcotes Road (B5259)	B Road	Local Highway Authority				N/A	14
337736	429161	MGMCC_ECC_TAT_UT_592	Pipeline		Gas	Cadent Gas				N/A	14
337738	429170	MGMCC_ECC_TAT_UT_593	Pipeline		Water	United Utilities				N/A	14
337739	429173	MGMCC_ECC_TAT_EN_594	Hedgerow		Hedgerow	Private				Removal for temporary access track	14
337751	429136	MGMCC_ECC_TAT_UT_595	Cable		Underground Electric Cable	Electricity North West				N/A	14
337751	429115	MGMCC_ECC_OAR_EN_596	Hedgerow		Hedgerow	Private				N/A	14
337754	429116	MC_ECC_OAR_UT_597	Pipeline		Gas	Cadent Gas				N/A	14
337755	429117	MGMCC_ECC_OAR_RO_598	Road	Saltcotes Road	B Road	Local Highway Authority				N/A	14
337758	429118	MGMCC_ECC_OAR_UT_599	Pipeline		Water	United Utilities				N/A	14
337760	429119	MGMCC_ECC_OAR_UT_600	Cable		Telecom	Openreach - [British Telecommunications]				N/A	14
337764	429083	MGMCC_ECC_TAT_EN_601	Hedgerow		Hedgerow	Private				Removal for temporary access track	14
337764	429122	MGMCC_ECC_OAR_UT_602	Cable		Underground Electric Cable	Electricity North West				N/A	14
337789	429026	MC_ECC_TAT_RO_603	Road	Saltcotes Road	B Road	Local Highway Authority				N/A	14
338165	429404	MGMCC_ECC_RA_604	Rail		Railway	Network Rail	16	Major	272	Trenchless Techniques Only	14
338167	429374	MGMCC_ECC_EN_605	Hedgerow		Hedgerow	Private	16	Major	272	Trenchless Techniques Only	14
338389	429586	MGMCC_ECC_OAR_UT_606	Cable		Telecom	Openreach - [British Telecommunications]				N/A	14
338392	429589	MG_ECC_TAT_UT_607	Cable		Telecom	Openreach - [British Telecommunications]				N/A	14
338410	429564	MG_ECC_TAT_PW_608	Bridleway	5-3-BW 12	Bridleway	Fylde Council				N/A	14
338415	429540	MGMCC_ECC_OAR_UT_609	Cable		Telecom	Openreach - [British Telecommunications]				N/A	14
338446	429516	MGMCC_ECC_EN_611	Hedgerow		Hedgerow	Private	17	Minor	98	Trenchless Techniques Only with Haul Road	15
338467	429461	MGMCC_ECC_UT_612	Cable		Telecom	Openreach - [British Telecommunications]	17	Minor	98	Trenchless Techniques Only with Haul Road	15
338476	429463	MGMCC_ECC_PW_613	Bridleway	5-3-BW 12	Bridleway	Fylde Council	17	Minor	98	Trenchless Techniques Only with Haul Road	15
338482	429459	MGMCC_ECC_EN_615	Hedgerow		Hedgerow	Private	17	Minor	98	Trenchless Techniques Only with Haul Road	15
338522	429396	MGMCC_ECC_TAT_EN_616	Hedgerow		Hedgerow	Private				Removal for temporary access track	15
338523	429569	MGMCC_ECC_OAR_UT_617	Cable		Overhead Line	Electricity North West				N/A	15
338523	429569	MGMCC_ECC_OAR_UT_618	Cable		Overhead Line	Electricity North West				N/A	15
338525	429570	MGMCC_ECC_OAR_EN_619	Hedgerow		Hedgerow	Private				N/A	15
338525	429570	MGMCC_ECC_OAR_EN_620	Hedgerow		Hedgerow	Private				N/A	15
338530	429378	MC_ECC_TAT_PW_621	Bridleway	5-3-BW 12	Bridleway	Fylde Council				N/A	15
338562	429506	MGMCC_ECC_UT_622	Cable		Overhead Line	Electricity North West				N/A / Trenchless Techniques/ Microsite / Diversion	15
338567	429507	MGMCC_ECC_EN_623	Hedgerow		Hedgerow	Private				Trenchless Techniques/ Open Cut with Haul Road	15
338592	429864	MGMCC_ECC_TAT_EN_625	Hedgerow		Hedgerow	Private				Removal for temporary access track	15
338592	429867	MGMCC_ECC_TAT_RO_626	Road	Cartmell Lane	Minor Road	Local Highway Authority				N/A	15
338620	429471	MGMCC_ECC_EN_627	Hedgerow		Hedgerow	Private				Trenchless Techniques/ Open Cut with Haul Road	15
338621	429641	MGMCC_ECC_TAT_WA_628	Watercourse		Main River (EA)	Environment Agency				Bridge (Bailey Bridge/ Clear Span)/culvert	15
338624	429645	MGMCC_ECC_TAT_EN_629	Hedgerow		Hedgerow	Private				Removal for temporary access track	15
338629	429603	MGMCC_ECC_TAT_UT_630	Cable		Overhead Line	Electricity North West				N/A	15
338644	429593	MGMCC_ECC_TAT_UT_631	Cable		Overhead Line	Electricity North West				N/A	15
338693	429602	MGMCC_ECC_TAT_UT_632	Cable		Overhead Line	Electricity North West				N/A	15
338706	429592	MGMCC_ECC_TAT_UT_633	Cable		Overhead Line	Electricity North West				N/A	15
338727	429602	MC_ECO_UT_634	Cable		Overhead Line	Electricity North West				N/A	15
338730	429592	MC_ECO_UT_635	Cable		Overhead Line	Electricity North West				N/A	15
338785	429501	MGMCC_ECC_EN_636	Hedgerow		Hedgerow	Private	18	Major	474	Trenchless Techniques Only with Haul Road/ Bridge (Bailey Bridge/ Clear Span)/culvert	15
338801	429541	MGMCC_ECC_WA_637	Drain		Drain	Private	18	Major	474	Trenchless Techniques Only with Bridge (Bailey Bridge/ Clear Span)/culvert	15
338820	429483	MGMCC_ECC_WA_638	Watercourse		Main River (EA)	Environment Agency	18	Major	474	Trenchless Techniques Only with Bridge (Bailey Bridge/ Clear Span)/culvert	15
338865	429464	MGMCC_ECC_EN_639	Hedgerow		Hedgerow	Private	18	Major	474	Trenchless Techniques Only with Haul Road/ Bridge (Bailey Bridge/ Clear Span)/culvert	15
338868	429463	MGMCC_ECC_WA_640	Drain		Drain	Private	18	Major	474	Trenchless Techniques Only with Bridge (Bailey Bridge/ Clear Span)/culvert	15

X Coordinate	Y Coordinate	Crossing Identification No	Type of Obstacle	Obstacle Name	Obstacle Description	Asset Owner	Trenchless Technique ID	Trenchless Technique Category	Trenchless Techniques Length	Proposed Crossing Method	Sheet
338944	429462	MGMC_ECC_WA_641	Drain		Drain	Private	18	Major	474	Trenchless Techniques Only with Bridge (Bailey Bridge/ Clear Span)/culvert	15
338944	429496	MGMC_ECC_WA_642	Drain		Drain	Private	18	Major	474	Trenchless Techniques Only with Bridge (Bailey Bridge/ Clear Span)/culvert	15
338945	429537	MGMC_ECC_EN_643	Hedgerow		Hedgerow	Private	18	Major	474	Trenchless Techniques Only with Haul Road/ Bridge (Bailey Bridge/ Clear Span)/culvert	15
338945	429541	MGMC_ECC_WA_644	Drain		Drain	Private	18	Major	474	Trenchless Techniques Only with Bridge (Bailey Bridge/ Clear Span)/culvert	15
339029	429401	MGMC_ECC_OAR_WA_645	Drain		Culvert	Private				N/A	15
339030	429403	MGMC_ECC_OAR_WA_646	Watercourse		Ordinary Watercourse	Lancashire County Council				N/A	15
339032	429405	MGMC_ECC_OAR_WA_647	Drain		Culvert	Private				N/A	15
339080	429507	MGMC_ECC_WA_648	Drain		Drain	Private	18	Major	474	Trenchless Techniques Only with Bridge (Bailey Bridge/ Clear Span)/culvert	15
339080	429507	MGMC_ECC_EN_649	Hedgerow		Hedgerow	Private	18	Major	474	Trenchless Techniques Only with Haul Road/ Bridge (Bailey Bridge/ Clear Span)/culvert	15
339145	429499	MGMC_ECC_EN_650	Hedgerow		Hedgerow	Private	18	Major	474	Trenchless Techniques Only with Haul Road/ Bridge (Bailey Bridge/ Clear Span)/culvert	15
339147	429500	MGMC_ECC_WA_651	Watercourse		Ordinary Watercourse	Lancashire County Council	18	Major	474	Trenchless Techniques Only with Bridge (Bailey Bridge/ Clear Span)/culvert	15
339269	429451	MGMC_ECC_WA_652	Drain		Drain	Private				Trenchless Techniques/ Open Cut with Haul Road/ Bridge (Bailey Bridge/ Clear Span)/culvert	15
339269	429451	MGMC_ECC_EN_653	Drain		Drain	Private				Trenchless Techniques/ Open Cut with Haul Road	15
339285	429467	MGMC_ECC_WA_654	Drain		Drain	Private				Trenchless Techniques/ Open Cut with Haul Road/ Bridge (Bailey Bridge/ Clear Span)/culvert	16
339309	429461	MGMC_ECC_EN_655	Hedgerow		Hedgerow	Private				Trenchless Techniques/ Open Cut with Haul Road	16
339322	429509	MGMC_ECC_WA_656	Drain		Drain	Private				Trenchless Techniques/ Open Cut with Haul Road/ Bridge (Bailey Bridge/ Clear Span)/culvert	16
339322	429509	MGMC_ECC_EN_657	Drain		Drain	Private				Trenchless Techniques/ Open Cut with Haul Road	16
339349	429540	MGMC_ECC_EN_658	Hedgerow		Hedgerow	Private				Trenchless Techniques/ Open Cut with Haul Road	16
339383	429324	MGMC_ECC_OAR_EN_659	Hedgerow		Hedgerow	Private				N/A	16
339457	429581	MGMC_ECC_OAR_UT_660	Cable		Overhead Line	Electricity North West				N/A	16
339461	429571	MGMC_ECC_OAR_UT_661	Cable		Overhead Line	Electricity North West				N/A	16
339472	429580	MGMC_ECC_OAR_UT_662	Cable		Overhead Line	Electricity North West				N/A	16
339476	429570	MGMC_ECC_OAR_UT_663	Cable		Overhead Line	Electricity North West				N/A	16
339498	429505	MGMC_ECC_EN_664	Hedgerow		Hedgerow	Private				Trenchless Techniques/ Open Cut with Haul Road	16
339520	429454	MGMC_ECC_EN_665	Hedgerow		Hedgerow	Private				Trenchless Techniques/ Open Cut with Haul Road	16
339526	429441	MGMC_ECC_EN_666	Hedgerow		Hedgerow	Private				Trenchless Techniques/ Open Cut with Haul Road	16
339582	429577	MGMC_ECC_OAR_UT_667	Cable		Overhead Line	Electricity North West				N/A	16
339593	429567	MGMC_ECC_OAR_UT_668	Cable		Overhead Line	Electricity North West				N/A	16
339602	429577	MGMC_ECC_OAR_UT_669	Cable		Overhead Line	Electricity North West				N/A	16
339613	429566	MGMC_ECC_OAR_UT_670	Cable		Overhead Line	Electricity North West				N/A	16
339670	429504	MGMC_ECC_EN_671	Hedgerow		Hedgerow	Private				Trenchless Techniques/ Open Cut with Haul Road	16
339676	429452	MGMC_ECC_EN_672	Hedgerow		Hedgerow	Private	19	Minor	115	Trenchless Techniques Only	16
339700	429455	MGMC_ECC_EN_673	Hedgerow		Hedgerow	Private	19	Minor	115	Trenchless Techniques Only	16
339705	429460	MC_ECC_RO_674	Road	Wrea Brook Lane	Minor Road	Local Highway Authority	19	Minor	115	Trenchless Techniques Only	16
339709	429464	MGMC_ECC_WA_675	Drain		Drain	Private	19	Minor	115	Trenchless Techniques Only	16
339734	429484	MGMC_ECC_WA_676	Drain		Drain	Private				Trenchless Techniques/ Open Cut with Haul Road/ Bridge (Bailey Bridge/ Clear Span)/culvert	16
339737	429485	MGMC_ECC_EN_677	Hedgerow		Hedgerow	Private				Trenchless Techniques/ Open Cut with Haul Road	16
339794	429533	MGMC_ECC_EN_678	Hedgerow		Hedgerow	Private				Trenchless Techniques/ Open Cut with Haul Road	16
339818	429561	MGMC_ECC_OAR_UT_679	Cable		Overhead Line	Electricity North West				N/A	16
339820	429328	MGMC_ECC_OAR_EN_680	Hedgerow		Hedgerow	Private				N/A	16
339827	429561	MGMC_ECC_OAR_UT_681	Cable		Overhead Line	Electricity North West				N/A	16
339828	429560	MGMC_ECC_OAR_EN_682	Hedgerow		Hedgerow	Private				N/A	16
339864	429525	MGMC_ECC_EN_683	Hedgerow		Hedgerow	Private				Trenchless Techniques/ Open Cut with Haul Road	16
339889	429491	MGMC_ECC_UT_684	Cable		Overhead Line	Electricity North West				N/A / Trenchless Techniques/ Microsite / Diversion	16
339932	429394	MGMC_ECC_OAR_UT_685	Cable		Overhead Line	Electricity North West				N/A	16
339934	429396	MGMC_ECC_OAR_UT_686	Cable		Overhead Line	Electricity North West				N/A	16
339970	429600	MGMC_ECC_EN_687	Hedgerow		Hedgerow	Private				Trenchless Techniques/ Open Cut with Haul Road	16
339990	429556	MGMC_ECC_UT_688	Cable		Overhead Line	Electricity North West				N/A / Trenchless Techniques/ Microsite / Diversion	16
340002	429566	MGMC_ECC_UT_689	Cable		Overhead Line	Electricity North West				N/A / Trenchless Techniques/ Microsite / Diversion	16
340035	429819	MG_ECC_TAT_EN_690	Hedgerow		Hedgerow	Private				Removal for temporary access track	16

X Coordinate	Y Coordinate	Crossing Identification No	Type of Obstacle	Obstacle Name	Obstacle Description	Asset Owner	Trenchless Technique ID	Trenchless Technique Category	Trenchless Techniques Length	Proposed Crossing Method	Sheet
340035	429842	MG_ECC_TAT_UT_691	Pipeline		Water	United Utilities				N/A	16
340035	429888	MG_ECC_TAT_UT_692	Pipeline		Water	United Utilities				N/A	16
340037	429837	MG_ECC_TAT_UT_693	Cable		Underground Electric Cable	Electricity North West				N/A	16
340048	429779	MG_ECC_TAT_RO_695	Road	Bryning Lane	Minor Road	Local Highway Authority				N/A	16
340049	429493	MGMC_ECC_OAR_UT_696	Pipeline		Water	United Utilities				N/A	16
340053	429785	MG_ECC_TAT_EN_697	Hedgerow		Hedgerow	Private				Removal for temporary access track	16
340062	429747	MGMC_ECC_TAT_UT_698	Pipeline		Water	United Utilities				N/A	16
340065	429698	MG_ECC_TAT_EN_699	Hedgerow		Hedgerow	Private				Removal for temporary access track	16
340073	429710	MG_ECC_TAT_EN_700	Hedgerow		Hedgerow	Private				Removal for temporary access track	16
340075	429707	MG_ECC_TAT_EN_701	Hedgerow		Hedgerow	Private				Removal for temporary access track	16
340103	429663	MGMC_ECC_EN_702	Hedgerow		Hedgerow	Private	20	Minor	106	Trenchless Techniques Only with Haul Road	16
340104	429664	MGMC_ECC_UT_703	Pipeline		Water	United Utilities	20	Minor	106	Trenchless Techniques Only with Haul Road	16
340104	429664	MGMC_ECC_UT_704	Cable		Underground Electric Cable	Electricity North West	20	Minor	106	Trenchless Techniques Only with Haul Road	16
340107	429667	MGMC_ECC_RO_705	Road	Bryning Lane	Minor Road	Local Highway Authority	20	Minor	106	Trenchless Techniques Only with Haul Road	16
340109	429670	MGMC_ECC_EN_707	Hedgerow		Hedgerow	Private	20	Minor	106	Trenchless Techniques Only with Haul Road	16
340109	429670	MGMC_ECC_UT_708	Pipeline		Water	United Utilities	20	Minor	106	Trenchless Techniques Only with Haul Road	16
340125	429553	MGMC_ECC_OAR_UT_709	Cable		Overhead Line	Electricity North West				N/A	16
340131	429598	MGMC_ECC_TAT_EN_710	Hedgerow		Hedgerow	Private				Removal for temporary access track	16
340132	429602	MC_ECC_TAT_UT_711	Cable		Underground Electric Cable	Electricity North West				N/A	16
340136	429591	MC_ECC_TAT_UT_712	Pipeline		Water	United Utilities				N/A	16
340140	429606	MGMC_ECC_TAT_EN_713	Hedgerow		Hedgerow	Private				Removal for temporary access track	16
340142	429562	MGMC_ECC_OAR_UT_714	Cable		Overhead Line	Electricity North West				N/A	16
340144	429611	MGMC_ECC_TAT_EN_715	Hedgerow		Hedgerow	Private				Removal for temporary access track	16
340144	429565	MGMC_ECC_OAR_UT_716	Cable		Underground Electric Cable	Electricity North West				N/A	16
340146	429588	MGMC_ECC_TAT_EN_717	Hedgerow		Hedgerow	Private				Removal for temporary access track	16
340147	429565	MC_ECC_OAR_UT_718	Pipeline		Water	United Utilities				N/A	16
340149	429567	MC_ECC_OAR_RO_719	Road	Bryning Lane	Minor Road	Local Highway Authority				N/A	16
340151	429560	MC_ECC_TAT_RO_720	Road	Bryning Lane	Minor Road	Local Highway Authority				N/A	16
340153	429552	MC_ECC_TAT_UT_721	Cable		Overhead Line	Electricity North West				N/A	16
340156	429562	MC_ECC_TAT_UT_722	Cable		Overhead Line	Electricity North West				N/A	16
340170	429561	MC_ECC_TCC_UT_723	Cable		Overhead Line	Electricity North West				N/A / Microsite / Diversion	16
340181	429637	MC_ECC_TAT_EN_724	Hedgerow		Hedgerow	Private				Removal for temporary access track	16
340202	429601	MC_ECC_TAT_EN_725	Hedgerow		Hedgerow	Private				Removal for temporary access track	16
340286	429343	MGMC_ECC_OAR_RO_726	Road	Bryning Lane	Minor Road	Local Highway Authority				N/A	17
340290	429337	MGMC_ECC_OAR_RO_727	Road	Bryning Lane	Minor Road	Local Highway Authority				N/A	17
340358	429398	MGMC_ECC_OAR_EN_728	Hedgerow		Hedgerow	Private				N/A	17
340460	429756	MGMC_ECC_EN_729	Hedgerow		Hedgerow	Private				Trenchless Techniques/ Open Cut with Haul Road	17
340476	429473	MGMC_ECC_OAR_PW_730	Footpath	5-3-FP 2	Public Right of Way	Fylde Council				N/A	17
340478	429777	MGMC_ECC_EN_731	Hedgerow		Hedgerow	Private				Trenchless Techniques/ Open Cut with Haul Road	17
340528	429767	MGMC_ECC_EN_732	Hedgerow		Hedgerow	Private				Trenchless Techniques/ Open Cut with Haul Road	17
340532	429607	MGMC_ECC_OAR_EN_733	Hedgerow		Hedgerow	Private				N/A	17
340538	429579	MGMC_ECC_OAR_EN_734	Hedgerow		Hedgerow	Private				N/A	17
340553	429649	MGMC_ECC_OAR_EN_735	Hedgerow		Hedgerow	Private				N/A	17
340694	429740	MGMC_ECC_EN_736	Hedgerow		Hedgerow	Private				Trenchless Techniques/ Open Cut with Haul Road	17
340769	429725	MGMC_ECC_EN_737	Hedgerow		Hedgerow	Private				Trenchless Techniques/ Open Cut with Haul Road	17
340780	429783	MGMC_ECC_UT_738	Pipeline		Water	United Utilities				Trenchless Techniques/ Open Cut with Haul Road	17
340828	429804	MGMC_ECC_PW_739	Footpath		Private Access Track	Fylde Council				Trenchless Techniques/ Open Cut	17
340834	429801	MGMC_ECC_EN_740	Hedgerow		Hedgerow	Private				Trenchless Techniques/ Open Cut with Haul Road	17
341124	429915	MGMC_ECC_EN_741	Hedgerow		Hedgerow	Private				Trenchless Techniques/ Open Cut with Haul Road	17
341177	429833	MGMC_ECC_OAR_EN_742	Hedgerow		Hedgerow	Private				N/A	17
341187	429842	MGMC_ECC_OAR_EN_743	Hedgerow		Hedgerow	Private				N/A	17
341209	429922	MGMC_ECC_PW_744	Footpath		Private Access Track	Fylde Council				Trenchless Techniques/ Open Cut	17
341255	429897	MGMC_ECC_EN_745	Hedgerow		Hedgerow	Private				Trenchless Techniques/ Open Cut with Haul Road	18
341258	429897	MGMC_ECC_PW_746	Footpath	5-3-FP 2	Public Right of Way	Fylde Council				Trenchless Techniques/ Open Cut	18
341306	429820	MGMC_ECC_WA_747	Drain		Drain	Private				Trenchless Techniques/ Open Cut with Haul Road/ Bridge (Bailey Bridge/ Clear Span)/culvert	18
341402	429879	MGMC_ECC_WA_748	Drain		Drain	Private				Trenchless Techniques/ Open Cut with Haul Road/ Bridge (Bailey Bridge/ Clear Span)/culvert	18
341410	429979	MGMC_ECC_OAR_PW_749	Footpath	5-3-FP 2	Public Right of Way	Fylde Council				N/A	18
341429	429991	MGMC_ECC_OAR_EN_750	Hedgerow		Hedgerow	Private				N/A	18
341498	429902	MGMC_ECC_PW_751	Footpath	5-3 FP 4	Public Right of Way	Fylde Council				Trenchless Techniques/ Open Cut	18
341500	429904	MGMC_ECC_EN_752	Hedgerow		Hedgerow	Private				Trenchless Techniques/ Open Cut with Haul Road	18
341503	429849	MGMC_ECC_UT_753	Cable		Overhead Line	Electricity North West				N/A / Trenchless Techniques/ Microsite / Diversion	18
341504	429851	MGMC_ECC_UT_754	Cable		Overhead Line	Electricity North West				N/A / Trenchless Techniques/ Microsite / Diversion	18
341550	429929	MGMC_ECC_UT_755	Cable		Overhead Line	Electricity North West				N/A / Trenchless Techniques/ Microsite / Diversion	18
341571	429807	MGMC_ECC_OAR_PW_756	Footpath	5-3 FP 4	Public Right of Way	Fylde Council				N/A	18
341582	429893	MGMC_ECC_EN_757	Hedgerow		Hedgerow	Private				Trenchless Techniques/ Open Cut with Haul Road	18
341617	429708	MGMC_ECC_OAR_EN_758	Hedgerow		Hedgerow	Private				N/A	18
341618	429705	MGMC_ECC_OAR_UT_759	Pipeline		Water	United Utilities				N/A	18
341618	429703	MGMC_ECC_OAR_UT_760	Cable		Underground Electric Cable	Electricity North West				N/A	18
341618	429703	MGMC_ECC_OAR_UT_761	Cable		Underground Electric Cable	Electricity North West				N/A	18
341618	429703	MGMC_ECC_OAR_RO_762	Road	Hillock Lane	Minor Road	Local Highway Authority				N/A	18

X Coordinate	Y Coordinate	Crossing Identification No	Type of Obstacle	Obstacle Name	Obstacle Description	Asset Owner	Trenchless Technique ID	Trenchless Technique Category	Trenchless Techniques Length	Proposed Crossing Method	Sheet
341651	429982	MGMC_ECC_EN_763	Hedgerow		Hedgerow	Private				Trenchless Techniques/ Open Cut with Haul Road	18
341678	429936	MGMC_ECC_OAR_EN_764	Hedgerow		Hedgerow	Private				N/A	18
341702	429951	MGMC_ECC_OAR_EN_765	Hedgerow		Hedgerow	Private				N/A	18
341756	430007	MGMC_ECC_EN_766	Hedgerow		Hedgerow	Private				Trenchless Techniques/ Open Cut with Haul Road	18
341794	430069	MGMC_ECC_EN_767	Hedgerow		Hedgerow	Private				Trenchless Techniques/ Open Cut with Haul Road	18a
341825	430019	MGMC_ECC_PW_768	Footpath	5-3-FP 5	Public Right of Way	Fylde Council				Trenchless Techniques/ Open Cut	18a
341847	430003	MGMC_ECC_EN_769	Hedgerow		Hedgerow	Private				Trenchless Techniques/ Open Cut with Haul Road	18a
341858	429882	MC_ECC_TAT_UT_770	Pipeline		Water	United Utilities				N/A	18a
341860	429874	MC_ECC_TAT_UT_771	Cable		Underground Electric Cable	Electricity North West				N/A	18a
341865	429880	MC_ECC_TAT_UT_773	Cable		Telecom	Openreach - [British Telecommunications]				N/A	18a
341865	429880	MC_ECC_TAT_UT_774	Cable		Underground Electric Cable	Electricity North West				N/A	18a
341866	429880	MC_ECC_TAT_UT_775	Cable		Underground Electric Cable	Electricity North West				N/A	18a
341875	429894	MC_ECC_TAT_UT_776	Cable		Underground Electric Cable	Electricity North West				N/A	18a
341881	429898	MC_ECC_TAT_UT_777	Cable		Underground Electric Cable	Electricity North West				N/A	18a
341898	429912	MC_ECC_TAT_RO_778	Road	Hillock Lane	Minor Road	Local Highway Authority				N/A	18a
341901	429915	MGMC_ECC_TAT_UT_779	Cable		Underground Electric Cable	Electricity North West				N/A	18a
341924	429939	MGMC_ECC_TAT_EN_780	Hedgerow		Hedgerow	Private				Removal for temporary access track	18a
341927	429934	MGMC_ECC_TAT_UT_781	Pipeline		Gas	Cadent Gas				N/A	18a
341928	429944	MGMC_ECC_TAT_EN_782	Hedgerow		Hedgerow	Private				Removal for temporary access track	18a
341937	429936	MGMC_ECC_TAT_EN_783	Hedgerow		Hedgerow	Private				Removal for temporary access track	18a
341974	429981	MGMC_ECC_EN_784	Hedgerow		Hedgerow	Private	21	Minor	94	Trenchless Techniques Only with Haul Road	18a
341976	429980	MGMC_ECC_UT_785	Pipeline		Gas	Cadent Gas	21	Minor	94	Trenchless Techniques Only with Haul Road	18a
341977	429980	MGMC_ECC_UT_786	Cable		Underground Electric Cable	Electricity North West	21	Minor	94	Trenchless Techniques Only with Haul Road	18a
341977	429980	MGMC_ECC_UT_787	Cable		Underground Electric Cable	Electricity North West	21	Minor	94	Trenchless Techniques Only with Haul Road	18a
341980	429978	MGMC_ECC_RO_788	Road	Hillock Lane	Minor Road	Local Highway Authority	21	Minor	94	Trenchless Techniques Only with Haul Road	18a
341983	429977	MGMC_ECC_UT_789	Cable		Underground Electric Cable	Electricity North West	21	Minor	94	Trenchless Techniques Only with Haul Road	18a
341984	429977	MGMC_ECC_UT_790	Cable		Underground Electric Cable	Electricity North West	21	Minor	94	Trenchless Techniques Only with Haul Road	18a
341984	429977	MGMC_ECC_EN_792	Hedgerow		Hedgerow	Private	21	Minor	94	Trenchless Techniques Only with Haul Road	18a
341985	429978	MGMC_ECC_UT_793	Cable		Telecom	Openreach - [British Telecommunications]	21	Minor	94	Trenchless Techniques Only with Haul Road	18a
341986	429879	MC_ECC_TAT_EN_794	Hedgerow		Hedgerow	Private				Removal for temporary access track	18a
342019	430015	MG_ECC_TAT_EN_795	Hedgerow		Hedgerow	Private				Removal for temporary access track	18a
342020	430014	MGMC_ECC_EN_796	Hedgerow		Hedgerow	Private	21	Minor	94	Trenchless Techniques Only with Haul Road	18a
342021	430014	MG_ECC_TAT_EN_797	Hedgerow		Hedgerow	Private				Removal for temporary access track	18a
342030	430021	MG_ECC_TAT_EN_798	Hedgerow		Hedgerow	Private				Removal for temporary access track	18a
342036	430026	MGMC_ECC_TAT_UT_799	Pipeline		Gas	Cadent Gas				N/A	18a
342060	430038	MG_ECC_TAT_RO_800	Road	Hillock Lane	Minor Road	Local Highway Authority				N/A	18a
342064	430037	MG_ECC_TAT_EN_801	Hedgerow		Hedgerow	Private				Removal for temporary access track	18a
342085	430056	MG_ECC_TAT_UT_802	Cable		Underground Electric Cable	Electricity North West				N/A	18a
342085	430057	MG_ECC_TAT_UT_803	Cable		Underground Electric Cable	Electricity North West				N/A	18a
342089	430060	MG_ECC_TAT_UT_804	Pipeline		Gas	Cadent Gas				N/A	18a
342091	430062	MG_ECC_TAT_EN_805	Hedgerow		Hedgerow	Private				Removal for temporary access track	18a
342162	430100	MGMC_ECC_OAR_RO_806	Road	Hillock Lane	Minor Road	Local Highway Authority				N/A	18
342164	430099	MGMC_ECC_OAR_UT_807	Cable		Underground Electric Cable	Electricity North West				N/A	18
342164	430099	MGMC_ECC_OAR_UT_808	Cable		Underground Electric Cable	Electricity North West				N/A	18
342164	430098	MGMC_ECC_OAR_EN_809	Hedgerow		Hedgerow	Private				N/A	18
342164	430097	MGMC_ECC_OAR_UT_810	Cable		Telecom	Openreach - [British Telecommunications]				N/A	18
342204	429903	MGMC_ECC_EN_811	Hedgerow		Hedgerow	Private				Trenchless Techniques/ Open Cut with Haul Road	18
342338	429994	MGMC_ECC_EN_812	Hedgerow		Hedgerow	Private				Trenchless Techniques/ Open Cut with Haul Road	19
342482	430168	MGMC_ECC_TAT_UT_813	Cable		Underground Electric Cable	Electricity North West				N/A	19a
342484	430166	MGMC_ECC_TAT_UT_814	Pipeline		Gas	Cadent Gas				N/A	19a
342493	430153	MGMC_ECC_TAT_UT_815	Cable		Underground Electric Cable	Electricity North West				N/A	19a
342496	430147	MGMC_ECC_TAT_UT_816	Cable		Underground Electric Cable	Electricity North West				N/A	19a
342500	430144	MGMC_ECC_TAT_UT_818	Pipeline		Gas	Cadent Gas				N/A	19a
342502	430147	MGMC_ECC_TAT_RO_819	Road	Kirkham Road	Minor Road	Local Highway Authority				N/A	19a
342504	430142	MGMC_ECC_TAT_UT_820	Cable		Underground Electric Cable	Electricity North West				N/A	19a
342504	430140	MGMC_ECC_TAT_UT_821	Cable		Underground Electric Cable	Electricity North West				N/A	19a
342505	430132	MGMC_ECC_TAT_UT_822	Cable		Underground Electric Cable	Electricity North West				N/A	19a
342506	430134	MGMC_ECC_TAT_UT_823	Cable		Telecom	Openreach - [British Telecommunications]				N/A	19a
342507	430138	MGMC_ECC_TAT_UT_824	Cable		Underground Electric Cable	Electricity North West				N/A	19a
342507	430135	MGMC_ECC_TAT_UT_825	Cable		Underground Electric Cable	Electricity North West				N/A	19a
342509	430138	MGMC_ECC_TAT_UT_826	Pipeline		Water	United Utilities				N/A	19a
342511	430124	MGMC_ECC_TAT_UT_827	Cable		Underground Electric Cable	Electricity North West				N/A	19a
342515	430126	MGMC_ECC_TAT_UT_828	Cable		Underground Electric Cable	Electricity North West				N/A	19a
342515	430127	MGMC_ECC_TAT_UT_829	Cable		Underground Electric Cable	Electricity North West				N/A	19a
342516	430131	MGMC_ECC_TAT_EN_830	Hedgerow		Hedgerow	Private				Removal for temporary access track	19a
342519	430126	MGMC_ECC_TAT_UT_831	Cable		Underground Electric Cable	Electricity North West				N/A	19a
342520	430111	MGMC_ECC_TAT_UT_832	Cable		Underground Electric Cable	Electricity North West				N/A	19a
342523	430121	MGMC_ECC_TAT_UT_833	Cable		Underground Electric Cable	Electricity North West				N/A	19a
342545	430069	MGMC_ECC_UT_834	Cable		Underground Electric Cable	Electricity North West	22	Minor	98	Trenchless Techniques Only with Haul Road	19a
342546	430076	MGMC_ECC_RO_835	Road	Kirkham Road	Minor Road	Local Highway Authority	22	Minor	98	Trenchless Techniques Only with Haul Road	19a
342546	430069	MGMC_ECC_UT_836	Cable		Underground Electric Cable	Electricity North West	22	Minor	98	Trenchless Techniques Only with Haul Road	19a
342546	430069	MGMC_ECC_UT_837	Cable		Underground Electric Cable	Electricity North West	22	Minor	98	Trenchless Techniques Only with Haul Road	19a
342546	430069	MGMC_ECC_UT_838	Cable		Underground Electric Cable	Electricity North West	22	Minor	98	Trenchless Techniques Only with Haul Road	19a
342546	430069	MGMC_ECC_UT_839	Cable		Underground Electric Cable	Electricity North West	22	Minor	98	Trenchless Techniques Only with Haul Road	19a

X Coordinate	Y Coordinate	Crossing Identification No	Type of Obstacle	Obstacle Name	Obstacle Description	Asset Owner	Trenchless Technique ID	Trenchless Technique Category	Trenchless Techniques Length	Proposed Crossing Method	Sheet
342546	430070	MGMC_ECC_UT_840	Cable		Underground Electric Cable	Electricity North West	22	Minor	98	Trenchless Techniques Only with Haul Road	19a
342546	430070	MGMC_ECC_UT_841	Cable		Telecom	Openreach - [British Telecommunications]	22	Minor	98	Trenchless Techniques Only with Haul Road	19a
342547	430060	MGMC_ECC_EN_842	Hedgerow		Hedgerow	Private	22	Minor	98	Trenchless Techniques Only with Haul Road	19a
342547	430070	MGMC_ECC_UT_843	Pipeline		Gas	Cadent Gas	22	Minor	98	Trenchless Techniques Only with Haul Road	19a
342549	430072	MGMC_ECC_UT_845	Cable		Underground Electric Cable	Electricity North West	22	Minor	98	Trenchless Techniques Only with Haul Road	19a
342550	430072	MGMC_ECC_UT_846	Cable		Underground Electric Cable	Electricity North West	22	Minor	98	Trenchless Techniques Only with Haul Road	19a
342553	430074	MGMC_ECC_UT_847	Pipeline		Water	United Utilities	22	Minor	98	Trenchless Techniques Only with Haul Road	19a
342553	430075	MGMC_ECC_UT_848	Cable		Underground Electric Cable	Electricity North West	22	Minor	98	Trenchless Techniques Only with Haul Road	19a
342553	430075	MGMC_ECC_UT_849	Cable		Underground Electric Cable	Electricity North West	22	Minor	98	Trenchless Techniques Only with Haul Road	19a
342554	430077	MGMC_ECC_EN_850	Hedgerow		Hedgerow	Private	22	Minor	98	Trenchless Techniques Only with Haul Road	19a
342568	430035	MGMC_ECC_UT_851	Cable		Underground Electric Cable	GTC	22	Minor	98	Trenchless Techniques Only with Haul Road	19a
342576	430022	MGMC_ECC_TAT_UT_852	Cable		Underground Electric Cable	GTC				N/A	19a
342576	430021	MGMC_ECC_TAT_UT_853	Cable		Underground Electric Cable	GTC				N/A	19a
342576	430024	MGMC_ECC_TAT_UT_854	Pipeline		Gas	GTC				N/A	19a
342577	430020	MGMC_ECC_TAT_UT_855	Cable		Telecom	Openreach - [British Telecommunications]				N/A	19a
342578	430020	MGMC_ECC_TAT_UT_856	Cable		Telecom	Openreach - [British Telecommunications]				N/A	19a
342579	430021	MGMC_ECC_TAT_UT_857	Pipeline		Gas	Cadent Gas				N/A	19a
342580	430024	MGMC_ECC_OAR_RO_858	Road	Kirkham Road	Minor Road	Local Highway Authority				N/A	19a
342580	430025	MGMC_ECC_OAR_UT_859	Cable		Underground Electric Cable	Electricity North West				N/A	19a
342580	430025	MGMC_ECC_OAR_UT_860	Cable		Underground Electric Cable	Electricity North West				N/A	19a
342580	430023	MGMC_ECC_OAR_UT_861	Pipeline		Water	United Utilities				N/A	19a
342583	430026	MGMC_ECC_OAR_UT_862	Cable		Underground Electric Cable	Electricity North West				N/A	19a
342584	430026	MGMC_ECC_OAR_UT_863	Cable		Underground Electric Cable	Electricity North West				N/A	19a
342587	430012	MGMC_ECC_TAT_UT_864	Cable		Underground Electric Cable	Electricity North West				N/A	19a
342588	430011	MGMC_ECC_TAT_UT_865	Cable		Underground Electric Cable	Electricity North West				N/A	19a
342590	430003	MGMC_ECC_TAT_UT_866	Pipeline		Gas	GTC				N/A	19a
342590	430002	MGMC_ECC_TAT_UT_867	Pipeline		Gas	Cadent Gas				N/A	19a
342591	429999	MGMC_ECC_TAT_UT_869	Cable		Underground Electric Cable	Electricity North West				N/A	19a
342591	430006	MGMC_ECC_TAT_RO_870	Road	Kirkham Road	Minor Road	Local Highway Authority				N/A	19a
342593	429997	MGMC_ECC_TAT_UT_871	Cable		Underground Electric Cable	Electricity North West				N/A	19a
342593	429996	MGMC_ECC_TAT_UT_872	Cable		Underground Electric Cable	Electricity North West				N/A	19a
342597	429997	MGMC_ECC_TAT_UT_873	Cable		Underground Electric Cable	Electricity North West				N/A	19a
342597	429996	MGMC_ECC_TAT_UT_874	Cable		Underground Electric Cable	Electricity North West				N/A	19a
342598	429997	MGMC_ECC_TAT_UT_875	Cable		Underground Electric Cable	Electricity North West				N/A	19a
342598	429997	MGMC_ECC_TAT_UT_876	Cable		Underground Electric Cable	Electricity North West				N/A	19a
342598	429995	MGMC_ECC_TAT_UT_877	Pipeline		Water	United Utilities				N/A	19a
342606	429989	MGMC_ECC_TAT_UT_878	Pipeline		Water	United Utilities				N/A	19a
342635	430084	MGMC_ECC_EN_879	Hedgerow		Hedgerow	Private				Trenchless Techniques/ Open Cut with Haul Road	19a
342703	430220	MGMC_ECC_UT_880	Cable		Overhead Line	Electricity North West				N/A / Trenchless Techniques/ Microsite / Diversion	19
342707	430223	MGMC_ECC_UT_881	Cable		Overhead Line	Electricity North West				N/A / Trenchless Techniques/ Microsite / Diversion	19
342711	430226	MGMC_ECC_UT_882	Cable		Overhead Line	Electricity North West				N/A / Trenchless Techniques/ Microsite / Diversion	19
342770	430166	MGMC_ECC_OAR_UT_883	Cable		Overhead Line	Electricity North West				N/A	19
342773	430169	MGMC_ECC_OAR_UT_884	Cable		Overhead Line	Electricity North West				N/A	19
342775	430259	MGMC_ECC_UT_885	Cable		Underground Electric Cable	Electricity North West				Trenchless Techniques/ Open Cut with Haul Road	19
342776	430173	MGMC_ECC_OAR_UT_886	Cable		Overhead Line	Electricity North West				N/A	19
342778	430260	MGMC_ECC_UT_887	Cable		Underground Electric Cable	Electricity North West				Trenchless Techniques/ Open Cut with Haul Road	19
342789	430275	MGMC_ECC_EN_888	Hedgerow		Hedgerow	Private				Trenchless Techniques/ Open Cut with Haul Road	19
342791	430885	MG_ECC_OAR_UT_889	Cable		Underground Electric Cable	Electricity North West				N/A	20
342800	430141	MGMC_ECC_UT_890	Cable		Overhead Line	Electricity North West				N/A / Trenchless Techniques/ Microsite / Diversion	19
342801	430888	MG_ECC_OAR_UT_891	Cable		Telecom	Openreach - [British Telecommunications]				N/A	20
342804	430144	MGMC_ECC_UT_892	Cable		Overhead Line	Electricity North West				N/A / Trenchless Techniques/ Microsite / Diversion	19
342808	430147	MGMC_ECC_UT_893	Cable		Overhead Line	Electricity North West				N/A / Trenchless Techniques/ Microsite / Diversion	19
342808	430890	MG_ECC_OAR_UT_894	Cable		Underground Electric Cable	Electricity North West				N/A	20
342810	430245	MGMC_ECC_EN_895	Hedgerow		Hedgerow	Private				Trenchless Techniques/ Open Cut with Haul Road	19
342822	430214	MGMC_ECC_OAR_UT_896	Cable		Underground Electric Cable	Electricity North West				N/A	19
342830	430208	MGMC_ECC_OAR_UT_897	Cable		Underground Electric Cable	Electricity North West				N/A	19
342837	430198	MGMC_ECC_OAR_UT_898	Cable		Underground Electric Cable	Electricity North West				N/A	19
342841	430919	MG_ECC_OAR_UT_899	Cable		Telecom	Openreach - [British Telecommunications]				N/A	20
342846	430193	MC_ECC_OAR_UT_900	Cable		Underground Electric Cable	Electricity North West				N/A	19
342857	430179	MGMC_ECC_UT_901	Cable		Underground Electric Cable	Electricity North West				Trenchless Techniques/ Open Cut with Haul Road	19
342861	430181	MGMC_ECC_UT_902	Cable		Underground Electric Cable	Electricity North West				Trenchless Techniques/ Open Cut with Haul Road	19
343032	430238	MGMC_ECC_EN_903	Hedgerow		Hedgerow	Private				Trenchless Techniques/ Open Cut with Haul Road	19
343108	430295	MG_ECC_TAT_EN_904	Hedgerow		Hedgerow	Private				Removal for temporary access track	19
343110	430285	MG_ECC_TAT_EN_905	Hedgerow		Hedgerow	Private				Removal for temporary access track	19
343113	430277	MG_ECC_TAT_EN_906	Hedgerow		Hedgerow	Private				Removal for temporary access track	19
343141	430283	MG_ECC_TAT_RO_908	Road	Lower Lane	Minor Road	Local Highway Authority				N/A	19
343145	431149	MG_ECC_OAR_EN_909	Hedgerow		Hedgerow	Private				N/A	21
343145	430277	MG_ECC_TAT_EN_910	Hedgerow		Hedgerow	Private				Removal for temporary access track	19
343164	430294	MG_ECC_TAT_EN_911	Hedgerow		Hedgerow	Private				Removal for temporary access track	19
343185	431190	MG_ECC_OAR_UT_912	Cable		Underground Electric Cable	Electricity North West				N/A	21
343186	431190	MG_ECC_OAR_UT_913	Cable		Underground Electric Cable	Electricity North West				N/A	21
343197	430165	MC_ECC_EN_914	Hedgerow		Hedgerow	Private				Trenchless Techniques/ Open Cut with Haul Road	19
343204	431208	MG_ECC_OAR_UT_915	Cable		Underground Electric Cable	Electricity North West				N/A	21
343205	431208	MG_ECC_OAR_UT_916	Cable		Underground Electric Cable	Electricity North West				N/A	21

X Coordinate	Y Coordinate	Crossing Identification No	Type of Obstacle	Obstacle Name	Obstacle Description	Asset Owner	Trenchless Technique ID	Trenchless Technique Category	Trenchless Techniques Length	Proposed Crossing Method	Sheet
343207	430259	MG_ECC_EN_917	Hedgerow		Hedgerow	Private	23	Minor	151	Trenchless Techniques Only with Haul Road	19
343210	430261	MG_ECC_RO_918	Road	Lower Lane	Minor Road	Local Highway Authority	23	Minor	151	Trenchless Techniques Only with Haul Road	19
343211	430267	MG_ECC_EN_919	Hedgerow		Hedgerow	Private	23	Minor	151	Trenchless Techniques Only with Haul Road	19
343232	431066	MGMC_ECO_EN_921	Hedgerow		Hedgerow	Private				N/A	21
343239	430247	MC_ECC_TAT_EN_922	Hedgerow		Hedgerow	Private				Removal for temporary access track	19
343249	431052	MG_ECO_WA_923	Drain		Drain	Private				N/A	21
343262	431272	MG_LSS_UT_924	Cable		Underground Electric Cable	Electricity North West				Trenchless Techniques/ Open Cut	21
343262	430239	MC_ECC_EN_925	Hedgerow		Hedgerow	Private	23	Minor	151	Trenchless Techniques Only with Haul Road	22
343264	430242	MC_ECC_RO_926	Road	Lower Lane	Minor Road	Local Highway Authority	23	Minor	151	Trenchless Techniques Only with Haul Road	22
343266	431278	MG_LSS_EN_927	Hedgerow		Hedgerow	Private				Trenchless Techniques/ Open Cut	21
343269	430246	MC_ECC_EN_928	Hedgerow		Hedgerow	Private	23	Minor	151	Trenchless Techniques Only with Haul Road	22
343270	431279	MG_ECC_OAR_PW_929	Bridleway	5-5-BW 16	Bridleway	Fylde Council				N/A	21
343273	431283	MG_LSS_PW_930	Bridleway	5-5-BW 16	Bridleway	Fylde Council				Trenchless Techniques/ Open Cut	21
343276	431280	MG_LSS_EN_931	Hedgerow		Hedgerow	Private				Trenchless Techniques/ Open Cut	21
343290	430229	MC_ECC_TAT_EN_932	Hedgerow		Hedgerow	Private				Removal for temporary access track	22
343294	430509	MG_ECC_WA_933	Drain		Drain	Private	24	Minor	137	Trenchless Techniques Only	20
343294	430509	MG_ECC_EN_934	Drain		Drain	Private	24	Minor	137	Trenchless Techniques Only	20
343297	430522	MG_ECC_UT_935	Pipeline		Sewerage	United Utilities	24	Minor	137	Trenchless Techniques Only	20
343301	430225	MC_ECC_OAR_EN_936	Hedgerow		Hedgerow	Private				N/A	22
343303	430228	MC_ECC_OAR_RO_937	Road	Lower Lane	Minor Road	Local Highway Authority				N/A	22
343307	430989	MG_ECO_WA_938	Drain		Drain	Private				N/A	21
343319	430982	MGMC_ECO_EN_939	Hedgerow		Hedgerow	Private				N/A	21
343319	430500	MG_ECC_UT_940	Pipeline		Sewerage	United Utilities	24	Minor	137	Trenchless Techniques Only	20
343320	430596	MG_ECC_EN_941	Hedgerow		Hedgerow	Private				Trenchless Techniques/ Open Cut with Haul Road	20
343321	430386	MG_ECC_OAR_EN_942	Hedgerow		Hedgerow	Private				N/A	20
343321	430983	MG_ECO_WA_943	Drain		Drain	Private				N/A	21
343323	431649	MG_LSS_TAT_EN_944	Hedgerow		Hedgerow	Private				Removal for access track	21
343328	430388	MG_ECC_OAR_EN_945	Hedgerow		Hedgerow	Private				N/A	20
343331	430635	MG_ECC_UT_946	Cable		Overhead Line	Electricity North West				N/A / Trenchless Techniques/ Microsite / Diversion	20
343332	430306	MC_ECC_EN_947	Hedgerow		Hedgerow	Private	23	Minor	151	Trenchless Techniques Only with Haul Road	22
343333	431606	MG_LSS_EN_948	Hedgerow		Hedgerow	Private				Trenchless Techniques/ Open Cut	21
343334	430644	MG_ECC_UT_949	Cable		Overhead Line	Electricity North West				N/A / Trenchless Techniques/ Microsite / Diversion	20
343335	430306	MC_ECC_PW_950	Footpath		Private Access Track	Fydle Council	23	Minor	151	Trenchless Techniques Only with Haul Road	22
343341	431650	MG_LSS_TAT_EN_951	Hedgerow		Hedgerow	Private				Removal for access track	21
343345	431295	MG_LSS_EN_952	Hedgerow		Hedgerow	Private				Trenchless Techniques/ Open Cut	21
343353	431297	MG_ECC_OAR_PW_953	Bridleway	5-5-BW 16	Bridleway	Fylde Council				N/A	21
343354	431297	MG_ECC_OAR_UT_954	Cable		Overhead Line	Electricity North West				N/A	21
343360	431297	MG_LSS_EN_955	Hedgerow		Hedgerow	Private				Trenchless Techniques/ Open Cut	21
343365	430275	MC_ECC_EN_956	Hedgerow		Hedgerow	Private				Trenchless Techniques/ Open Cut with Haul Road	22
343366	431496	MG_LSS_EN_957	Hedgerow		Hedgerow	Private				Trenchless Techniques / Open Cut	21
343372	430255	MC_ECC_OAR_EN_958	Hedgerow		Hedgerow	Private				N/A	22
343377	430253	MGMC_ECC_OAR_UT_959	Cable		Telecom	Openreach - [British Telecommunications]				N/A	22
343379	431287	MG_ECC_OAR_PW_960	Bridleway	5-5-BW 16	Bridleway	Fylde Council				N/A	21
343387	431590	MG_LSS_TAT_WA_961	Drain		Drain	Private				Bridge/Culvert	21
343390	430793	MG_ECC_EN_962	Hedgerow		Hedgerow	Private				Trenchless Techniques/ Open Cut with Haul Road	20
343394	430254	MC_LSS_UT_963	Cable		Telecom	Openreach - [British Telecommunications]				Trenchless Techniques/ Open Cut with Haul Road	22
343394	431650	MG_LSS_TAT_UT_964	Cable		Telecom	Openreach - [British Telecommunications]				N/A	21
343394	431651	MG_LSS_TAT_UT_965	Cable		Telecom	Vodafone				N/A	21
343394	431651	MG_LSS_TAT_UT_966	Cable		Telecom	Virgin Media				N/A	21
343394	431651	MG_LSS_TAT_UT_967	Cable		Telecom	Zayo Group UK Ltd co JSM Group Ltd				N/A	21
343397	431591	MG_LSS_TAT_WA_968	Drain		Drain	Private				Bridge/Culvert	21
343402	431514	MG_LSS_TAT_WA_969	Watercourse		Main River (EA)	Environment Agency				Bridge (Bailey Bridge/ Clear Span)/culvert	21
343403	431512	MG_LSS_EN_970	Hedgerow		Hedgerow	Private				Trenchless Techniques/ Open Cut	21
343423	430175	MC_ECC_EN_971	Hedgerow		Hedgerow	Private				Trenchless Techniques/ Open Cut with Haul Road	22
343432	430938	MG_ECC_OAR_WA_972	Drain		Drain	Private				N/A	20
343439	430890	MG_ECC_OAR_EN_973	Hedgerow		Hedgerow	Private				N/A	20
343441	430887	MG_ECC_OAR_WA_974	Drain		Drain	Private				N/A	20
343442	430218	MC_LSS_WA_975	Drain		Drain	Private				Trenchless Techniques/ Open Cut with Haul Road	22
343442	430882	MG_ECC_WA_976	Drain		Drain	Private				Trenchless Techniques/ Open Cut with Haul Road/ Bridge (Bailey Bridge/ Clear Span)/culvert	20
343442	430096	MGMC_GCC_OAR_RO_977	Road	Lower Lane	Minor Road	Local Highway Authority				N/A	22
343444	431529	MG_LSS_EN_978	Hedgerow		Hedgerow	Private				Trenchless Techniques / Open Cut	21
343446	430905	MG_ECC_WA_980	Drain		Drain	Private	25	Minor		Trenchless Techniques Only	20
343446	430905	MG_ECC_OAR_WA_981	Drain		Drain	Private				N/A	20
343448	430795	MG_ECC_EN_982	Hedgerow		Hedgerow	Private				Trenchless Techniques/ Open Cut with Haul Road	20
343449	431648	MG_LSS_EN_983	Hedgerow		Hedgerow	Private				Trenchless Techniques/ Open Cut	21
343451	430773	MG_ECC_WA_984	Drain		Drain	Private	27	Minor	32	Trenchless Techniques Only	20
343451	430773	MG_ECC_OAR_WA_985	Drain		Drain	Private				N/A	20
343451	430885	MG_ECC_OAR_EN_986	Hedgerow		Hedgerow	Private				N/A	20
343452	430749	MG_ECC_OAR_EN_987	Hedgerow		Hedgerow	Private				N/A	20
343453	430796	MG_ECC_PW_988	Bridleway	5-5-BW 16	Bridleway	Fylde Council				Trenchless Techniques/ Open Cut	20
343453	430235	MC_ECC_EN_989	Hedgerow		Hedgerow	Private				Trenchless Techniques/ Open Cut with Haul Road	22
343454	430843	MG_ECC_WA_990	Drain		Drain	Private	26	Minor		Trenchless Techniques Only	20

X Coordinate	Y Coordinate	Crossing Identification No	Type of Obstacle	Obstacle Name	Obstacle Description	Asset Owner	Trenchless Technique ID	Trenchless Technique Category	Trenchless Techniques Length	Proposed Crossing Method	Sheet
343454	430843	MG_ECC_OAR_WA_991	Drain		Drain	Private				N/A	20
343454	430792	MG_ECC_PW_992	Bridleway	5-5-BW 16	Bridleway	Fylde Council				Trenchless Techniques/ Open Cut	20
343456	430838	MG_LSS_EN_993	Hedgerow		Hedgerow	Private	26	Minor		Trenchless Techniques Only	20
343458	430075	MC_LSS_EN_994	Hedgerow		Hedgerow	Private				Trenchless Techniques/ Open Cut with Haul Road	22
343459	430108	MC_LSS_EN_995	Hedgerow		Hedgerow	Private				Trenchless Techniques/ Open Cut with Haul Road	22
343459	430107	MC_GCC_OAR_WA_996	Drain		Drain	Private				N/A	22
343460	430294	MC_ECC_WA_997	Drain		Drain	Private				Trenchless Techniques/ Open Cut with Haul Road/ Bridge (Bailey Bridge/ Clear Span)/culvert	22
343462	430756	MG_ECC_OAR_EN_998	Hedgerow		Hedgerow	Private				N/A	20
343463	430687	MG_ECC_WA_999	Drain		Drain	Private				Trenchless Techniques/ Open Cut with Haul Road/ Bridge (Bailey Bridge/ Clear Span)/culvert	20
343463	430105	MC_LSS_PW_1000	Footpath		Private Access Track	FYLDE				Trenchless Techniques/ Open Cut with Haul Road	22
343468	430645	MG_ECC_OAR_WA_1001	Drain		Drain	Private				N/A	20
343468	430618	MG_ECC_OAR_EN_1002	Hedgerow		Hedgerow	Private				N/A	20
343472	430106	MC_LSS_EN_1003	Hedgerow		Hedgerow	Private				Trenchless Techniques/ Open Cut with Haul Road	22
343473	430661	MG_LSS_EN_1004	Hedgerow		Hedgerow	Private				Trenchless Techniques/ Open Cut	20
343473	430610	MG_ECC_OAR_UT_1005	Cable		Overhead Line	Electricity North West				N/A	20
343475	430599	MG_ECC_OAR_UT_1006	Cable		Overhead Line	Electricity North West				N/A	20
343475	430637	MG_ECC_OAR_EN_1007	Hedgerow		Hedgerow	Private				N/A	20
343477	430261	MC_ECC_WA_1008	Drain		Drain	Private				Trenchless Techniques/ Open Cut with Haul Road/ Bridge (Bailey Bridge/ Clear Span)/culvert	22
343481	430021	MC_LSS_TAT_RO_1009	Road	Lower Lane	Minor Road	Local Highway Authority				N/A	22
343484	431273	MG_LSS_EN_1010	Hedgerow		Hedgerow	Private				Trenchless Techniques / Open Cut	21
343486	430009	MC_LSS_EN_1011	Hedgerow		Hedgerow	Private				Trenchless Techniques / Open Cut	22
343489	430008	MC_LSS_RO_1012	Road	Lower Lane	Minor Road	Local Highway Authority				Trenchless Techniques / Open Cut	22
343493	431326	MG_LSS_UT_1014	Cable		Overhead Line	Electricity North West				N/A / Trenchless Techniques/ Microsite / Diversion	21
343494	430009	MC_LSS_EN_1015	Hedgerow		Hedgerow	Private				Trenchless Techniques / Open Cut	22
343498	430595	MG_ECC_OAR_UT_1016	Cable		Overhead Line	Electricity North West				N/A	20
343505	431649	MG_LSS_TAT_UT_1017	Cable		Telecom	Openreach - [British Telecommunications]				N/A	21
343511	431415	MG_LSS_EN_1018	Hedgerow		Hedgerow	Private				Trenchless Techniques/ Open Cut	21
343512	430603	MG_ECC_OAR_UT_1019	Cable		Overhead Line	Electricity North West				N/A	20
343514	431648	MG_LSS_TAT_EN_1020	Hedgerow		Hedgerow	Private				N/A	21
343523	431089	MG_LSS_EN_1021	Hedgerow		Hedgerow	Private				Trenchless Techniques / Open Cut	21
343527	431088	MG_LSS_WA_1022	Drain		Drain	Private				Trenchless Techniques/ Open Cut with Haul Road/ Bridge (Bailey Bridge/ Clear Span)/culvert	21
343545	430950	MG_ECO_EN_1023	Hedgerow		Hedgerow	Private				Trenchless Techniques/ Open Cut	20
343551	431574	MG_ECO_EN_1024	Hedgerow		Hedgerow	Private				Trenchless Techniques/ Open Cut	21
343553	430585	MG_GCC_UT_1025	Cable		Overhead Line	Electricity North West				N/A / Trenchless Techniques/ Microsite / Diversion	20
343554	430595	MG_GCC_UT_1026	Cable		Overhead Line	Electricity North West				N/A / Trenchless Techniques/ Microsite / Diversion	20
343562	430159	MC_LSS_EN_1027	Hedgerow		Hedgerow	Private				Trenchless Techniques/ Open Cut with Haul Road	22
343567	430174	MC_LSS_EN_1028	Hedgerow		Hedgerow	Private				Trenchless Techniques/ Open Cut with Haul Road	22
343569	430173	MC_ECC_WA_1029	Drain		Drain	Private				Trenchless Techniques/ Open Cut with Haul Road/ Bridge (Bailey Bridge/ Clear Span)/culvert	22
343569	430171	MC_LSS_PW_1030	Footpath		Private Access Track	FYLDE				Trenchless Techniques/ Open Cut with Haul Road	22
343570	430733	MG_LSS_EN_1031	Hedgerow		Hedgerow	Private				Trenchless Techniques/ Open Cut with Haul Road	20
343615	430636	MG_LSS_EN_1032	Hedgerow		Hedgerow	Private				Trenchless Techniques/ Open Cut with Haul Road	20
343626	430085	MC_LSS_EN_1033	Hedgerow		Hedgerow	Private				Trenchless Techniques/ Open Cut with Haul Road	22
343630	431030	MG_LSS_EN_1034	Hedgerow		Hedgerow	Private				Trenchless Techniques/ Open Cut with Haul Road	21
343630	431265	MG_LSS_WA_1035	Watercourse	Dow Brook	Main River (EA)	Environment Agency				N/A	21
343631	431354	MG_LSS_WA_1036	Watercourse	Dow Brook	Main River (EA)	Environment Agency				N/A	21
343631	431605	MG_LSS_WA_1037	Watercourse	Dow Brook	Main River (EA)	Environment Agency				N/A	21
343636	431591	MG_LSS_WA_1038	Watercourse	Dow Brook	Main River (EA)	Environment Agency				N/A	21
343638	430324	MG_GCC_OAR_EN_1039	Hedgerow		Hedgerow	Private				N/A	22
343640	430064	MC_LSS_PW_1040	Footpath		Private Access Track					Trenchless Techniques/ Open Cut with Haul Road	22
343641	431505	MG_LSS_WA_1041	Watercourse	Dow Brook	Main River (EA)	Environment Agency				N/A	21
343642	430302	MG_ECC_OAR_WA_1042	Drain		Drain	Private				N/A	22
343642	430334	MG_GCC_OAR_EN_1043	Hedgerow		Hedgerow	Private				N/A	22
343644	430305	MG_ECC_OAR_WA_1044	Watercourse		Ordinary Watercourse	Lancashire County Council				N/A	22
343647	430276	MG_ECC_OAR_UT_1045	Pipeline		Sewerage	United Utilities				N/A	22
343651	430266	MG_GCC_OAR_EN_1046	Hedgerow		Hedgerow	Private				N/A	22
343655	430242	MG_ECC_OAR_PW_1047	Footpath	5-5-FP 3	Public Right of Way	Fylde Council				N/A	22
343672	431366	MG_LSS_UT_1048	Pipeline		Sewerage	United Utilities				Trenchless Techniques/ Open Cut	21
343683	430886	MG_LSS_EN_1049	Hedgerow		Hedgerow	Private				Trenchless Techniques/ Open Cut with Haul Road	20
343691	430328	MG_GCC_OAR_EN_1050	Hedgerow		Hedgerow	Private				N/A	22
343705	430568	MG_ECO_UT_1051	Cable		Overhead Line	Electricity North West				N/A	20
343719	431376	MG_LSS_EN_1052	Hedgerow		Hedgerow	Private				Trenchless Techniques/ Open Cut	21
343725	430035	MC_LSS_EN_1053	Hedgerow		Hedgerow	Private				Trenchless Techniques/ Open Cut with Haul Road	22
343734	430888	MG_LSS_WA_1054	Watercourse	Dow Brook	Main River (EA)	Environment Agency				N/A	20
343737	430747	MG_LSS_EN_1055	Hedgerow		Hedgerow	Private				Trenchless Techniques/ Open Cut with Haul Road	20

X Coordinate	Y Coordinate	Crossing Identification No	Type of Obstacle	Obstacle Name	Obstacle Description	Asset Owner	Trenchless Technique ID	Trenchless Technique Category	Trenchless Techniques Length	Proposed Crossing Method	Sheet
343747	430315	MG_GCC_OAR_EN_1056	Hedgerow		Hedgerow	Private				N/A	22
343772	430556	MG_ECO_UT_1057	Cable		Overhead Line	Electricity North West				N/A	20
343777	430329	MG_GCC_EN_1058	Hedgerow		Hedgerow	Private	28	Minor	122	Trenchless Techniques Only with Haul Road/ Bridge (Bailey Bridge/ Clear Span)/culvert	22
343778	430328	MG_GCC_WA_1059	Drain		Drain	Private	28	Minor	122	Trenchless Techniques Only with Bridge (Bailey Bridge/ Clear Span)/culvert	22
343779	430325	MG_GCC_WA_1060	Watercourse		Ordinary Watercourse	Lancashire County Council	28	Minor	122	Trenchless Techniques Only with Bridge (Bailey Bridge/ Clear Span)/culvert	22
343781	429891	MC_LSS_EN_1061	Hedgerow		Hedgerow	Private				Trenchless Techniques/ Open Cut with Haul Road	22
343788	430303	MG_GCC_UT_1062	Pipeline		Sewerage	United Utilities	28	Minor	122	Trenchless Techniques Only with Haul Road/ Bridge (Bailey Bridge/ Clear Span)/culvert	22
343810	430553	MG_ECO_WA_1063	Watercourse	Dow Brook	Main River (EA)	Environment Agency				N/A	20
343814	430154	MC_LSS_EN_1064	Hedgerow		Hedgerow	Private				Trenchless Techniques/ Open Cut with Haul Road	22
343819	430102	MC_LSS_EN_1065	Hedgerow		Hedgerow	Private				Trenchless Techniques/ Open Cut with Haul Road	22
343826	430214	MC_GCC_EN_1066	Hedgerow		Hedgerow	Local Authority/Private				Trenchless Techniques/ Open Cut with Haul Road	22
343826	429995	MC_GCC_WA_1067	Watercourse	Dow Brook	Main River (EA)	Environment Agency	29	Minor	117	Trenchless Techniques Only with Bridge (Bailey Bridge/ Clear Span)/culvert	22
343839	429839	MC_LSS_TAT_UT_1068	Cable		Overhead Line	Electricity North West				N/A	22
343843	429834	MC_LSS_TAT_UT_1069	Cable		Overhead Line	Electricity North West				N/A	22
343847	429828	MC_LSS_TAT_UT_1070	Cable		Overhead Line	Electricity North West				N/A	22
343857	430118	MC_LSS_EN_1071	Hedgerow		Hedgerow	Private	30	Minor	98	Trenchless Techniques Only with Haul Road/ Bridge (Bailey Bridge/ Clear Span)/culvert	22
343858	430065	MC_LSS_WA_1072	Watercourse	Dow Brook	Main River (EA)	Environment Agency				N/A	22
343860	430119	MC_GCC_PW_1073	Footpath	5-5-FP 3	Public Right of Way	Fylde Council	30	Minor	98	Trenchless Techniques Only with Haul Road/ Bridge (Bailey Bridge/ Clear Span)/culvert	22
343866	430097	MC_LSS_EN_1074	Hedgerow		Hedgerow	Private				Trenchless Techniques/ Open Cut with Haul Road	22
343874	430082	MC_GCC_WA_1075	Drain		Culvert	Private				Trenchless Techniques/ Open Cut with Haul Road	22
343877	430086	MC_GCC_WA_1076	Drain		Culvert	Private				Trenchless Techniques/ Open Cut with Haul Road	22
343879	429981	MC_GCC_PW_1077	Footpath	5-5-FP 3	Public Right of Way	Fylde Council				Trenchless Techniques/ Open Cut with Haul Road	22
343881	429789	MC_LSS_TAT_PW_1078	Footpath		Private Access Track	Private				N/A	22
343893	430104	MG_GCC_WA_1079	Watercourse	Dow Brook	Main River (EA)	Environment Agency	30	Minor	98	Trenchless Techniques Only with Bridge (Bailey Bridge/ Clear Span)/culvert	22
343905	429780	MC_LSS_TAT_WA_1080	Watercourse	Dow Brook	Main River (EA)	Environment Agency				Bridge (Bailey Bridge/ Clear Span)/culvert	22
343915	429778	MC_LSS_TAT_PW_1081	Footpath		Private Access Track	Private				N/A	22
343957	429775	MC_LSS_TAT_UT_1082	Pipeline		Sewerage	United Utilities				N/A	22
343957	429997	MGMC_GCC_UT_1083	Pipeline		Sewerage	United Utilities				Trenchless Techniques/ Open Cut with Haul Road	22
343984	430004	MG_GCC_EN_1084	Hedgerow		Hedgerow	Private	32	Minor	98	Trenchless Techniques Only with Haul Road	22
344042	429767	MC_LSS_TAT_PW_1085	Footpath	5-5-FP 3	Public Right of Way	Fylde Council				N/A	22
344053	429962	MC_GCC_EN_1086	Hedgerow		Hedgerow	Local Authority/Private				Trenchless Techniques/ Open Cut with Haul Road	22
344076	429900	MGMC_GCC_PW_1087	Footpath		Private Access Track					Trenchless Techniques/ Open Cut with Haul Road	22
344108	429800	MGMC_GCC_TAT_UT_1088	Cable		Overhead Line	Electricity North West				N/A	22
344110	429794	MGMC_GCC_TAT_UT_1089	Cable		Overhead Line	Electricity North West				N/A	22
344112	429789	MGMC_GCC_TAT_UT_1090	Cable		Overhead Line	Electricity North West				N/A	22
344120	429928	MC_GCC_EN_1091	Hedgerow		Hedgerow	Local Authority/Private				Trenchless Techniques/ Open Cut with Haul Road	22
344123	429924	MGMC_GCC_WA_1092	Drain		Culvert	Private				Trenchless Techniques/ Open Cut with Haul Road	22
344127	429927	MGMC_GCC_WA_1093	Drain		Culvert	Private				Trenchless Techniques/ Open Cut with Haul Road	22
344129	429452	MC_LSS_TCC_EN_1094	Hedgerow		Hedgerow	Private				Removal for temporary construction compound	23a
344131	429460	MC_GCC_TCC_UT_1095	Pipeline		Sewerage	United Utilities				N/A	23a
344139	429440	MGMC_GCC_TAT_UT_1096	Cable		Telecom	Virgin Media				N/A	23a
344146	429701	MGMC_GCC_TAT_EN_1097	Hedgerow		Hedgerow	Private				Removal for temporary access track	22
344148	429703	MGMC_GCC_TAT_PW_1098	Footpath	5-5-FP 2	Public Right of Way	Fylde Council				N/A	22
344168	429447	MGMC_GCC_TAT_UT_1099	Pipeline		Water	United Utilities				N/A	23a
344171	429541	MGMC_GCC_TAT_EN_1100	Hedgerow		Hedgerow	Private				Removal for temporary access track	23
344172	429448	MGMC_GCC_TAT_UT_1101	Cable		Underground Electric Cable	Electricity North West				N/A	23a
344172	429497	MGMC_GCC_TAT_EN_1102	Hedgerow		Hedgerow	Private				Removal for temporary access track	23a
344172	429451	MGMC_GCC_TAT_EN_1103	Hedgerow		Hedgerow	Private				Removal for temporary access track	23a
344173	429450	MGMC_GCC_TAT_UT_1104	Cable		Telecom	Virgin Media				N/A	23a
344174	429449	MGMC_GCC_TAT_UT_1105	Cable		Telecom	Vodafone				N/A	23a
344174	429448	MGMC_GCC_TAT_UT_1106	Cable		Underground Electric Cable	Electricity North West				N/A	23a
344174	429449	MGMC_GCC_TAT_UT_1107	Cable		Underground Electric Cable	Electricity North West				N/A	23a
344175	429449	MGMC_GCC_TAT_UT_1108	Cable		Underground Electric Cable	Electricity North West				N/A	23a
344175	429449	MGMC_GCC_TAT_UT_1109	Cable		Underground Electric Cable	Electricity North West				N/A	23a
344183	429455	MGMC_GCC_TAT_UT_1110	Pipeline		Sewerage	United Utilities				N/A	23a
344200	429433	MGMC_GCC_TAT_UT_1111	Cable		Telecom	Openreach - [British Telecommunications]				N/A	23a
344200	429433	MGMC_GCC_TAT_RO_1112	Road	Preston New Road (A584)	A Road	Local Highway Authority				N/A	23a
344242	429443	MGMC_GCC_TAT_UT_1113	Pipeline		Water	United Utilities				N/A	23a

X Coordinate	Y Coordinate	Crossing Identification No	Type of Obstacle	Obstacle Name	Obstacle Description	Asset Owner	Trenchless Technique ID	Trenchless Technique Category	Trenchless Techniques Length	Proposed Crossing Method	Sheet
344247	429902	MGMC_GCC_WA_1114	Watercourse	Middle Pool	Main River (EA)	Environment Agency	33	Minor	100	Trenchless Techniques Only with Bridge (Bailey Bridge/ Clear Span)/culvert	22
344266	429904	MGMC_GCC_PW_1115	Footpath	5-5-FP 2	Public Right of Way	Fylde Council	33	Minor	100	Trenchless Techniques Only with Bridge (Bailey Bridge/ Clear Span)/culvert	22
344281	430127	MGMC_GCC_OAR_EN_1116	Hedgerow		Hedgerow	Private				N/A	23
344326	429892	MGMC_GCC_EN_1117	Hedgerow		Hedgerow	Local Authority/Private				Trenchless Techniques/ Open Cut with Haul Road	23
344362	430086	MGMC_GCC_OAR_EN_1118	Hedgerow		Hedgerow	Private				N/A	23
344382	429965	MGMC_GCC_OAR_EN_1119	Hedgerow		Hedgerow	Private				N/A	23
344386	429925	MGMC_GCC_PW_1120	Footpath		Private Access Track					Trenchless Techniques Only with Haul Road	23
344388	429925	MGMC_GCC_EN_1121	Hedgerow		Hedgerow	Local Authority/Private				Trenchless Techniques/ Open Cut with Haul Road	23
344449	430242	MGMC_GCC_OAR_EN_1122	Hedgerow		Hedgerow	Private				N/A	24
344501	429944	MGMC_GCC_EN_1123	Hedgerow		Hedgerow	Local Authority/Private				Trenchless Techniques/ Open Cut with Haul Road	23
344517	430282	MGMC_GCC_OAR_PW_1124	Footpath	5-9-FP 5	Public Right of Way	Fylde Council				N/A	24
344531	430285	MGMC_GCC_OAR_EN_1125	Hedgerow		Hedgerow	Private				N/A	24
344600	429961	MGMC_GCC_WA_1126	Drain		Drain	Private				Trenchless Techniques/ Open Cut with Haul Road/ Bridge (Bailey Bridge/ Clear Span)/culvert	23
344604	430500	MGMC_GCC_OAR_UT_1127	Pipeline		Water	United Utilities				N/A	24
344604	430500	MGMC_GCC_OAR_UT_1128	Pipeline		Water	United Utilities				N/A	24
344633	430438	MGMC_GCC_OAR_UT_1129	Cable		Overhead Line	Electricity North West				N/A	24
344635	430429	MGMC_GCC_OAR_UT_1130	Cable		Overhead Line	Electricity North West				N/A	24
344788	430459	MGMC_GCC_OAR_UT_1131	Cable		Underground Electric Cable	Electricity North West				N/A	24
344788	430459	MGMC_GCC_OAR_UT_1132	Cable		Overhead Line	Electricity North West				N/A	24
344789	430450	MGMC_GCC_OAR_UT_1133	Cable		Underground Electric Cable	Electricity North West				N/A	24
344789	430449	MGMC_GCC_OAR_UT_1134	Cable		Overhead Line	Electricity North West				N/A	24
344797	430375	MGMC_GCC_OAR_PW_1135	Bridleway	5-9-BW 12	Bridleway	Fylde Council				N/A	24
344803	430255	MGMC_GCC_OAR_EN_1136	Hedgerow		Hedgerow	Private				N/A	24
344819	430244	MGMC_GCC_OAR_EN_1137	Hedgerow		Hedgerow	Private				N/A	24
344821	430035	MGMC_GCC_WA_1138	Drain		Drain	Private				Trenchless Techniques/ Open Cut with Haul Road/ Bridge (Bailey Bridge/ Clear Span)/culvert	23
344824	429995	MGMC_GCC_WA_1139	Drain		Drain	Private				Trenchless Techniques/ Open Cut with Haul Road/ Bridge (Bailey Bridge/ Clear Span)/culvert	23
344825	430011	MGMC_GCC_EN_1140	Hedgerow		Hedgerow	Local Authority/Private				Trenchless Techniques/ Open Cut with Haul Road	23
344830	430099	MG_GCC_TCC_WA_1142	Drain		Drain	Private				N/A / Culvert/ Bridge	23
344831	430012	MGMC_GCC_PW_1143	Bridleway	5-9-BW 12	Bridleway	Fylde Council				Trenchless Techniques/ Open Cut with Haul Road	23
344832	429946	MGMC_GCC_TAT_EN_1144	Hedgerow		Hedgerow	Private				Removal for temporary access track	23
344833	430069	MG_GCC_TCC_WA_1145	Drain		Drain	Private				N/A / Culvert/ Bridge	23
344834	430080	MG_GCC_TCC_EN_1146	Hedgerow		Hedgerow	Private				Removal for temporary construction compound	23
344834	429449	MGMC_GCC_TAT_UT_1147	Cable		Underground Electric Cable	Electricity North West				N/A	23b
344835	430045	MGMC_GCC_WA_1148	Drain		Drain	Private				Trenchless Techniques/ Open Cut with Haul Road/ Bridge (Bailey Bridge/ Clear Span)/culvert	23
344839	430004	MGMC_GCC_WA_1150	Drain		Drain	Private				Trenchless Techniques/ Open Cut with Haul Road/ Bridge (Bailey Bridge/ Clear Span)/culvert	23
344839	430014	MGMC_GCC_EN_1151	Hedgerow		Hedgerow	Local Authority/Private				Trenchless Techniques/ Open Cut with Haul Road	23
344839	429904	MGMC_GCC_TAT_WA_1152	Drain		Drain	Private				Bridge/Culvert	23
344843	429907	MGMC_GCC_TAT_PW_1153	Bridleway	5-9-BW 12	Bridleway	Fylde Council				N/A	23
344844	429450	MGMC_GCC_TAT_UT_1154	Cable		Underground Electric Cable	Electricity North West				N/A	23b
344845	429906	MGMC_GCC_TAT_WA_1155	Drain		Drain	Private				Bridge/Culvert	23
344850	429444	MGMC_GCC_TAT_UT_1156	Cable		Telecom	Virgin Media				N/A	23b
344855	429445	MGMC_GCC_TAT_RO_1157	Road	Preston New Road (A584)	A Road	Local Highway Authority				N/A	23b
344859	429451	MGMC_GCC_TAT_UT_1158	Cable		Underground Electric Cable	Electricity North West				N/A	23b
344867	429452	MGMC_GCC_TAT_UT_1159	Cable		Underground Electric Cable	Electricity North West				N/A	23b
344872	429452	MGMC_GCC_TAT_UT_1160	Cable		Underground Electric Cable	Electricity North West				N/A	23b
344909	429449	MGMC_GCC_TAT_UT_1161	Pipeline		Water	United Utilities				N/A	23b
344916	429680	MGMC_GCC_TAT_UT_1162	Cable		Underground Electric Cable	Electricity North West				N/A	23
344917	429675	MGMC_GCC_TAT_UT_1163	Cable		Underground Electric Cable	Electricity North West				N/A	23
344919	429670	MGMC_GCC_TAT_UT_1164	Cable		Underground Electric Cable	Electricity North West				N/A	23
344944	429450	MGMC_GCC_TAT_UT_1165	Cable		Telecom	Virgin Media				N/A	23b
344946	429600	MGMC_GCC_TAT_EN_1166	Hedgerow		Hedgerow	Private				Removal for temporary access track	23
344966	429458	MGMC_GCC_TAT_UT_1167	Cable		Underground Electric Cable	Electricity North West				N/A	23b
344966	429458	MGMC_GCC_TAT_UT_1168	Cable		Underground Electric Cable	Electricity North West				N/A	23b
344974	429502	MGMC_GCC_TAT_UT_1169	Cable		Underground Electric Cable	Electricity North West				N/A	23b
344988	429462	MGMC_GCC_TAT_EN_1170	Hedgerow		Hedgerow	Private				Removal for temporary access track	23b
344988	429461	MGMC_GCC_TAT_UT_1171	Cable		Telecom	Virgin Media				N/A	23b
344988	429460	MGMC_GCC_TAT_UT_1172	Cable		Underground Electric Cable	Electricity North West				N/A	23b
344988	429460	MGMC_GCC_TAT_UT_1173	Cable		Telecom	Vodafone				N/A	23b
344988	429460	MGMC_GCC_TAT_UT_1174	Cable		Underground Electric Cable	Electricity North West				N/A	23b
344988	429459	MGMC_GCC_TAT_UT_1175	Cable		Underground Electric Cable	Electricity North West				N/A	23b

X Coordinate	Y Coordinate	Crossing Identification No	Type of Obstacle	Obstacle Name	Obstacle Description	Asset Owner	Trenchless Technique ID	Trenchless Technique Category	Trenchless Techniques Length	Proposed Crossing Method	Sheet
345015	430089	MGMCCGCCWA1176	Drain		Drain	Private				Trenchless Techniques/ Open Cut with Haul Road/ Bridge (Bailey Bridge/ Clear Span)/culvert	23
345095	430155	MGMCCGCCWA1177	Drain		Drain	Private				Trenchless Techniques/ Open Cut with Haul Road/ Bridge (Bailey Bridge/ Clear Span)/culvert	24
345168	430211	MGMCCGCCWA1178	Drain		Drain	Private				Trenchless Techniques/ Open Cut with Haul Road/ Bridge (Bailey Bridge/ Clear Span)/culvert	24
345186	430125	MCGCCGCCWA1179	Drain		Drain	Private				N/A / Culvert/ Bridge	24
345244	430249	MGMCCGCCWA1180	Drain		Drain	Private				Trenchless Techniques/ Open Cut with Haul Road/ Bridge (Bailey Bridge/ Clear Span)/culvert	24
345325	430272	MGMCCGCCUT1181	Cable		Underground Electric Cable	Electricity North West				Trenchless Techniques/ Open Cut with Haul Road	25
345329	430273	MGMCCGCCWA1182	Drain		Drain	Private				Trenchless Techniques/ Open Cut with Haul Road/ Bridge (Bailey Bridge/ Clear Span)/culvert	25
345332	430274	MGMCCGCCPW1183	Footpath	5-9-FP 7	Public Right of Way	Fylde Council				Trenchless Techniques/ Open Cut with Haul Road	25
345333	430275	MGMCCGCCEN1184	Hedgerow		Hedgerow	Local Authority/Private				Trenchless Techniques/ Open Cut with Haul Road	25
345405	430295	MGMCCGCCWA1185	Drain		Drain	Private				Trenchless Techniques/ Open Cut with Haul Road/ Bridge (Bailey Bridge/ Clear Span)/culvert	25
345410	430364	MGMCCGCCWA1186	Drain		Drain	Private				N/A	25
345412	430061	MGMCCGCCWA1187	Drain		Drain	Private				N/A	26
345460	430064	MGMCCGCCWA1188	Drain		Culvert	Private				N/A	26
345460	430066	MGMCCGCCWA1189	Drain		Culvert	Private				N/A	26
345480	430061	MGMCCGCCWA1190	Drain		Culvert	Private				N/A	26
345486	430061	MGMCCGCCWA1191	Drain		Culvert	Private				N/A	26
345493	430149	MGMCCGCCEN1192	Hedgerow		Hedgerow	Private				N/A	25
345494	430159	MGMCCGCCWA1193	Drain		Drain	Private				N/A	25
345501	430299	MGMCCGCCPW1194	Footpath		Private Access Track		34	Minor	382	Trenchless Techniques Only with Haul Road/ Bridge (Bailey Bridge/ Clear Span)/culvert	25
345504	430299	MGMCCGCCEN1195	Hedgerow		Hedgerow	Private	34	Minor	382	Trenchless Techniques Only with Haul Road/ Bridge (Bailey Bridge/ Clear Span)/culvert	25
345505	430299	MGMCCGCCWA1196	Drain		Drain	Private	34	Minor	382	Trenchless Techniques Only with Haul Road/ Bridge (Bailey Bridge/ Clear Span)/culvert	25
345506	430182	MGMCCGCCUT1197	Pipeline		Pipeline	Shell				N/A	25
345511	430373	MGMCCGCCWA1198	Drain		Drain	Private				N/A	25
345511	430396	MGMCCGCCEN1199	Hedgerow		Hedgerow	Private				N/A	25
345516	430298	MGMCCGCCUT1200	Pipeline		Pipeline	Shell	34	Minor	382	Trenchless Techniques Only with Haul Road/ Bridge (Bailey Bridge/ Clear Span)/culvert	25
345517	430474	MGMCCGCCOAREN1201	Hedgerow		Hedgerow	Private				N/A	25
345521	430520	MGMCCGCCOAREN1202	Hedgerow		Hedgerow	Private				N/A	25
345533	430547	MGMCCGCCOARUT1203	Cable		Underground Electric Cable	Electricity North West				N/A	25
345539	430558	MGMCCGCCOARUT1204	Cable		Underground Electric Cable	Electricity North West				N/A	25
345573	430199	MGMCCGCCEN1205	Hedgerow		Hedgerow	Private				N/A	25
345592	430292	MGMCCGCCWA1206	Drain		Drain	Private	34	Minor	382	Trenchless Techniques Only with Haul Road/ Bridge (Bailey Bridge/ Clear Span)/culvert	25
345601	430383	MGMCCGCCWA1207	Drain		Drain	Private				N/A	25
345605	430896	MGMCCGCCOAREN1208	Hedgerow		Hedgerow	Private				N/A	25
345609	430894	MGMCCGCCOARUT1209	Cable		Telecom	Virgin Media				N/A	25
345609	430895	MGMCCGCCOARUT1210	Cable		Telecom	Openreach - [British Telecommunications]				N/A	25
345609	430895	MGMCCGCCOARUT1211	Pipeline		Water	United Utilities				N/A	25
345609	430895	MGMCCGCCOARUT1212	Cable		Telecom	Virgin Media				N/A	25
345610	430895	MGMCCGCCOARUT1213	Cable		Telecom	Vodafone				N/A	25
345610	430895	MGMCCGCCOARUT1214	Cable		Telecom	Vodafone				N/A	25
345610	430896	MGMCCGCCOARUT1215	Cable		Telecom	Openreach [British Telecommunications]				N/A	25
345611	430902	MGMCCGCCOARRO1216	Road	Blackpool Road (A583)	Primary Road	Local Highway Authority				N/A	25
345620	430762	MGMCCGCCOAREN1217	Hedgerow		Hedgerow	Private				N/A	25
345636	429986	MGMCCGCCWA1218	Drain		Culvert	Private				N/A	26
345640	429984	MGMCCGCCWA1219	Drain		Culvert	Private				N/A	26
345661	430287	MGMCCGCCWA1220	Drain		Drain	Private	34	Minor	382	Trenchless Techniques Only with Haul Road/ Bridge (Bailey Bridge/ Clear Span)/culvert	25
345662	430370	MGMCCGCCWA1221	Drain		Drain	Private				N/A	25
345699	430193	MCGCCGCCEN1222	Hedgerow		Hedgerow	Private				N/A	25
345699	430026	MGMCCGCCUT1223	Pipeline		Pipeline	Shell				N/A	26
345703	430023	MGMCCGCCUT1224	Pipeline		Pipeline	Sabic UK				N/A	26
345714	430382	MCGCCGCCEN1225	Hedgerow		Hedgerow	Private				N/A	25

X Coordinate	Y Coordinate	Crossing Identification No	Type of Obstacle	Obstacle Name	Obstacle Description	Asset Owner	Trenchless Technique ID	Trenchless Technique Category	Trenchless Techniques Length	Proposed Crossing Method	Sheet
345723	430282	MGMCCGCCEN1226	Hedgerow		Hedgerow	Private	34	Minor	382	Trenchless Techniques Only with Haul Road/ Bridge (Bailey Bridge/ Clear Span)/culvert	25
345724	430282	MGMCCGCCWA1227	Drain		Drain	Private	34	Minor	382	Trenchless Techniques Only with Haul Road/ Bridge (Bailey Bridge/ Clear Span)/culvert	25
345736	430148	MGMCCCOWA1228	Drain		Drain	Private				N/A	25
345740	430072	MCCCOEN1229	Hedgerow		Hedgerow	Private				N/A	26
345746	430280	MGMCCGCCUT1230	Pipeline		Pipeline	Shell	34	Minor	382	Trenchless Techniques Only with Haul Road/ Bridge (Bailey Bridge/ Clear Span)/culvert	25
345749	430280	MGMCCGCCUT1231	Pipeline		Pipeline	Sabir UK	34	Minor	382	Trenchless Techniques Only with Haul Road/ Bridge (Bailey Bridge/ Clear Span)/culvert	25
345805	430276	MGMCCGCCUT1232	Pipeline		Gas	National Grid	34	Minor	382	Trenchless Techniques Only with Haul Road/ Bridge (Bailey Bridge/ Clear Span)/culvert	25
345816	430151	MGMCCCOUT1233	Pipeline		Gas	National Grid				N/A	25
345880	429914	MCCCOEN1234	Hedgerow		Hedgerow	Private				N/A	26
345951	429936	MGMCCGCCOAREN1235	Hedgerow		Hedgerow	Private				N/A	26
346172	430105	MGMCCGCCWA1236	Drain		Drain	Private				Trenchless Techniques/ Open Cut with Haul Road/ Bridge (Bailey Bridge/ Clear Span)/culvert	26
346179	429997	MGMCCGCCOARWA1237	Drain		Drain	Private				N/A	26
346239	430006	MGMCCGCCEN1238	Hedgerow		Hedgerow	Local Authority/Private				Trenchless Techniques/ Open Cut with Haul Road	26
346240	430005	MGMCCGCCWA1239	Watercourse		Ordinary Watercourse	Lancashire County Council				Trenchless Techniques/ Open Cut with Haul Road/ Bridge (Bailey Bridge/ Clear Span)/culvert	26
346243	430000	MGMCCGCCPW1240	Footpath		Private Access Track					Trenchless Techniques/ Open Cut with Haul Road	26
346247	429994	MGMCCGCCEN1241	Hedgerow		Hedgerow	Local Authority/Private				Trenchless Techniques/ Open Cut with Haul Road	26
346254	429948	MGMCCGCCWA1242	Drain		Drain	Private				Trenchless Techniques/ Open Cut with Haul Road/ Bridge (Bailey Bridge/ Clear Span)/culvert	26
346296	429453	MCCGCCTATUT1243	Cable		Telecom	Virgin Media				N/A	27
346309	430017	MGMCCGCCOARWA1244	Watercourse		Ordinary Watercourse	Lancashire County Council				N/A	26
346313	430194	MGCCGCCTATEN1245	Hedgerow		Hedgerow	Private				Removal for temporary access track	26
346314	430194	MGCCGCCTATUT1246	Cable		Telecom	Virgin Media				N/A	26
346314	430194	MGCCGCCTATUT1247	Cable		Underground Electric Cable	Electricity North West				N/A	26
346319	430098	MGCCGCCTCCEN1248	Hedgerow		Hedgerow	Private				Removal for temporary construction compound	26
346320	430091	MGCCGCCTCCWA1249	Drain		Drain	Private				N/A / Culvert/ Bridge	26
346321	430026	MGCCGCCTCCEN1250	Hedgerow		Hedgerow	Private				Removal for temporary construction compound	26
346321	430032	MGCCGCCTCCWA1251	Drain		Drain	Private				N/A / Culvert/ Bridge	26
346326	429877	MGMCCGCCPW1252	Footpath		Private Access Track					Trenchless Techniques/ Open Cut with Haul Road	26
346340	430027	MGMCCGCCOAREN1253	Hedgerow		Hedgerow	Private				N/A	26
346341	430159	MGCCGCCTATUT1254	Cable		Telecom	Vodafone				N/A	26
346351	429462	MCCGCCTATUT1255	Cable		Underground Electric Cable	Electricity North West				N/A	27
346352	430146	MGCCGCCTATUT1256	Pipeline		Water	United Utilities				N/A	26
346362	430128	MGCCGCCTCCUT1257	Cable		Telecom	Virgin Media				N/A	26
346362	430128	MGCCGCCTCCEN1258	Hedgerow		Hedgerow	Private				Removal for temporary construction compound	26
346363	429464	MCCGCCTATUT1259	Pipeline		Water	United Utilities				N/A	27
346364	430127	MGCCGCCTATUT1260	Cable		Underground Electric Cable	Electricity North West				N/A	26
346365	429465	MCCGCCTATUT1261	Cable		Underground Electric Cable	Electricity North West				N/A	27
346373	430065	MGCCGCCTCCEN1262	Hedgerow		Hedgerow	Private				Removal for temporary construction compound	26
346373	430065	MGMCCGCCOAREN1263	Hedgerow		Hedgerow	Private				N/A	26
346376	430059	MGMCCGCCOARPW1264	Footpath	5-9-FP 8	Public Right of Way	Fylde Council				N/A	26
346378	429468	MCCGCCTATUT1265	Cable		Telecom	Vodafone				N/A	27
346383	429710	MCCGCCTCCUT1266	Pipeline		Water	United Utilities				N/A	26
346383	430084	MGMCCGCCOARUT1267	Cable		Telecom	Openreach [British Telecommunications]				N/A	26
346385	430090	MGMCCGCCOARUT1268	Cable		Telecom	Openreach [British Telecommunications]				N/A	26
346385	430096	MGMCCGCCOARUT1269	Cable		Telecom	Virgin Media				N/A	26
346387	430100	MGCCGCCOARUT1270	Cable		Telecom	Vodafone				N/A	26
346387	429462	MCCGCCTATUT1271	Cable		Underground Electric Cable	Electricity North West				N/A	27
346387	430101	MGCCGCCOARUT1272	Pipeline		Water	United Utilities				N/A	26
346391	429796	MGMCCGCCUT1273	Pipeline		Water	United Utilities				Trenchless Techniques/ Open Cut with Haul Road	26
346398	429465	MCCGCCTATUT1274	Cable		Underground Electric Cable	Electricity North West				N/A	27
346400	429796	MGMCCGCCWA1275	Drain		Drain	Private				Trenchless Techniques/ Open Cut with Haul Road/ Bridge (Bailey Bridge/ Clear Span)/culvert	26
346409	430079	MGCCGCCTATUT1276	Cable		Underground Electric Cable	Electricity North West				N/A	26
346410	430079	MGCCGCCTATUT1277	Cable		Underground Electric Cable	Electricity North West				N/A	26
346411	430080	MGCCGCCTATUT1278	Cable		Underground Electric Cable	Electricity North West				N/A	26
346415	430073	MGCCGCCTATUT1279	Cable		Telecom	Openreach [British Telecommunications]				N/A	26
346416	429478	MCCGCCTATPW1280	Footpath		Private Access Track					N/A	27
346416	429467	MCCGCCTATRO1281	Road	Preston New Road (A584)	Minor Road	Local Highway Authority				N/A	27

X Coordinate	Y Coordinate	Crossing Identification No	Type of Obstacle	Obstacle Name	Obstacle Description	Asset Owner	Trenchless Technique ID	Trenchless Technique Category	Trenchless Techniques Length	Proposed Crossing Method	Sheet
346416	429474	MC_GCC_TAT_EN_1282	Hedgerow		Hedgerow	Private				Removal for temporary access track	27
346417	429477	MC_GCC_TAT_UT_1283	Cable		Telecom	Virgin Media				N/A	27
346421	429463	MC_GCC_TAT_UT_1284	Cable		Telecom	Virgin Media				N/A	27
346605	429903	MGMC_GCC_TAT_RO_1285	Road	Blackpool Road (A583)	Primary Road	Local Highway Authority				N/A	27a
346627	429894	MGMC_GCC_TAT_UT_1286	Cable		Telecom	Openreach - [British Telecommunications]				N/A	27a
346631	429892	MGMC_GCC_TAT_UT_1287	Cable		Telecom	Openreach - [British Telecommunications]				N/A	27a
346633	429891	MGMC_GCC_TAT_UT_1288	Cable		Telecom	Openreach [British Telecommunications]				N/A	27a
346637	429887	MGMC_GCC_TAT_UT_1289	Cable		Telecom	Zayo Group UK Ltd co JSM Group Ltd				N/A	27a
346638	429888	MGMC_GCC_TAT_EN_1290	Hedgerow		Hedgerow	Private				Removal for temporary access track	27a
346645	429883	MGMC_GCC_TAT_UT_1291	Cable		Telecom	Zayo Group UK Ltd co JSM Group Ltd				N/A	27a
346650	429881	MGMC_GCC_TAT_UT_1292	Cable		Telecom	Zayo				N/A	27a
346663	429499	MGMC_GCC_OAR_UT_1293	Cable		Telecom	Virgin Media				N/A	27
346667	429850	MGMC_GCC_UT_1294	Cable		Underground Electric Cable	Electricity North West	35	Minor	92	Trenchless Techniques Only with Haul Road	27a
346667	429849	MGMC_GCC_UT_1295	Cable		Underground Electric Cable	Electricity North West	35	Minor	92	Trenchless Techniques Only with Haul Road	27a
346668	429852	MGMC_GCC_UT_1296	Cable		Underground Electric Cable	Electricity North West	35	Minor	92	Trenchless Techniques Only with Haul Road	27a
346696	429832	MGMC_GCC_UT_1297	Cable		Underground Electric Cable	Electricity North West	35	Minor	92	Trenchless Techniques Only with Haul Road	27a
346703	429826	MGMC_GCC_EN_1298	Hedgerow		Hedgerow	Private	35	Minor	92	Trenchless Techniques Only with Haul Road	27a
346705	429827	MGMC_GCC_UT_1299	Cable		Underground Electric Cable	Electricity North West	35	Minor	92	Trenchless Techniques Only with Haul Road	27a
346706	429828	MGMC_GCC_UT_1300	Cable		Telecom	Virgin Media	35	Minor	92	Trenchless Techniques Only with Haul Road	27a
346706	429827	MGMC_GCC_UT_1301	Cable		Telecom	Vodafone	35	Minor	92	Trenchless Techniques Only with Haul Road	27a
346707	429828	MGMC_GCC_UT_1302	Pipeline		Water	United Utilities	35	Minor	92	Trenchless Techniques Only with Haul Road	27a
346707	429845	MGMC_GCC_EN_1303	Hedgerow		Hedgerow	Private	35	Minor	92	Trenchless Techniques Only with Haul Road	27a
346718	429832	MGMC_GCC_RO_1304	Road	Blackpool Road (A583)	Primary Road	Local Highway Authority	35	Minor	92	Trenchless Techniques Only with Haul Road	27a
346726	429832	MGMC_GCC_UT_1305	Cable		Telecom	Openreach - [British Telecommunications]	35	Minor	92	Trenchless Techniques Only with Haul Road	27a
346727	429833	MGMC_GCC_UT_1306	Cable		Telecom	Openreach - [British Telecommunications]	35	Minor	92	Trenchless Techniques Only with Haul Road	27a
346727	429833	MGMC_GCC_UT_1307	Cable		Telecom	Openreach [British Telecommunications]	35	Minor	92	Trenchless Techniques Only with Haul Road	27a
346728	429831	MGMC_GCC_UT_1308	Cable		Telecom	Zayo Group UK Ltd co JSM Group Ltd	35	Minor	92	Trenchless Techniques Only with Haul Road	27a
346728	429815	MGMC_GCC_UT_1309	Cable		Underground Electric Cable	Electricity North West	35	Minor	92	Trenchless Techniques Only with Haul Road	27a
346729	429815	MGMC_GCC_UT_1310	Cable		Underground Electric Cable	Electricity North West	35	Minor	92	Trenchless Techniques Only with Haul Road	27a
346731	429832	MGMC_GCC_UT_1311	Cable		Telecom	Zayo Group UK Ltd co JSM Group Ltd	35	Minor	92	Trenchless Techniques Only with Haul Road	27a
346733	429832	MGMC_GCC_UT_1312	Cable		Telecom	Zayo	35	Minor	92	Trenchless Techniques Only with Haul Road	27a
346740	429835	MGMC_GCC_UT_1313	Pipeline		Gas	Cadent Gas	35	Minor	92	Trenchless Techniques Only with Haul Road	27a
346865	430017	MGMC_GCC_OAR_RO_1314	Road	Lodge Lane	Minor Road	Local Highway Authority				N/A	27a
346866	430018	MGMC_GCC_TAT_WA_1315	Watercourse		Ordinary Watercourse	Lancashire County Council				Bridge/Culvert	27a
346867	430010	MGMC_GCC_TAT_UT_1316	Pipeline		Sewerage	United Utilities				N/A	27a
346867	430017	MGMC_GCC_OAR_UT_1317	Cable		Underground Electric Cable	Electricity North West				N/A	27a
346868	430017	MGMC_GCC_OAR_UT_1318	Cable		Underground Electric Cable	Electricity North West				N/A	27a
346868	430017	MGMC_GCC_OAR_UT_1319	Cable		Underground Electric Cable	Electricity North West				N/A	27a
346870	430017	MGMC_GCC_OAR_UT_1320	Cable		Telecom	Openreach - [British Telecommunications]				N/A	27a
346870	430015	MGMC_GCC_OAR_UT_1321	Cable		Telecom	Vodafone				N/A	27a
346872	430016	MGMC_GCC_OAR_EN_1322	Hedgerow		Hedgerow	Private				N/A	27a
346874	429874	MGMC_GCC_WA_1324	Drain		Drain	Private	36	Minor	111	Trenchless Techniques Only with Haul Road/ Bridge (Bailey Bridge/ Clear Span)/culvert	27a
346875	429985	MGMC_GCC_TAT_UT_1325	Cable		Telecom	Vodafone				N/A	27a
346876	429951	MGMC_GCC_TAT_RO_1326	Road	Lodge Lane	Minor Road	Local Highway Authority				N/A	27a
346878	429952	MGMC_GCC_TAT_UT_1327	Cable		Underground Electric Cable	Electricity North West				N/A	27a
346878	429952	MGMC_GCC_TAT_UT_1328	Cable		Underground Electric Cable	Electricity North West				N/A	27a
346878	429952	MGMC_GCC_TAT_UT_1329	Cable		Underground Electric Cable	Electricity North West				N/A	27a
346880	429953	MGMC_GCC_TAT_UT_1330	Cable		Telecom	Openreach - [British Telecommunications]				N/A	27a
346883	430018	MGMC_GCC_OAR_WA_1331	Watercourse		Ordinary Watercourse	Lancashire County Council				N/A	27a
346886	429926	MGMC_GCC_TAT_EN_1332	Hedgerow		Hedgerow	Private				Removal for temporary access track	27a
346889	429880	MGMC_GCC_RO_1334	Road	Lodge Lane	Minor Road	Local Highway Authority	36	Minor	111	Trenchless Techniques Only with Haul Road/ Bridge (Bailey Bridge/ Clear Span)/culvert	27a
346889	429880	MGMC_GCC_UT_1335	Cable		Underground Electric Cable	Electricity North West	36	Minor	111	Trenchless Techniques Only with Haul Road/ Bridge (Bailey Bridge/ Clear Span)/culvert	27a
346889	429880	MGMC_GCC_UT_1336	Cable		Underground Electric Cable	Electricity North West	36	Minor	111	Trenchless Techniques Only with Haul Road/ Bridge (Bailey Bridge/ Clear Span)/culvert	27a
346890	429880	MGMC_GCC_UT_1337	Cable		Underground Electric Cable	Electricity North West	36	Minor	111	Trenchless Techniques Only with Haul Road/ Bridge (Bailey Bridge/ Clear Span)/culvert	27a
346891	429881	MGMC_GCC_UT_1338	Cable		Telecom	Openreach - [British Telecommunications]	36	Minor	111	Trenchless Techniques Only with Haul Road/ Bridge (Bailey Bridge/ Clear Span)/culvert	27a
346892	429879	MGMC_GCC_UT_1339	Cable		Telecom	Vodafone	36	Minor	111	Trenchless Techniques Only with Haul Road/ Bridge (Bailey Bridge/ Clear Span)/culvert	27a
346893	429881	MGMC_GCC_EN_1340	Hedgerow		Hedgerow	Private	36	Minor	111	Trenchless Techniques Only with Haul Road/ Bridge (Bailey Bridge/ Clear Span)/culvert	27a
346899	430010	MGMC_GCC_OAR_UT_1341	Pipeline		Sewerage	United Utilities				N/A	27a

X Coordinate	Y Coordinate	Crossing Identification No	Type of Obstacle	Obstacle Name	Obstacle Description	Asset Owner	Trenchless Technique ID	Trenchless Technique Category	Trenchless Techniques Length	Proposed Crossing Method	Sheet
346906	429818	MGMCCGCC_TAT_EN_1342	Hedgerow		Hedgerow	Private				Removal for temporary access track	27a
346907	429795	MGMCCGCC_TAT_UT_1343	Pipeline		Gas	Cadent Gas				N/A	27a
346907	429779	MGMCCGCC_TAT_UT_1344	Cable		Telecom	Zayo Group UK Ltd co JSM Group Ltd				N/A	27a
346907	429779	MGMCCGCC_TAT_UT_1345	Cable		Telecom	Zayo Group UK Ltd co JSM Group Ltd				N/A	27a
346908	429794	MGMCCGCC_TAT_UT_1346	Cable		Underground Electric Cable	Electricity North West				N/A	27a
346910	429782	MGMCCGCC_TAT_UT_1347	Cable		Telecom	Zayo				N/A	27a
346910	429781	MGMCCGCC_TAT_UT_1348	Cable		Telecom	Zayo Group UK Ltd co JSM Group Ltd				N/A	27a
346967	429603	MGMCCGCC_OAR_EN_1349	Hedgerow		Hedgerow	Private				N/A	27b
346968	429603	MGMCCGCC_OAR_UT_1350	Cable		Telecom	Vodafone				N/A	27b
346968	429604	MGMCCGCC_OAR_UT_1351	Cable		Telecom	Openreach [British Telecommunications]				N/A	27b
346969	429604	MGMCCGCC_OAR_UT_1352	Cable		Telecom	Virgin Media				N/A	27b
346969	429604	MGMCCGCC_OAR_UT_1353	Cable		Underground Electric Cable	Electricity North West				N/A	27b
346969	429604	MGMCCGCC_OAR_UT_1354	Cable		Underground Electric Cable	Electricity North West				N/A	27b
346969	429604	MGMCCGCC_OAR_UT_1355	Cable		Underground Electric Cable	Electricity North West				N/A	27b
346970	429604	MGMCCGCC_OAR_UT_1356	Cable		Underground Electric Cable	Electricity North West				N/A	27b
346970	429585	MGMCCGCC_OAR_UT_1357	Cable		Telecom	Vodafone				N/A	27b
346973	429588	MGMCCGCC_OAR_UT_1358	Cable		Telecom	Neos Networks				N/A	27b
346974	429589	MGMCCGCC_OAR_UT_1359	Cable		Telecom	Virgin Media				N/A	27b
346974	429589	MGMCCGCC_OAR_UT_1360	Cable		Underground Electric Cable	Electricity North West				N/A	27b
346974	429589	MGMCCGCC_OAR_UT_1361	Cable		Telecom	Openreach [British Telecommunications]				N/A	27b
346974	429590	MGMCCGCC_OAR_UT_1362	Cable		Underground Electric Cable	Electricity North West				N/A	27b
346974	429590	MGMCCGCC_OAR_UT_1363	Cable		Underground Electric Cable	Electricity North West				N/A	27b
346974	429590	MGMCCGCC_OAR_UT_1364	Cable		Underground Electric Cable	Electricity North West				N/A	27b
346974	429590	MGMCCGCC_OAR_UT_1365	Cable		Underground Electric Cable	Electricity North West				N/A	27b
346974	429590	MGMCCGCC_OAR_UT_1366	Cable		Underground Electric Cable	Electricity North West				N/A	27b
346975	429591	MGMCCGCC_OAR_UT_1367	Cable		Underground Electric Cable	Electricity North West				N/A	27b
346975	429591	MGMCCGCC_OAR_UT_1368	Cable		Underground Electric Cable	Electricity North West				N/A	27b
347458	429743	MGMCCGCC_UT_1369	Cable		Underground Electric Cable	Electricity North West	37	Minor	106	Trenchless Techniques Only	28a
347460	429741	MGMCCGCC_UT_1370	Cable		Underground Electric Cable	Electricity North West	37	Minor	106	Trenchless Techniques Only	28a
347460	429740	MGMCCGCC_UT_1371	Cable		Underground Electric Cable	Electricity North West	37	Minor	106	Trenchless Techniques Only	28a
347492	429720	MGMCCGCC_UT_1372	Pipeline		Gas	Cadent Gas	37	Minor	106	Trenchless Techniques Only	28a
347492	429720	MGMCCGCC_UT_1373	Pipeline		Gas	Cadent Gas	37	Minor	106	Trenchless Techniques Only	28a
347494	429744	MGMCCGCC_UT_1374	Cable		Telecom	Zayo Group UK Ltd co JSM Group Ltd	37	Minor	106	Trenchless Techniques Only	28a
347494	429744	MGMCCGCC_EN_1375	Hedgerow		Hedgerow	Private	37	Minor	106	Trenchless Techniques Only	28a
347495	429743	MGMCCGCC_UT_1376	Cable		Telecom	Zayo Group UK Ltd co JSM Group Ltd	37	Minor	106	Trenchless Techniques Only	28a
347495	429743	MGMCCGCC_UT_1377	Cable		Underground Electric Cable	Electricity North West	37	Minor	106	Trenchless Techniques Only	28a
347495	429743	MGMCCGCC_UT_1378	Cable		Telecom	Vodafone	37	Minor	106	Trenchless Techniques Only	28a
347495	429743	MGMCCGCC_UT_1379	Cable		Telecom	Vodafone	37	Minor	106	Trenchless Techniques Only	28a
347495	429740	MGMCCGCC_UT_1380	Cable		Underground Electric Cable	Electricity North West	37	Minor	106	Trenchless Techniques Only	28a
347496	429740	MGMCCGCC_UT_1381	Cable		Underground Electric Cable	Electricity North West	37	Minor	106	Trenchless Techniques Only	28a
347498	429734	MGMCCGCC_RO_1382	Road	Blackpool Road (A583)	Primary Road	Local Highway Authority	37	Minor	106	Trenchless Techniques Only	28a
347498	429743	MGMCCGCC_UT_1383	Cable		Underground Electric Cable	Electricity North West	37	Minor	106	Trenchless Techniques Only	28a
347499	429756	MGMCCGCC_UT_1384	Pipeline		Sewerage	United Utilities	37	Minor	106	Trenchless Techniques Only	28a
347499	429729	MGMCCGCC_UT_1385	Cable		Telecom	Virgin Media	37	Minor	106	Trenchless Techniques Only	28a
347499	429729	MGMCCGCC_UT_1386	Cable		Telecom	Virgin Media	37	Minor	106	Trenchless Techniques Only	28a
347500	429728	MGMCCGCC_UT_1387	Cable		Telecom	Openreach - [British Telecommunications]	37	Minor	106	Trenchless Techniques Only	28a
347500	429741	MGMCCGCC_UT_1388	Cable		Underground Electric Cable	Electricity North West	37	Minor	106	Trenchless Techniques Only	28a
347500	429728	MGMCCGCC_UT_1389	Cable		Telecom	Virgin Media	37	Minor	106	Trenchless Techniques Only	28a
347500	429728	MGMCCGCC_UT_1390	Cable		Telecom	Vodafone	37	Minor	106	Trenchless Techniques Only	28a
347500	429728	MGMCCGCC_UT_1391	Cable		Telecom	Vodafone	37	Minor	106	Trenchless Techniques Only	28a
347500	429728	MGMCCGCC_UT_1392	Cable		Telecom	Vodafone	37	Minor	106	Trenchless Techniques Only	28a
347500	429728	MGMCCGCC_UT_1393	Cable		Telecom	Virgin Media	37	Minor	106	Trenchless Techniques Only	28a
347500	429728	MGMCCGCC_UT_1394	Cable		Telecom	Neos Networks	37	Minor	106	Trenchless Techniques Only	28a
347500	429728	MGMCCGCC_UT_1395	Cable		Telecom	Openreach - [British Telecommunications]	37	Minor	106	Trenchless Techniques Only	28a
347500	429741	MGMCCGCC_UT_1396	Cable		Underground Electric Cable	Electricity North West	37	Minor	106	Trenchless Techniques Only	28a
347500	429728	MGMCCGCC_UT_1397	Cable		Underground Electric Cable	Electricity North West	37	Minor	106	Trenchless Techniques Only	28a
347500	429727	MGMCCGCC_UT_1398	Cable		Telecom	Openreach - [British Telecommunications]	37	Minor	106	Trenchless Techniques Only	28a
347500	429727	MGMCCGCC_UT_1399	Cable		Telecom	Openreach - [British Telecommunications]	37	Minor	106	Trenchless Techniques Only	28a
347500	429727	MGMCCGCC_UT_1400	Cable		Telecom	Openreach - [British Telecommunications]	37	Minor	106	Trenchless Techniques Only	28a
347500	429727	MGMCCGCC_UT_1401	Cable		Telecom	Openreach - [British Telecommunications]	37	Minor	106	Trenchless Techniques Only	28a
347500	429727	MGMCCGCC_UT_1402	Cable		Telecom	Vodafone	37	Minor	106	Trenchless Techniques Only	28a
347500	429727	MGMCCGCC_UT_1403	Cable		Telecom	Vodafone	37	Minor	106	Trenchless Techniques Only	28a
347500	429726	MGMCCGCC_UT_1404	Cable		Telecom	Neos Networks	37	Minor	106	Trenchless Techniques Only	28a
347501	429725	MGMCCGCC_EN_1405	Hedgerow		Hedgerow	Private	37	Minor	106	Trenchless Techniques Only	28a
347535	429470	MGMCCGCC_OAR_WA_1406	Drain		Culvert	Private				N/A	28
347543	429727	MGMCCGCC_TAT_UT_1407	Cable		Telecom	Vodafone				N/A	28a
347558	429719	MGMCCGCC_TAT_UT_1408	Pipeline		Gas	Cadent Gas				N/A	28a
347558	429719	MGMCCGCC_TAT_UT_1409	Pipeline		Gas	Cadent Gas				N/A	28a
347562	429725	MGMCCGCC_TAT_EN_1410	Hedgerow		Hedgerow	Private				Removal for temporary access track	28a
347562	429728	MGMCCGCC_TAT_UT_1411	Cable		Telecom	Openreach - [British Telecommunications]				N/A	28a
347570	429727	MGMCCGCC_TAT_UT_1412	Cable		Underground Electric Cable	Electricity North West				N/A	28a
347585	429725	MGMCCGCC_TAT_UT_1413	Cable		Telecom	Openreach - [British Telecommunications]				N/A	28a
347586	429728	MGMCCGCC_TAT_UT_1414	Cable		Telecom	Openreach - [British Telecommunications]				N/A	28a
347590	429734	MGMCCGCC_TAT_RO_1415	Road	Blackpool Road (A583)	Primary Road	Local Highway Authority				N/A	28b

X Coordinate	Y Coordinate	Crossing Identification No	Type of Obstacle	Obstacle Name	Obstacle Description	Asset Owner	Trenchless Technique ID	Trenchless Technique Category	Trenchless Techniques Length	Proposed Crossing Method	Sheet
347594	429729	MGMC_GCC_TAT_UT_1416	Cable		Telecom	Openreach - [British Telecommunications]				N/A	28b
347596	429727	MGMC_GCC_TAT_UT_1417	Cable		Telecom	Vodafone				N/A	28b
347600	429729	MGMC_GCC_TAT_UT_1418	Cable		Telecom	Vodafone				N/A	28b
347600	429729	MGMC_GCC_TAT_UT_1419	Cable		Telecom	Vodafone				N/A	28b
347601	429727	MGMC_GCC_TAT_UT_1420	Cable		Telecom	Neos Networks				N/A	28b
347616	429728	MGMC_GCC_TAT_UT_1421	Cable		Telecom	Virgin Media				N/A	28b
347618	429728	MGMC_GCC_TAT_UT_1422	Cable		Telecom	Openreach - [British Telecommunications]				N/A	28b
347618	429728	MGMC_GCC_TAT_UT_1423	Cable		Telecom	Openreach - [British Telecommunications]				N/A	28b
347620	429728	MGMC_GCC_TAT_UT_1424	Cable		Telecom	Openreach - [British Telecommunications]				N/A	28b
347620	429728	MGMC_GCC_TAT_UT_1425	Cable		Telecom	Openreach - [British Telecommunications]				N/A	28b
347623	429728	MGMC_GCC_TAT_UT_1426	Cable		Telecom	Vodafone				N/A	28b
347624	429728	MGMC_GCC_TAT_UT_1427	Cable		Telecom	Neos Networks				N/A	28b
347625	429728	MGMC_GCC_TAT_UT_1428	Cable		Telecom	Virgin Media				N/A	28b
347627	429729	MGMC_GCC_TAT_UT_1429	Cable		Telecom	Virgin Media				N/A	28b
347627	429729	MGMC_GCC_TAT_UT_1430	Cable		Telecom	Virgin Media				N/A	28b
347627	429728	MGMC_GCC_TAT_UT_1431	Cable		Telecom	Openreach - [British Telecommunications]				N/A	28b
347627	429726	MGMC_GCC_TAT_UT_1432	Cable		Telecom	Vodafone				N/A	28b
347627	429726	MGMC_GCC_TAT_UT_1433	Cable		Telecom	Vodafone				N/A	28b
347670	429752	MGMC_GCC_OAR_PW_1434	Footpath		Private Access Track	FYLDE				N/A	28b
347678	429733	MGMC_GCC_OAR_RO_1435	Road	Blackpool Road (A583)	Primary Road	Local Highway Authority				N/A	28b
347678	429724	MGMC_GCC_OAR_UT_1436	Cable		Telecom	Vodafone				N/A	28b
347678	429724	MGMC_GCC_OAR_UT_1437	Cable		Telecom	Vodafone				N/A	28b
347678	429724	MGMC_GCC_OAR_UT_1438	Pipeline		Water	United Utilities				N/A	28b
347678	429724	MGMC_GCC_OAR_UT_1439	Cable		Telecom	Neos Networks				N/A	28b
347678	429725	MGMC_GCC_OAR_UT_1440	Cable		Telecom	Openreach - [British Telecommunications]				N/A	28b
347678	429725	MGMC_GCC_OAR_UT_1441	Cable		Telecom	Openreach - [British Telecommunications]				N/A	28b
347678	429726	MGMC_GCC_OAR_UT_1442	Cable		Telecom	Virgin Media				N/A	28b
347678	429725	MGMC_GCC_OAR_UT_1443	Cable		Telecom	Vodafone				N/A	28b
347678	429726	MGMC_GCC_OAR_UT_1444	Cable		Telecom	Vodafone				N/A	28b
347678	429726	MGMC_GCC_OAR_UT_1445	Cable		Telecom	Vodafone				N/A	28b
347678	429726	MGMC_GCC_OAR_UT_1446	Cable		Telecom	Neos Networks				N/A	28b
347679	429726	MGMC_GCC_OAR_UT_1447	Cable		Underground Electric Cable	Electricity North West				N/A	28b
347679	429726	MGMC_GCC_OAR_UT_1448	Cable		Telecom	Openreach - [British Telecommunications]				N/A	28b
347679	429726	MGMC_GCC_OAR_UT_1449	Cable		Telecom	Openreach - [British Telecommunications]				N/A	28b
347679	429726	MGMC_GCC_OAR_UT_1450	Cable		Telecom	Virgin Media				N/A	28b
347679	429719	MGMC_GCC_OAR_UT_1451	Pipeline		Gas	Cadent Gas				N/A	28b
347680	429727	MGMC_GCC_OAR_UT_1452	Cable		Telecom	Openreach - [British Telecommunications]				N/A	28b
347680	429727	MGMC_GCC_OAR_UT_1453	Cable		Telecom	Virgin Media				N/A	28b
347680	429727	MGMC_GCC_OAR_UT_1454	Cable		Telecom	Virgin Media				N/A	28b
347682	429712	MGMC_GCC_OAR_UT_1455	Cable		Telecom	Openreach - [British Telecommunications]				N/A	28b
347695	429745	MGMC_GCC_OAR_UT_1456	Cable		Underground Electric Cable	Electricity North West				N/A	28b
347697	429736	MGMC_GCC_OAR_UT_1457	Cable		Telecom	Vodafone				N/A	28b
347697	429736	MGMC_GCC_OAR_UT_1458	Cable		Telecom	Vodafone				N/A	28b
347697	429737	MGMC_GCC_OAR_UT_1459	Cable		Underground Electric Cable	Electricity North West				N/A	28b
347697	429737	MGMC_GCC_OAR_UT_1460	Cable		Underground Electric Cable	Electricity North West				N/A	28b
347697	429737	MGMC_GCC_OAR_UT_1461	Cable		Underground Electric Cable	Electricity North West				N/A	28b
347697	429737	MGMC_GCC_OAR_UT_1462	Cable		Underground Electric Cable	Electricity North West				N/A	28b
347697	429738	MGMC_GCC_OAR_UT_1463	Cable		Telecom	Zayo Group UK Ltd co JSM Group Ltd				N/A	28b
347697	429739	MGMC_GCC_OAR_UT_1464	Cable		Telecom	Zayo Group UK Ltd co JSM Group Ltd				N/A	28b
347706	429654	MGMC_GCC_OAR_UT_1465	Cable		Underground Electric Cable	Electricity North West				N/A	28
347740	429514	MGMC_GCC_OAR_WA_1466	Drain		Culvert	Private				N/A	28
347742	429505	MGMC_GCC_PW_1467	Footpath		Private Access Track					Trenchless Techniques/ Open Cut with Haul Road	28
347744	429513	MGMC_GCC_OAR_WA_1468	Drain		Culvert	Private				N/A	28
347765	429417	MGMC_GCC_UT_1469	Cable		Overhead Line	Electricity North West				N/A / Trenchless Techniques/ Microsite / Diversion	28
347824	429418	MGMC_GCC_UT_1470	Cable		Overhead Line	Electricity North West				N/A / Trenchless Techniques/ Microsite / Diversion	28
347905	429542	MGMC_GCC_WA_1471	Watercourse		Main River (EA)	Environment Agency	38	Major	504	Trenchless Techniques Only with Bridge (Bailey Bridge/ Clear Span)/culvert	28
347907	429619	MGMC_GCC_EN_1472	Hedgerow		Hedgerow	Private	38	Major	504	Trenchless Techniques Only with Bridge (Bailey Bridge/ Clear Span)/culvert	28
347908	429618	MGMC_BB_EN_1473	Hedgerow		Hedgerow	Private				N/A	28
347972	429627	MGMC_GCC_UT_1474	Pipeline		Gas	Cadent Gas	38	Major	504	Trenchless Techniques Only with Bridge (Bailey Bridge/ Clear Span)/culvert	28
347977	429624	MGMC_GCC_PW_1475	Footpath		Private Access Track		38	Major	504	Trenchless Techniques Only with Bridge (Bailey Bridge/ Clear Span)/culvert	28
347978	429635	MGMC_GCC_EN_1476	Hedgerow		Hedgerow	Private	38	Major	504	Trenchless Techniques Only with Bridge (Bailey Bridge/ Clear Span)/culvert	28
348168	429698	MGMC_GCC_UT_1477	Pipeline		Gas	National Grid Gas Transmission	38	Major	504	Trenchless Techniques Only with Bridge (Bailey Bridge/ Clear Span)/culvert	28

X Coordinate	Y Coordinate	Crossing Identification No	Type of Obstacle	Obstacle Name	Obstacle Description	Asset Owner	Trenchless Technique ID	Trenchless Technique Category	Trenchless Techniques Length	Proposed Crossing Method	Sheet
348204	429461	MGMC_ECO_UT_1478	Cable		Overhead Line	Electricity North West				N/A	29
348204	429721	MGMC_GCC_EN_1479	Hedgerow		Hedgerow	Private	38	Major	504	Trenchless Techniques Only with Bridge (Bailey Bridge/ Clear Span)/culvert	29
348208	429456	MGMC_ECO_UT_1480	Cable		Overhead Line	Electricity North West				N/A	29
348214	429452	MGMC_ECO_UT_1481	Cable		Overhead Line	Electricity North West				N/A	29
348226	429669	MGMC_GCC_EN_1482	Hedgerow		Hedgerow	Private	38	Major	504	Trenchless Techniques Only with Bridge (Bailey Bridge/ Clear Span)/culvert	29
348229	429619	MGMC_GCC_OAR_UT_1483	Pipeline		Gas	National Grid Gas Transmission				N/A	29
348259	429867	MGMC_GCC_OAR_UT_1484	Pipeline		Water	United Utilities				N/A	29a
348260	429867	MGMC_GCC_OAR_UT_1485	Cable		Underground Electric Cable	Electricity North West				N/A	29a
348260	429867	MGMC_GCC_OAR_UT_1486	Cable		Underground Electric Cable	Electricity North West				N/A	29a
348262	429895	MGMC_GCC_TAT_UT_1487	Cable		Underground Electric Cable	Electricity North West				N/A	29a
348262	429895	MGMC_GCC_TAT_UT_1488	Cable		Underground Electric Cable	Electricity North West				N/A	29a
348264	429863	MGMC_GCC_OAR_UT_1489	Cable		Telecom	Openreach - [British Telecommunications]				N/A	29a
348265	429896	MGMC_GCC_TAT_UT_1490	Cable		Telecom	Zayo Group UK Ltd co JSM Group Ltd				N/A	29a
348265	429896	MGMC_GCC_TAT_UT_1491	Cable		Telecom	Zayo Group UK Ltd co JSM Group Ltd				N/A	29a
348265	429896	MGMC_GCC_TAT_UT_1492	Cable		Telecom	Zayo Group UK Ltd co JSM Group Ltd				N/A	29a
348265	429897	MGMC_GCC_TAT_UT_1493	Cable		Underground Electric Cable	Electricity North West				N/A	29a
348265	429897	MGMC_GCC_TAT_UT_1494	Cable		Underground Electric Cable	Electricity North West				N/A	29a
348265	429897	MGMC_GCC_TAT_UT_1495	Cable		Underground Electric Cable	Electricity North West				N/A	29a
348265	429897	MGMC_GCC_TAT_UT_1496	Cable		Underground Electric Cable	Electricity North West				N/A	29a
348266	429900	MGMC_GCC_TAT_UT_1497	Cable		Telecom	Openreach - [British Telecommunications]				N/A	29a
348266	429895	MGMC_GCC_TAT_UT_1498	Cable		Telecom	Vodafone				N/A	29a
348266	429895	MGMC_GCC_TAT_UT_1499	Cable		Telecom	Vodafone				N/A	29a
348266	429893	MGMC_GCC_TAT_UT_1500	Cable		Underground Electric Cable	Electricity North West				N/A	29a
348266	429893	MGMC_GCC_TAT_UT_1501	Cable		Underground Electric Cable	Electricity North West				N/A	29a
348267	429895	MGMC_GCC_TAT_RO_1502	Road	Blackpool Road (A583)	Primary Road	Local Highway Authority				N/A	29a
348269	429903	MGMC_GCC_TAT_PW_1503	Footpath		Private Access Track					N/A	29a
348269	429867	MGMC_GCC_OAR_UT_1504	Cable		Telecom	Neos Networks				N/A	29a
348269	429868	MGMC_GCC_OAR_UT_1505	Cable		Telecom	Virgin Media				N/A	29a
348269	429868	MGMC_GCC_OAR_UT_1506	Cable		Telecom	Virgin Media				N/A	29a
348270	429866	MGMC_GCC_OAR_UT_1507	Cable		Telecom	Virgin Media				N/A	29a
348270	429866	MGMC_GCC_OAR_UT_1508	Cable		Telecom	Virgin Media				N/A	29a
348270	429866	MGMC_GCC_OAR_UT_1509	Pipeline		Water	United Utilities				N/A	29a
348270	429866	MGMC_GCC_OAR_UT_1510	Cable		Telecom	Neos Networks				N/A	29a
348270	429894	MGMC_GCC_TAT_UT_1511	Cable		Underground Electric Cable	Electricity North West				N/A	29a
348270	429865	MGMC_GCC_OAR_UT_1512	Cable		Telecom	Openreach - [British Telecommunications]				N/A	29a
348271	429865	MGMC_GCC_OAR_UT_1513	Cable		Telecom	Vodafone				N/A	29a
348271	429864	MGMC_GCC_OAR_UT_1514	Cable		Underground Electric Cable	Electricity North West				N/A	29a
348271	429864	MGMC_GCC_OAR_UT_1515	Cable		Telecom	Vodafone				N/A	29a
348274	429688	MGMC_GCC_EN_1516	Hedgerow		Hedgerow	Local Authority/Private				Trenchless Techniques/ Open Cut with Haul Road	29
348280	429697	MGMC_GCC_PW_1517	Footpath		Private Access Track					Trenchless Techniques/ Open Cut with Haul Road	29
348280	429697	MGMC_GCC_PW_1518	Footpath		Private Access Track					Trenchless Techniques/ Open Cut with Haul Road	29
348282	429841	MGMC_GCC_OAR_EN_1519	Hedgerow		Hedgerow	Private				N/A	29
348282	429695	MGMC_GCC_EN_1520	Hedgerow		Hedgerow	Local Authority/Private				Trenchless Techniques/ Open Cut with Haul Road	29
348289	429678	MGMC_GCC_OAR_EN_1521	Hedgerow		Hedgerow	Private				N/A	29
348292	429619	MGMC_GCC_OAR_UT_1522	Pipeline		Gas	National Grid Gas Transmission				N/A	29
348297	429990	MGMC_GCC_TAT_UT_1523	Cable		Overhead Line	National Grid Electricity Transmission				N/A	29
348300	429619	MGMC_GCC_TAT_UT_1524	Pipeline		Gas	National Grid Gas Transmission				N/A	29
348303	429608	MGMC_GCC_TAT_EN_1525	Hedgerow		Hedgerow	Private				Removal for temporary access track	29
348304	429605	MGMC_GCC_OAR_EN_1526	Hedgerow		Hedgerow	Private				N/A	29
348305	429920	MGMC_GCC_TAT_EN_1527	Hedgerow		Hedgerow	Private				Removal for temporary access track	29a
348305	429920	MGMC_GCC_TAT_UT_1528	Cable		Telecom	Openreach - [British Telecommunications]				N/A	29a
348306	429919	MGMC_GCC_TAT_UT_1529	Cable		Underground Electric Cable	Electricity North West				N/A	29a
348306	429919	MGMC_GCC_TAT_UT_1530	Cable		Underground Electric Cable	Electricity North West				N/A	29a
348306	429918	MGMC_GCC_TAT_UT_1531	Cable		Underground Electric Cable	Electricity North West				N/A	29a
348307	429918	MGMC_GCC_TAT_UT_1532	Cable		Underground Electric Cable	Electricity North West				N/A	29a
348307	429918	MGMC_GCC_TAT_UT_1533	Cable		Telecom	Zayo Group UK Ltd co JSM Group Ltd				N/A	29a
348308	429916	MGMC_GCC_TAT_UT_1534	Cable		Underground Electric Cable	Electricity North West				N/A	29a
348308	429916	MGMC_GCC_TAT_UT_1535	Cable		Underground Electric Cable	Electricity North West				N/A	29a
348308	429916	MGMC_GCC_TAT_UT_1536	Cable		Telecom	Vodafone				N/A	29a
348308	429916	MGMC_GCC_TAT_UT_1537	Cable		Telecom	Vodafone				N/A	29a
348309	429619	MGMC_GCC_OAR_UT_1538	Pipeline		Gas	National Grid Gas Transmission				N/A	29
348314	429904	MGMC_GCC_TAT_UT_1539	Cable		Underground Electric Cable	Electricity North West				N/A	29a
348314	429904	MGMC_GCC_TAT_UT_1540	Cable		Underground Electric Cable	Electricity North West				N/A	29a
348315	429809	MGMC_GCC_TAT_PW_1541	Footpath		Private Access Track					N/A	29
348315	429902	MGMC_GCC_TAT_RO_1542	Road	Blackpool Road (A583)	Primary Road	Local Highway Authority				N/A	29a
348318	429973	MGMC_GCC_TAT_UT_1543	Cable		Overhead Line	National Grid Electricity Transmission				N/A	29a
348318	429619	MGMC_GCC_OAR_UT_1544	Pipeline		Gas	National Grid Gas Transmission				N/A	29
348319	429983	MGMC_GCC_TAT_EN_1545	Hedgerow		Hedgerow	Private				Removal for temporary access track	29
348319	429893	MGMC_GCC_TAT_UT_1546	Cable		Underground Electric Cable	Electricity North West				N/A	29a
348320	429893	MGMC_GCC_TAT_UT_1547	Cable		Telecom	Virgin Media				N/A	29a

X Coordinate	Y Coordinate	Crossing Identification No	Type of Obstacle	Obstacle Name	Obstacle Description	Asset Owner	Trenchless Technique ID	Trenchless Technique Category	Trenchless Techniques Length	Proposed Crossing Method	Sheet
348320	429893	MGMC_GCC_TAT_UT_1548	Cable		Telecom	Neos Networks				N/A	29a
348320	429893	MGMC_GCC_TAT_UT_1549	Cable		Telecom	Virgin Media				N/A	29a
348320	429893	MGMC_GCC_TAT_UT_1550	Cable		Telecom	Virgin Media				N/A	29a
348320	429892	MGMC_GCC_TAT_UT_1551	Cable		Telecom	Virgin Media				N/A	29a
348321	429892	MGMC_GCC_TAT_UT_1552	Cable		Telecom	Virgin Media				N/A	29a
348321	429892	MGMC_GCC_TAT_UT_1553	Cable		Telecom	Virgin Media				N/A	29a
348321	429891	MGMC_GCC_TAT_UT_1554	Cable		Telecom	Vodafone				N/A	29a
348321	429892	MGMC_GCC_TAT_UT_1555	Cable		Telecom	Vodafone				N/A	29a
348321	429892	MGMC_GCC_TAT_UT_1556	Cable		Telecom	Vodafone				N/A	29a
348321	429891	MGMC_GCC_TAT_UT_1557	Cable		Telecom	Neos Networks				N/A	29a
348321	429891	MGMC_GCC_TAT_UT_1558	Cable		Telecom	Openreach - [British Telecommunications]				N/A	29a
348321	429890	MGMC_GCC_TAT_UT_1559	Cable		Telecom	Openreach - [British Telecommunications]				N/A	29a
348321	429890	MGMC_GCC_TAT_UT_1560	Pipeline		Water	United Utilities				N/A	29a
348321	429890	MGMC_GCC_TAT_UT_1561	Cable		Telecom	Vodafone				N/A	29a
348323	429887	MGMC_GCC_TAT_EN_1562	Hedgerow		Hedgerow	Private				Removal for temporary access track	29a
348324	429564	MGMC_GCC_TAT_UT_1563	Pipeline		Gas	Cadent Gas				N/A	29
348326	429972	MGMC_GCC_TAT_EN_1564	Hedgerow		Hedgerow	Private				Removal for temporary access track	29a
348335	429560	MGMC_GCC_OAR_UT_1565	Pipeline		Gas	Cadent Gas				N/A	29
348342	429545	MGMC_GCC_TAT_PW_1566	Footpath		Private Access Track					N/A	29
348346	430042	MGMC_GCC_TAT_UT_1567	Cable		Overhead Line	Electricity North West				N/A	29
348348	429948	MGMC_GCC_TAT_UT_1568	Cable		Overhead Line	National Grid Electricity Transmission				N/A	29a
348348	429943	MGMC_GCC_TAT_EN_1569	Hedgerow		Hedgerow	Private				Removal for temporary access track	29a
348357	429537	MGMC_GCC_TAT_PW_1570	Footpath		Private Access Track					N/A	29
348357	429941	MGMC_GCC_TAT_UT_1571	Cable		Overhead Line	National Grid Electricity Transmission				N/A	29a
348359	429814	MGMC_GCC_TAT_EN_1572	Hedgerow		Hedgerow	Private				Removal for temporary access track	29
348359	429814	MGMC_GCC_OAR_EN_1573	Hedgerow		Hedgerow	Private				N/A	29
348368	430036	MGMC_GCC_TAT_UT_1574	Cable		Overhead Line	Electricity North West				N/A	29
348382	429957	MGMC_GCC_TAT_UT_1575	Cable		Underground Electric Cable	Electricity North West				N/A	29a
348382	429957	MGMC_GCC_TAT_UT_1576	Cable		Underground Electric Cable	Electricity North West				N/A	29a
348382	429956	MGMC_GCC_TAT_UT_1577	Cable		Underground Electric Cable	Electricity North West				N/A	29a
348382	429956	MGMC_GCC_TAT_UT_1578	Cable		Underground Electric Cable	Electricity North West				N/A	29a
348382	429956	MGMC_GCC_TAT_UT_1579	Cable		Telecom	Zayo Group UK Ltd co JSM Group Ltd				N/A	29a
348382	429958	MGMC_GCC_TAT_UT_1580	Cable		Telecom	Openreach - [British Telecommunications]				N/A	29a
348382	429955	MGMC_GCC_TAT_UT_1581	Cable		Telecom	Vodafone				N/A	29a
348383	429956	MGMC_GCC_TAT_RO_1582	Road	Blackpool Road (A583)	Primary Road	Local Highway Authority				N/A	29a
348387	429962	MGMC_GCC_TAT_EN_1583	Hedgerow		Hedgerow	Private				Removal for temporary access track	29a
348391	430004	MGMC_GCC_TAT_UT_1584	Cable		Overhead Line	Electricity North West				N/A	29
348392	430000	MGMC_GCC_TAT_EN_1585	Hedgerow		Hedgerow	Private				Removal for temporary access track	29
348393	430012	MGMC_GCC_TAT_EN_1586	Hedgerow		Hedgerow	Private				Removal for temporary access track	29
348395	429966	MGMC_GCC_TAT_UT_1587	Pipeline		Water	United Utilities				N/A	29a
348395	429963	MGMC_GCC_TAT_UT_1588	Cable		Underground Electric Cable	Electricity North West				N/A	29a
348403	429738	MGMC_GCC_OAR_EN_1589	Hedgerow		Hedgerow	Private				N/A	29
348413	429689	MGMC_GCC_EN_1590	Hedgerow		Hedgerow	Local Authority/Private				Trenchless Techniques/ Open Cut with Haul Road	29
348414	429682	MGMC_BB_EN_1591	Hedgerow		Hedgerow	Private				N/A	29
348422	429509	MGMC_GCC_TAT_PW_1592	Footpath		Private Access Track					N/A	29
348428	429523	MGMC_BB_EN_1593	Hedgerow		Hedgerow	Private				N/A	29
348444	429610	MGMC_BB_EN_1594	Hedgerow		Hedgerow	Private				N/A	29
348446	429485	MGMC_GCC_TAT_UT_1595	Cable		Overhead Line	Electricity North West				N/A	29
348458	429481	MGMC_GCC_TAT_UT_1596	Cable		Overhead Line	Electricity North West				N/A	29
348465	429479	MGMC_GCC_TAT_EN_1597	Hedgerow		Hedgerow	Private				Removal for temporary access track	29
348468	429477	MGMC_GCC_TAT_UT_1598	Cable		Overhead Line	Electricity North West				N/A	29
348515	429620	MG_BB_UT_1599	Pipeline		Gas	National Grid Gas Transmission				N/A	29
348541	429475	MGMC_GCC_TAT_PW_1600	Footpath		Private Access Track					N/A	29
348544	429787	MGMC_GCC_OAR_UT_1601	Cable		Overhead Line	National Grid Electricity Transmission				N/A	29
348584	429754	MG_BB_UT_1602	Cable		Overhead Line	National Grid Electricity Transmission				N/A	29
348584	429497	MG_BB_UT_1603	Pipeline		Gas	Cadent Gas				N/A	29
348598	429349	MGMC_BB_EN_1604	Hedgerow		Hedgerow	Private				N/A	29
348602	429468	MG_BB_WA_1605	Drain		Culvert	Private				N/A	29
348606	429824	MGMC_GCC_OAR_UT_1606	Cable		Overhead Line	Electricity North West				N/A	29
348607	429467	MG_BB_WA_1607	Drain		Culvert	Private				N/A	29
348611	429833	MGMC_GCC_OAR_UT_1608	Cable		Overhead Line	Electricity North West				N/A	29
348628	429852	MGMC_GCC_OAR_UT_1609	Cable		Overhead Line	Electricity North West				N/A	29
348632	429722	MGMC_GCC_OAR_UT_1610	Cable		Overhead Line	National Grid Electricity Transmission				N/A	29
348632	429816	MGMC_GCC_OAR_UT_1611	Cable		Overhead Line	Electricity North West				N/A	29
348635	429856	MGMC_GCC_OAR_UT_1612	Cable		Overhead Line	Electricity North West				N/A	29
348638	429825	MGMC_GCC_OAR_UT_1613	Cable		Overhead Line	Electricity North West				N/A	29
348647	429838	MGMC_GCC_OAR_UT_1614	Cable		Overhead Line	Electricity North West				N/A	29
348648	429505	MG_BB_UT_1615	Cable		Overhead Line	Electricity North West				N/A	29
348651	429846	MGMC_GCC_OAR_UT_1616	Cable		Overhead Line	Electricity North West				N/A	29
348651	429440	MC_BB_UT_1617	Pipeline		Gas	National Grid Gas Transmission				N/A	29
348657	429502	MG_BB_UT_1618	Cable		Overhead Line	Electricity North West				N/A	29
348661	429497	MG_BB_UT_1619	Cable		Overhead Line	Electricity North West				N/A	29
348814	429433	MC_BB_WA_1620	Drain		Culvert	Private				N/A	29
348820	429433	MC_BB_WA_1621	Drain		Culvert	Private				N/A	29

X Coordinate	Y Coordinate	Crossing Identification No	Type of Obstacle	Obstacle Name	Obstacle Description	Asset Owner	Trenchless Technique ID	Trenchless Technique Category	Trenchless Techniques Length	Proposed Crossing Method	Sheet
348842	429626	MGMCCGCCWA1622	Drain		Drain	Private	39	Major	465	Trenchless Techniques Only	29
348874	429675	MGMCCGCCEN1623	Hedgerow		Hedgerow	Private	39	Major	465	Trenchless Techniques Only	29
348932	429990	MGMCCGCCOARUT1624	Cable		Telecom	Neos Networks				N/A	29
348932	429990	MGMCCGCCOARUT1625	Cable		Telecom	Virgin Media				N/A	29
348933	429990	MGMCCGCCOARUT1626	Cable		Telecom	Virgin Media				N/A	29
348938	429986	MGMCCGCCOARUT1627	Cable		Telecom	Virgin Media				N/A	29
348938	429986	MGMCCGCCOARUT1628	Cable		Telecom	Openreach - [British Telecommunications]				N/A	29
348938	429984	MGMCCGCCOARUT1629	Cable		Telecom	Vodafone				N/A	29
348939	429986	MGMCCGCCOARUT1630	Cable		Telecom	Virgin Media				N/A	29
348939	429984	MGMCCGCCOARUT1631	Cable		Telecom	Vodafone				N/A	29
348939	429986	MGMCCGCCOARUT1632	Cable		Telecom	Openreach - [British Telecommunications]				N/A	29
348939	429983	MGMCCGCCOARUT1633	Cable		Telecom	Vodafone				N/A	29
348939	429982	MGMCCGCCOARUT1634	Cable		Telecom	Vodafone				N/A	29
348961	429625	MGMCCGCCWA1635	Drain		Drain	Private	39	Major	465	Trenchless Techniques Only	29
348968	429284	MGMCCGCCTATEN1636	Hedgerow		Hedgerow	Private				Removal for temporary access track	31
348977	429963	MGMCCGCCOAREN1637	Hedgerow		Hedgerow	Private				N/A	29
348998	429954	MGMCCGCCOARUT1638	Cable		Telecom	Openreach - [British Telecommunications]				N/A	29
348998	429954	MGMCCGCCOARUT1639	Cable		Telecom	Openreach - [British Telecommunications]				N/A	29
349006	429949	MGMCCGCCOARUT1640	Cable		Telecom	Openreach - [British Telecommunications]				N/A	29
349010	429918	MGMCCGCCOARUT1641	Cable		Underground Electric Cable	Electricity North West				N/A	29
349014	429913	MGMCCGCCOARUT1642	Cable		Telecom	Openreach - [British Telecommunications]				N/A	29
349027	429338	MGMCCGCCEN1643	Hedgerow		Hedgerow	Local Authority/Private				Trenchless Techniques/ Open Cut with Haul Road	29
349029	429430	MGMCCGCCTATUT1644	Pipeline		Gas	National Grid Gas Transmission				N/A	29
349031	429399	MGMCCGCCTATEN1645	Hedgerow		Hedgerow	Private				Removal for temporary access track	29
349033	429476	MGMCCGCCTATEN1646	Hedgerow		Hedgerow	Private				Removal for temporary access track	29
349033	429428	MGMCCGCCEN1647	Hedgerow		Hedgerow	Local Authority/Private				Trenchless Techniques/ Open Cut with Haul Road	29
349035	429446	MGMCCGCCTATEN1648	Hedgerow		Hedgerow	Private				Removal for temporary access track	29
349036	429473	MGMCCGCCTATUT1649	Pipeline		Gas	Cadent Gas				N/A	29
349041	429484	MGMCCGCCEN1650	Hedgerow		Hedgerow	Private	40	Minor	106	Trenchless Techniques Only with Haul Road	29
349042	429489	MGMCCGCCTATEN1651	Hedgerow		Hedgerow	Private				Removal for temporary access track	29
349043	429493	MGMCCGCCEN1652	Hedgerow		Hedgerow	Private	40	Minor	106	Trenchless Techniques Only with Haul Road	29
349044	429521	MGMCCGCCTATUT1653	Cable		Overhead Line	Electricity North West				N/A	29
349045	429525	MGMCCGCCTATUT1654	Cable		Overhead Line	Electricity North West				N/A	29
349046	429507	MGMCCGCCTATEN1655	Hedgerow		Hedgerow	Private				Removal for temporary access track	29
349046	429530	MGMCCGCCTATUT1656	Cable		Overhead Line	Electricity North West				N/A	29
349049	429528	MGMCCGCCEN1657	Hedgerow		Hedgerow	Private	40	Minor	106	Trenchless Techniques Only with Haul Road	29
349052	429591	MGMCCGCCEN1658	Hedgerow		Hedgerow	Private	39	Major	465	Trenchless Techniques Only	29
349053	429546	MGMCCGCCTATEN1659	Hedgerow		Hedgerow	Private				Removal for temporary access track	29
349057	429626	MGMCCGCCWA1660	Drain		Drain	Private	39	Major	465	Trenchless Techniques Only	29
349058	429603	MGMCCGCCPW1661	Footpath		Private Access Track		39	Major	465	Trenchless Techniques Only	29
349062	429598	MGMCCGCCEN1662	Hedgerow		Hedgerow	Private	39	Major	465	Trenchless Techniques Only	29
349093	429683	MGMCCGCCOARUT1663	Cable		Overhead Line	National Grid Electricity Transmission				N/A	29
349106	429266	MGMCCGCCPW1664	Footpath		Private Access Track		41	Major	509	Trenchless Techniques Only	31
349114	429435	MGMCCGCCUT1665	Pipeline		Gas	National Grid Gas Transmission	40	Minor	106	Trenchless Techniques Only with Haul Road	29
349119	429477	MGMCCGCCUT1666	Cable		Overhead Line	Electricity North West				N/A / Trenchless Techniques/ Microsite / Diversion	29
349120	429481	MGMCCGCCUT1667	Cable		Overhead Line	Electricity North West				N/A / Trenchless Techniques/ Microsite / Diversion	29
349121	429815	MGMCCGCCOARUT1668	Cable		Overhead Line	Electricity North West				N/A	29
349122	429485	MGMCCGCCUT1669	Cable		Overhead Line	Electricity North West				N/A / Trenchless Techniques/ Microsite / Diversion	29
349126	429806	MGMCCGCCOARUT1670	Cable		Overhead Line	Electricity North West				N/A	29
349128	429478	MGMCCGCCUT1671	Pipeline		Gas	Cadent Gas	40	Minor	106	Trenchless Techniques Only with Haul Road	29
349144	429777	MGMCCGCCOARUT1672	Cable		Overhead Line	Electricity North West				N/A	29
349149	429636	MGMCCGCCEN1673	Hedgerow		Hedgerow	Local Authority/Private				Trenchless Techniques/ Open Cut with Haul Road	29
349150	429768	MGMCCGCCOARUT1674	Cable		Overhead Line	Electricity North West				N/A	29
349170	429075	MGMCCGCCUT1675	Pipeline		Sewerage	United Utilities	41	Major	509	Trenchless Techniques Only	31
349170	429072	MGMCCGCCUT1676	Pipeline		Sewerage	United Utilities	41	Major	509	Trenchless Techniques Only	31
349171	429070	MGMCCGCCUT1677	Pipeline		Sewerage	United Utilities	41	Major	509	Trenchless Techniques Only	31
349203	428977	MGMCCGCCWA1678	Watercourse		Main River (EA)	Environment Agency	41	Major	509	Trenchless Techniques Only	31
349213	429071	MGMCCGCCPW1679	Footpath		Private Access Track		41	Major	509	Trenchless Techniques Only	31
349221	429104	MGMCCGCCPW1680	Footpath		Private Access Track		41	Major	509	Trenchless Techniques Only	31
349222	429626	MGMCCGCCUT1681	Cable		Overhead Line	National Grid Electricity Transmission				N/A / Trenchless Techniques/ Microsite / Diversion	29
349241	428867	MGMCCGCCPW1682	Footpath	7-9-FP 4	Public Right of Way	South Ribble Council	41	Major	509	Trenchless Techniques Only	31
349257	428818	MGMCCGCCUT1683	Pipeline		Sewerage	United Utilities	41	Major	509	Trenchless Techniques Only	31
349258	428816	MGMCCGCCUT1684	Pipeline		Sewerage	United Utilities	41	Major	509	Trenchless Techniques Only	31
349337	428354	MGMCCGCCTATUT1685	Cable		Overhead Line	SP Energy Networks - (Scotland)				N/A	32
349348	429260	MGMCCGCCTATUT1686	Cable		Overhead Line	Electricity North West				N/A	31
349348	429260	MGMCCGCCTATUT1687	Cable		Overhead Line	Electricity North West				N/A	31
349355	429258	MGMCCGCCTATUT1688	Cable		Overhead Line	Electricity North West				N/A	31
349361	429257	MGMCCGCCTATUT1689	Cable		Overhead Line	Electricity North West				N/A	31
349387	428350	MGMCCGCCUT1690	Cable		Overhead Line	SP Energy Networks - (Scotland)				N/A / Trenchless Techniques/ Microsite / Diversion	32
349421	428246	MGMCCGCCTATEN1691	Hedgerow		Hedgerow	Private				Removal for temporary access track	32
349423	428239	MGMCCGCCTATWA1692	Drain		Drain	Private				Bridge/Culvert	32
349424	428240	MGMCCGCCTATEN1693	Hedgerow		Hedgerow	Private				Removal for temporary access track	32
349440	428246	MGMCCGCCPW1694	Footpath		Private Access Track					Trenchless Techniques/ Open Cut with Haul Road	32
349451	428249	MGMCCGCCEN1695	Hedgerow		Hedgerow	Local Authority/Private				Trenchless Techniques/ Open Cut with Haul Road	32

X Coordinate	Y Coordinate	Crossing Identification No	Type of Obstacle	Obstacle Name	Obstacle Description	Asset Owner	Trenchless Technique ID	Trenchless Technique Category	Trenchless Techniques Length	Proposed Crossing Method	Sheet
349454	428242	MGMC_GCC_EN_1696	Hedgerow		Hedgerow	Local Authority/Private				Trenchless Techniques/ Open Cut with Haul Road	32
349455	428242	MGMC_GCC_WA_1697	Drain		Drain	Private				Trenchless Techniques/ Open Cut with Haul Road/ Bridge (Bailey Bridge/ Clear Span)/culvert	32
349466	429242	MGMC_GCC_TAT_UT_1698	Cable		Overhead Line	National Grid Electricity Transmission				N/A	31
349466	429239	MGMC_GCC_TAT_UT_1699	Pipeline		Gas	National Gas Transmission				N/A	31
349467	429239	MGMC_GCC_TAT_UT_1700	Cable		Underground Electric Cable	Electricity North West				N/A	31
349469	428105	MGMC_GCC_TAT_EN_1701	Hedgerow		Hedgerow	Private				Removal for temporary access track	32
349474	428448	MGMC_GCC_EN_1702	Hedgerow		Hedgerow	Local Authority/Private				Trenchless Techniques/ Open Cut with Haul Road	32
349477	428002	MGMC_GCC_TAT_EN_1703	Hedgerow		Hedgerow	Private				Removal for temporary access track	32
349483	428016	MGMC_GCC_TAT_EN_1704	Hedgerow		Hedgerow	Private				Removal for temporary access track	32
349483	428008	MGMC_GCC_TAT_UT_1705	Cable		Telecom	Openreach - [British Telecommunications]				N/A	32
349512	428918	MGMC_GCC_OAR_UT_1706	Pipeline		Gas	National Grid Gas Transmission				N/A	31
349512	428013	MGMC_GCC_EN_1707	Hedgerow		Hedgerow	Local Authority/Private				Trenchless Techniques/ Open Cut with Haul Road	32
349512	428005	MGMC_GCC_UT_1708	Cable		Telecom	Openreach - [British Telecommunications]				Trenchless Techniques/ Open Cut with Haul Road	32
349535	427925	MGMC_GCC_UT_1709	Pipeline		Water	United Utilities	42	Minor	106	Trenchless Techniques Only with Haul Road	32
349544	428926	MGMC_GCC_OAR_UT_1710	Cable		Overhead Line	Electricity North West				N/A	31
349549	428927	MGMC_GCC_OAR_UT_1711	Cable		Overhead Line	Electricity North West				N/A	31
349551	427885	MGMC_GCC_EN_1712	Hedgerow		Hedgerow	Local Authority/Private				Trenchless Techniques/ Open Cut with Haul Road	32
349553	428929	MGMC_GCC_OAR_UT_1713	Cable		Overhead Line	Electricity North West				N/A	31
349575	427884	MGMC_GCC_EN_1714	Hedgerow		Hedgerow	Local Authority/Private				Trenchless Techniques/ Open Cut with Haul Road	32
349575	428521	MGMC_GCC_OAR_UT_1715	Pipeline		Gas	National Grid Gas Transmission				N/A	32
349575	427883	MGMC_GCC_RO_1716	Road	Townley Lane	Minor Road	Local Highway Authority				Trenchless Techniques/ Open Cut with Haul Road	32
349577	427884	MGMC_GCC_PW_1717	Footpath		Private Access Track					Trenchless Techniques/ Open Cut with Haul Road	32
349582	427900	MGMC_GCC_EN_1718	Hedgerow		Hedgerow	Private	42	Minor	106	Trenchless Techniques Only with Haul Road	32
349585	427748	MGMC_GCC_EN_1719	Hedgerow		Hedgerow	Local Authority/Private				Trenchless Techniques/ Open Cut with Haul Road	34
349586	427966	MGMC_GCC_OAR_EN_1720	Hedgerow		Hedgerow	Private				N/A	32
349588	427937	MGMC_GCC_OAR_EN_1721	Hedgerow		Hedgerow	Private				N/A	32
349589	428443	MGMC_GCC_UT_1722	Pipeline		Gas	National Grid Gas Transmission	43	Minor	100	Trenchless Techniques Only with Haul Road	32
349591	427983	MGMC_GCC_OAR_UT_1723	Pipeline		Water	United Utilities				N/A	32
349594	427996	MGMC_GCC_OAR_UT_1724	Cable		Telecom	Openreach - [British Telecommunications]				N/A	32
349602	427683	MGMC_GCC_EN_1725	Hedgerow		Hedgerow	Local Authority/Private				Trenchless Techniques/ Open Cut with Haul Road	34
349603	428263	MGMC_GCC_OAR_EN_1726	Hedgerow		Hedgerow	Private				N/A	32
349608	428261	MGMC_GCC_OAR_UT_1727	Pipeline		Gas	National Grid Gas Transmission				N/A	32
349609	427831	MGMC_GCC_UT_1728	Cable		Overhead Line	Electricity North West				N/A / Trenchless Techniques/ Microsite / Diversion	34
349610	428000	MGMC_GCC_OAR_UT_1729	Pipeline		Water	United Utilities				N/A	32
349611	427854	MGMC_GCC_EN_1730	Hedgerow		Hedgerow	Local Authority/Private				Trenchless Techniques/ Open Cut with Haul Road	32
349625	428953	MGMC_GCC_OAR_UT_1731	Cable		Overhead Line	National Grid Electricity Transmission				N/A	31
349636	429240	MGMC_GCC_TAT_PW_1732	Footpath		Private Access Track					N/A	31
349643	427625	MGMC_GCC_EN_1733	Hedgerow		Hedgerow	Local Authority/Private				Trenchless Techniques/ Open Cut with Haul Road	34
349647	428958	MGMC_GCC_OAR_PW_1734	Footpath	7-9-FP 3	Public Right of Way	South Ribble Council				N/A	31
349656	428895	MGMC_GCC_OAR_UT_1735	Pipeline		Sewerage	United Utilities				N/A	31
349656	428897	MGMC_GCC_OAR_UT_1736	Pipeline		Sewerage	United Utilities				N/A	31
349657	428896	MGMC_GCC_OAR_UT_1737	Cable		Overhead Line	National Grid Electricity Transmission				N/A	31
349657	429247	MGMC_GCC_TAT_UT_1738	Cable		Underground Electric Cable	Electricity North West				N/A	31
349657	427629	MGMC_GCC_UT_1739	Cable		Overhead Line	Electricity North West				N/A / Trenchless Techniques/ Microsite / Diversion	34
349669	428730	MGMC_GCC_OAR_UT_1740	Cable		Overhead Line	Electricity North West				N/A	31
349670	428719	MGMC_GCC_OAR_UT_1741	Cable		Overhead Line	Electricity North West				N/A	31
349670	428708	MGMC_GCC_OAR_UT_1742	Cable		Overhead Line	Electricity North West				N/A	31
349678	429253	MGMC_GCC_TAT_UT_1743	Cable		Telecom	Openreach - [British Telecommunications]				N/A	31
349679	428610	MGMC_GCC_OAR_UT_1744	Cable		Telecom	Openreach - [British Telecommunications]				N/A	31
349679	428615	MGMC_GCC_OAR_UT_1745	Cable		Telecom	Openreach - [British Telecommunications]				N/A	31
349684	427679	MGMC_GCC_EN_1746	Hedgerow		Hedgerow	Local Authority/Private				Trenchless Techniques/ Open Cut with Haul Road	34
349689	428438	MGMC_GCC_PW_1747	Footpath	7-9-FP 5	Public Right of Way	South Ribble Council	45	Minor	91	Trenchless Techniques Only with Haul Road	32
349689	427848	MGMC_GCC_UT_1748	Cable		Overhead Line	Electricity North West				N/A / Trenchless Techniques/ Microsite / Diversion	32
349692	428438	MGMC_GCC_UT_1749	Cable		Telecom	Openreach - [British Telecommunications]	45	Minor	91	Trenchless Techniques Only with Haul Road	32
349693	428386	MGMC_GCC_TCC_PW_1750	Footpath	7-9-FP 5	Public Right of Way	South Ribble Council				Trenchless Techniques/ Open Cut	32
349693	428438	MGMC_GCC_UT_1751	Cable		Telecom	Openreach - [British Telecommunications]	45	Minor	91	Trenchless Techniques Only with Haul Road	32
349697	428386	MGMC_GCC_TCC_UT_1752	Cable		Telecom	Openreach - [British Telecommunications]				N/A	32
349697	428386	MGMC_GCC_TCC_UT_1753	Cable		Telecom	Openreach - [British Telecommunications]				N/A	32
349697	428324	MGMC_GCC_OAR_UT_1754	Cable		Overhead Line	SP Energy Networks - (Scotland)				N/A	32
349702	428278	MGMC_GCC_OAR_RO_1755	Road	Howick Cross Lane	Minor Road	Local Highway Authority				N/A	32
349702	428316	MGMC_GCC_OAR_UT_1756	Cable		Telecom	Openreach - [British Telecommunications]				N/A	32
349703	428323	MGMC_GCC_OAR_UT_1757	Cable		Overhead Line	SP Energy Networks - (Scotland)				N/A	32
349703	428316	MGMC_GCC_OAR_UT_1758	Cable		Telecom	Openreach - [British Telecommunications]				N/A	32
349713	427964	MGMC_GCC_OAR_UT_1759	Pipeline		Gas	National Grid Gas Transmission				N/A	32
349727	427652	MGMC_GCC_UT_1760	Cable		Overhead Line	Electricity North West				N/A / Trenchless Techniques/ Microsite / Diversion	34
349730	429276	MGMC_GCC_TAT_UT_1761	Cable		Overhead Line	Electricity North West				N/A	31
349733	427858	MGMC_GCC_OAR_UT_1762	Cable		Overhead Line	Electricity North West				N/A	32
349739	429279	MGMC_GCC_TAT_UT_1763	Cable		Overhead Line	Electricity North West				N/A	31
349744	429286	MGMC_GCC_TAT_UT_1764	Cable		Underground Electric Cable	Electricity North West				N/A	31
349750	429280	MGMC_GCC_TAT_UT_1765	Cable		Underground Electric Cable	Electricity North West				N/A	31
349751	429288	MGMC_GCC_TAT_UT_1766	Cable		Underground Electric Cable	Electricity North West				N/A	31
349754	429286	MGMC_GCC_TAT_UT_1767	Cable		Underground Electric Cable	Electricity North West				N/A	31


X Coordinate	Y Coordinate	Crossing Identification No	Type of Obstacle	Obstacle Name	Obstacle Description	Asset Owner	Trenchless Technique ID	Trenchless Technique Category	Trenchless Techniques Length	Proposed Crossing Method	Sheet
349757	429286	MGMCCGCC_TAT_UT_1768	Cable	Wallend Road	Telecom	Openreach - [British Telecommunications]				N/A	31
349757	429286	MGMCCGCC_TAT_UT_1769	Cable		Underground Electric Cable	Electricity North West				N/A	31
349761	427937	MGMCCGCC_OAR_UT_1770	Cable		Telecom	Openreach - [British Telecommunications]				N/A	32
349762	427940	MGMCCGCC_OAR_EN_1771	Hedgerow		Hedgerow	Private				N/A	32
349763	429286	MGMCCGCC_TAT_UT_1772	Cable		Telecom	Openreach - [British Telecommunications]				N/A	31
349765	427714	MGMCCGCC_UT_1773	Cable		Underground Electric Cable	Electricity North West				Trenchless Techniques/ Open Cut with Haul Road	34
349769	427657	MGMCCGCC_EN_1774	Hedgerow		Hedgerow	Local Authority/Private				Trenchless Techniques/ Open Cut with Haul Road	34
349776	427729	MGMCCGCC_UT_1775	Cable		Overhead Line	National Grid Electricity Transmission				N/A / Trenchless Techniques/ Microsite / Diversion	34
349777	429284	MGMCCGCC_TAT_RO_1776	Road		Minor Road	Local Highway Authority				N/A	31
349777	427616	MGMCCGCC_EN_1777	Hedgerow		Hedgerow	Local Authority/Private				Trenchless Techniques/ Open Cut with Haul Road	34
349785	427735	MGMCCGCC_PW_1778	Footpath		Private Access Track					Trenchless Techniques/ Open Cut with Haul Road	34
349785	429291	MGMCCGCC_TAT_UT_1779	Pipeline		Water	United Utilities				N/A	31
349785	429291	MGMCCGCC_TAT_UT_1780	Cable		Underground Electric Cable	Electricity North West				N/A	31
349790	428316	MGMCCGCC_OAR_UT_1781	Cable		Overhead Line	SP Energy Networks - (Scotland)				N/A	32
349790	428316	MGMCCGCC_OAR_UT_1782	Cable		Overhead Line	SP Energy Networks - (Scotland)				N/A	32
349793	428456	MGMCCGCC_UT_1783	Cable		Overhead Line	Electricity North West				N/A / Trenchless Techniques/ Microsite / Diversion	32
349798	428457	MGMCCGCC_UT_1784	Cable		Overhead Line	Electricity North West				N/A / Trenchless Techniques/ Microsite / Diversion	32
349802	427797	MGMCCGCC_UT_1785	Cable		Overhead Line	Electricity North West				N/A / Trenchless Techniques/ Microsite / Diversion	34
349802	428459	MGMCCGCC_UT_1786	Cable		Overhead Line	Electricity North West				N/A / Trenchless Techniques/ Microsite / Diversion	32
349824	428336	MGMCCGCC_OAR_EN_1787	Hedgerow		Hedgerow	Private				N/A	32
349826	427663	MGMCCGCC_EN_1788	Hedgerow		Hedgerow	Local Authority/Private				Trenchless Techniques/ Open Cut with Haul Road	34
349832	428374	MGMCCGCC_TAT_UT_1789	Cable		Overhead Line	Electricity North West				N/A	32
349839	428371	MGMCCGCC_TAT_UT_1790	Cable		Overhead Line	Electricity North West				N/A	32
349841	428355	MGMCCGCC_OAR_UT_1791	Cable		Overhead Line	Electricity North West				N/A	32
349845	428359	MGMCCGCC_OAR_UT_1792	Cable		Overhead Line	Electricity North West				N/A	32
349845	428477	MGMCCGCC_UT_1793	Cable		Overhead Line	National Grid Electricity Transmission				N/A / Trenchless Techniques/ Microsite / Diversion	32
349845	428369	MGMCCGCC_TAT_UT_1794	Cable		Overhead Line	Electricity North West				N/A	32
349845	428369	MGMCCGCC_TAT_UT_1795	Cable		Overhead Line	Electricity North West				N/A	32
349848	427915	MGMCCGCC_OAR_RO_1796	Road	Townley Lane	Minor Road	Local Highway Authority				N/A	33
349848	428362	MGMCCGCC_OAR_UT_1797	Cable		Overhead Line	Electricity North West				N/A	33
349848	428362	MGMCCGCC_OAR_UT_1798	Cable		Overhead Line	Electricity North West				N/A	33
349849	427913	MGMCCGCC_OAR_UT_1799	Cable		Telecom	Openreach - [British Telecommunications]				N/A	33
349849	427836	MGMCCGCC_OAR_UT_1800	Cable		Overhead Line	Electricity North West				N/A	34
349851	428366	MGMCCGCC_TAT_PW_1801	Footpath	7-9-FP 7	Public Right of Way	South Ribble Council				N/A	33
349856	428364	MGMCCGCC_TAT_WA_1802	Drain		Drain	Private				Bridge/Culvert	33
349856	428364	MGMCCGCC_TAT_EN_1803	Hedgerow		Hedgerow	Private				Removal for temporary access track	33
349857	427843	MGMCCGCC_OAR_UT_1804	Cable		Underground Electric Cable	Electricity North West				N/A	33
349861	427641	MGMCCGCC_UT_1805	Pipeline		Gas	National Grid Gas Transmission				Trenchless Techniques/ Open Cut with Haul Road	34
349863	427691	MGMCCGCC_PW_1806	Footpath	7-9-FP 10	Public Right of Way	South Ribble Council				Trenchless Techniques/ Open Cut with Haul Road	34
349864	427758	MGMCCGCC_EN_1807	Hedgerow		Hedgerow	Local Authority/Private				Trenchless Techniques/ Open Cut with Haul Road	34
349865	427884	MGMCCGCC_OAR_UT_1808	Cable		Underground Electric Cable	Electricity North West				N/A	33
349865	427884	MGMCCGCC_OAR_UT_1809	Cable		Underground Electric Cable	Electricity North West				N/A	33
349865	427848	MGMCCGCC_OAR_UT_1810	Cable		Overhead Line	Electricity North West				N/A	33
349866	427892	MGMCCGCC_OAR_UT_1811	Cable		Underground Electric Cable	Electricity North West				N/A	33
349866	427892	MGMCCGCC_OAR_UT_1812	Cable		Underground Electric Cable	Electricity North West				N/A	33
349866	427915	MGMCCGCC_OAR_UT_1813	Cable		Overhead Line	Electricity North West				N/A	33
349868	427924	MGMCCGCC_OAR_UT_1814	Cable		Telecom	Openreach - [British Telecommunications]				N/A	33
349870	427877	MGMCCGCC_OAR_EN_1815	Hedgerow		Hedgerow	Private				N/A	33
349870	427939	MGMCCGCC_OAR_PW_1816	Footpath	7-9-FP 10	Public Right of Way	South Ribble Council				N/A	33
349872	427947	MGMCCGCC_OAR_UT_1817	Cable		Underground Electric Cable	Electricity North West				N/A	33
349872	427854	MGMCCGCC_OAR_UT_1818	Cable		Overhead Line	Electricity North West				N/A	33
349872	427920	MGMCCGCC_OAR_UT_1819	Cable		Underground Electric Cable	Electricity North West				N/A	33
349873	427939	MGMCCGCC_OAR_EN_1820	Hedgerow		Hedgerow	Private				N/A	33
349875	428392	MGMCCGCC_OAR_PW_1821	Footpath	7-9-FP 7	Public Right of Way	South Ribble Council				N/A	33
349877	428393	MGMCCGCC_OAR_UT_1822	Cable		Overhead Line	National Grid Electricity Transmission				N/A	33
349878	428005	MGMCCGCC_OAR_EN_1823	Hedgerow		Hedgerow	Private				N/A	33
349879	427997	MGMCCGCC_OAR_UT_1824	Cable		Overhead Line	Electricity North West				N/A	33
349880	427974	MGMCCGCC_OAR_UT_1825	Cable		Underground Electric Cable	Electricity North West				N/A	33
349880	427971	MGMCCGCC_OAR_UT_1826	Cable		Telecom	Openreach - [British Telecommunications]				N/A	33
349881	428008	MGMCCGCC_OAR_UT_1827	Cable		Telecom	Openreach - [British Telecommunications]				N/A	33
349882	428017	MGMCCGCC_OAR_UT_1828	Cable		Overhead Line	Electricity North West				N/A	33
349884	428029	MGMCCGCC_OAR_UT_1829	Cable		Underground Electric Cable	Electricity North West				N/A	33
349885	428020	MGMCCGCC_OAR_UT_1830	Pipeline		Water	United Utilities				N/A	33
349888	428028	MGMCCGCC_OAR_UT_1831	Cable		Underground Electric Cable	Electricity North West				N/A	33
349891	428354	MGMCCGCC_TAT_UT_1832	Cable		Overhead Line	National Grid Electricity Transmission				N/A	33
349896	427767	MGMCCGCC_UT_1833	Cable		Telecom	National Grid Electricity Transmission	46	Minor	99	Trenchless Techniques Only with Haul Road	34
349896	427769	MGMCCGCC_UT_1834	Cable		Telecom	Vodafone	46	Minor	99	Trenchless Techniques Only with Haul Road	34
349898	427547	MGMCCGCC_EN_1835	Hedgerow		Hedgerow	Local Authority/Private				Trenchless Techniques/ Open Cut with Haul Road	34
349898	427768	MGMCCGCC_UT_1836	Cable		Overhead Line	National Grid Electricity Transmission				N/A / Trenchless Techniques/ Microsite / Diversion	34
349917	428020	MGMCCGCC_TAT_EN_1837	Hedgerow		Hedgerow	Private				Removal for temporary access track	33c
349919	428024	MGMCCGCC_TAT_RO_1838	Road	Howick Cross Lane	Minor Road	Local Highway Authority				N/A	33c
349933	428015	MGMCCGCC_TAT_UT_1839	Cable		Telecom	Openreach - [British Telecommunications]				N/A	33c
349942	427721	MGMCCGCC_UT_1840	Cable		Telecom	National Grid Electricity Transmission				Trenchless Techniques/ Open Cut with Haul Road	34
349949	428015	MGMCCGCC_TAT_UT_1841	Pipeline		Water	United Utilities				N/A	33c

X Coordinate	Y Coordinate	Crossing Identification No	Type of Obstacle	Obstacle Name	Obstacle Description	Asset Owner	Trenchless Technique ID	Trenchless Technique Category	Trenchless Techniques Length	Proposed Crossing Method	Sheet
349949	428015	MGMC_GCC_TAT_UT_1842	Cable		Underground Electric Cable	Electricity North West				N/A	33c
349949	428015	MGMC_GCC_TAT_UT_1843	Cable		Underground Electric Cable	Electricity North West				N/A	33c
349954	428063	MGMC_GCC_TAT_UT_1844	Pipeline		Water	United Utilities				N/A	33c
349956	428035	MGMC_GCC_TAT_UT_1845	Cable		Overhead Line	National Grid Electricity Transmission				N/A	33c
349957	428013	MGMC_GCC_TAT_UT_1846	Pipeline		Water	United Utilities				N/A	33c
349959	428014	MGMC_GCC_TAT_UT_1847	Cable		Underground Electric Cable	Electricity North West				N/A	33c
349959	428014	MGMC_GCC_TAT_UT_1848	Cable		Underground Electric Cable	Electricity North West				N/A	33c
349960	428060	MGMC_GCC_TAT_UT_1849	Cable		Underground Electric Cable	Electricity North West				N/A	33c
349960	428018	MGMC_GCC_TAT_UT_1850	Cable		Underground Electric Cable	Electricity North West				N/A	33c
349960	428018	MGMC_GCC_TAT_UT_1851	Cable		Underground Electric Cable	Electricity North West				N/A	33c
349964	428008	MGMC_GCC_TAT_EN_1852	Hedgerow		Hedgerow	Private				Removal for temporary access track	33c
349965	428117	MGMC_GCC_TAT_UT_1853	Cable		Underground Electric Cable	Electricity North West				N/A	33
349966	428099	MGMC_GCC_TAT_UT_1854	Cable		Underground Electric Cable	Electricity North West				N/A	33
349967	427883	MGMC_GCC_EN_1855	Hedgerow		Hedgerow	Local Authority/Private				Trenchless Techniques/ Open Cut with Haul Road	33
349969	428116	MGMC_GCC_TAT_UT_1856	Cable		Underground Electric Cable	Electricity North West				N/A	33
349970	428261	MGMC_GCC_TAT_EN_1857	Hedgerow		Hedgerow	Private				Removal for temporary access track	33
349970	428263	MGMC_GCC_TAT_UT_1858	Cable		Underground Electric Cable	Electricity North West				N/A	33
349976	428160	MGMC_GCC_TAT_UT_1859	Cable		Underground Electric Cable	Electricity North West				N/A	33
349977	428247	MGMC_GCC_TAT_EN_1860	Hedgerow		Hedgerow	Private				Removal for temporary access track	33
349977	428167	MGMC_GCC_TAT_UT_1861	Cable		Underground Electric Cable	Electricity North West				N/A	33
349978	428330	MGMC_GCC_TAT_EN_1862	Hedgerow		Hedgerow	Private				Removal for temporary access track	33
349978	428245	MGMC_GCC_TAT_UT_1863	Cable		Underground Electric Cable	Electricity North West				N/A	33
349979	428175	MGMC_GCC_TAT_UT_1864	Cable		Overhead Line	SP Energy Networks - (Scotland)				N/A	33
349980	428328	MGMC_GCC_TAT_EN_1865	Hedgerow		Hedgerow	Private				Removal for temporary access track	33
349981	428534	MGMC_GCC_UT_1866	Cable		Overhead Line	Electricity North West				N/A / Trenchless Techniques/ Microsite / Diversion	33
349985	428015	MGMC_GCC_TAT_UT_1867	Cable		Underground Electric Cable	Electricity North West				N/A	33c
349985	428015	MGMC_GCC_TAT_UT_1868	Cable		Underground Electric Cable	Electricity North West				N/A	33c
349985	428536	MGMC_GCC_UT_1869	Cable		Overhead Line	Electricity North West				N/A / Trenchless Techniques/ Microsite / Diversion	33
349985	428015	MGMC_GCC_TAT_UT_1870	Cable		Underground Electric Cable	SP Energy Networks - (Scotland)				N/A	33c
349985	428015	MGMC_GCC_TAT_UT_1871	Cable		Underground Electric Cable	SP Energy Networks - (Scotland)				N/A	33c
349986	428015	MGMC_GCC_TAT_UT_1872	Cable		Underground Electric Cable	Electricity North West				N/A	33c
349986	428015	MGMC_GCC_TAT_UT_1873	Cable		Underground Electric Cable	Electricity North West				N/A	33c
349986	428015	MGMC_GCC_TAT_UT_1874	Cable		Underground Electric Cable	Electricity North West				N/A	33c
349986	428015	MGMC_GCC_TAT_UT_1875	Cable		Underground Electric Cable	Electricity North West				N/A	33c
349986	428015	MGMC_GCC_TAT_UT_1876	Cable		Underground Electric Cable	Electricity North West				N/A	33c
349986	428015	MGMC_GCC_TAT_UT_1877	Cable		Underground Electric Cable	Electricity North West				N/A	33c
349986	428015	MGMC_GCC_TAT_UT_1878	Cable		Underground Electric Cable	Electricity North West				N/A	33c
349986	428015	MGMC_GCC_TAT_UT_1879	Cable		Underground Electric Cable	Electricity North West				N/A	33c
349986	428015	MGMC_GCC_TAT_UT_1880	Cable		Underground Electric Cable	Electricity North West				N/A	33c
349986	428015	MGMC_GCC_TAT_UT_1881	Cable		Underground Electric Cable	Electricity North West				N/A	33c
349986	428015	MGMC_GCC_TAT_UT_1882	Cable		Underground Electric Cable	Electricity North West				N/A	33c
349987	428015	MGMC_GCC_TAT_UT_1883	Cable		Underground Electric Cable	Electricity North West				N/A	33c
349987	428015	MGMC_GCC_TAT_UT_1884	Cable		Underground Electric Cable	Electricity North West				N/A	33c
349987	428015	MGMC_GCC_TAT_UT_1885	Cable		Underground Electric Cable	Electricity North West				N/A	33c
349987	428015	MGMC_GCC_TAT_UT_1886	Cable		Underground Electric Cable	Electricity North West				N/A	33c
349987	428015	MGMC_GCC_TAT_UT_1887	Cable		Underground Electric Cable	Electricity North West				N/A	33c
349989	428016	MGMC_GCC_TAT_UT_1888	Cable		Underground Electric Cable	Electricity North West				N/A	33c
349989	428016	MGMC_GCC_TAT_UT_1889	Cable		Underground Electric Cable	Electricity North West				N/A	33c
349989	428537	MGMC_GCC_UT_1890	Cable		Overhead Line	Electricity North West				N/A / Trenchless Techniques/ Microsite / Diversion	33
349994	428017	MGMC_GCC_TAT_UT_1891	Cable		Underground Electric Cable	Electricity North West				N/A	33c
349994	428017	MGMC_GCC_TAT_UT_1892	Cable		Underground Electric Cable	Electricity North West				N/A	33c
349999	428476	MGMC_GCC_OAR_UT_1893	Cable		Overhead Line	Electricity North West				N/A	33
349999	428020	MGMC_GCC_TAT_UT_1894	Cable		Underground Electric Cable	Electricity North West				N/A	33c
349999	428020	MGMC_GCC_TAT_UT_1895	Cable		Underground Electric Cable	Electricity North West				N/A	33c
350000	428021	MGMC_GCC_TAT_UT_1896	Cable		Underground Electric Cable	Electricity North West				N/A	33c
350000	428021	MGMC_GCC_TAT_UT_1897	Cable		Underground Electric Cable	Electricity North West				N/A	33c
350001	428016	MGMC_GCC_TAT_UT_1898	Cable		Underground Electric Cable	Electricity North West				N/A	33c
350001	428021	MGMC_GCC_TAT_UT_1899	Cable		Underground Electric Cable	Electricity North West				N/A	33c
350004	428478	MGMC_GCC_OAR_UT_1900	Cable		Overhead Line	Electricity North West				N/A	33
350008	428479	MGMC_GCC_OAR_UT_1901	Cable		Overhead Line	Electricity North West				N/A	33
350044	428557	MGMC_GCC_UT_1902	Cable		Underground Electric Cable	Electricity North West				Trenchless Techniques/ Open Cut with Haul Road	33
350047	428558	MGMC_GCC_EN_1903	Hedgerow		Hedgerow	Local Authority/Private				Trenchless Techniques/ Open Cut with Haul Road	33
350049	428491	MGMC_GCC_OAR_UT_1904	Cable		Underground Electric Cable	Electricity North West				N/A	33
350053	428494	MGMC_GCC_OAR_EN_1905	Hedgerow		Hedgerow	Private				N/A	33
350065	427639	MGMC_GCC_UT_1906	Cable		Underground Electric Cable	Electricity North West				Trenchless Techniques/ Open Cut with Haul Road	34
350066	427638	MGMC_GCC_UT_1907	Cable		Underground Electric Cable	Electricity North West				Trenchless Techniques/ Open Cut with Haul Road	34
350066	427638	MGMC_GCC_UT_1908	Cable		Underground Electric Cable	Electricity North West				Trenchless Techniques/ Open Cut with Haul Road	34
350066	427639	MGMC_GCC_UT_1909	Cable		Underground Electric Cable	Electricity North West				Trenchless Techniques/ Open Cut with Haul Road	34
350066	427639	MGMC_GCC_UT_1910	Cable		Underground Electric Cable	Electricity North West				Trenchless Techniques/ Open Cut with Haul Road	34
350066	427639	MGMC_GCC_UT_1911	Cable		Underground Electric Cable	Electricity North West				Trenchless Techniques/ Open Cut with Haul Road	34
350072	428561	MGMC_GCC_UT_1912	Cable		Overhead Line	National Grid Electricity Transmission				N/A / Trenchless Techniques/ Microsite / Diversion	33
350191	427483	MGMC_GCC_EN_1913	Hedgerow		Hedgerow	Local Authority/Private				Trenchless Techniques/ Open Cut with Haul Road	34
350191	428085	MGMC_GCC_TAT_UT_1914	Cable		Underground Electric Cable	Electricity North West				N/A	33b
350191	428085	MGMC_GCC_TAT_UT_1915	Cable		Underground Electric Cable	Electricity North West				N/A	33b


X Coordinate	Y Coordinate	Crossing Identification No	Type of Obstacle	Obstacle Name	Obstacle Description	Asset Owner	Trenchless Technique ID	Trenchless Technique Category	Trenchless Techniques Length	Proposed Crossing Method	Sheet
350196	428088	MGMC_GCC_TAT_UT_1916	Pipeline		Water	United Utilities				N/A	33b
350197	428084	MGMC_GCC_TAT_EN_1917	Hedgerow		Hedgerow	Private				Removal for temporary access track	33b
350198	427543	MGMC_GCC_UT_1918	Cable		Underground Electric Cable	Electricity North West				Trenchless Techniques/ Open Cut with Haul Road	34
350219	428091	MGMC_GCC_TAT_UT_1919	Cable		Underground Electric Cable	Electricity North West				N/A	33b
350219	428091	MGMC_GCC_TAT_UT_1920	Cable		Underground Electric Cable	Electricity North West				N/A	33b
350220	428091	MGMC_GCC_TAT_UT_1921	Cable		Underground Electric Cable	Electricity North West				N/A	33b
350221	428091	MGMC_GCC_TAT_UT_1922	Cable		Telecom	Vodafone				N/A	33b
350238	428128	MGMC_GCC_TAT_UT_1923	Cable		Underground Electric Cable	Electricity North West				N/A	33b
350238	428089	MGMC_GCC_TAT_UT_1924	Cable		Telecom	Openreach - [British Telecommunications]				N/A	33b
350238	428095	MGMC_GCC_TAT_UT_1925	Pipeline		Water	United Utilities				N/A	33b
350239	427511	MGMC_GCC_TCC_UT_1926	Pipeline		Gas	National Grid Gas Transmission				N/A	34
350240	428229	MGMC_GCC_TAT_UT_1927	Cable		Underground Electric Cable	Electricity North West				N/A	33
350240	428228	MGMC_GCC_TAT_UT_1928	Cable		Underground Electric Cable	Electricity North West				N/A	33
350240	428228	MGMC_GCC_TAT_UT_1929	Cable		Underground Electric Cable	Electricity North West				N/A	33
350243	428092	MGMC_GCC_TAT_RO_1930	Road	Howick Cross Lane	Minor Road	Local Highway Authority				N/A	33b
350243	428107	MGMC_GCC_TAT_PW_1931	Footpath		Private Access Track					N/A	33b
350244	428112	MGMC_GCC_TAT_UT_1932	Cable		Underground Electric Cable	Electricity North West				N/A	33b
350244	428132	MGMC_GCC_TAT_UT_1933	Cable		Underground Electric Cable	Electricity North West				N/A	33b
350244	428132	MGMC_GCC_TAT_UT_1934	Cable		Underground Electric Cable	Electricity North West				N/A	33b
350244	428106	MGMC_GCC_TAT_UT_1935	Cable		Underground Electric Cable	Electricity North West				N/A	33b
350246	428250	MGMC_GCC_TAT_UT_1936	Cable		Underground Electric Cable	Electricity North West				N/A	33
350246	428250	MGMC_GCC_TAT_UT_1937	Cable		Underground Electric Cable	Electricity North West				N/A	33
350246	428237	MGMC_GCC_TAT_UT_1938	Cable		Underground Electric Cable	Electricity North West				N/A	33
350246	428237	MGMC_GCC_TAT_UT_1939	Cable		Underground Electric Cable	Electricity North West				N/A	33
350246	428237	MGMC_GCC_TAT_UT_1940	Cable		Underground Electric Cable	Electricity North West				N/A	33
350246	428237	MGMC_GCC_TAT_UT_1941	Cable		Underground Electric Cable	Electricity North West				N/A	33
350246	428236	MGMC_GCC_TAT_UT_1942	Cable		Underground Electric Cable	Electricity North West				N/A	33
350246	428114	MGMC_GCC_TAT_UT_1943	Cable		Underground Electric Cable	Electricity North West				N/A	33b
350246	428233	MGMC_GCC_TAT_UT_1944	Cable		Underground Electric Cable	Electricity North West				N/A	33
350246	428233	MGMC_GCC_TAT_UT_1945	Cable		Underground Electric Cable	Electricity North West				N/A	33
350247	428220	MGMC_GCC_TAT_UT_1946	Cable		Underground Electric Cable	Electricity North West				N/A	33
350247	428212	MGMC_GCC_TAT_UT_1947	Cable		Underground Electric Cable	Electricity North West				N/A	33
350247	428218	MGMC_GCC_TAT_UT_1948	Cable		Underground Electric Cable	Electricity North West				N/A	33
350247	428210	MGMC_GCC_TAT_UT_1949	Cable		Underground Electric Cable	Electricity North West				N/A	33
350247	428209	MGMC_GCC_TAT_UT_1950	Cable		Underground Electric Cable	Electricity North West				N/A	33
350247	428217	MGMC_GCC_TAT_UT_1951	Cable		Telecom	Vodafone				N/A	33
350248	428470	MGMC_GCC_PW_1952	Footpath	7-9-FP 7	Public Right of Way	South Ribble Council				Trenchless Techniques/ Open Cut with Haul Road	33
350249	428116	MGMC_GCC_TAT_UT_1953	Cable		Underground Electric Cable	Electricity North West				N/A	33b
350249	428241	MGMC_GCC_TAT_UT_1954	Cable		Underground Electric Cable	Electricity North West				N/A	33
350249	428240	MGMC_GCC_TAT_UT_1955	Cable		Underground Electric Cable	Electricity North West				N/A	33
350249	428240	MGMC_GCC_TAT_UT_1956	Cable		Underground Electric Cable	Electricity North West				N/A	33
350251	428121	MGMC_GCC_TAT_UT_1957	Cable		Underground Electric Cable	Electricity North West				N/A	33b
350251	428121	MGMC_GCC_TAT_UT_1958	Cable		Underground Electric Cable	Electricity North West				N/A	33b
350251	428121	MGMC_GCC_TAT_UT_1959	Cable		Underground Electric Cable	Electricity North West				N/A	33b
350251	428122	MGMC_GCC_TAT_UT_1960	Cable		Underground Electric Cable	Electricity North West				N/A	33b
350251	428467	MGMC_GCC_EN_1961	Hedgerow		Hedgerow	Local Authority/Private				Trenchless Techniques/ Open Cut with Haul Road	33
350258	428094	MGMC_GCC_TAT_UT_1962	Pipeline		Water	United Utilities				N/A	33b
350280	428302	MGMC_GCC_TAT_EN_1964	Hedgerow		Hedgerow	Private				Removal for temporary access track	33
350281	427522	MGMC_GCC_TCC_UT_1965	Cable		Underground Electric Cable	Electricity North West				N/A	34
350281	427522	MGMC_GCC_TCC_UT_1966	Cable		Underground Electric Cable	Electricity North West				N/A	34
350281	427522	MGMC_GCC_TCC_UT_1967	Cable		Underground Electric Cable	Electricity North West				N/A	34
350281	427523	MGMC_GCC_TCC_UT_1968	Cable		Underground Electric Cable	Electricity North West				N/A	34
350281	427522	MGMC_GCC_TCC_UT_1969	Cable		Underground Electric Cable	Electricity North West				N/A	34
350281	427522	MGMC_GCC_TCC_UT_1970	Cable		Underground Electric Cable	Electricity North West				N/A	34
350292	427472	MGMC_GCC_TCC_UT_1971	Pipeline		Gas	National Grid Gas Transmission				N/A	34
350299	428080	MGMC_GCC_TAT_UT_1972	Cable		Underground Electric Cable	Electricity North West				N/A	33b
350301	428080	MGMC_GCC_TAT_UT_1974	Cable		Underground Electric Cable	Electricity North West				N/A	33b
350302	428079	MGMC_GCC_TAT_UT_1975	Cable		Underground Electric Cable	Electricity North West				N/A	33b
350302	428079	MGMC_GCC_TAT_UT_1976	Cable		Underground Electric Cable	Electricity North West				N/A	33b
350303	427462	MGMC_GCC_TCC_EN_1977	Hedgerow		Hedgerow	Private				Removal for temporary construction compound	34
350303	428079	MGMC_GCC_TAT_UT_1978	Cable		Underground Electric Cable	Electricity North West				N/A	33b
350308	428080	MGMC_GCC_TAT_UT_1979	Pipeline		Water	United Utilities				N/A	33b
350315	428319	MGMC_GCC_TAT_UT_1980	Cable		Overhead Line	National Grid Electricity Transmission				N/A	33a
350320	428073	MGMC_GCC_TAT_UT_1981	Cable		Underground Electric Cable	Electricity North West				N/A	33b
350320	428073	MGMC_GCC_TAT_UT_1982	Cable		Underground Electric Cable	Electricity North West				N/A	33b
350320	428073	MGMC_GCC_TAT_UT_1983	Cable		Underground Electric Cable	Electricity North West				N/A	33b
350320	428073	MGMC_GCC_TAT_UT_1984	Cable		Underground Electric Cable	Electricity North West				N/A	33b
350322	428322	MGMC_GCC_TAT_UT_1985	Cable		Underground Electric Cable	Electricity North West				N/A	33a
350330	428326	MGMC_GCC_TAT_UT_1986	Cable		Underground Electric Cable	Electricity North West				N/A	33a
350337	427789	MGMC_GCC_UT_1987	Cable		Telecom	Vodafone				Trenchless Techniques/ Open Cut with Haul Road	34
350337	427789	MGMC_GCC_UT_1988	Cable		Telecom	Vodafone				Trenchless Techniques/ Open Cut with Haul Road	34
350337	427788	MGMC_GCC_UT_1989	Cable		Underground Electric Cable	Electricity North West				Trenchless Techniques/ Open Cut with Haul Road	34
350337	427788	MGMC_GCC_UT_1990	Cable		Underground Electric Cable	Electricity North West				Trenchless Techniques/ Open Cut with Haul Road	34
350338	427787	MGMC_GCC_UT_1991	Cable		Telecom	National Grid Electricity Transmission				Trenchless Techniques/ Open Cut with Haul Road	34

X Coordinate	Y Coordinate	Crossing Identification No	Type of Obstacle	Obstacle Name	Obstacle Description	Asset Owner	Trenchless Technique ID	Trenchless Technique Category	Trenchless Techniques Length	Proposed Crossing Method	Sheet
350338	427786	MGMC_GCC_UT_1992	Cable		Telecom	Vodafone				Trenchless Techniques/ Open Cut with Haul Road	34
350338	427786	MGMC_GCC_UT_1993	Cable		Telecom	Vodafone				Trenchless Techniques/ Open Cut with Haul Road	34
350338	427786	MGMC_GCC_UT_1994	Cable		Telecom	National Grid Electricity Transmission				Trenchless Techniques/ Open Cut with Haul Road	34
350338	427786	MGMC_GCC_UT_1995	Cable		Telecom	National Grid Electricity Transmission				Trenchless Techniques/ Open Cut with Haul Road	34
350339	428330	MGMC_GCC_TAT_UT_1996	Cable		Telecom	Vodafone				N/A	33a
350343	427774	MGMC_GCC_UT_1997	Cable		Overhead Line	National Grid Electricity Transmission				N/A / Trenchless Techniques/ Microsite / Diversion	34
350343	427775	MGMC_GCC_UT_1998	Cable		Telecom	Vodafone				Trenchless Techniques/ Open Cut with Haul Road	34
350344	427586	MGMC_GCC_TCC_UT_1999	Cable		Underground Electric Cable	Electricity North West				N/A	34
350353	427587	MGMC_GCC_TCC_EN_2000	Hedgerow		Hedgerow	Private				Removal for temporary construction compound	34
350353	428377	MGMC_GCC_UT_2001	Cable		Underground Electric Cable	Electricity North West	47	Minor	119	Trenchless Techniques Only with Haul Road	33a
350357	428374	MGMC_GCC_UT_2002	Cable		Underground Electric Cable	Electricity North West	47	Minor	119	Trenchless Techniques Only with Haul Road	33a
350361	428370	MGMC_GCC_UT_2003	Cable		Telecom	Vodafone	47	Minor	119	Trenchless Techniques Only with Haul Road	33a
350363	427804	MGMC_GCC_UT_2004	Cable		Telecom	Openreach - [British Telecommunications]				Trenchless Techniques/ Open Cut with Haul Road	34
350367	427807	MGMC_GCC_UT_2005	Cable		Underground Electric Cable	Electricity North West				Trenchless Techniques/ Open Cut with Haul Road	34
350368	428336	MGMC_GCC_TAT_UT_2006	Cable		Underground Electric Cable	Electricity North West				N/A	33a
350371	427808	MGMC_GCC_UT_2007	Cable		Telecom	Openreach - [British Telecommunications]				Trenchless Techniques/ Open Cut with Haul Road	34
350371	427808	MGMC_GCC_UT_2008	Cable		Telecom	Openreach - [British Telecommunications]				Trenchless Techniques/ Open Cut with Haul Road	34
350373	427545	MGMC_GCC_TCC_EN_2009	Hedgerow		Hedgerow	Private				Removal for temporary construction compound	34
350373	428335	MGMC_GCC_UT_2010	Cable		Underground Electric Cable	Electricity North West	47	Minor	119	Trenchless Techniques Only with Haul Road	33a
350375	428338	MGMC_GCC_OAR_UT_2011	Cable		Underground Electric Cable	Electricity North West				N/A	33a
350375	428339	MGMC_GCC_OAR_UT_2012	Cable		Underground Electric Cable	Electricity North West				N/A	33a
350378	428355	MGMC_GCC_UT_2013	Cable		Underground Electric Cable	Electricity North West	47	Minor	119	Trenchless Techniques Only with Haul Road	33a
350380	427747	MGMC_GCC_UT_2014	Cable		Underground Electric Cable	Electricity North West				Trenchless Techniques/ Open Cut with Haul Road	34
350380	427747	MGMC_GCC_UT_2015	Cable		Underground Electric Cable	Electricity North West				Trenchless Techniques/ Open Cut with Haul Road	34
350382	428352	MGMC_GCC_UT_2016	Cable		Underground Electric Cable	Electricity North West	47	Minor	119	Trenchless Techniques Only with Haul Road	33a
350383	428351	MGMC_GCC_UT_2017	Cable		Underground Electric Cable	Electricity North West	47	Minor	119	Trenchless Techniques Only with Haul Road	33a
350386	428043	MGMC_GCC_OAR_EN_2018	Hedgerow		Hedgerow	Private				N/A	33
350386	428043	MGMC_GCC_OAR_UT_2019	Cable		Telecom	Openreach - [British Telecommunications]				N/A	33
350387	428045	MGMC_GCC_OAR_UT_2020	Cable		Underground Electric Cable	Electricity North West				N/A	33
350387	428046	MGMC_GCC_OAR_UT_2021	Cable		Underground Electric Cable	Electricity North West				N/A	33
350387	428046	MGMC_GCC_OAR_RO_2022	Road	Howick Cross Lane	Minor Road	Local Highway Authority				N/A	33
350387	428046	MGMC_GCC_OAR_UT_2023	Cable		Underground Electric Cable	Electricity North West				N/A	33
350387	428046	MGMC_GCC_OAR_UT_2024	Cable		Underground Electric Cable	Electricity North West				N/A	33
350390	428345	MGMC_GCC_UT_2025	Cable		Overhead Line	Electricity North West				N/A / Trenchless Techniques/ Microsite / Diversion	33a
350390	428345	MGMC_GCC_UT_2026	Cable		Overhead Line	Electricity North West				N/A / Trenchless Techniques/ Microsite / Diversion	33a
350394	428341	MGMC_GCC_WA_2027	Drain		Drain	Private	47	Minor	119	Trenchless Techniques Only with Haul Road	33a
350395	428341	MGMC_GCC_UT_2028	Cable		Underground Electric Cable	Electricity North West	47	Minor	119	Trenchless Techniques Only with Haul Road	33a
350395	428340	MGMC_GCC_UT_2029	Cable		Underground Electric Cable	Electricity North West	47	Minor	119	Trenchless Techniques Only with Haul Road	33a
350396	428340	MGMC_GCC_UT_2030	Cable		Underground Electric Cable	Electricity North West	47	Minor	119	Trenchless Techniques Only with Haul Road	33a
350396	428340	MGMC_GCC_UT_2031	Cable		Underground Electric Cable	Electricity North West	47	Minor	119	Trenchless Techniques Only with Haul Road	33a
350396	428340	MGMC_GCC_UT_2032	Cable		Underground Electric Cable	Electricity North West	47	Minor	119	Trenchless Techniques Only with Haul Road	33a
350396	428340	MGMC_GCC_UT_2033	Cable		Underground Electric Cable	Electricity North West	47	Minor	119	Trenchless Techniques Only with Haul Road	33a
350397	428339	MGMC_GCC_UT_2034	Cable		Underground Electric Cable	Electricity North West	47	Minor	119	Trenchless Techniques Only with Haul Road	33a
350408	427756	MGMC_GCC_PW_2035	Footpath		Private Access Track					Trenchless Techniques/ Open Cut with Haul Road	34
350412	428359	MGMC_GCC_OAR_UT_2036	Cable		Overhead Line	Electricity North West				N/A	33a
350412	428359	MGMC_GCC_OAR_UT_2037	Cable		Overhead Line	Electricity North West				N/A	33a
350412	427819	MGMC_GCC_UT_2038	Cable		Telecom	Openreach - [British Telecommunications]				Trenchless Techniques/ Open Cut with Haul Road	34
350412	427819	MGMC_GCC_UT_2039	Cable		Telecom	Openreach - [British Telecommunications]				Trenchless Techniques/ Open Cut with Haul Road	34
350423	427844	MGMC_GCC_UT_2040	Cable		Telecom	Vodafone				Trenchless Techniques/ Open Cut with Haul Road	33
350427	428017	MGMC_GCC_OAR_UT_2041	Cable		Overhead Line	National Grid Electricity Transmission				N/A	33
350433	427847	MGMC_GCC_UT_2042	Cable		Telecom	Openreach - [British Telecommunications]	48	Minor	153	Trenchless Techniques Only with Haul Road	33
350433	427860	MGMC_GCC_PW_2043	Footpath		Private Access Track					Trenchless Techniques/ Open Cut with Haul Road	33
350434	427538	MGMC_GCC_TCC_UT_2044	Cable		Overhead Line	National Grid Electricity Transmission				N/A / Microsite / Diversion	34
350437	428374	MGMC_GCC_OAR_UT_2045	Cable		Underground Electric Cable	Electricity North West				N/A	33a
350437	428374	MGMC_GCC_OAR_UT_2046	Cable		Underground Electric Cable	Electricity North West				N/A	33a
350438	428376	MGMC_GCC_OAR_WA_2047	Drain		Drain	Private				N/A	33a
350440	427871	MGMC_GCC_UT_2048	Cable		Telecom	Openreach - [British Telecommunications]	48	Minor	153	Trenchless Techniques Only with Haul Road	33
350448	428373	MGMC_GCC_OAR_UT_2049	Cable		Underground Electric Cable	Electricity North West				N/A	33a
350448	428373	MGMC_GCC_OAR_UT_2050	Cable		Underground Electric Cable	Electricity North West				N/A	33a
350448	428372	MGMC_GCC_OAR_UT_2051	Cable		Underground Electric Cable	Electricity North West				N/A	33a
350449	428368	MGMC_GCC_OAR_UT_2052	Cable		Underground Electric Cable	Electricity North West				N/A	33a
350449	428372	MGMC_GCC_OAR_UT_2053	Cable		Underground Electric Cable	Electricity North West				N/A	33a
350449	428372	MGMC_GCC_OAR_UT_2054	Cable		Underground Electric Cable	Electricity North West				N/A	33a
350450	428371	MGMC_GCC_OAR_UT_2055	Cable		Underground Electric Cable	Electricity North West				N/A	33a
350459	427902	MGMC_GCC_UT_2056	Cable		Underground Electric Cable	Electricity North West	48	Minor	153	Trenchless Techniques Only with Haul Road	33
350460	427902	MGMC_GCC_EN_2057	Hedgerow		Hedgerow	Private	48	Minor	153	Trenchless Techniques Only with Haul Road	33
350465	428007	MGMC_GCC_UT_2058	Cable		Underground Electric Cable	Electricity North West	49	Minor	109	Trenchless Techniques Only with Haul Road	33
350465	428007	MGMC_GCC_UT_2059	Cable		Underground Electric Cable	Electricity North West	49	Minor	109	Trenchless Techniques Only with Haul Road	33
350475	427992	MGMC_GCC_EN_2060	Hedgerow		Hedgerow	Private	49	Minor	109	Trenchless Techniques Only with Haul Road	33
350475	427996	MGMC_GCC_RO_2062	Road	Howick Cross Lane	Minor Road	Local Highway Authority	49	Minor	109	Trenchless Techniques Only with Haul Road	33
350475	427998	MGMC_GCC_UT_2063	Cable		Telecom	Openreach - [British Telecommunications]	49	Minor	109	Trenchless Techniques Only with Haul Road	33
350475	427995	MGMC_GCC_UT_2064	Cable		Underground Electric Cable	Electricity North West	49	Minor	109	Trenchless Techniques Only with Haul Road	33
350476	427996	MGMC_GCC_UT_2065	Cable		Underground Electric Cable	Electricity North West	49	Minor	109	Trenchless Techniques Only with Haul Road	33
350476	427996	MGMC_GCC_UT_2066	Cable		Underground Electric Cable	Electricity North West	49	Minor	109	Trenchless Techniques Only with Haul Road	33


X Coordinate	Y Coordinate	Crossing Identification No	Type of Obstacle	Obstacle Name	Obstacle Description	Asset Owner	Trenchless Technique ID	Trenchless Technique Category	Trenchless Techniques Length	Proposed Crossing Method	Sheet
350476	427996	MGMC_GCC_UT_2067	Cable		Underground Electric Cable	Electricity North West	49	Minor	109	Trenchless Techniques Only with Haul Road	33
350476	428003	MGMC_GCC_UT_2068	Pipeline		Water	United Utilities	49	Minor	109	Trenchless Techniques Only with Haul Road	33
350479	428021	MGMC_GCC_PW_2069	Footpath	7-9-FP 11	Public Right of Way	South Ribble Council	49	Minor	109	Trenchless Techniques Only with Haul Road	33
350482	427986	MGMC_GCC_UT_2070	Cable		Underground Electric Cable	Electricity North West	49	Minor	109	Trenchless Techniques Only with Haul Road	33
350484	428016	MGMC_GCC_PW_2071	Footpath	7-9-FP 11	Public Right of Way	South Ribble Council	49	Minor	109	Trenchless Techniques Only with Haul Road	33
350487	427803	MGMC_GCC_UT_2072	Cable		Underground Electric Cable	Electricity North West				Trenchless Techniques/ Open Cut with Haul Road	34
350492	427929	MGMC_GCC_TAT_UT_2073	Cable		Telecom	Openreach - [British Telecommunications]				N/A	33
350493	427701	MGMC_GCC_EN_2074	Hedgerow		Hedgerow	Local Authority/Private				Trenchless Techniques/ Open Cut with Haul Road	34
350496	428203	MGMC_GCC_EN_2075	Hedgerow		Hedgerow	Local Authority/Private				Trenchless Techniques/ Open Cut with Haul Road	33
350500	427925	MGMC_GCC_TAT_UT_2076	Cable		Underground Electric Cable	Electricity North West				N/A	33
350500	427938	MGMC_GCC_TAT_UT_2077	Cable		Underground Electric Cable	Electricity North West				N/A	33
350500	427938	MGMC_GCC_TAT_UT_2078	Cable		Underground Electric Cable	Electricity North West				N/A	33
350500	427940	MGMC_GCC_TAT_UT_2079	Cable		Underground Electric Cable	Electricity North West				N/A	33
350504	427927	MGMC_GCC_OAR_RO_2080	Road	Howick Cross Lane	Minor Road	Local Highway Authority				N/A	33
350506	427929	MGMC_GCC_TAT_UT_2081	Cable		Telecom	Openreach - [British Telecommunications]				N/A	33
350507	427929	MGMC_GCC_TAT_UT_2082	Cable		Underground Electric Cable	Electricity North West				N/A	33
350507	427929	MGMC_GCC_TAT_UT_2083	Cable		Underground Electric Cable	Electricity North West				N/A	33
350507	427929	MGMC_GCC_TAT_UT_2084	Cable		Underground Electric Cable	Electricity North West				N/A	33
350507	427929	MGMC_GCC_TAT_UT_2085	Cable		Underground Electric Cable	Electricity North West				N/A	33
350507	427929	MGMC_GCC_TAT_UT_2086	Cable		Underground Electric Cable	Electricity North West				N/A	33
350507	427929	MGMC_GCC_TAT_UT_2087	Cable		Underground Electric Cable	Electricity North West				N/A	33
350507	427929	MGMC_GCC_TAT_UT_2088	Cable		Underground Electric Cable	Electricity North West				N/A	33
350513	427920	MGMC_GCC_TAT_RO_2089	Road	Howick Cross Lane	Minor Road	Local Highway Authority				N/A	33
350513	428224	MGMC_GCC_OAR_EN_2090	Hedgerow		Hedgerow	Private				N/A	33
350519	428218	MGMC_GCC_OAR_PW_2091	Footpath	7-9-FP 9	Public Right of Way	South Ribble Council				N/A	33
350533	427877	MGMC_GCC_UT_2092	Cable		Telecom	Openreach - [British Telecommunications]				Trenchless Techniques/ Open Cut with Haul Road	33
350549	427864	MGMC_GCC_UT_2093	Cable		Telecom	Openreach - [British Telecommunications]				Trenchless Techniques/ Open Cut with Haul Road	33
350557	428122	MGMC_GCC_OAR_EN_2094	Hedgerow		Hedgerow	Private				N/A	33
350558	427713	MGMC_GCC_TCC_EN_2095	Hedgerow		Hedgerow	Private				Removal for temporary construction compound	34
350575	427678	MGMC_GCC_TCC_UT_2096	Cable		Telecom	Vodafone				N/A	34
350581	427818	MGMC_GCC_OAR_UT_2097	Cable		Telecom	Vodafone				N/A	34
350584	427683	MGMC_GCC_TCC_UT_2099	Cable		Underground Electric Cable	Electricity North West				N/A	34
350587	427809	MGMC_GCC_OAR_PW_2100	Footpath	7-9FP 9	Public Right of Way	South Ribble Council				N/A	34
350587	427813	MGMC_GCC_OAR_UT_2101	Pipeline		Water	United Utilities				N/A	34
350587	427812	MGMC_GCC_OAR_UT_2102	Pipeline		Gas	Cadent Gas				N/A	34
350588	427807	MGMC_GCC_OAR_UT_2103	Cable		Telecom	Vodafone				N/A	34
350589	427807	MGMC_GCC_OAR_RO_2104	Road	Howick Cross Lane	Minor Road	Local Highway Authority				N/A	34
350589	427812	MGMC_GCC_OAR_UT_2105	Cable		Telecom	Openreach - [British Telecommunications]				N/A	34
350590	427814	MGMC_GCC_OAR_UT_2106	Cable		Underground Electric Cable	Electricity North West				N/A	34
350593	428025	MGMC_GCC_OAR_UT_2107	Cable		Underground Electric Cable	Electricity North West				N/A	33
350594	427319	MGMC_GCC_TAT_UT_2108	Cable		Underground Electric Cable	Electricity North West				N/A	34
350594	427672	MGMC_GCC_TCC_UT_2109	Cable		Telecom	Openreach - [British Telecommunications]				N/A	34
350601	427341	MGMC_GCC_TAT_EN_2110	Hedgerow		Hedgerow	Private				Removal for temporary access track	34
350606	427330	MGMC_GCC_TAT_UT_2111	Pipeline		Gas	Cadent Gas				N/A	34
350606	427334	MGMC_GCC_TAT_UT_2112	Cable		Underground Electric Cable	Electricity North West				N/A	34
350608	427336	MGMC_GCC_TAT_UT_2113	Cable		Underground Electric Cable	Electricity North West				N/A	34
350613	427848	MGMC_GCC_OAR_EN_2114	Hedgerow		Hedgerow	Private				N/A	33
350618	427633	MGMC_GCC_TCC_UT_2115	Cable		Underground Electric Cable	Electricity North West				N/A	34
350620	427636	MGMC_GCC_TCC_UT_2116	Cable		Underground Electric Cable	Electricity North West				N/A	34
350622	427341	MGMC_GCC_TAT_UT_2117	Cable		Telecom	Openreach - [British Telecommunications]				N/A	34
350623	427347	MGMC_GCC_TAT_UT_2118	Cable		Overhead Line	National Grid Electricity Transmission				N/A	34
347579	429728	MGMC_GCC_PW_2120	Footpath	King Charles III England Coast Path	Public Right of Way	Lancashire County Council				Trenchless Techniques/ Open Cut with Haul Road	28a
347678	429725	MGMC_GCC_PW_2121	Footpath	King Charles III England Coast Path	Public Right of Way	Lancashire County Council				Trenchless Techniques/ Open Cut with Haul Road	28b
347922	429563	MGMC_GCC_PW_2122	Footpath	King Charles III England Coast Path	Public Right of Way	Lancashire County Council				Trenchless Techniques/ Open Cut with Haul Road	28
348271	429864	MGMC_GCC_PW_2123	Footpath	King Charles III England Coast Path	Public Right of Way	Lancashire County Council				Trenchless Techniques/ Open Cut with Haul Road	29a
348322	429888	MGMC_GCC_PW_2124	Footpath	King Charles III England Coast Path	Public Right of Way	Lancashire County Council				Trenchless Techniques/ Open Cut with Haul Road	29a
348938	429984	MGMC_GCC_PW_2125	Footpath	King Charles III England Coast Path	Public Right of Way	Lancashire County Council				Trenchless Techniques/ Open Cut with Haul Road	29

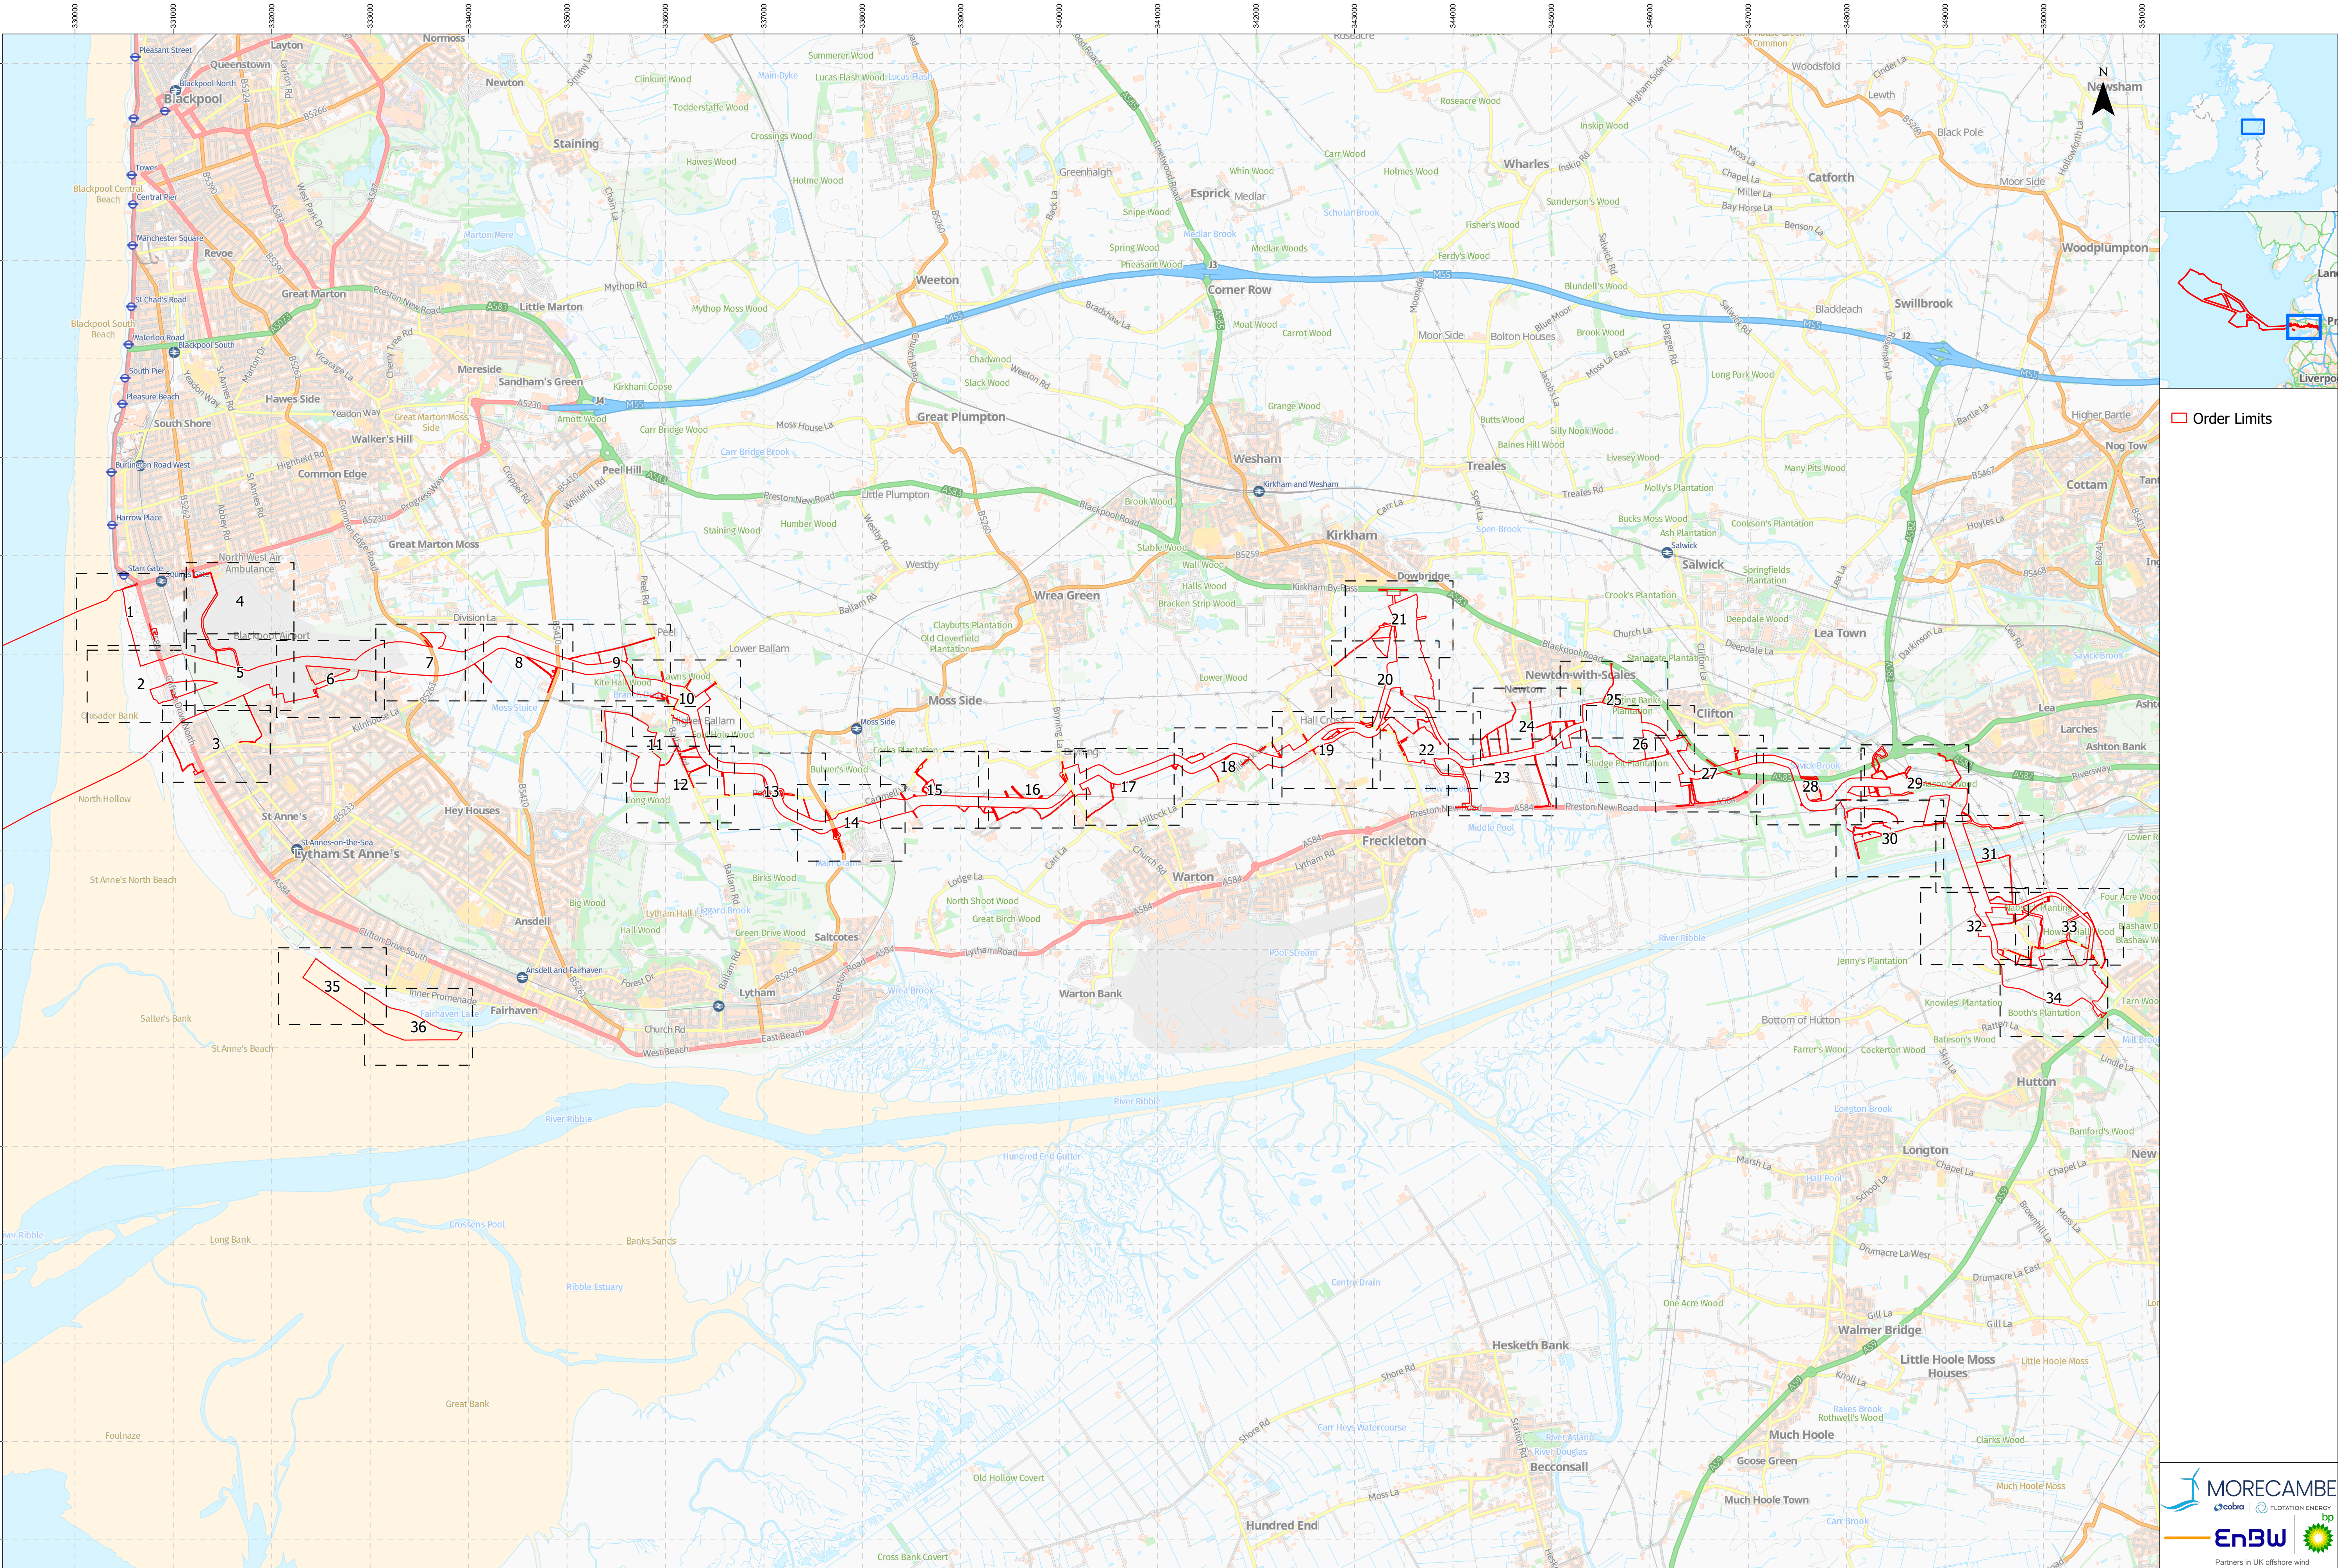

Project Name: MORGAN AND MORECAMBE OFFSHORE WIND FARMS: TRANSMISSION ASSETS	Drawing Title: OBSTACLE CROSSING PLAN - INDEX	00.250.50.751 nm 00.51 Kilometers Scale@A1:1:30,000	Geodetic Information: Datum: OSGB 1936 Projection: British National Grid	Data Sources: BP, Ordnance Survey Based Upon The Ordnance Survey Map With The Sanction Of The Controller Of HM Stationery Office. Crown Copyright Reserved. © OS Licence No. 100042124	Service Layer Credits: GB Cartographic Local Names: Contains OS data © Crown Copyright and database right 2023 Contains data from OS Zoomstack	VER	DATE	DETAILS	AUTH	CHK	APPRV	Drawing Number: BP-GBR-MORG-REG-0204
						01	22/09/24	Final at DCO Submission	HAH	LM	AS	
						01	13/05/25	Added CRIII path	HAH	LM	HK	


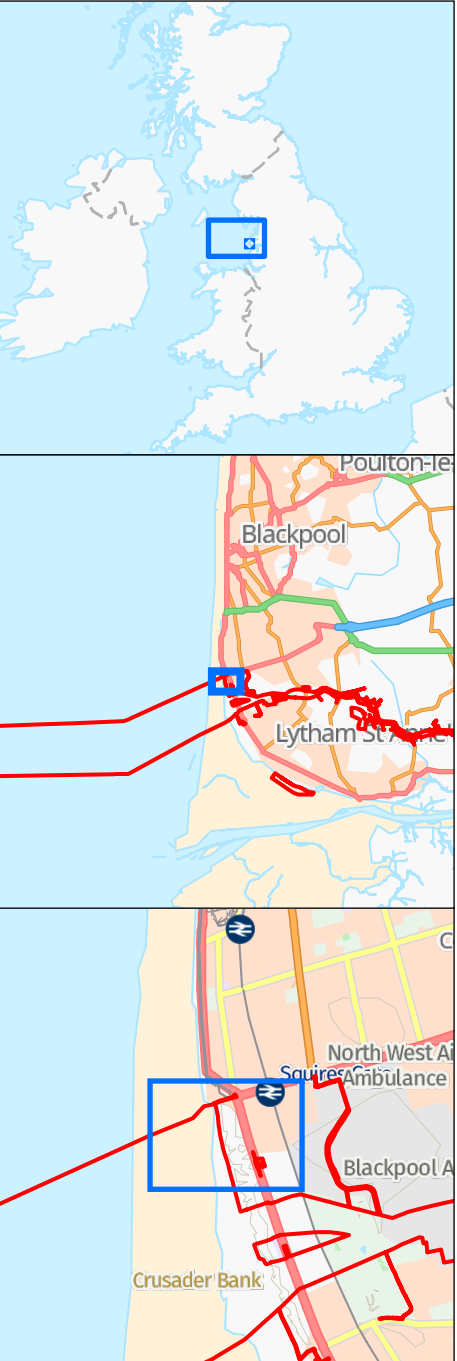


- Inset
- Adjacent Sheet
- Order Limits
- Obstacle Crossing Point
- Obstacle
 - Road
 - Electric
 - Gas
 - Sewerage
 - Telecom
 - Water

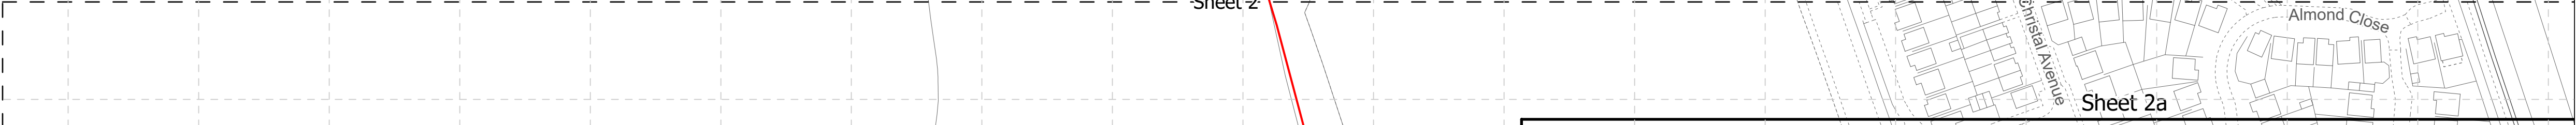


Project Name: MORGAN AND MORECAMBE OFFSHORE WIND FARMS: TRANSMISSION ASSETS	Drawing Title: OBSTACLE CROSSING PLAN - SHEET 1 OF 36	04080Meters Scale@A1: 1:1,500	Geodetic Information: Datum: OSGB 1936 Projection: British National Grid	Data Sources:BP, Ordnance Survey Based Upon The Ordnance Survey Map With The Sanction Of The Controller Of HM Stationery Office. Crown Copyright Reserved. © OS Licence No. 100042124	Service Layer Credits: GB Cartographic Local Names: Contains OS data © Crown Copyright and database right 2023 Contains data from OS Zoomstack	VER	DATE	DETAILS	AUTH	CHK	APPRV	Drawing Number: BP-GBR-MORG-REG-0204
						01	22/09/24	Final at DCO Submission	HAH	LM	AS	
						02	13/05/25	Added CRIII path	HAH	LM	HK	



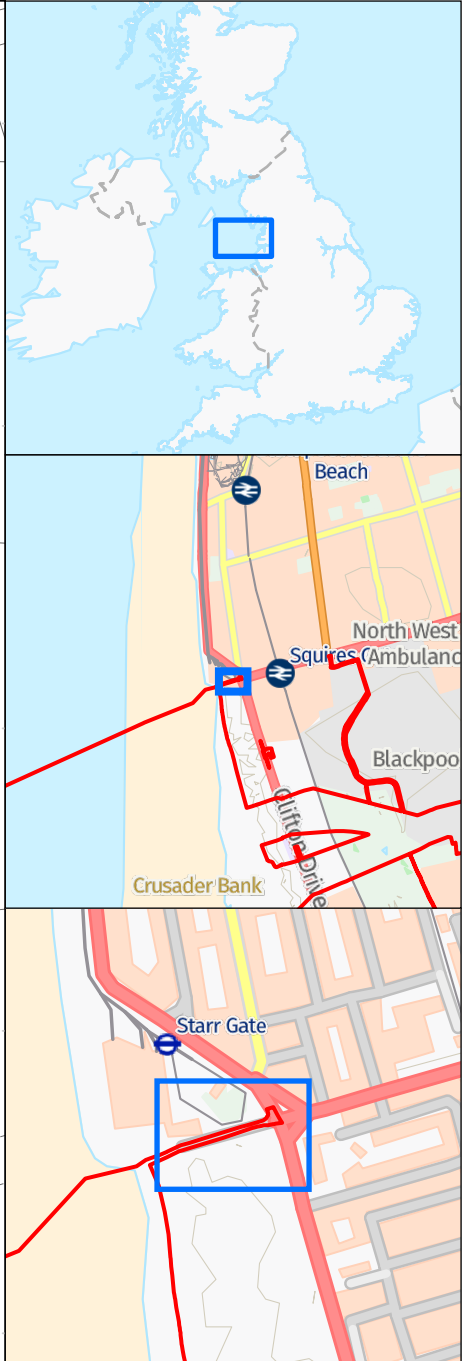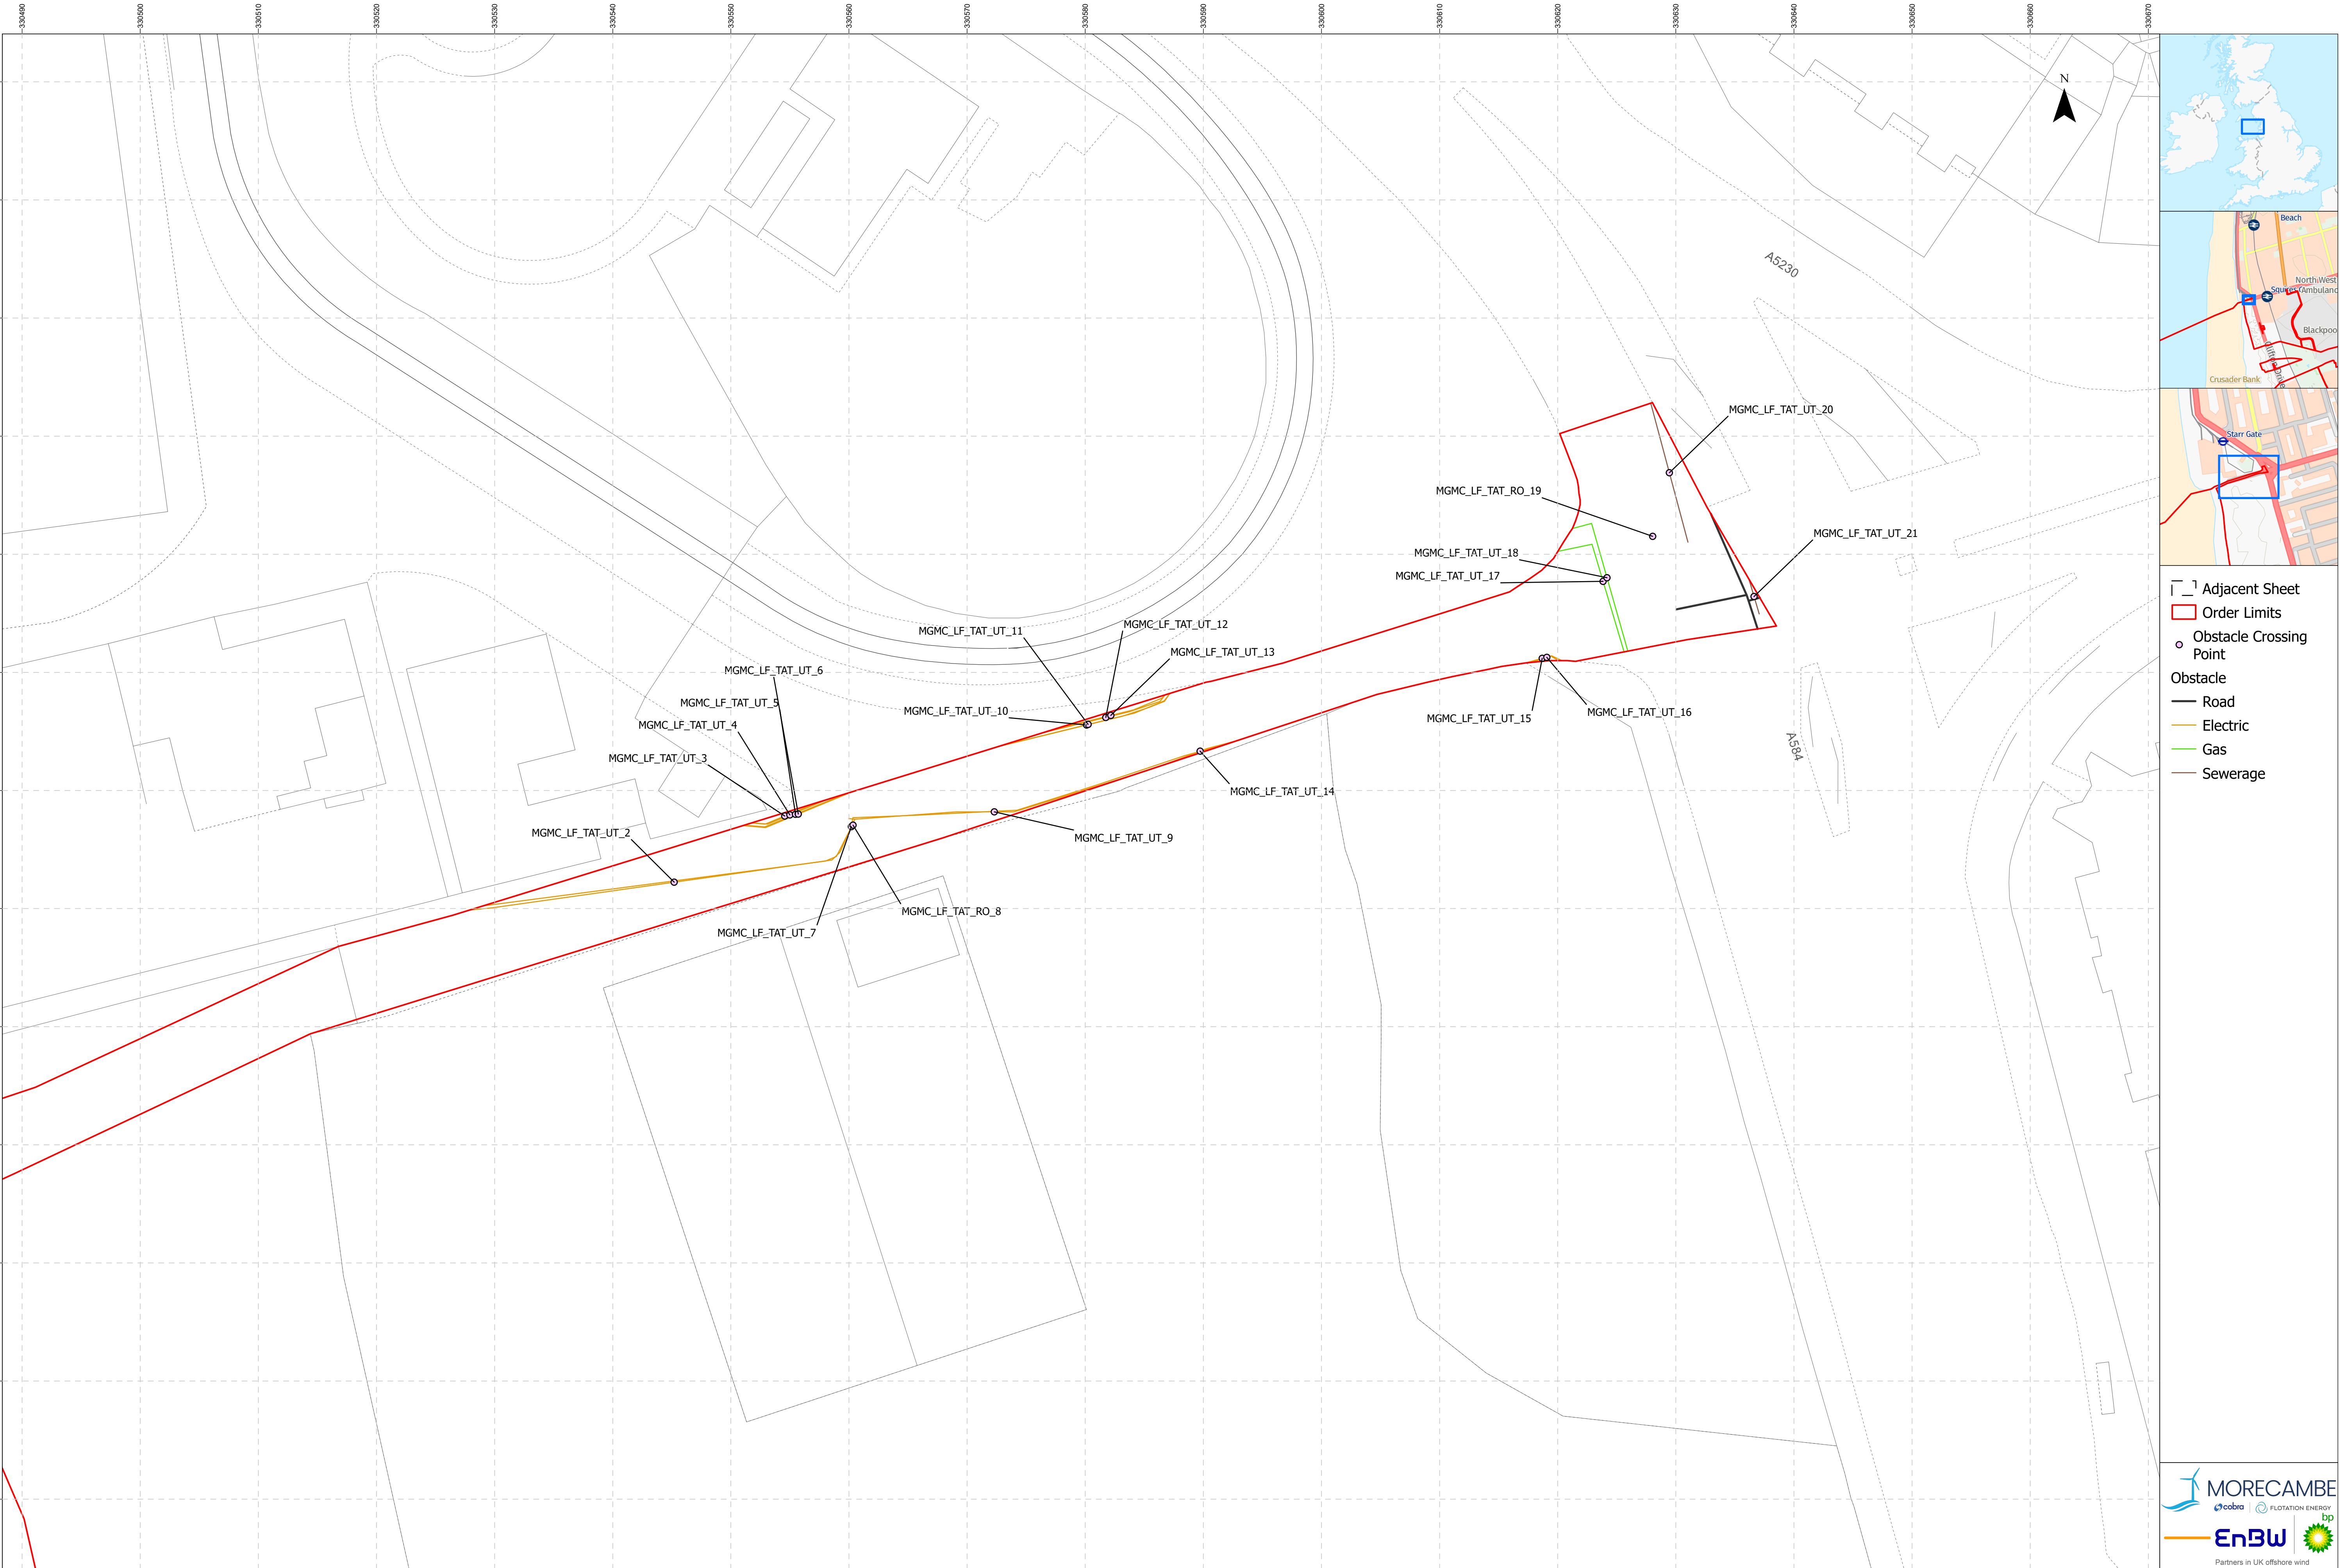

- └┐ Adjacent Sheet
- ▭ Order Limits
- Obstacle Crossing Point
- Obstacle
- Road
- Electric
- Gas
- Sewerage



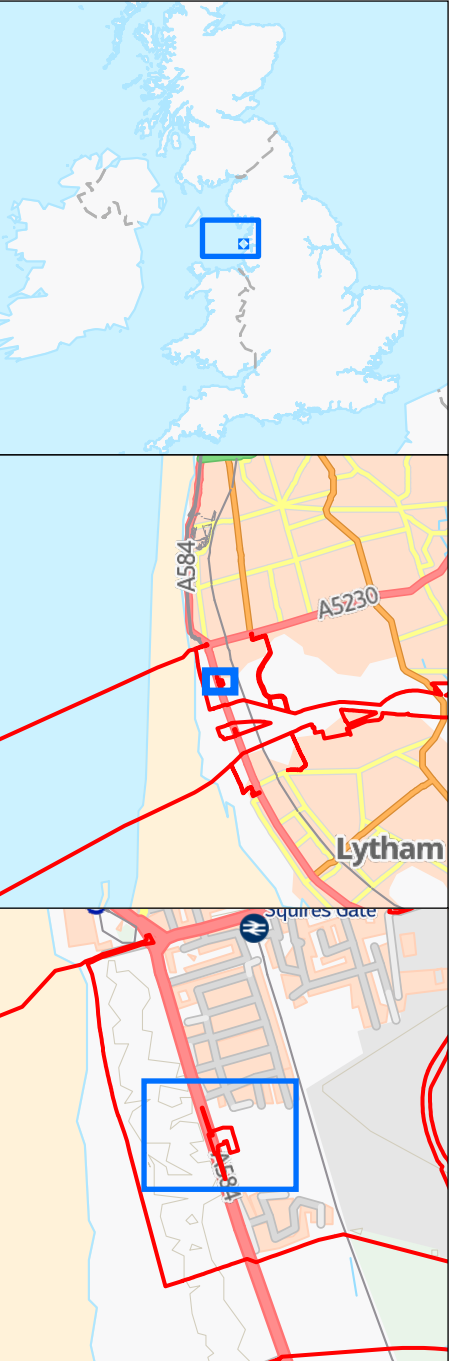

Adjacent Sheet

Order Limits

Obstacle Crossing Point

Obstacle

- Road
- Electric
- Sewerage
- Telecom
- Water



Project Name:
MORGAN AND MORECAMBE OFFSHORE WIND FARMS:
TRANSMISSION ASSETS

Drawing Title:
OBSTACLE CROSSING PLAN - SHEET 1B OF 36

0 10 20 Meters
Scale@A1: 1:500



Geodetic Information:
Datum: OSGB 1936
Projection: British National Grid

Data Sources:BP, Ordnance Survey
Based Upon The Ordnance Survey Map With The Sanction Of The
Controller Of HM Stationary Office. Crown Copyright Reserved. © OS
Licence No. 100042124



Service Layer Credits: GB Cartographic Local Names:
Contains OS data © Crown Copyright and database right
2023
Contains data from OS Zoomstack

VER	DATE	DETAILS	AUTH	CHK	APPRV
01	22/09/24	Final at DCO Submission	HAH	LM	AS
02	13/05/25	Added CR111 path	HAH	LM	HK

Drawing Number:
BP-GBR-MORG-REG-0204

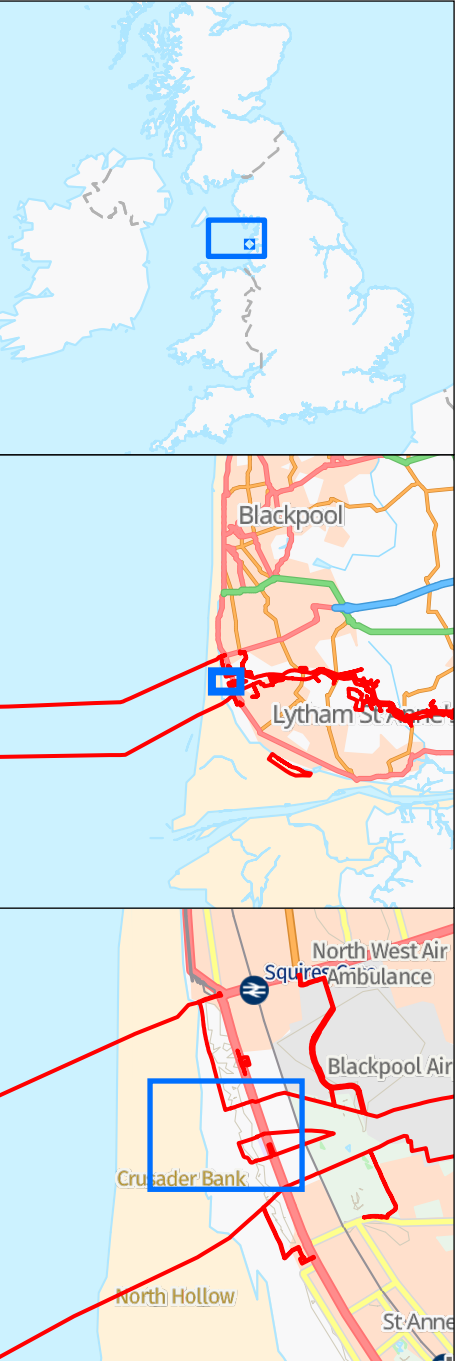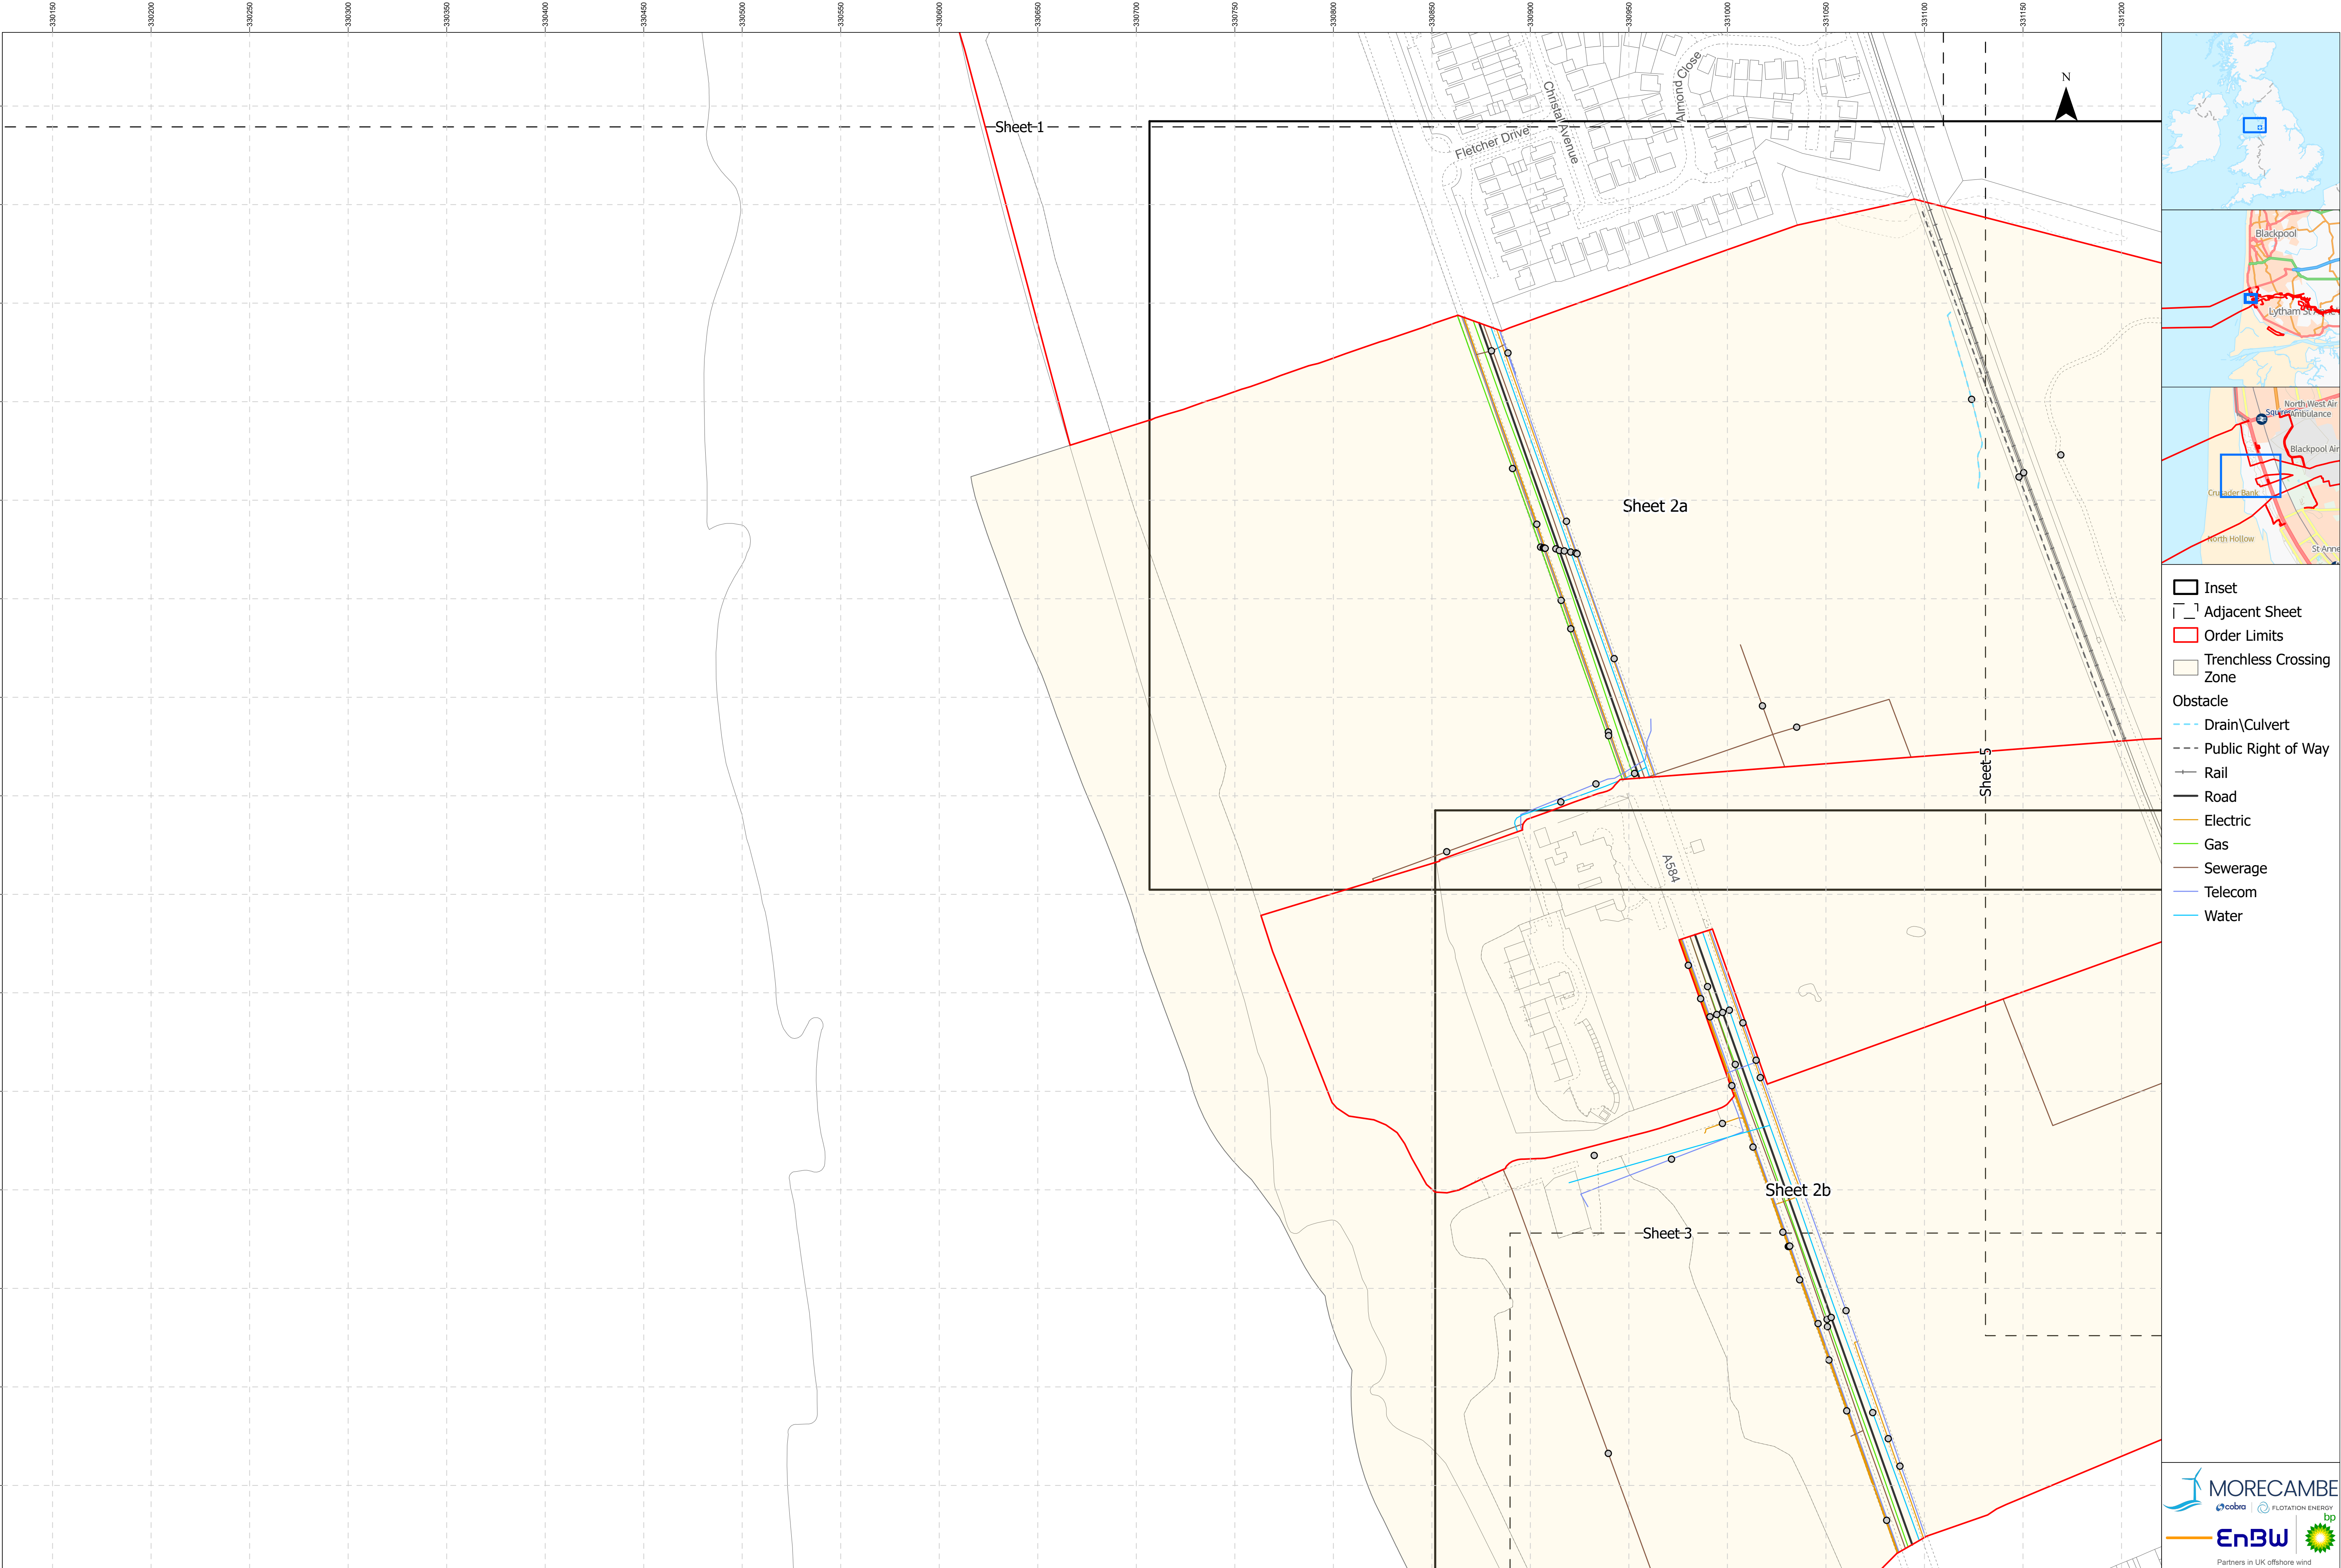



- Inset
- Adjacent Sheet
- Order Limits
- Trenchless Crossing Zone
- Obstacle
 - Drain\Culvert
 - Public Right of Way
 - Rail
 - Road
 - Electric
 - Gas
 - Sewerage
 - Telecom
 - Water

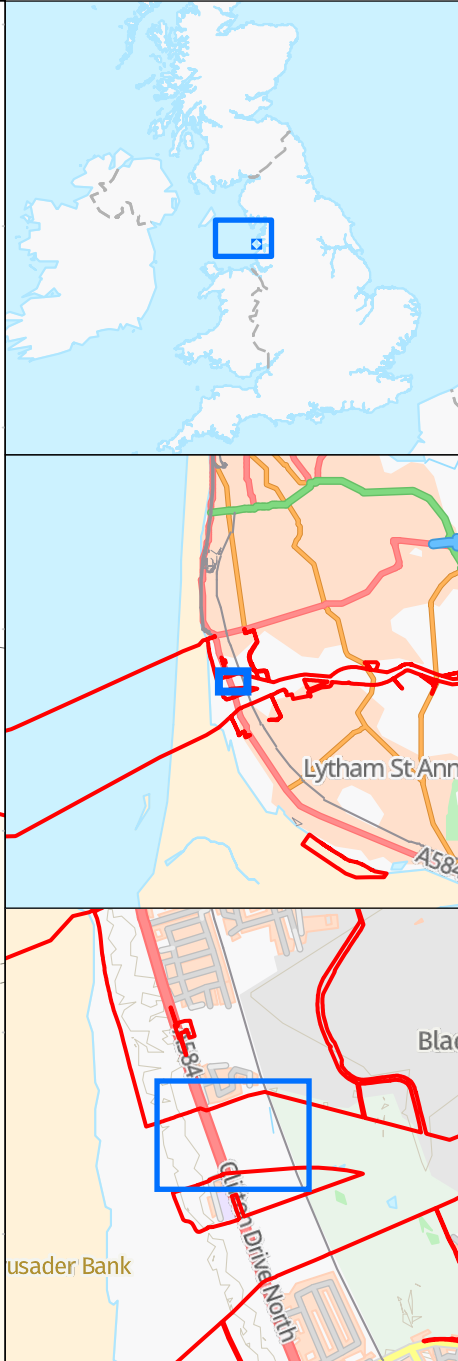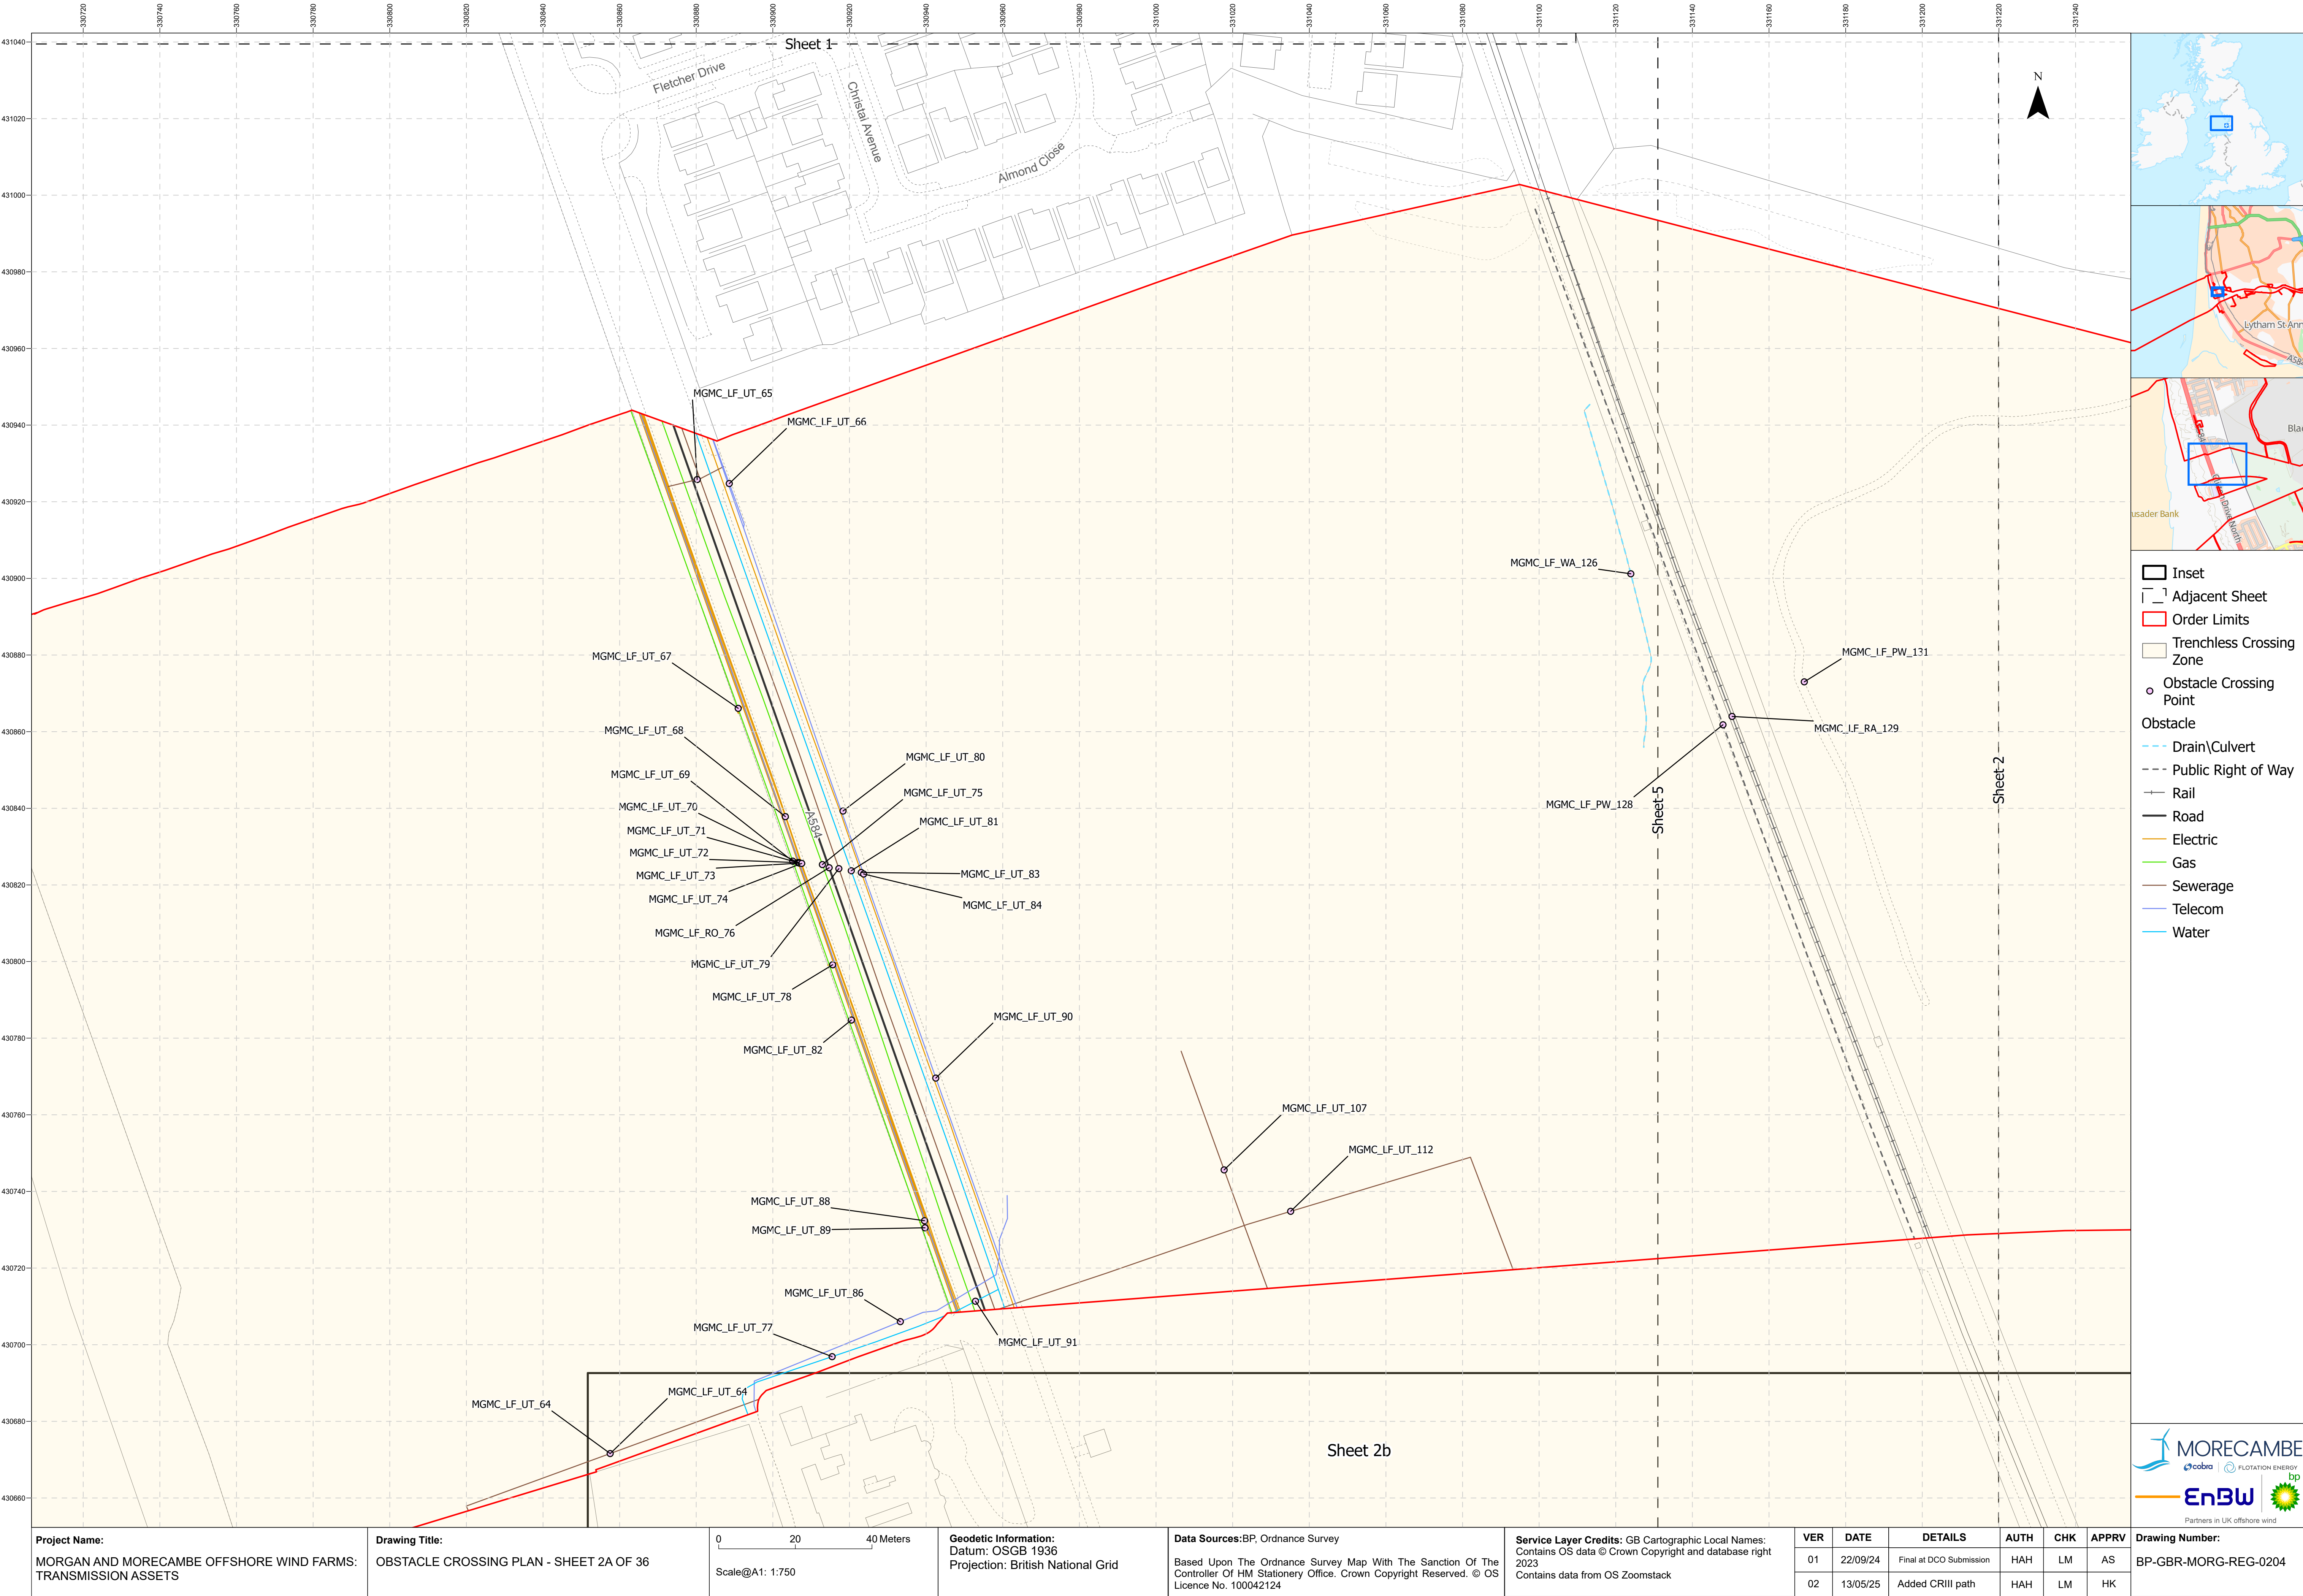

- Inset
- Adjacent Sheet
- Order Limits
- Trenchless Crossing Zone
- Obstacle Crossing Point
- Obstacle
 - Drain\Culvert
 - Public Right of Way
 - Rail
 - Road
 - Electric
 - Gas
 - Sewerage
 - Telecom
 - Water



Project Name: MORGAN AND MORECAMBE OFFSHORE WIND FARMS: TRANSMISSION ASSETS	Drawing Title: OBSTACLE CROSSING PLAN - SHEET 2A OF 36	02040Meters Scale@A1: 1:750	Geodetic Information: Datum: OSGB 1936 Projection: British National Grid	Data Sources:BP, Ordnance Survey Based Upon The Ordnance Survey Map With The Sanction Of The Controller Of HM Stationery Office. Crown Copyright Reserved. © OS Licence No. 100042124	Service Layer Credits: GB Cartographic Local Names: Contains OS data © Crown Copyright and database right 2023 Contains data from OS Zoomstack	VER	DATE	DETAILS	AUTH	CHK	APPRV	Drawing Number: BP-GBR-MORG-REG-0204
						01	22/09/24	Final at DCO Submission	HAH	LM	AS	
						02	13/05/25	Added CRIII path	HAH	LM	HK	

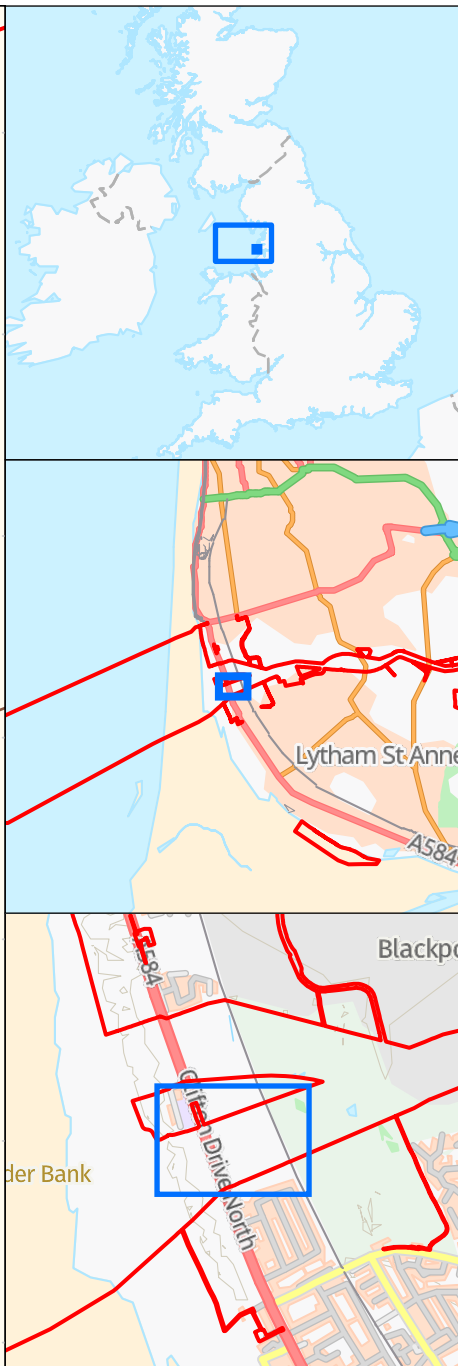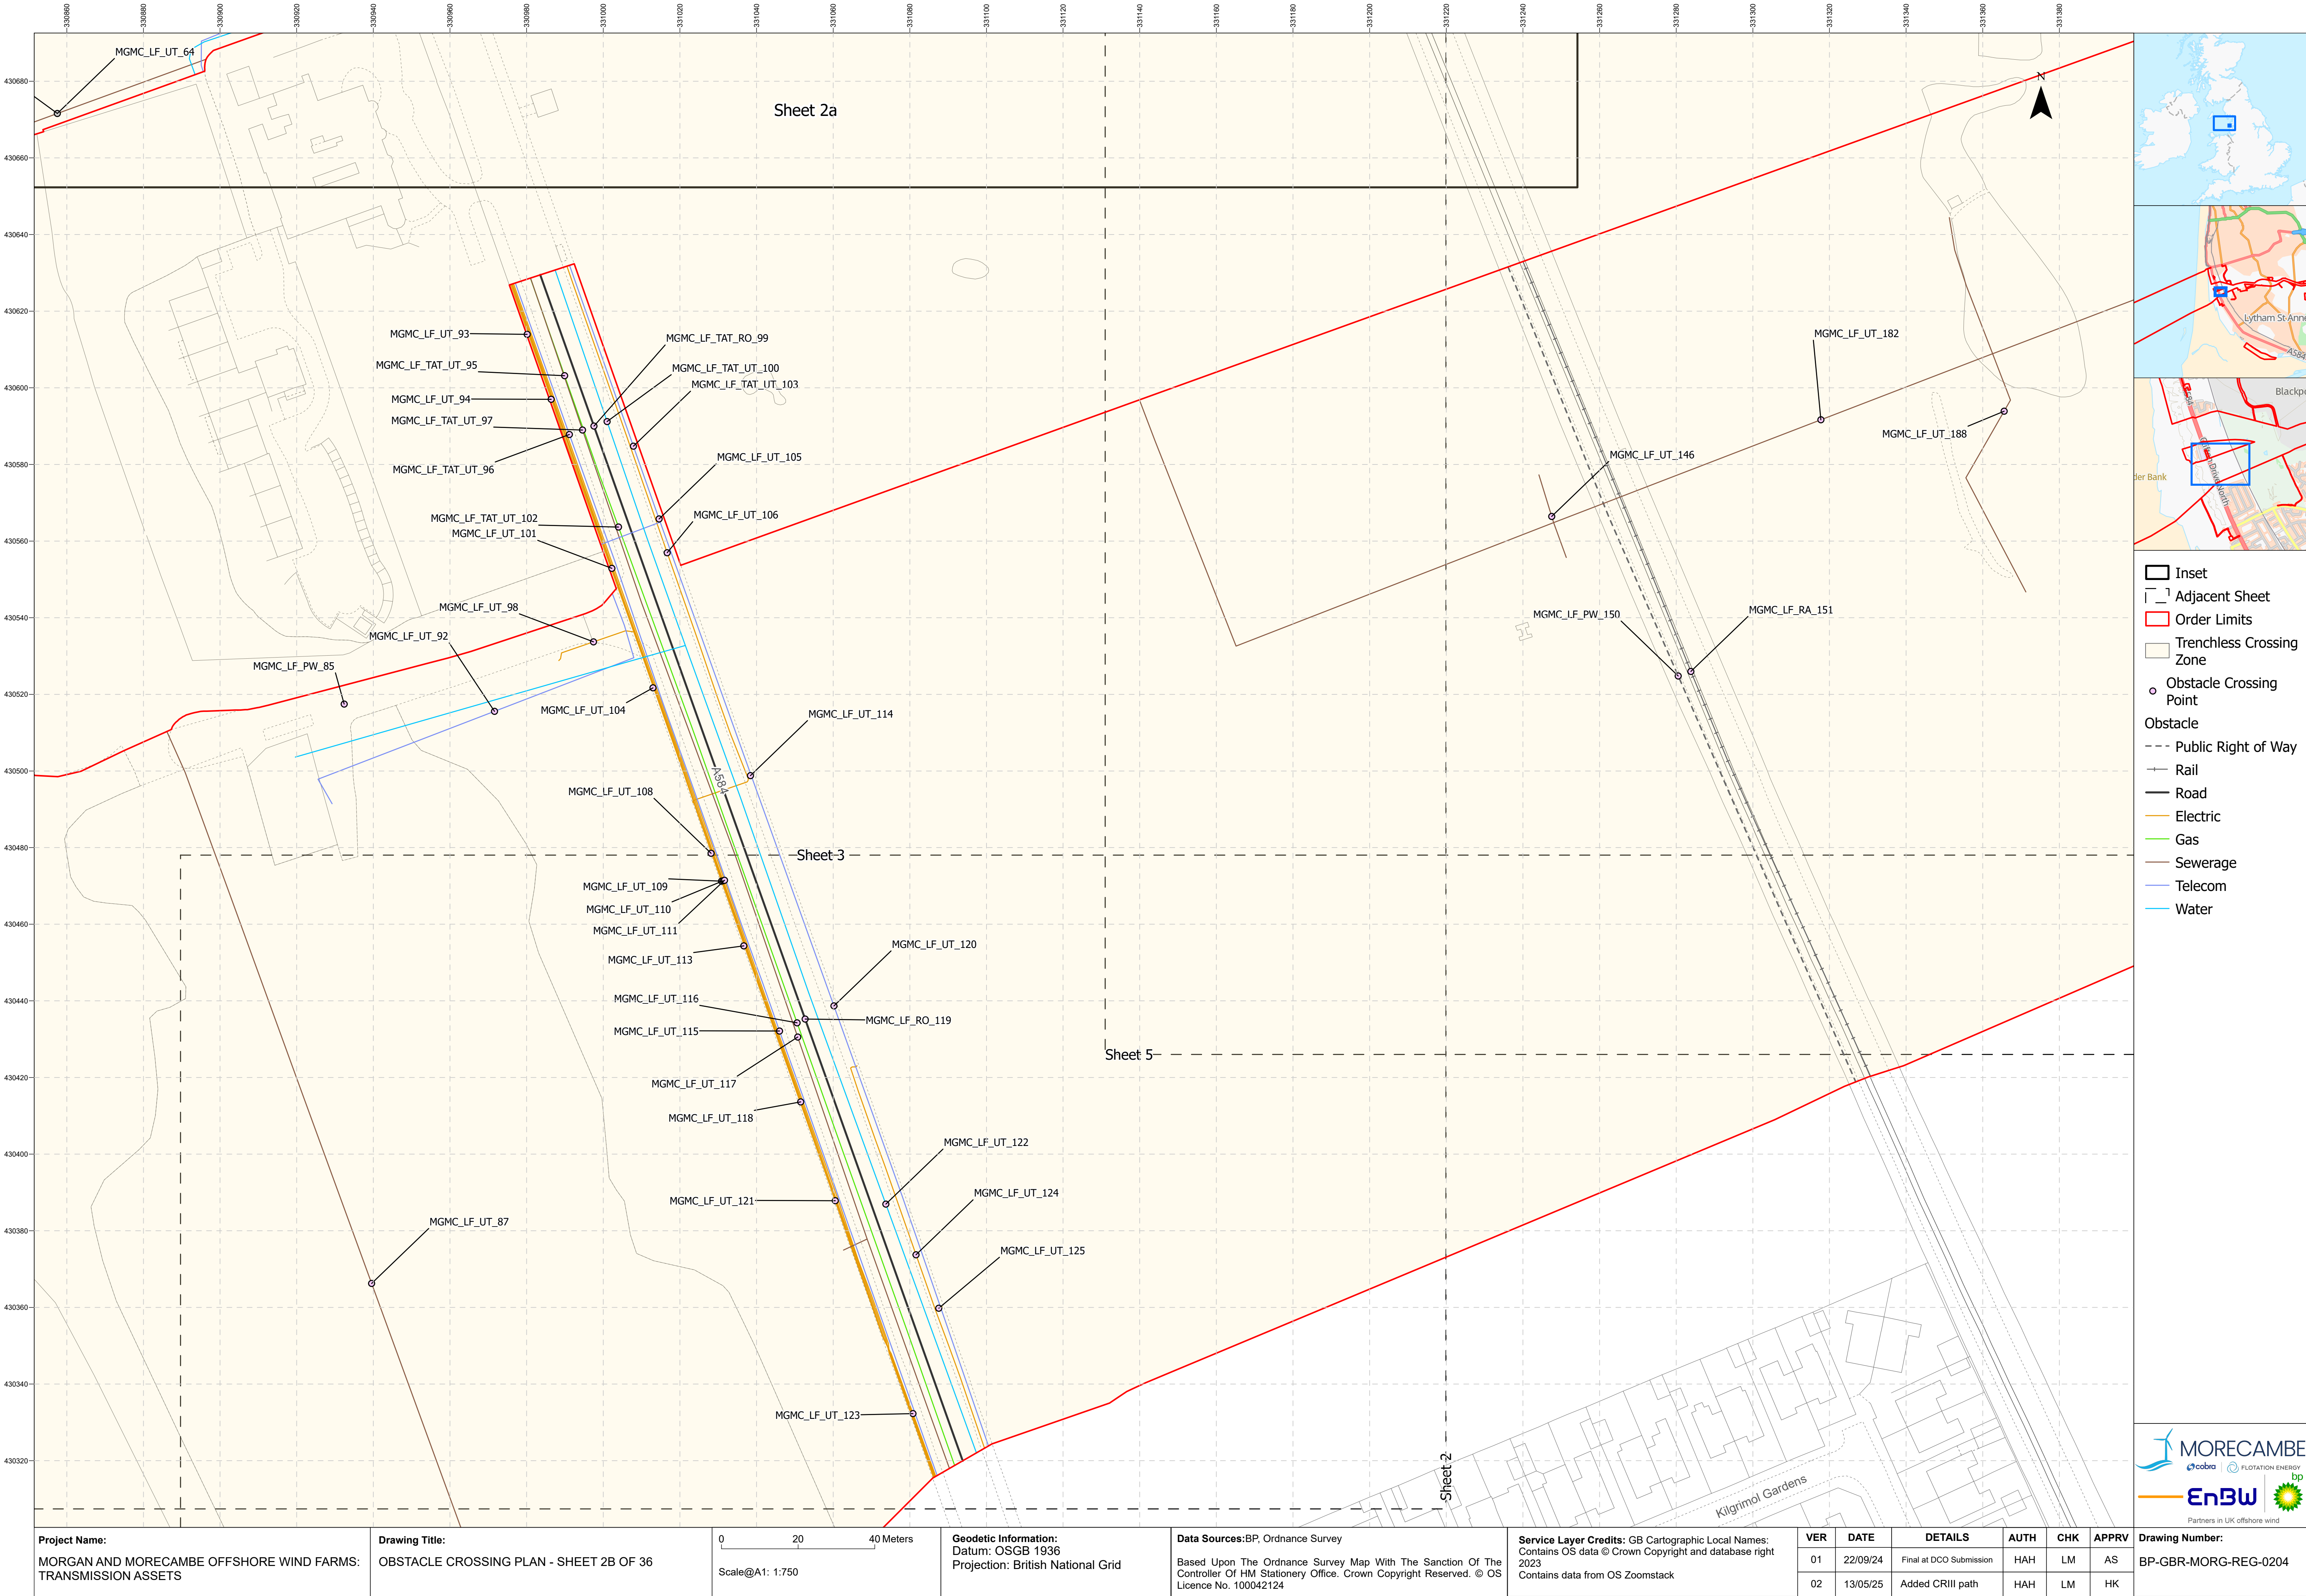

- Inset
- Adjacent Sheet
- Order Limits
- Trenchless Crossing Zone
- Obstacle Crossing Point
- Obstacle
 - Public Right of Way
 - Rail
 - Road
 - Electric
 - Gas
 - Sewerage
 - Telecom
 - Water



Project Name:
MORGAN AND MORECAMBE OFFSHORE WIND FARMS:
TRANSMISSION ASSETS

Drawing Title:
OBSTACLE CROSSING PLAN - SHEET 2B OF 36

0 20 40 Meters
Scale@A1: 1:750


Geodetic Information:
Datum: OSGB 1936
Projection: British National Grid

Data Sources:BP, Ordnance Survey
Based Upon The Ordnance Survey Map With The Sanction Of The
Controller Of HM Stationery Office. Crown Copyright Reserved. © OS
Licence No. 100042124


Service Layer Credits: GB Cartographic Local Names:
Contains OS data © Crown Copyright and database right
2023
Contains data from OS Zoomstack



VER	DATE	DETAILS	AUTH	CHK	APPRV
01	22/09/24	Final at DCO Submission	HAH	LM	AS
02	13/05/25	Added CRIII path	HAH	LM	HK

Drawing Number:
BP-GBR-MORG-REG-0204

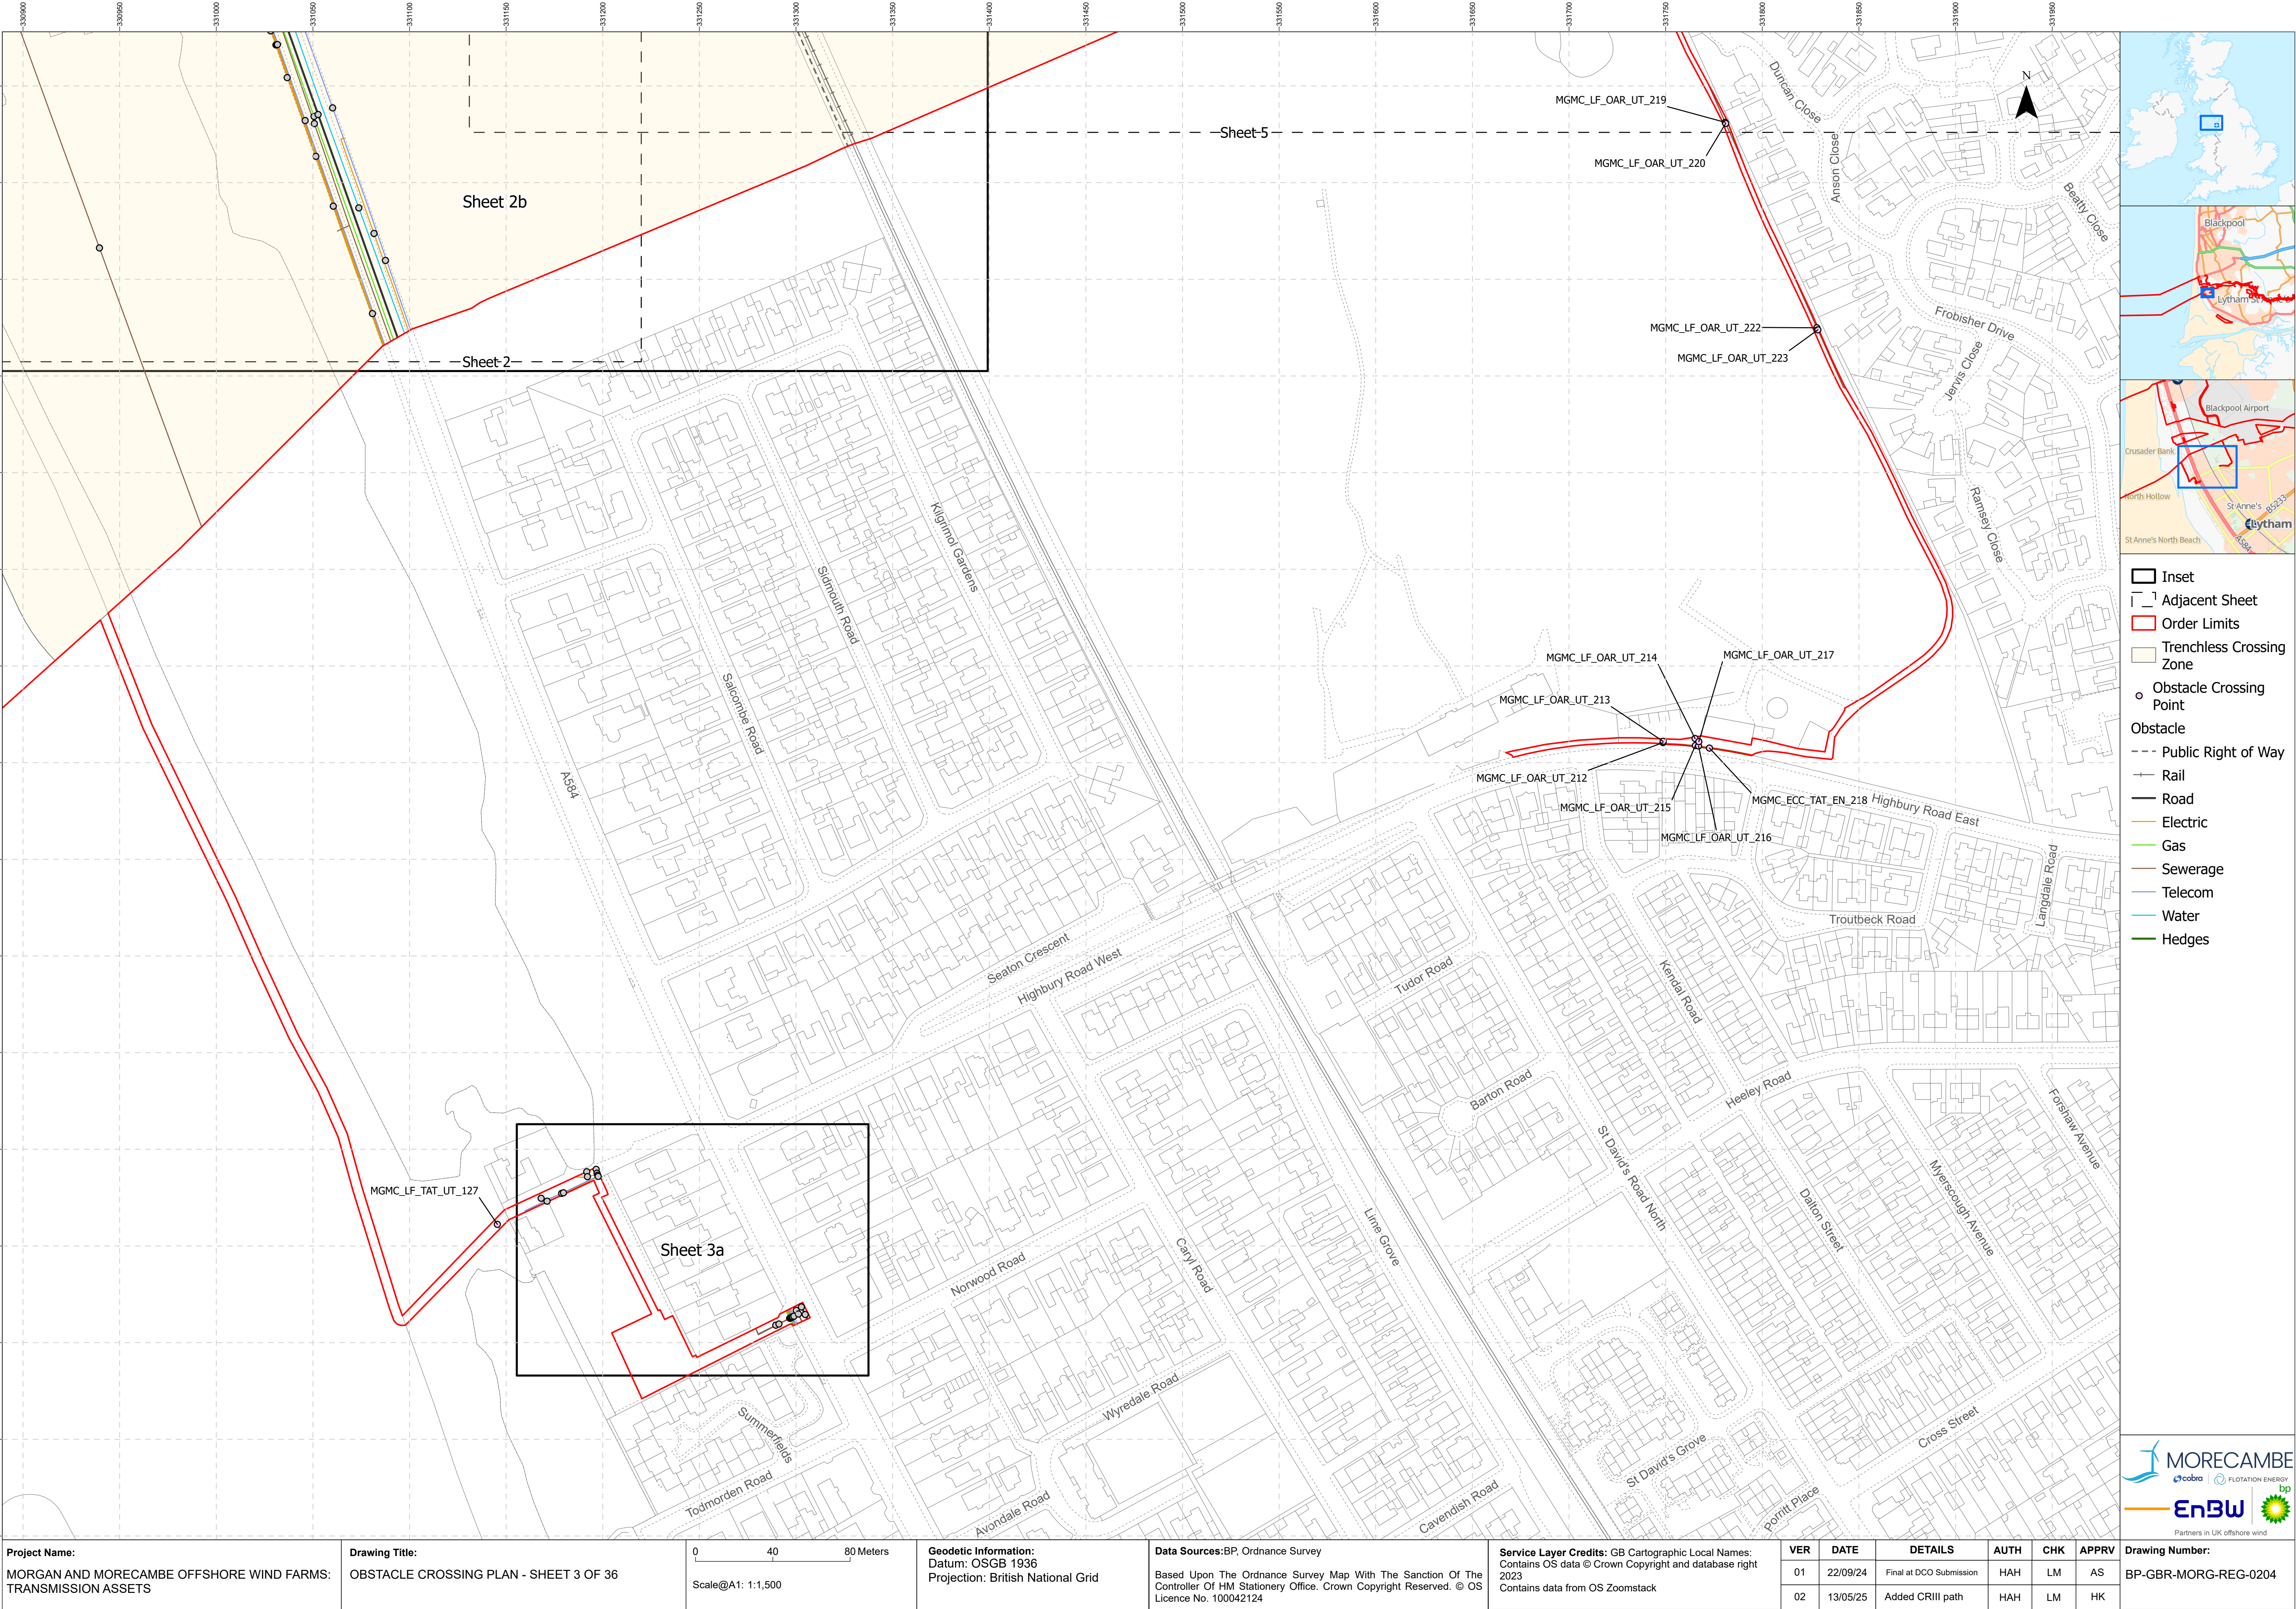

Project Name: MORGAN AND MORECAMBE OFFSHORE WIND FARMS: TRANSMISSION ASSETS	Drawing Title: OBSTACLE CROSSING PLAN - SHEET 3 OF 36	04080 Meters	Geodetic Information: Datum: OSGB 1936 Projection: British National Grid	Data Sources:BP, Ordnance Survey Based Upon The Ordnance Survey Map With The Sanction Of The Controller Of HM Stationery Office. Crown Copyright Reserved. © OS Licence No. 100042124	Service Layer Credits: GB Cartographic Local Names: Contains OS data © Crown Copyright and database right 2023 Contains data from OS Zoomstack	VER	DATE	DETAILS	AUTH	CHK	APPRV	Drawing Number: BP-GBR-MORG-REG-0204
		01				22/09/24	Final at DCO Submission	HAH	LM	AS		
		02				13/05/25	Added CRIII path	HAH	LM	HK		

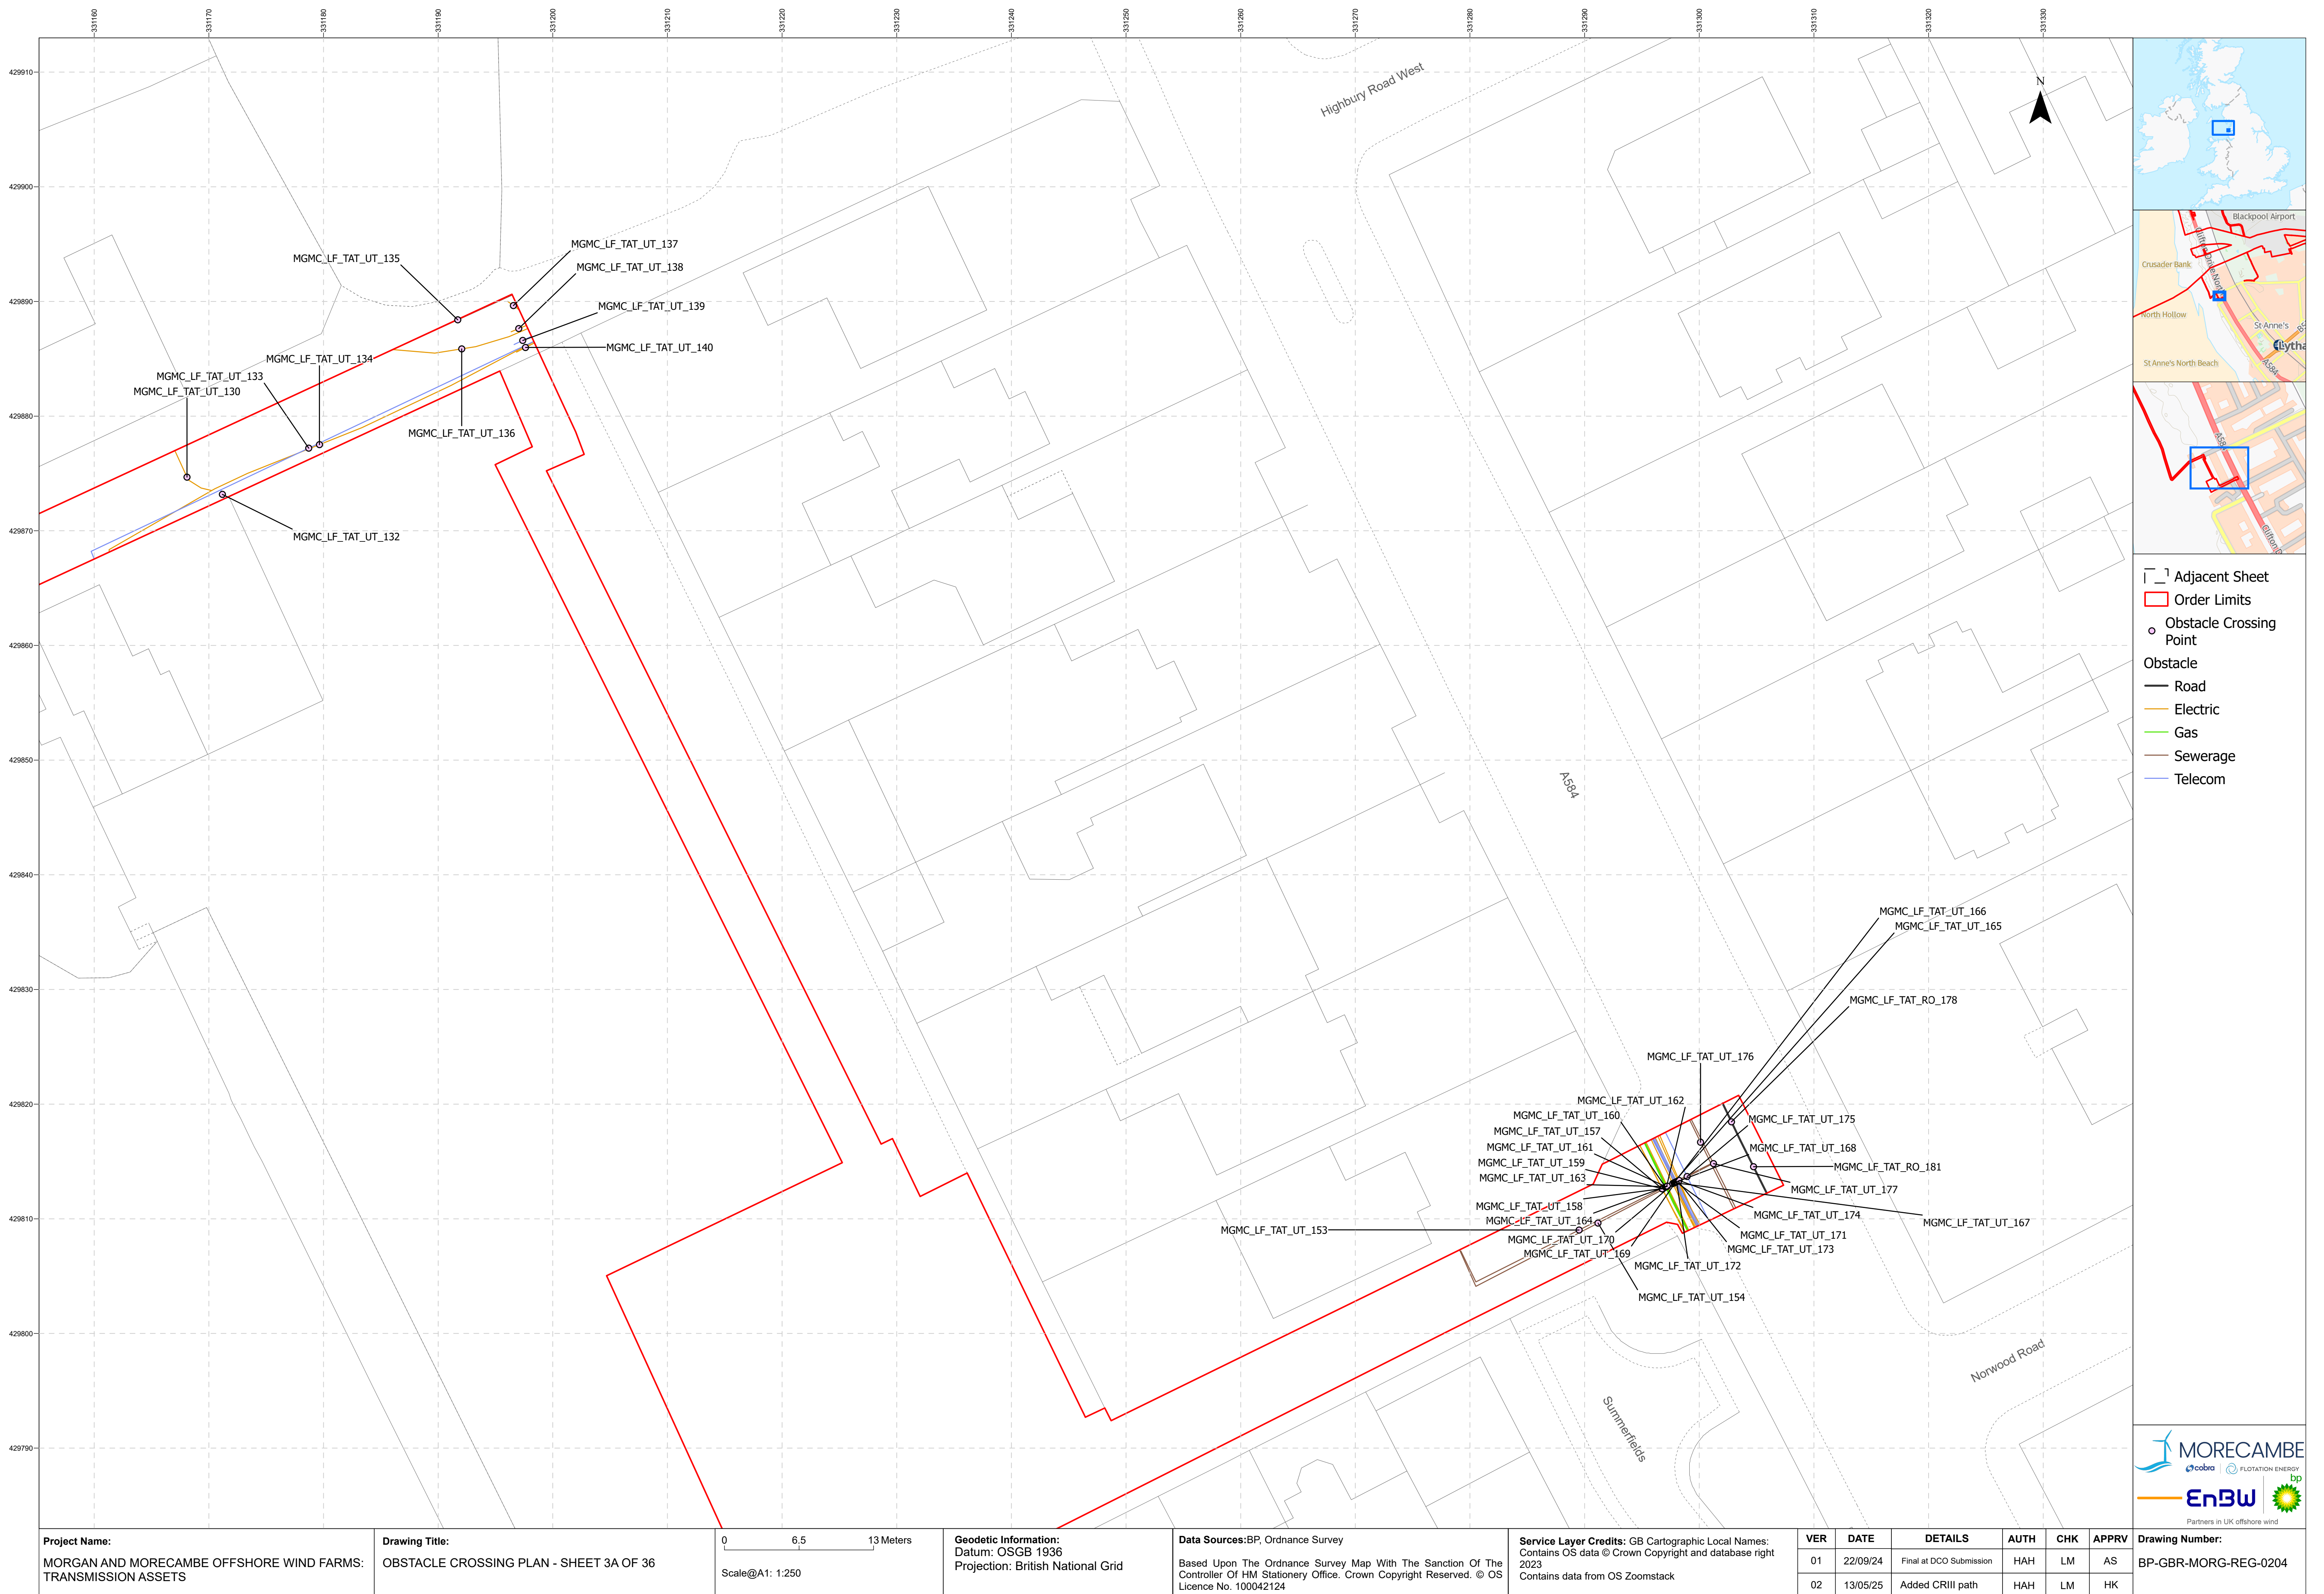

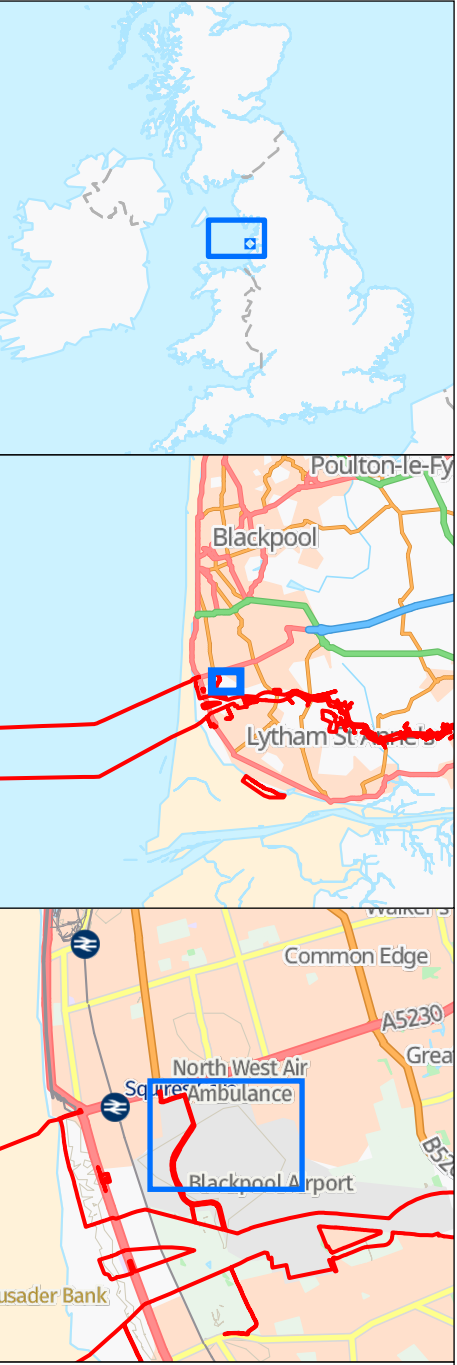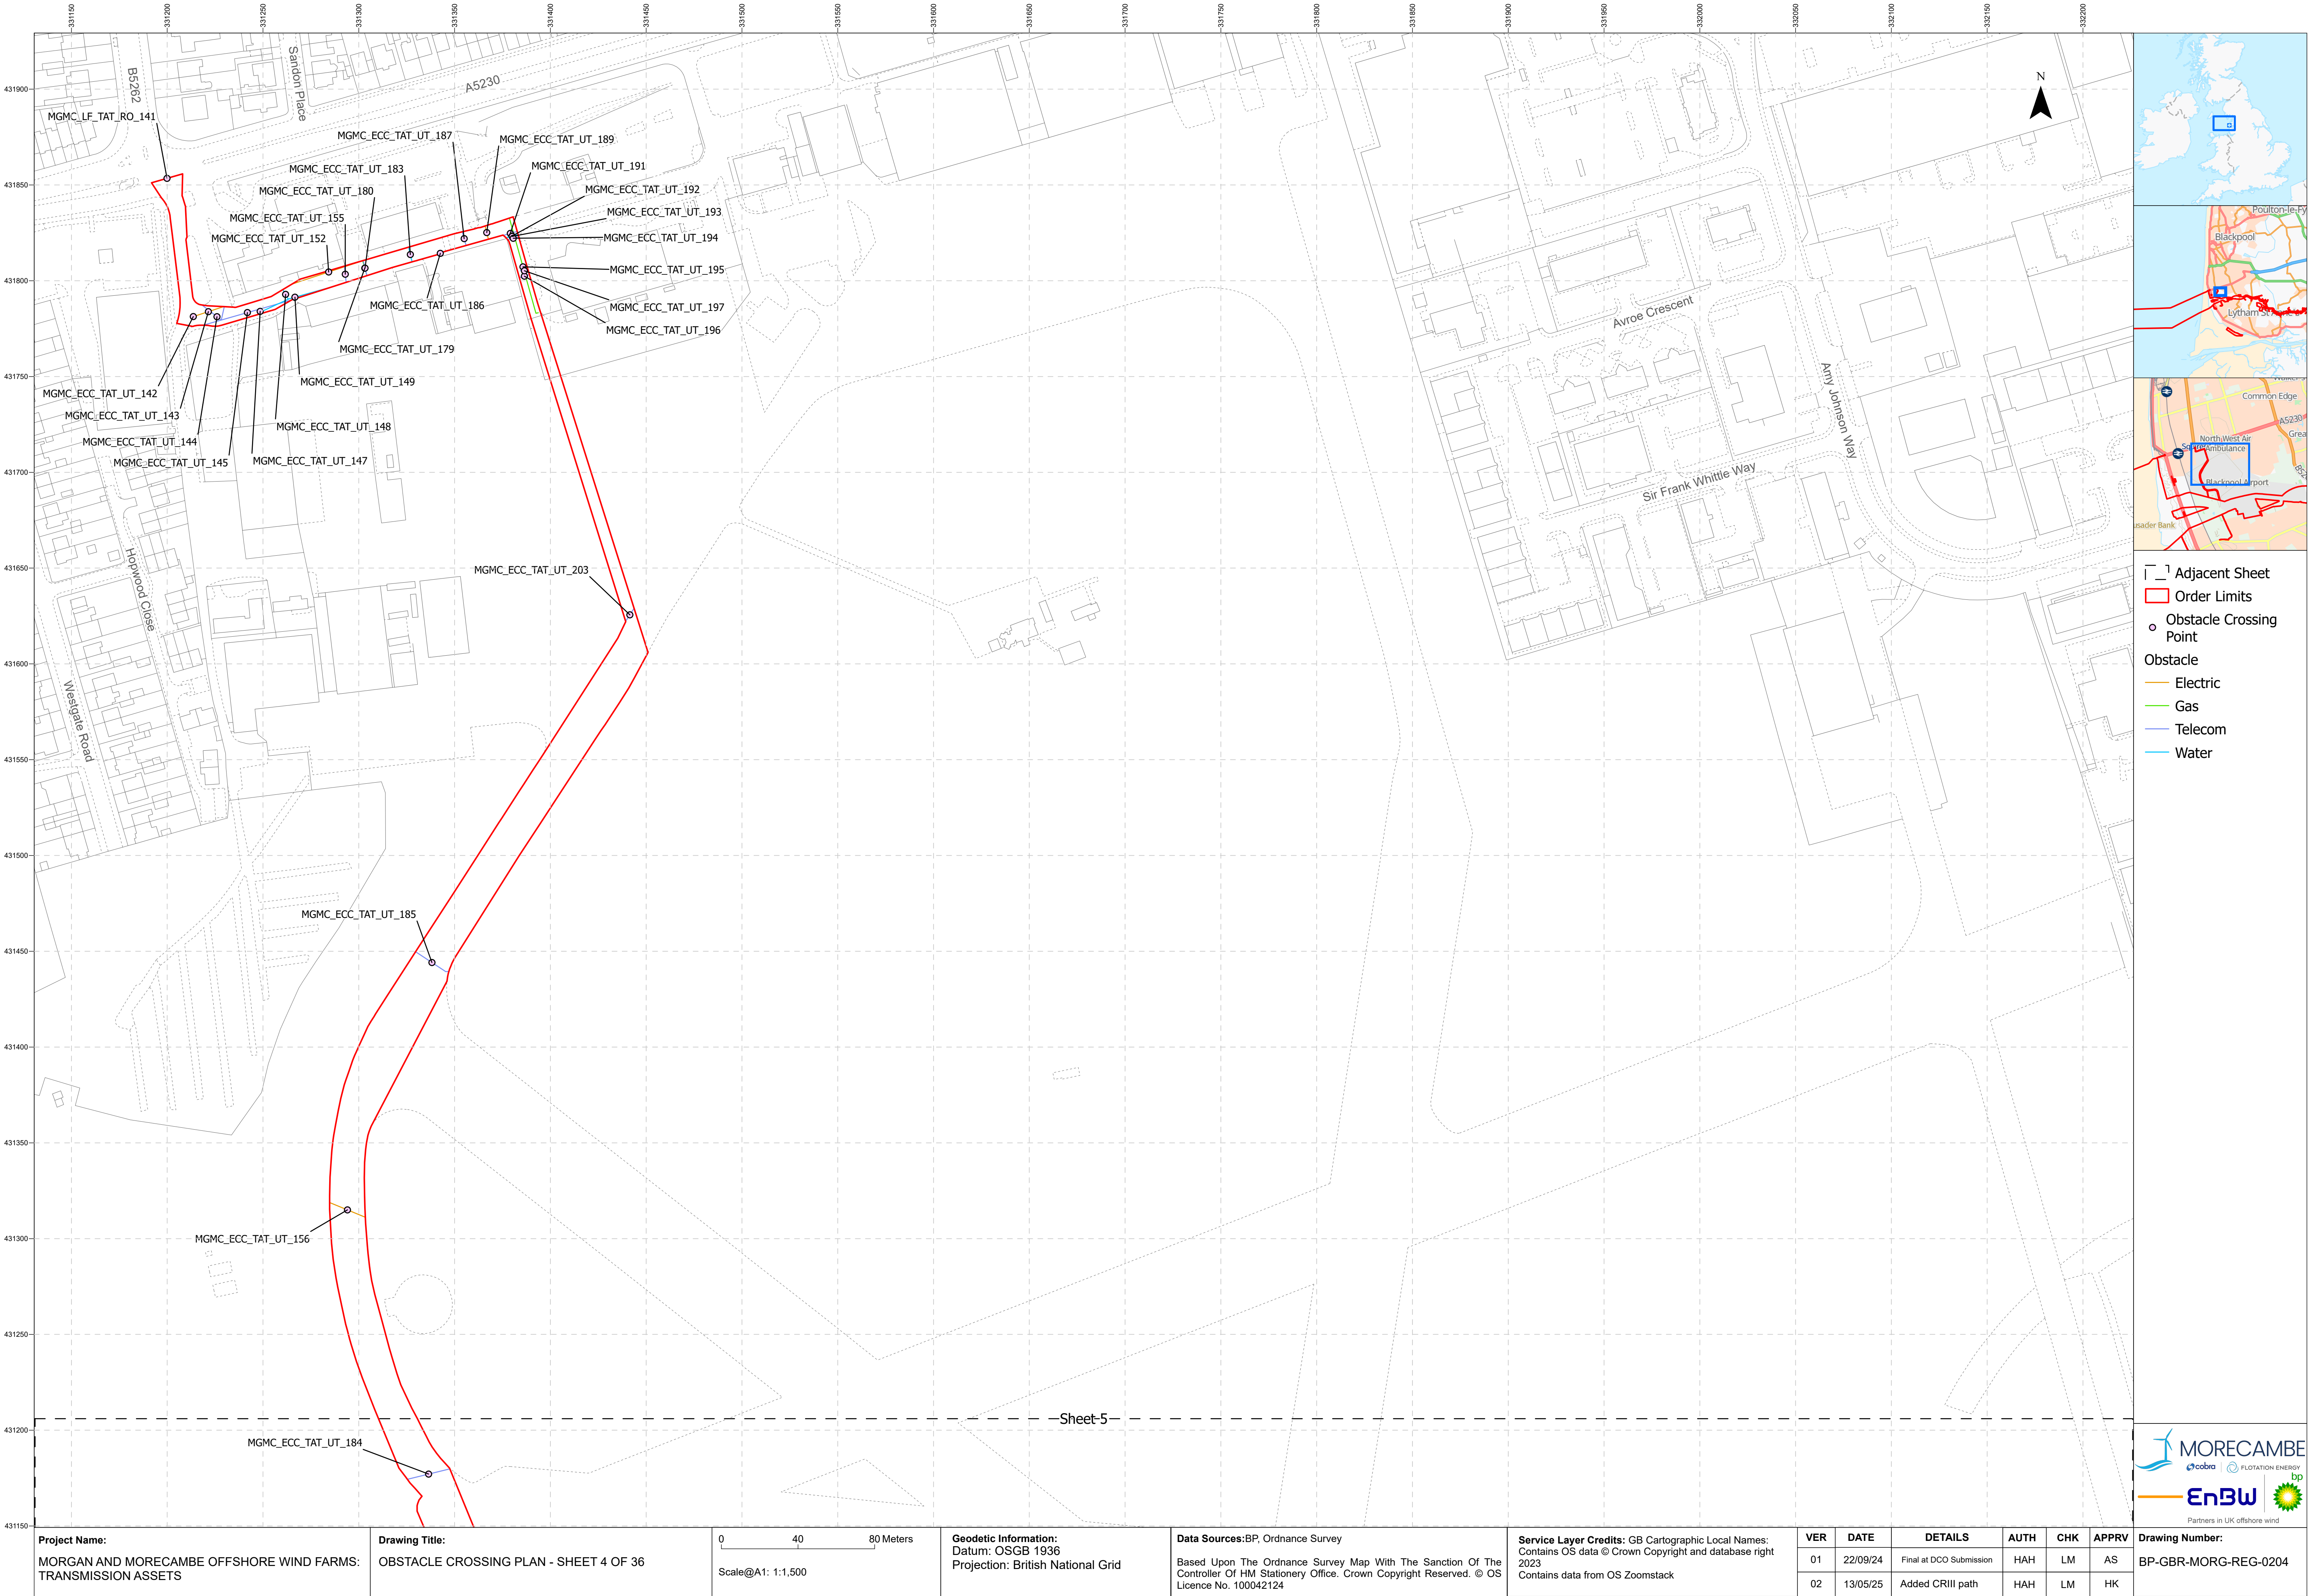

- └─┐ Adjacent Sheet
- Order Limits
- Obstacle Crossing Point
- Obstacle
- Electric
 - Gas
 - Telecom
 - Water



Project Name:
MORGAN AND MORECAMBE OFFSHORE WIND FARMS:
TRANSMISSION ASSETS

Drawing Title:
OBSTACLE CROSSING PLAN - SHEET 4 OF 36

0 40 80 Meters
Scale@A1: 1:1,500



Geodetic Information:
Datum: OSGB 1936
Projection: British National Grid

Data Sources:BP, Ordnance Survey
Based Upon The Ordnance Survey Map With The Sanction Of The
Controller Of HM Stationery Office. Crown Copyright Reserved. © OS
Licence No. 100042124

Service Layer Credits: GB Cartographic Local Names:
Contains OS data © Crown Copyright and database right
2023
Contains data from OS Zoomstack

VER	DATE	DETAILS	AUTH	CHK	APPRV
01	22/09/24	Final at DCO Submission	HAH	LM	AS
02	13/05/25	Added CRIII path	HAH	LM	HK



Drawing Number:
BP-GBR-MORG-REG-0204

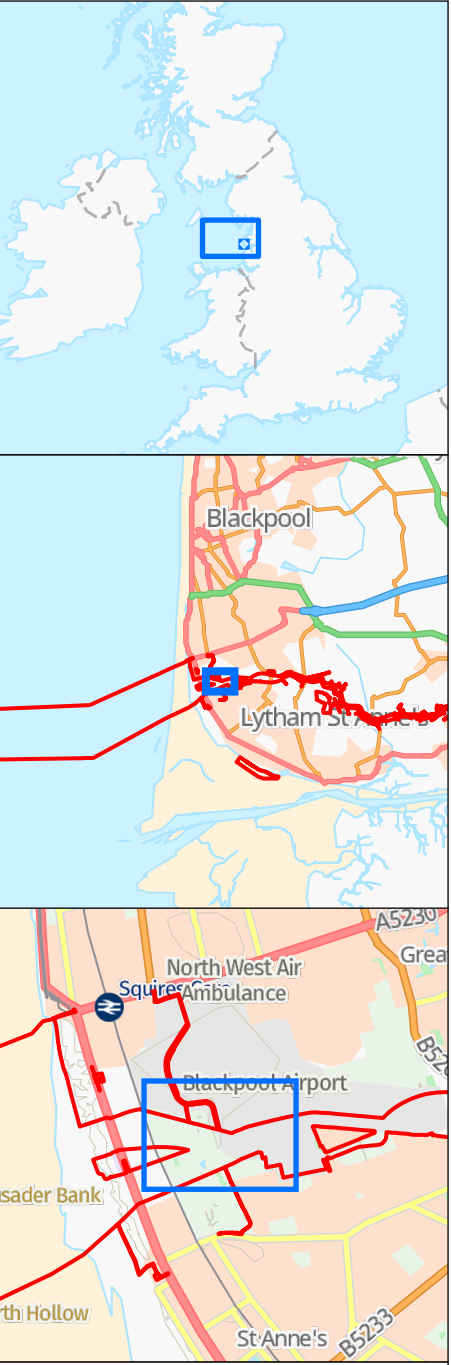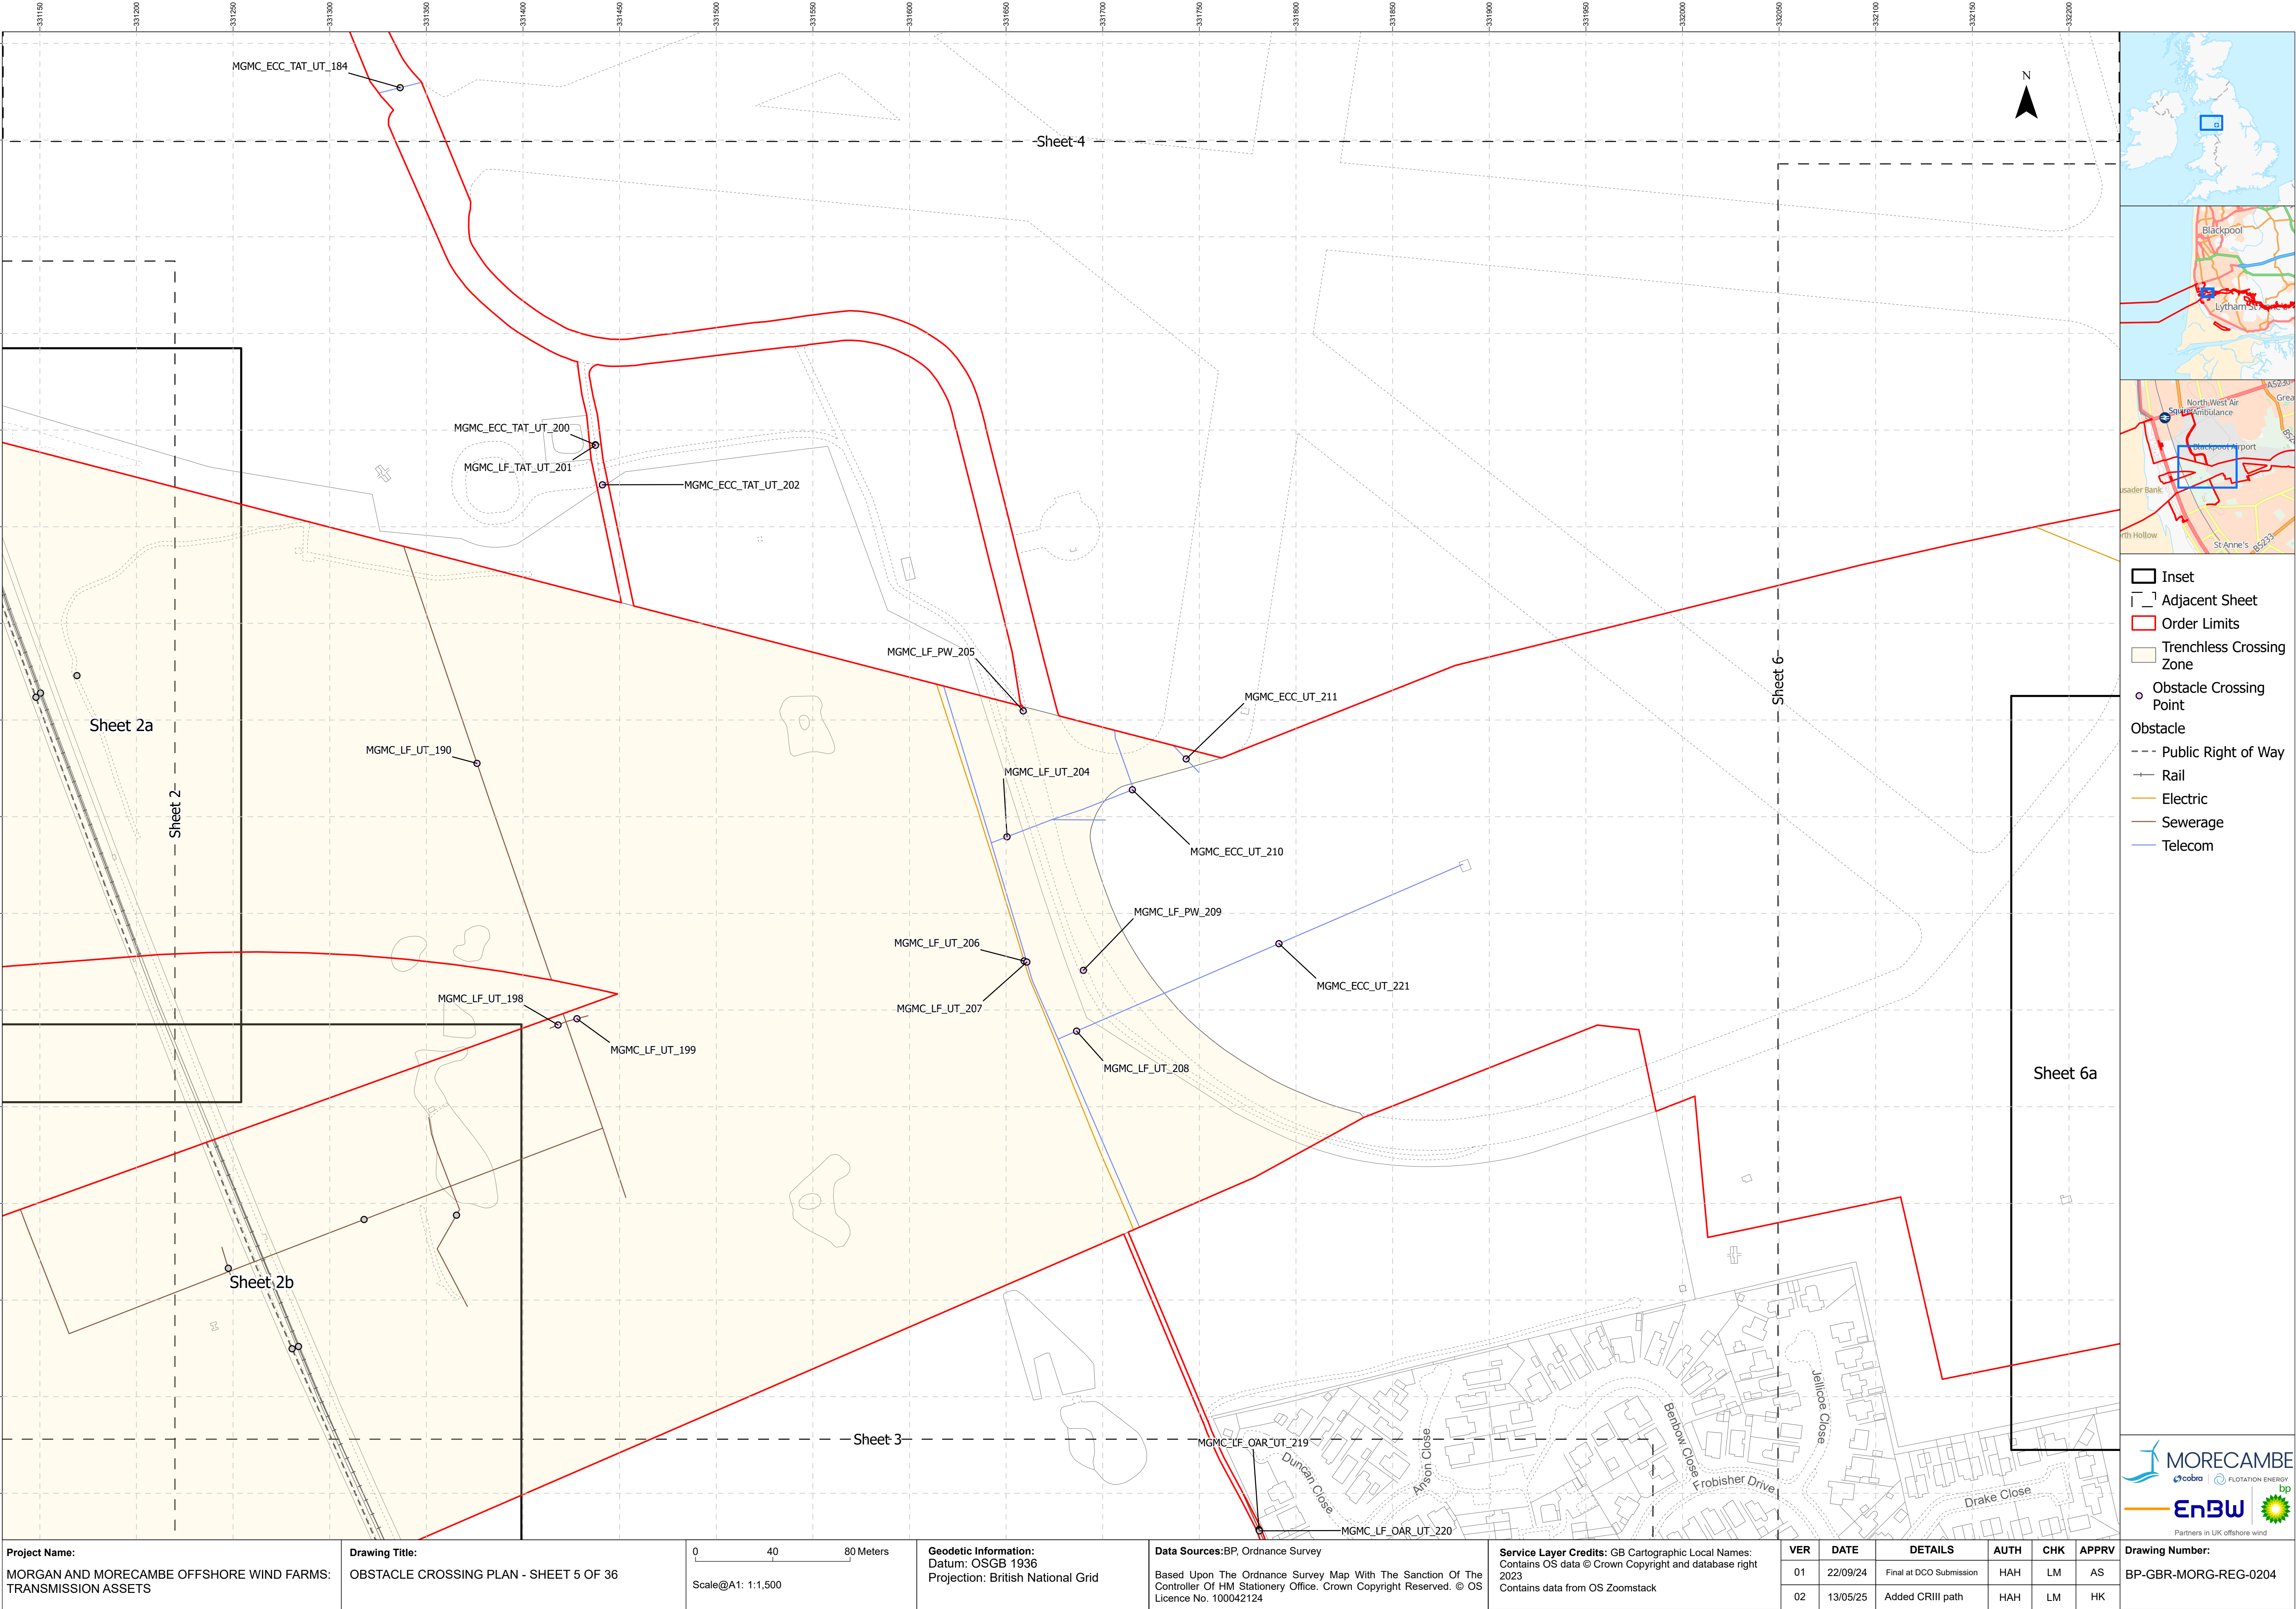

- Inset
- Adjacent Sheet
- Order Limits
- Trenchless Crossing Zone
- Obstacle Crossing Point
- Obstacle
 - Public Right of Way
 - Rail
 - Electric
 - Sewerage
 - Telecom




Project Name: MORGAN AND MORECAMBE OFFSHORE WIND FARMS: TRANSMISSION ASSETS	Drawing Title: OBSTACLE CROSSING PLAN - SHEET 5 OF 36	04080Meters Scale@A1: 1:1,500	Geodetic Information: Datum: OSGB 1936 Projection: British National Grid	Data Sources:BP, Ordnance Survey Based Upon The Ordnance Survey Map With The Sanction Of The Controller Of HM Stationary Office. Crown Copyright Reserved. © OS Licence No. 100042124	Service Layer Credits: GB Cartographic Local Names: Contains OS data © Crown Copyright and database right 2023 Contains data from OS Zoomstack	VER	DATE	DETAILS	AUTH	CHK	APPRV	Drawing Number: BP-GBR-MORG-REG-0204
						01	22/09/24	Final at DCO Submission	HAH	LM	AS	
						02	13/05/25	Added CRIII path	HAH	LM	HK	

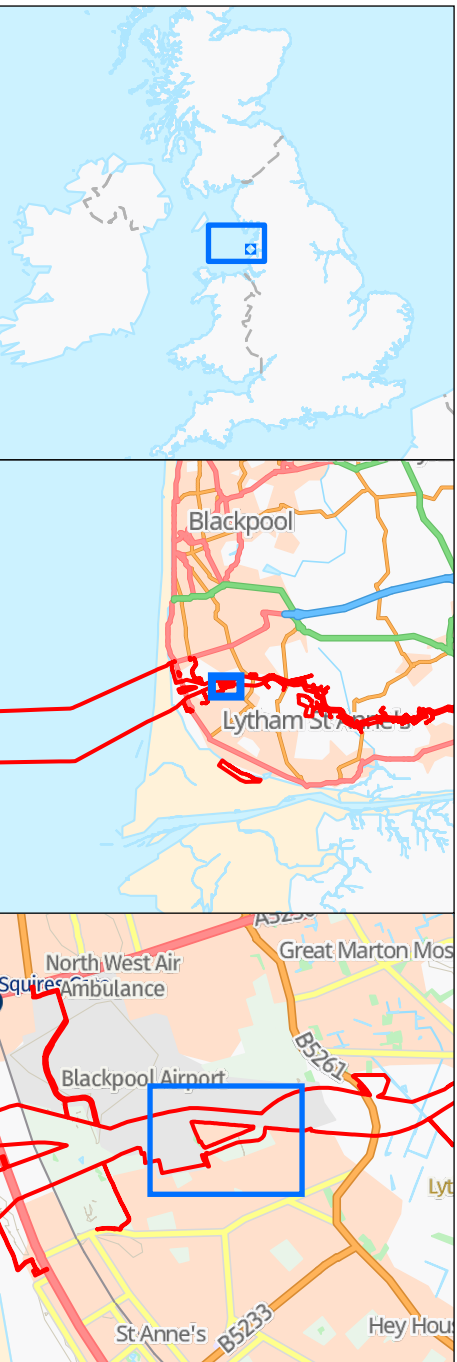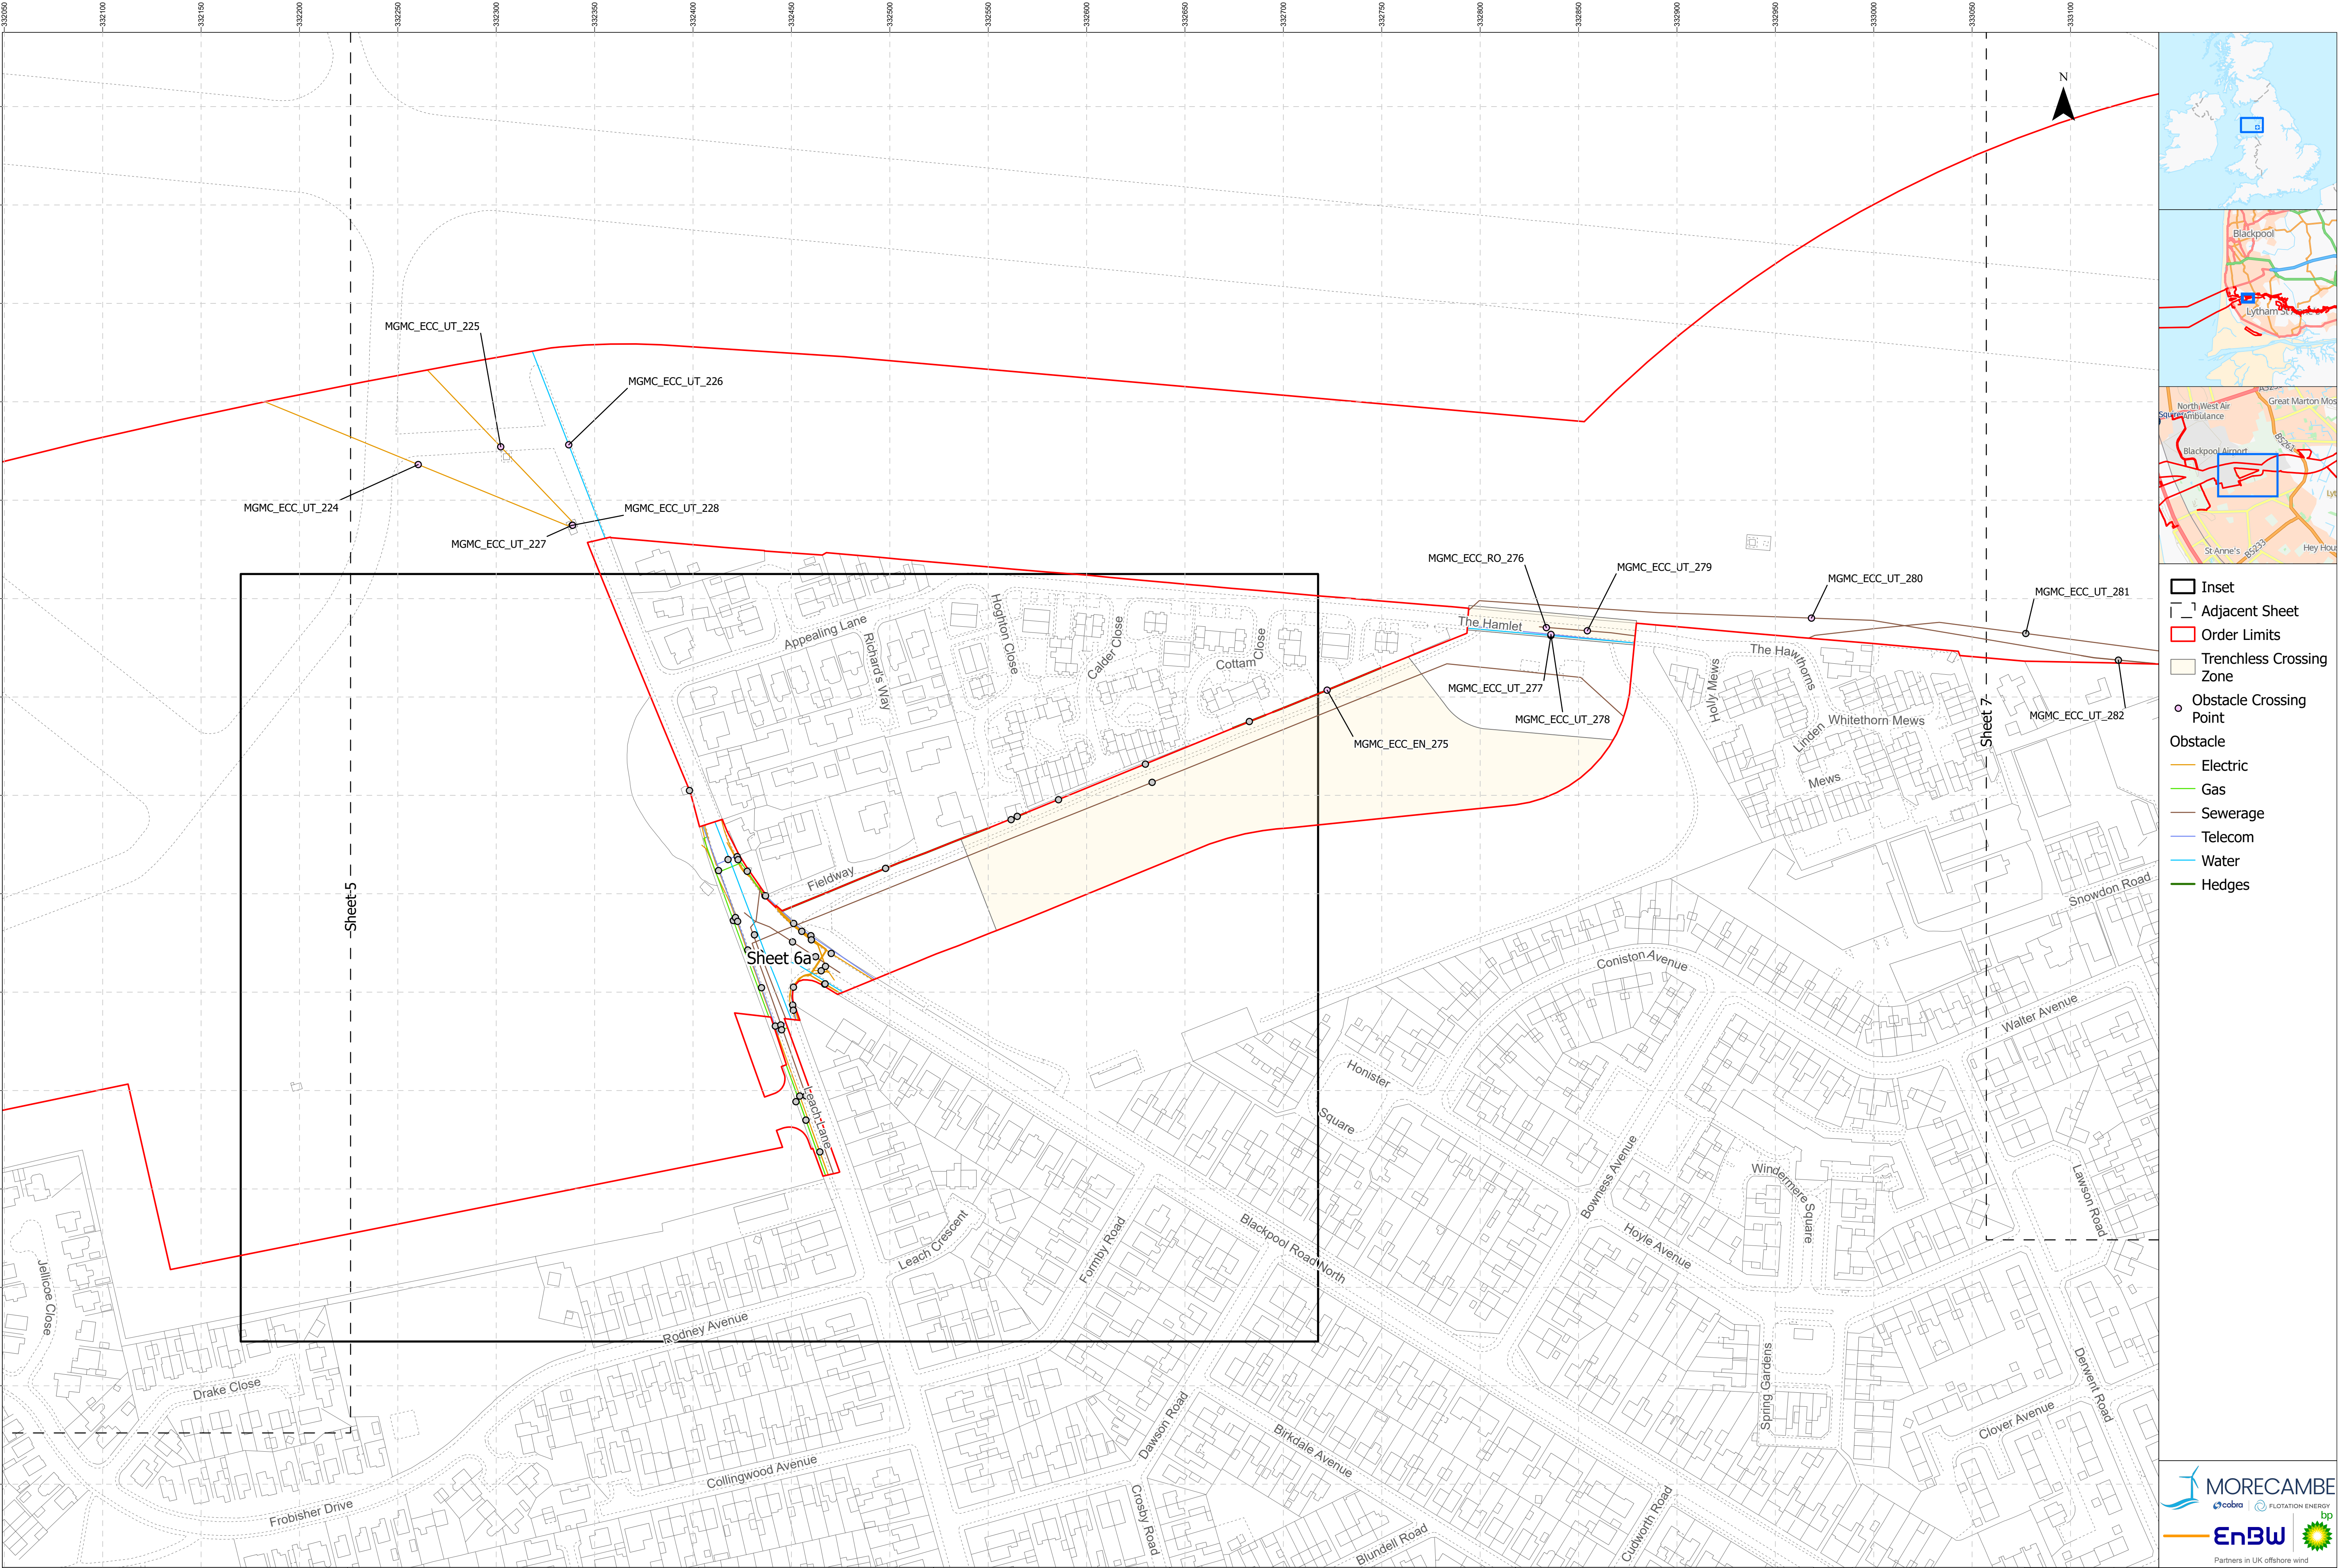

- Inset
- Adjacent Sheet
- Order Limits
- Trenchless Crossing Zone
- Obstacle Crossing Point
- Obstacle
 - Electric
 - Gas
 - Sewerage
 - Telecom
 - Water
 - Hedges

Project Name: MORGAN AND MORECAMBE OFFSHORE WIND FARMS: TRANSMISSION ASSETS	Drawing Title: OBSTACLE CROSSING PLAN - SHEET 6 OF 36	04080Meters Scale@A1: 1:1,500	Geodetic Information: Datum: OSGB 1936 Projection: British National Grid	Data Sources:BP, Ordnance Survey Based Upon The Ordnance Survey Map With The Sanction Of The Controller Of HM Stationery Office. Crown Copyright Reserved. © OS Licence No. 100042124	Service Layer Credits: GB Cartographic Local Names: Contains OS data © Crown Copyright and database right 2023 Contains data from OS Zoomstack	VER	DATE	DETAILS	AUTH	CHK	APPRV	Drawing Number: BP-GBR-MORG-REG-0204
						01	22/09/24	Final at DCO Submission	HAH	LM	AS	
						02	13/05/25	Added CRIII path	HAH	LM	HK	



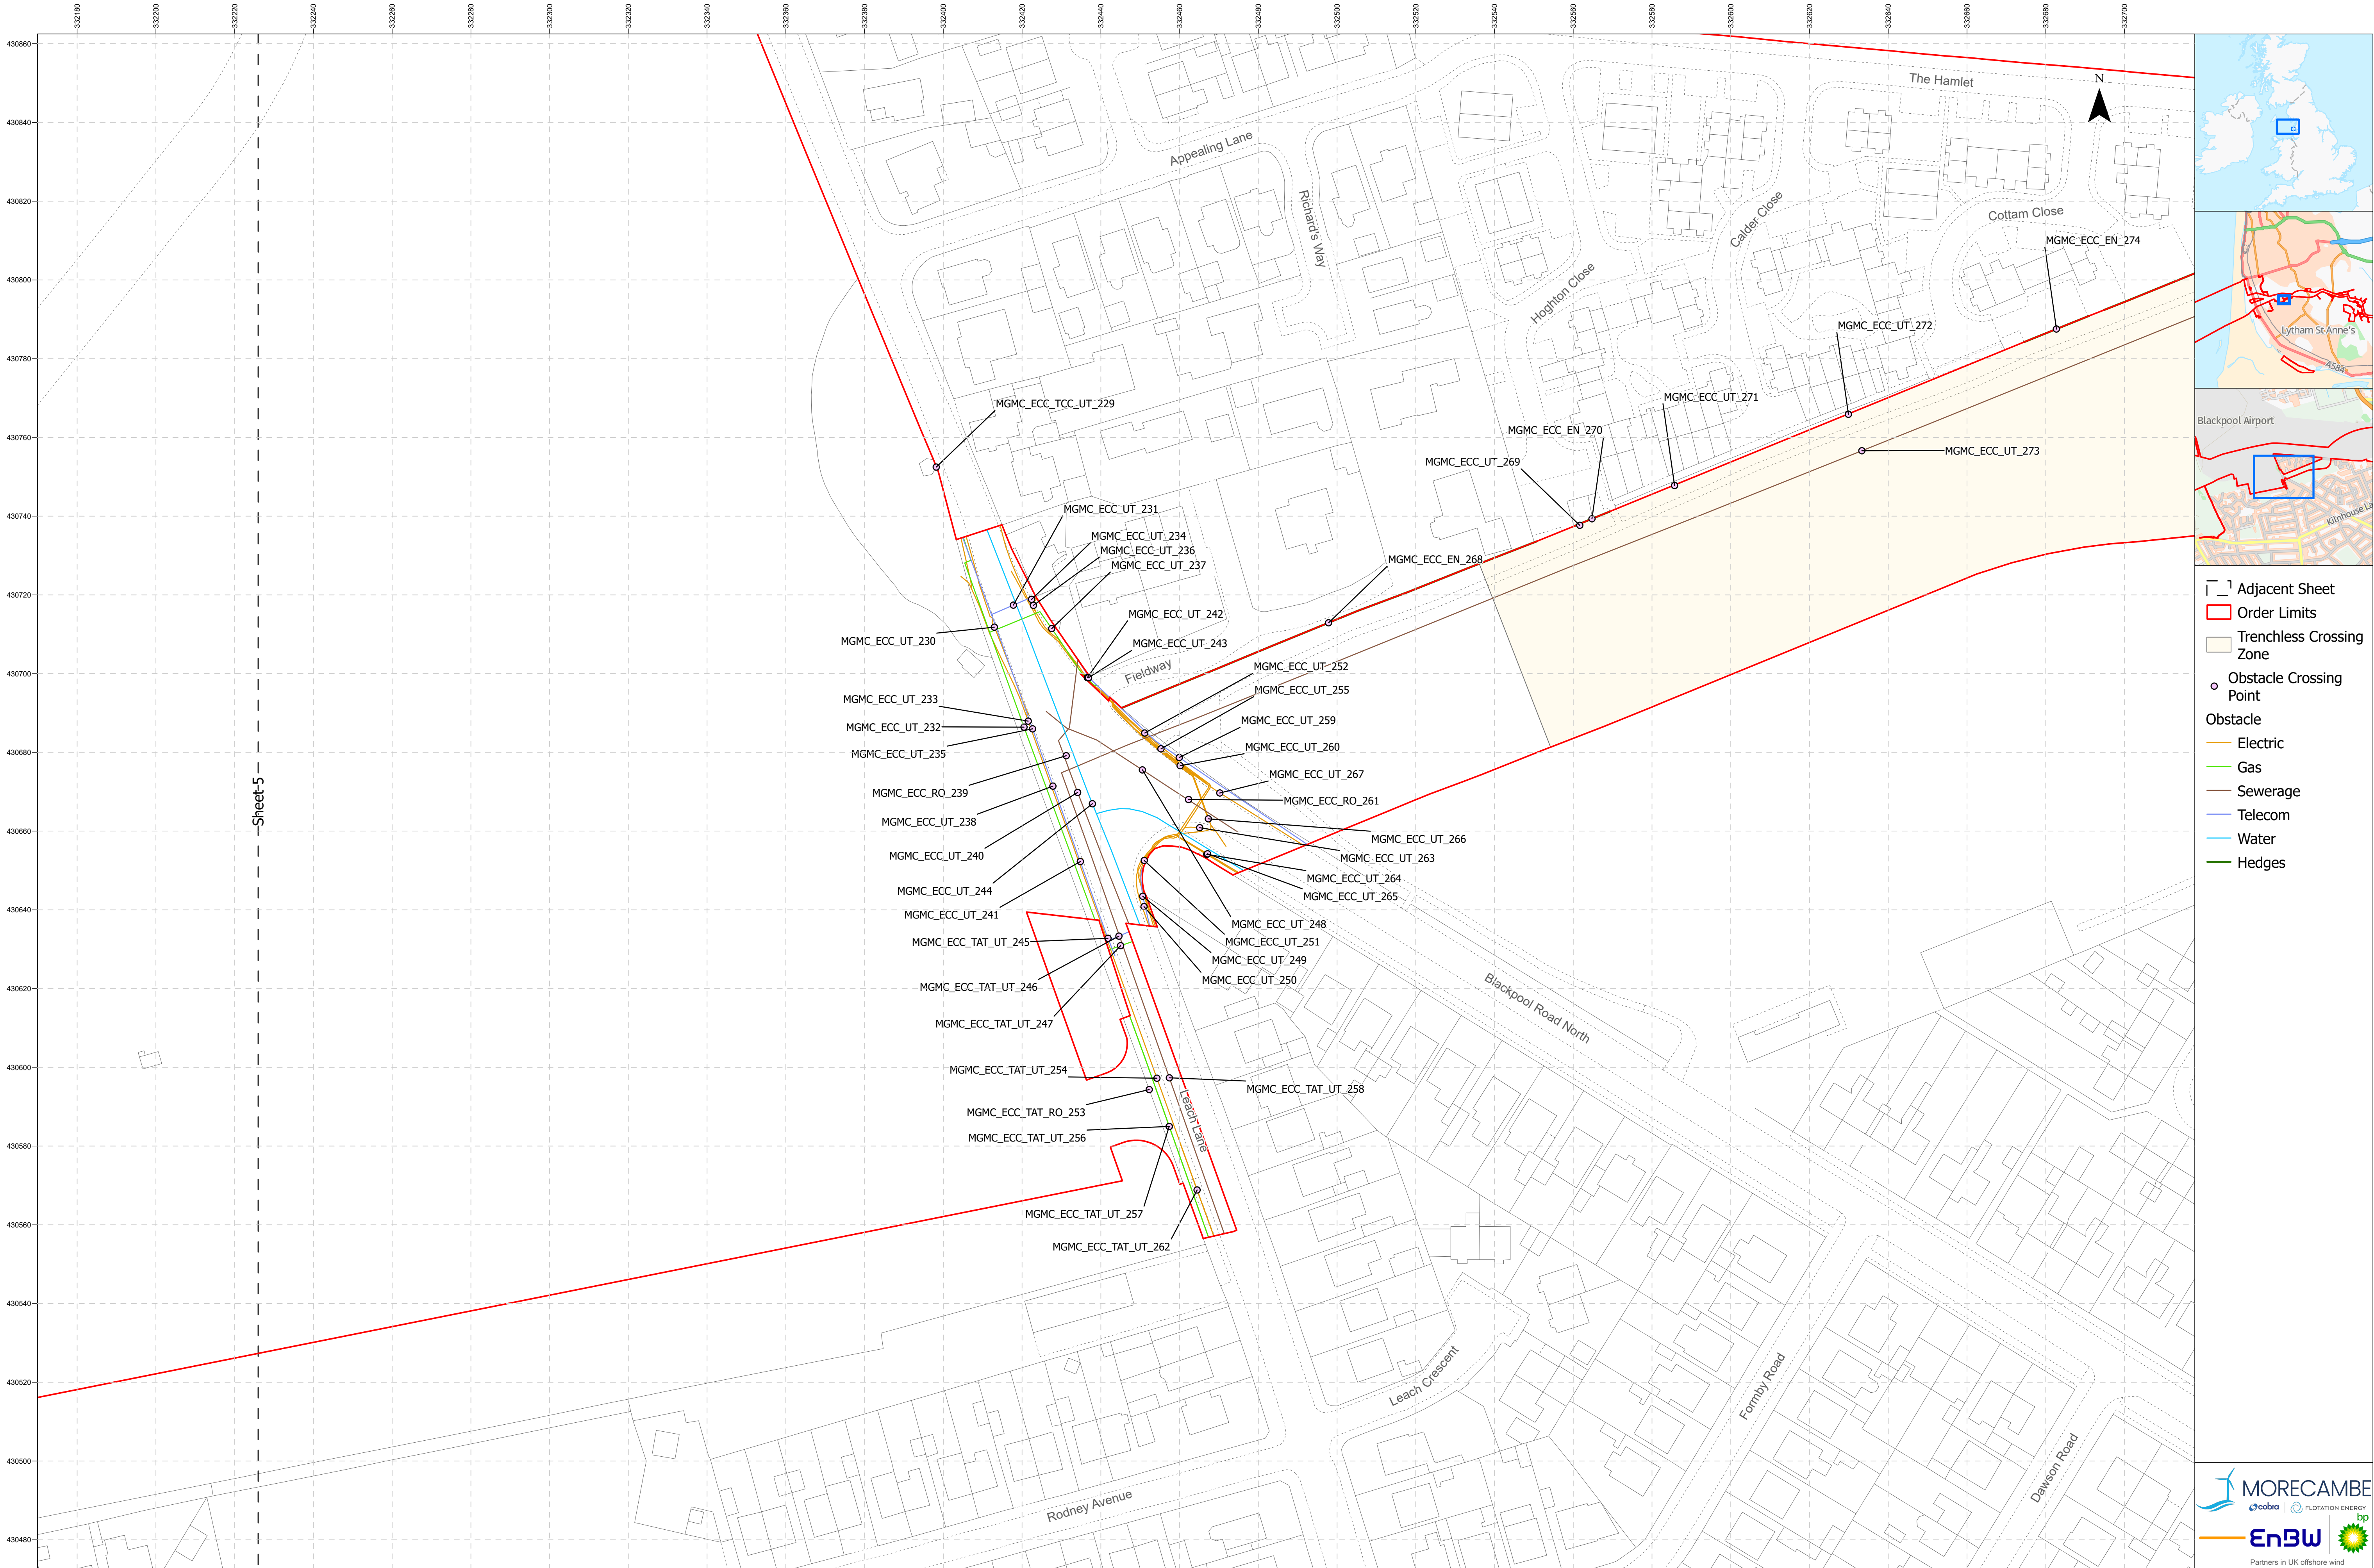

Project Name: MORGAN AND MORECAMBE OFFSHORE WIND FARMS: TRANSMISSION ASSETS	Drawing Title: OBSTACLE CROSSING PLAN - SHEET 6A OF 36	0 20 40 Meters Scale@A1: 1:750	Geodetic Information: Datum: OSGB 1936 Projection: British National Grid	Data Sources:BP, Ordnance Survey Based Upon The Ordnance Survey Map With The Sanction Of The Controller Of HM Stationery Office. Crown Copyright Reserved. © OS Licence No. 100042124	Service Layer Credits: GB Cartographic Local Names: Contains OS data © Crown Copyright and database right 2023 Contains data from OS Zoomstack	VER	DATE	DETAILS	AUTH	CHK	APPRV	Drawing Number:
						01	22/09/24	Final at DCO Submission	HAH	LM	AS	BP-GBR-MORG-REG-0204
						02	13/05/25	Added CRIII path	HAH	LM	HK	



MORECAMBE



 COBRA

 FLOTATION ENERGY


 bp



Partners in UK offshore wind

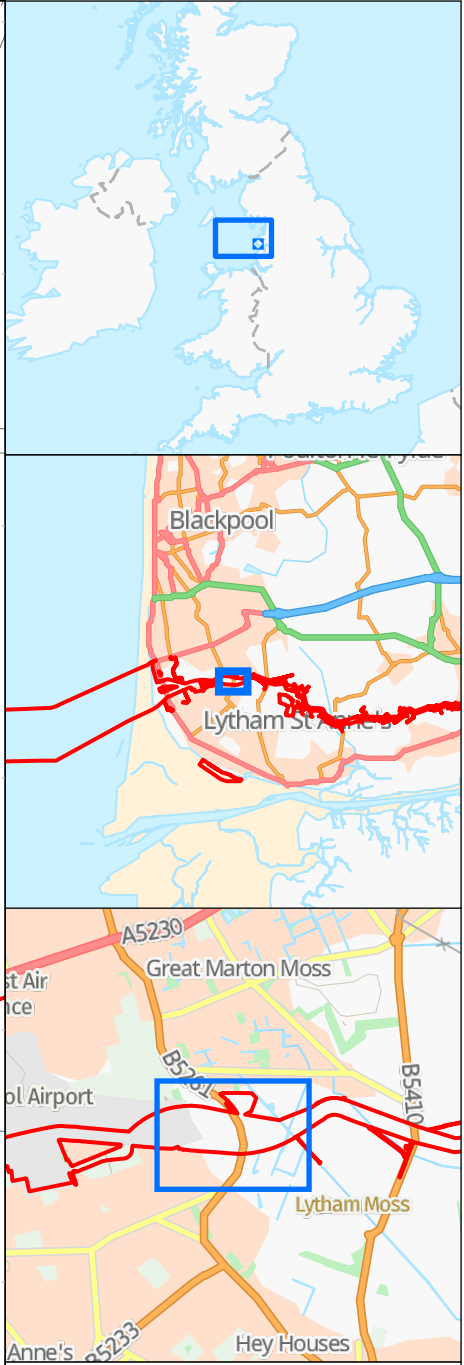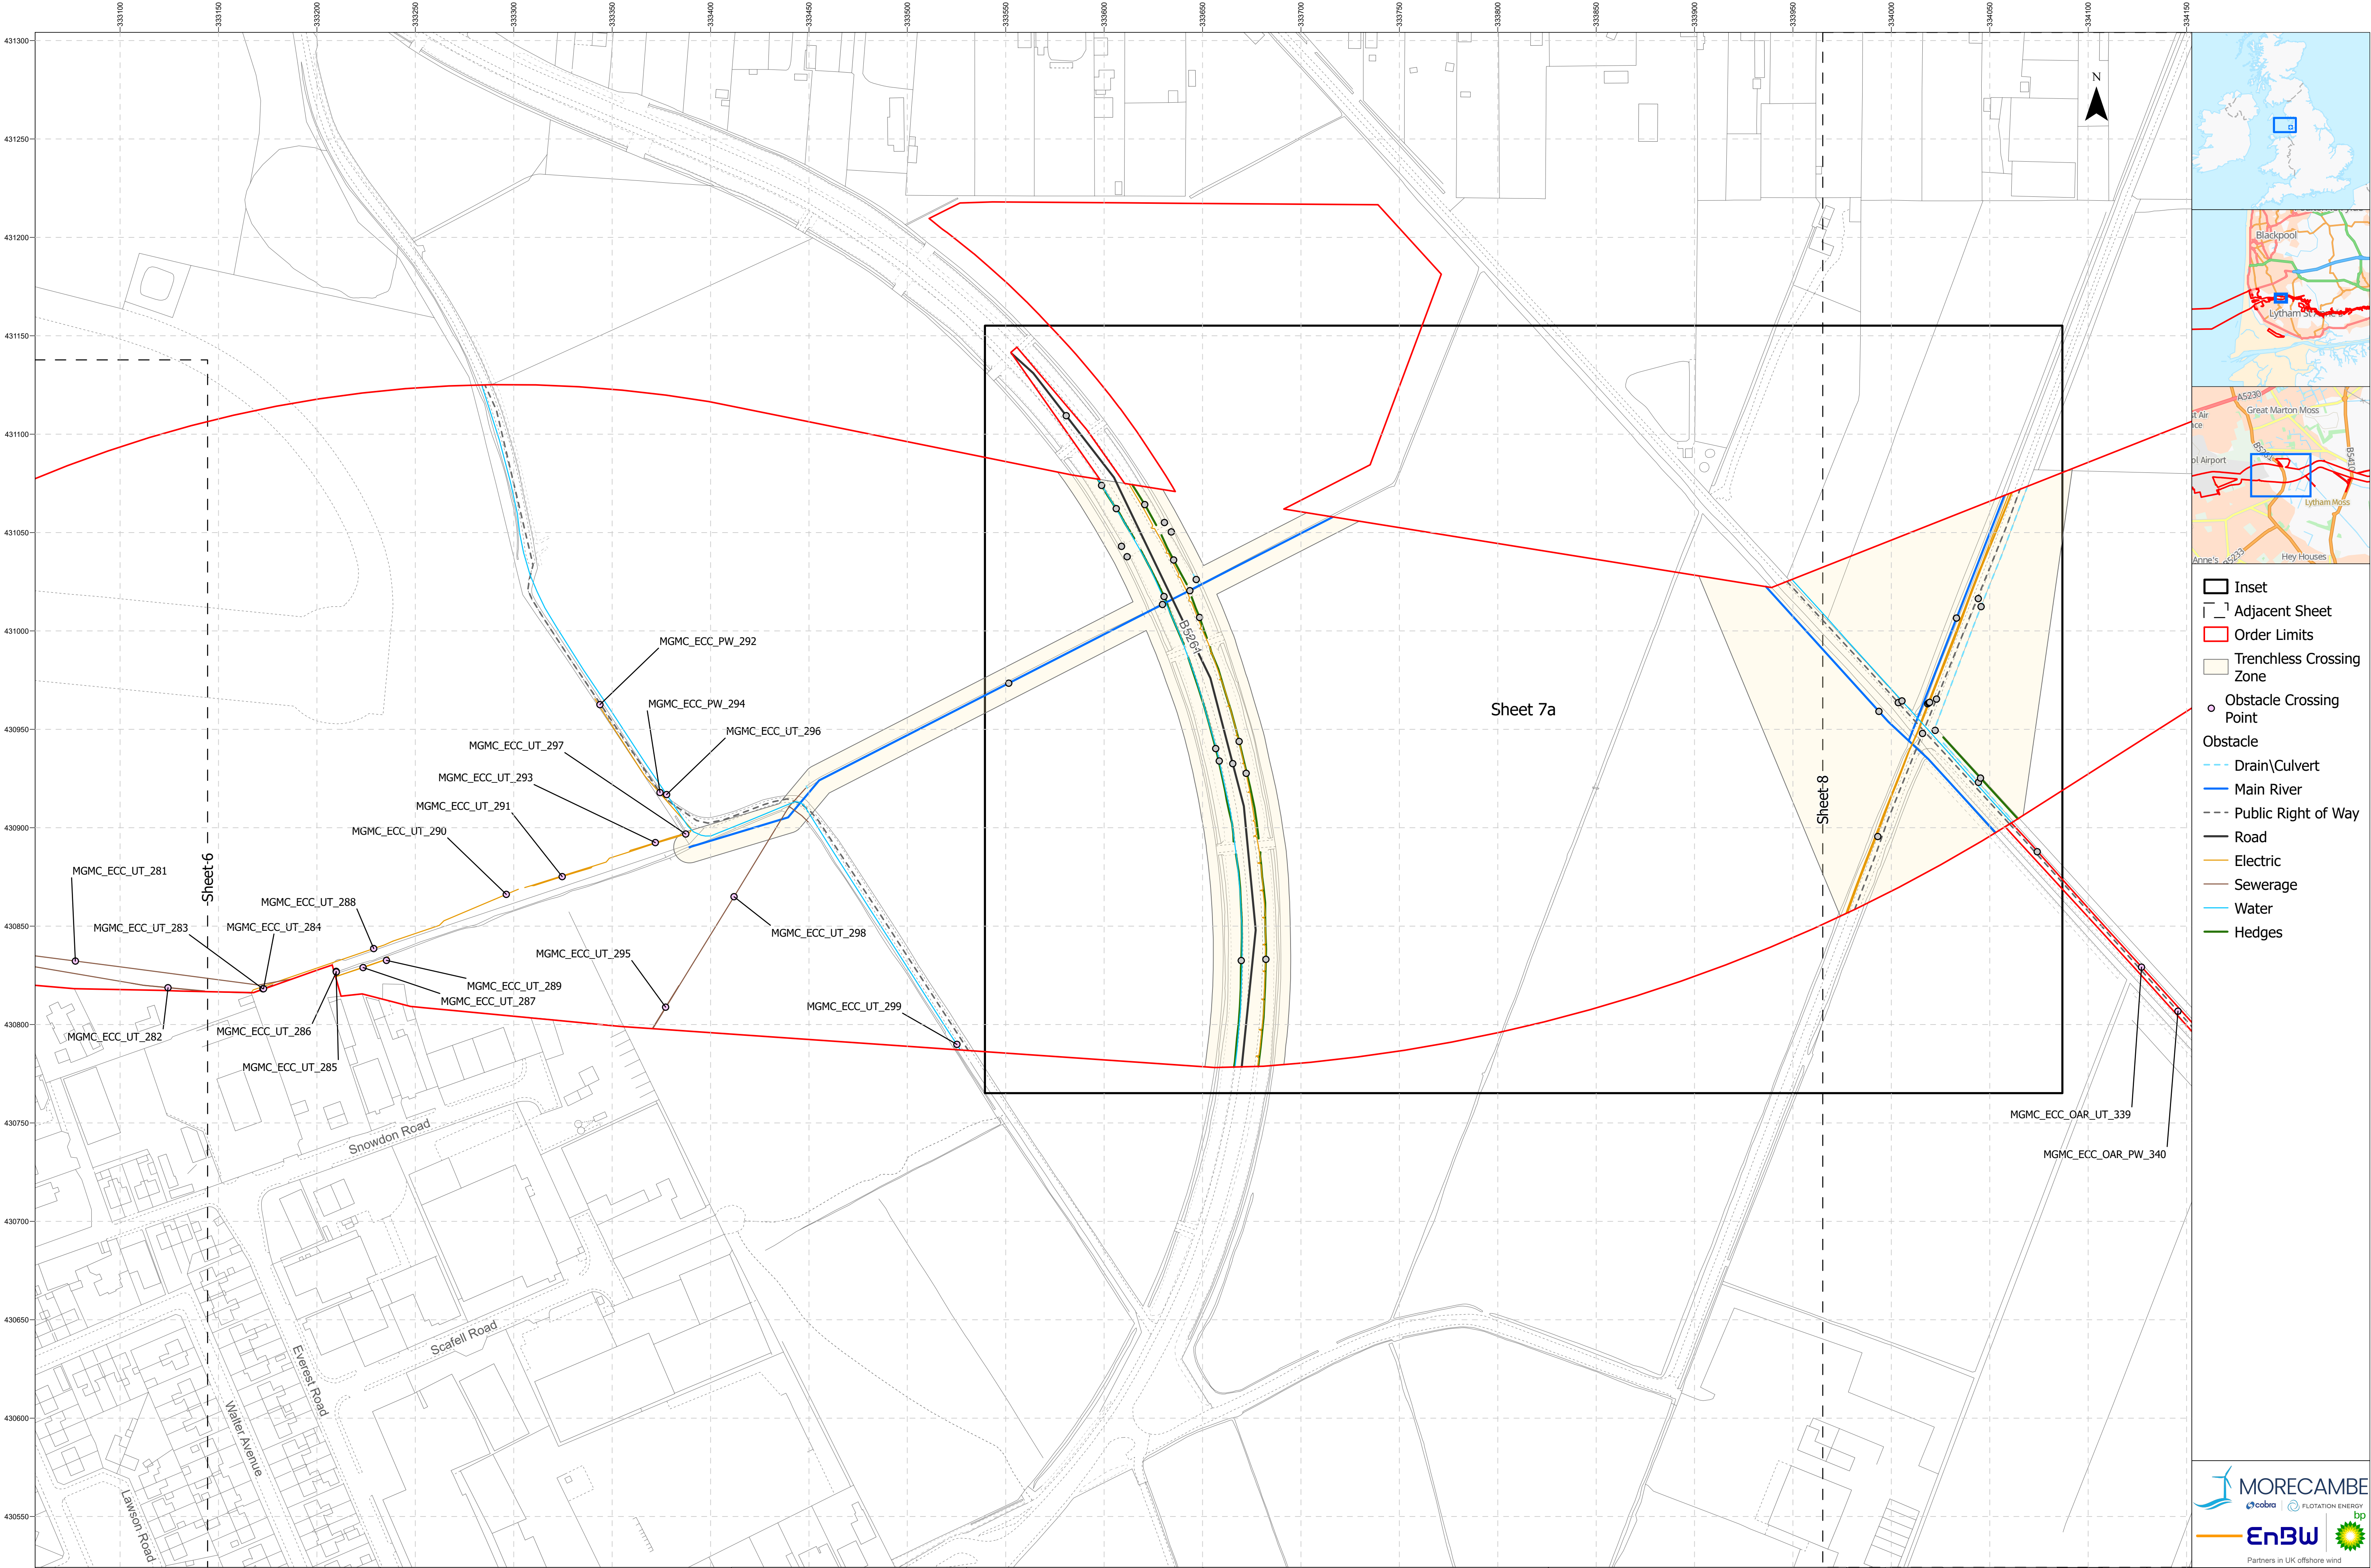

- Inset
- Adjacent Sheet
- Order Limits
- Trenchless Crossing Zone
- Obstacle Crossing Point
- Obstacle
 - Drain\Culvert
 - Main River
 - Public Right of Way
 - Road
 - Electric
 - Sewerage
 - Water
 - Hedges

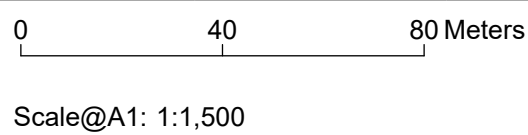

Geodetic Information:
Datum: OSGB 1936
Projection: British National Grid

Data Sources:BP, Ordnance Survey
Based Upon The Ordnance Survey Map With The Sanction Of The Controller Of HM Stationery Office. Crown Copyright Reserved. © OS Licence No. 100042124

Service Layer Credits: GB Cartographic Local Names: Contains OS data © Crown Copyright and database right 2023
Contains data from OS Zoomstack



VER	DATE	DETAILS	AUTH	CHK	APPRV
01	22/09/24	Final at DCO Submission	HAH	LM	AS
02	13/05/25	Added CRIII path	HAH	LM	HK

Project Name:
MORGAN AND MORECAMBE OFFSHORE WIND FARMS:
TRANSMISSION ASSETS


Drawing Title:
OBSTACLE CROSSING PLAN - SHEET 7 OF 36





Drawing Number:
BP-GBR-MORG-REG-0204

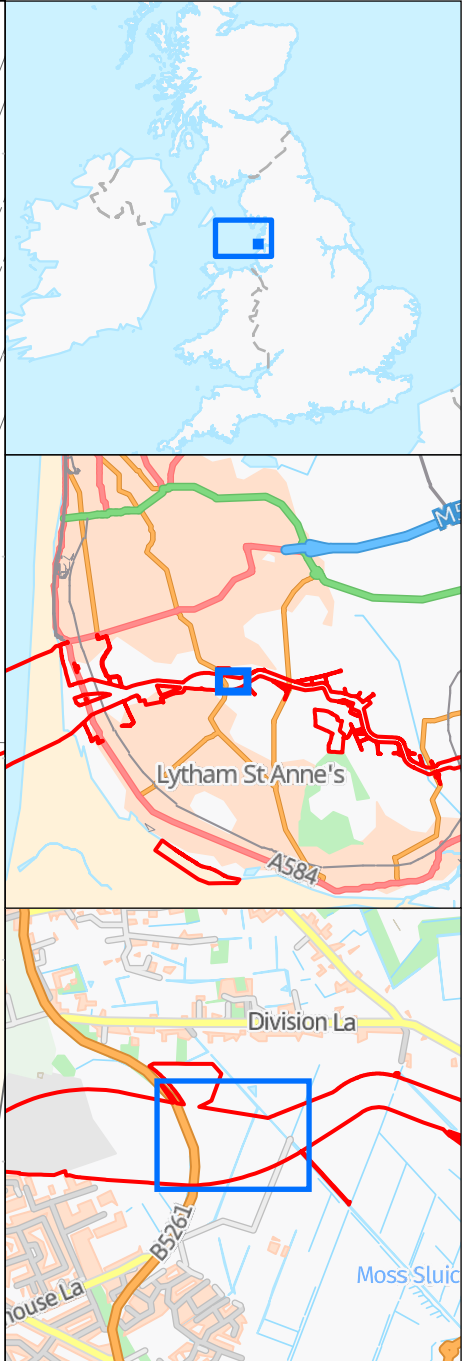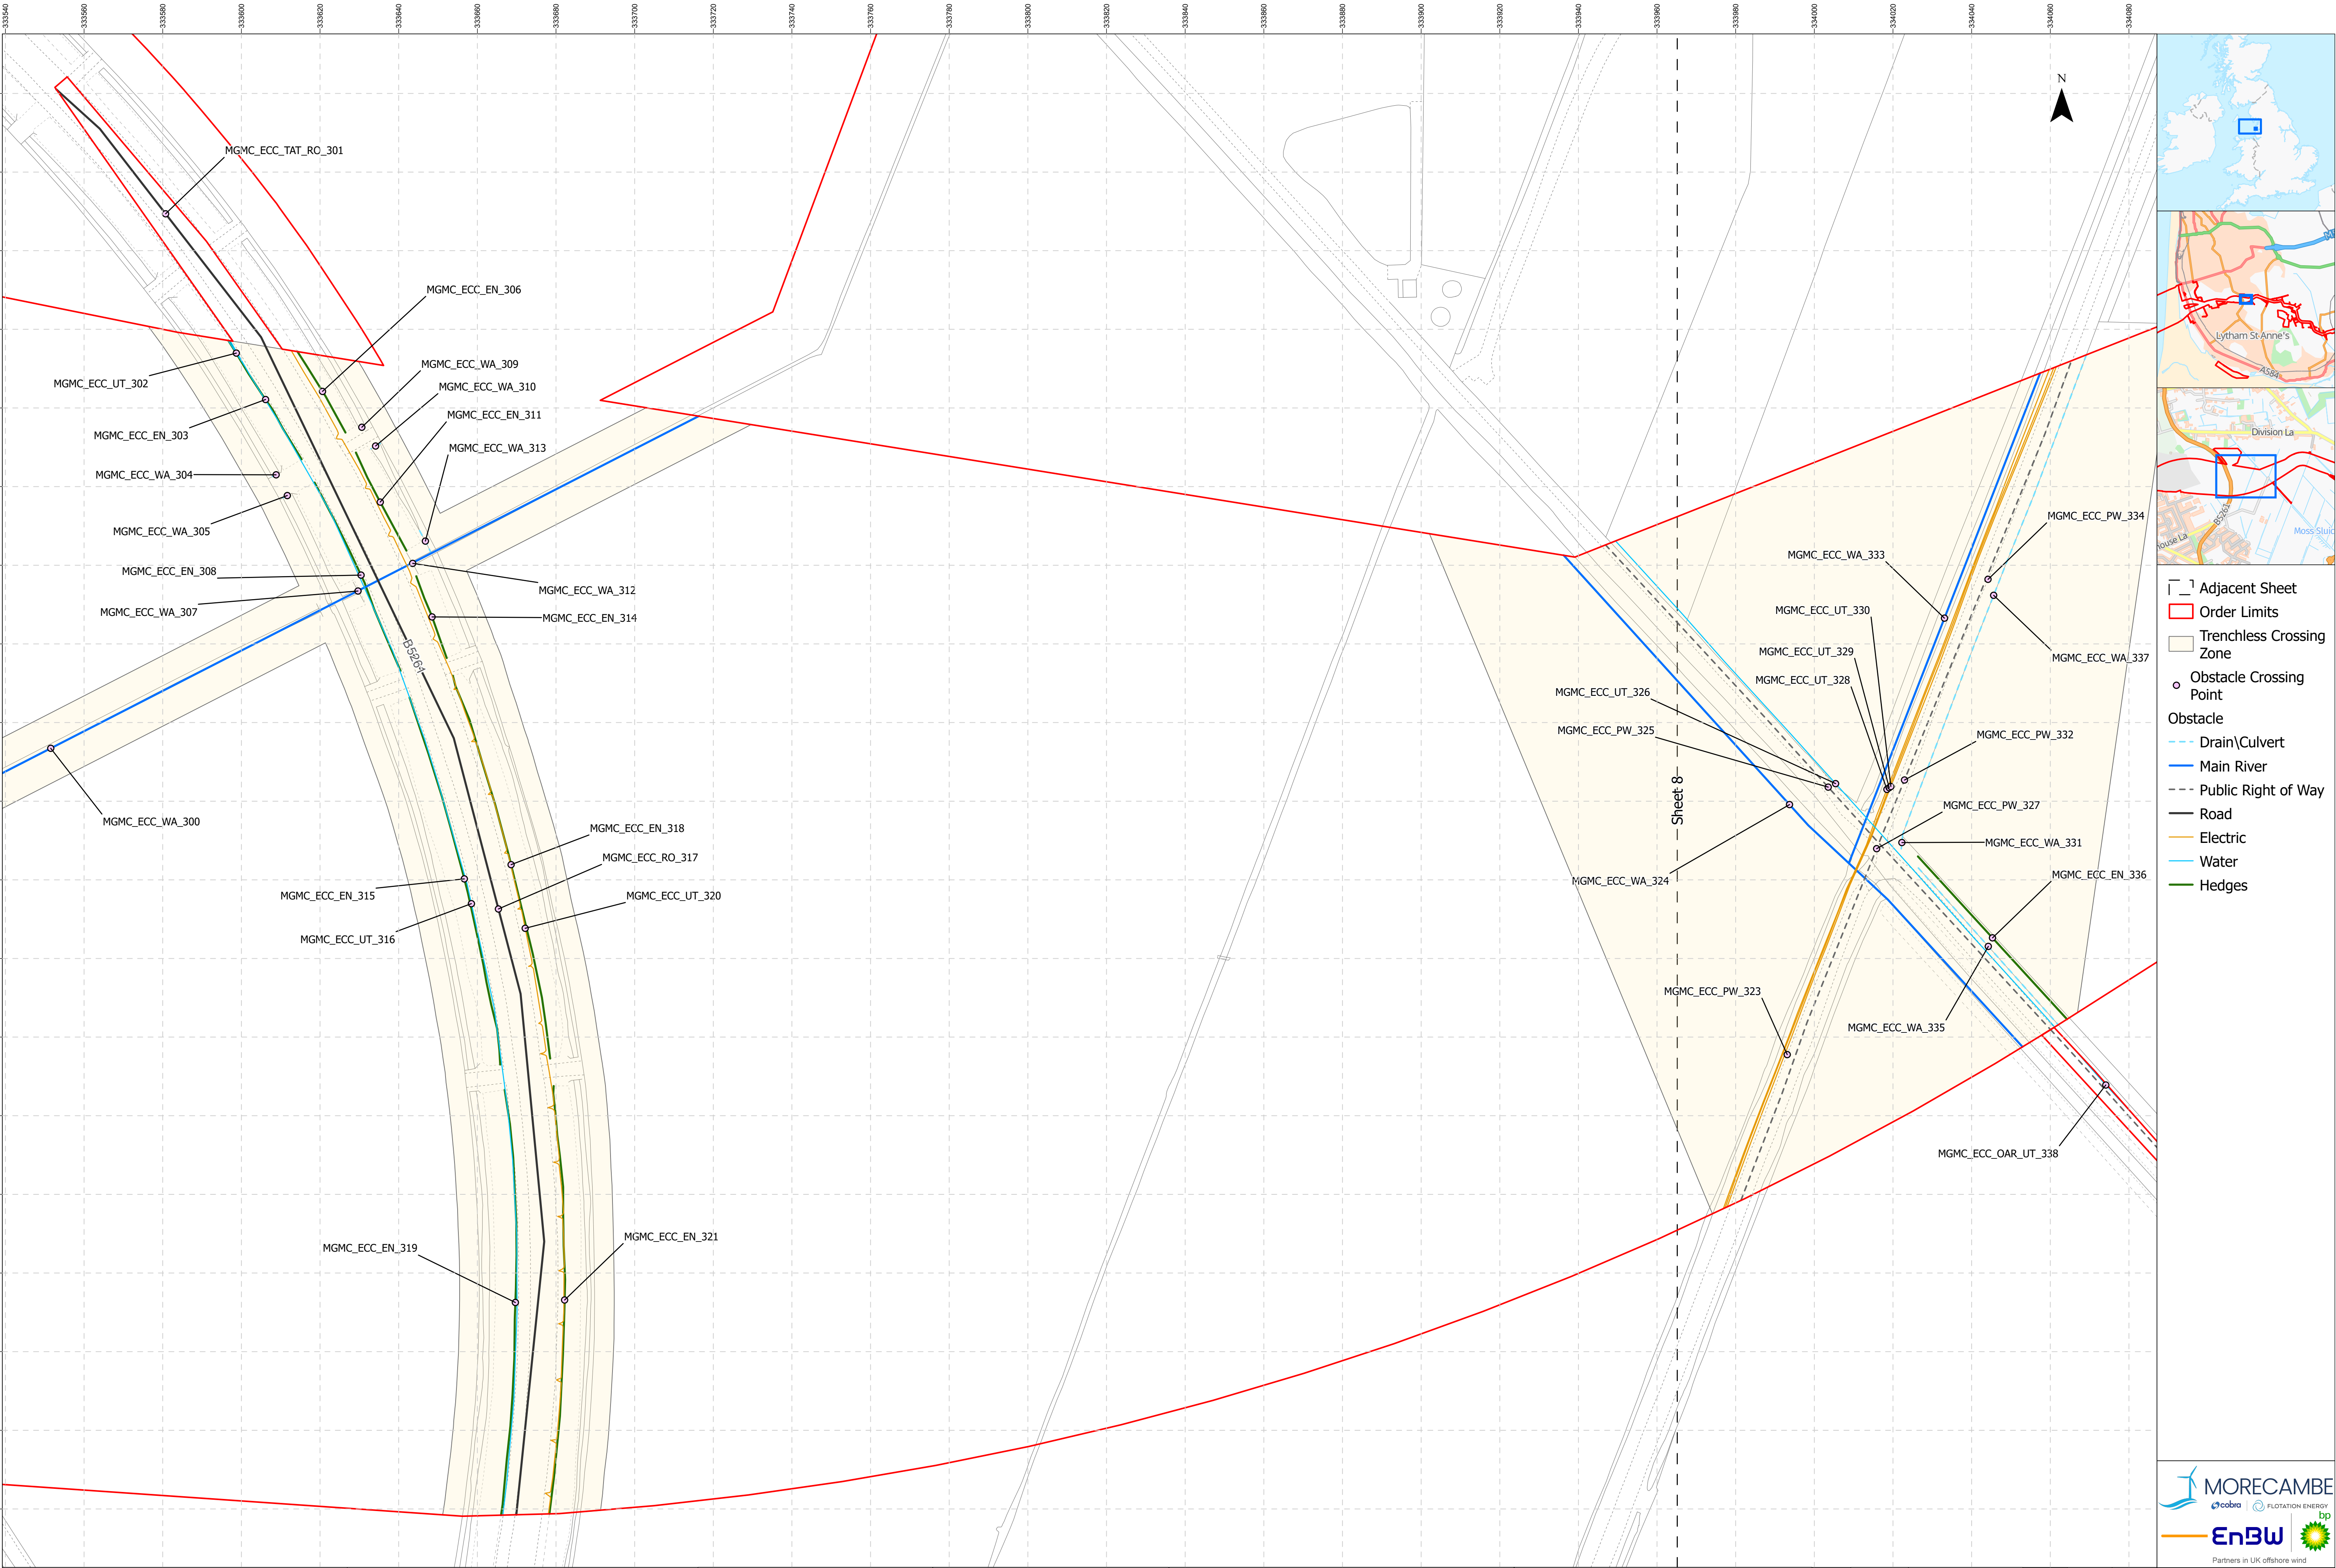

- Adjacent Sheet
- Order Limits
- Trenchless Crossing Zone
- Obstacle Crossing Point
- Obstacle
 - Drain\Culvert
 - Main River
 - Public Right of Way
 - Road
 - Electric
 - Water
 - Hedges

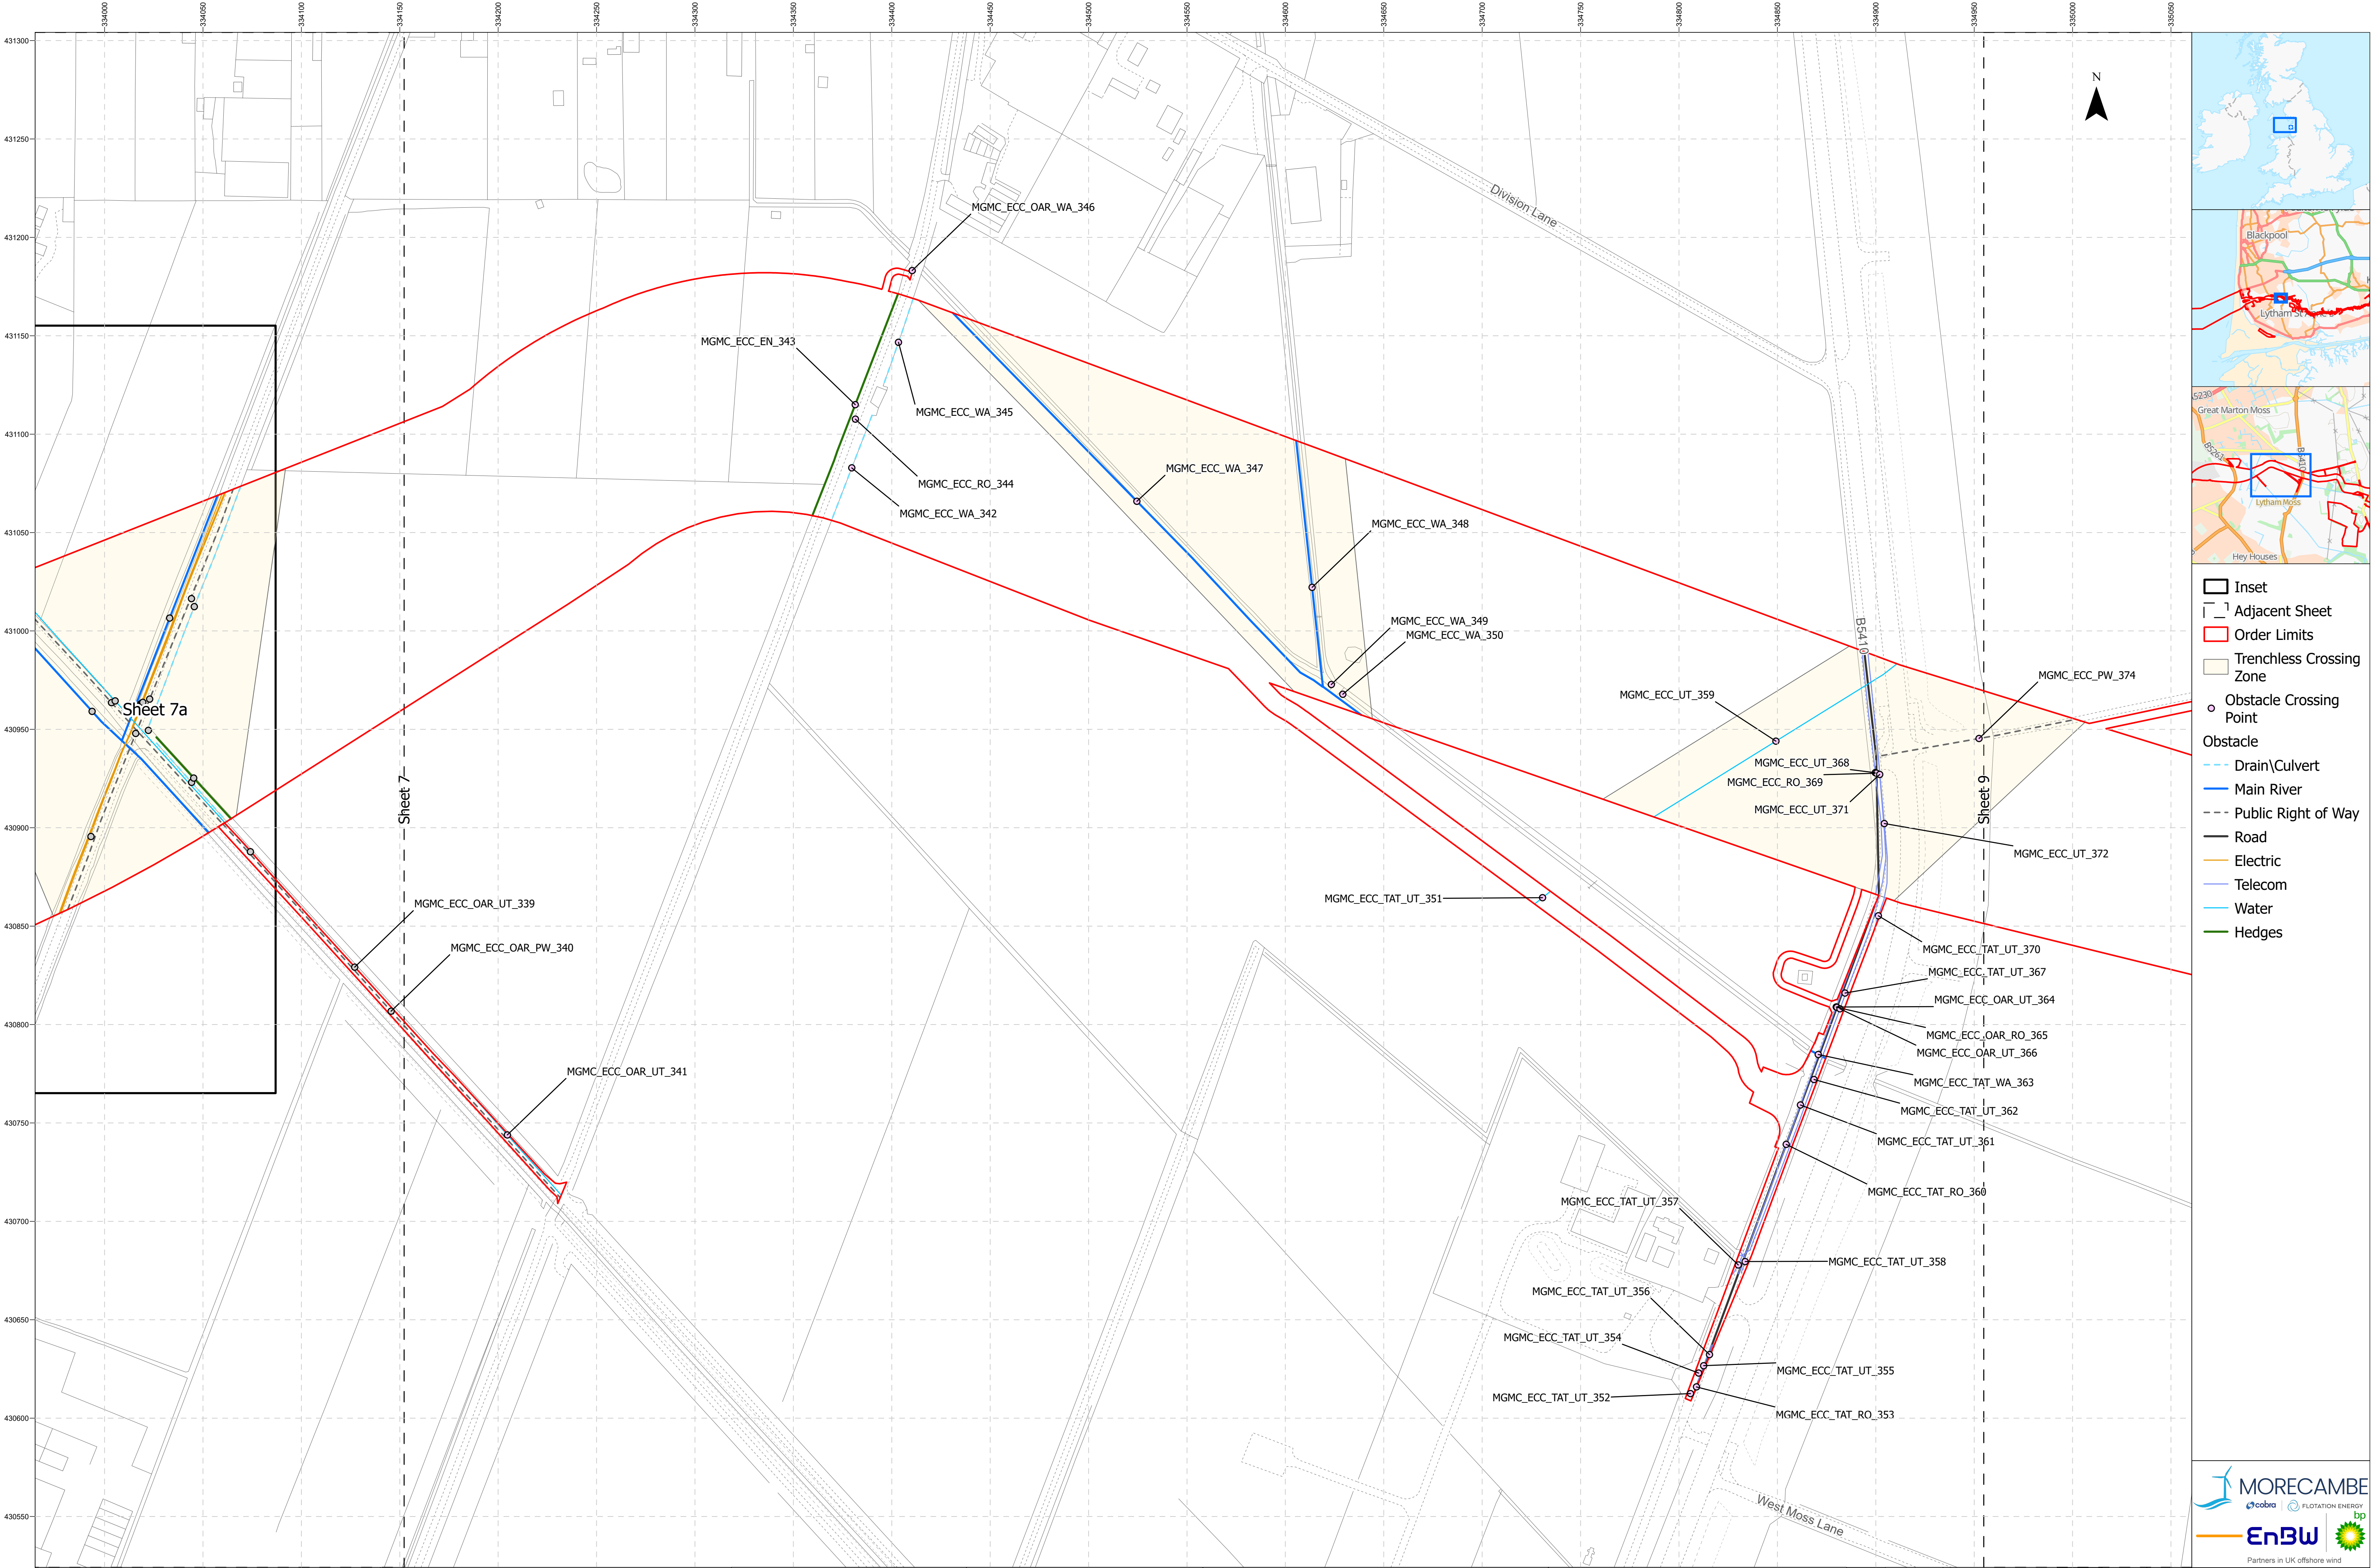

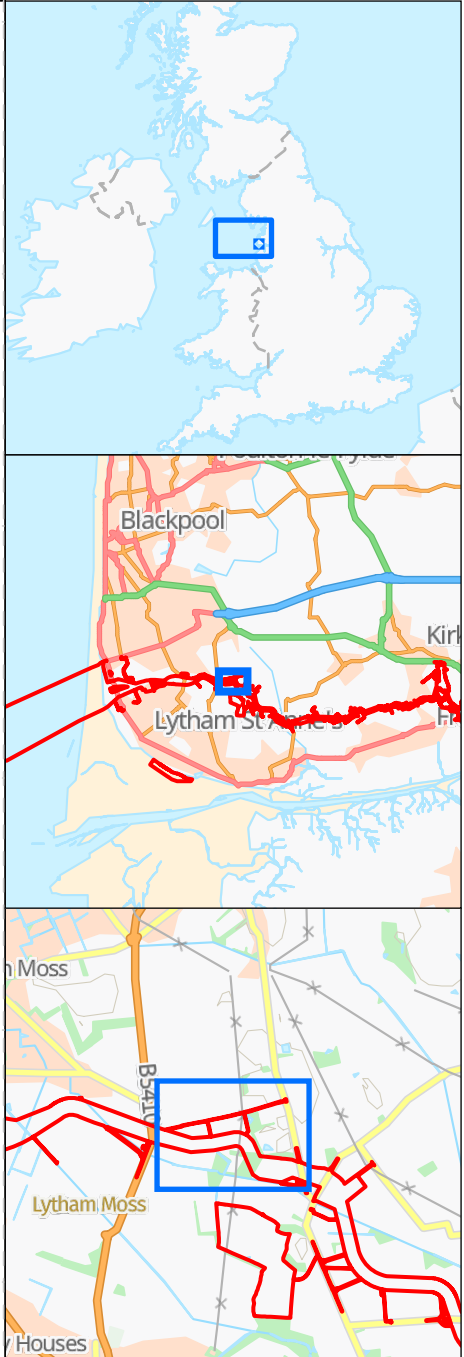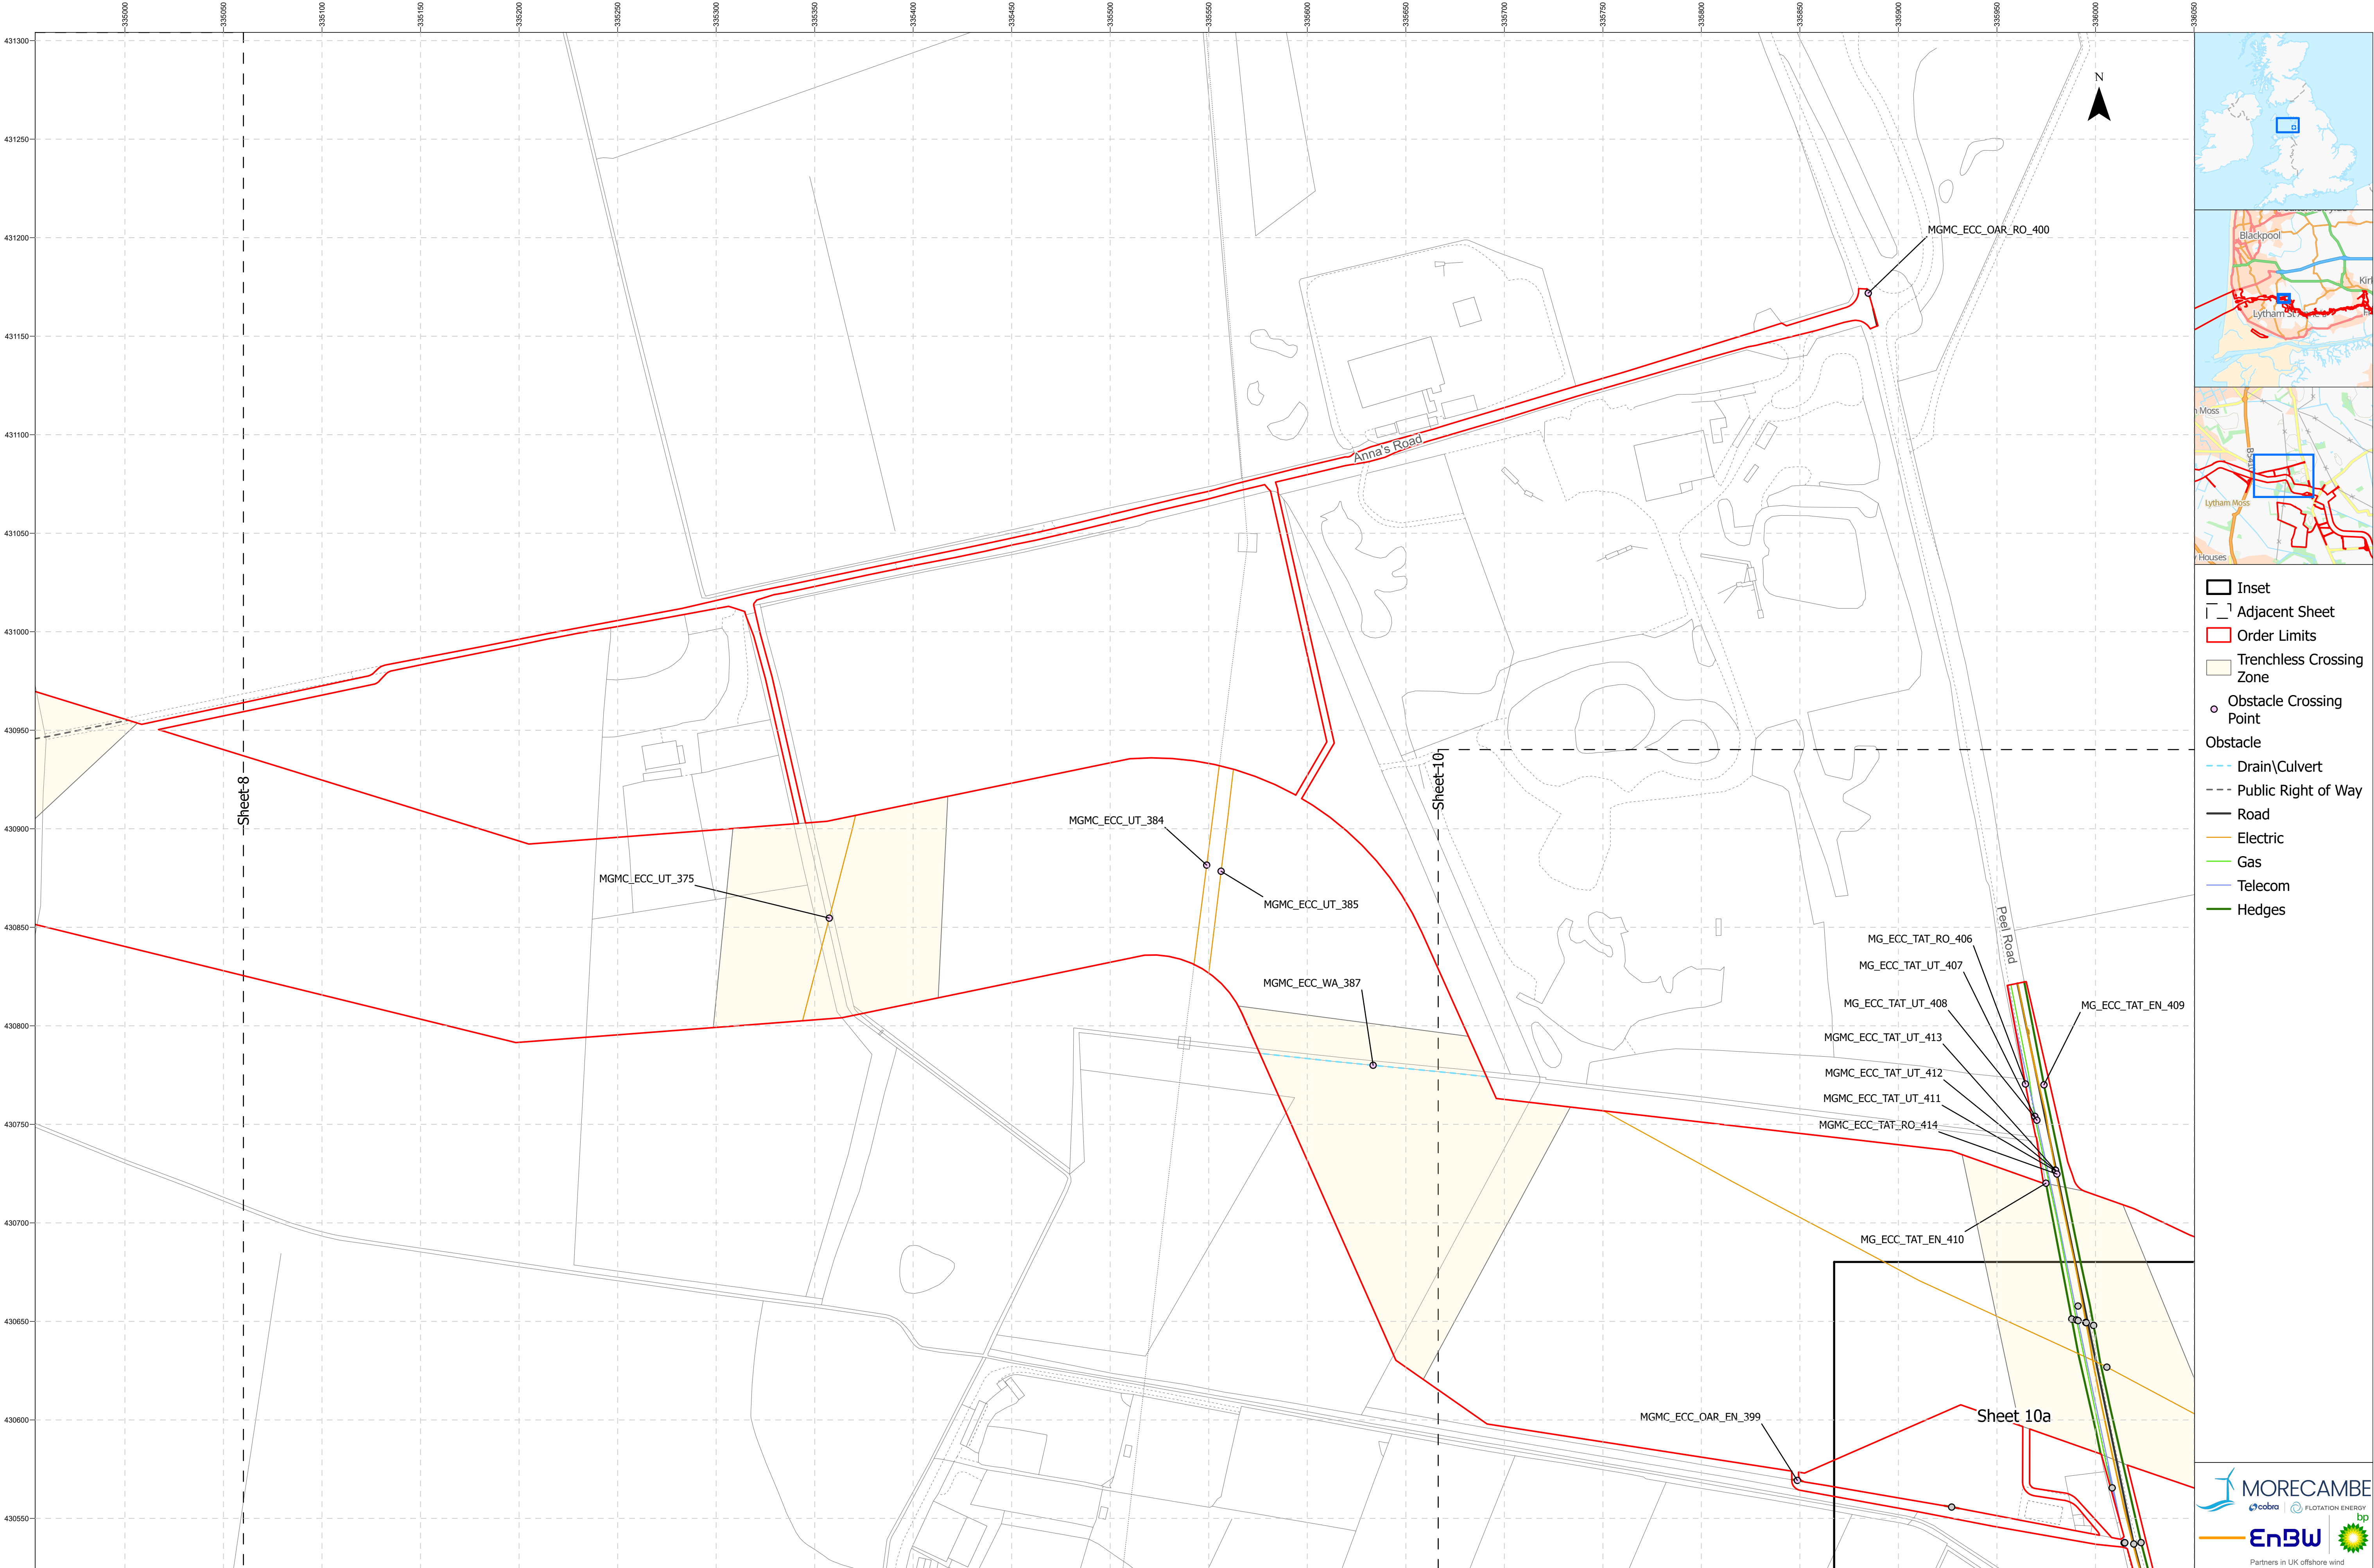

- Inset
- Adjacent Sheet
- Order Limits
- Trenchless Crossing Zone
- Obstacle Crossing Point
- Obstacle
 - Drain\Culvert
 - Public Right of Way
 - Road
 - Electric
 - Gas
 - Telecom
 - Hedges

Project Name:
MORGAN AND MORECAMBE OFFSHORE WIND FARMS:
TRANSMISSION ASSETS

Drawing Title:
OBSTACLE CROSSING PLAN - SHEET 9 OF 36

0 40 80 Meters
Scale@A1: 1:1,500

Geodetic Information:
Datum: OSGB 1936
Projection: British National Grid


Data Sources:BP, Ordnance Survey
Based Upon The Ordnance Survey Map With The Sanction Of The
Controller Of HM Stationary Office. Crown Copyright Reserved. © OS
Licence No. 100042124

Service Layer Credits: GB Cartographic Local Names:
Contains OS data © Crown Copyright and database right
2023
Contains data from OS Zoomstack

VER	DATE	DETAILS	AUTH	CHK	APPRV
01	22/09/24	Final at DCO Submission	HAH	LM	AS
02	13/05/25	Added CRIII path	HAH	LM	HK





Drawing Number:
BP-GBR-MORG-REG-0204

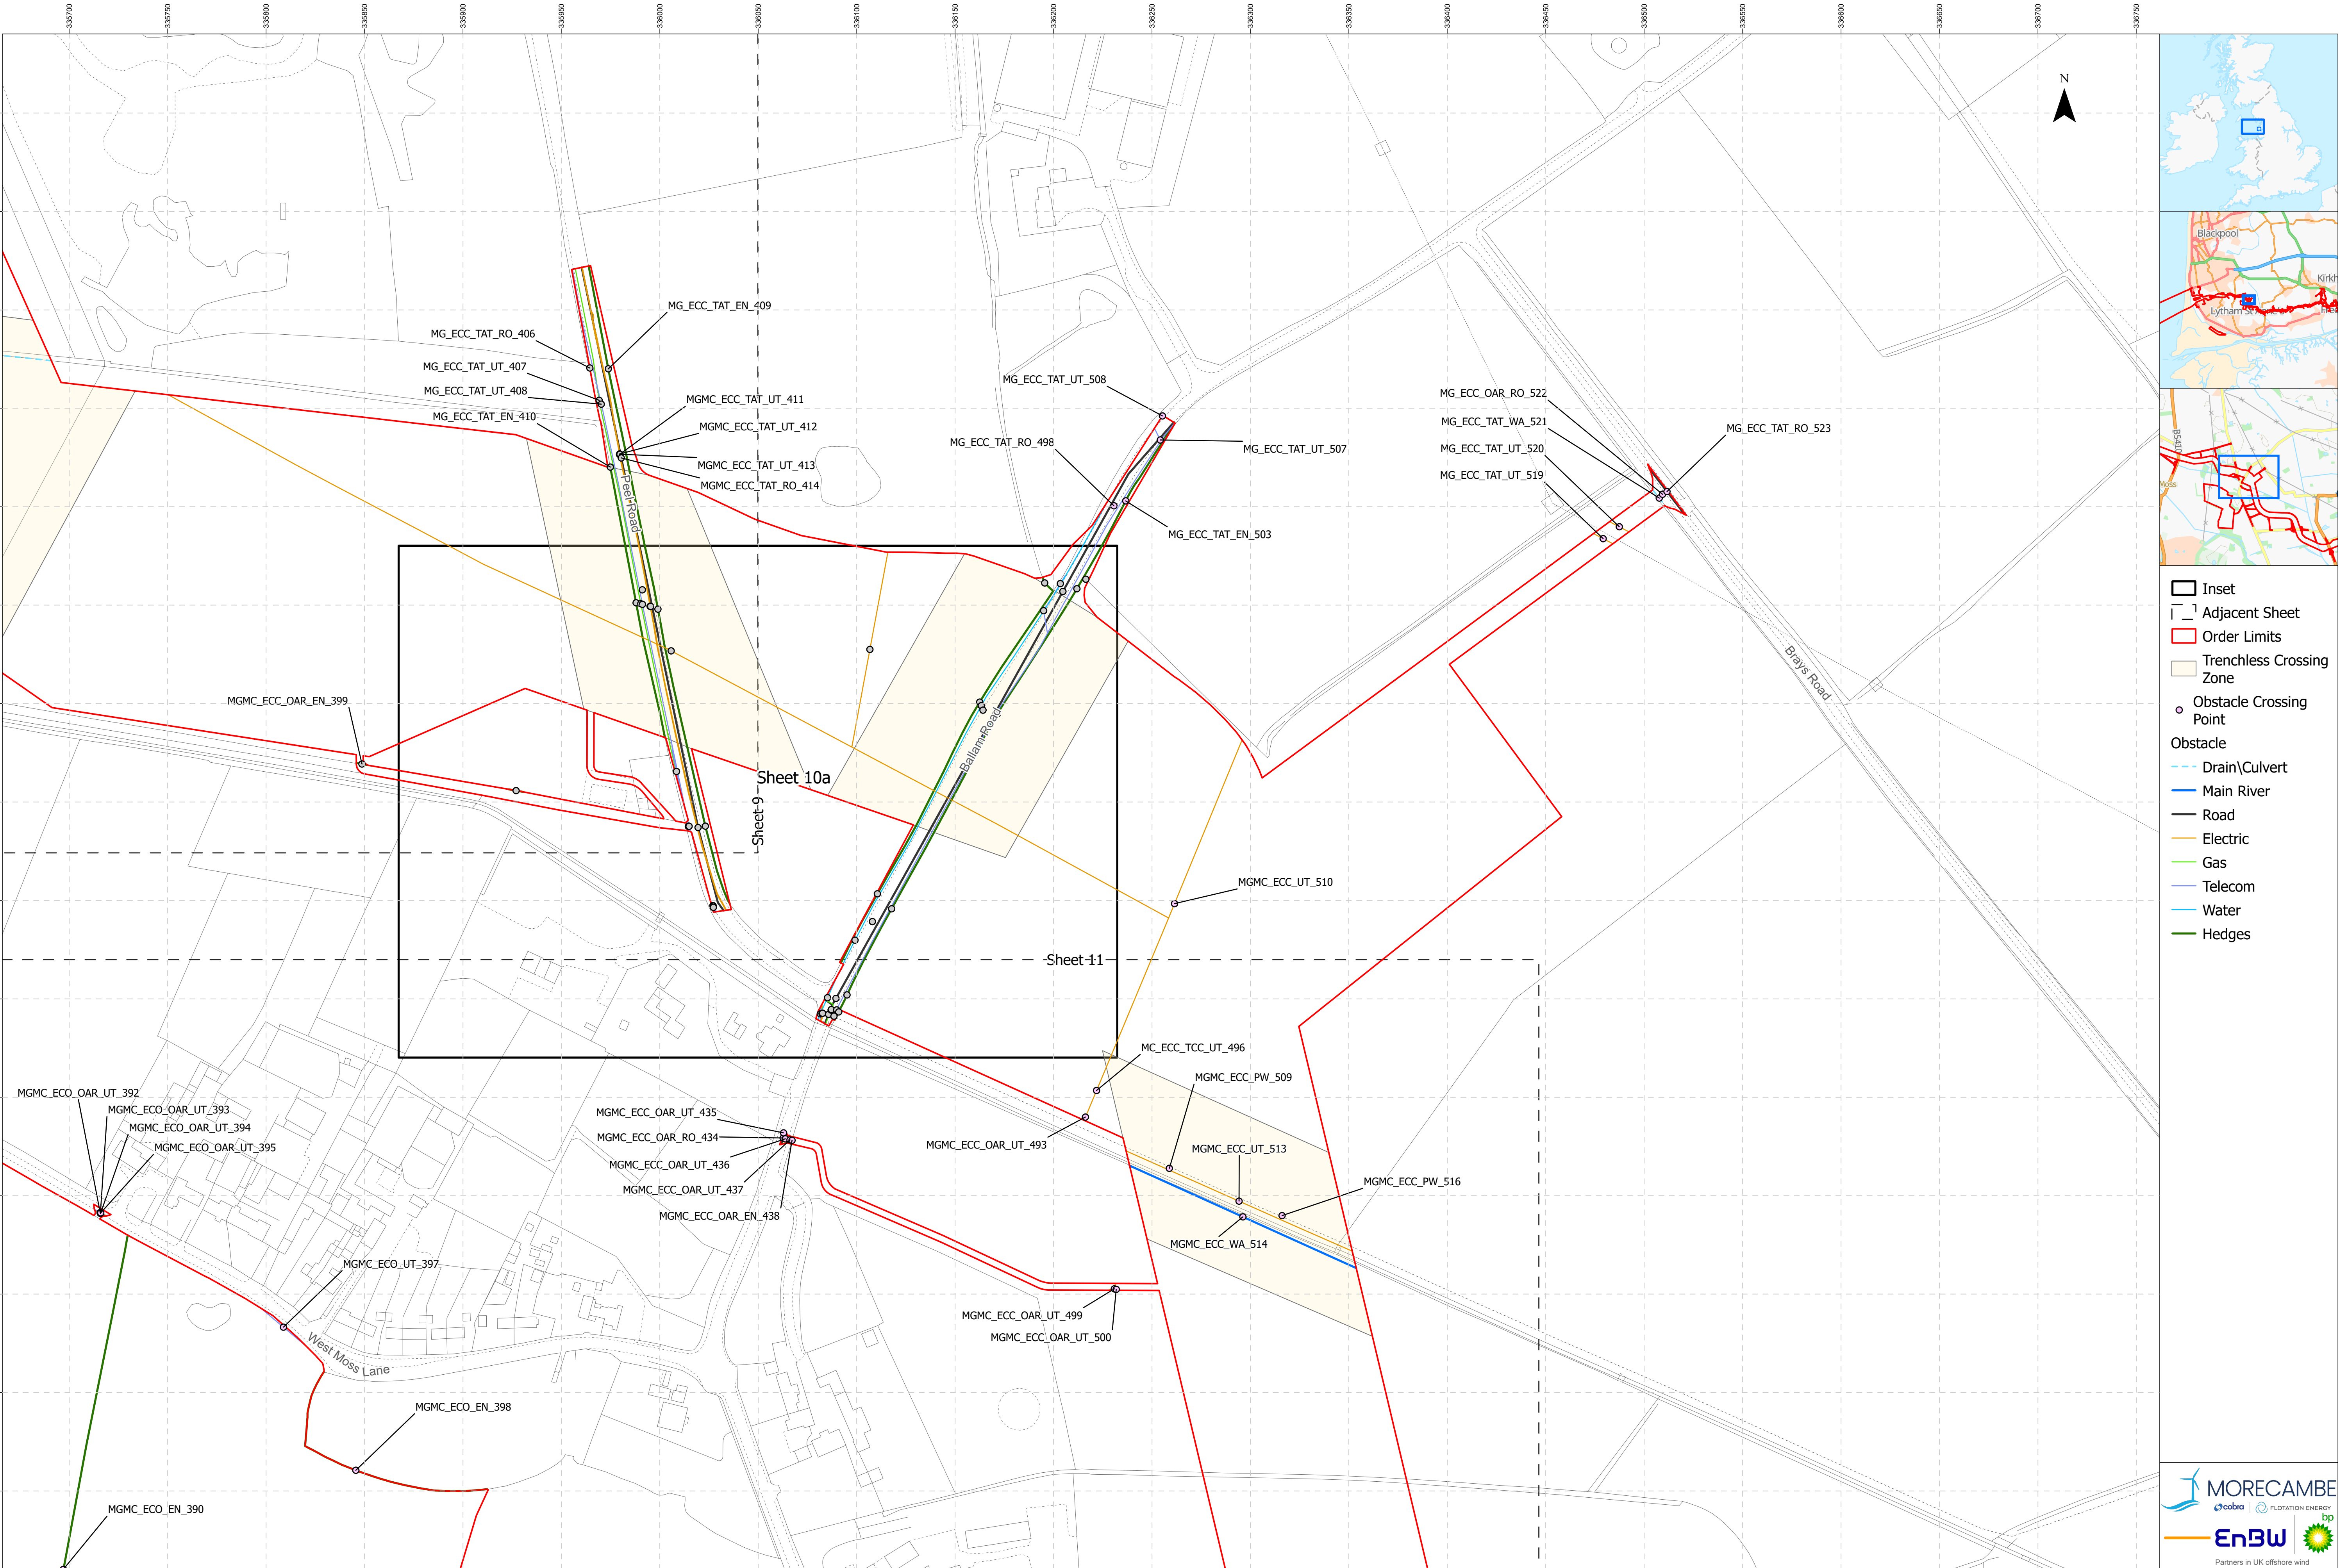



- Inset
- Adjacent Sheet
- Order Limits
- Trenchless Crossing Zone
- Obstacle Crossing Point
- Obstacle
 - Drain\Culvert
 - Main River
 - Road
 - Electric
 - Gas
 - Telecom
 - Water
 - Hedges

Project Name: MORGAN AND MORECAMBE OFFSHORE WIND FARMS: TRANSMISSION ASSETS	Drawing Title: OBSTACLE CROSSING PLAN - SHEET 10 OF 36	0 40 80 Meters Scale@A1: 1:1,500	Geodetic Information: Datum: OSGB 1936 Projection: British National Grid	Data Sources:BP, Ordnance Survey Based Upon The Ordnance Survey Map With The Sanction Of The Controller Of HM Stationery Office. Crown Copyright Reserved. © OS Licence No. 100042124	Service Layer Credits: GB Cartographic Local Names: Contains OS data © Crown Copyright and database right 2023 Contains data from OS Zoomstack	VER	DATE	DETAILS	AUTH	CHK	APPRV	Drawing Number: BP-GBR-MORG-REG-0204
						01	22/09/24	Final at DCO Submission	HAH	LM	AS	
						02	13/05/25	Added CRIII path	HAH	LM	HK	



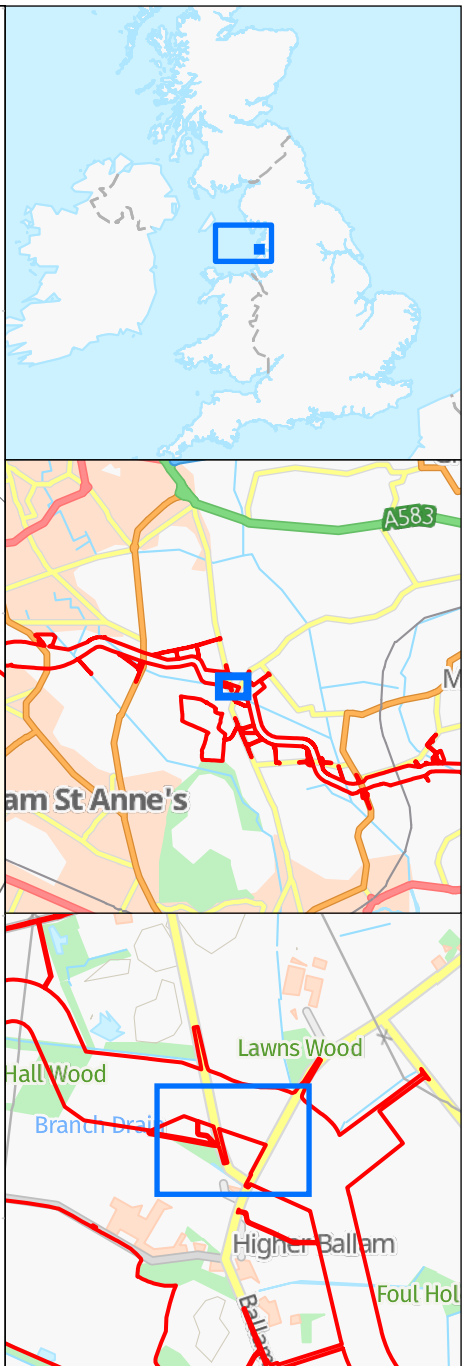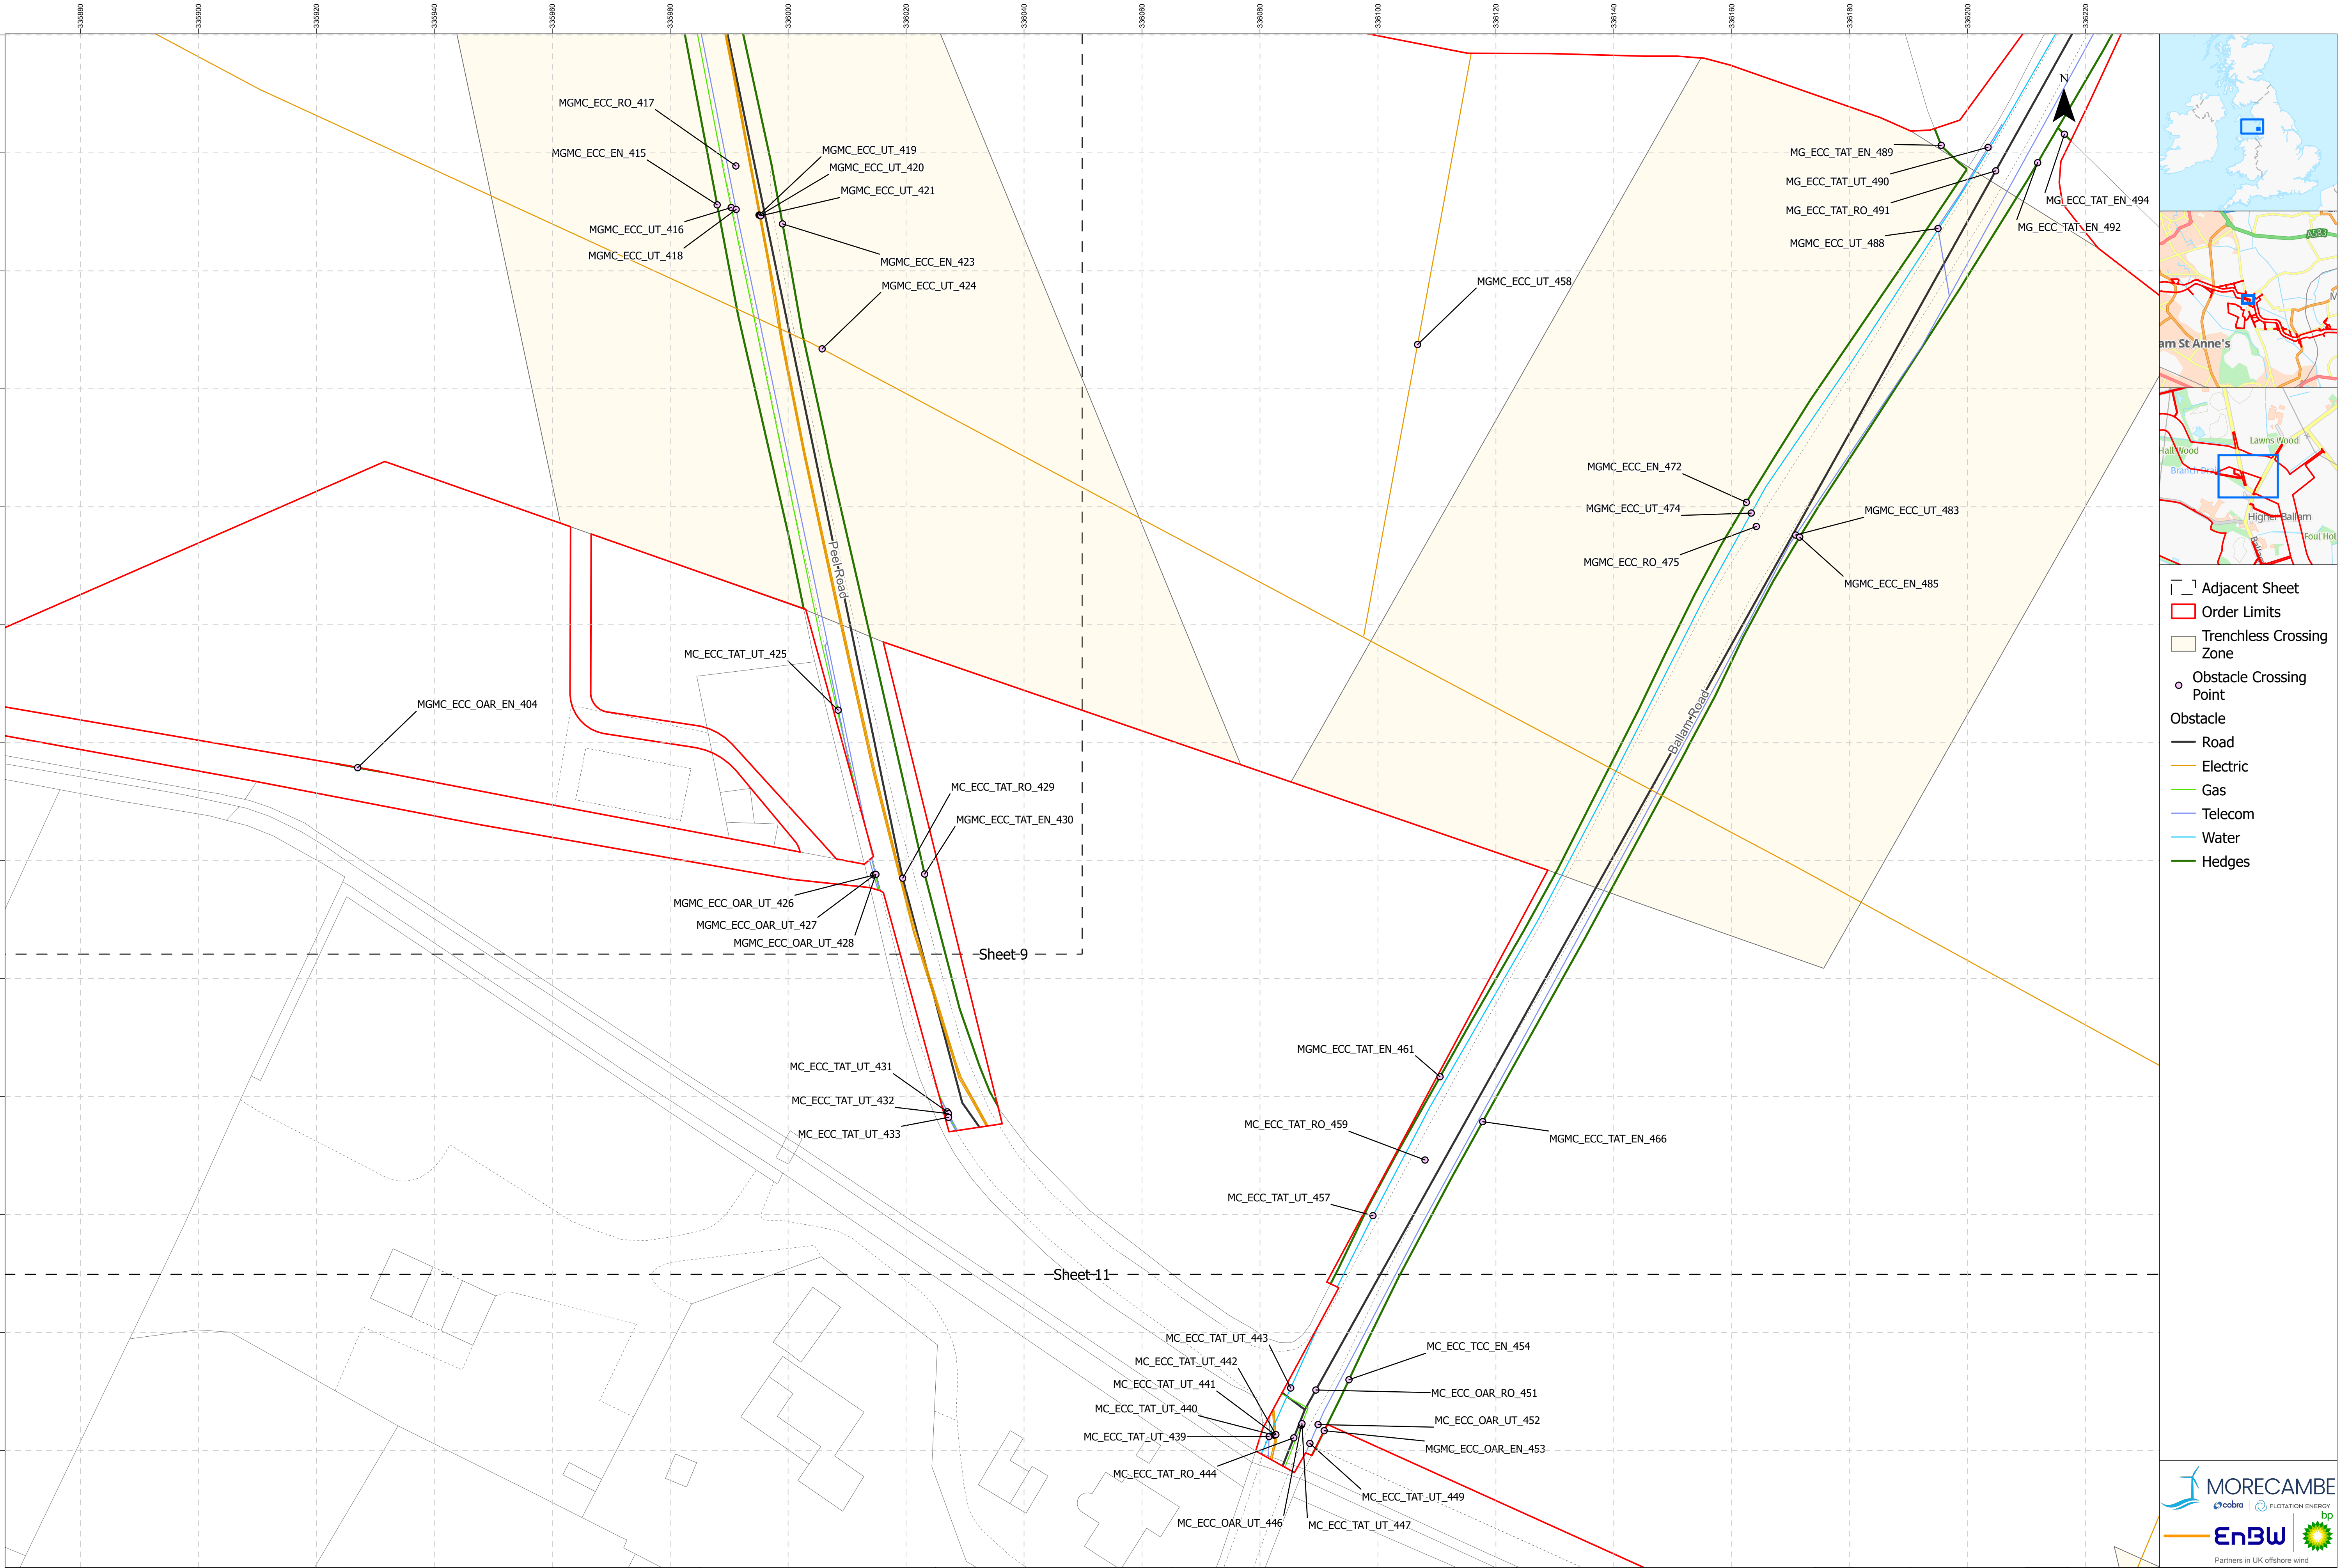



- Adjacent Sheet
- Order Limits
- Trenchless Crossing Zone
- Obstacle Crossing Point
- Obstacle
 - Road
 - Electric
 - Gas
 - Telecom
 - Water
 - Hedges

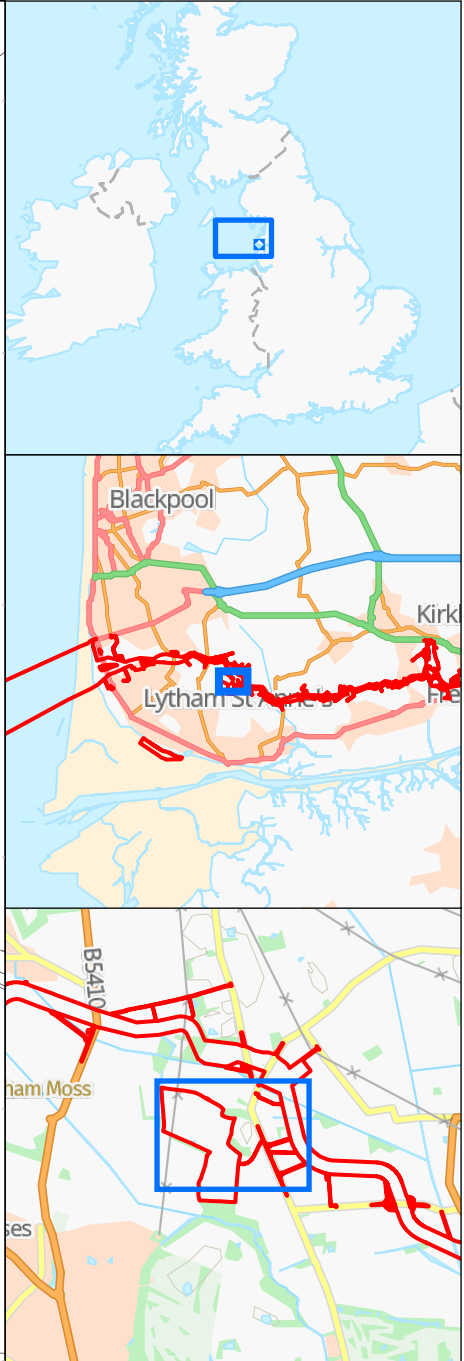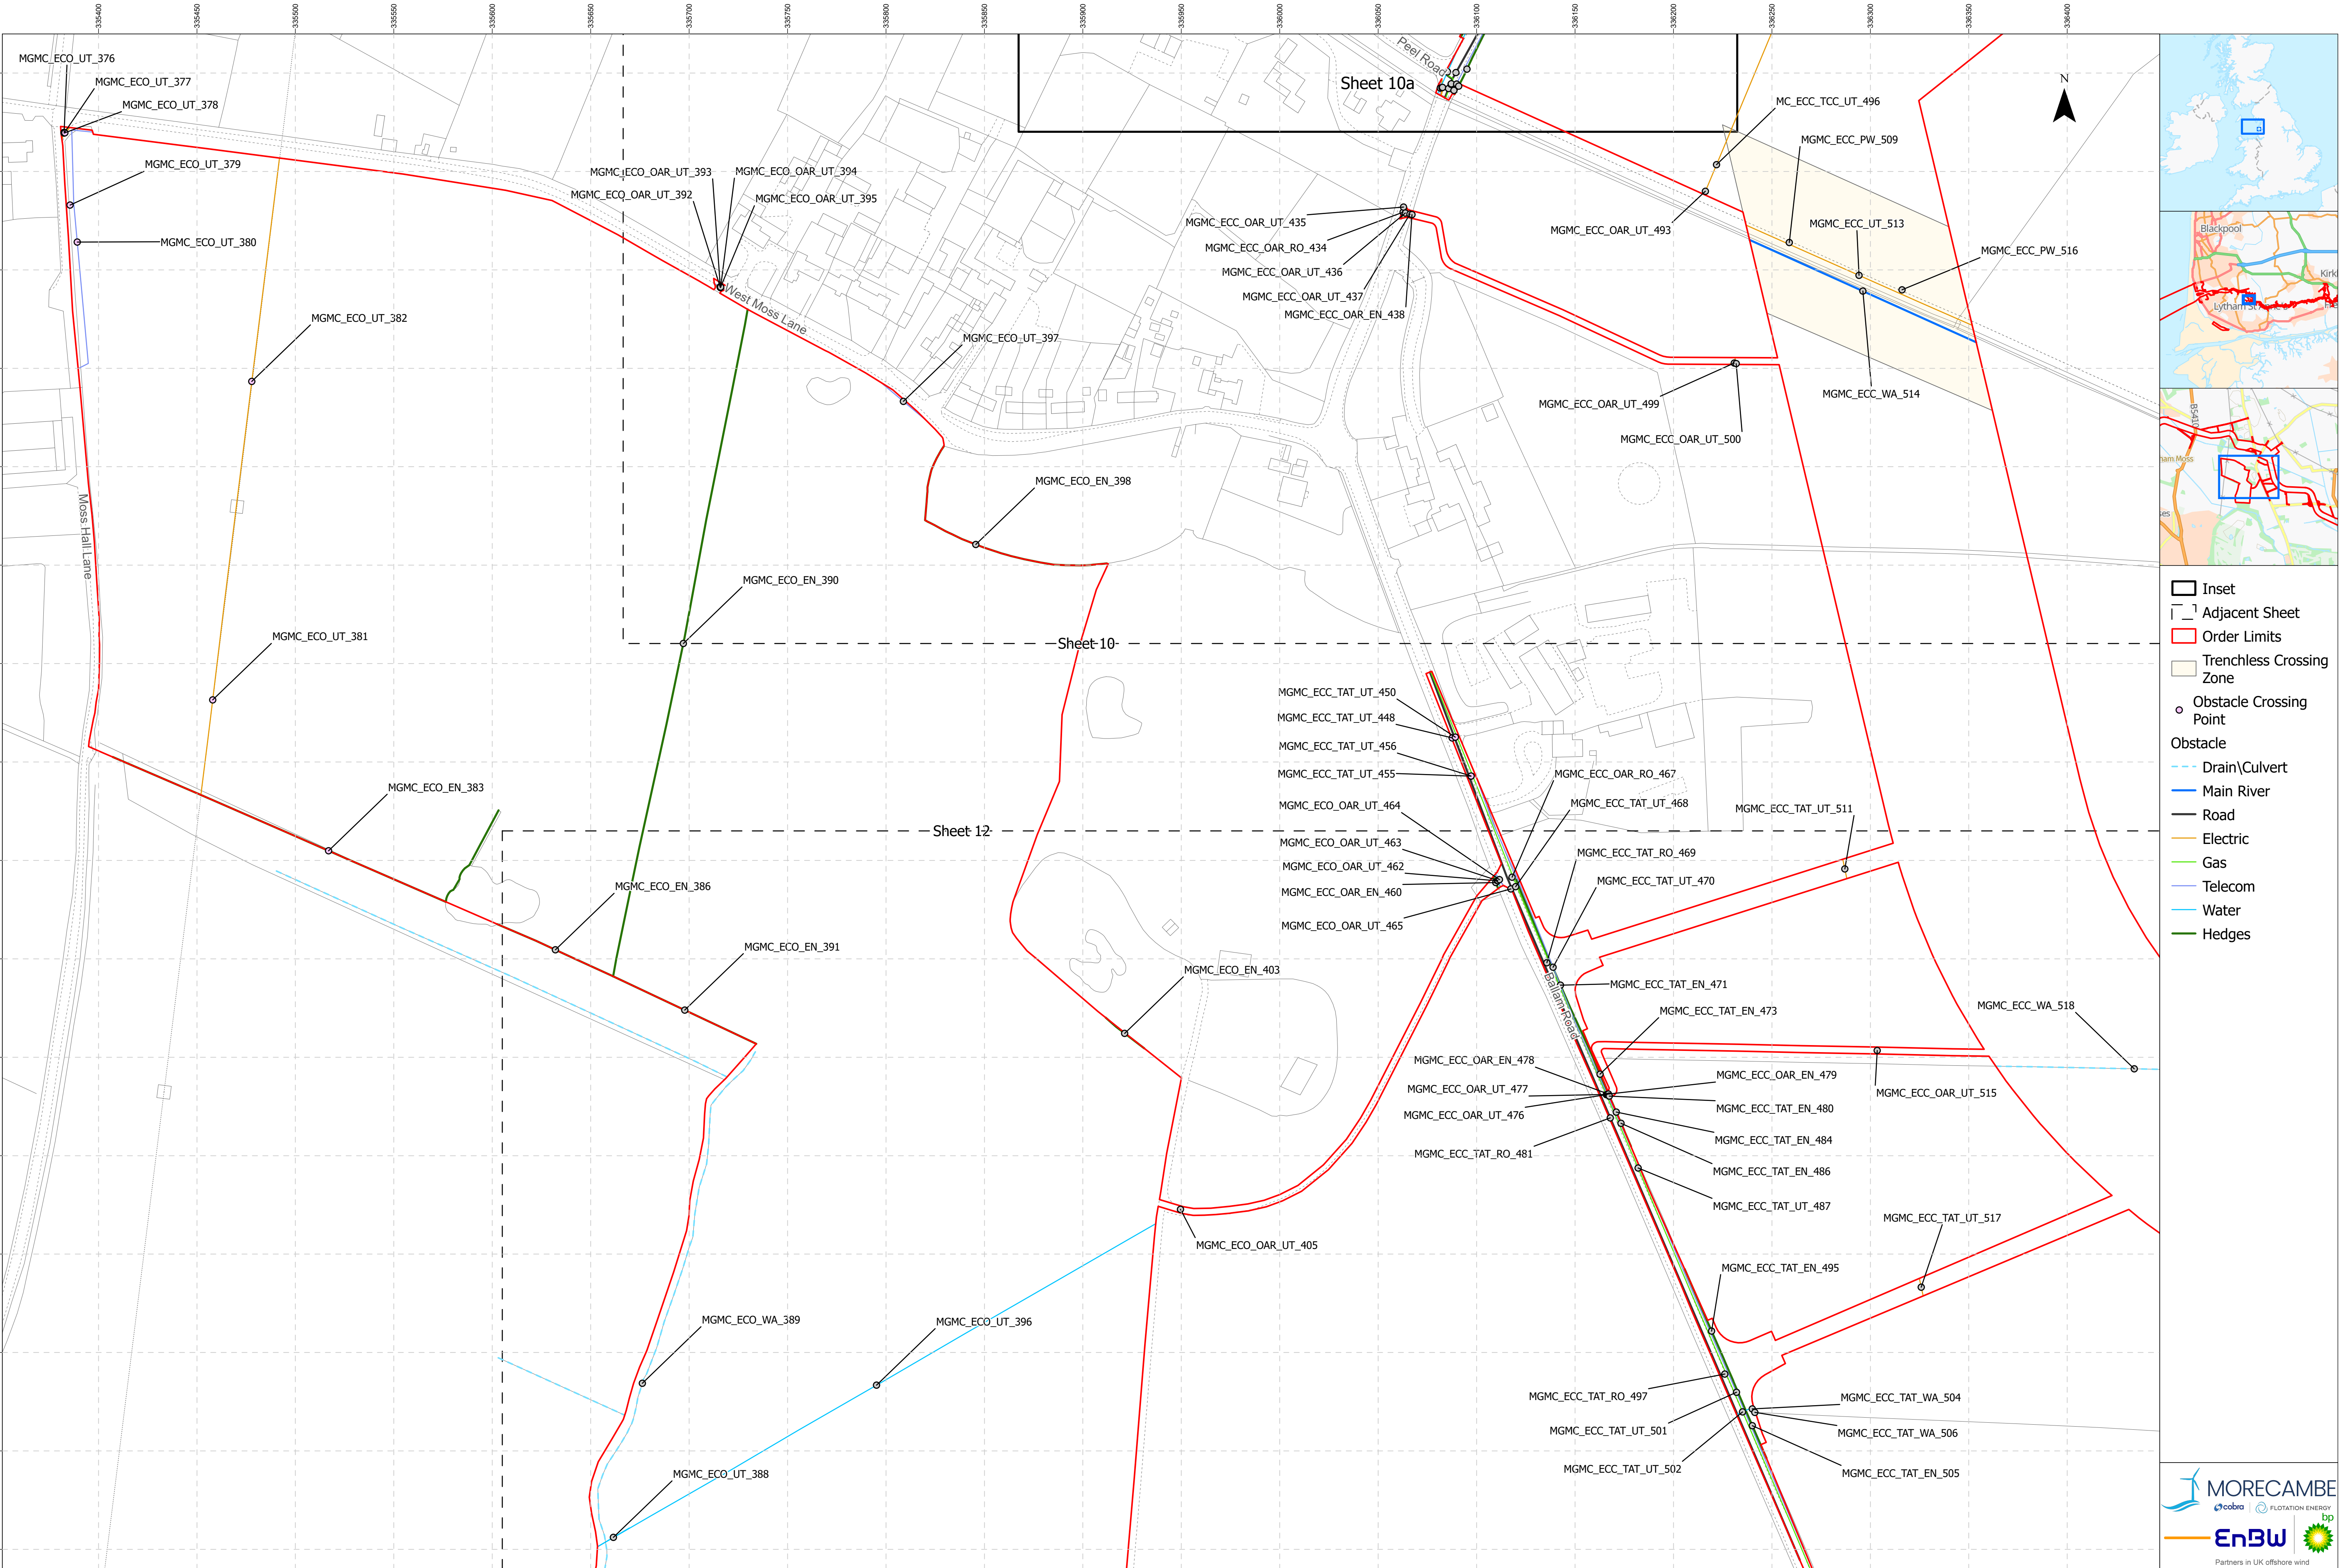



- Inset
- Adjacent Sheet
- Order Limits
- Trenchless Crossing Zone
- Obstacle Crossing Point
- Obstacle
 - Drain/Culvert
 - Main River
 - Road
 - Electric
 - Gas
 - Telecom
 - Water
 - Hedges

Project Name: MORGAN AND MORECAMBE OFFSHORE WIND FARMS: TRANSMISSION ASSETS	Drawing Title: OBSTACLE CROSSING PLAN - SHEET 11 OF 36	04080Meters Scale@A1: 1:1,500	Geodetic Information: Datum: OSGB 1936 Projection: British National Grid	Data Sources:BP, Ordnance Survey Based Upon The Ordnance Survey Map With The Sanction Of The Controller Of HM Stationary Office. Crown Copyright Reserved. © OS Licence No. 100042124	Service Layer Credits: GB Cartographic Local Names: Contains OS data © Crown Copyright and database right 2023 Contains data from OS Zoomstack	VER	DATE	DETAILS	AUTH	CHK	APPRV	Drawing Number: BP-GBR-MORG-REG-0204
						01	22/09/24	Final at DCO Submission	HAH	LM	AS	
						02	13/05/25	Added CRIII path	HAH	LM	HK	



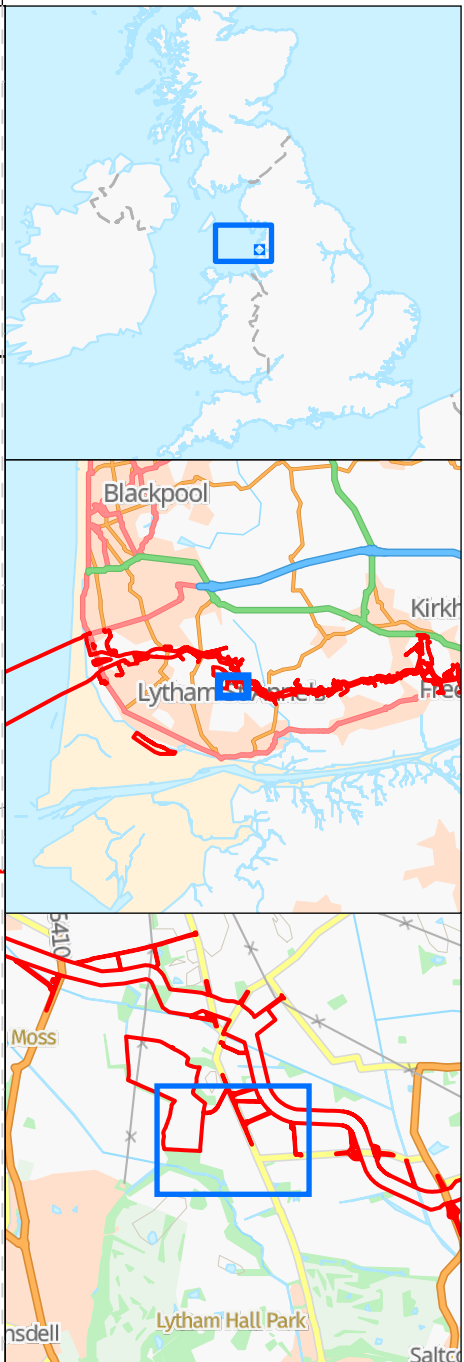
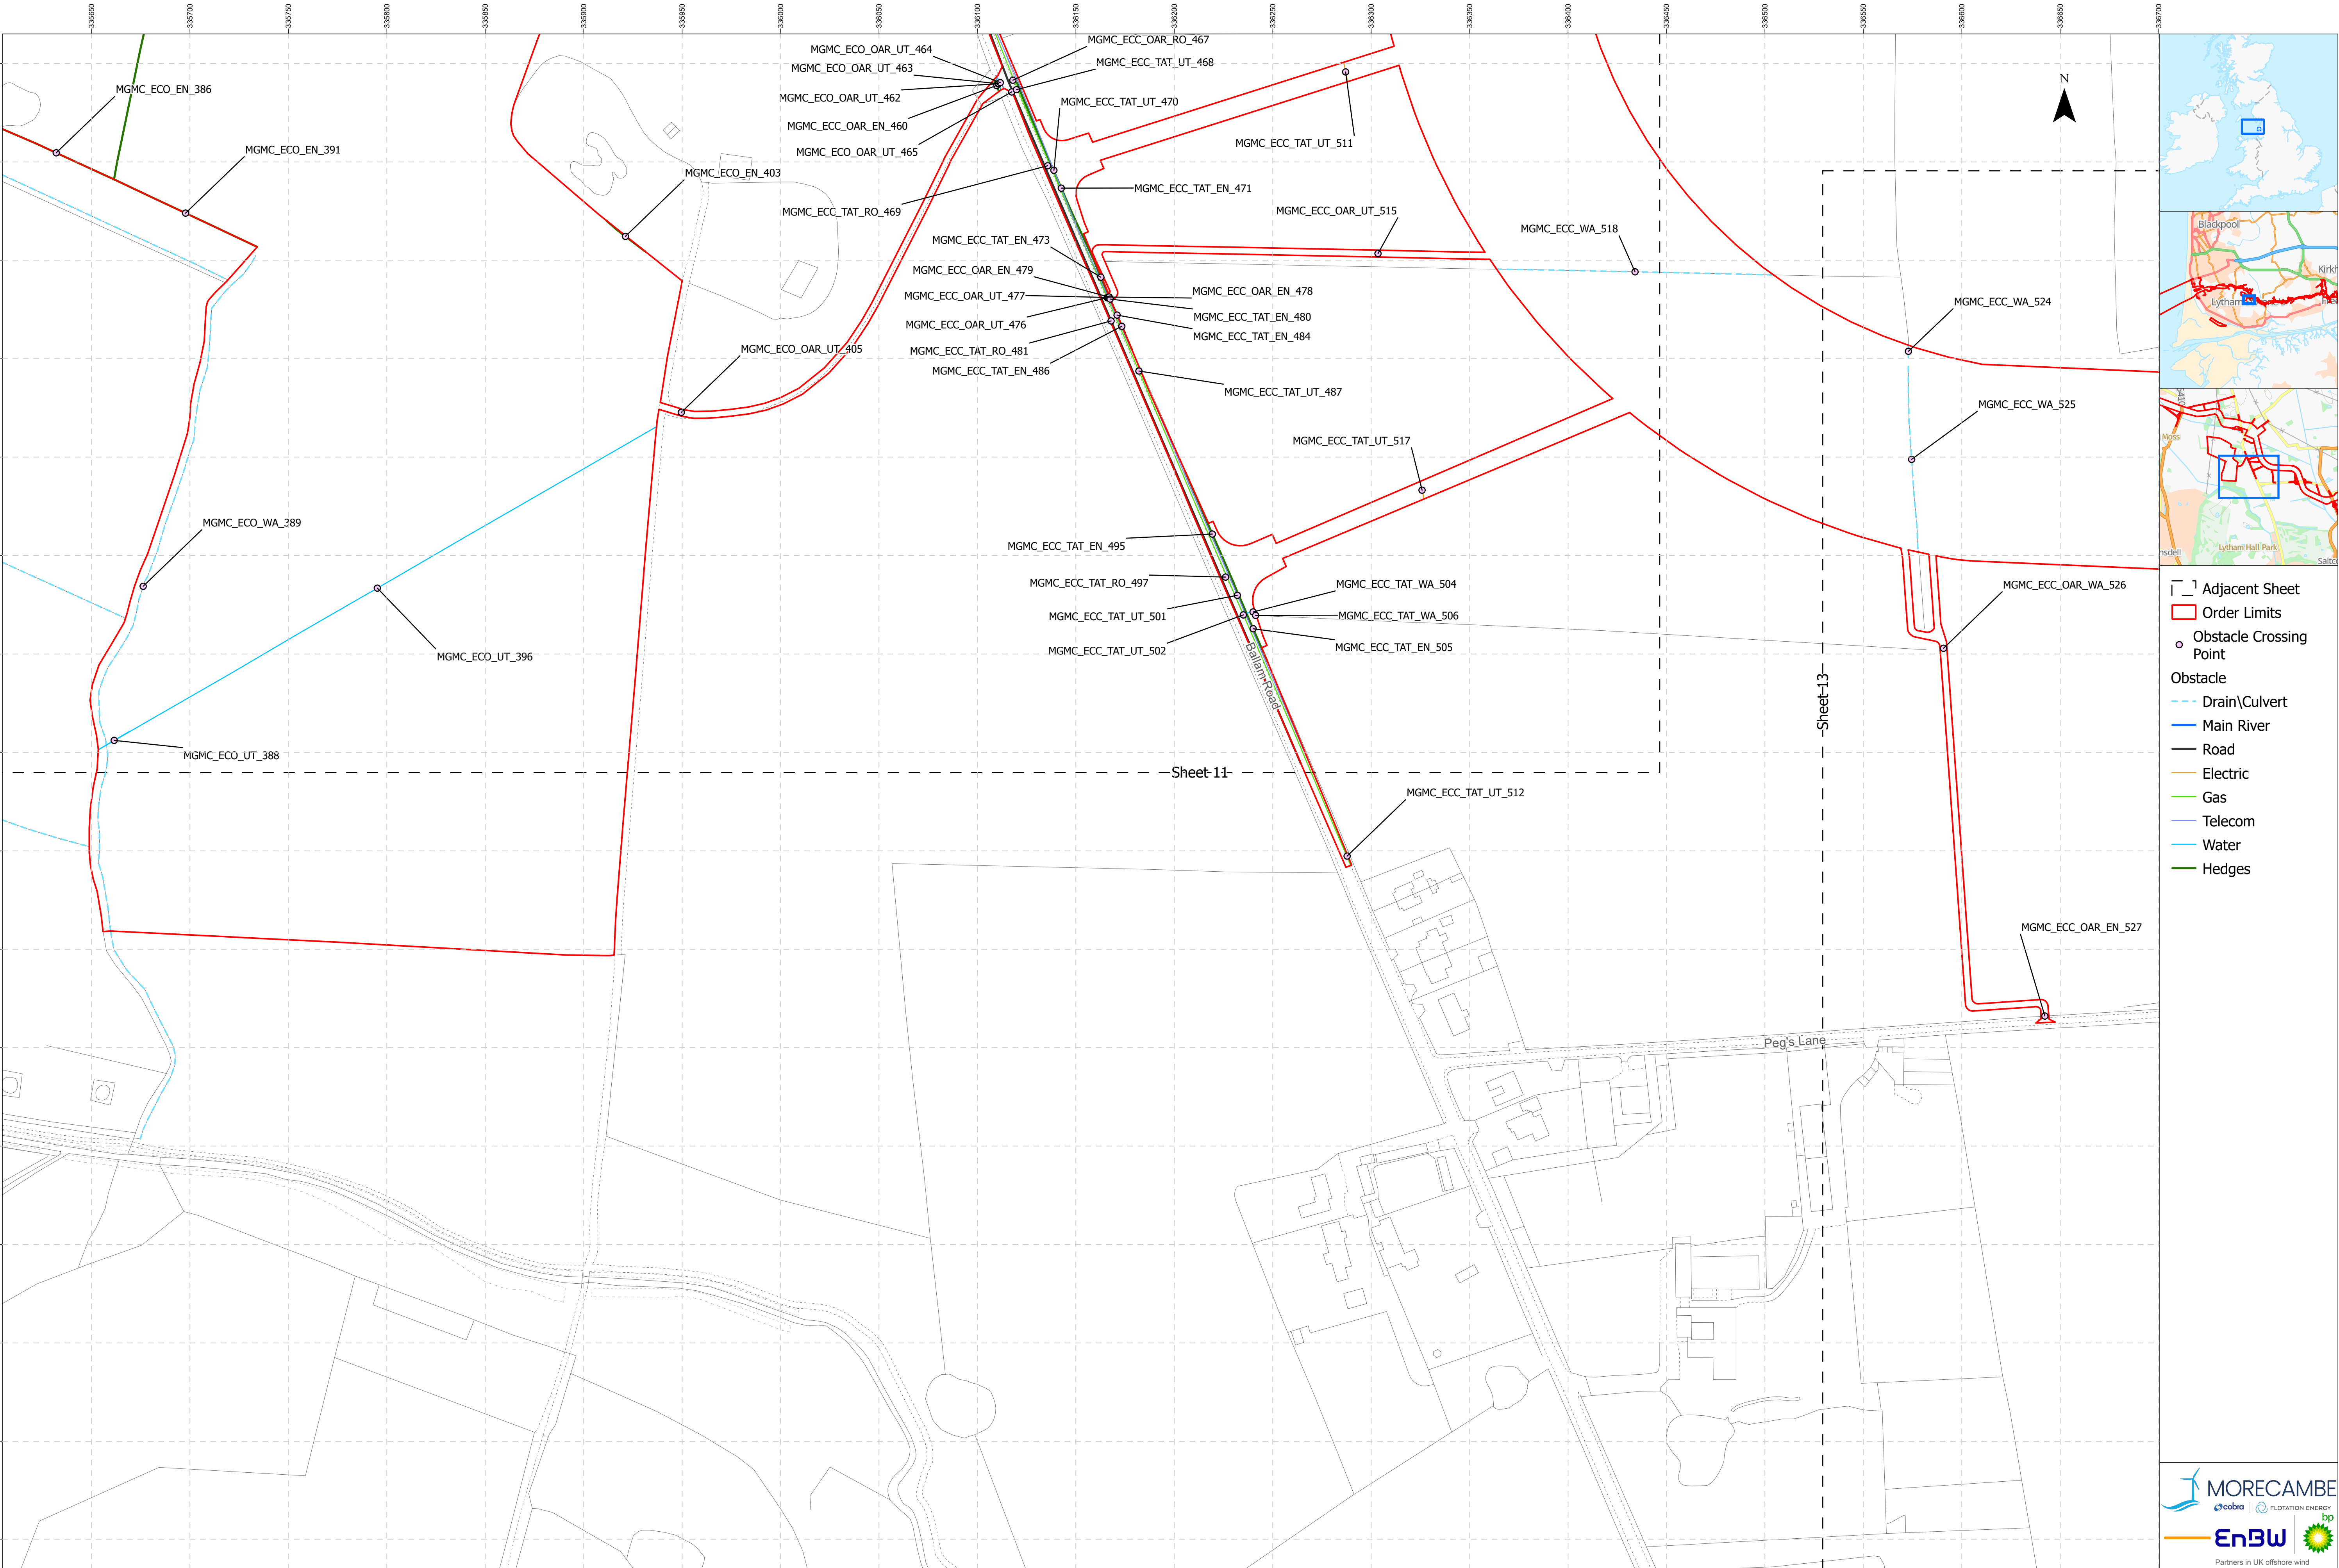


- 1 Adjacent Sheet
- Order Limits
- Obstacle Crossing Point
- Obstacle
- Drain\Culvert
 - Main River
 - Road
 - Electric
 - Gas
 - Telecom
 - Water
 - Hedges

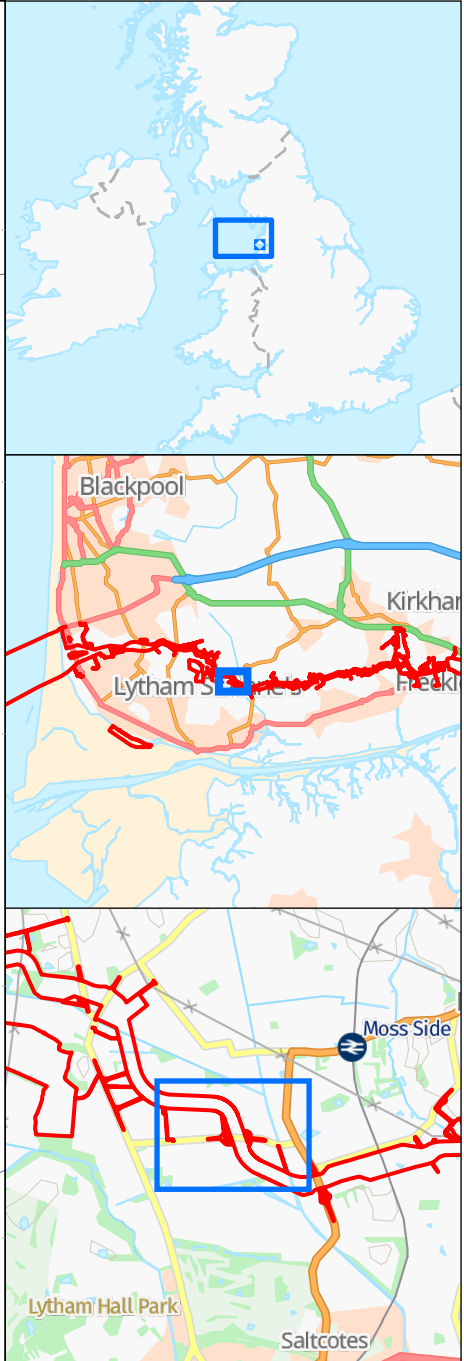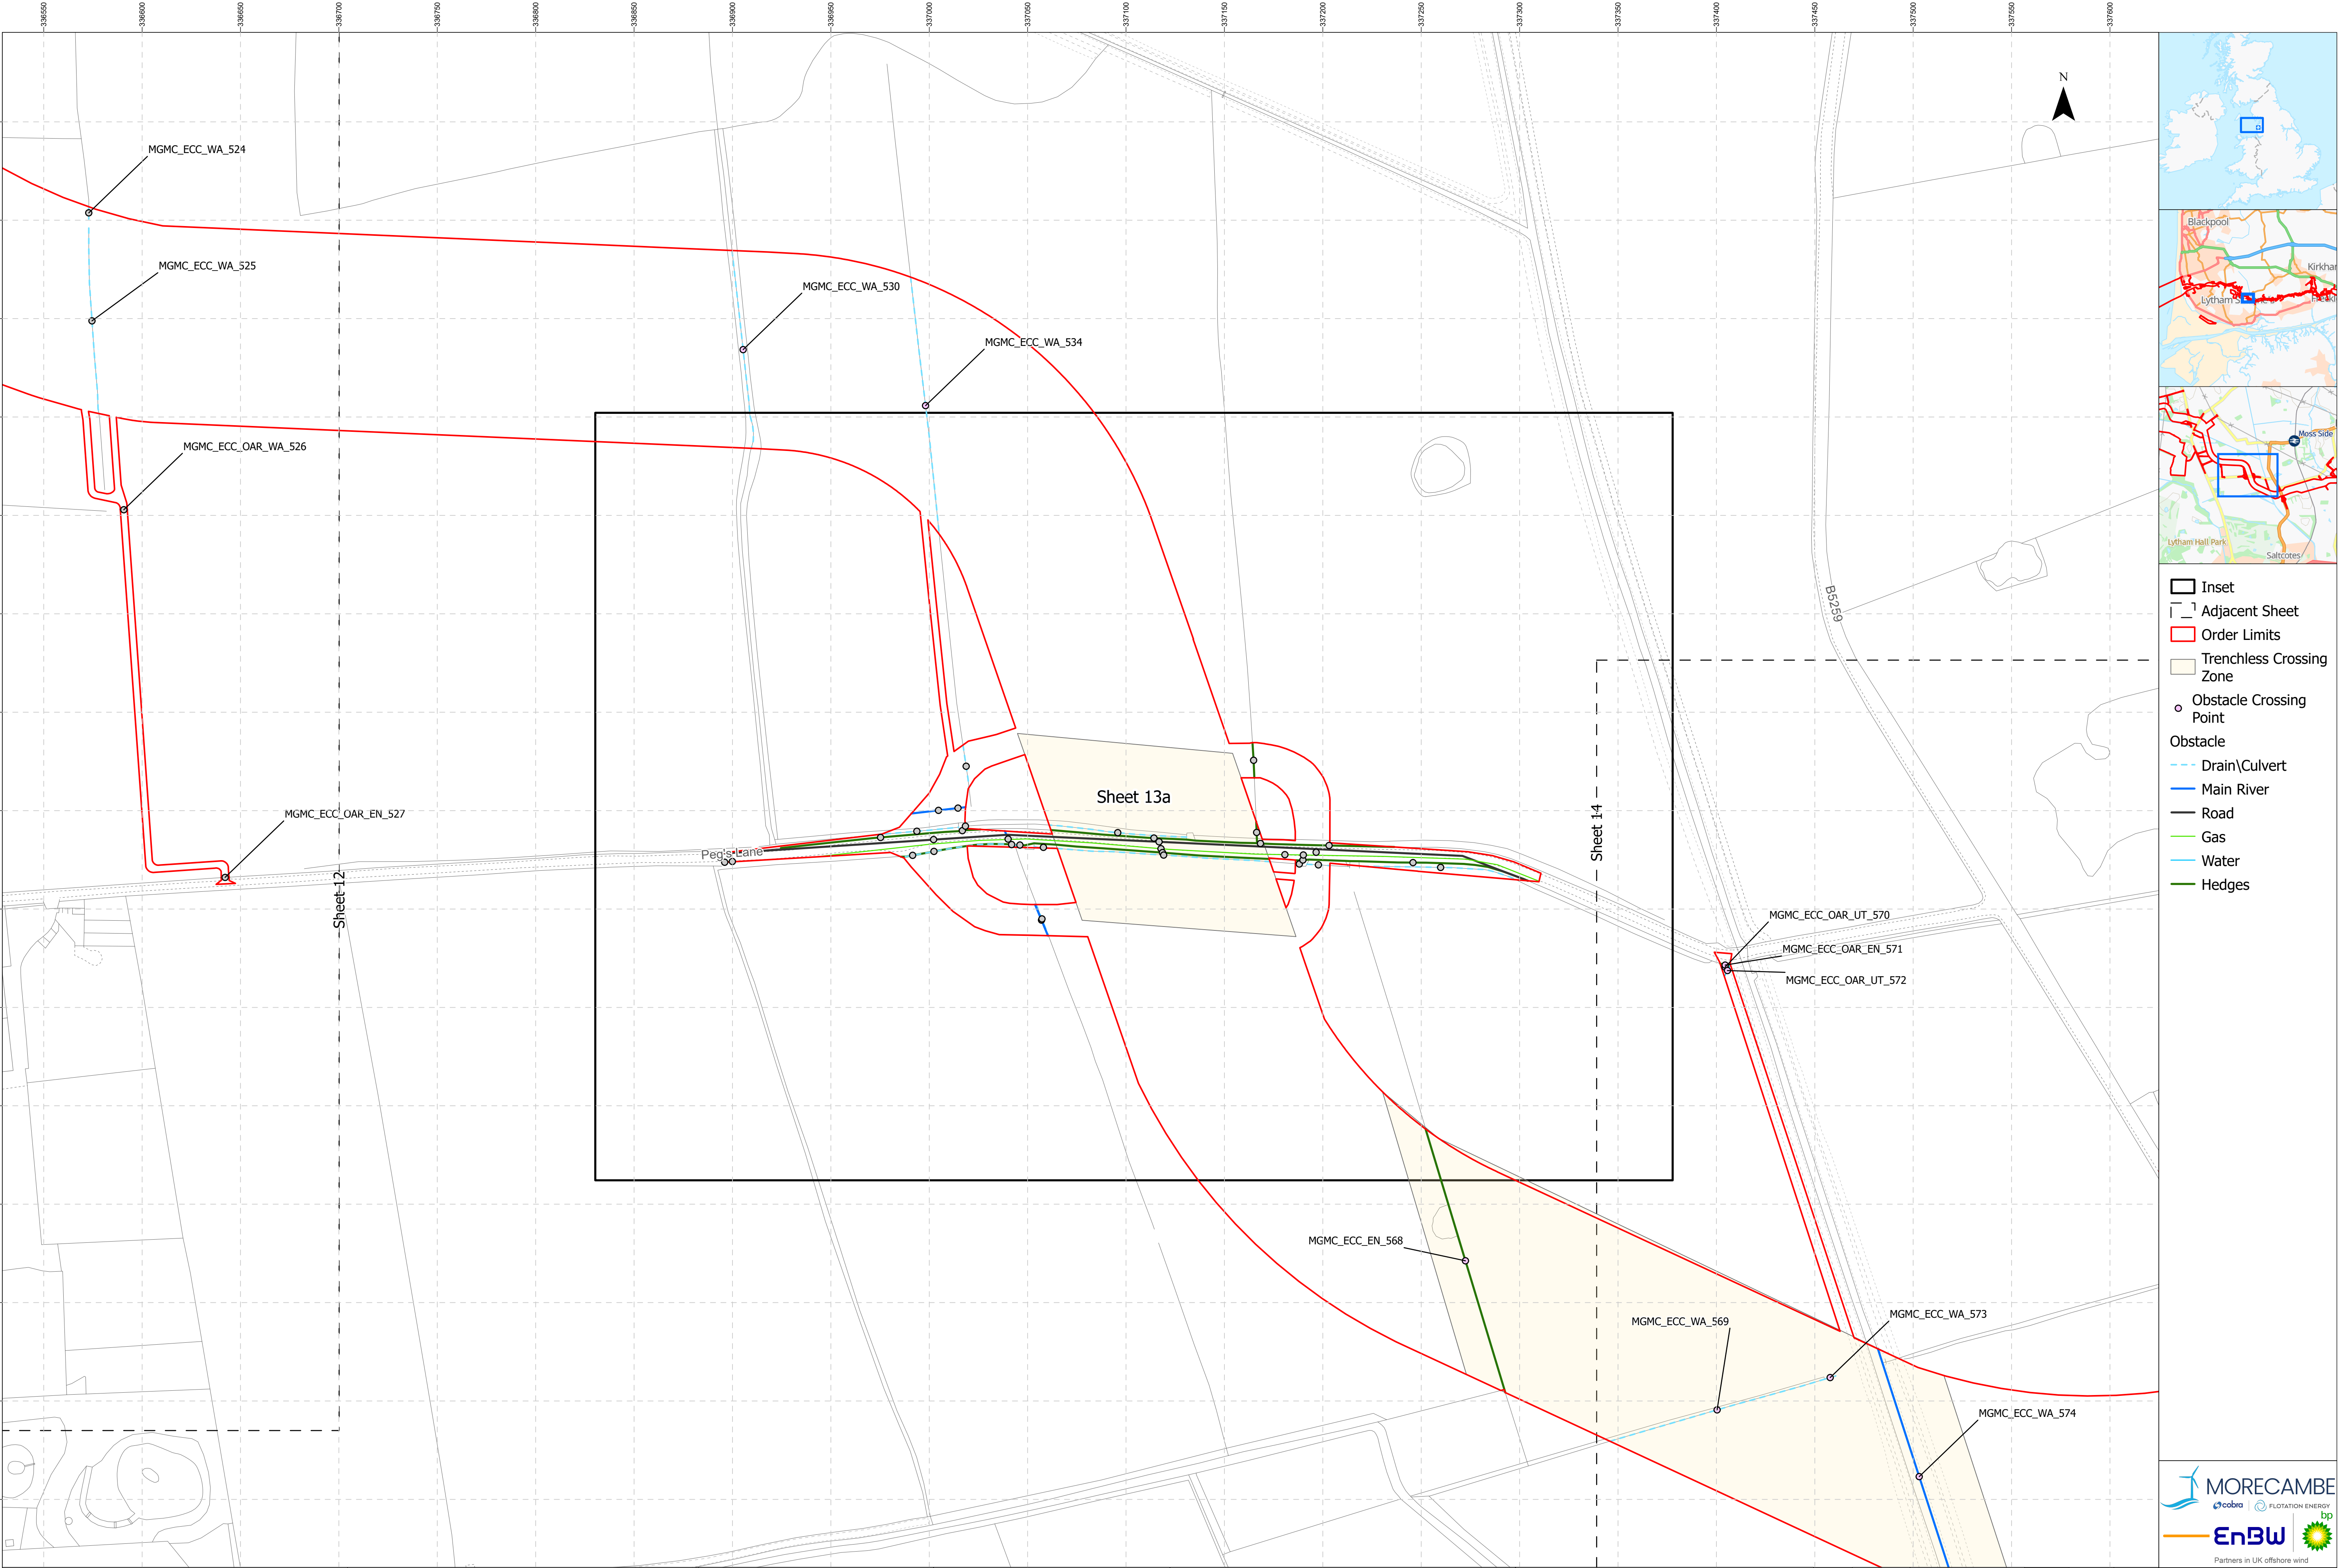

- Inset
- Adjacent Sheet
- Order Limits
- Trenchless Crossing Zone
- Obstacle Crossing Point
- Obstacle
 - Drain\Culvert
 - Main River
 - Road
 - Gas
 - Water
 - Hedges



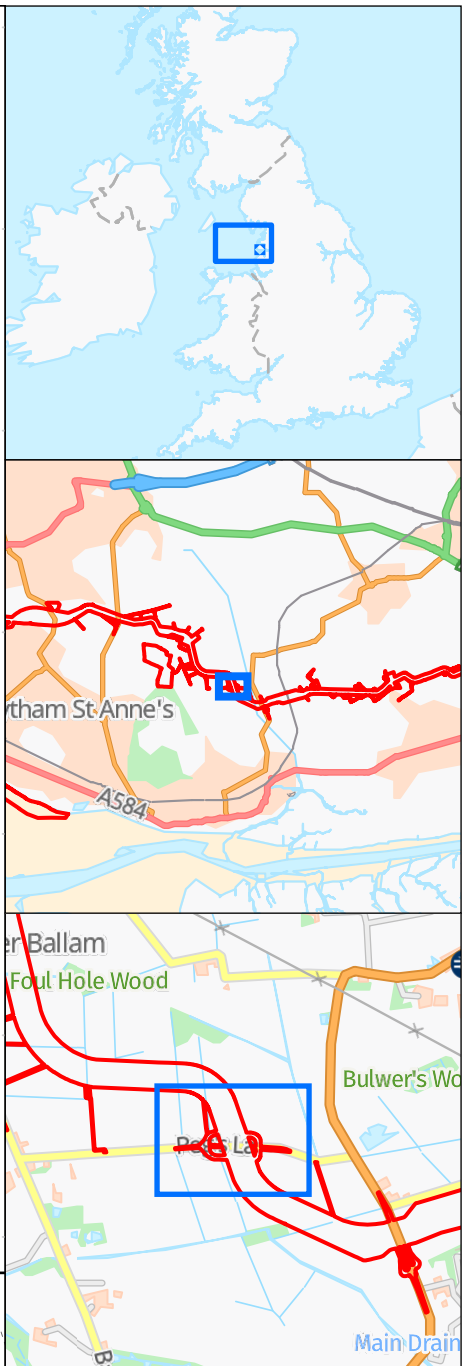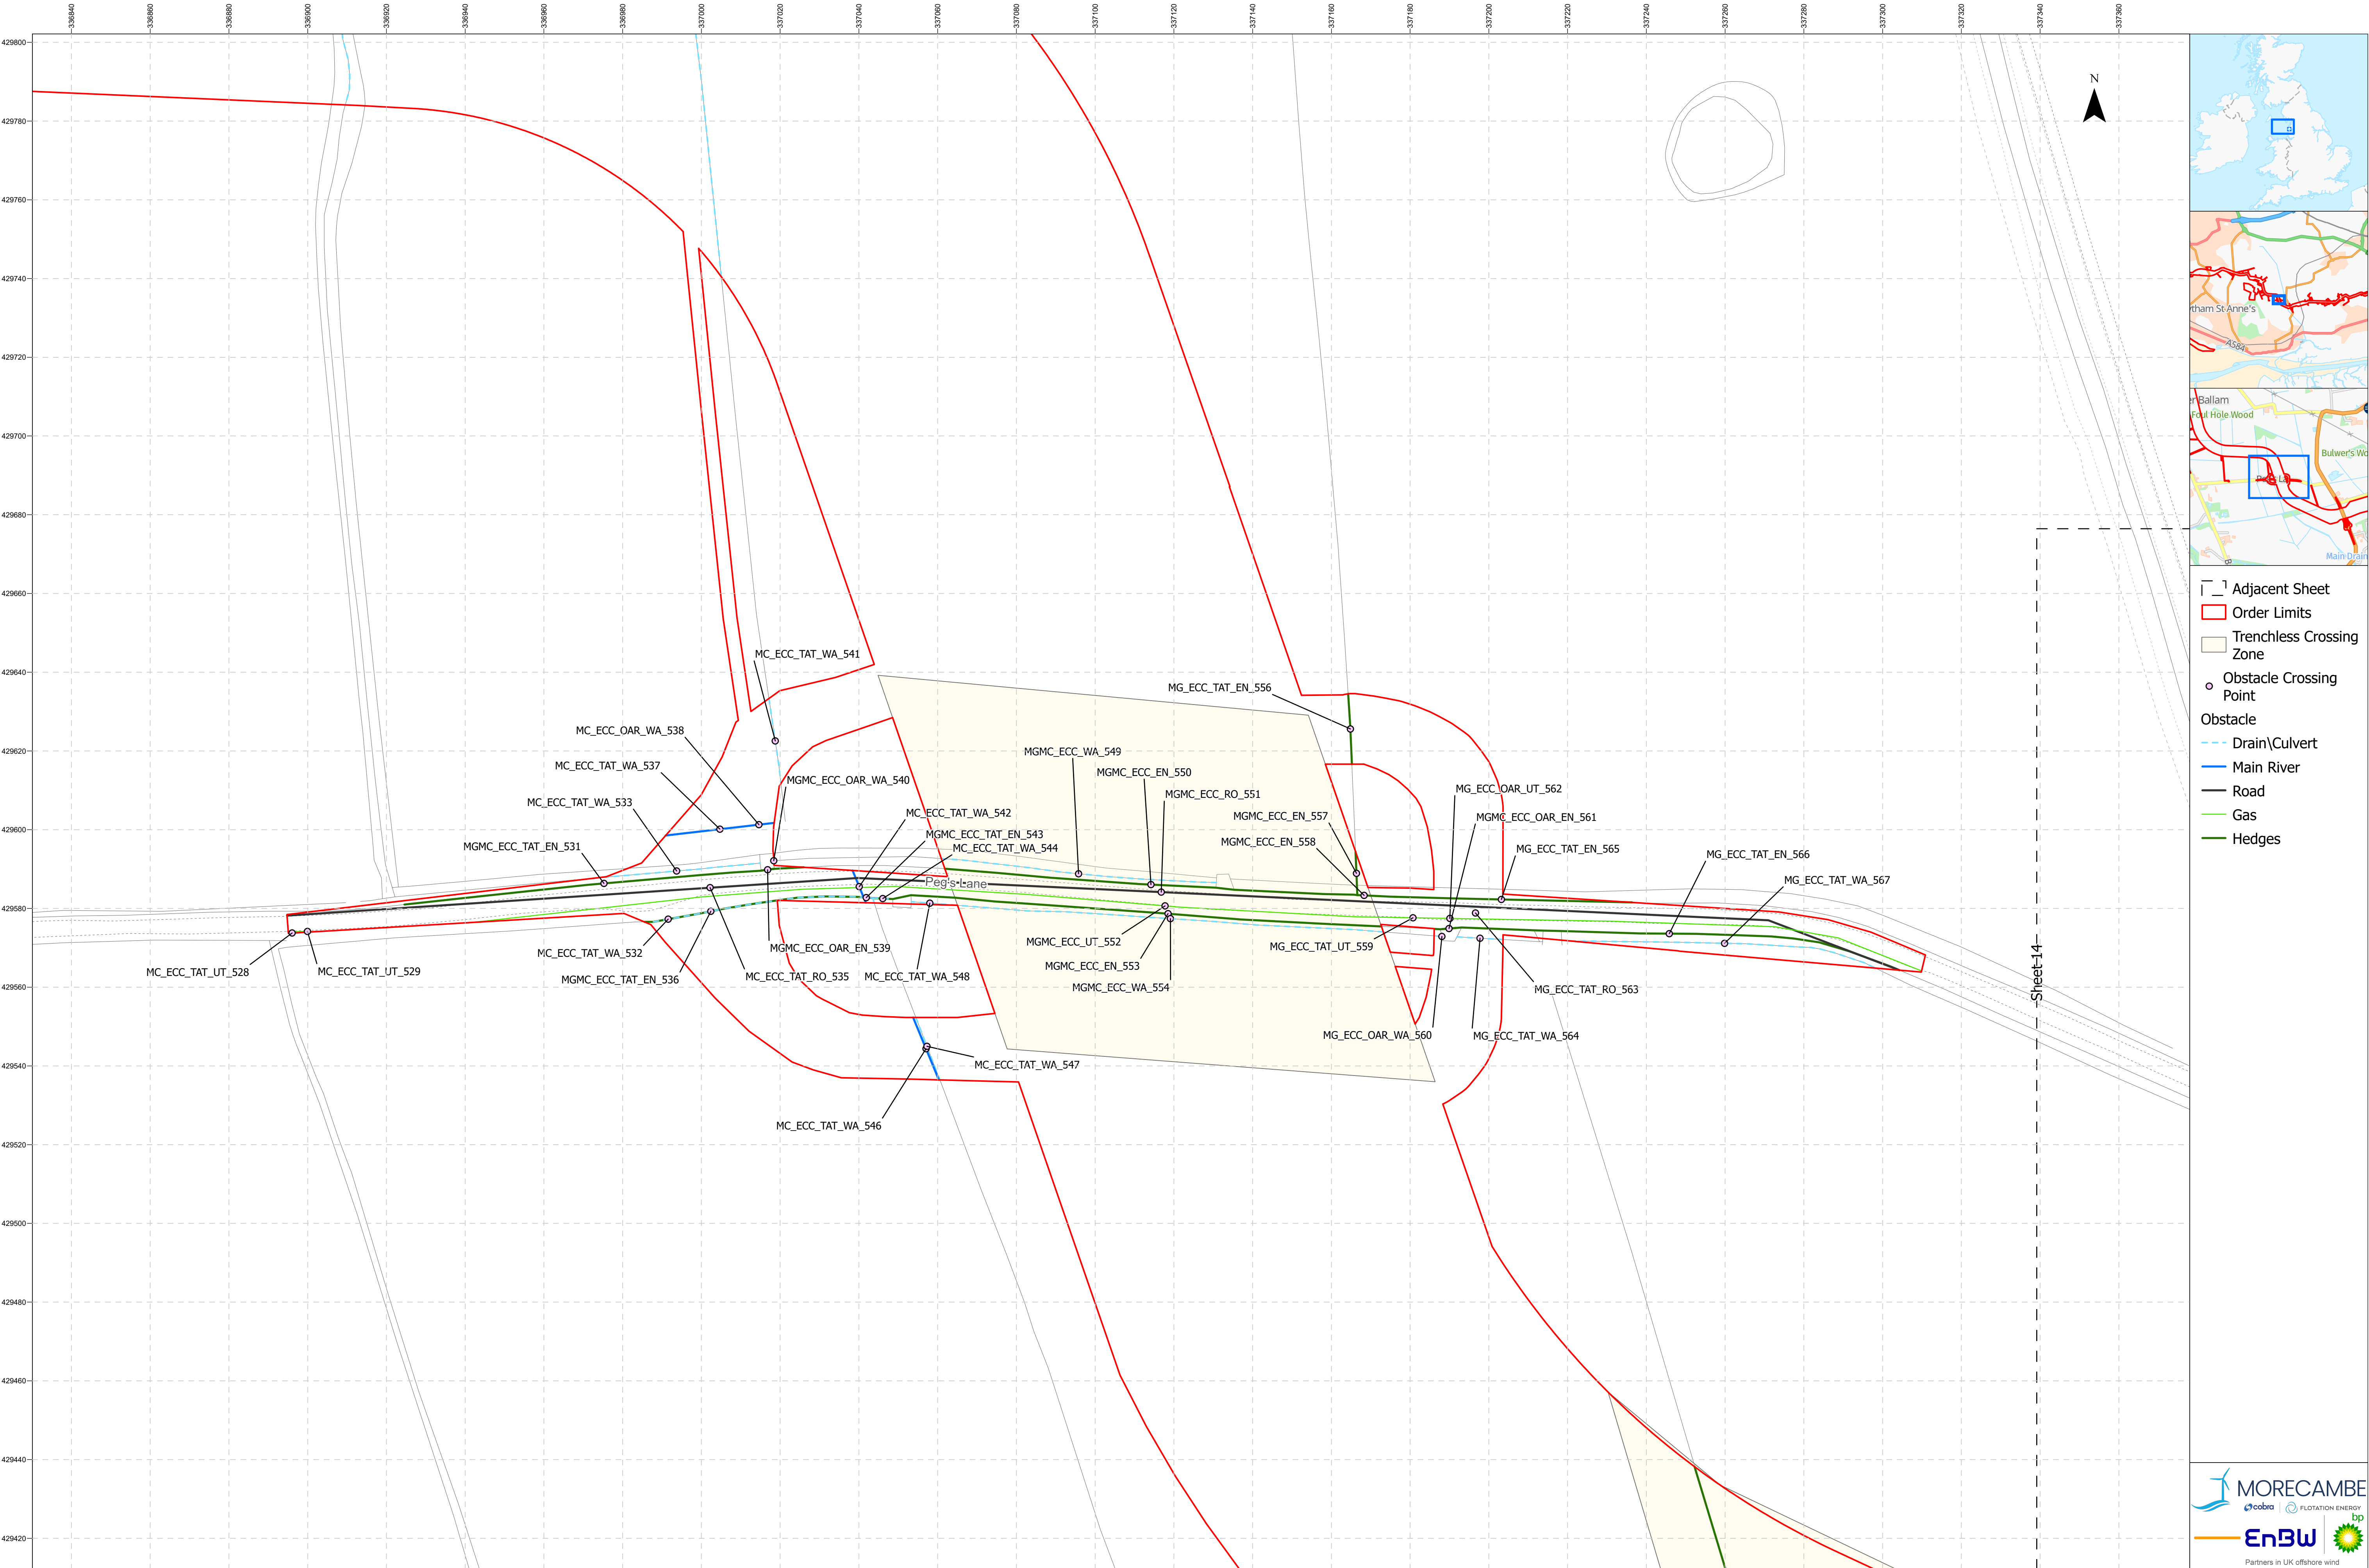

- Adjacent Sheet
- Order Limits
- Trenchless Crossing Zone
- Obstacle Crossing Point
- Obstacle
 - Drain\Culvert
 - Main River
 - Road
 - Gas
 - Hedges



Project Name:
MORGAN AND MORECAMBE OFFSHORE WIND FARMS:
TRANSMISSION ASSETS

Drawing Title:
OBSTACLE CROSSING PLAN - SHEET 13A OF 36

0 20 40 Meters
Scale@A1: 1:750


Geodetic Information:
Datum: OSGB 1936
Projection: British National Grid

Data Sources:BP, Ordnance Survey
Based Upon The Ordnance Survey Map With The Sanction Of The
Controller Of HM Stationery Office. Crown Copyright Reserved. © OS
Licence No. 100042124

Service Layer Credits: GB Cartographic Local Names:
Contains OS data © Crown Copyright and database right
2023
Contains data from OS Zoomstack

VER	DATE	DETAILS	AUTH	CHK	APPRV
01	22/09/24	Final at DCO Submission	HAH	LM	AS
02	13/05/25	Added CRIII path	HAH	LM	HK


Drawing Number:
BP-GBR-MORG-REG-0204


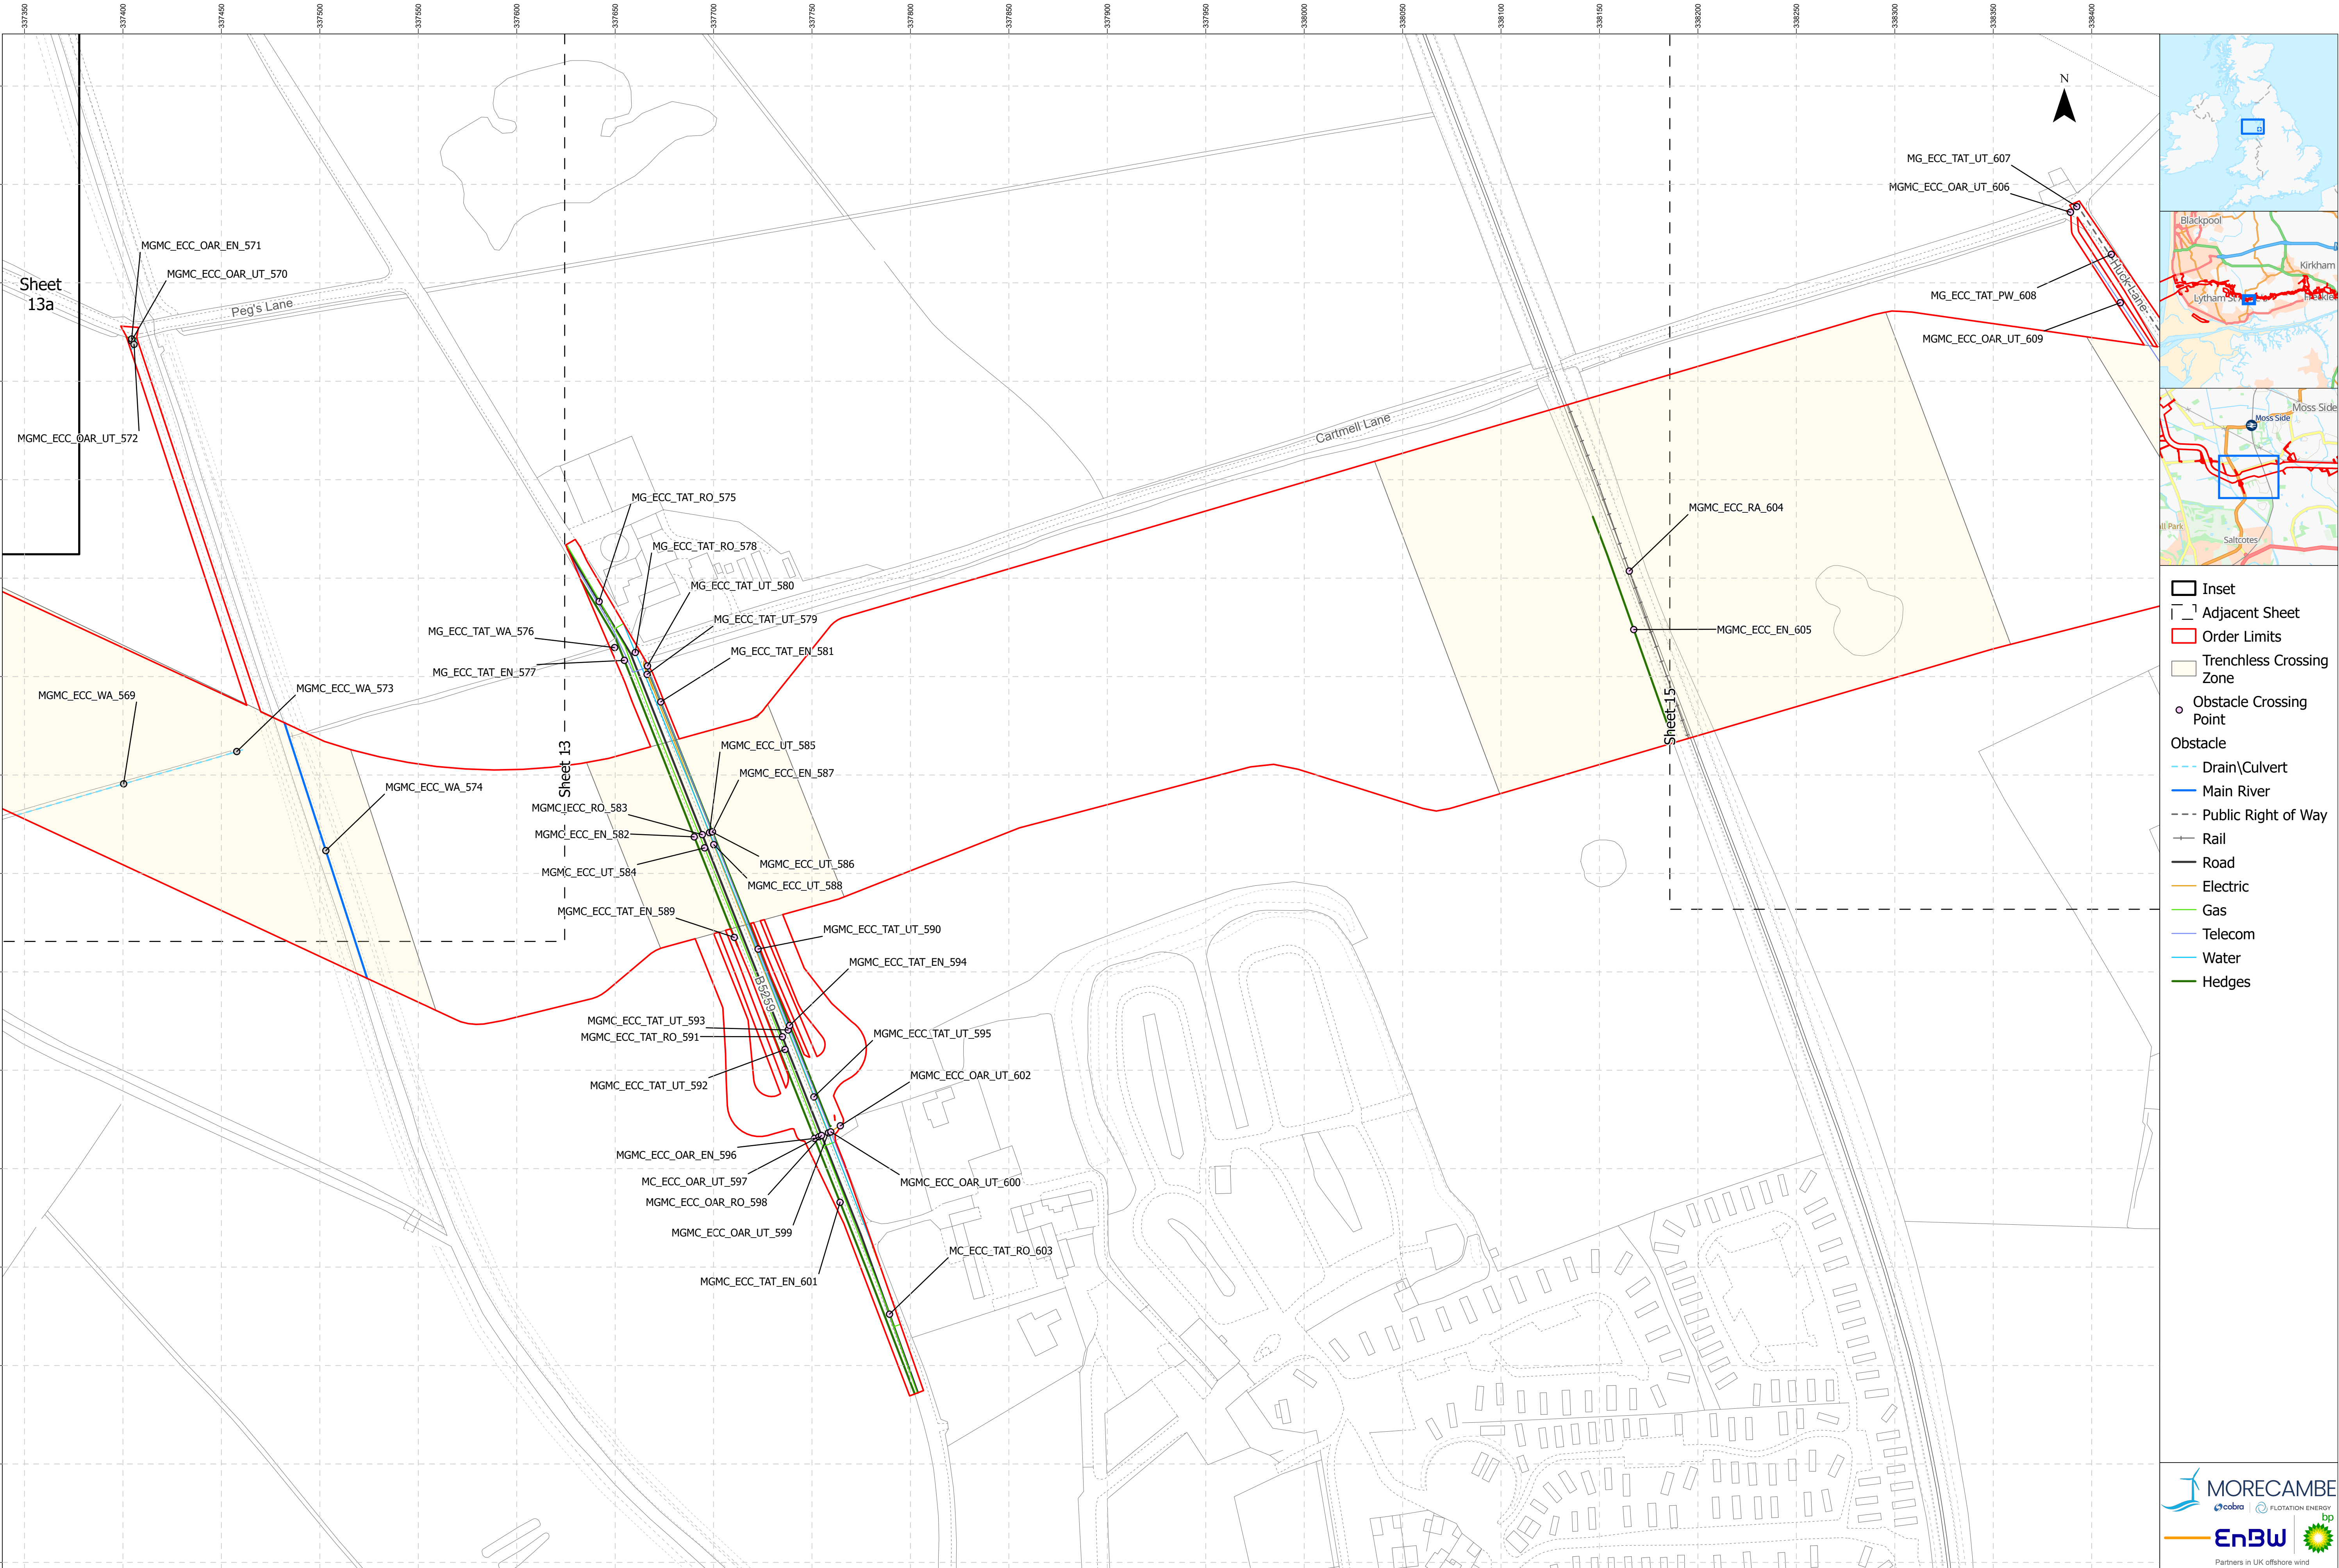


- Inset
- Adjacent Sheet
- Order Limits
- Trenchless Crossing Zone
- Obstacle Crossing Point
- Obstacle
 - Drain\Culvert
 - Main River
 - Public Right of Way
 - Rail
 - Road
 - Electric
 - Gas
 - Telecom
 - Water
 - Hedges

Project Name: MORGAN AND MORECAMBE OFFSHORE WIND FARMS: TRANSMISSION ASSETS	Drawing Title: OBSTACLE CROSSING PLAN - SHEET 14 OF 36	04080Meters Scale@A1: 1:1,500	Geodetic Information: Datum: OSGB 1936 Projection: British National Grid	Data Sources:BP, Ordnance Survey Based Upon The Ordnance Survey Map With The Sanction Of The Controller Of HM Stationery Office. Crown Copyright Reserved. © OS Licence No. 100042124	Service Layer Credits: GB Cartographic Local Names: Contains OS data © Crown Copyright and database right 2023 Contains data from OS Zoomstack	VER	DATE	DETAILS	AUTH	CHK	APPRV	Drawing Number: BP-GBR-MORG-REG-0204
						01	22/09/24	Final at DCO Submission	HAH	LM	AS	
						02	13/05/25	Added CRIII path	HAH	LM	HK	




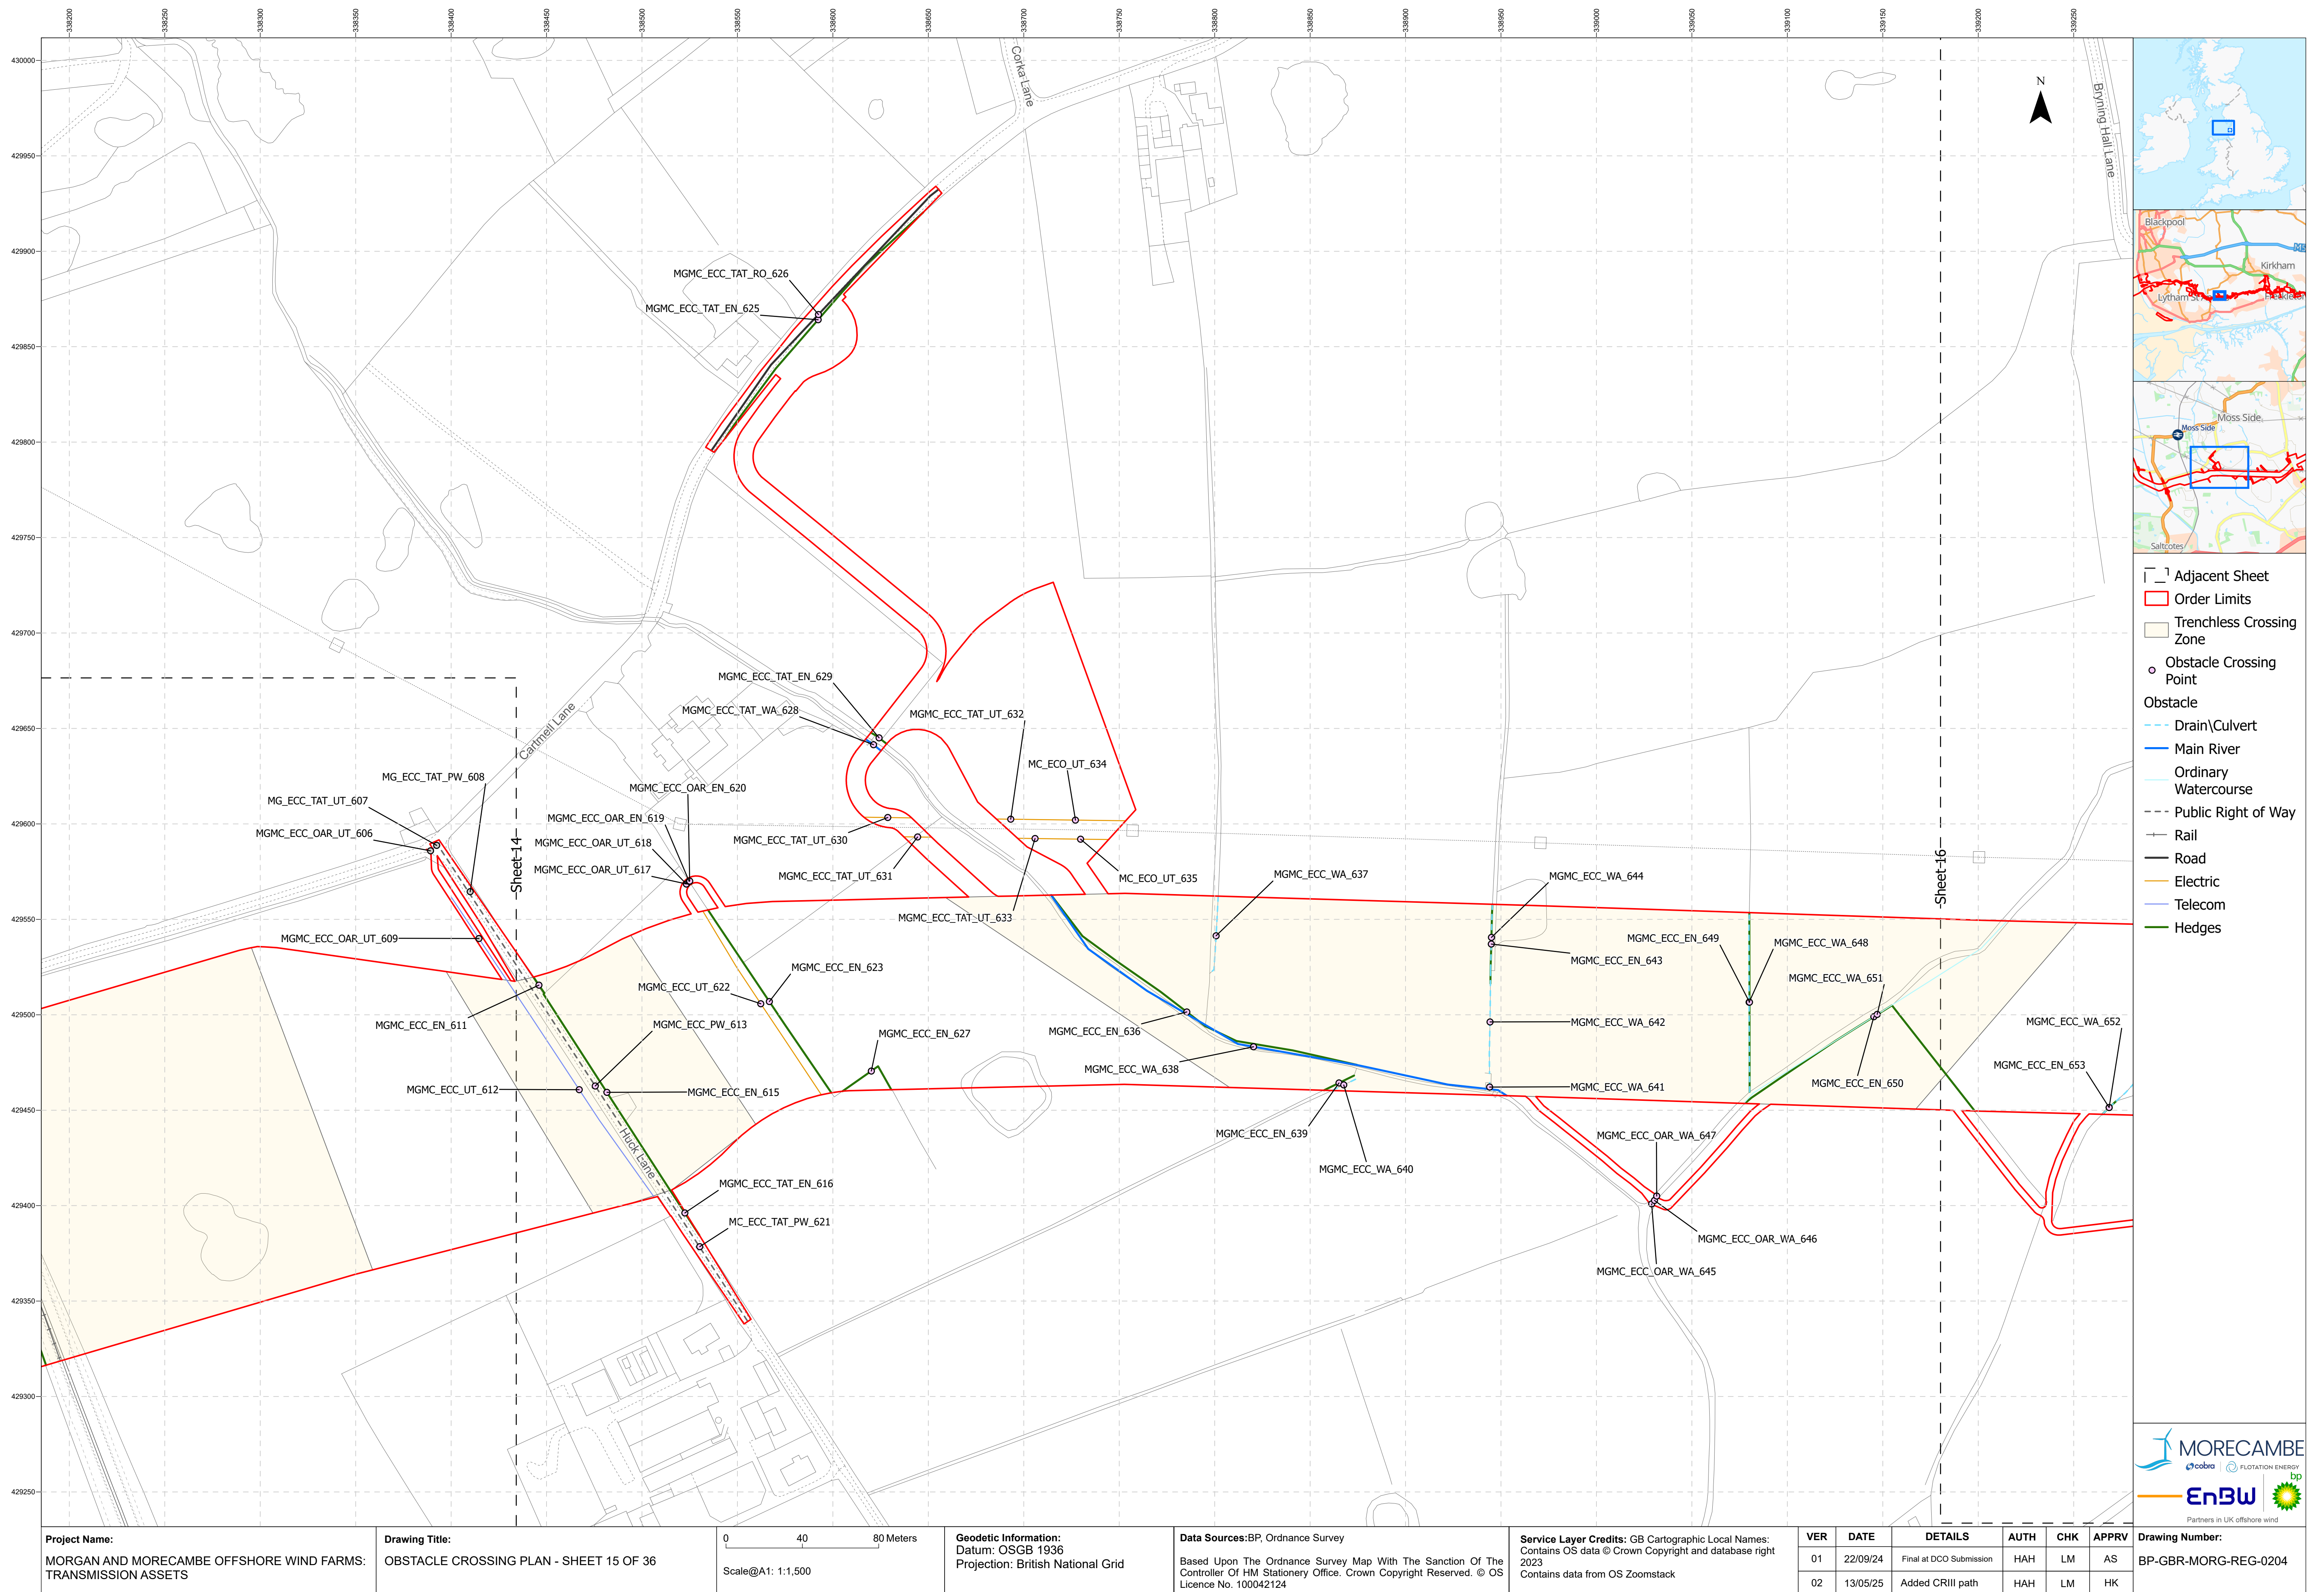

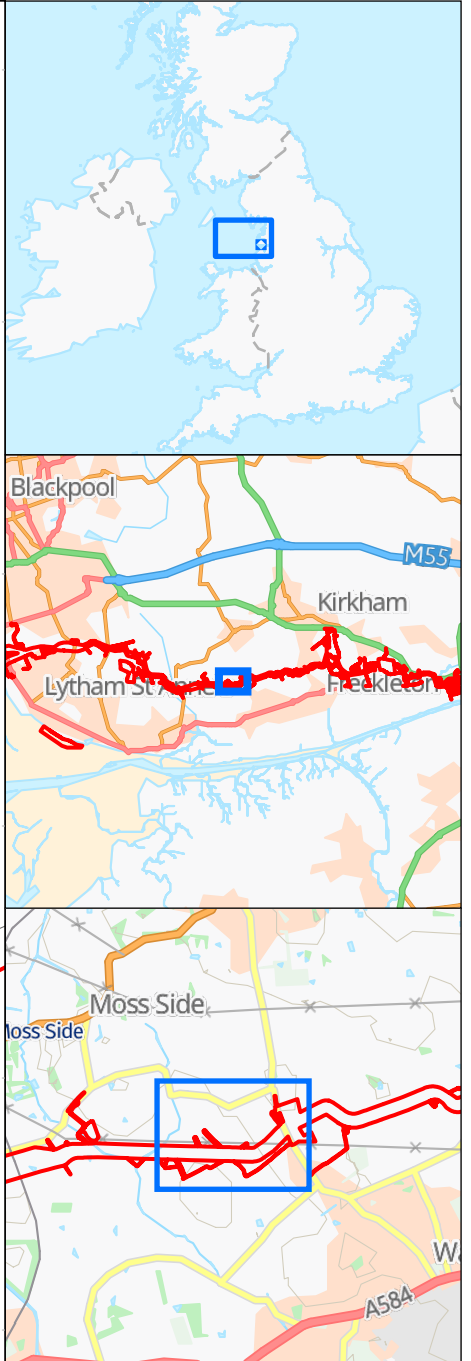
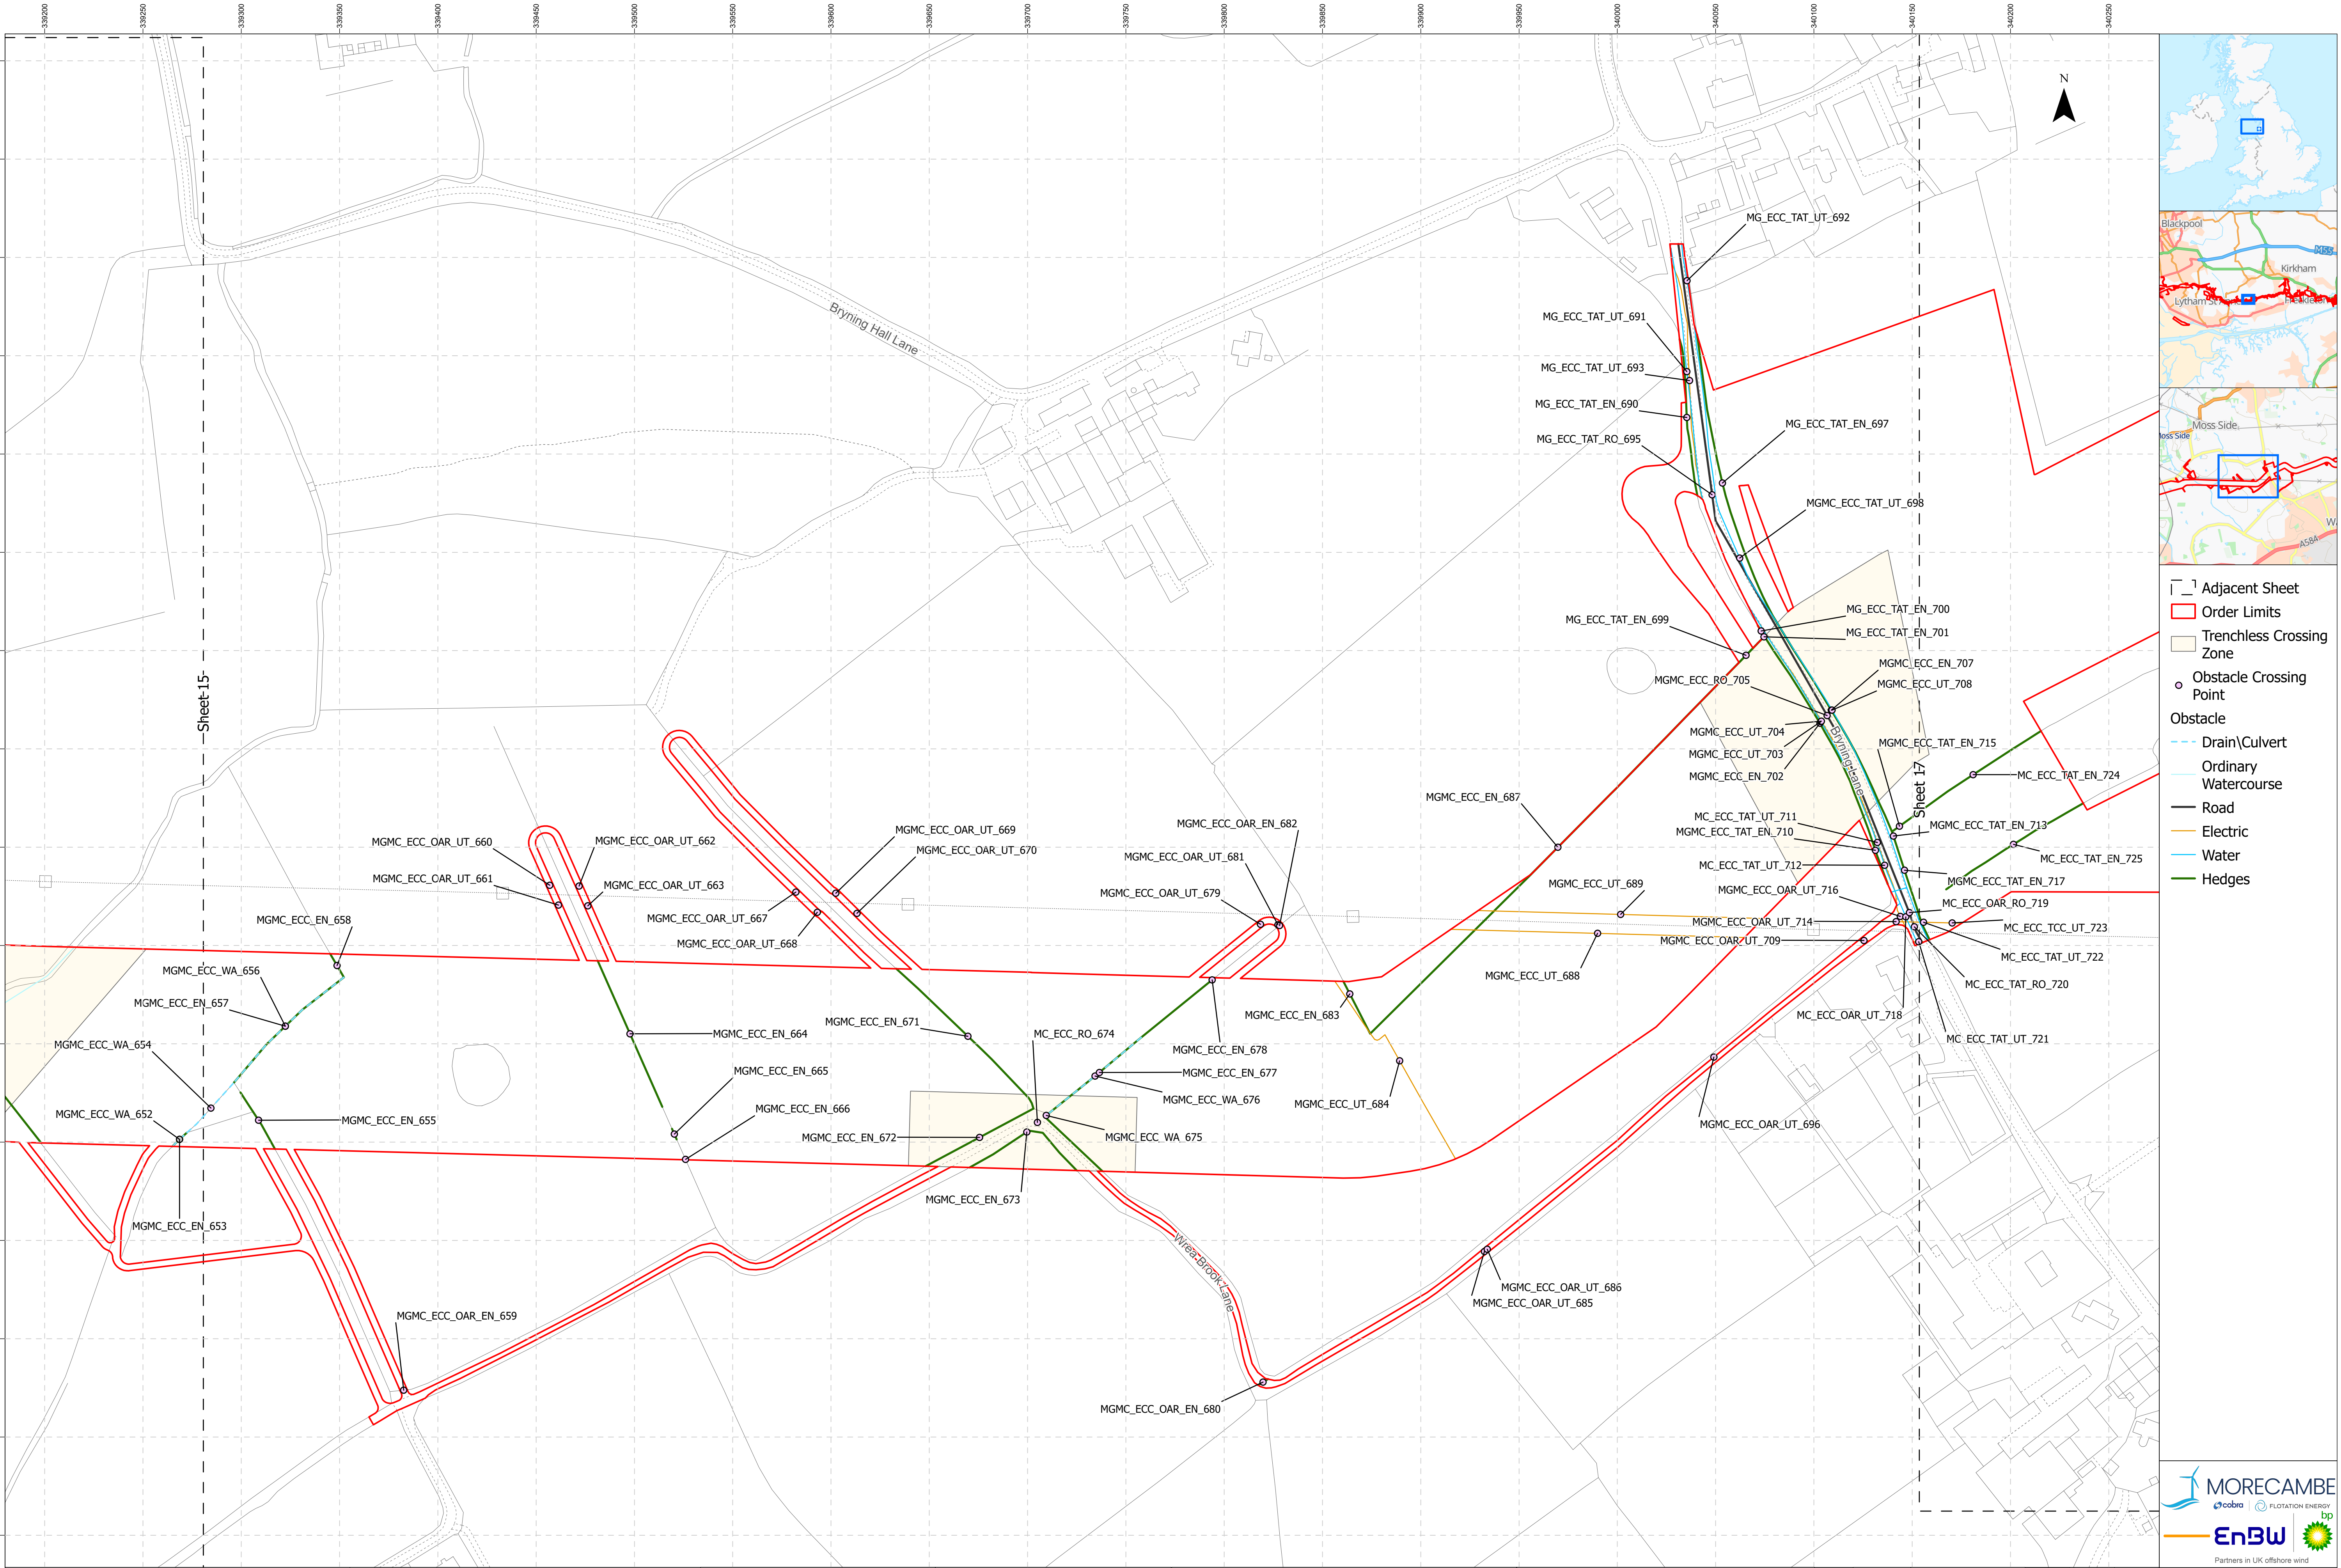


- Adjacent Sheet
- Order Limits
- Trenchless Crossing Zone
- Obstacle Crossing Point
- Obstacle
 - Drain\Culvert
 - Ordinary Watercourse
 - Road
 - Electric
 - Water
 - Hedges


Project Name: MORGAN AND MORECAMBE OFFSHORE WIND FARMS: TRANSMISSION ASSETS	Drawing Title: OBSTACLE CROSSING PLAN - SHEET 16 OF 36	04080 Meters Scale@A1: 1:1,500	Geodetic Information: Datum: OSGB 1936 Projection: British National Grid	Data Sources:BP, Ordnance Survey Based Upon The Ordnance Survey Map With The Sanction Of The Controller Of HM Stationary Office. Crown Copyright Reserved. © OS Licence No. 100042124	Service Layer Credits: GB Cartographic Local Names: Contains OS data © Crown Copyright and database right 2023 Contains data from OS Zoomstack	VER	DATE	DETAILS	AUTH	CHK	APPRV	Drawing Number: BP-GBR-MORG-REG-0204
		01				22/09/24	Final at DCO Submission	HAH	LM	AS		
		02				13/05/25	Added CRIII path	HAH	LM	HK		


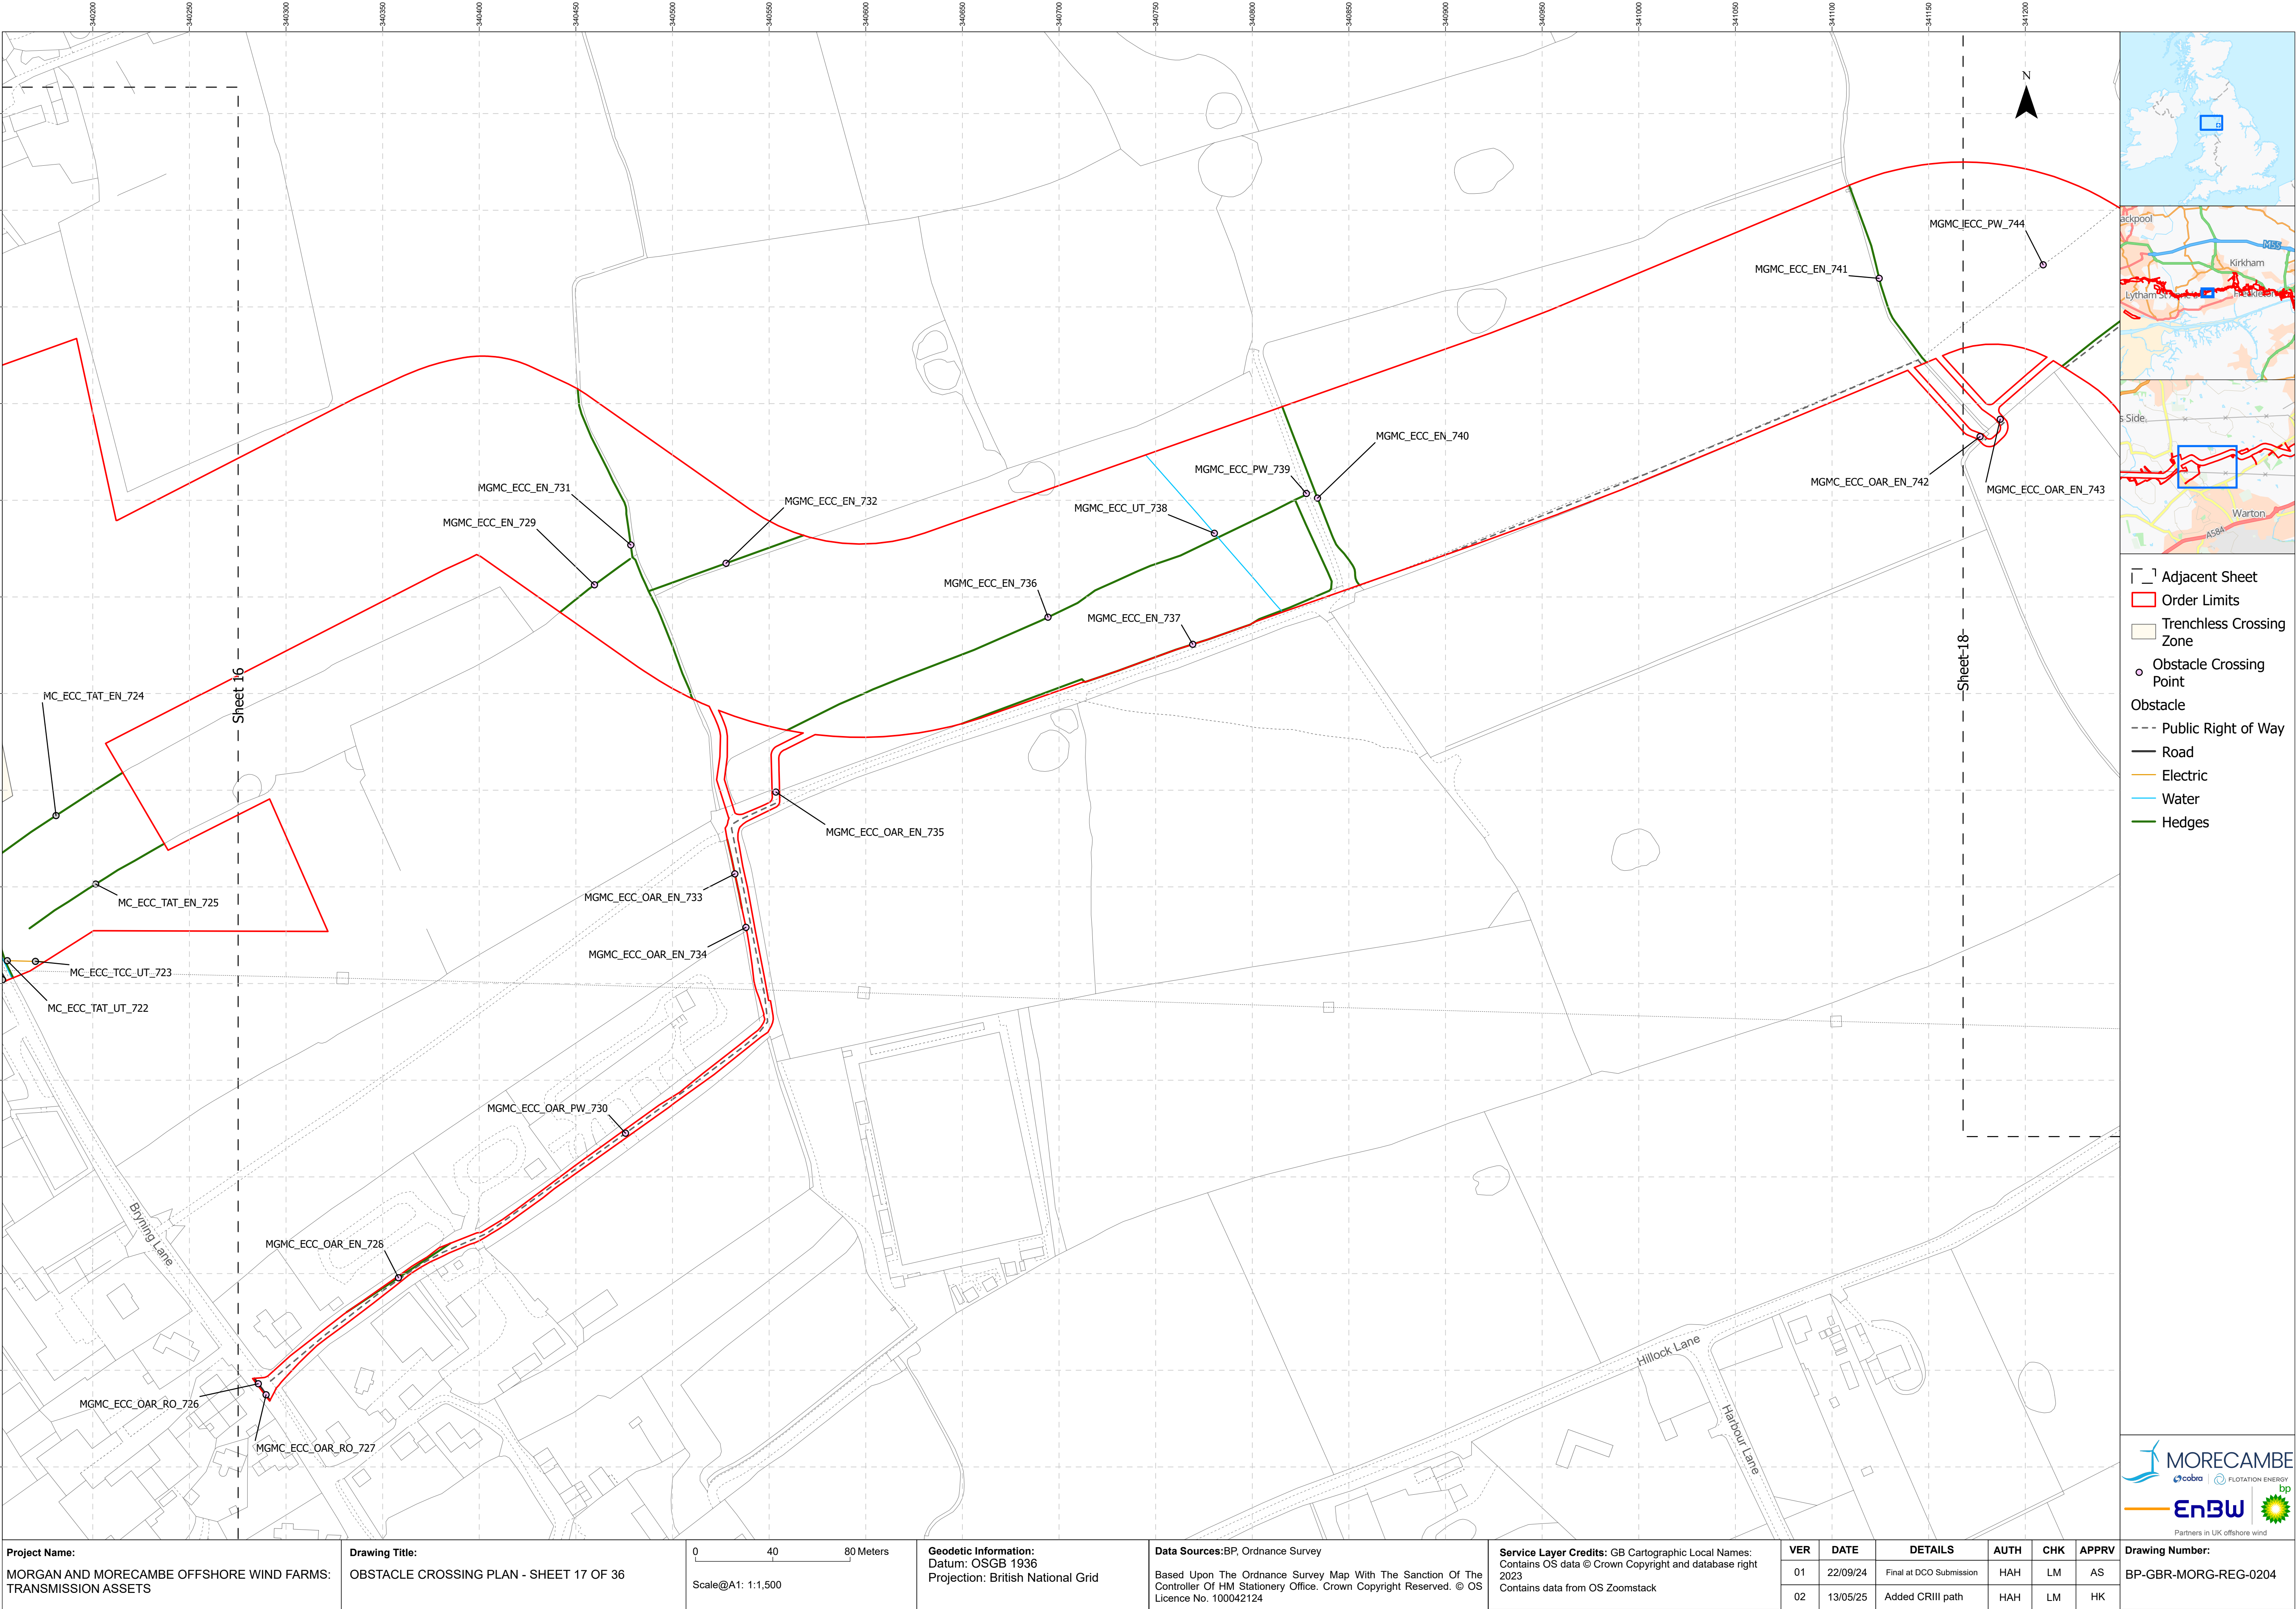


Project Name: MORGAN AND MORECAMBE OFFSHORE WIND FARMS: TRANSMISSION ASSETS	Drawing Title: OBSTACLE CROSSING PLAN - SHEET 17 OF 36		Geodetic Information: Datum: OSGB 1936 Projection: British National Grid	Data Sources: BP, Ordnance Survey Based Upon The Ordnance Survey Map With The Sanction Of The Controller Of HM Stationery Office. Crown Copyright Reserved. © OS Licence No. 100042124	Service Layer Credits: GB Cartographic Local Names: Contains OS data © Crown Copyright and database right 2023 Contains data from OS Zoomstack	VER	DATE	DETAILS	AUTH	CHK	APPRV	Drawing Number: BP-GBR-MORG-REG-0204
						01	22/09/24	Final at DCO Submission	HAH	LM	AS	
						02	13/05/25	Added CRIII path	HAH	LM	HK	

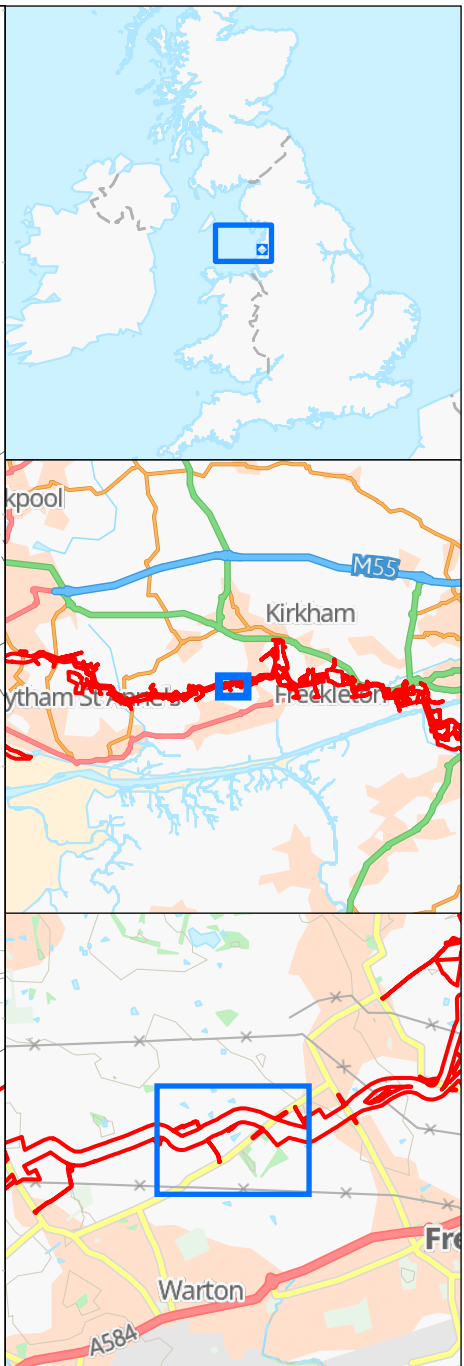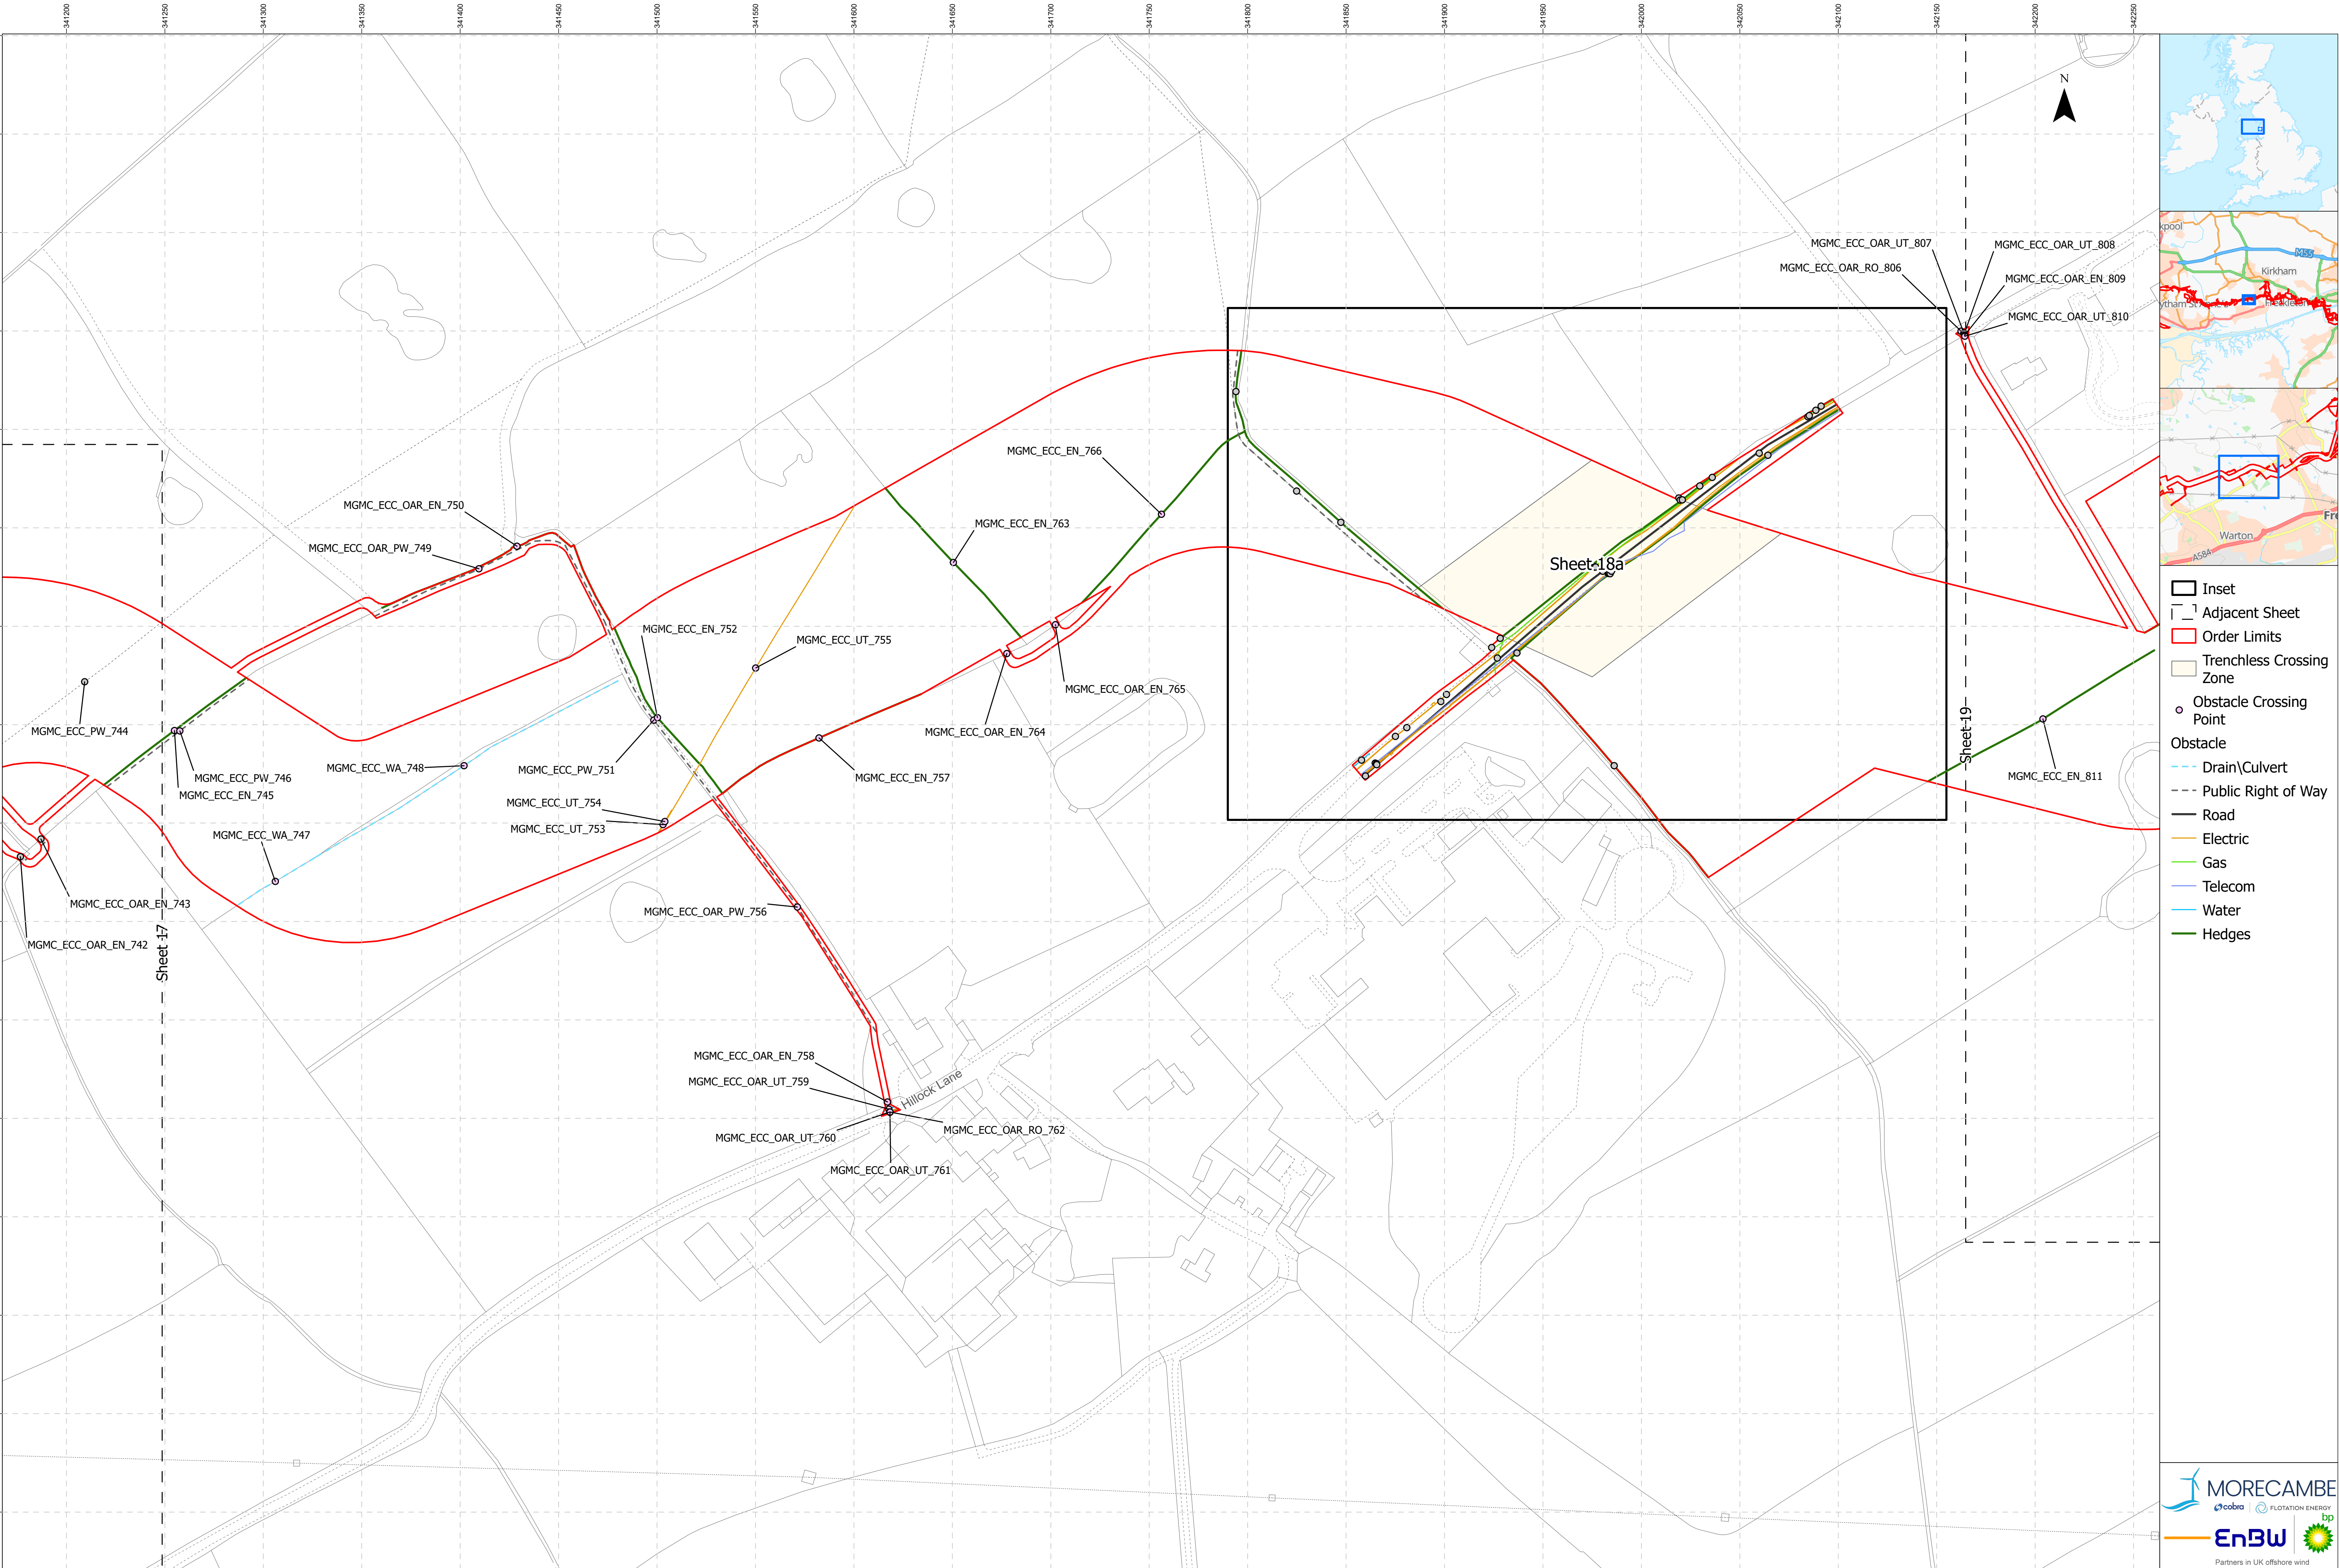

- Inset
- Adjacent Sheet
- Order Limits
- Trenchless Crossing Zone
- Obstacle Crossing Point
- Obstacle
 - Drain\Culvert
 - Public Right of Way
 - Road
 - Electric
 - Gas
 - Telecom
 - Water
 - Hedges

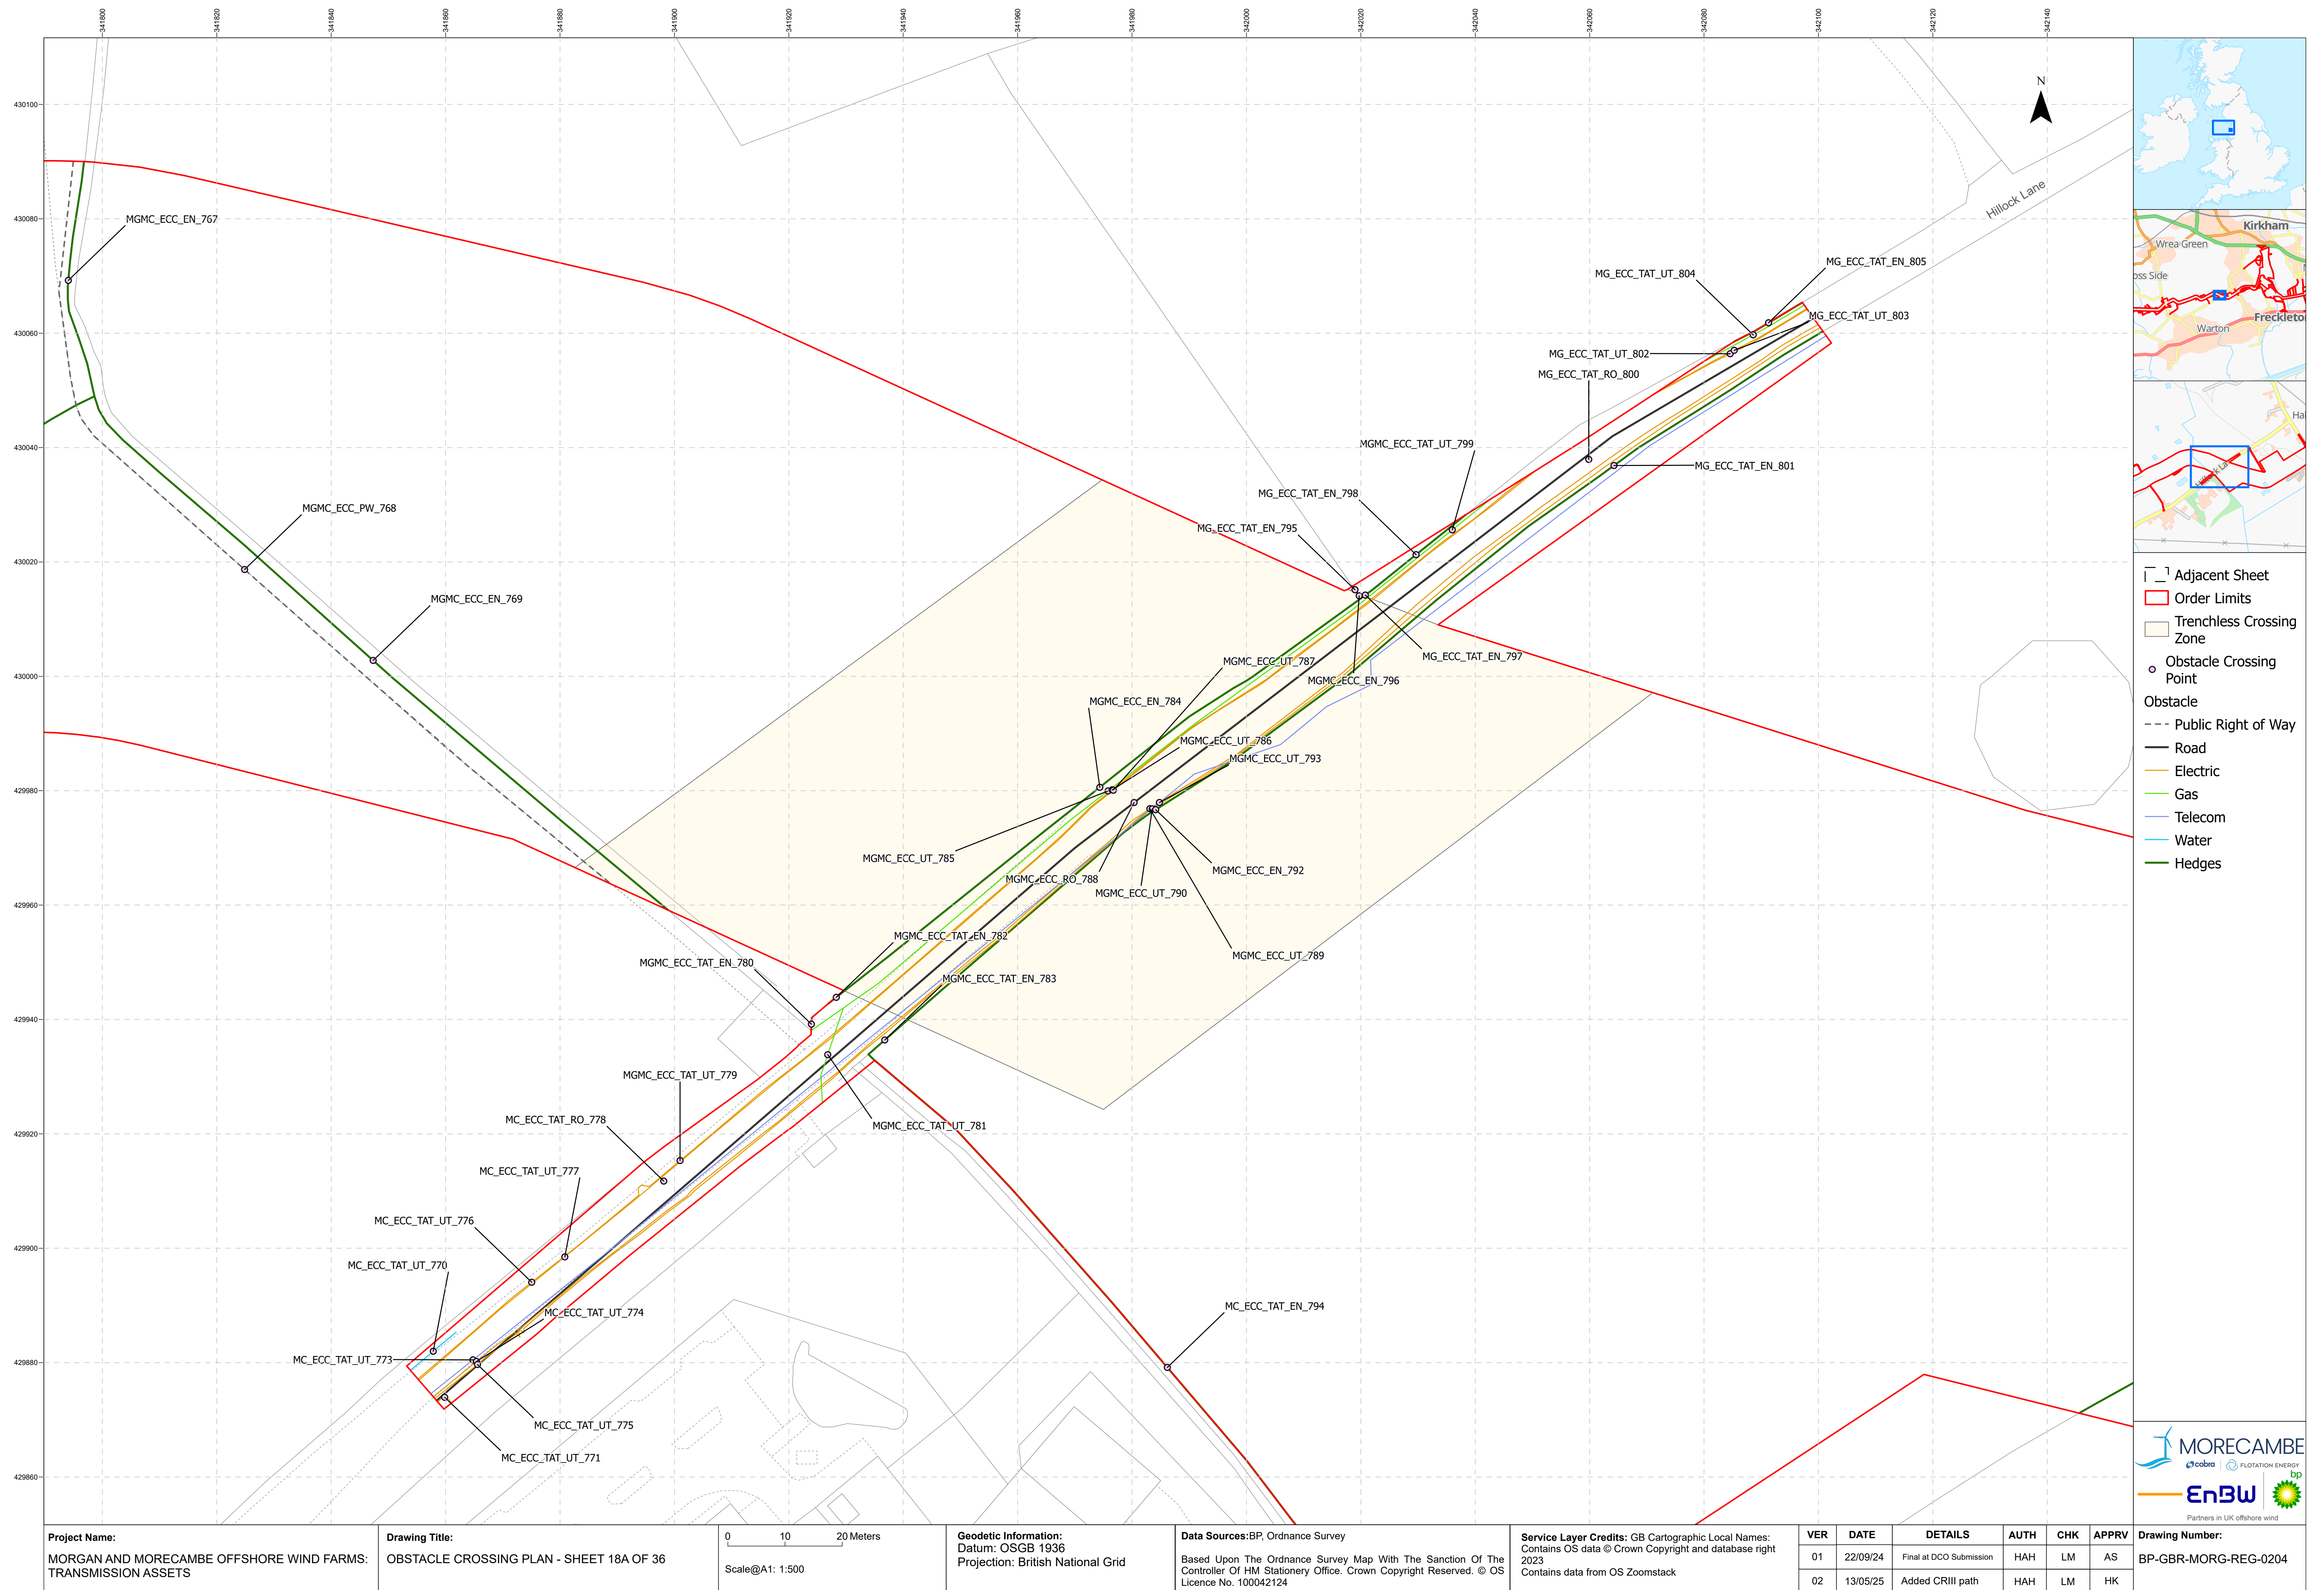

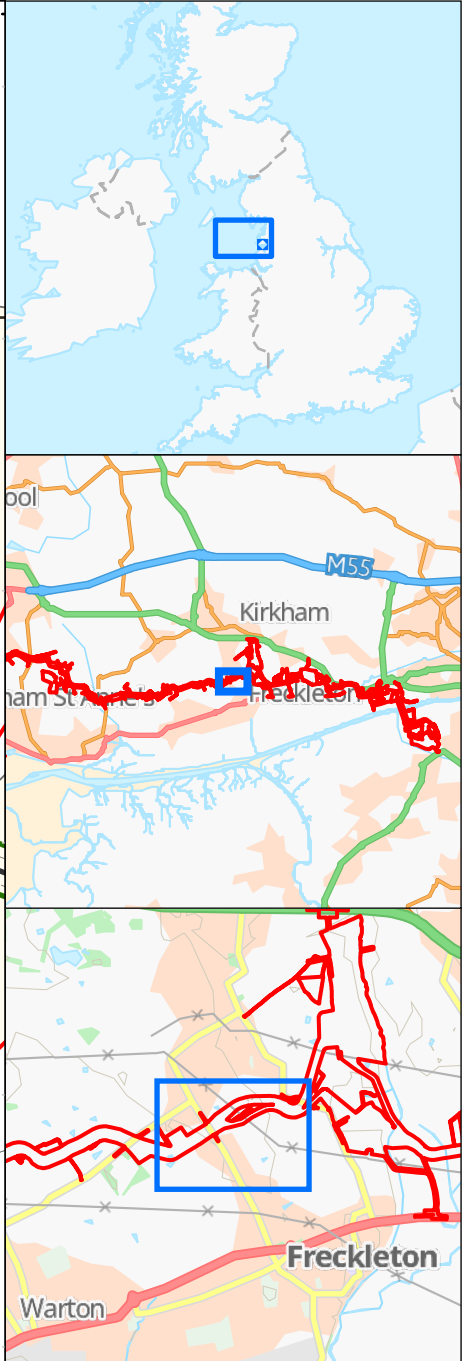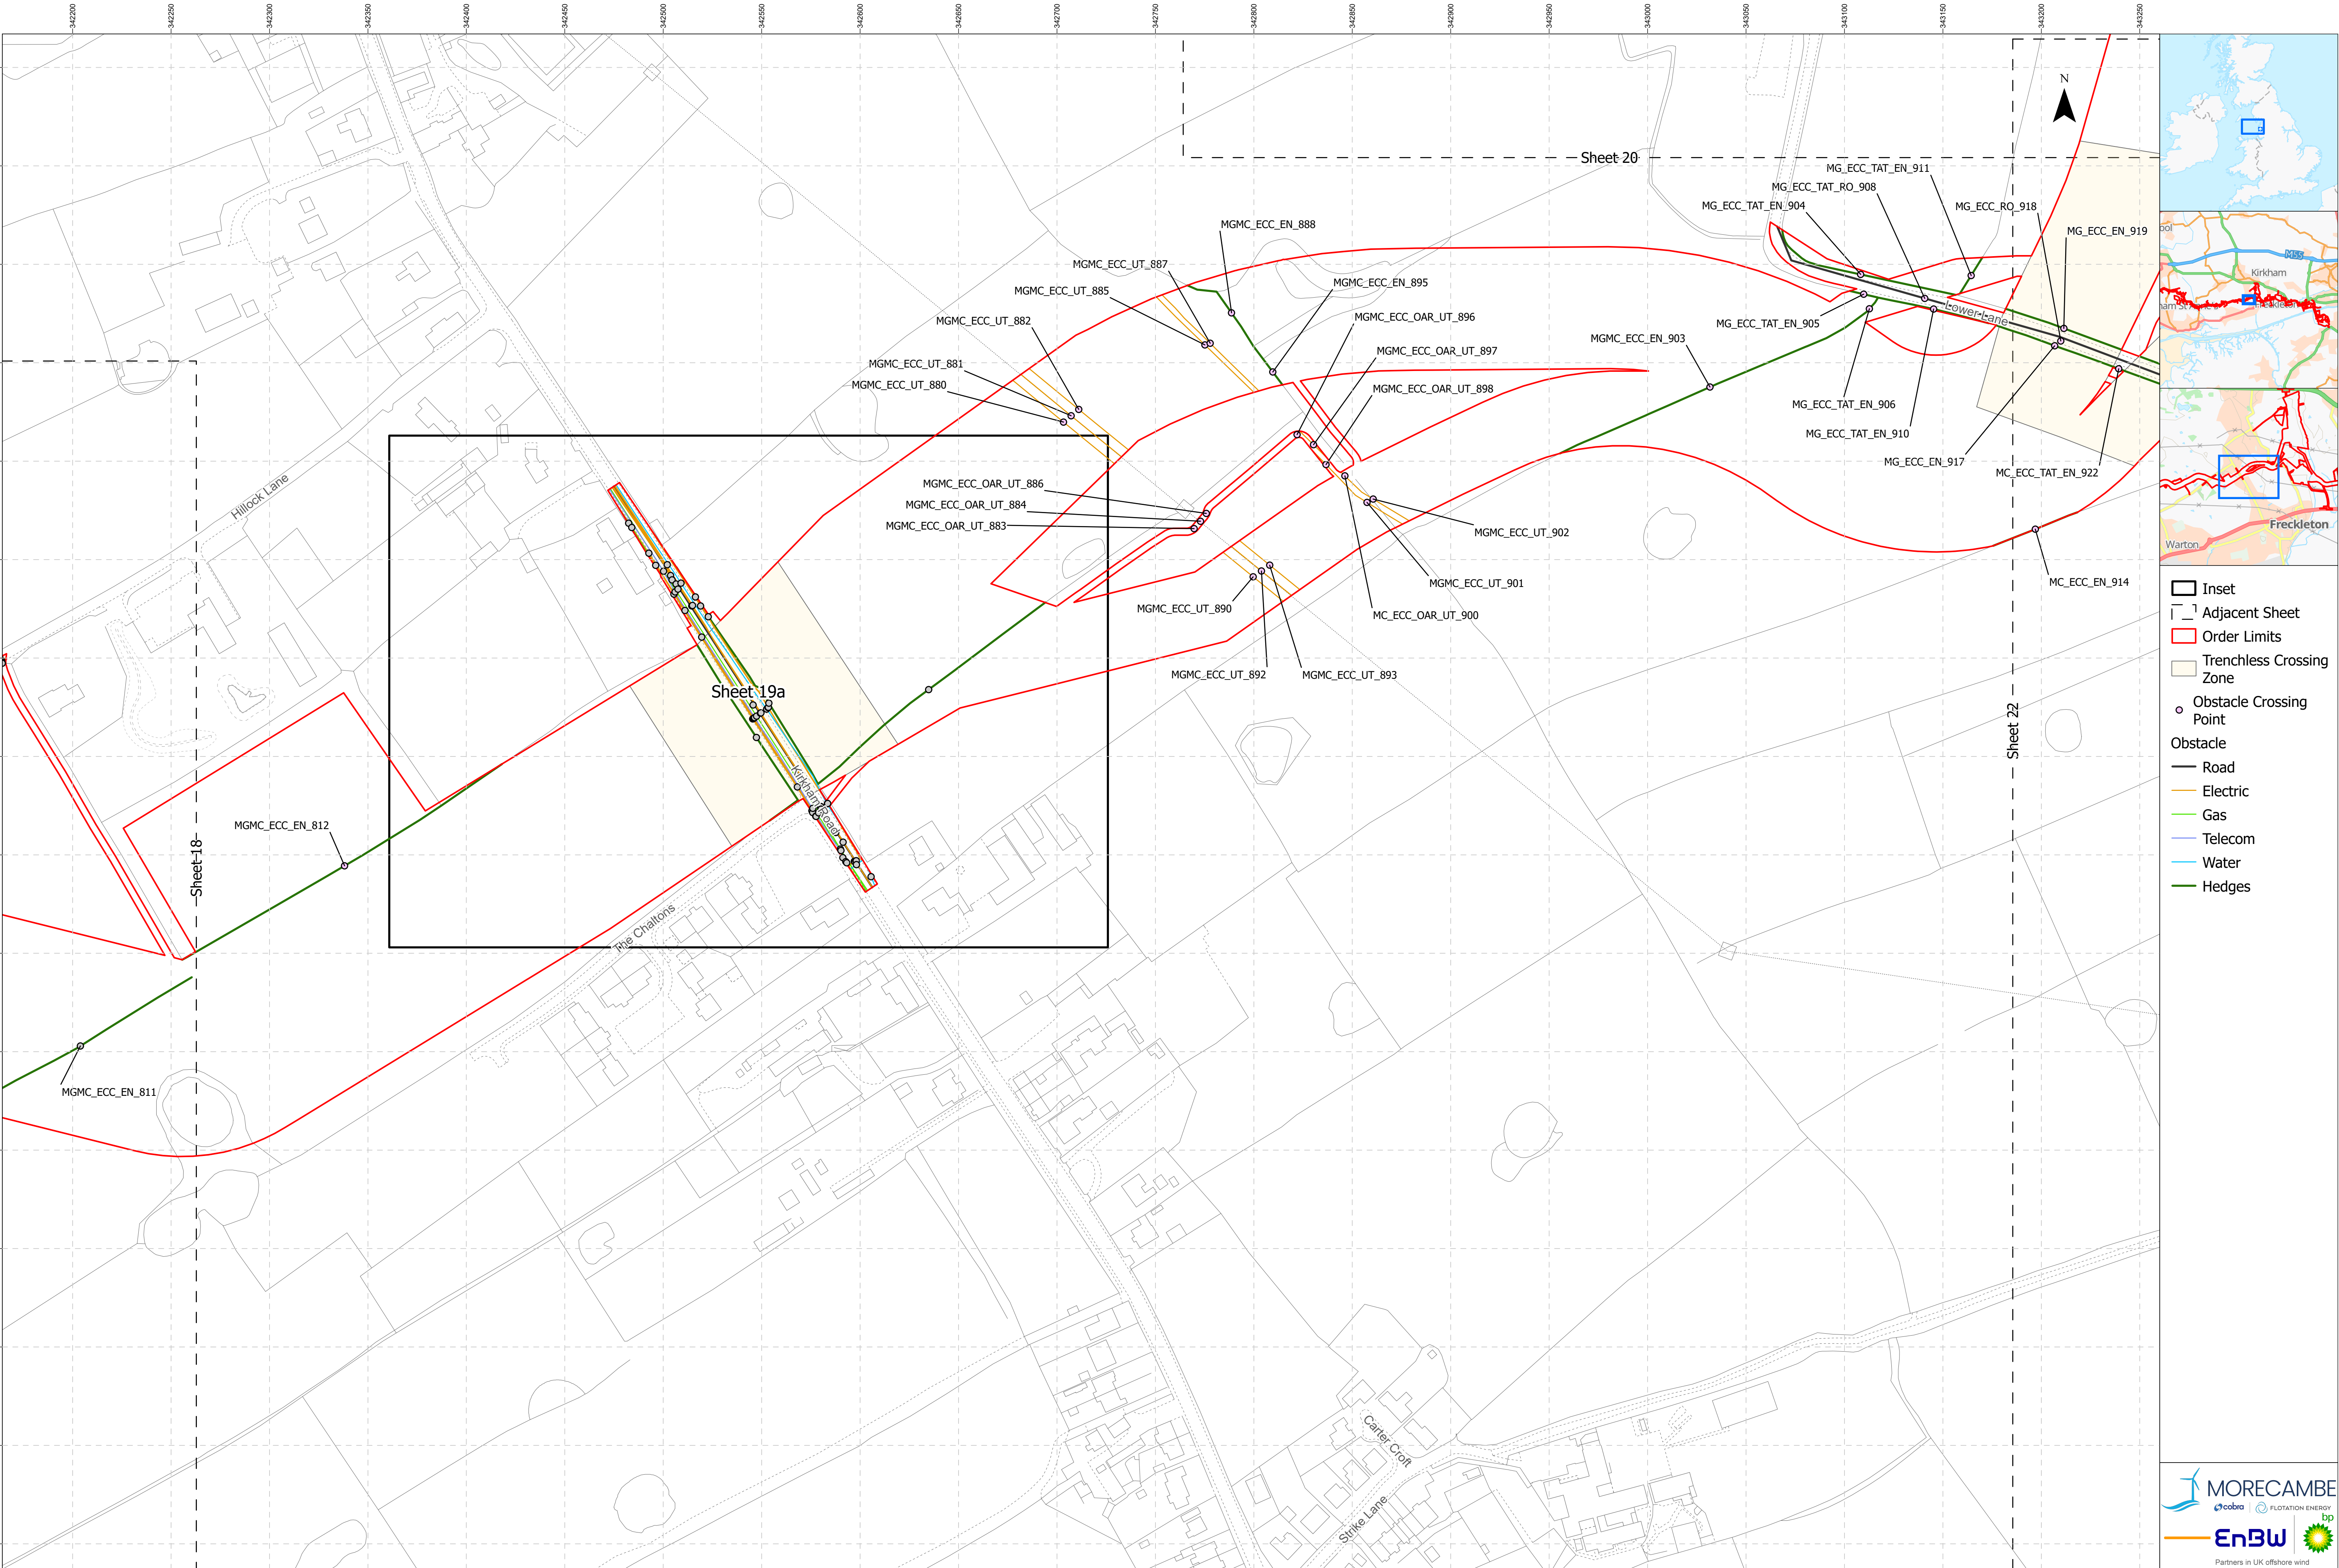

- Inset
- Adjacent Sheet
- Order Limits
- Trenchless Crossing Zone
- Obstacle Crossing Point
- Obstacle
 - Road
 - Electric
 - Gas
 - Telecom
 - Water
 - Hedges



Project Name: MORGAN AND MORECAMBE OFFSHORE WIND FARMS: TRANSMISSION ASSETS		Drawing Title: OBSTACLE CROSSING PLAN - SHEET 19 OF 36		Geodetic Information: Datum: OSGB 1936 Projection: British National Grid		Data Sources: BP, Ordnance Survey Based Upon The Ordnance Survey Map With The Sanction Of The Controller Of HM Stationery Office. Crown Copyright Reserved. © OS Licence No. 100042124		Service Layer Credits: GB Cartographic Local Names: Contains OS data © Crown Copyright and database right 2023 Contains data from OS Zoomstack		VER	DATE	DETAILS	AUTH	CHK	APPRV	Drawing Number: BP-GBR-MORG-REG-0204
										01	22/09/24	Final at DCO Submission	HAH	LM	AS	
										02	13/05/25	Added CRIII path	HAH	LM	HK	

