

MORGAN AND MORECAMBE OFFSHORE WIND FARMS: TRANSMISSION ASSETS

Environmental Statement

Volume 1, Annex 3.2: Onshore Crossing Schedule Part 2 of 2


Deadline: Deadline 1
PINS Reference: EN020028


Document Numbers:
MOR001-FLO-CON-ENV-SCH-0001
MRCNS-J3303-RPS-10024


Document reference: F1.3.2/F02
Rev: F02
20 May 2025


Document status					
Version	Purpose of document	Approved by	Date	Approved by	Date
ES	For issue	AS	September 2024	IM	September 2024
F02	Deadline 1	HK	May 2025	IM	May 2025

Prepared by:	Prepared for:
Morgan Offshore Wind Limited	Morgan Offshore Wind Limited
Morecambe Offshore Windfarm Ltd	Morecambe Offshore Windfarm Ltd


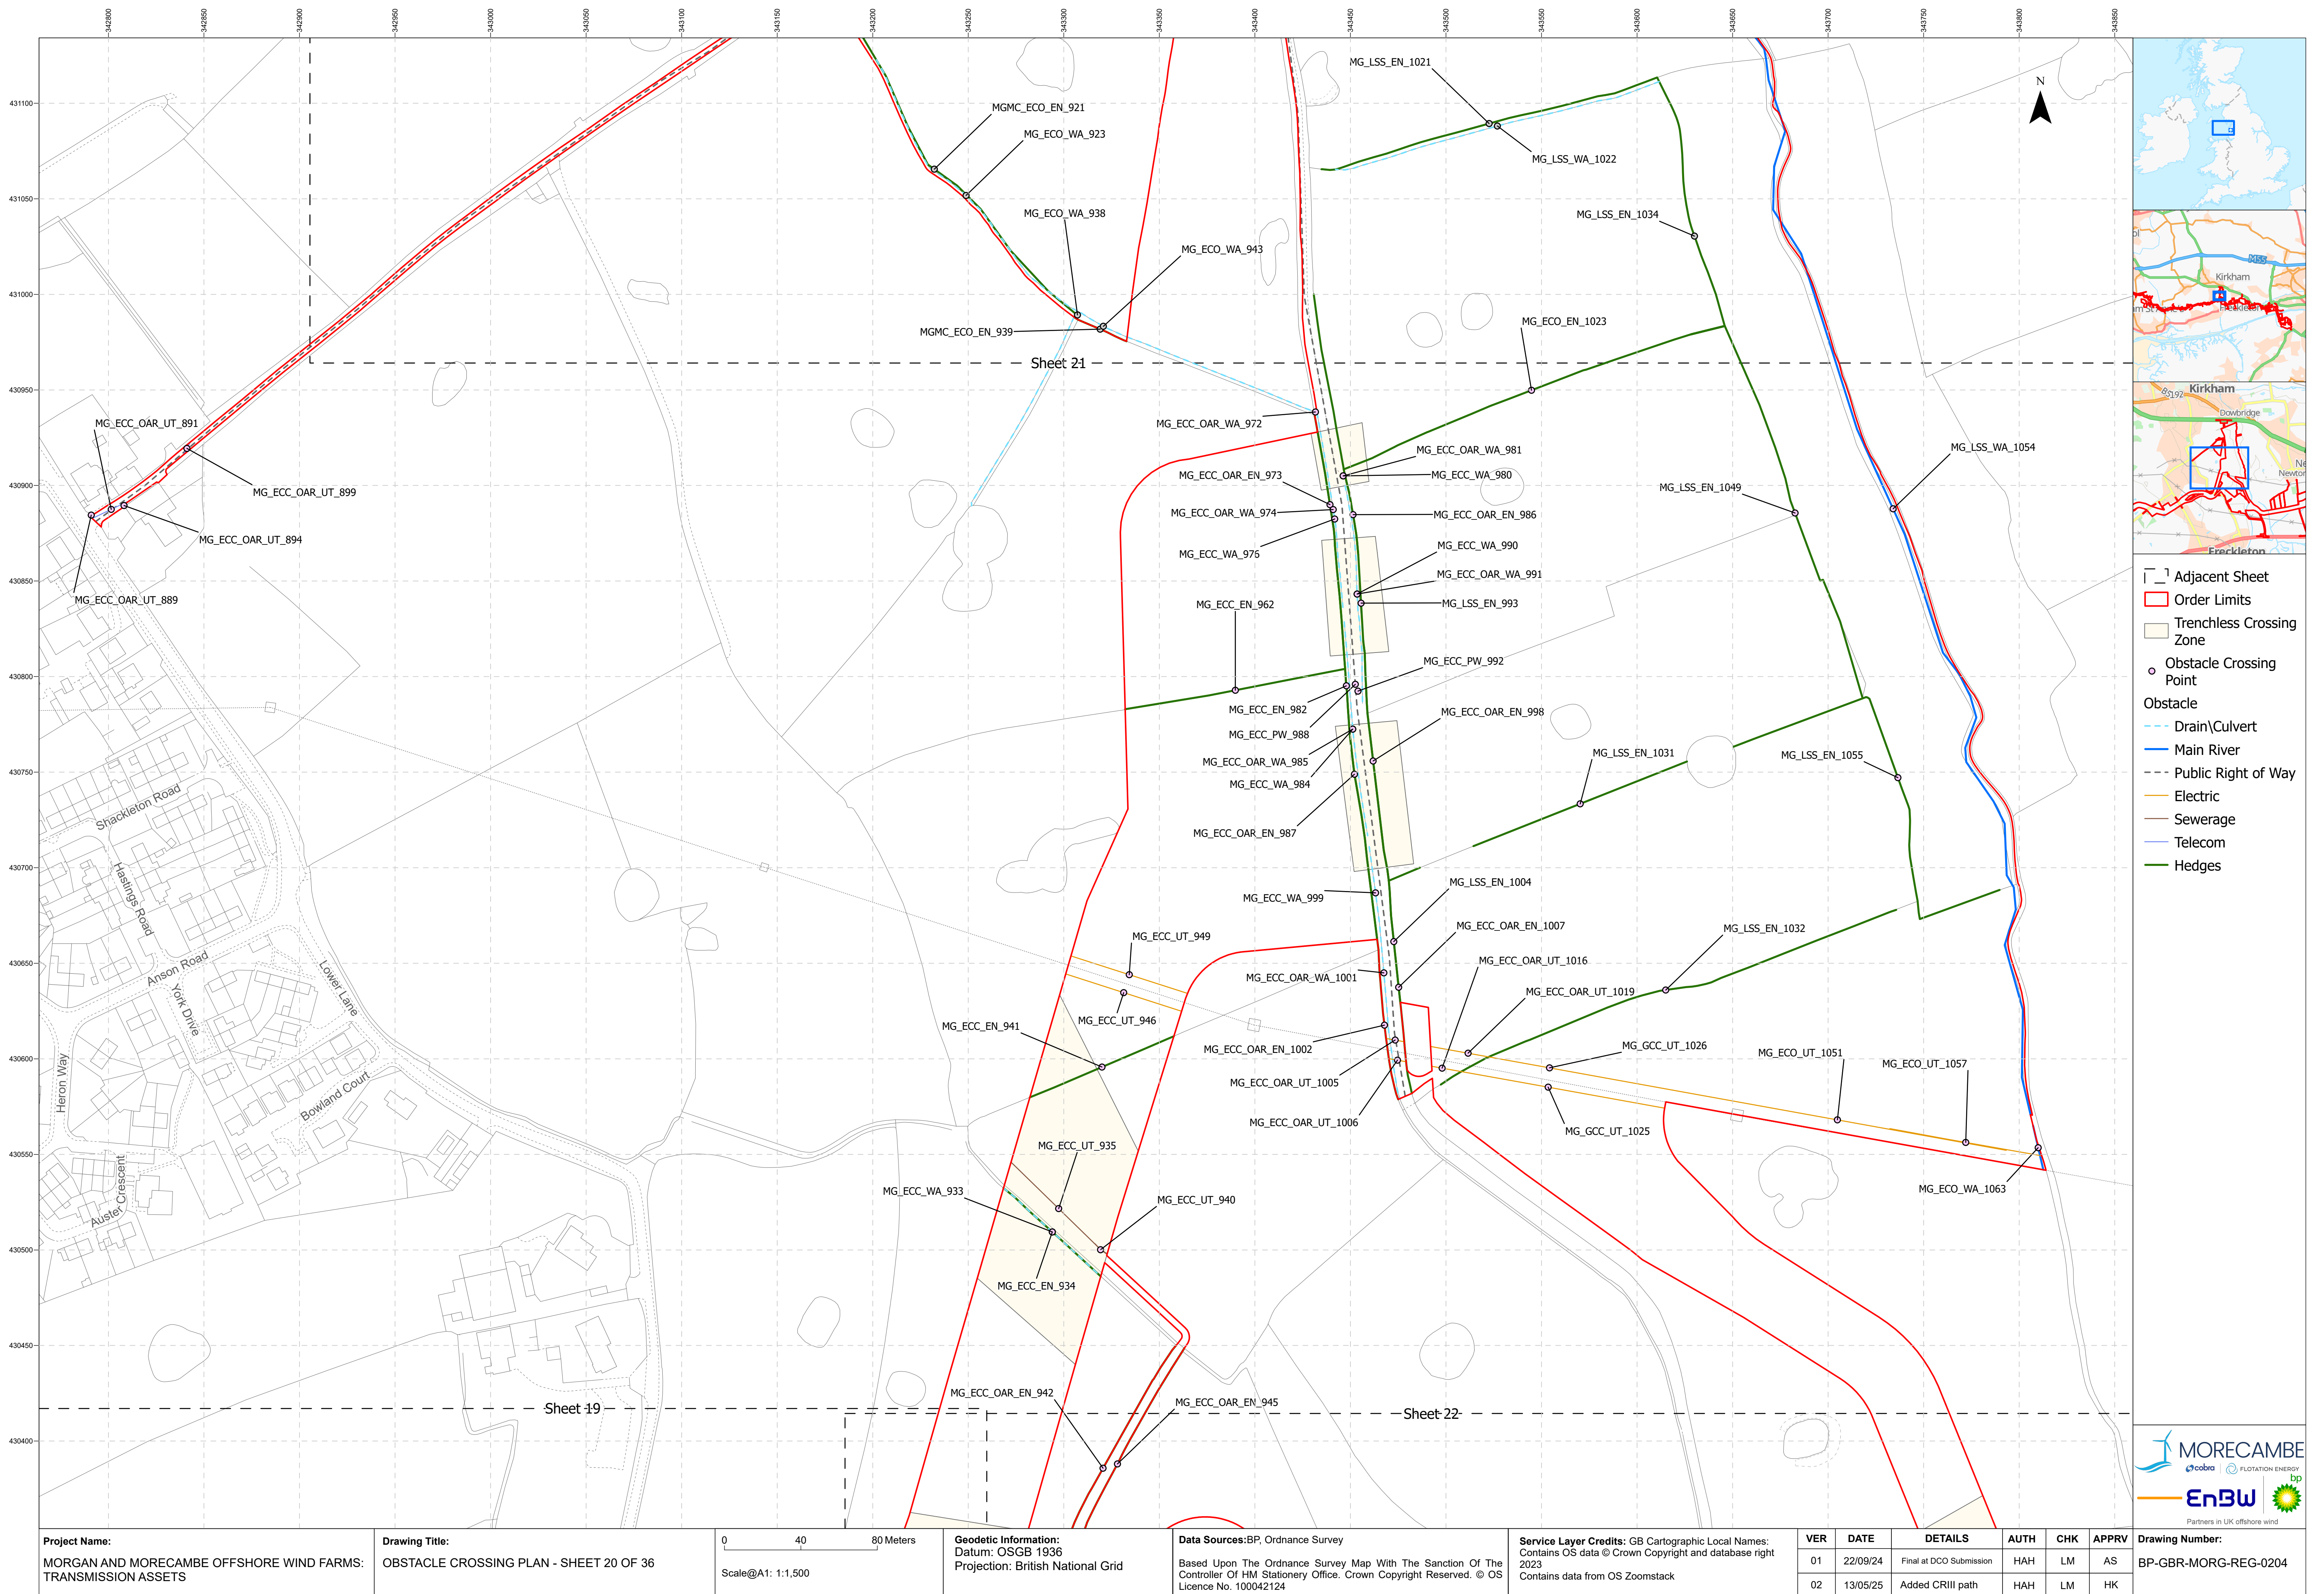


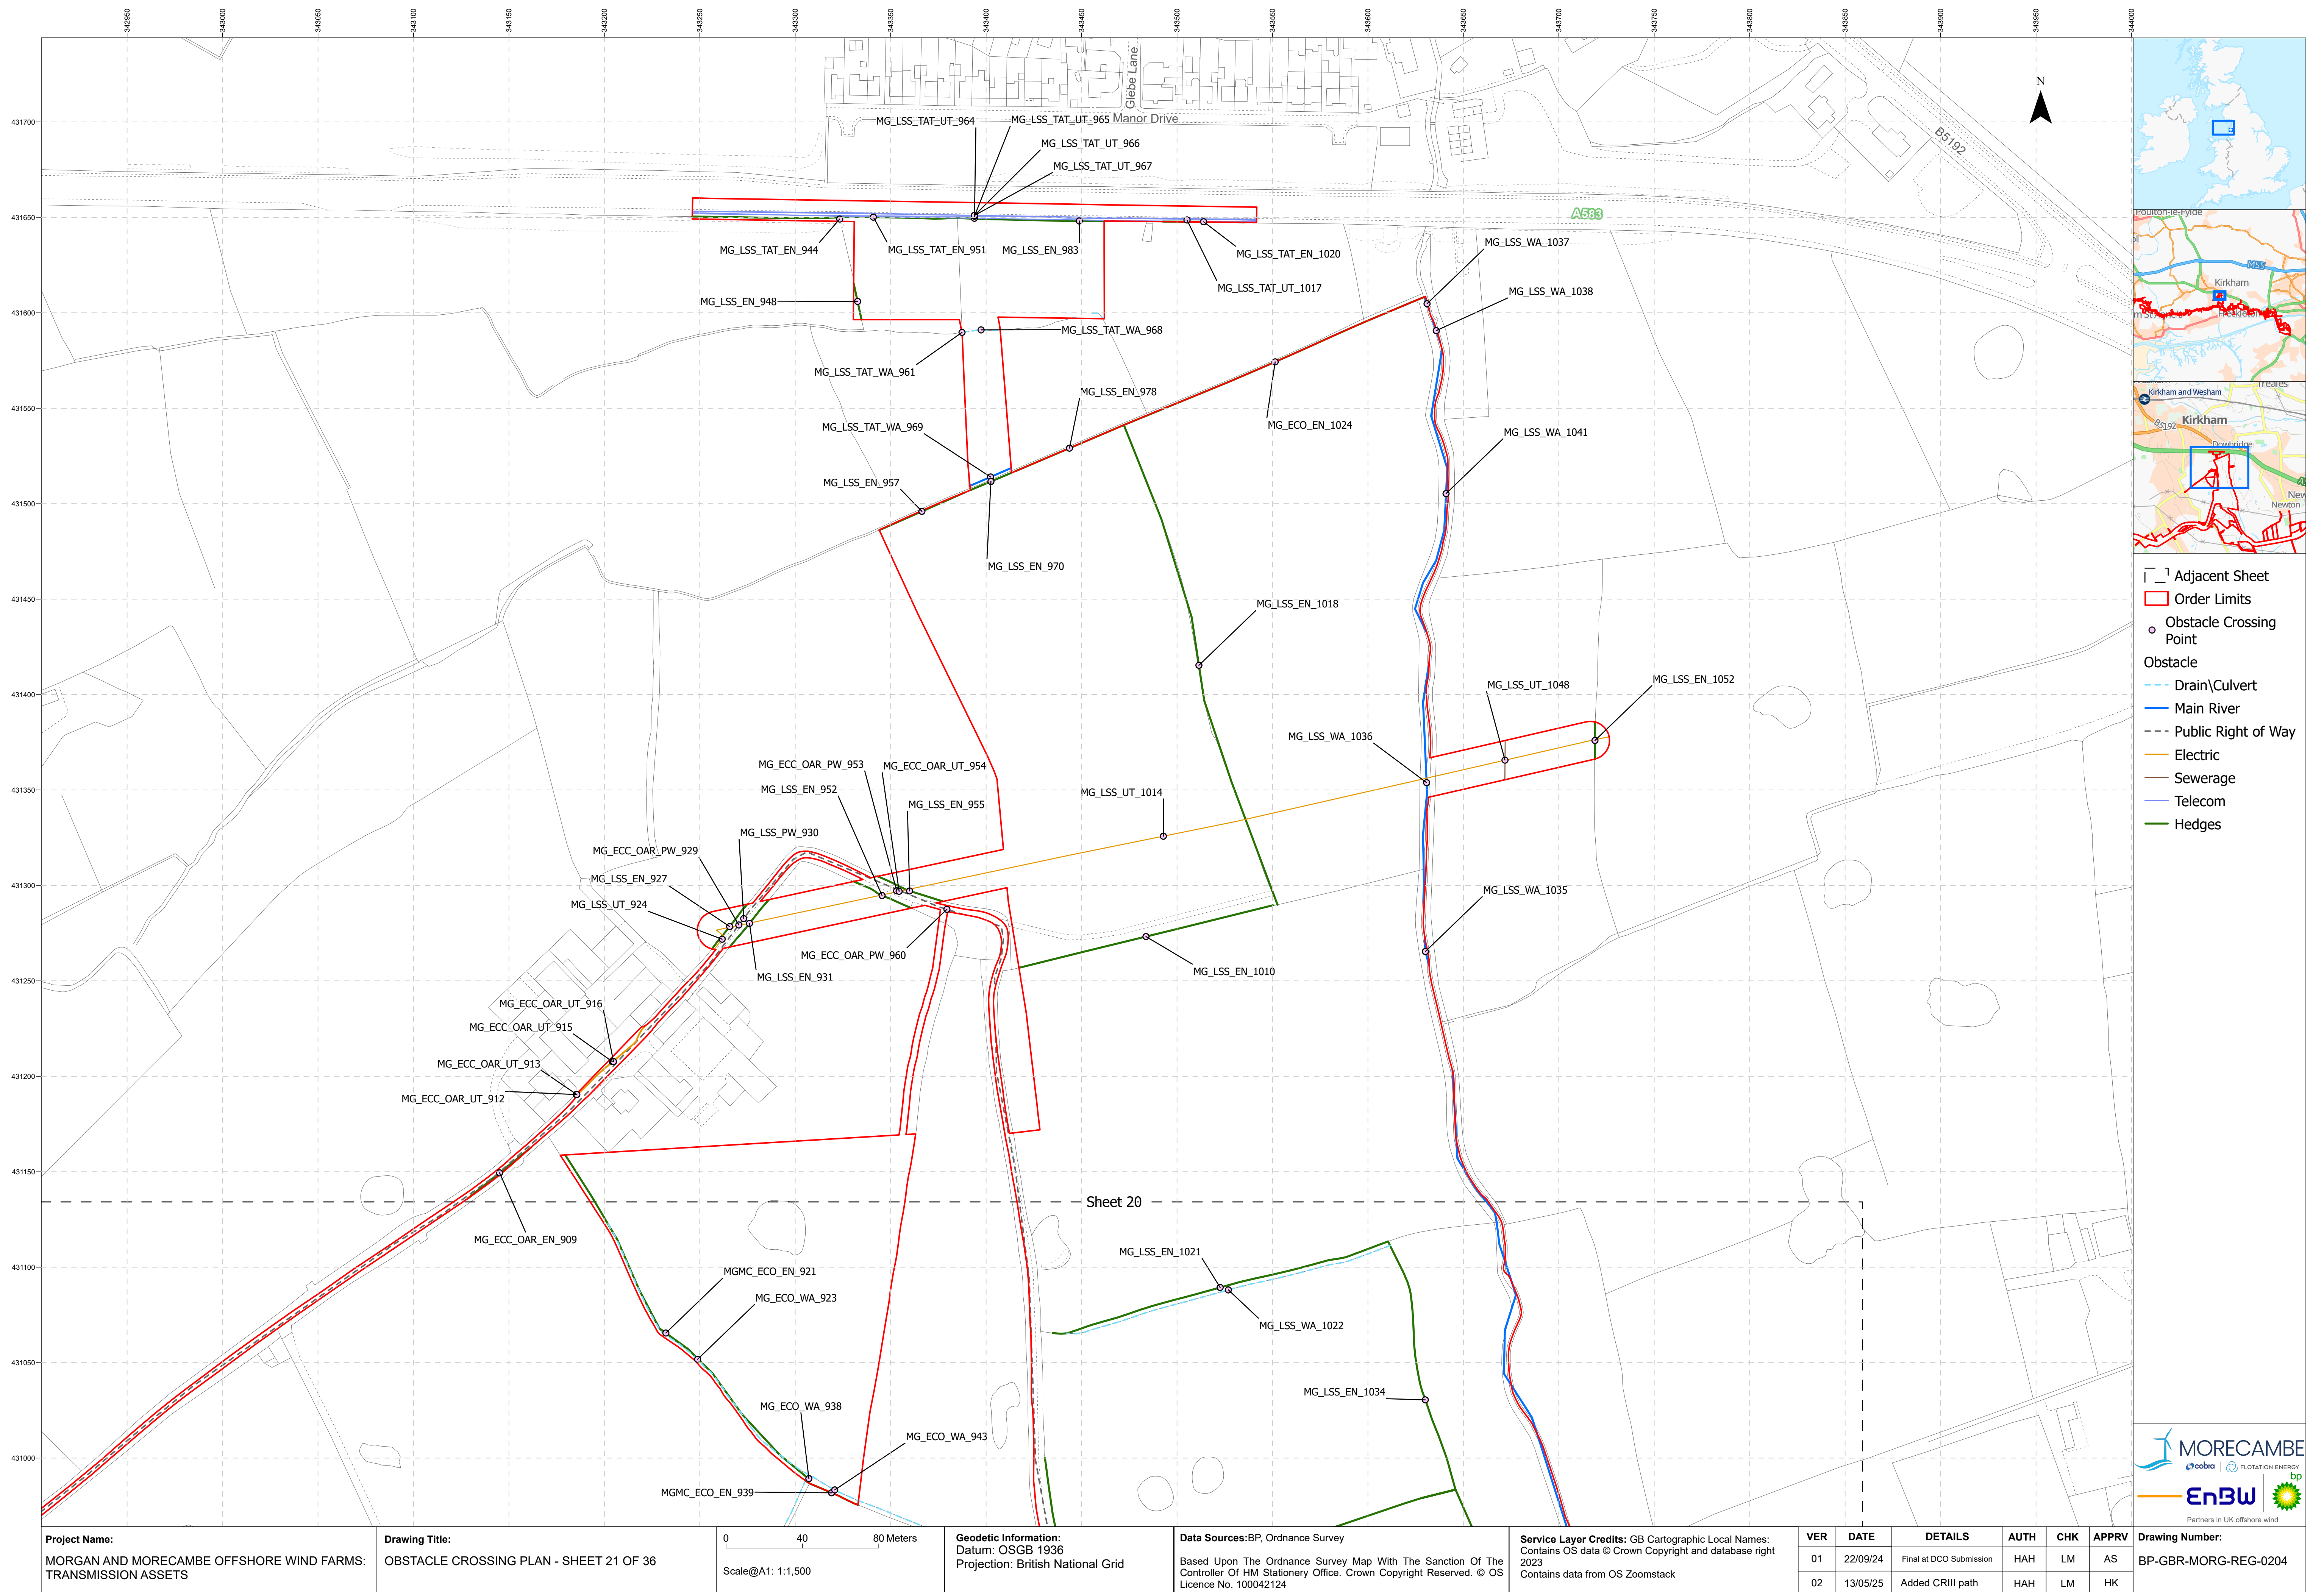

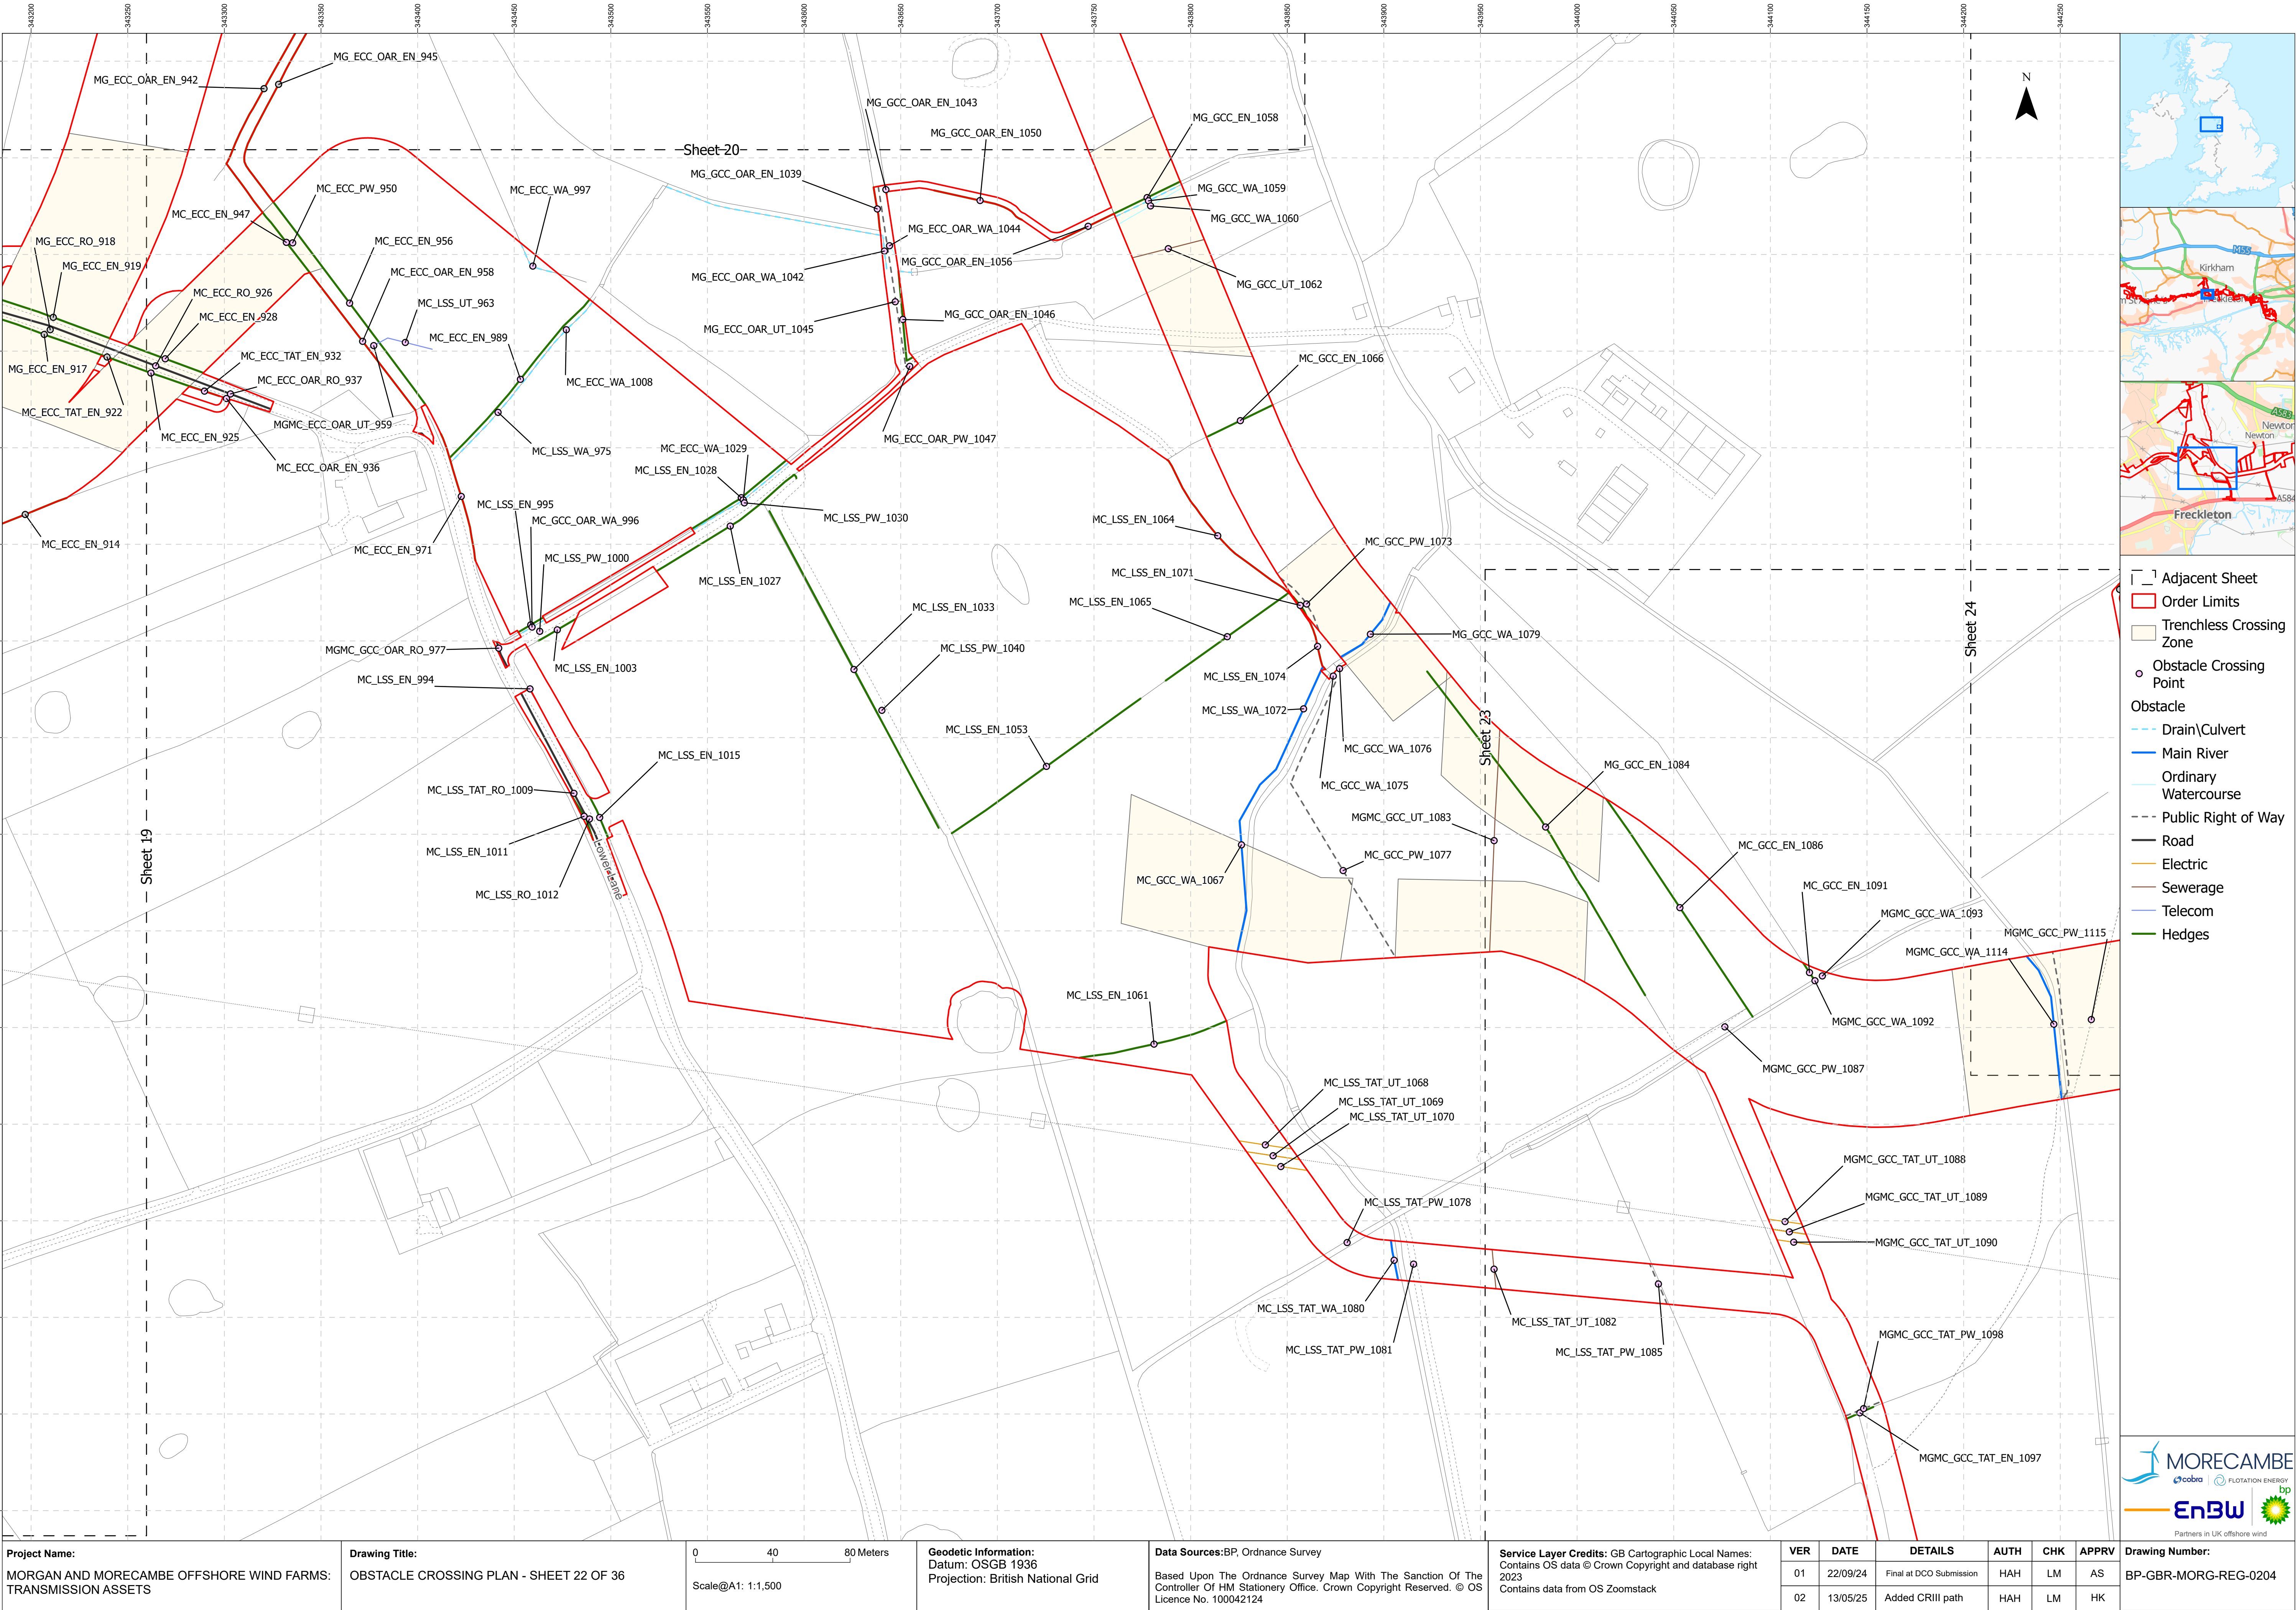

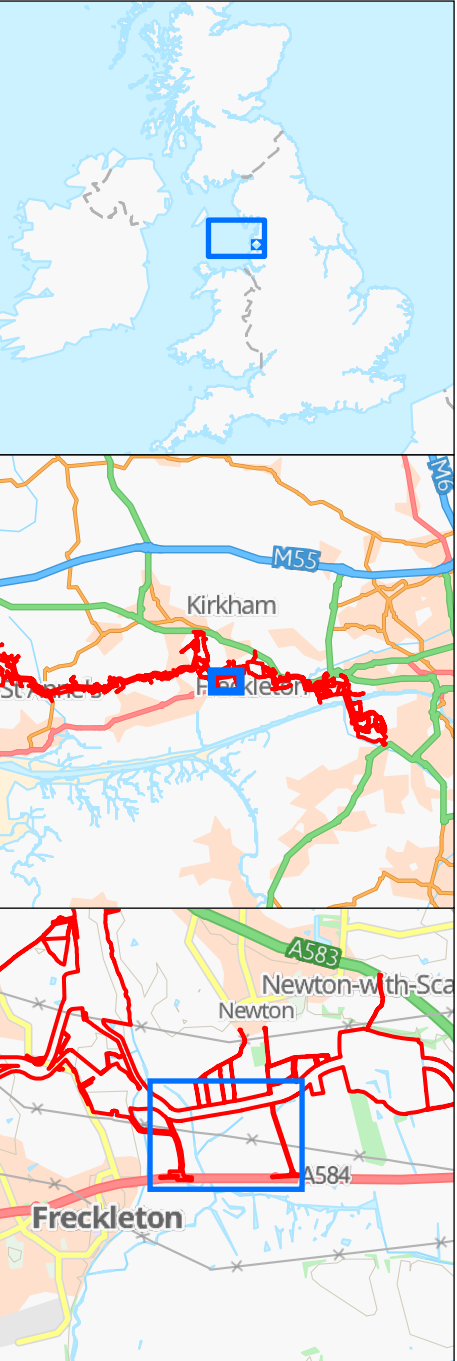


- Inset
- Adjacent Sheet
- Order Limits
- Trenchless Crossing Zone
- Obstacle Crossing Point
- Obstacle
 - Drain/Culvert
 - Main River
 - Public Right of Way
 - Road
 - Electric
 - Sewerage
 - Telecom
 - Water
 - Hedges

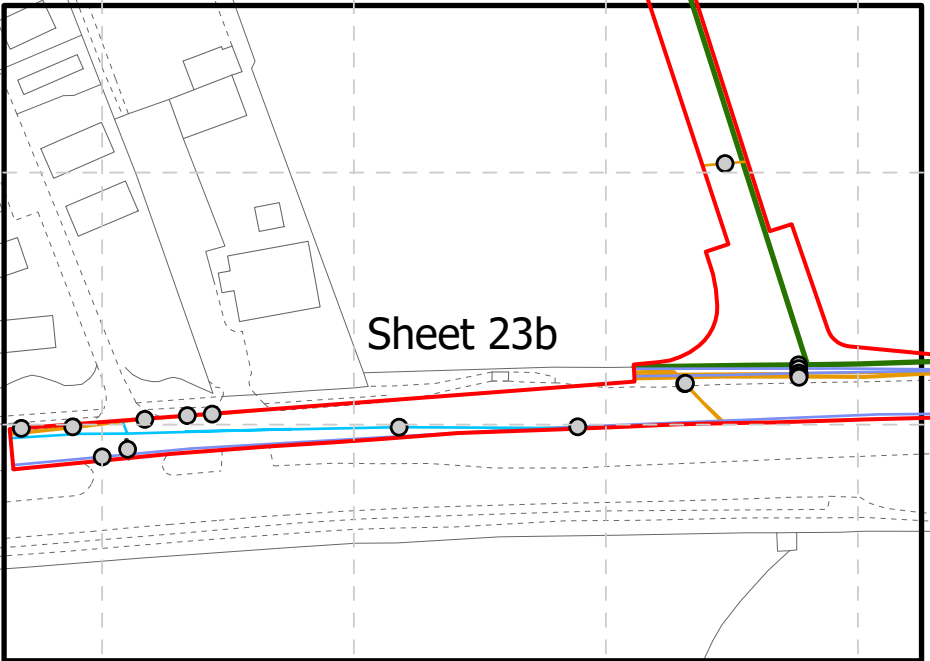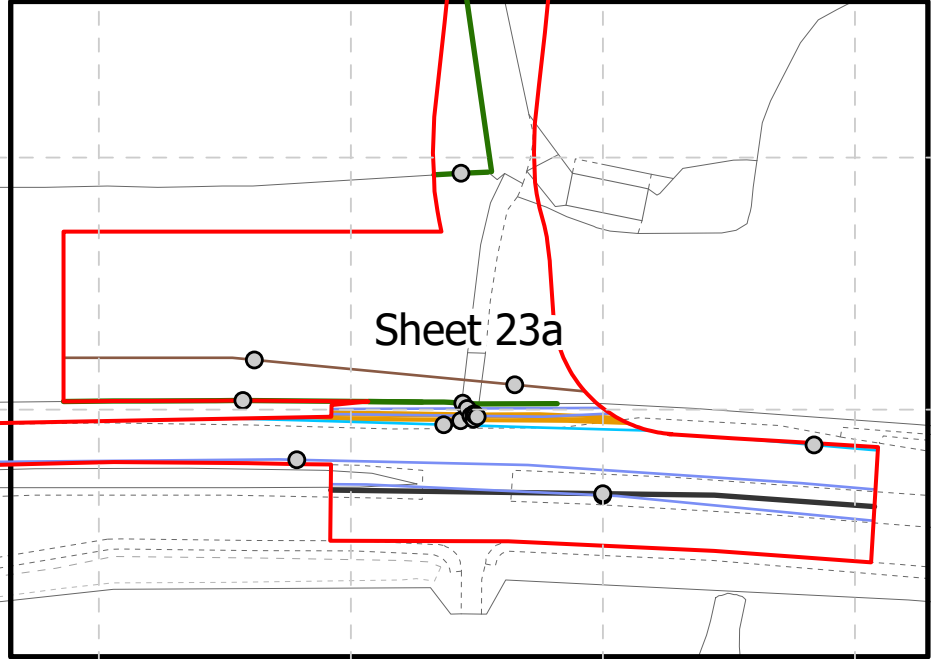

Project Name: MORGAN AND MORECAMBE OFFSHORE WIND FARMS: TRANSMISSION ASSETS	Drawing Title: OBSTACLE CROSSING PLAN - SHEET 23 OF 36	04080Meters Scale@A1: 1:1,500	Geodetic Information: Datum: OSGB 1936 Projection: British National Grid	Data Sources:BP, Ordnance Survey Based Upon The Ordnance Survey Map With The Sanction Of The Controller Of HM Stationary Office. Crown Copyright Reserved. © OS Licence No. 100042124	Service Layer Credits: GB Cartographic Local Names: Contains OS data © Crown Copyright and database right 2023 Contains data from OS Zoomstack	VER	DATE	DETAILS	AUTH	CHK	APPRV	Drawing Number: BP-GBR-MORG-REG-0204
						01	22/09/24	Final at DCO Submission	HAH	LM	AS	
						02	13/05/25	Added CRIII path	HAH	LM	HK	





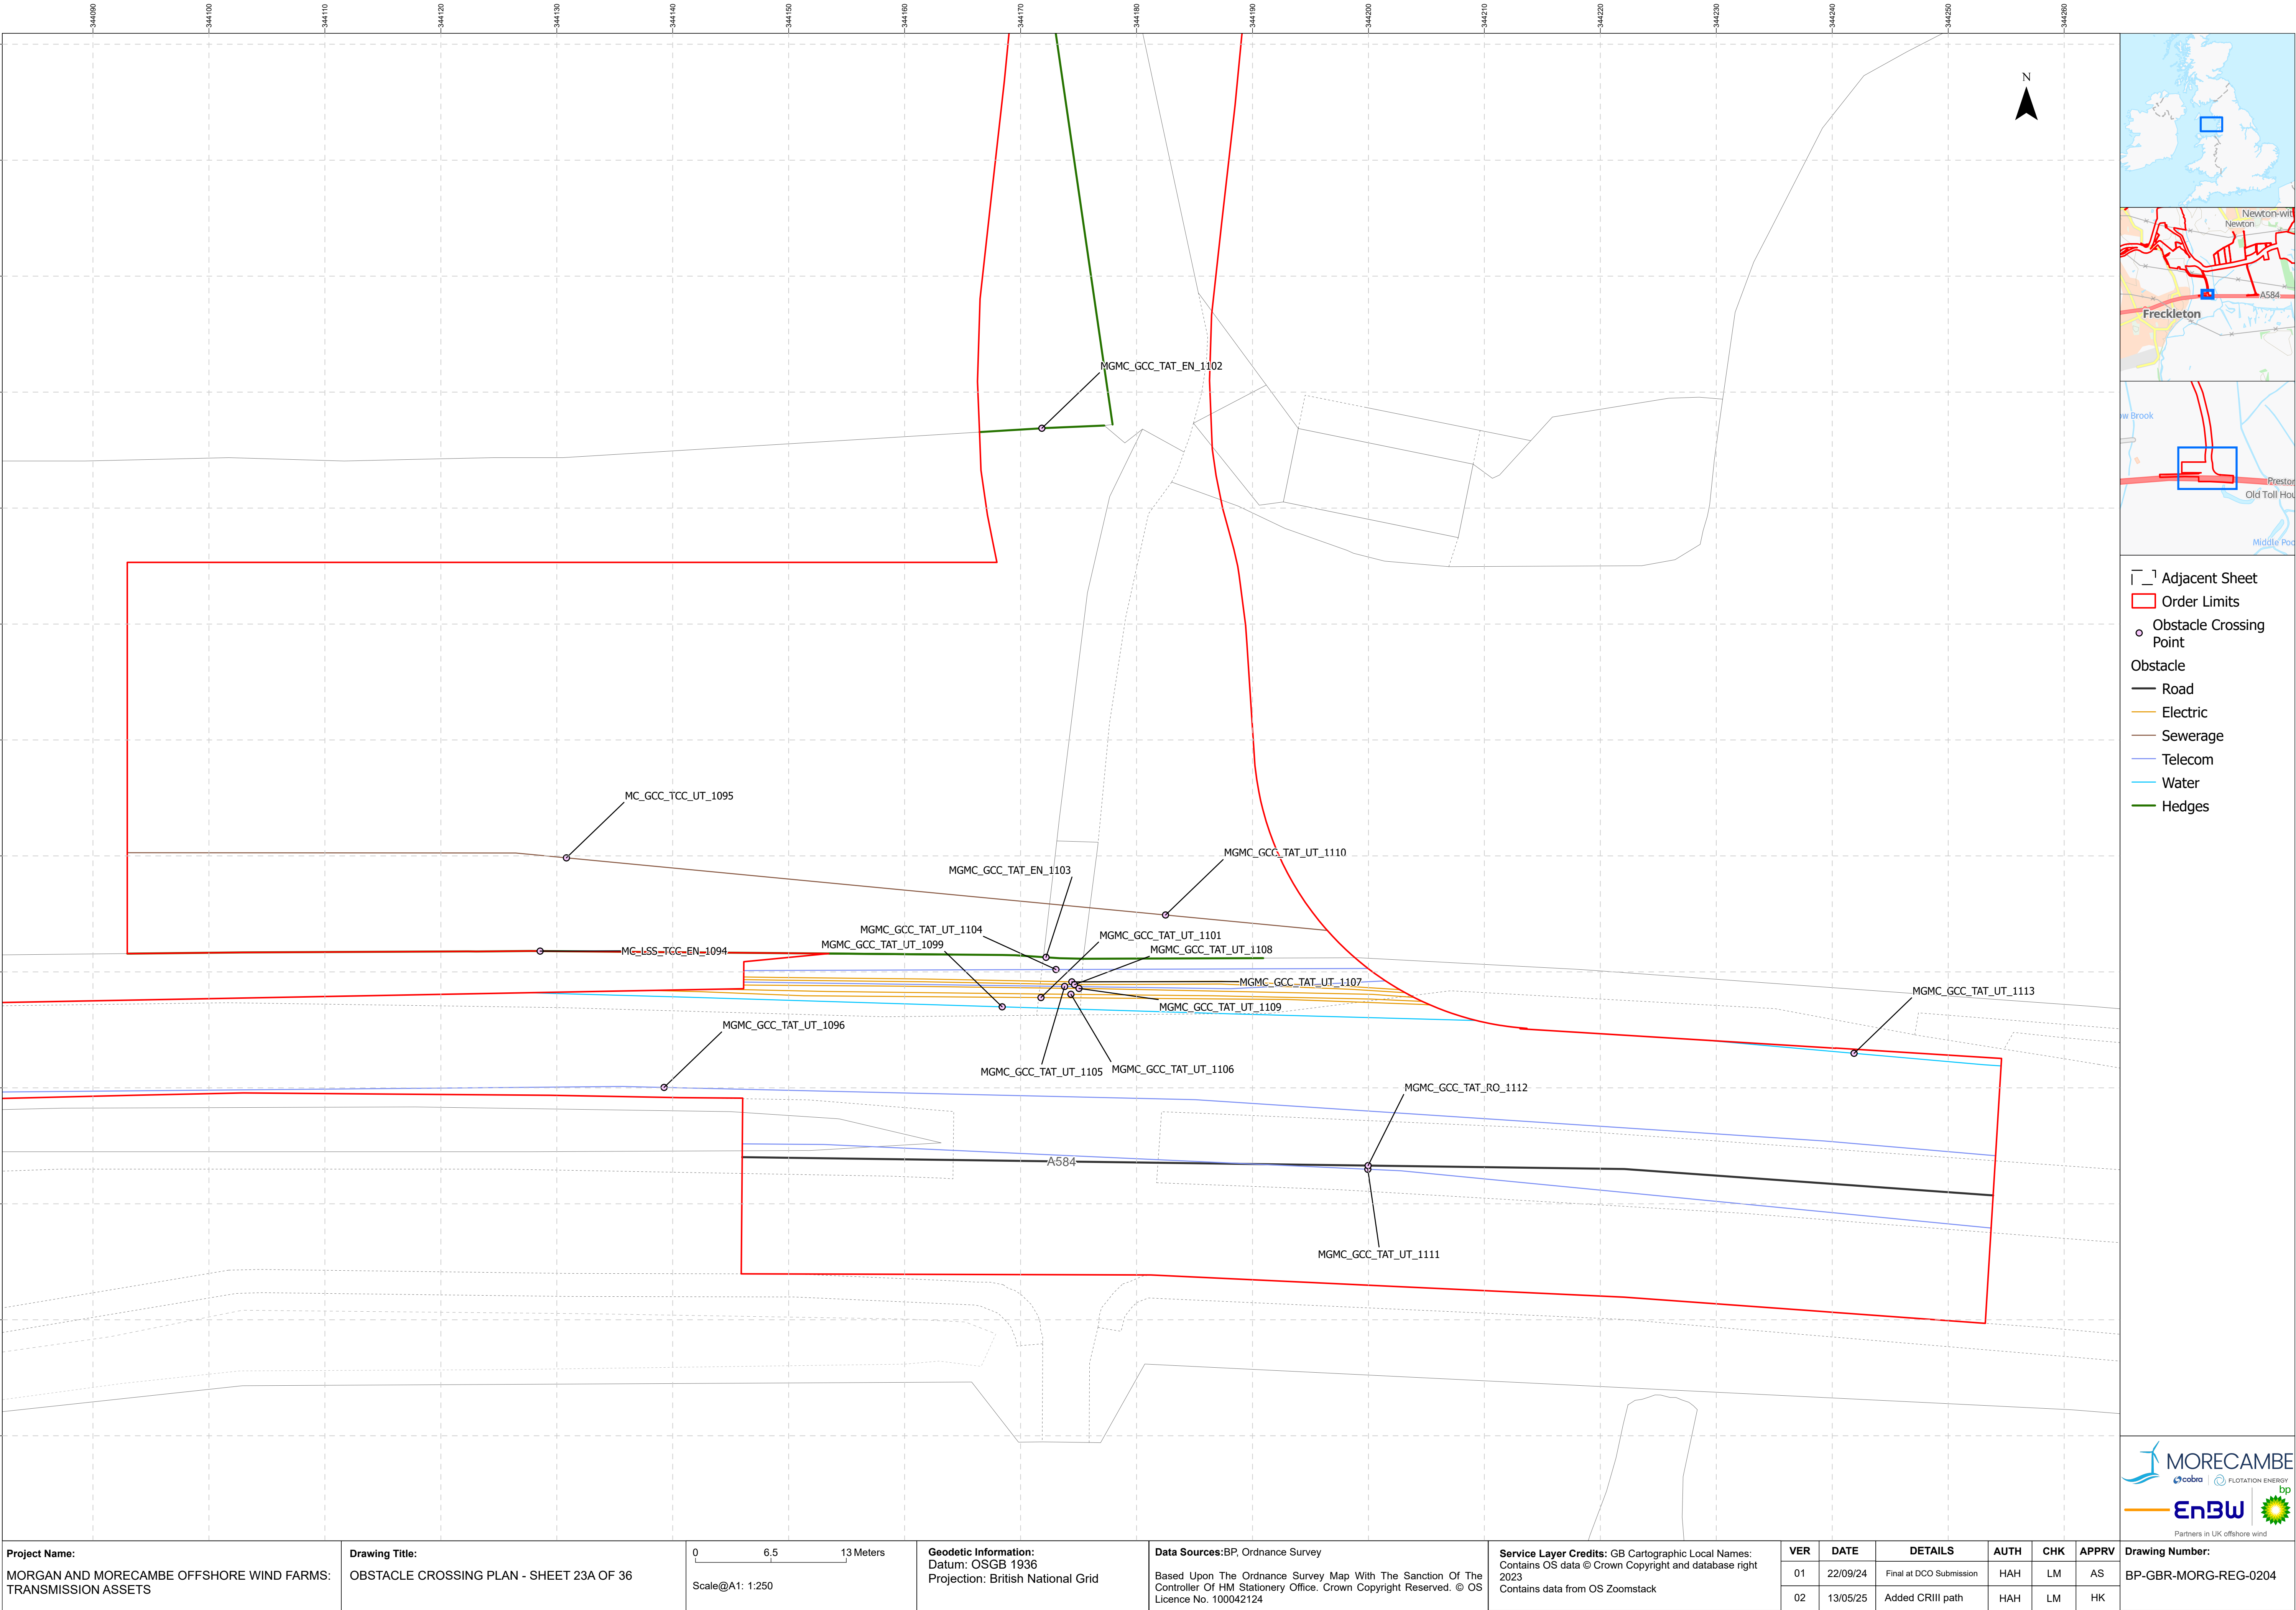

- Legend:
- Adjacent Sheet
 - Order Limits
 - Obstacle Crossing Point
 - Obstacle
 - Road
 - Electric
 - Sewerage
 - Telecom
 - Water
 - Hedges

Project Name: MORGAN AND MORECAMBE OFFSHORE WIND FARMS: TRANSMISSION ASSETS	Drawing Title: OBSTACLE CROSSING PLAN - SHEET 23A OF 36		Geodetic Information: Datum: OSGB 1936 Projection: British National Grid	Data Sources: BP, Ordnance Survey Based Upon The Ordnance Survey Map With The Sanction Of The Controller Of HM Stationery Office. Crown Copyright Reserved. © OS Licence No. 100042124	Service Layer Credits: GB Cartographic Local Names: Contains OS data © Crown Copyright and database right 2023 Contains data from OS Zoomstack	VER	DATE	DETAILS	AUTH	CHK	APPRV	Drawing Number: BP-GBR-MORG-REG-0204
						01	22/09/24	Final at DCO Submission	HAH	LM	AS	
						02	13/05/25	Added CRIII path	HAH	LM	HK	




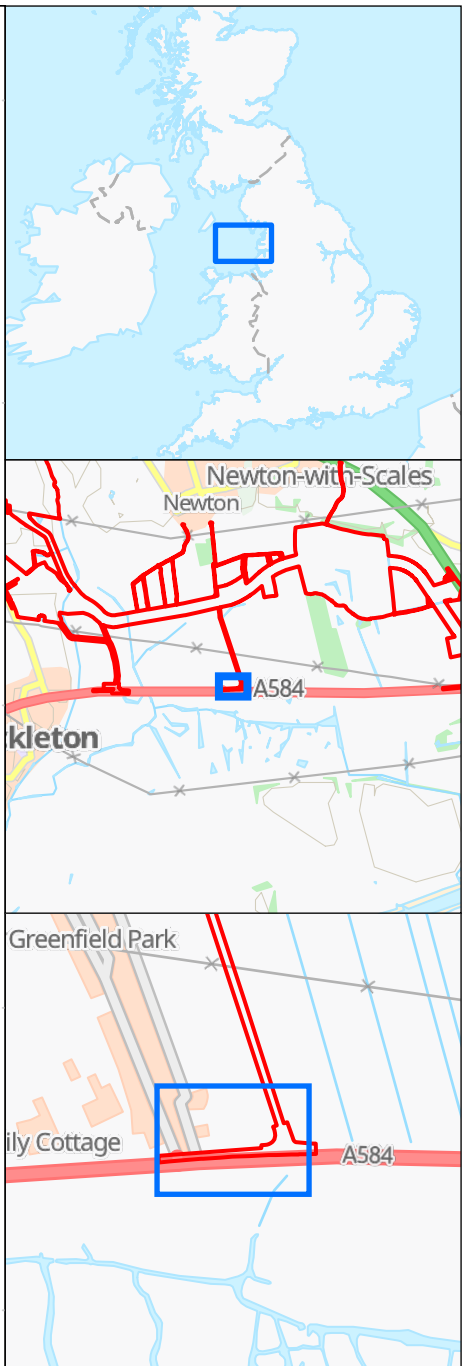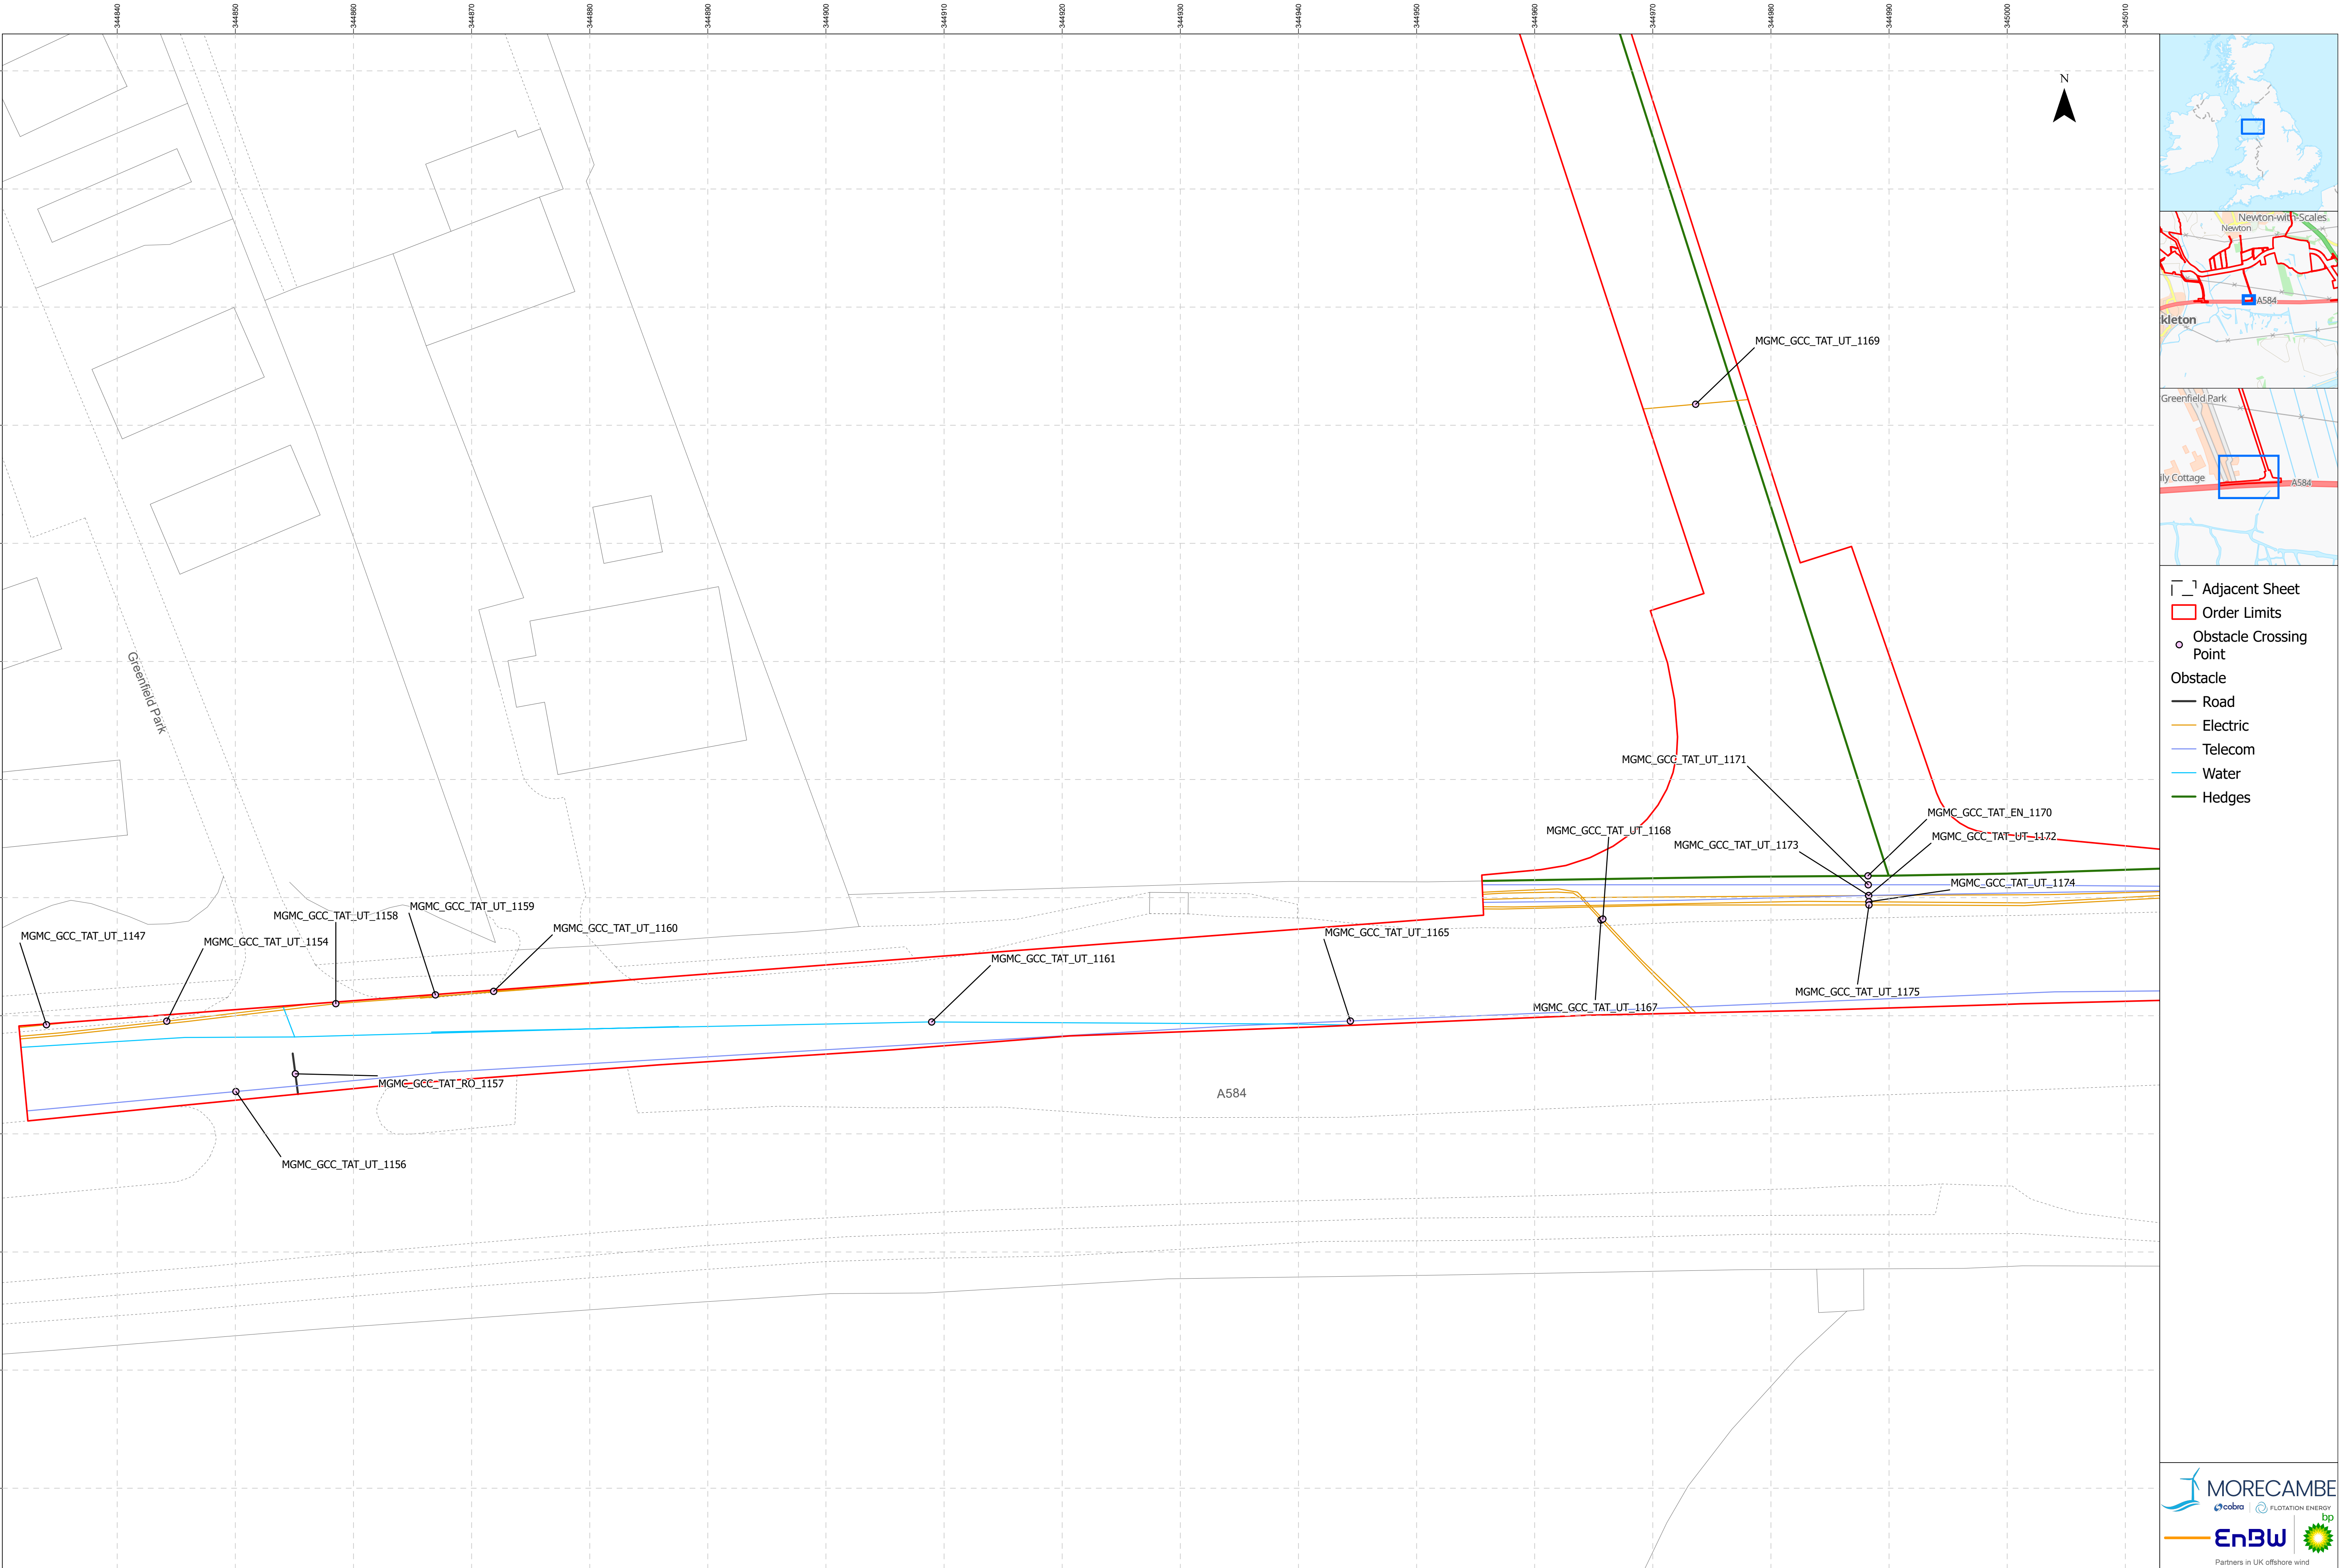



- └─┐ Adjacent Sheet
- Order Limits
- Obstacle Crossing Point
- Obstacle
- Road
 - Electric
 - Telecom
 - Water
 - Hedges


Project Name: MORGAN AND MORECAMBE OFFSHORE WIND FARMS: TRANSMISSION ASSETS	Drawing Title: OBSTACLE CROSSING PLAN - SHEET 23B OF 36	06.513Meters Scale@A1: 1:250	Geodetic Information: Datum: OSGB 1936 Projection: British National Grid	Data Sources:BP, Ordnance Survey Based Upon The Ordnance Survey Map With The Sanction Of The Controller Of HM Stationery Office. Crown Copyright Reserved. © OS Licence No. 100042124	Service Layer Credits: GB Cartographic Local Names: Contains OS data © Crown Copyright and database right 2023 Contains data from OS Zoomstack	VER	DATE	DETAILS	AUTH	CHK	APPRV	Drawing Number: BP-GBR-MORG-REG-0204
						01	22/09/24	Final at DCO Submission	HAH	LM	AS	
						02	13/05/25	Added CRIII path	HAH	LM	HK	



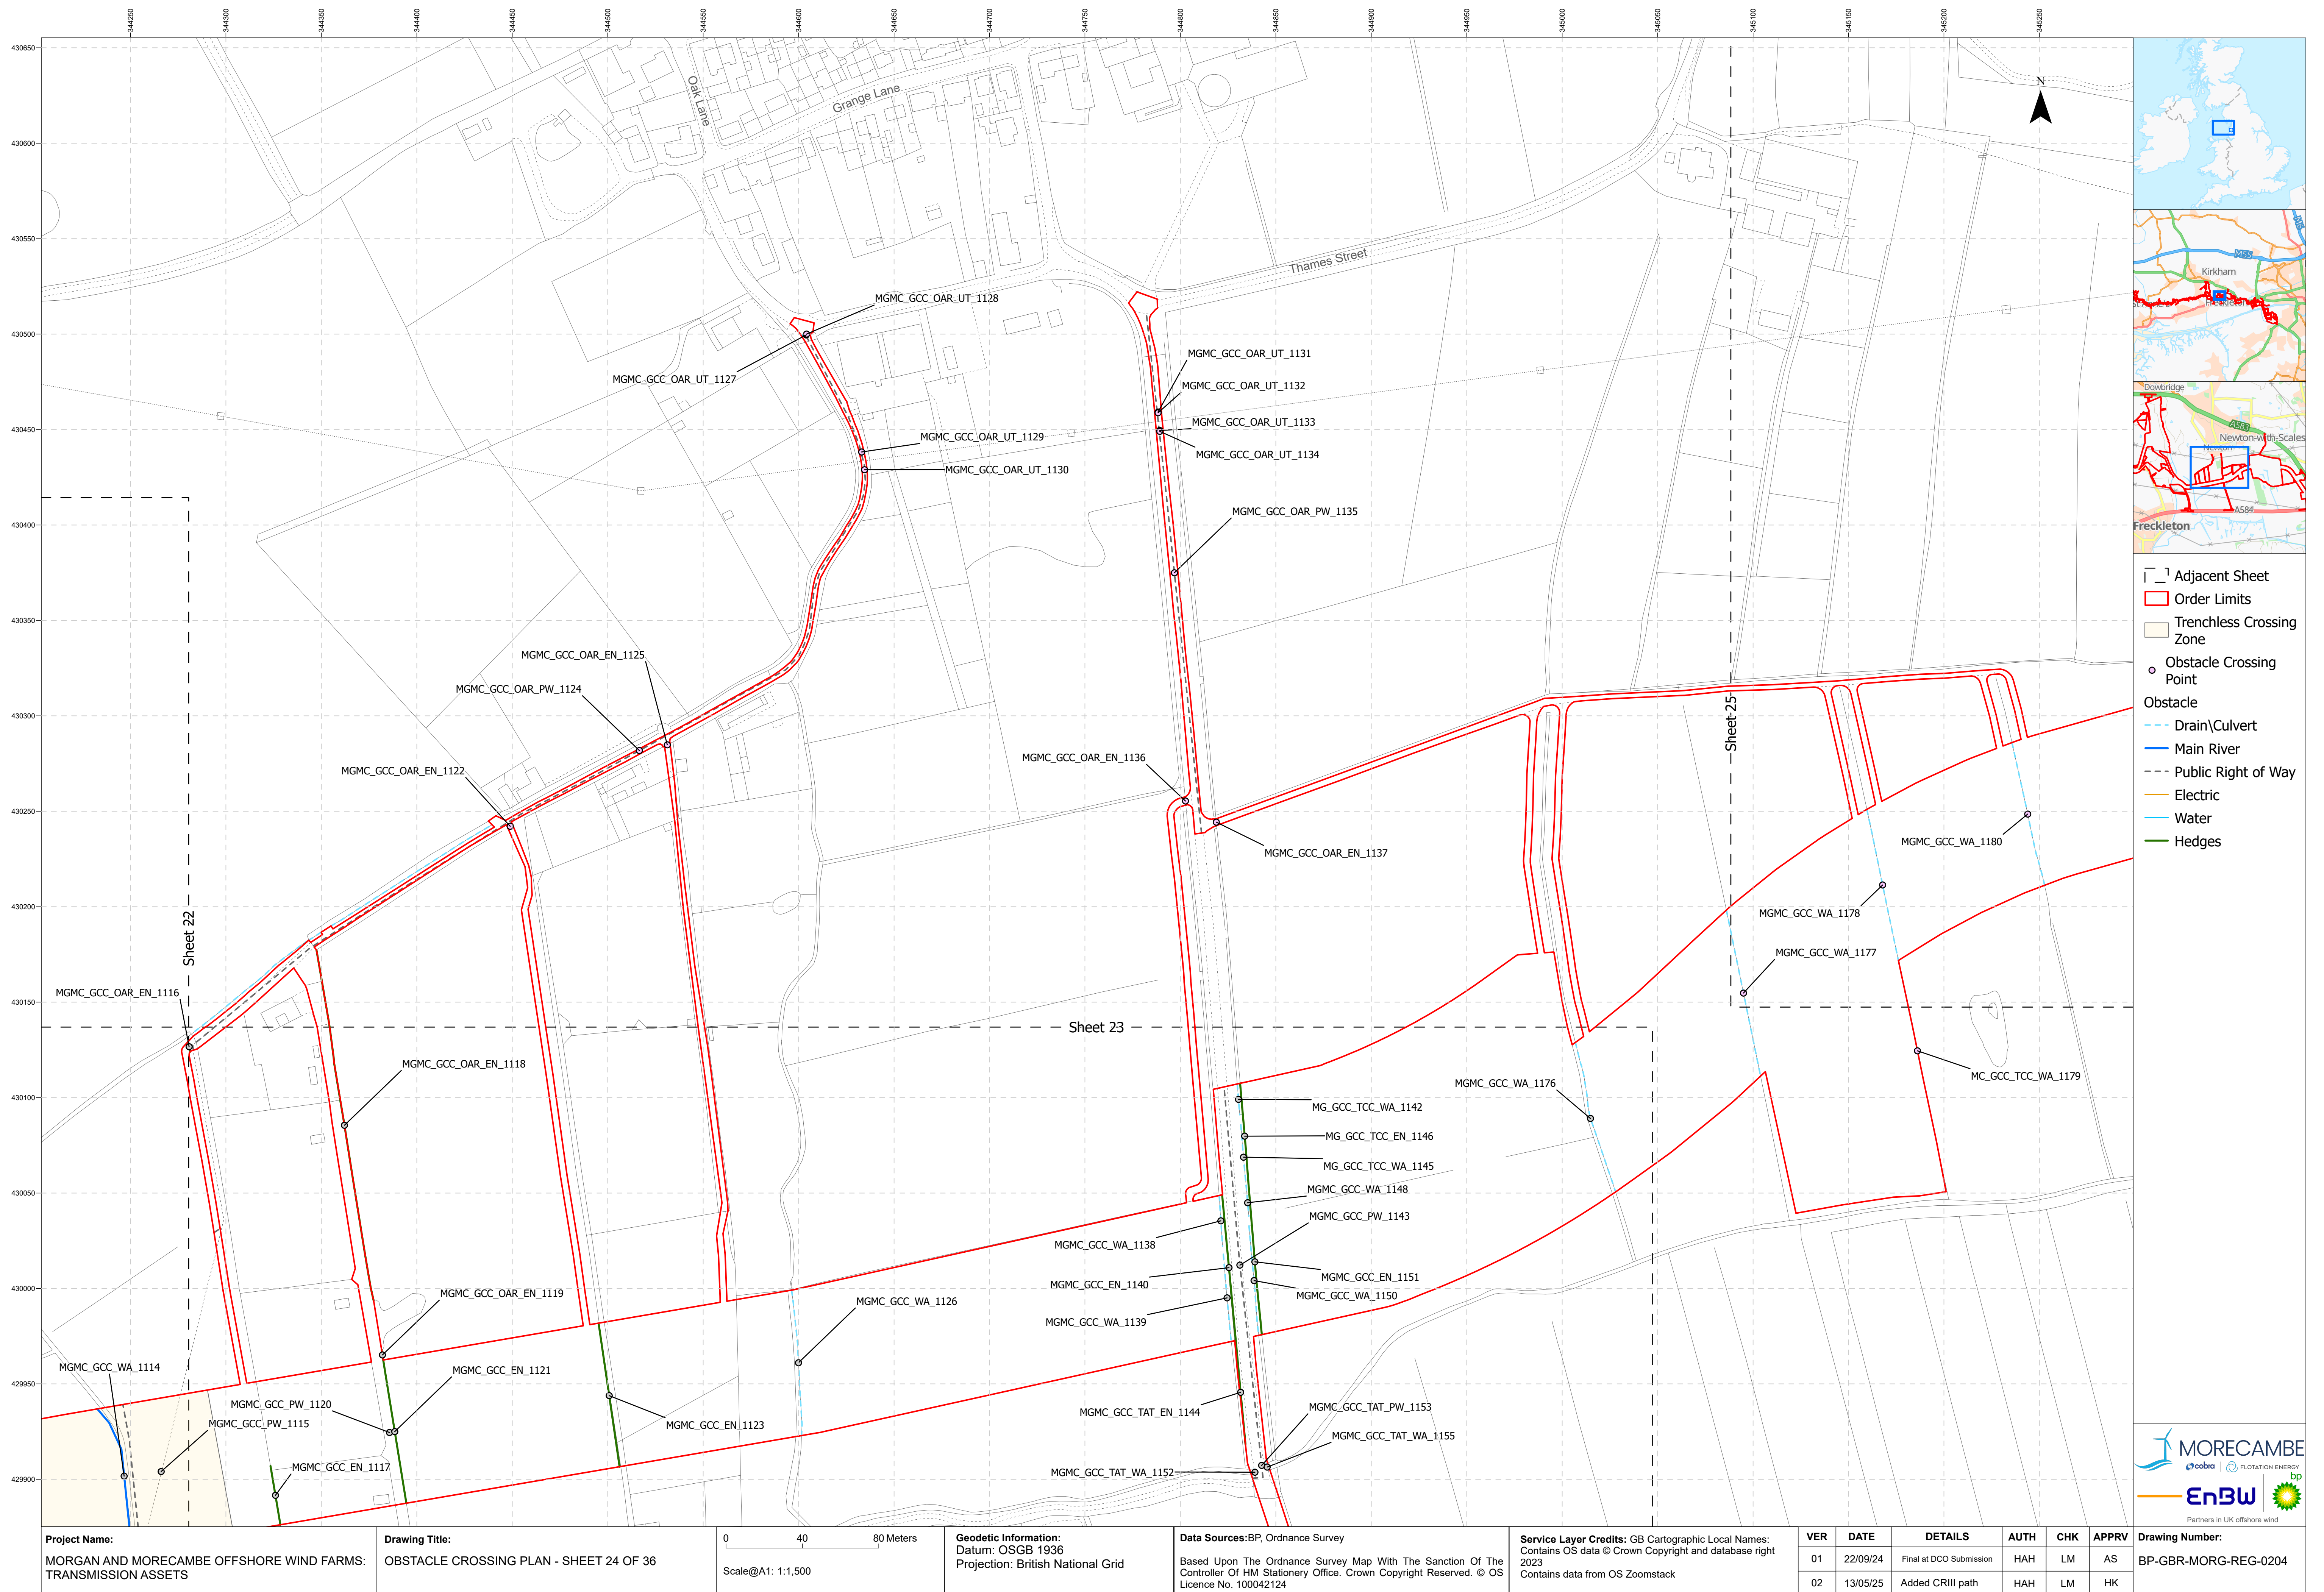

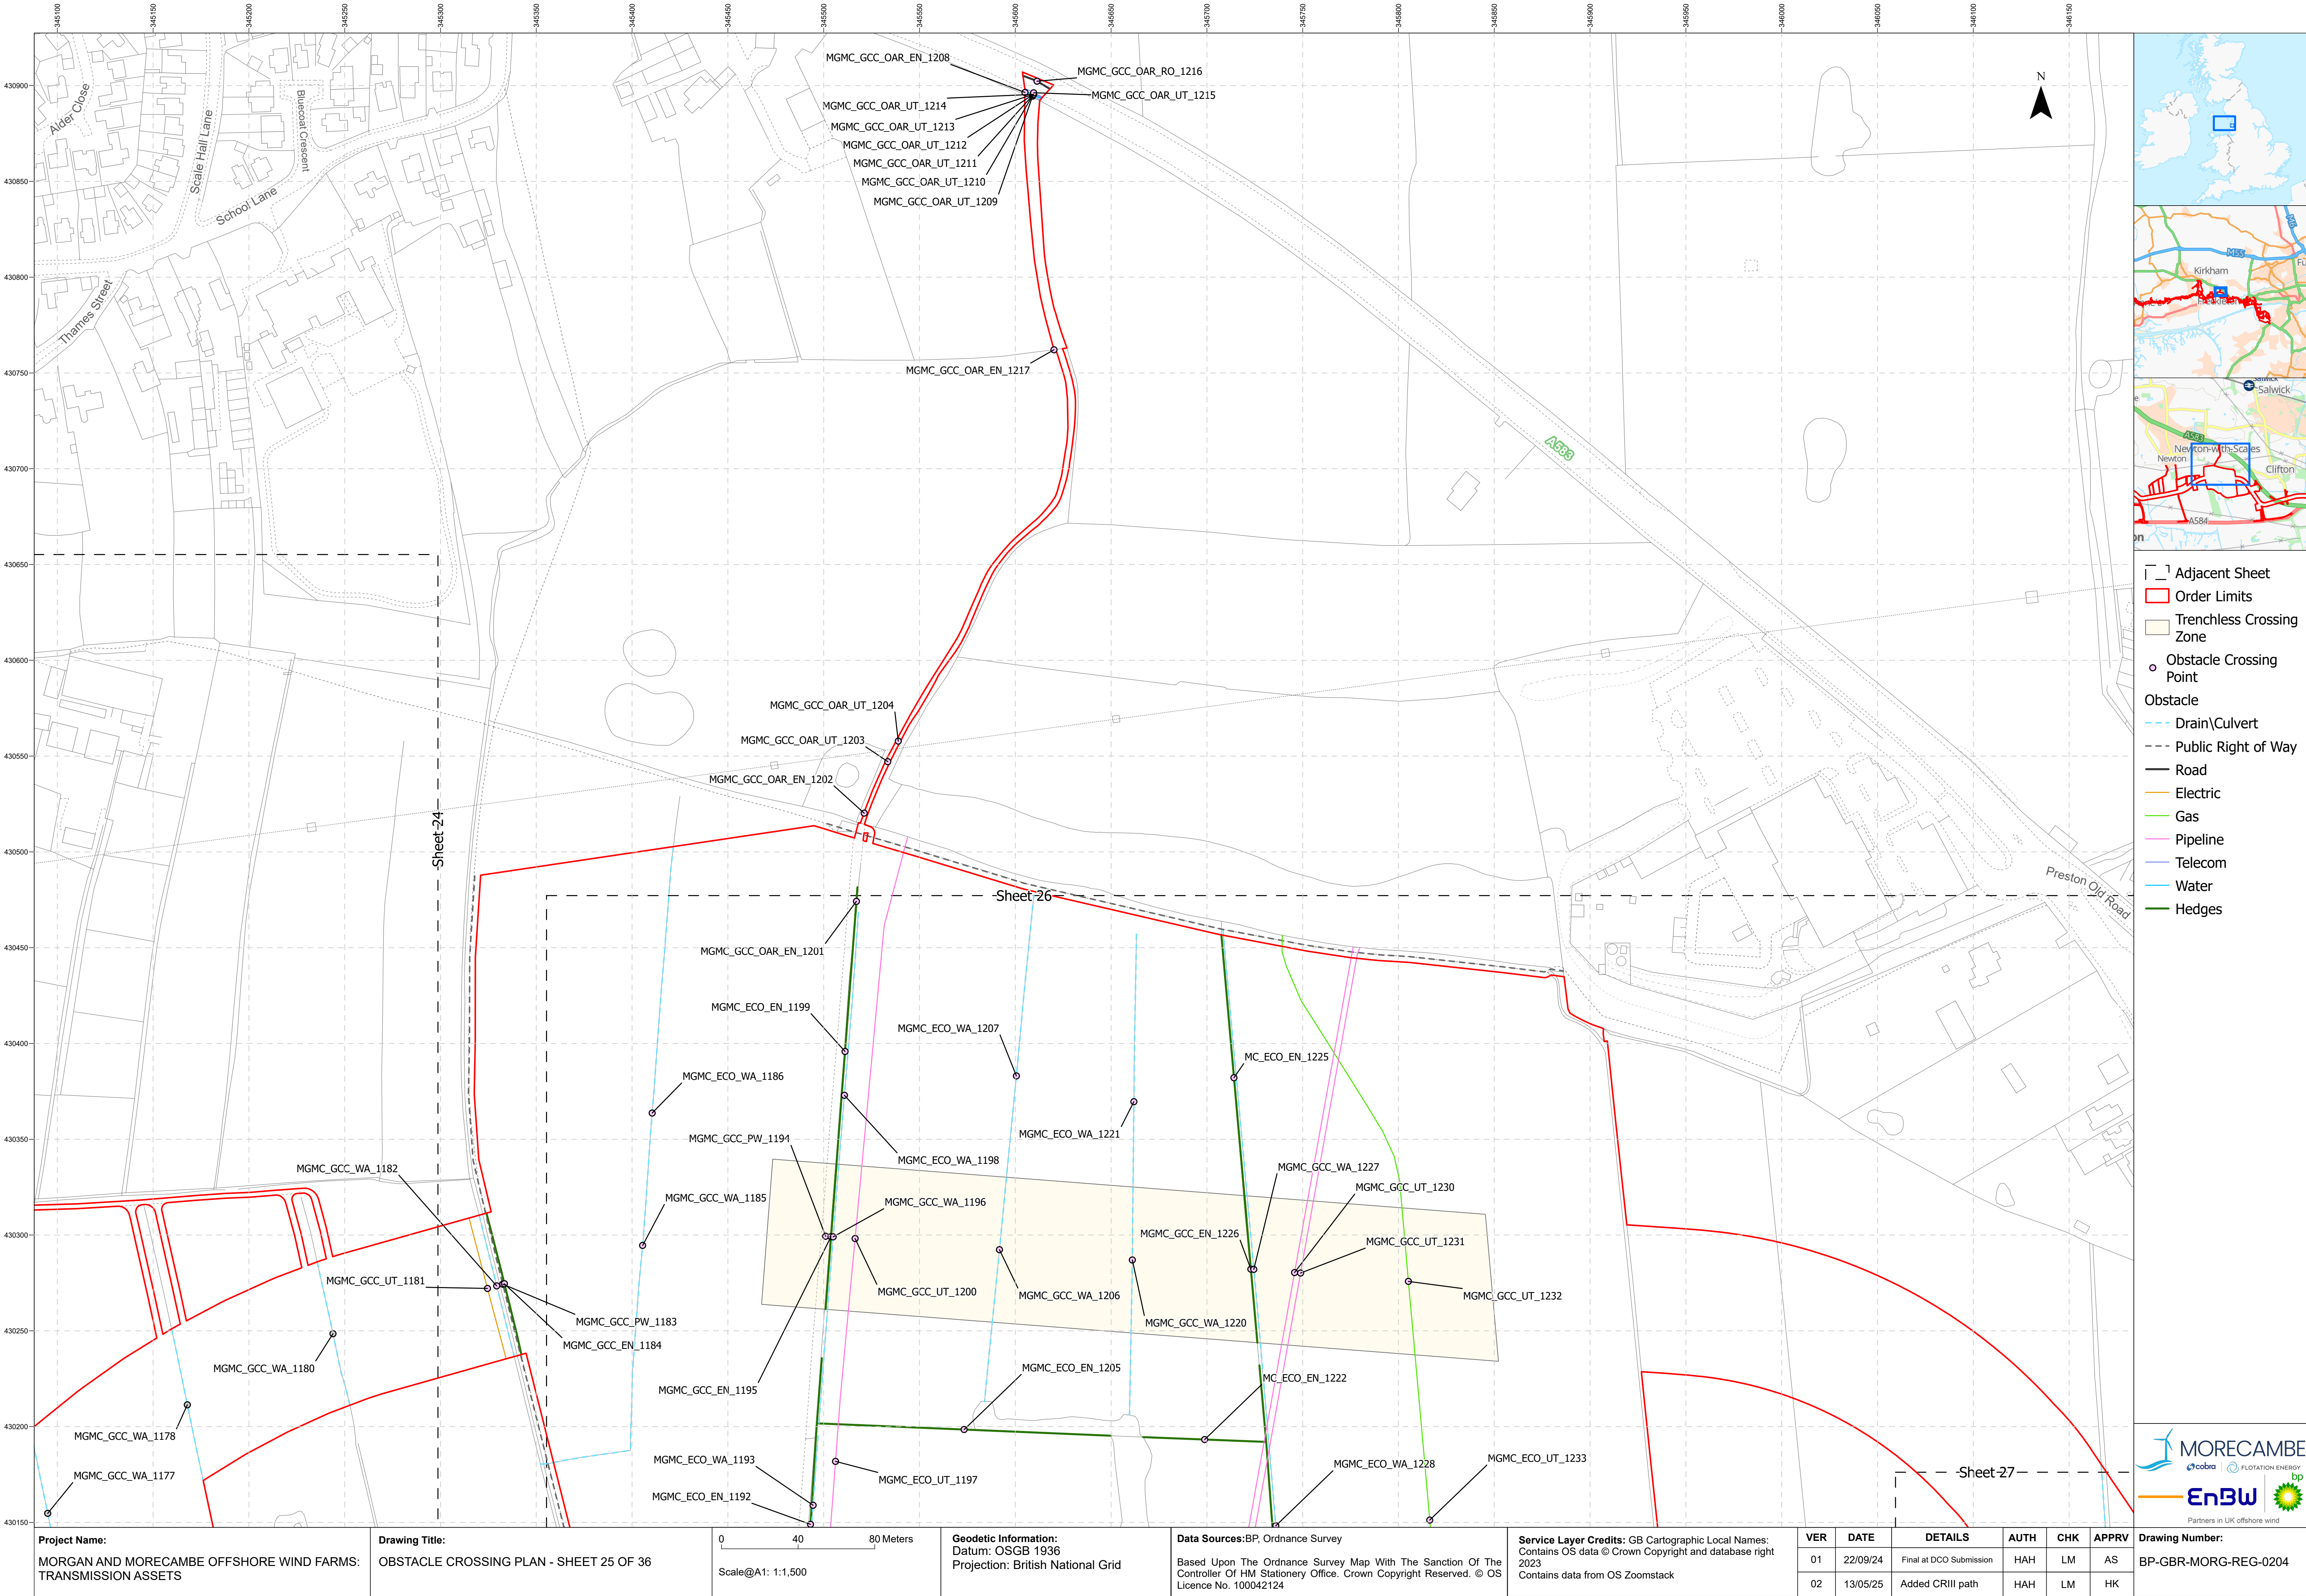



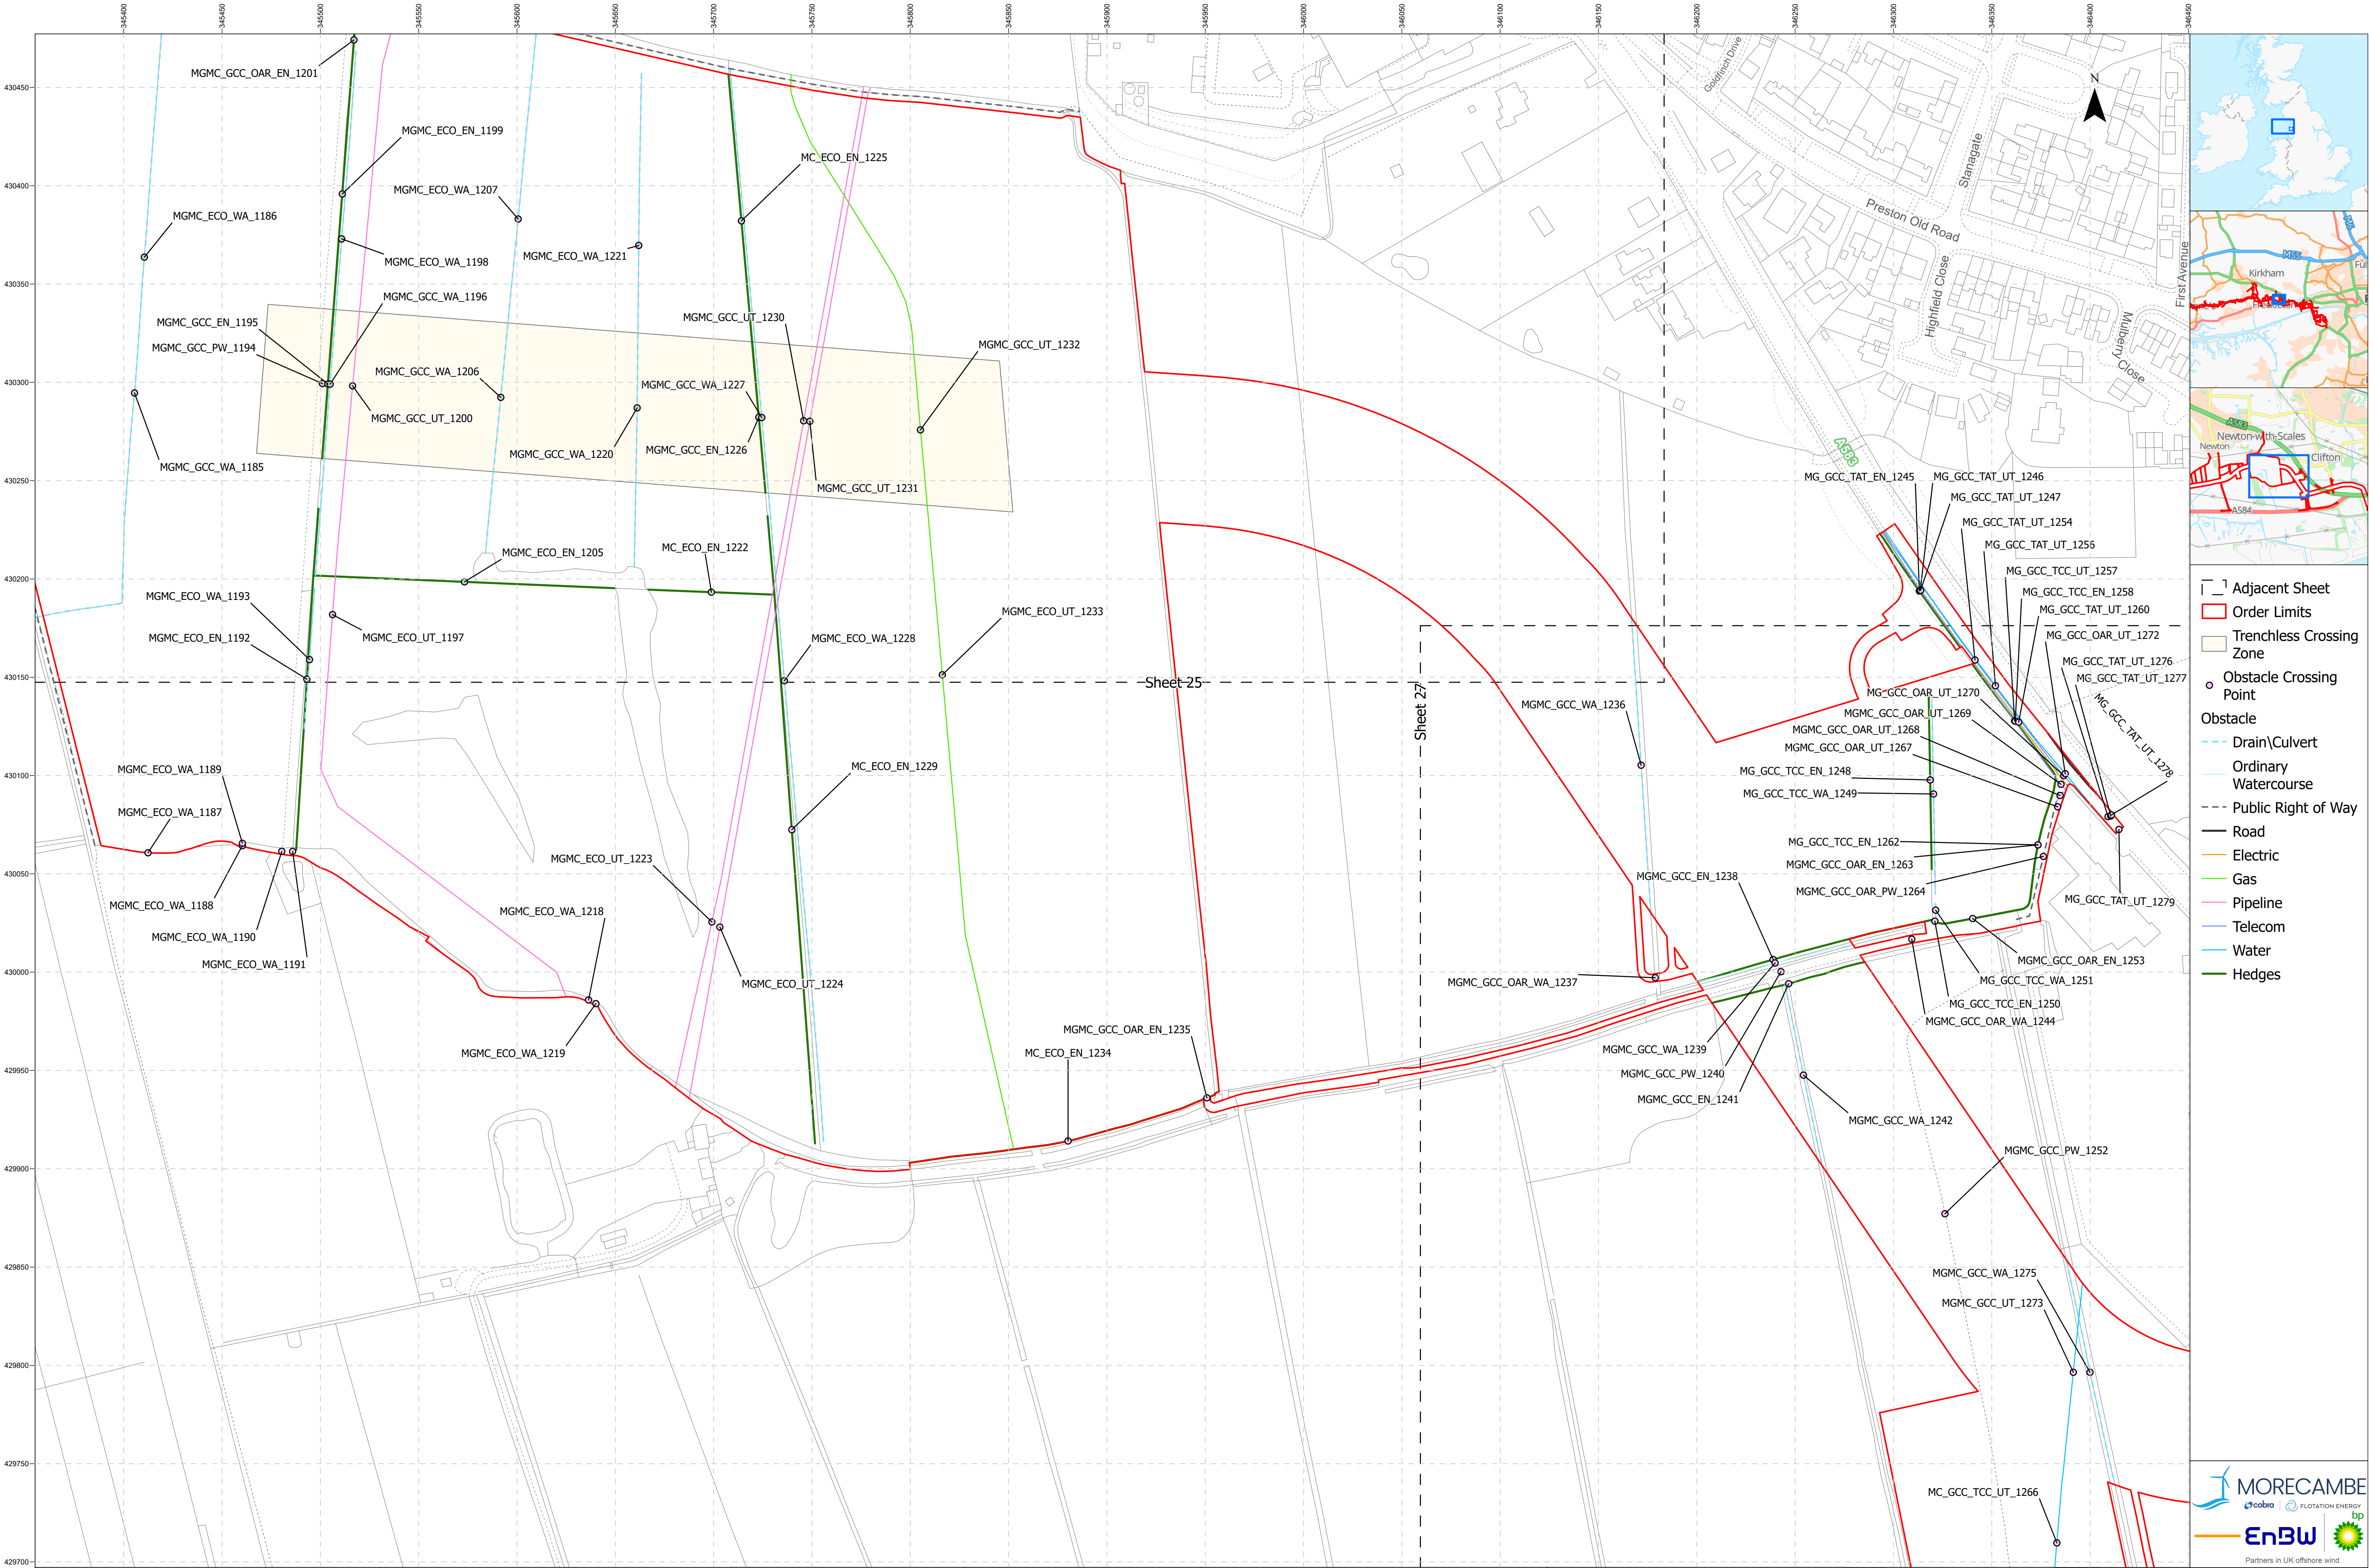


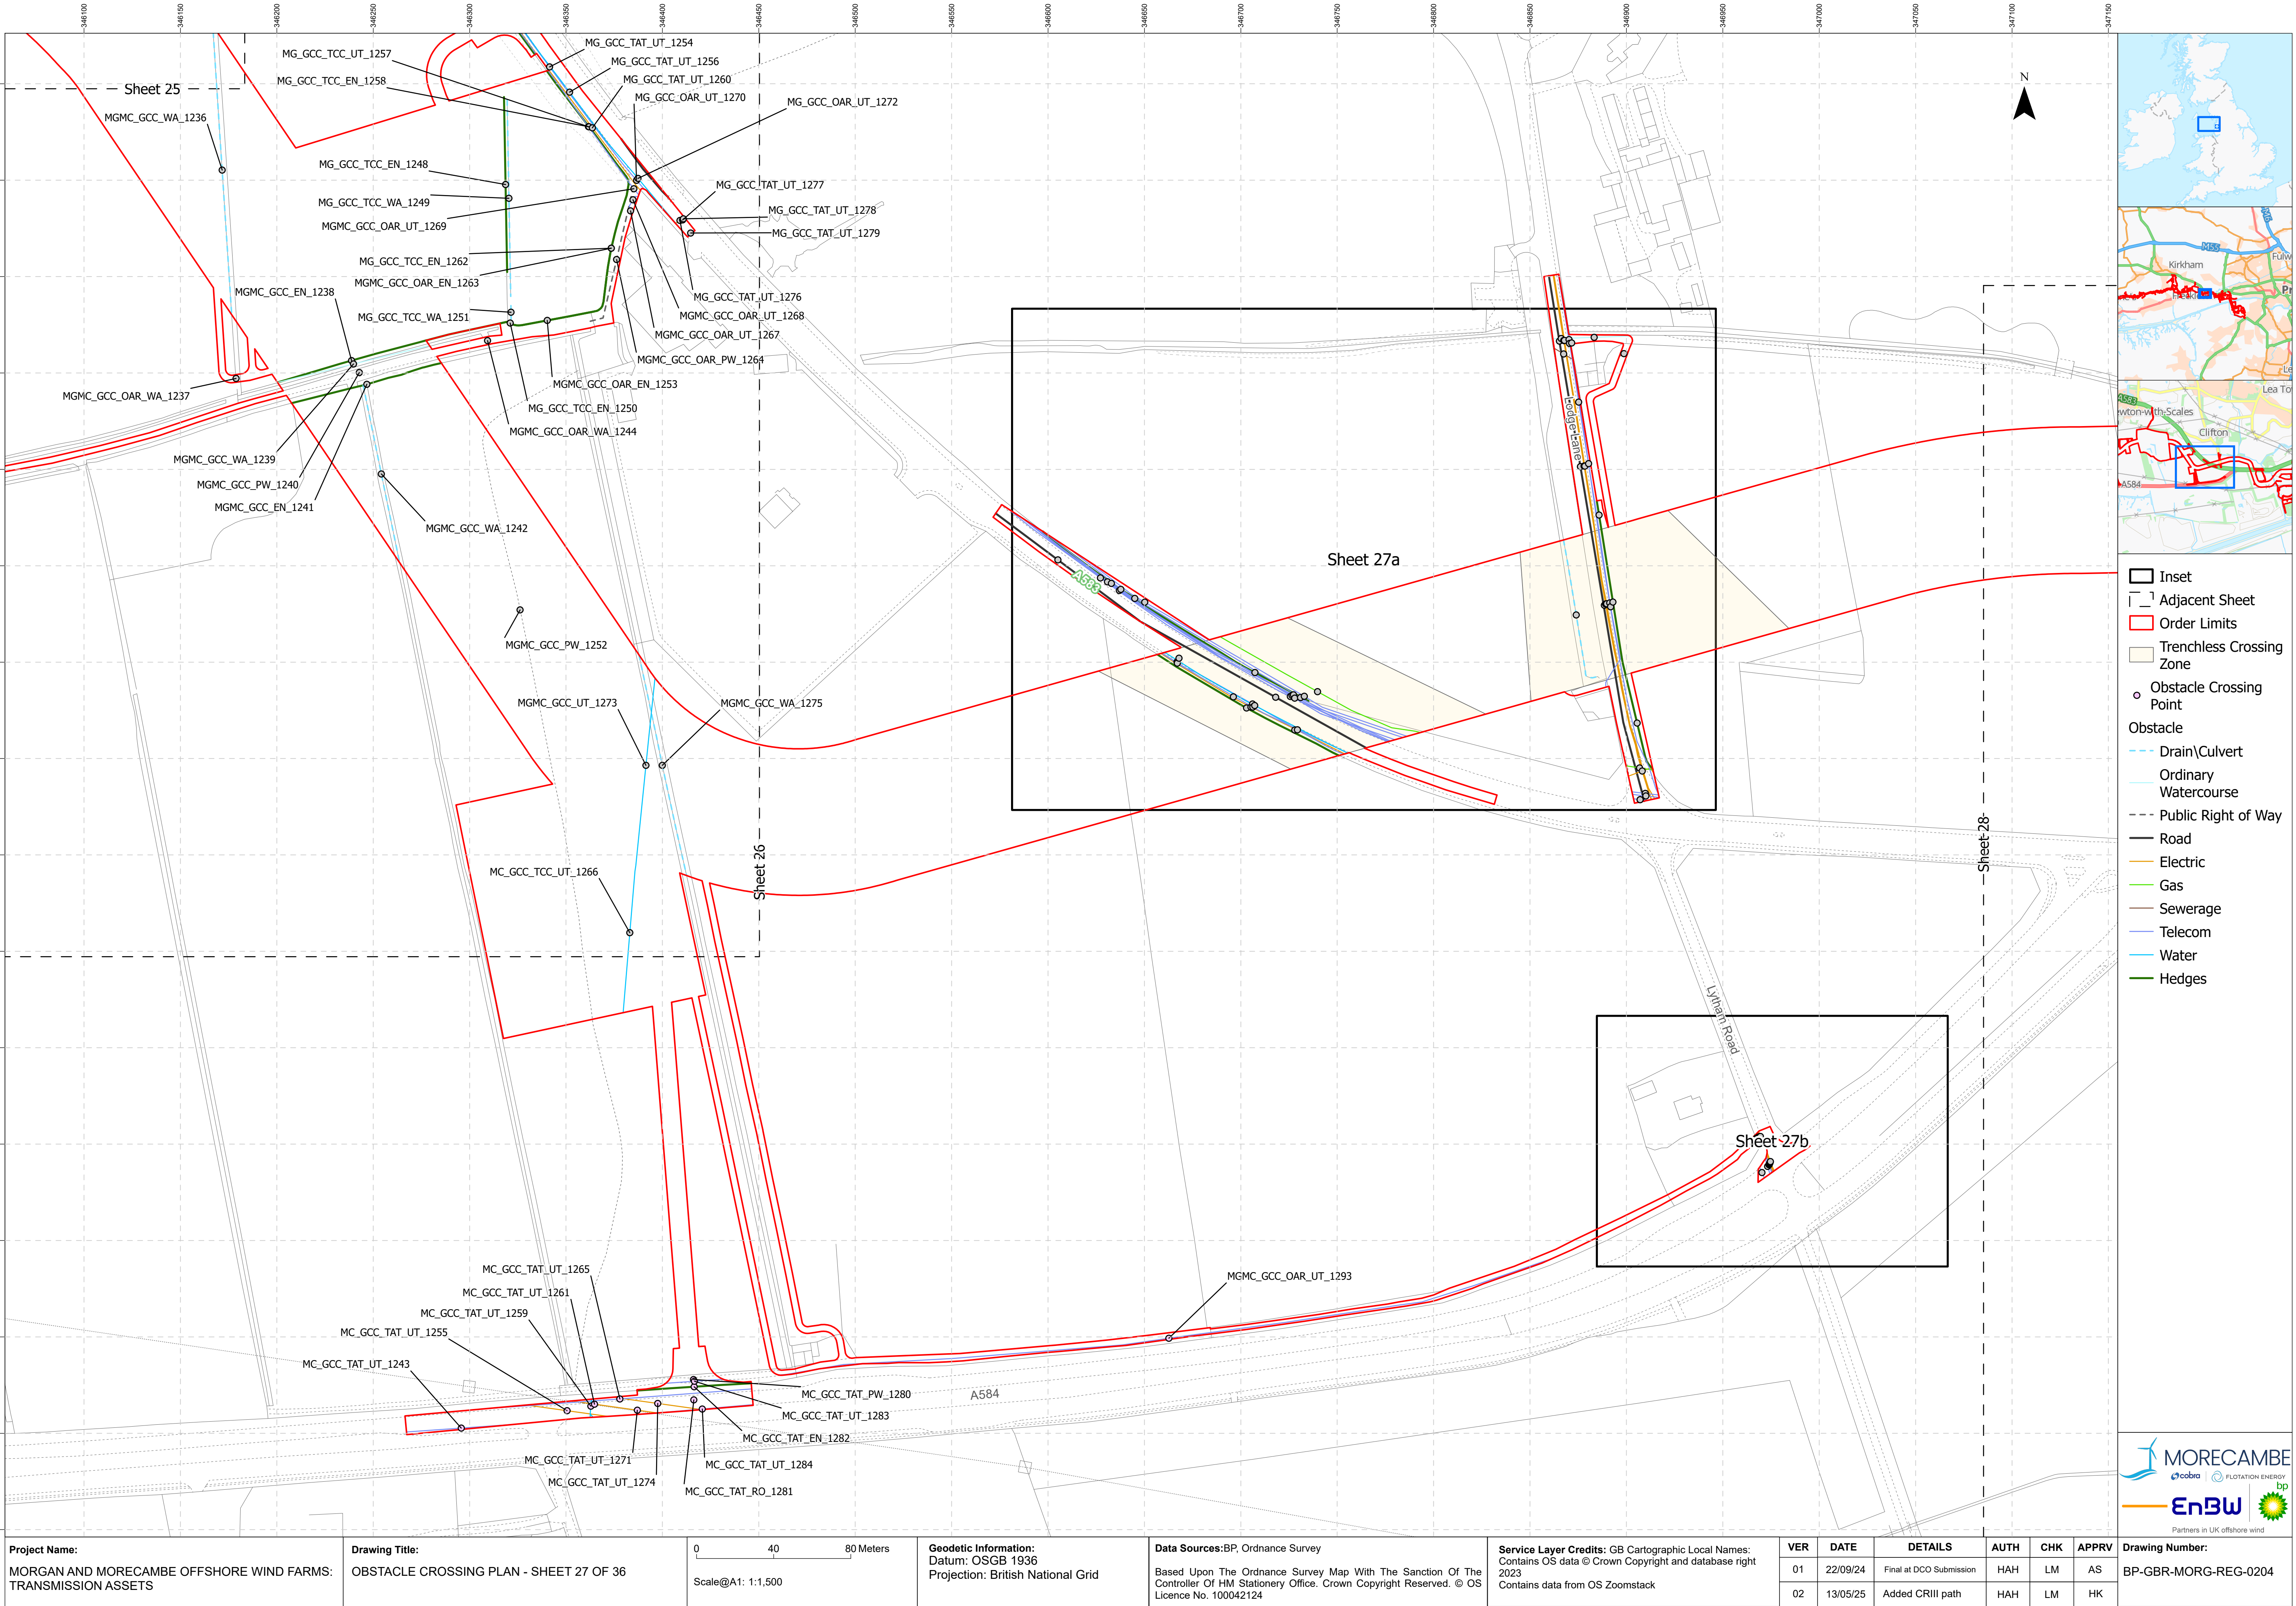

Project Name: MORGAN AND MORECAMBE OFFSHORE WIND FARMS: TRANSMISSION ASSETS	Drawing Title: OBSTACLE CROSSING PLAN - SHEET 27 OF 36	04080 Meters	Geodetic Information: Datum: OSGB 1936 Projection: British National Grid	Data Sources:BP, Ordnance Survey Based Upon The Ordnance Survey Map With The Sanction Of The Controller Of HM Stationery Office. Crown Copyright Reserved. © OS Licence No. 100042124	Service Layer Credits: GB Cartographic Local Names: Contains OS data © Crown Copyright and database right 2023 Contains data from OS Zoomstack	VER	DATE	DETAILS	AUTH	CHK	APPRV	Drawing Number: BP-GBR-MORG-REG-0204
		01				22/09/24	Final at DCO Submission	HAH	LM	AS		
		02				13/05/25	Added CRIII path	HAH	LM	HK		



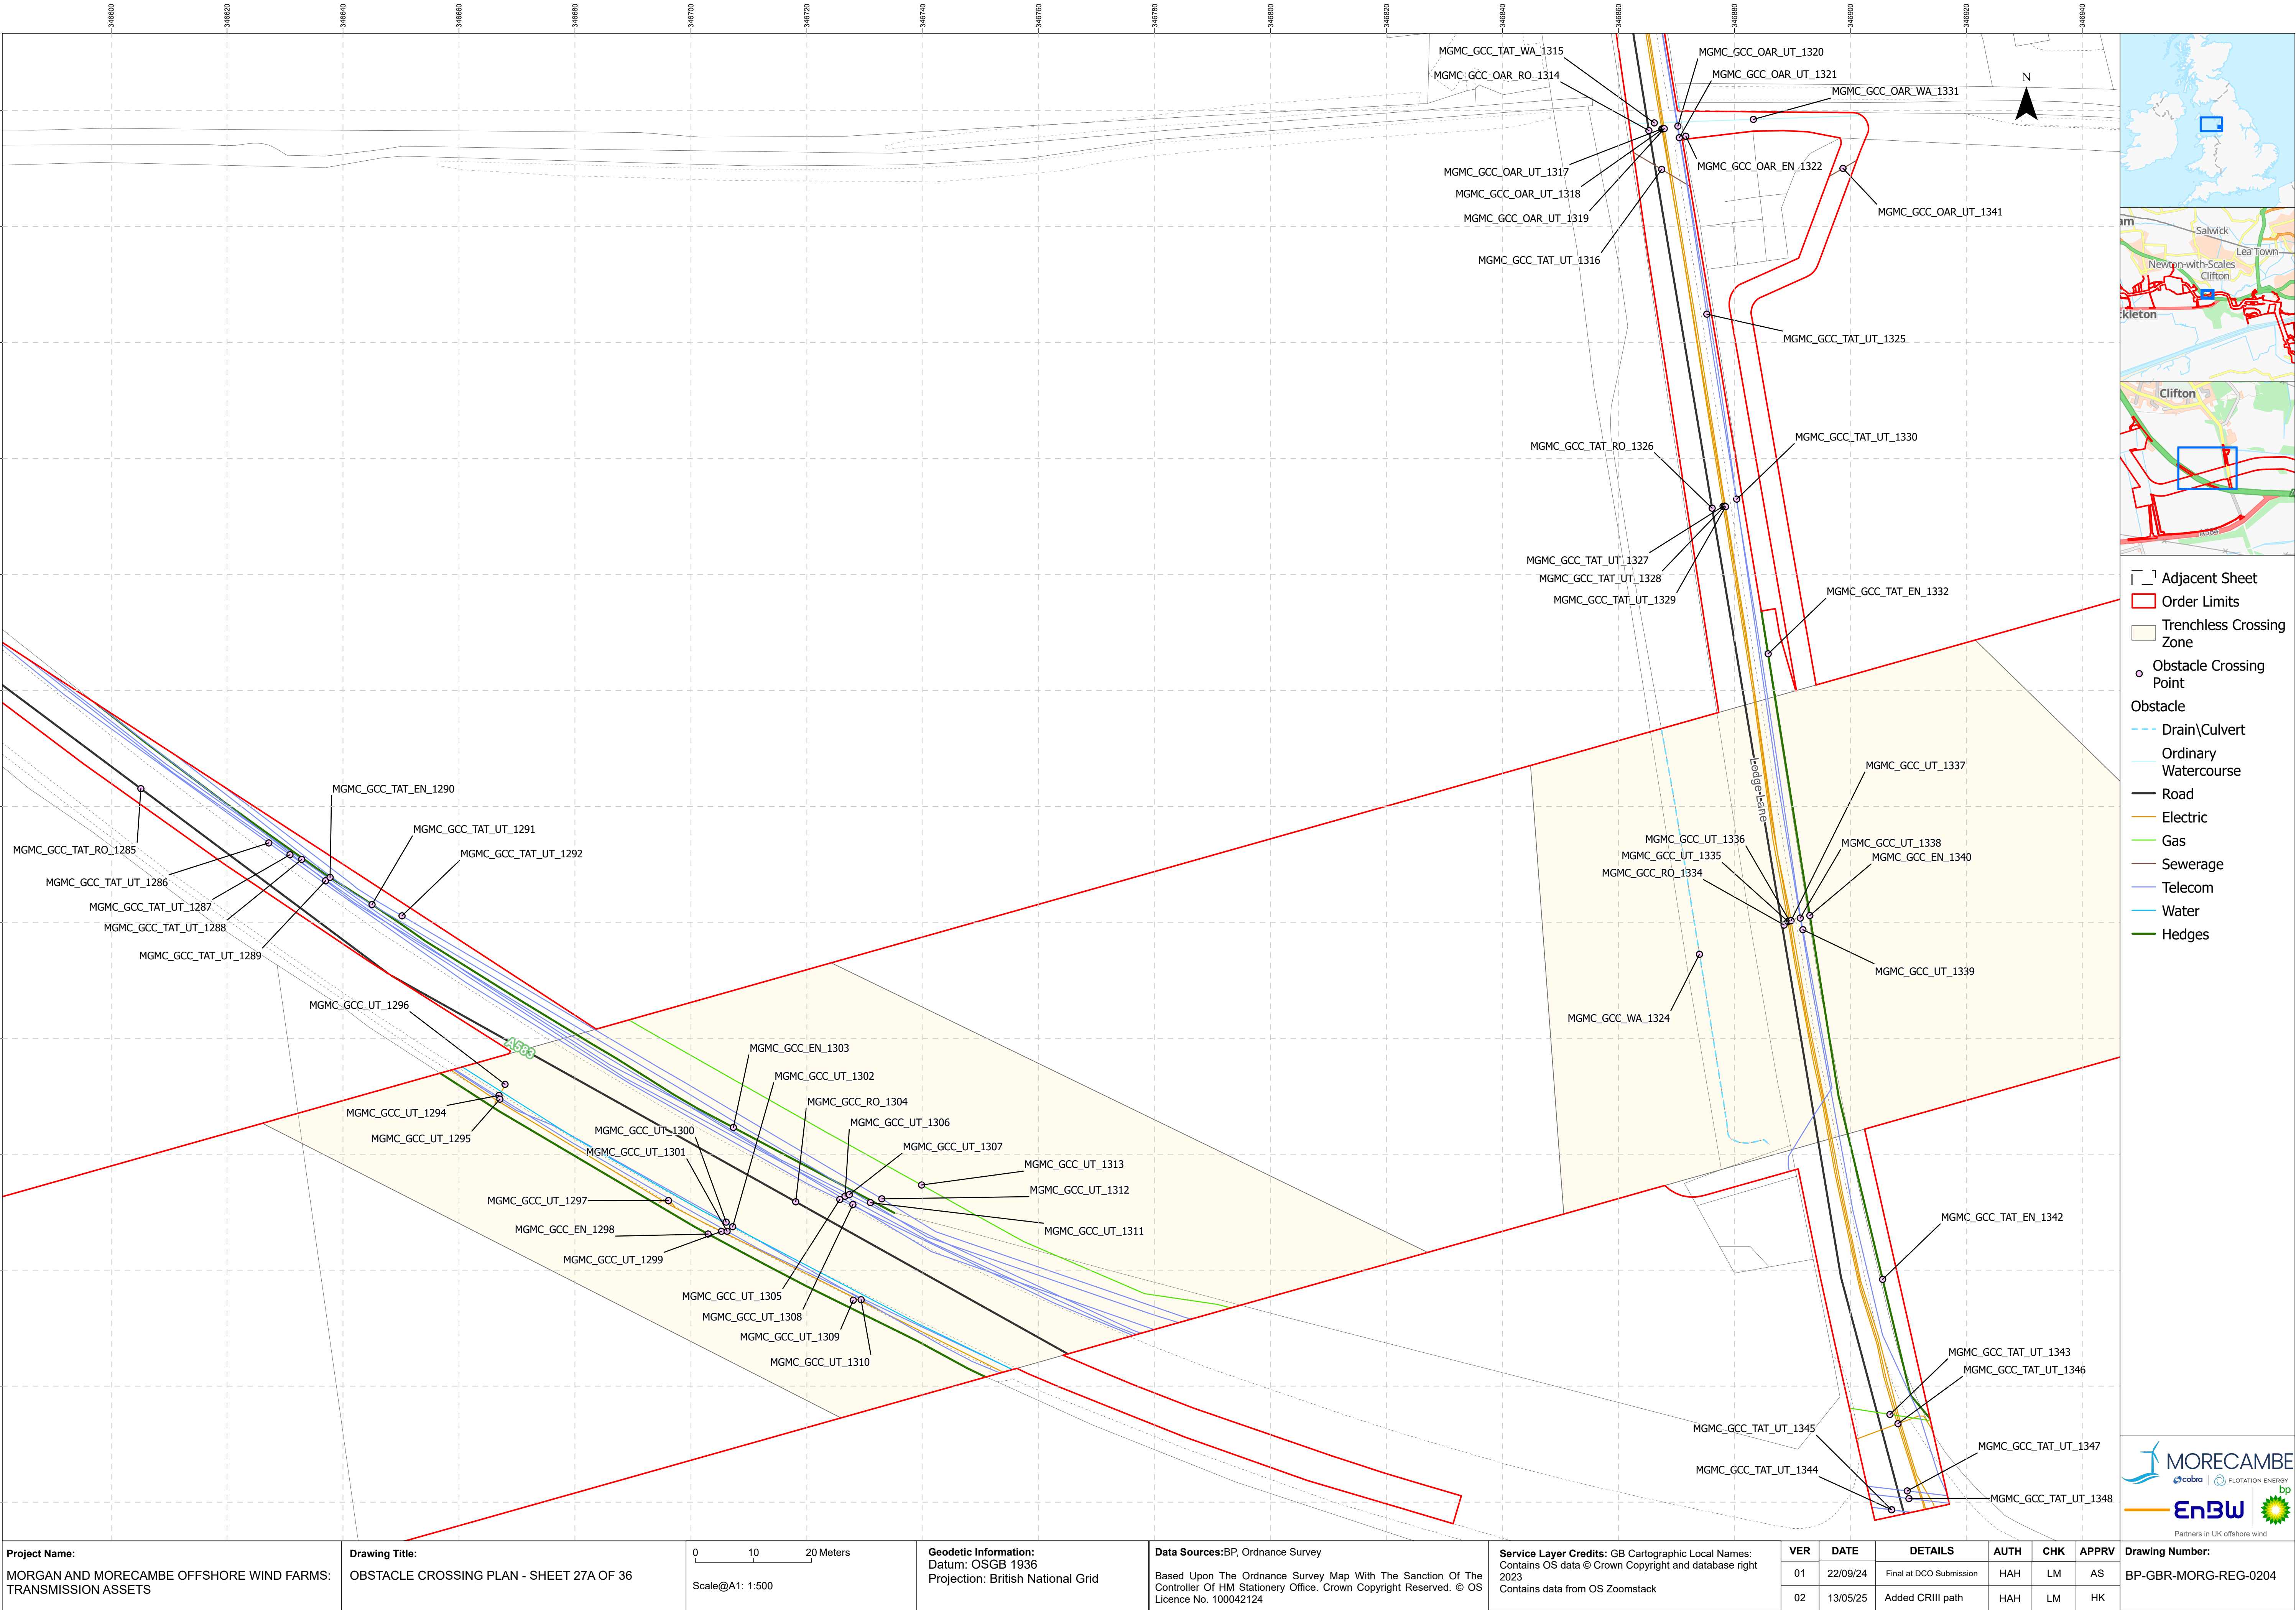

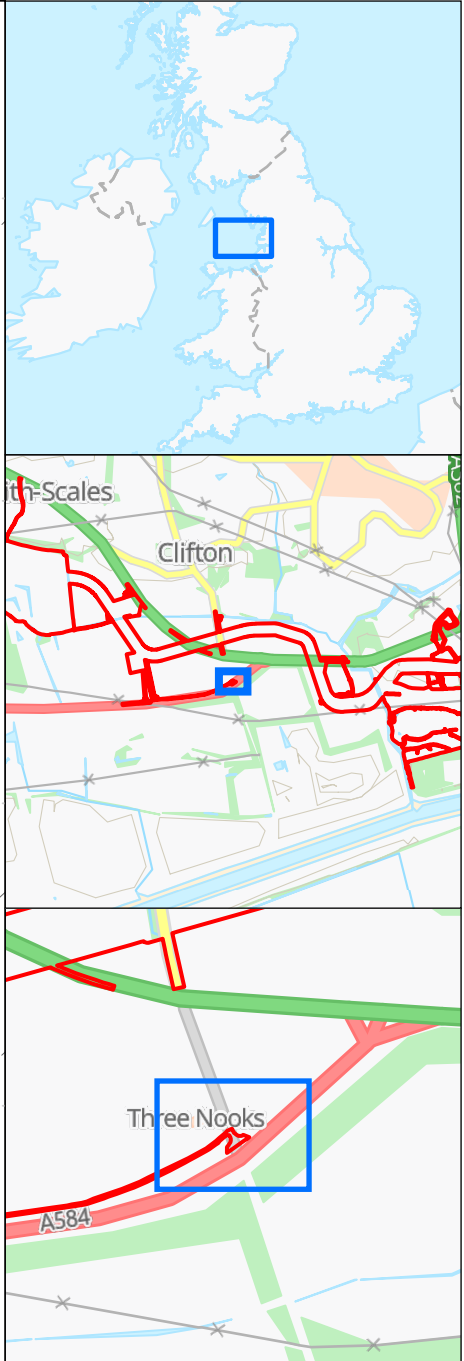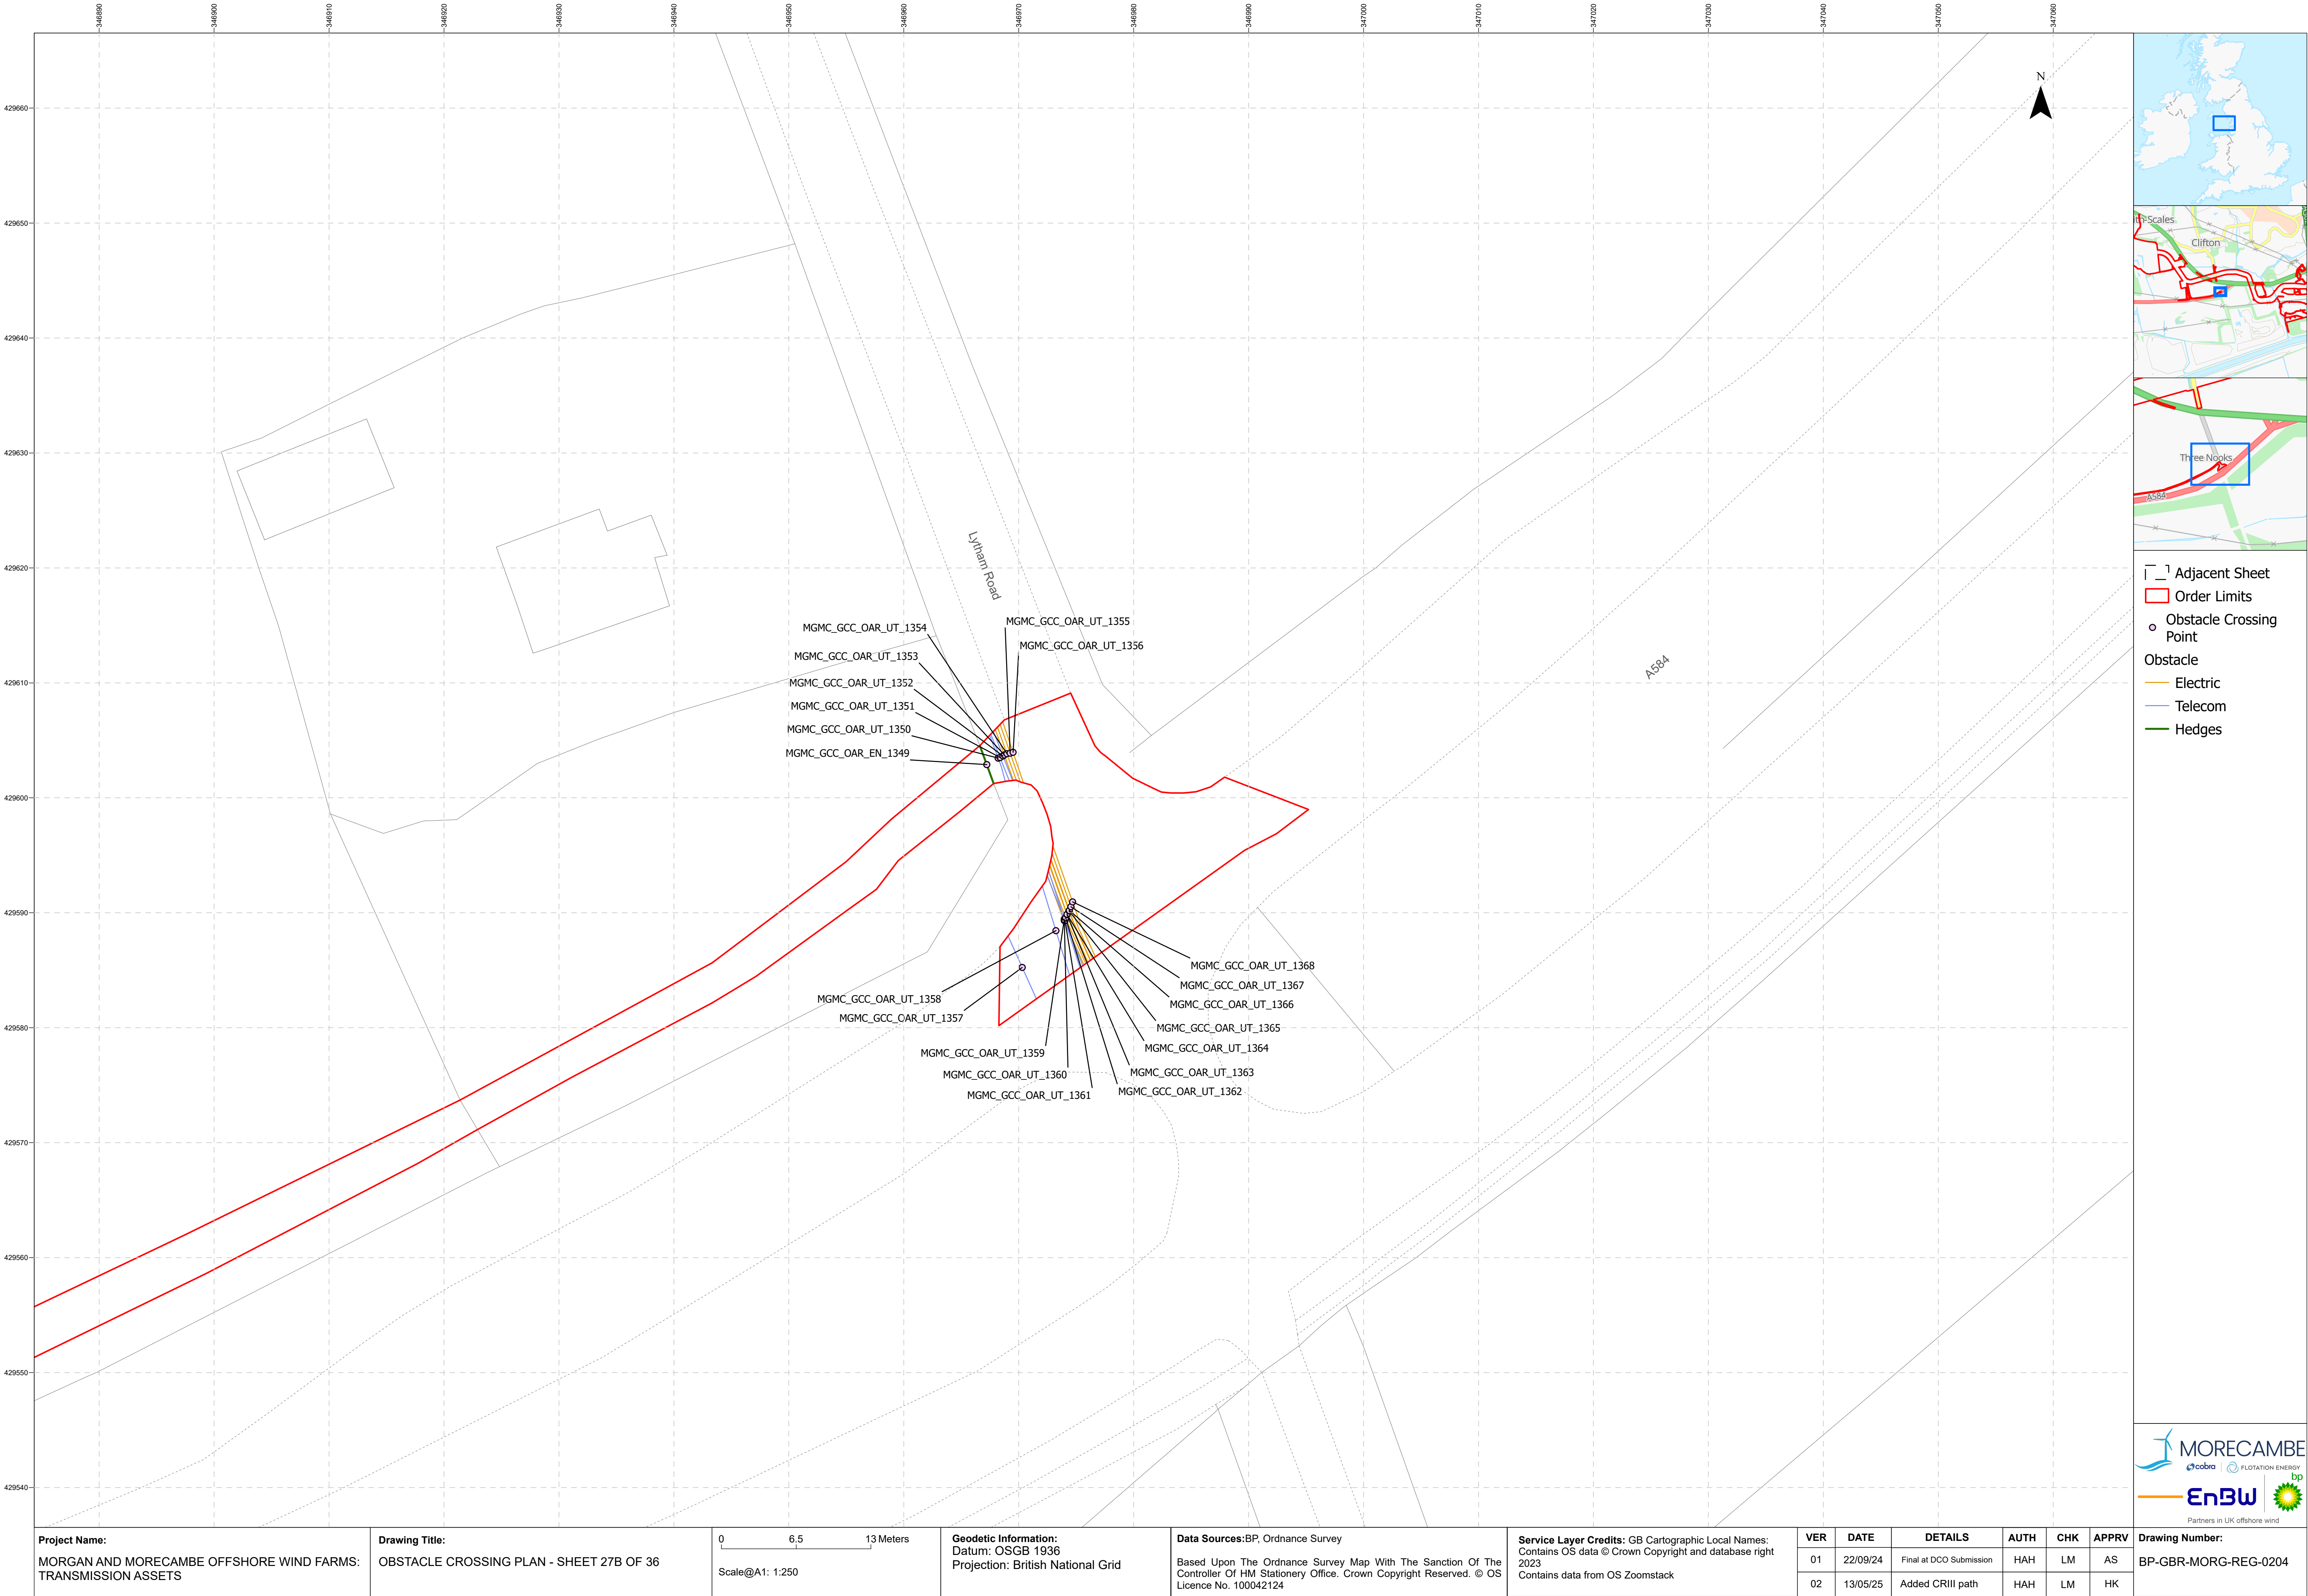

- Adjacent Sheet
- Order Limits
- Obstacle Crossing Point
- Obstacle
- Electric
 - Telecom
 - Hedges

Project Name:
MORGAN AND MORECAMBE OFFSHORE WIND FARMS:
TRANSMISSION ASSETS

Drawing Title:
OBSTACLE CROSSING PLAN - SHEET 27B OF 36

0 6.5 13 Meters
Scale@A1: 1:250

Geodetic Information:
Datum: OSGB 1936
Projection: British National Grid


Data Sources:BP, Ordnance Survey
Based Upon The Ordnance Survey Map With The Sanction Of The
Controller Of HM Stationery Office. Crown Copyright Reserved. © OS
Licence No. 100042124



Service Layer Credits: GB Cartographic Local Names:
Contains OS data © Crown Copyright and database right
2023
Contains data from OS Zoomstack

VER	DATE	DETAILS	AUTH	CHK	APPRV
01	22/09/24	Final at DCO Submission	HAH	LM	AS
02	13/05/25	Added CRIII path	HAH	LM	HK



Drawing Number:
BP-GBR-MORG-REG-0204

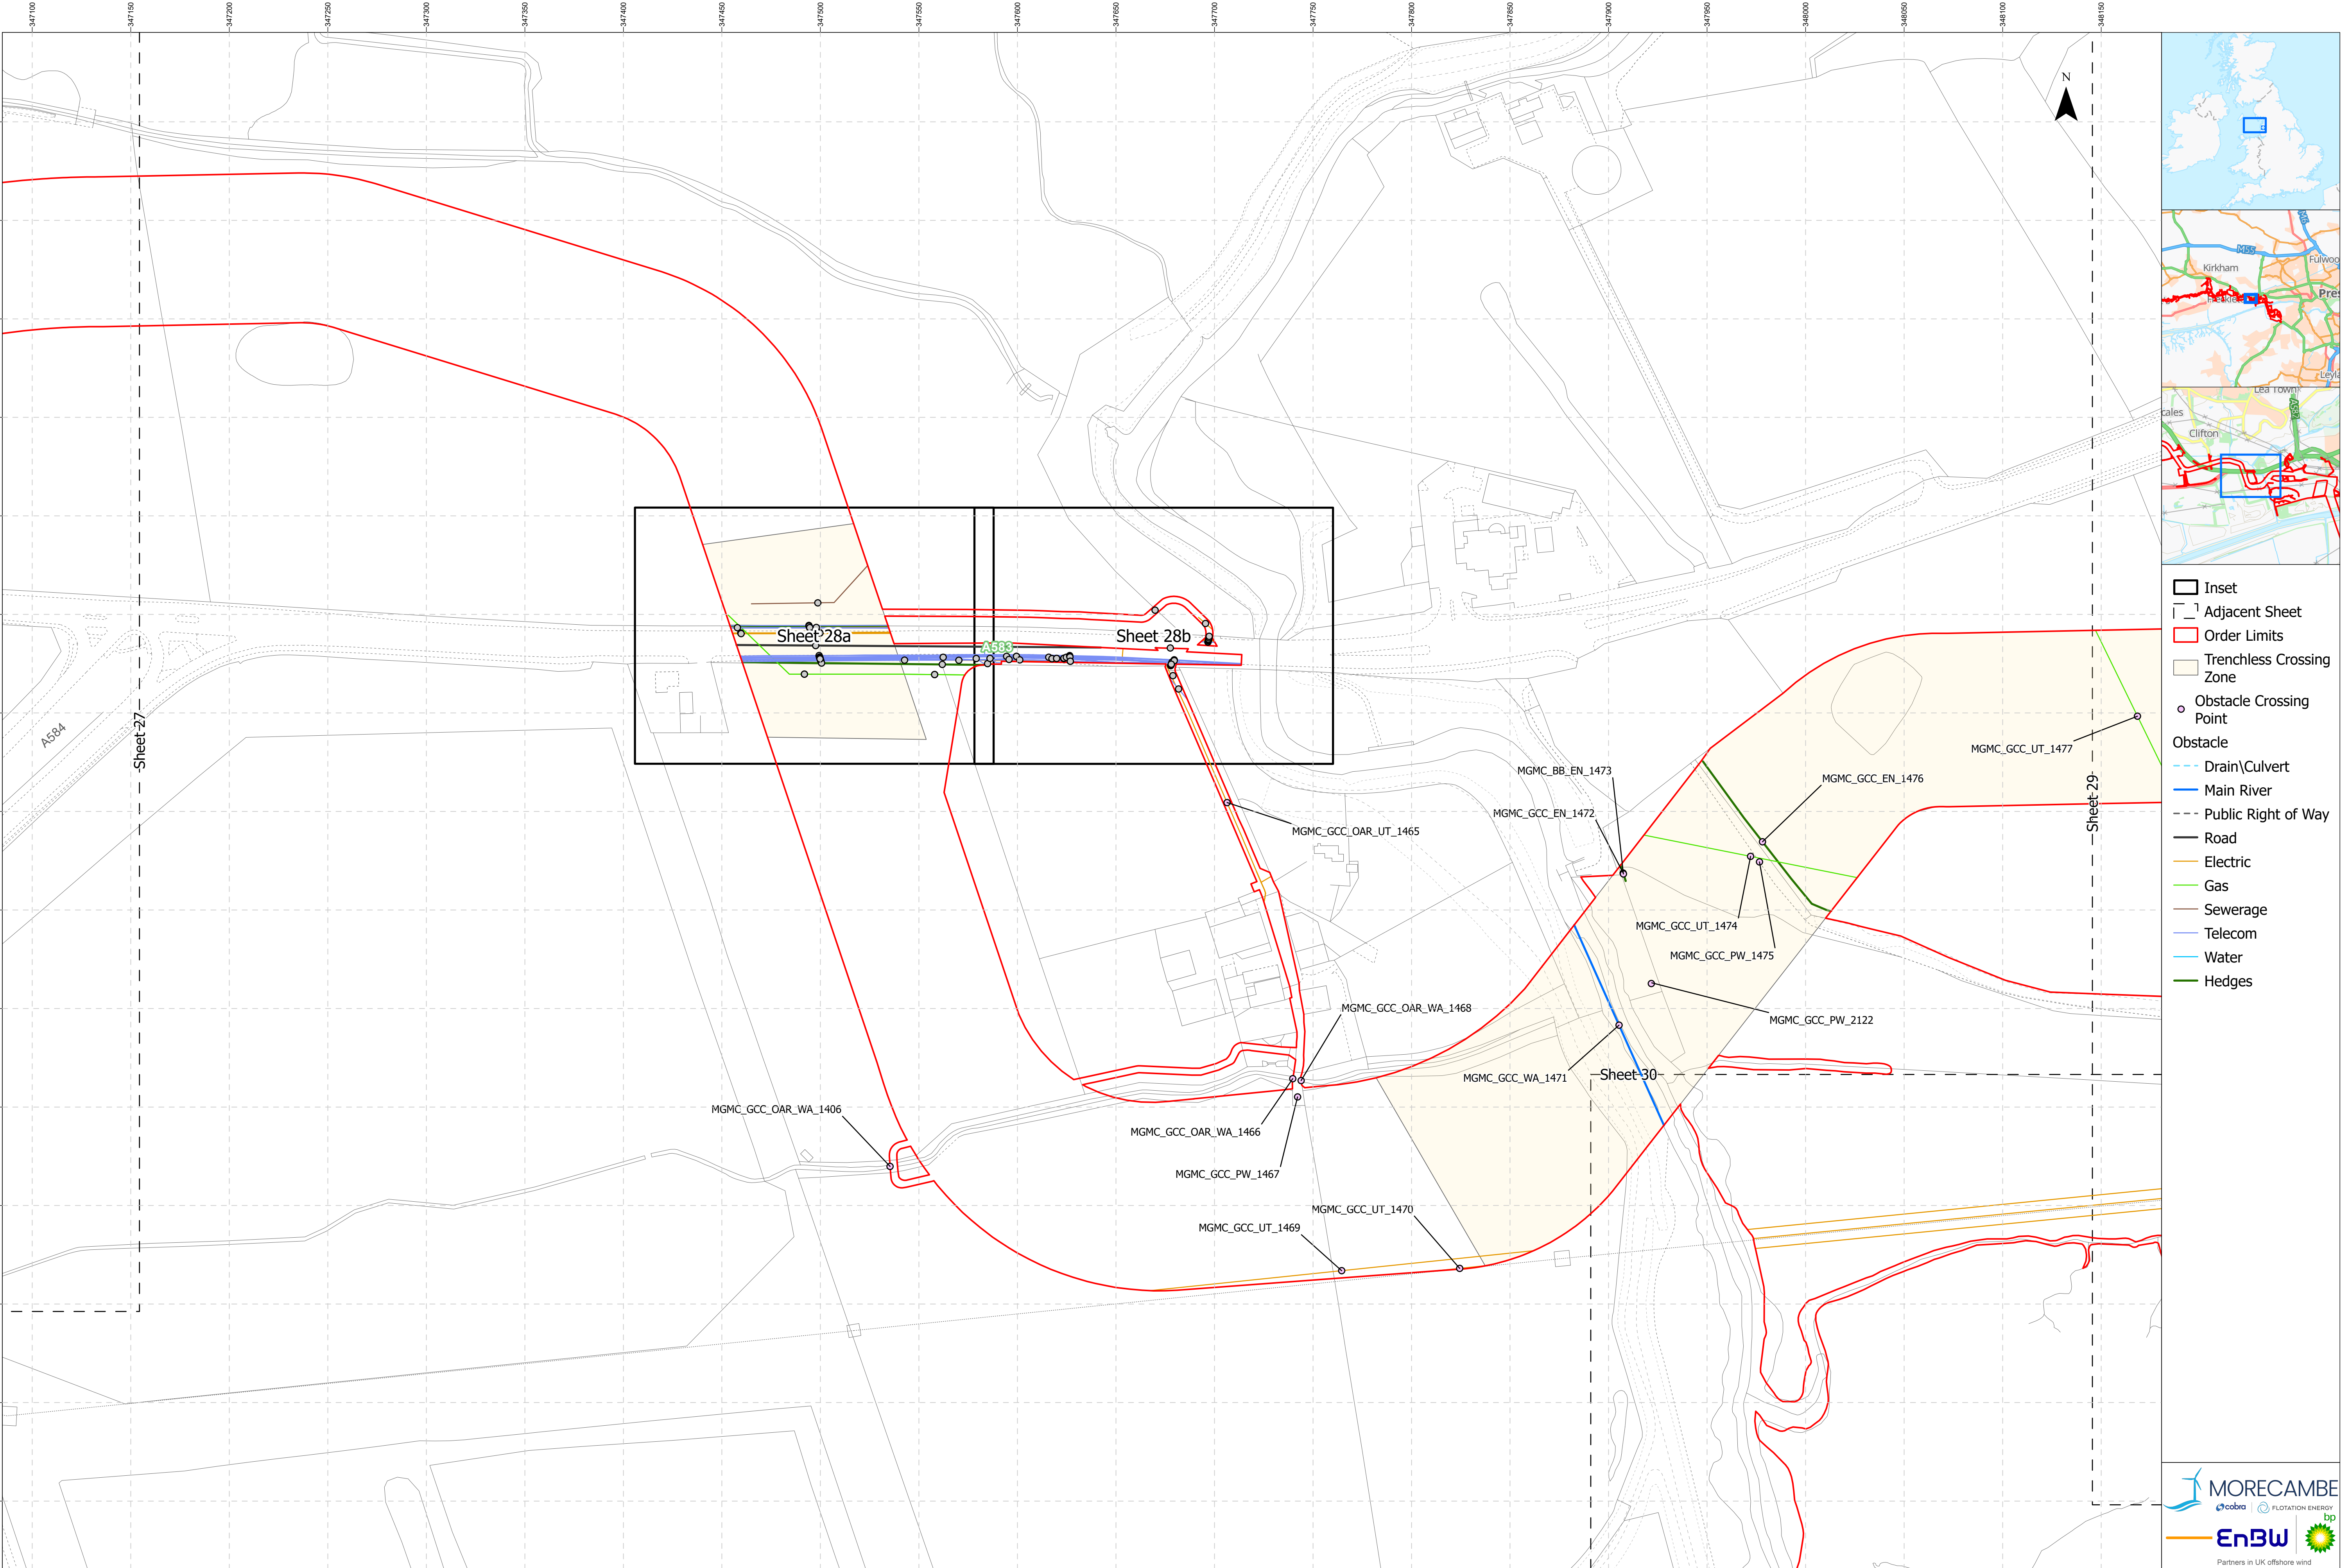

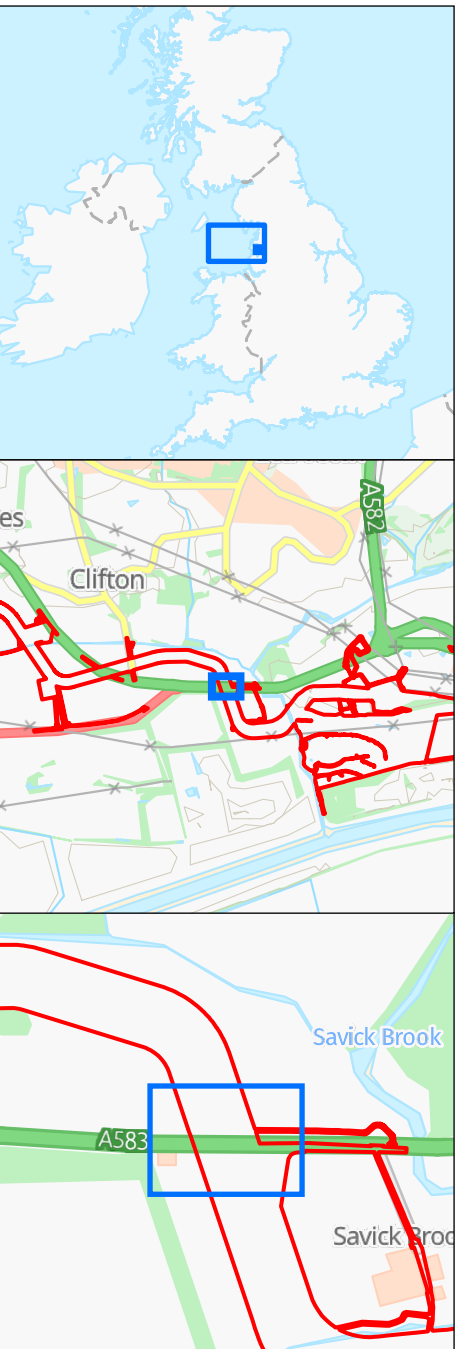
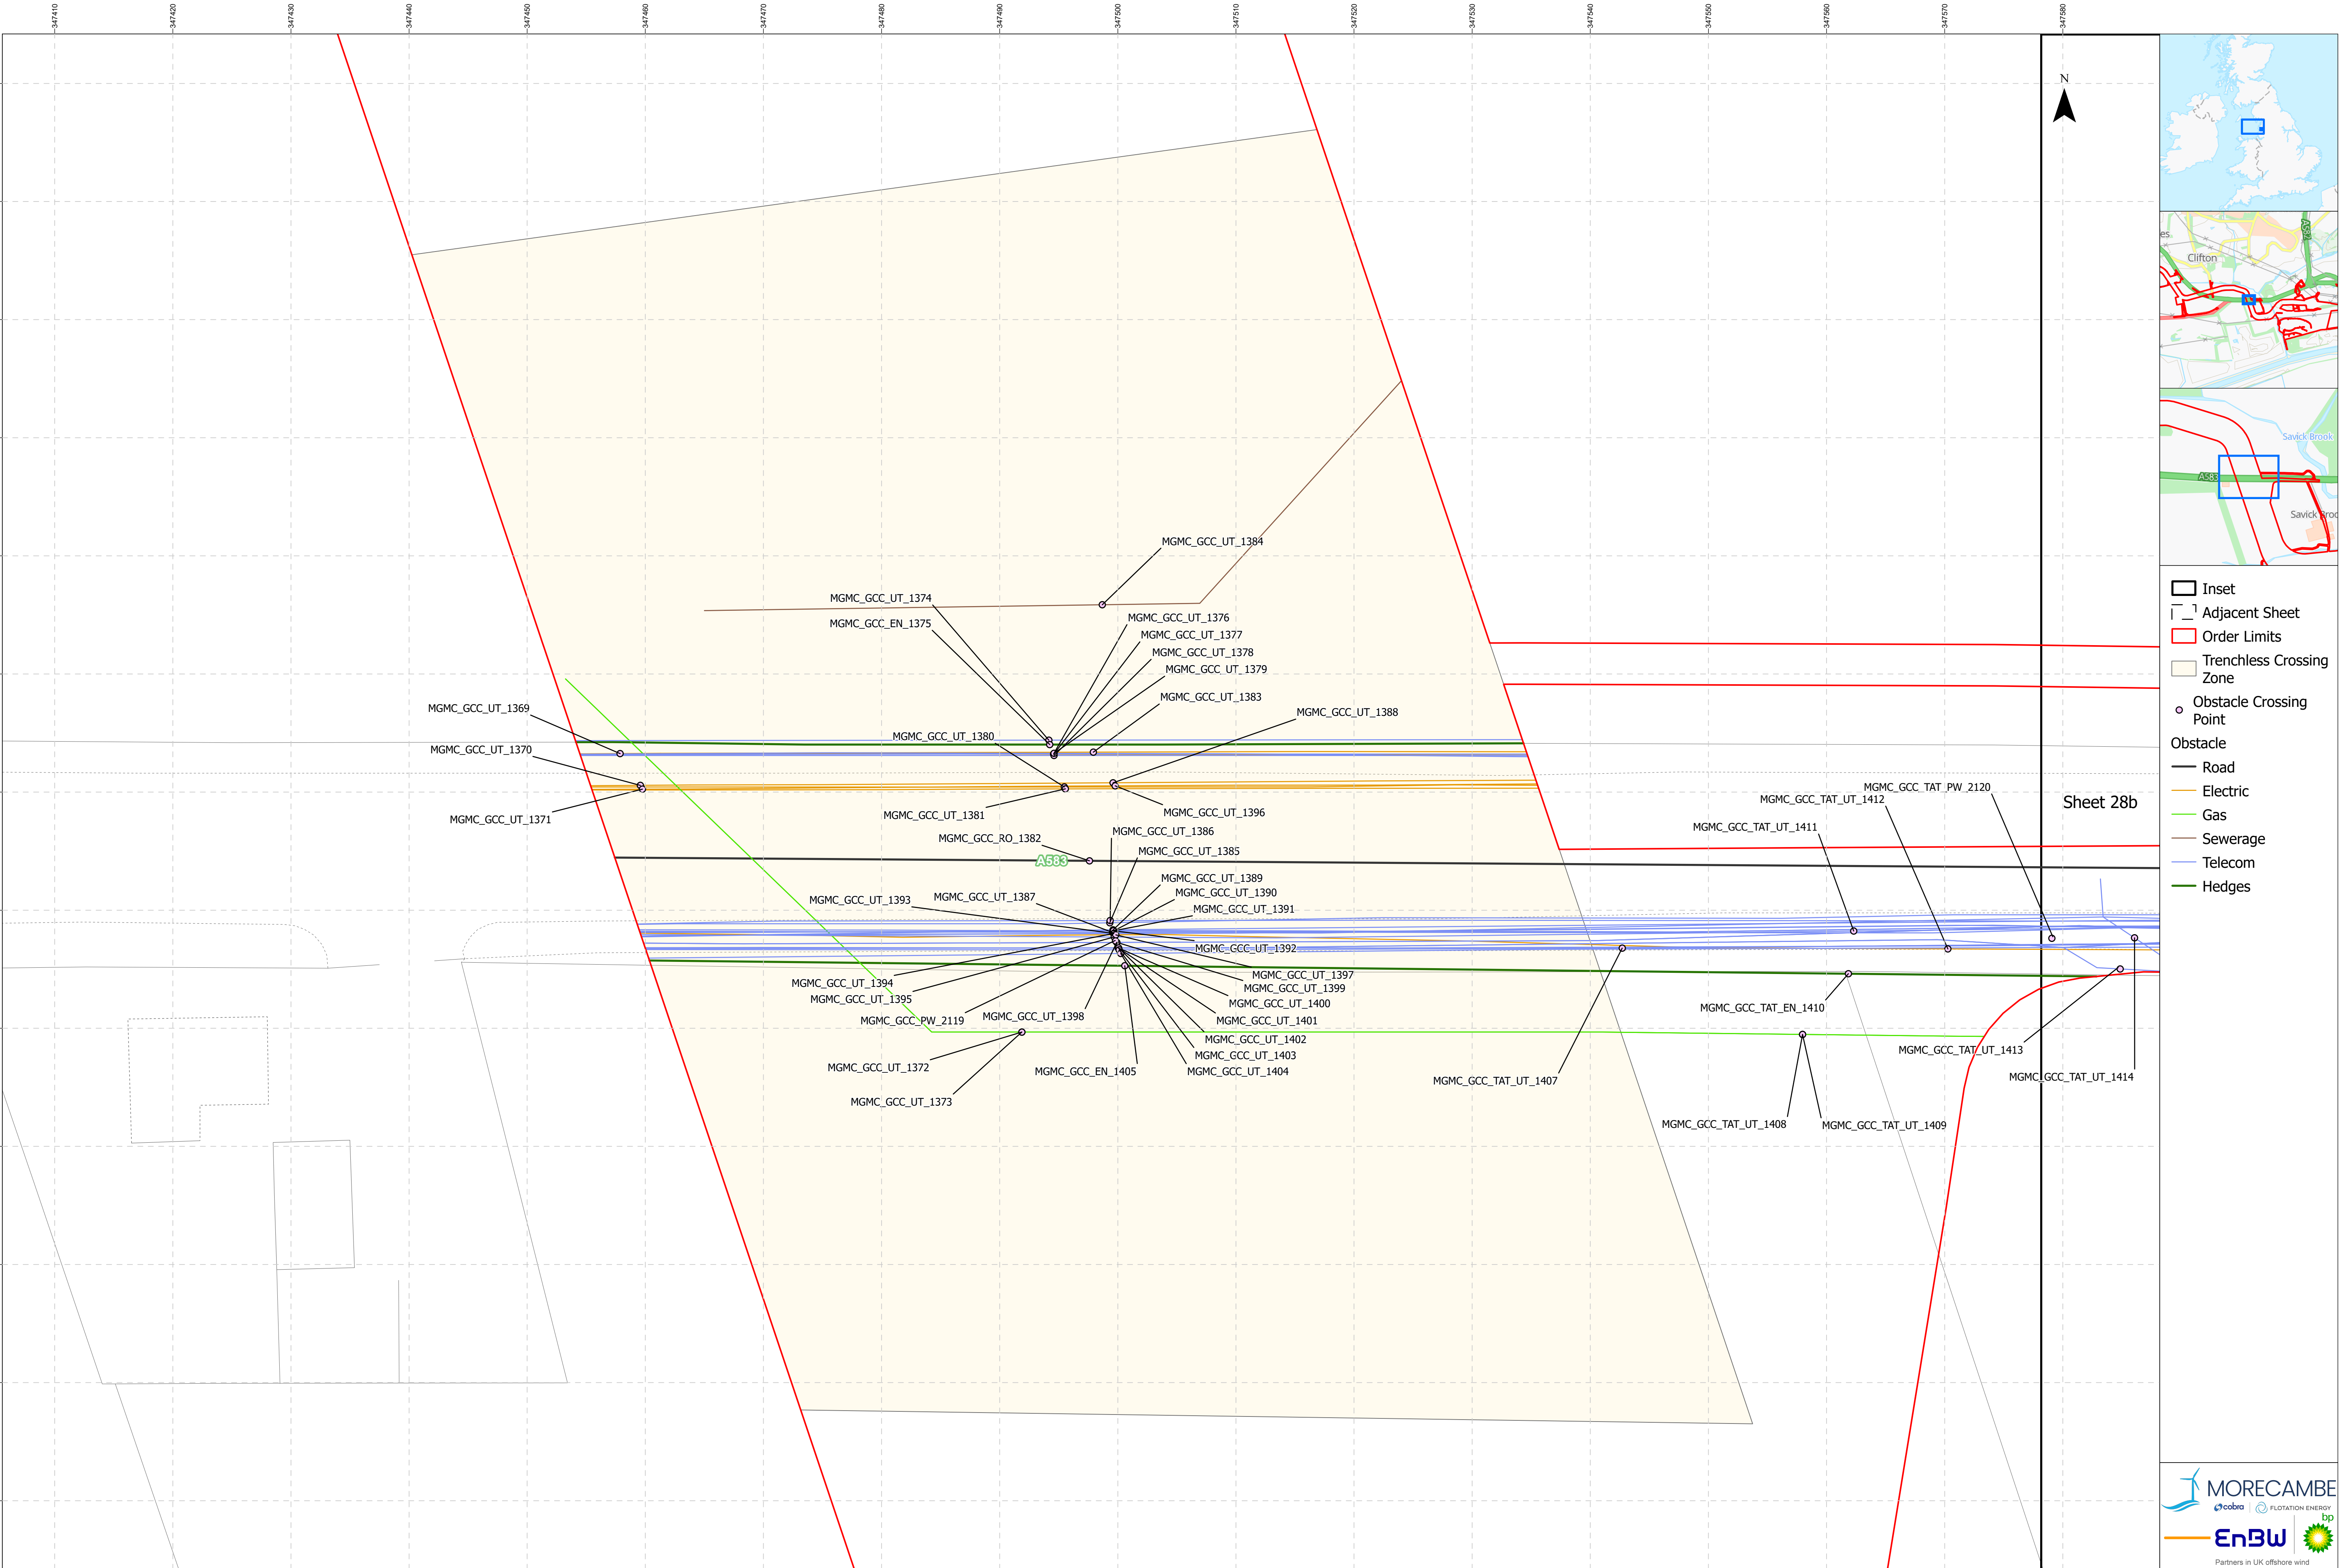


- Inset
- Adjacent Sheet
- Order Limits
- Trenchless Crossing Zone
- Obstacle Crossing Point
- Obstacle
 - Road
 - Electric
 - Gas
 - Sewerage
 - Telecom
 - Hedges

Sheet 28b

Project Name: MORGAN AND MORECAMBE OFFSHORE WIND FARMS: TRANSMISSION ASSETS	Drawing Title: OBSTACLE CROSSING PLAN - SHEET 28A OF 36	06.513 Scale@A1: 1:250	Geodetic Information: Datum: OSGB 1936 Projection: British National Grid	Data Sources:BP, Ordnance Survey Based Upon The Ordnance Survey Map With The Sanction Of The Controller Of HM Stationery Office. Crown Copyright Reserved. © OS Licence No. 100042124	Service Layer Credits: GB Cartographic Local Names: Contains OS data © Crown Copyright and database right 2023 Contains data from OS Zoomstack	VER	DATE	DETAILS	AUTH	CHK	APPRV	Drawing Number: BP-GBR-MORG-REG-0204
						01	22/09/24	Final at DCO Submission	HAH	LM	AS	
						02	13/05/25	Added CRIII path	HAH	LM	HK	





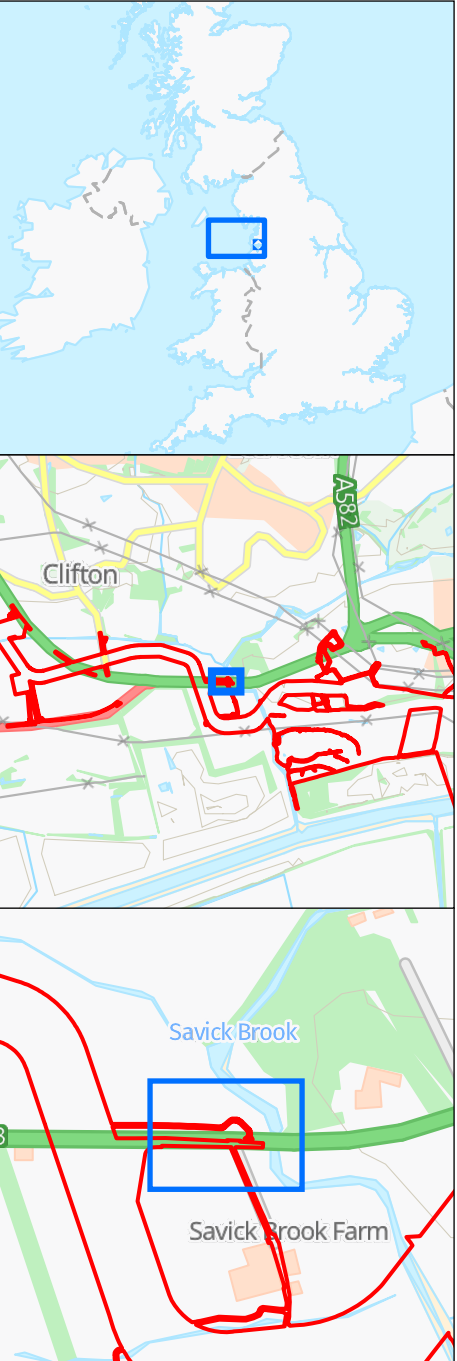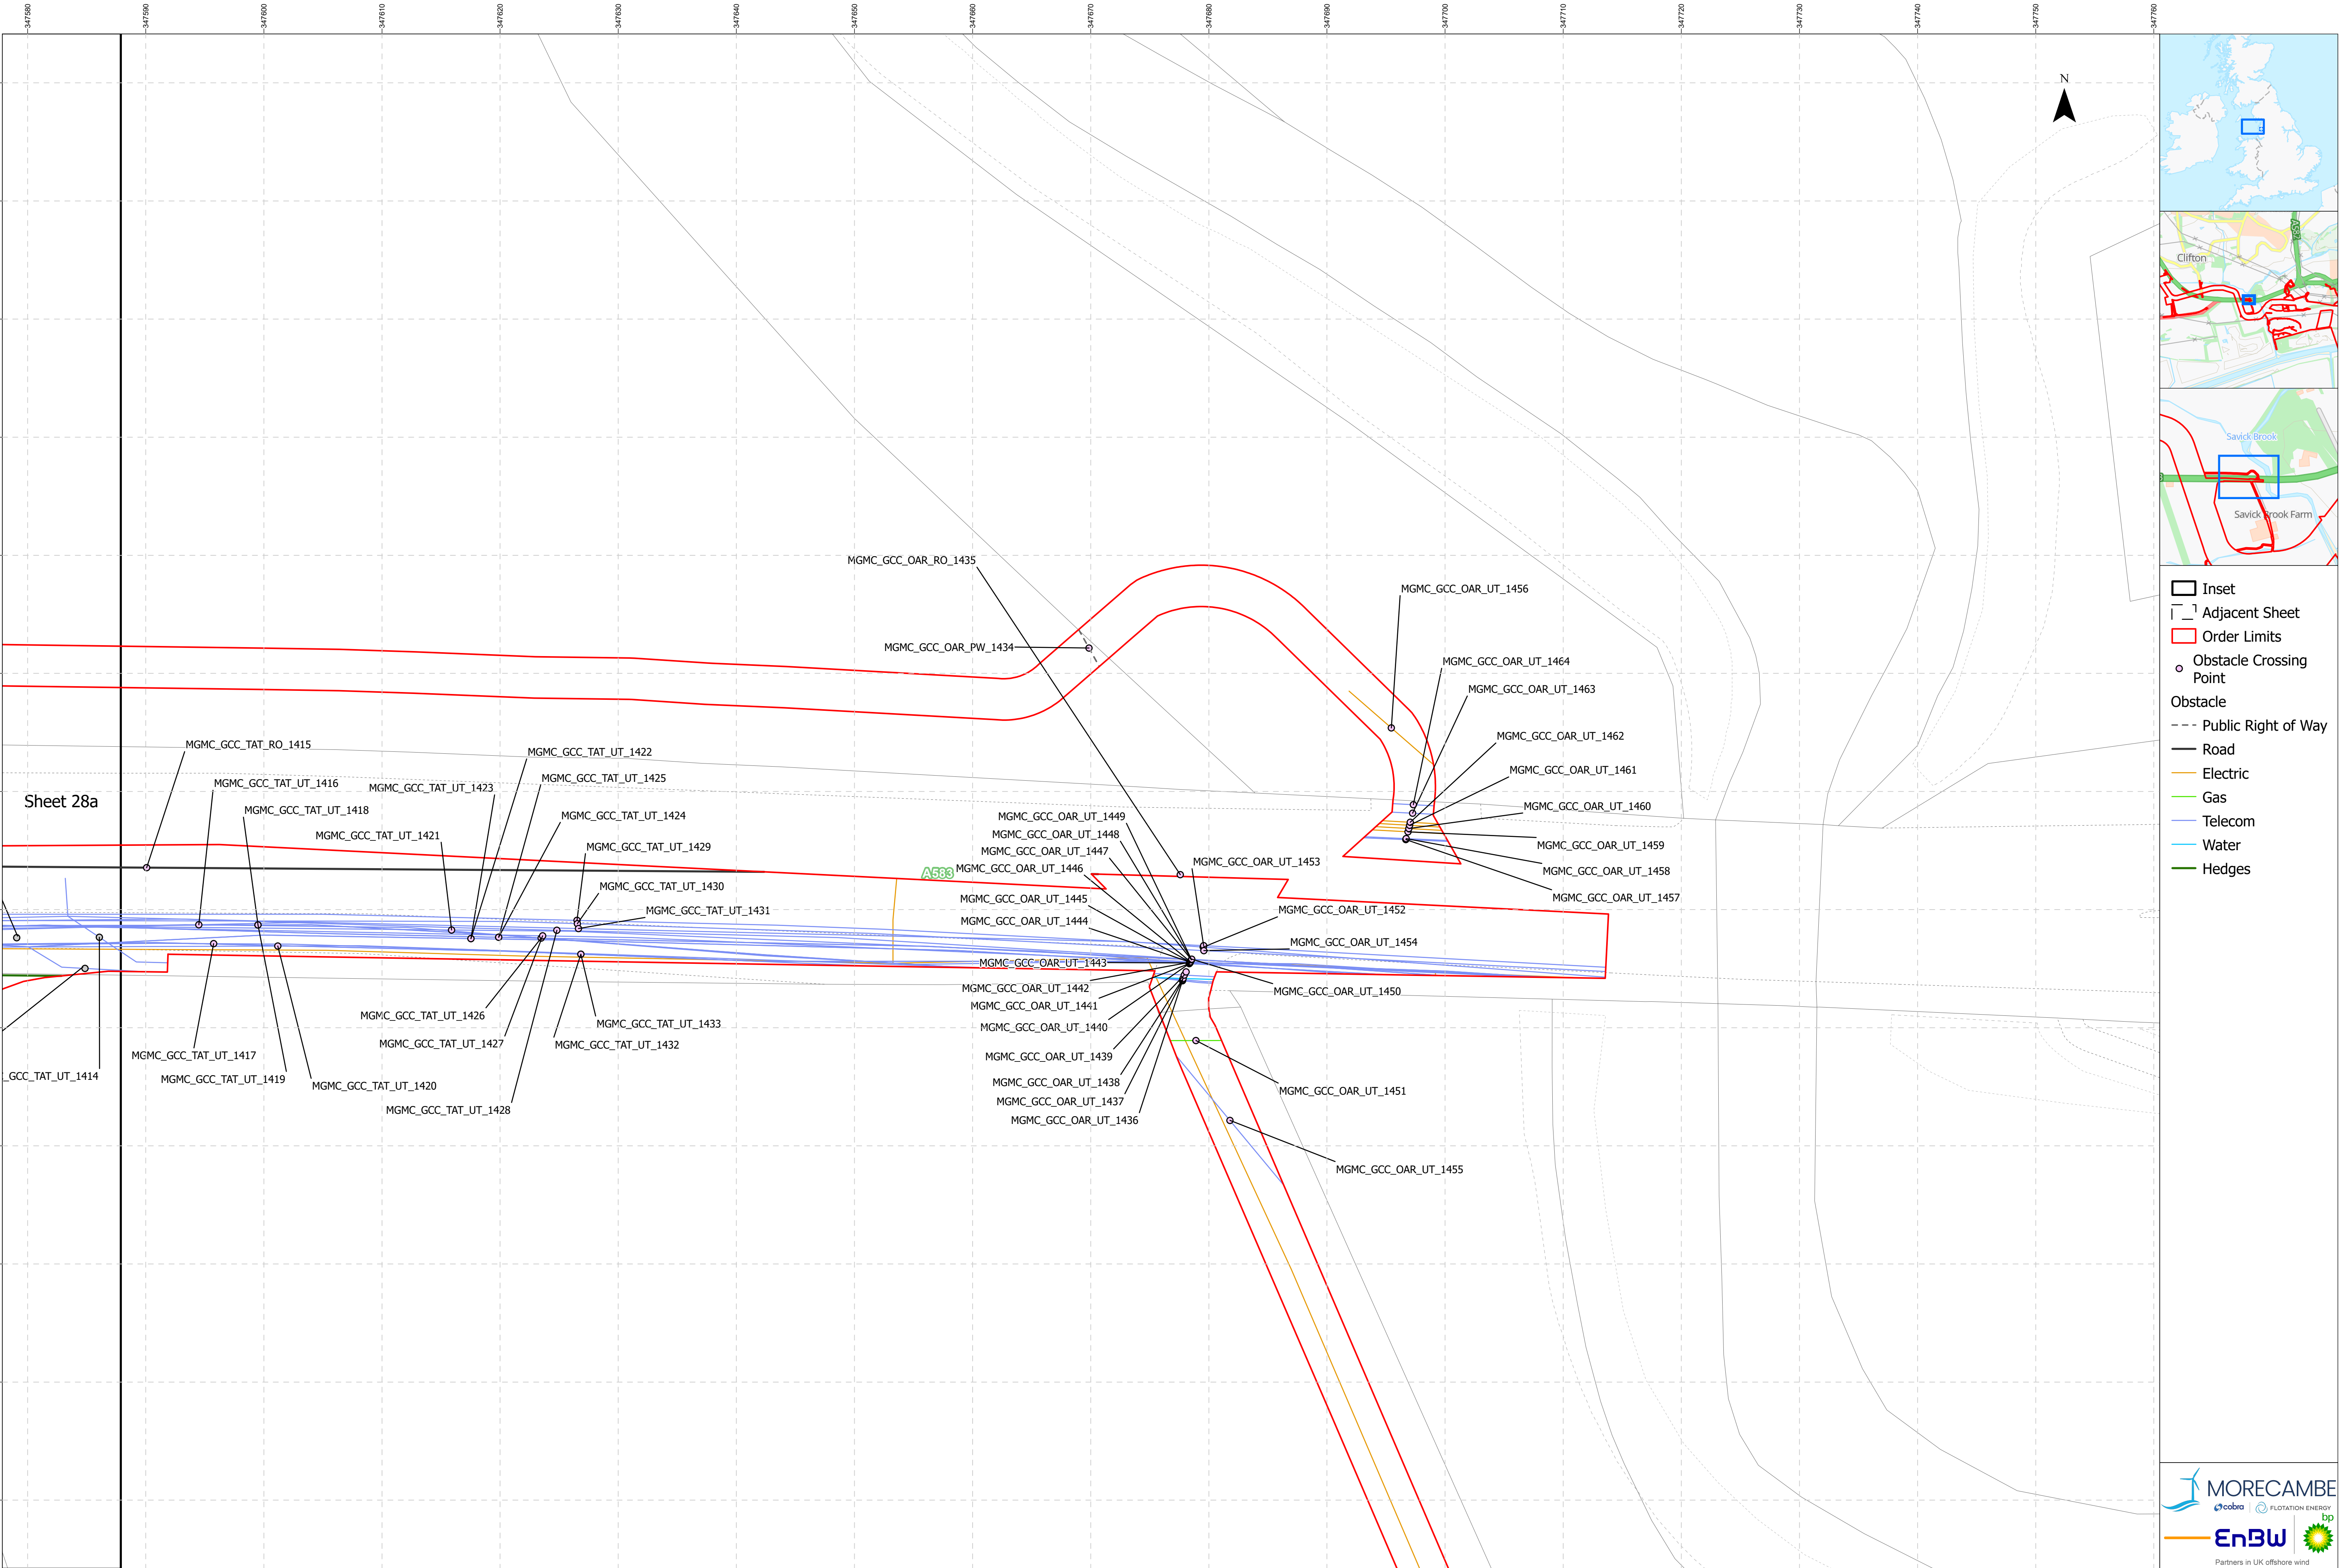

- Inset
- Adjacent Sheet
- Order Limits
- Obstacle Crossing Point
- Obstacle
 - Public Right of Way
 - Road
 - Electric
 - Gas
 - Telecom
 - Water
 - Hedges

Project Name: MORGAN AND MORECAMBE OFFSHORE WIND FARMS: TRANSMISSION ASSETS	Drawing Title: OBSTACLE CROSSING PLAN - SHEET 28B OF 36	06.513Meters Scale@A1: 1:250	Geodetic Information: Datum: OSGB 1936 Projection: British National Grid	Data Sources:BP, Ordnance Survey Based Upon The Ordnance Survey Map With The Sanction Of The Controller Of HM Stationery Office. Crown Copyright Reserved. © OS Licence No. 100042124	Service Layer Credits: GB Cartographic Local Names: Contains OS data © Crown Copyright and database right 2023 Contains data from OS Zoomstack	VER	DATE	DETAILS	AUTH	CHK	APPRV	Drawing Number: BP-GBR-MORG-REG-0204
						01	22/09/24	Final at DCO Submission	HAH	LM	AS	
						02	13/05/25	Added CRIII path	HAH	LM	HK	




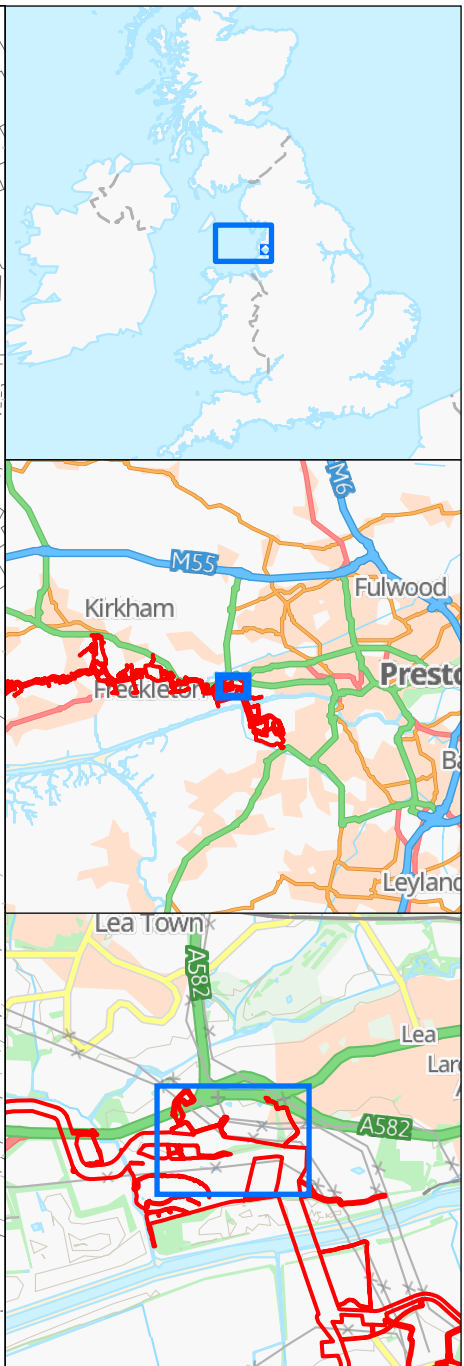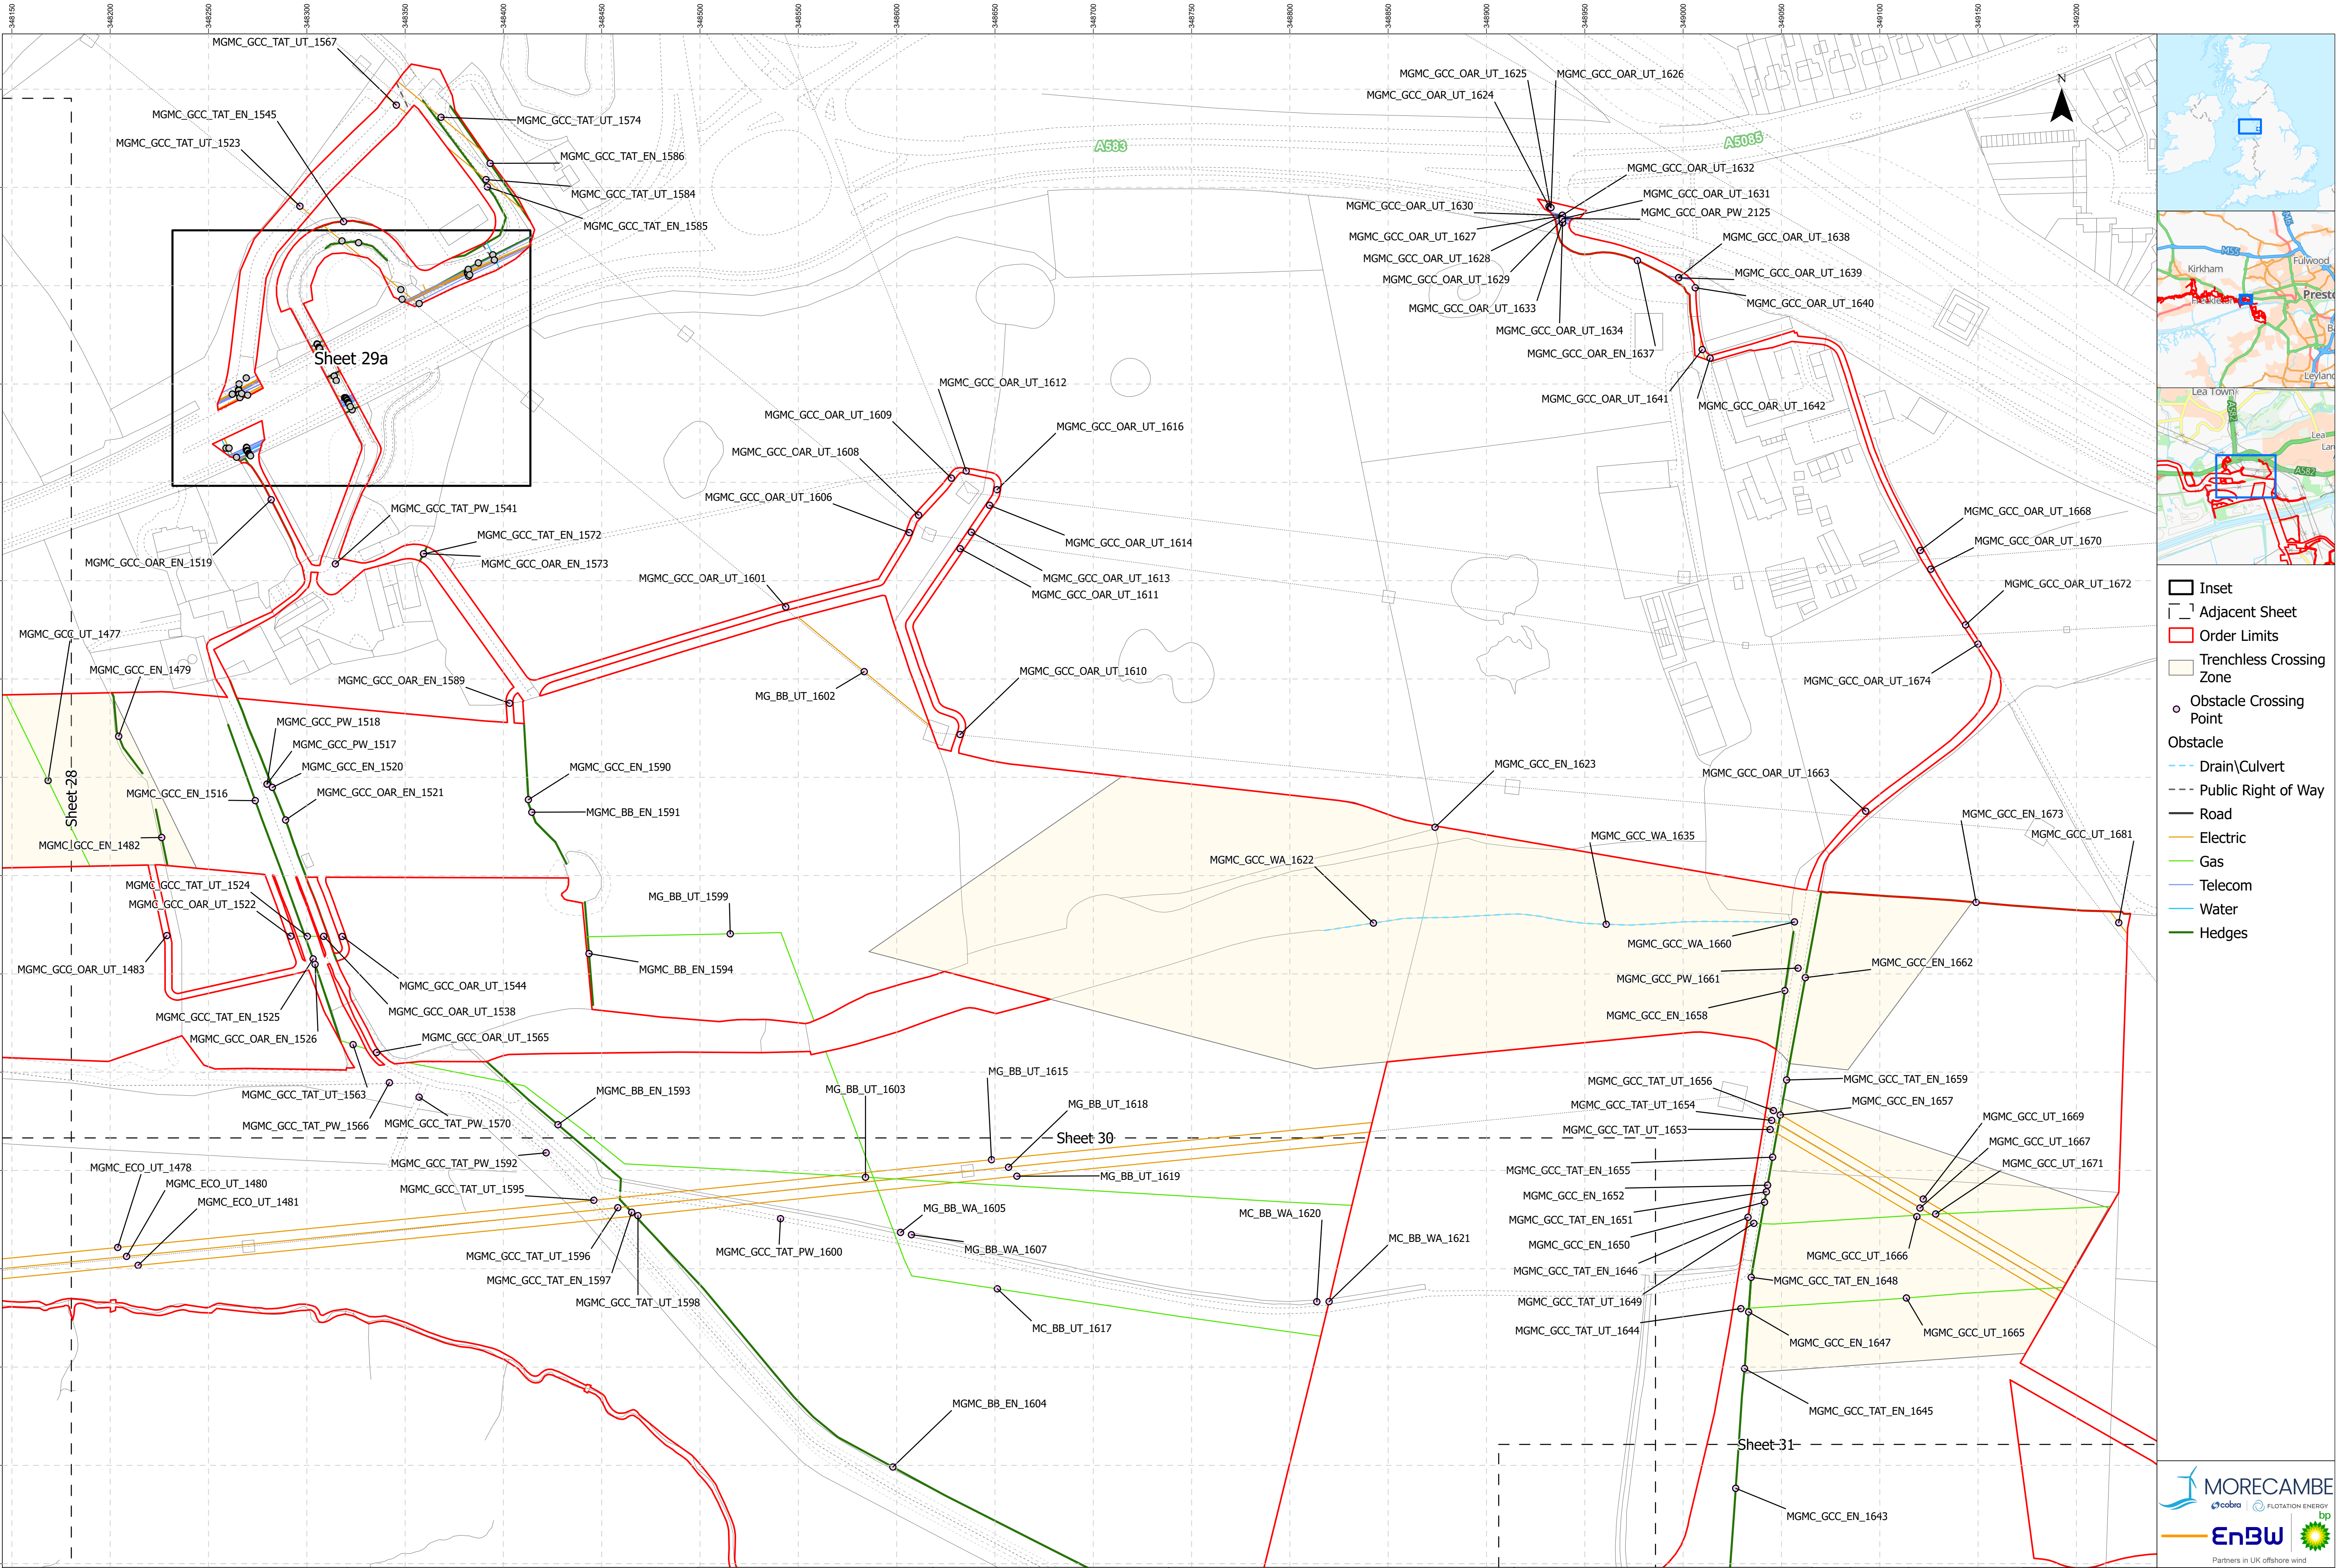

- Inset
- Adjacent Sheet
- Order Limits
- Trenchless Crossing Zone
- Obstacle Crossing Point
- Obstacle
 - Drain/Culvert
 - Public Right of Way
 - Road
 - Electric
 - Gas
 - Telecom
 - Water
 - Hedges



Project Name: MORGAN AND MORECAMBE OFFSHORE WIND FARMS: TRANSMISSION ASSETS	Drawing Title: OBSTACLE CROSSING PLAN - SHEET 29 OF 36	04080Meters Scale@A1: 1:1,500	Geodetic Information: Datum: OSGB 1936 Projection: British National Grid	Data Sources:BP, Ordnance Survey Based Upon The Ordnance Survey Map With The Sanction Of The Controller Of HM Stationery Office. Crown Copyright Reserved. © OS Licence No. 100042124	Service Layer Credits: GB Cartographic Local Names: Contains OS data © Crown Copyright and database right 2023 Contains data from OS Zoomstack	VER	DATE	DETAILS	AUTH	CHK	APPRV	Drawing Number: BP-GBR-MORG-REG-0204
						01	22/09/24	Final at DCO Submission	HAH	LM	AS	
						02	13/05/25	Added CRIII path	HAH	LM	HK	



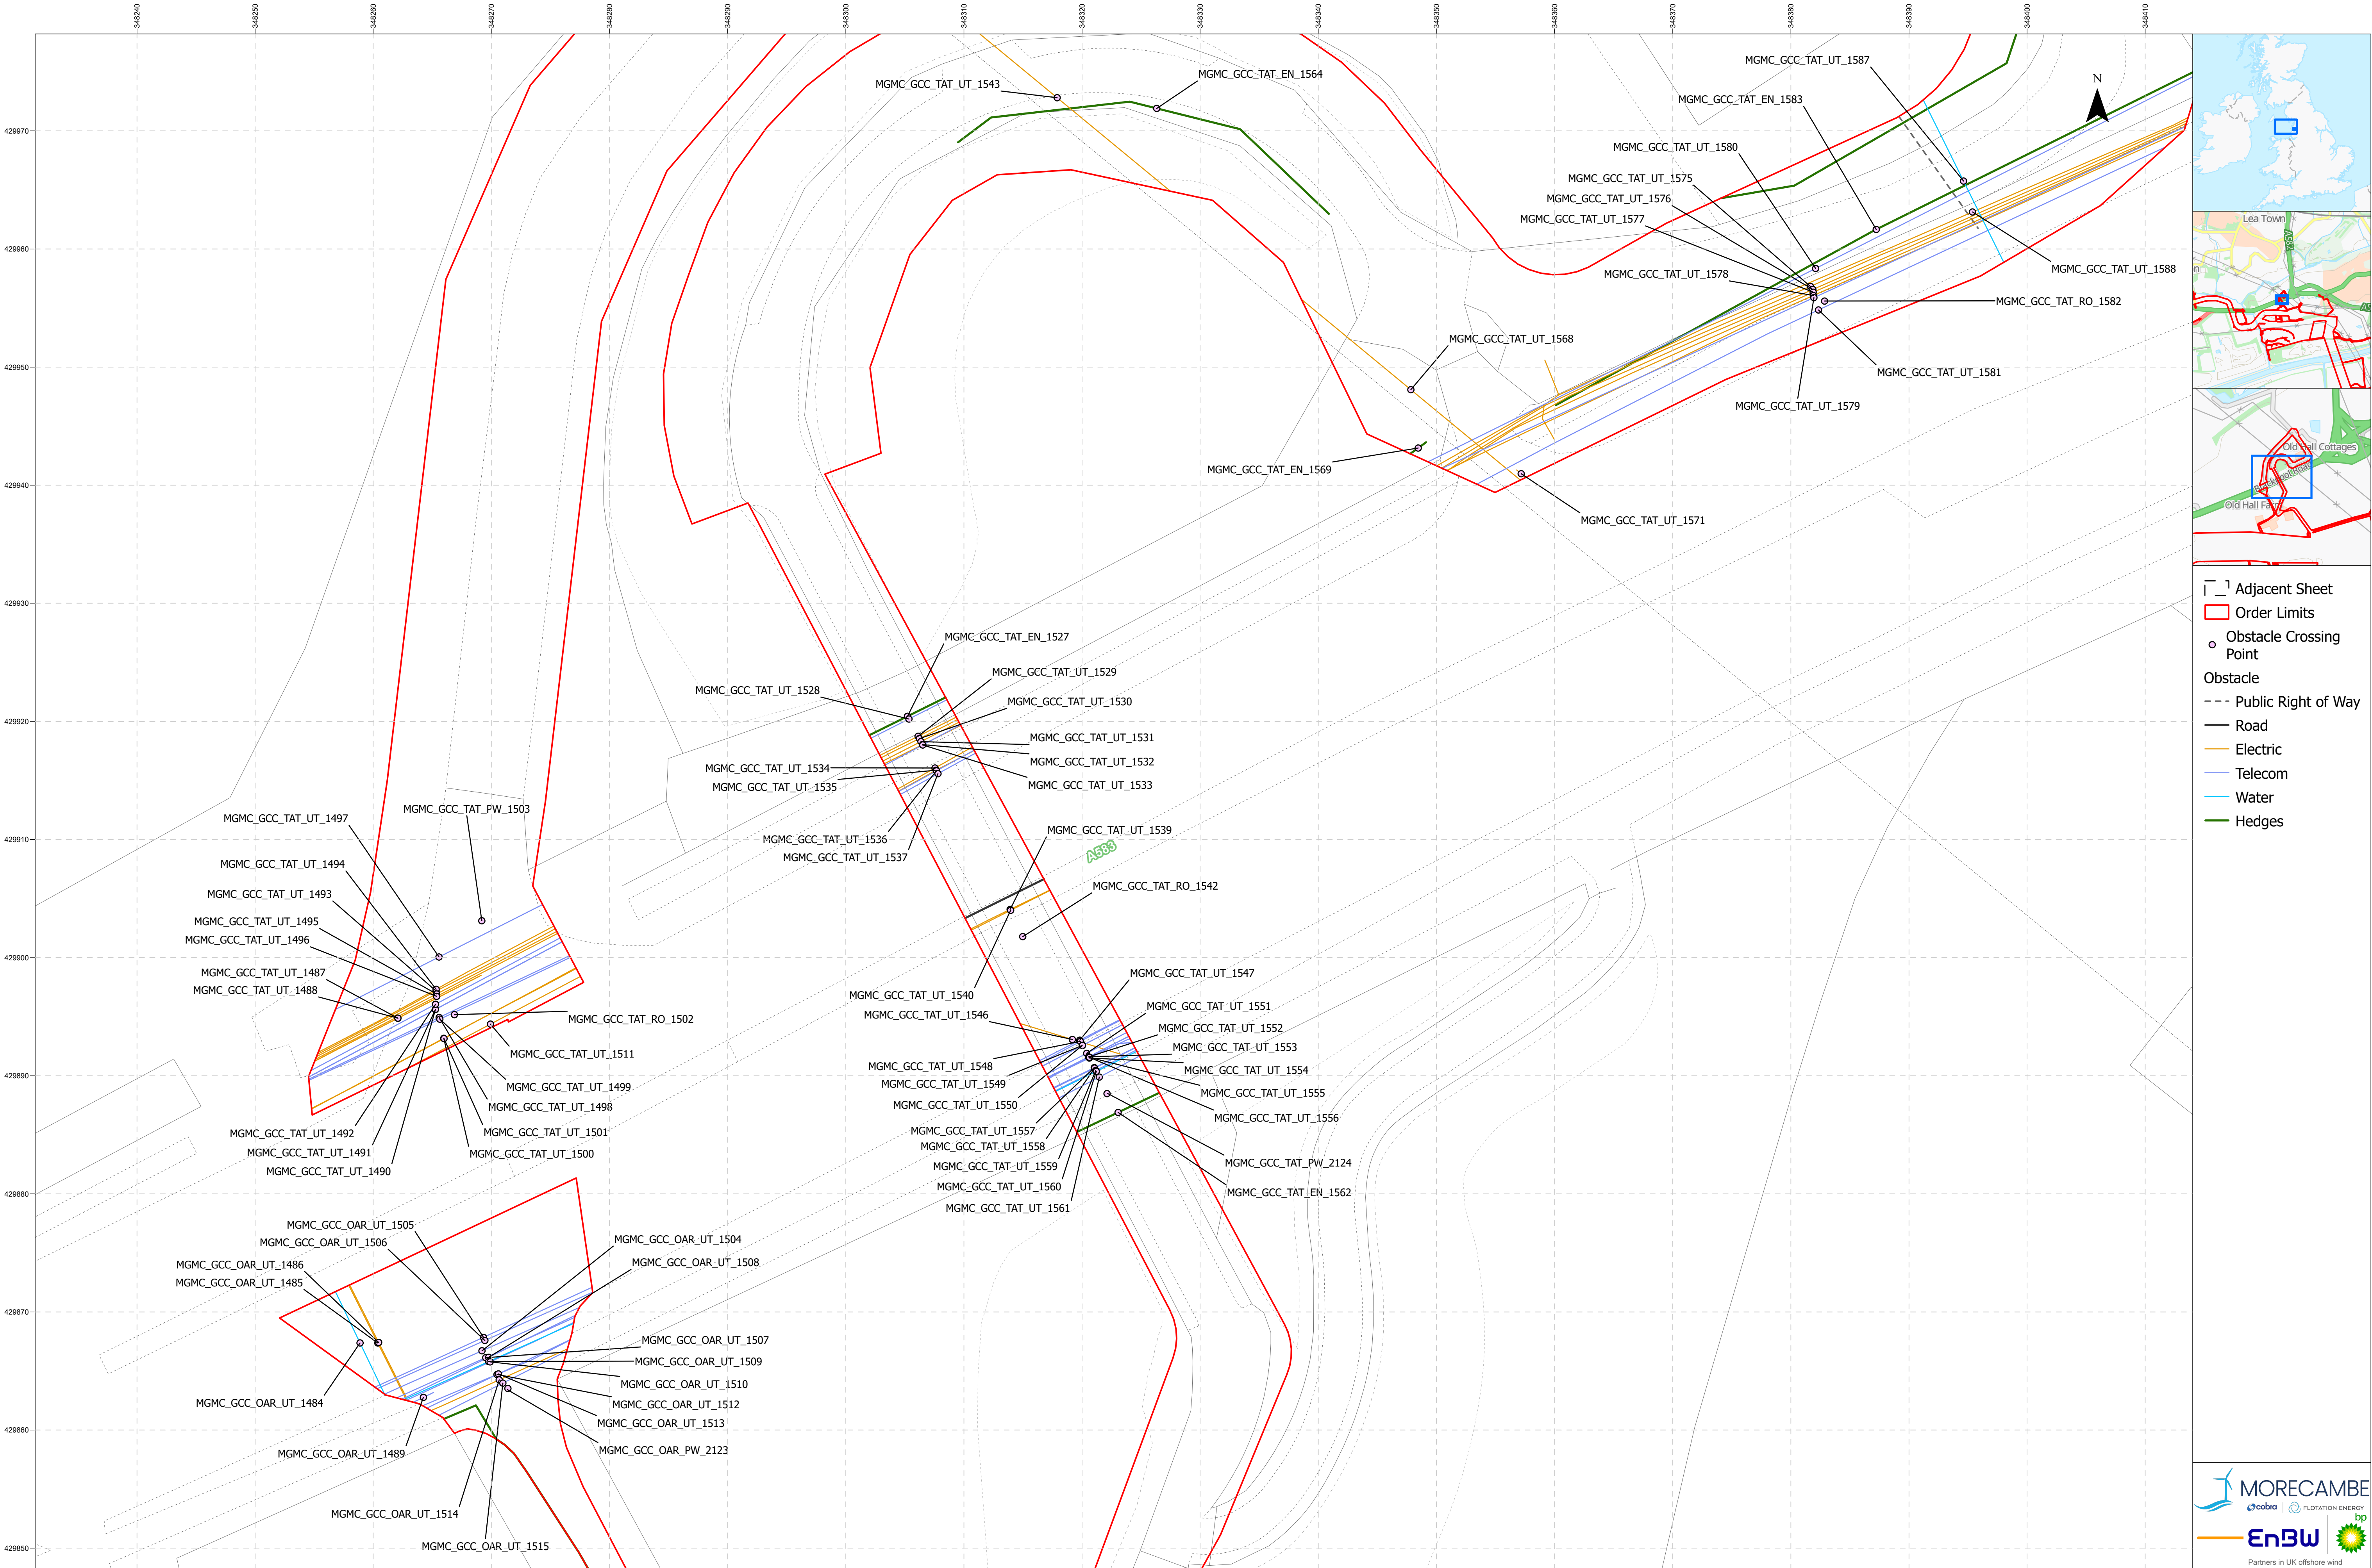


Project Name: MORGAN AND MORECAMBE OFFSHORE WIND FARMS: TRANSMISSION ASSETS	Drawing Title: OBSTACLE CROSSING PLAN - SHEET 29A OF 36		Geodetic Information: Datum: OSGB 1936 Projection: British National Grid	Data Sources: BP, Ordnance Survey Based Upon The Ordnance Survey Map With The Sanction Of The Controller Of HM Stationery Office. Crown Copyright Reserved. © OS Licence No. 100042124	Service Layer Credits: GB Cartographic Local Names: Contains OS data © Crown Copyright and database right 2023 Contains data from OS Zoomstack	VER	DATE	DETAILS	AUTH	CHK	APPRV	Drawing Number: BP-GBR-MORG-REG-0204
						01	22/09/24	Final at DCO Submission	HAH	LM	AS	
						02	13/05/25	Added CRIII path	HAH	LM	HK	



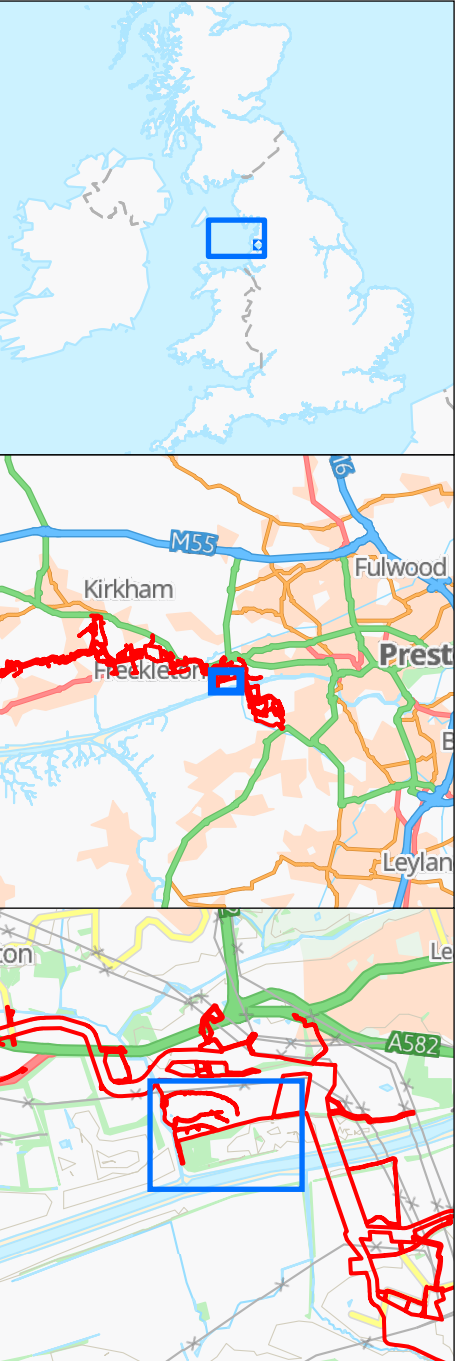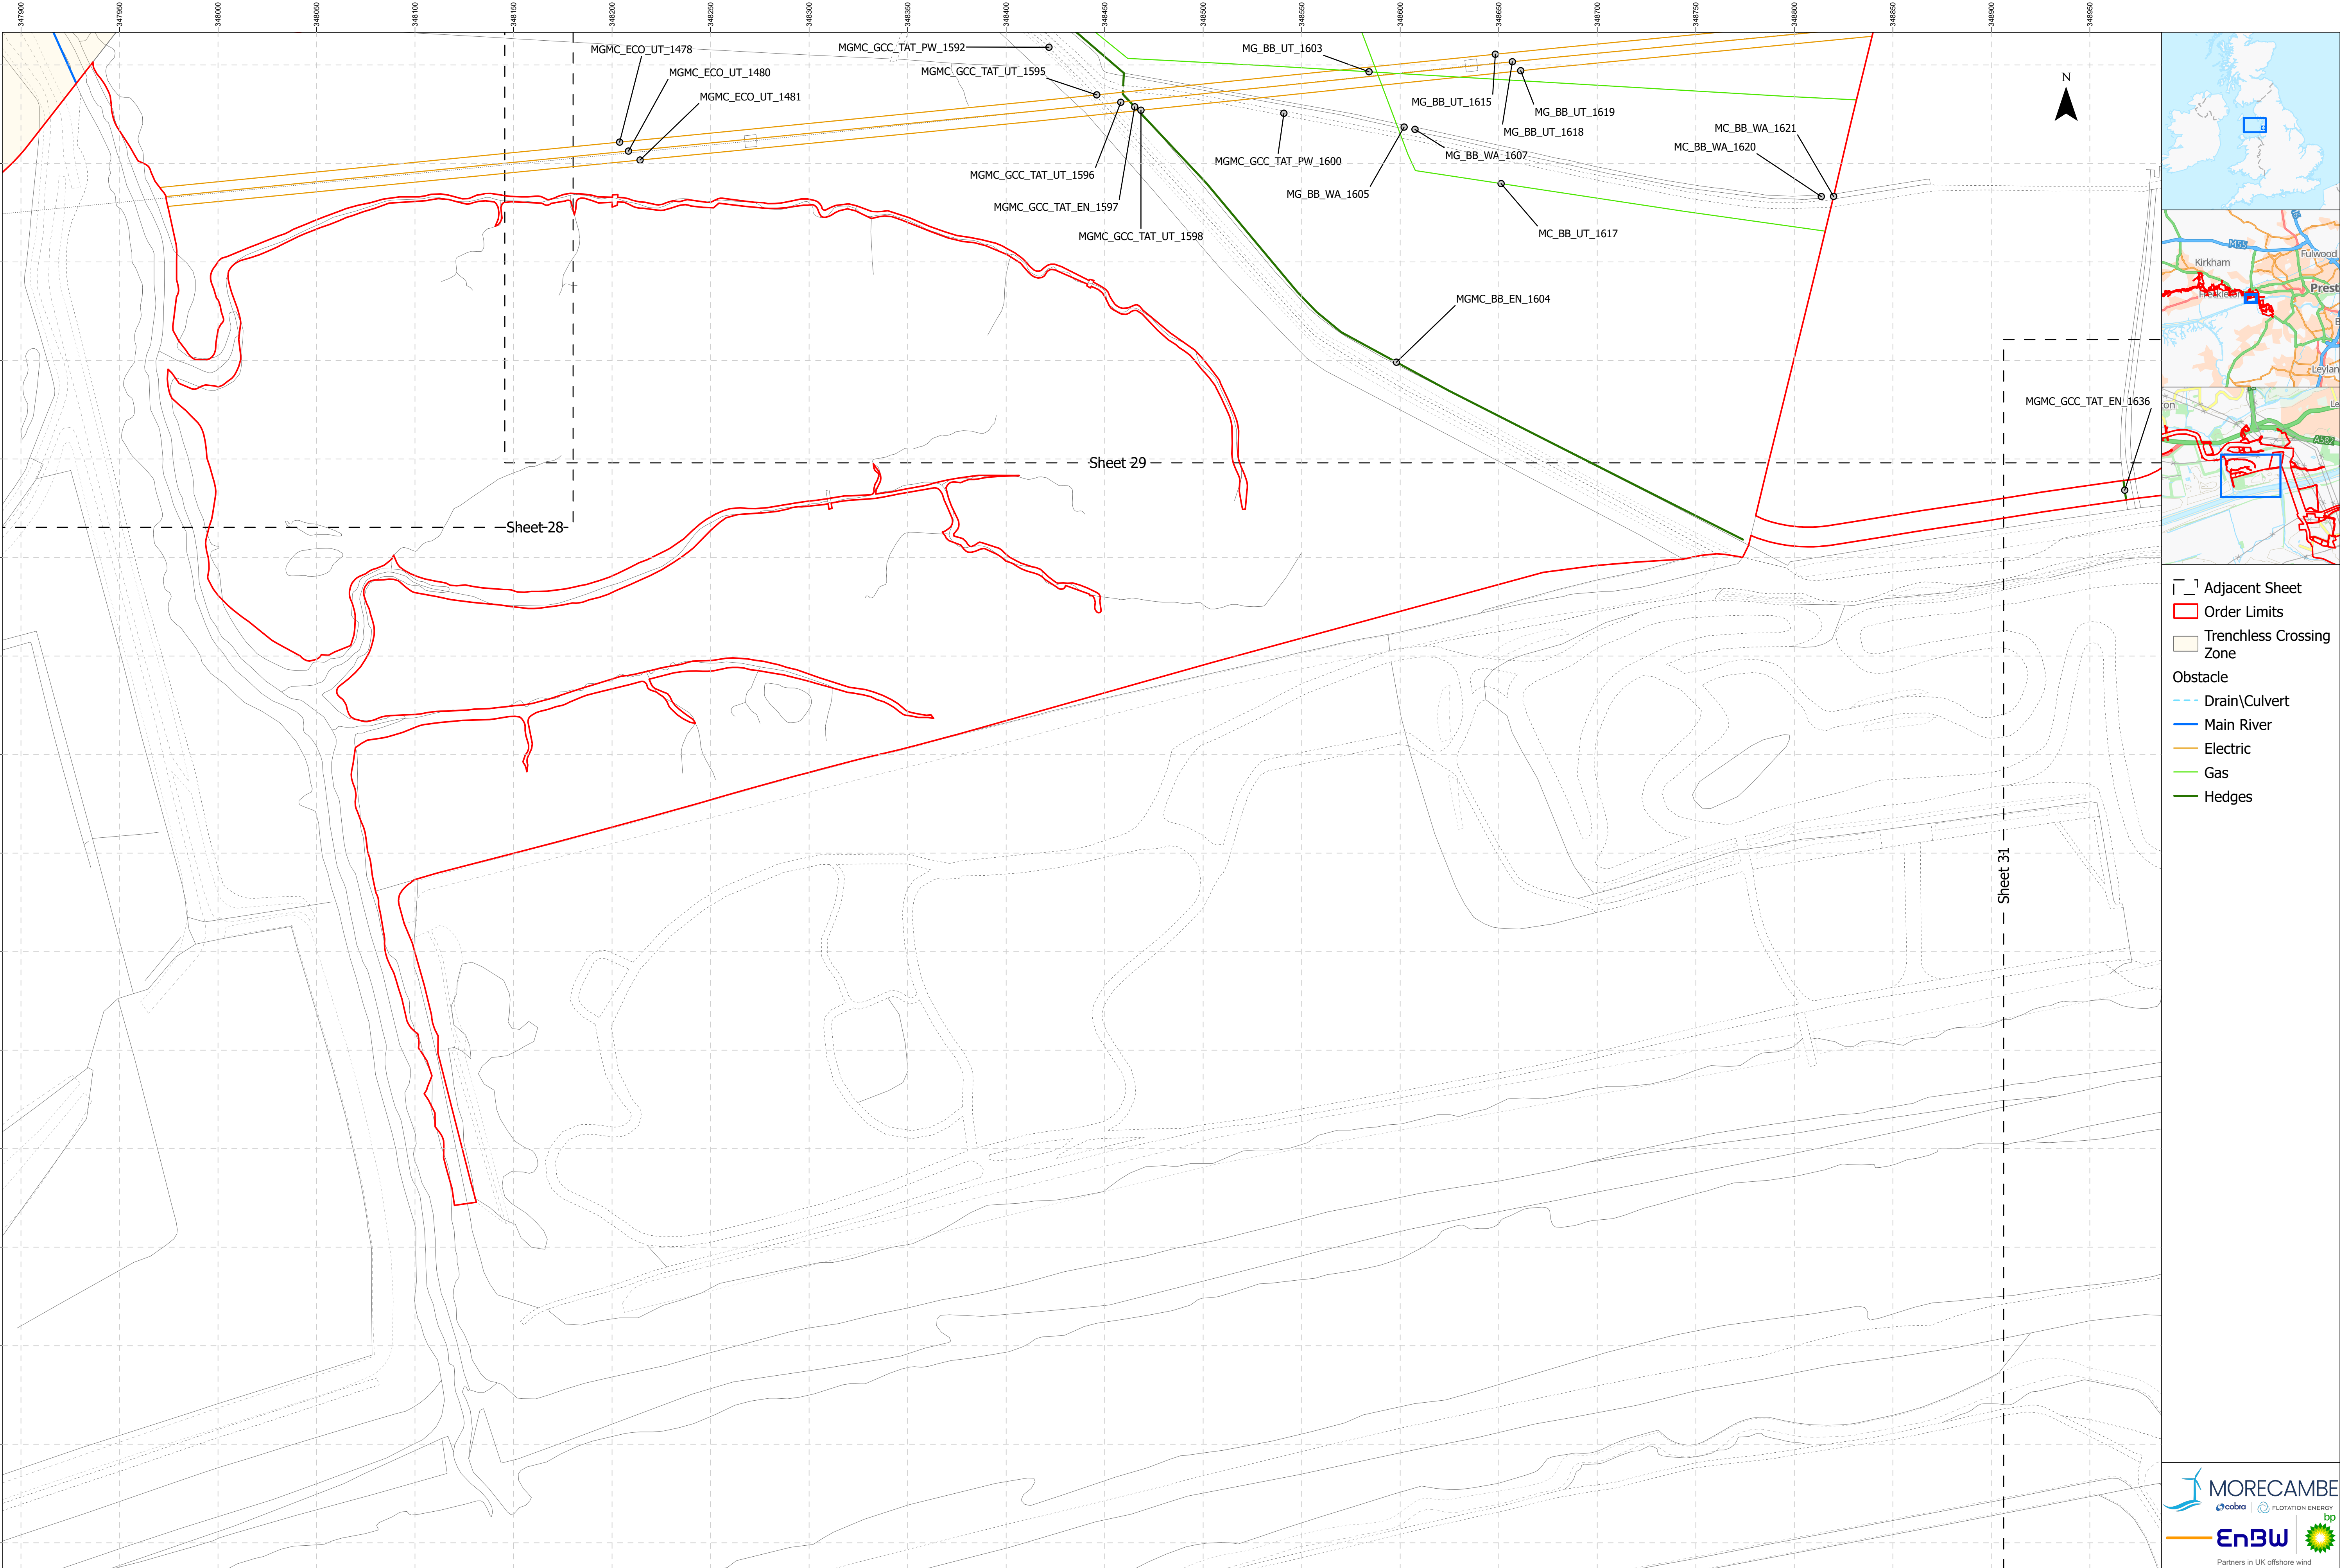

- Adjacent Sheet
- Order Limits
- Trenchless Crossing Zone
- Obstacle
 - Drain\Culvert
 - Main River
 - Electric
 - Gas
 - Hedges

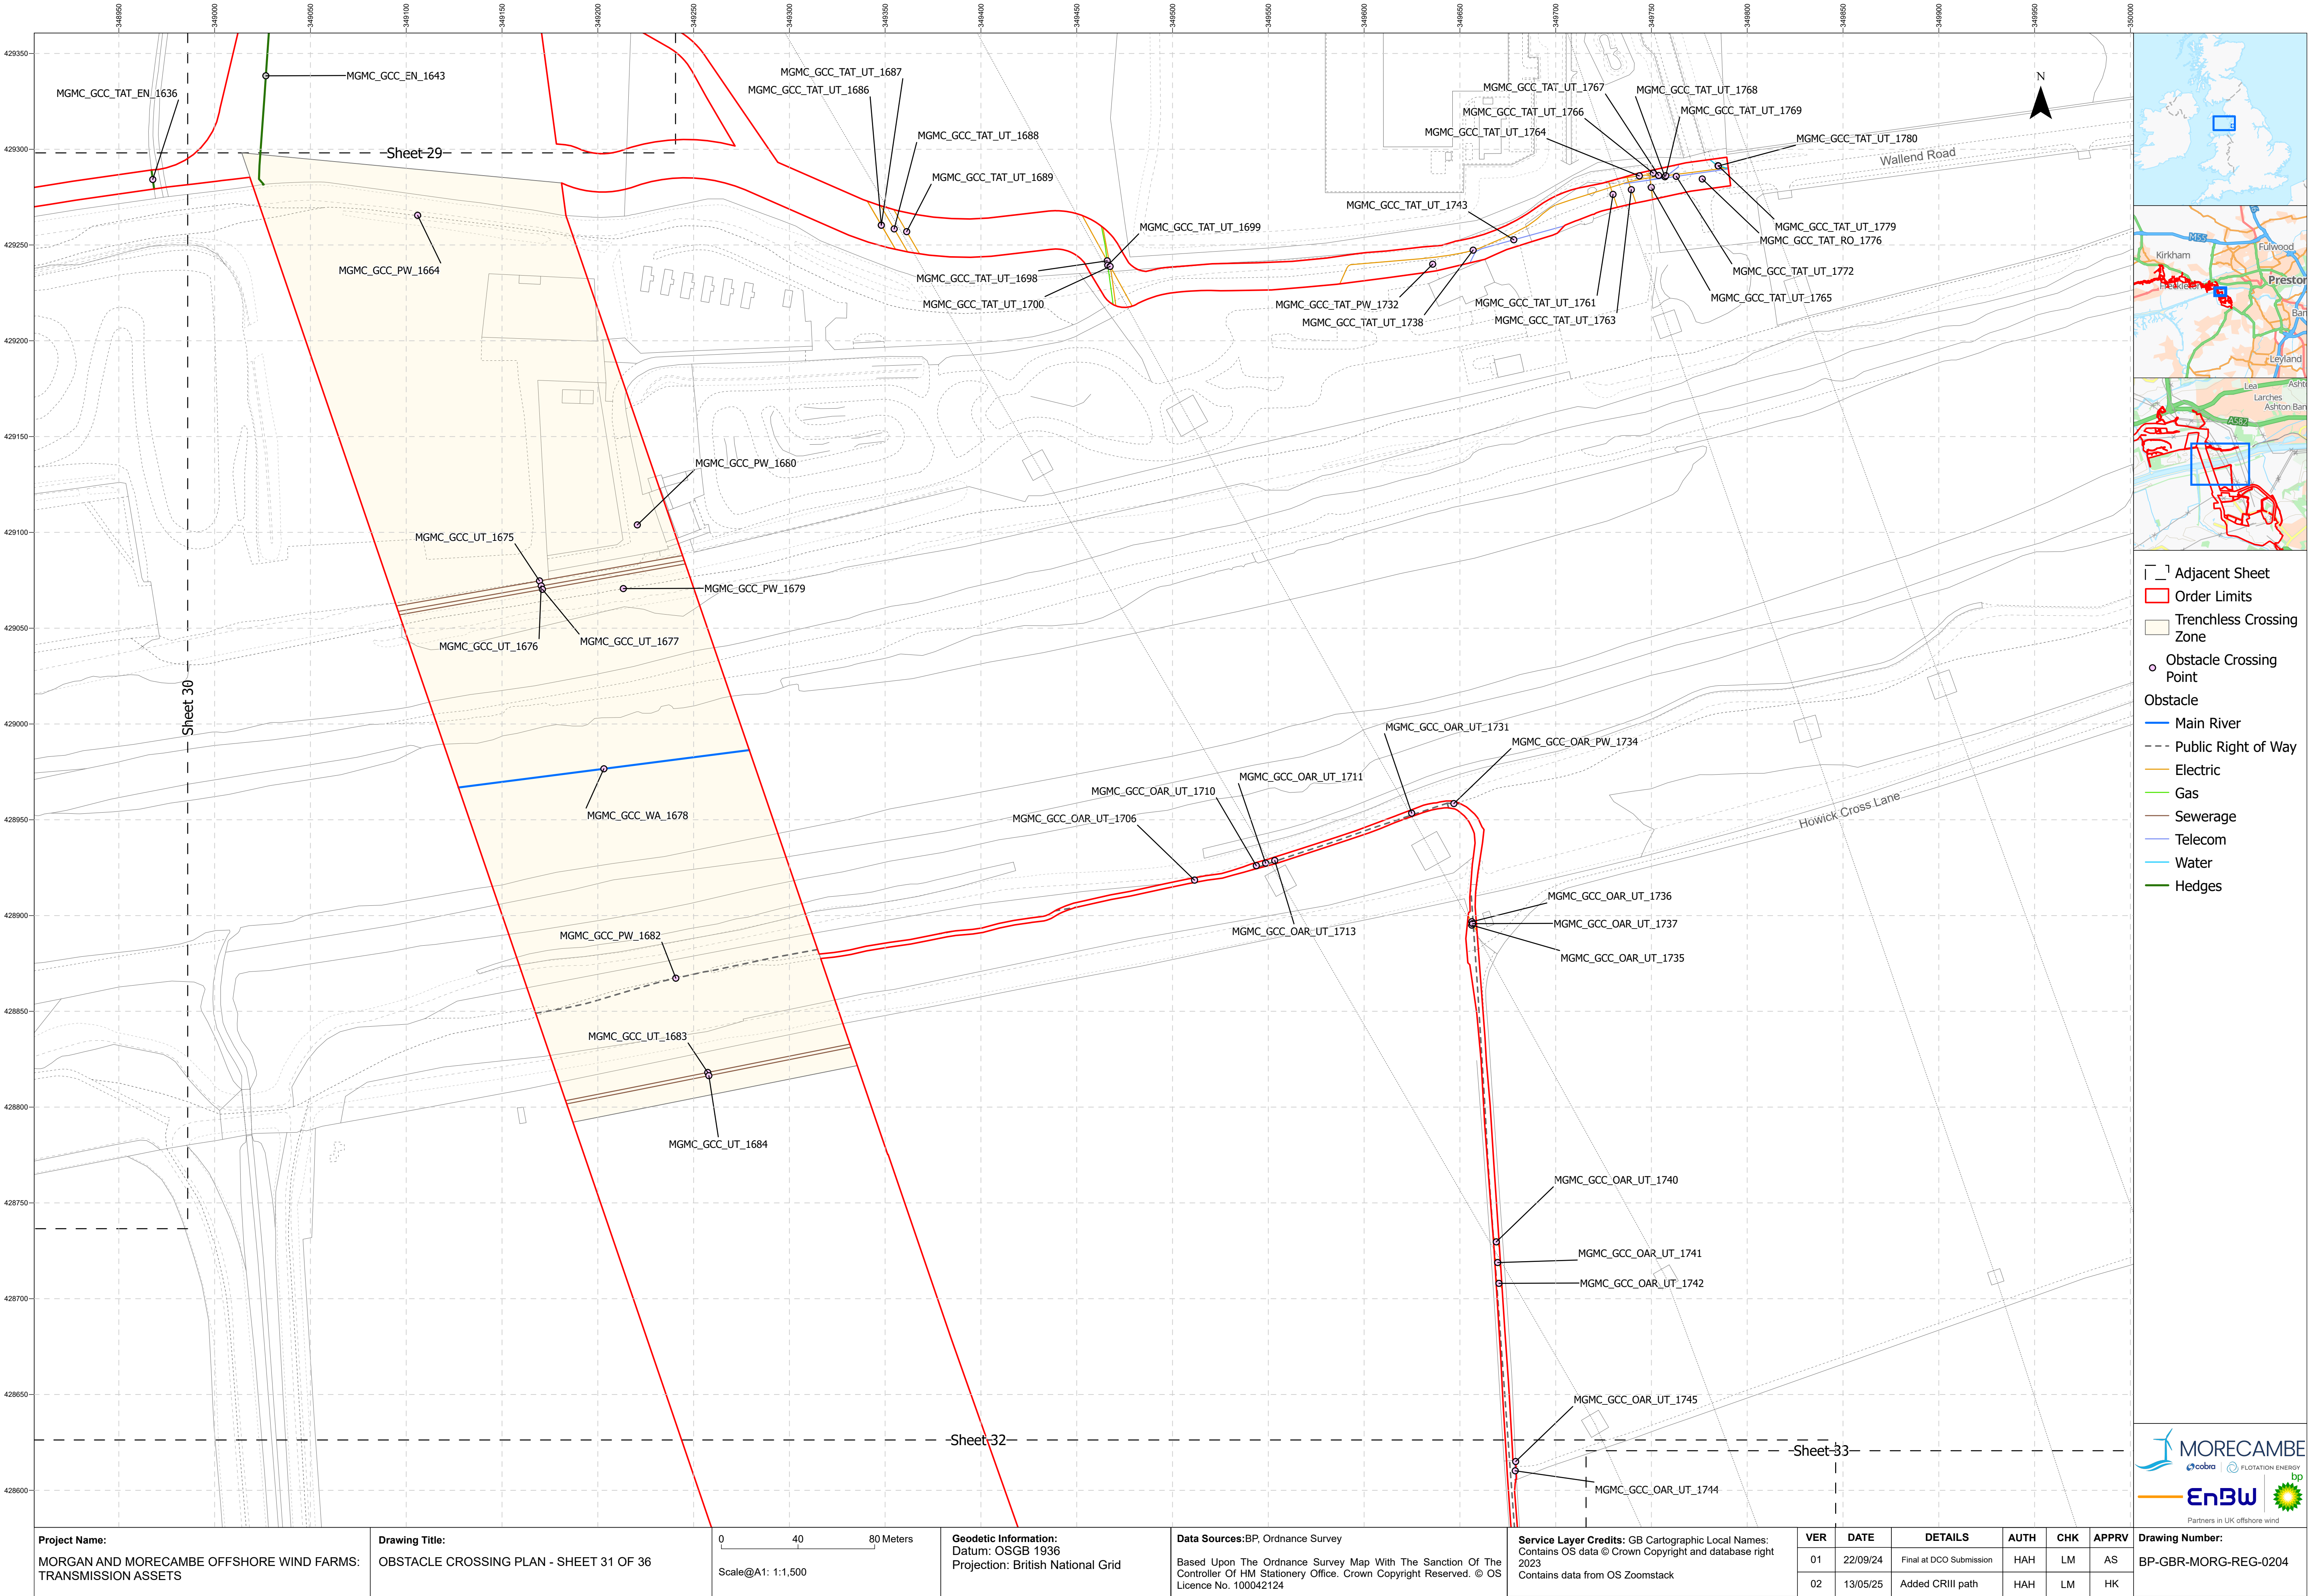

Project Name:
MORGAN AND MORECAMBE OFFSHORE WIND FARMS:
TRANSMISSION ASSETS

Drawing Title:
OBSTACLE CROSSING PLAN - SHEET 31 OF 36

0 40 80 Meters
Scale@A1: 1:1,500



Geodetic Information:
Datum: OSGB 1936
Projection: British National Grid

Data Sources:BP, Ordnance Survey
Based Upon The Ordnance Survey Map With The Sanction Of The
Controller Of HM Stationary Office. Crown Copyright Reserved. © OS
Licence No. 100042124

Service Layer Credits: GB Cartographic Local Names:
Contains OS data © Crown Copyright and database right
2023
Contains data from OS Zoomstack

VER	DATE	DETAILS	AUTH	CHK	APPRV
01	22/09/24	Final at DCO Submission	HAH	LM	AS
02	13/05/25	Added CRIII path	HAH	LM	HK


Drawing Number:
BP-GBR-MORG-REG-0204

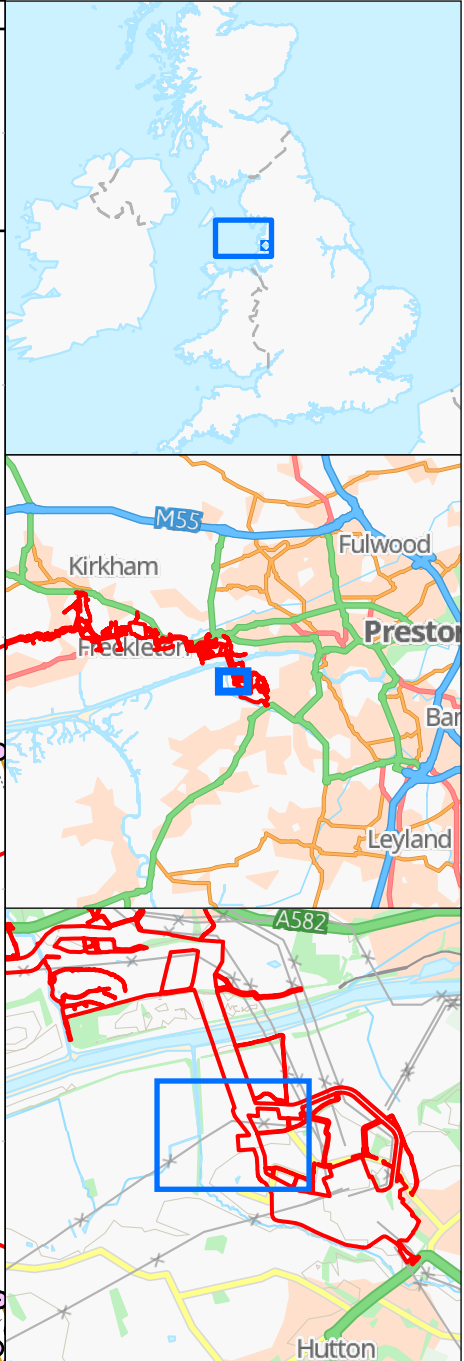
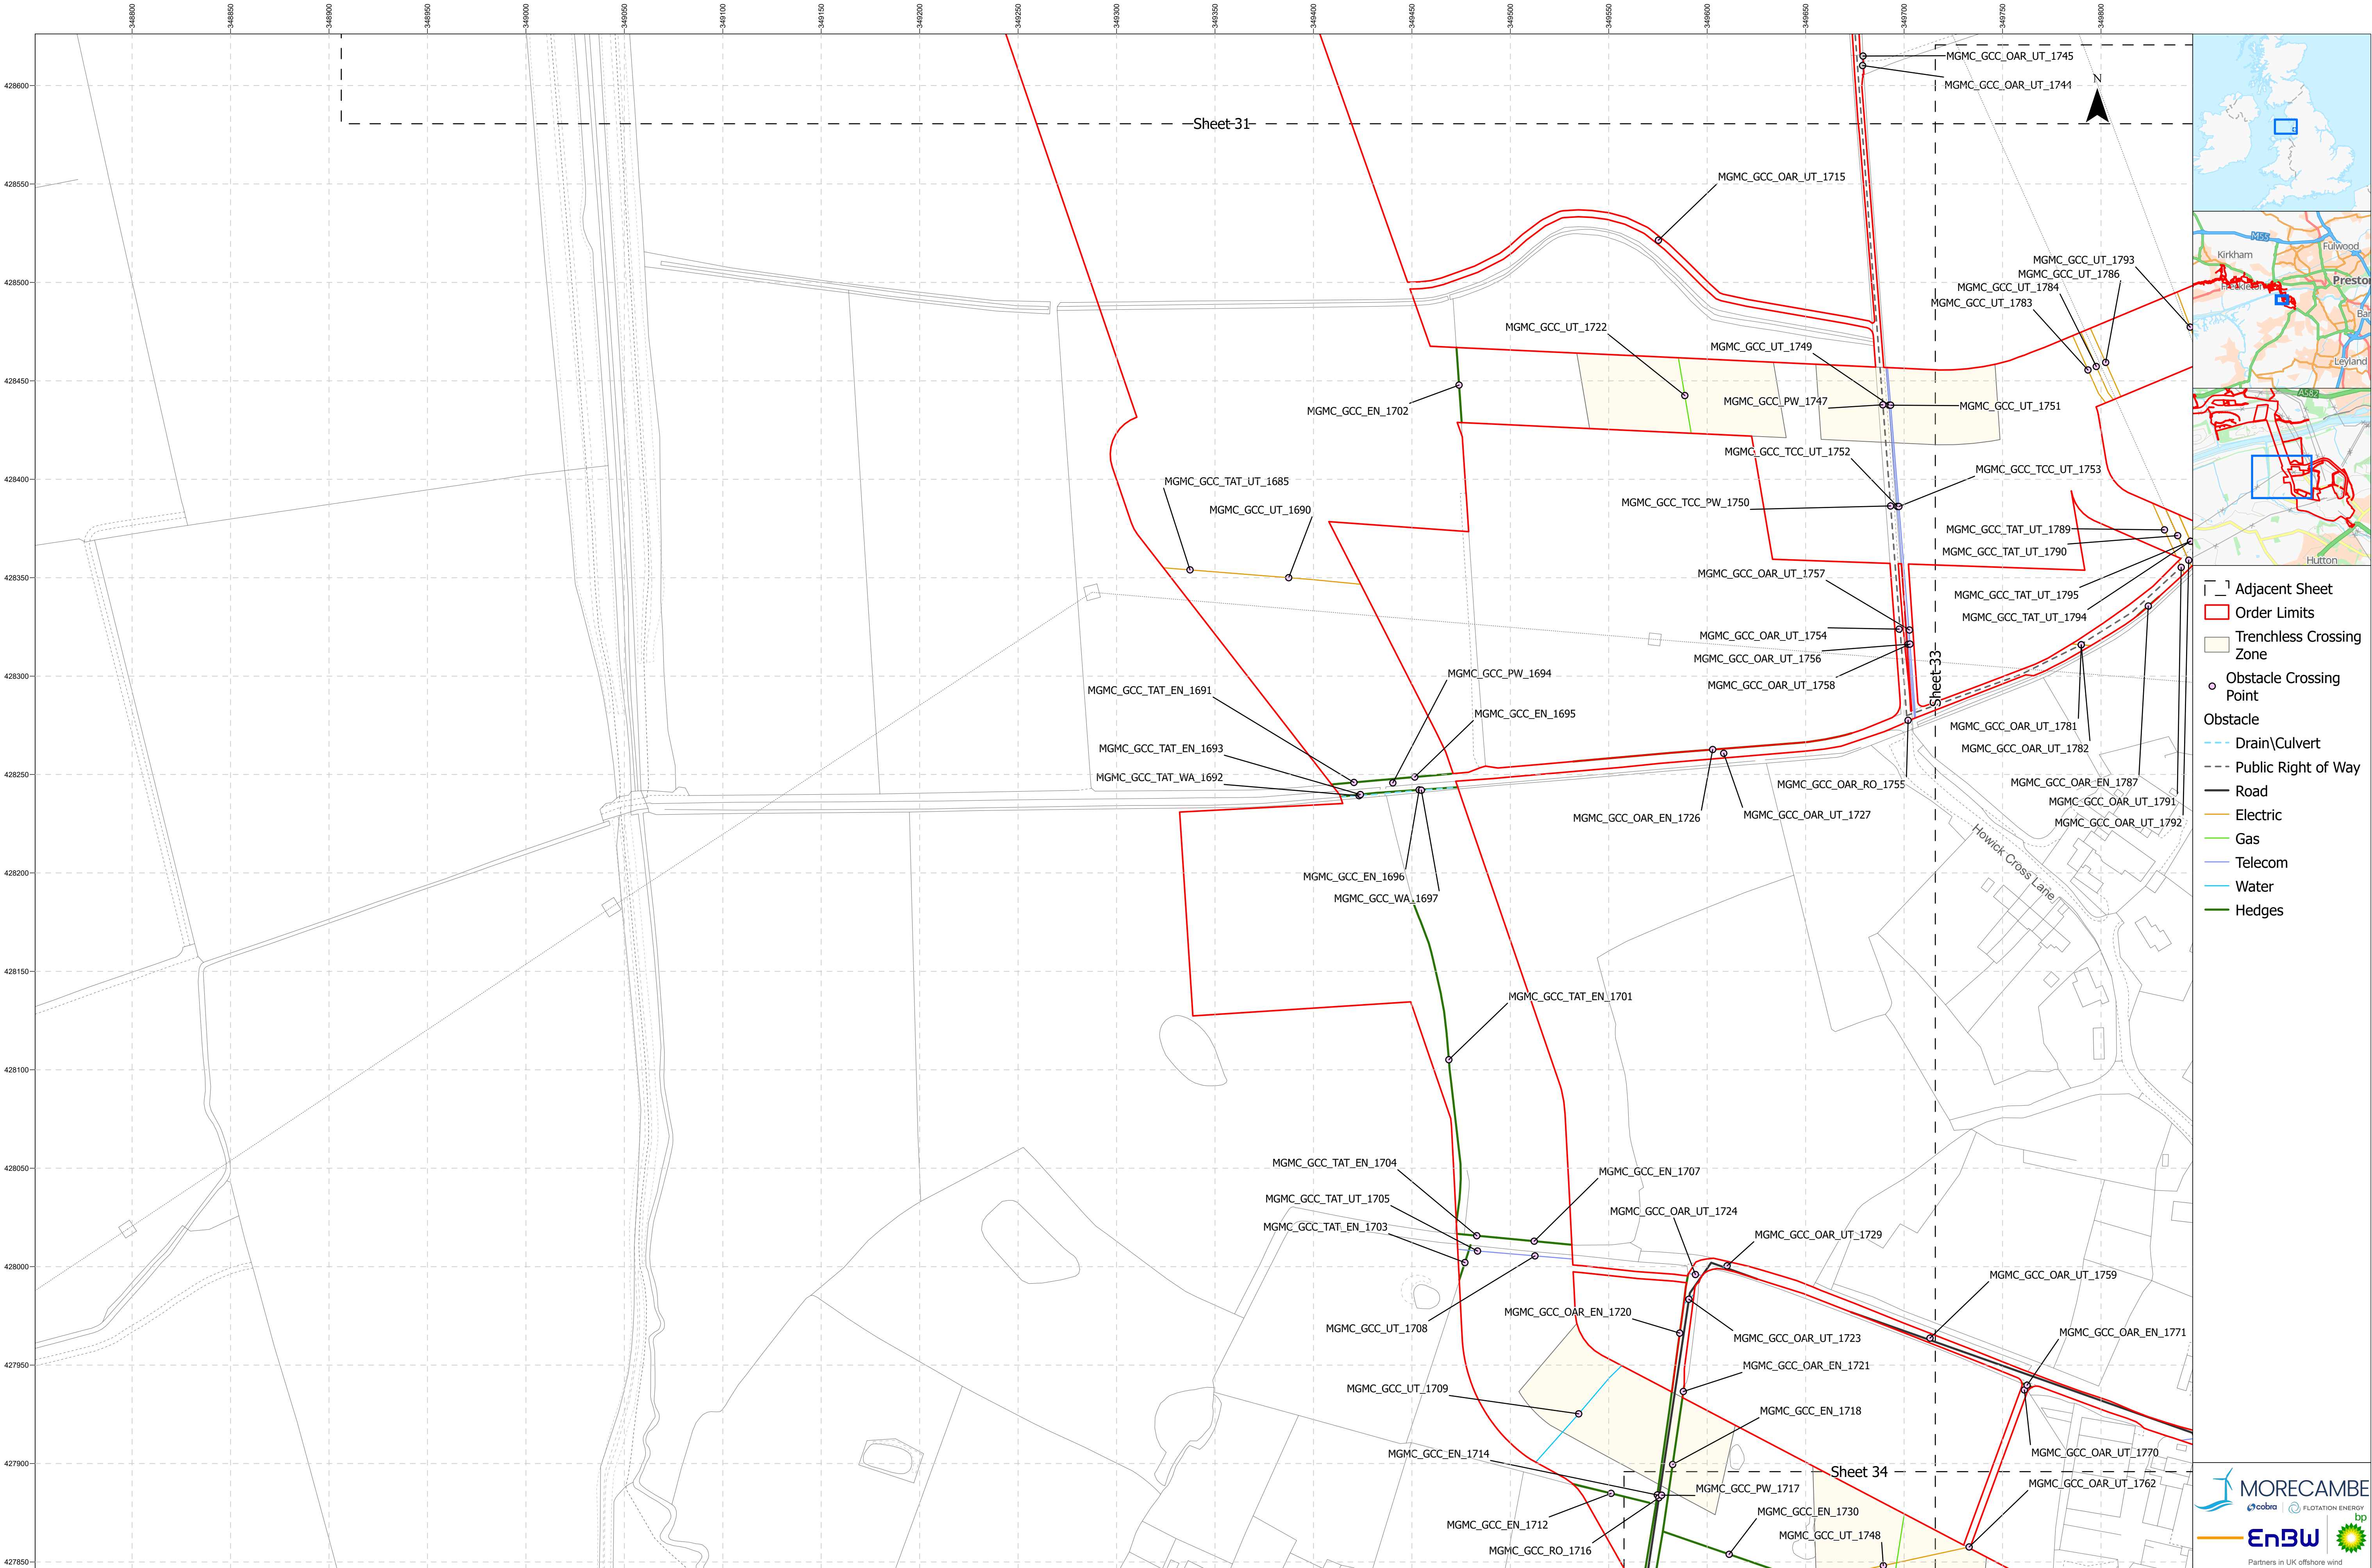


- Adjacent Sheet
- Order Limits
- Trenchless Crossing Zone
- Obstacle Crossing Point
- Obstacle
 - Drain\Culvert
 - Public Right of Way
 - Road
 - Electric
 - Gas
 - Telecom
 - Water
 - Hedges



Project Name: MORGAN AND MORECAMBE OFFSHORE WIND FARMS: TRANSMISSION ASSETS	Drawing Title: OBSTACLE CROSSING PLAN - SHEET 32 OF 36	04080Meters Scale@A1: 1:1,500	Geodetic Information: Datum: OSGB 1936 Projection: British National Grid	Data Sources:BP, Ordnance Survey Based Upon The Ordnance Survey Map With The Sanction Of The Controller Of HM Stationery Office. Crown Copyright Reserved. © OS Licence No. 100042124	Service Layer Credits: GB Cartographic Local Names: Contains OS data © Crown Copyright and database right 2023 Contains data from OS Zoomstack	VER	DATE	DETAILS	AUTH	CHK	APPRV	Drawing Number: BP-GBR-MORG-REG-0204
						01	22/09/24	Final at DCO Submission	HAH	LM	AS	
						02	13/05/25	Added CRIII path	HAH	LM	HK	



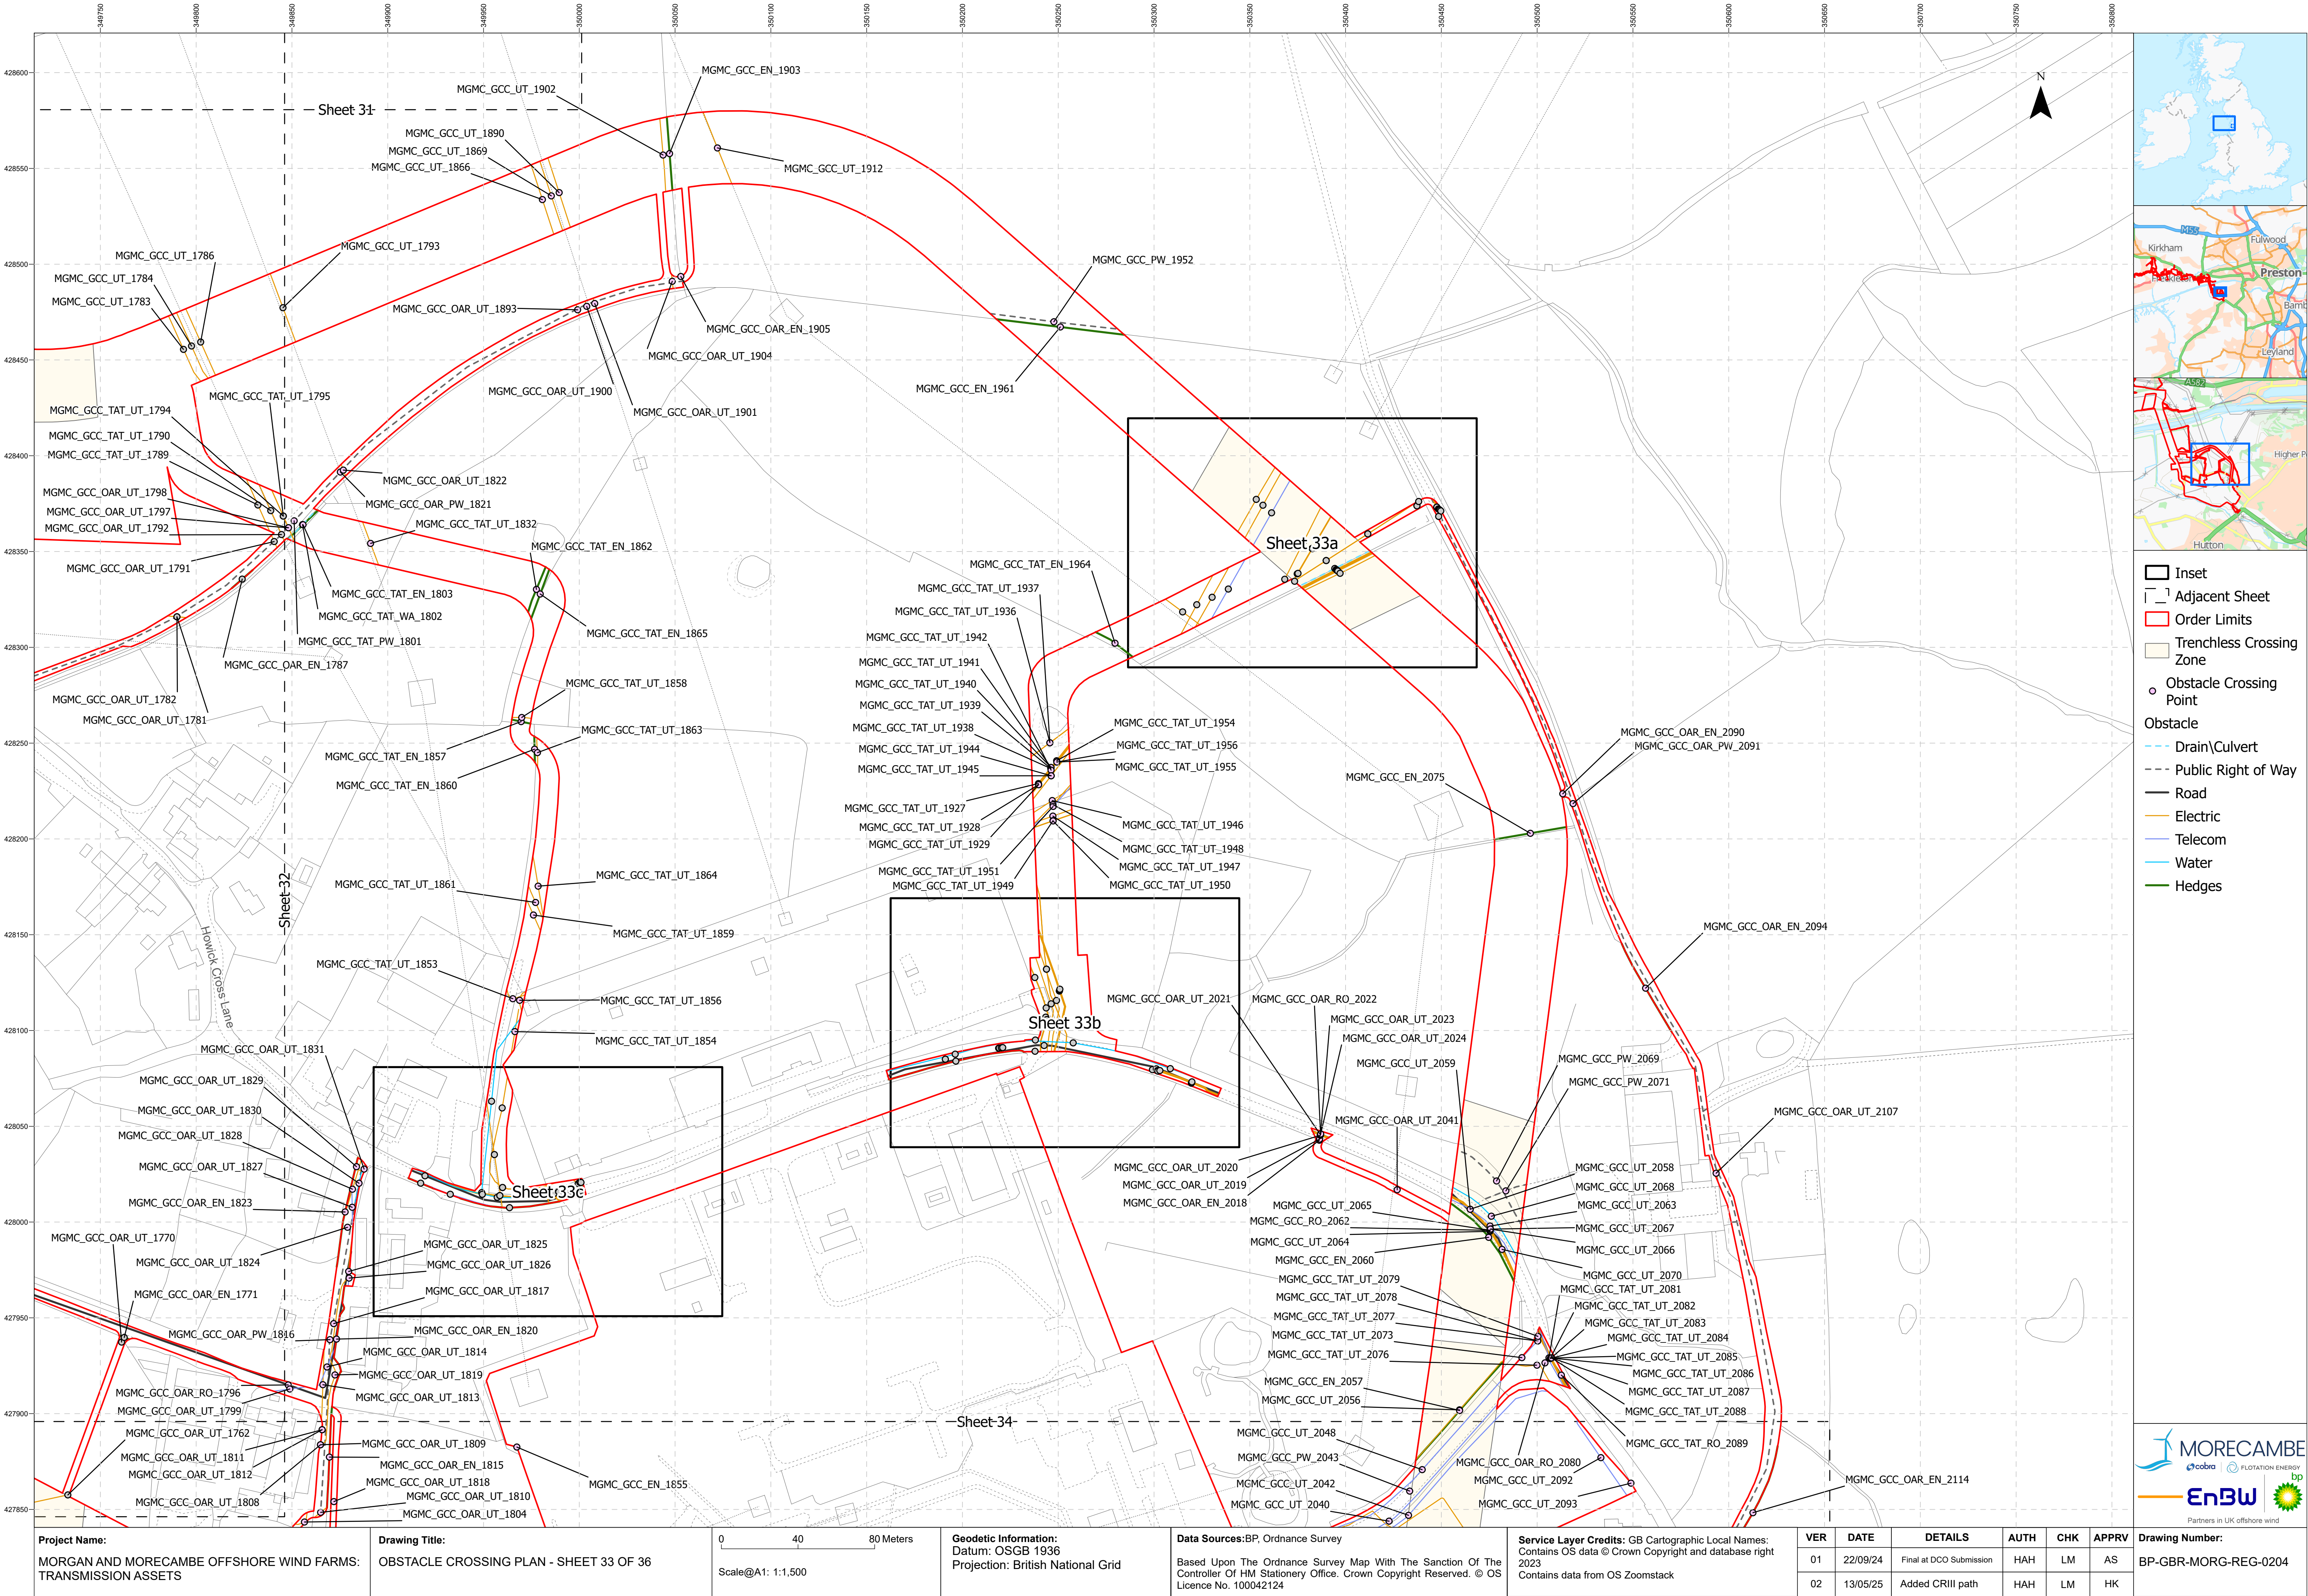

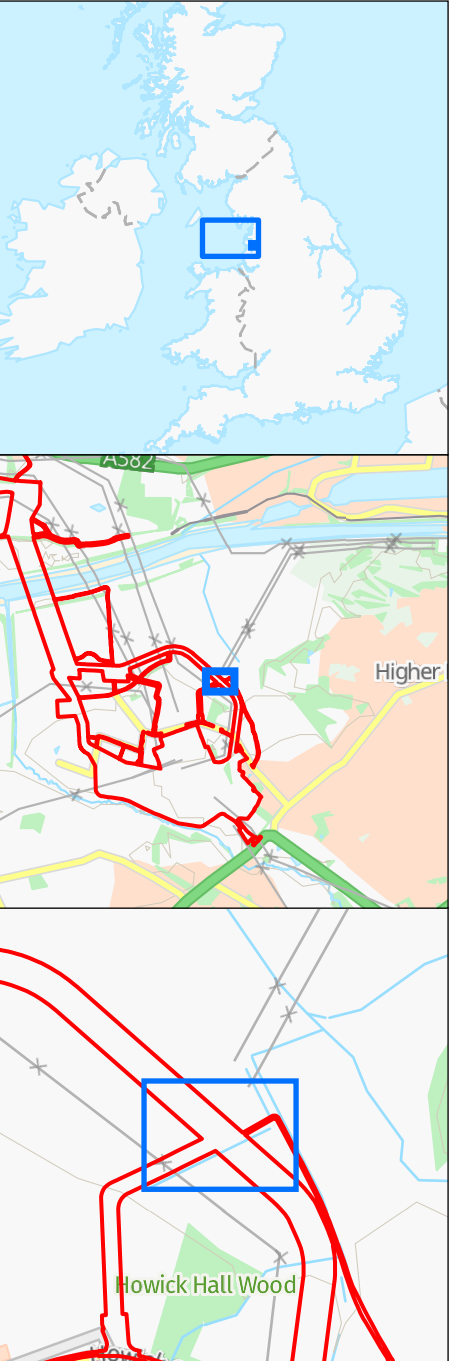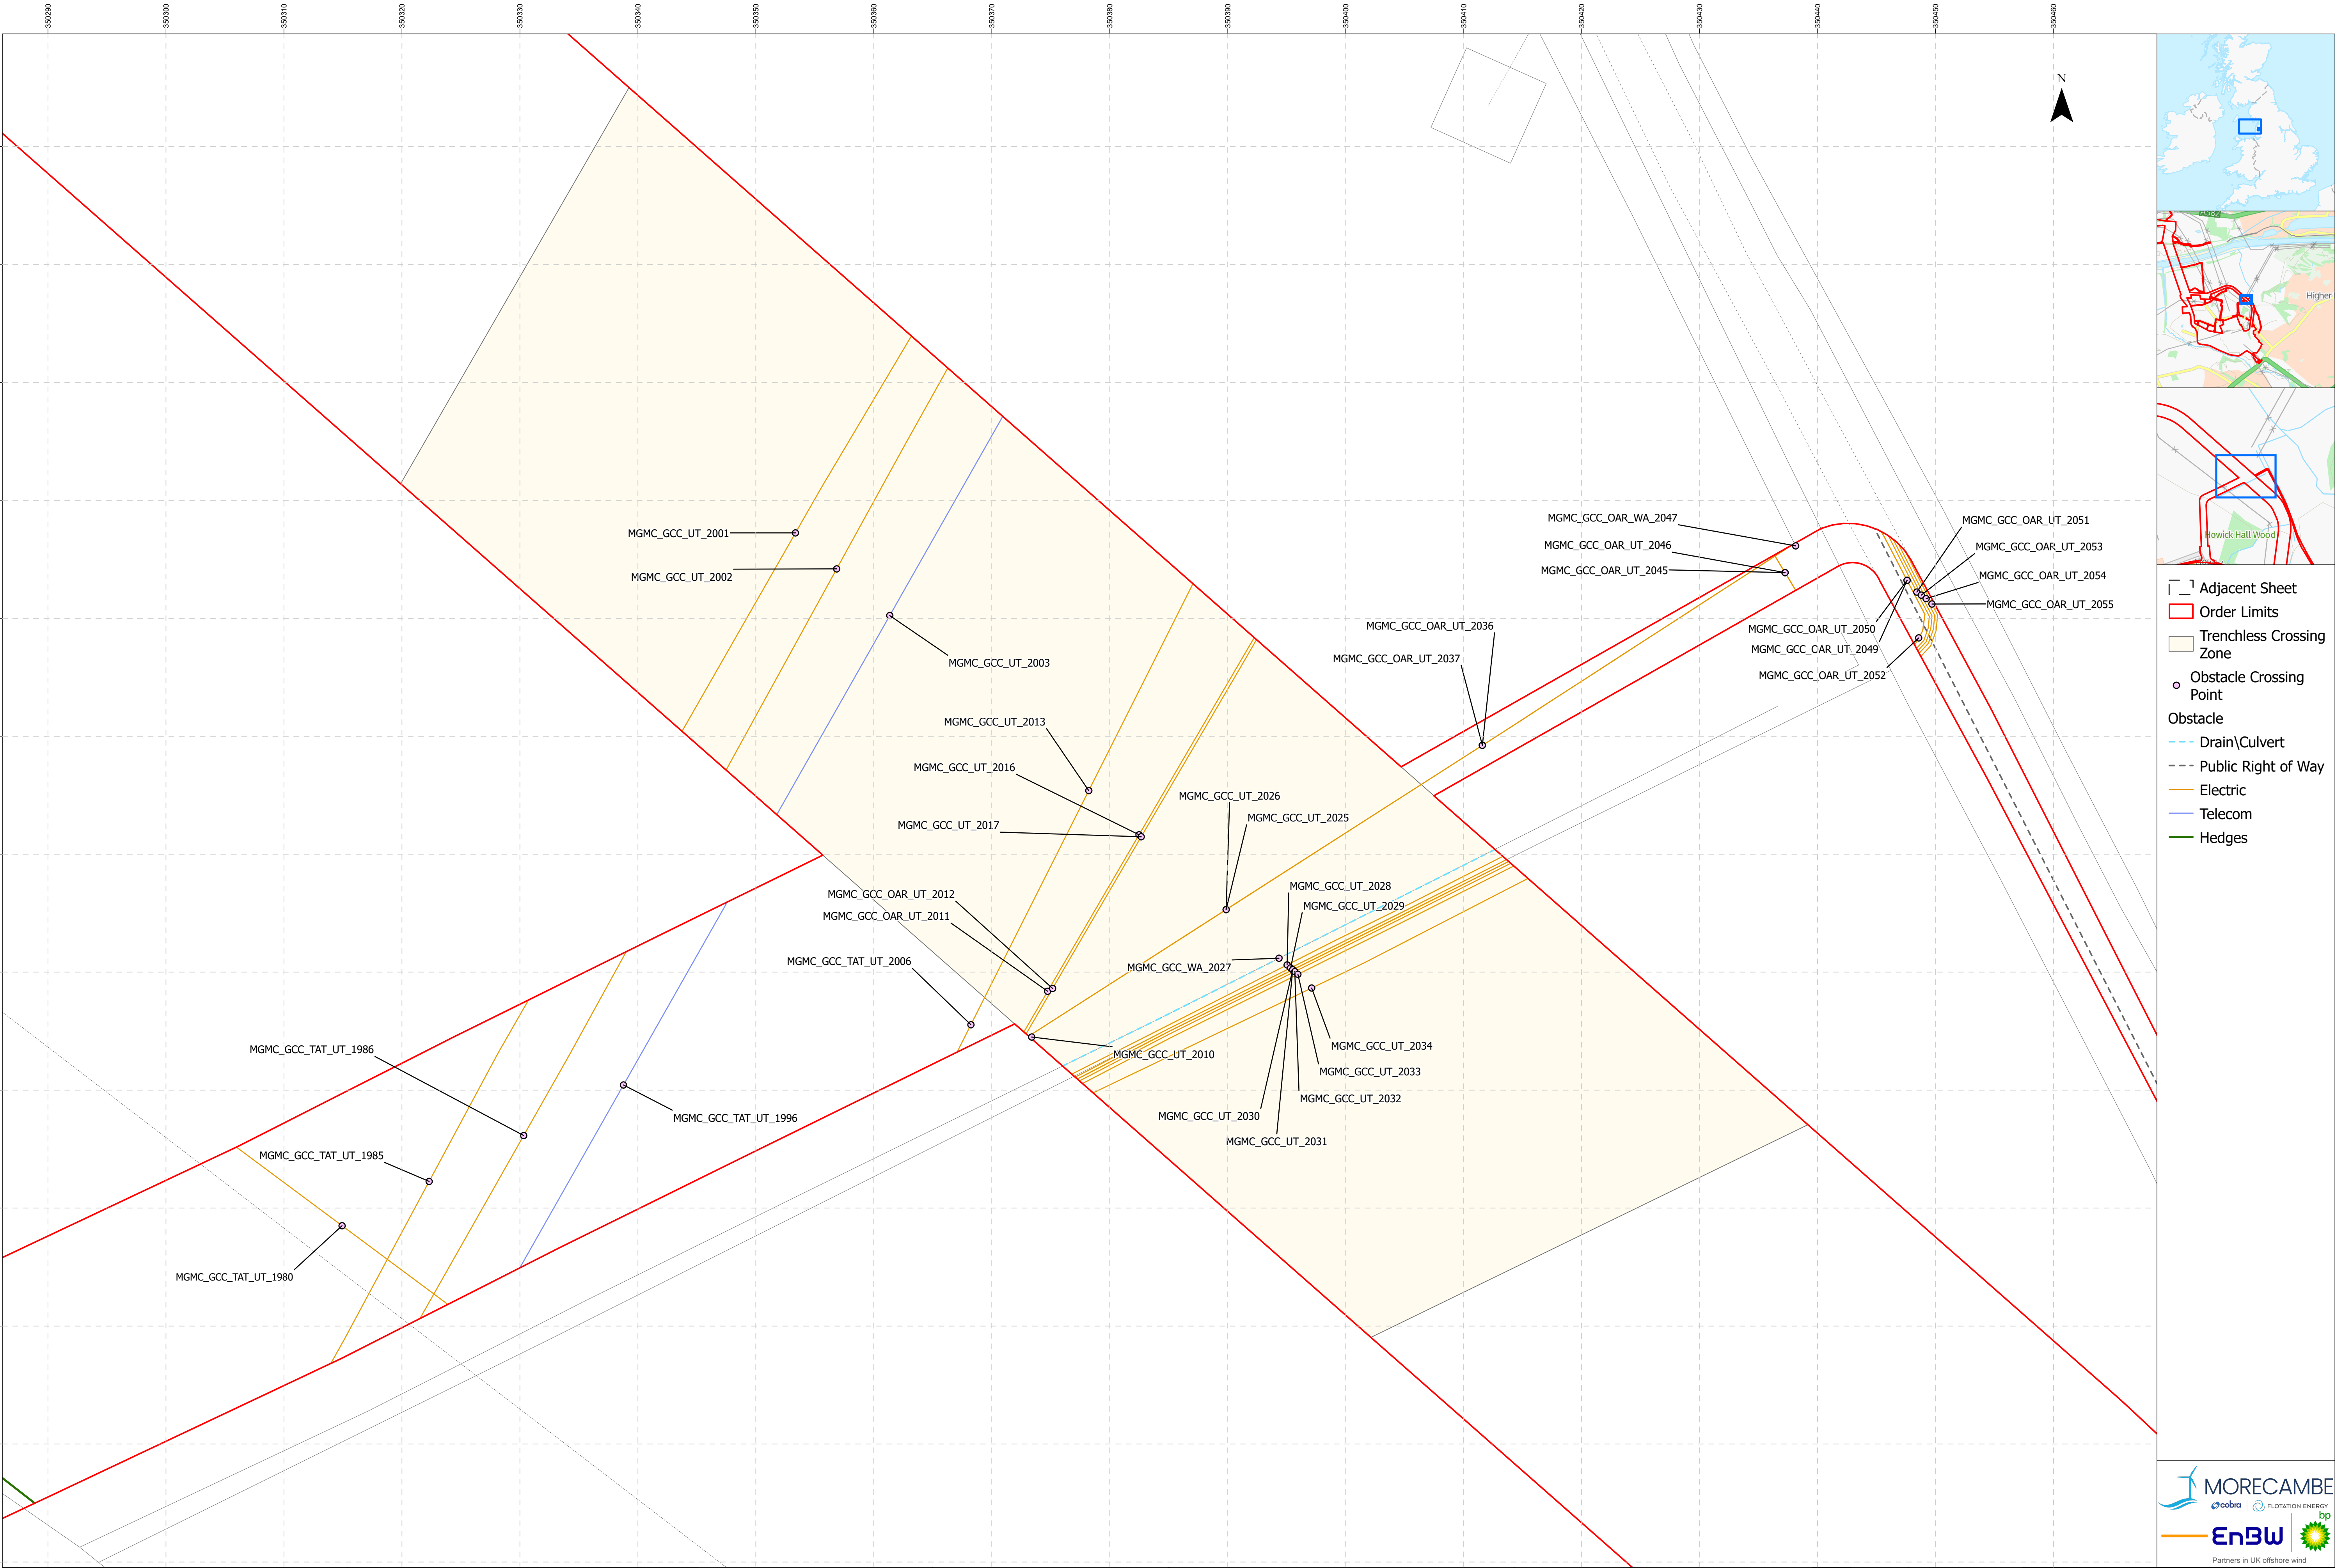

- Adjacent Sheet
- Order Limits
- Trenchless Crossing Zone
- Obstacle Crossing Point
- Obstacle
 - Drain\Culvert
 - Public Right of Way
 - Electric
 - Telecom
 - Hedges

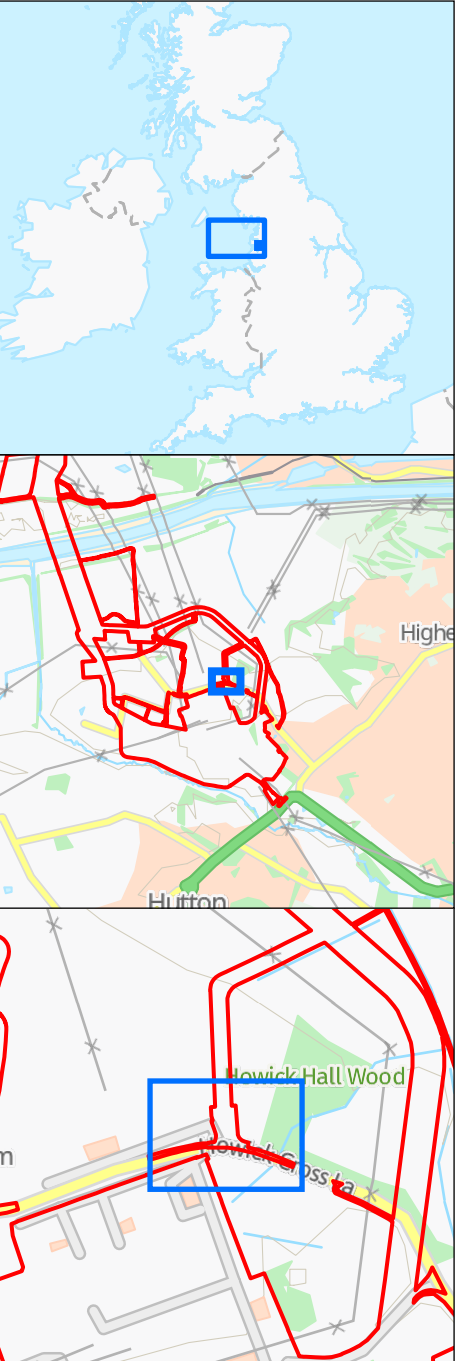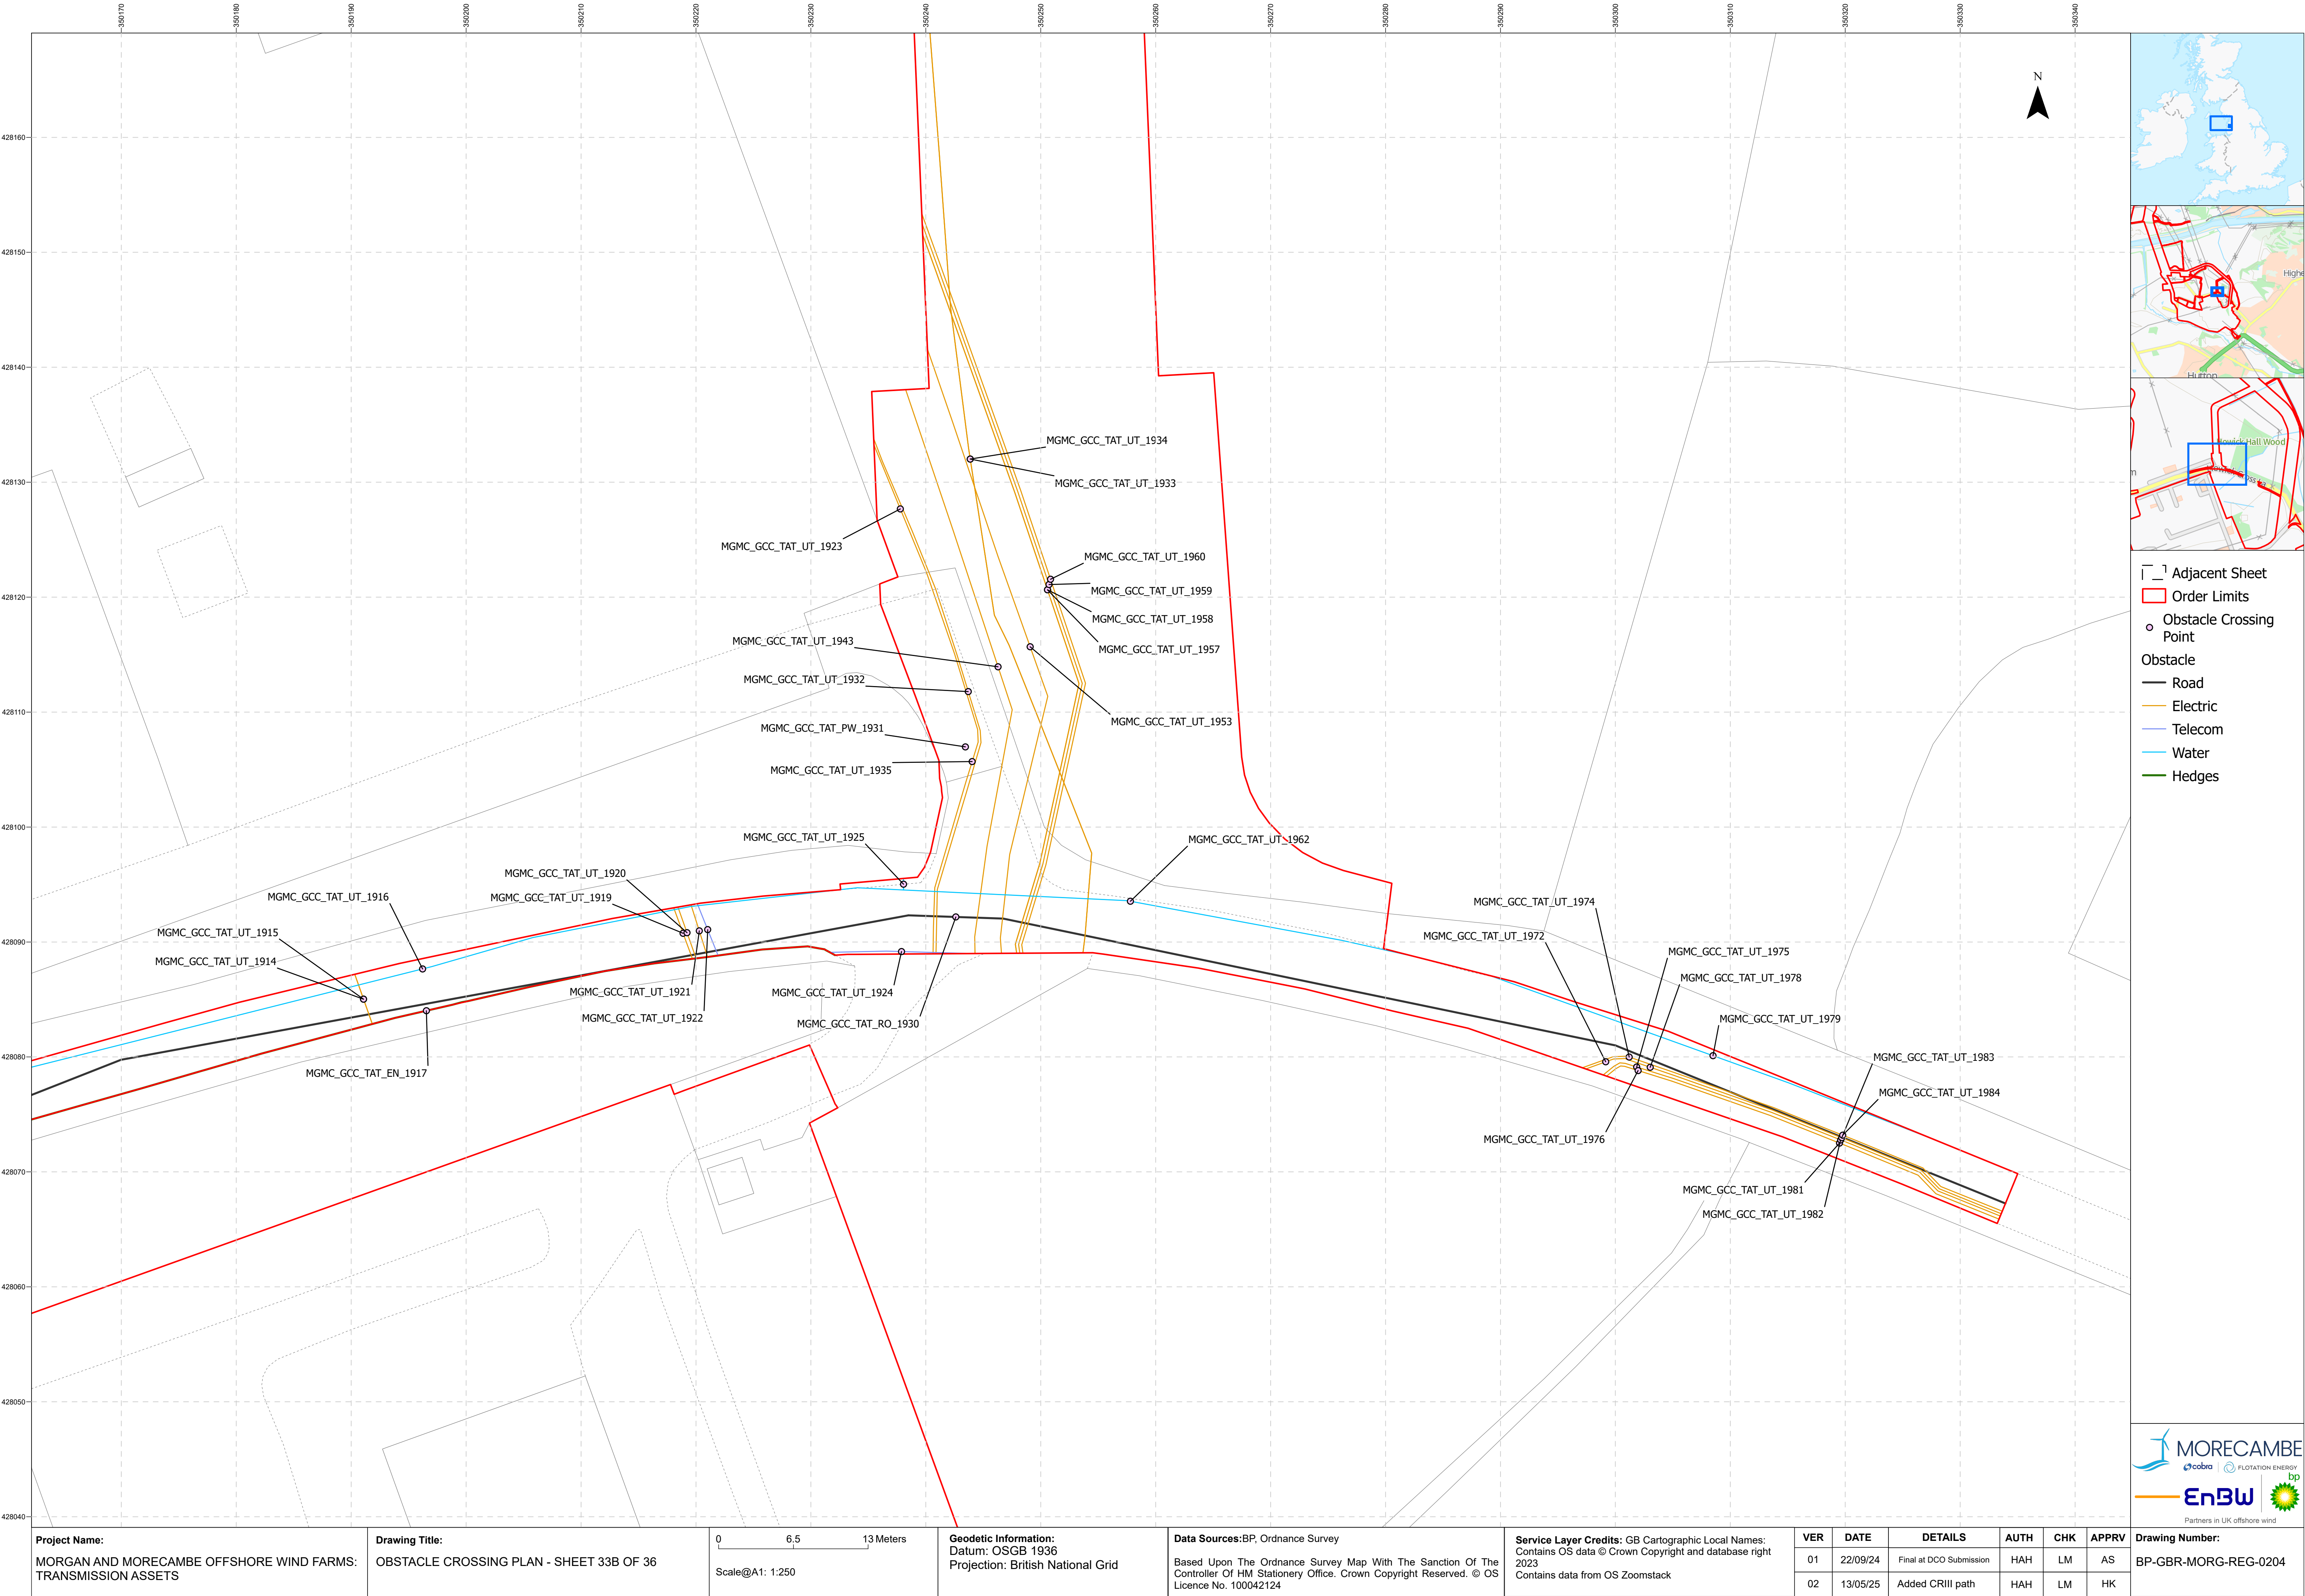

- └─┐ Adjacent Sheet
- Order Limits
- Obstacle Crossing Point
- Obstacle
- Road
 - Electric
 - Telecom
 - Water
 - Hedges



Project Name:
MORGAN AND MORECAMBE OFFSHORE WIND FARMS:
TRANSMISSION ASSETS

Drawing Title:
OBSTACLE CROSSING PLAN - SHEET 33B OF 36

0 6.5 13 Meters
Scale@A1: 1:250


Geodetic Information:
Datum: OSGB 1936
Projection: British National Grid

Data Sources:BP, Ordnance Survey
Based Upon The Ordnance Survey Map With The Sanction Of The
Controller Of HM Stationary Office. Crown Copyright Reserved. © OS
Licence No. 100042124


Service Layer Credits: GB Cartographic Local Names:
Contains OS data © Crown Copyright and database right
2023
Contains data from OS Zoomstack



VER	DATE	DETAILS	AUTH	CHK	APPRV
01	22/09/24	Final at DCO Submission	HAH	LM	AS
02	13/05/25	Added CRIII path	HAH	LM	HK

Drawing Number:
BP-GBR-MORG-REG-0204

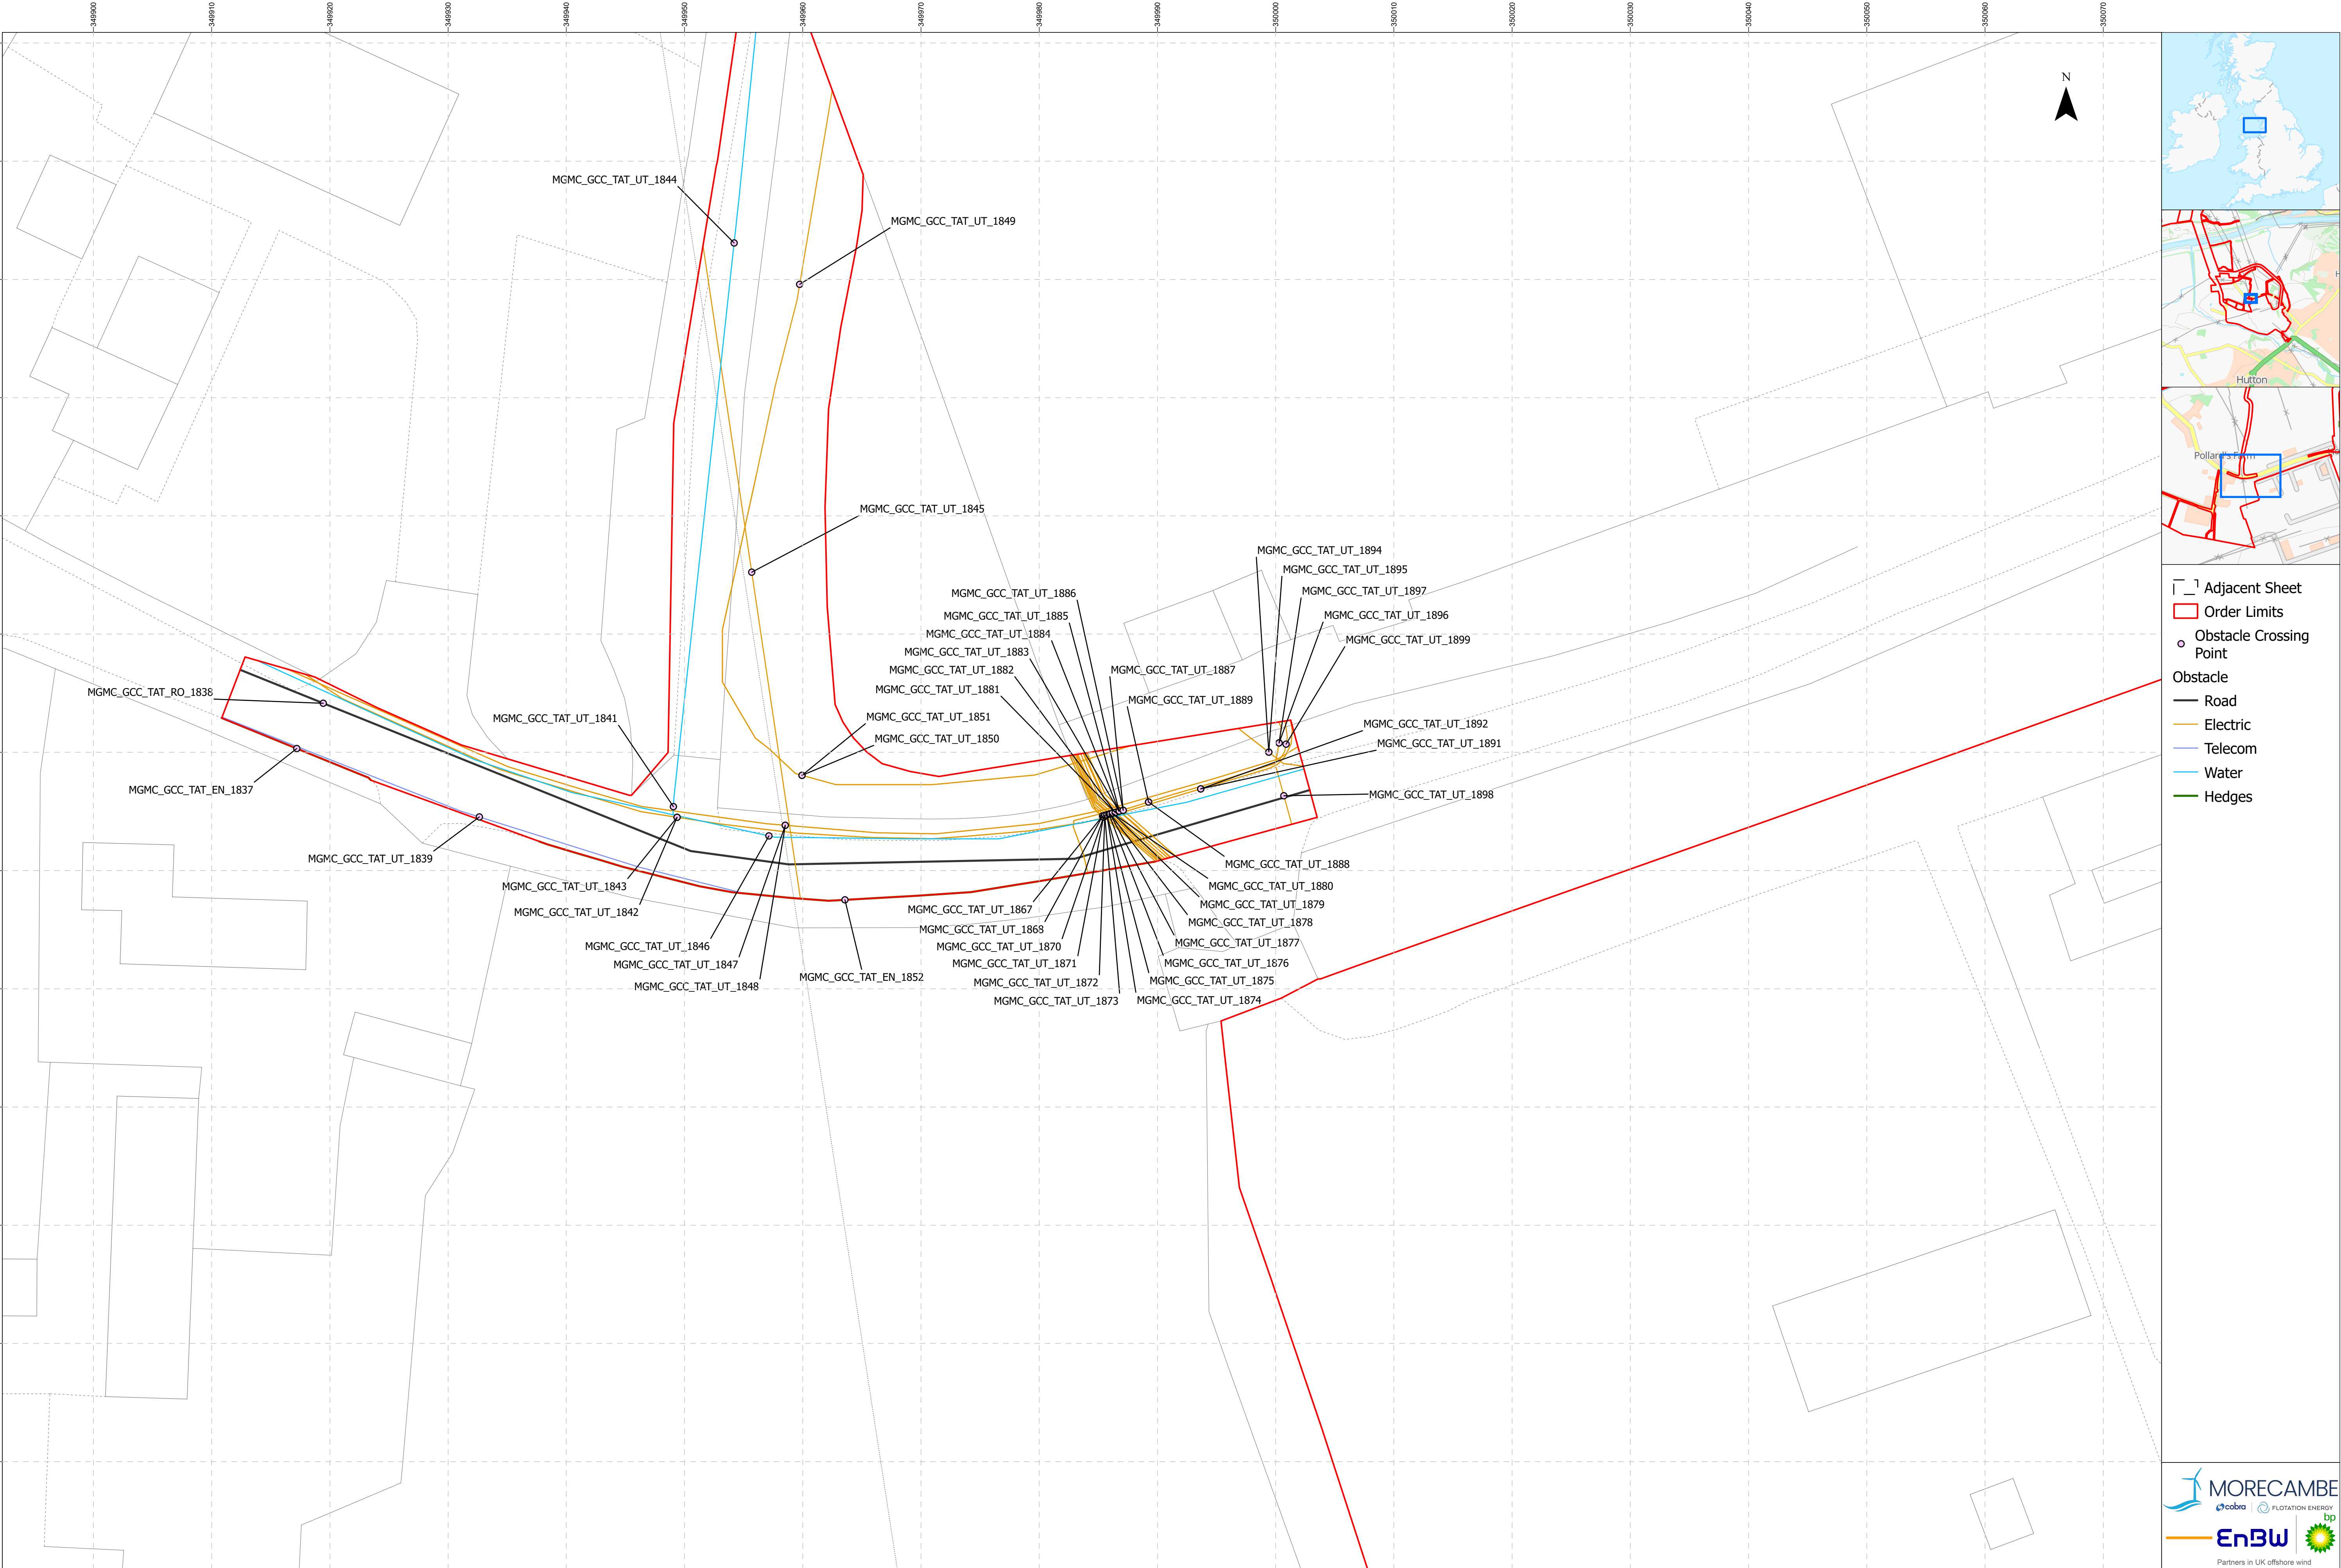

Project Name: MORGAN AND MORECAMBE OFFSHORE WIND FARMS: TRANSMISSION ASSETS	Drawing Title: OBSTACLE CROSSING PLAN - SHEET 33C OF 36		Geodetic Information: Datum: OSGB 1936 Projection: British National Grid	Data Sources: BP, Ordnance Survey Based Upon The Ordnance Survey Map With The Sanction Of The Controller Of HM Stationery Office. Crown Copyright Reserved. © OS Licence No. 100042124	Service Layer Credits: GB Cartographic Local Names: Contains OS data © Crown Copyright and database right 2023 Contains data from OS Zoomstack	VER	DATE	DETAILS	AUTH	CHK	APPRV	Drawing Number: BP-GBR-MORG-REG-0204
						01	22/09/24	Final at DCO Submission	HAH	LM	AS	
						02	13/05/25	Added CRIII path	HAH	LM	HK	


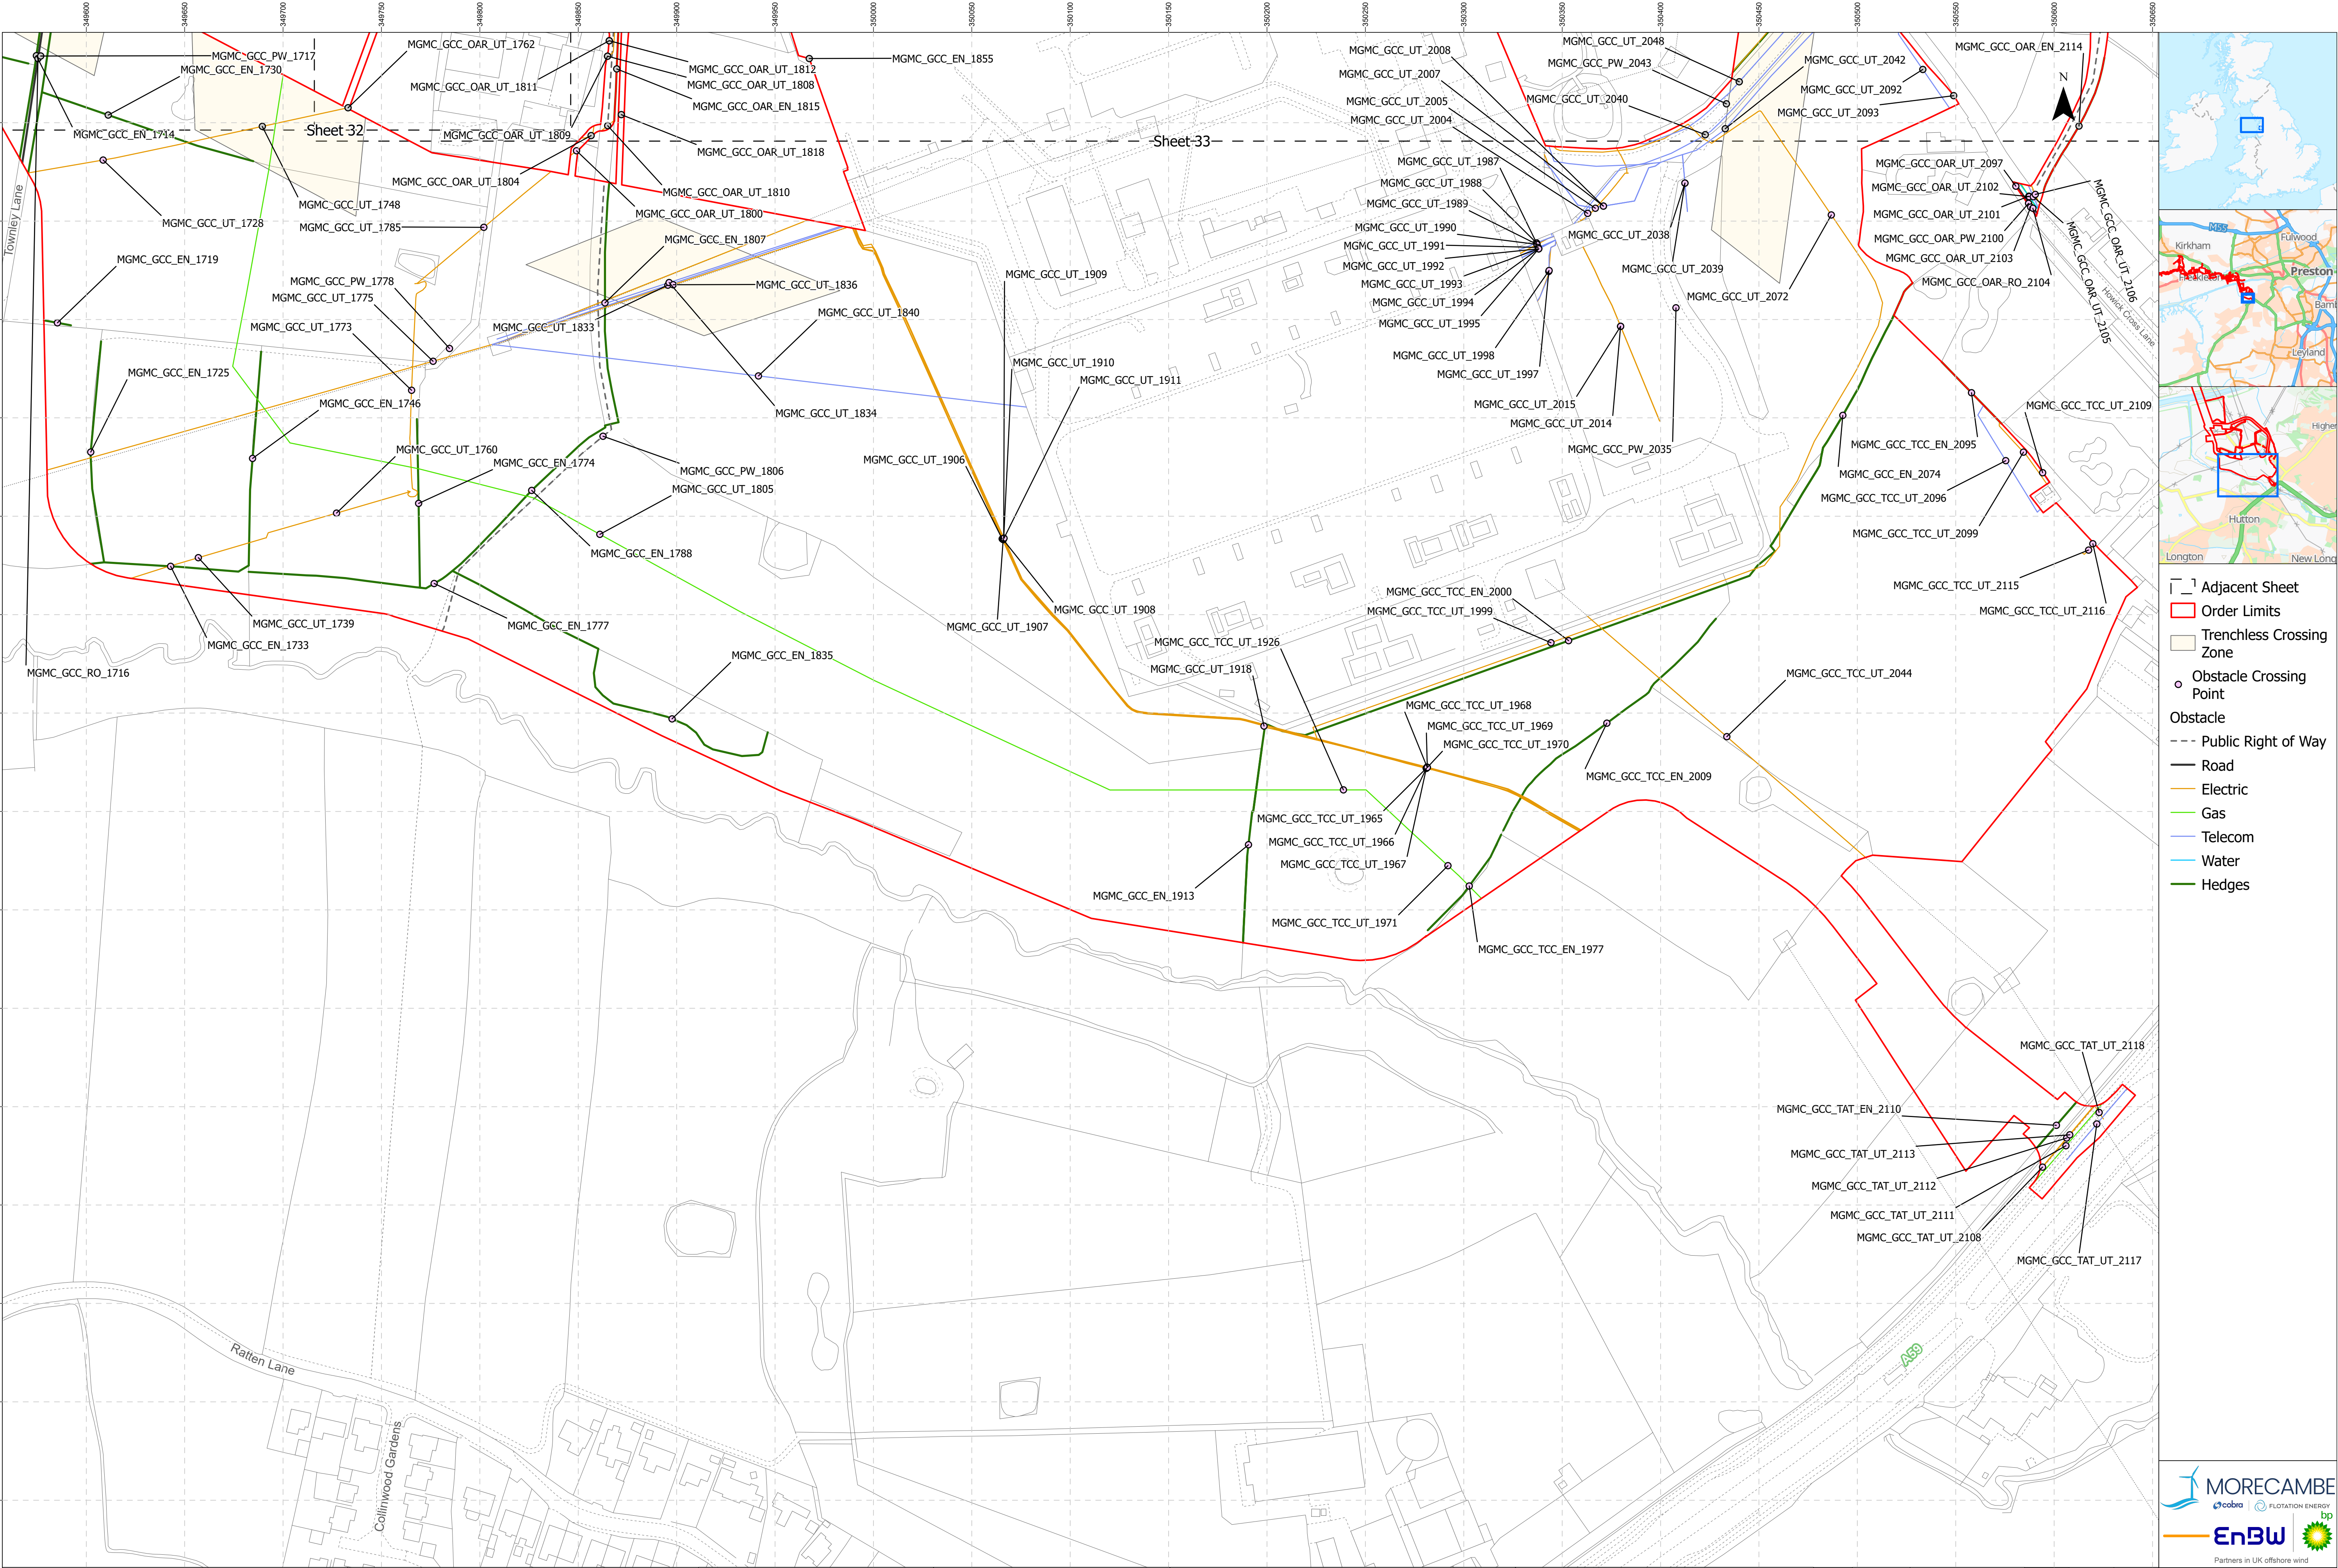


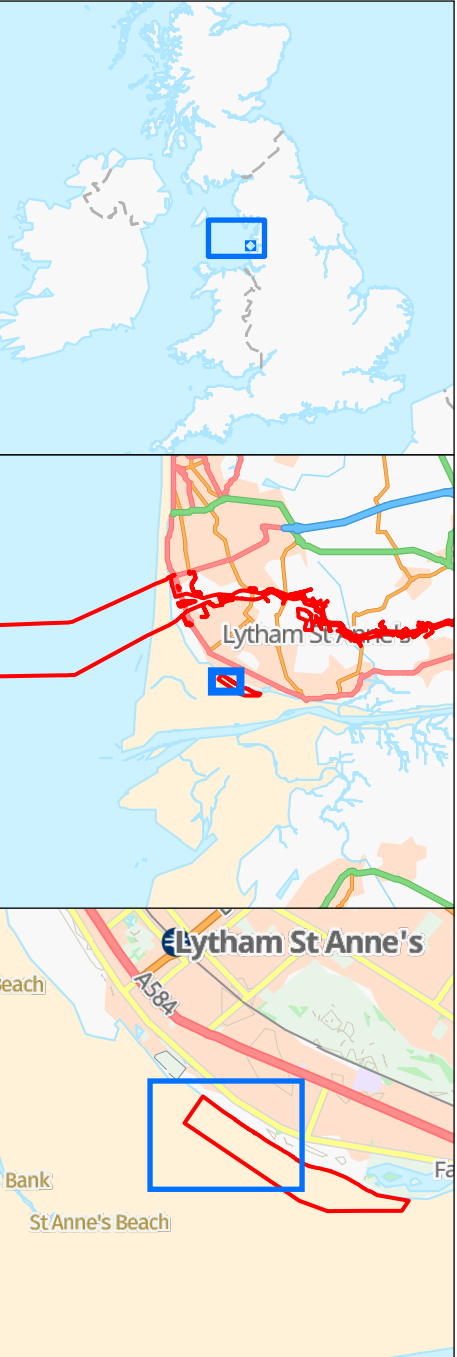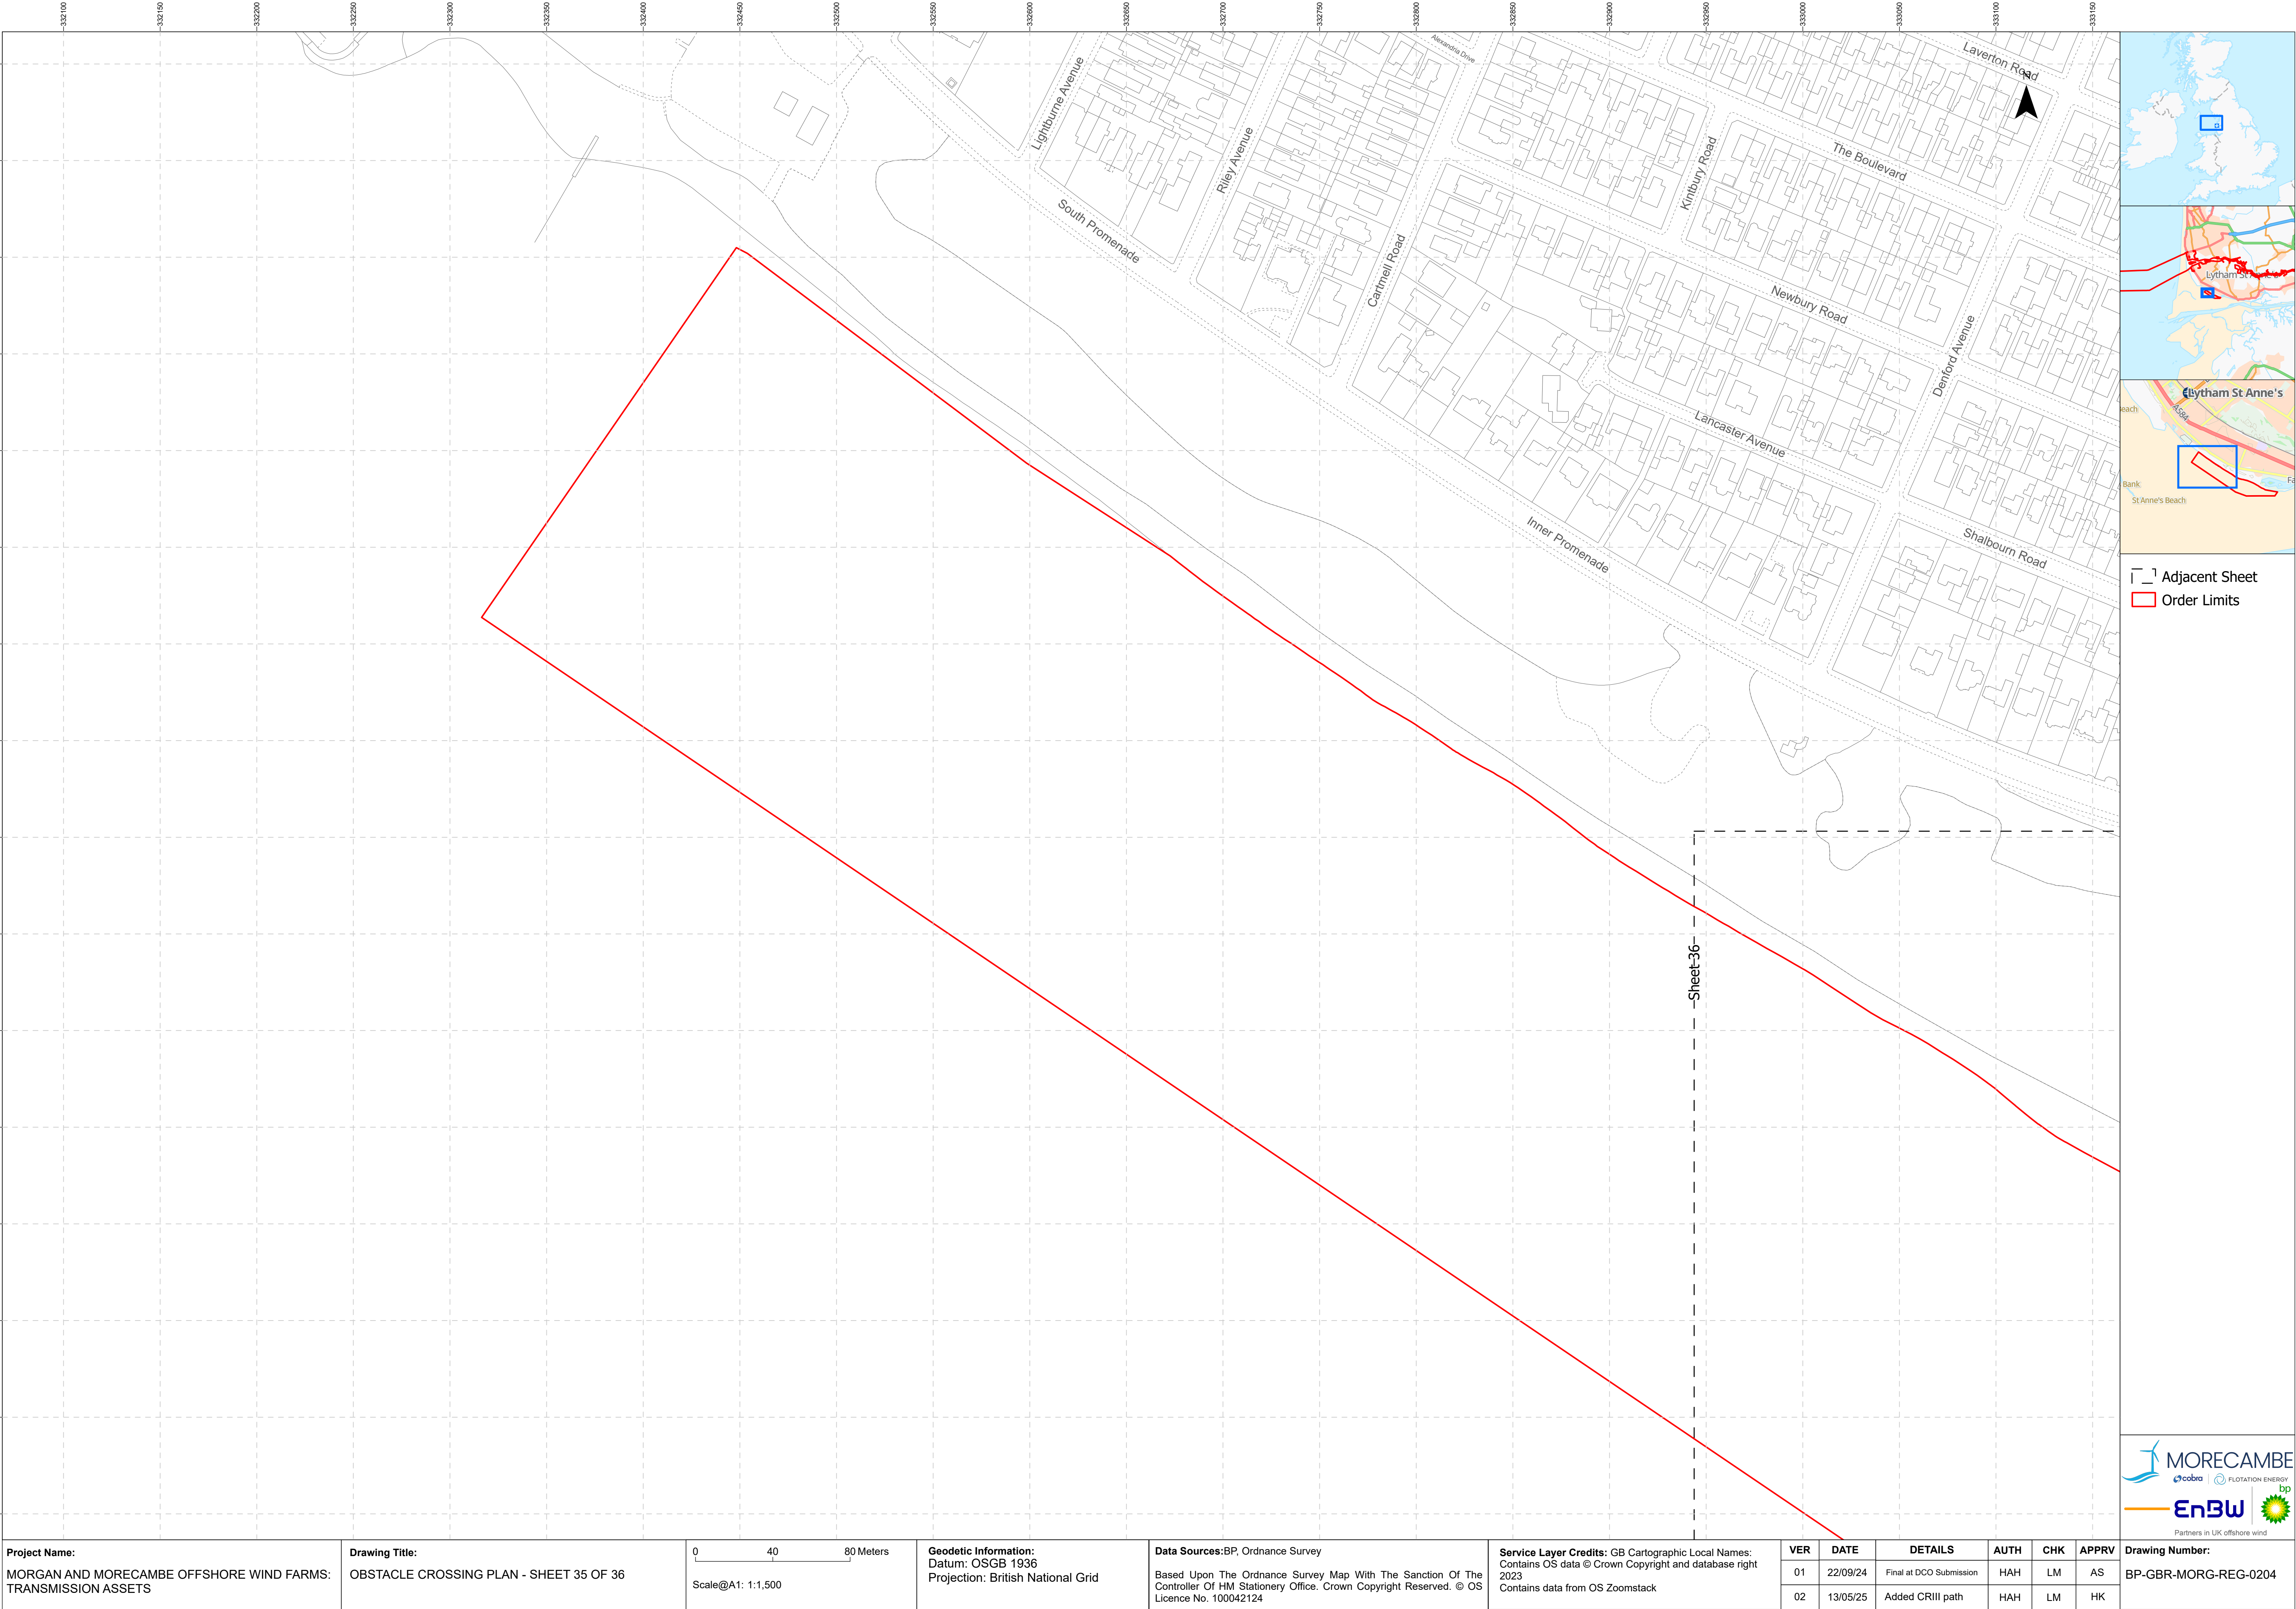

└─┐ Adjacent Sheet
□ Order Limits

Project Name: MORGAN AND MORECAMBE OFFSHORE WIND FARMS: TRANSMISSION ASSETS	Drawing Title: OBSTACLE CROSSING PLAN - SHEET 35 OF 36	04080Meters Scale@A1: 1:1,500	Geodetic Information: Datum: OSGB 1936 Projection: British National Grid	Data Sources:BP, Ordnance Survey Based Upon The Ordnance Survey Map With The Sanction Of The Controller Of HM Stationery Office. Crown Copyright Reserved. © OS Licence No. 100042124	Service Layer Credits: GB Cartographic Local Names: Contains OS data © Crown Copyright and database right 2023 Contains data from OS Zoomstack	VER	DATE	DETAILS	AUTH	CHK	APPRV	Drawing Number: BP-GBR-MORG-REG-0204
						01	22/09/24	Final at DCO Submission	HAH	LM	AS	
						02	13/05/25	Added CRIII path	HAH	LM	HK	




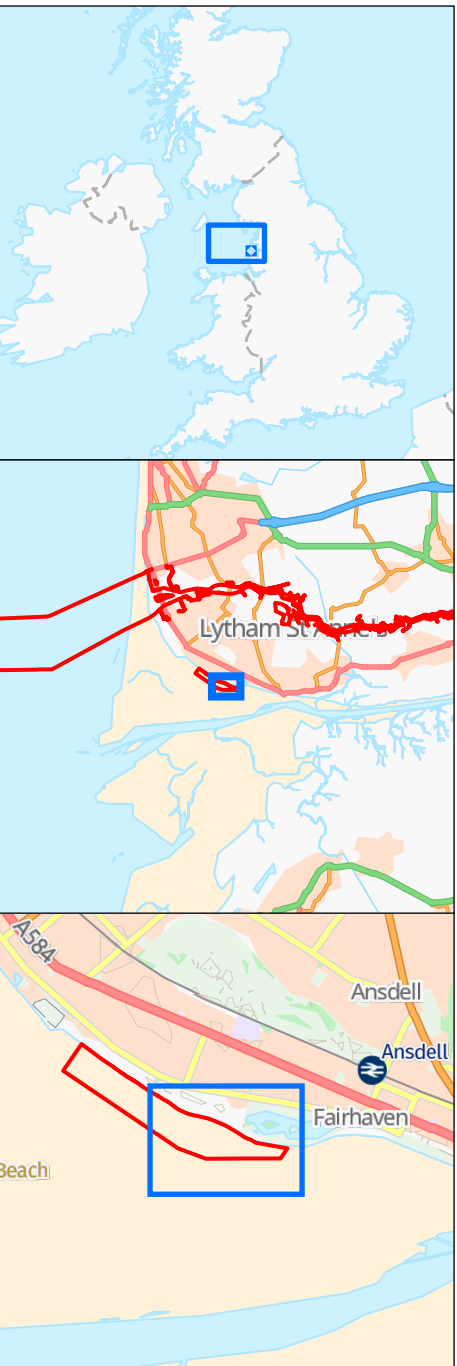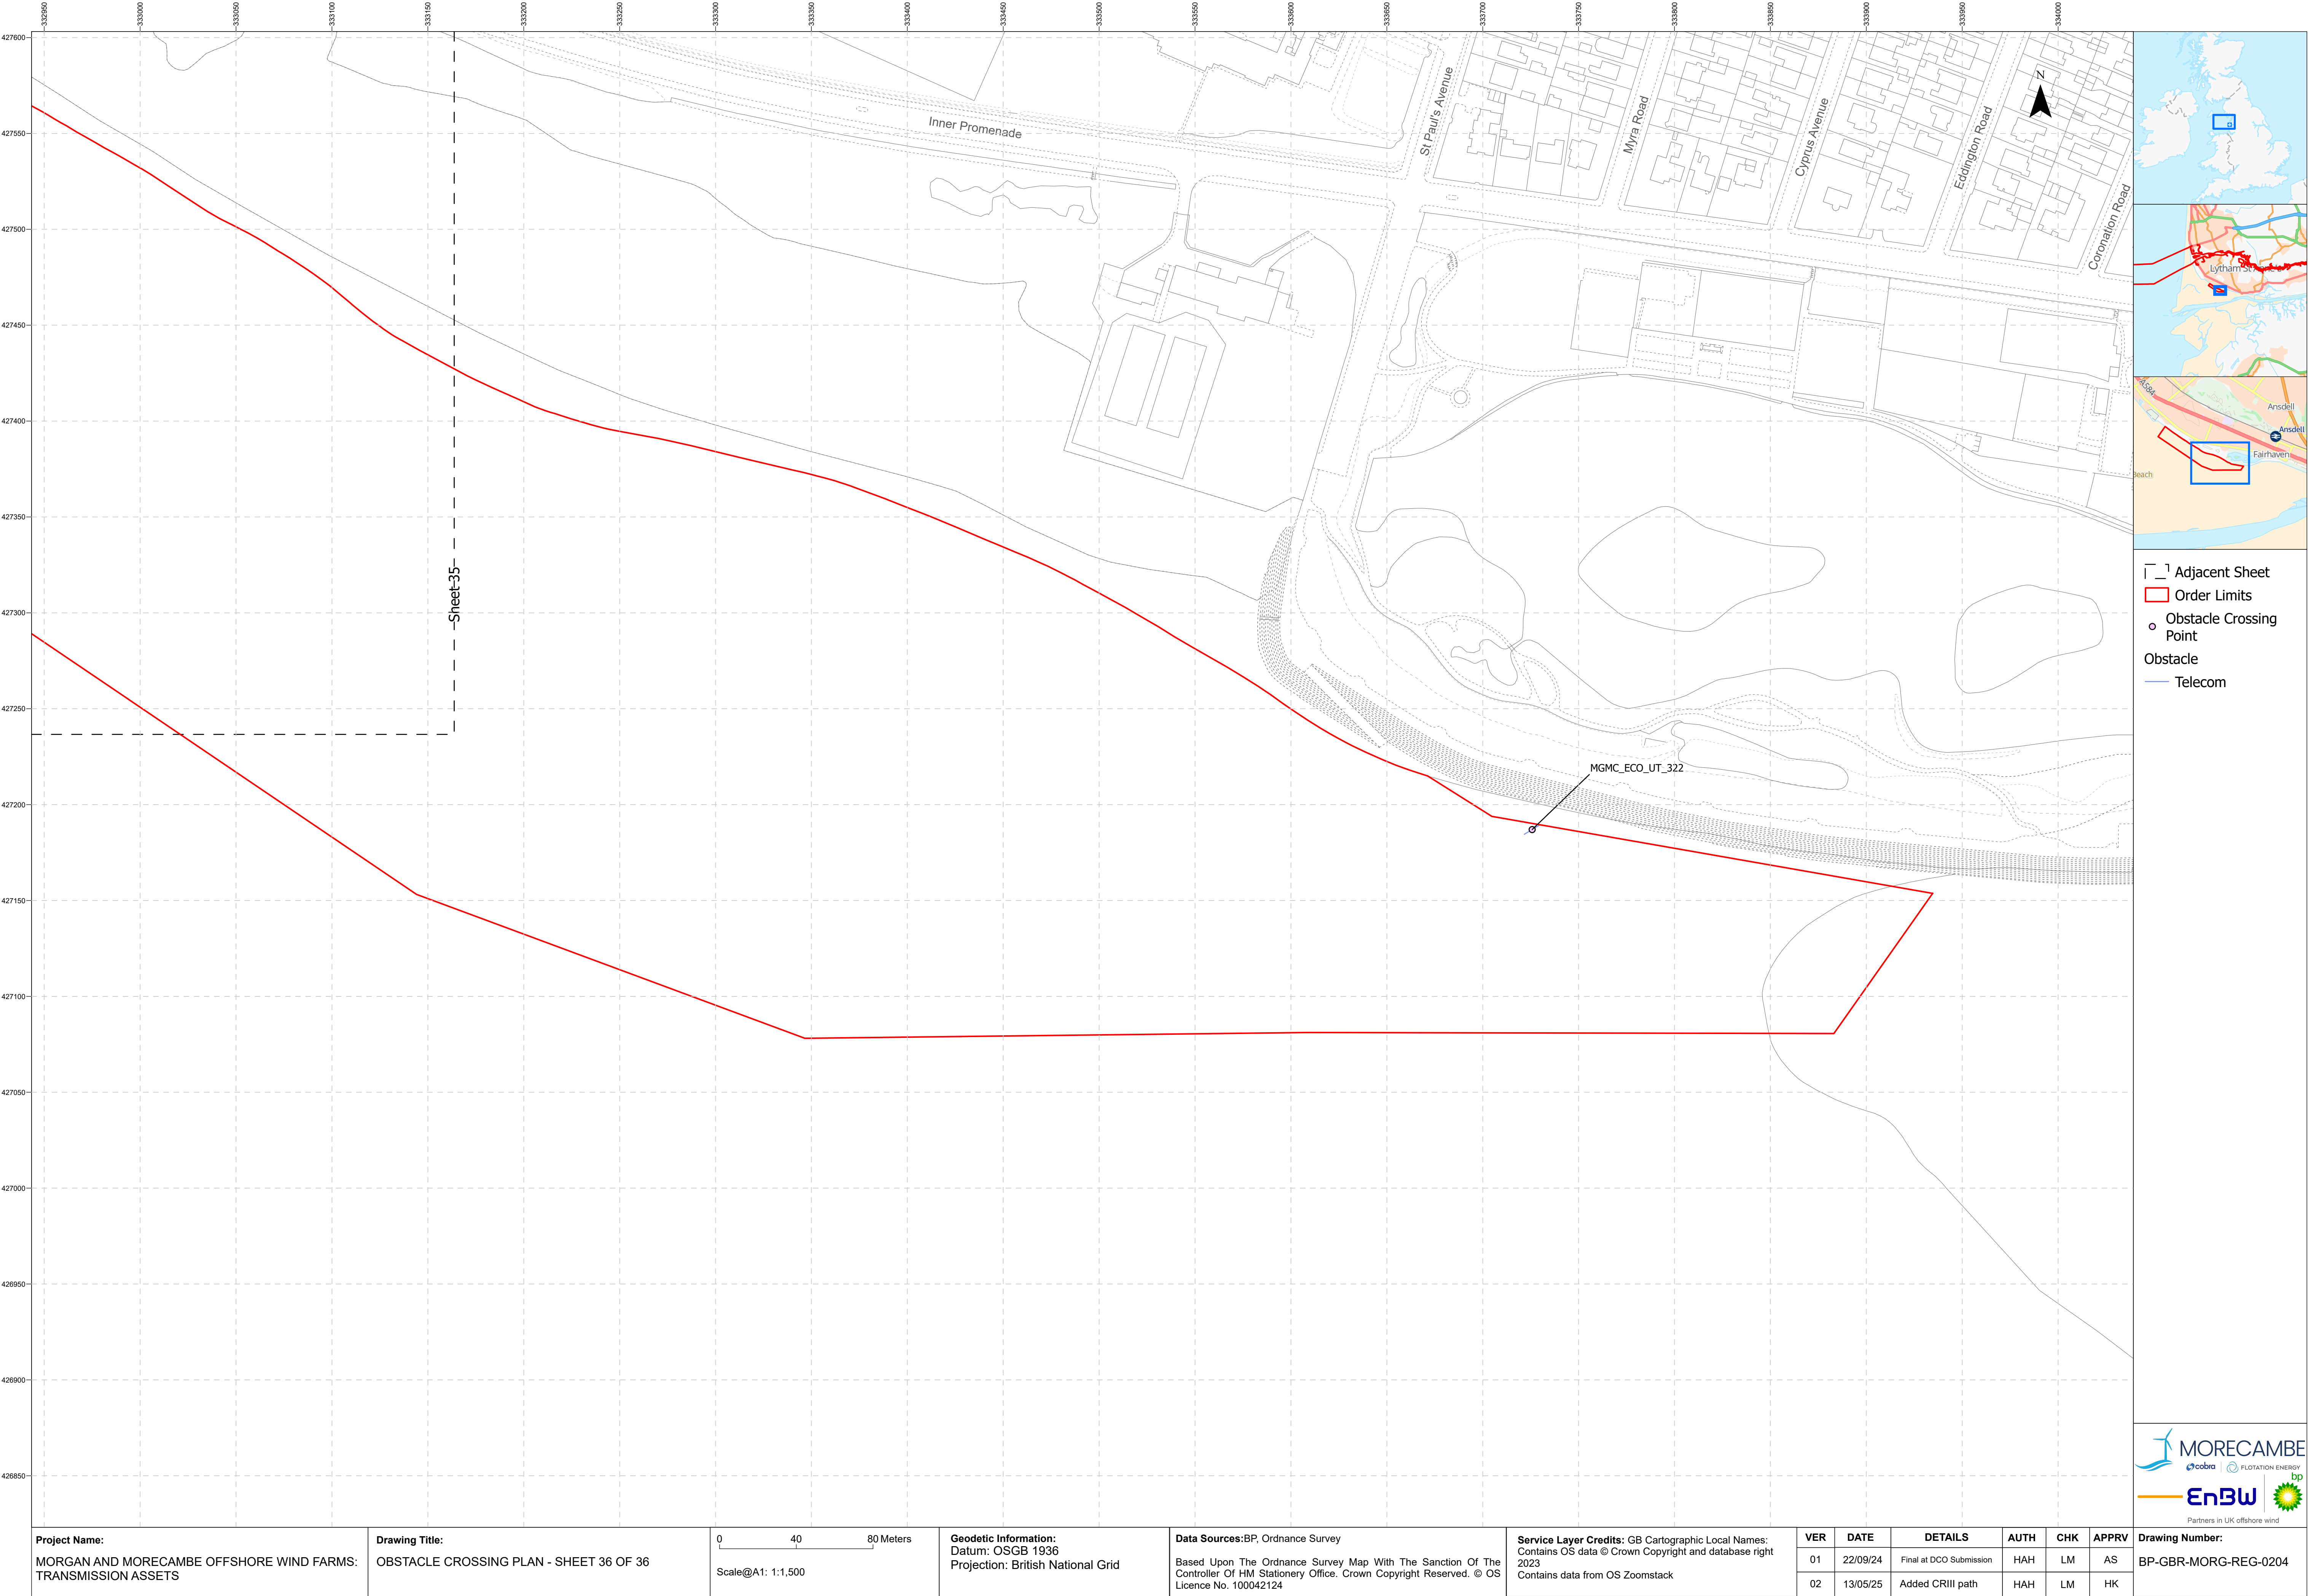

- Adjacent Sheet
- Order Limits
- Obstacle Crossing Point
- Obstacle
- Telecom

Project Name:
MORGAN AND MORECAMBE OFFSHORE WIND FARMS:
TRANSMISSION ASSETS

Drawing Title:
OBSTACLE CROSSING PLAN - SHEET 36 OF 36

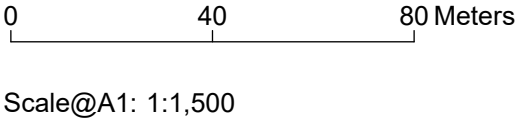

Geodetic Information:
Datum: OSGB 1936
Projection: British National Grid

Data Sources:BP, Ordnance Survey
Based Upon The Ordnance Survey Map With The Sanction Of The
Controller Of HM Stationery Office. Crown Copyright Reserved. © OS
Licence No. 100042124

Service Layer Credits: GB Cartographic Local Names:
Contains OS data © Crown Copyright and database right
2023
Contains data from OS Zoomstack

VER	DATE	DETAILS	AUTH	CHK	APPRV
01	22/09/24	Final at DCO Submission	HAH	LM	AS
02	13/05/25	Added CRIII path	HAH	LM	HK



Drawing Number:
BP-GBR-MORG-REG-0204