

MORGAN AND MORECAMBE OFFSHORE WIND FARMS: TRANSMISSION ASSETS

Environmental Statement

Volume 1, Annex 3.2: Onshore Crossing Schedule Part 2 of 2

Deadline: Deadline 1 September 2024

Rev: ES-Issue

PINS Reference: EN020028

Document Numbers:

MOR001-FLO-CON-ENV-SCH-0001

MRCNS-J3303-RPS-10024

PINS Reference: EN020028

APFP Regulations: 5(2)(a)

Document reference: F1.3.2/F02

Rev: F02

20 May 2025

Document status



<u>Version</u>	<u>Purpose of document</u>	<u>Approved by</u>	<u>Date</u>	<u>Approved by</u>	<u>Date</u>
<u>ES</u>	<u>For issue</u>	<u>AS</u>	<u>September 2024</u>	<u>IM</u>	<u>September 2024</u>
<u>F02</u>	<u>Deadline 1</u>	<u>HK</u>	<u>May 2025</u>	<u>IM</u>	<u>May 2025</u>

Prepared by:

Morgan Offshore Wind Limited
Morecambe Offshore Windfarm Ltd


Prepared for:


Morgan Offshore Wind Limited
Morecambe Offshore Windfarm Ltd

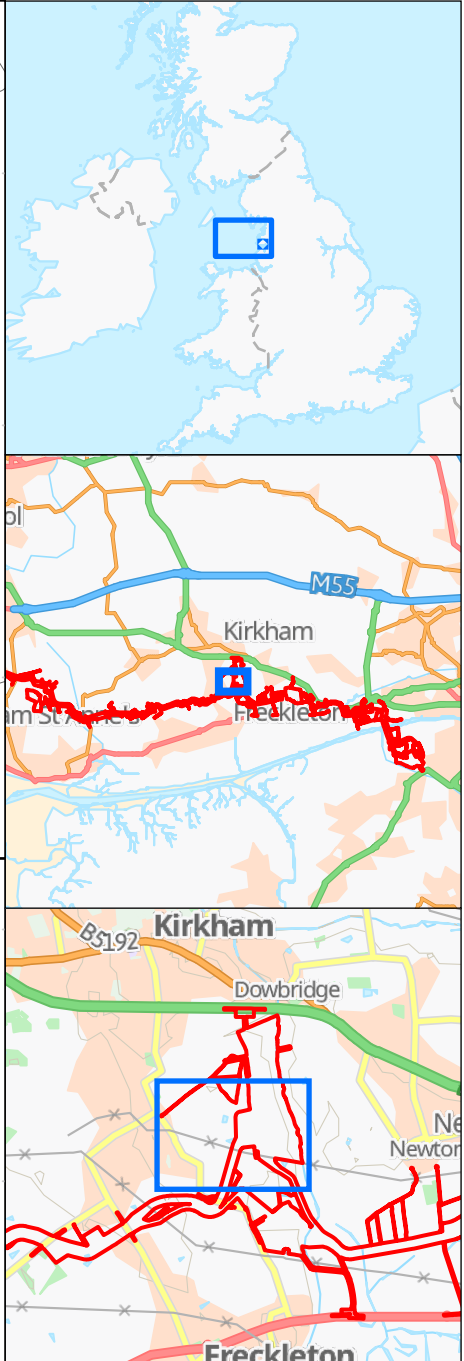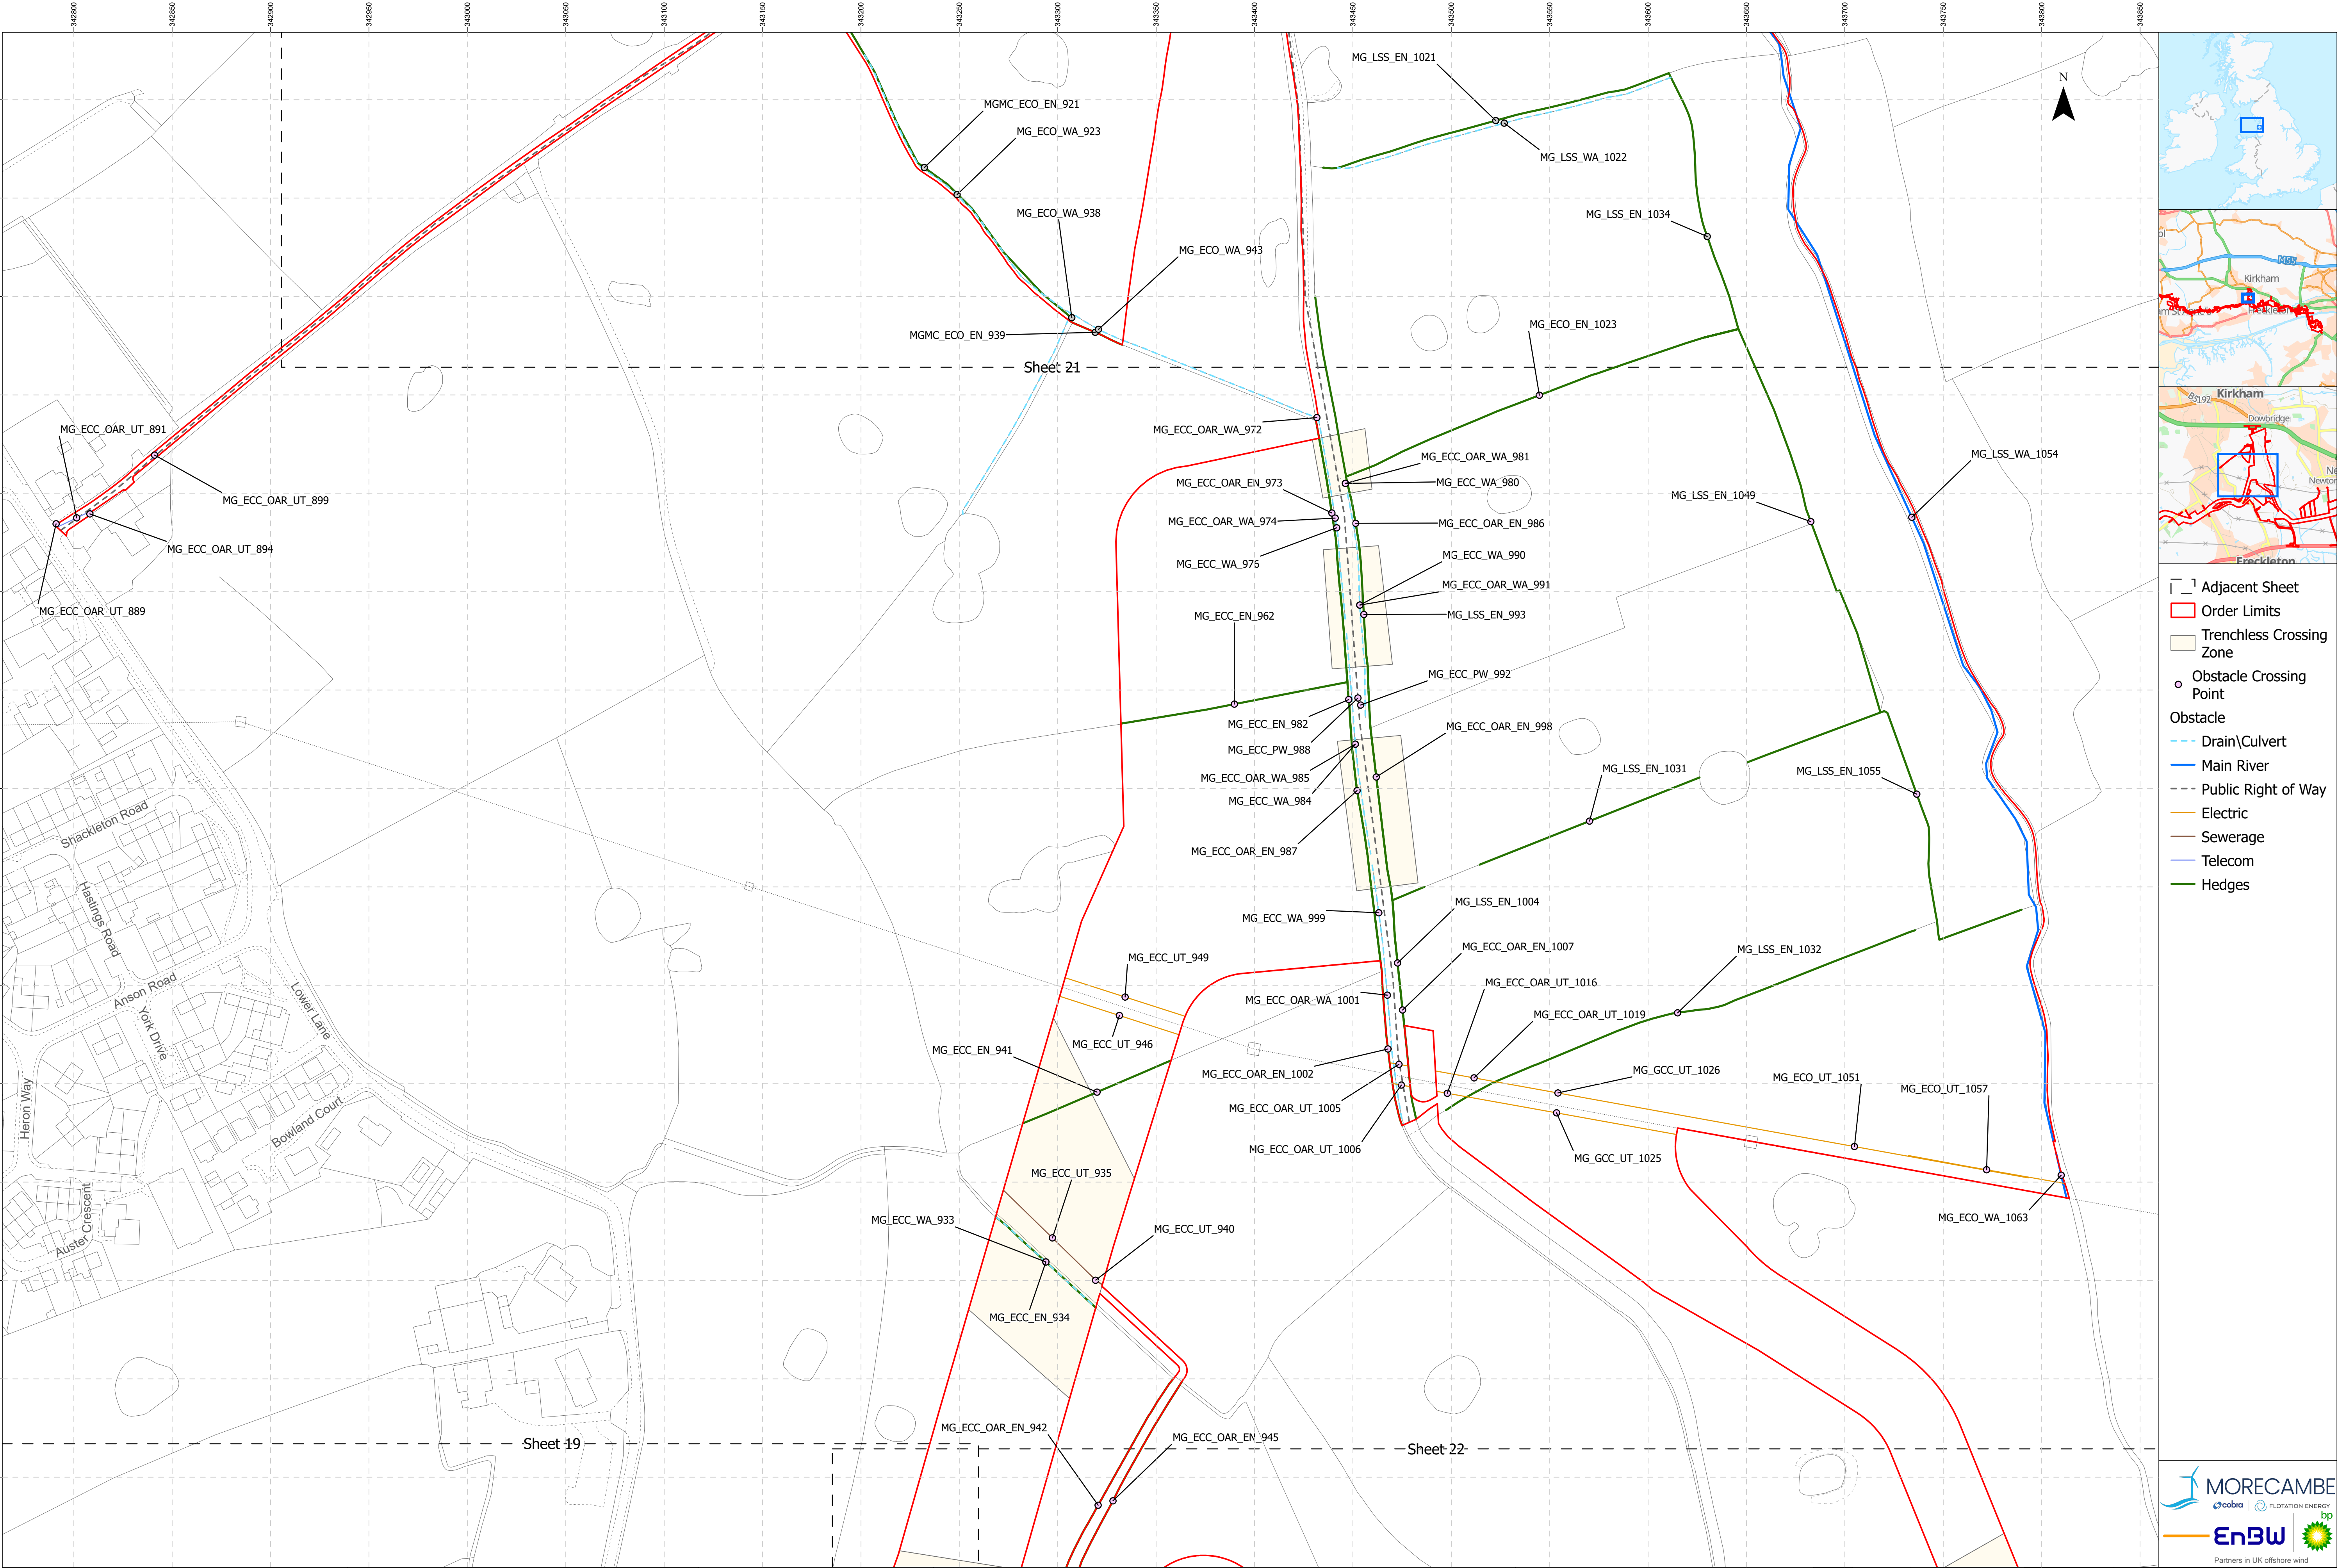

- Adjacent Sheet
- Order Limits
- Trenchless Crossing Zone
- Obstacle Crossing Point
- Obstacle
 - Drain\Culvert
 - Main River
 - Public Right of Way
 - Electric
 - Sewerage
 - Telecom
 - Hedges



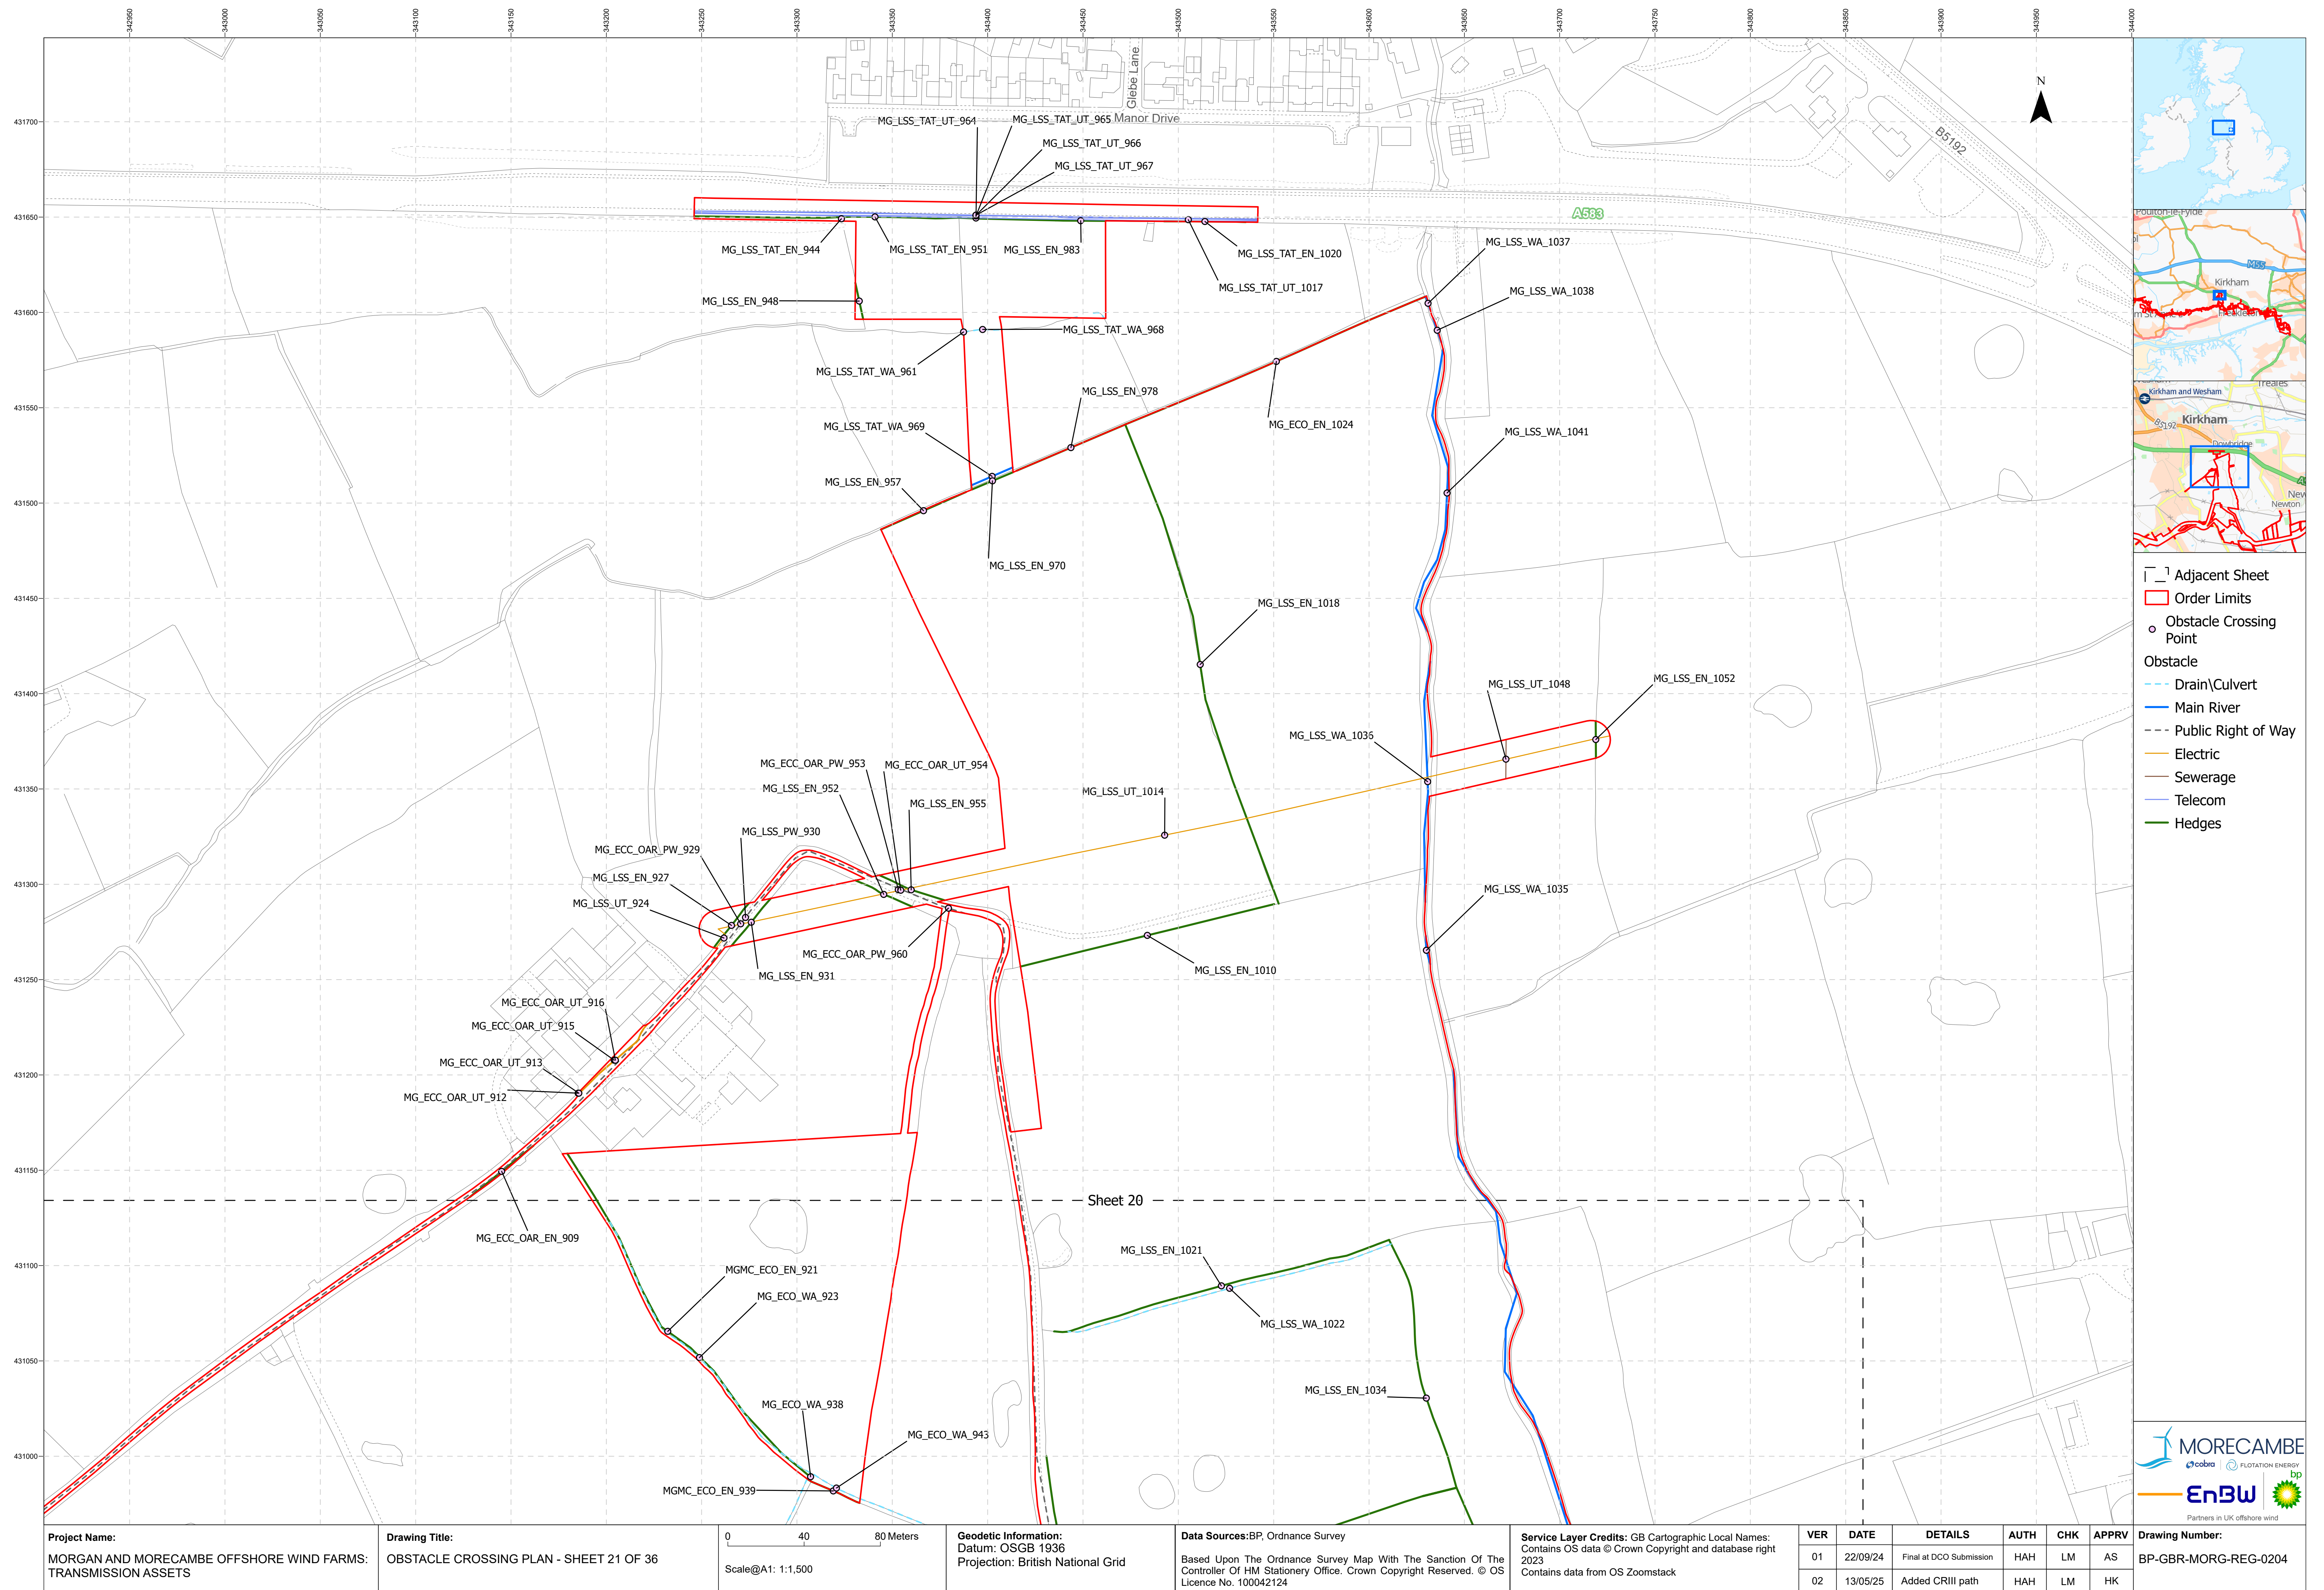


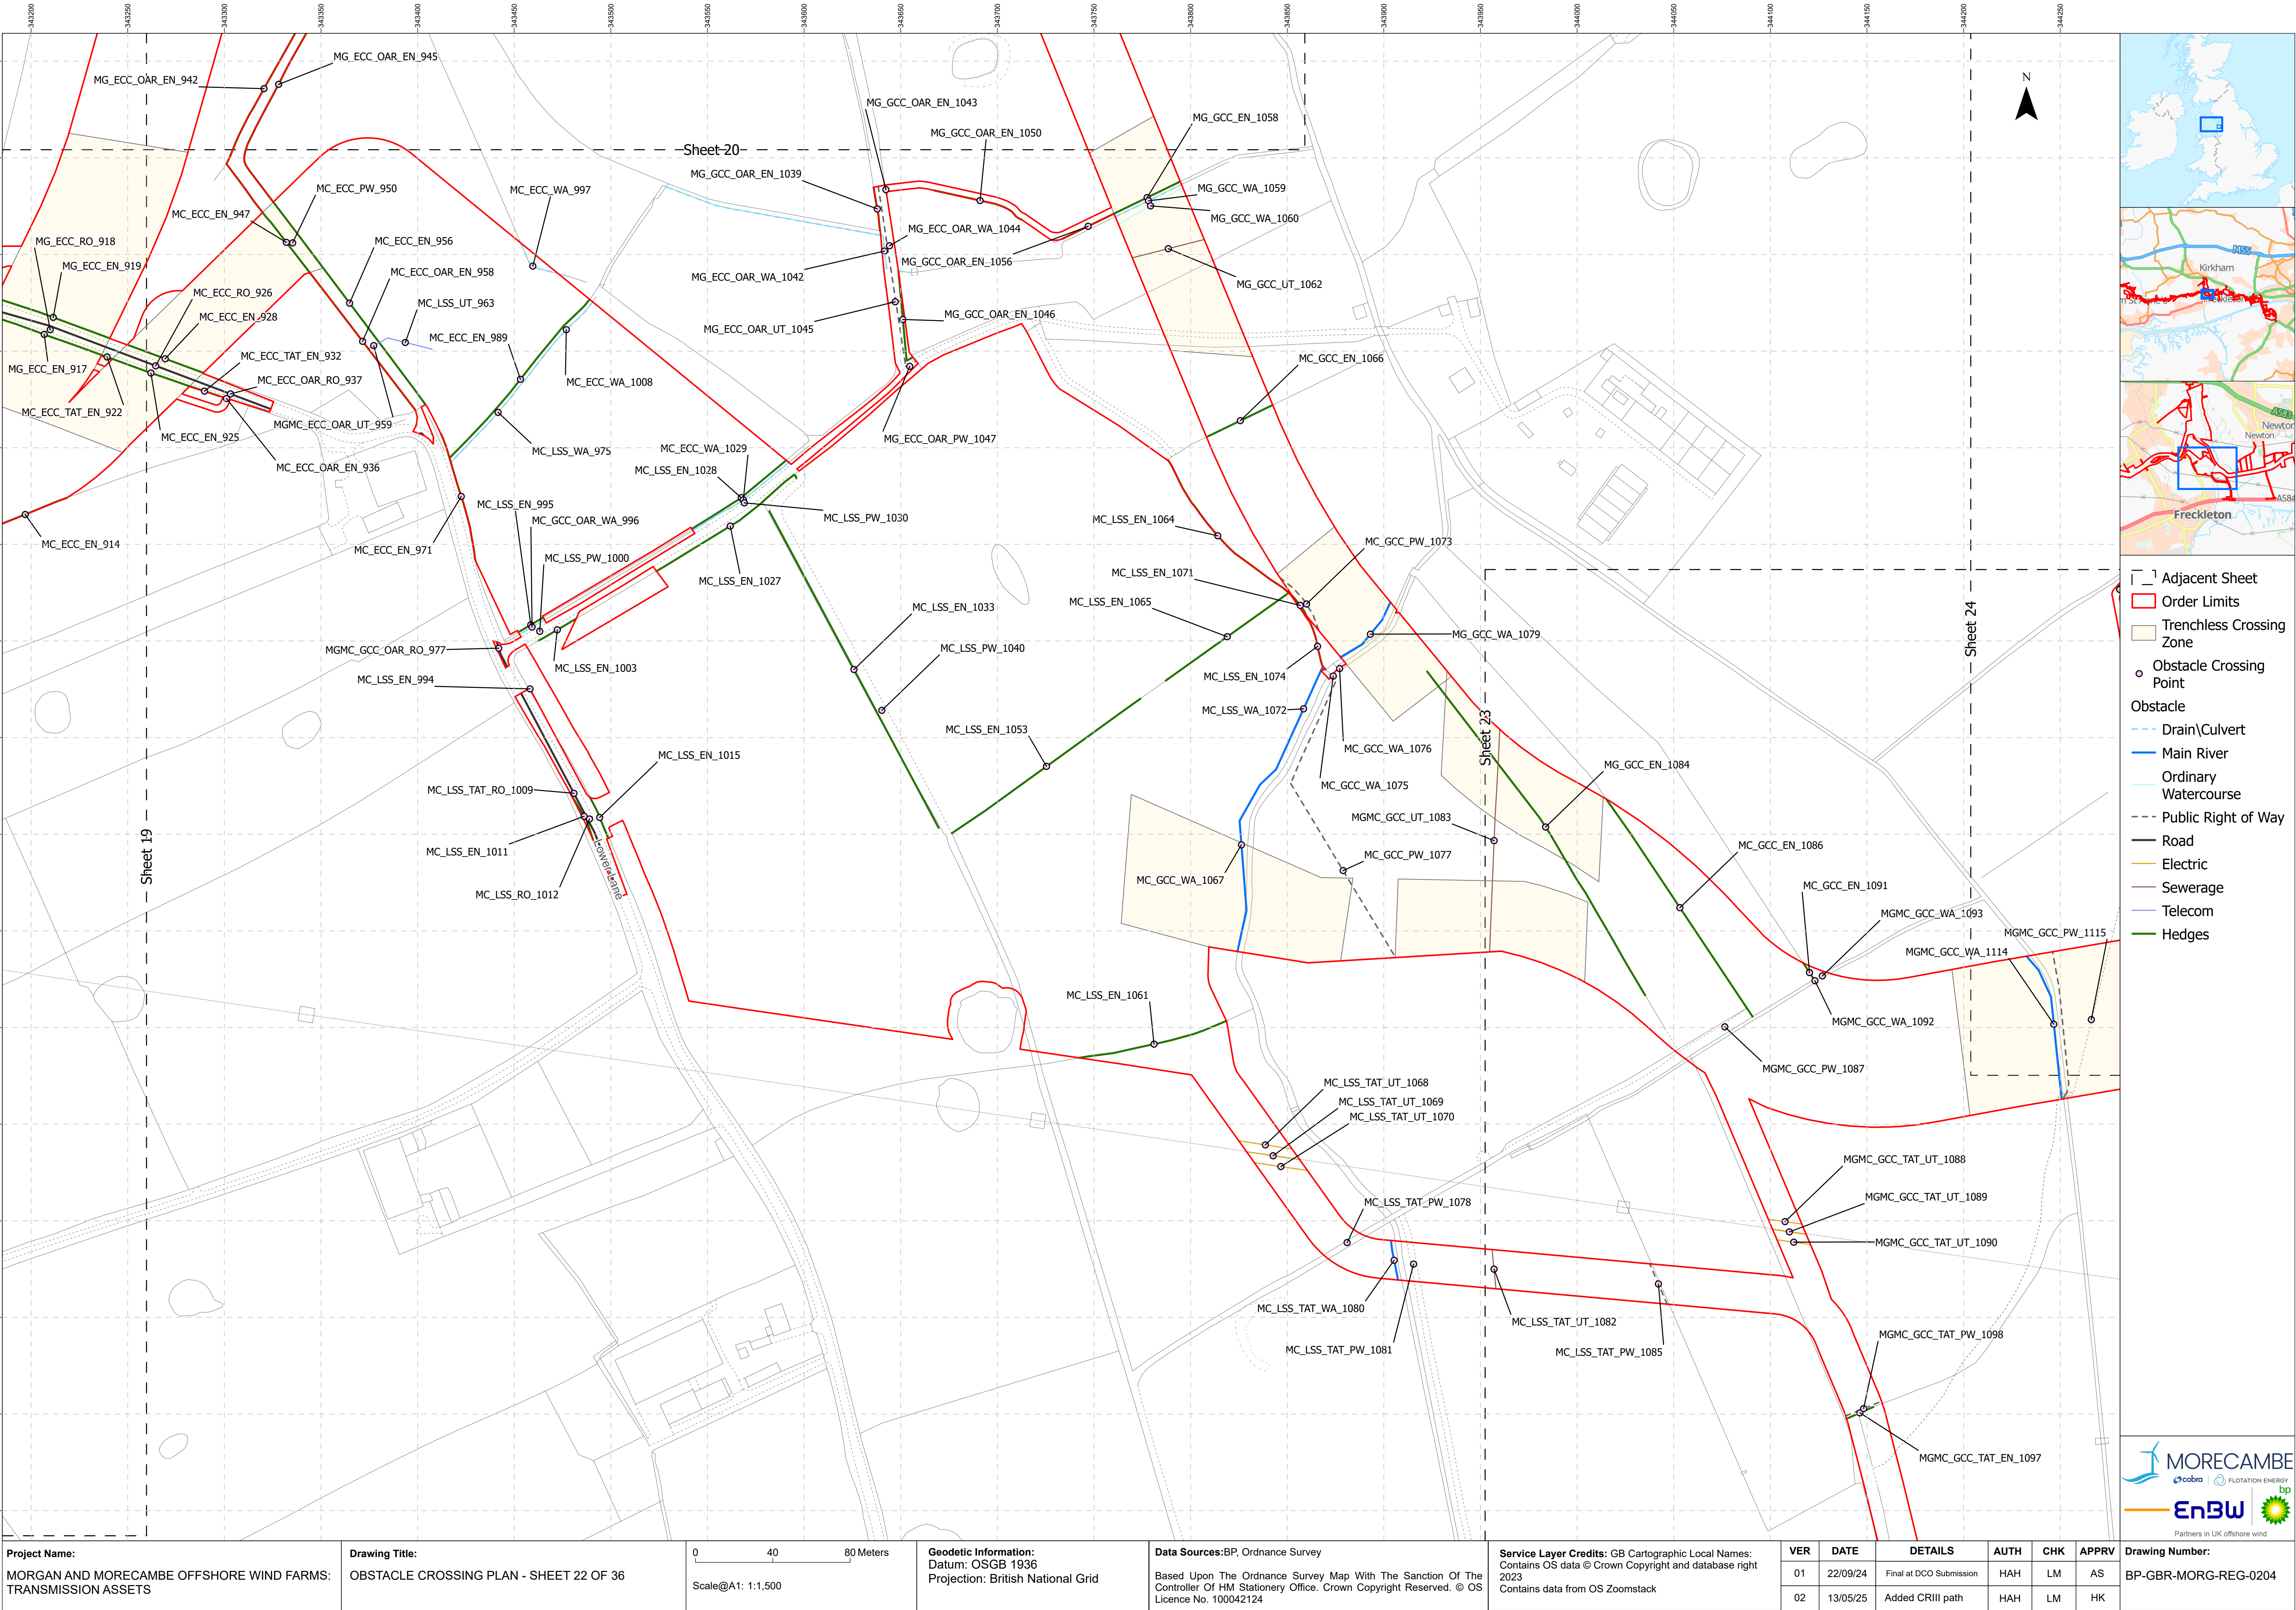

- Adjacent Sheet
- Order Limits
- Trenchless Crossing Zone
- Obstacle Crossing Point
- Obstacle
 - Drain\Culvert
 - Main River
 - Ordinary Watercourse
 - Public Right of Way
 - Road
 - Electric
 - Sewerage
 - Telecom
 - Hedges

Project Name: MORGAN AND MORECAMBE OFFSHORE WIND FARMS: TRANSMISSION ASSETS	Drawing Title: OBSTACLE CROSSING PLAN - SHEET 22 OF 36	04080 Meters	Geodetic Information: Datum: OSGB 1936 Projection: British National Grid	Data Sources:BP, Ordnance Survey Based Upon The Ordnance Survey Map With The Sanction Of The Controller Of HM Stationery Office. Crown Copyright Reserved. © OS Licence No. 100042124	Service Layer Credits: GB Cartographic Local Names: Contains OS data © Crown Copyright and database right 2023 Contains data from OS Zoomstack	VER	DATE	DETAILS	AUTH	CHK	APPRV	Drawing Number: BP-GBR-MORG-REG-0204
		01				22/09/24	Final at DCO Submission	HAH	LM	AS		
		02				13/05/25	Added CRIII path	HAH	LM	HK		
		Scale@A1: 1:1,500										





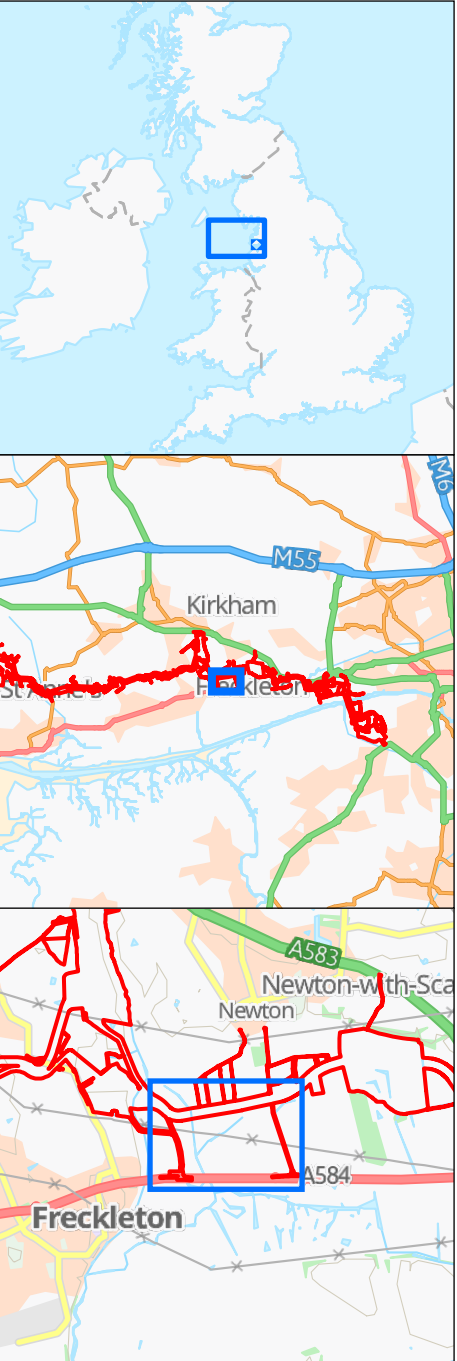

- Inset
- Adjacent Sheet
- Order Limits
- Trenchless Crossing Zone
- Obstacle Crossing Point
- Obstacle
 - Drain/Culvert
 - Main River
 - Public Right of Way
 - Road
 - Electric
 - Sewerage
 - Telecom
 - Water
 - Hedges

Project Name: MORGAN AND MORECAMBE OFFSHORE WIND FARMS: TRANSMISSION ASSETS	Drawing Title: OBSTACLE CROSSING PLAN - SHEET 23 OF 36	 Scale@A1: 1:1,500	Geodetic Information: Datum: OSGB 1936 Projection: British National Grid	Data Sources: BP, Ordnance Survey Based Upon The Ordnance Survey Map With The Sanction Of The Controller Of HM Stationary Office. Crown Copyright Reserved. © OS Licence No. 100042124	Service Layer Credits: GB Cartographic Local Names: Contains OS data © Crown Copyright and database right 2023 Contains data from OS Zoomstack	VER	DATE	DETAILS	AUTH	CHK	APPRV	Drawing Number: BP-GBR-MORG-REG-0204
						01	22/09/24	Final at DCO Submission	HAH	LM	AS	
						02	13/05/25	Added CRIII path	HAH	LM	HK	



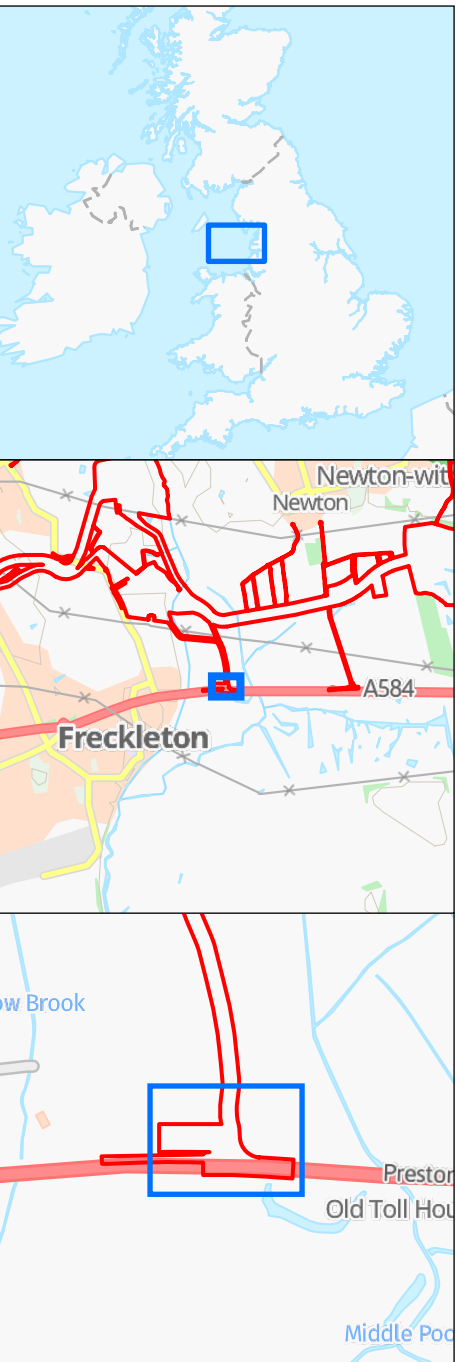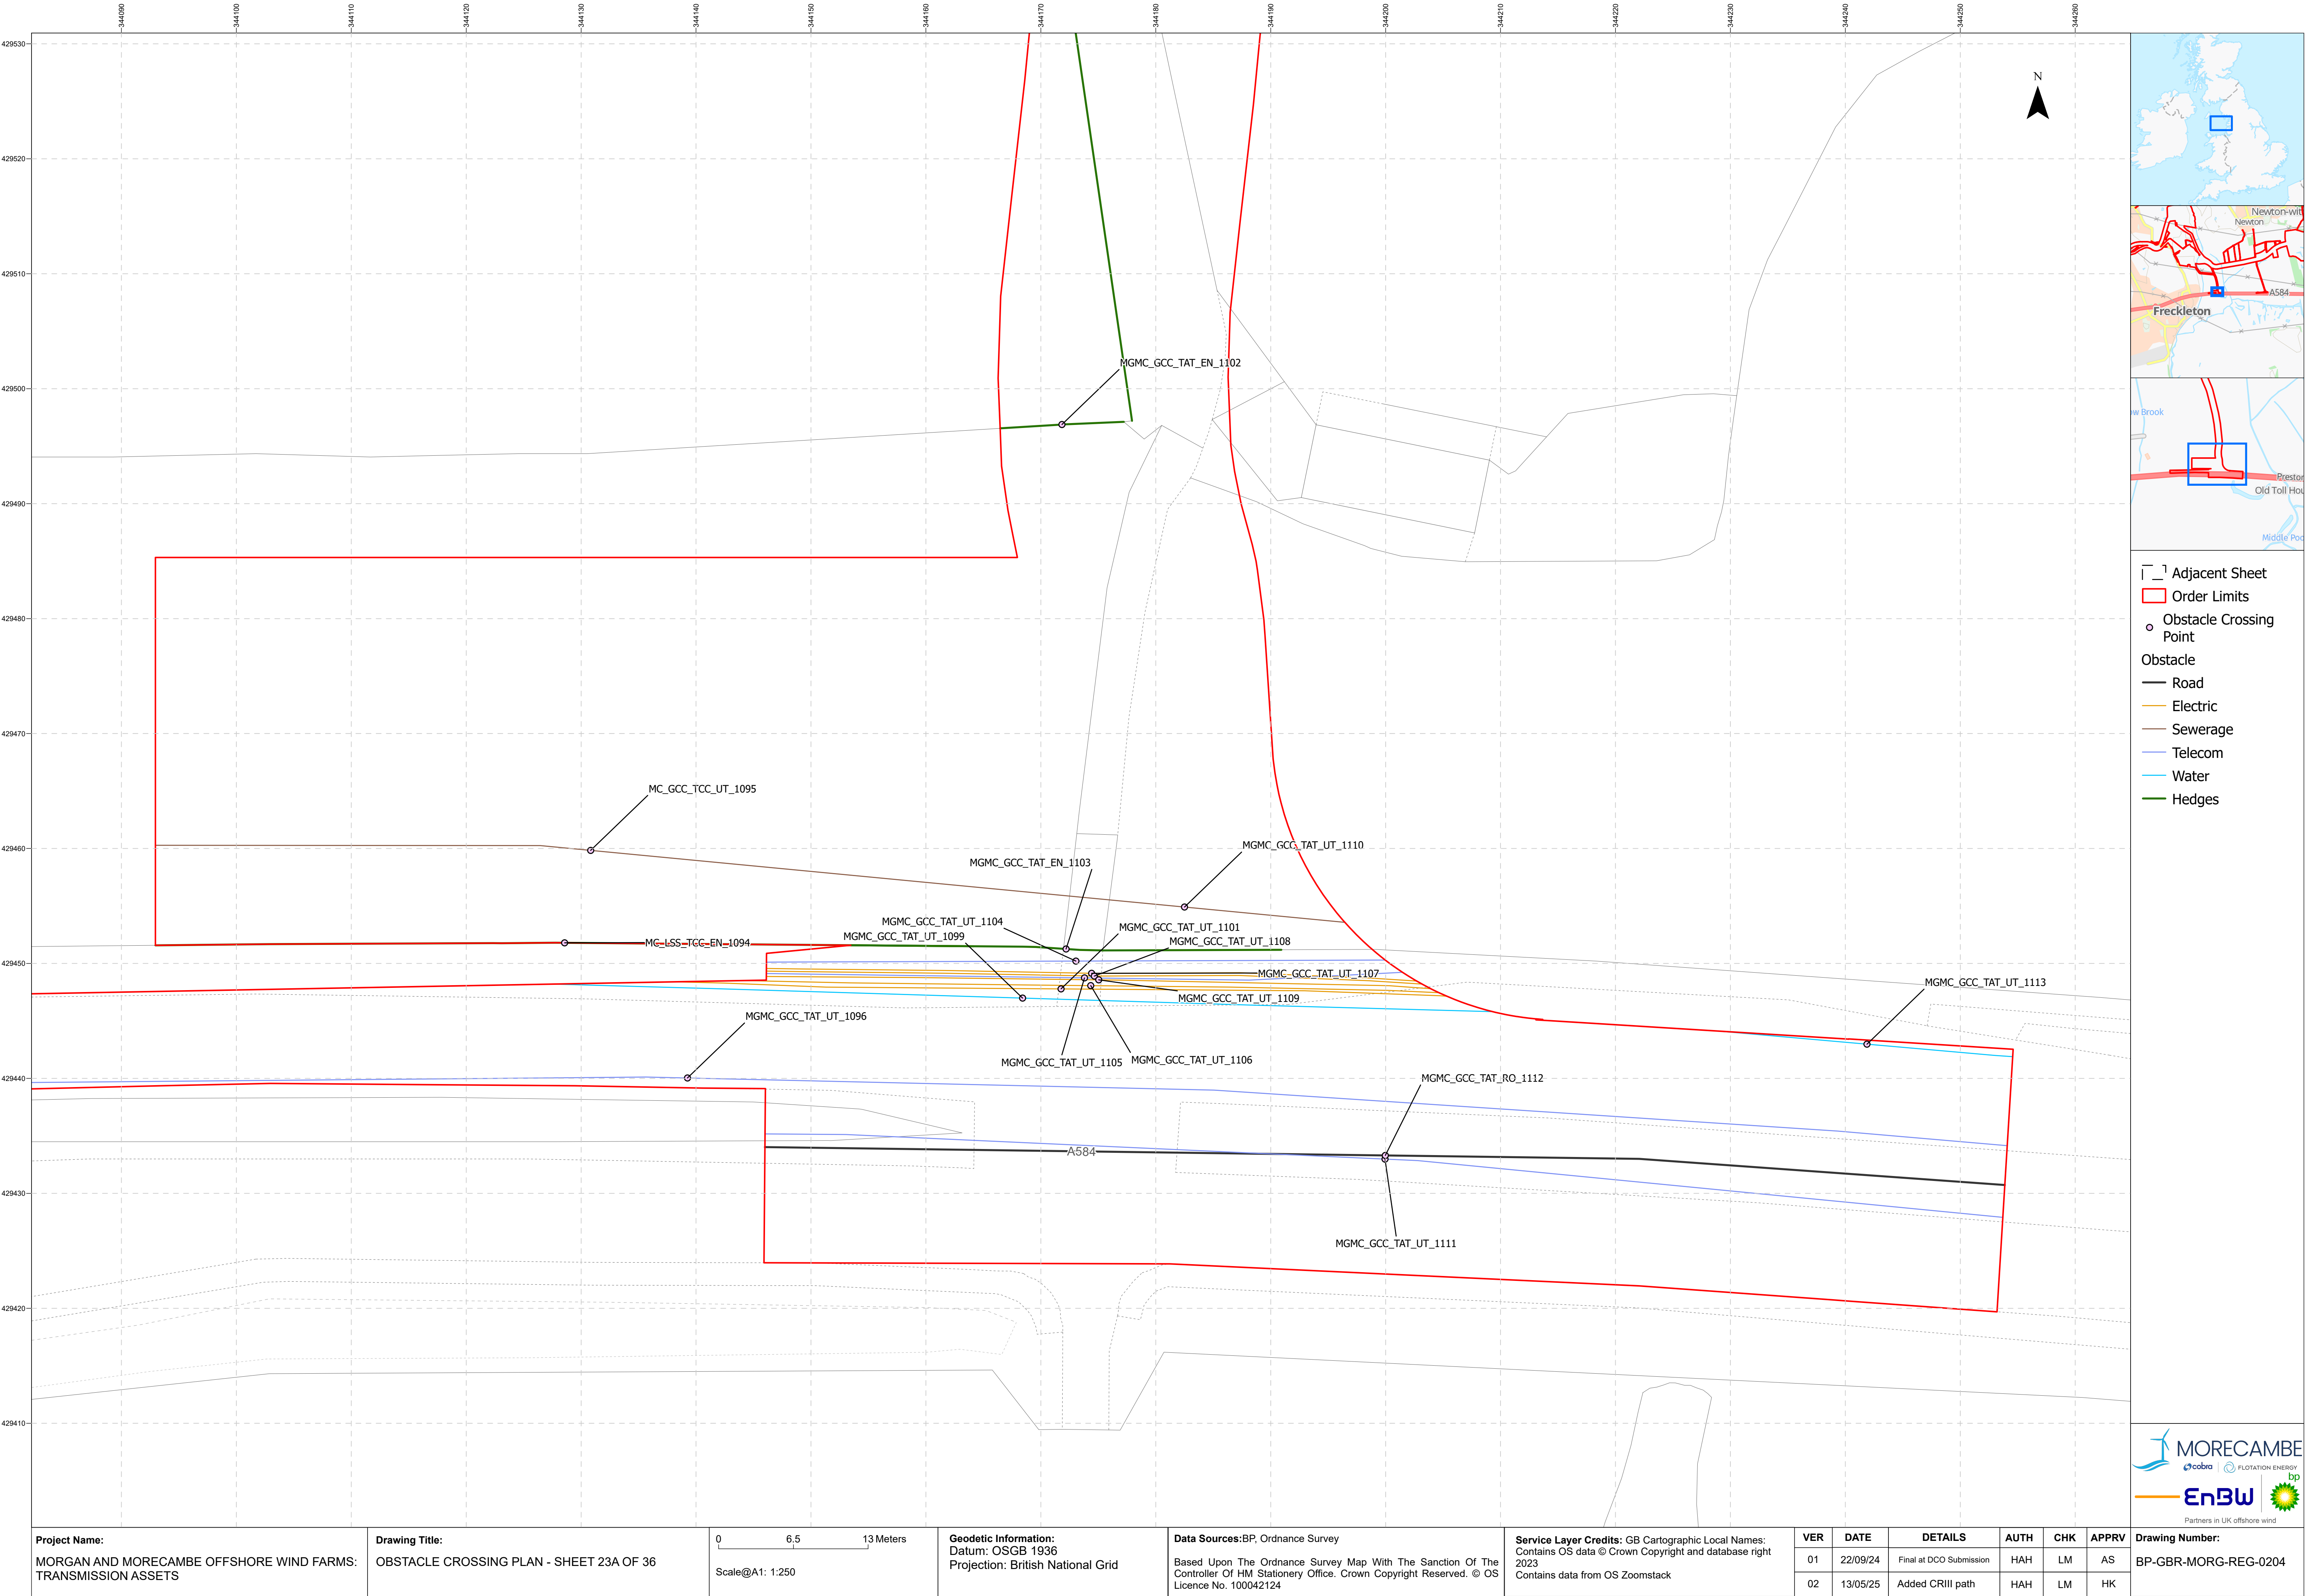

- Legend:
- Adjacent Sheet
 - Order Limits
 - Obstacle Crossing Point
 - Obstacle
 - Road
 - Electric
 - Sewerage
 - Telecom
 - Water
 - Hedges



Project Name:
MORGAN AND MORECAMBE OFFSHORE WIND FARMS:
TRANSMISSION ASSETS

Drawing Title:
OBSTACLE CROSSING PLAN - SHEET 23A OF 36

0 6.5 13 Meters
Scale@A1: 1:250



Geodetic Information:
Datum: OSGB 1936
Projection: British National Grid

Data Sources:BP, Ordnance Survey
Based Upon The Ordnance Survey Map With The Sanction Of The
Controller Of HM Stationery Office. Crown Copyright Reserved. © OS
Licence No. 100042124

Service Layer Credits: GB Cartographic Local Names:
Contains OS data © Crown Copyright and database right
2023
Contains data from OS Zoomstack

VER	DATE	DETAILS	AUTH	CHK	APPRV
01	22/09/24	Final at DCO Submission	HAH	LM	AS
02	13/05/25	Added CRIII path	HAH	LM	HK



Drawing Number:
BP-GBR-MORG-REG-0204

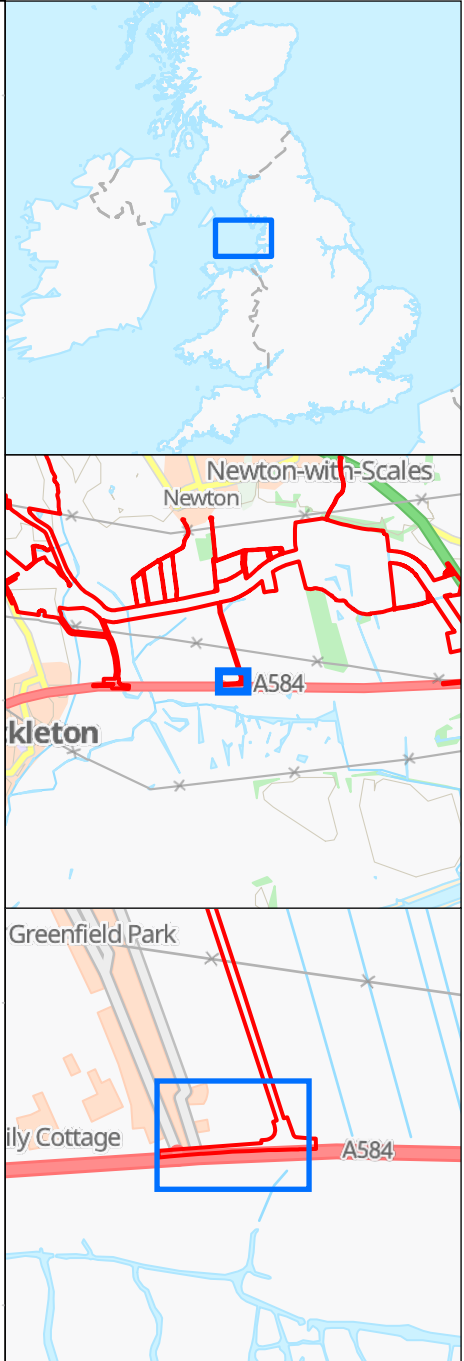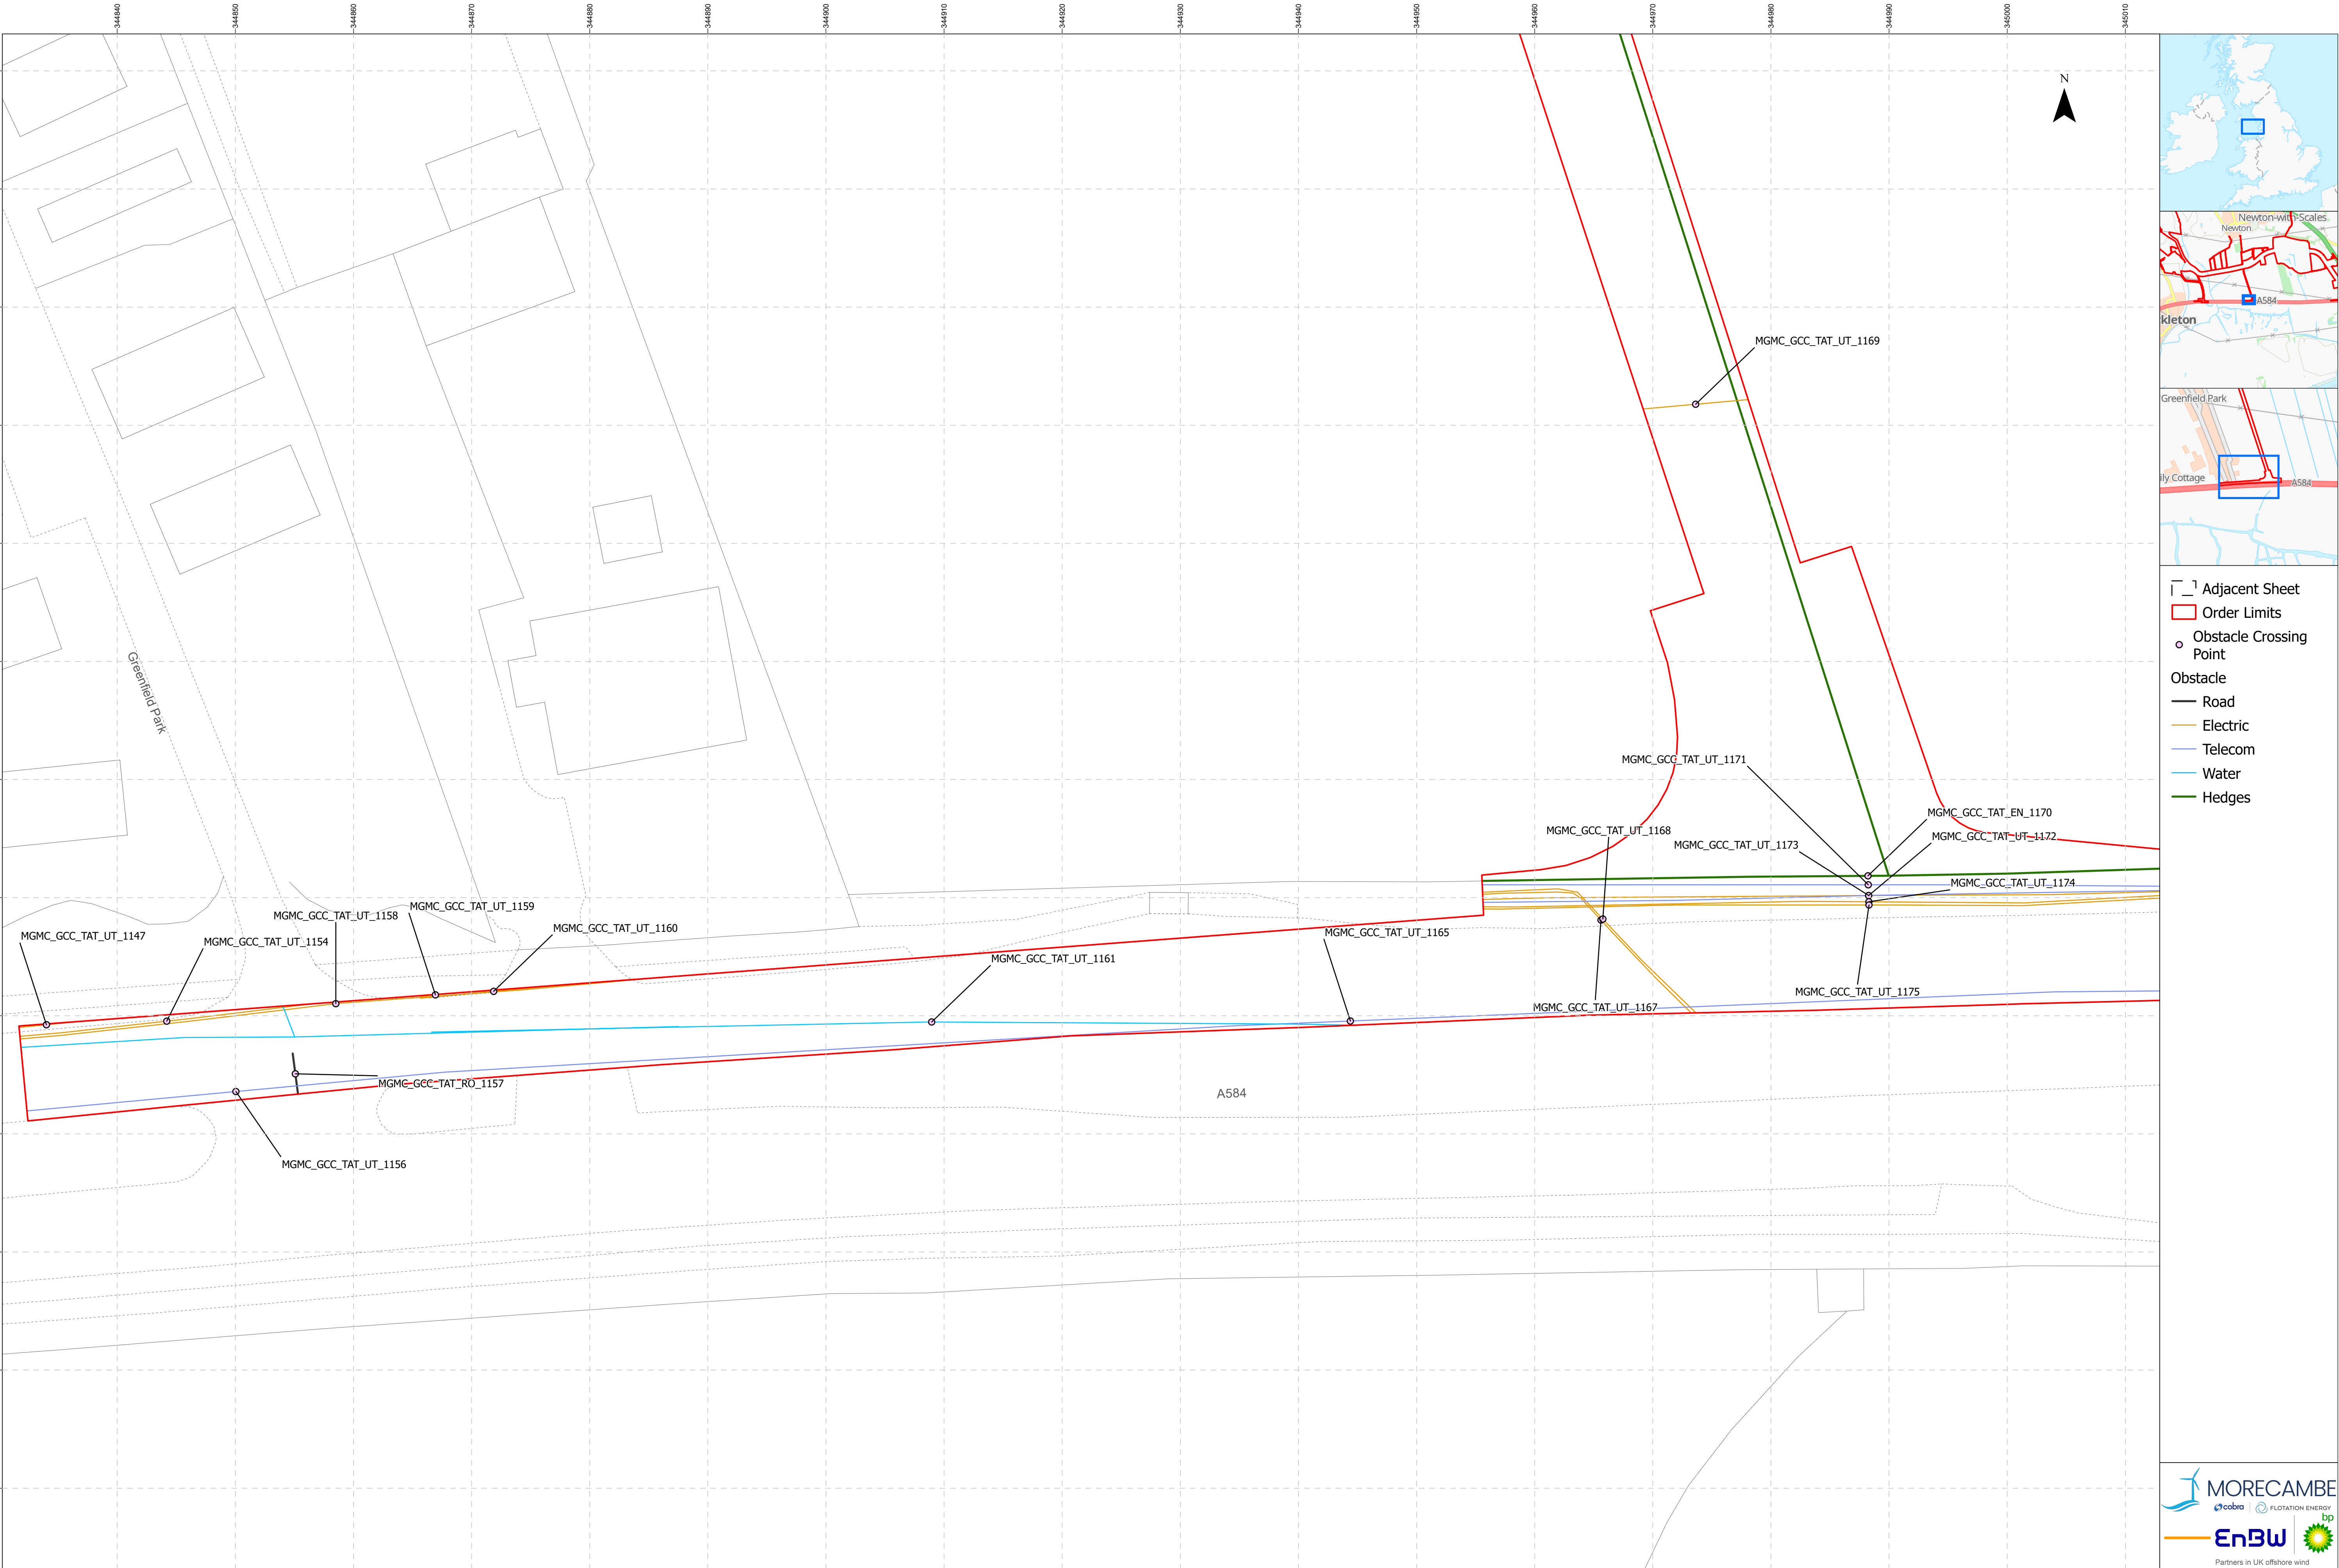

- └─┐ Adjacent Sheet
- Order Limits
- Obstacle Crossing Point
- Obstacle
- Road
 - Electric
 - Telecom
 - Water
 - Hedges

Project Name: MORGAN AND MORECAMBE OFFSHORE WIND FARMS: TRANSMISSION ASSETS	Drawing Title: OBSTACLE CROSSING PLAN - SHEET 23B OF 36	06.513Meters Scale@A1: 1:250	Geodetic Information: Datum: OSGB 1936 Projection: British National Grid	Data Sources:BP, Ordnance Survey Based Upon The Ordnance Survey Map With The Sanction Of The Controller Of HM Stationery Office. Crown Copyright Reserved. © OS Licence No. 100042124	Service Layer Credits: GB Cartographic Local Names: Contains OS data © Crown Copyright and database right 2023 Contains data from OS Zoomstack	VER	DATE	DETAILS	AUTH	CHK	APPRV	Drawing Number: BP-GBR-MORG-REG-0204
						01	22/09/24	Final at DCO Submission	HAH	LM	AS	
						02	13/05/25	Added CRIII path	HAH	LM	HK	




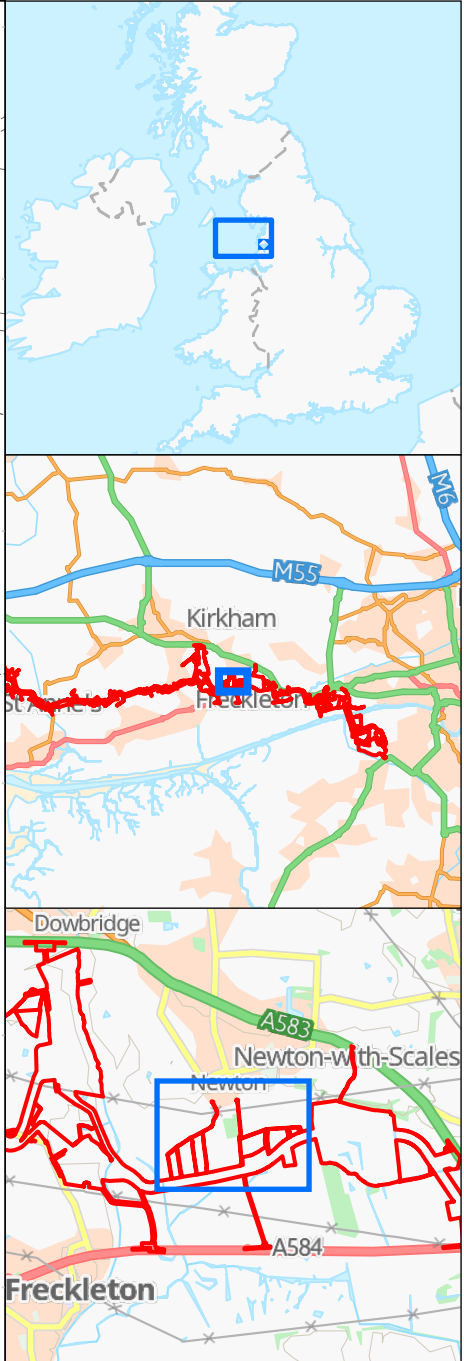
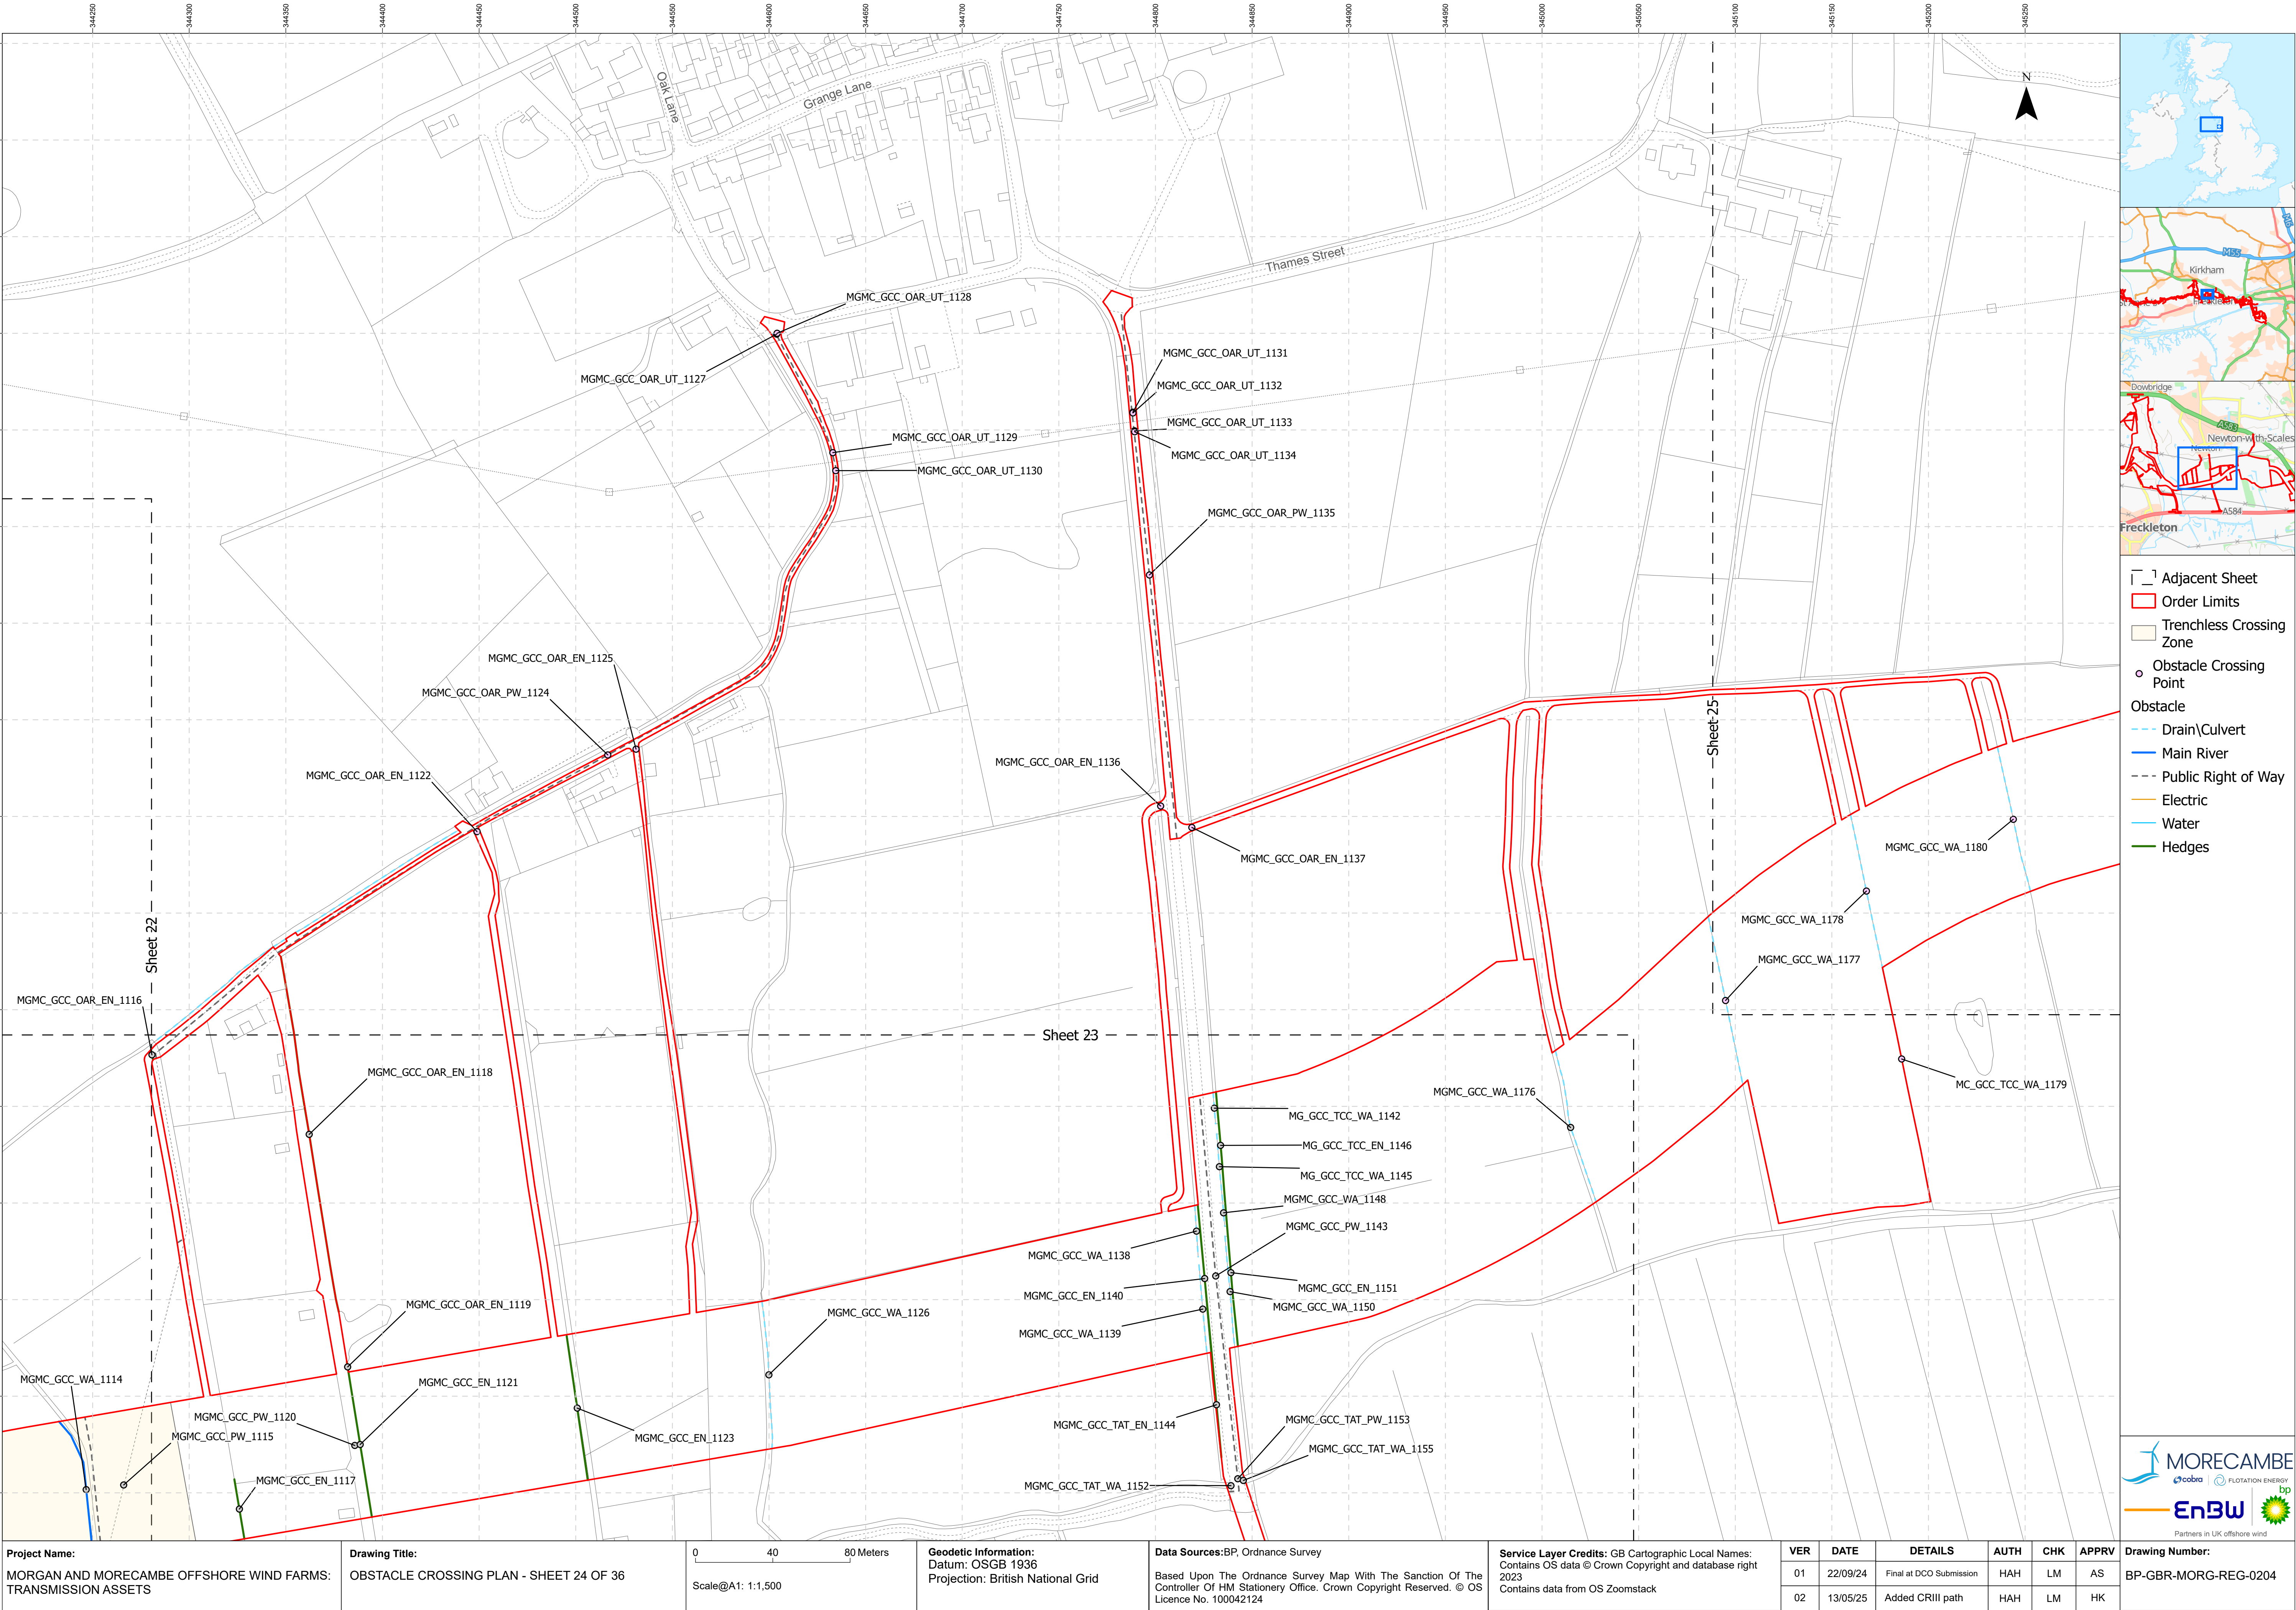


- Adjacent Sheet
- Order Limits
- Trenchless Crossing Zone
- Obstacle Crossing Point
- Obstacle
 - Drain\Culvert
 - Main River
 - Public Right of Way
 - Electric
 - Water
 - Hedges



Project Name: MORGAN AND MORECAMBE OFFSHORE WIND FARMS: TRANSMISSION ASSETS	Drawing Title: OBSTACLE CROSSING PLAN - SHEET 24 OF 36	04080Meters Scale@A1: 1:1,500	Geodetic Information: Datum: OSGB 1936 Projection: British National Grid	Data Sources:BP, Ordnance Survey Based Upon The Ordnance Survey Map With The Sanction Of The Controller Of HM Stationery Office. Crown Copyright Reserved. © OS Licence No. 100042124	Service Layer Credits: GB Cartographic Local Names: Contains OS data © Crown Copyright and database right 2023 Contains data from OS Zoomstack	VER	DATE	DETAILS	AUTH	CHK	APPRV	Drawing Number: BP-GBR-MORG-REG-0204
						01	22/09/24	Final at DCO Submission	HAH	LM	AS	
						02	13/05/25	Added CRIII path	HAH	LM	HK	


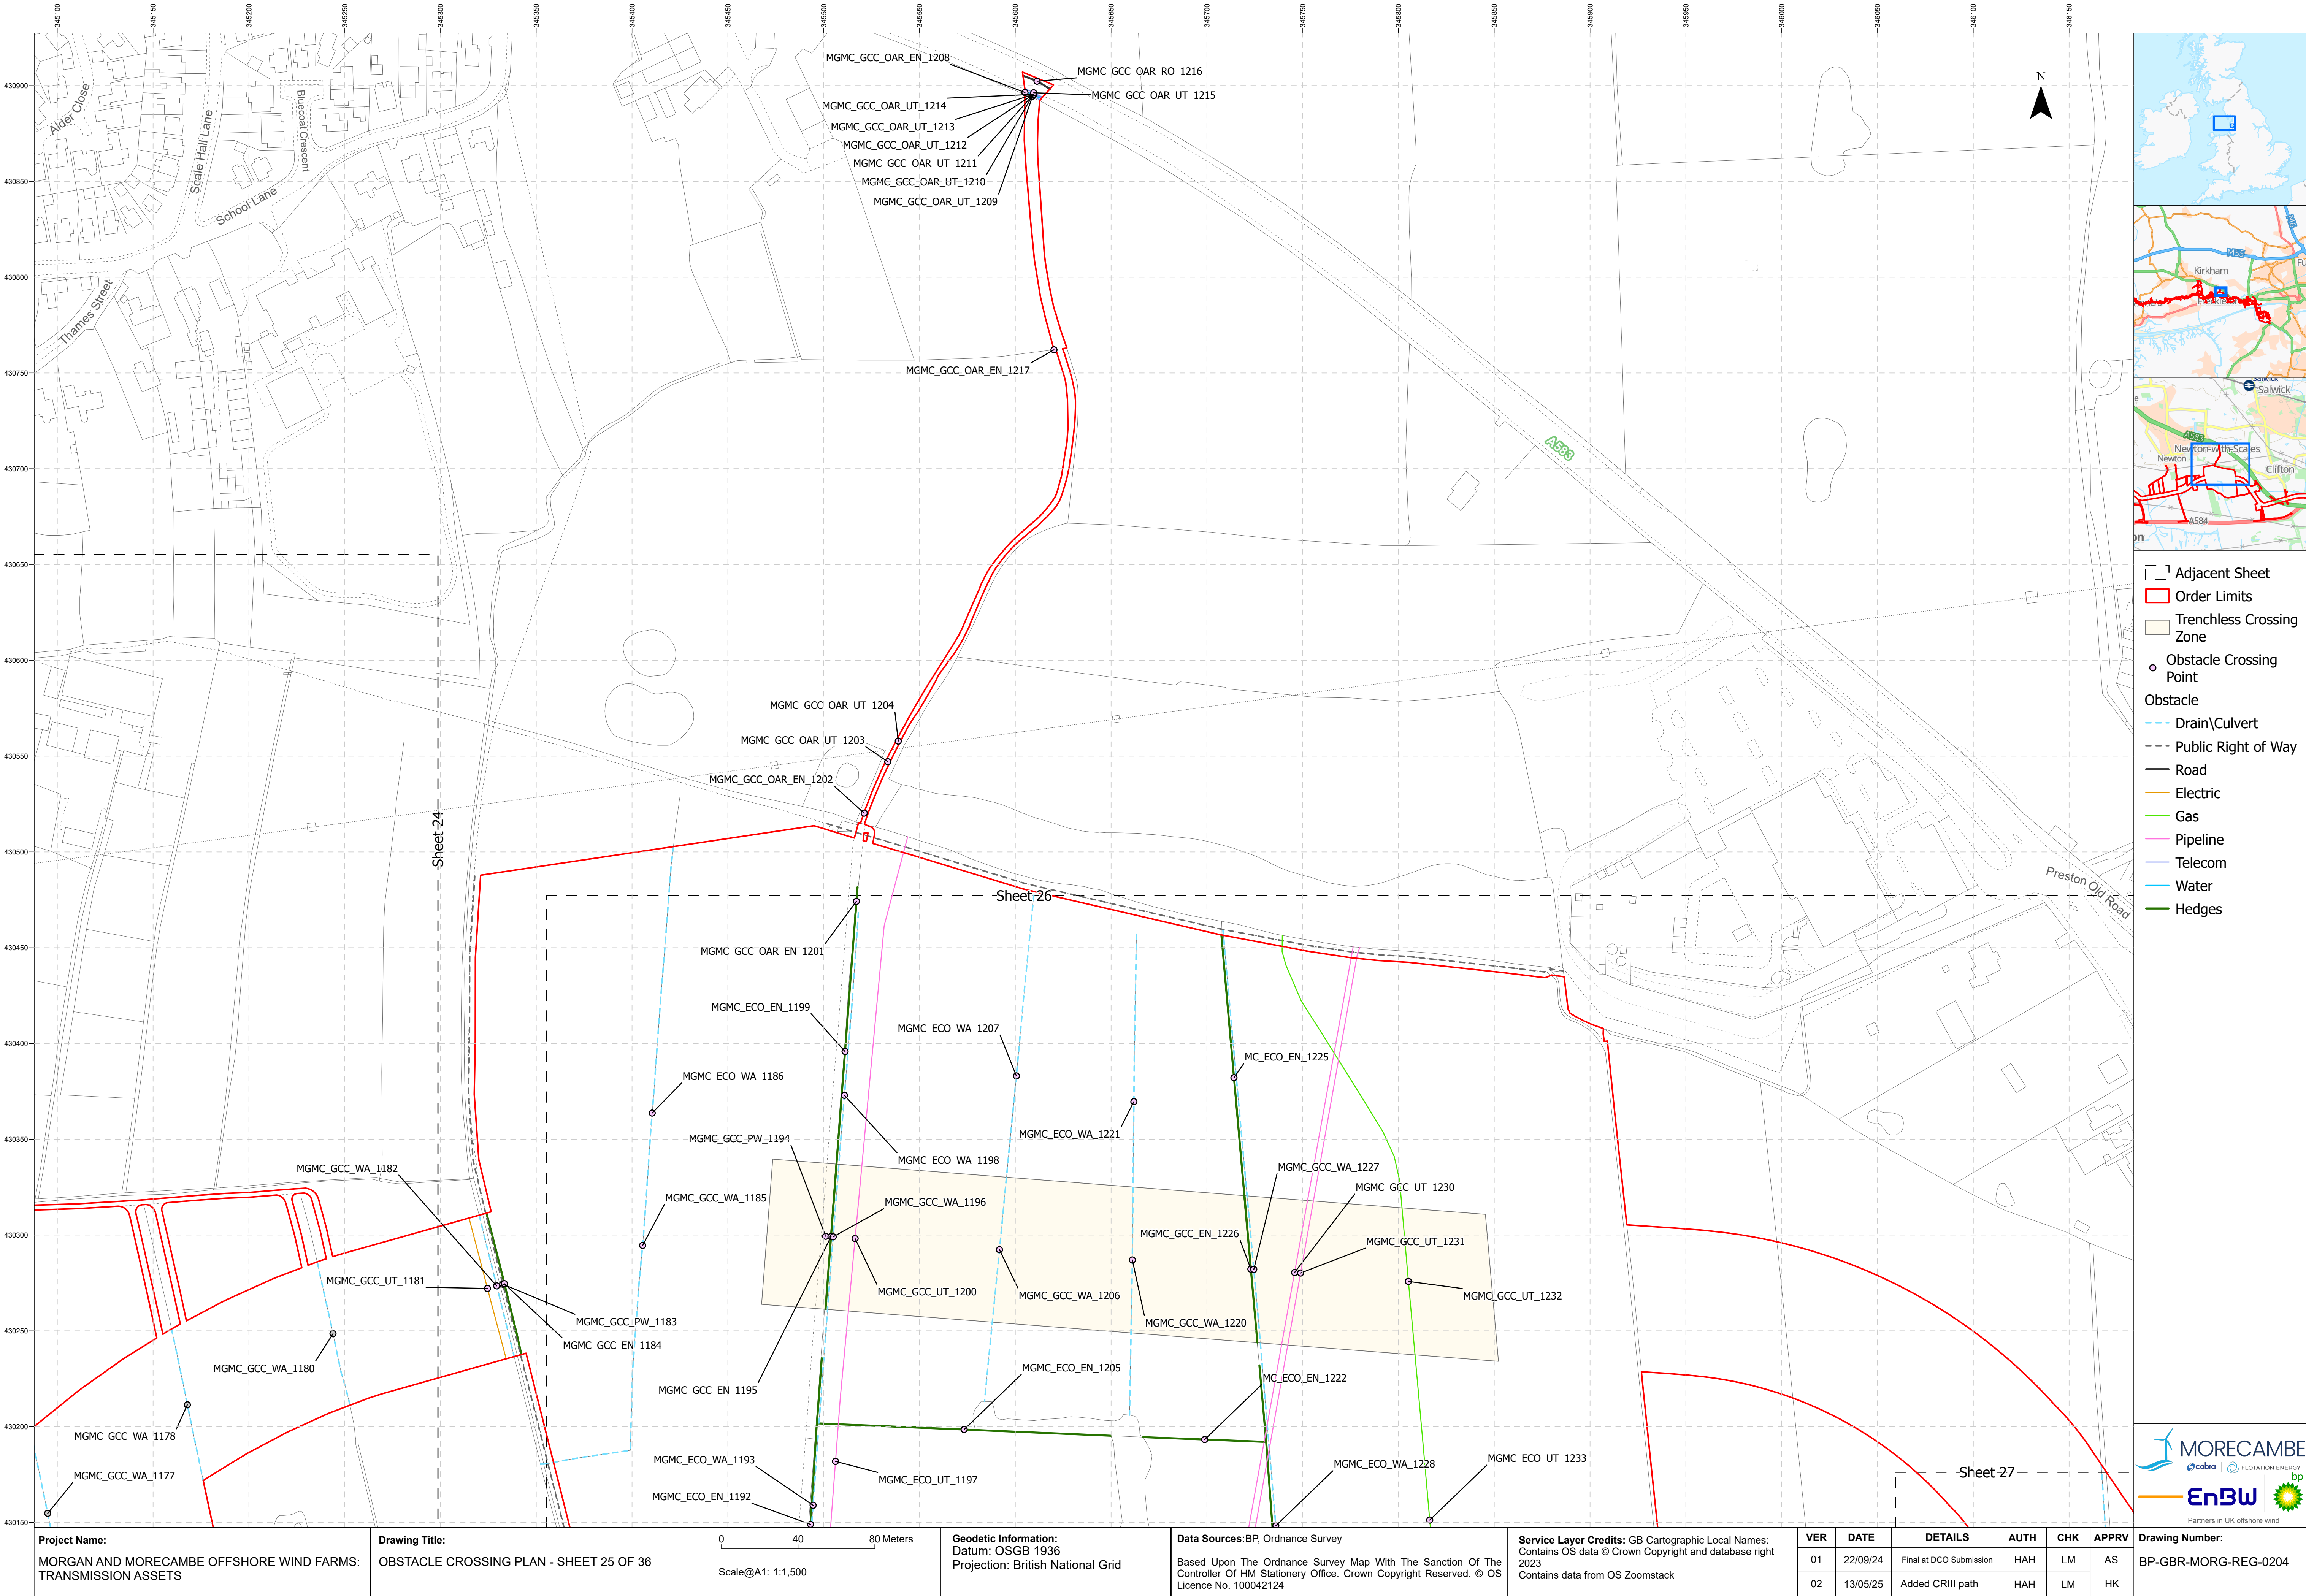


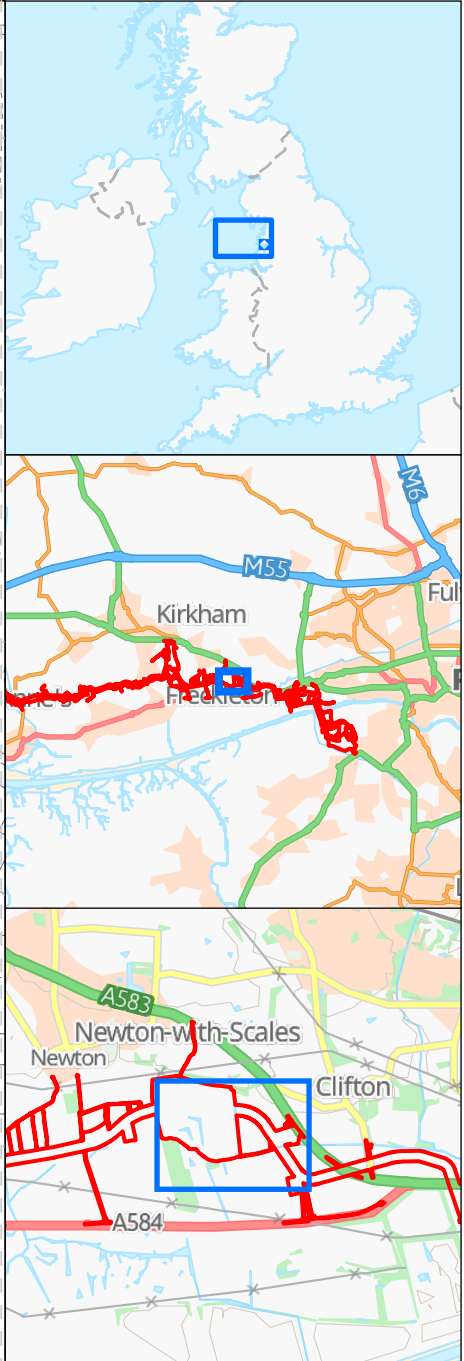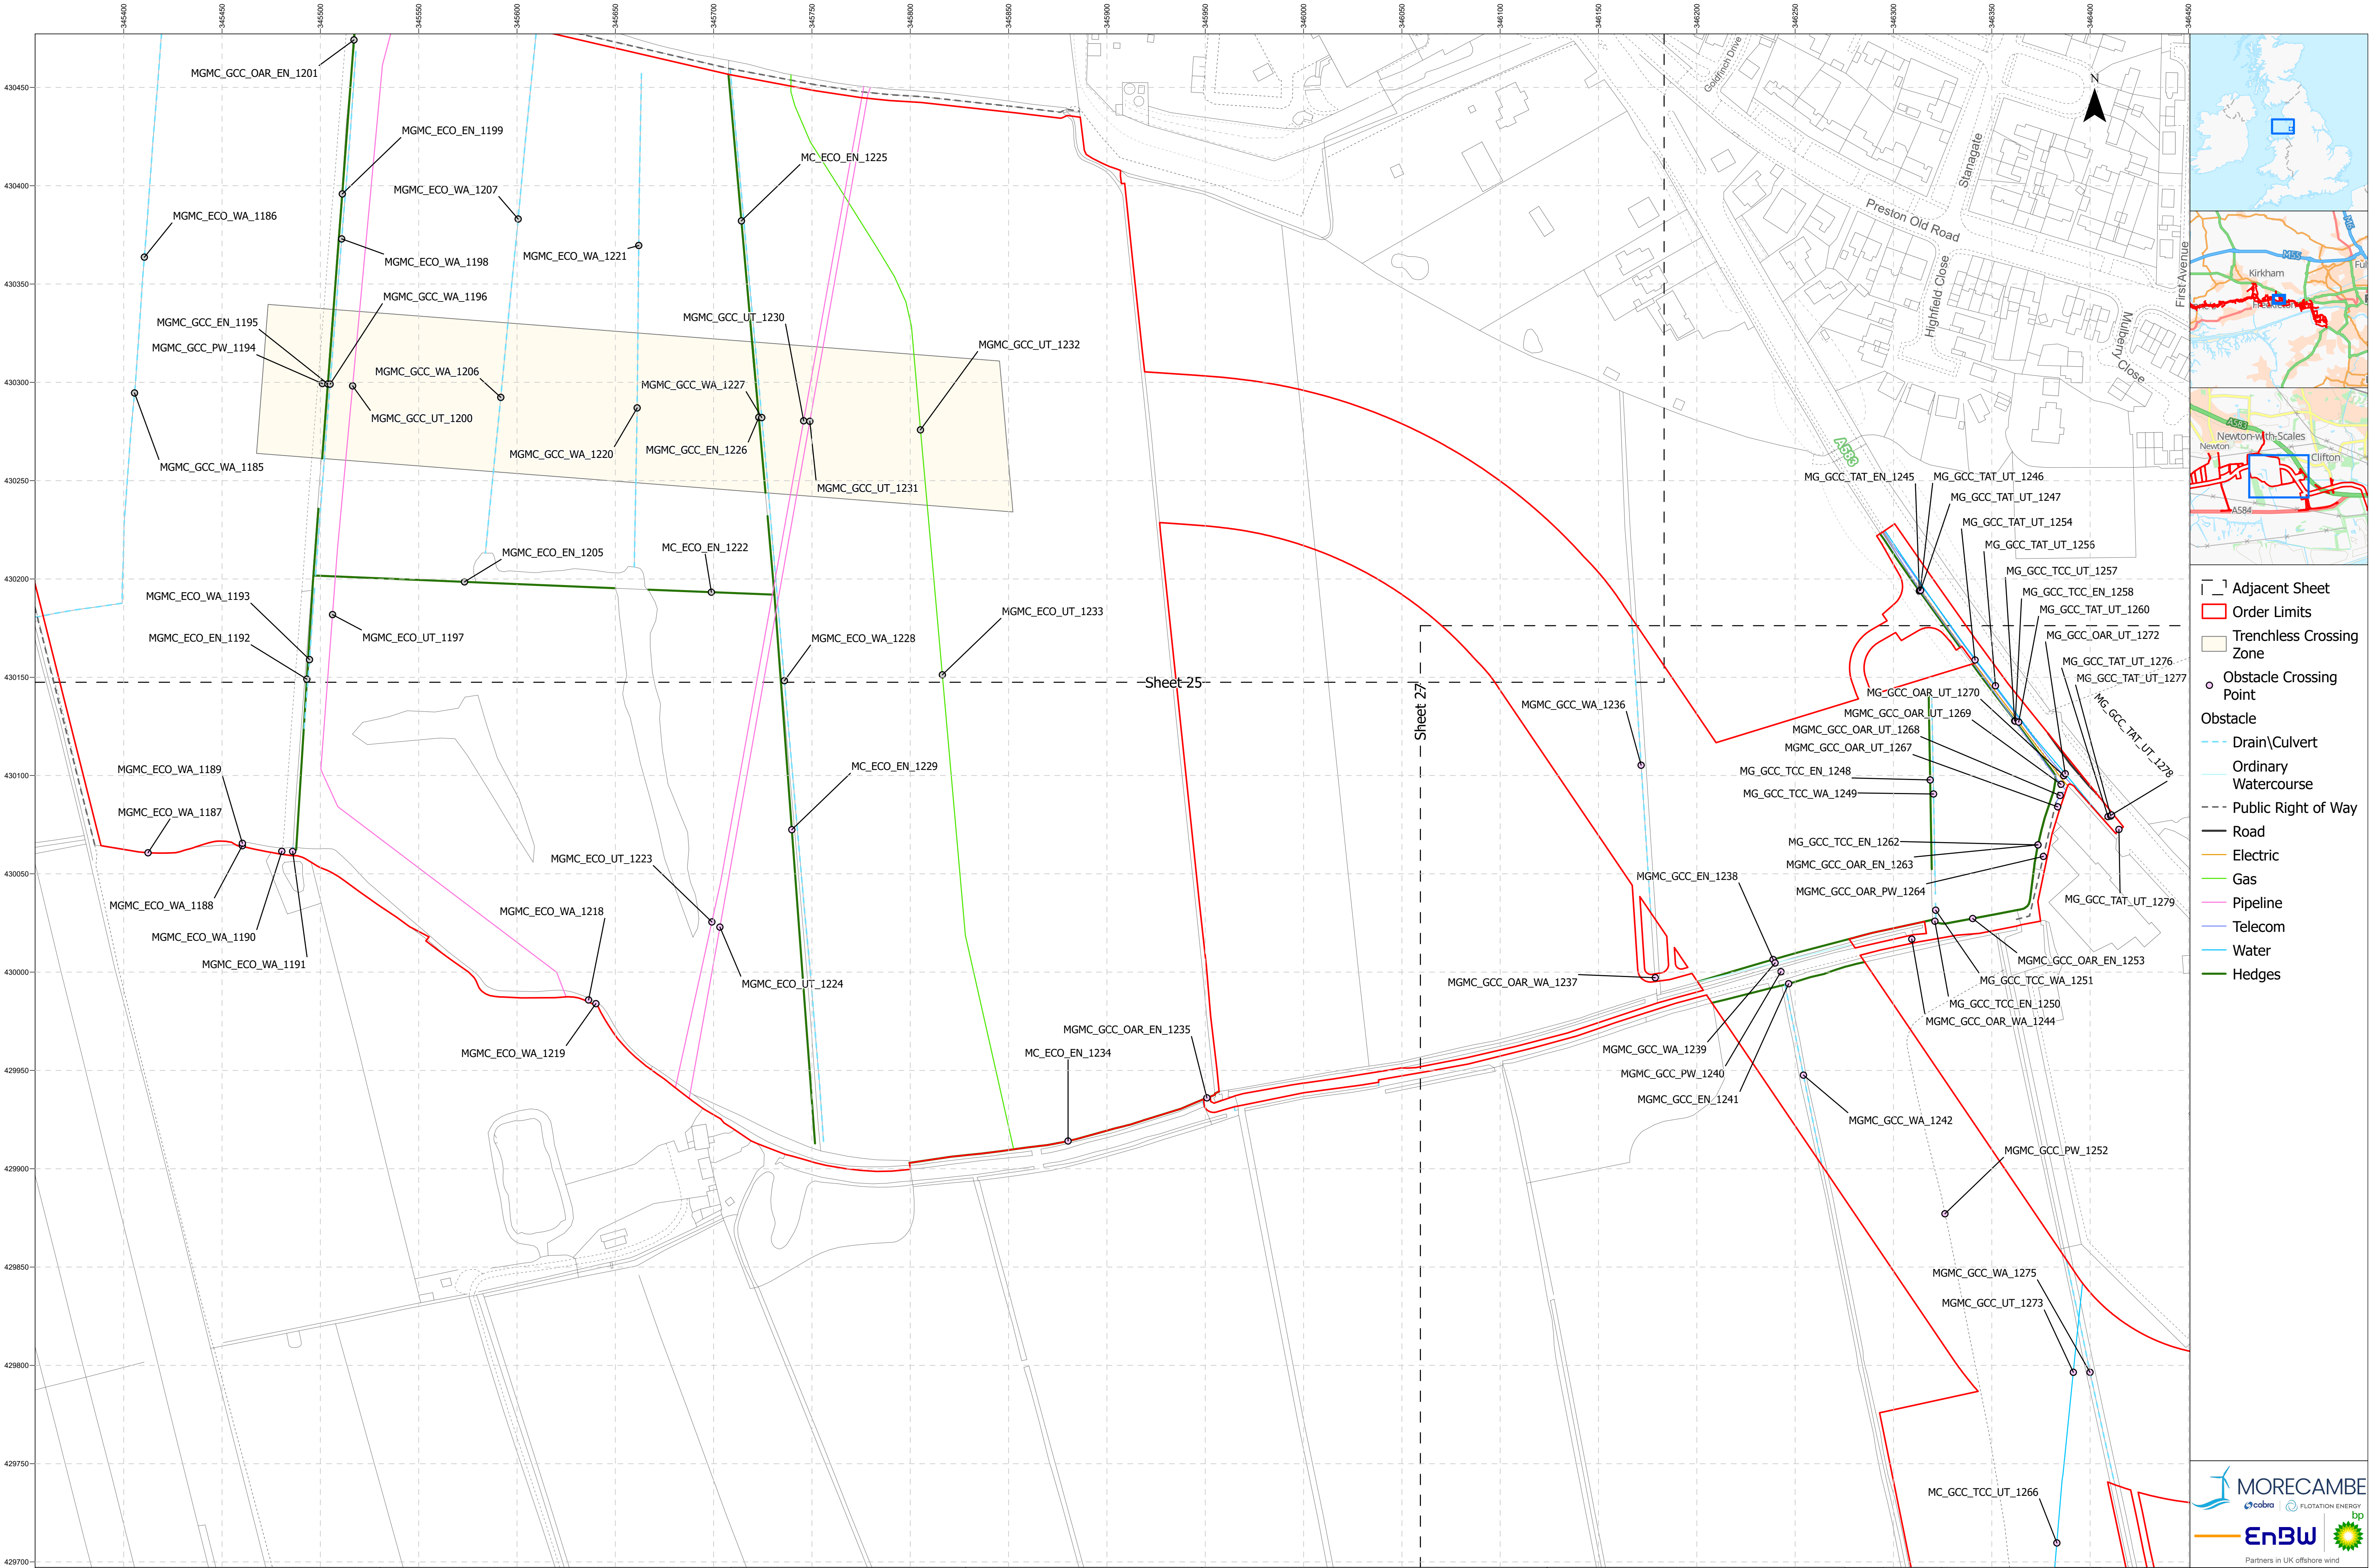

- Adjacent Sheet
- Order Limits
- Trenchless Crossing Zone
- Obstacle Crossing Point
- Obstacle
 - Drain\Culvert
 - Ordinary Watercourse
 - Public Right of Way
 - Road
 - Electric
 - Gas
 - Pipeline
 - Telecom
 - Water
 - Hedges




Project Name: MORGAN AND MORECAMBE OFFSHORE WIND FARMS: TRANSMISSION ASSETS	Drawing Title: OBSTACLE CROSSING PLAN - SHEET 26 OF 36	0 40 80 Meters Scale@A1: 1:1,500	Geodetic Information: Datum: OSGB 1936 Projection: British National Grid	Data Sources: BP, Ordnance Survey Based Upon The Ordnance Survey Map With The Sanction Of The Controller Of HM Stationery Office. Crown Copyright Reserved. © OS Licence No. 100042124	Service Layer Credits: GB Cartographic Local Names: Contains OS data © Crown Copyright and database right 2023 Contains data from OS Zoomstack	VER	DATE	DETAILS	AUTH	CHK	APPRV	Drawing Number: BP-GBR-MORG-REG-0204
						01	22/09/24	Final at DCO Submission	HAH	LM	AS	
						02	13/05/25	Added CRIII path	HAH	LM	HK	

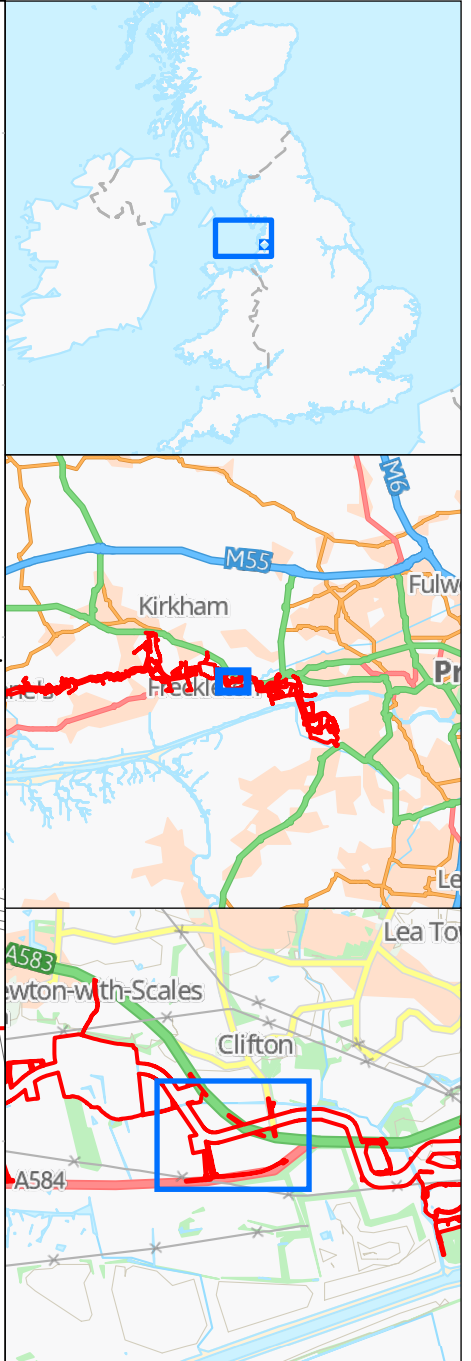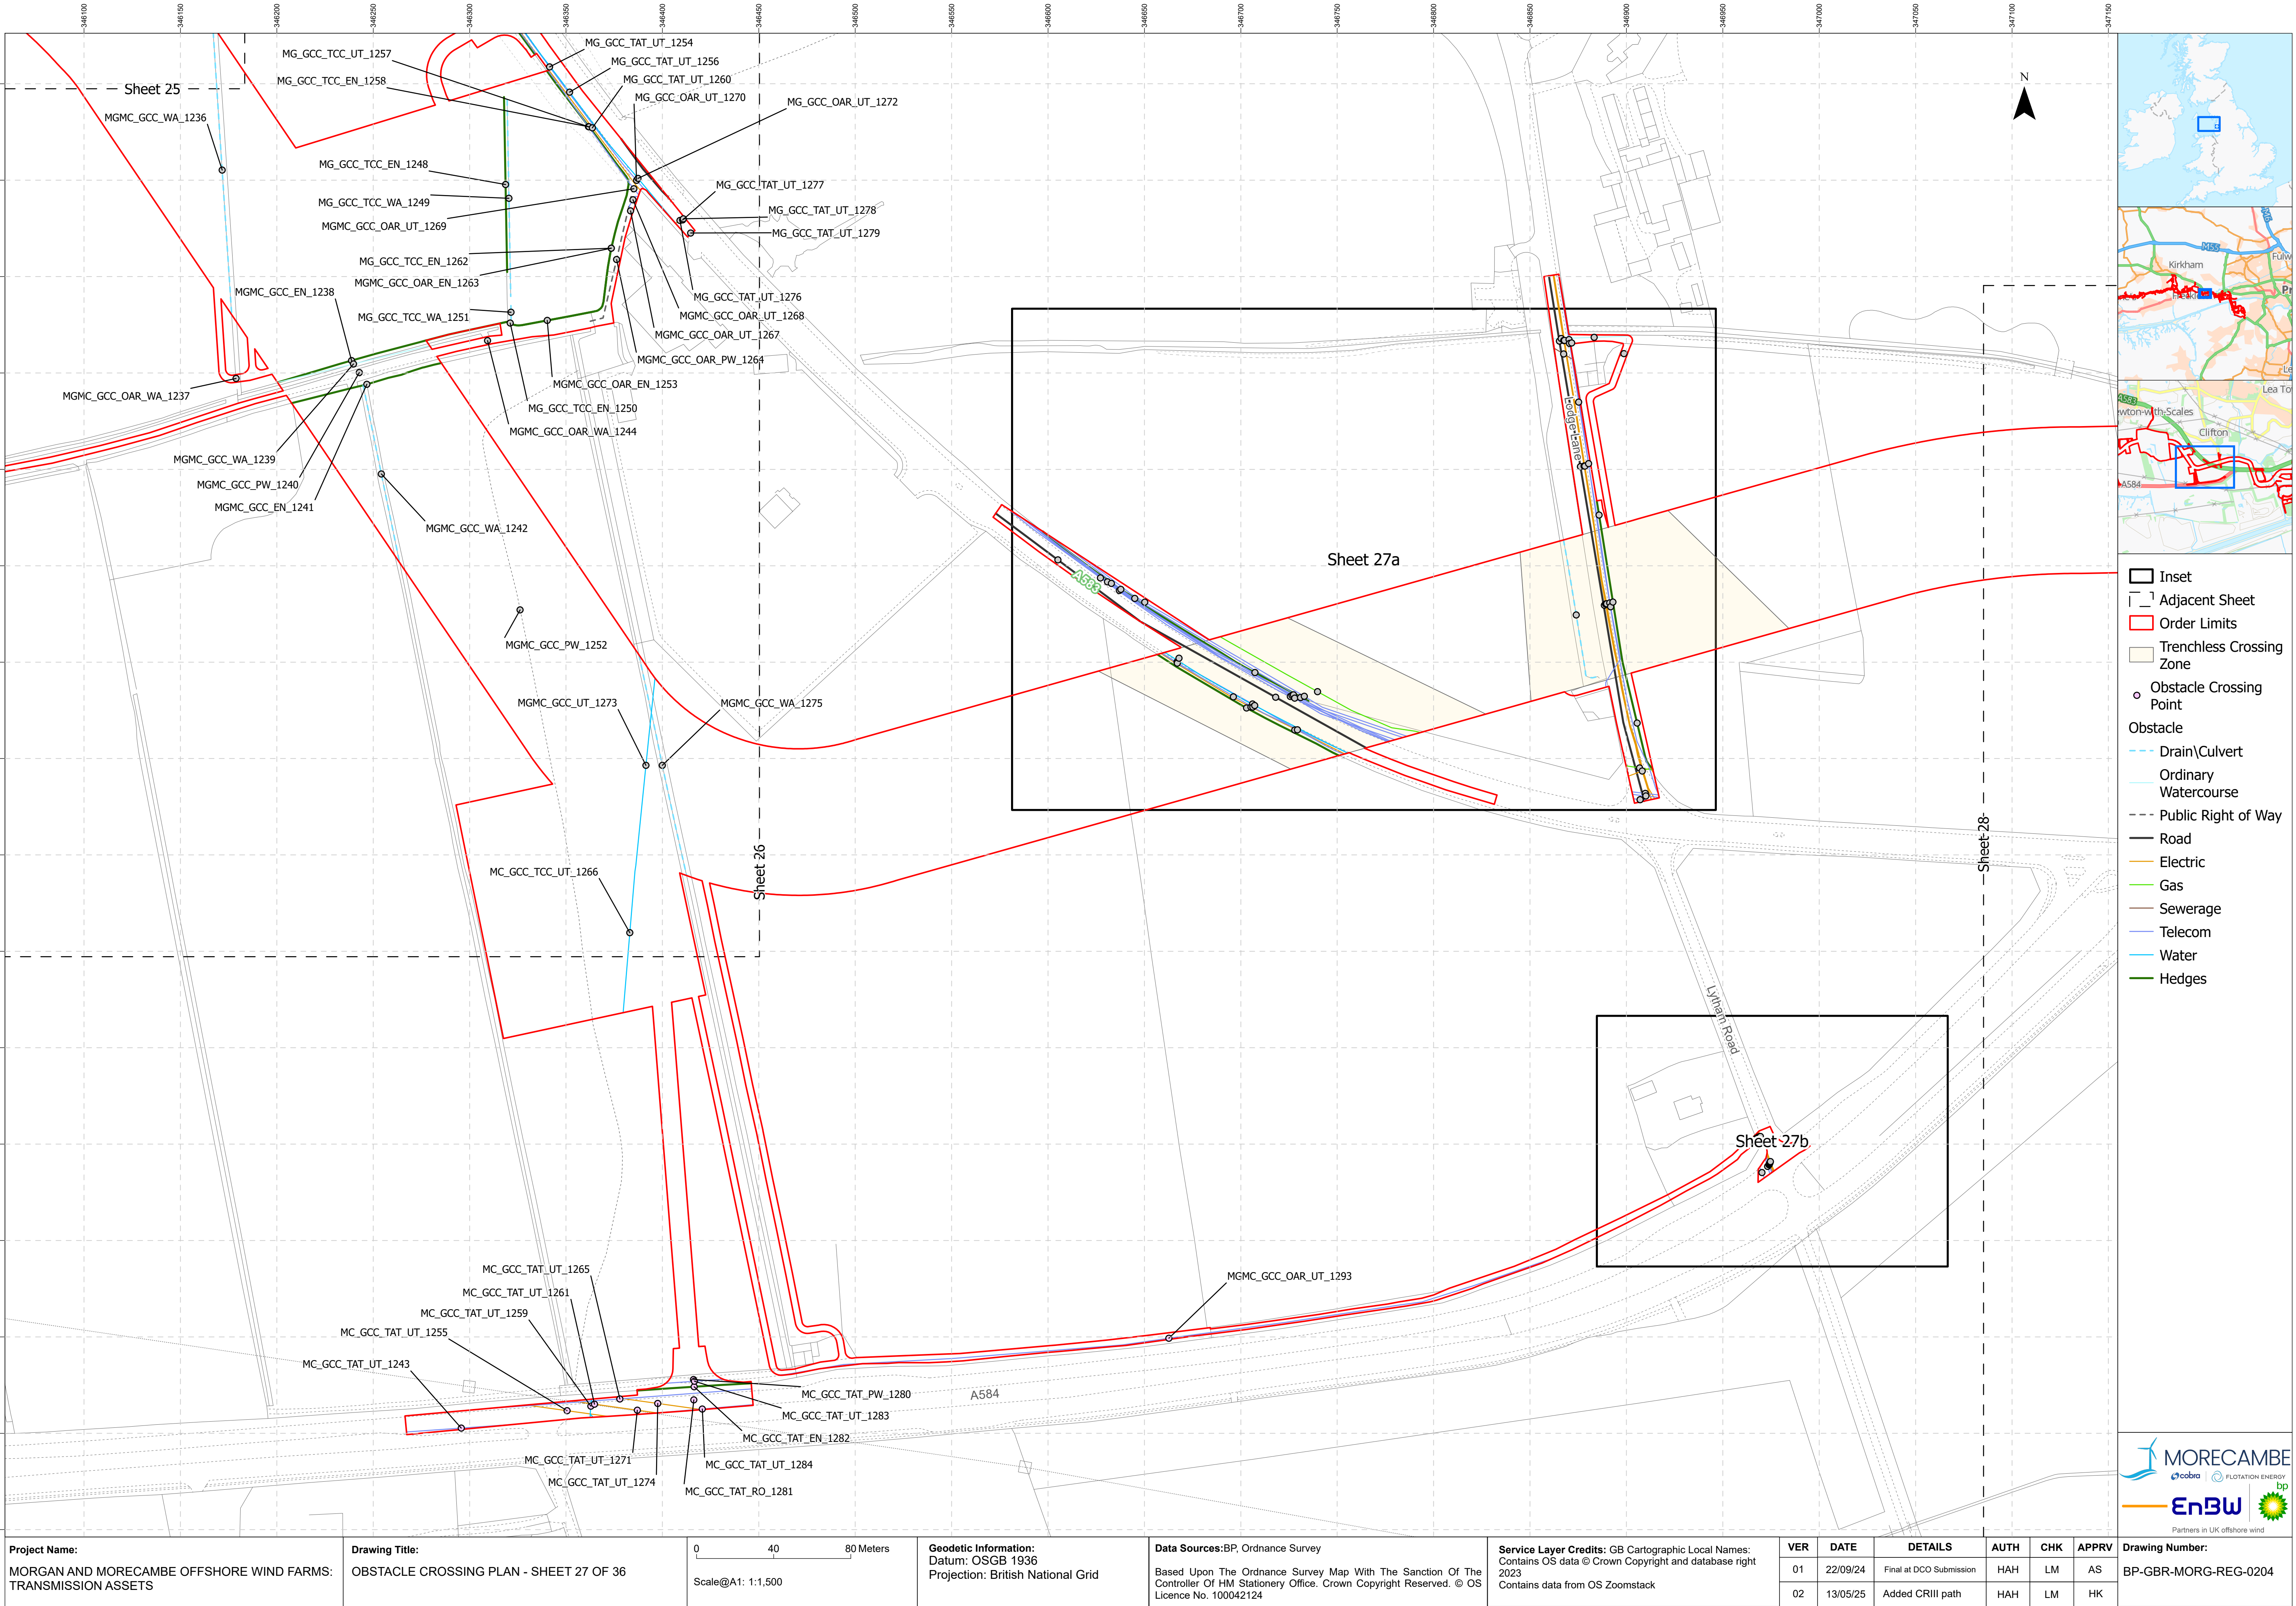


- Inset
- Adjacent Sheet
- Order Limits
- Trenchless Crossing Zone
- Obstacle Crossing Point
- Obstacle
 - Drain\Culvert
 - Ordinary Watercourse
 - Public Right of Way
 - Road
 - Electric
 - Gas
 - Sewerage
 - Telecom
 - Water
 - Hedges

Project Name: MORGAN AND MORECAMBE OFFSHORE WIND FARMS: TRANSMISSION ASSETS	Drawing Title: OBSTACLE CROSSING PLAN - SHEET 27 OF 36	04080Meters Scale@A1: 1:1,500	Geodetic Information: Datum: OSGB 1936 Projection: British National Grid	Data Sources:BP, Ordnance Survey Based Upon The Ordnance Survey Map With The Sanction Of The Controller Of HM Stationery Office. Crown Copyright Reserved. © OS Licence No. 100042124	Service Layer Credits: GB Cartographic Local Names: Contains OS data © Crown Copyright and database right 2023 Contains data from OS Zoomstack	VER	DATE	DETAILS	AUTH	CHK	APPRV	Drawing Number: BP-GBR-MORG-REG-0204
						01	22/09/24	Final at DCO Submission	HAH	LM	AS	
						02	13/05/25	Added CRIII path	HAH	LM	HK	



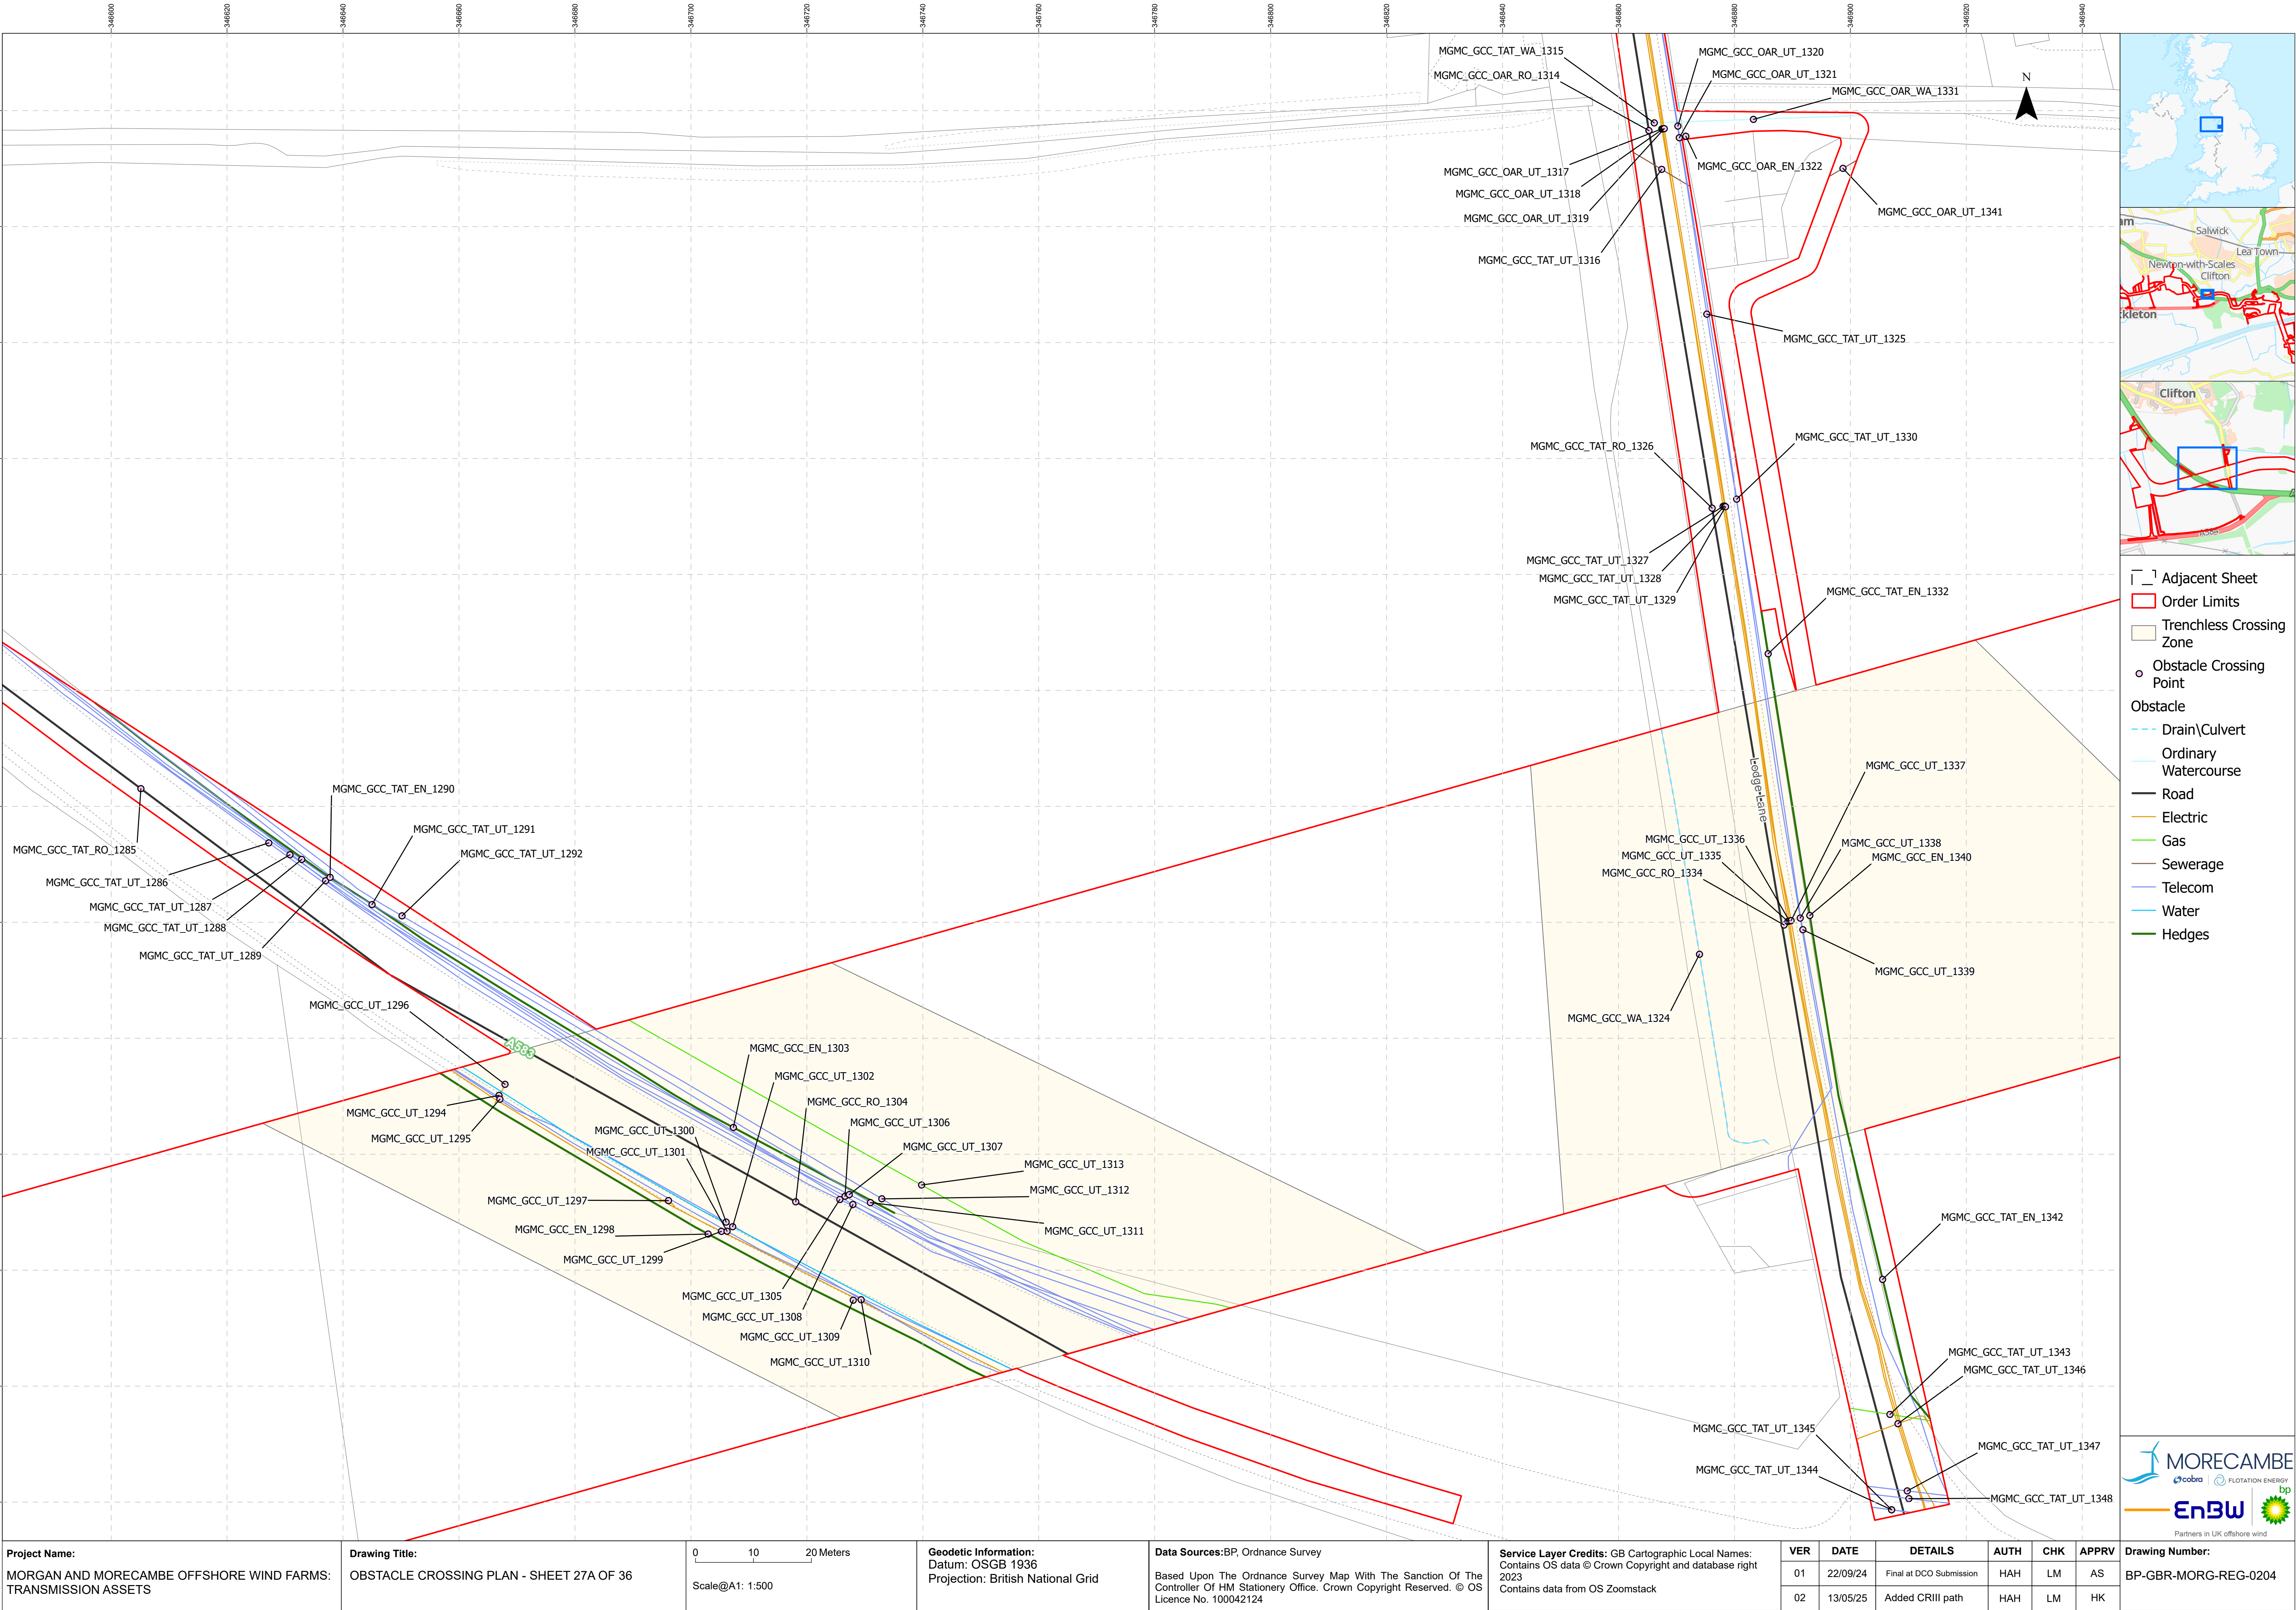

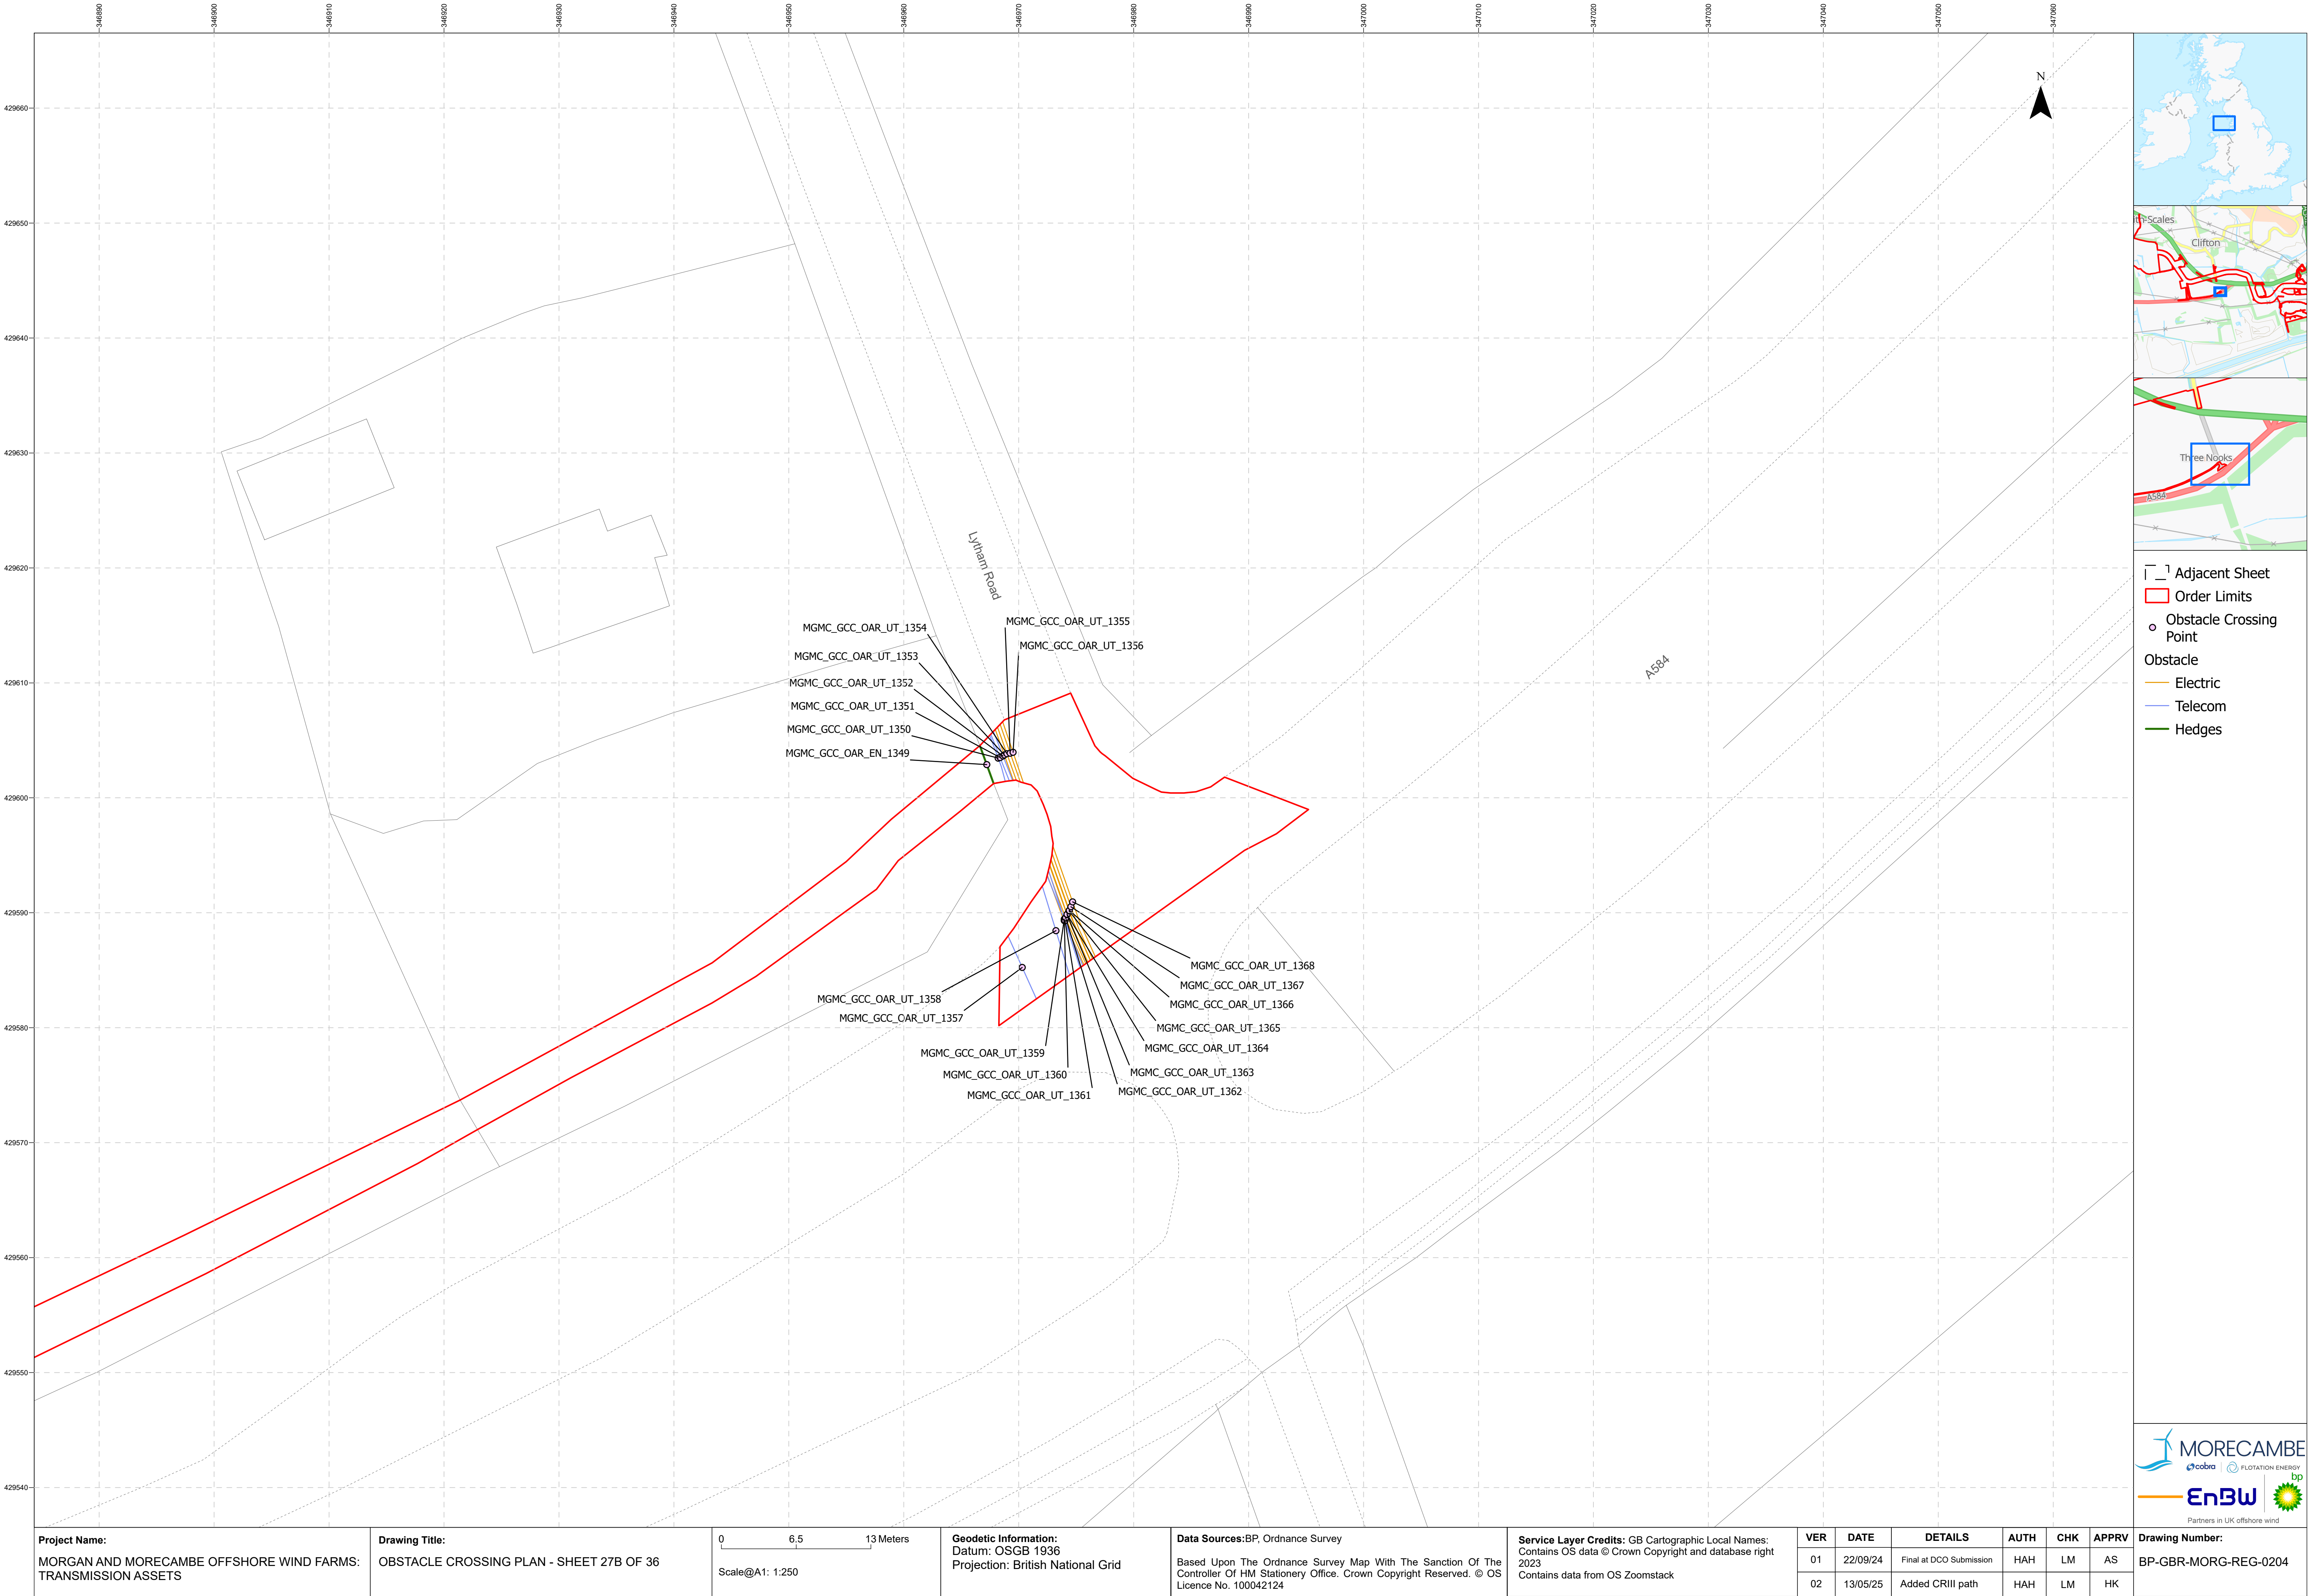

Project Name:
MORGAN AND MORECAMBE OFFSHORE WIND FARMS:
TRANSMISSION ASSETS

Drawing Title:
OBSTACLE CROSSING PLAN - SHEET 27B OF 36

0 6.5 13 Meters
Scale@A1: 1:250


Geodetic Information:
Datum: OSGB 1936
Projection: British National Grid



Data Sources:BP, Ordnance Survey
Based Upon The Ordnance Survey Map With The Sanction Of The
Controller Of HM Stationery Office. Crown Copyright Reserved. © OS
Licence No. 100042124

Service Layer Credits: GB Cartographic Local Names:
Contains OS data © Crown Copyright and database right
2023
Contains data from OS Zoomstack

VER	DATE	DETAILS	AUTH	CHK	APPRV
01	22/09/24	Final at DCO Submission	HAH	LM	AS
02	13/05/25	Added CRIII path	HAH	LM	HK

Drawing Number:
BP-GBR-MORG-REG-0204

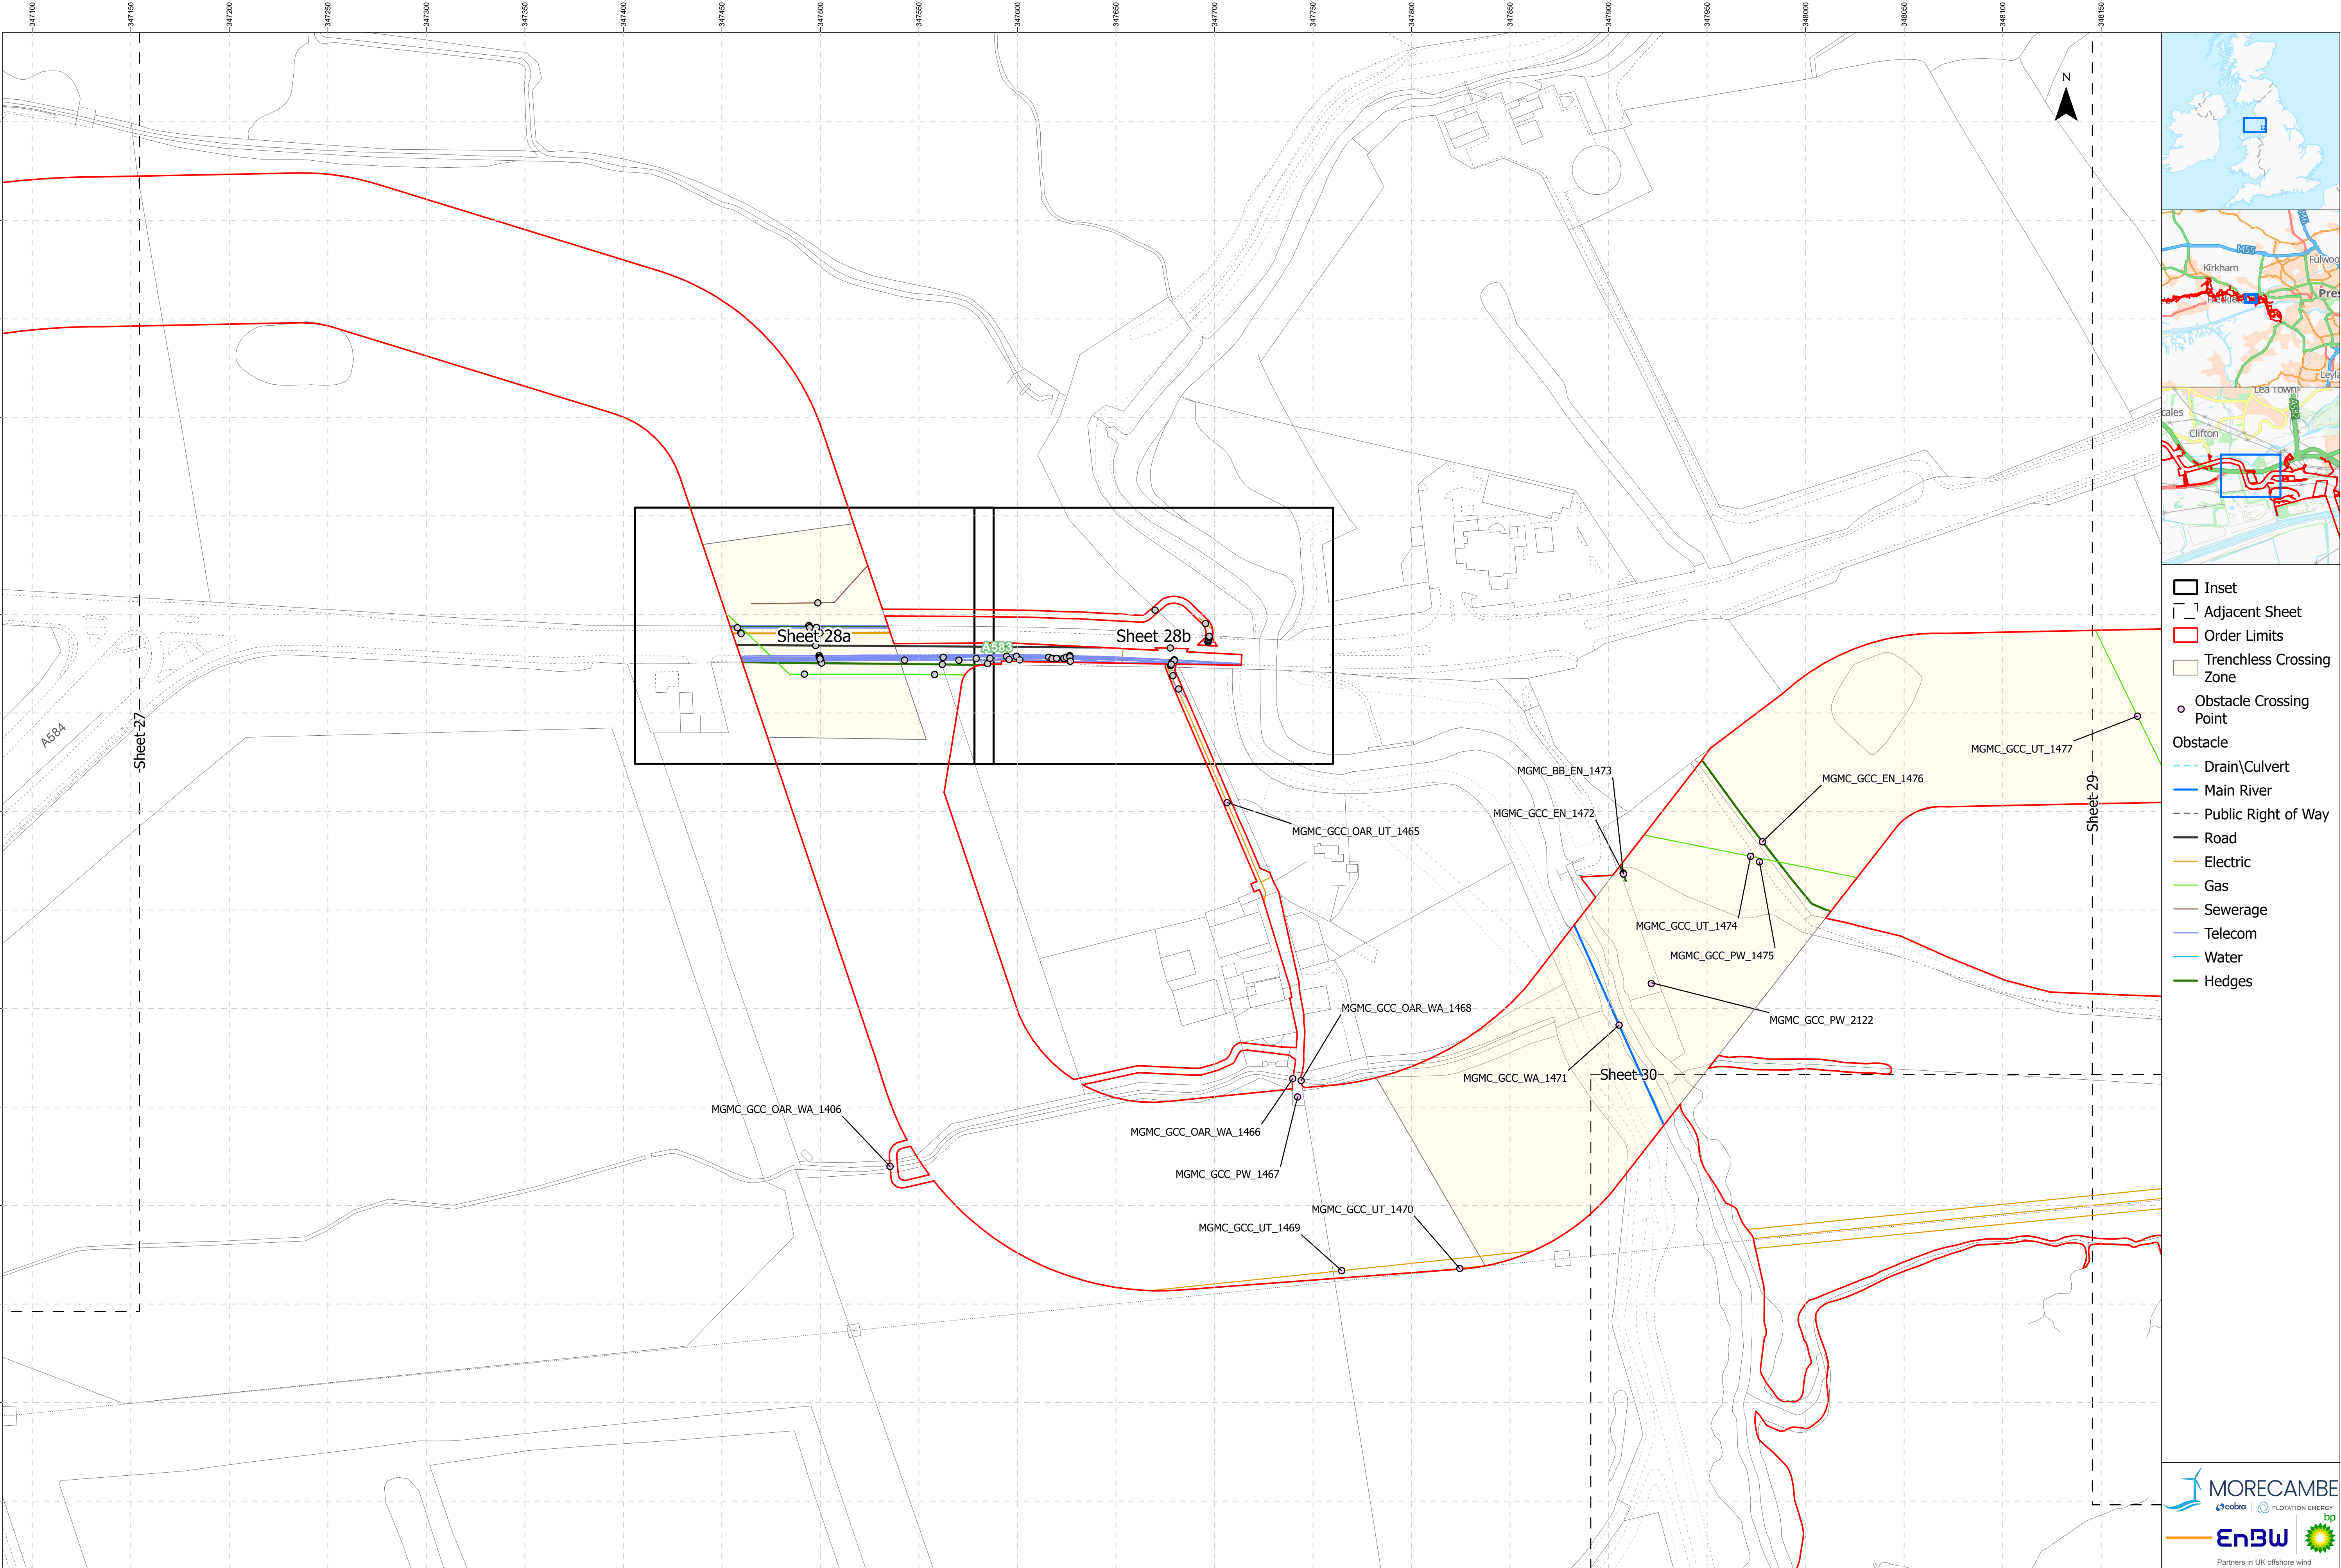

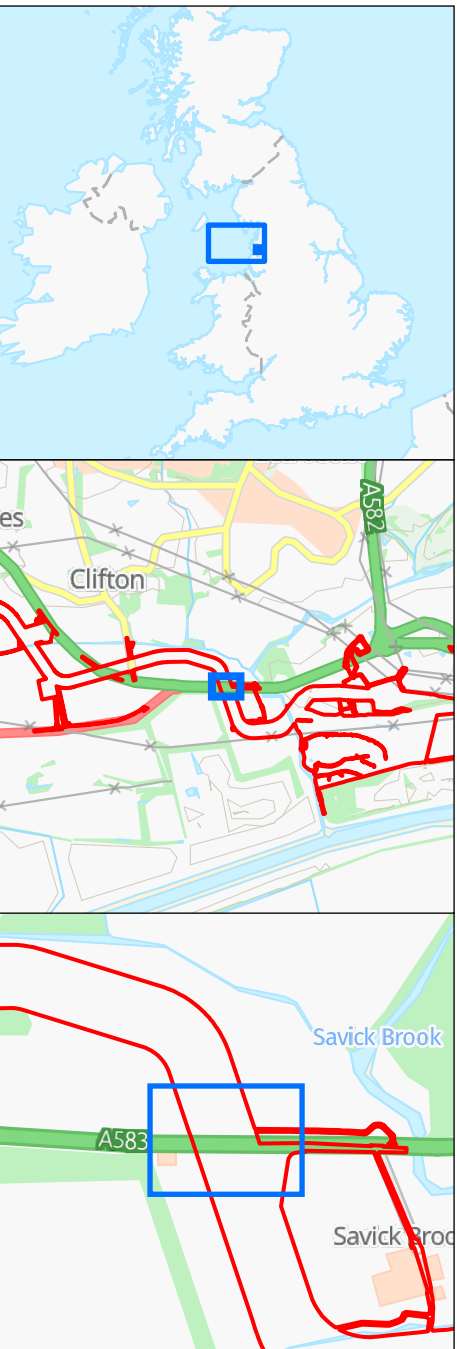
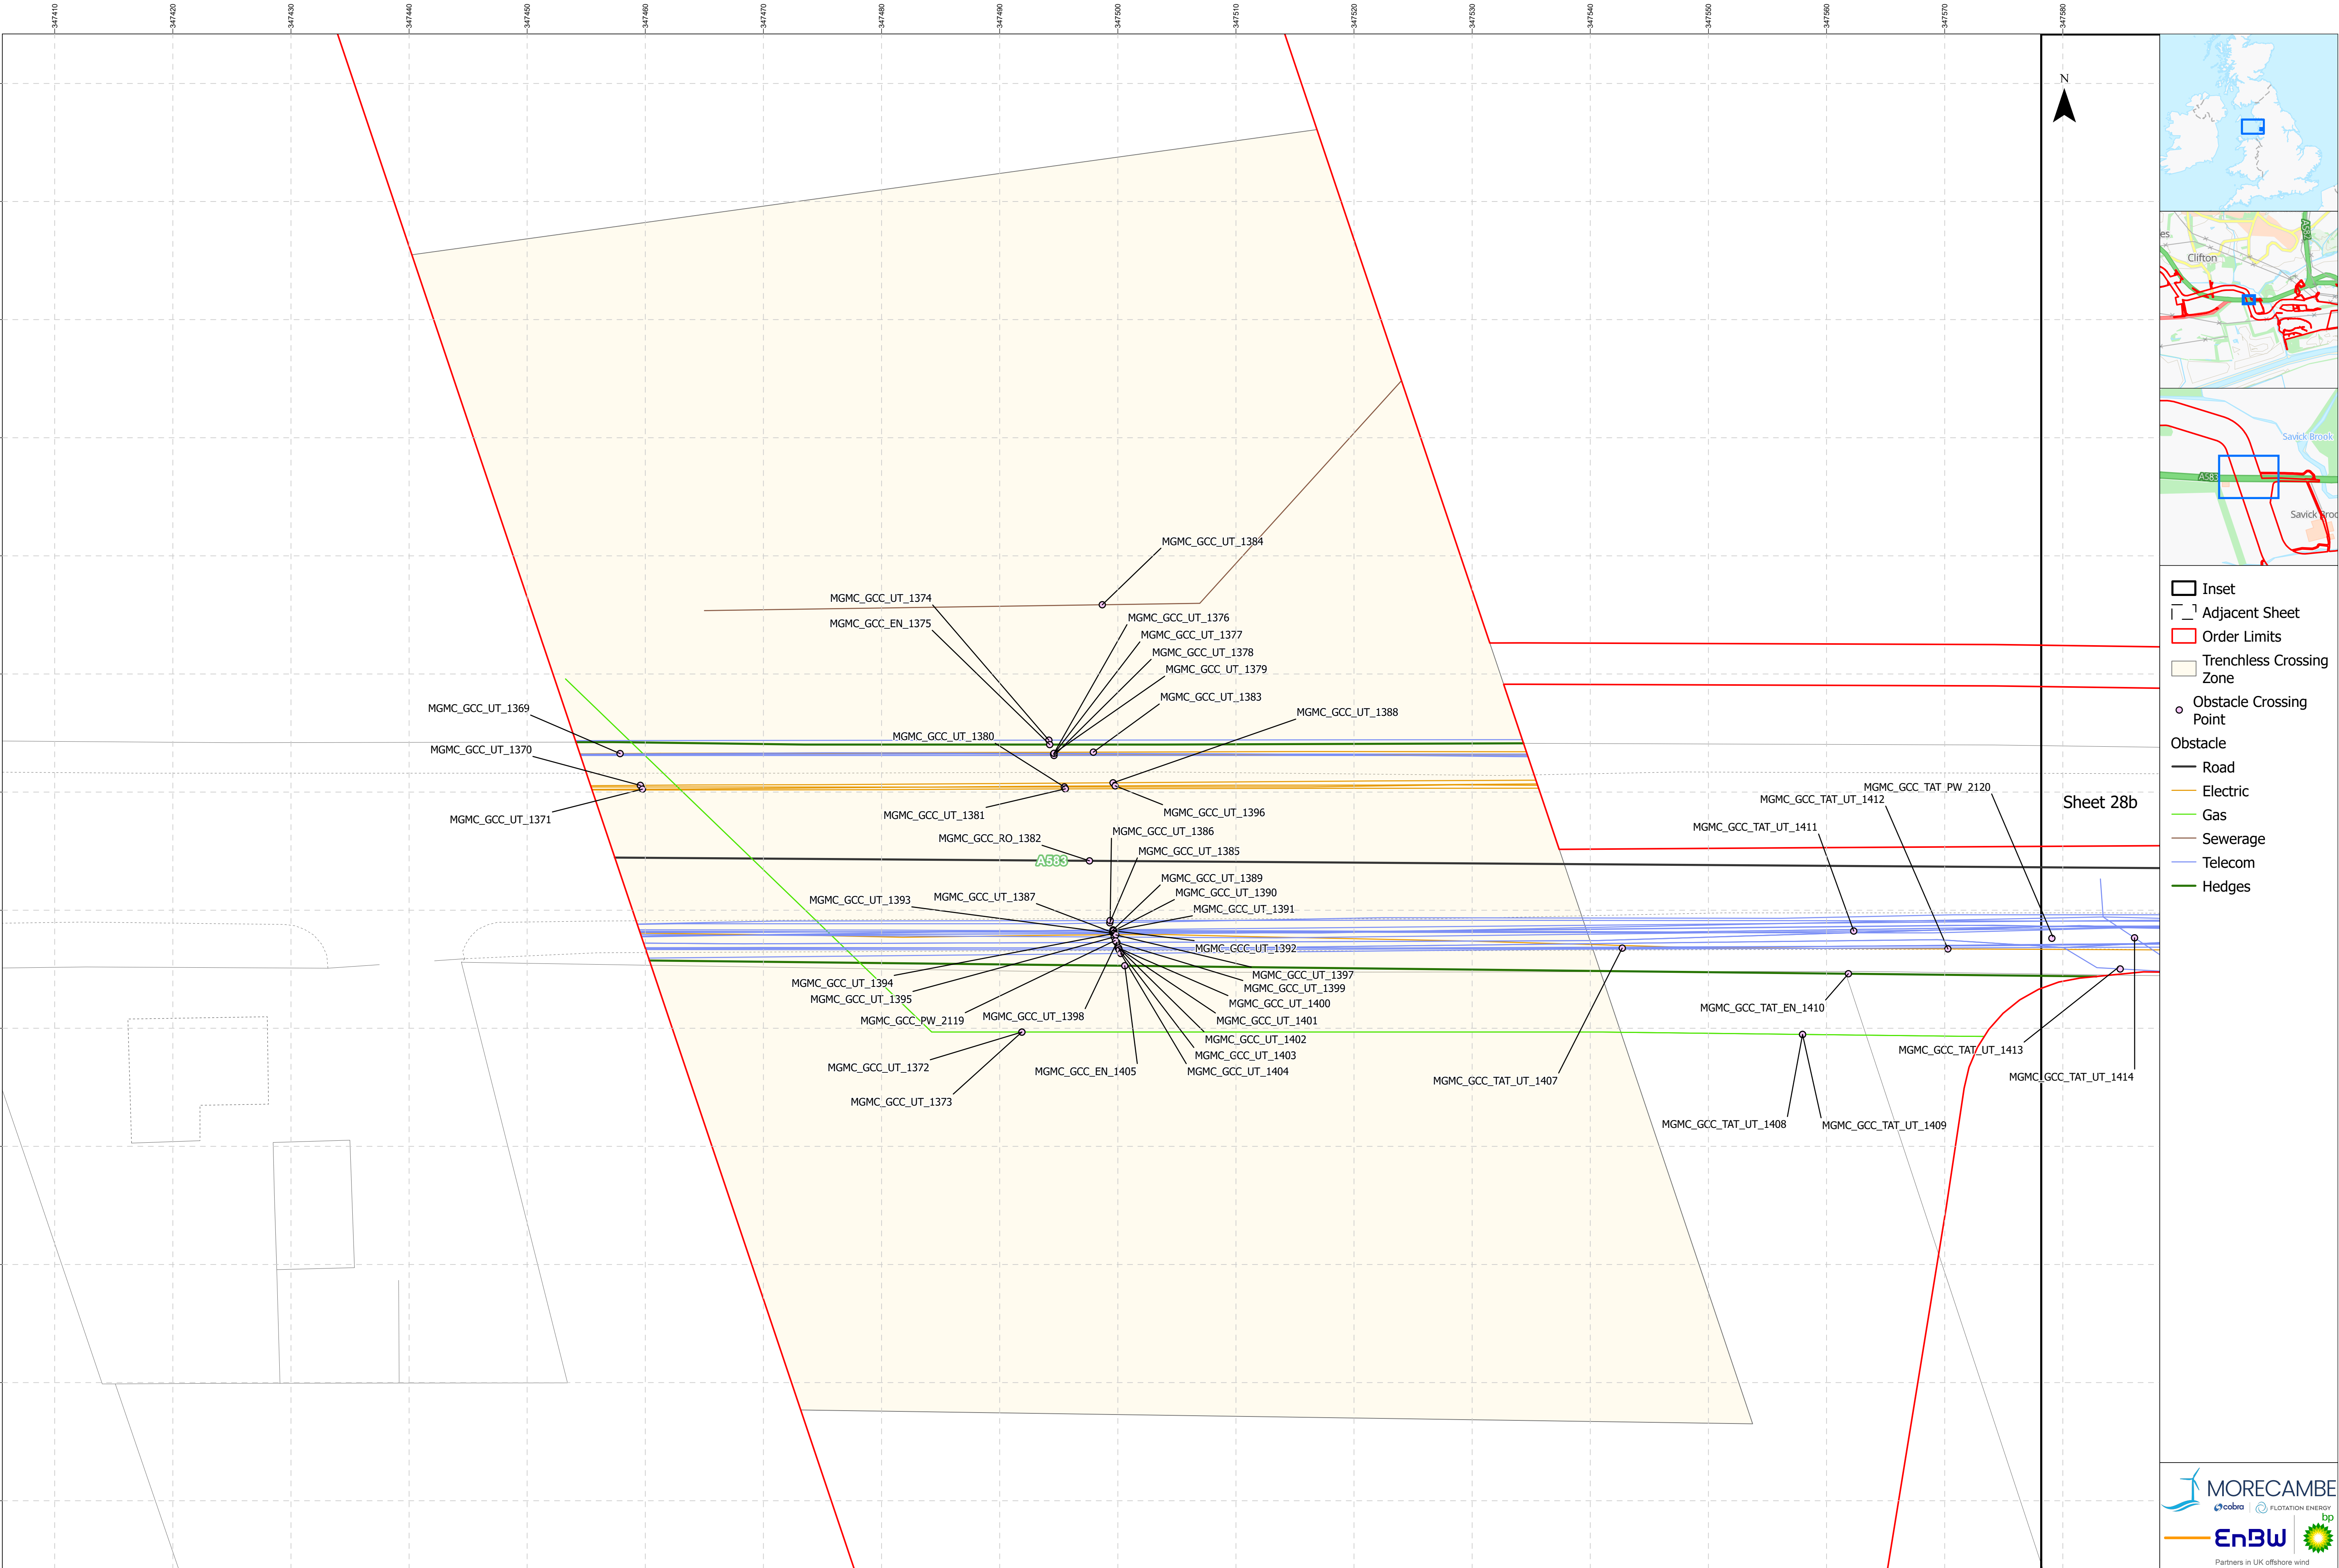


- Inset
- Adjacent Sheet
- Order Limits
- Trenchless Crossing Zone
- Obstacle Crossing Point
- Obstacle
 - Road
 - Electric
 - Gas
 - Sewerage
 - Telecom
 - Hedges



Sheet 28b

Project Name: MORGAN AND MORECAMBE OFFSHORE WIND FARMS: TRANSMISSION ASSETS	Drawing Title: OBSTACLE CROSSING PLAN - SHEET 28A OF 36	 Scale@A1: 1:250	Geodetic Information: Datum: OSGB 1936 Projection: British National Grid	Data Sources: BP, Ordnance Survey Based Upon The Ordnance Survey Map With The Sanction Of The Controller Of HM Stationery Office. Crown Copyright Reserved. © OS Licence No. 100042124	Service Layer Credits: GB Cartographic Local Names: Contains OS data © Crown Copyright and database right 2023 Contains data from OS Zoomstack	VER	DATE	DETAILS	AUTH	CHK	APPRV	Drawing Number: BP-GBR-MORG-REG-0204
						01	22/09/24	Final at DCO Submission	HAH	LM	AS	
						02	13/05/25	Added CR111 path	HAH	LM	HK	



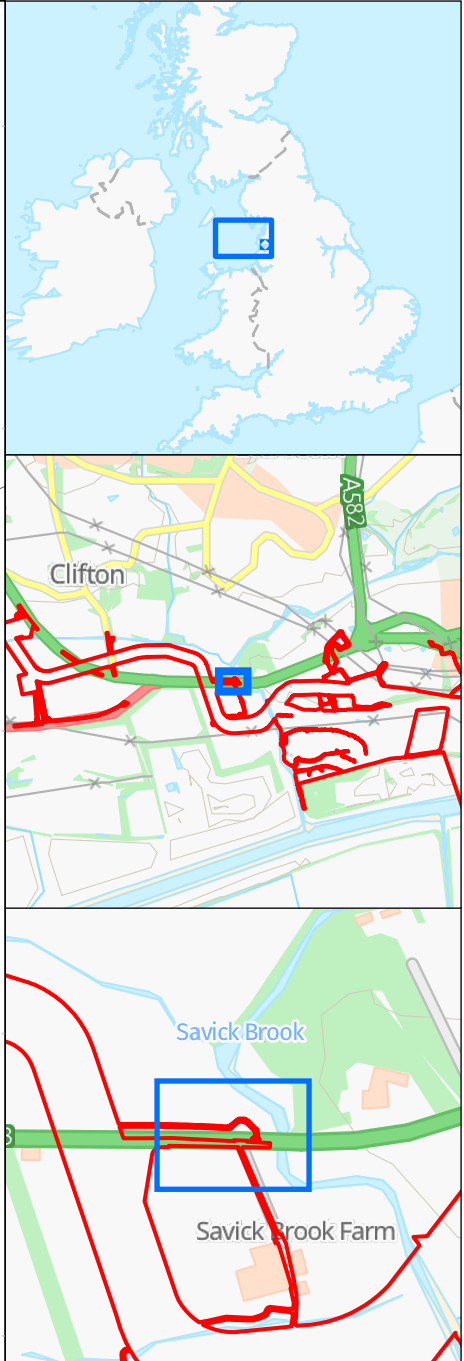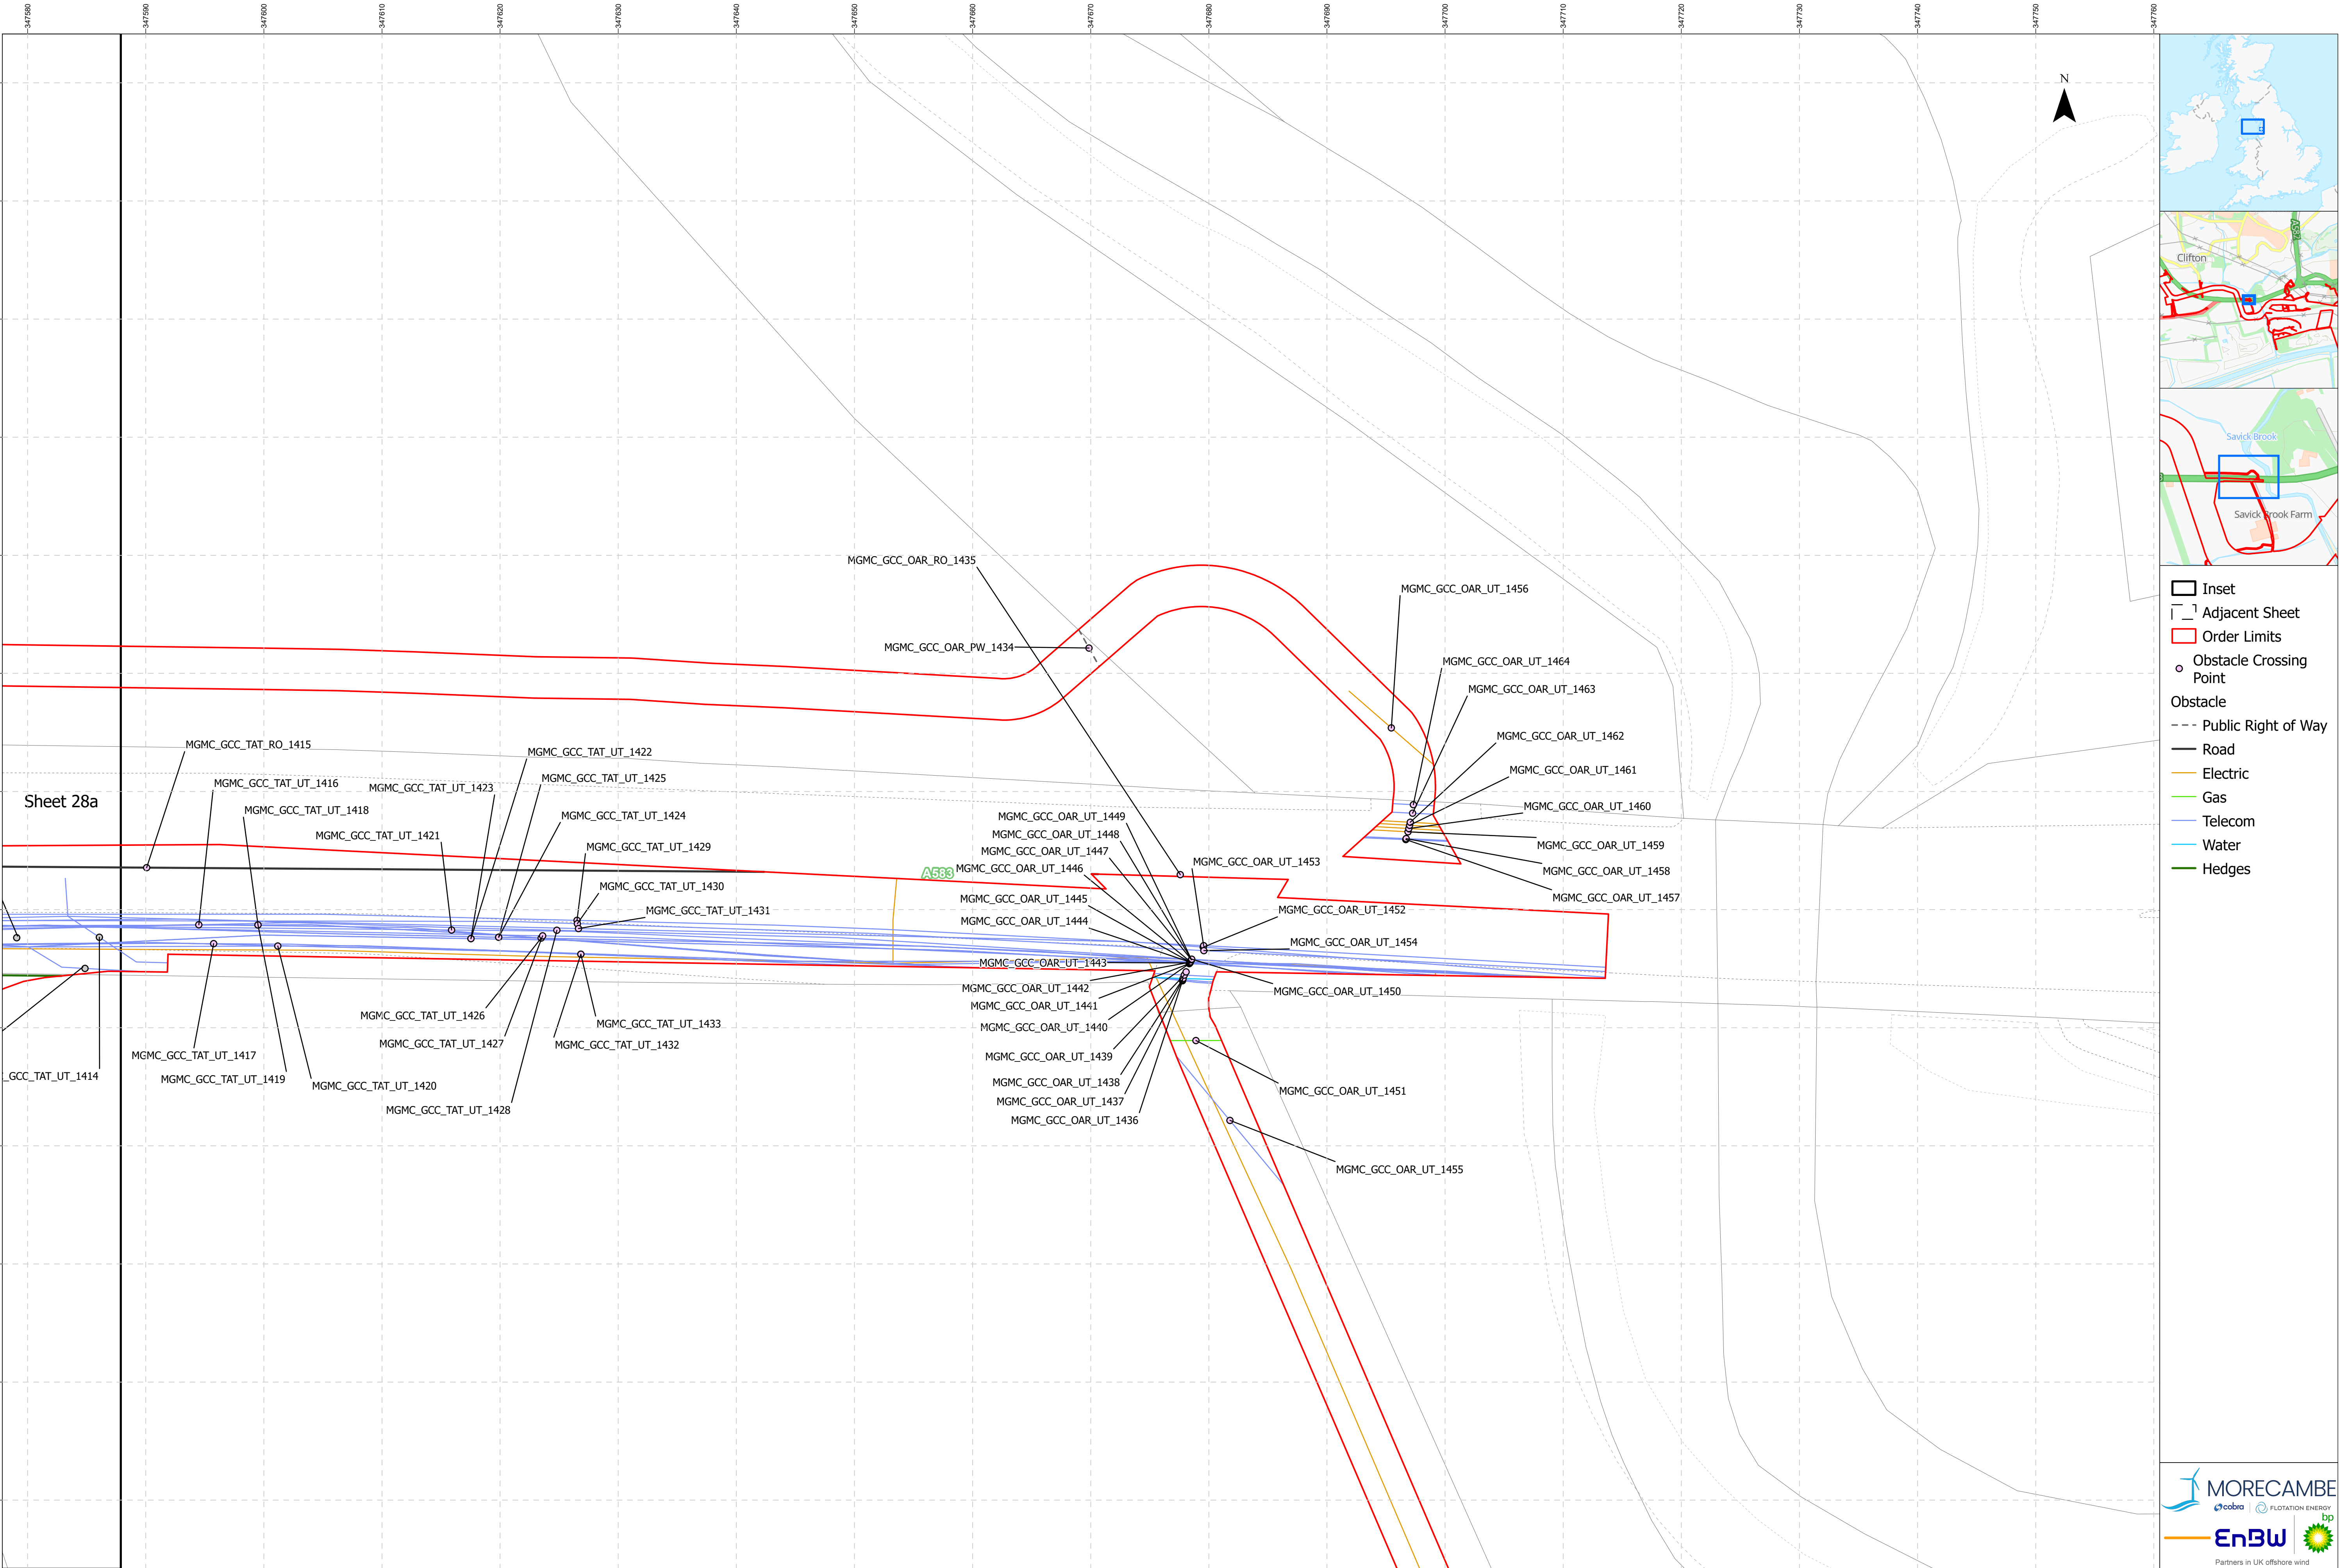


- Inset
- Adjacent Sheet
- Order Limits
- Obstacle Crossing Point
- Obstacle
 - Public Right of Way
 - Road
 - Electric
 - Gas
 - Telecom
 - Water
 - Hedges

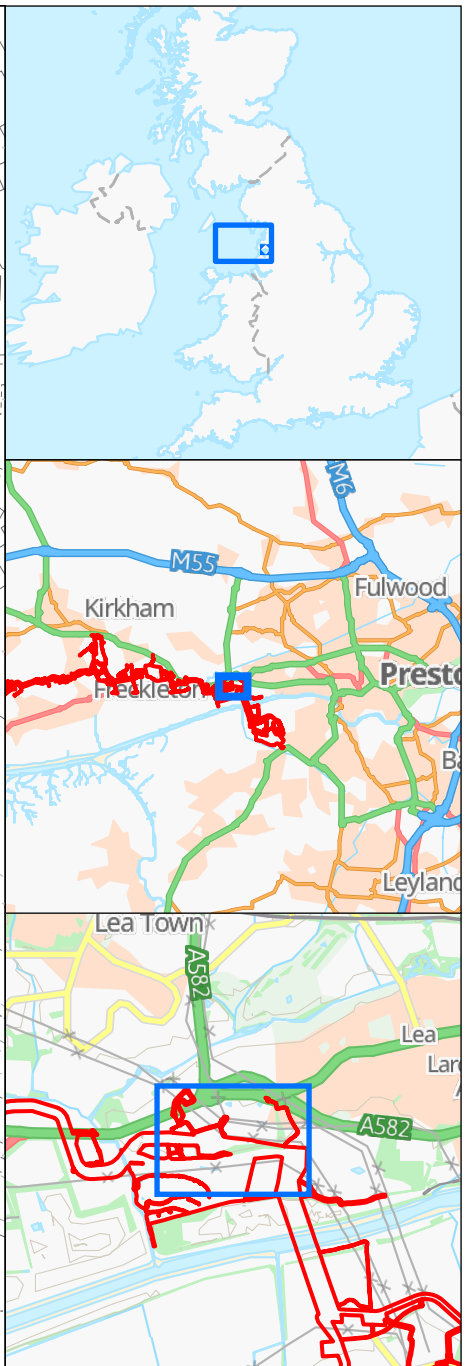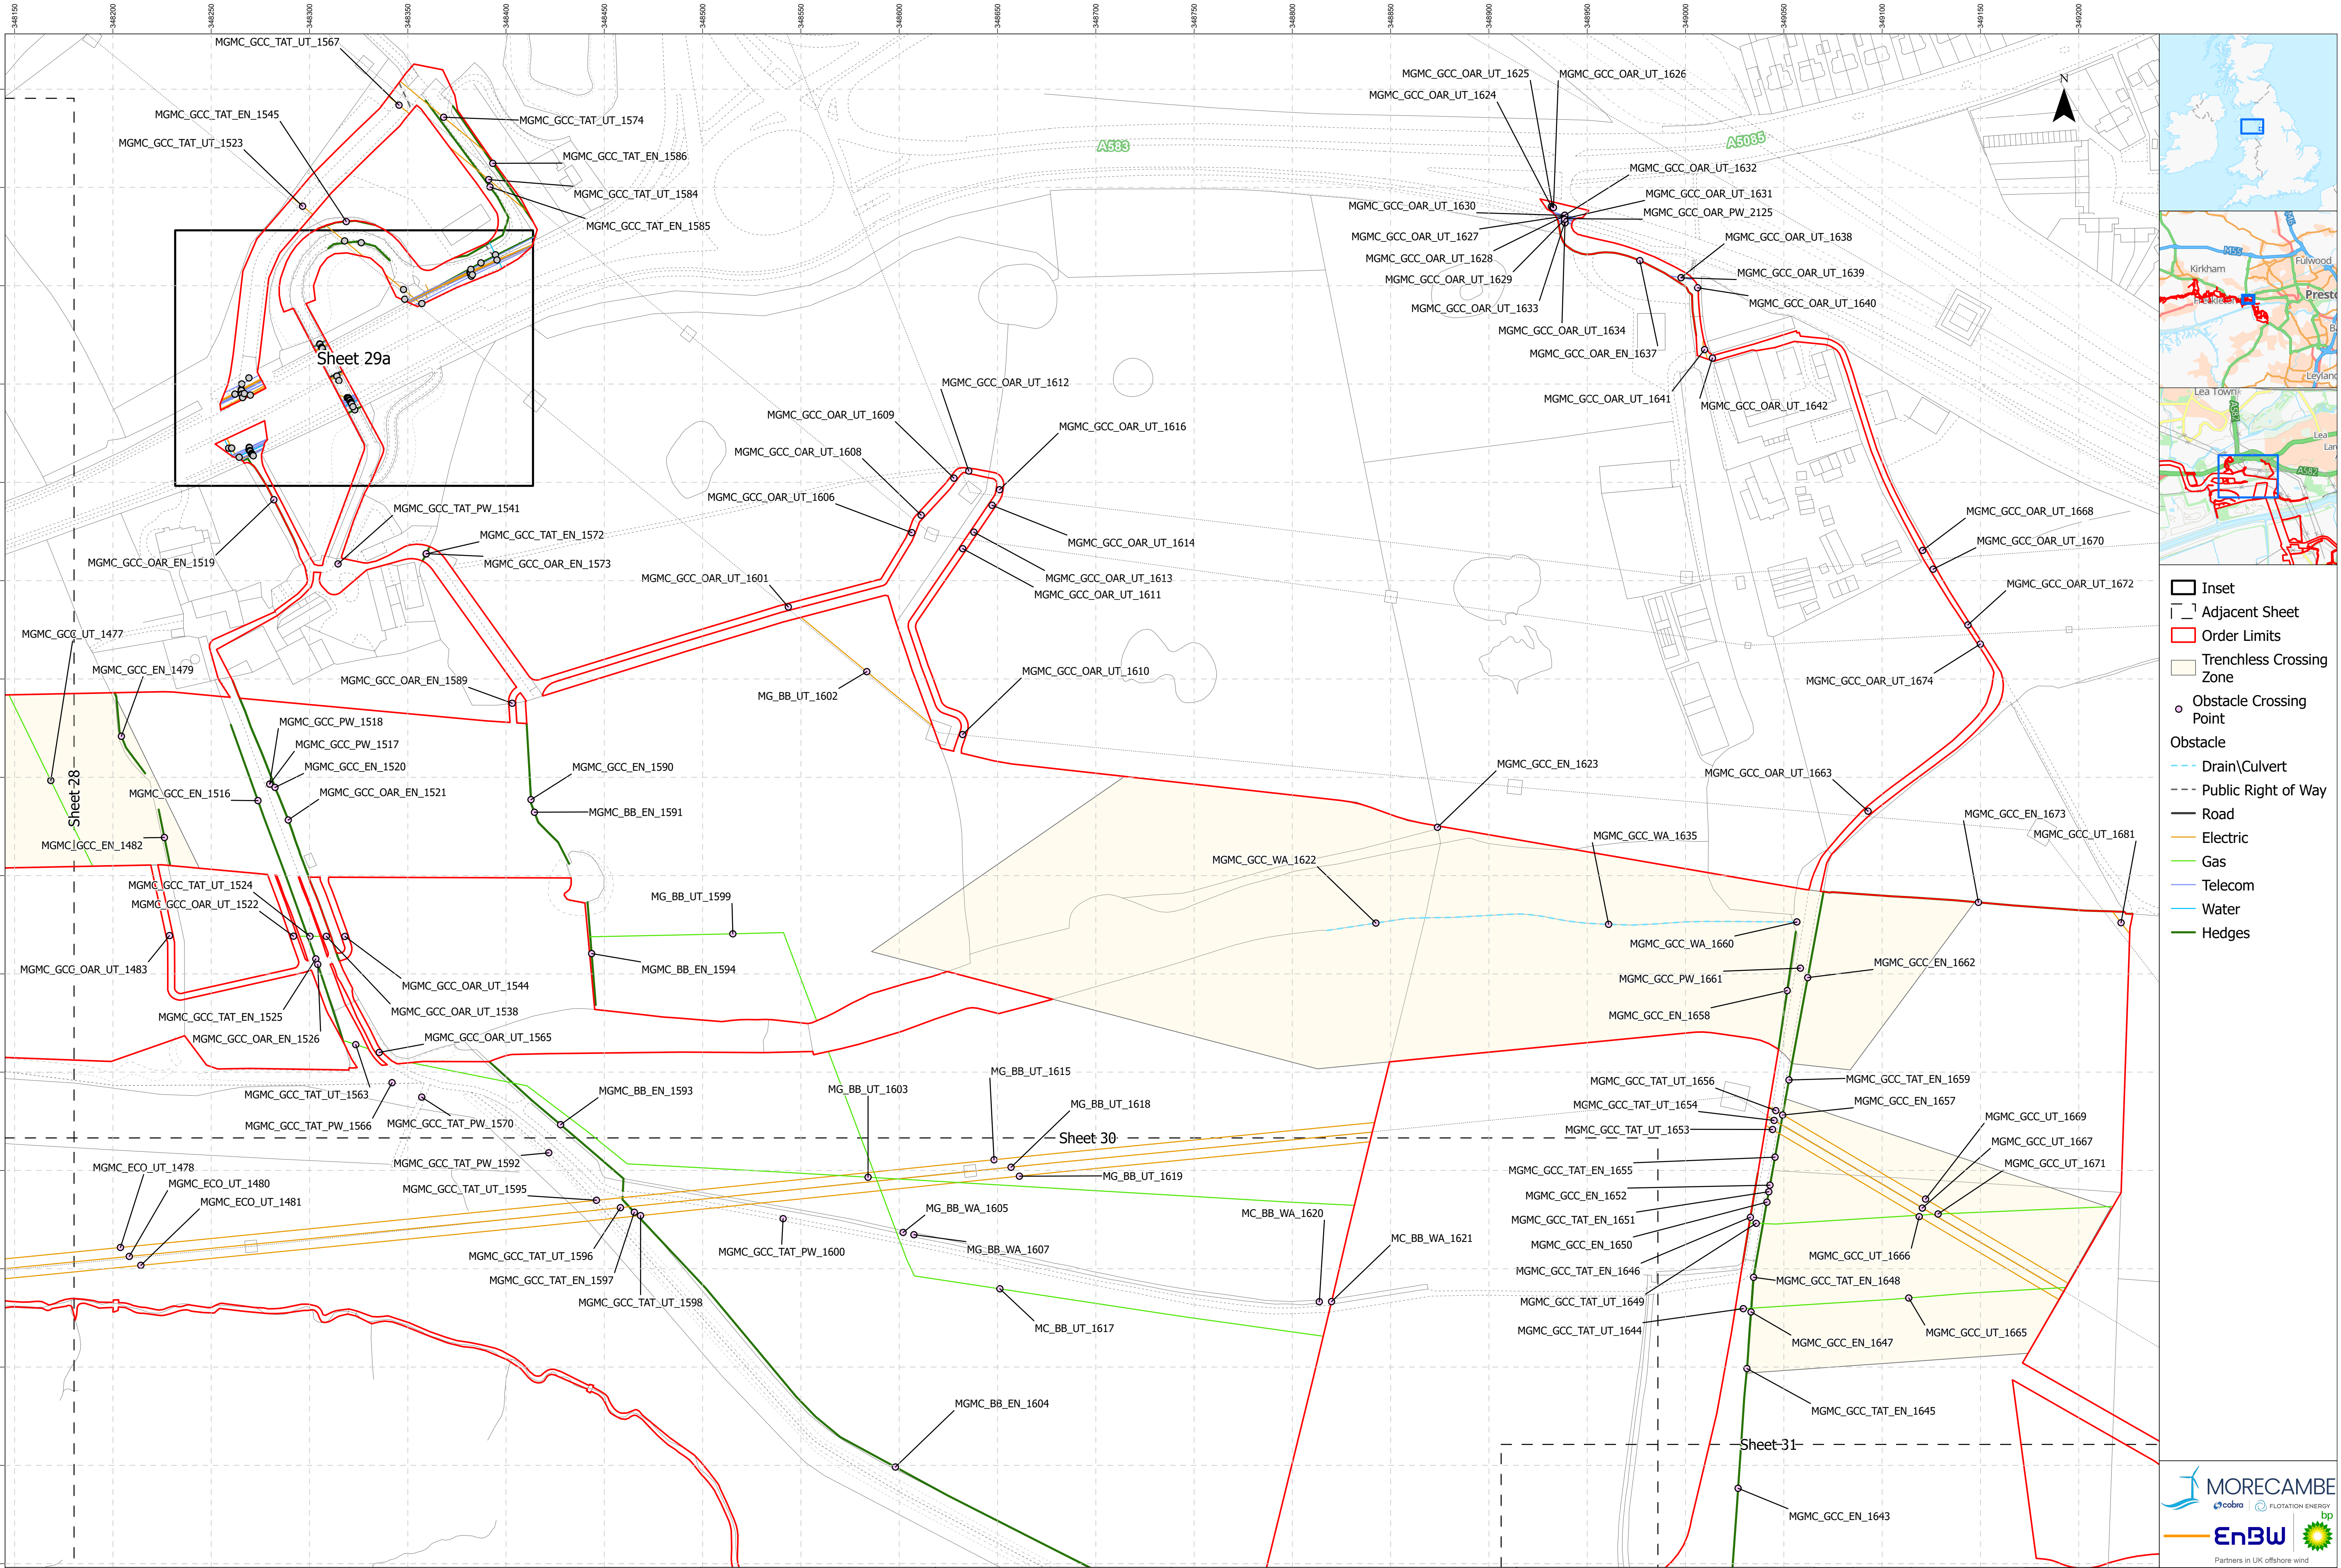

- Inset
- Adjacent Sheet
- Order Limits
- Trenchless Crossing Zone
- Obstacle Crossing Point
- Obstacle
 - Drain/Culvert
 - Public Right of Way
 - Road
 - Electric
 - Gas
 - Telecom
 - Water
 - Hedges

Project Name: MORGAN AND MORECAMBE OFFSHORE WIND FARMS: TRANSMISSION ASSETS	Drawing Title: OBSTACLE CROSSING PLAN - SHEET 29 OF 36	04080Meters Scale@A1: 1:1,500	Geodetic Information: Datum: OSGB 1936 Projection: British National Grid	Data Sources:BP, Ordnance Survey Based Upon The Ordnance Survey Map With The Sanction Of The Controller Of HM Stationery Office. Crown Copyright Reserved. © OS Licence No. 100042124	Service Layer Credits: GB Cartographic Local Names: Contains OS data © Crown Copyright and database right 2023 Contains data from OS Zoomstack	VER	DATE	DETAILS	AUTH	CHK	APPRV	Drawing Number: BP-GBR-MORG-REG-0204
						01	22/09/24	Final at DCO Submission	HAH	LM	AS	
						02	13/05/25	Added CRIII path	HAH	LM	HK	



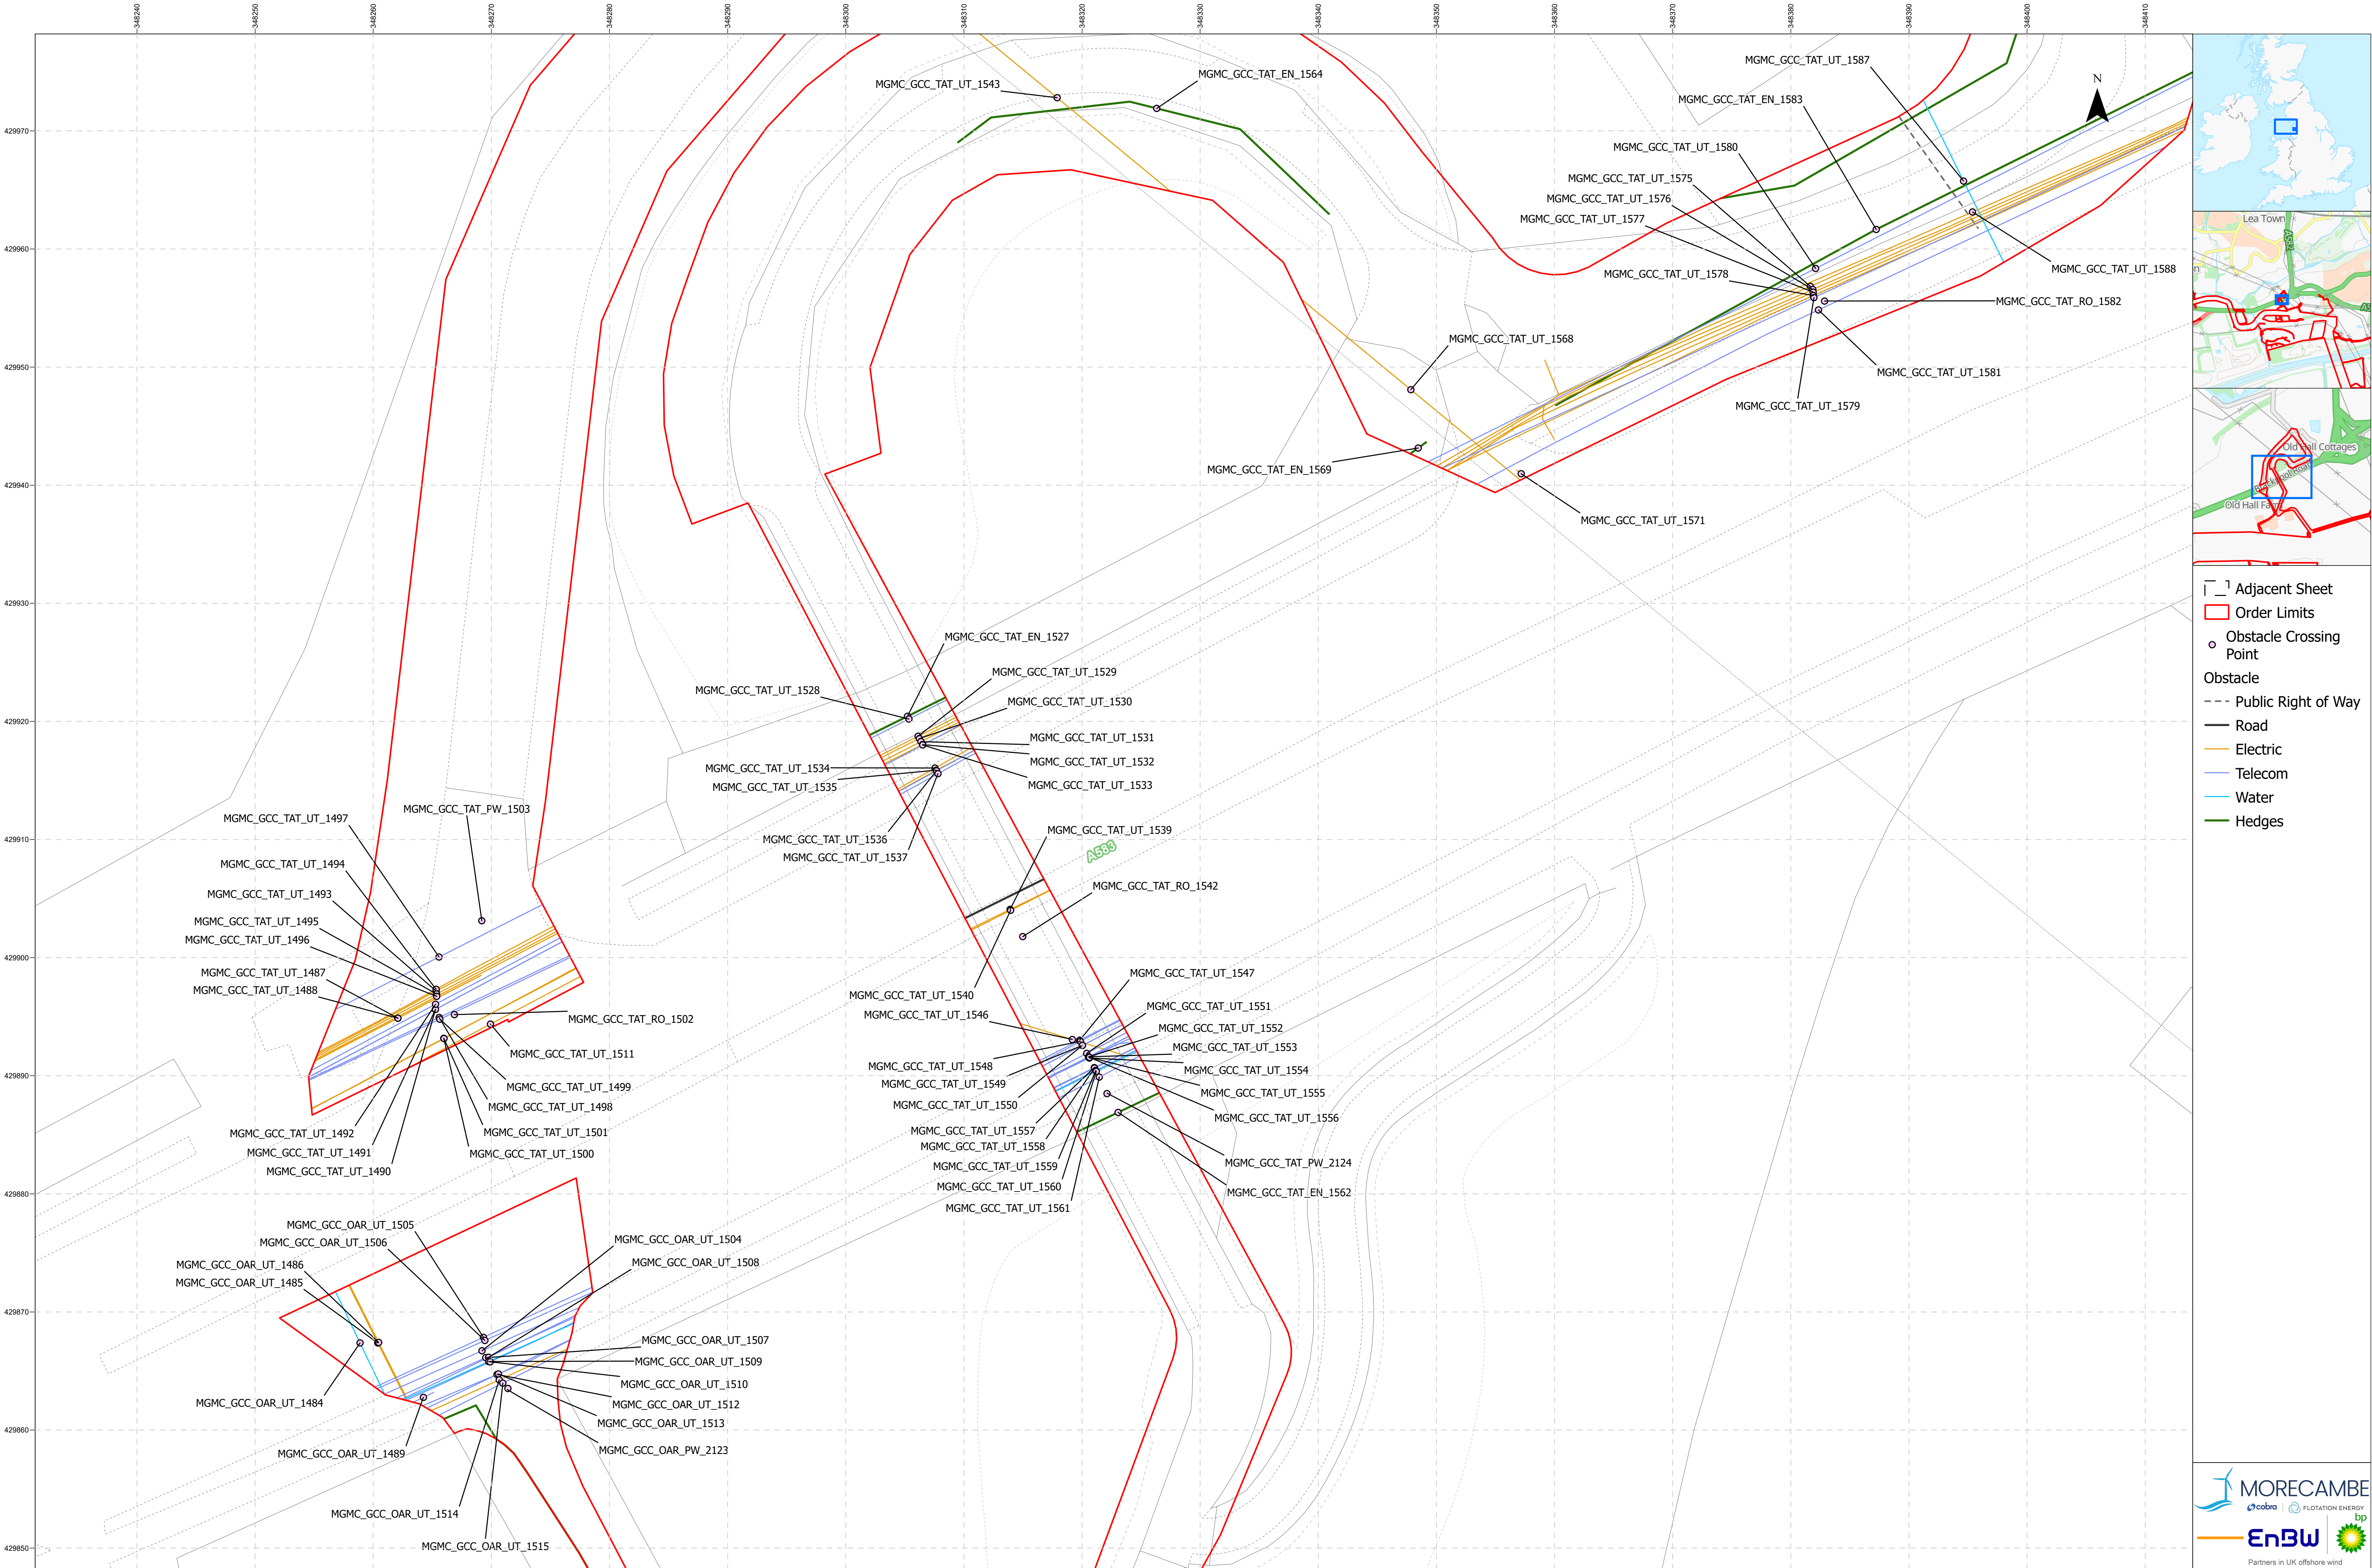

Project Name:
MORGAN AND MORECAMBE OFFSHORE WIND FARMS:
TRANSMISSION ASSETS

Drawing Title:
OBSTACLE CROSSING PLAN - SHEET 29A OF 36

0 6,5 13 Meters
Scale@A1: 1:250

Geodetic Information:
Datum: OSGB 1936
Projection: British National Grid



Data Sources:BP, Ordnance Survey
Based Upon The Ordnance Survey Map With The Sanction Of The
Controller Of HM Stationery Office. Crown Copyright Reserved. © OS
Licence No. 100042124

Service Layer Credits: GB Cartographic Local Names:
Contains OS data © Crown Copyright and database right
2023
Contains data from OS Zoomstack


VER	DATE	DETAILS	AUTH	CHK	APPRV
01	22/09/24	Final at DCO Submission	HAH	LM	AS
02	13/05/25	Added CRIII path	HAH	LM	HK



Drawing Number:
BP-GBR-MORG-REG-0204



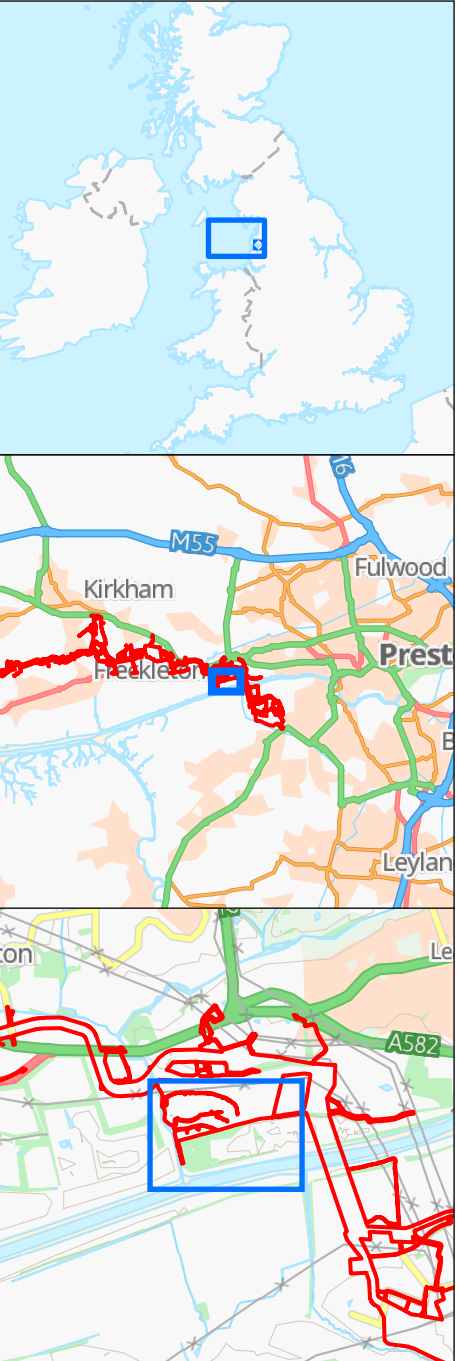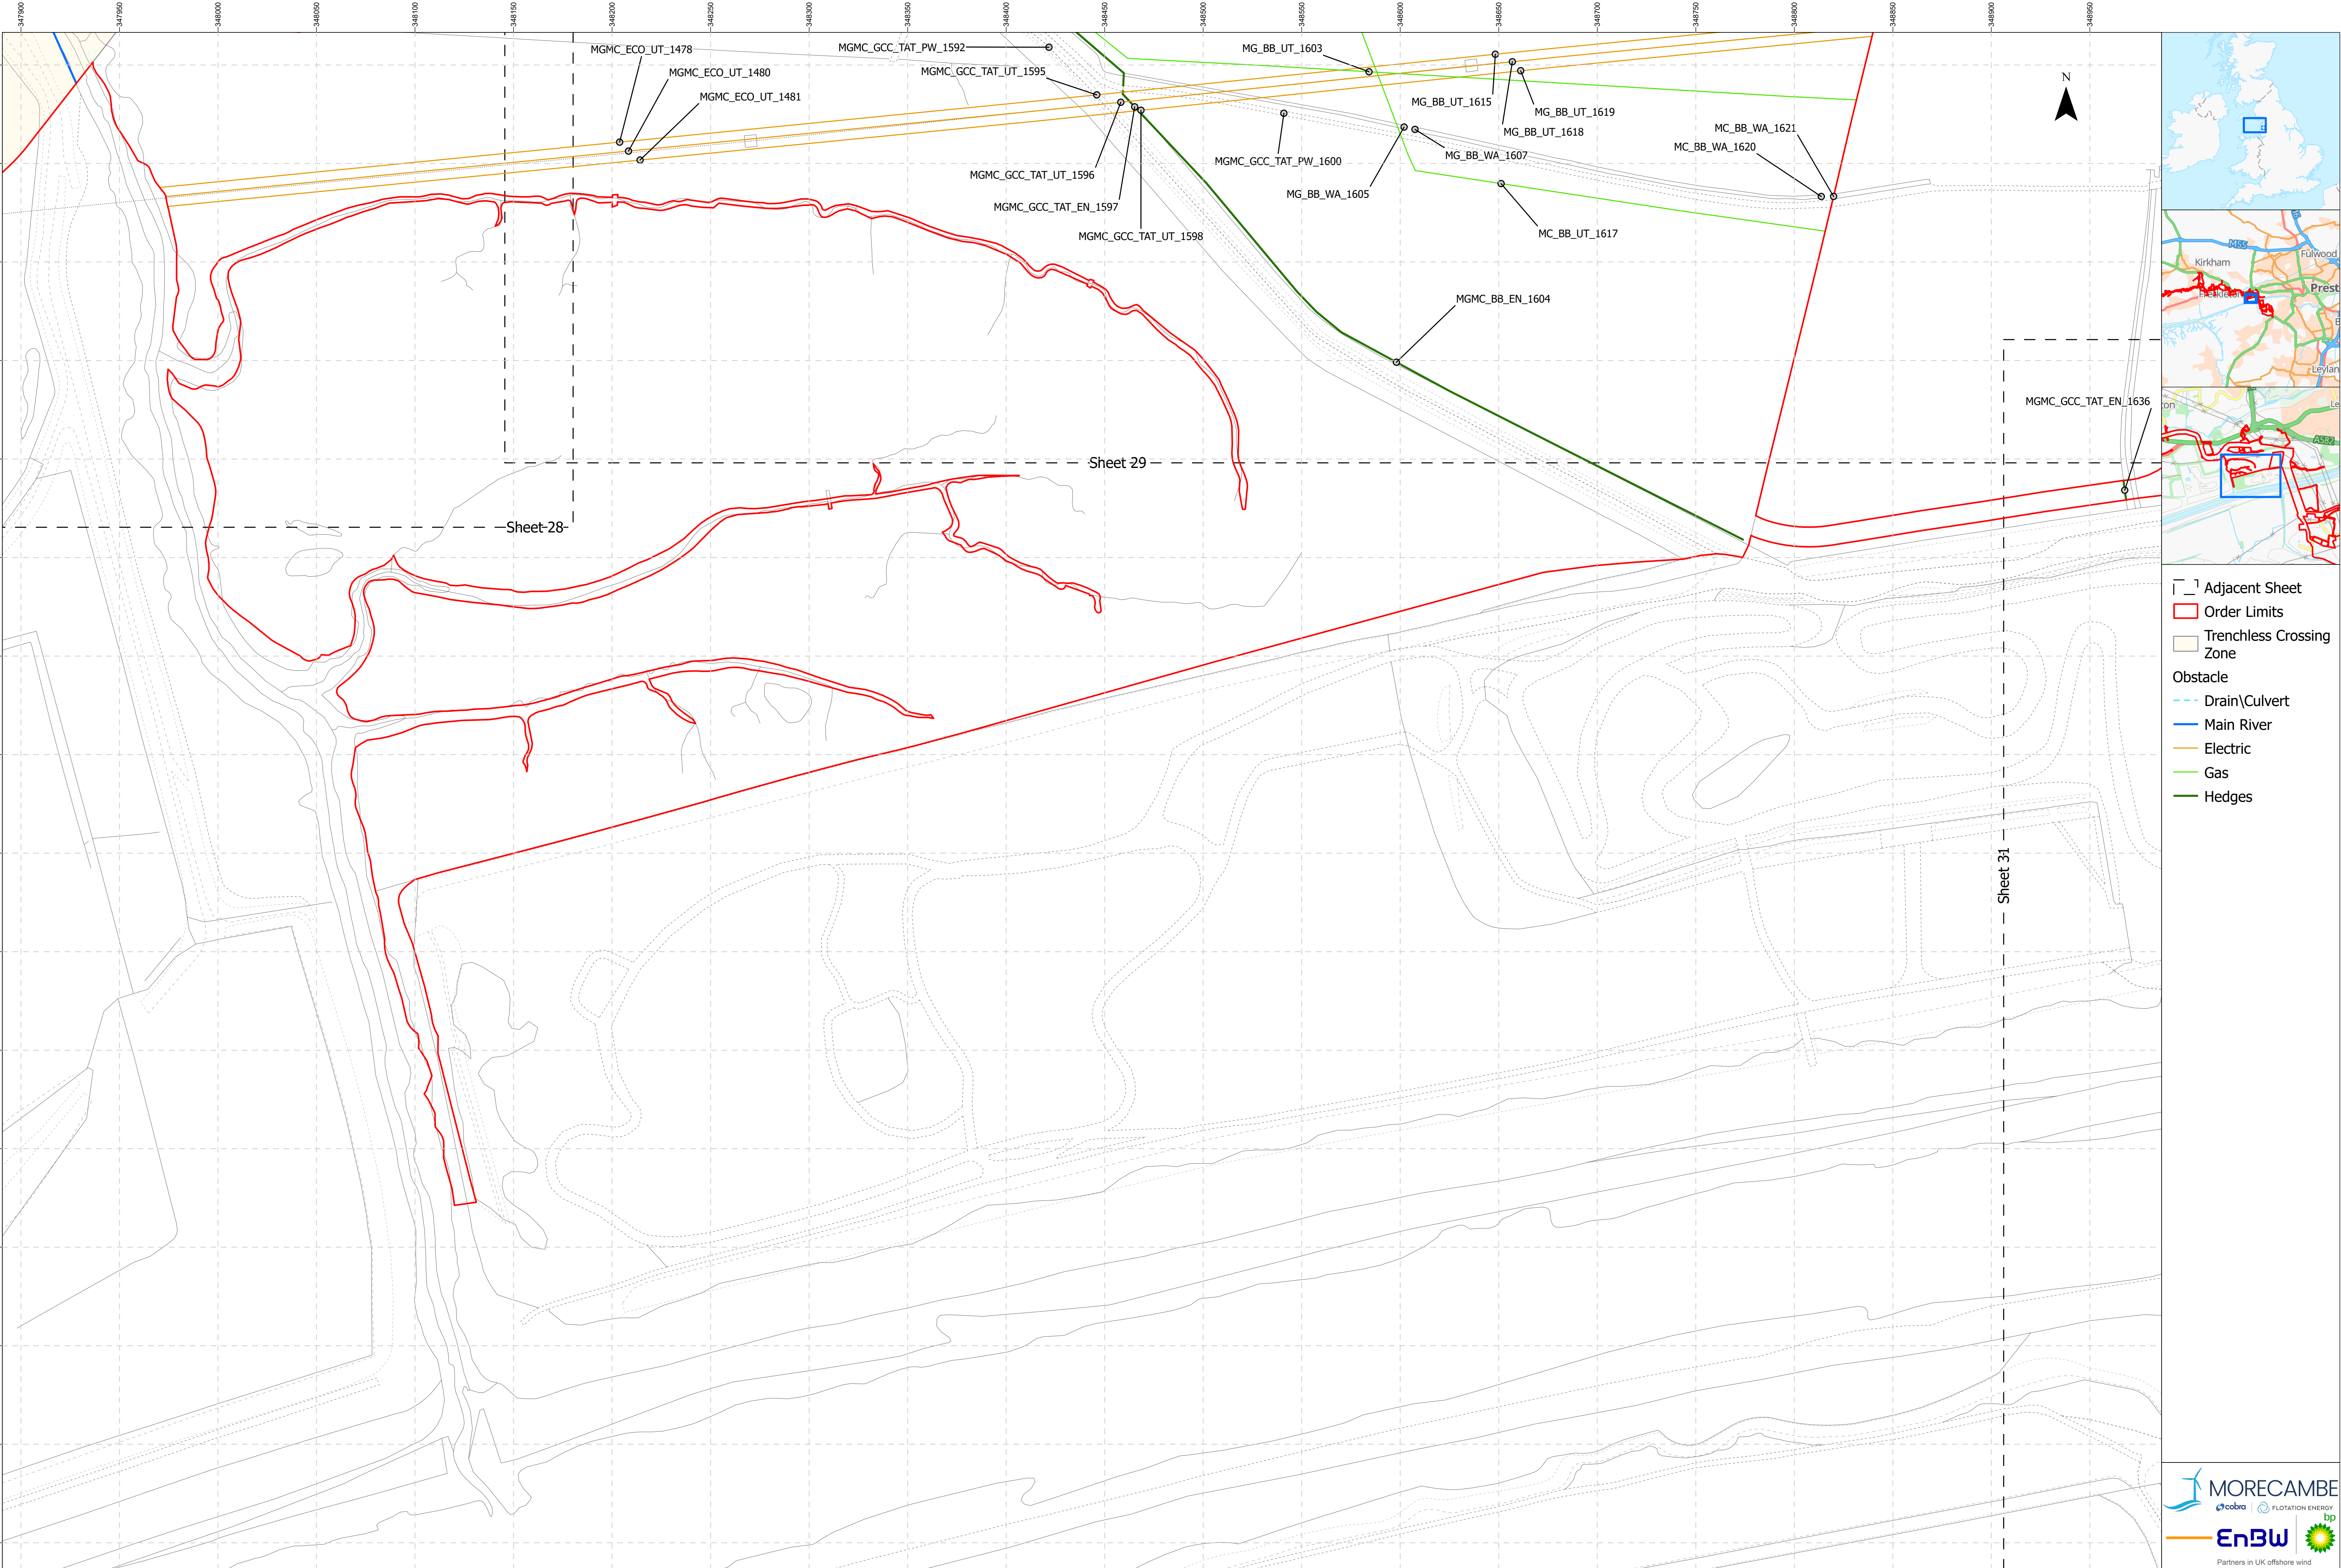

- Adjacent Sheet
- Order Limits
- Trenchless Crossing Zone
- Obstacle
 - Drain\Culvert
 - Main River
 - Electric
 - Gas
 - Hedges

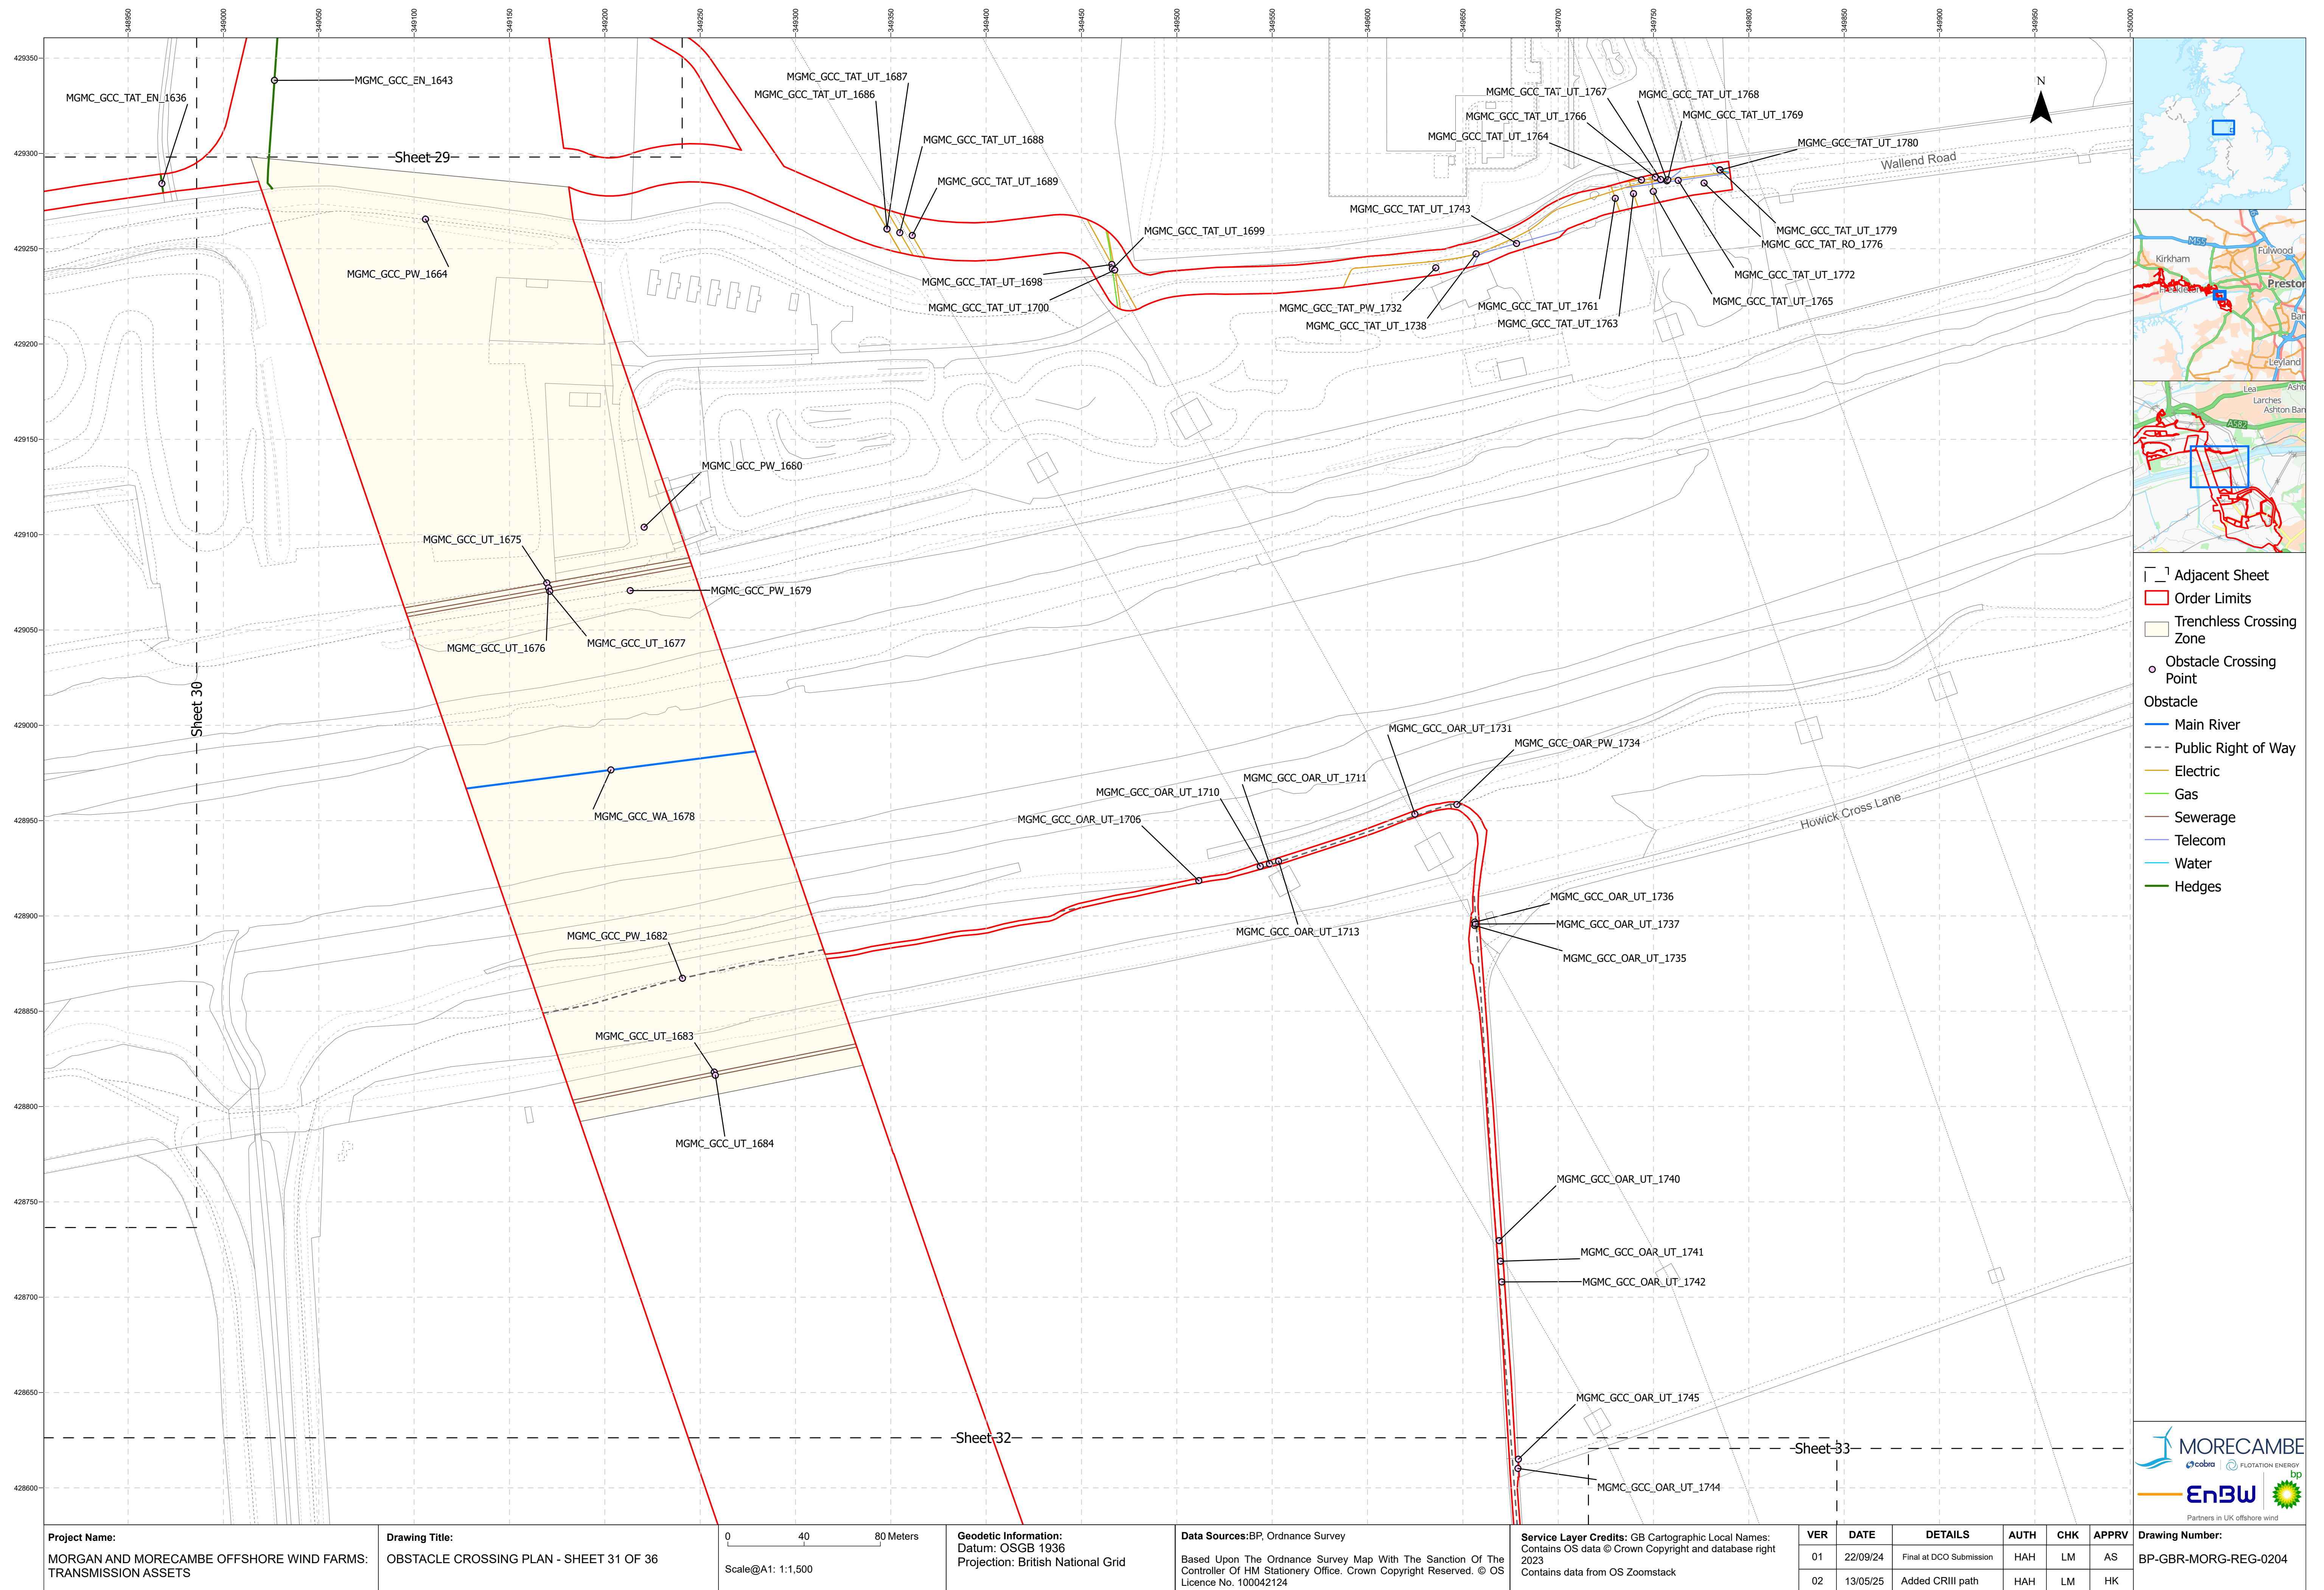


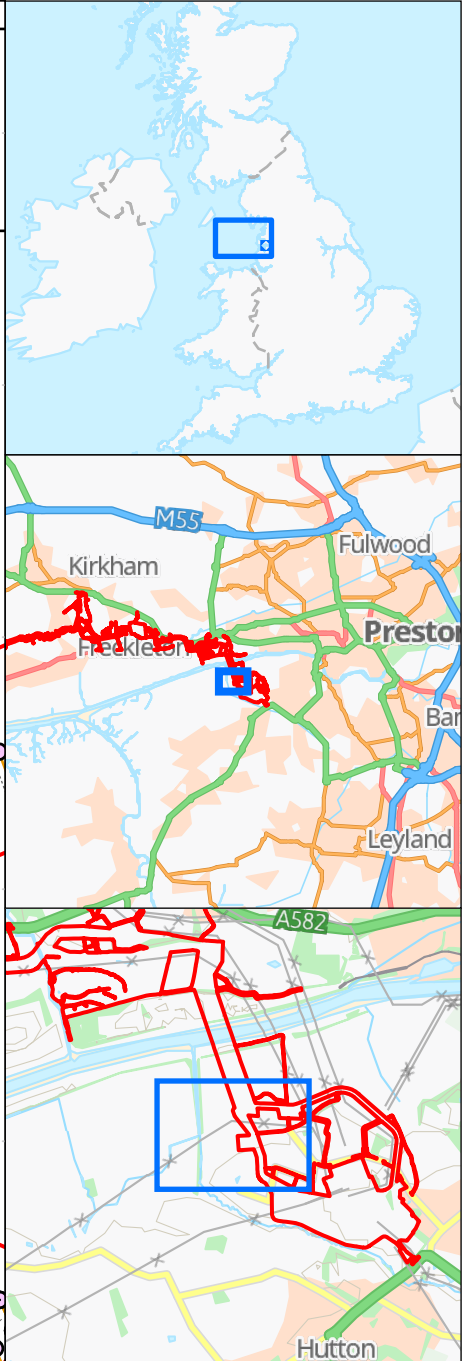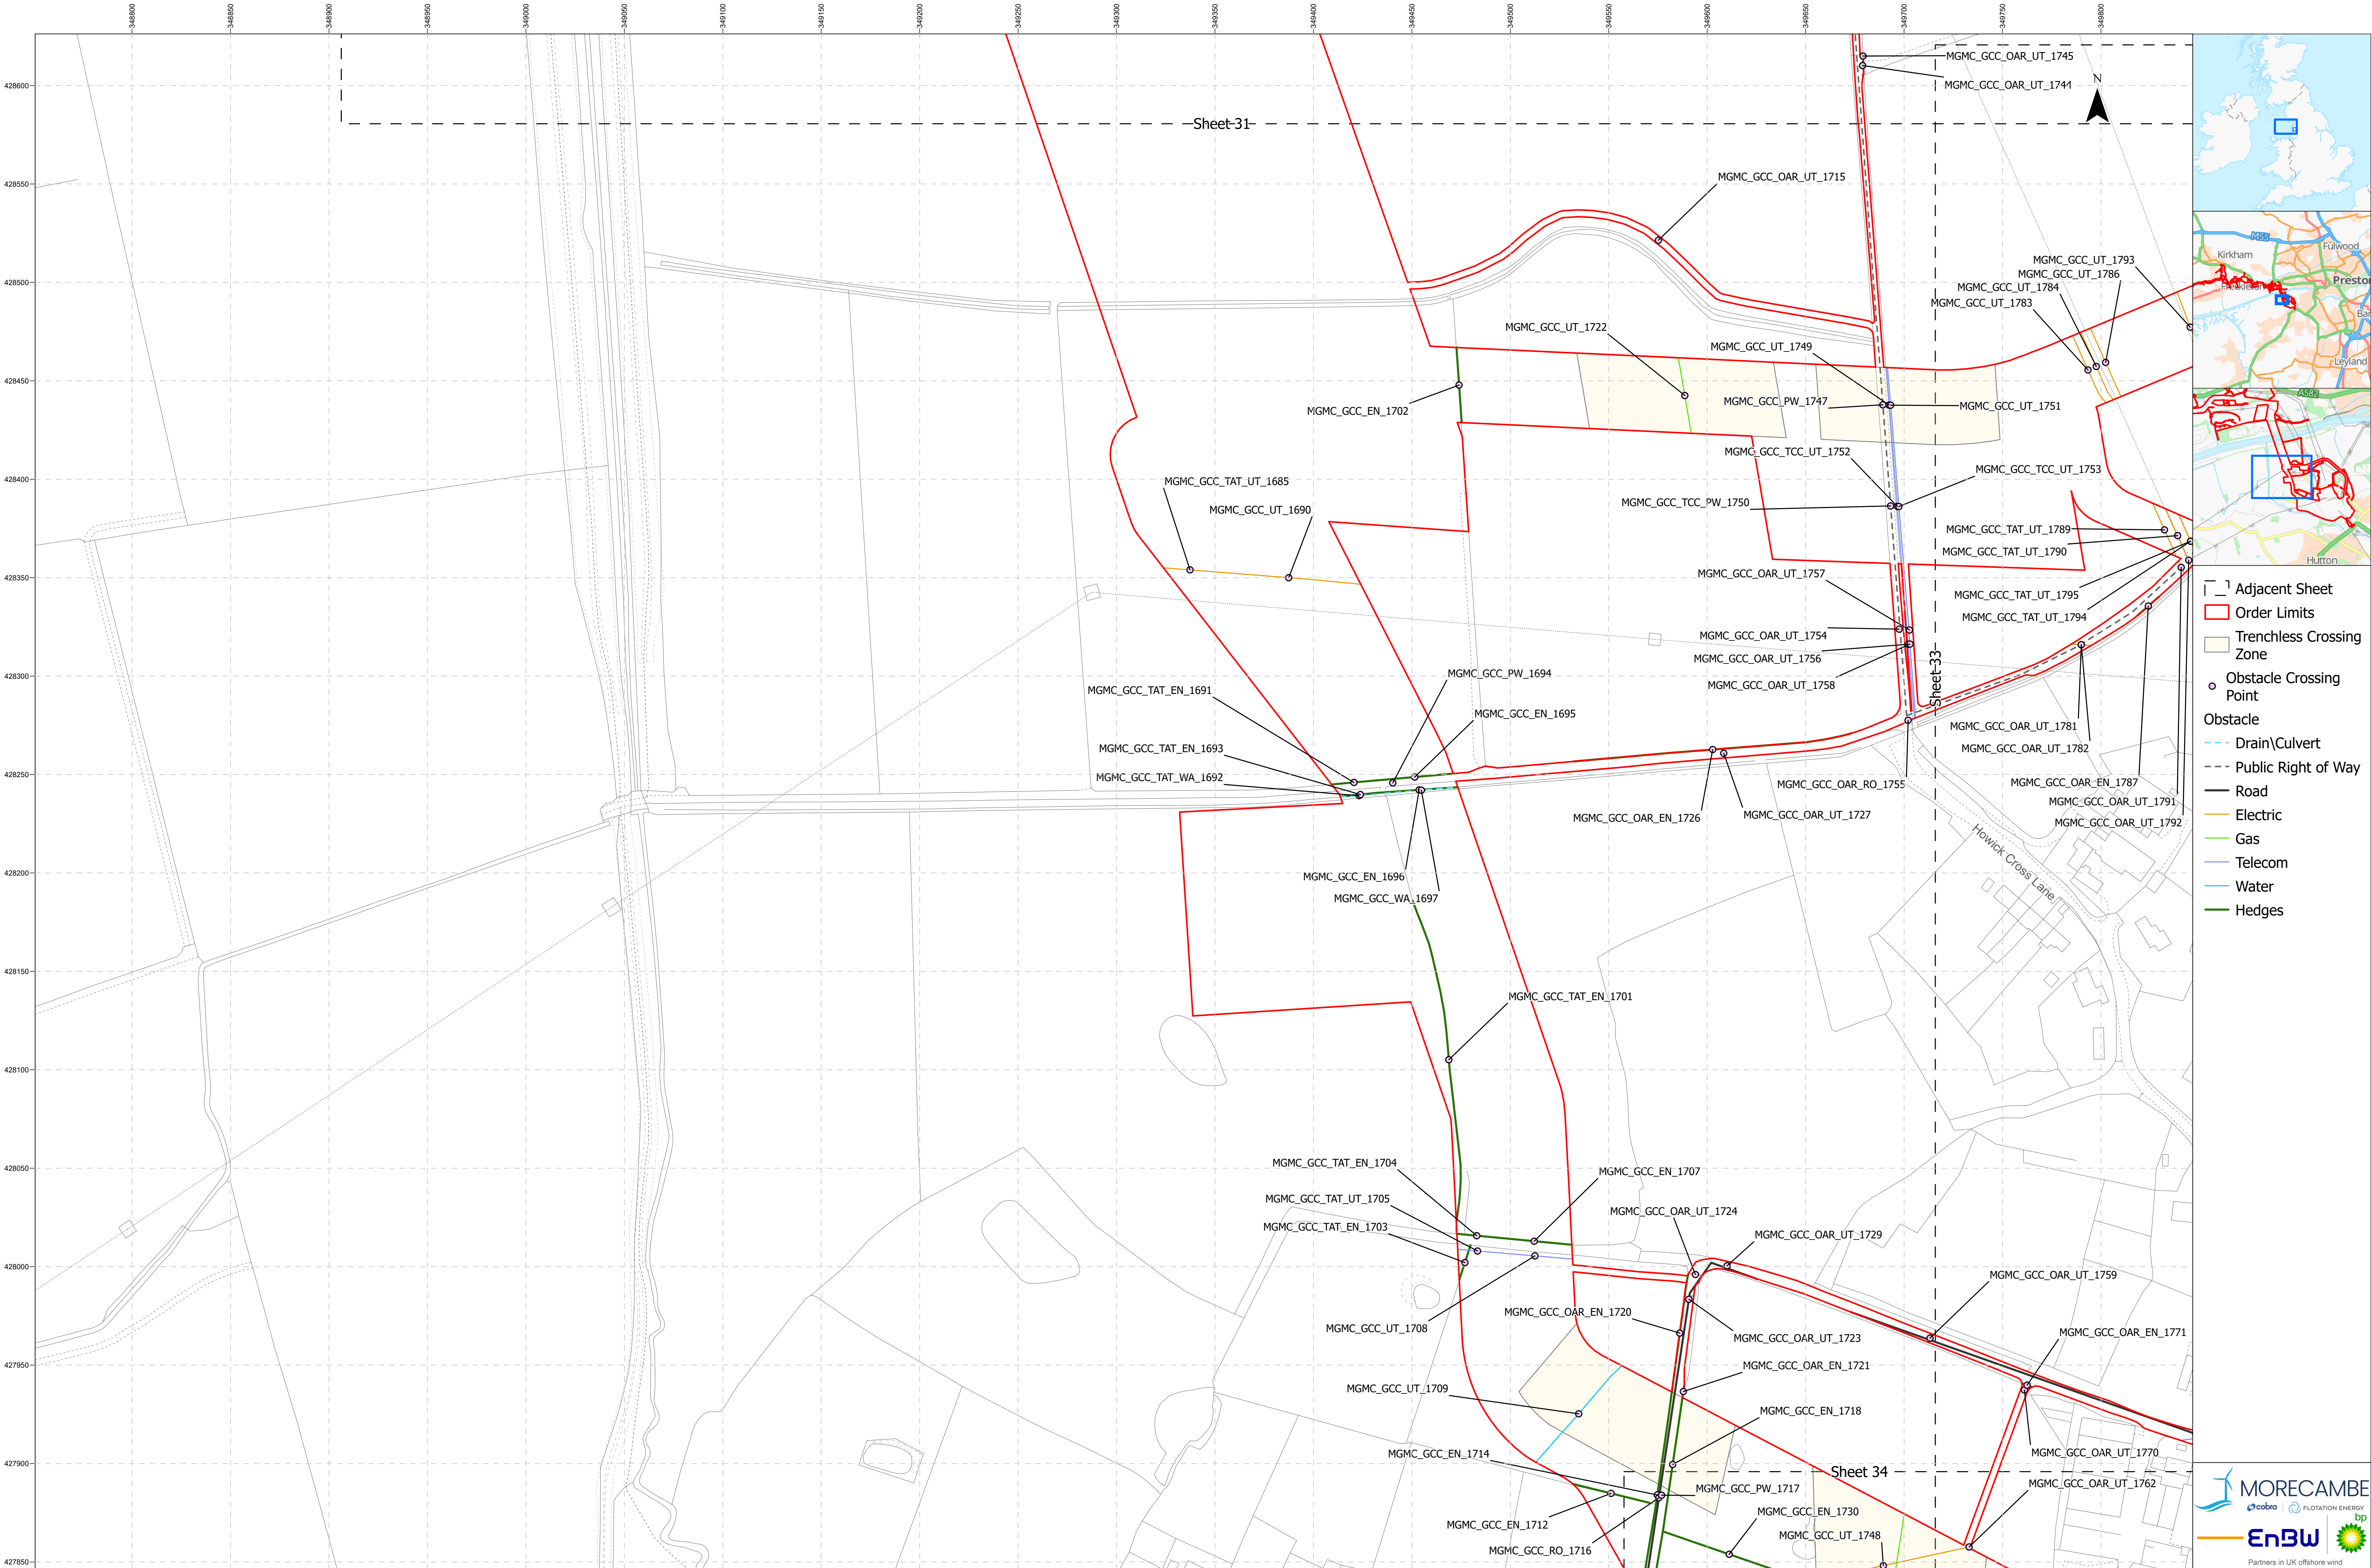

- Adjacent Sheet
- Order Limits
- Trenchless Crossing Zone
- Obstacle Crossing Point
- Obstacle
- Drain\Culvert
 - Public Right of Way
 - Road
 - Electric
 - Gas
 - Telecom
 - Water
 - Hedges

Project Name: MORGAN AND MORECAMBE OFFSHORE WIND FARMS: TRANSMISSION ASSETS	Drawing Title: OBSTACLE CROSSING PLAN - SHEET 32 OF 36	04080Meters Scale@A1: 1:1,500	Geodetic Information: Datum: OSGB 1936 Projection: British National Grid	Data Sources:BP, Ordnance Survey Based Upon The Ordnance Survey Map With The Sanction Of The Controller Of HM Stationery Office. Crown Copyright Reserved. © OS Licence No. 100042124	Service Layer Credits: GB Cartographic Local Names: Contains OS data © Crown Copyright and database right 2023 Contains data from OS Zoomstack	VER	DATE	DETAILS	AUTH	CHK	APPRV	Drawing Number: BP-GBR-MORG-REG-0204
						01	22/09/24	Final at DCO Submission	HAH	LM	AS	
						02	13/05/25	Added CRIII path	HAH	LM	HK	



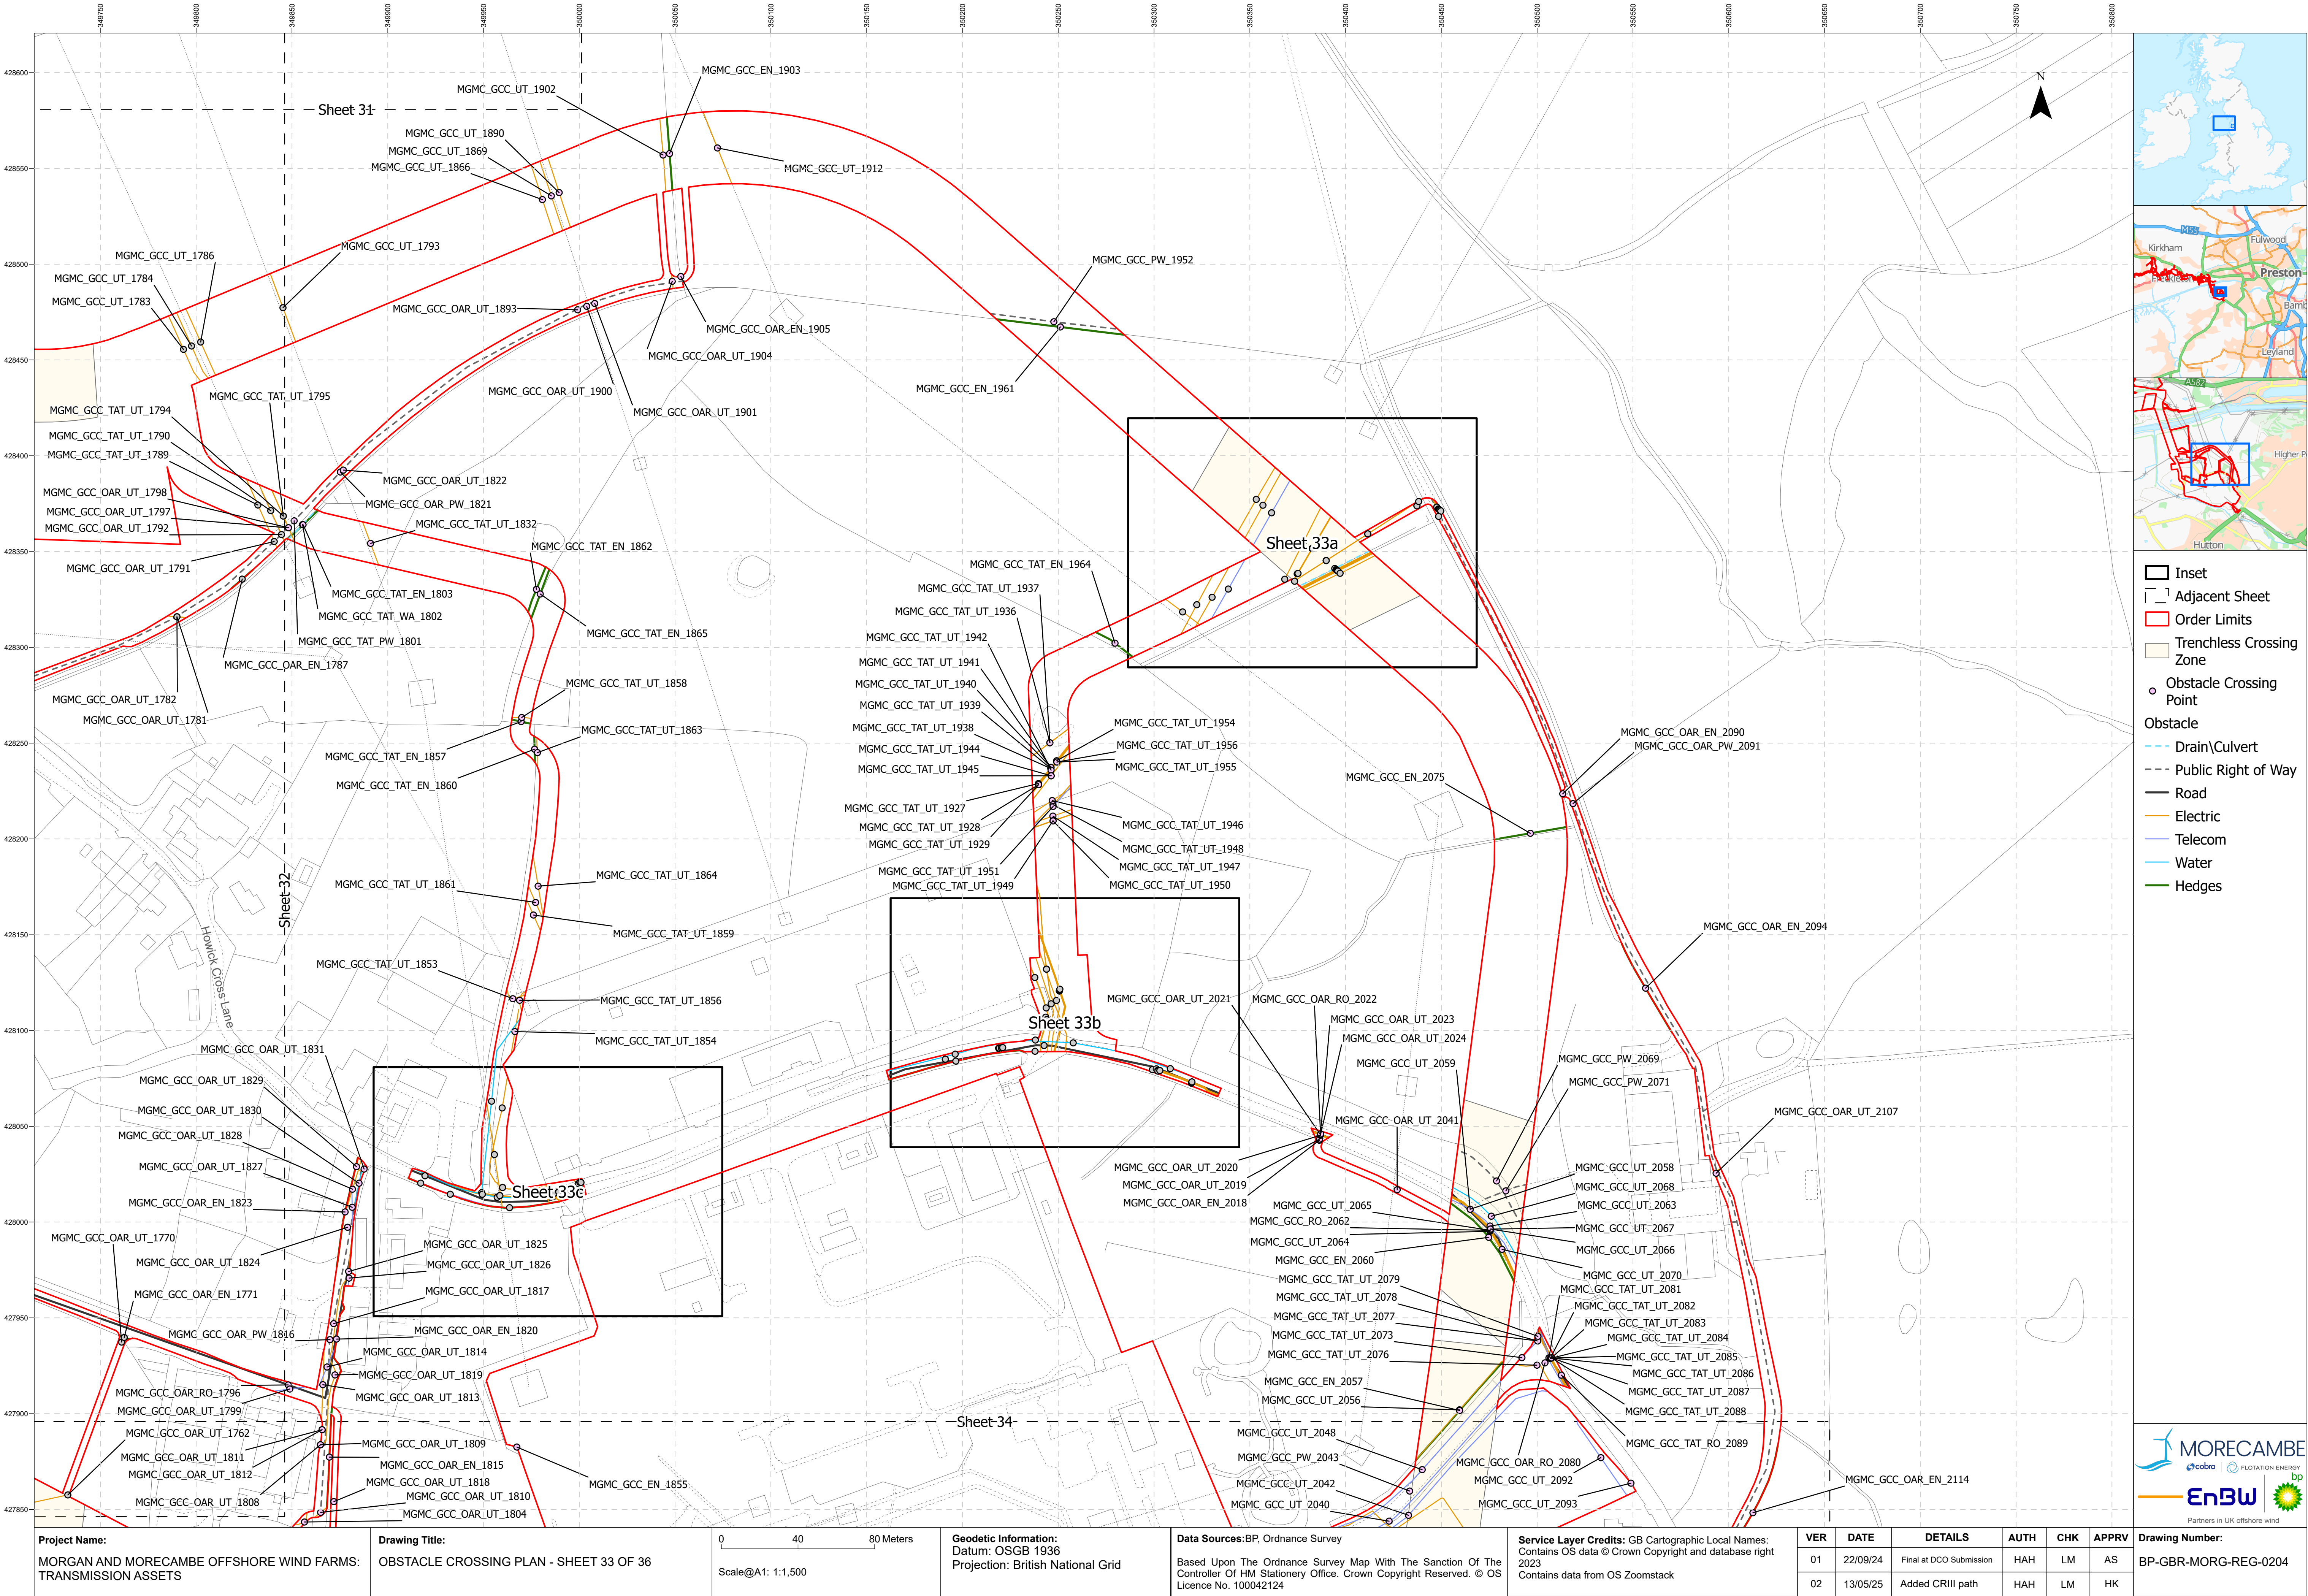

Project Name:
MORGAN AND MORECAMBE OFFSHORE WIND FARMS:
TRANSMISSION ASSETS

Drawing Title:
OBSTACLE CROSSING PLAN - SHEET 33 OF 36

0 40 80 Meters
Scale@A1: 1:1,500

Geodetic Information:
Datum: OSGB 1936
Projection: British National Grid



Data Sources:BP, Ordnance Survey
Based Upon The Ordnance Survey Map With The Sanction Of The
Controller Of HM Stationery Office. Crown Copyright Reserved. © OS
Licence No. 100042124

Service Layer Credits: GB Cartographic Local Names:
Contains OS data © Crown Copyright and database right
2023
Contains data from OS Zoomstack

VER	DATE	DETAILS	AUTH	CHK	APPRV
01	22/09/24	Final at DCO Submission	HAH	LM	AS
02	13/05/25	Added CRIII path	HAH	LM	HK

Drawing Number:
BP-GBR-MORG-REG-0204




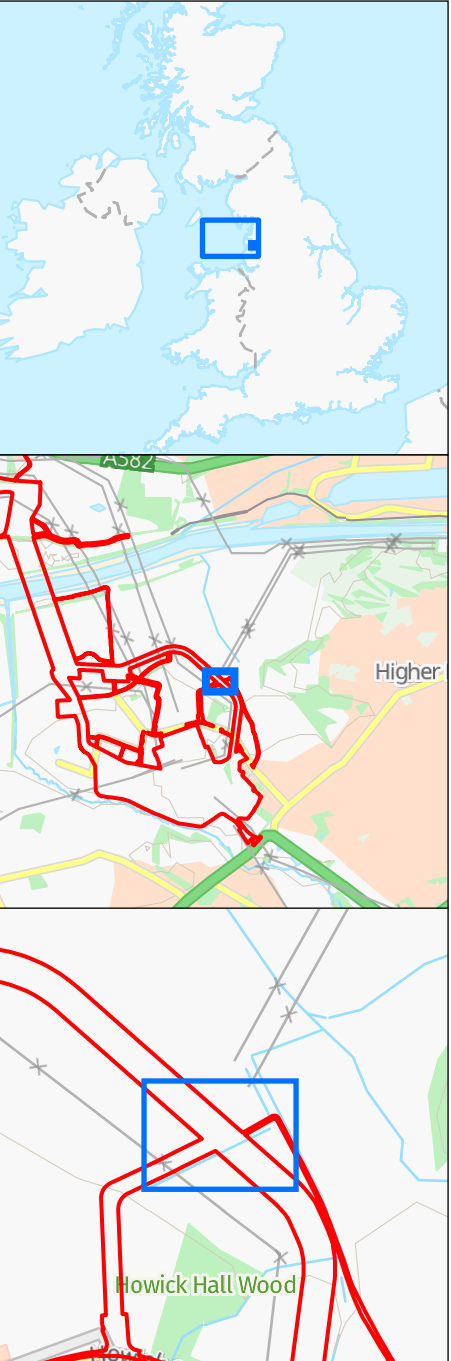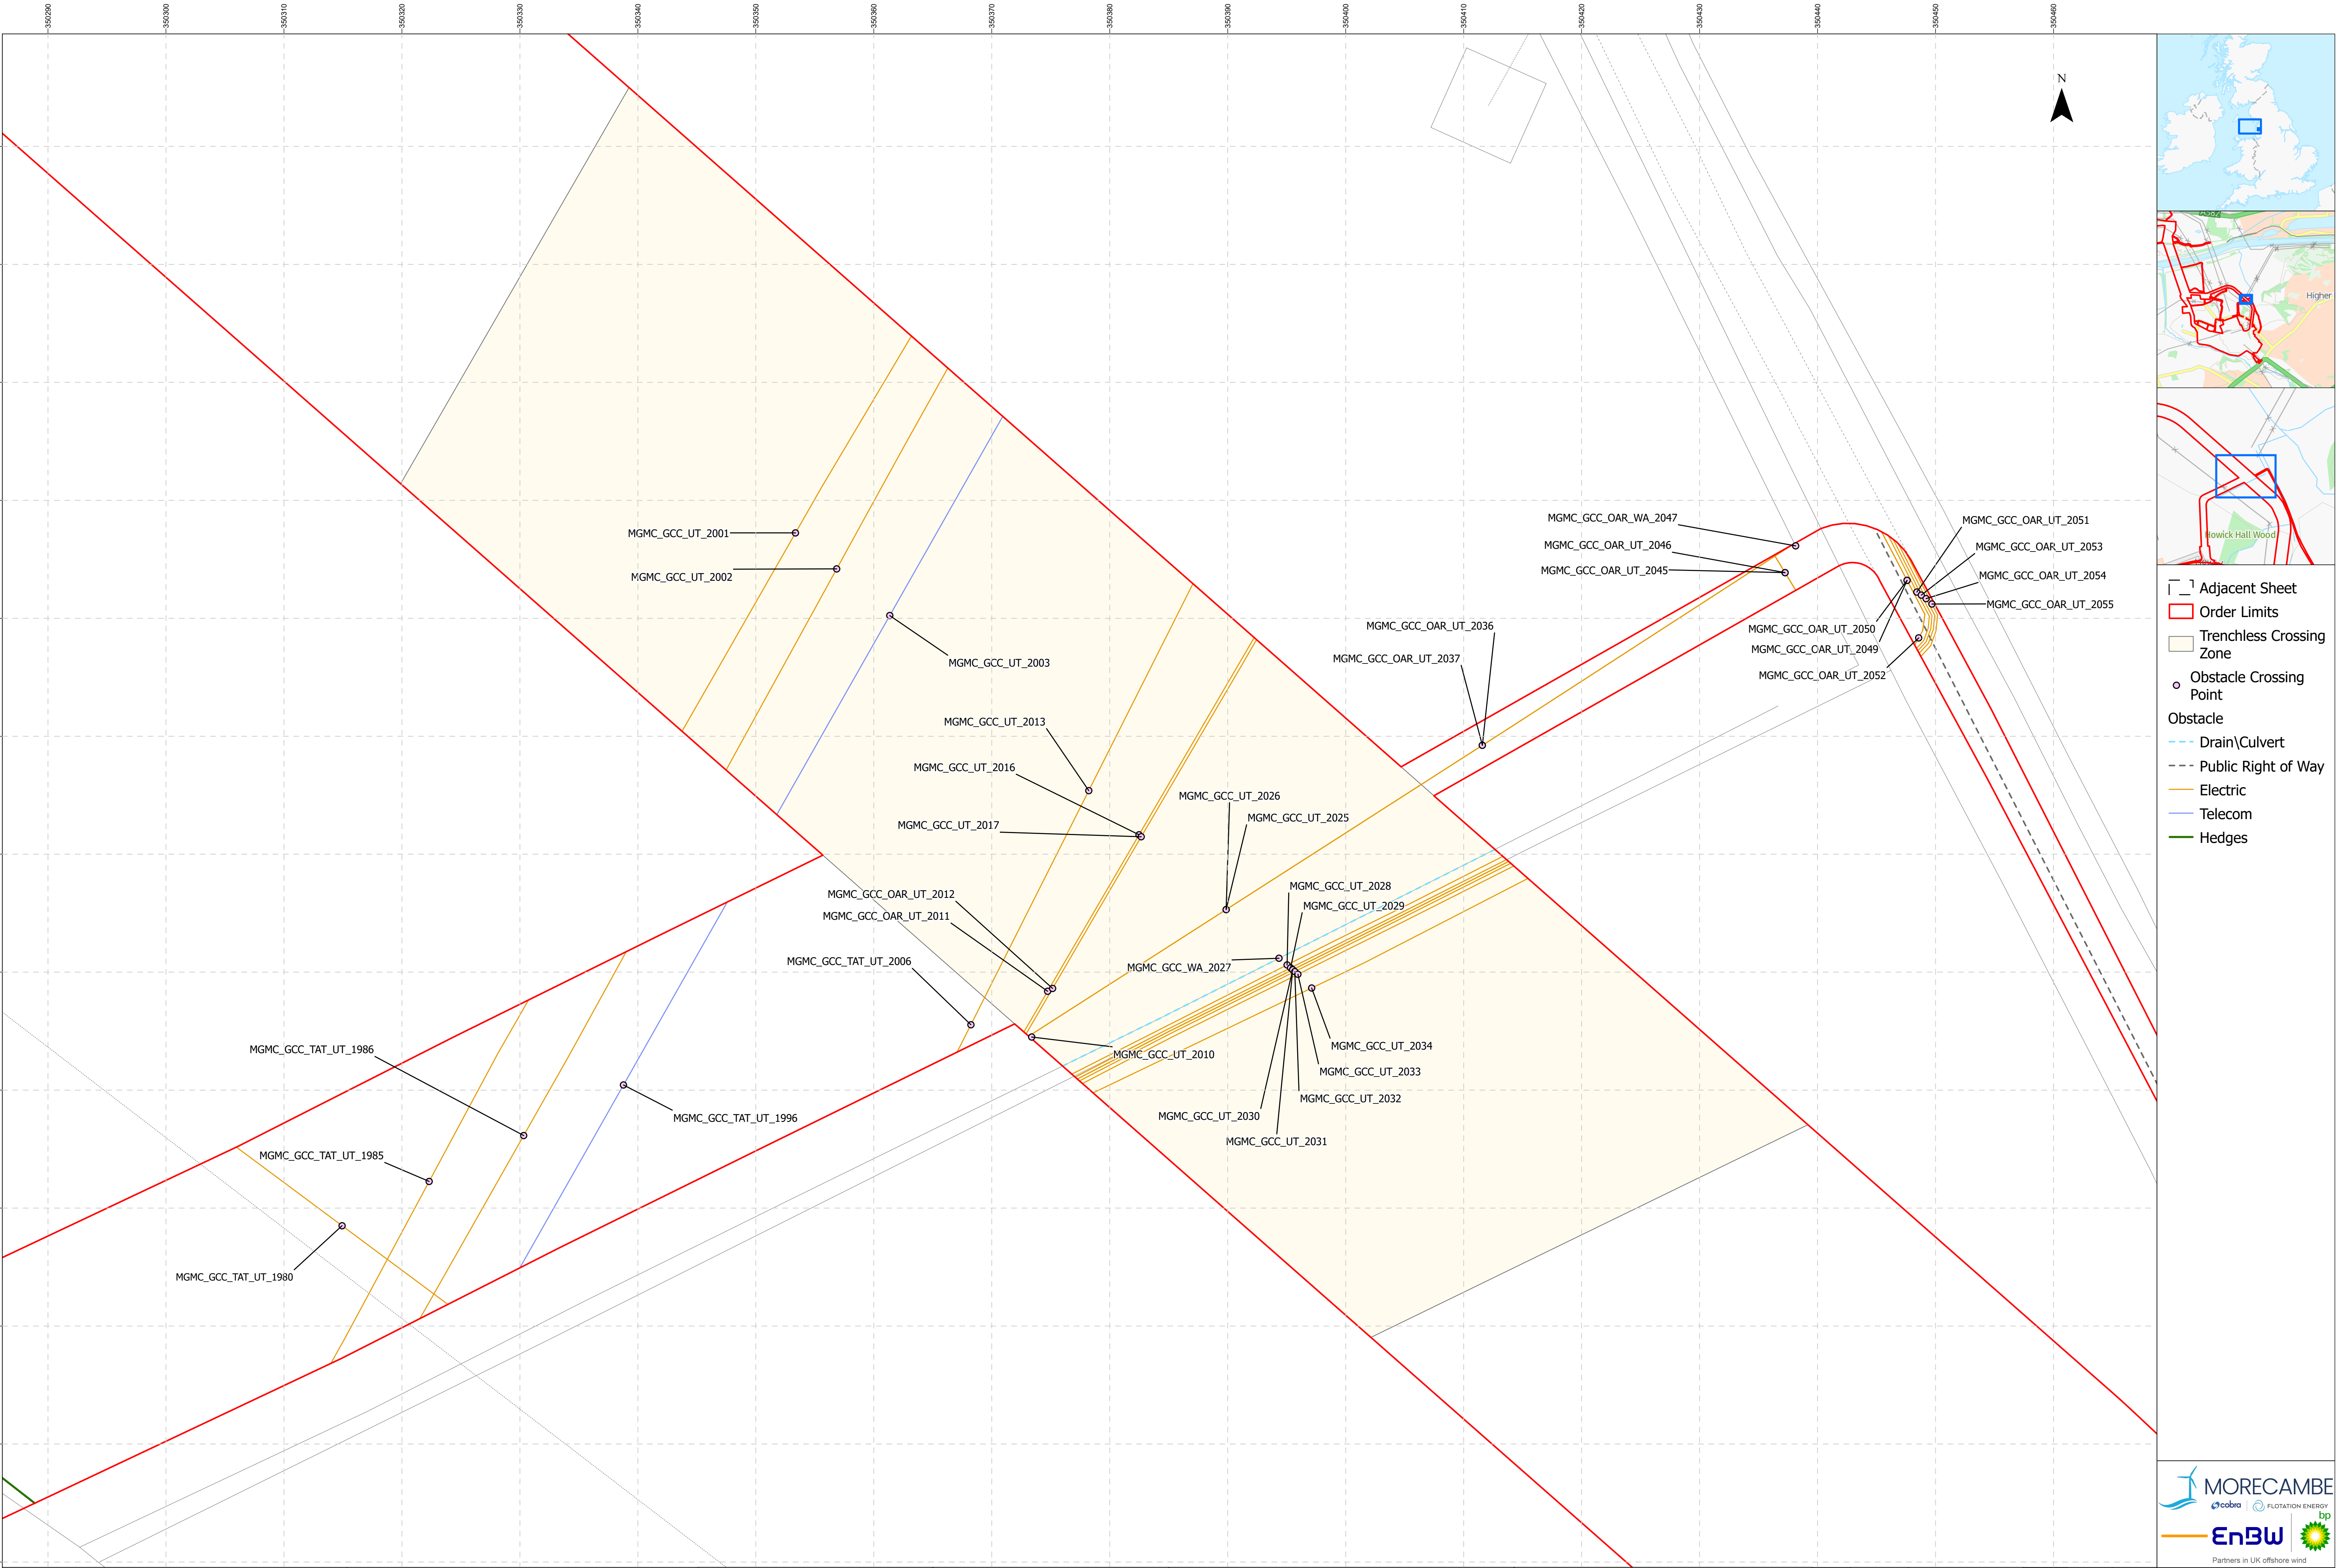

- └─┐ Adjacent Sheet
- Order Limits
- Trenchless Crossing Zone
- Obstacle Crossing Point
- Obstacle
- Drain\Culvert
 - Public Right of Way
 - Electric
 - Telecom
 - Hedges

Project Name: MORGAN AND MORECAMBE OFFSHORE WIND FARMS: TRANSMISSION ASSETS	Drawing Title: OBSTACLE CROSSING PLAN - SHEET 33A OF 36	06.513 Scale@A1: 1:250	Geodetic Information: Datum: OSGB 1936 Projection: British National Grid	Data Sources:BP, Ordnance Survey Based Upon The Ordnance Survey Map With The Sanction Of The Controller Of HM Stationery Office. Crown Copyright Reserved. © OS Licence No. 100042124	Service Layer Credits: GB Cartographic Local Names: Contains OS data © Crown Copyright and database right 2023 Contains data from OS Zoomstack	VER	DATE	DETAILS	AUTH	CHK	APPRV	Drawing Number: BP-GBR-MORG-REG-0204
						01	22/09/24	Final at DCO Submission	HAH	LM	AS	
						02	13/05/25	Added CRIII path	HAH	LM	HK	

Partners in UK offshore wind

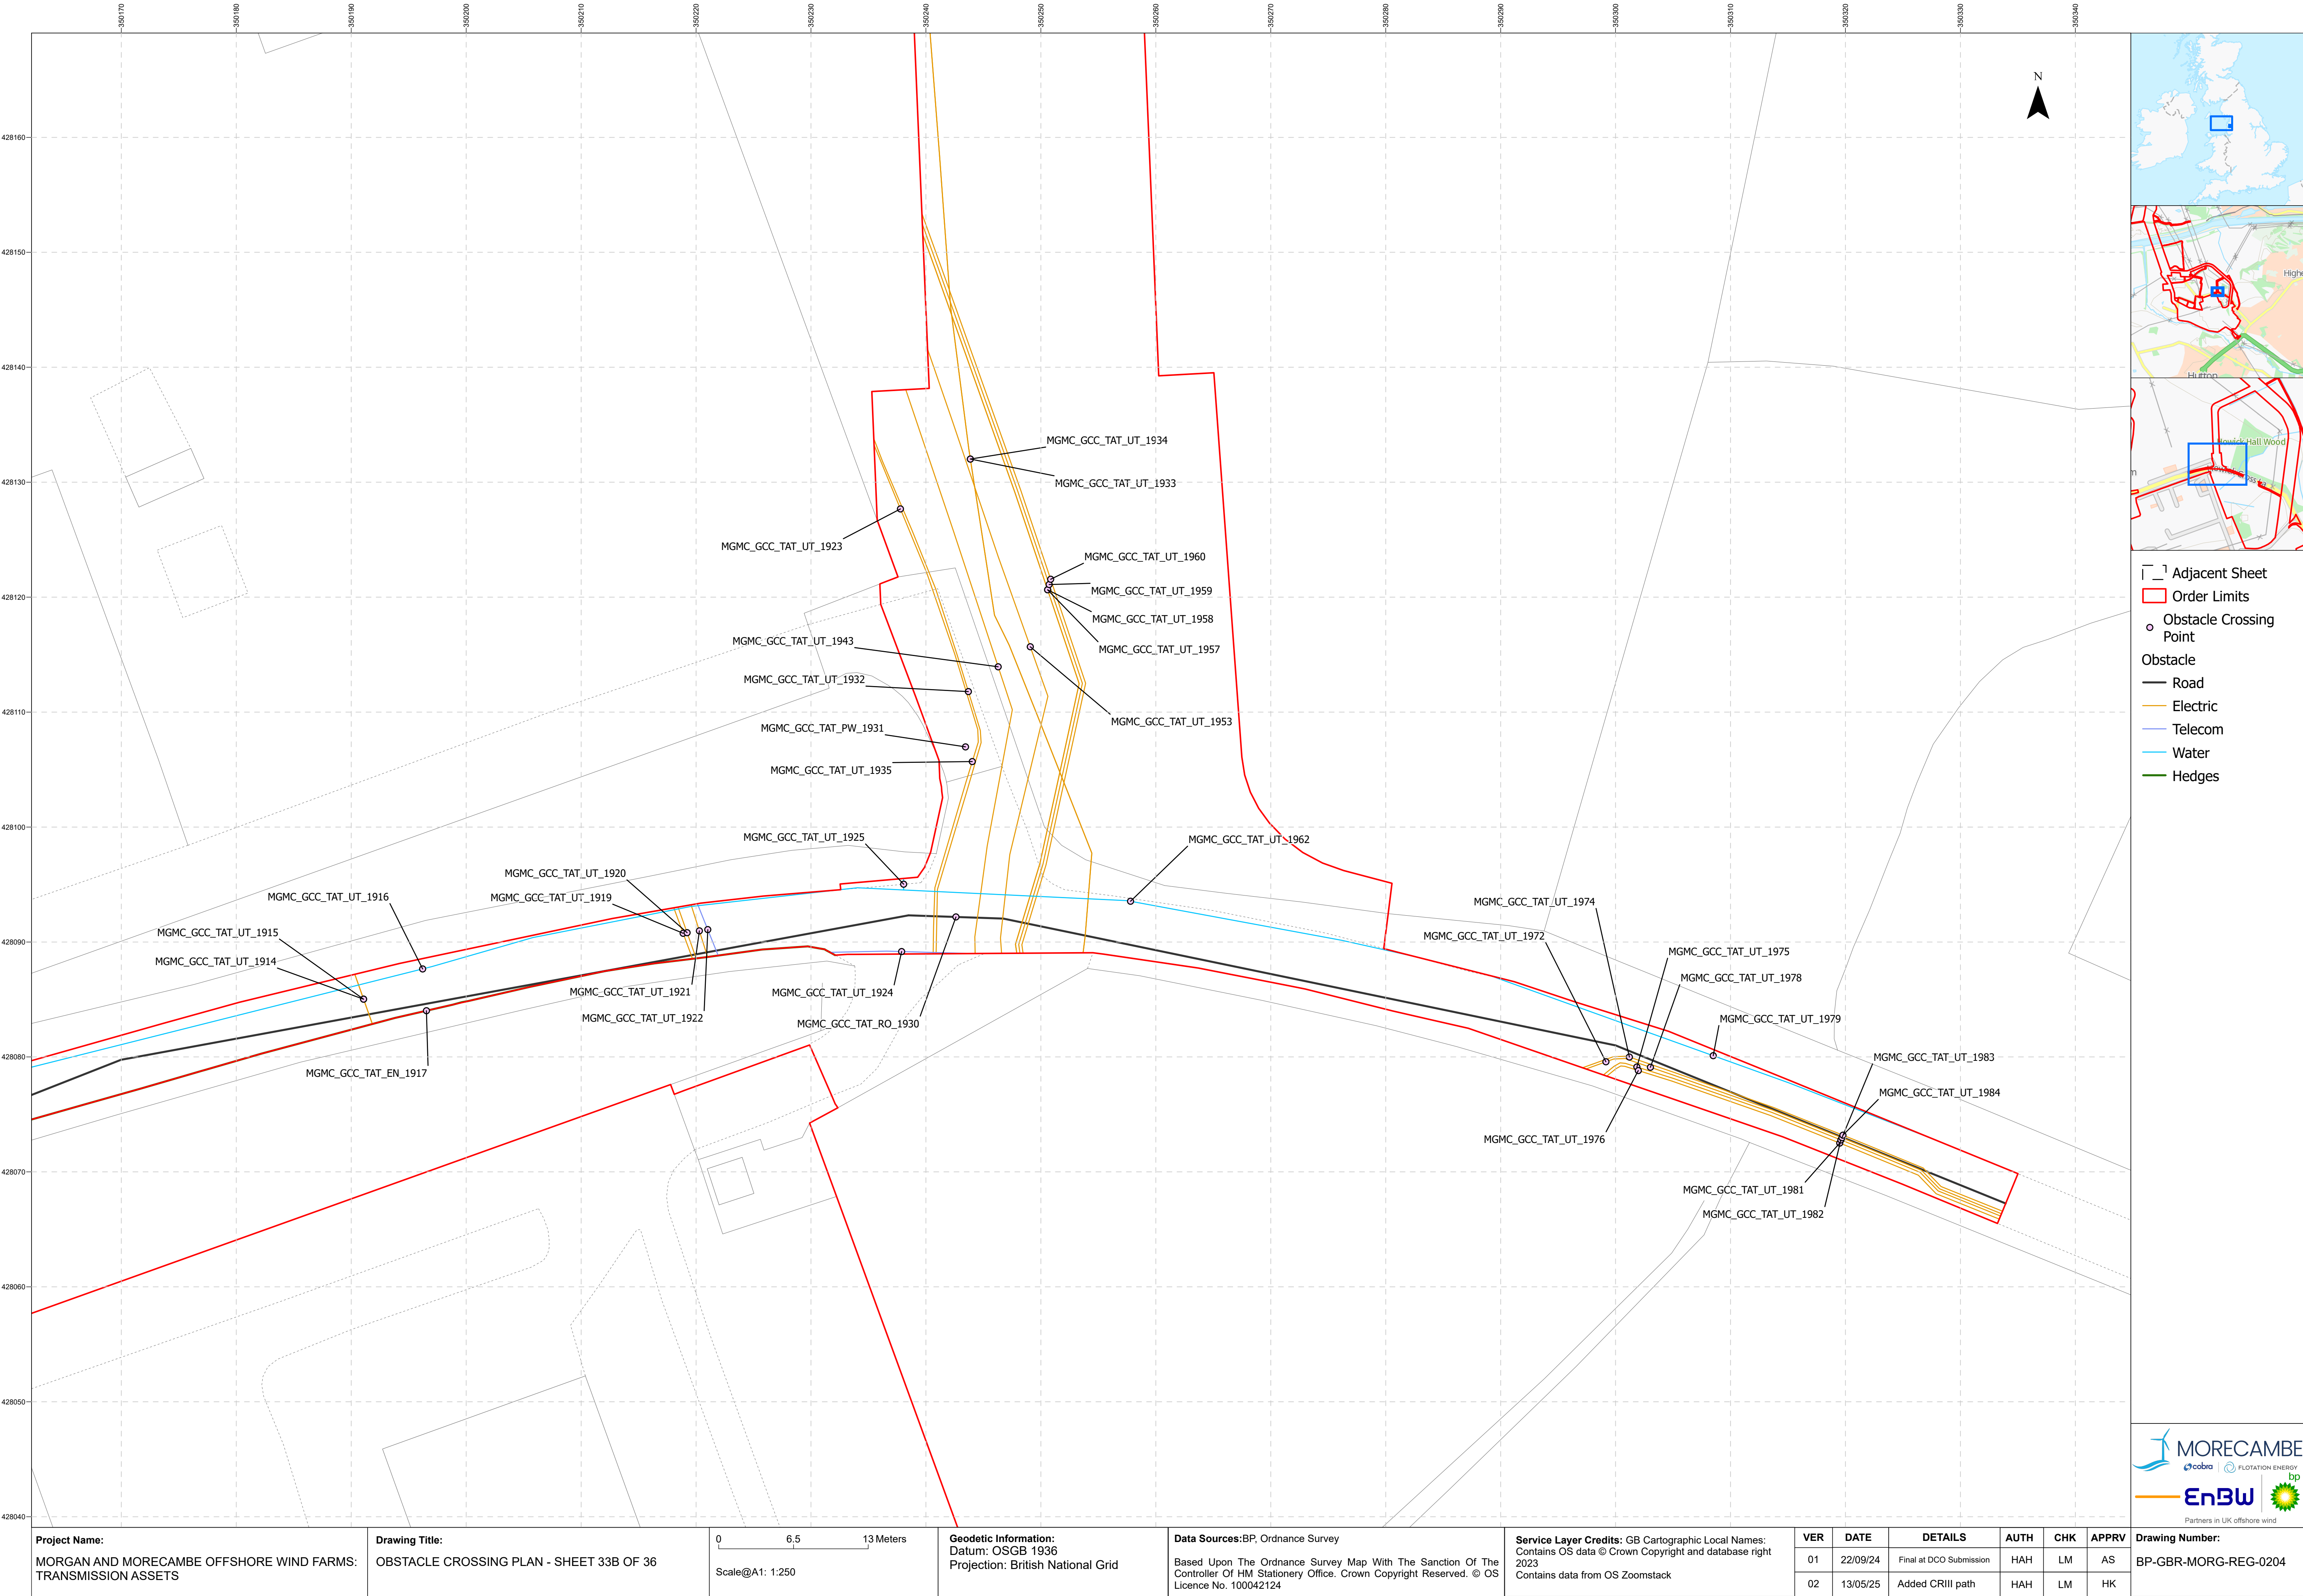

Project Name:
MORGAN AND MORECAMBE OFFSHORE WIND FARMS:
TRANSMISSION ASSETS

Drawing Title:
OBSTACLE CROSSING PLAN - SHEET 33B OF 36

0 6.5 13 Meters
Scale@A1: 1:250


Geodetic Information:
Datum: OSGB 1936
Projection: British National Grid

Data Sources:BP, Ordnance Survey
Based Upon The Ordnance Survey Map With The Sanction Of The
Controller Of HM Stationary Office. Crown Copyright Reserved. © OS
Licence No. 100042124

Service Layer Credits: GB Cartographic Local Names:
Contains OS data © Crown Copyright and database right
2023
Contains data from OS Zoomstack



VER	DATE	DETAILS	AUTH	CHK	APPRV
01	22/09/24	Final at DCO Submission	HAH	LM	AS
02	13/05/25	Added CRIII path	HAH	LM	HK

Drawing Number:
BP-GBR-MORG-REG-0204


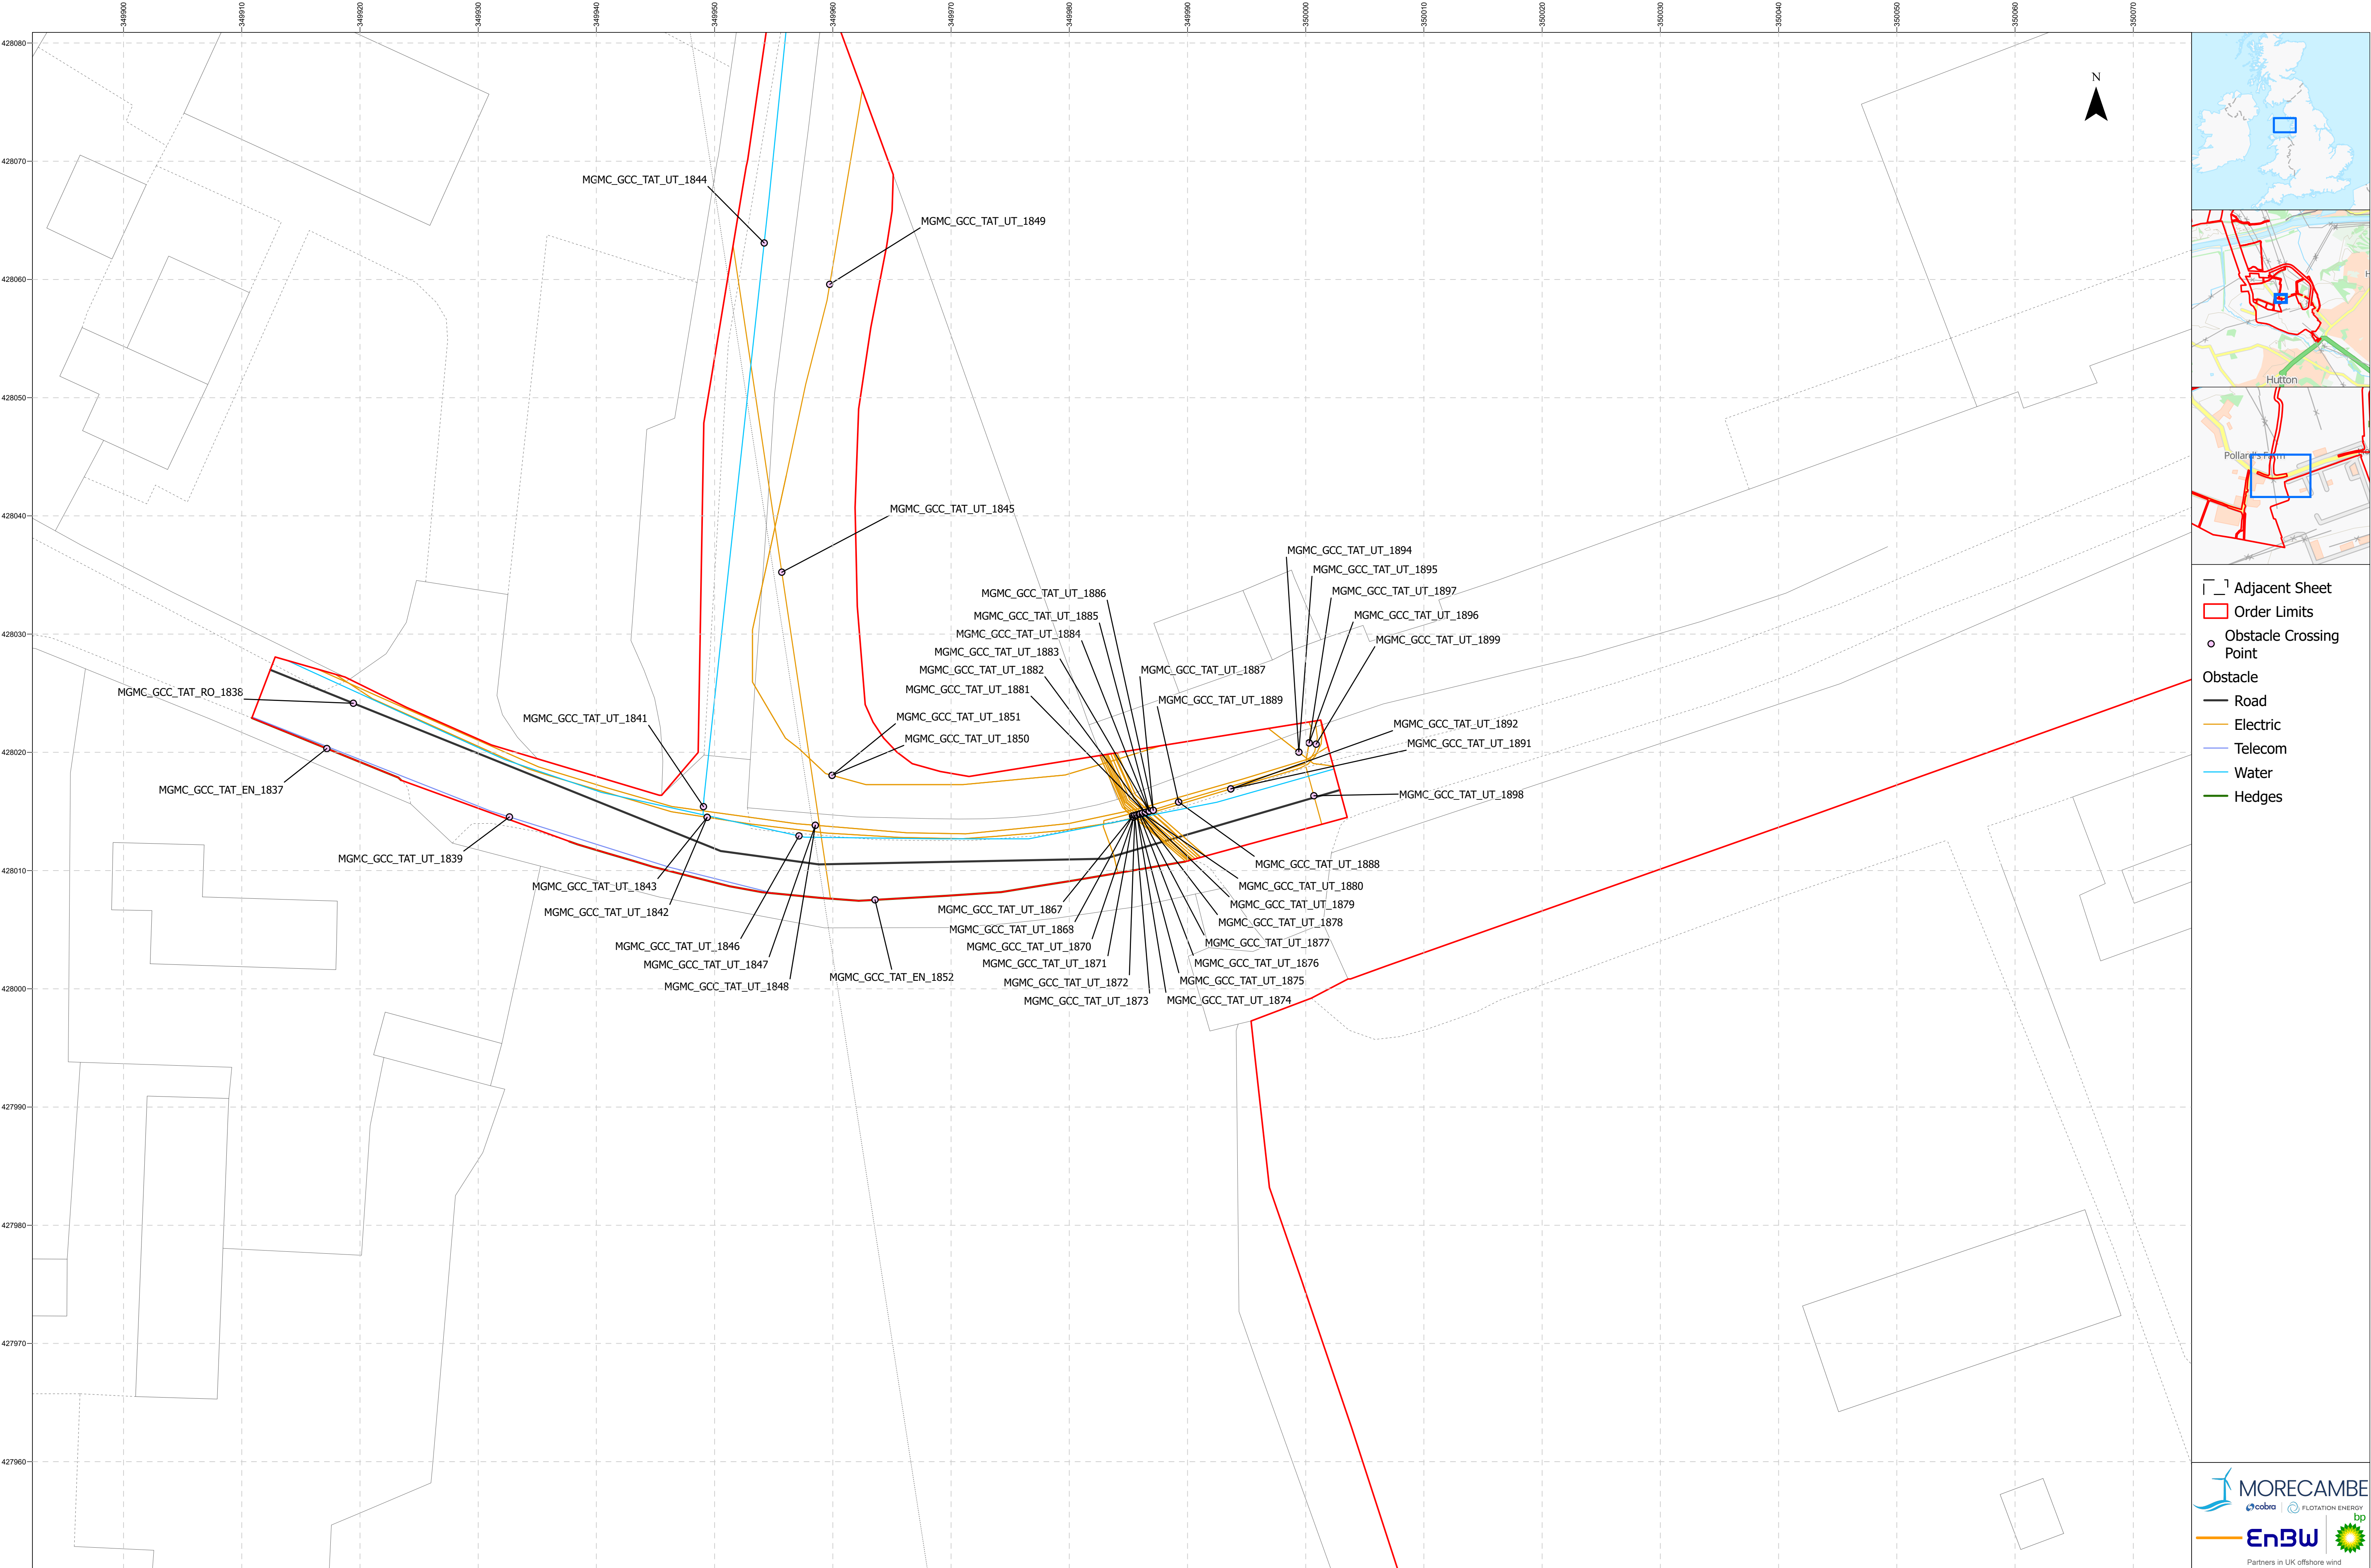


Project Name: MORGAN AND MORECAMBE OFFSHORE WIND FARMS: TRANSMISSION ASSETS	Drawing Title: OBSTACLE CROSSING PLAN - SHEET 33C OF 36	0 6.5 13 Meters Scale@A1: 1:250	Geodetic Information: Datum: OSGB 1936 Projection: British National Grid	Data Sources:BP, Ordnance Survey Based Upon The Ordnance Survey Map With The Sanction Of The Controller Of HM Stationery Office. Crown Copyright Reserved. © OS Licence No. 100042124	Service Layer Credits: GB Cartographic Local Names: Contains OS data © Crown Copyright and database right 2023 Contains data from OS Zoomstack	VER	DATE	DETAILS	AUTH	CHK	APPRV	Drawing Number: BP-GBR-MORG-REG-0204
						01	22/09/24	Final at DCO Submission	HAH	LM	AS	
						02	13/05/25	Added CR111 path	HAH	LM	HK	



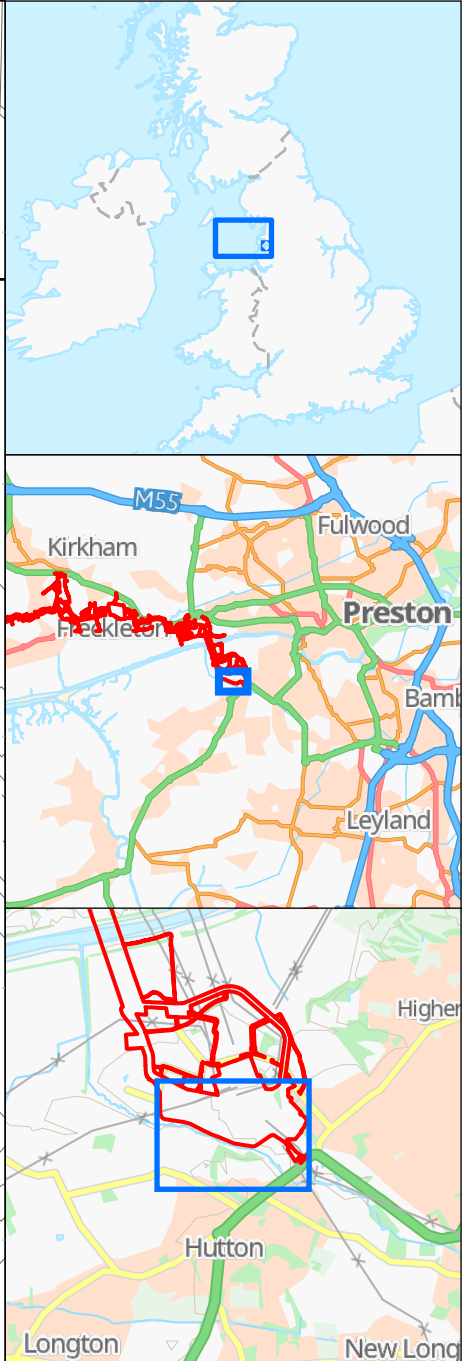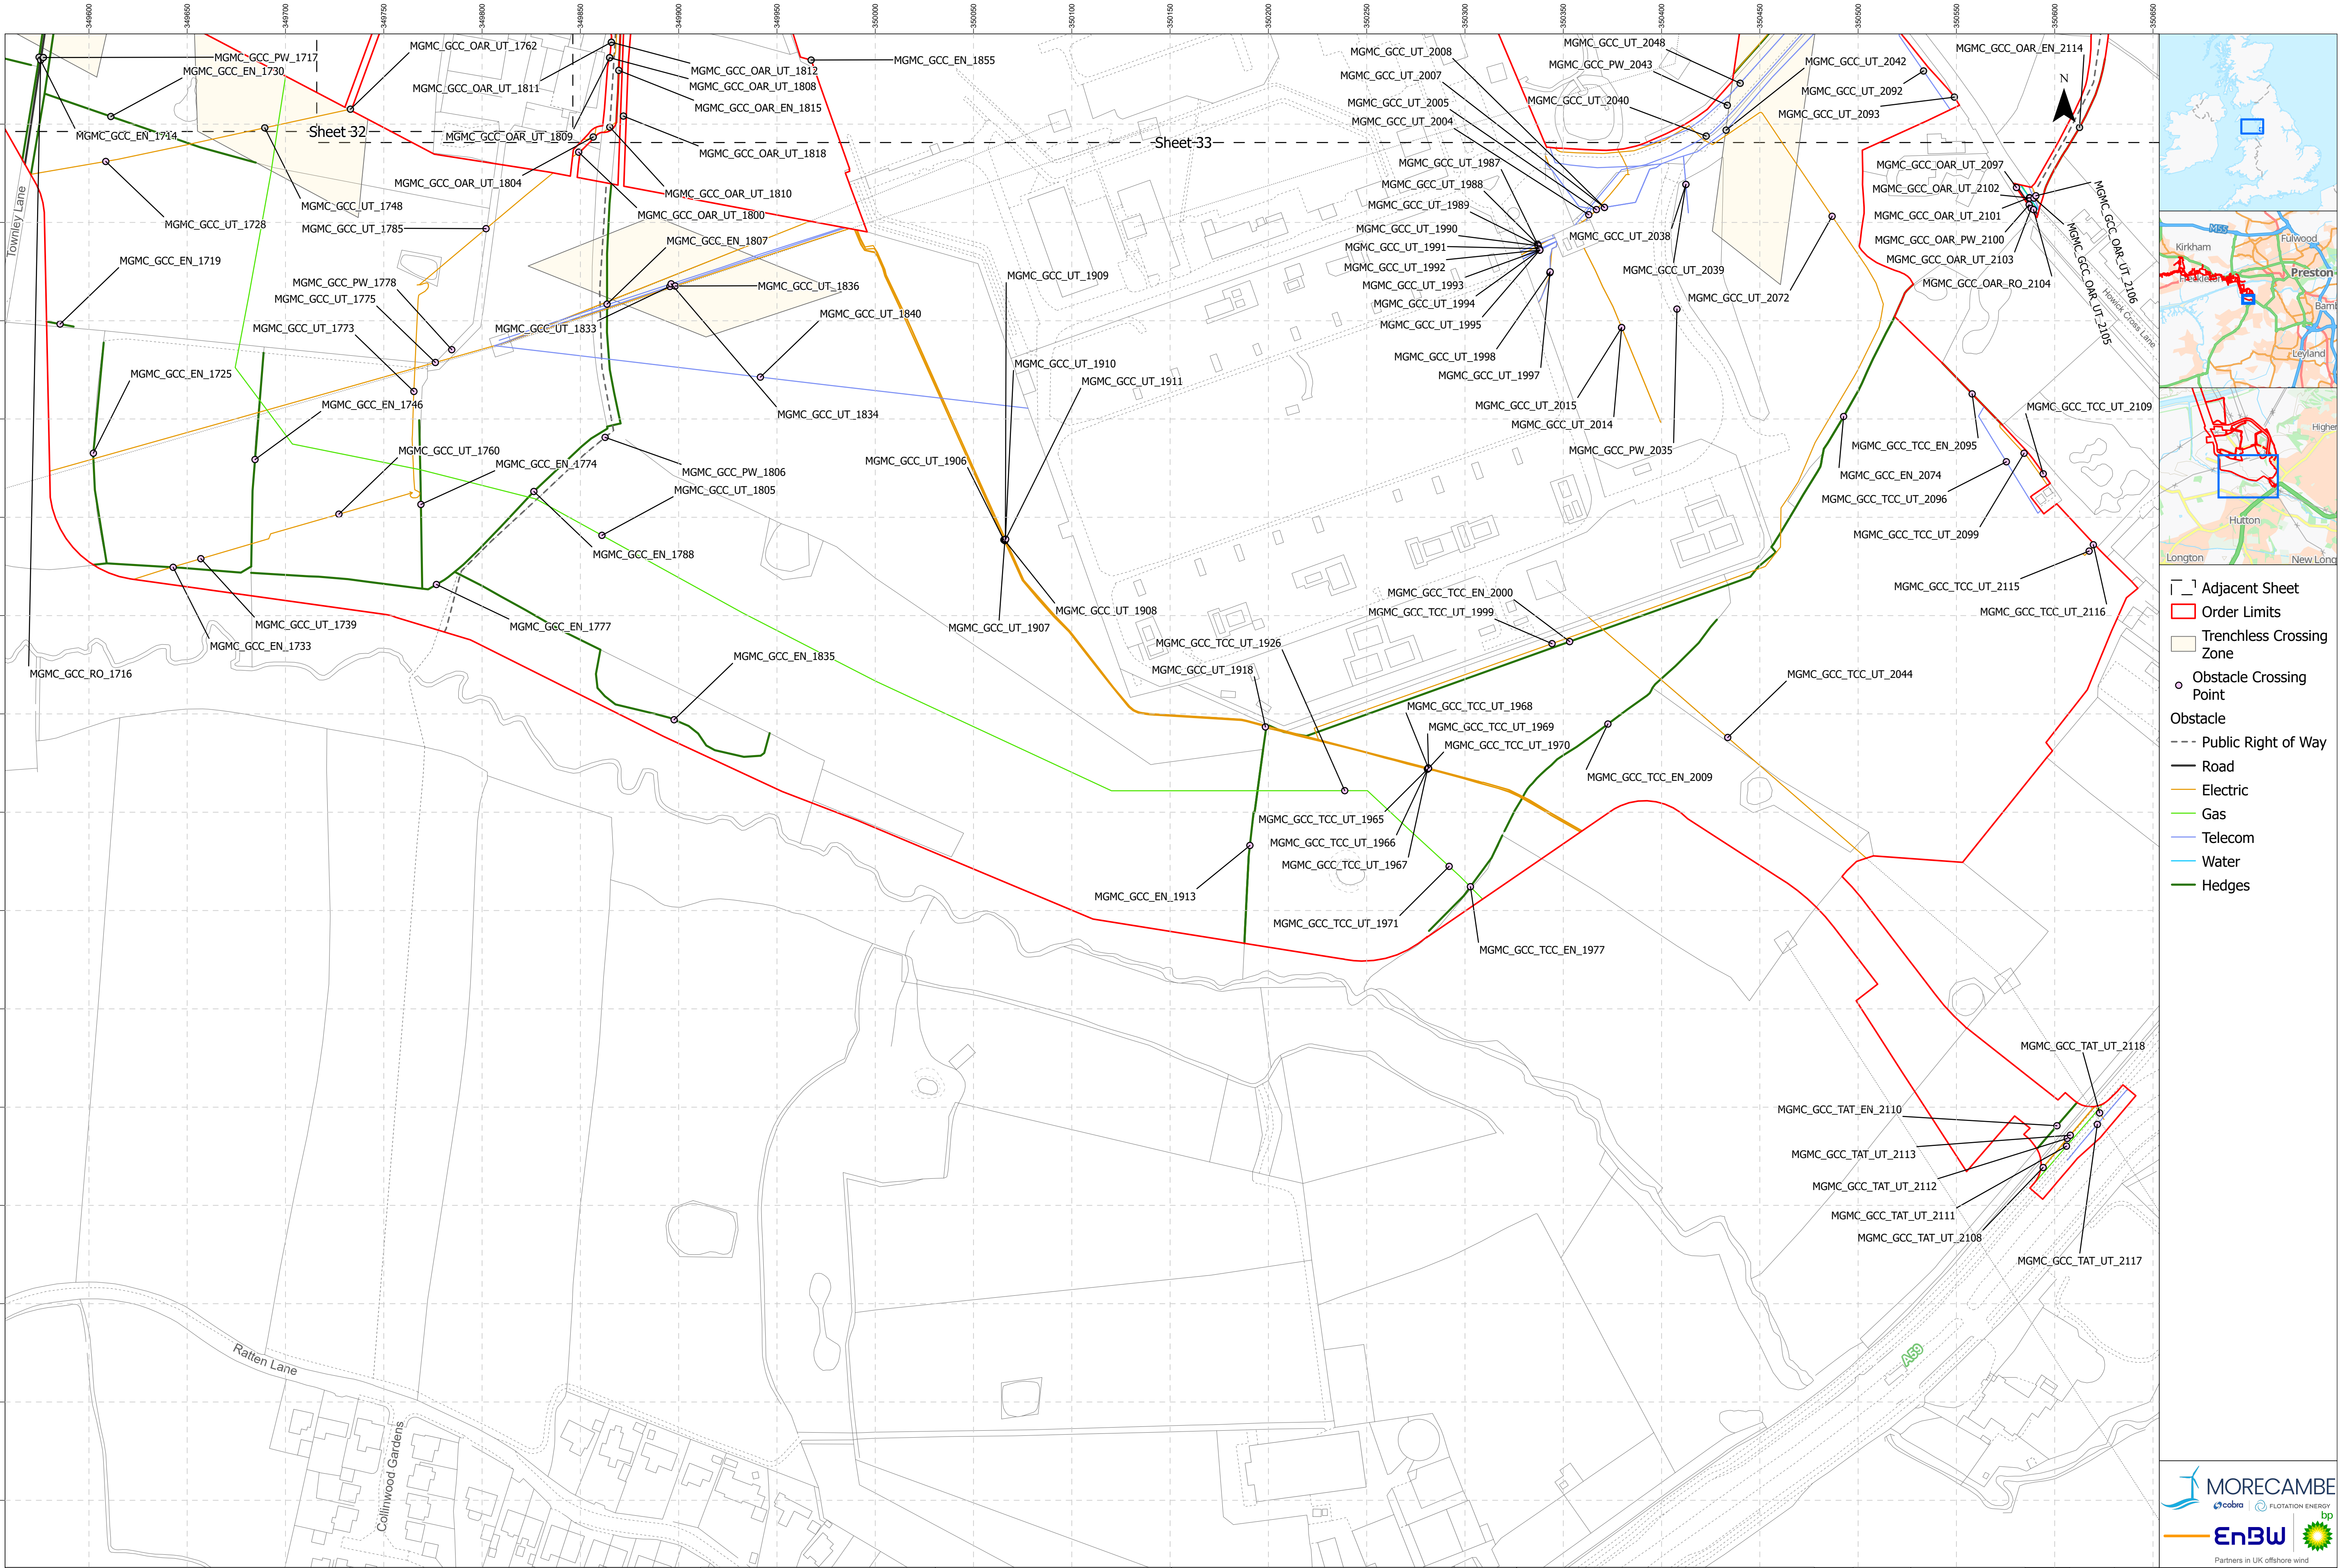



- Adjacent Sheet
- Order Limits
- Trenchless Crossing Zone
- Obstacle Crossing Point
- Obstacle
 - Public Right of Way
 - Road
 - Electric
 - Gas
 - Telecom
 - Water
 - Hedges

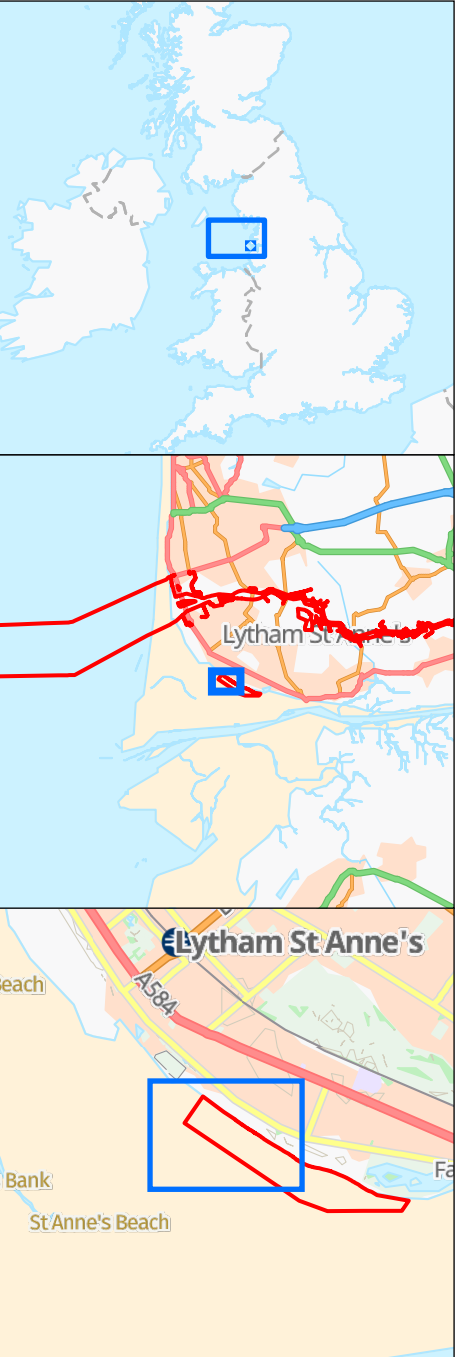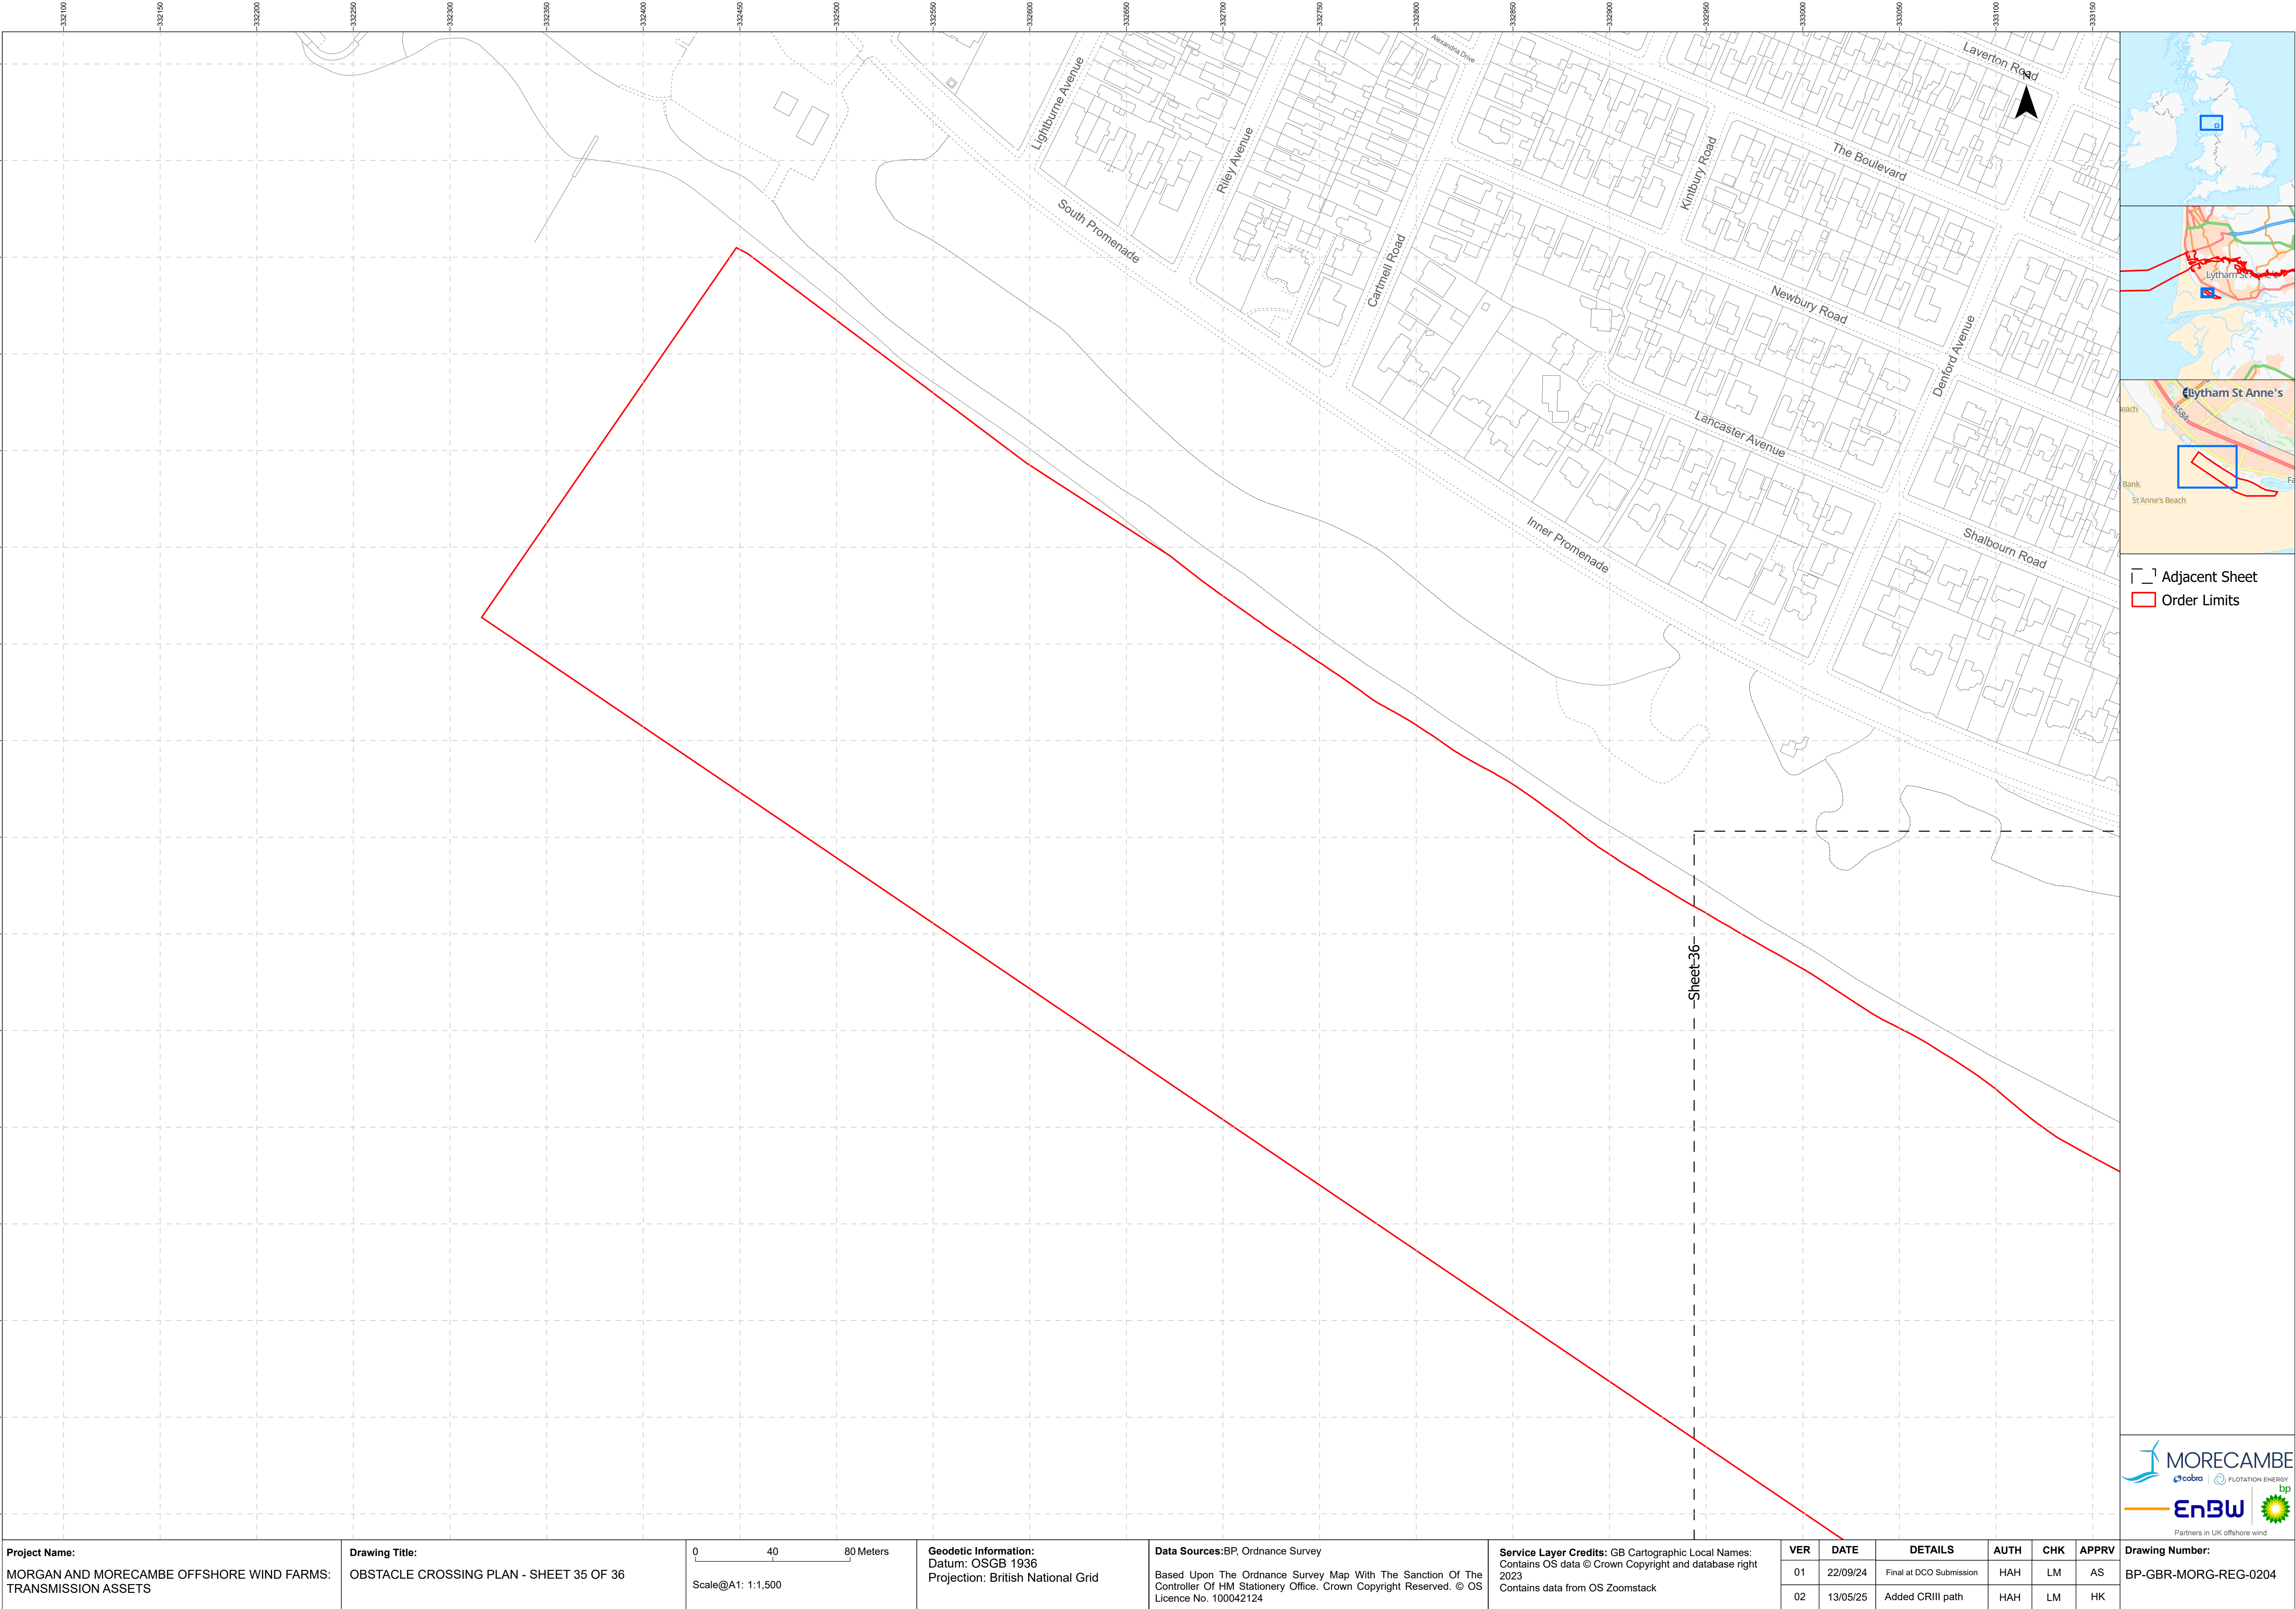

1 Adjacent Sheet
Order Limits

Project Name: MORGAN AND MORECAMBE OFFSHORE WIND FARMS: TRANSMISSION ASSETS	Drawing Title: OBSTACLE CROSSING PLAN - SHEET 35 OF 36	04080Meters Scale@A1: 1:1,500	Geodetic Information: Datum: OSGB 1936 Projection: British National Grid	Data Sources: BP, Ordnance Survey Based Upon The Ordnance Survey Map With The Sanction Of The Controller Of HM Stationary Office. Crown Copyright Reserved. © OS Licence No. 100042124	Service Layer Credits: GB Cartographic Local Names: Contains OS data © Crown Copyright and database right 2023 Contains data from OS Zoomstack	VER	DATE	DETAILS	AUTH	CHK	APPRV	Drawing Number: BP-GBR-MORG-REG-0204
						01	22/09/24	Final at DCO Submission	HAH	LM	AS	
						02	13/05/25	Added CRIII path	HAH	LM	HK	




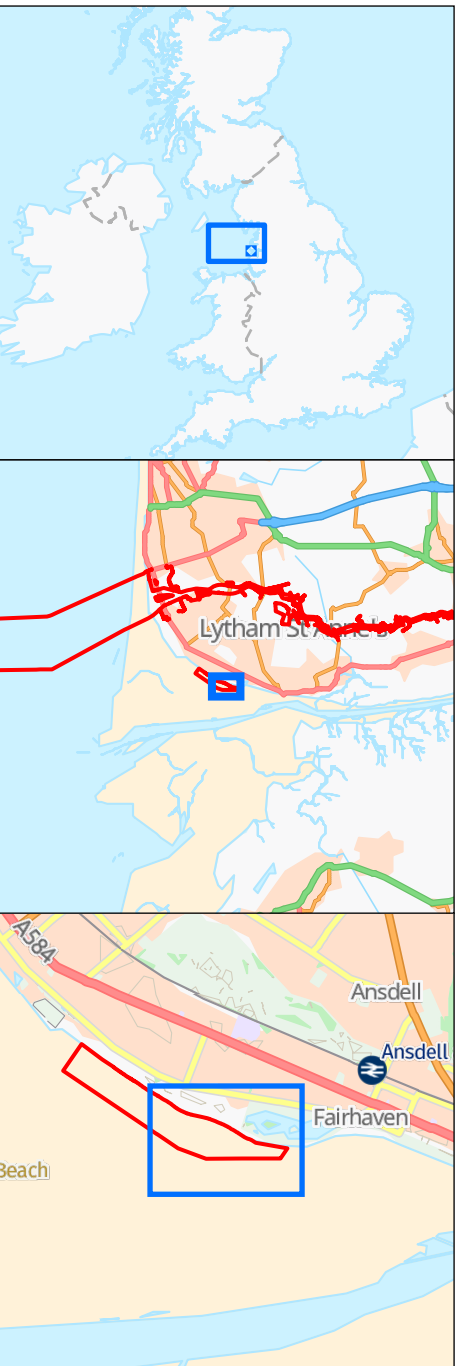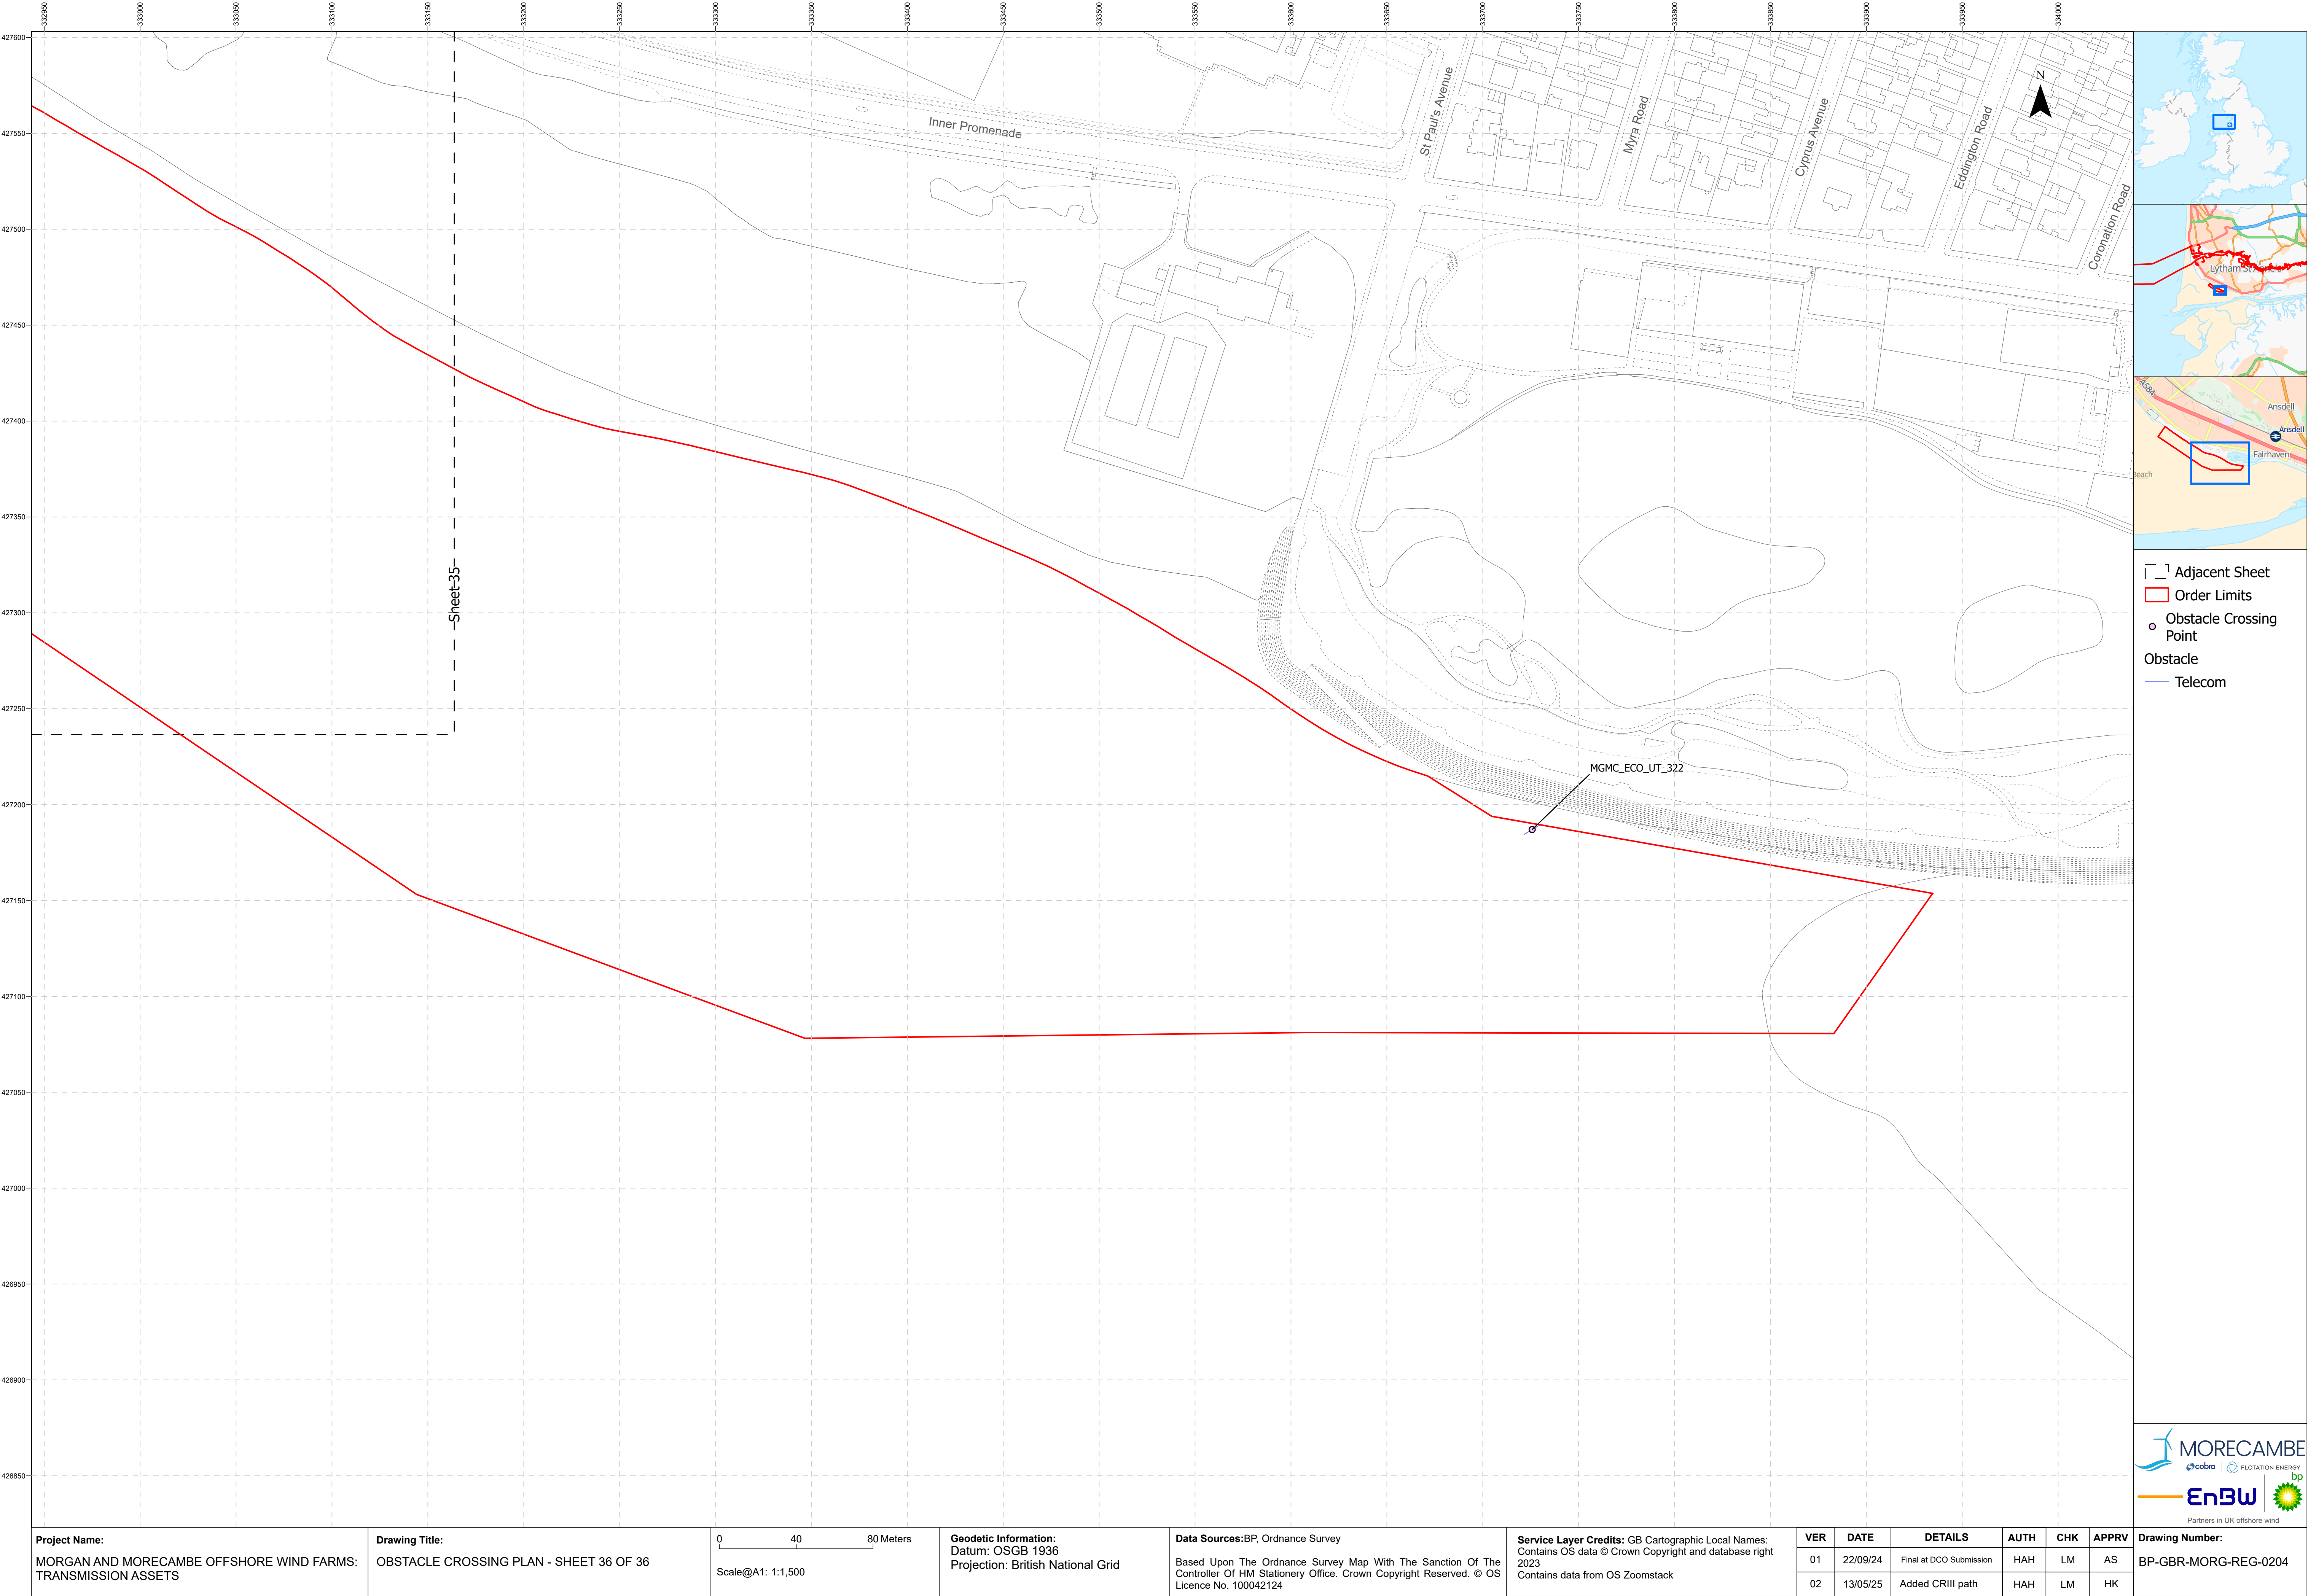

- Adjacent Sheet
- Order Limits
- Obstacle Crossing Point
- Obstacle
- Telecom

Project Name:
MORGAN AND MORECAMBE OFFSHORE WIND FARMS:
TRANSMISSION ASSETS

Drawing Title:
OBSTACLE CROSSING PLAN - SHEET 36 OF 36

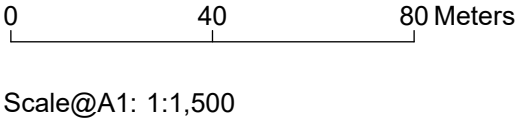

Geodetic Information:
Datum: OSGB 1936
Projection: British National Grid

Data Sources:BP, Ordnance Survey
Based Upon The Ordnance Survey Map With The Sanction Of The
Controller Of HM Stationery Office. Crown Copyright Reserved. © OS
Licence No. 100042124

Service Layer Credits: GB Cartographic Local Names:
Contains OS data © Crown Copyright and database right
2023
Contains data from OS Zoomstack

VER	DATE	DETAILS	AUTH	CHK	APPRV
01	22/09/24	Final at DCO Submission	HAH	LM	AS
02	13/05/25	Added CRIII path	HAH	LM	HK



Drawing Number:
BP-GBR-MORG-REG-0204