



MORGAN AND MORECAMBE OFFSHORE WIND FARMS: TRANSMISSION ASSETS

Without Prejudice Removal of Lytham Moss - Works Plans - Onshore and Offshore



Deadline: SoS Letter 3
PINS Reference: EN020028

Document Numbers:
MOR001-FLO-CON-CAG-PLN-0088
MRCNS-J3303-DMC-19096

APFP Regulations: 5(2)(k)

Document reference: S_SoSQ_39
Rev: F01

22 July 2026

Document status					
Version	Purpose of document	Approved by	Date	Approved by	Date
F01	SoS Letter 3	GL	July 2026	AB	July 2026

Prepared by:

**Morgan Offshore Wind Project Limited,
Morecambe Offshore Windfarm Ltd**

Prepared for:

**Morgan Offshore Wind Project Limited,
Morecambe Offshore Windfarm Ltd**

Schedule of Changes



Sheet Number	Change requested by	Change Made	Reason for Change	Revision	Submission deadline
All sheets	Secretary of State	Plans updated to show without prejudice removal of Lytham Moss ecological mitigation area from the DCO Order Limits	As instructed by the Secretary of State in letter (C3-001) dated 08 July 2026	F01	Secretary of State Consultation 3
Sheet 8	Secretary of State	Works 35A and 35B removed to show without prejudice removal of Lytham Moss ecological mitigation area from the works.	As instructed by the Secretary of State in letter (C3-001) dated 08 July 2026	F01	Secretary of State Consultation 3
Sheet 9	Secretary of State	Works 35A, 35B, 40A and 40B removed to show without prejudice removal of Lytham Moss ecological mitigation area from the works.	As instructed by the Secretary of State in letter (C3-001) dated 08 July 2026	F01	Secretary of State Consultation 3

Key


Work No	Description
1A	Morgan offshore cable works
1B	Morecambe offshore cable works
2A	Morgan offshore cable works
2B	Morecambe offshore cable works
3A	Morgan offshore working area
3B	Morecambe offshore working area
4A	Morgan intertidal cable works
4B	Morecambe intertidal cable works
5A	Morgan onshore cable works at St Annes beach
5B	Morecambe onshore cable works at St Annes beach
6A	Morgan onshore cable works under Lytham St. Annes Dunes SSSI
6B	Morecambe onshore cable works under Lytham St. Annes Dunes SSSI
7A	Morgan construction access to St Annes beach
7B	Morecambe construction access to St Annes beach
8A	Morgan onshore cable works at St Anne's Old Links Golf Course
8B	Morecambe onshore cable works at St Annes's Old Links Golf Course
9A	Morgan onshore cable works at Blackpool Airport
9B	Morecambe onshore cable works at Blackpool Airport
10A	Morgan onshore cable and transition joint bay works at Blackpool Airport
10B	Morecambe onshore cable and transition joint bay works at Blackpool Airport
11A	Morgan onshore cable works at Blackpool Airport
11B	Morecambe onshore cable works at Blackpool Airport
12A	Morgan onshore cable works at Blackpool Airport
12B	Morecambe onshore cable works at Blackpool Airport
13A	Morgan onshore cable works at Blackpool Airport
13B	Morecambe onshore cable works at Blackpool Airport
14A	Morgan temporary working area and permanent access at Blackpool Airport
14B	Morecambe temporary working area and permanent access at Blackpool Airport
15A	Morgan onshore cable works at Blackpool Road Recreation Ground
15B	Morecambe onshore cable works at Blackpool Road Recreation Ground
16A	Morgan onshore cable works between the B5261 and the Moss Sluice watercourse
16B	Morecambe onshore cable works between the B5261 and Moss Sluice watercourse
17A	Morgan onshore cable works
17B	Morecambe onshore cable works
18A	Morgan construction compounds
18B	Morecambe construction compounds
19A	Morgan construction access works
19B	Morecambe construction access works
20A	Morgan onshore substation environmental mitigation works
20B	Morecambe onshore substation environmental mitigation works
21A	Morgan onshore substation works
21B	Morecambe onshore substation works
22A	Morgan onshore substation temporary working area
22B	Morecambe onshore substation temporary working area
23A	Morgan onshore substation permanent access
23B	Morecambe onshore substation permanent access
24A	Morgan onshore substation construction access
24B	Morecambe onshore substation construction access


Work No	Description
25A	Morgan 400kV connection to National Grid
25B	Morecambe 400kV connection to National Grid
26A	Morgan 400kV connection to NG and River Ribble crossing northern compound area
26B	Morecambe 400kV connection to NG and River Ribble crossing northern compound area
27A	Morgan 400kV connection to NG and River Ribble crossing works at northern riverbank
27B	Morecambe 400kV connection to NG and River Ribble crossing works at northern riverbank
28A	Morgan 400kV connection to NG and River Ribble crossing works between MHWS on the northern and southern riverbanks
28B	Morecambe 400kV connection to NG and River Ribble crossing works between MHWS on the northern and southern riverbanks
29A	Morgan 400kV connection to NG and River Ribble crossing works at the southern riverbank
29B	Morecambe 400kV connection to NG and River Ribble crossing works at the southern riverbank
30A	Morgan 400kV connection to NG and River Ribble crossing southern compound area
30B	Morecambe 400kV connection to NG and River Ribble crossing southern compound area
31A	Morgan 400kV connection to NG and River Ribble crossing southern compound area
31B	Morecambe 400kV connection to NG and River Ribble crossing southern compound area
32A	Morgan 400kV connection and connection works to NG
32B	Morecambe 400kV connection and connection works to NG
33A	Morgan NG substation connection works
33B	Morecambe NG substation connection works
34A	Morgan permanent access
34B	Morecambe permanent access
35A	Morgan temporary environmental mitigation works
35B	Morecambe temporary environmental mitigation works
36A	Morgan emergency construction access at Blackpool Airport
36B	Morecambe emergency construction access at Blackpool Airport
37A	Morgan 400kV connection and connection works to NG
37B	Morecambe 400kV connection and connection works to NG
38A	Morgan temporary construction working area to facilitate landfall works
38B	Morecambe temporary construction working area to facilitate landfall works
39A	Morgan works to underground Electricity North West 6.6kV overhead line
40A	Morgan construction access to temporary and permanent environmental mitigation works
40B	Morecambe construction access to temporary and permanent environmental mitigation works
41A	Morgan permanent access to permanent environmental mitigation works
41B	Morecambe permanent access to permanent environmental mitigation works
42A	Morgan pedestrian only construction access
42B	Morecambe pedestrian only construction access
43A	Morgan pedestrian only construction access at St. Annes Old Links Golf Course
43B	Morecambe pedestrian only construction access at St. Annes Old Links Golf Course
44A	Morgan biodiversity benefit works
44B	Morecambe biodiversity benefit works
45A	Morgan construction access to biodiversity benefit works
45B	Morecambe construction access to biodiversity benefit works
46A	Morgan permanent access to biodiversity benefit works
46B	Morecambe permanent access to biodiversity benefit works
47A	Morgan permanent access to St Annes Beach
47B	Morecambe permanent access to St Annes Beach


Work No	Description
48A	Morgan 400kV connection to NG temporary working area
48B	Morecambe 400kV connection to NG temporary working area
49A	Morgan permanent environmental mitigation works
49B	Morecambe permanent environmental mitigation works
50A	Morgan onshore cable temporary working area
51A	Morgan onshore cable and compound works at Blackpool Road Recreation Ground (west)
51B	Morecambe onshore cable and compound works at Blackpool Road Recreation Ground (west)
52A	Morgan onshore cable works at Leach Lane and Blackpool Road Recreation Ground
52B	Morecambe onshore cable works at Leach Lane and Blackpool Road Recreation Ground
53A	Morgan onshore cable and compound works at Blackpool Road Recreation Ground (east)
53B	Morecambe onshore cable and compound works at Blackpool Road Recreation Ground (east)
54A	Morgan onshore cable and compound works at The Hamlet and Blackpool Road Recreation Ground
54B	Morecambe onshore cable and compound works at The Hamlet and Blackpool Road Recreation Ground

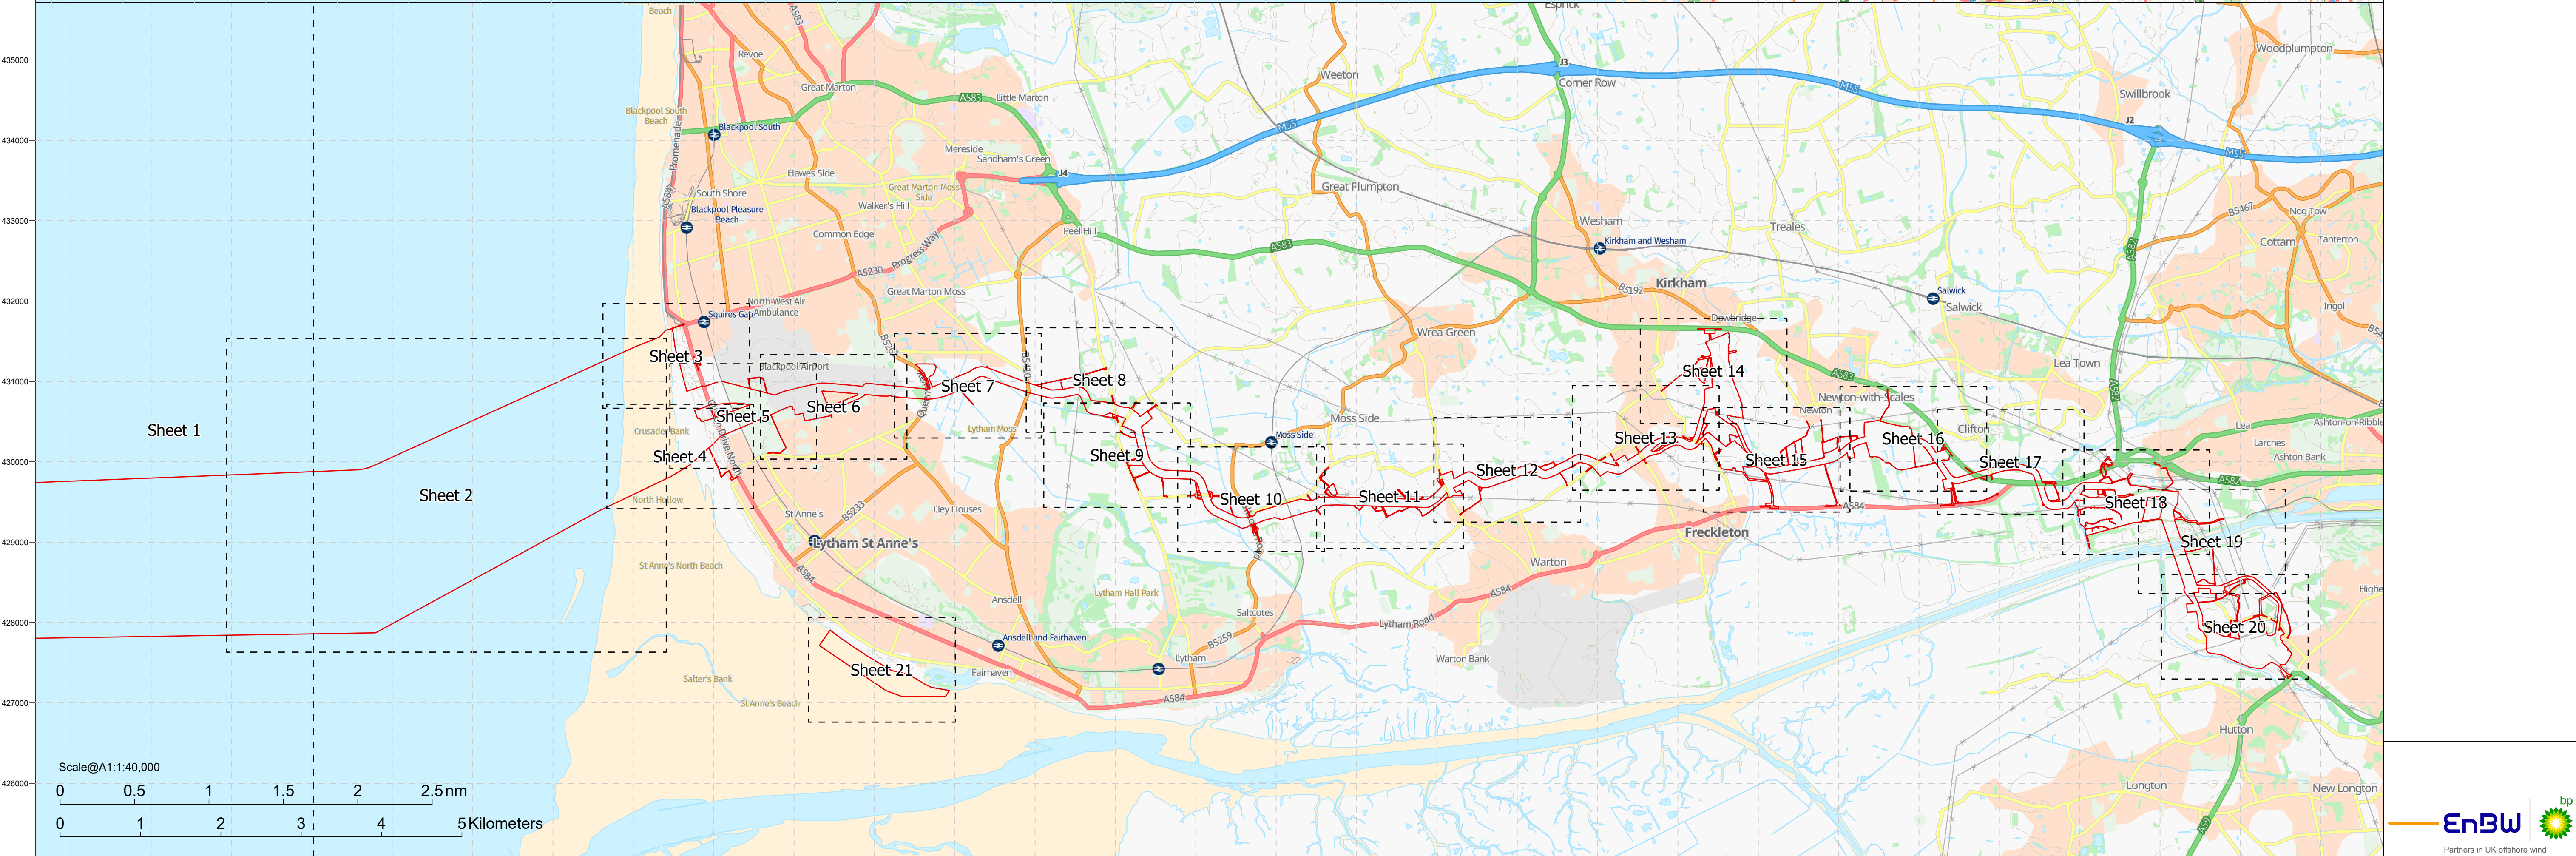
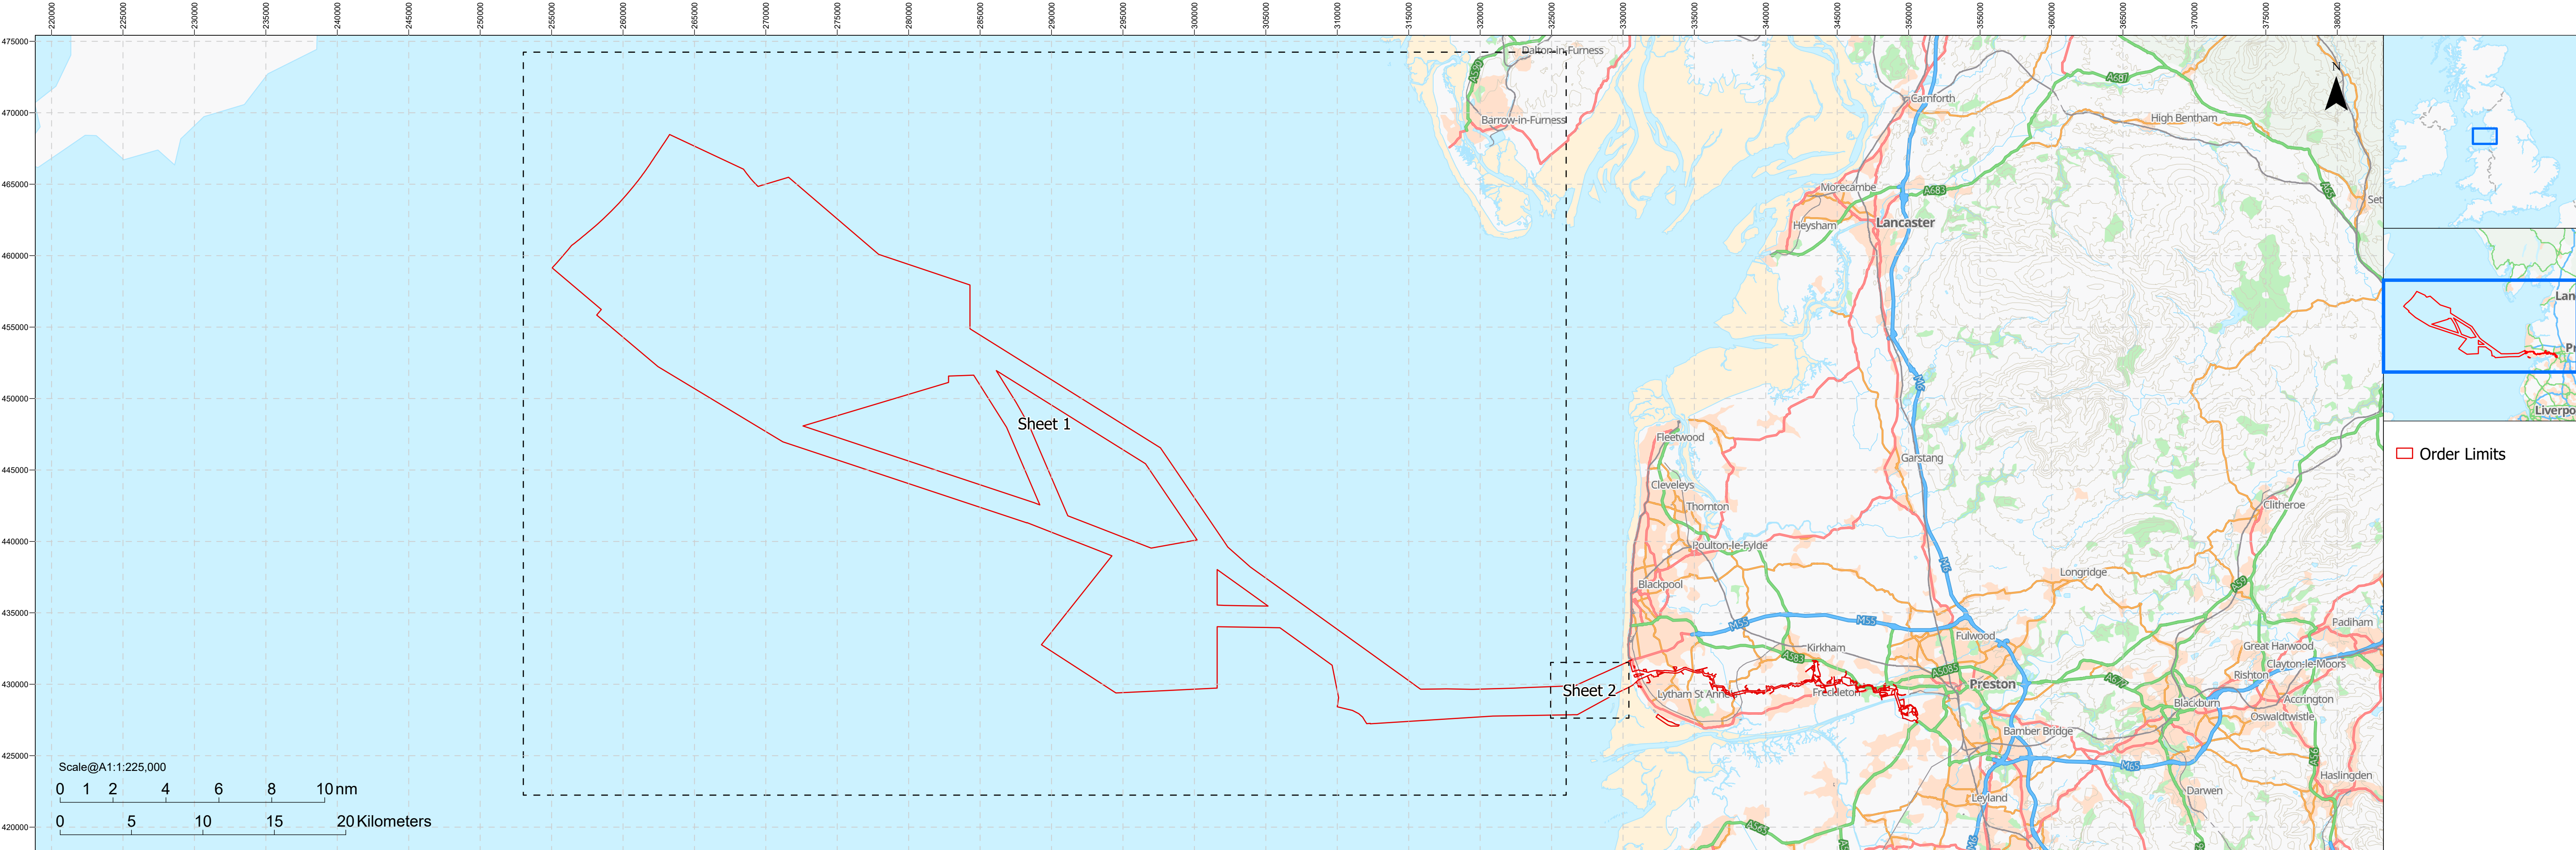


Project Name: MORGAN AND MORECAMBE OFFSHORE WIND FARMS: TRANSMISSION ASSETS	Drawing Title: Without Prejudice Removal of Lytham Moss - Works Plans - Onshore and Offshore - Index AFPF Regulation: 5(2)(k) Document Reference: S_SoSQ_39	Geodetic Information: Datum: OSGB 1936 Projection: British National Grid	Data Sources:BP, Ordnance Survey Based Upon The Ordnance Survey Map With The Sanction Of The Controller Of HM Stationery Office. Crown Copyright Reserved. © OS Licence No. 100042124	Services Layer Credits: GB Cartographic Local Names: Contains OS data © Crown Copyright and database right 2026. Contains data from OS Zoomstack	VER	DATE	DETAILS	AUTH	CHK	APPRV	Drawing Number: 22003214_PLN_DCO_13661.0
					01	18.07.2026	SoS Consultation 3 Submission	DM	CB	OG	


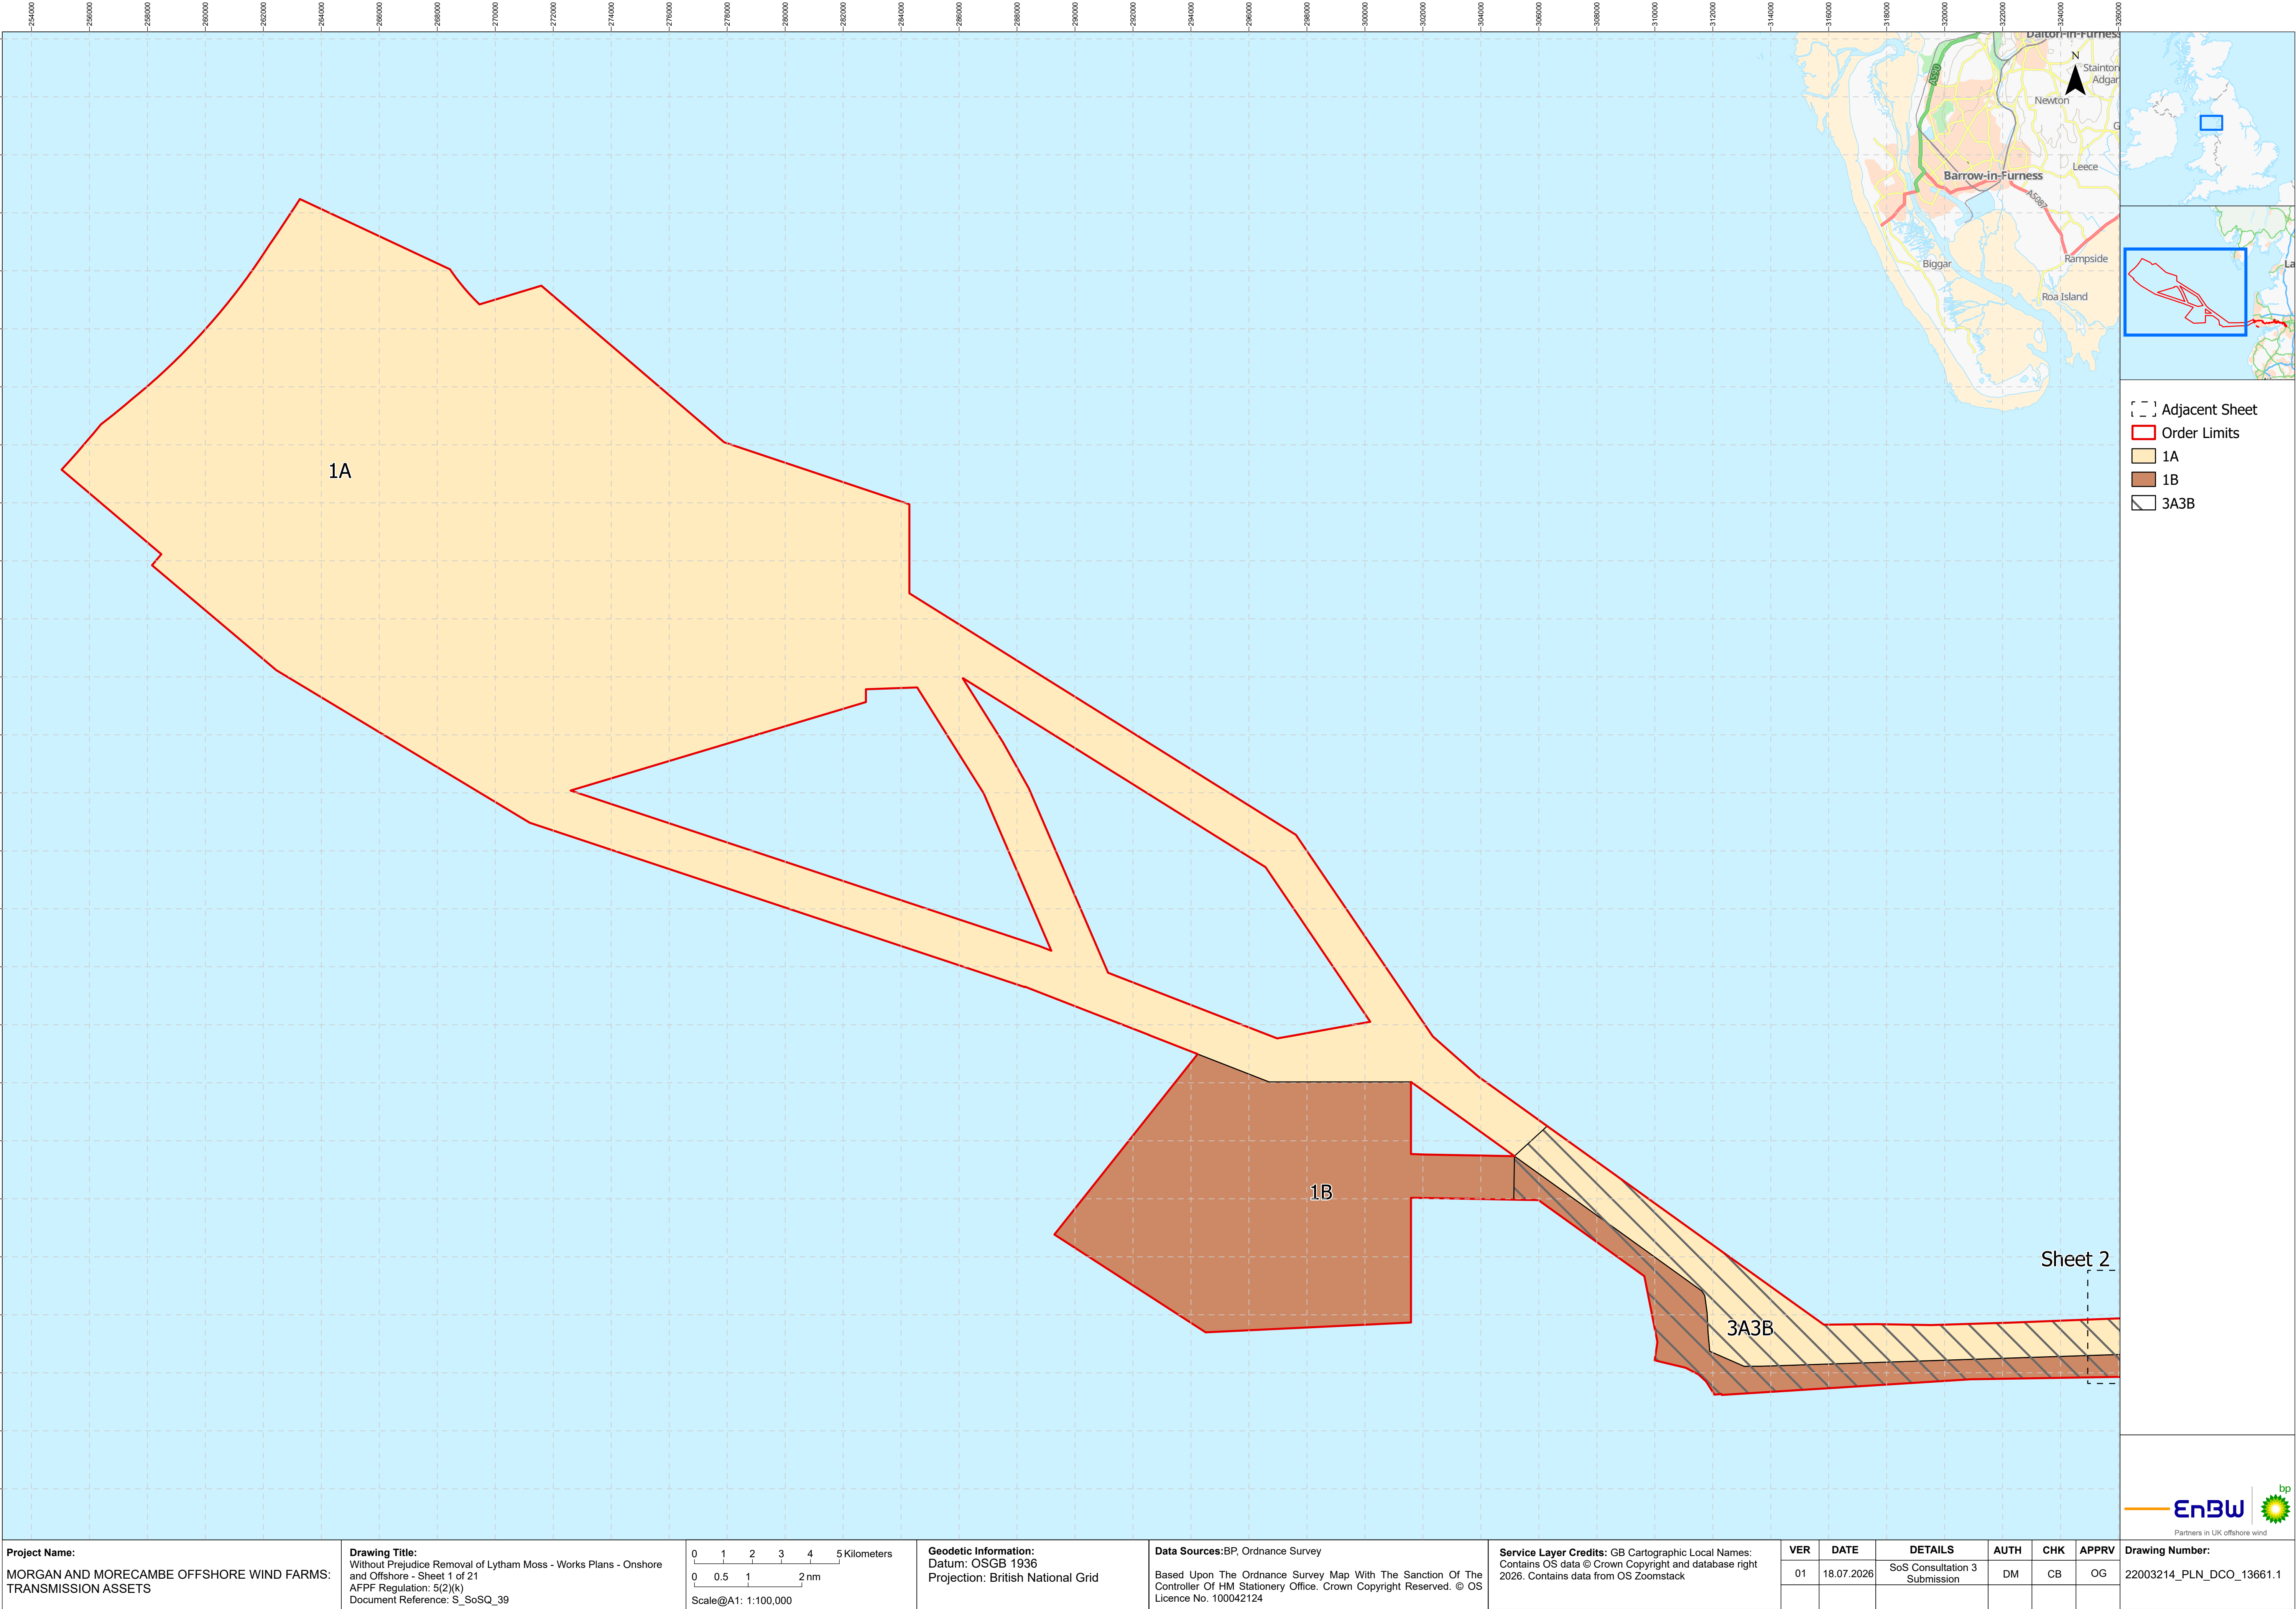



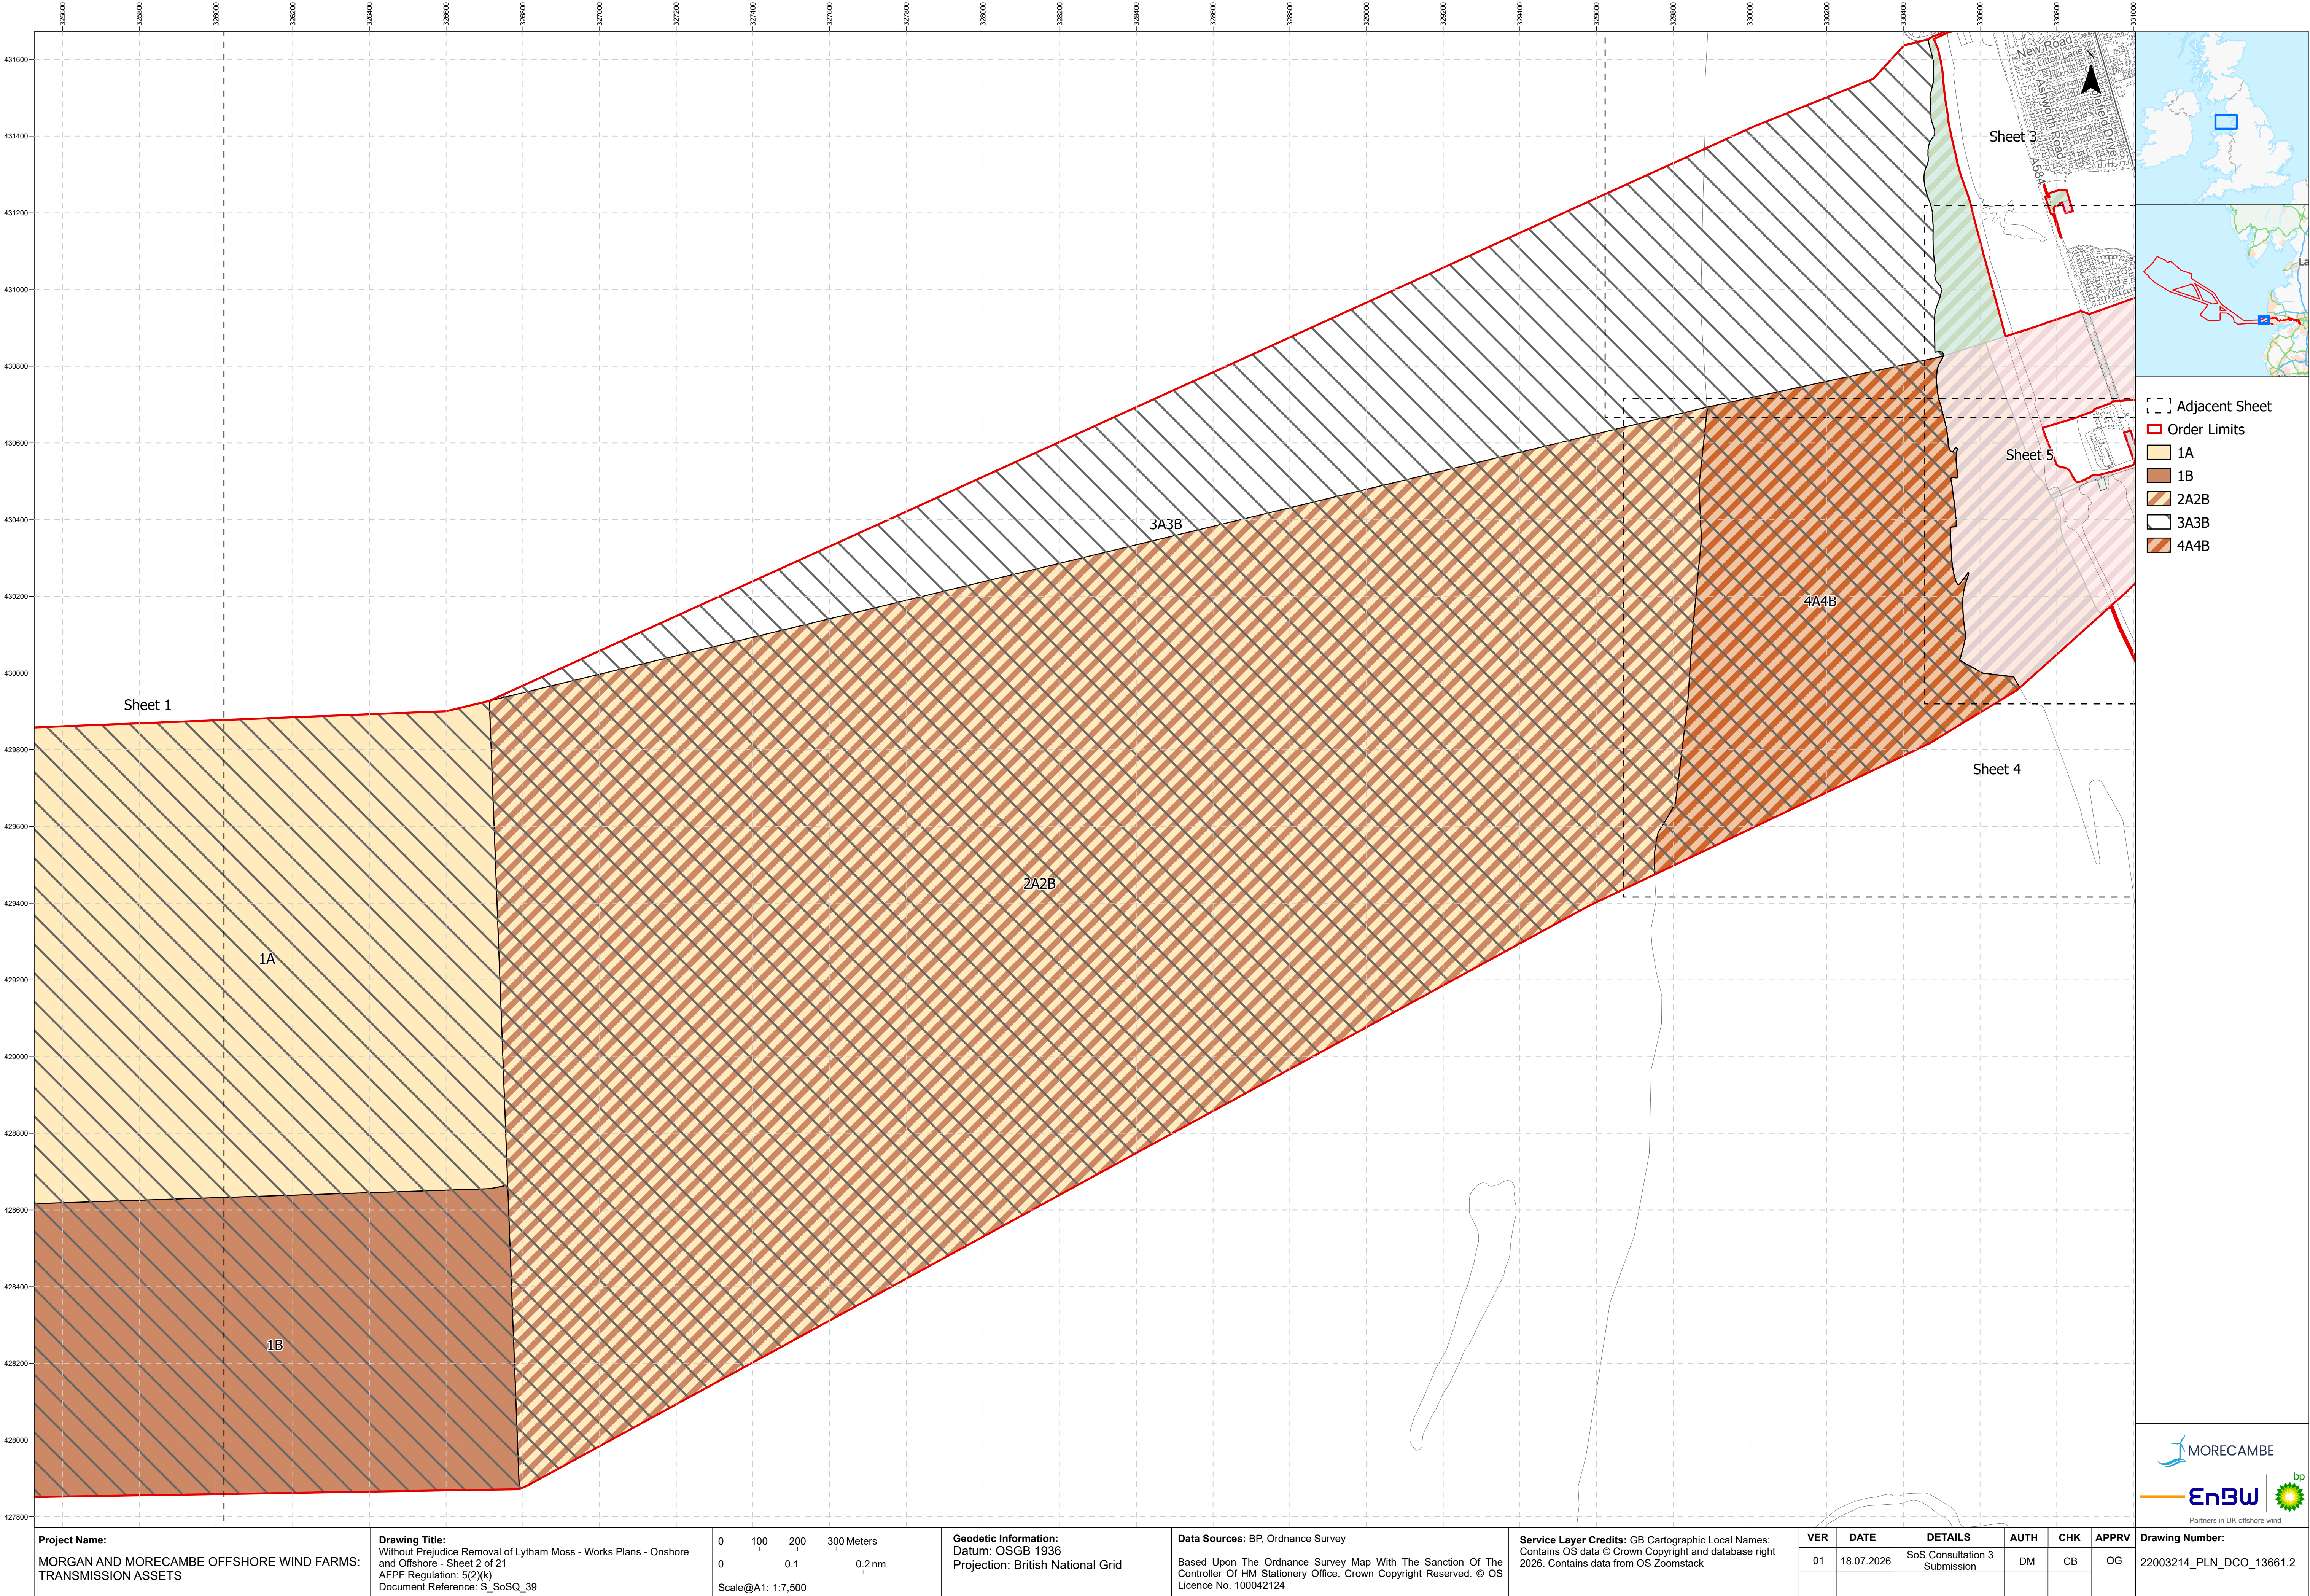


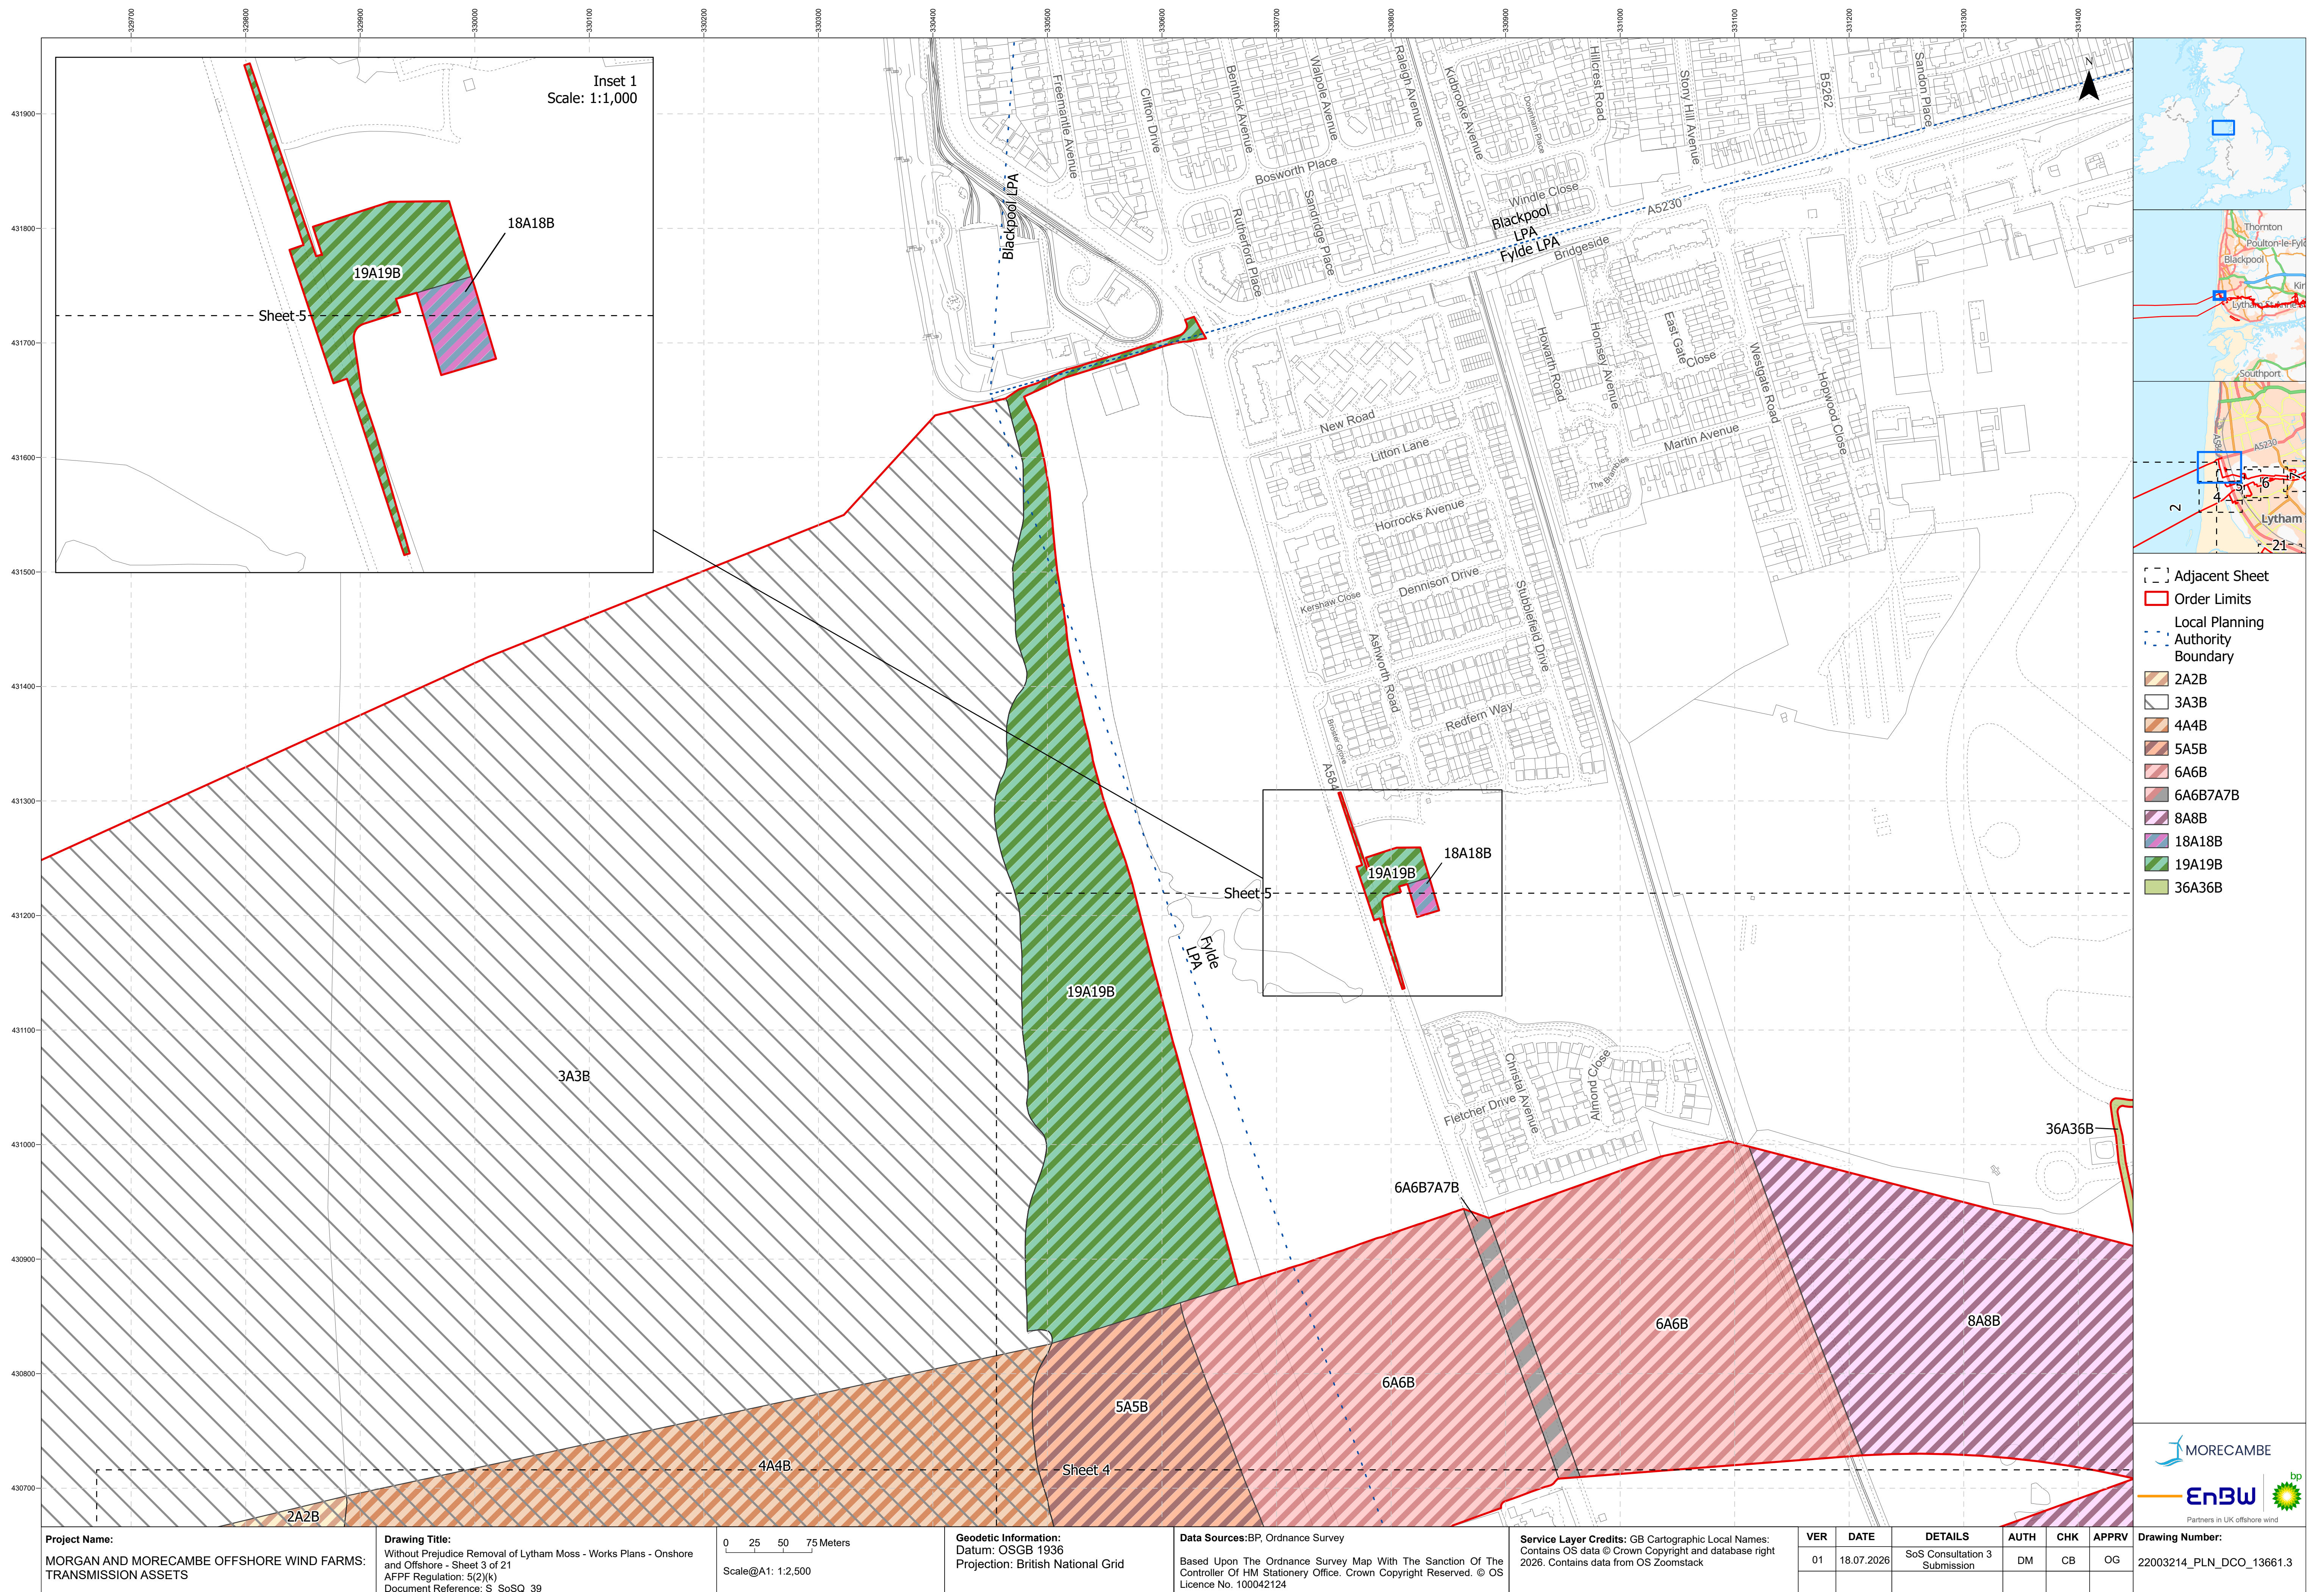

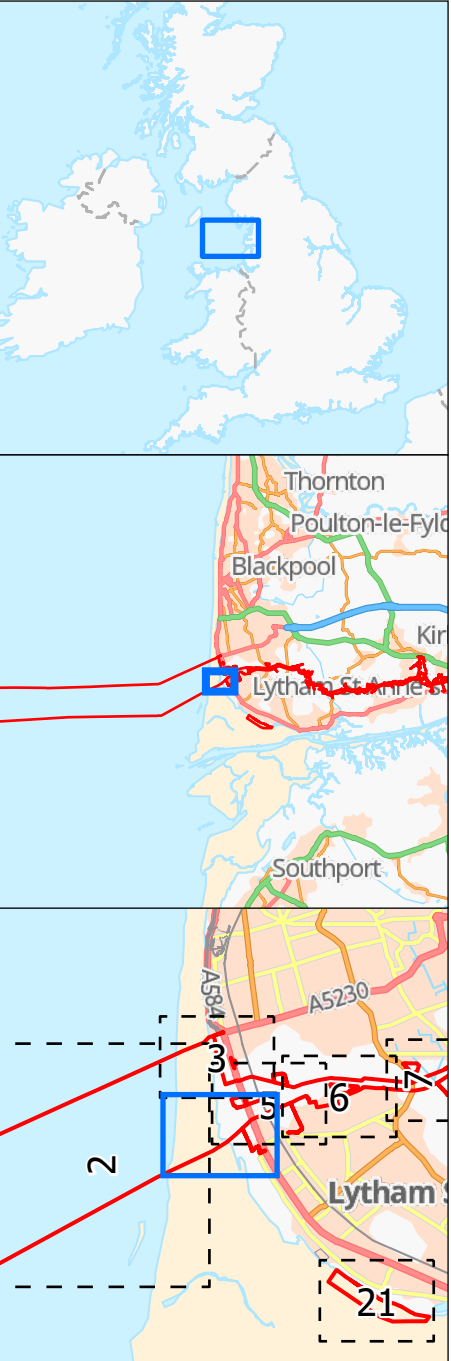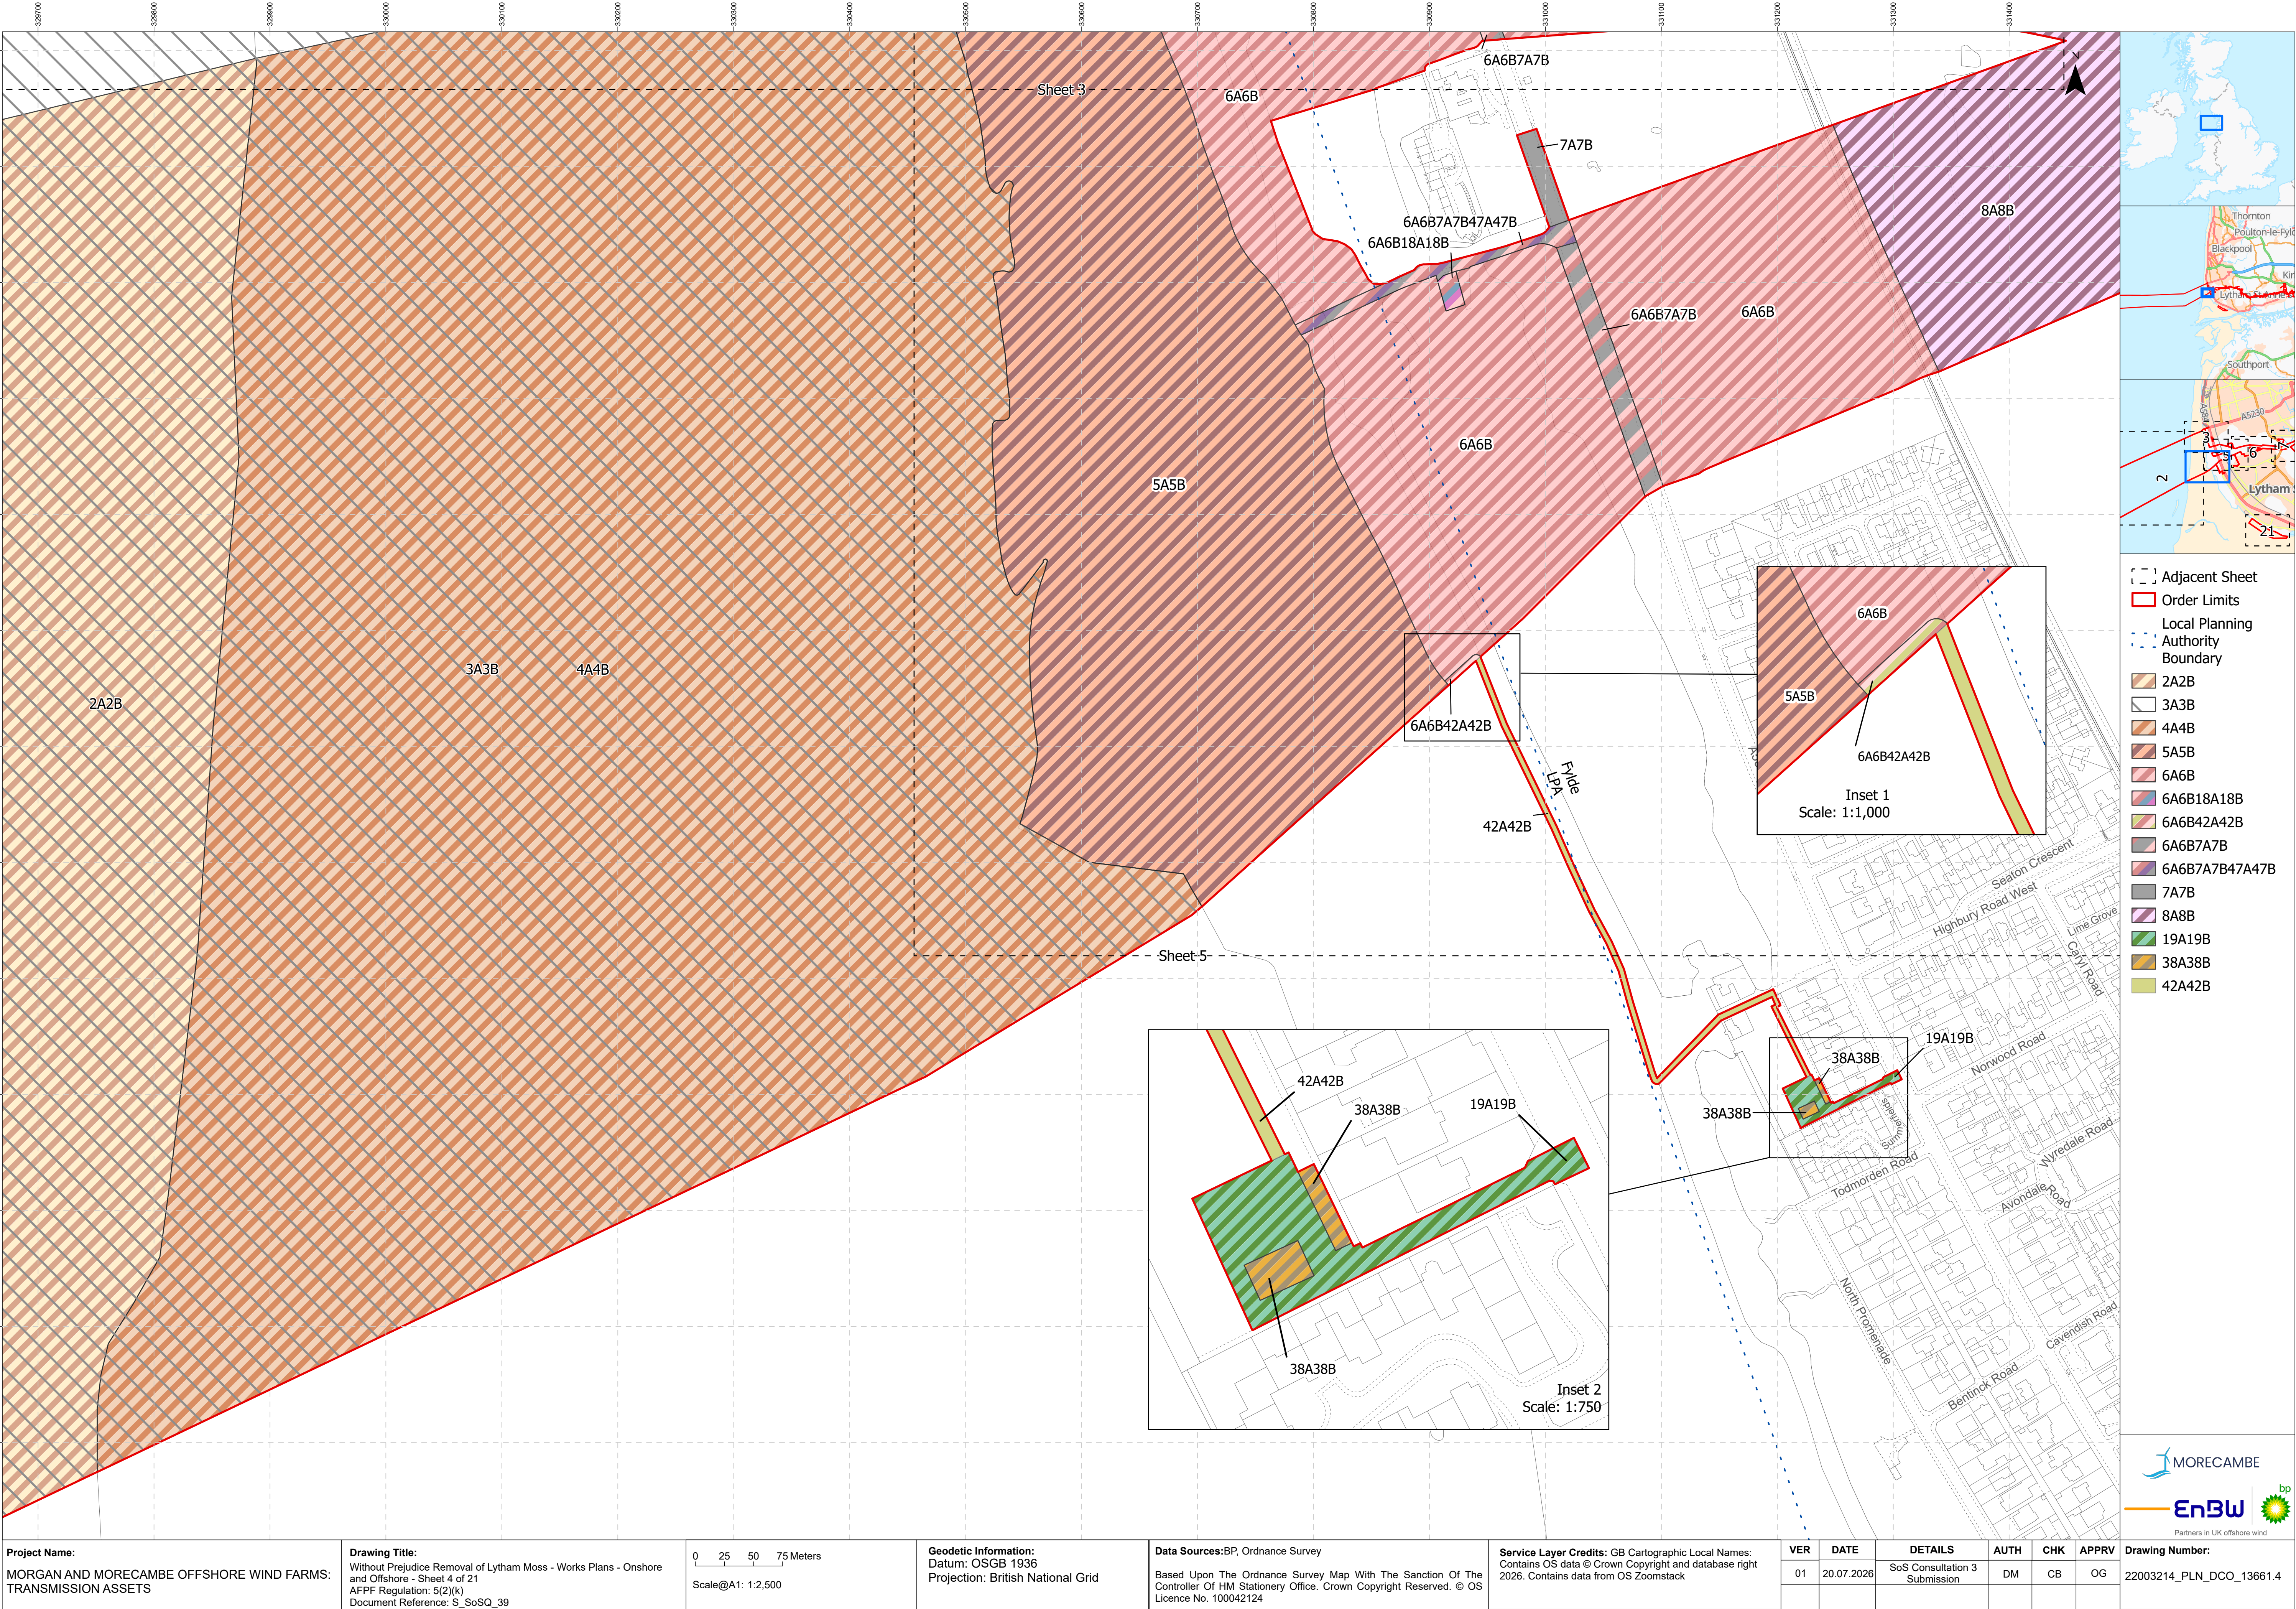




- Adjacent Sheet
- Order Limits
- Local Planning Authority Boundary
- 2A2B
- 3A3B
- 4A4B
- 5A5B
- 6A6B
- 6A6B18A18B
- 6A6B42A42B
- 6A6B7A7B
- 6A6B7A7B47A47B
- 7A7B
- 8A8B
- 19A19B
- 38A38B
- 42A42B

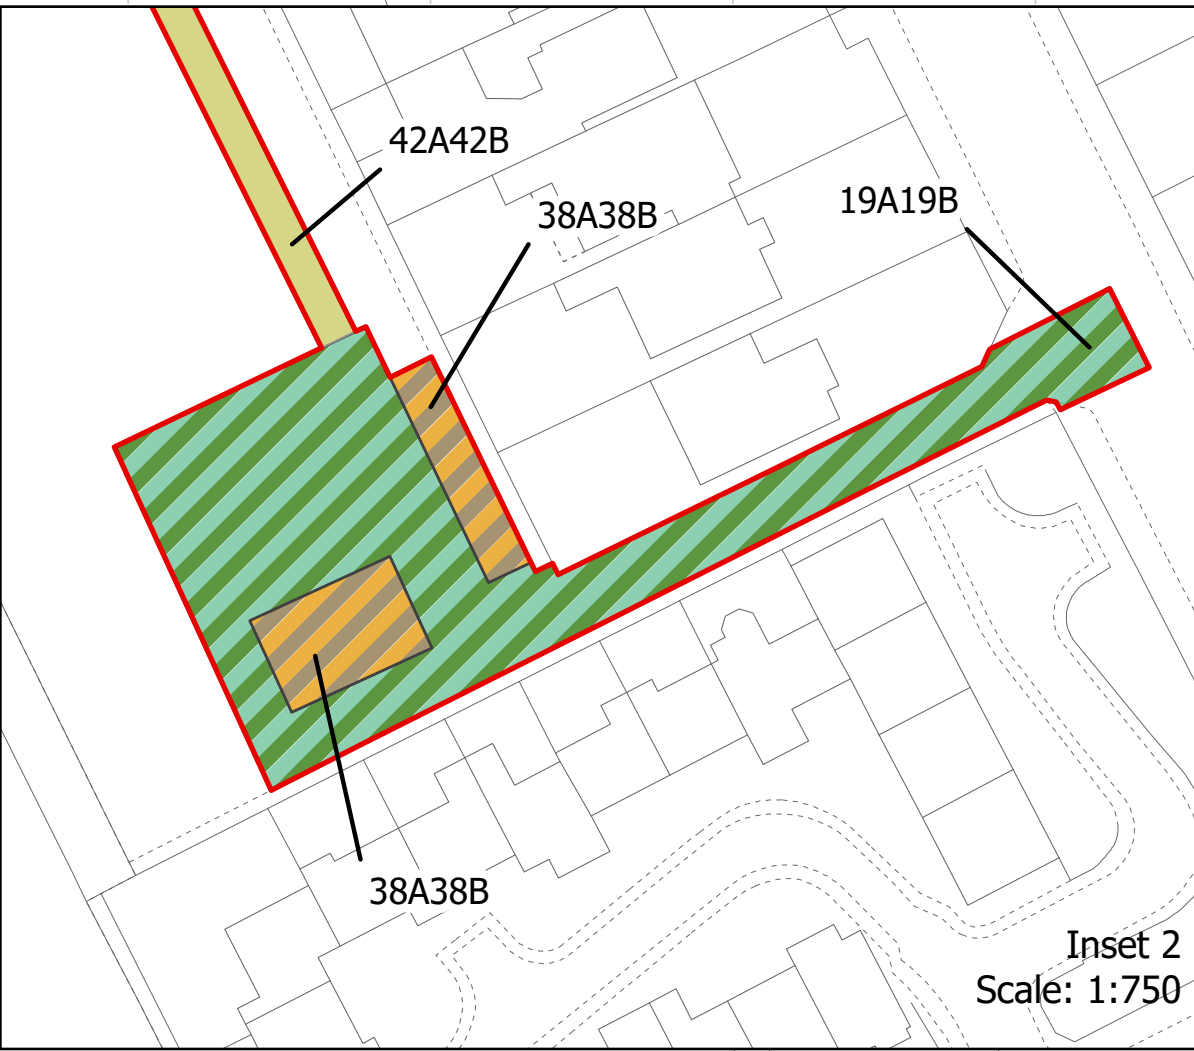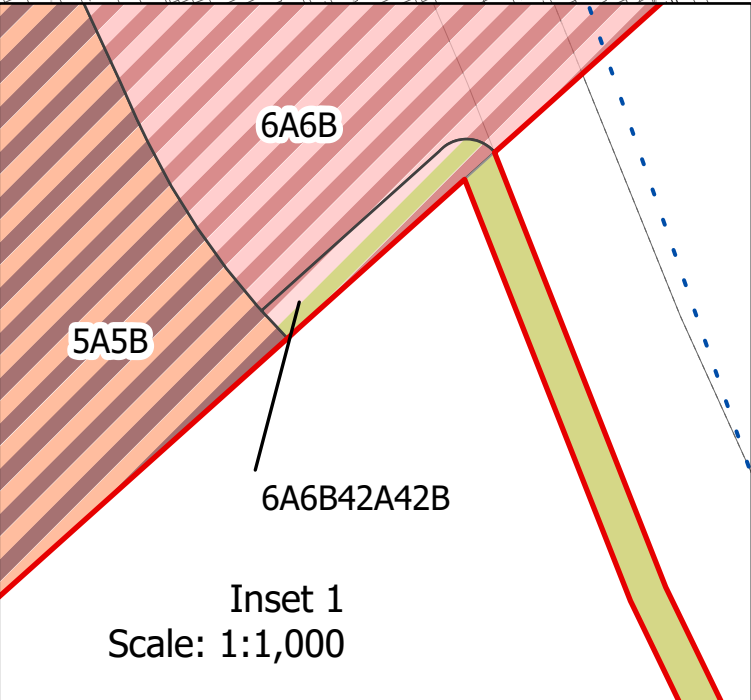

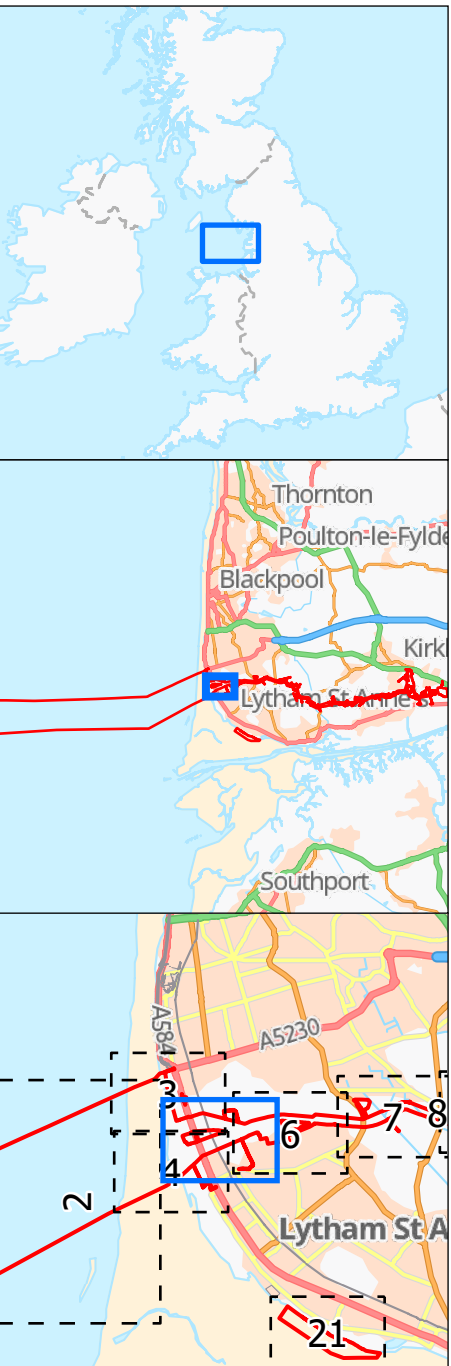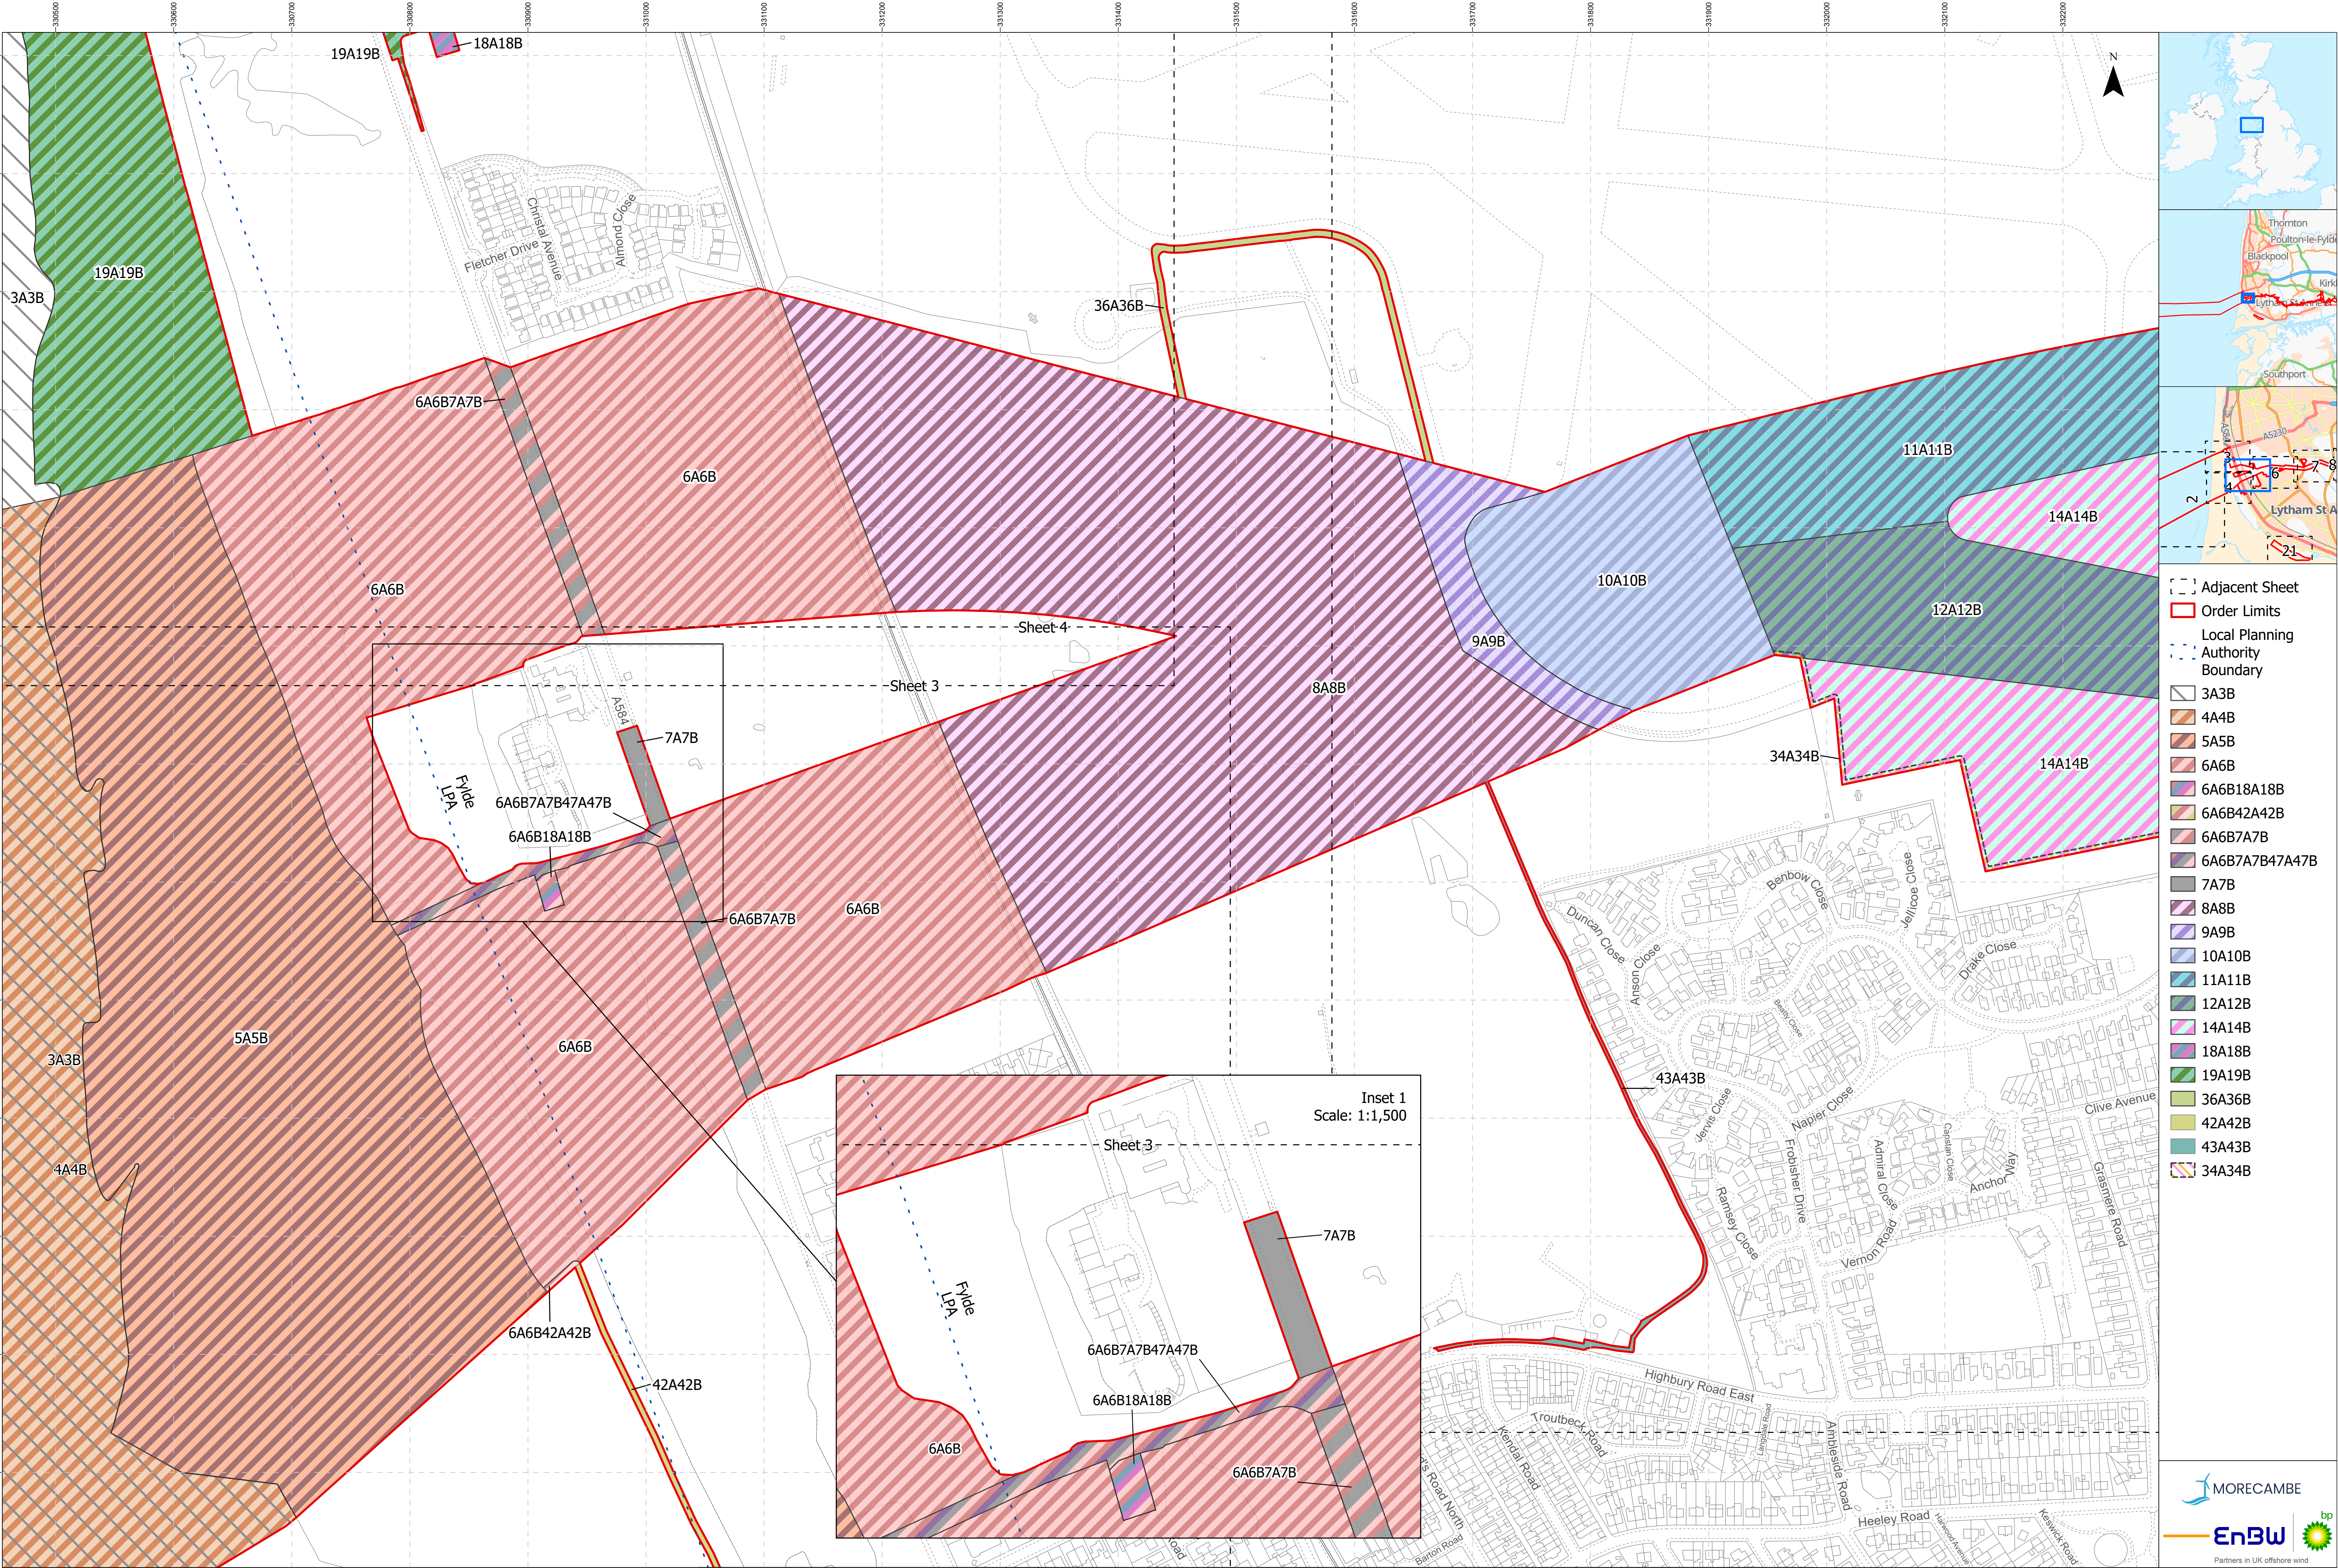

- Adjacent Sheet
- Order Limits
- Local Planning Authority Boundary
- 3A3B
- 4A4B
- 5A5B
- 6A6B
- 6A6B18A18B
- 6A6B42A42B
- 6A6B7A7B
- 6A6B7A7B47A47B
- 7A7B
- 8A8B
- 9A9B
- 10A10B
- 11A11B
- 12A12B
- 14A14B
- 18A18B
- 19A19B
- 36A36B
- 42A42B
- 43A43B
- 34A34B


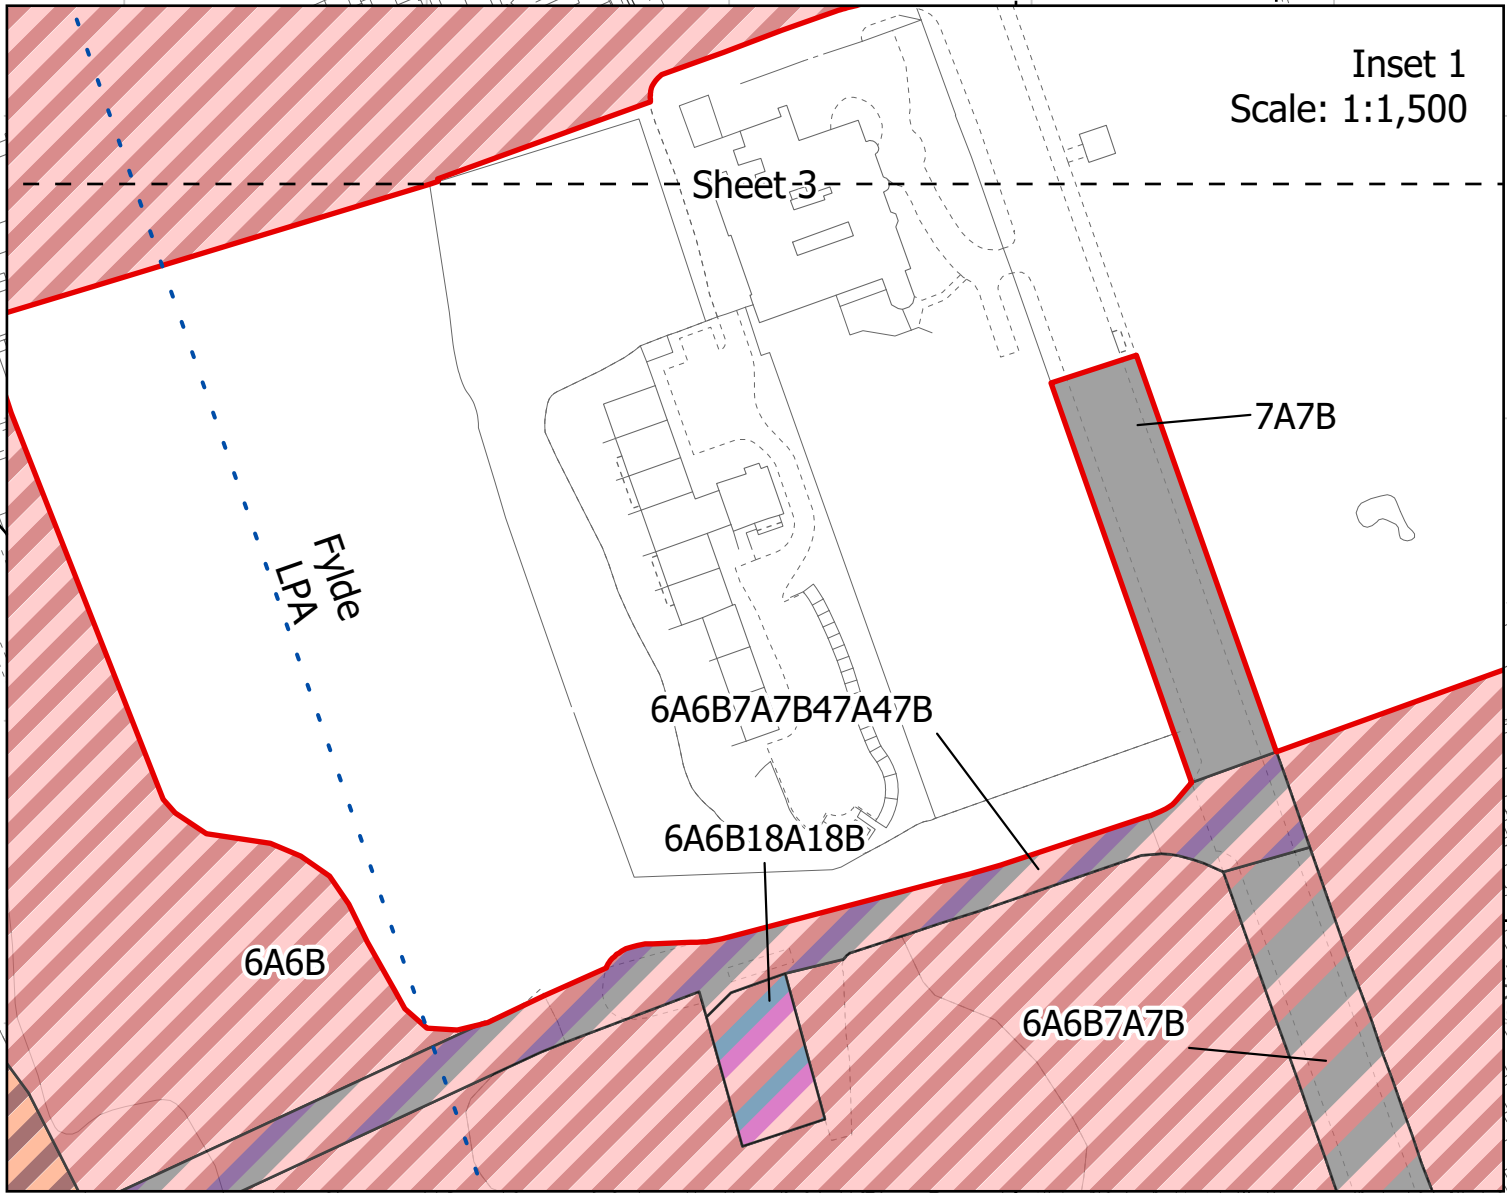


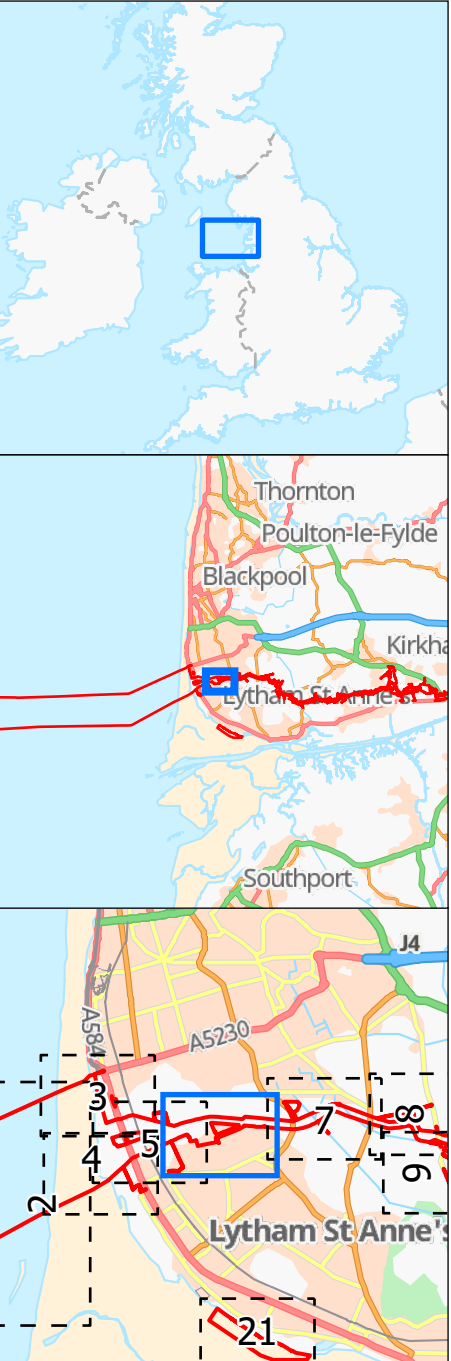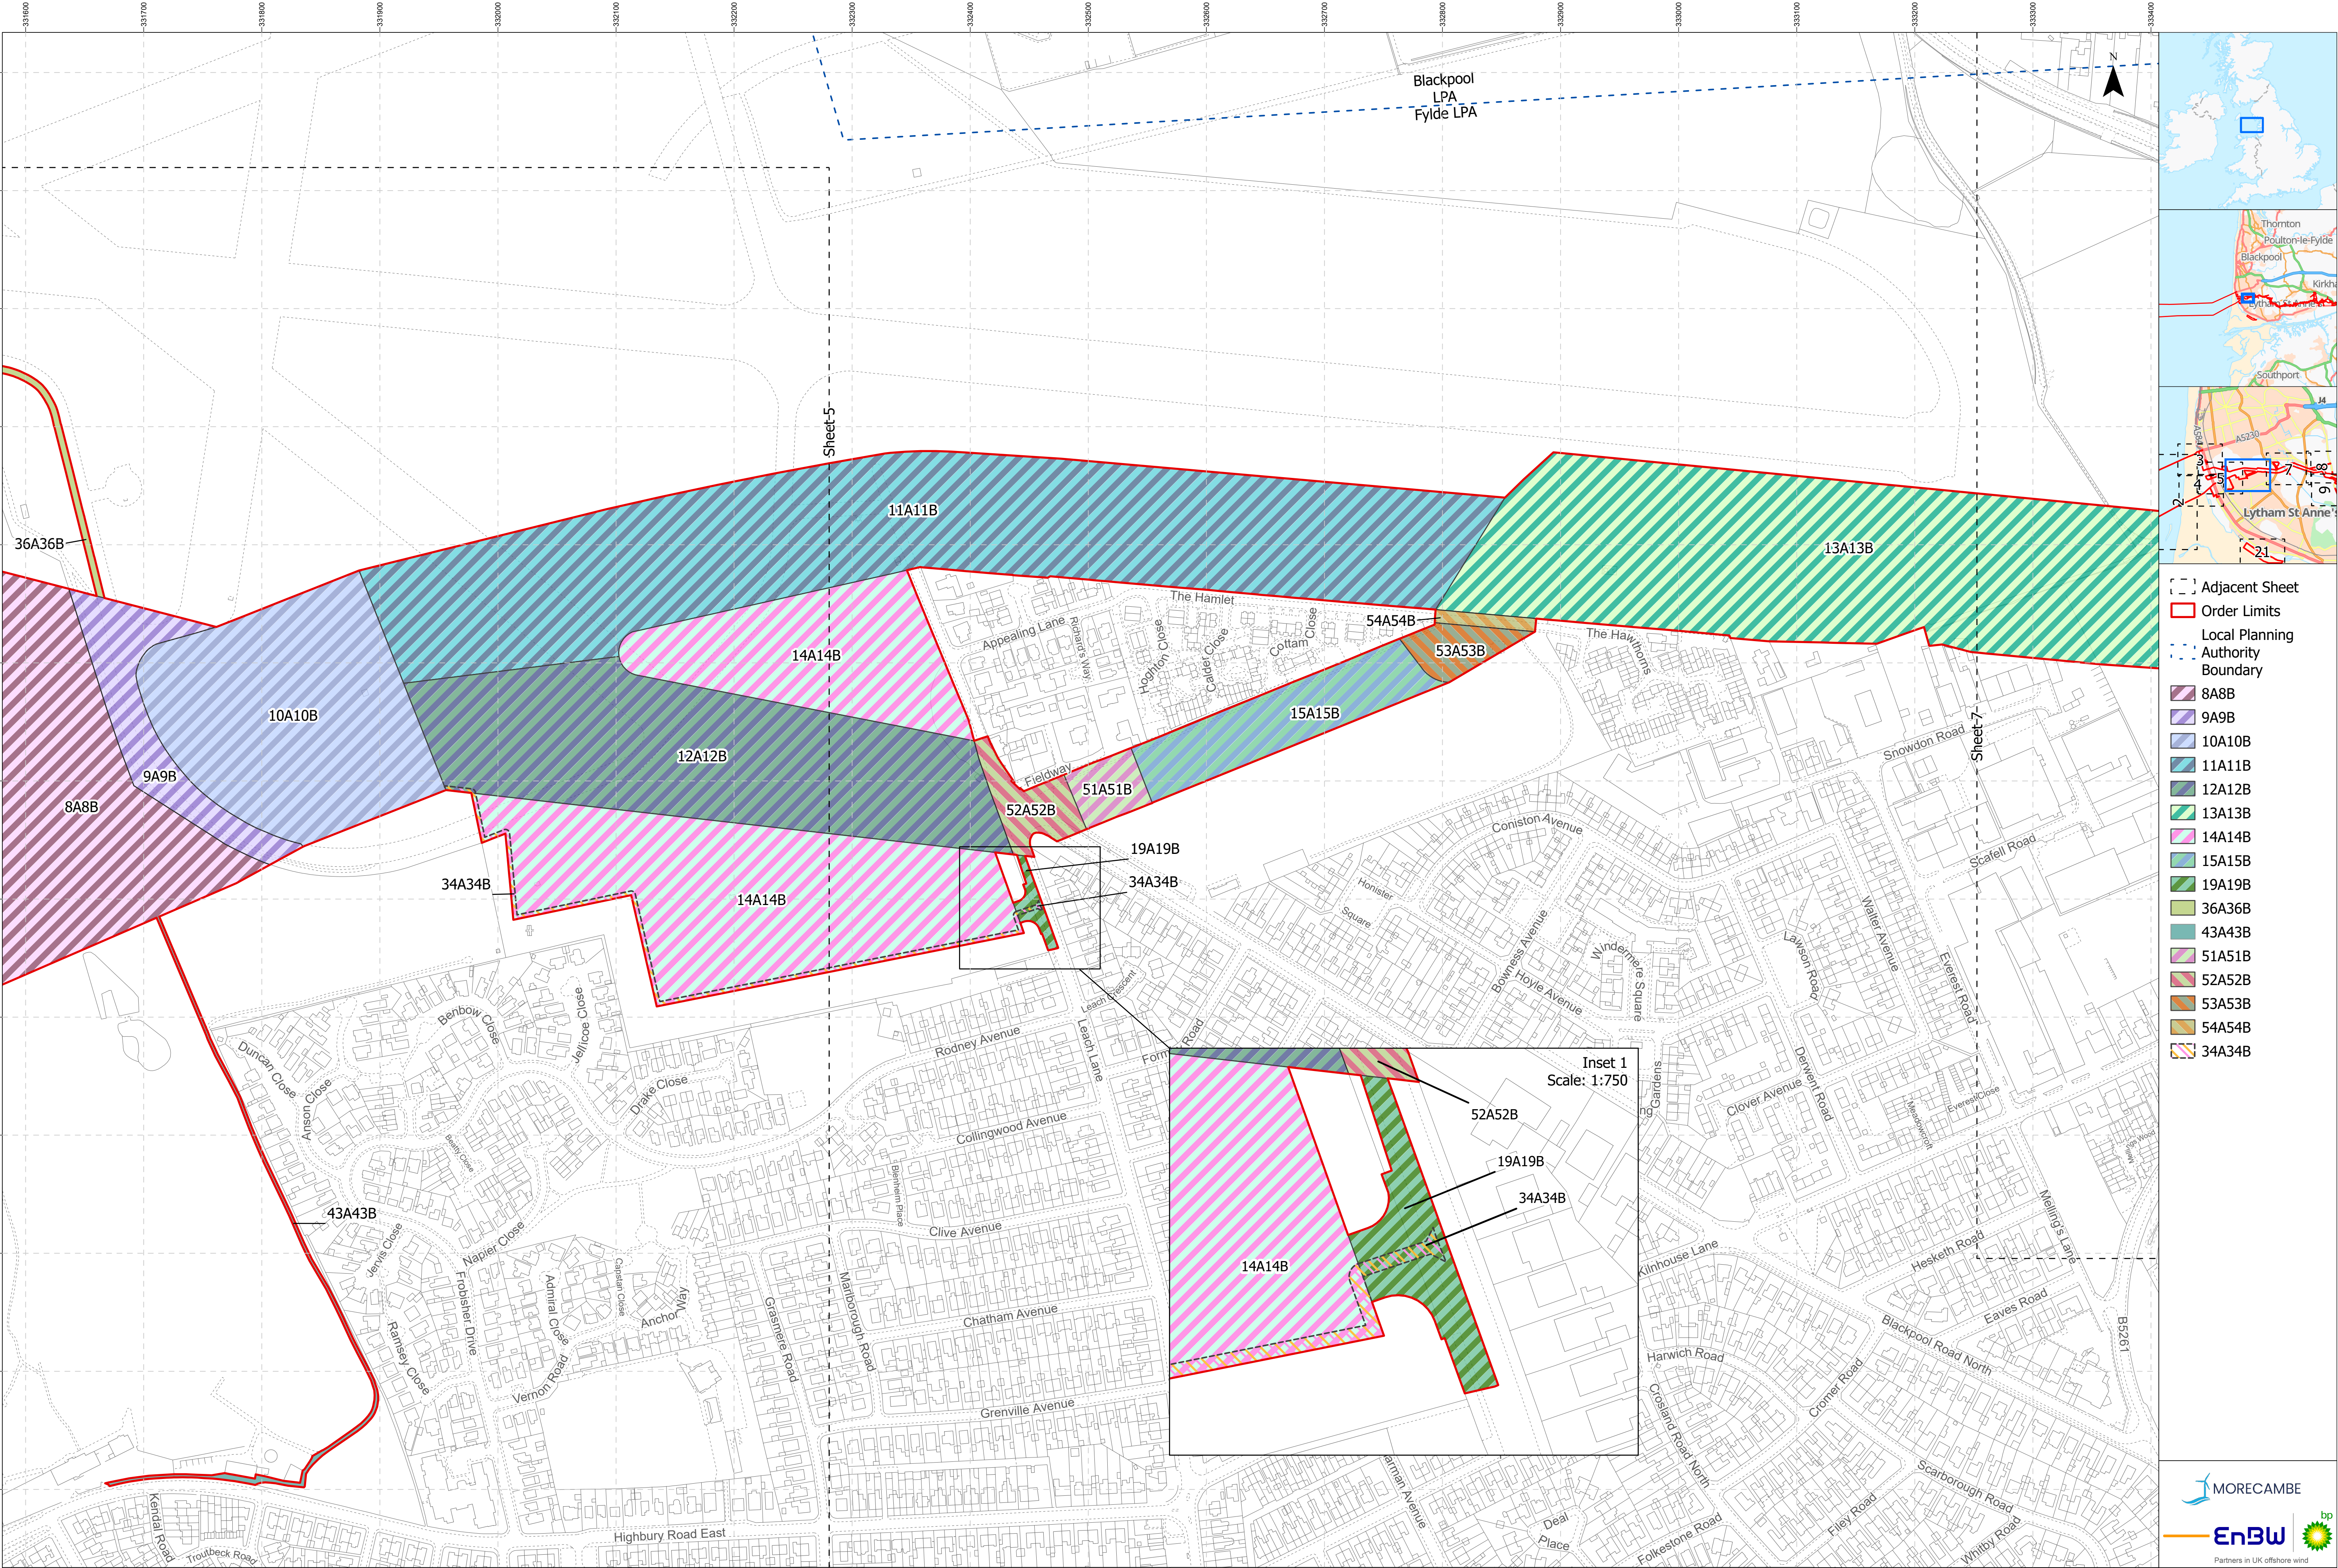


- Adjacent Sheet
- Order Limits
- Local Planning Authority Boundary
- 8A8B
- 9A9B
- 10A10B
- 11A11B
- 12A12B
- 13A13B
- 14A14B
- 15A15B
- 19A19B
- 36A36B
- 43A43B
- 51A51B
- 52A52B
- 53A53B
- 54A54B
- 34A34B



Project Name: MORGAN AND MORECAMBE OFFSHORE WIND FARMS: TRANSMISSION ASSETS	Drawing Title: Without Prejudice Removal of Lytham Moss - Works Plans - Onshore and Offshore - Sheet 6 of 21 AFPP Regulation: 5(2)(k) Document Reference: S_SoSQ_39	0 25 50 75 Meters Scale@A1: 1:2,500	Geodetic Information: Datum: OSGB 1936 Projection: British National Grid	Data Sources:BP, Ordnance Survey Based Upon The Ordnance Survey Map With The Sanction Of The Controller Of HM Stationery Office. Crown Copyright Reserved. © OS Licence No. 100042124	Services Layer Credits: GB Cartographic Local Names: Contains OS data © Crown Copyright and database right 2026. Contains data from OS Zoomstack	VER	DATE	DETAILS	AUTH	CHK	APPRV	Drawing Number: 22003214_PLN_DCO_13661.6
						01	18.07.2026	SoS Consultation 3 Submission	DM	CB	OG	

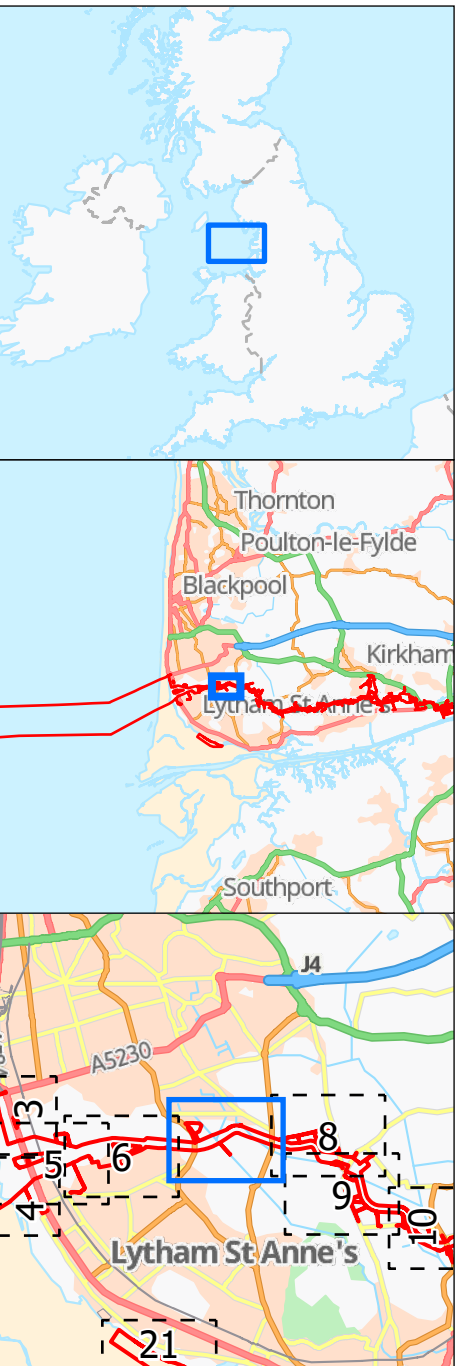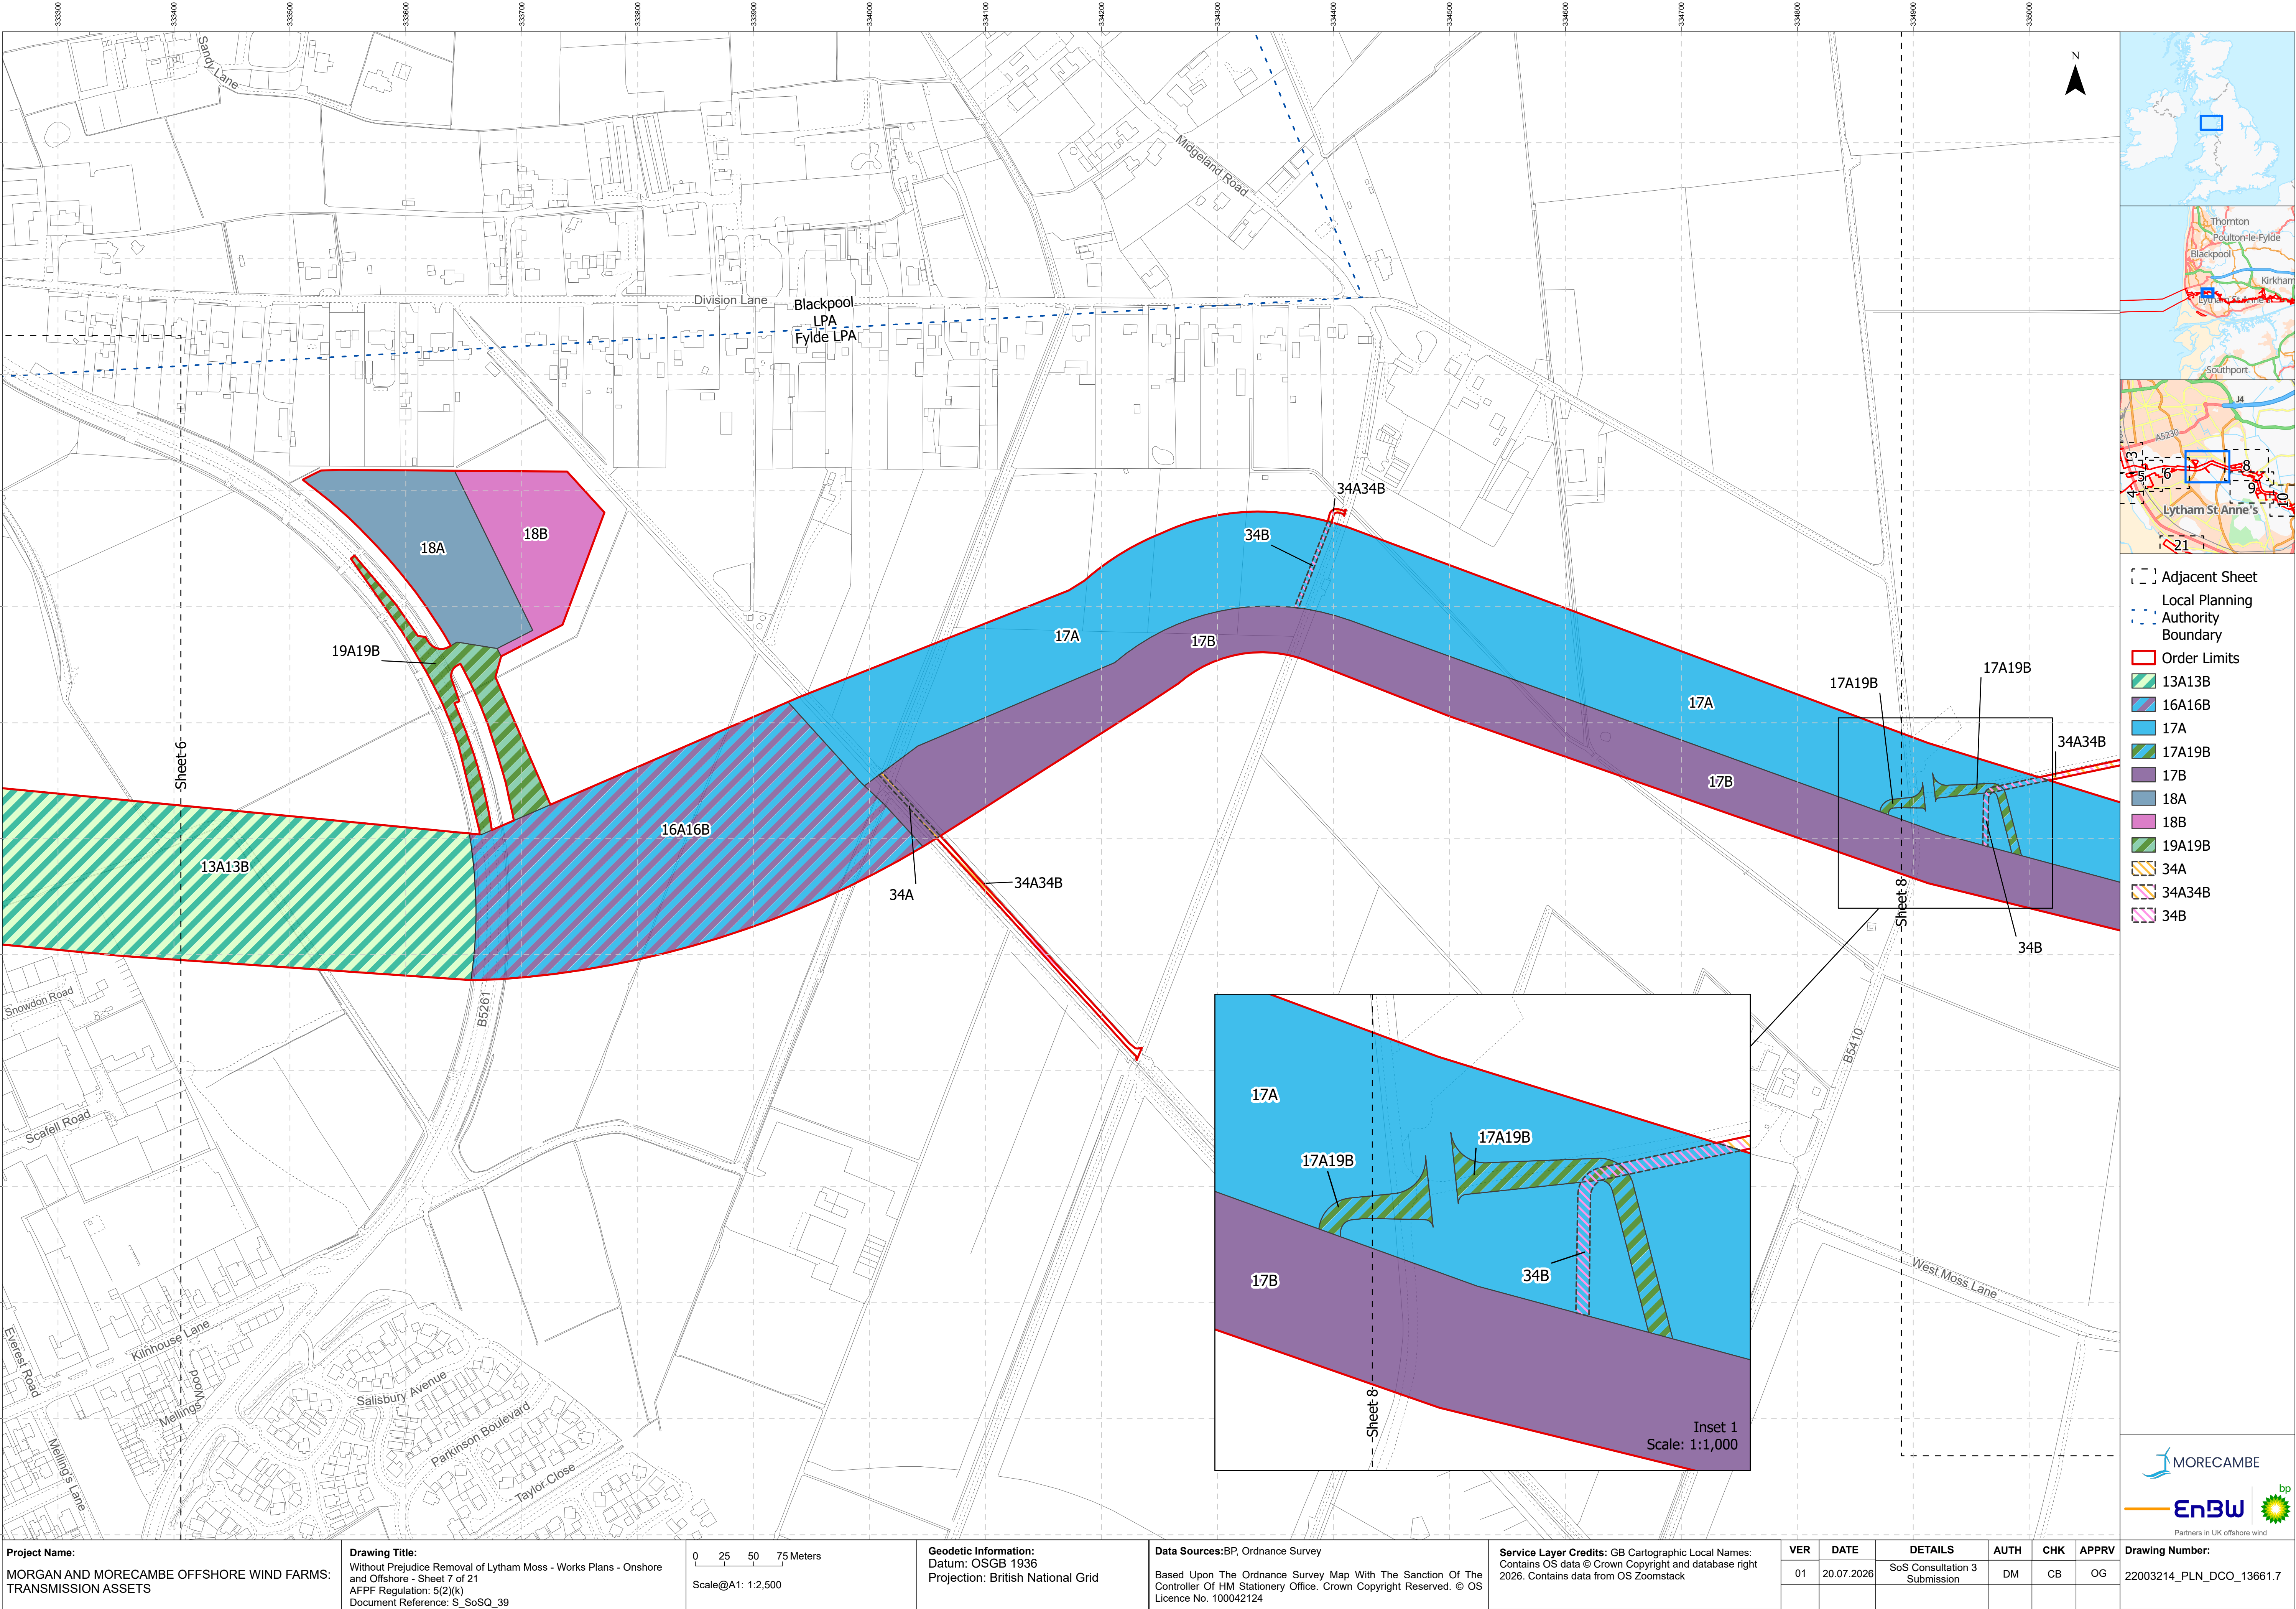


- Adjacent Sheet
- Local Planning Authority Boundary
- Order Limits
- 13A13B
- 16A16B
- 17A
- 17A19B
- 17B
- 18A
- 18B
- 19A19B
- 34A
- 34A34B
- 34B

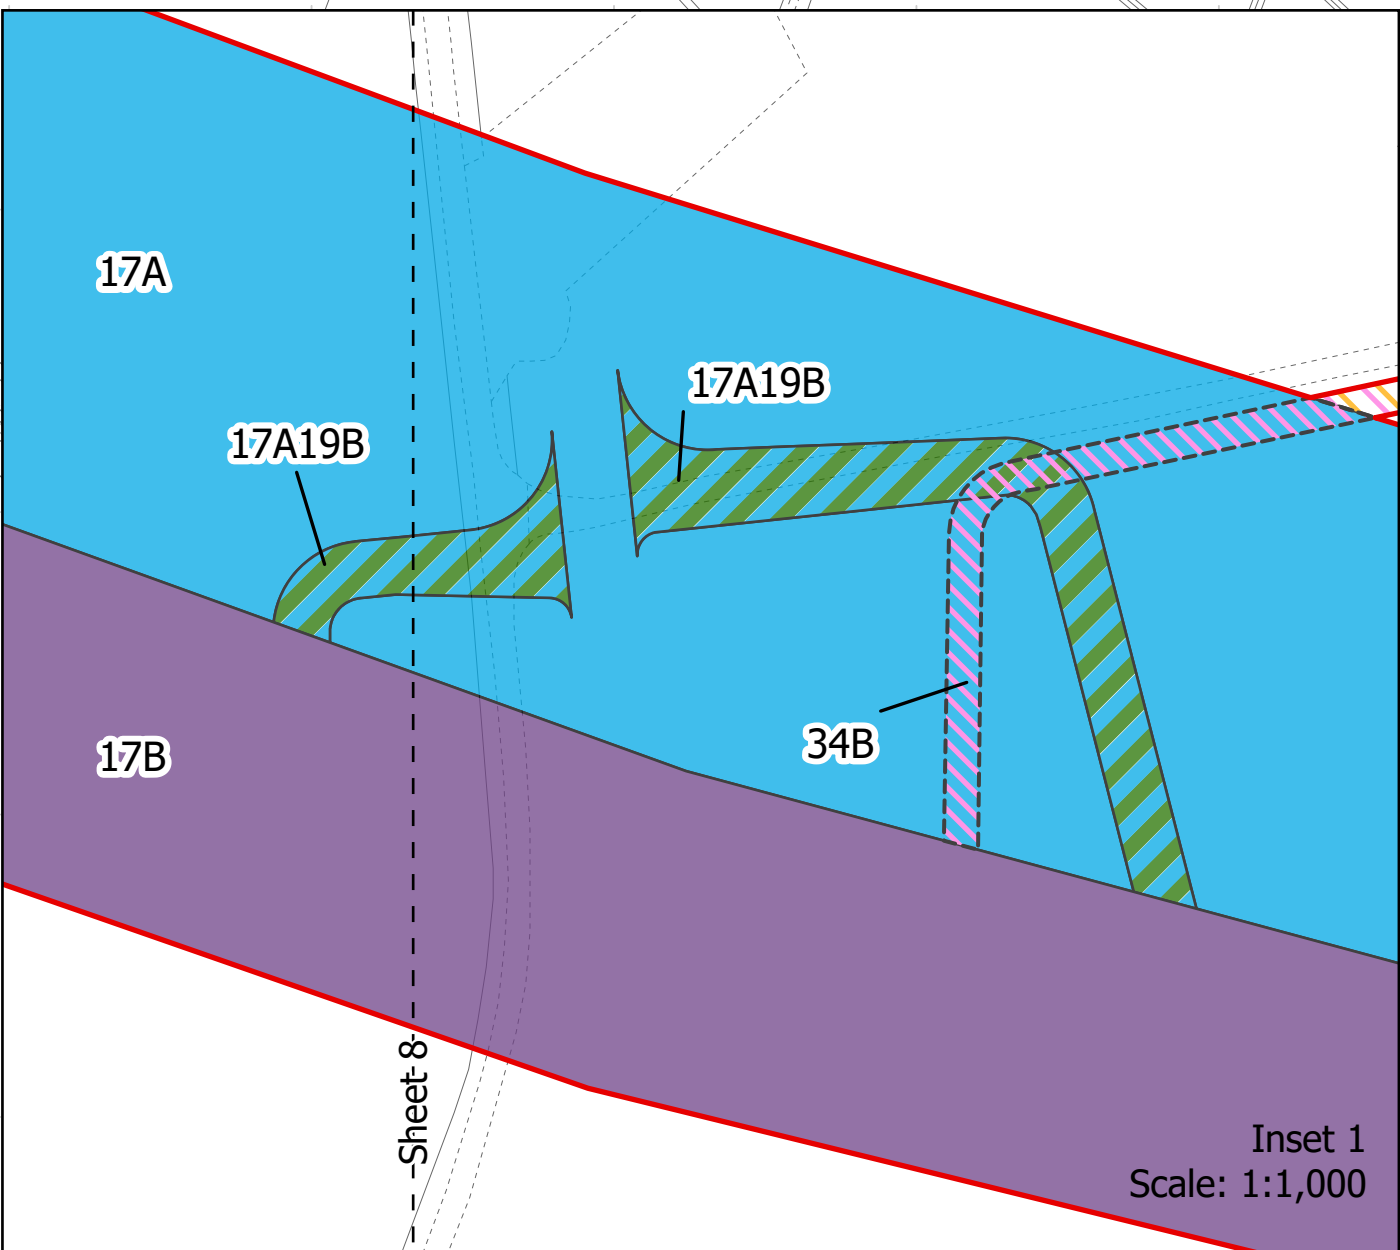





Project Name: MORGAN AND MORECAMBE OFFSHORE WIND FARMS: TRANSMISSION ASSETS	Drawing Title: Without Prejudice Removal of Lytham Moss - Works Plans - Onshore and Offshore - Sheet 7 of 21 AFPP Regulation: 5(2)(k) Document Reference: S_SoSQ_39	0 25 50 75 Meters Scale@A1: 1:2,500	Geodetic Information: Datum: OSGB 1936 Projection: British National Grid	Data Sources:BP, Ordnance Survey Based Upon The Ordnance Survey Map With The Sanction Of The Controller Of HM Stationery Office. Crown Copyright Reserved. © OS Licence No. 100042124	Service Layer Credits: GB Cartographic Local Names: Contains OS data © Crown Copyright and database right 2026. Contains data from OS Zoomstack	VER	DATE	DETAILS	AUTH	CHK	APPRV	Drawing Number: 22003214_PLN_DCO_13661.7
						01	20.07.2026	SoS Consultation 3 Submission	DM	CB	OG	










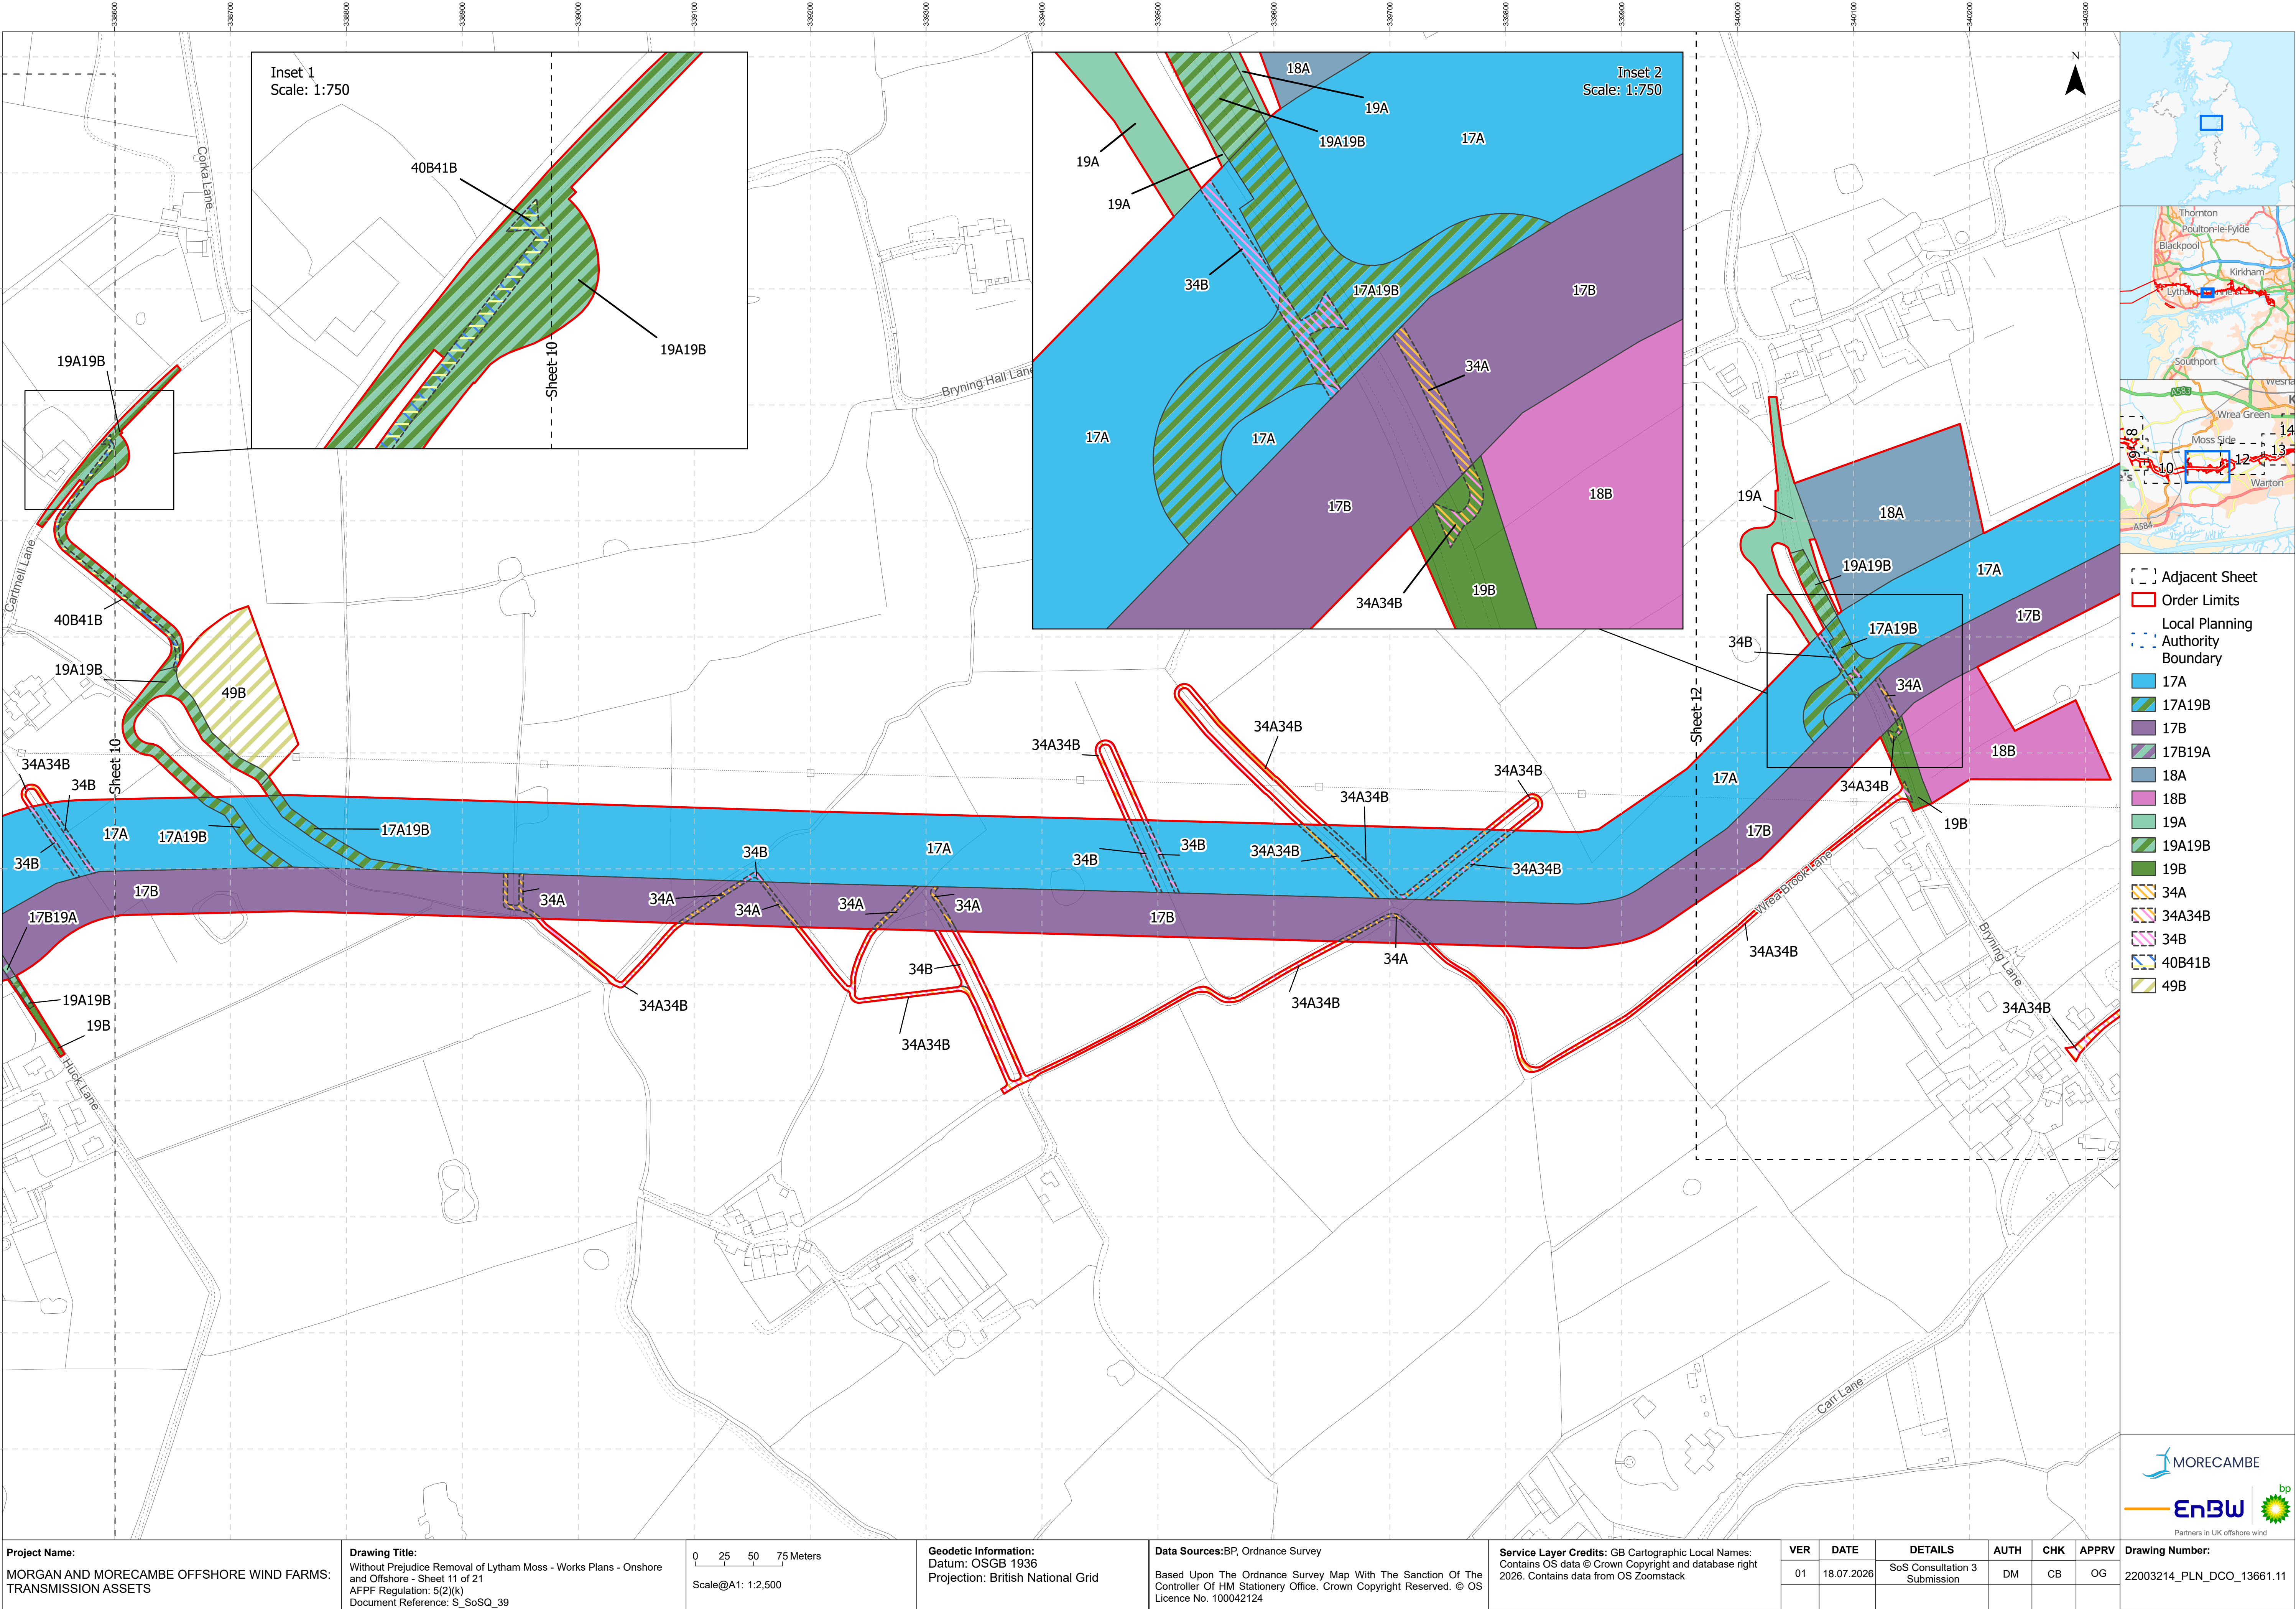

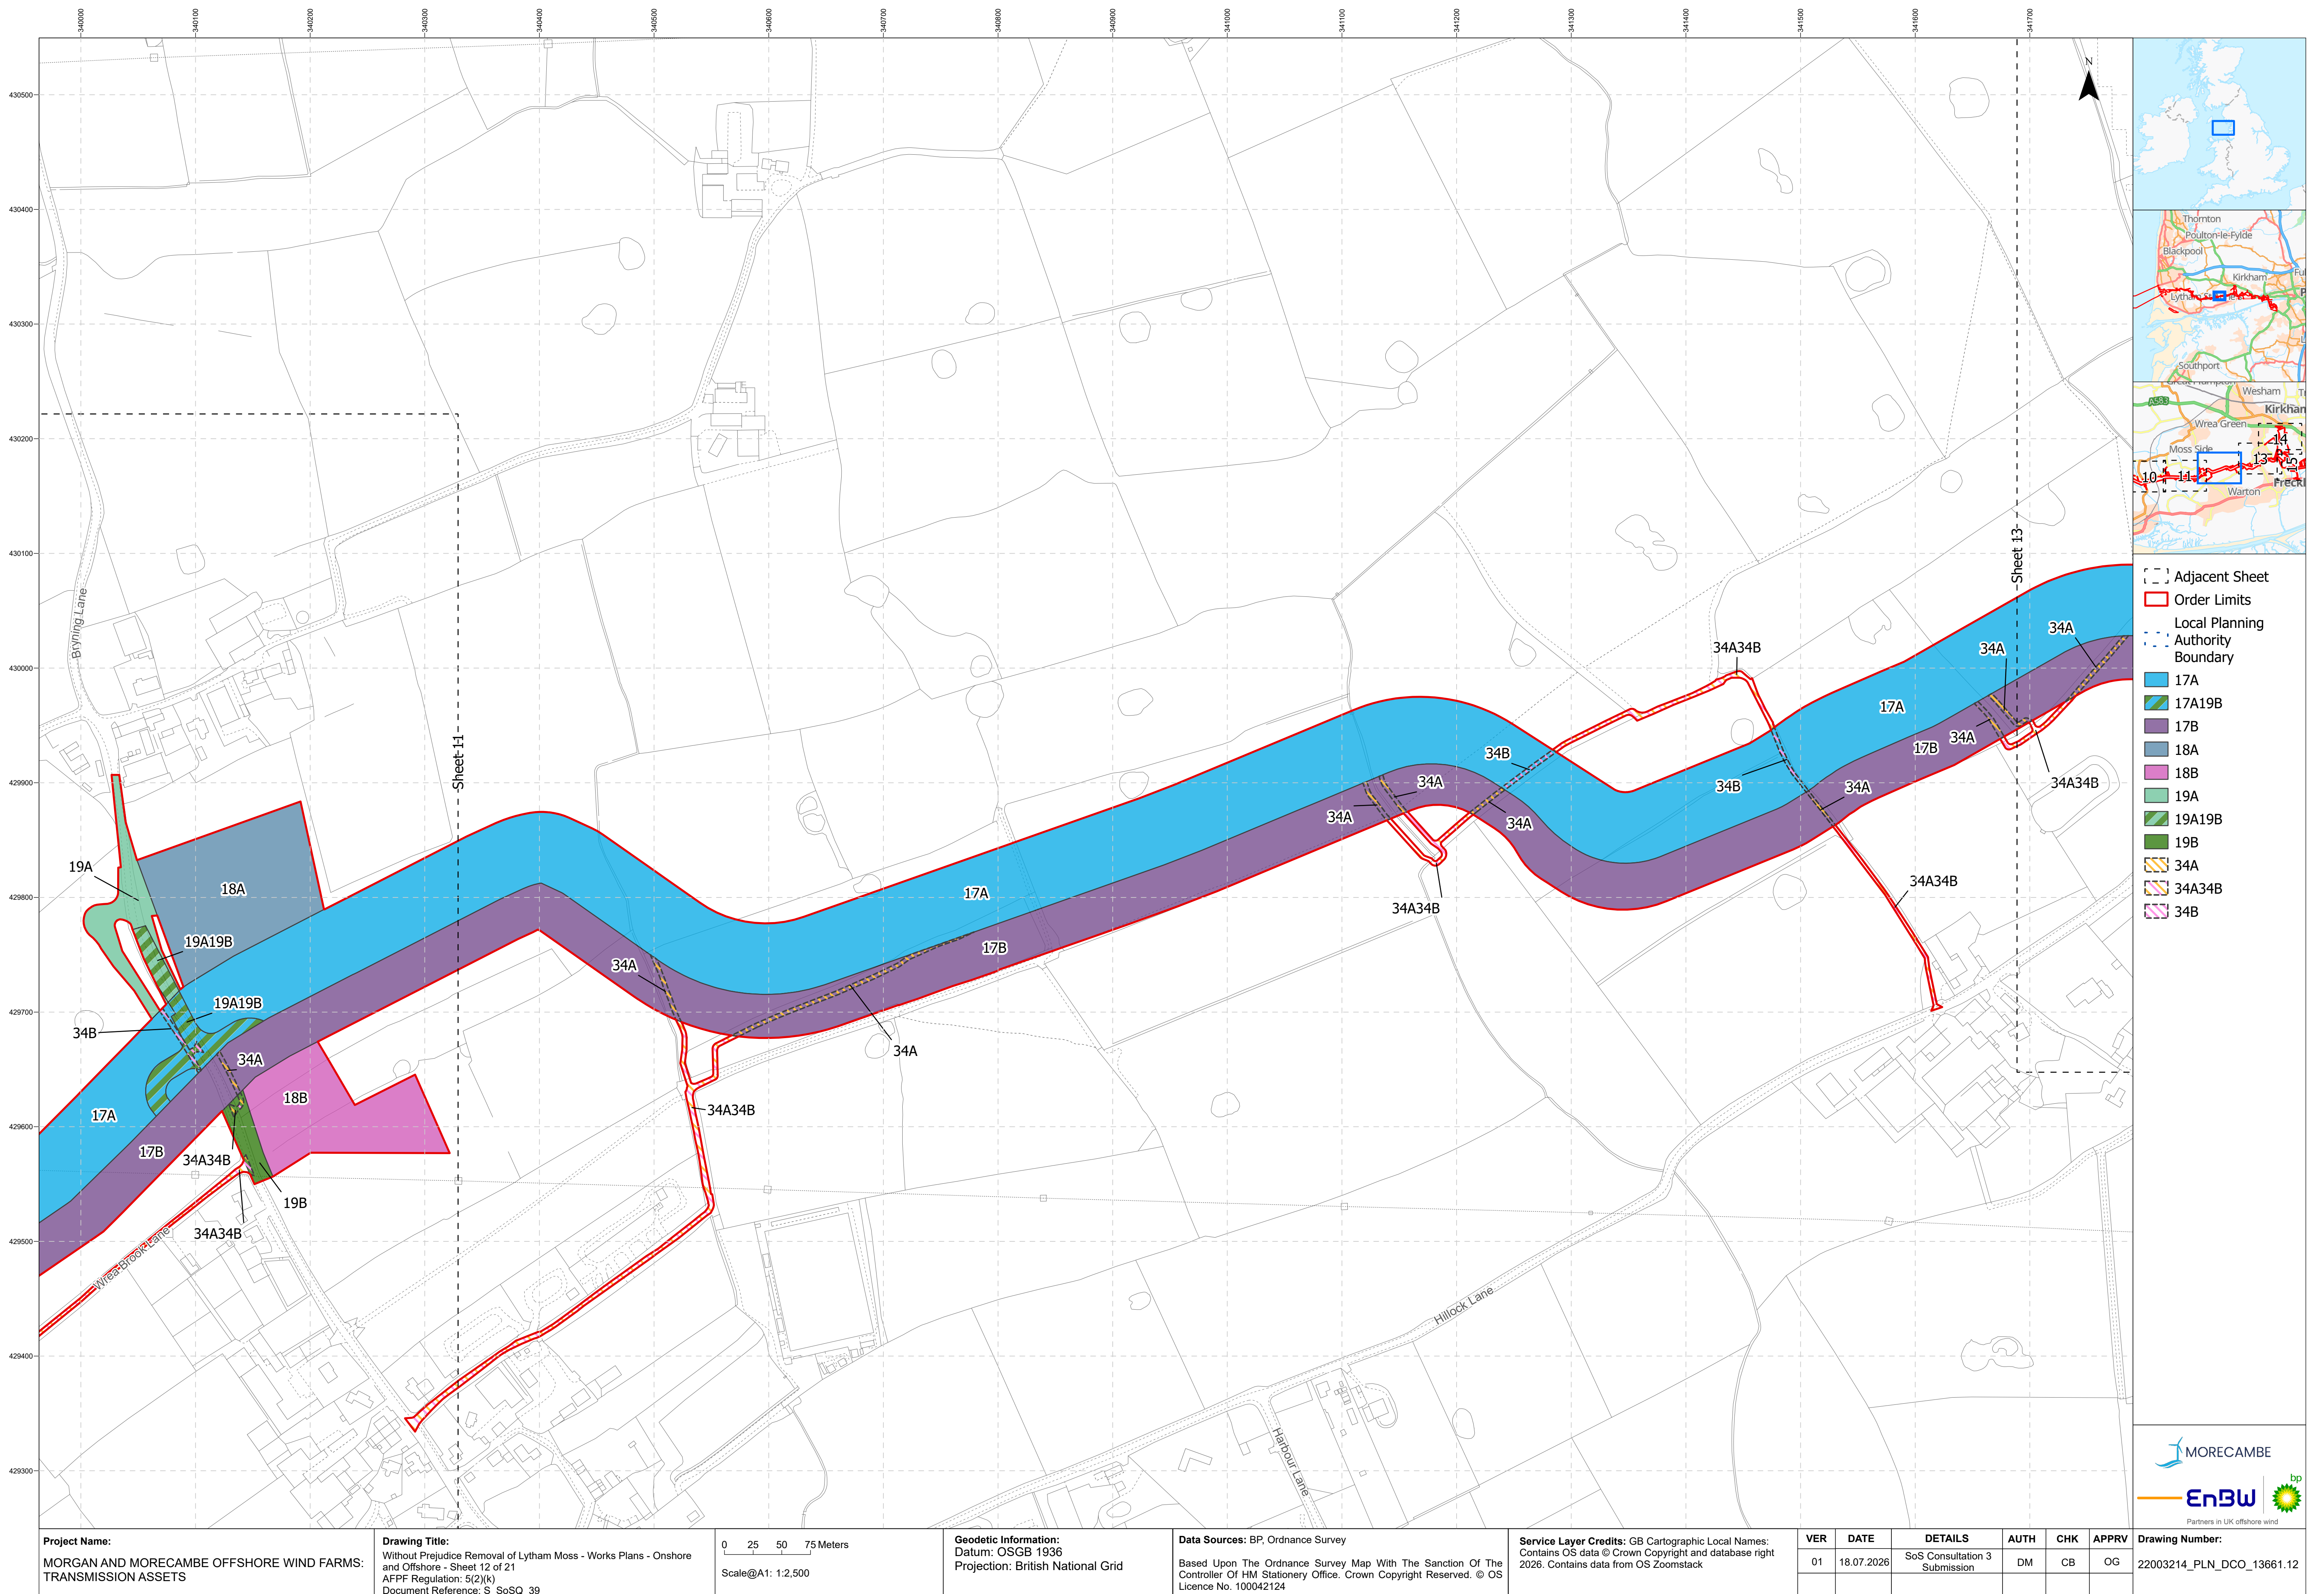


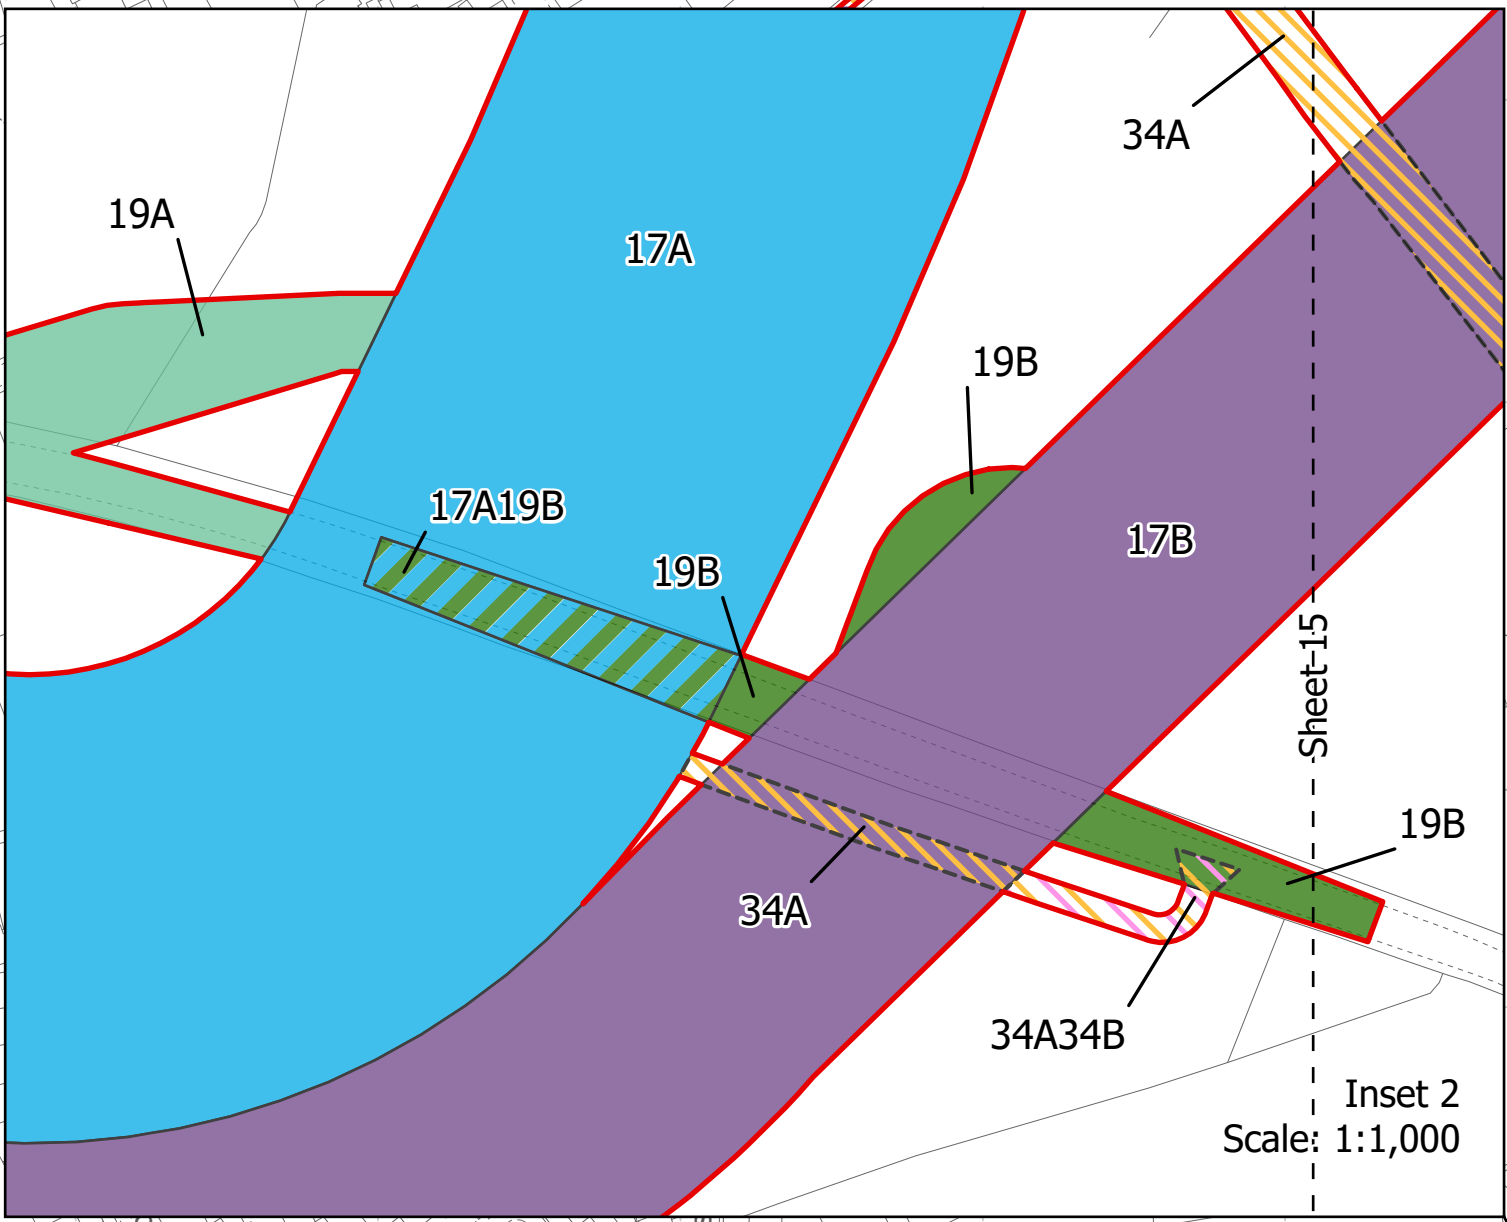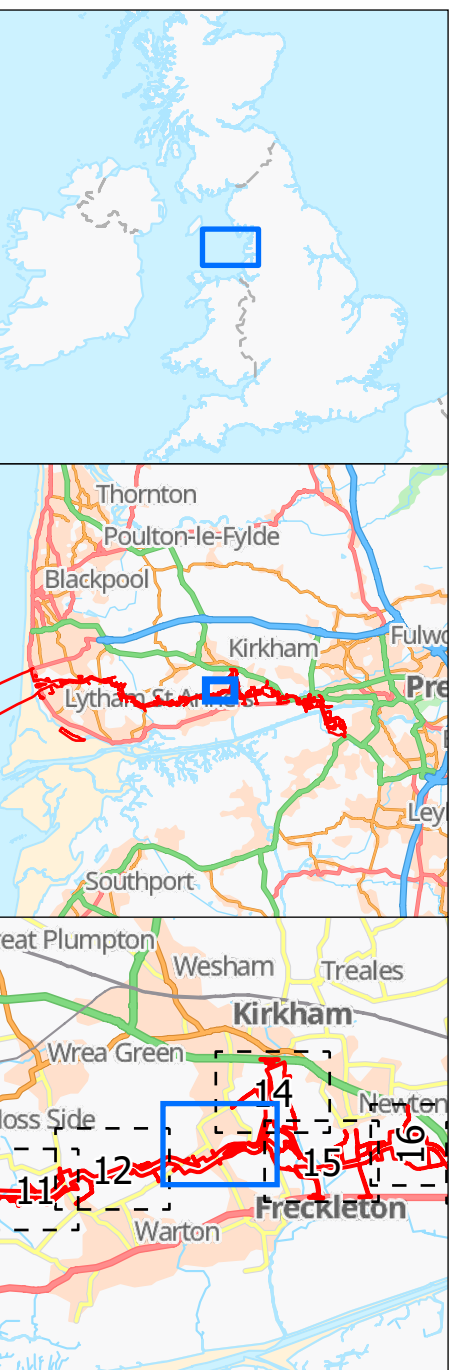
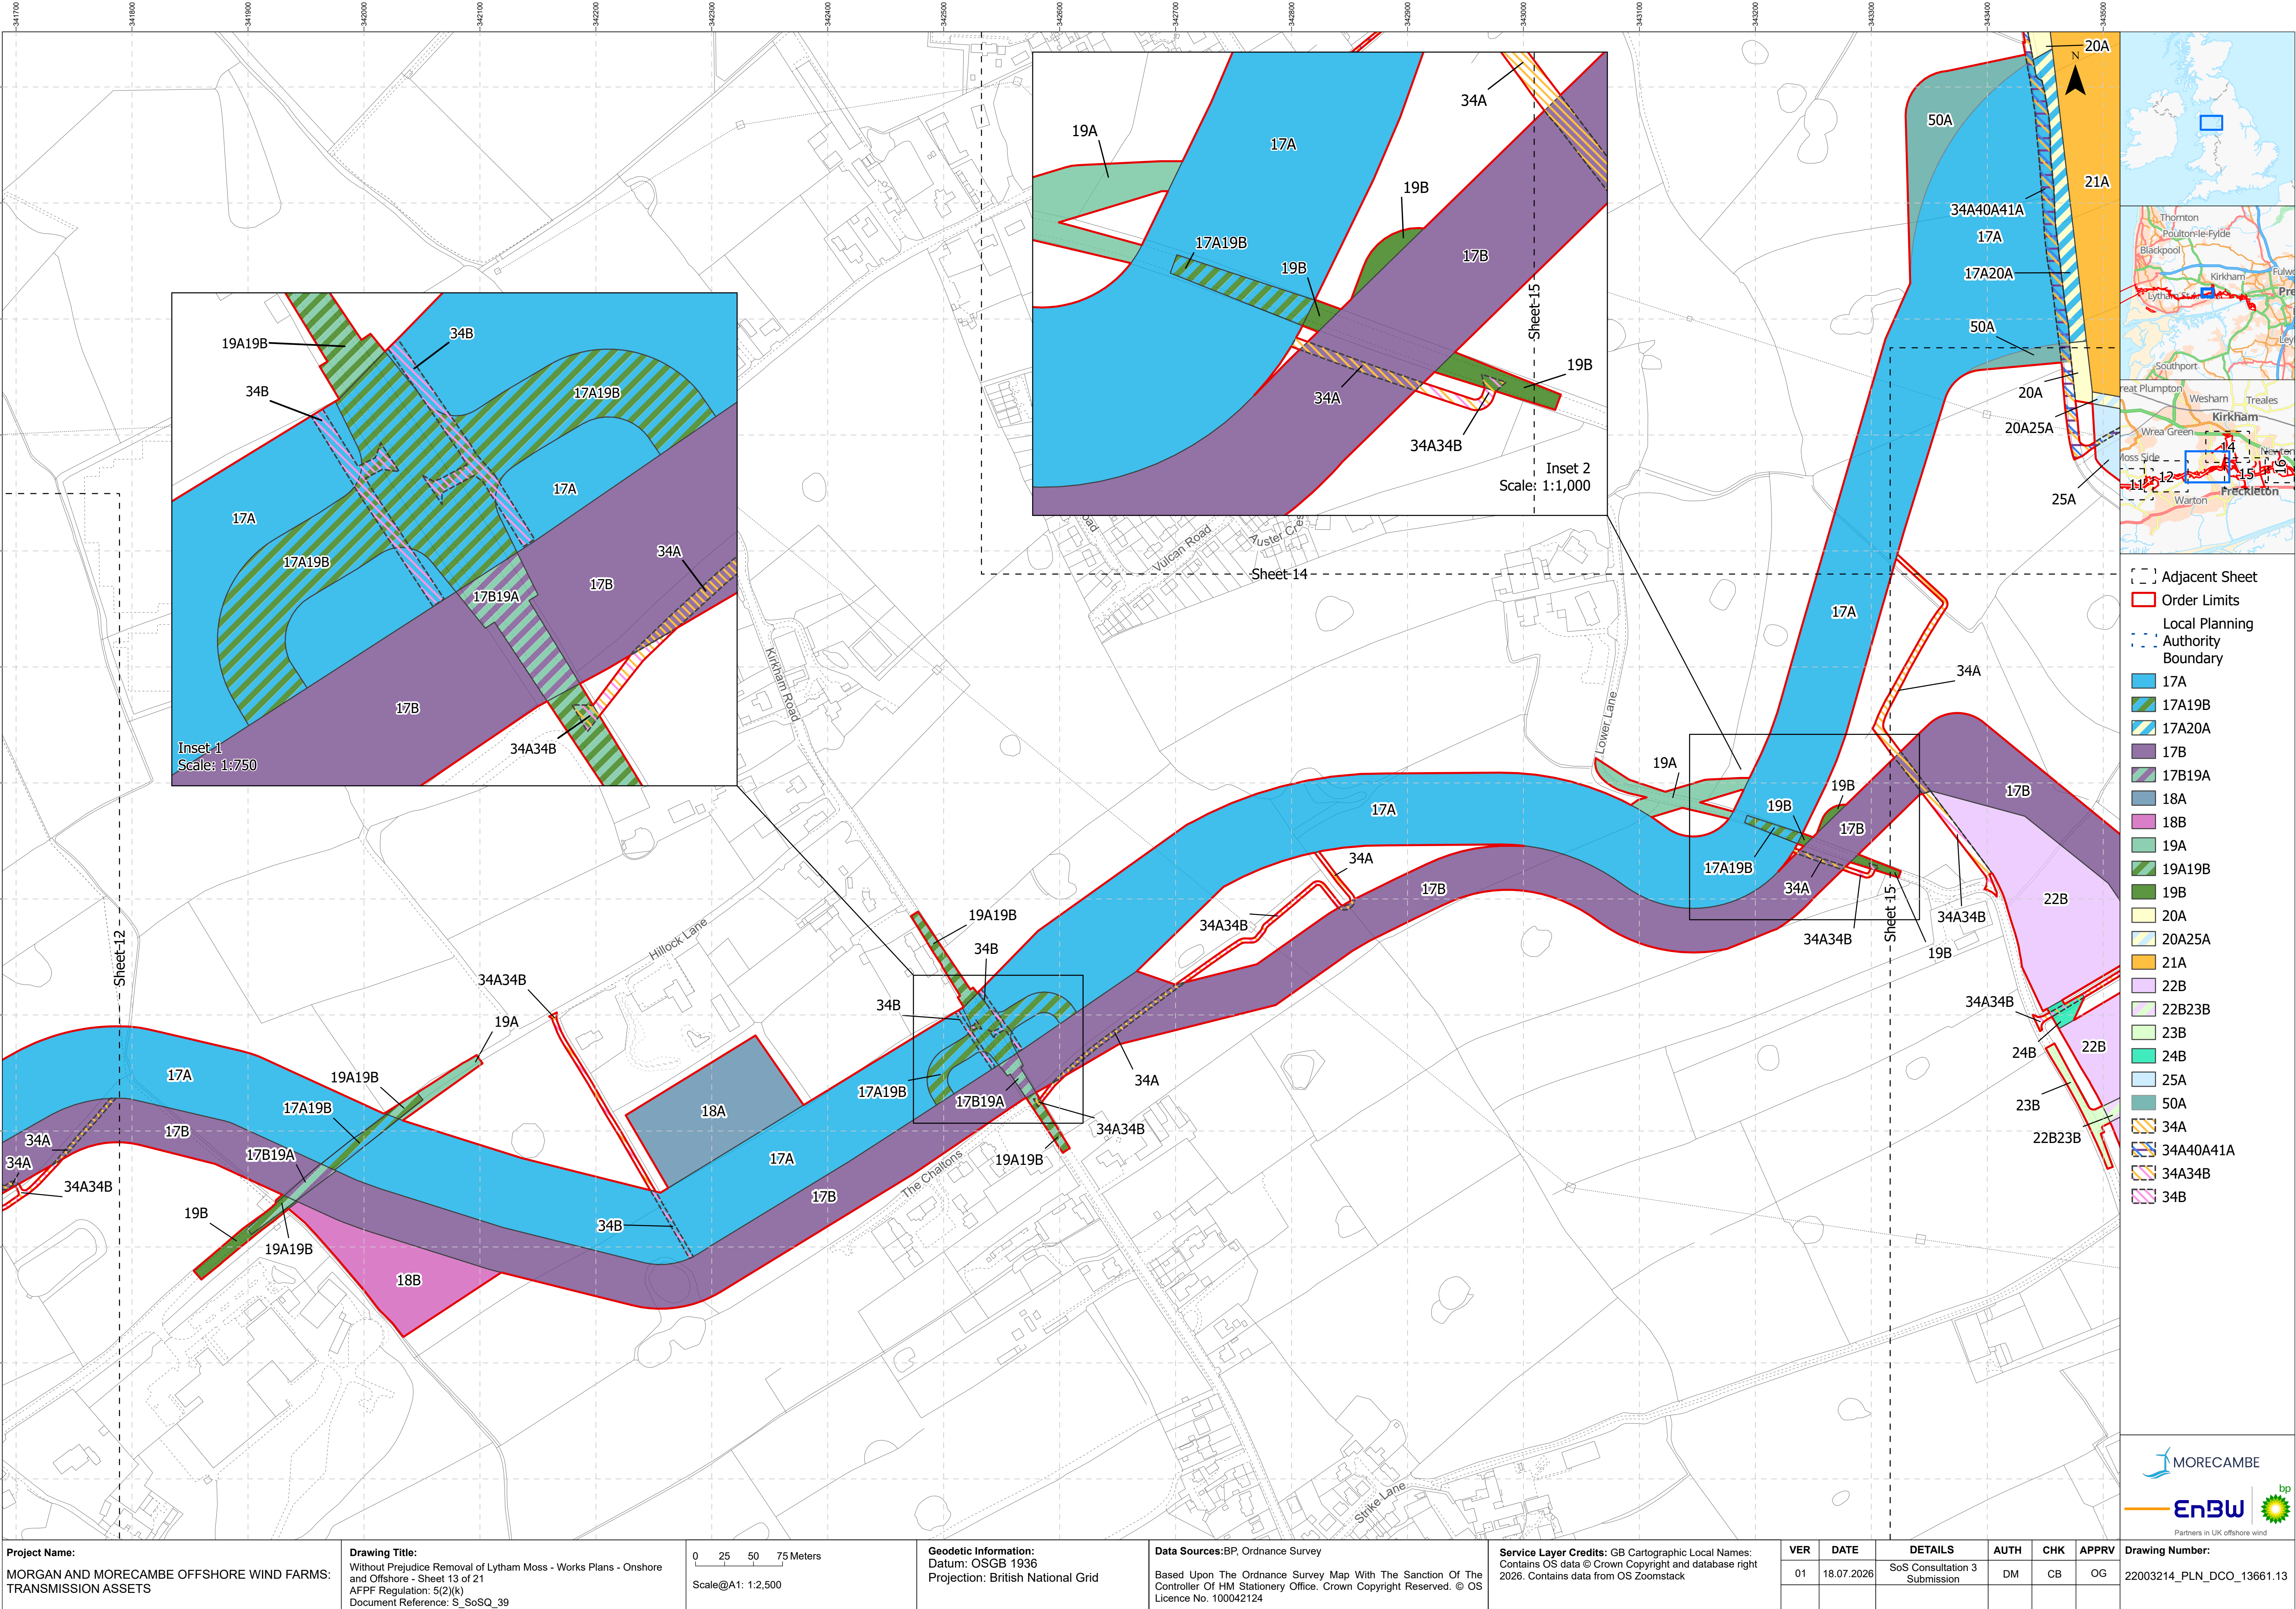


- Adjacent Sheet
- Order Limits
- Local Planning Authority Boundary
- 17A
- 17A19B
- 17A20A
- 17B
- 17B19A
- 18A
- 18B
- 19A
- 19A19B
- 19B
- 20A
- 20A25A
- 21A
- 22B
- 22B23B
- 23B
- 24B
- 25A
- 50A
- 34A
- 34A40A41A
- 34A34B
- 34B

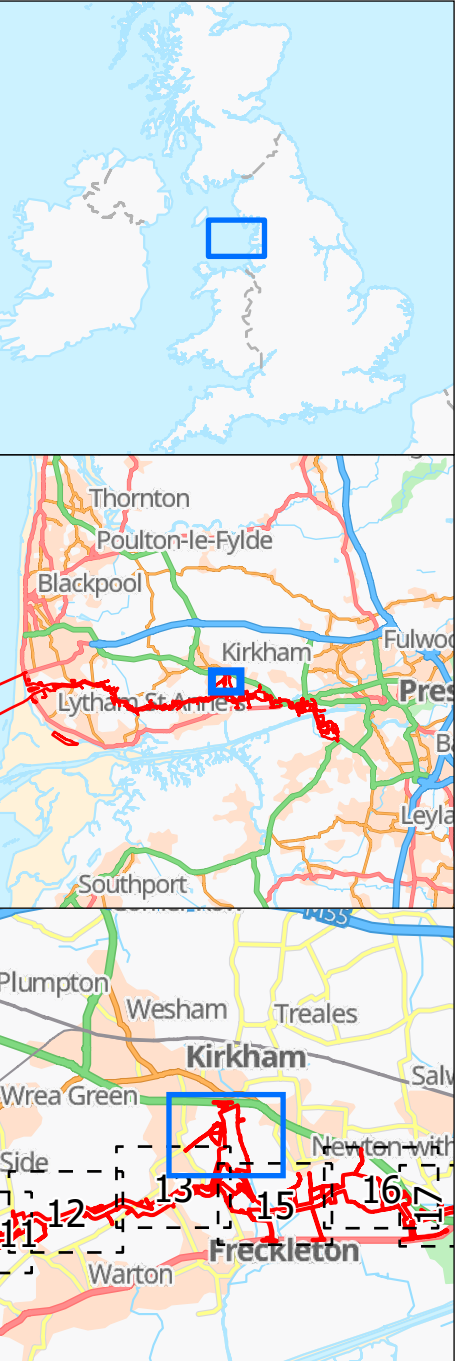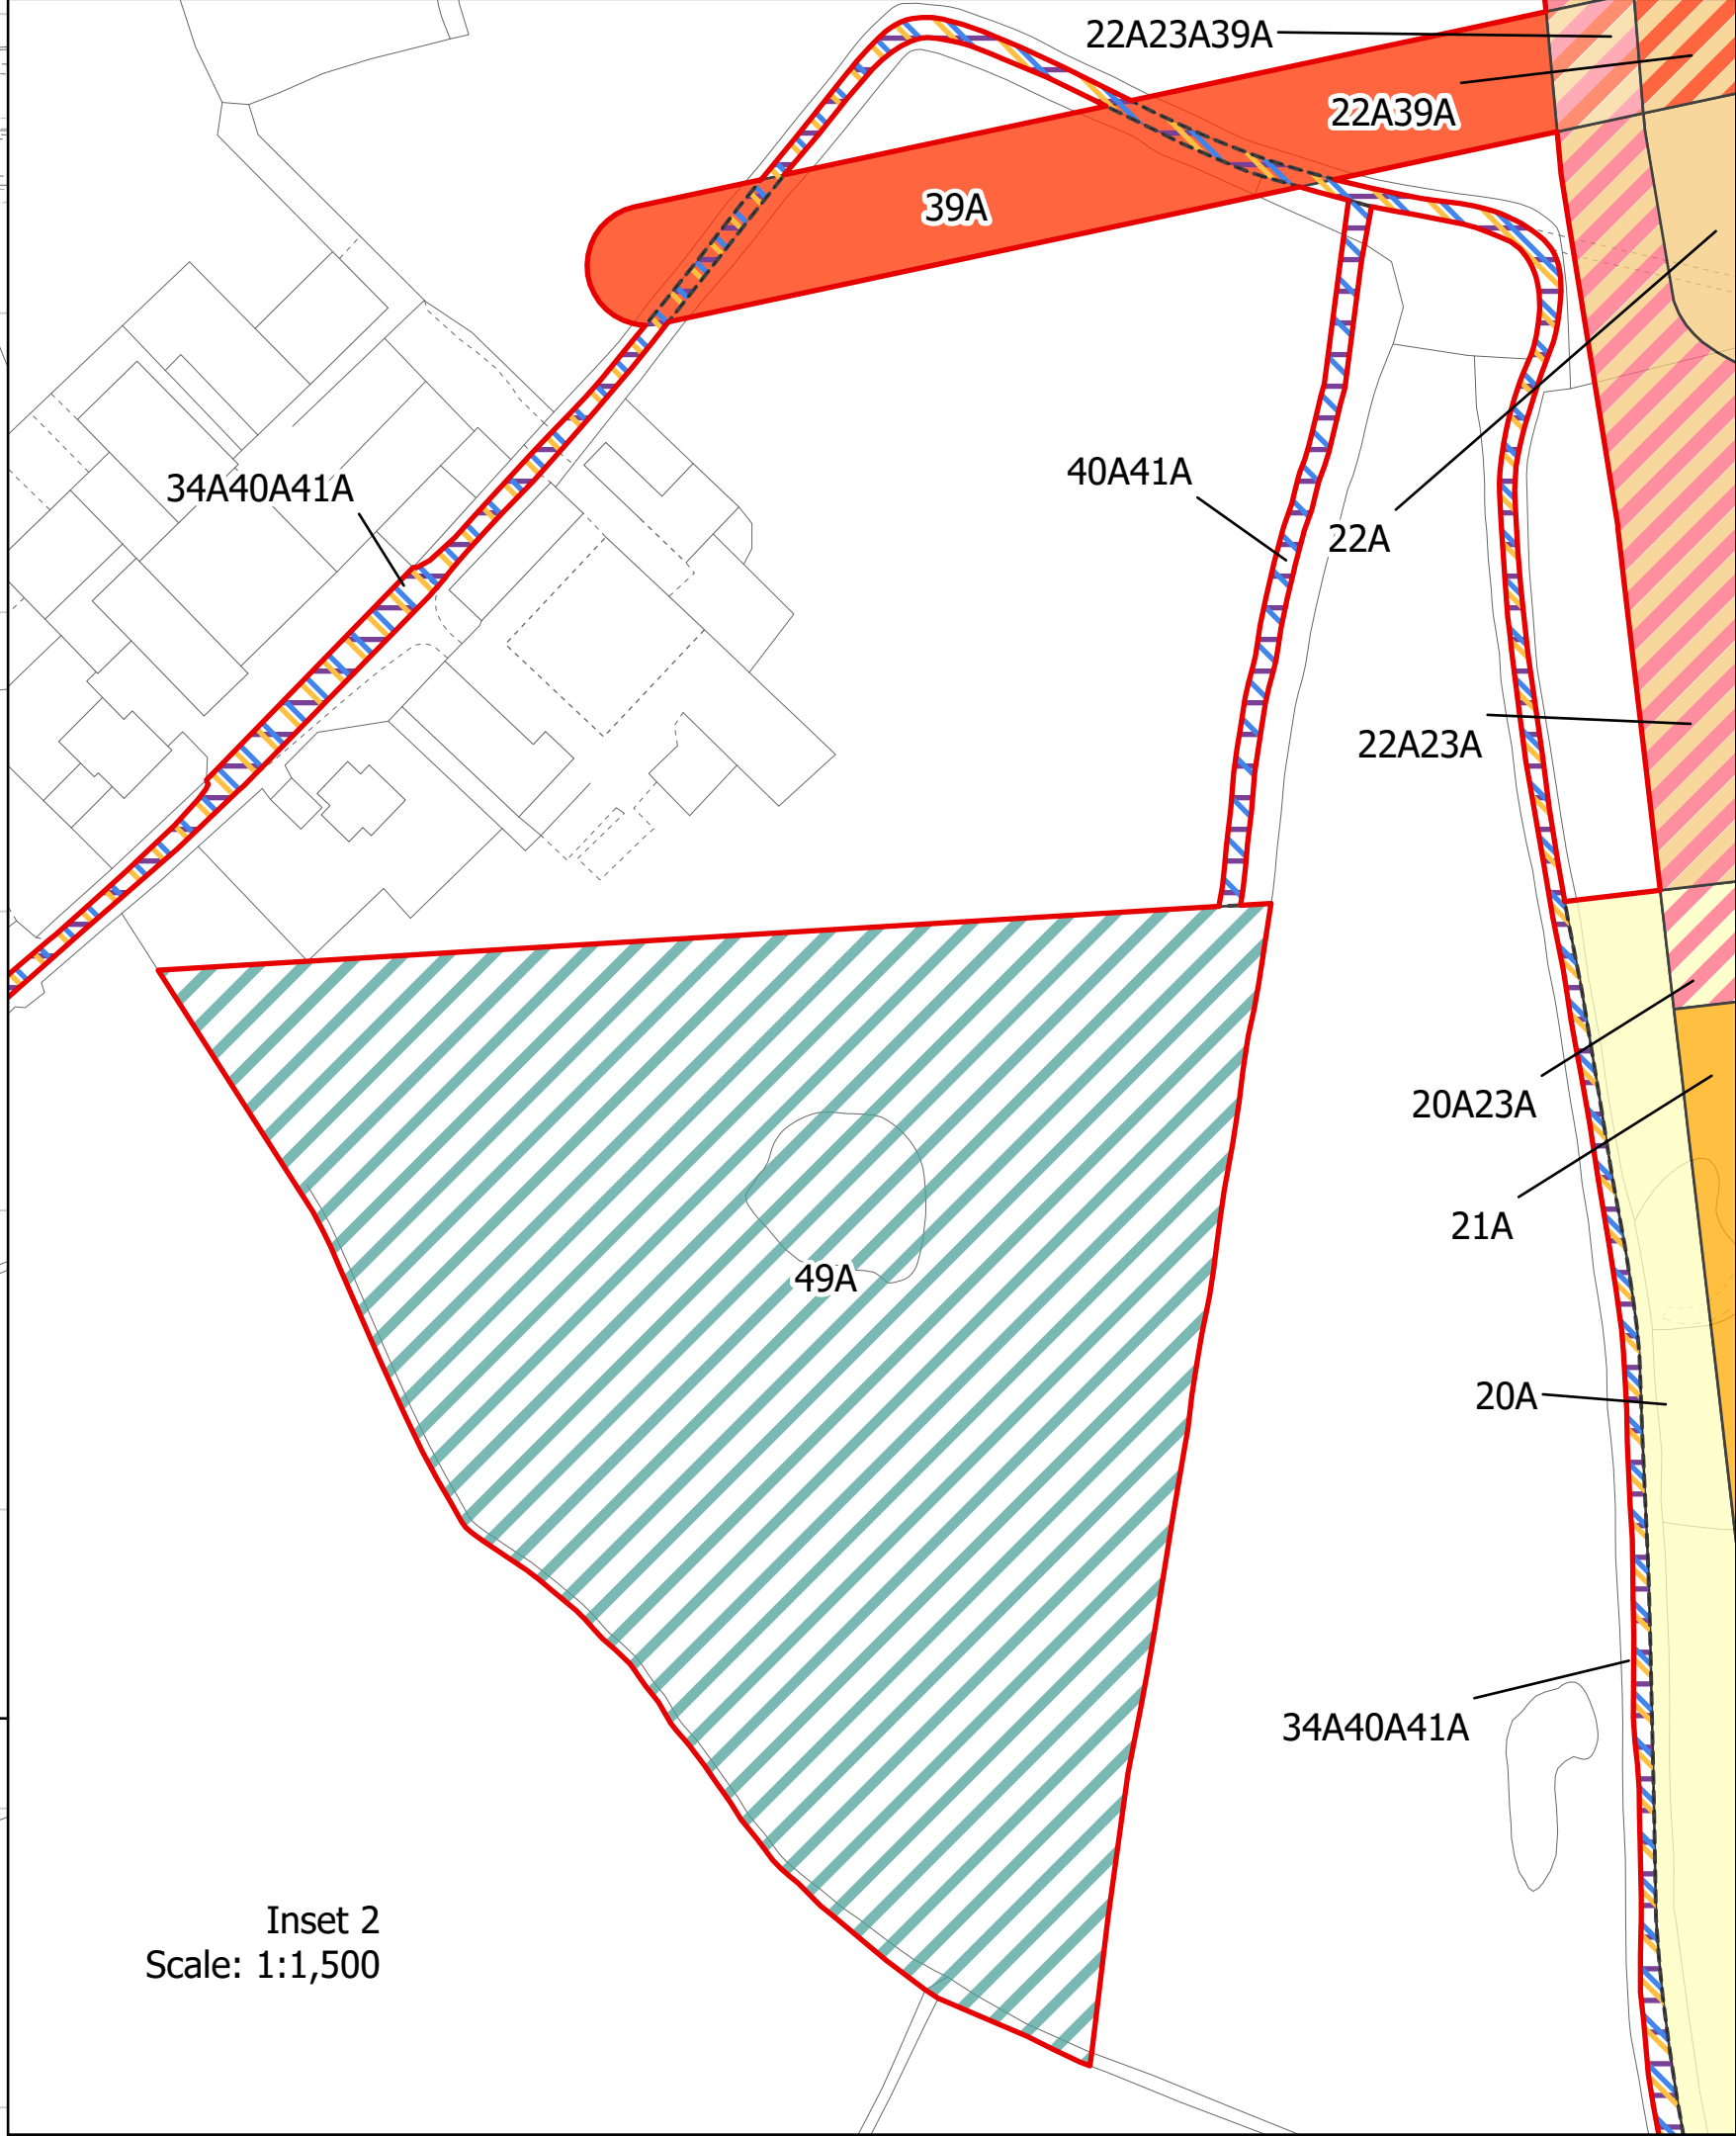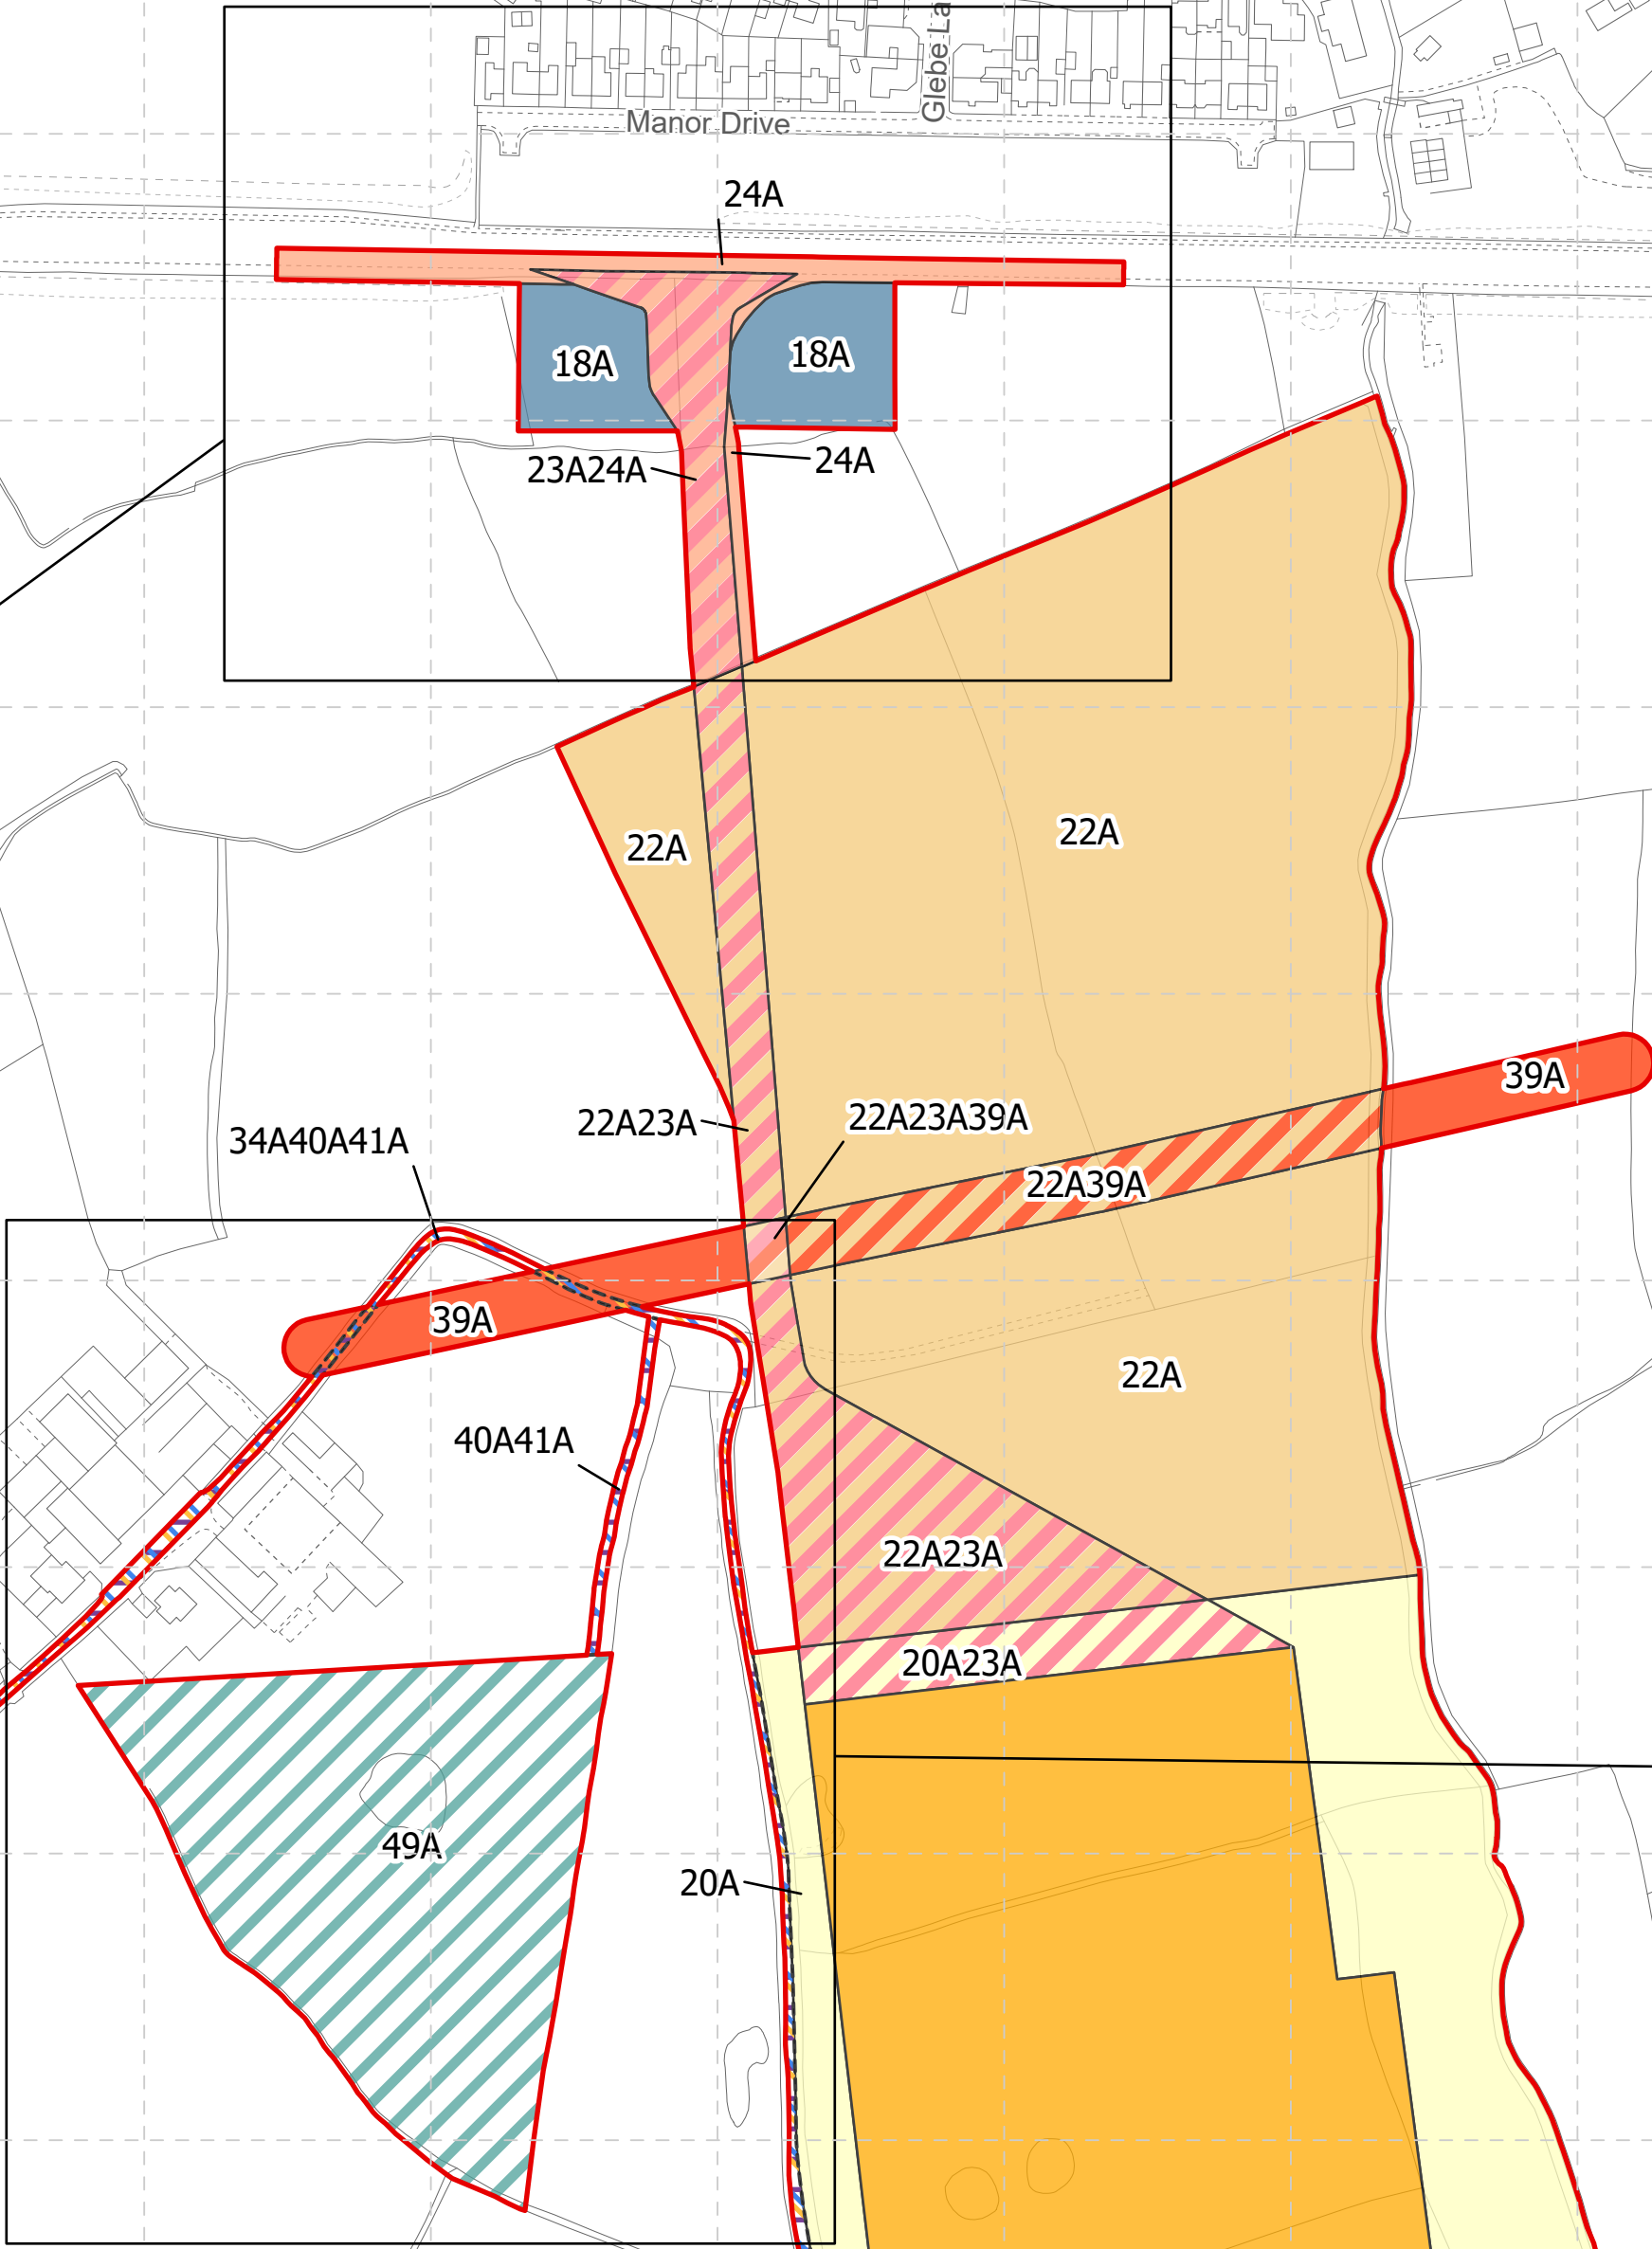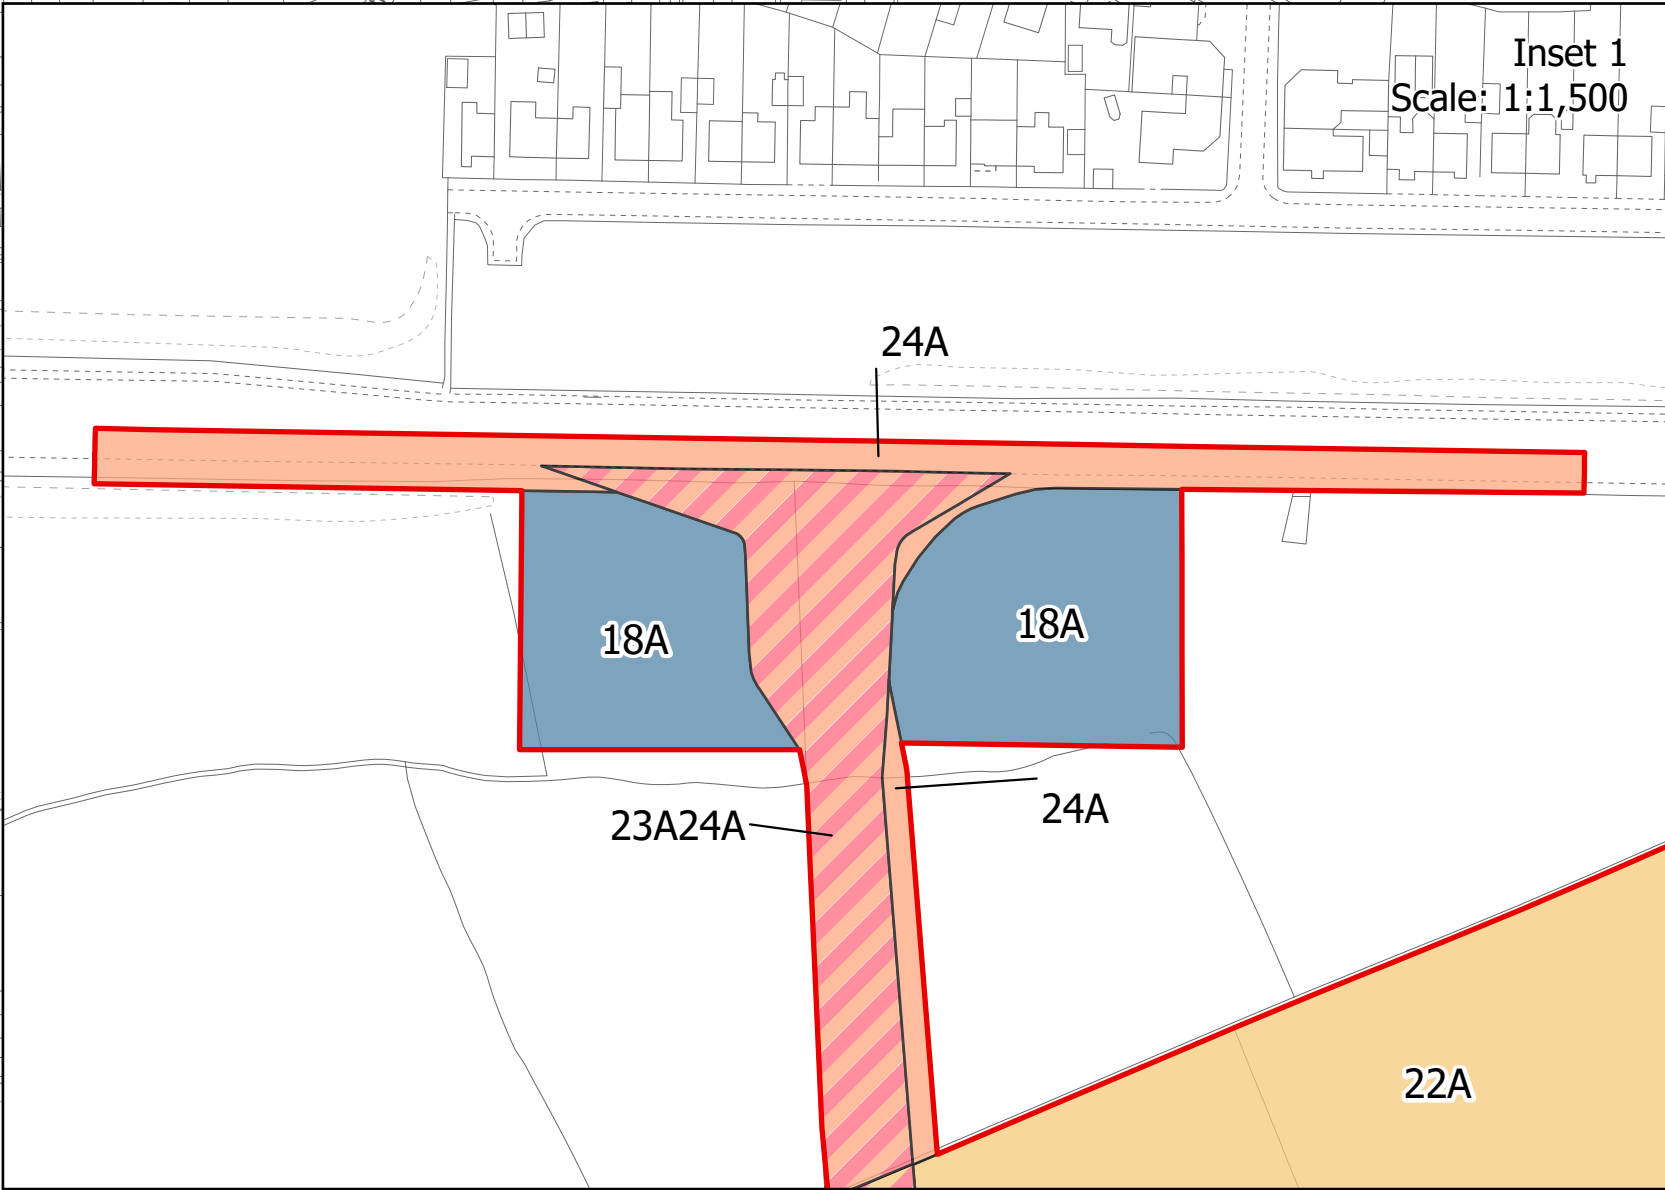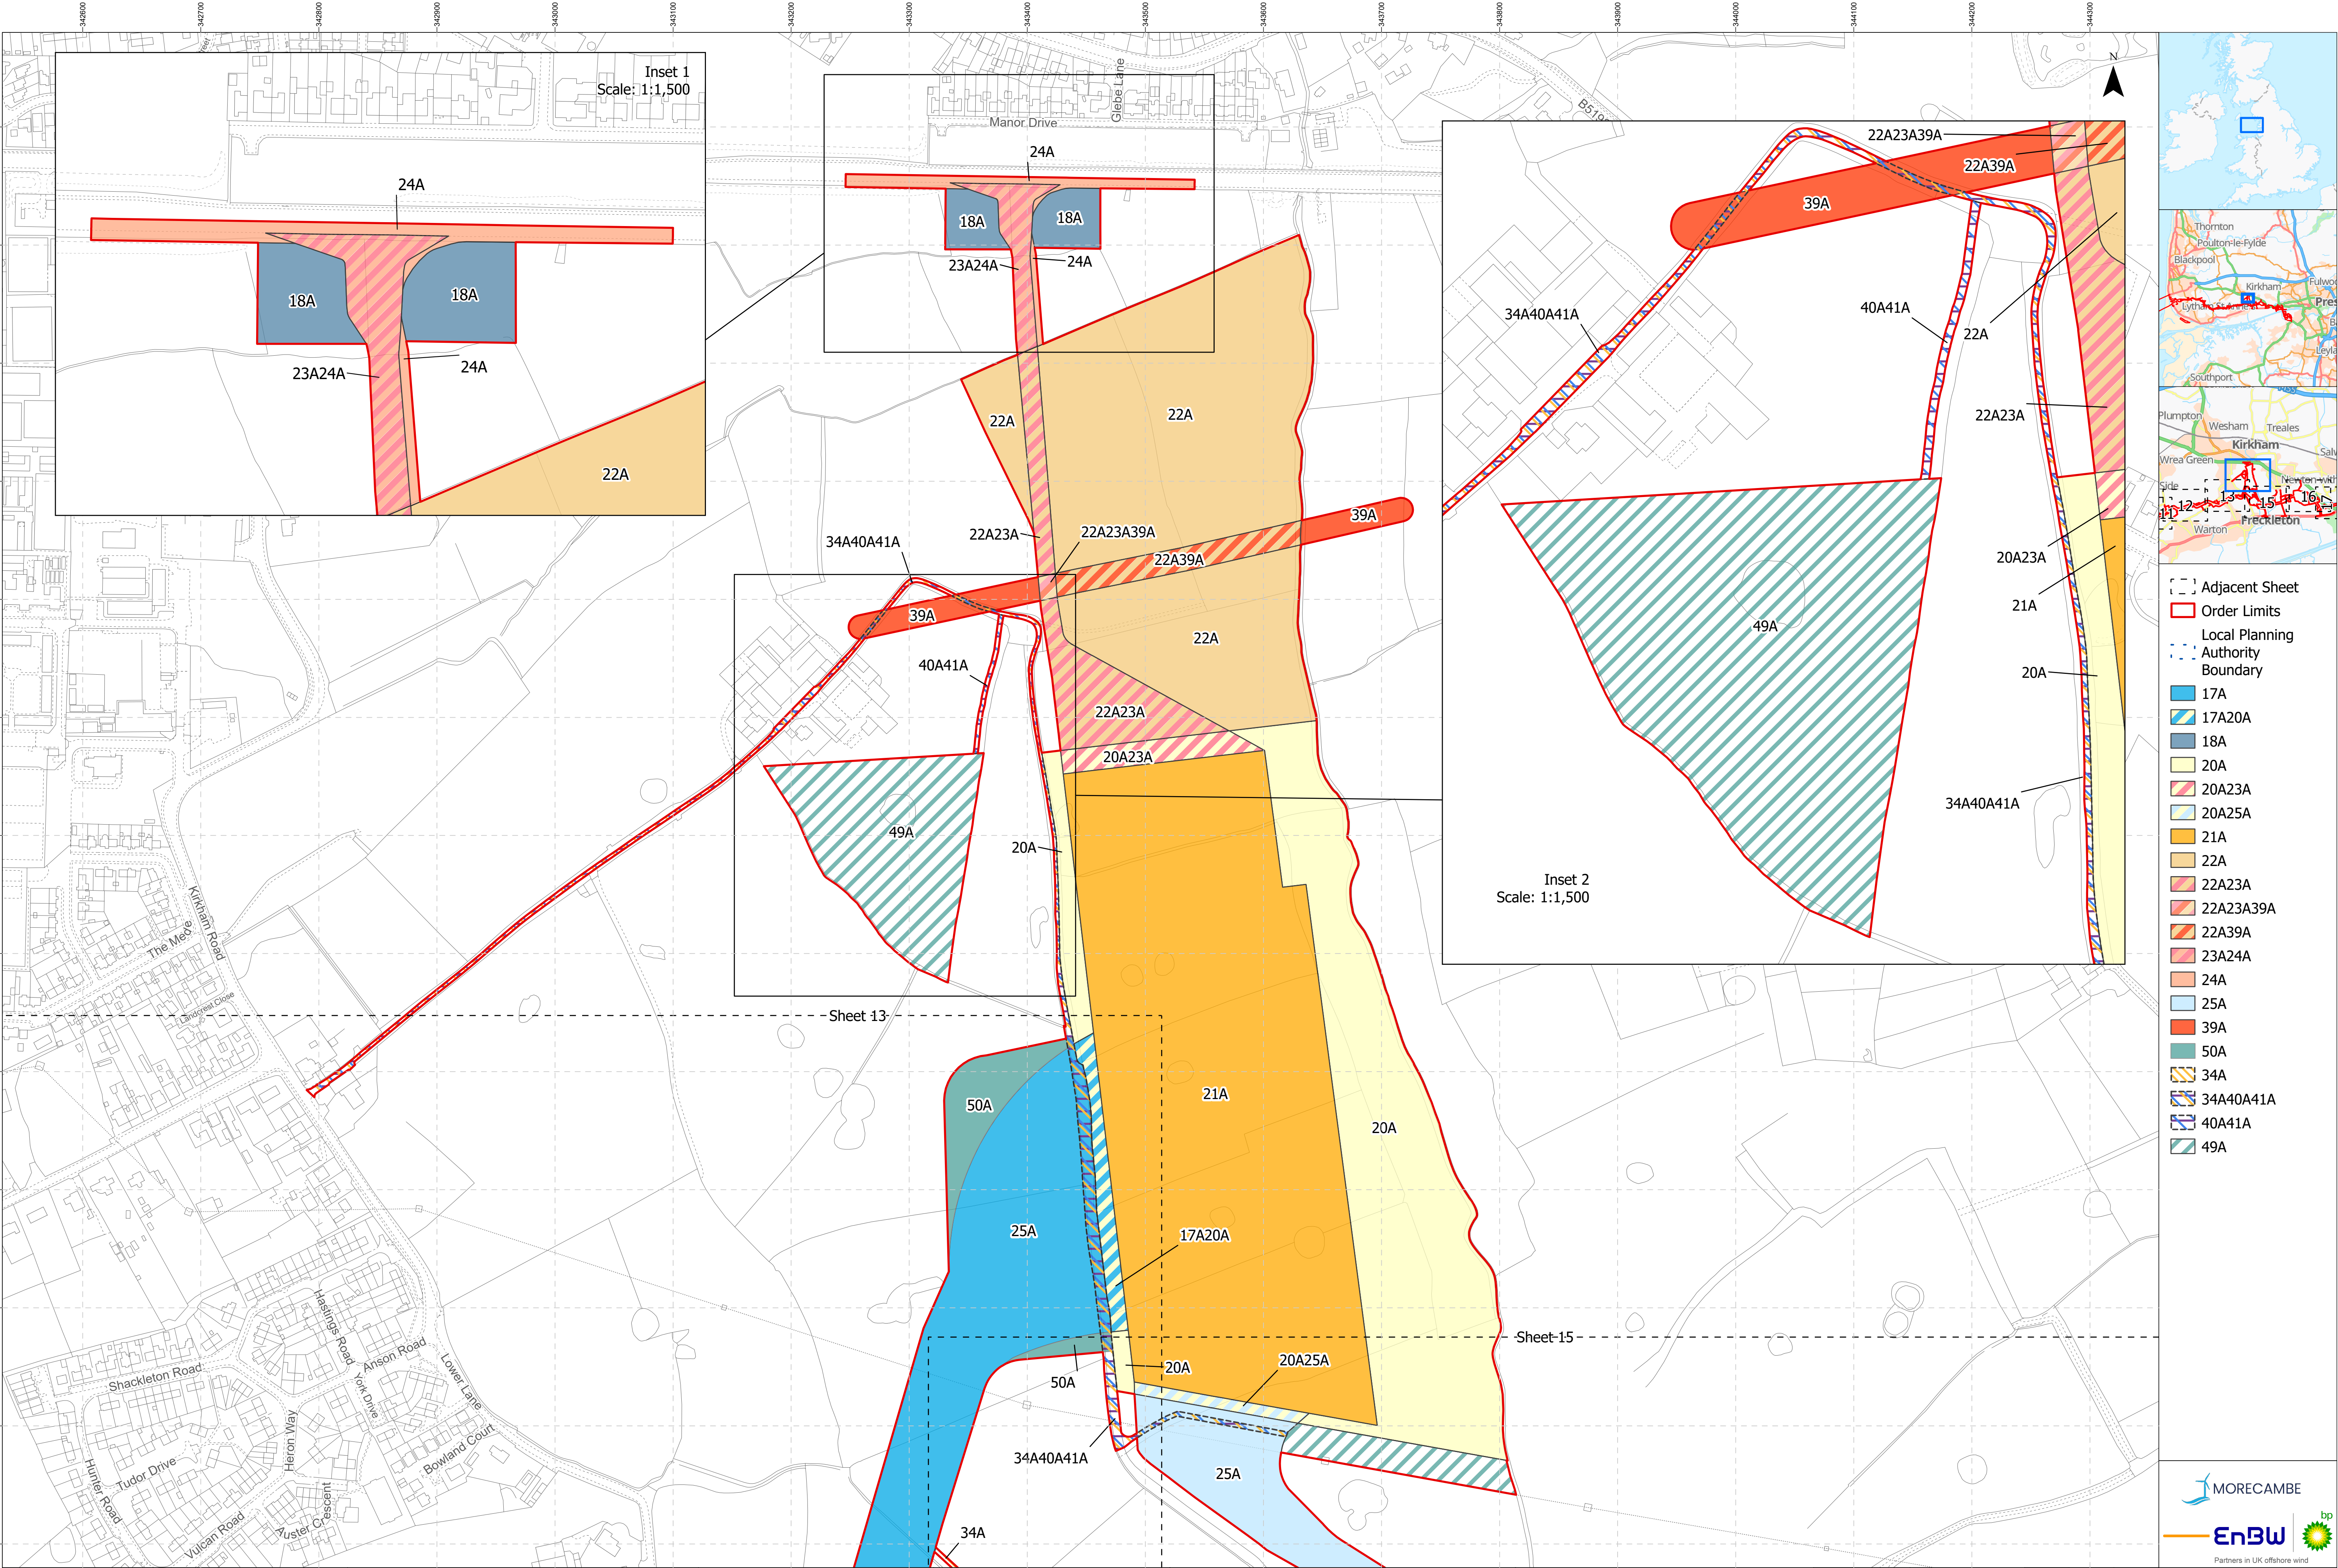

- [] Adjacent Sheet
- [] Order Limits
- [] Local Planning Authority Boundary
- [] 17A
- [] 17A20A
- [] 18A
- [] 20A
- [] 20A23A
- [] 20A25A
- [] 21A
- [] 22A
- [] 22A23A
- [] 22A23A39A
- [] 22A39A
- [] 23A24A
- [] 24A
- [] 25A
- [] 39A
- [] 50A
- [] 34A
- [] 34A40A41A
- [] 40A41A
- [] 49A

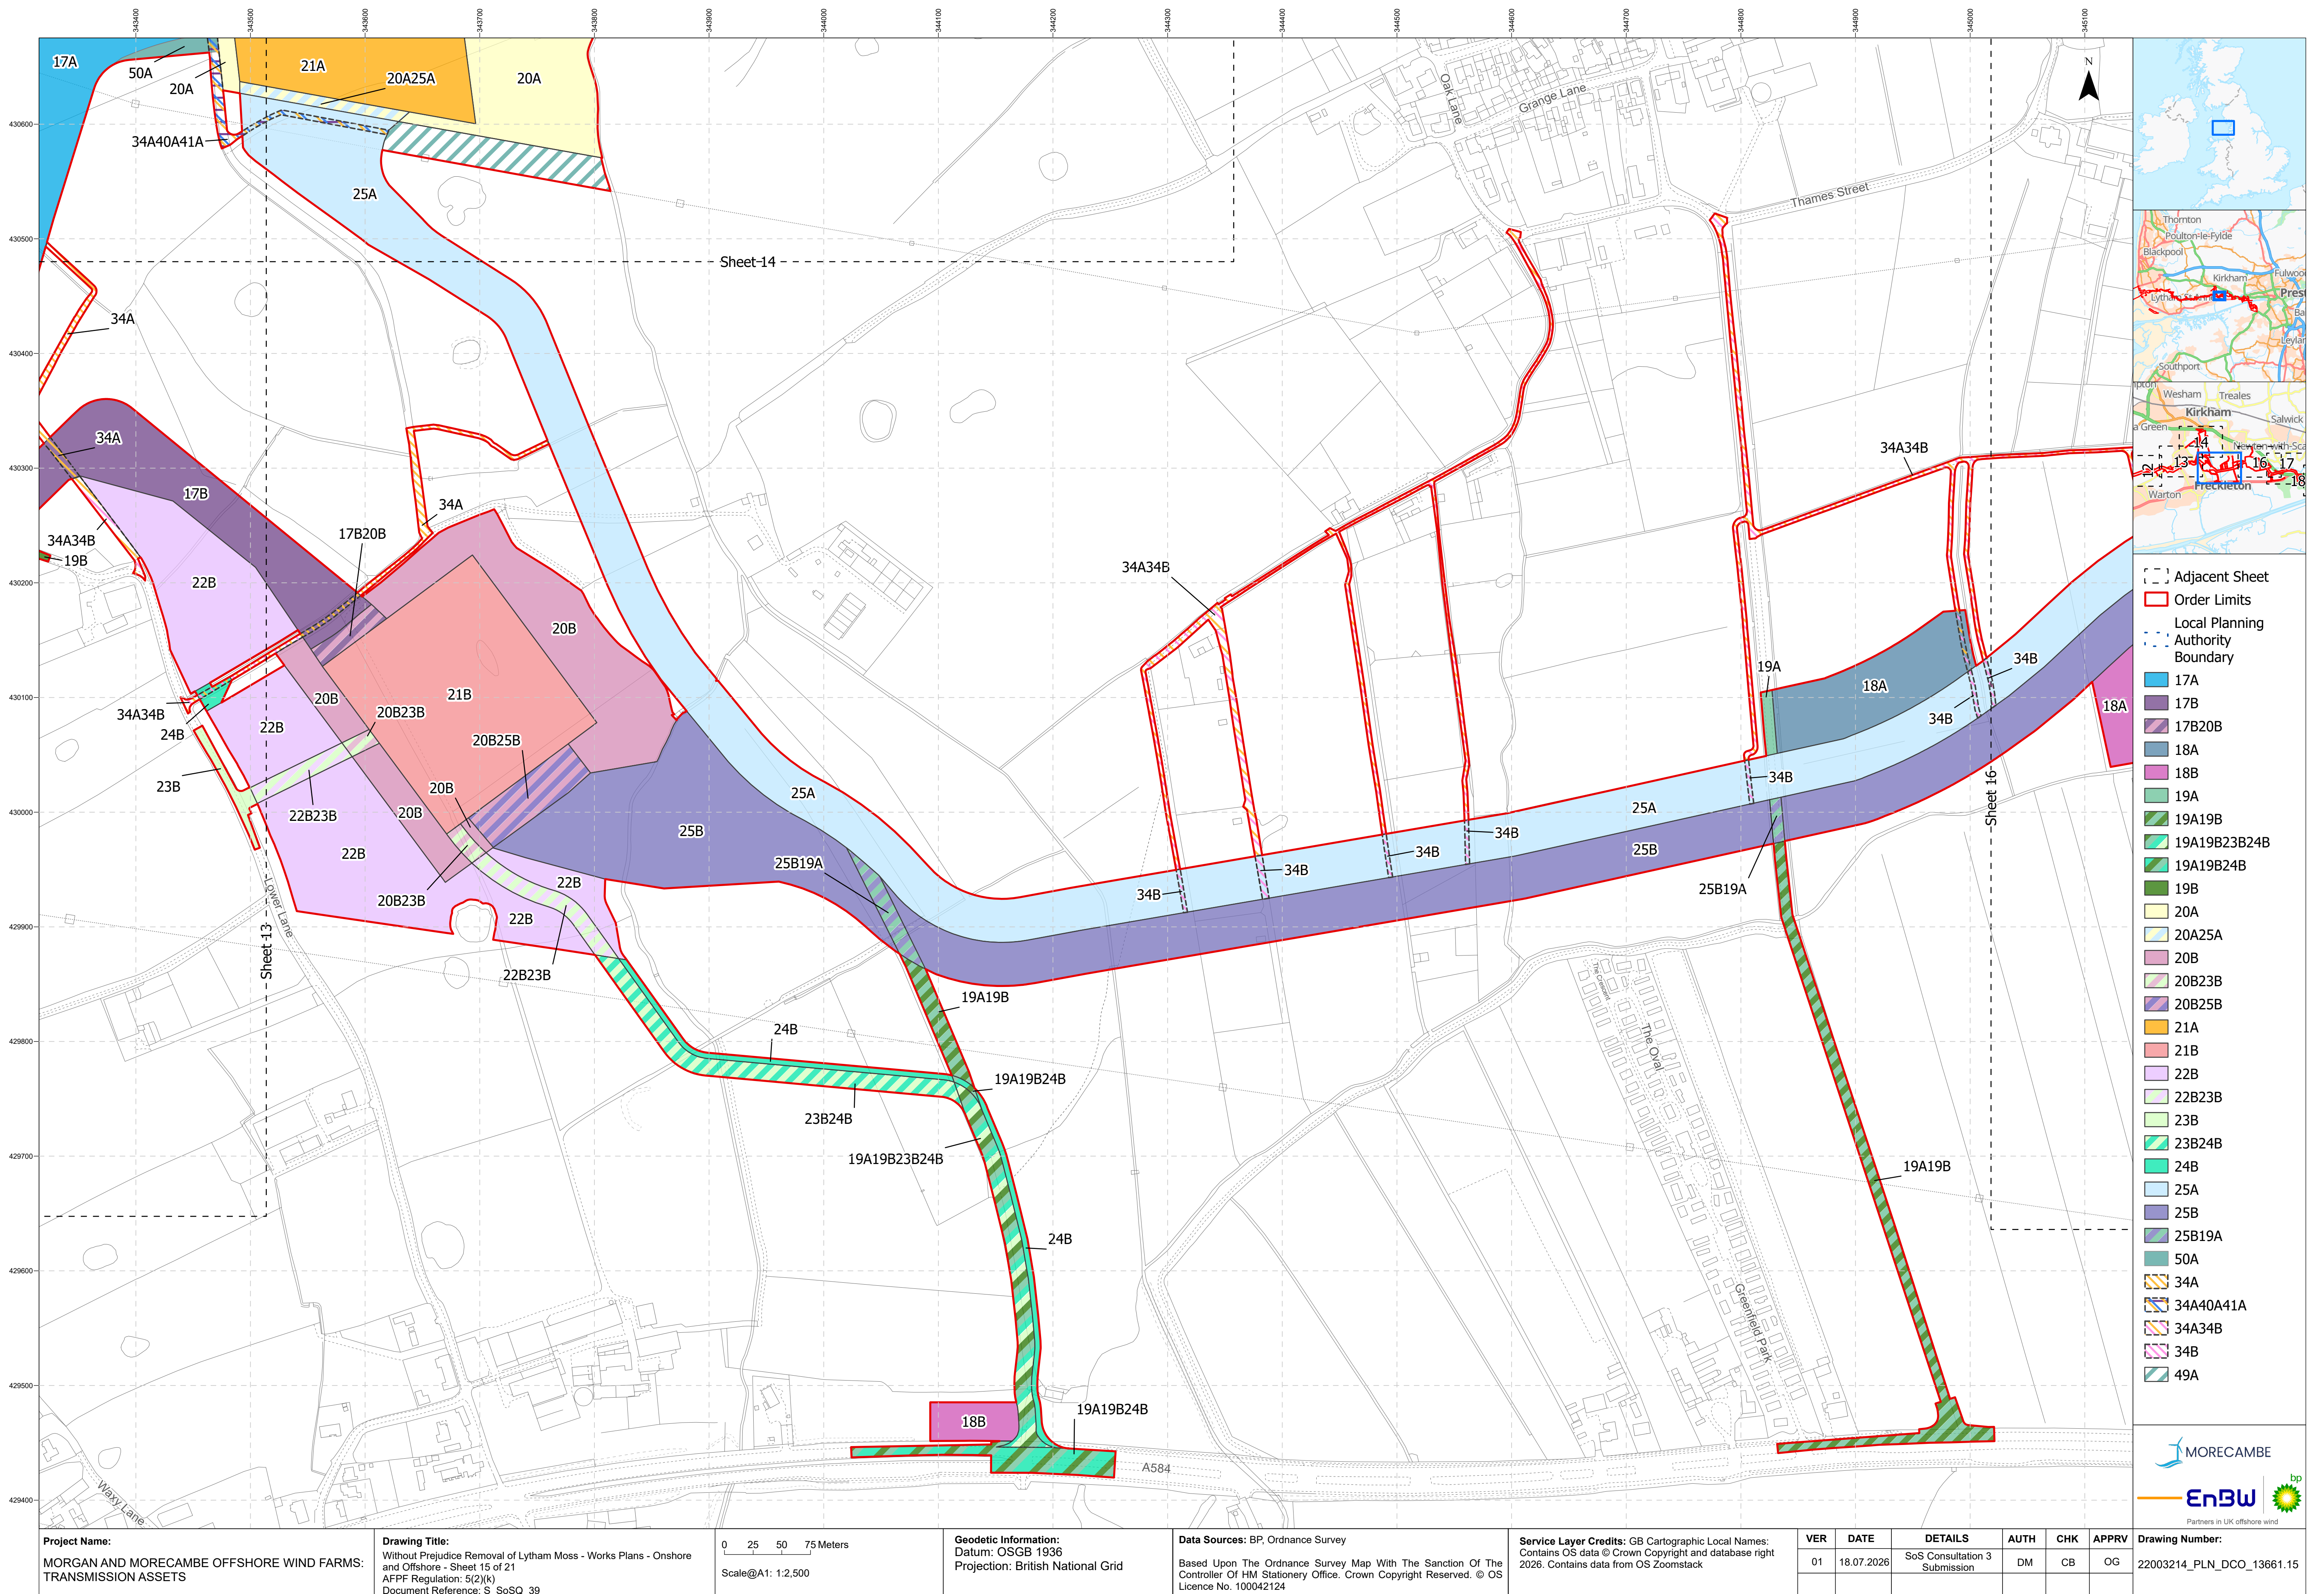


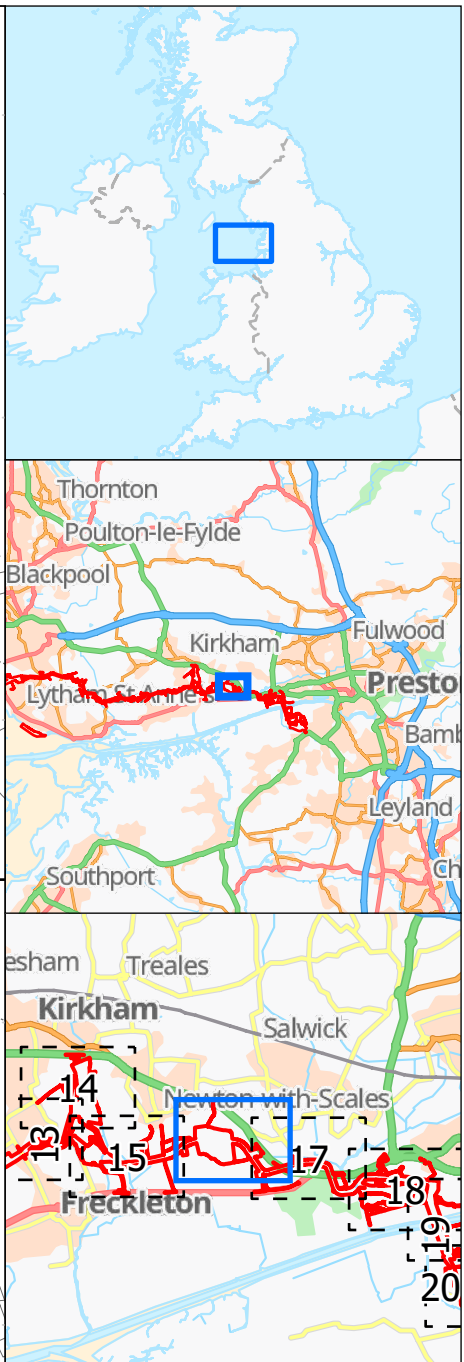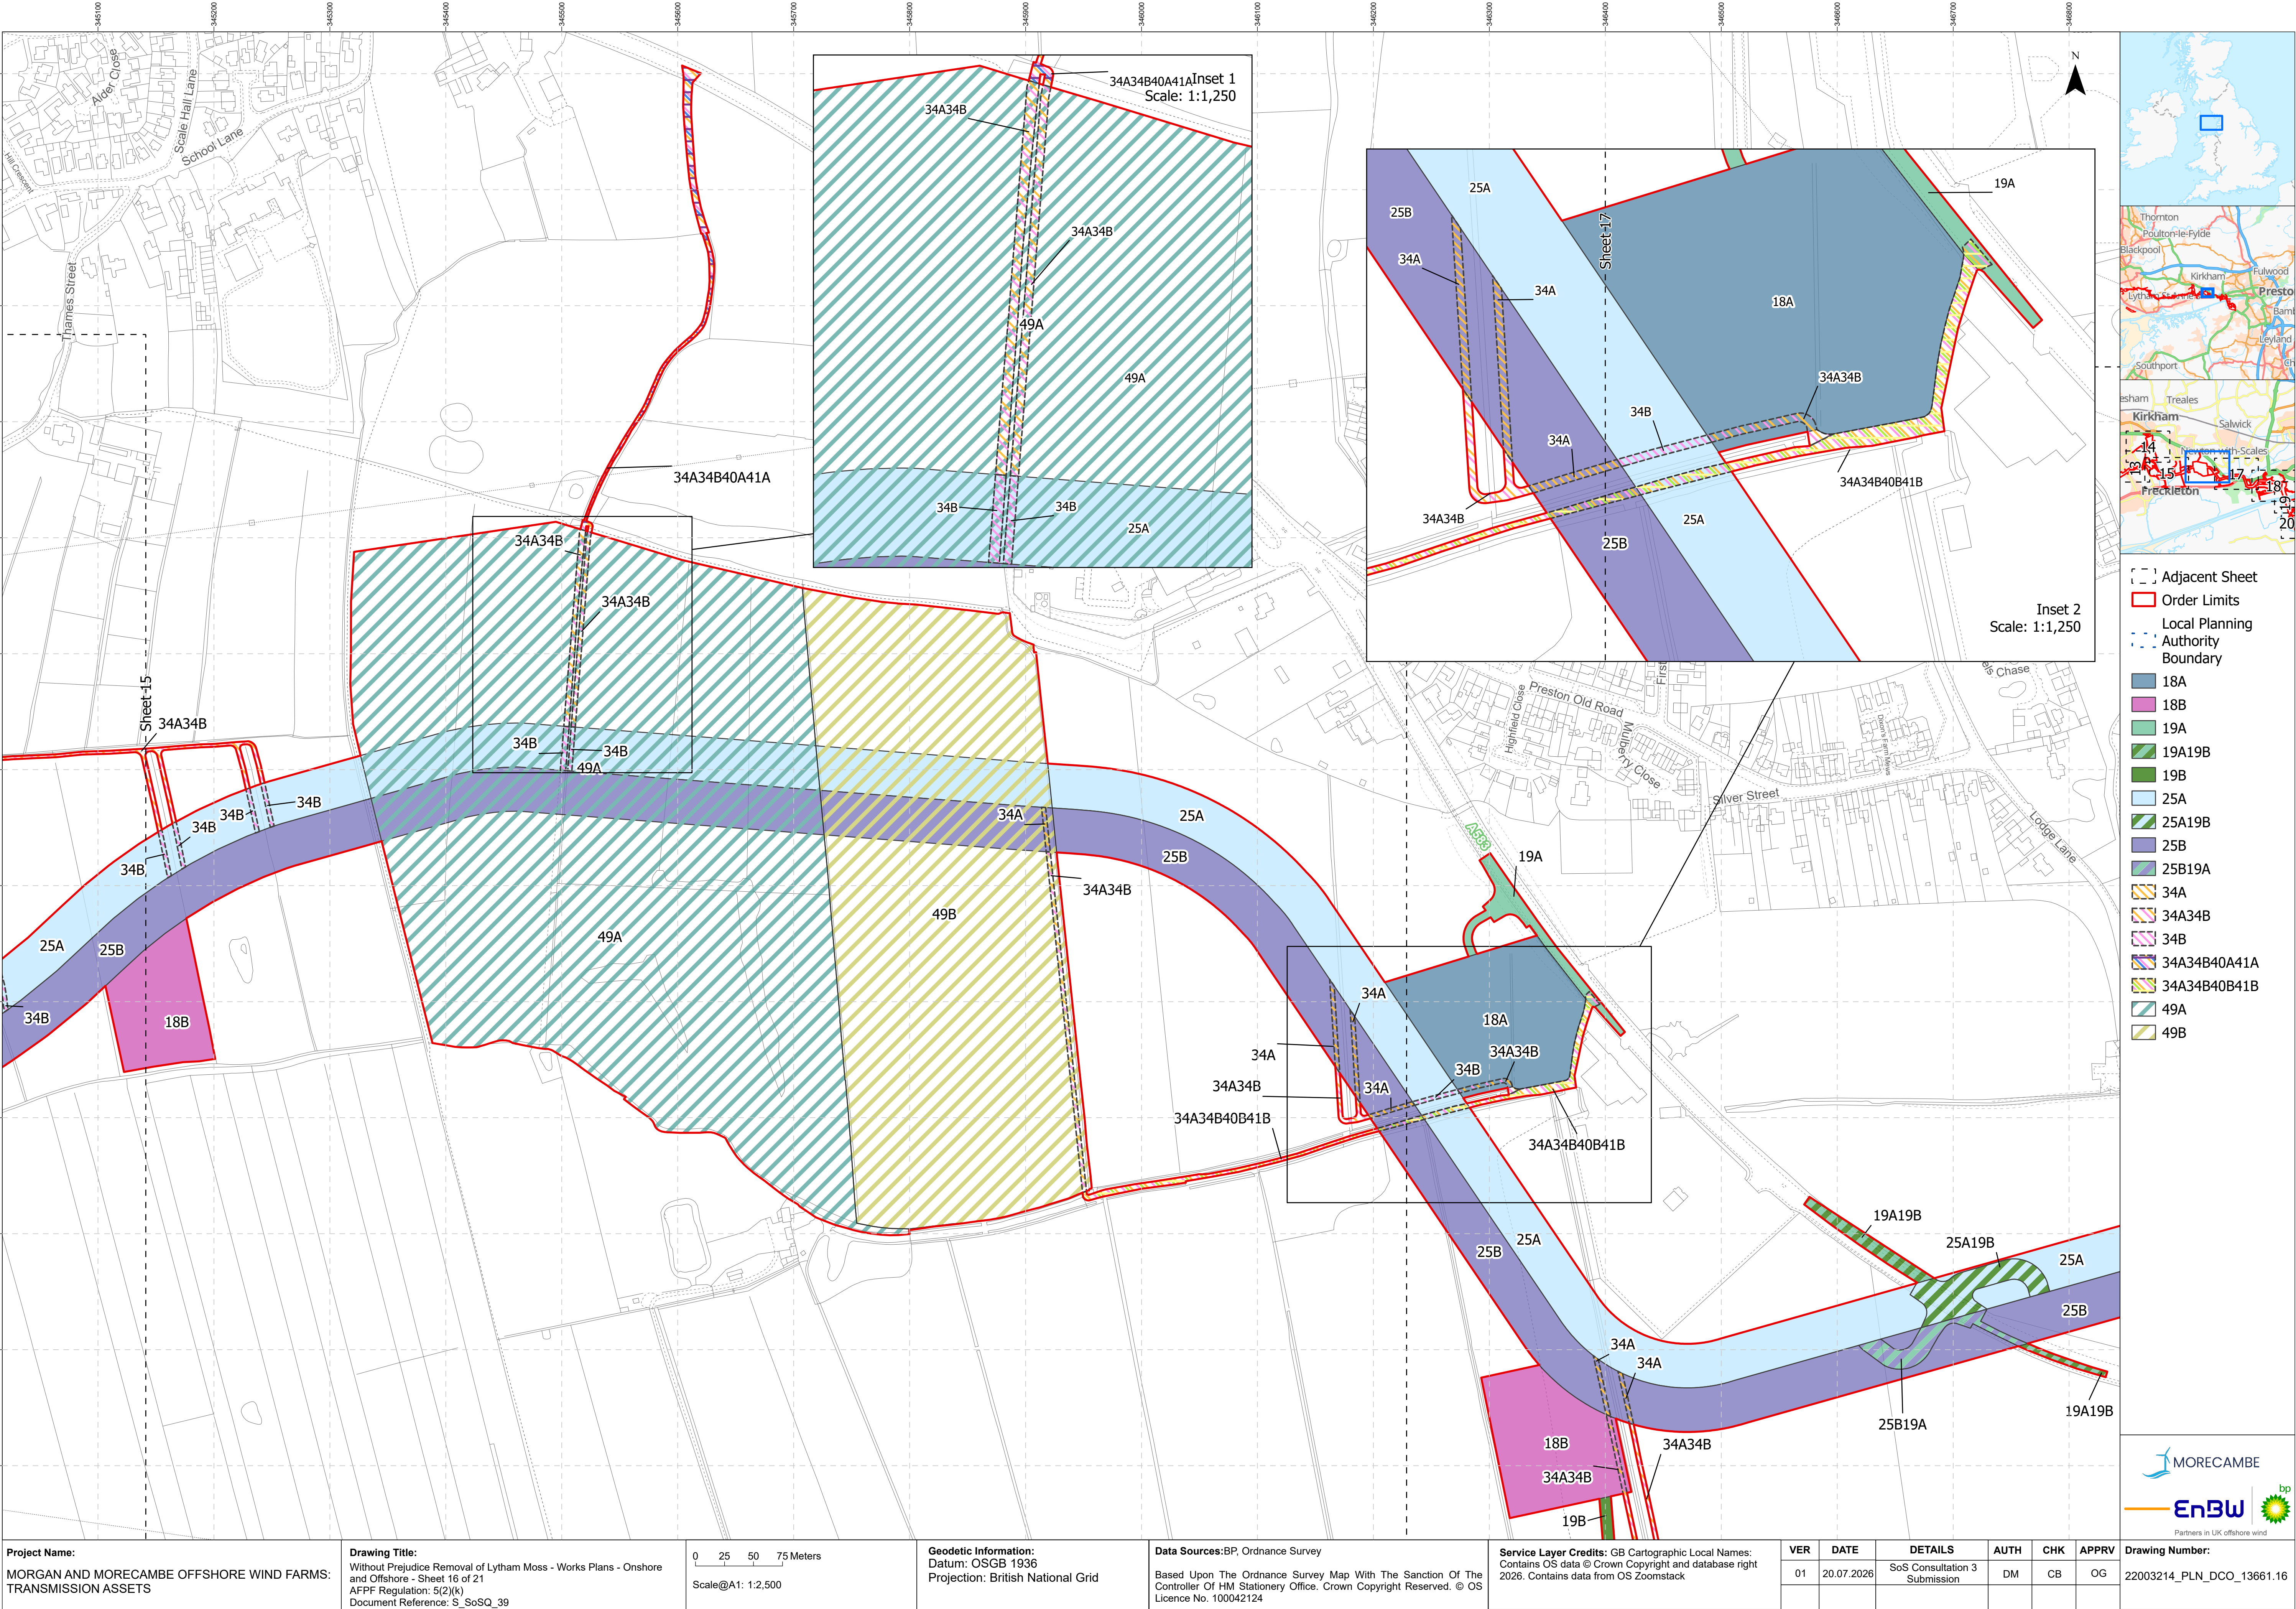


- Adjacent Sheet
- Order Limits
- Local Planning Authority Boundary
- 18A
- 18B
- 19A
- 19A19B
- 19B
- 25A
- 25A19B
- 25B
- 25B19A
- 34A
- 34A34B
- 34B
- 34A34B40A41A
- 34A34B40B41B
- 49A
- 49B


Project Name: MORGAN AND MORECAMBE OFFSHORE WIND FARMS - TRANSMISSION ASSETS	Drawing Title: Without Prejudice Removal of Lytham Moss - Works Plans - Onshore and Offshore - Sheet 16 of 21 AFPP Regulation: 5(2)(k) Document Reference: S_SoSQ_39	 Scale@A1: 1:2,500	Geodetic Information: Datum: OSGB 1936 Projection: British National Grid	Data Sources: BP, Ordnance Survey Based Upon The Ordnance Survey Map With The Sanction Of The Controller Of HM Stationery Office. Crown Copyright Reserved. © OS Licence No. 100042124	Services Layer Credits: GB Cartographic Local Names: Contains OS data © Crown Copyright and database right 2026. Contains data from OS Zoomstack	VER	DATE	DETAILS	AUTH	CHK	APPRV	Drawing Number: 22003214_PLN_DCO_13661.16
						01	20.07.2026	SoS Consultation 3 Submission	DM	CB	OG	



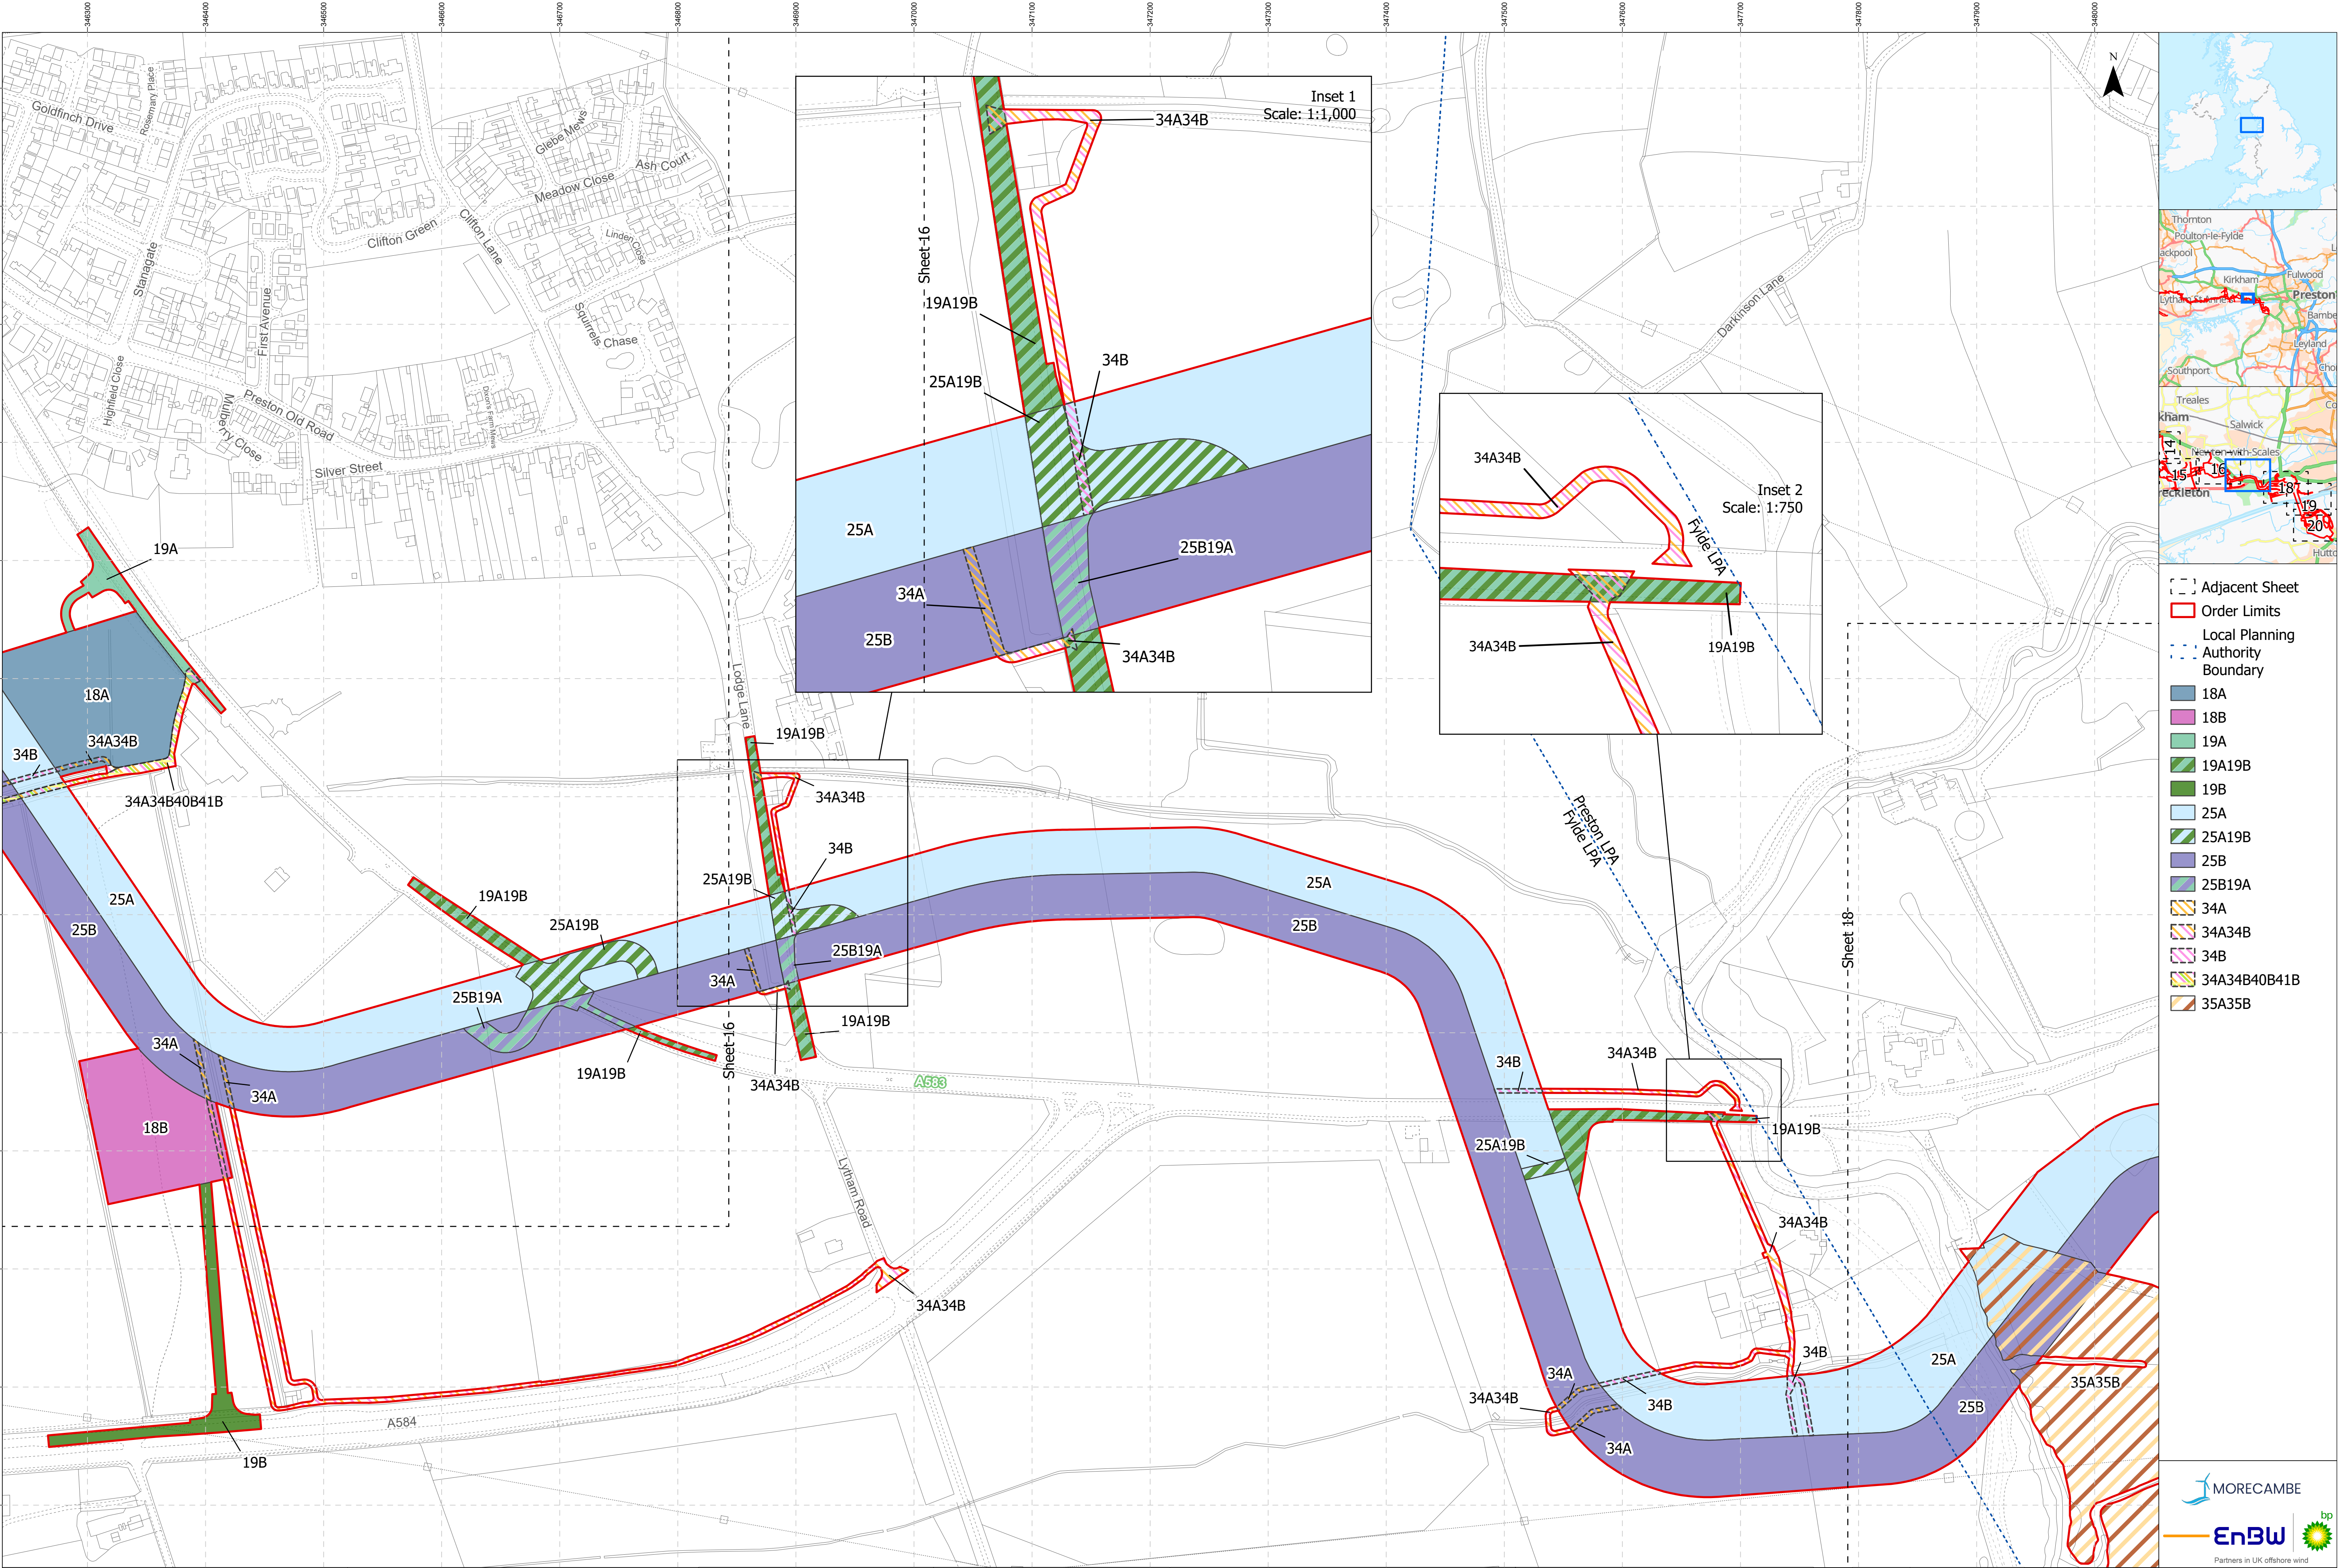

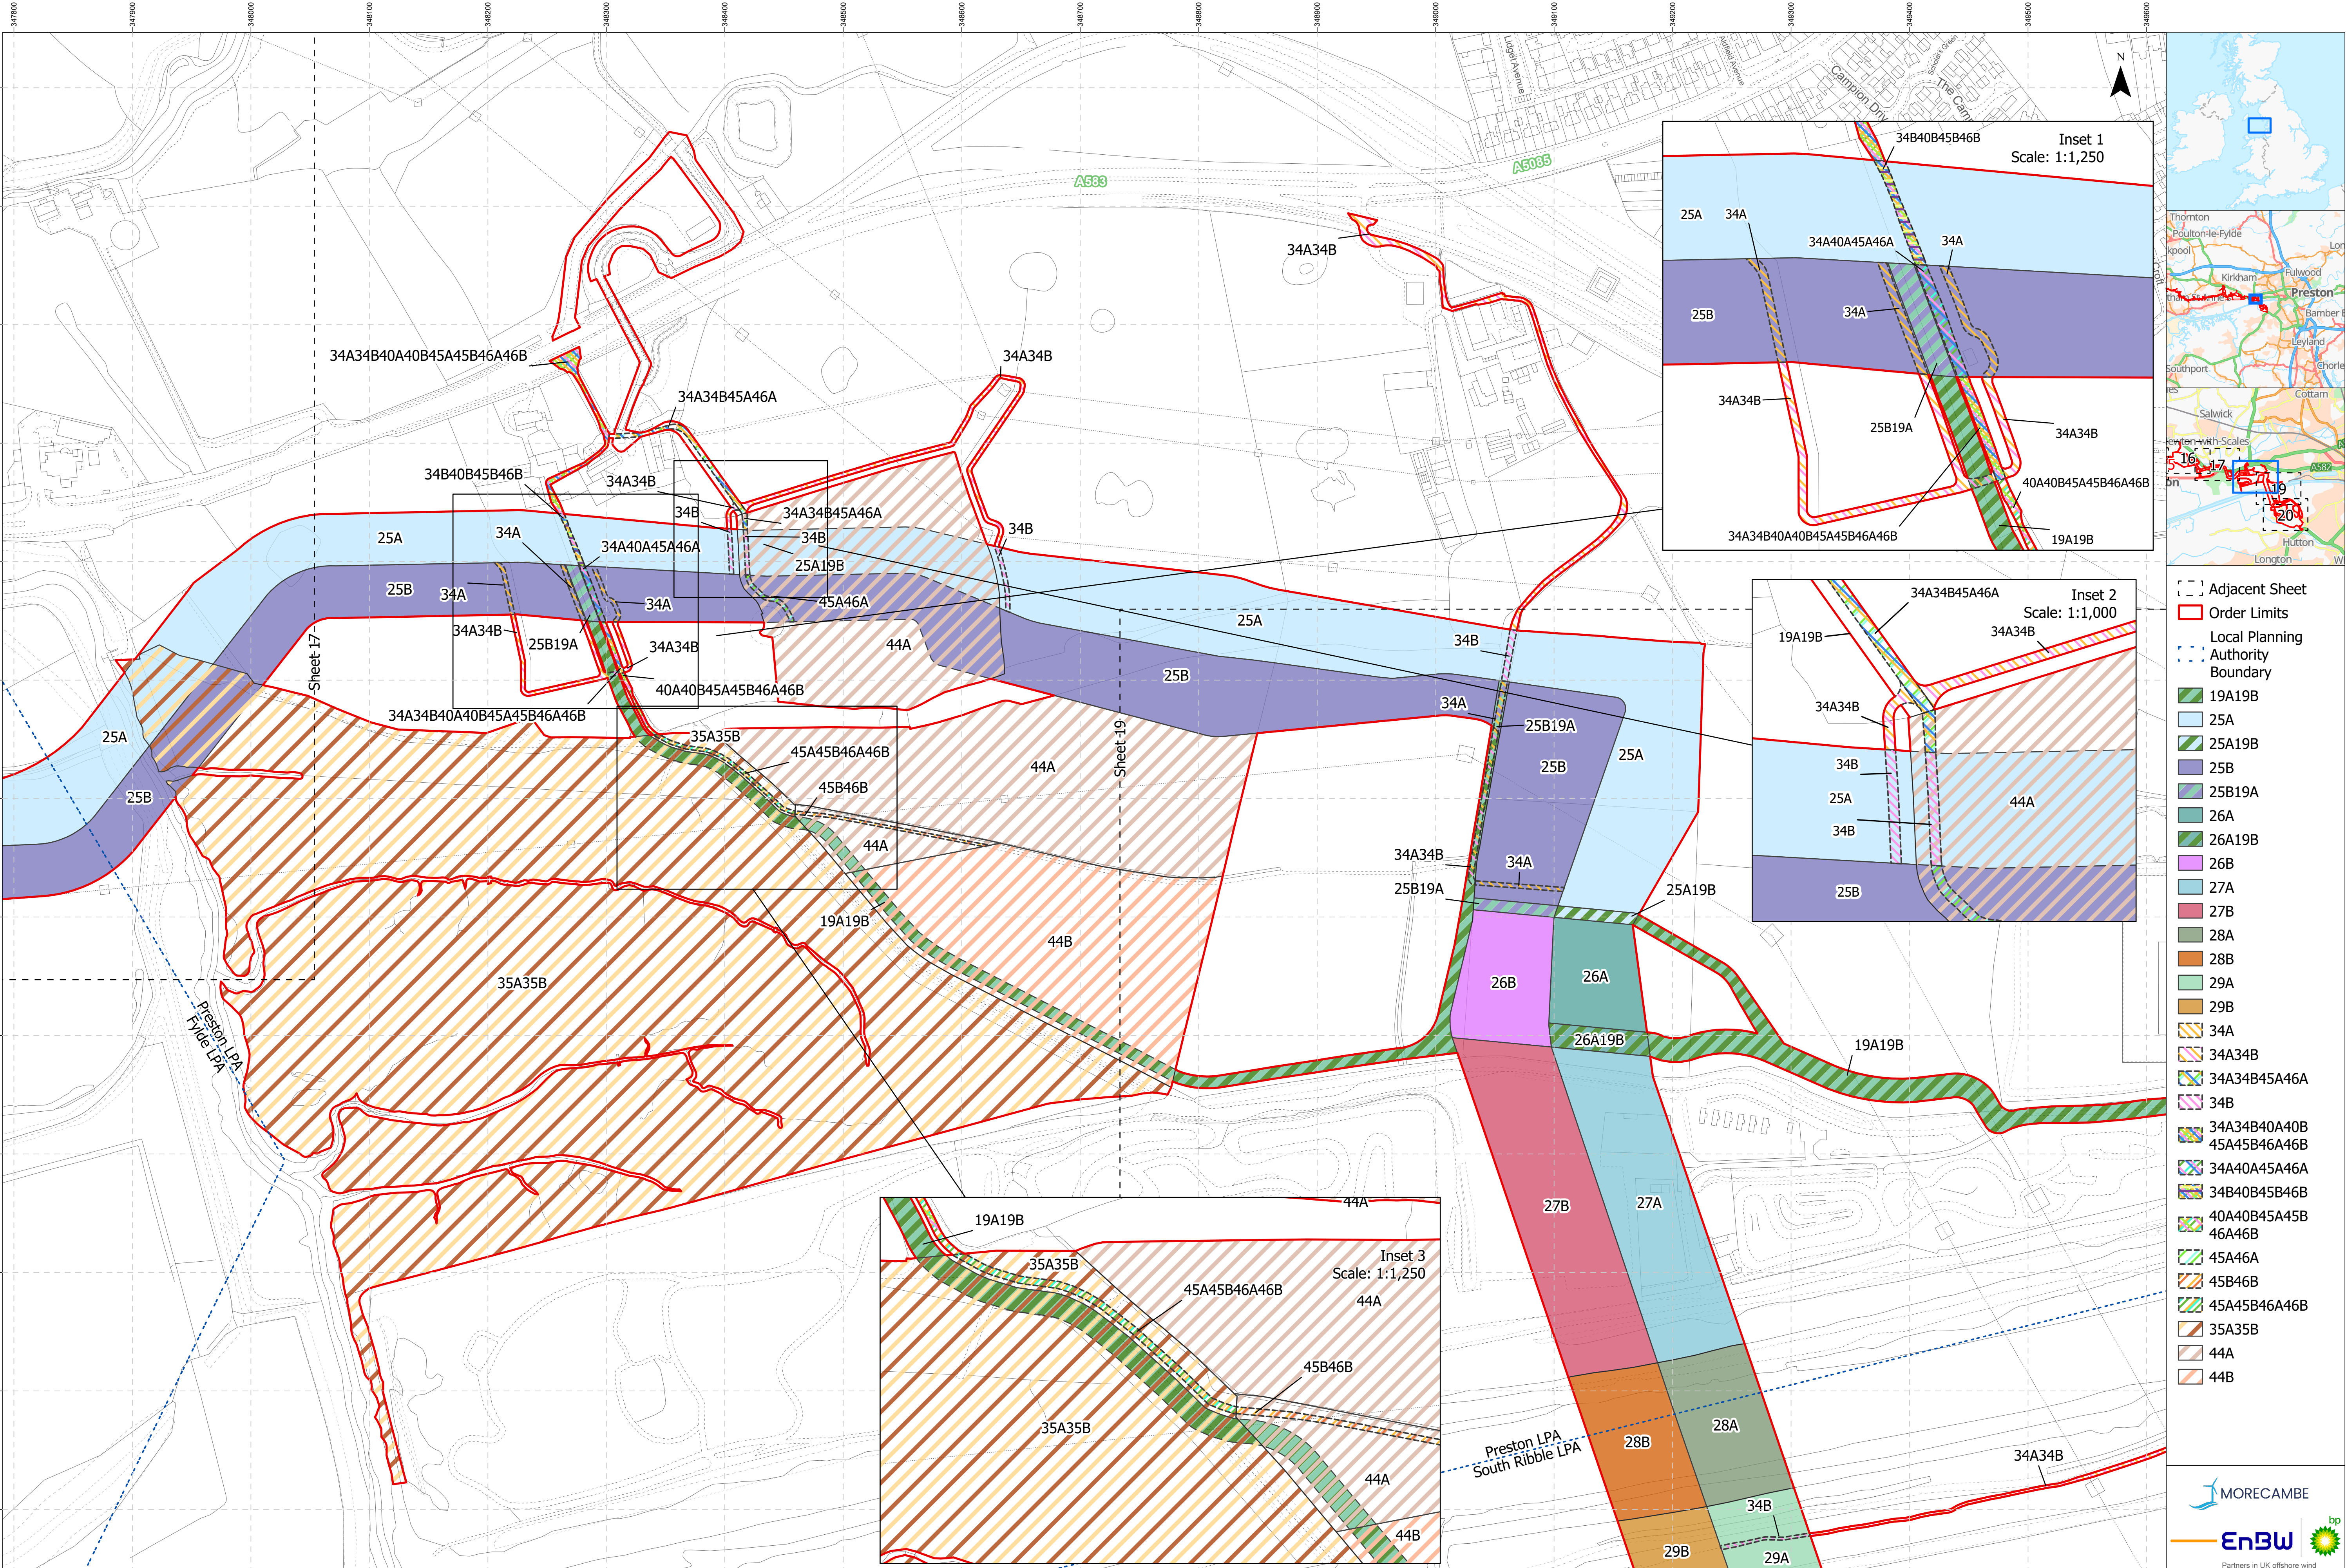

- Adjacent Sheet
- Order Limits
- Local Planning Authority Boundary
- 19A19B
- 25A
- 25A19B
- 25B
- 25B19A
- 26A
- 26A19B
- 26B
- 27A
- 27B
- 28A
- 28B
- 29B
- 34A
- 34A34B
- 34A34B45A46A
- 34B
- 34A34B40A40B45A45B46A46B
- 34A40A45A46A
- 34B40B45B46B
- 40A40B45A45B46A46B
- 45A46A
- 45B46B
- 45A45B46A46B
- 35A35B
- 44A
- 44B

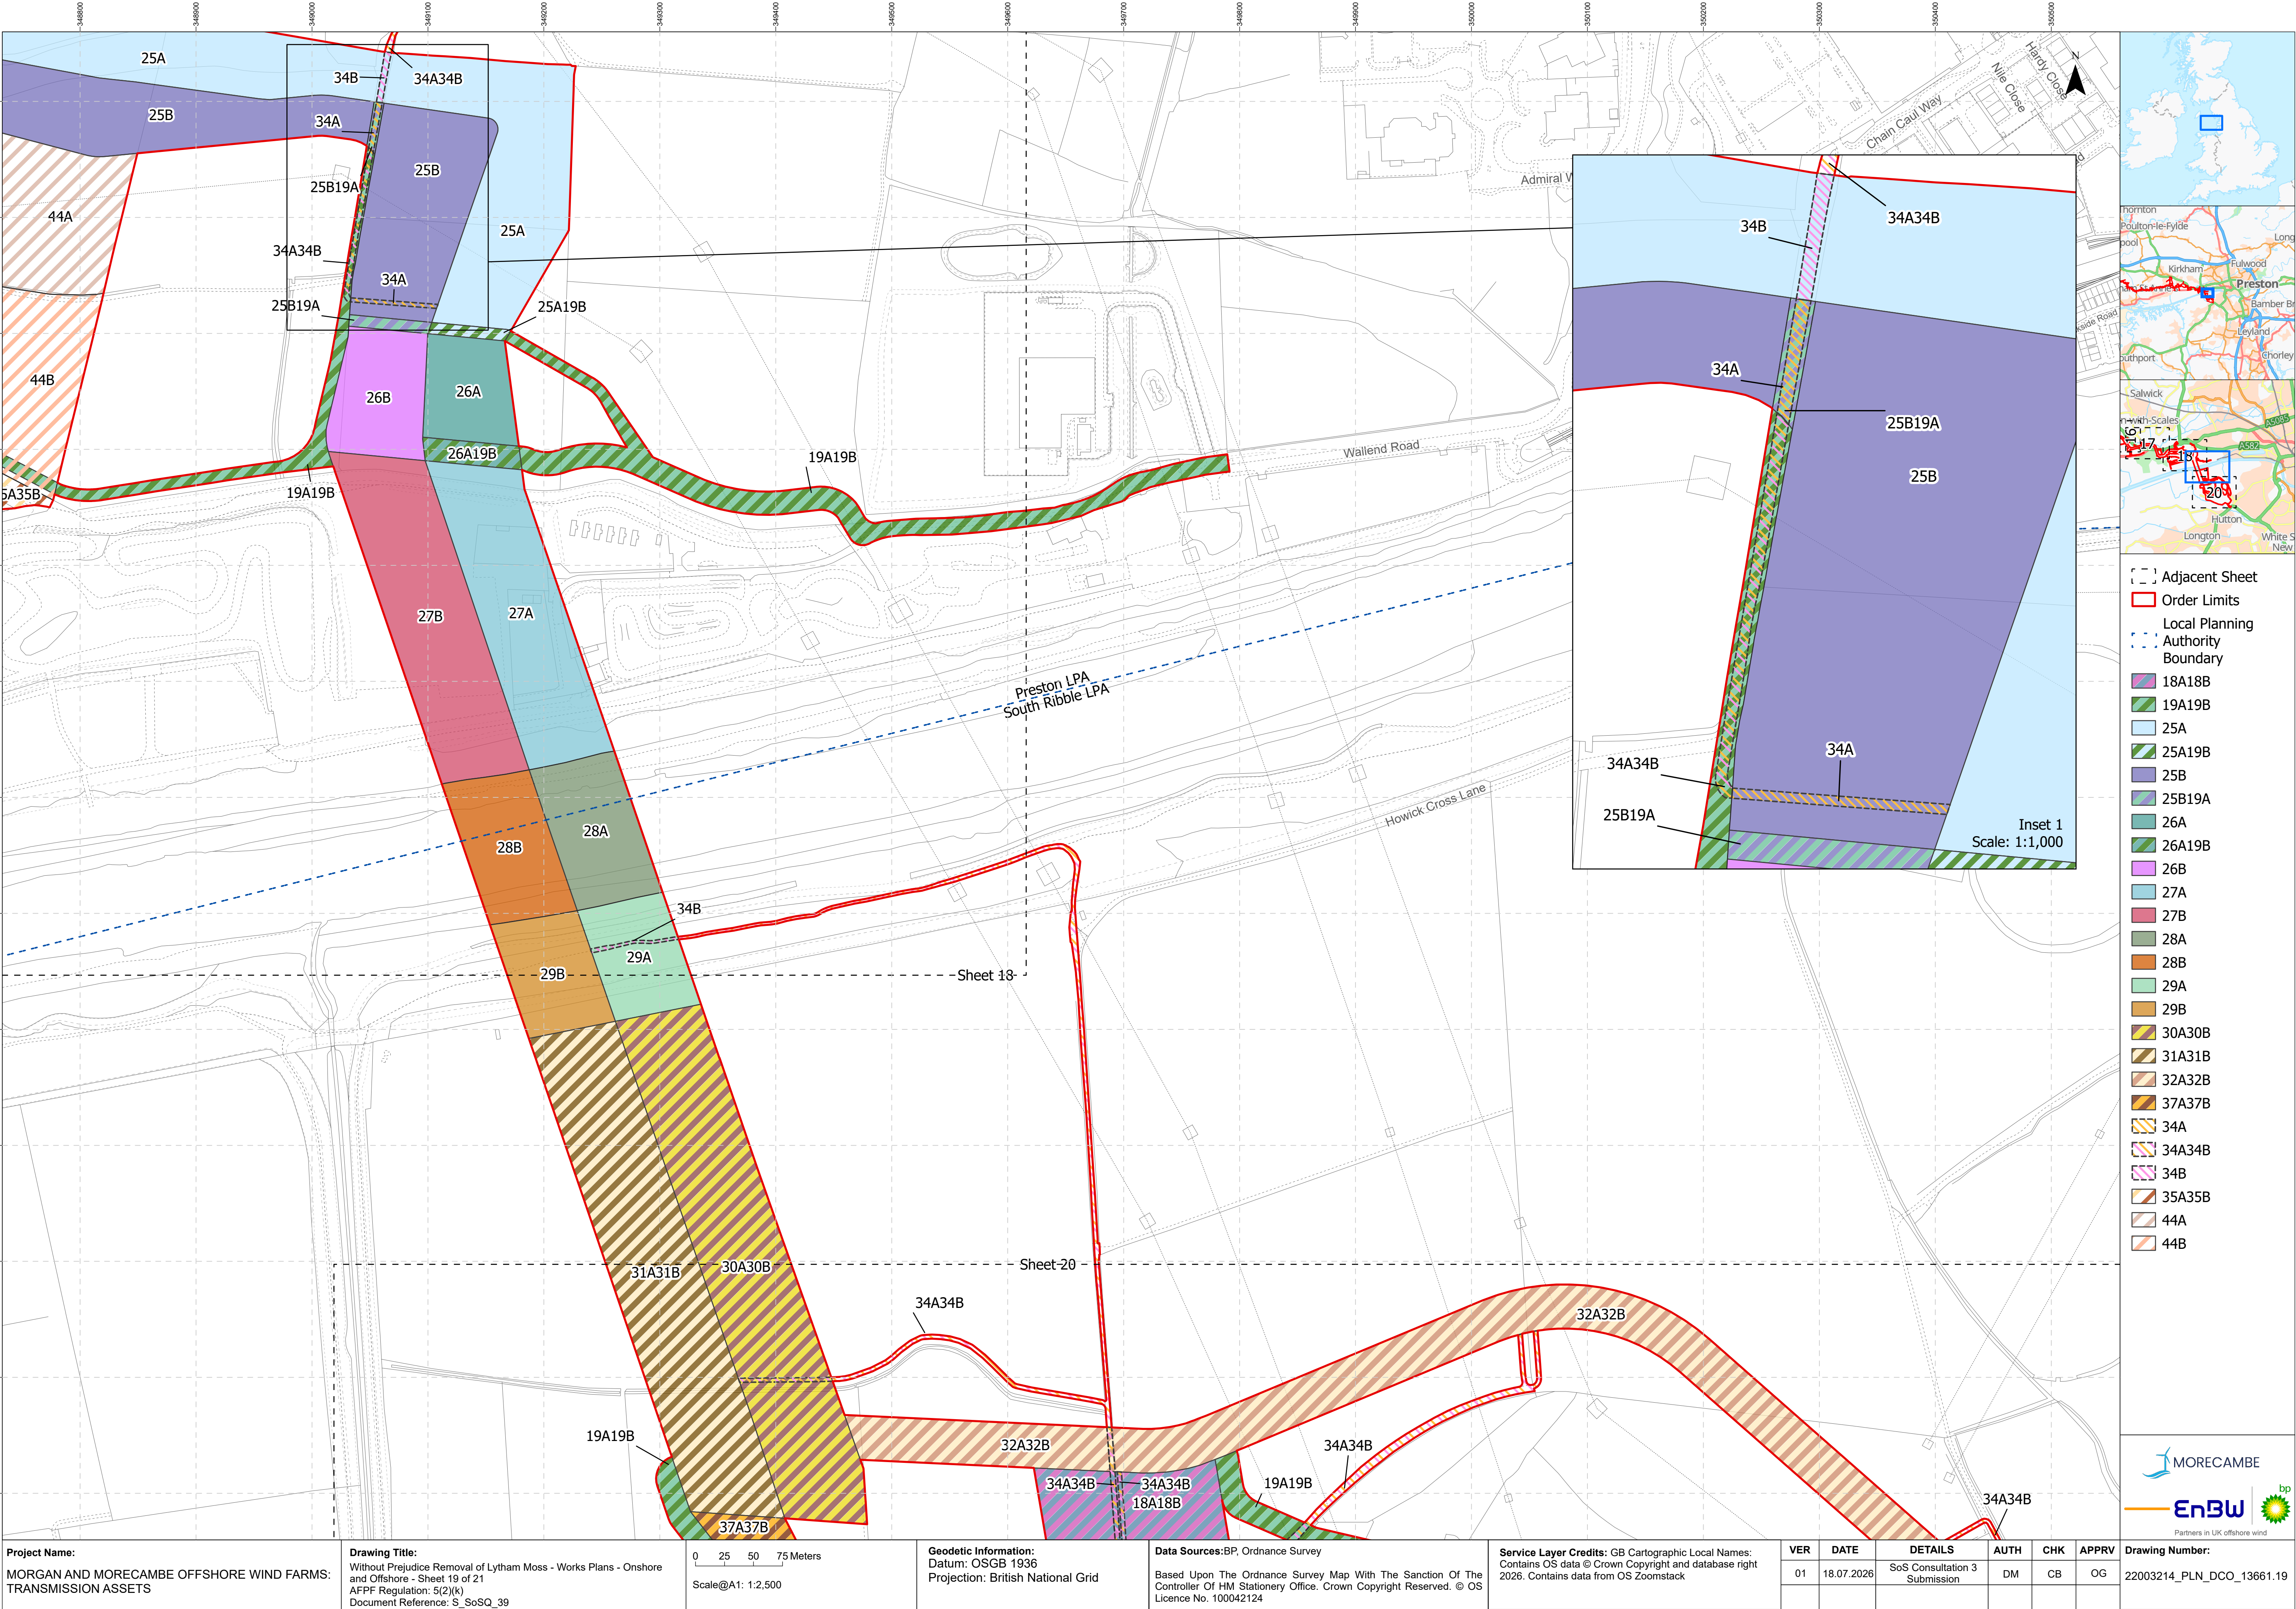

Project Name:
MORGAN AND MORECAMBE OFFSHORE WIND FARMS:
TRANSMISSION ASSETS

Drawing Title:
Without Prejudice Removal of Lytham Moss - Works Plans - Onshore
and Offshore - Sheet 19 of 21
AFPP Regulation: 5(2)(k)
Document Reference: S_SoSQ_39

0 25 50 75 Meters
Scale@A1: 1:2,500



Geodetic Information:
Datum: OSGB 1936
Projection: British National Grid

Data Sources: BP, Ordnance Survey
Based Upon The Ordnance Survey Map With The Sanction Of The
Controller Of HM Stationery Office. Crown Copyright Reserved. © OS
Licence No. 100042124



Service Layer Credits: GB Cartographic Local Names:
Contains OS data © Crown Copyright and database right
2026. Contains data from OS Zoomstack

VER	DATE	DETAILS	AUTH	CHK	APPRV
01	18.07.2026	SoS Consultation 3 Submission	DM	CB	OG



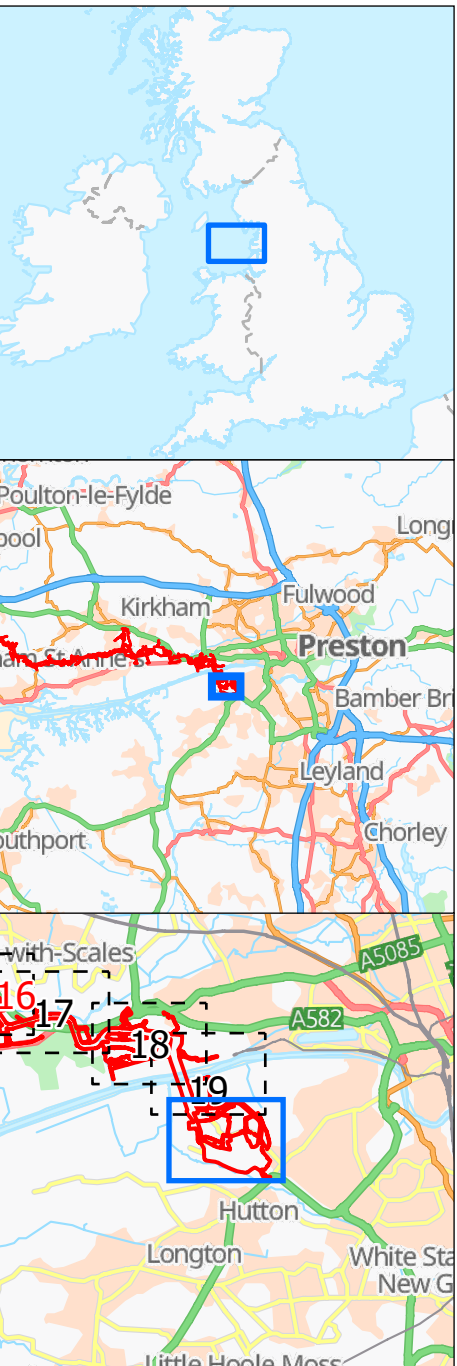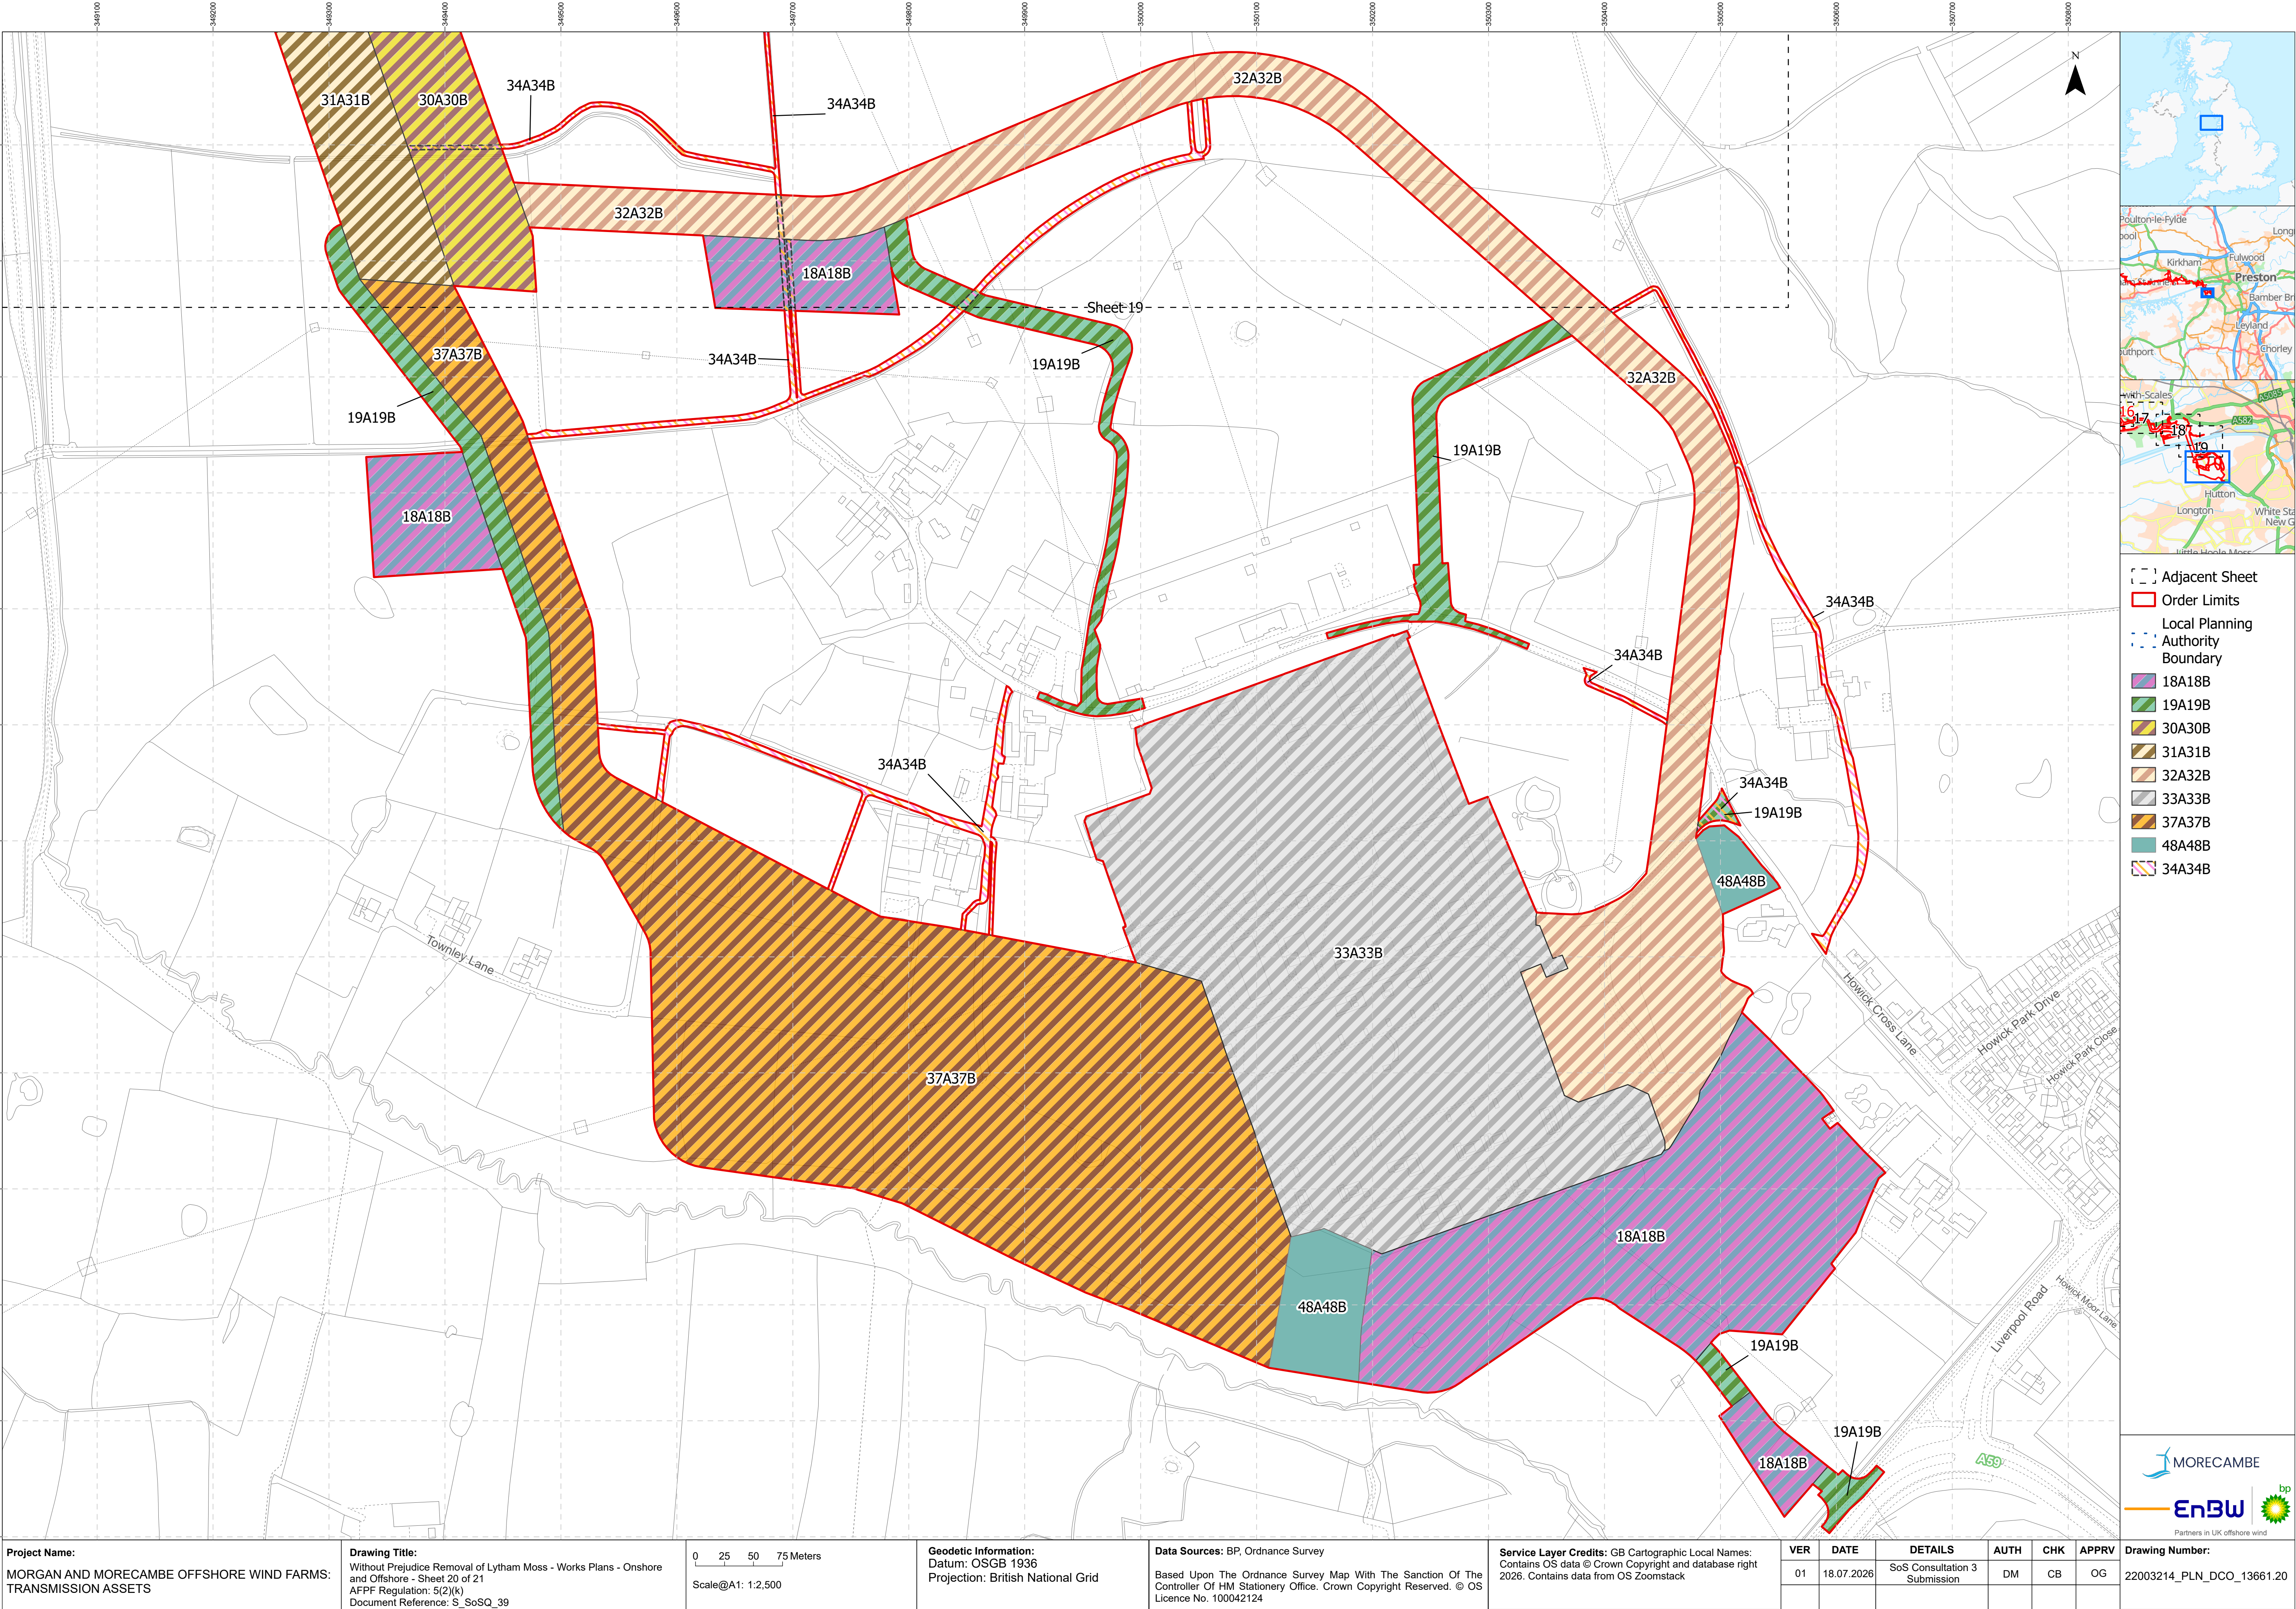

- Adjacent Sheet
- Order Limits
- Local Planning Authority Boundary
- 18A18B
- 19A19B
- 30A30B
- 31A31B
- 32A32B
- 33A33B
- 34A34B
- 37A37B
- 48A48B
- 34A34B

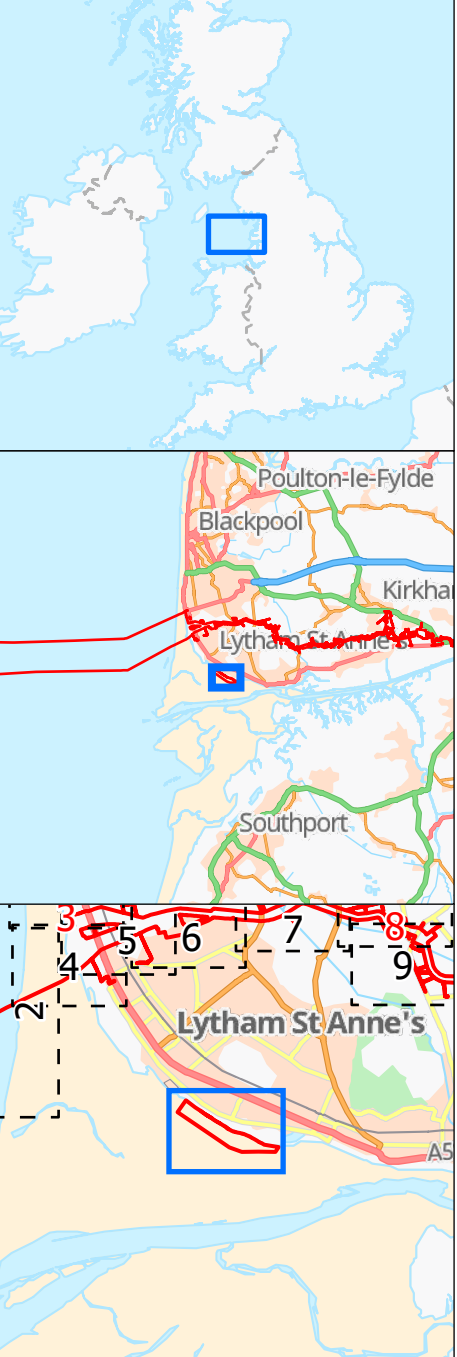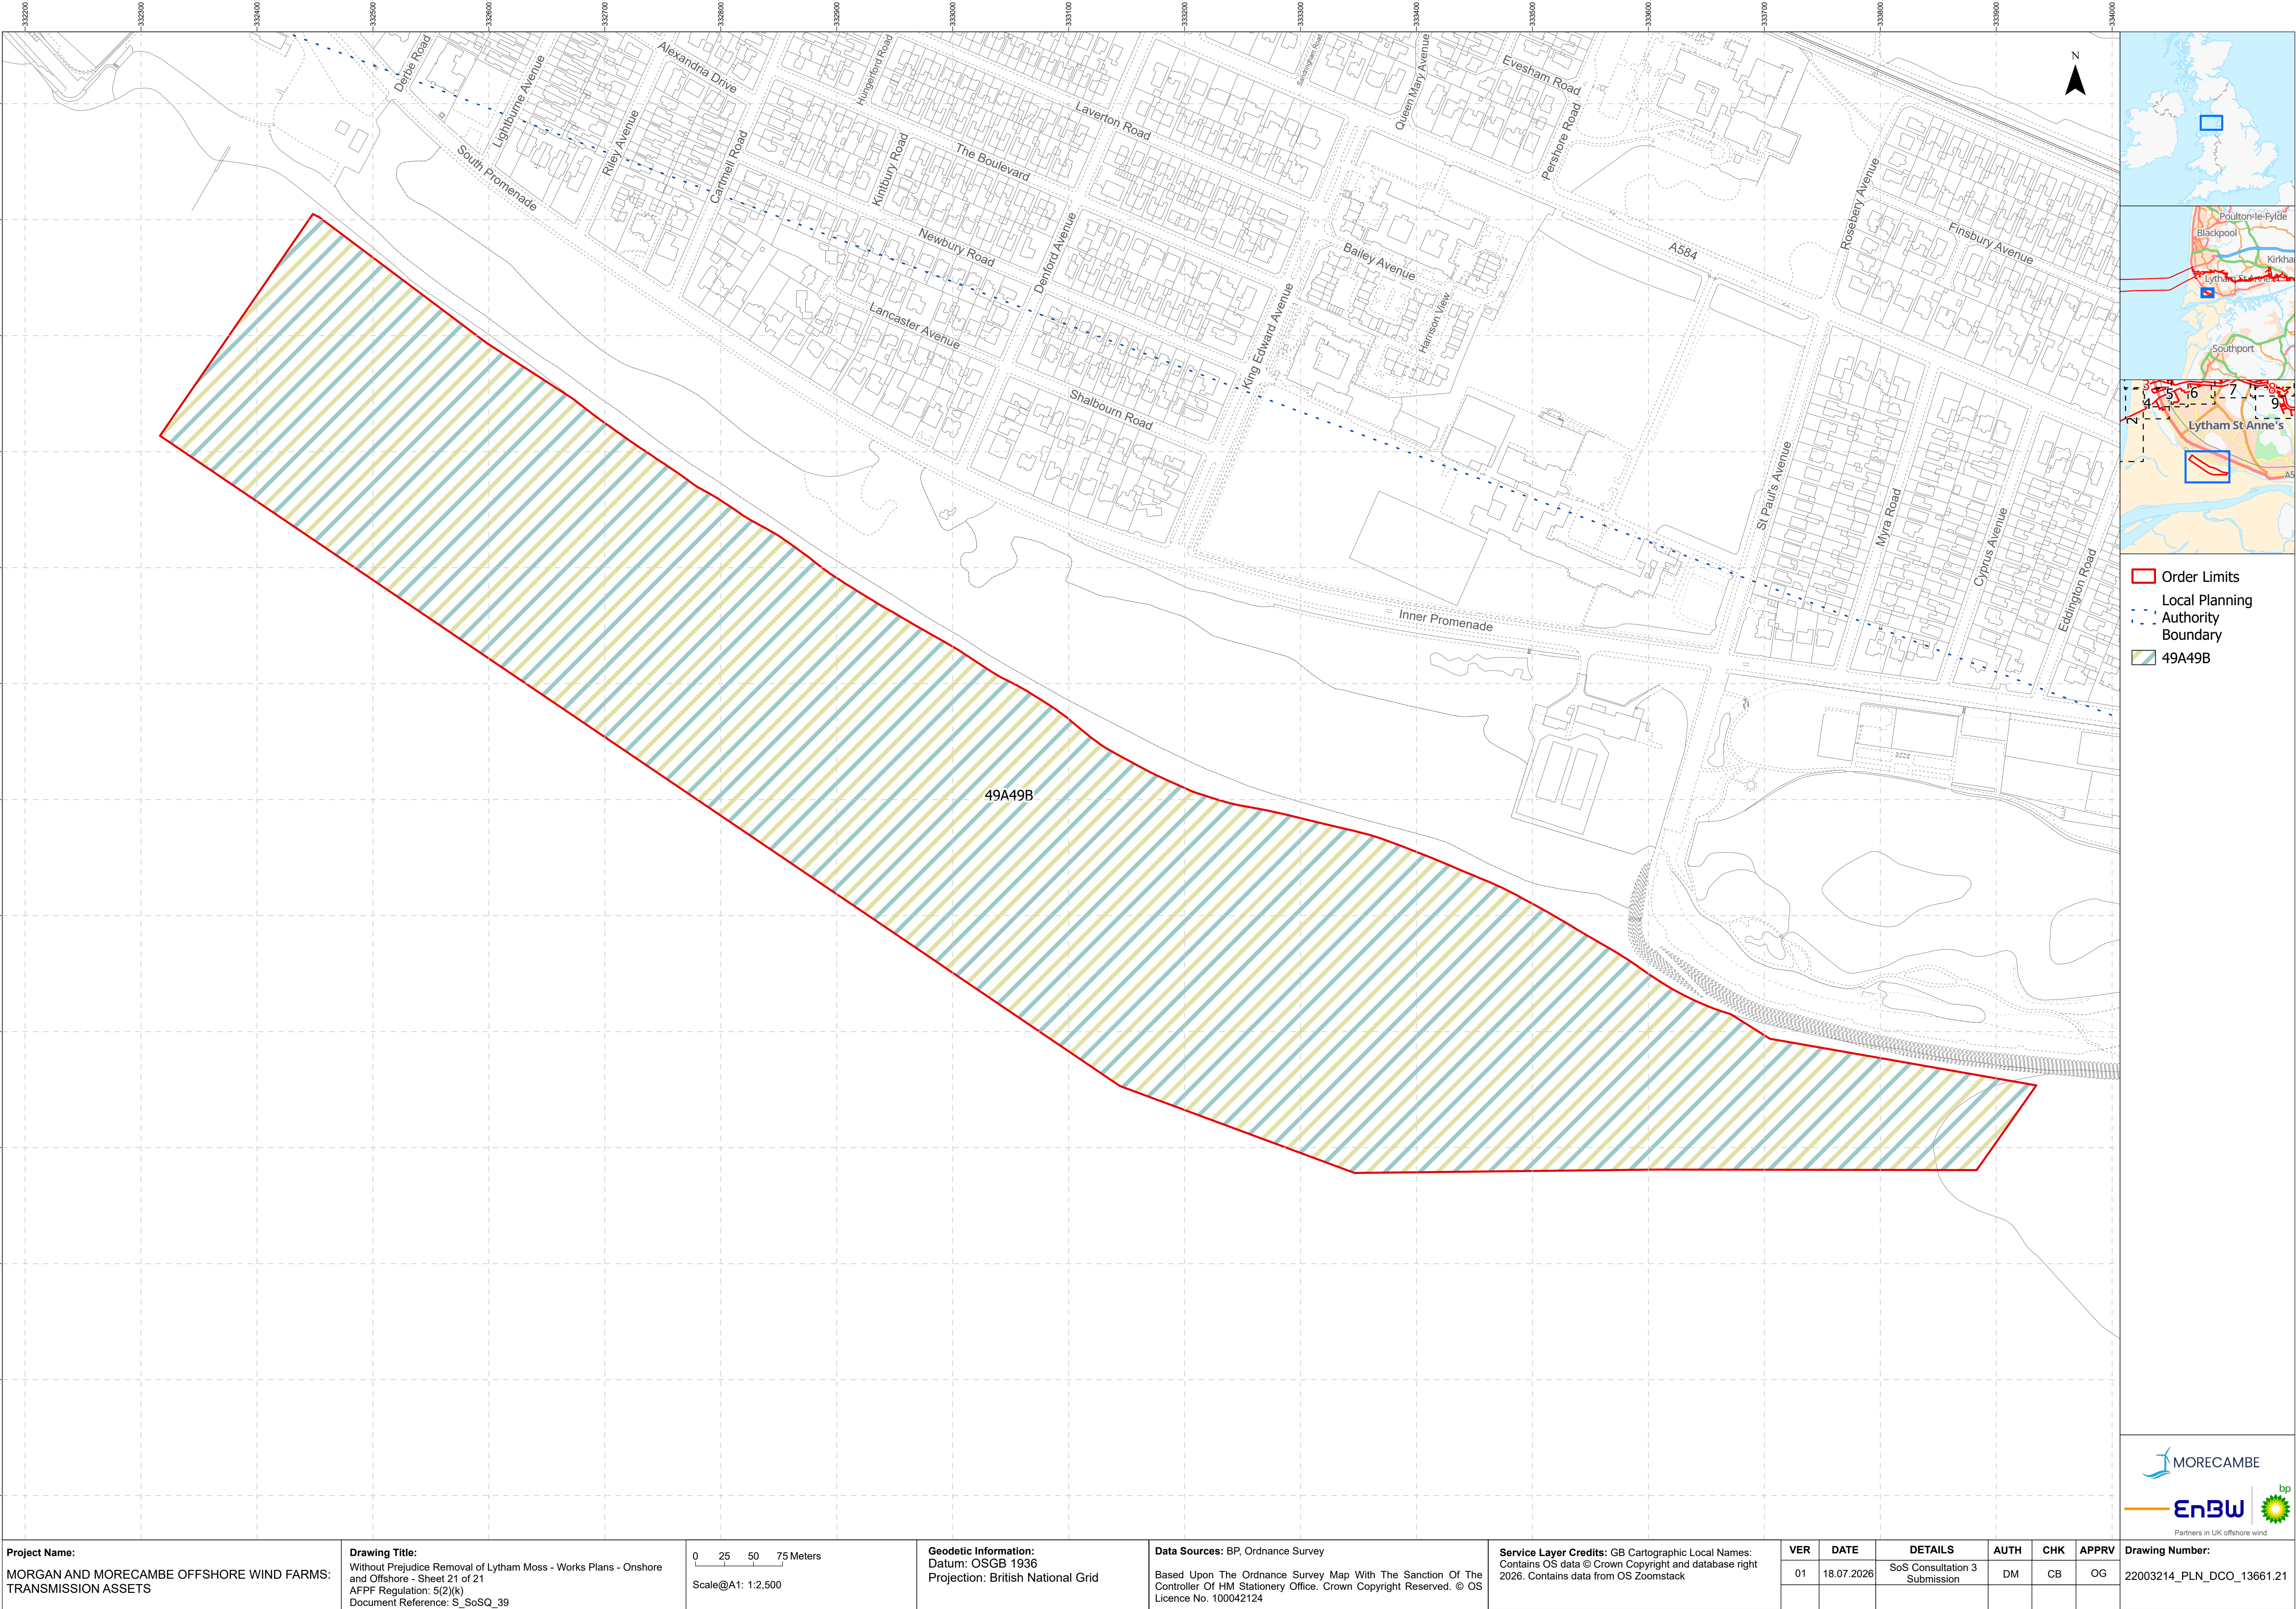

- Order Limits
- Local Planning Authority Boundary
- 49A49B