The Great Grid Upgrade

North Humber to High Marnham

NHHM-AEC-CNS-PLN-0035

North Humber to High Marnham

Volume 2: Plans, Drawings and Sections

Document 2.13 Trees and Important Hedgerows to be Removed or Managed Plans - Section E

Final Issue A

October 2026

Planning Inspectorate Reference: EN020034

Infrastructure Planning (Applications: Prescribed Forms and Procedure) Regulations 2009 Regulation 5(2)(o)

nationalgrid

THE NATIONAL GRID (NORTH HUMBER TO HIGH MARNHAM) ORDER
TREES AND HEDGEROWS TO BE AFFECTED OR RETAINED KEY PLAN
REGULATION NO. 5(2)(o)
SECTION E (SHEET 1 OF 1)

SHEET 1
SHEET 2
SHEET 3
SHEET 4
SHEET 5
SHEET 6
SHEET 7
SHEET 8
SHEET 9
SHEET 10
SHEET 11
SHEET 12
SHEET 13
SHEET 14
SHEET 15

SECTION D
SECTION E
SECTION E
SECTION F

NORTH LINCOLNSHIRE COUNCIL
BASSETLAW DISTRICT COUNCIL
WEST LINDSEY DISTRICT COUNCIL

SITE MAP

A
B
C
D
E
F

LEGEND

- SHEET INDEX
- ROUTE SECTION BOUNDARY
- LOCAL AUTHORITY BOUNDARY
- ORDER LIMITS

Notes

1. This drawing is scaled at paper size A0, therefore any prints taken at smaller sizes will affect accuracy of the measurement units and should not be scaled against.

2. For additional detail on the plan suites, please refer to the 'Guide to the Plans' located in Volume 2 of the DCO Application.

3. These plans are indicative only and the Project will be located within the Order Limits. Due to the need for flexibility, National Grid will be applying for Limits of Deviation within the Order Limits and the Development Consent Order, within which any final alignment would be located.

Coordinate System: British National Grid

Sheet X Centroid Coordinate: 385100 Sheet Y Centroid Coordinate: 476300

0 500 1,000 1,500 2,000 2,500 Metres

BACKGROUND MAPPING INFORMATION HAS BEEN REPRODUCED FROM THE ORDNANCE SURVEY BY PERMISSION OF ORDNANCE SURVEY OF THE CONTROLLER OF HIS MAJESTY'S STATIONERY OFFICE. CROWN COPYRIGHT ORDNANCE SURVEY ©. BLUESKY INTERNATIONAL LTD ©. NATIONAL GRID ELECTRICITY - 100024241.

Issue	Date	Remarks	Drawn	Checked	Approved
A	SEP 2026	FOR DCO SUBMISSION	JH	JG	GC

Title

THE NATIONAL GRID
(NORTH HUMBER TO HIGH MARNHAM) ORDER
TREES AND HEDGEROWS TO BE
AFFECTED OR RETAINED KEY PLAN
REGULATION NO. 5(2)(o)
SECTION E (SHEET 1 OF 1)

nationalgrid


Application Number
EN020034


National Grid Drawing Reference
NHHM-AEC-CNS-PLN-0035

Scale	Sheet Size	Sheet	Issue
1:22,000	A0	SHEET 1 OF 1	A

COPYRIGHT: NOT TO BE REPRODUCED WITHOUT THE WRITTEN PERMISSION OF NATIONAL GRID ELECTRICITY TRANSMISSION PLC

THE NATIONAL GRID (NORTH HUMBER TO HIGH MARNHAM) ORDER
TREES AND HEDGEROWS TO BE AFFECTED OR RETAINED PLAN SERIES
REGULATION NO. 5(2)(o)
SECTION E (SHEET 1 OF 15)

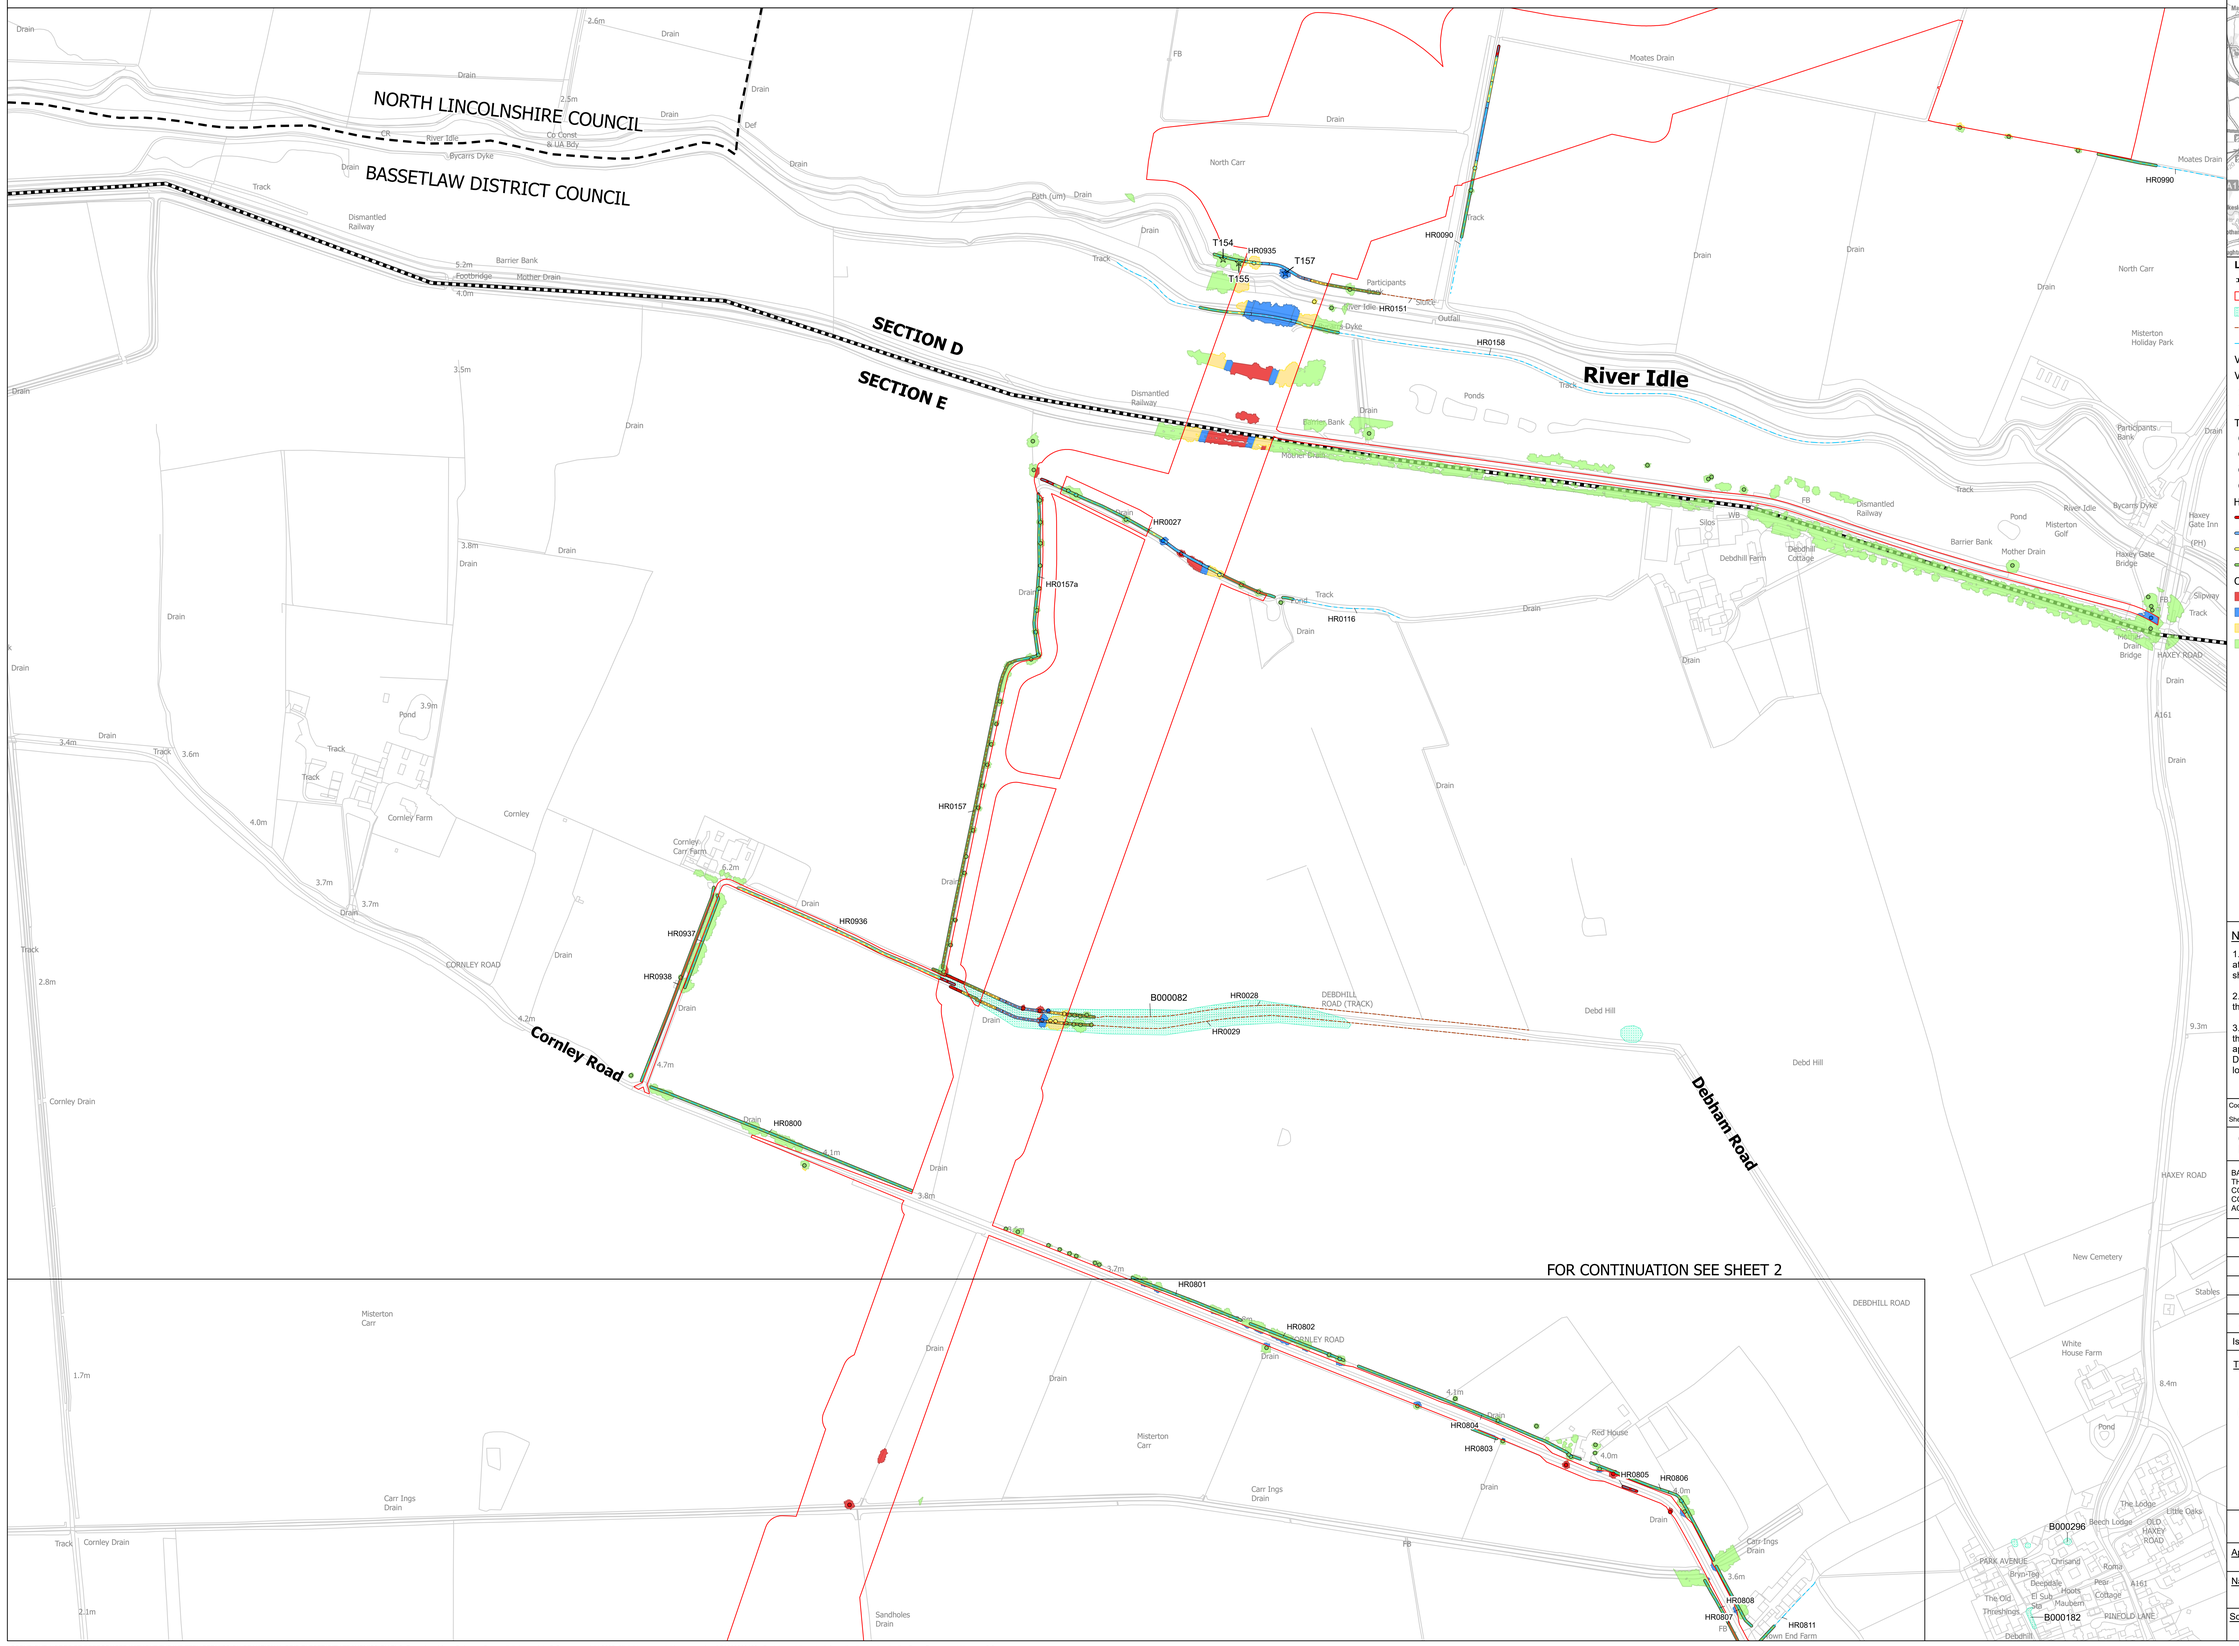

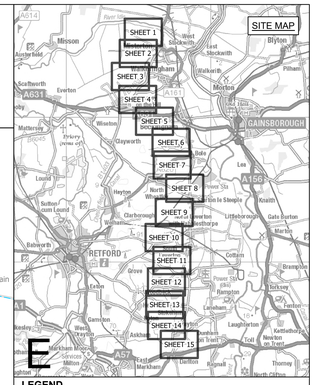

LEGEND

- ROUTE SECTION BOUNDARY
- ORDER LIMITS
- INDICATIVE TREE PRESERVATION ORDER
- POTENTIALLY IMPORTANT HEDGEROW
- HEDGEROW

VEGETATION IMPACT

VETERAN TREE
- AFFECTED MANAGED
- NOT AFFECTED

TREE
- REMOVED
- AFFECTED MANAGED
- POTENTIALLY AFFECTED
- NOT AFFECTED

HEDGEROW
- REMOVED
- AFFECTED MANAGED
- POTENTIALLY AFFECTED
- NOT AFFECTED

CANOPY
- REMOVED
- AFFECTED MANAGED
- POTENTIALLY AFFECTED
- NOT AFFECTED

Notes

1. This drawing is scaled at paper size A0, therefore any prints taken at smaller sizes will affect accuracy of the measurement units and should not be scaled against.

2. For additional detail on the plan suites, please refer to the 'Guide to the Plans' located in Volume 2 of the DCO Application.

3. These plans are indicative only and the Project will be located within the Order Limits. Due to the need for flexibility, National Grid will be applying for Limits of Deviation within the Order Limits and the Development Consent Order, within which any final alignment would be located.

Coordinate System: British National Grid

Sheet X Centroid Coordinate: 395896 Sheet Y Centroid Coordinate: 475314

0 50 100 150 200 250 Metres

BACKGROUND MAPPING INFORMATION HAS BEEN REPRODUCED FROM THE ORDNANCE SURVEY BY PERMISSION OF ORDNANCE SURVEY OF THE CONTROLLER OF HIS MAJESTY'S STATIONERY OFFICE. © CROWN COPYRIGHT AND DATABASE RIGHTS [2026] ORDNANCE SURVEY AC0000808122.

Issue	Date	Remarks	Drawn	Checked	Approved
A	OCT 2026	FOR DCO SUBMISSION	JG	DF	GC

Title

THE NATIONAL GRID
(NORTH HUMBER TO HIGH MARNHAM) ORDER
TREES AND HEDGEROWS TO BE
AFFECTED OR RETAINED PLAN SERIES
REGULATION NO. 5(2)(o)
SECTION E (SHEET 1 OF 15)

nationalgrid


Application Number	
	EN020034


National Grid Drawing Reference	
	NHHM-AEC-CNS-PLN-0035

Scale	Sheet Size	Sheet	Issue
1:2,500	A0	SHEET 1 OF 15	A

COPYRIGHT: NOT TO BE REPRODUCED WITHOUT THE WRITTEN PERMISSION OF NATIONAL GRID ELECTRICITY TRANSMISSION PLC. Reproduced from Ordnance Survey digital map data © Crown copyright 2025. All rights reserved. Licence number AC0000808122. Contains public sector information licensed under the Open Government Licence v3.0.
Tree Protection Order information provided by East Riding of Yorkshire Council. East Riding of Yorkshire Council Copyright © and North Lincolnshire Council (2026). Tree Protection Order (TPO) information provided by Bassetlaw District Council © 2024. This dataset is to be treated as indicative as it has not been updated since November 2024 and cannot be deemed to be a fully complete and accurate view of all TPOs at this time.

THE NATIONAL GRID (NORTH HUMBER TO HIGH MARNHAM) ORDER
TREES AND HEDGEROWS TO BE AFFECTED OR RETAINED PLAN SERIES
REGULATION NO. 5(2)(o)
SECTION E (SHEET 2 OF 15)

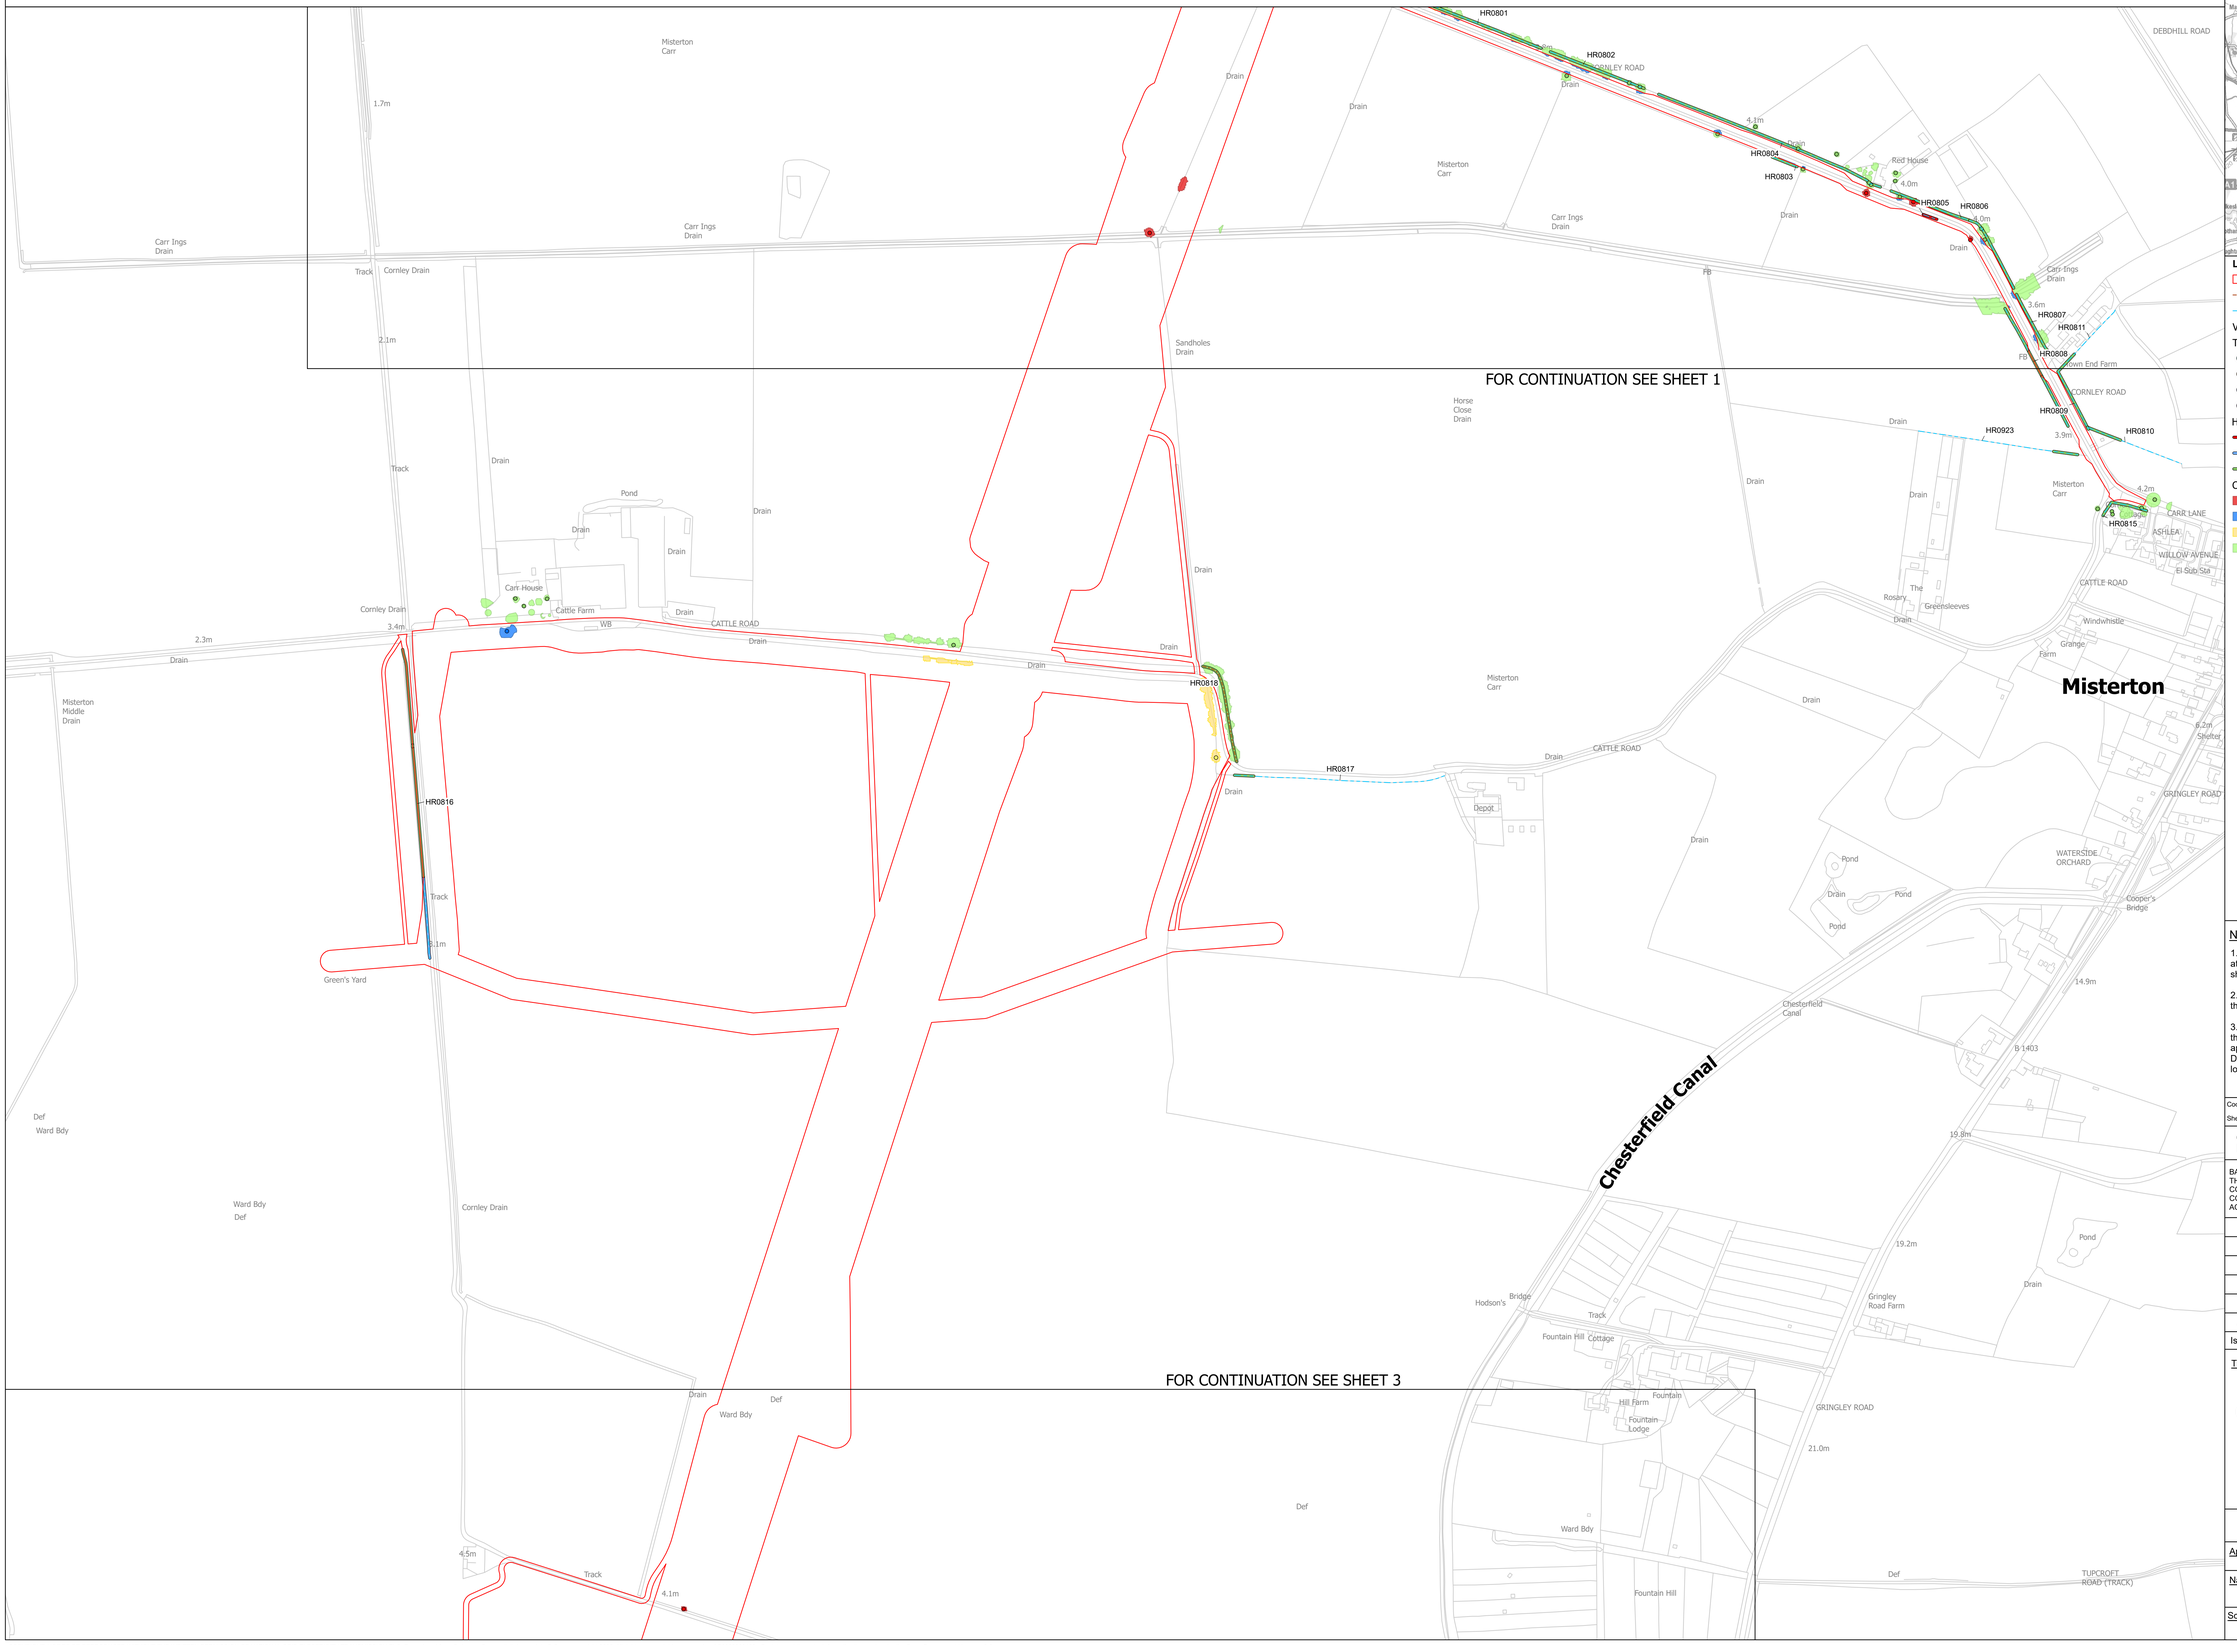

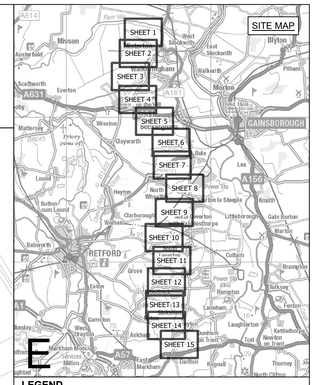

LEGEND

- ORDER LIMITS
- POTENTIALLY IMPORTANT HEDGEROW
- HEDGEROW

VEGETATION IMPACT

TREE
- REMOVED
- AFFECTED MANAGED
- POTENTIALLY AFFECTED
- NOT AFFECTED

HEDGEROW
- REMOVED
- AFFECTED MANAGED
- NOT AFFECTED

CANOPY
- REMOVED
- AFFECTED MANAGED
- POTENTIALLY AFFECTED
- NOT AFFECTED

Notes

1. This drawing is scaled at paper size A0, therefore any prints taken at smaller sizes will affect accuracy of the measurement units and should not be scaled against.

2. For additional detail on the plan suites, please refer to the 'Guide to the Plans' located in Volume 2 of the DCO Application.

3. These plans are indicative only and the Project will be located within the Order Limits. Due to the need for flexibility, National Grid will be applying for Limits of Deviation within the Order Limits and the Development Consent Order, within which any final alignment would be located.

Coordinate System: British National Grid

Sheet X Centroid Coordinate: 394430 Sheet Y Centroid Coordinate: 474966

0 50 100 150 200 250 Metres

BACKGROUND MAPPING INFORMATION HAS BEEN REPRODUCED FROM THE ORDNANCE SURVEY BY PERMISSION OF ORDNANCE SURVEY OF THE CONTROLLER OF HIS MAJESTY'S STATIONERY OFFICE. © CROWN COPYRIGHT AND DATABASE RIGHTS [2026] ORDNANCE SURVEY AC0000808122.

Issue	Date	Remarks	Drawn	Checked	Approved
A	OCT 2026	FOR DCO SUBMISSION	JG	DF	GC

Title

THE NATIONAL GRID
(NORTH HUMBER TO HIGH MARNHAM) ORDER
TREES AND HEDGEROWS TO BE
AFFECTED OR RETAINED PLAN SERIES
REGULATION NO. 5(2)(o)
SECTION E (SHEET 2 OF 15)

nationalgrid


Application Number: EN020034


National Grid Drawing Reference: NHHM-AEC-CNS-PLN-0035

Scale	Sheet Size	Sheet	Issue
1:2,500	A0	SHEET 2 OF 15	A

COPYRIGHT: NOT TO BE REPRODUCED WITHOUT THE WRITTEN PERMISSION OF NATIONAL GRID ELECTRICITY TRANSMISSION PLC. Reproduced from Ordnance Survey digital map data © Crown copyright 2025. All rights reserved. Licence number AC0000808122. Contains public sector information licensed under the Open Government Licence v3.0.
Tree Protection Order information provided by East Riding of Yorkshire Council. East Riding of Yorkshire Council Copyright © and North Lincolnshire Council (2026). Tree Protection Order (TPO) information provided by Bassetlaw District Council © 2024. This dataset is to be treated as indicative as it has not been updated since November 2024 and cannot be deemed to be a fully complete and accurate view of all TPOs at this time.

THE NATIONAL GRID (NORTH HUMBER TO HIGH MARNHAM) ORDER
TREES AND HEDGEROWS TO BE AFFECTED OR RETAINED PLAN SERIES
REGULATION NO. 5(2)(o)
SECTION E (SHEET 3 OF 15)

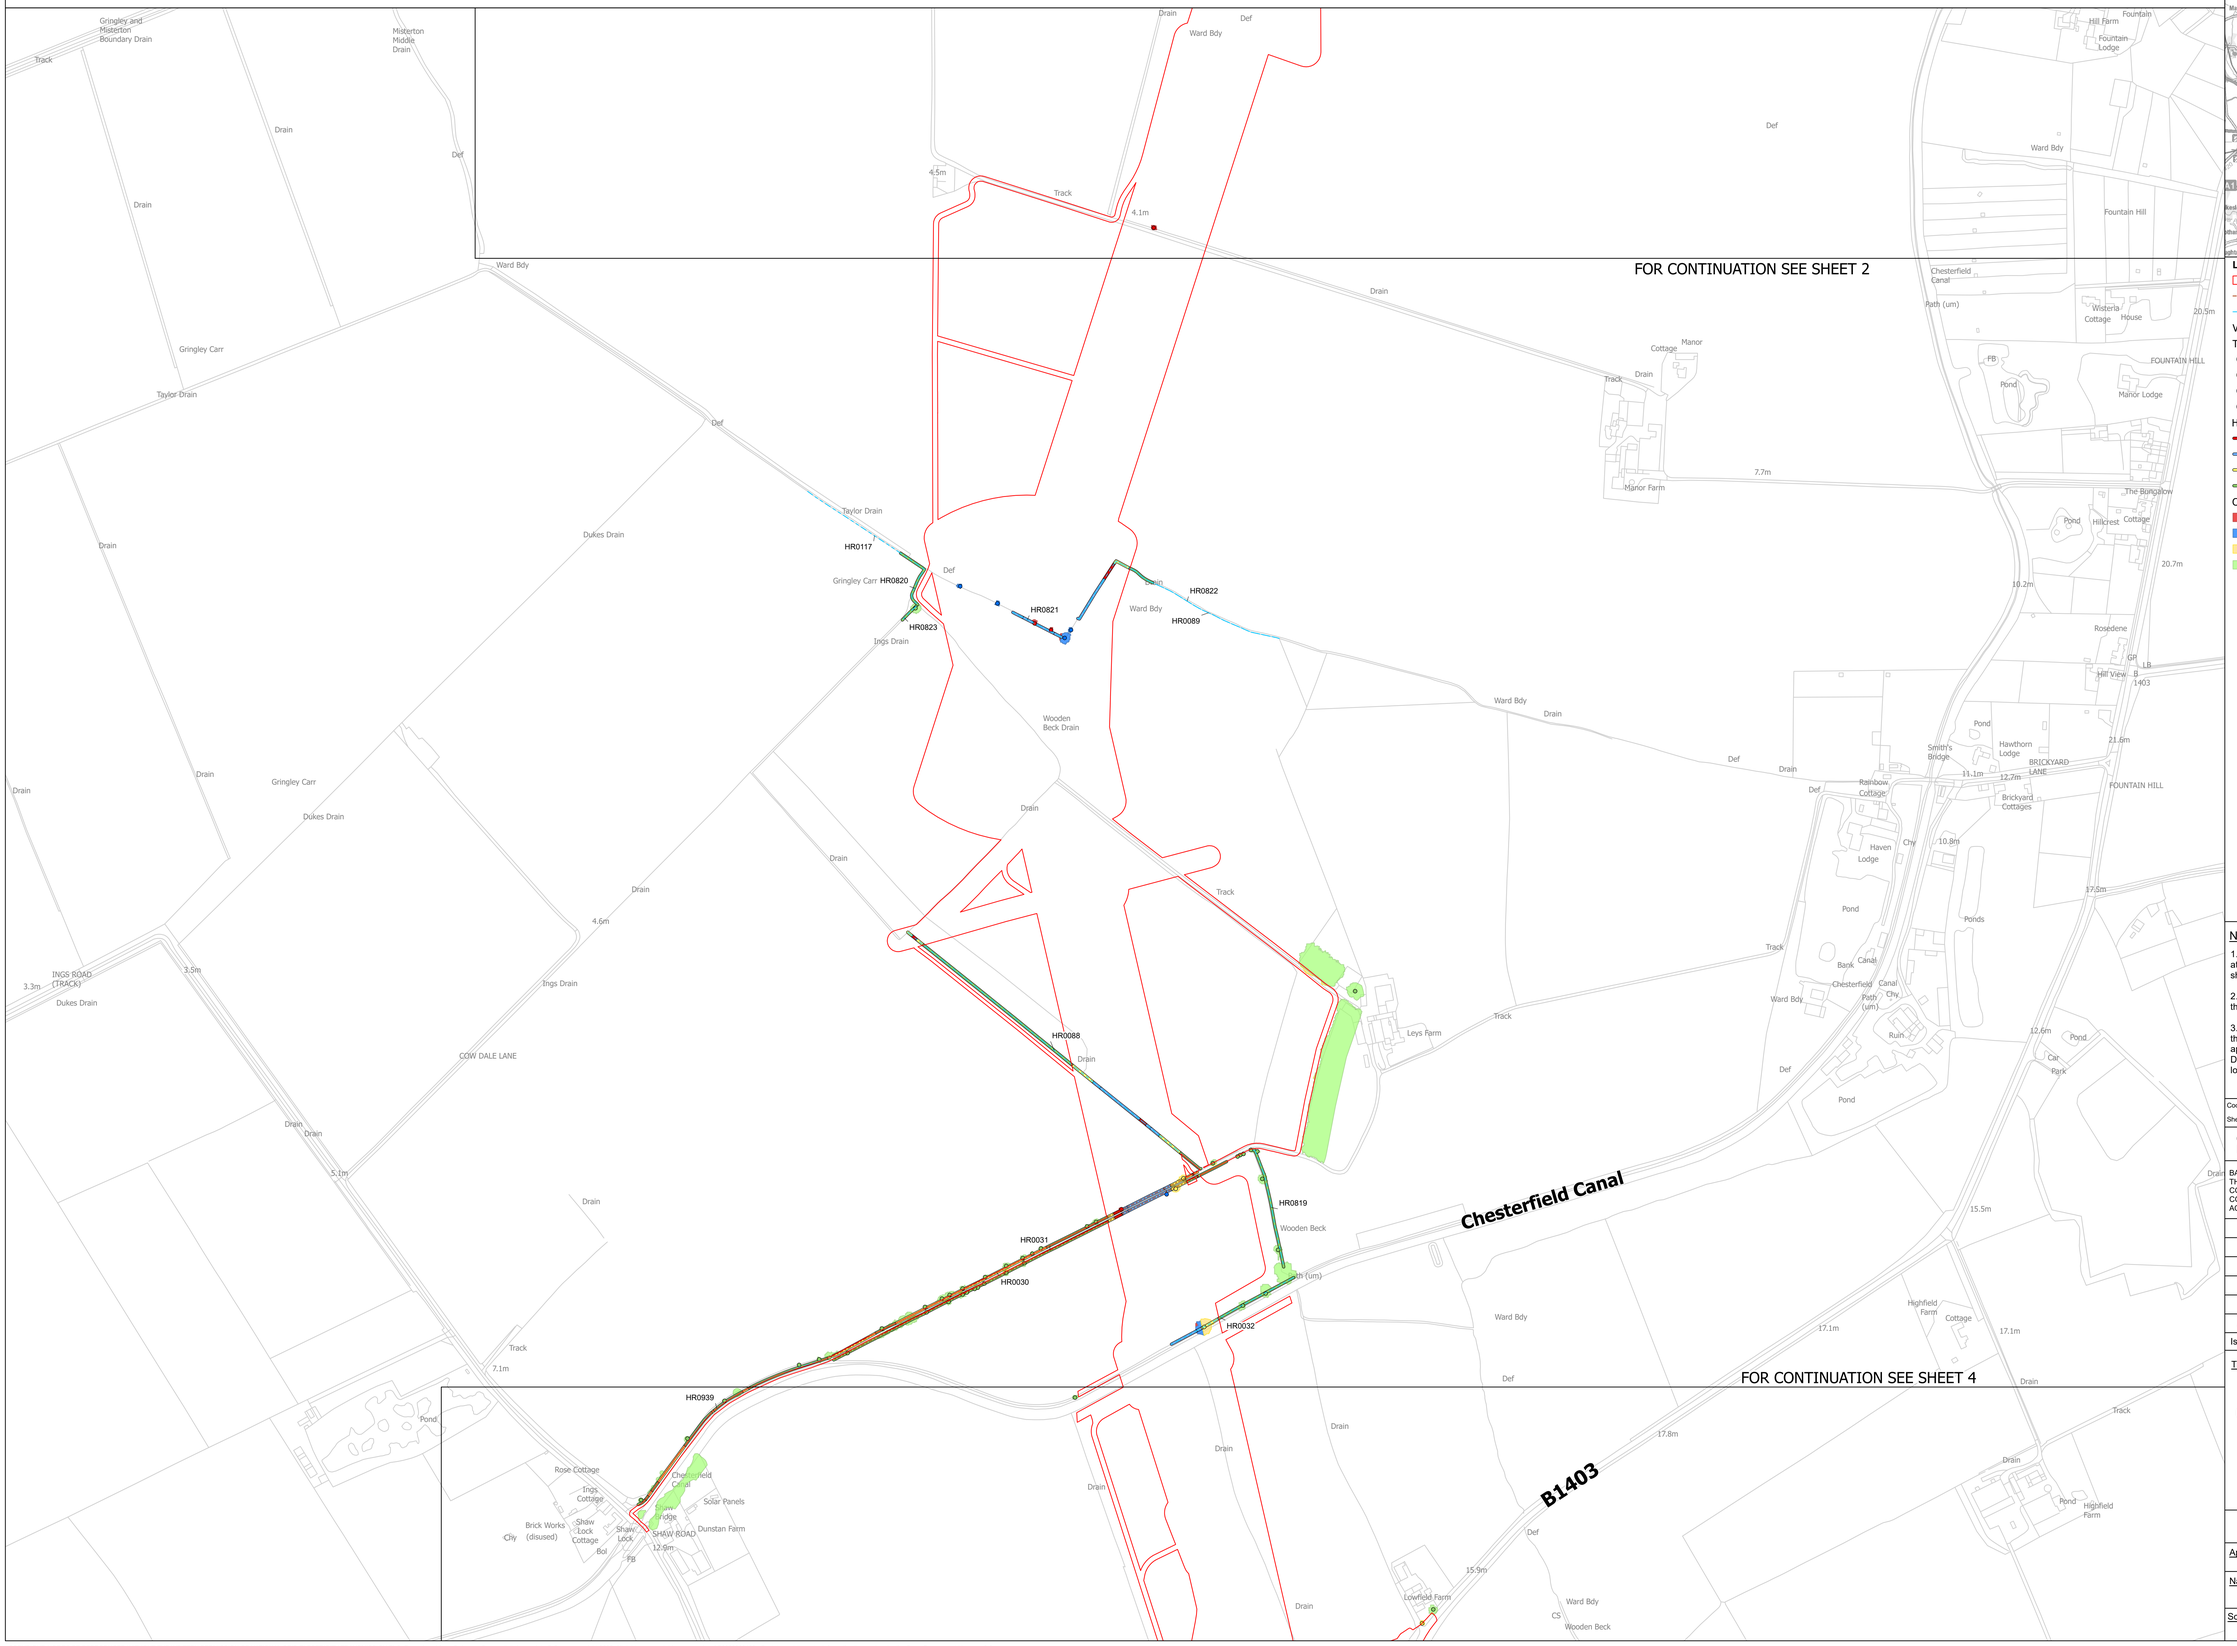

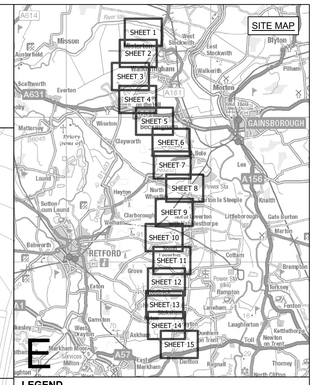

LEGEND

- ORDER LIMITS
- POTENTIALLY IMPORTANT HEDGEROW
- HEDGEROW

VEGETATION IMPACT

TREE
- REMOVED
- AFFECTED MANAGED
- POTENTIALLY AFFECTED
- NOT AFFECTED

HEDGEROW
- REMOVED
- AFFECTED MANAGED
- POTENTIALLY AFFECTED
- NOT AFFECTED

CANOPY
- REMOVED
- AFFECTED MANAGED
- POTENTIALLY AFFECTED
- NOT AFFECTED

Notes

1. This drawing is scaled at paper size A0, therefore any prints taken at smaller sizes will affect accuracy of the measurement units and should not be scaled against.

2. For additional detail on the plan suites, please refer to the 'Guide to the Plans' located in Volume 2 of the DCO Application.

3. These plans are indicative only and the Project will be located within the Order Limits. Due to the need for flexibility, National Grid will be applying for Limits of Deviation within the Order Limits and the Development Consent Order, within which any final alignment would be located.

Coordinate System: British National Grid

Sheet X Centroid Coordinate: 392835 Sheet Y Centroid Coordinate: 474423

0 50 100 150 200 250 Metres

BACKGROUND MAPPING INFORMATION HAS BEEN REPRODUCED FROM THE ORDNANCE SURVEY BY PERMISSION OF ORDNANCE SURVEY OF THE CONTROLLER OF HIS MAJESTY'S STATIONERY OFFICE. © CROWN COPYRIGHT AND DATABASE RIGHTS [2026] ORDNANCE SURVEY AC0000808122.

Issue	Date	Remarks	Drawn	Checked	Approved
A	OCT 2026	FOR DCO SUBMISSION	JG	DF	GC

Title

THE NATIONAL GRID
(NORTH HUMBER TO HIGH MARNHAM) ORDER
TREES AND HEDGEROWS TO BE
AFFECTED OR RETAINED PLAN SERIES
REGULATION NO. 5(2)(o)
SECTION E (SHEET 3 OF 15)

nationalgrid


Application Number: EN020034


National Grid Drawing Reference: NHHM-AEC-CNS-PLN-0035

Scale	Sheet Size	Sheet	Issue
1:2,500	A0	SHEET 3 OF 15	A

COPYRIGHT: NOT TO BE REPRODUCED WITHOUT THE WRITTEN PERMISSION OF NATIONAL GRID ELECTRICITY TRANSMISSION PLC. Reproduced from Ordnance Survey digital map data © Crown copyright 2025. All rights reserved. Licence number AC0000808122. Contains public sector information licensed under the Open Government Licence v3.0.
Tree Protection Order information provided by East Riding of Yorkshire Council. East Riding of Yorkshire Council Copyright © and North Lincolnshire Council (2026). Tree Protection Order (TPO) information provided by Bassetlaw District Council © 2024. This dataset is to be treated as indicative as it has not been updated since November 2024 and cannot be deemed to be a fully complete and accurate view of all TPOs at this time.

THE NATIONAL GRID (NORTH HUMBER TO HIGH MARNHAM) ORDER
TREES AND HEDGEROWS TO BE AFFECTED OR RETAINED PLAN SERIES
REGULATION NO. 5(2)(o)
SECTION E (SHEET 4 OF 15)

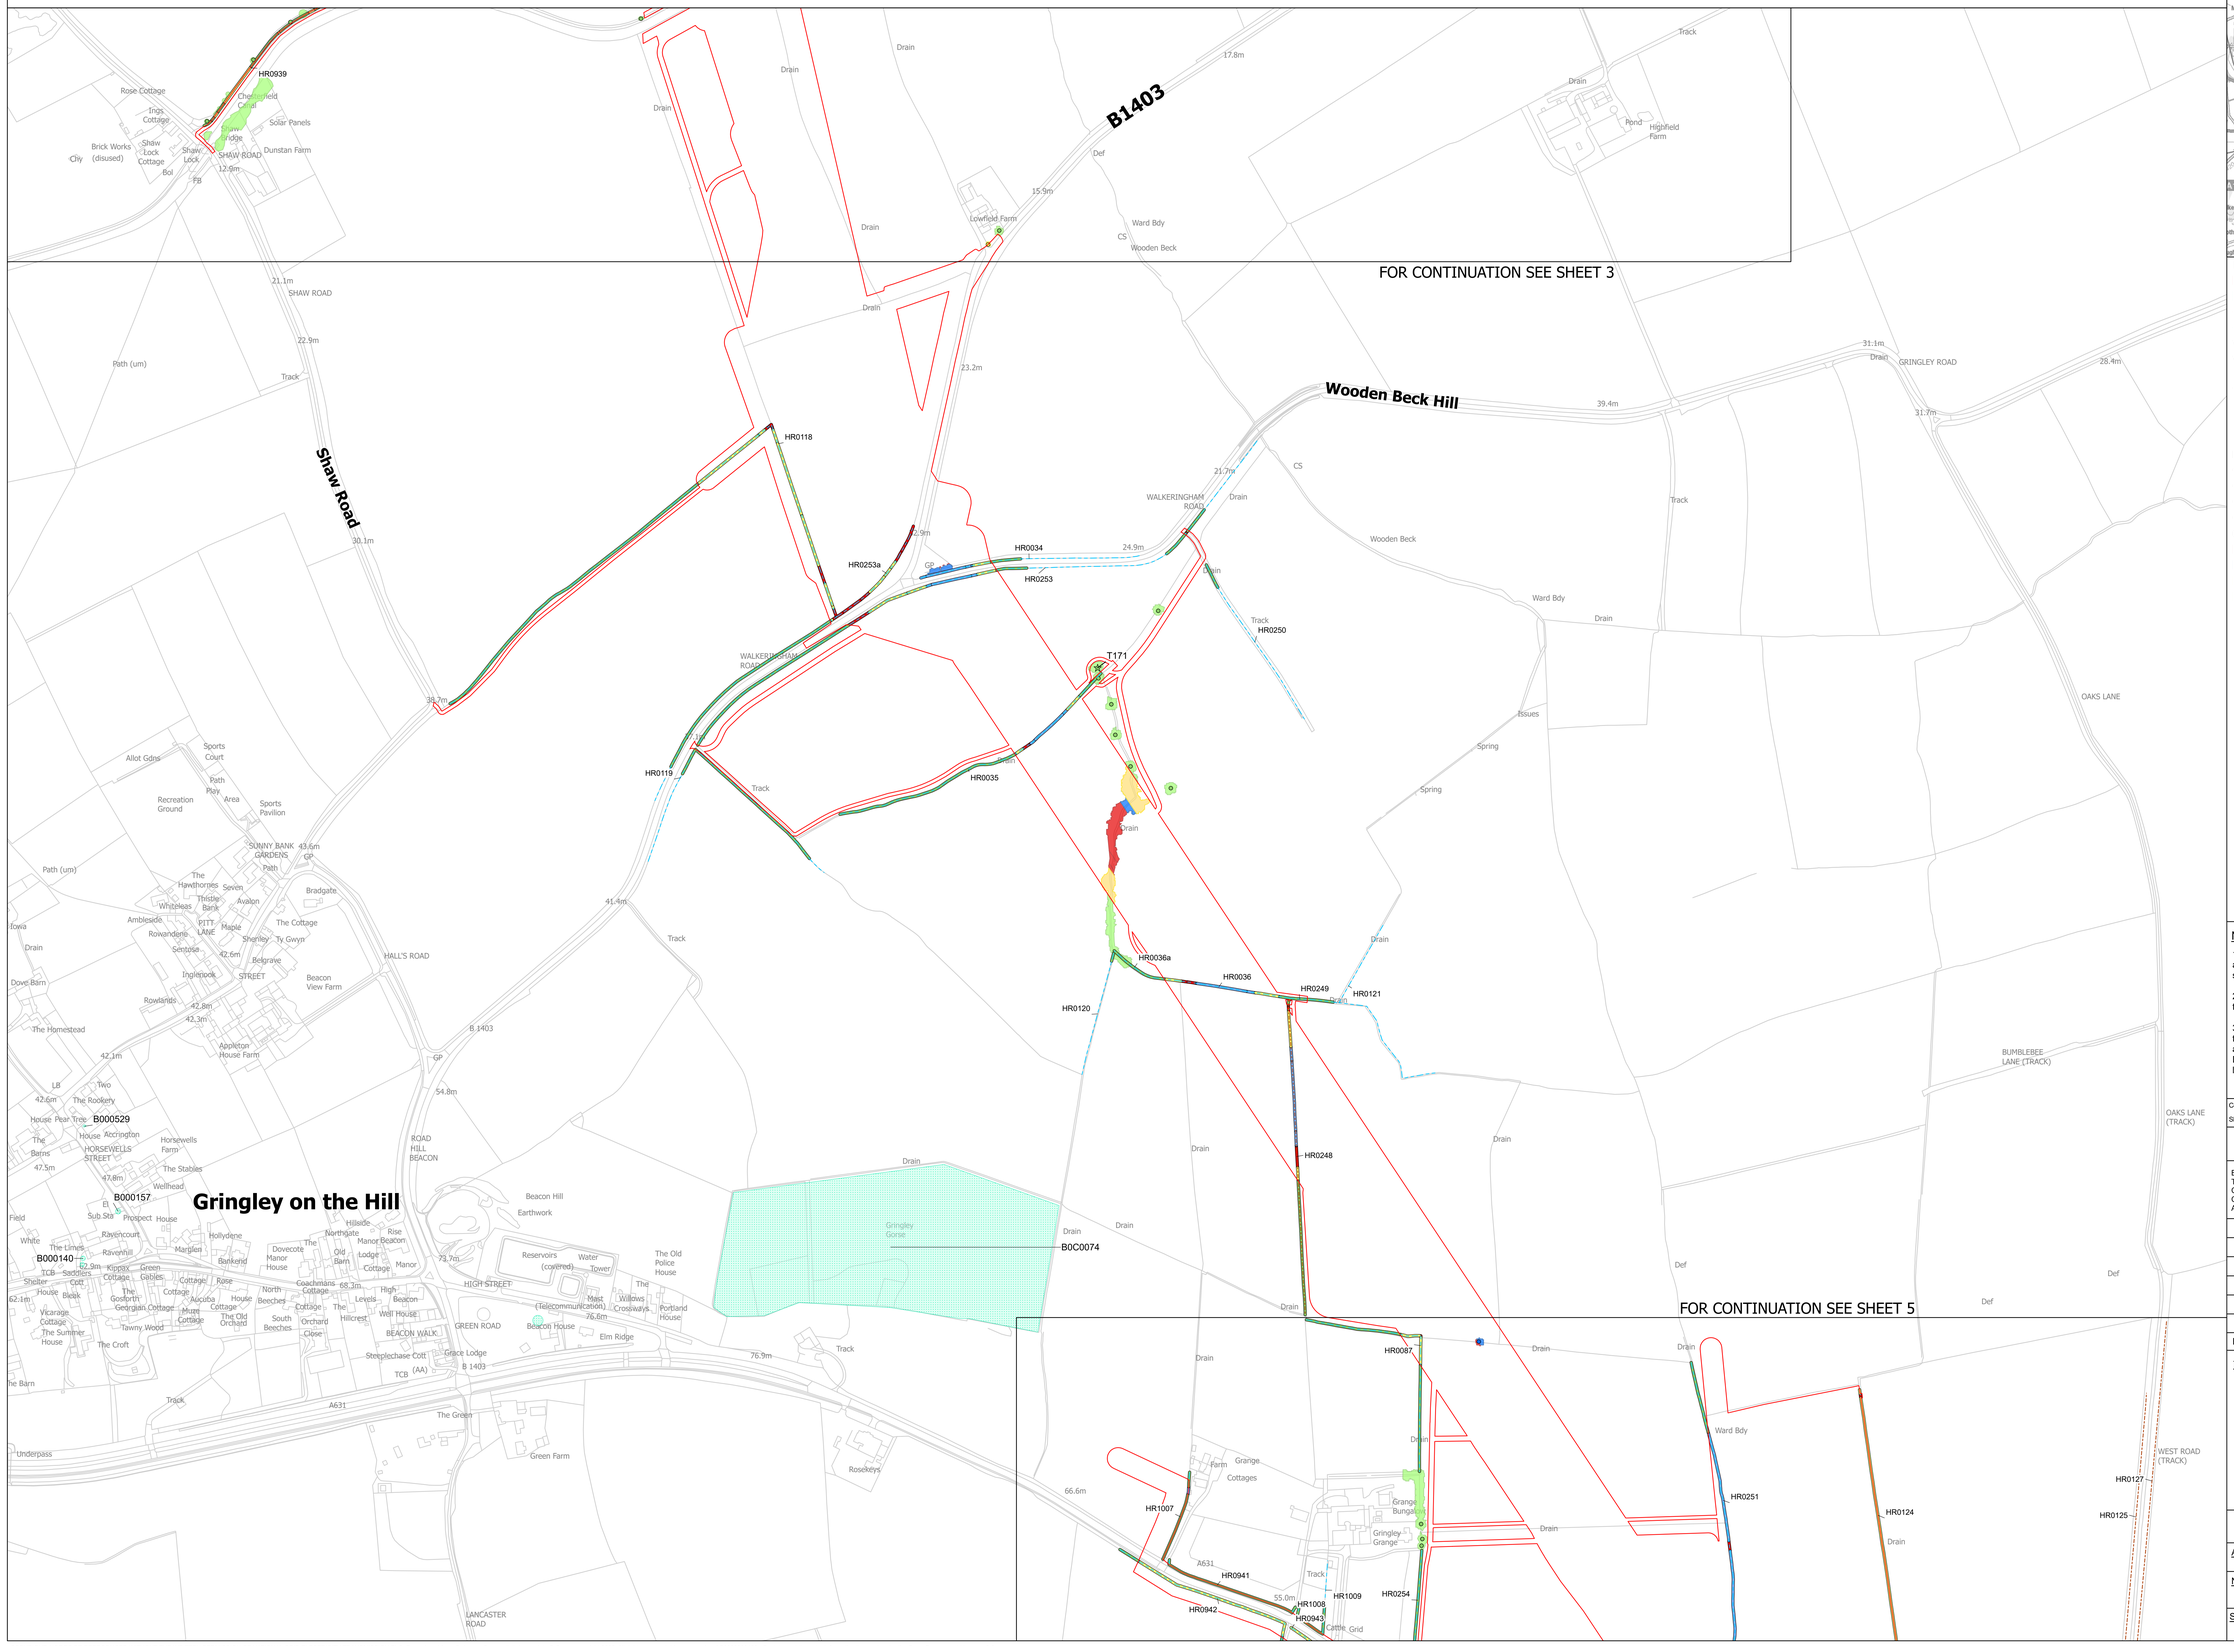

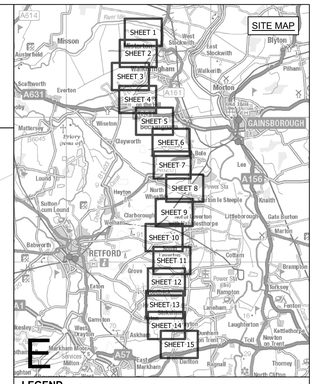

LEGEND

- ORDER LIMITS
- INDICATIVE TREE PRESERVATION ORDER
- POTENTIALLY IMPORTANT HEDGEROW
- HEDGEROW

VEGETATION IMPACT

VETERAN TREE
- NOT AFFECTED

TREE
- AFFECTED MANAGED
- POTENTIALLY AFFECTED
- NOT AFFECTED

HEDGEROW
- REMOVED
- AFFECTED MANAGED
- POTENTIALLY AFFECTED
- NOT AFFECTED

CANOPY
- REMOVED
- AFFECTED MANAGED
- POTENTIALLY AFFECTED
- NOT AFFECTED

Notes

1. This drawing is scaled at paper size A0, therefore any prints taken at smaller sizes will affect accuracy of the measurement units and should not be scaled against.

2. For additional detail on the plan suites, please refer to the 'Guide to the Plans' located in Volume 2 of the DCO Application.

3. These plans are indicative only and the Project will be located within the Order Limits. Due to the need for flexibility, National Grid will be applying for Limits of Deviation within the Order Limits and the Development Consent Order, within which any final alignment would be located.

Coordinate System: British National Grid

Sheet X Centroid Coordinate: 391244 Sheet Y Centroid Coordinate: 474926

0 50 100 150 200 250 Metres

BACKGROUND MAPPING INFORMATION HAS BEEN REPRODUCED FROM THE ORDNANCE SURVEY BY PERMISSION OF ORDNANCE SURVEY OF THE CONTROLLER OF HIS MAJESTYS STATIONERY OFFICE. © CROWN COPYRIGHT AND DATABASE RIGHTS [2026] ORDNANCE SURVEY AC0000808122.

Issue	Date	Remarks	Drawn	Checked	Approved
A	OCT 2026	FOR DCO SUBMISSION	JG	DF	GC

Title

THE NATIONAL GRID
(NORTH HUMBER TO HIGH MARNHAM) ORDER
TREES AND HEDGEROWS TO BE
AFFECTED OR RETAINED PLAN SERIES
REGULATION NO. 5(2)(o)
SECTION E (SHEET 4 OF 15)

nationalgrid


Application Number: EN020034


National Grid Drawing Reference: NHHM-AEC-CNS-PLN-0035

Scale	Sheet Size	Sheet	Issue
1:2,500	A0	SHEET 4 OF 15	A

COPYRIGHT: NOT TO BE REPRODUCED WITHOUT THE WRITTEN PERMISSION OF NATIONAL GRID ELECTRICITY TRANSMISSION PLC. Reproduced from Ordnance Survey digital map data © Crown copyright 2025. All rights reserved. Licence number AC0000808122. Contains public sector information licensed under the Open Government Licence v3.0.
Tree Protection Order information provided by East Riding of Yorkshire Council. East Riding of Yorkshire Council Copyright © and North Lincolnshire Council (2026). Tree Protection Order (TPO) information provided by Bassetlaw District Council © 2024. This dataset is to be treated as indicative as it has not been updated since November 2024 and cannot be deemed to be a fully complete and accurate view of all TPOs at this time.

THE NATIONAL GRID (NORTH HUMBER TO HIGH MARNHAM) ORDER
TREES AND HEDGEROWS TO BE AFFECTED OR RETAINED PLAN SERIES
REGULATION NO. 5(2)(o)
SECTION E (SHEET 5 OF 15)

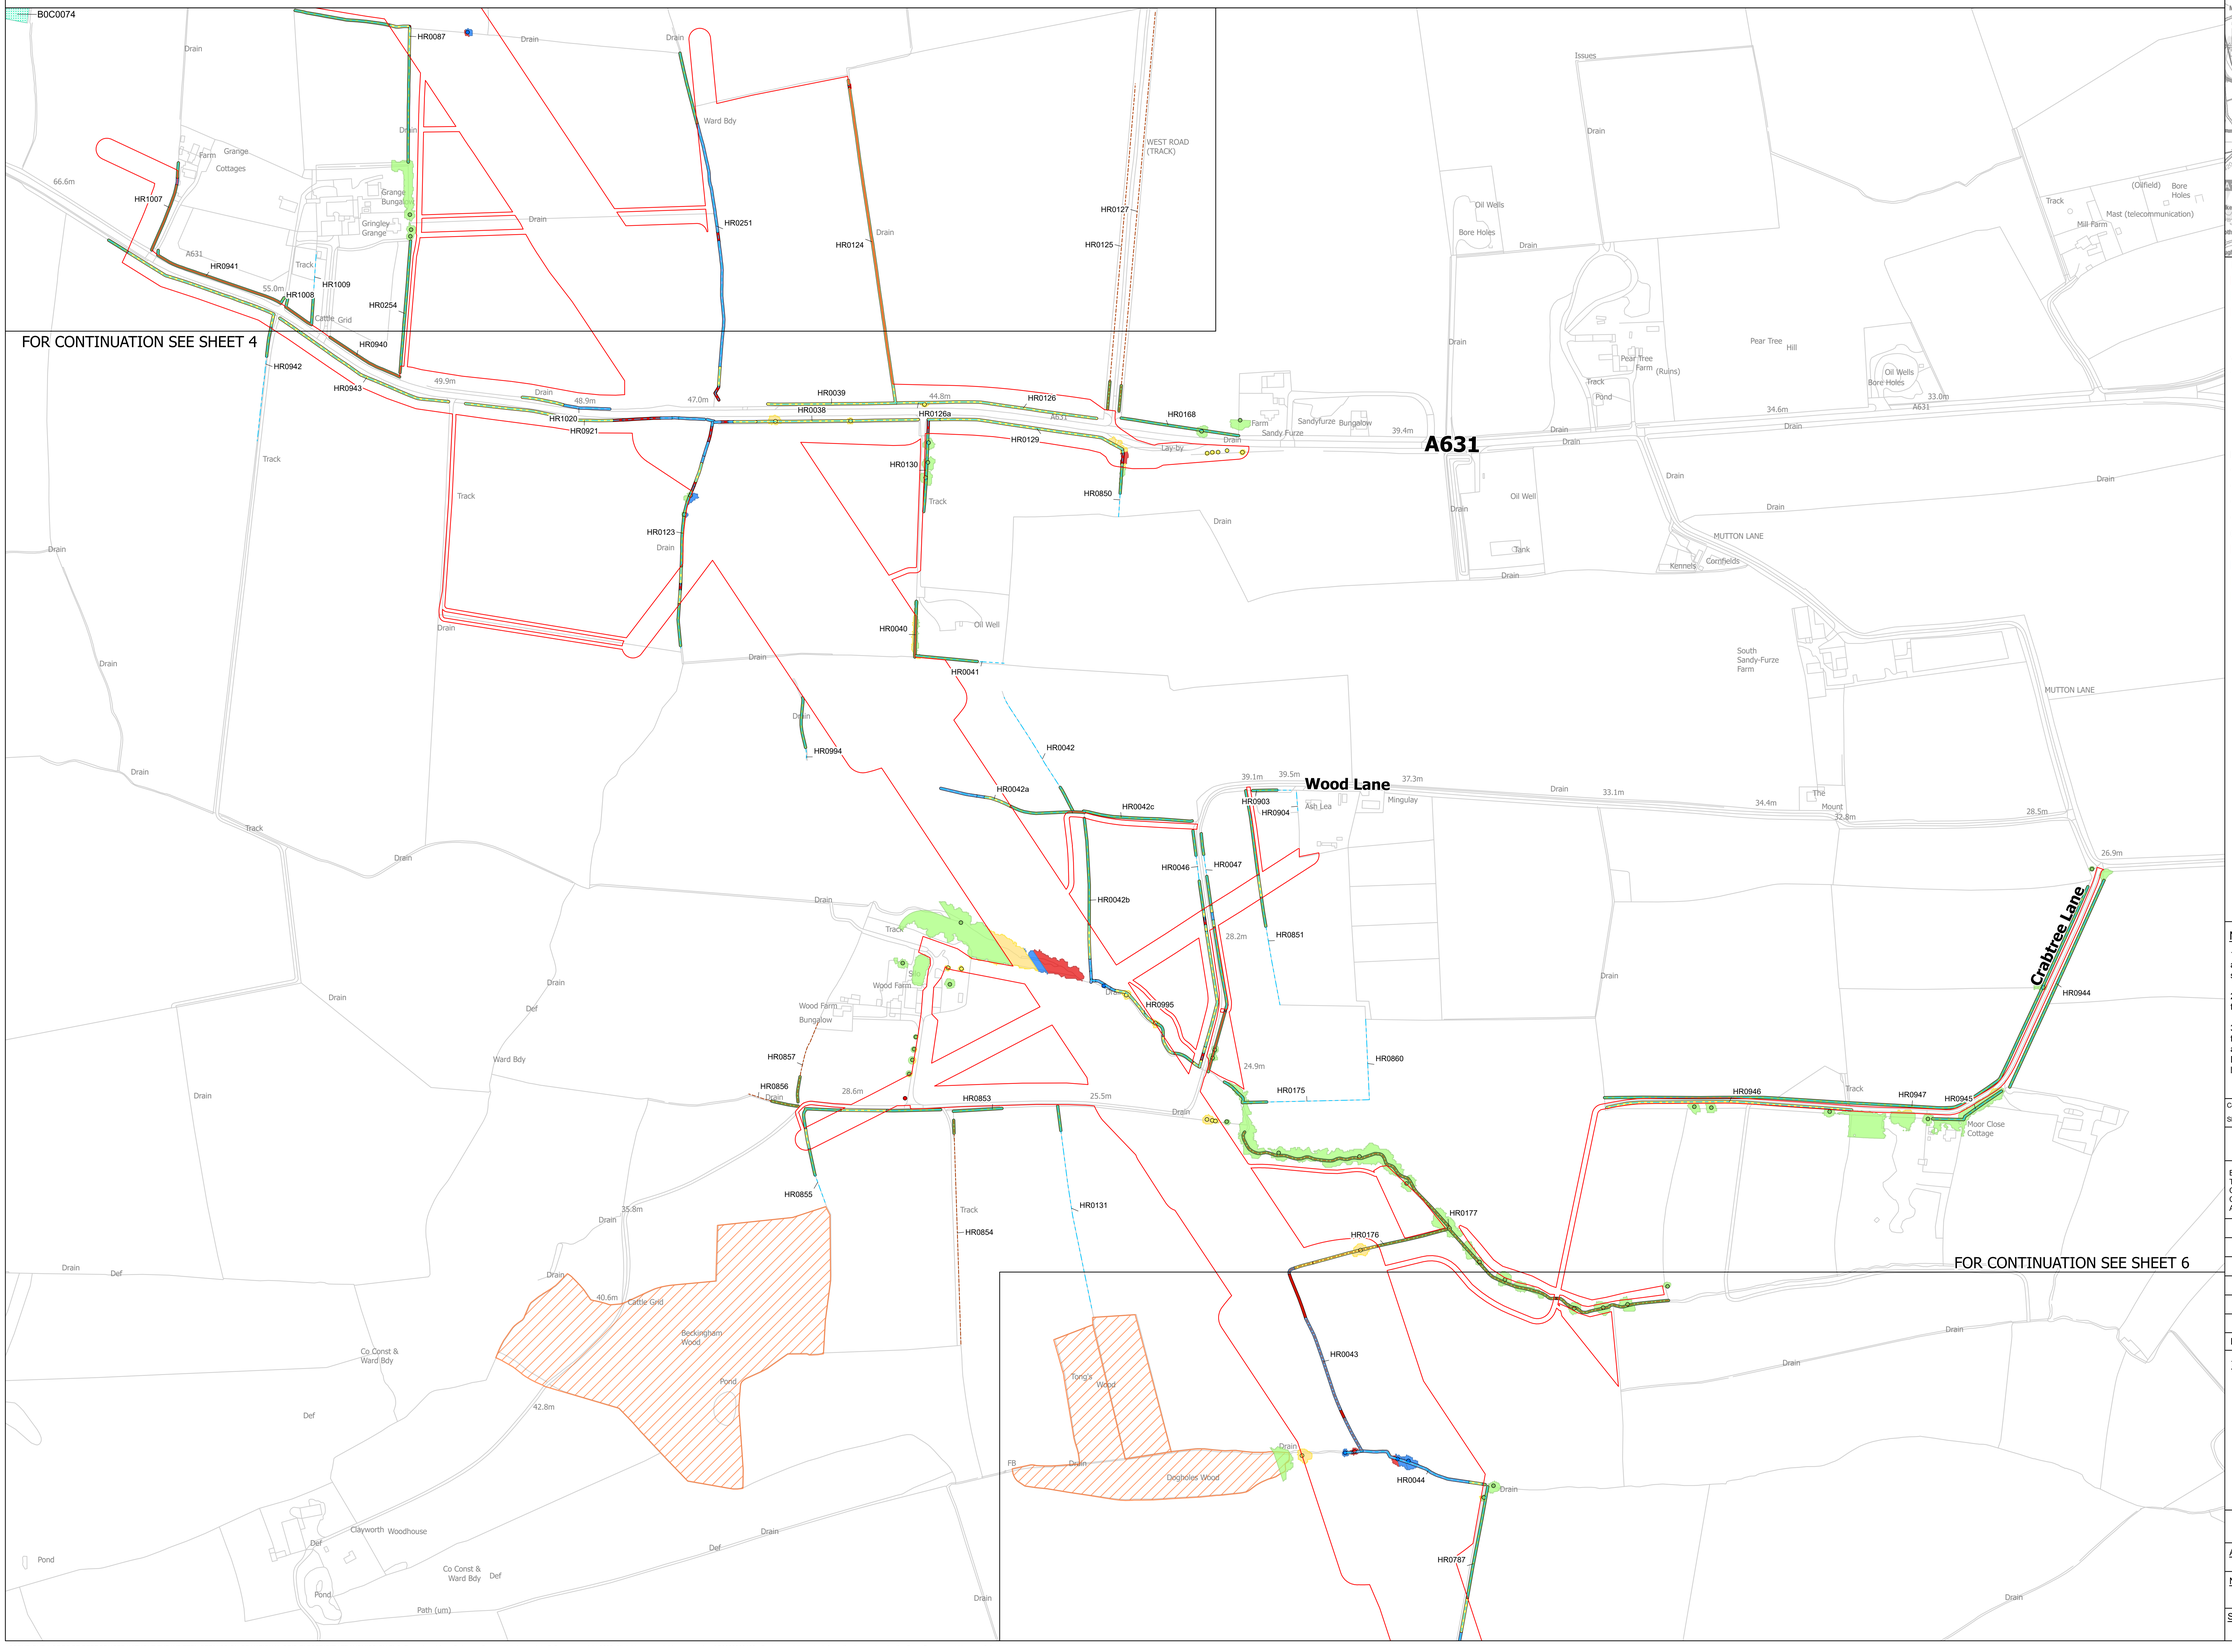

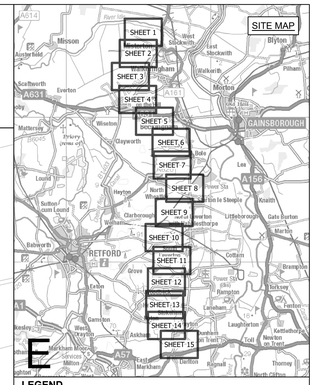

LEGEND

- ORDER LIMITS
- INDICATIVE TREE PRESERVATION ORDER
- ANCIENT WOODLAND
- POTENTIALLY IMPORTANT HEDGEROW
- HEDGEROW

VEGETATION IMPACT

TREE
- REMOVED
- AFFECTED MANAGED
- POTENTIALLY AFFECTED
- NOT AFFECTED

HEDGEROW
- REMOVED
- AFFECTED MANAGED
- POTENTIALLY AFFECTED
- NOT AFFECTED

CANOPY
- REMOVED
- AFFECTED MANAGED
- POTENTIALLY AFFECTED
- NOT AFFECTED

Notes

1. This drawing is scaled at paper size A0, therefore any prints taken at smaller sizes will affect accuracy of the measurement units and should not be scaled against.

2. For additional detail on the plan suites, please refer to the 'Guide to the Plans' located in Volume 2 of the DCO Application.

3. These plans are indicative only and the Project will be located within the Order Limits. Due to the need for flexibility, National Grid will be applying for Limits of Deviation within the Order Limits and the Development Consent Order, within which any final alignment would be located.

Coordinate System: British National Grid

Sheet X Centroid Coordinate: 389733 Sheet Y Centroid Coordinate: 476091

0 50 100 150 200 250 Metres

BACKGROUND MAPPING INFORMATION HAS BEEN REPRODUCED FROM THE ORDNANCE SURVEY BY PERMISSION OF ORDNANCE SURVEY OF THE CONTROLLER OF HIS MAJESTY'S STATIONERY OFFICE. © CROWN COPYRIGHT AND DATABASE RIGHTS [2026] ORDNANCE SURVEY AC0000808122.

Issue	Date	Remarks	Drawn	Checked	Approved
A	OCT 2026	FOR DCO SUBMISSION	JG	DF	GC

Title

THE NATIONAL GRID
(NORTH HUMBER TO HIGH MARNHAM) ORDER
TREES AND HEDGEROWS TO BE
AFFECTED OR RETAINED PLAN SERIES
REGULATION NO. 5(2)(o)
SECTION E (SHEET 5 OF 15)

nationalgrid


Application Number
EN020034


National Grid Drawing Reference
NHHM-AEC-CNS-PLN-0035

Scale	Sheet Size	Sheet	Issue
1:2,500	A0	SHEET 5 OF 15	A

COPYRIGHT: NOT TO BE REPRODUCED WITHOUT THE WRITTEN PERMISSION OF NATIONAL GRID ELECTRICITY TRANSMISSION PLC. Reproduced from Ordnance Survey digital map data © Crown copyright 2025. All rights reserved. Licence number AC0000808122. Contains public sector information licensed under the Open Government Licence v3.0.
Tree Protection Order information provided by East Riding of Yorkshire Council. East Riding of Yorkshire Council Copyright © and North Lincolnshire Council (2026). Tree Protection Order (TPO) information provided by Bassetlaw District Council © 2024. This dataset is to be treated as indicative as it has not been updated since November 2024 and cannot be deemed to be a fully complete and accurate view of all TPOs at this time.

THE NATIONAL GRID (NORTH HUMBER TO HIGH MARNHAM) ORDER
TREES AND HEDGEROWS TO BE AFFECTED OR RETAINED PLAN SERIES
REGULATION NO. 5(2)(o)
SECTION E (SHEET 6 OF 15)

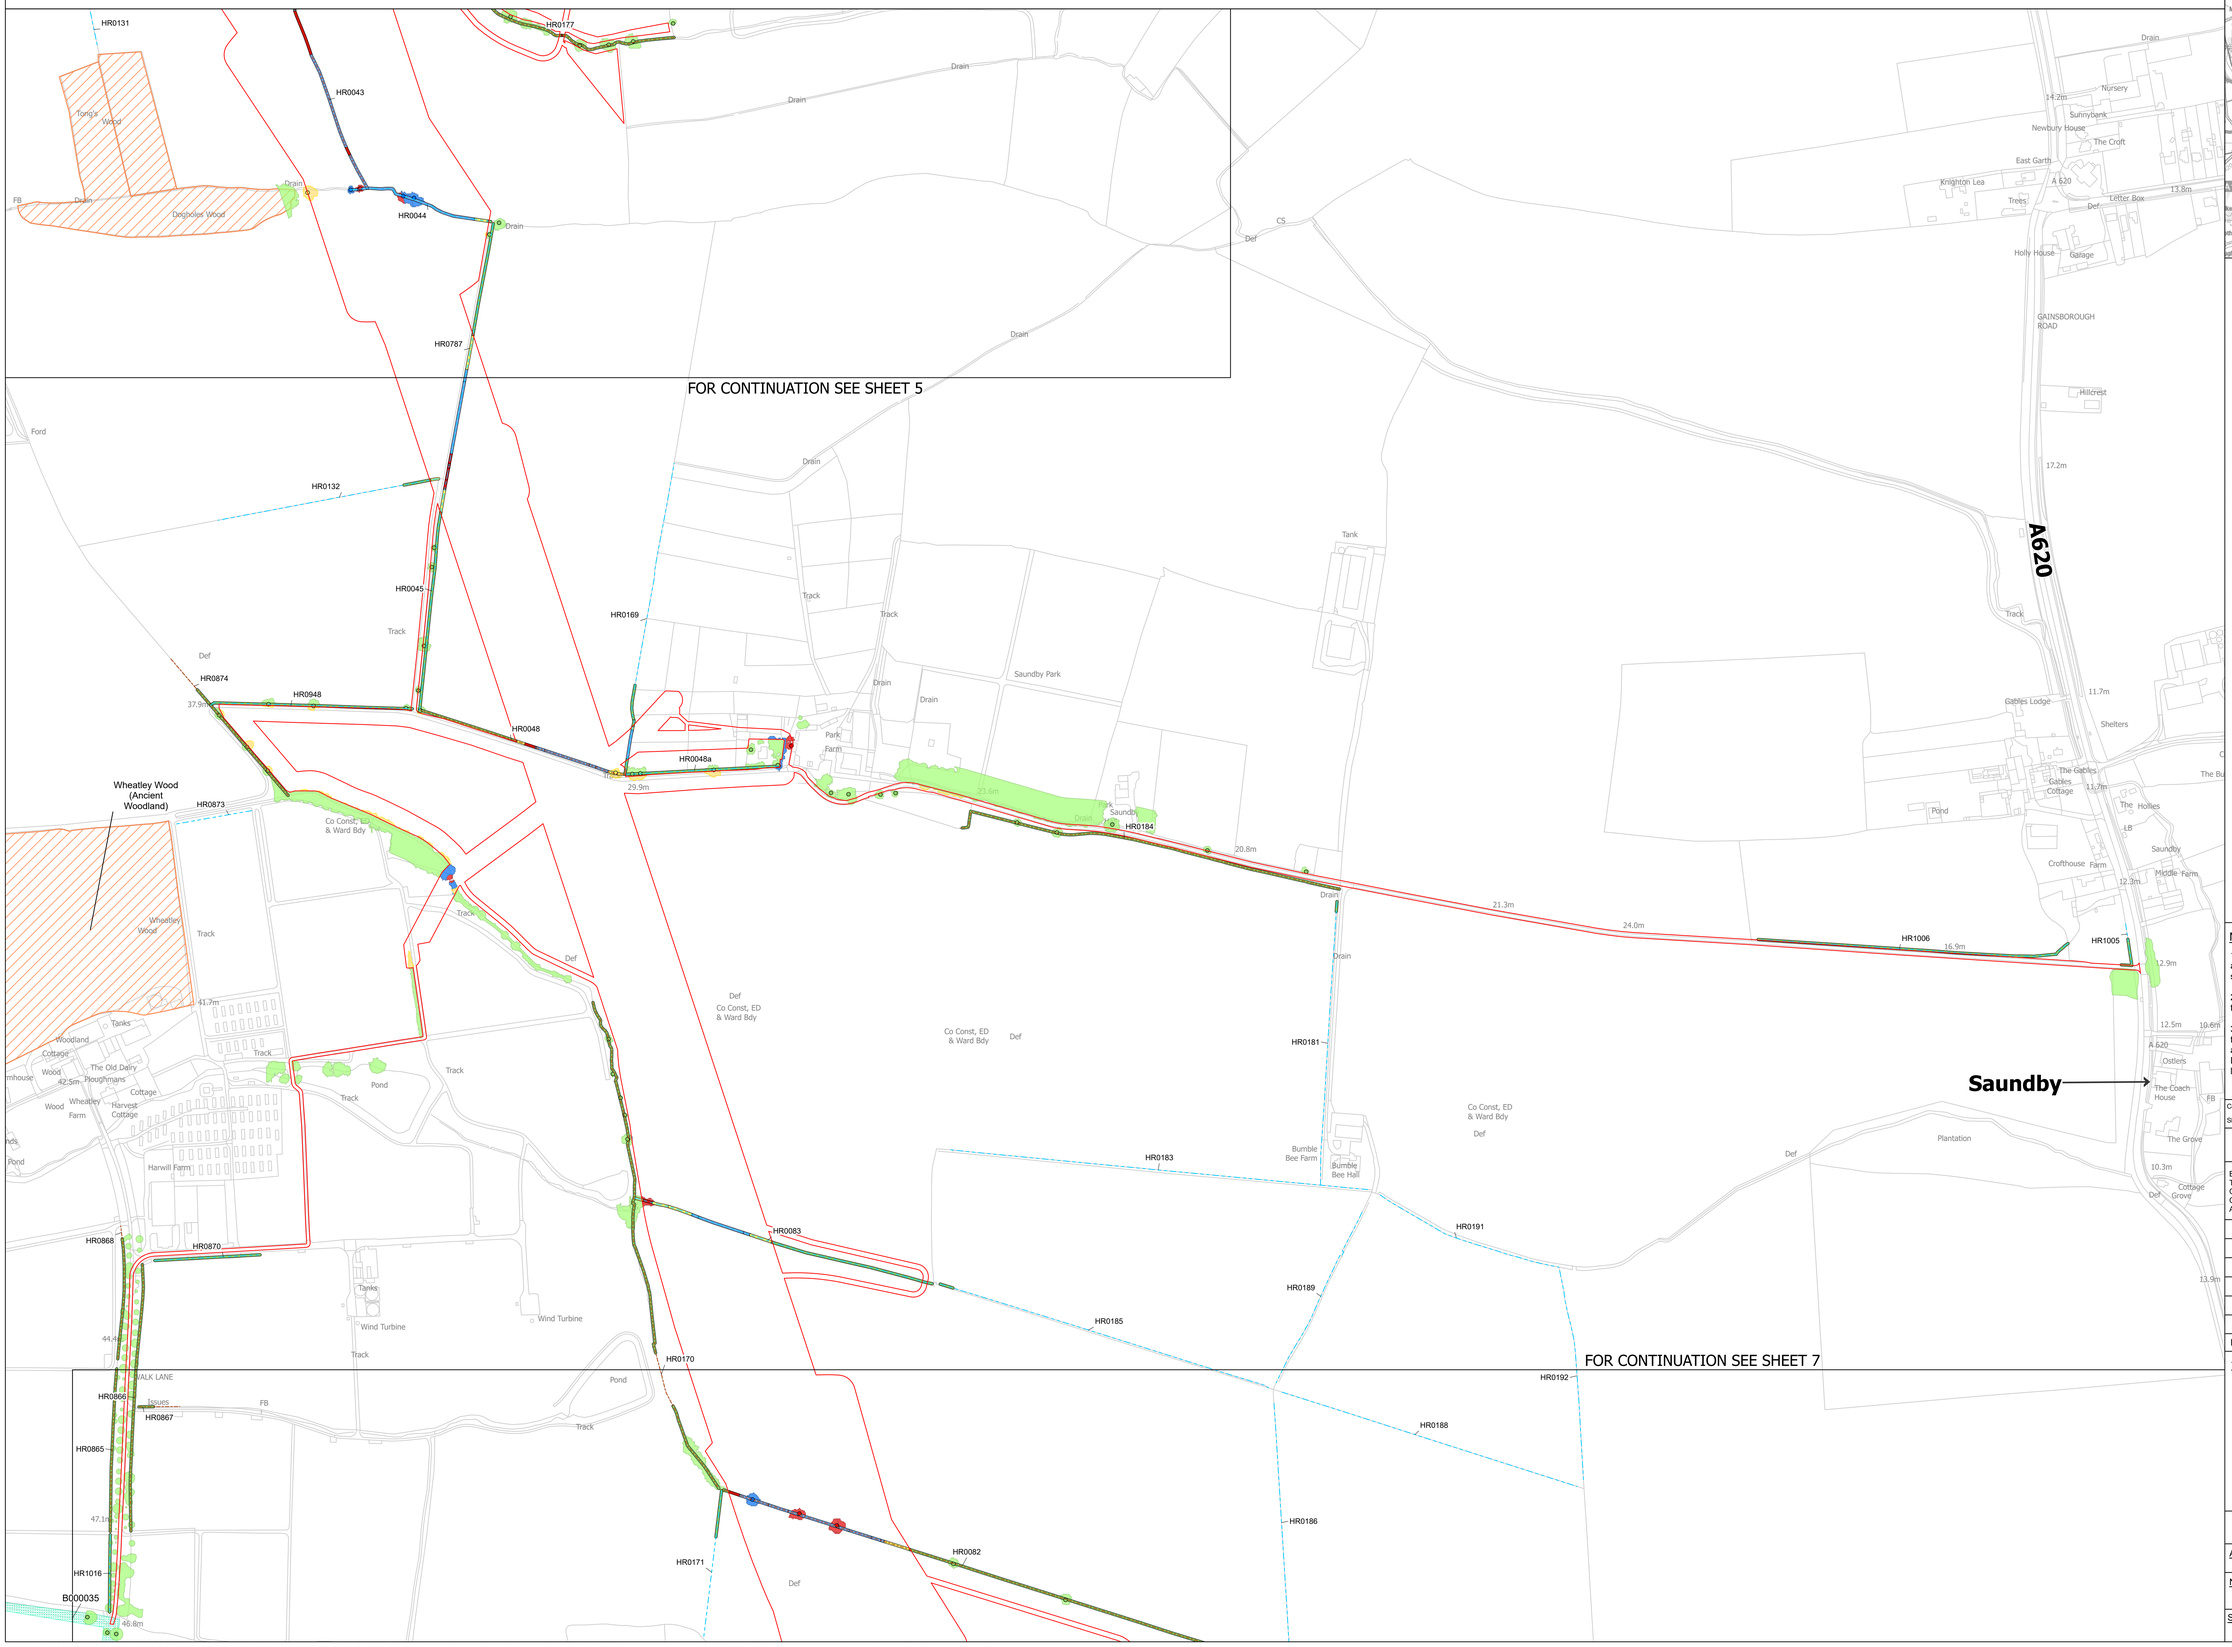

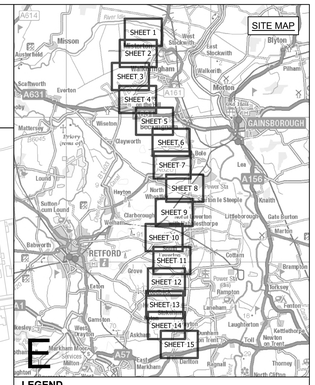

LEGEND

- ORDER LIMITS
- INDICATIVE TREE PRESERVATION ORDER
- ANCIENT WOODLAND
- POTENTIALLY IMPORTANT HEDGEROW
- HEDGEROW

VEGETATION IMPACT

TREE
- REMOVED
- AFFECTED MANAGED
- POTENTIALLY AFFECTED
- NOT AFFECTED

HEDGEROW
- REMOVED
- AFFECTED MANAGED
- POTENTIALLY AFFECTED
- NOT AFFECTED

CANOPY
- REMOVED
- AFFECTED MANAGED
- POTENTIALLY AFFECTED
- NOT AFFECTED

Notes

1. This drawing is scaled at paper size A0, therefore any prints taken at smaller sizes will affect accuracy of the measurement units and should not be scaled against.

2. For additional detail on the plan suites, please refer to the 'Guide to the Plans' located in Volume 2 of the DCO Application.

3. These plans are indicative only and the Project will be located within the Order Limits. Due to the need for flexibility, National Grid will be applying for Limits of Deviation within the Order Limits and the Development Consent Order, within which any final alignment would be located.

Coordinate System: British National Grid

Sheet X Centroid Coordinate: 388274 Sheet Y Centroid Coordinate: 477239

0 50 100 150 200 250 Metres

BACKGROUND MAPPING INFORMATION HAS BEEN REPRODUCED FROM THE ORDNANCE SURVEY BY PERMISSION OF ORDNANCE SURVEY OF THE CONTROLLER OF HIS MAJESTY'S STATIONERY OFFICE. © CROWN COPYRIGHT AND DATABASE RIGHTS [2026] ORDNANCE SURVEY AC0000808122.

Issue	Date	Remarks	Drawn	Checked	Approved
A	OCT 2026	FOR DCO SUBMISSION	JG	DF	GC

Title

THE NATIONAL GRID
(NORTH HUMBER TO HIGH MARNHAM) ORDER
TREES AND HEDGEROWS TO BE
AFFECTED OR RETAINED PLAN SERIES
REGULATION NO. 5(2)(o)
SECTION E (SHEET 6 OF 15)

nationalgrid


Application Number: EN020034


National Grid Drawing Reference: NHHM-AEC-CNS-PLN-0035

Scale	Sheet Size	Sheet	Issue
1:2,500	A0	SHEET 6 OF 15	A

COPYRIGHT. NOT TO BE REPRODUCED WITHOUT THE WRITTEN PERMISSION OF NATIONAL GRID ELECTRICITY TRANSMISSION PLC. Reproduced from Ordnance Survey digital map data © Crown copyright 2025. All rights reserved. Licence number AC0000808122. Contains public sector information licensed under the Open Government Licence v3.0.
Tree Protection Order information provided by East Riding of Yorkshire Council. East Riding of Yorkshire Council Copyright © and North Lincolnshire Council (2026). Tree Protection Order (TPO) information provided by Bassetlaw District Council © 2024. This dataset is to be treated as indicative as it has not been updated since November 2024 and cannot be deemed to be a fully complete and accurate view of all TPOs at this time.

THE NATIONAL GRID (NORTH HUMBER TO HIGH MARNHAM) ORDER
TREES AND HEDGEROWS TO BE AFFECTED OR RETAINED PLAN SERIES
REGULATION NO. 5(2)(o)
SECTION E (SHEET 7 OF 15)

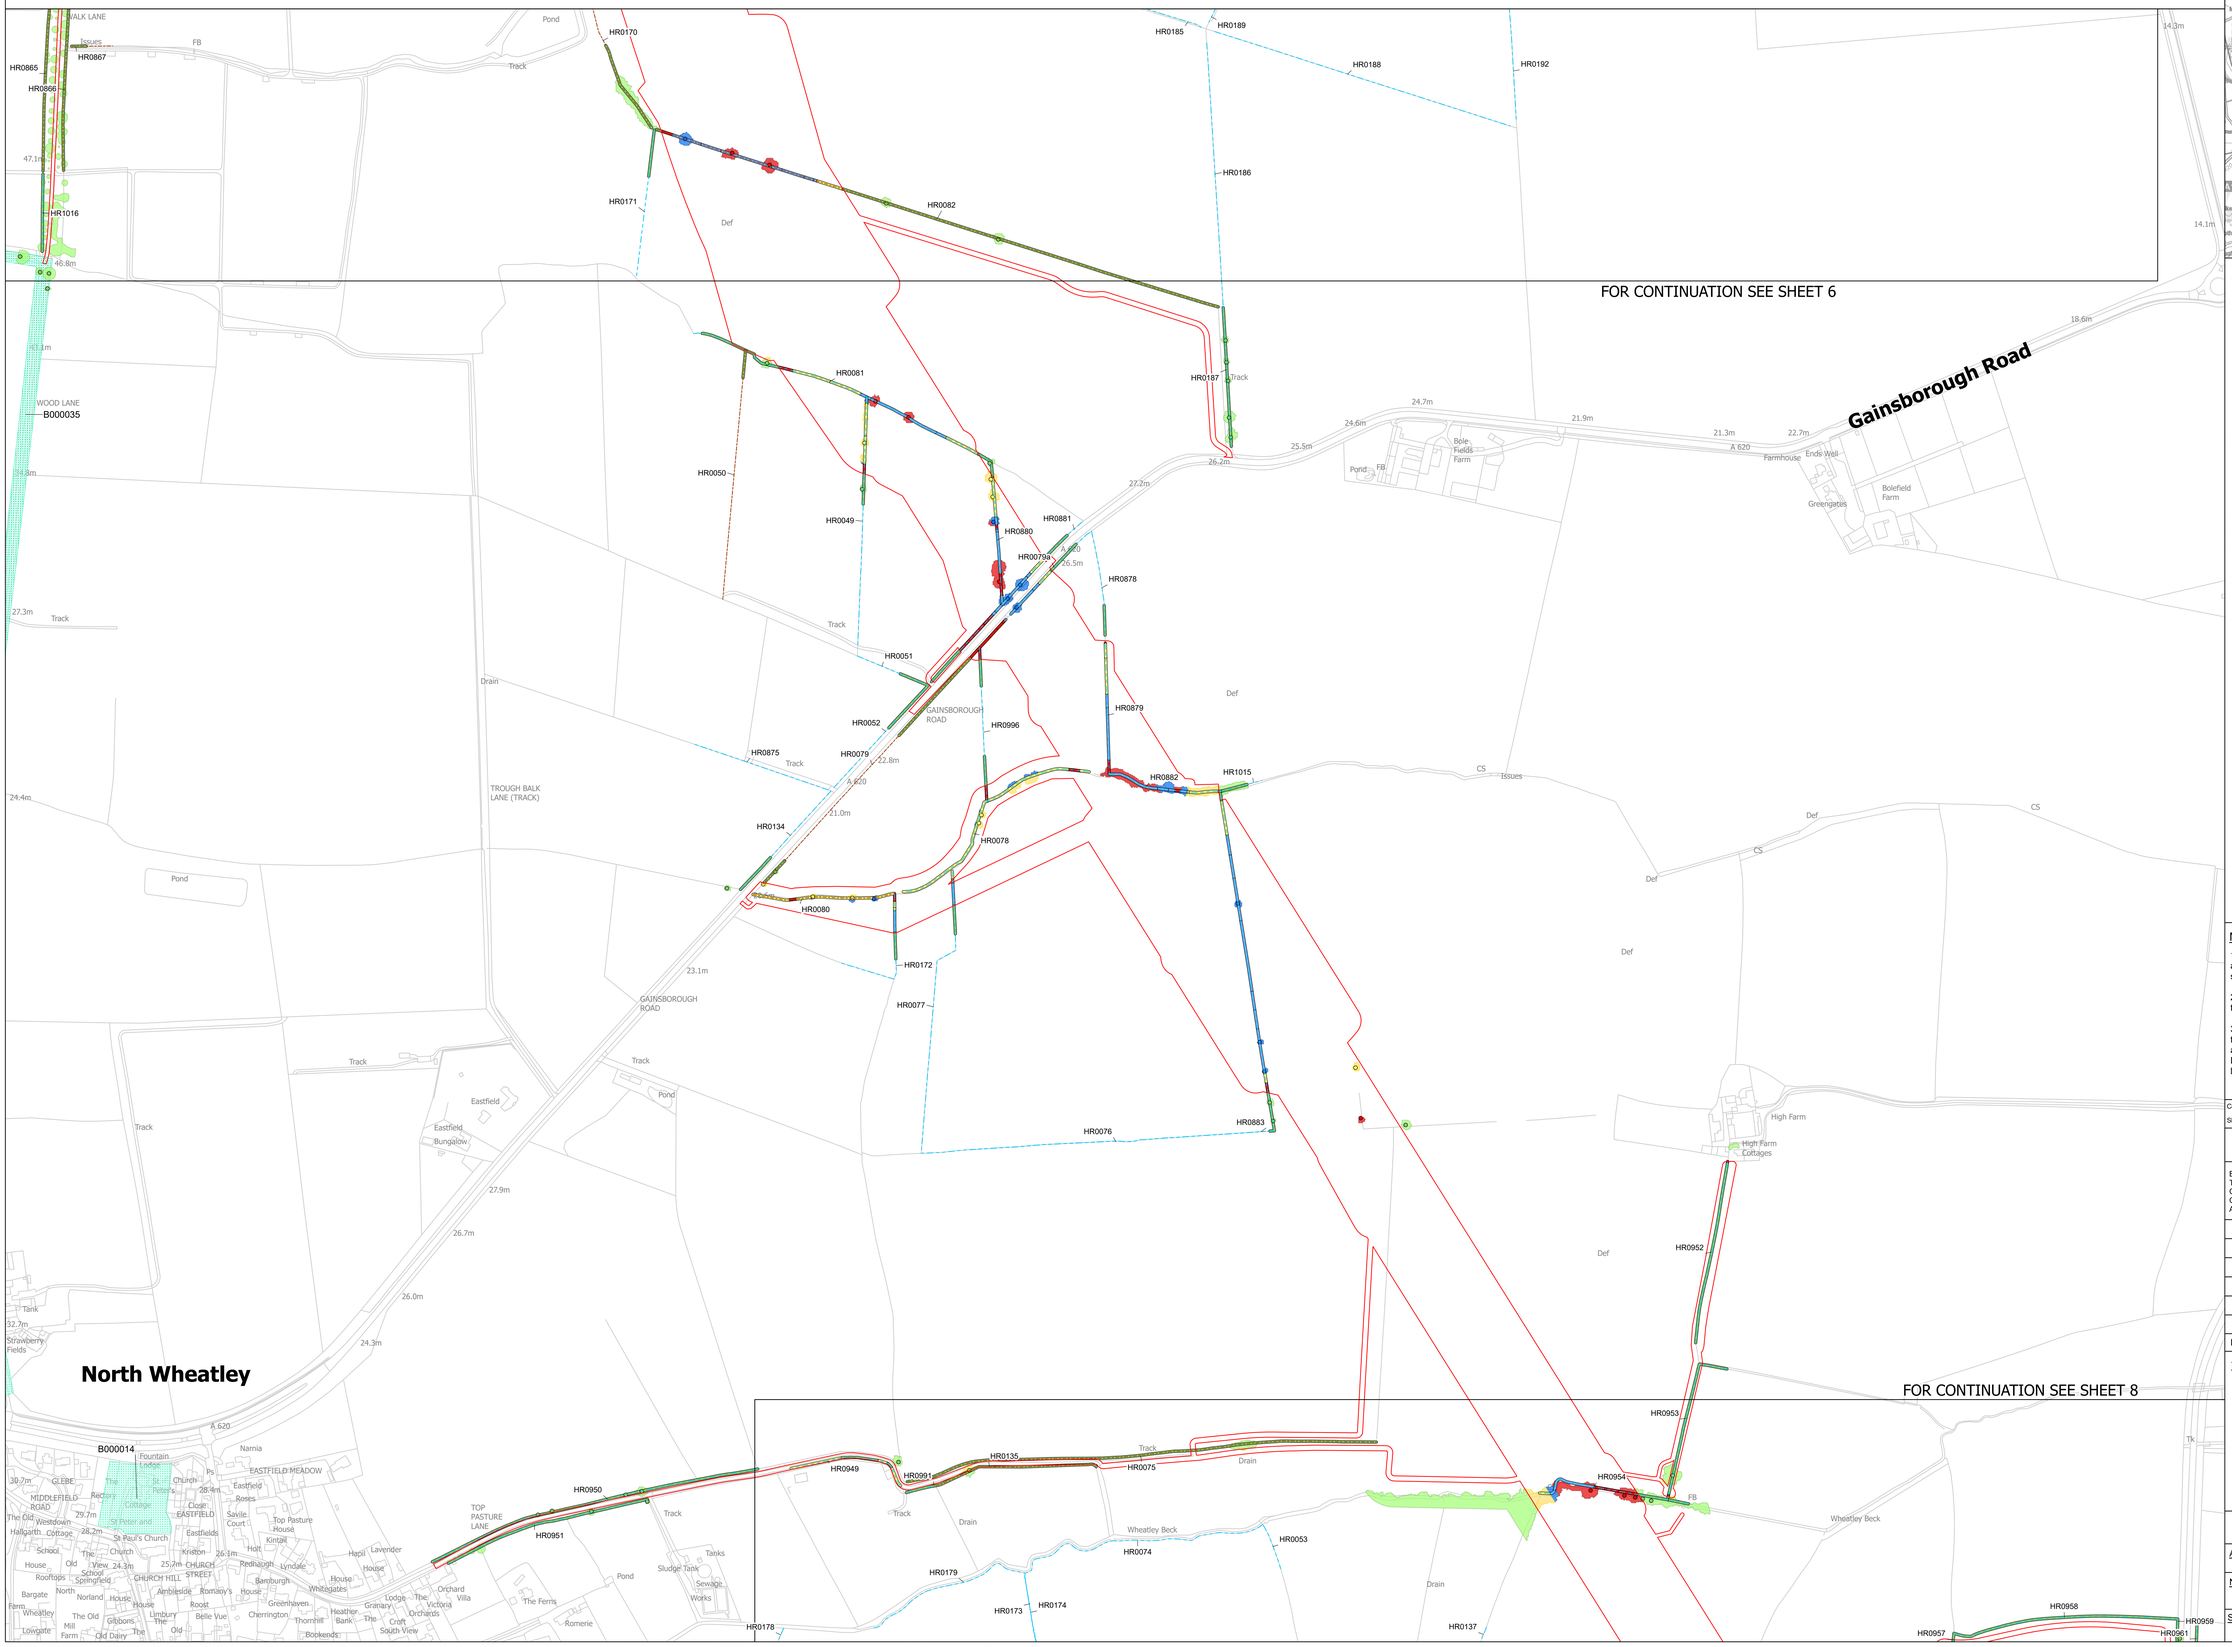

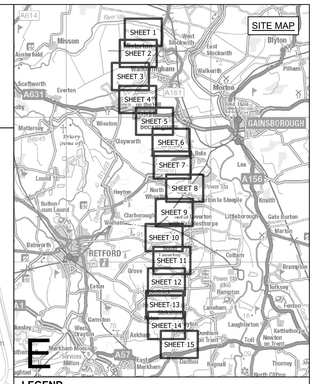

LEGEND

- ORDER LIMITS
- INDICATIVE TREE PRESERVATION ORDER
- POTENTIALLY IMPORTANT HEDGEROW
- HEDGEROW

VEGETATION IMPACT

TREE
- REMOVED
- AFFECTED MANAGED
- POTENTIALLY AFFECTED
- NOT AFFECTED

HEDGEROW
- REMOVED
- AFFECTED MANAGED
- POTENTIALLY AFFECTED
- NOT AFFECTED

CANOPY
- REMOVED
- AFFECTED MANAGED
- POTENTIALLY AFFECTED
- NOT AFFECTED

Notes

1. This drawing is scaled at paper size A0, therefore any prints taken at smaller sizes will affect accuracy of the measurement units and should not be scaled against.

2. For additional detail on the plan suites, please refer to the 'Guide to the Plans' located in Volume 2 of the DCO Application.

3. These plans are indicative only and the Project will be located within the Order Limits. Due to the need for flexibility, National Grid will be applying for Limits of Deviation within the Order Limits and the Development Consent Order, within which any final alignment would be located.

Coordinate System: British National Grid

Sheet X Centroid Coordinate: 386704 Sheet Y Centroid Coordinate: 477316

0 50 100 150 200 250 Metres

BACKGROUND MAPPING INFORMATION HAS BEEN REPRODUCED FROM THE ORDNANCE SURVEY BY PERMISSION OF ORDNANCE SURVEY OF THE CONTROLLER OF HIS MAJESTY'S STATIONERY OFFICE. © CROWN COPYRIGHT AND DATABASE RIGHTS [2026] ORDNANCE SURVEY AC0000808122.

Issue	Date	Remarks	Drawn	Checked	Approved
A	OCT 2026	FOR DCO SUBMISSION	JG	DF	GC

Title

THE NATIONAL GRID
(NORTH HUMBER TO HIGH MARNHAM) ORDER
TREES AND HEDGEROWS TO BE
AFFECTED OR RETAINED PLAN SERIES
REGULATION NO. 5(2)(o)
SECTION E (SHEET 7 OF 15)


nationalgrid


Application Number	
EN020034	

National Grid Drawing Reference			
NHHM-AEC-CNS-PLN-0035			
Scale	Sheet Size	Sheet	Issue
1:2,500	A0	SHEET 7 OF 15	A

COPYRIGHT: NOT TO BE REPRODUCED WITHOUT THE WRITTEN PERMISSION OF NATIONAL GRID ELECTRICITY TRANSMISSION PLC. Reproduced from Ordnance Survey digital map data © Crown copyright 2025. All rights reserved. Licence number AC0000808122. Contains public sector information licensed under the Open Government Licence v3.0.
Tree Protection Order information provided by East Riding of Yorkshire Council. East Riding of Yorkshire Council Copyright © and North Lincolnshire Council (2026). Tree Protection Order (TPO) information provided by Bassetlaw District Council © 2024. This dataset is to be treated as indicative as it has not been updated since November 2024 and cannot be deemed to be a fully complete and accurate view of all TPOs at this time.

THE NATIONAL GRID (NORTH HUMBER TO HIGH MARNHAM) ORDER
TREES AND HEDGEROWS TO BE AFFECTED OR RETAINED PLAN SERIES
REGULATION NO. 5(2)(o)
SECTION E (SHEET 8 OF 15)

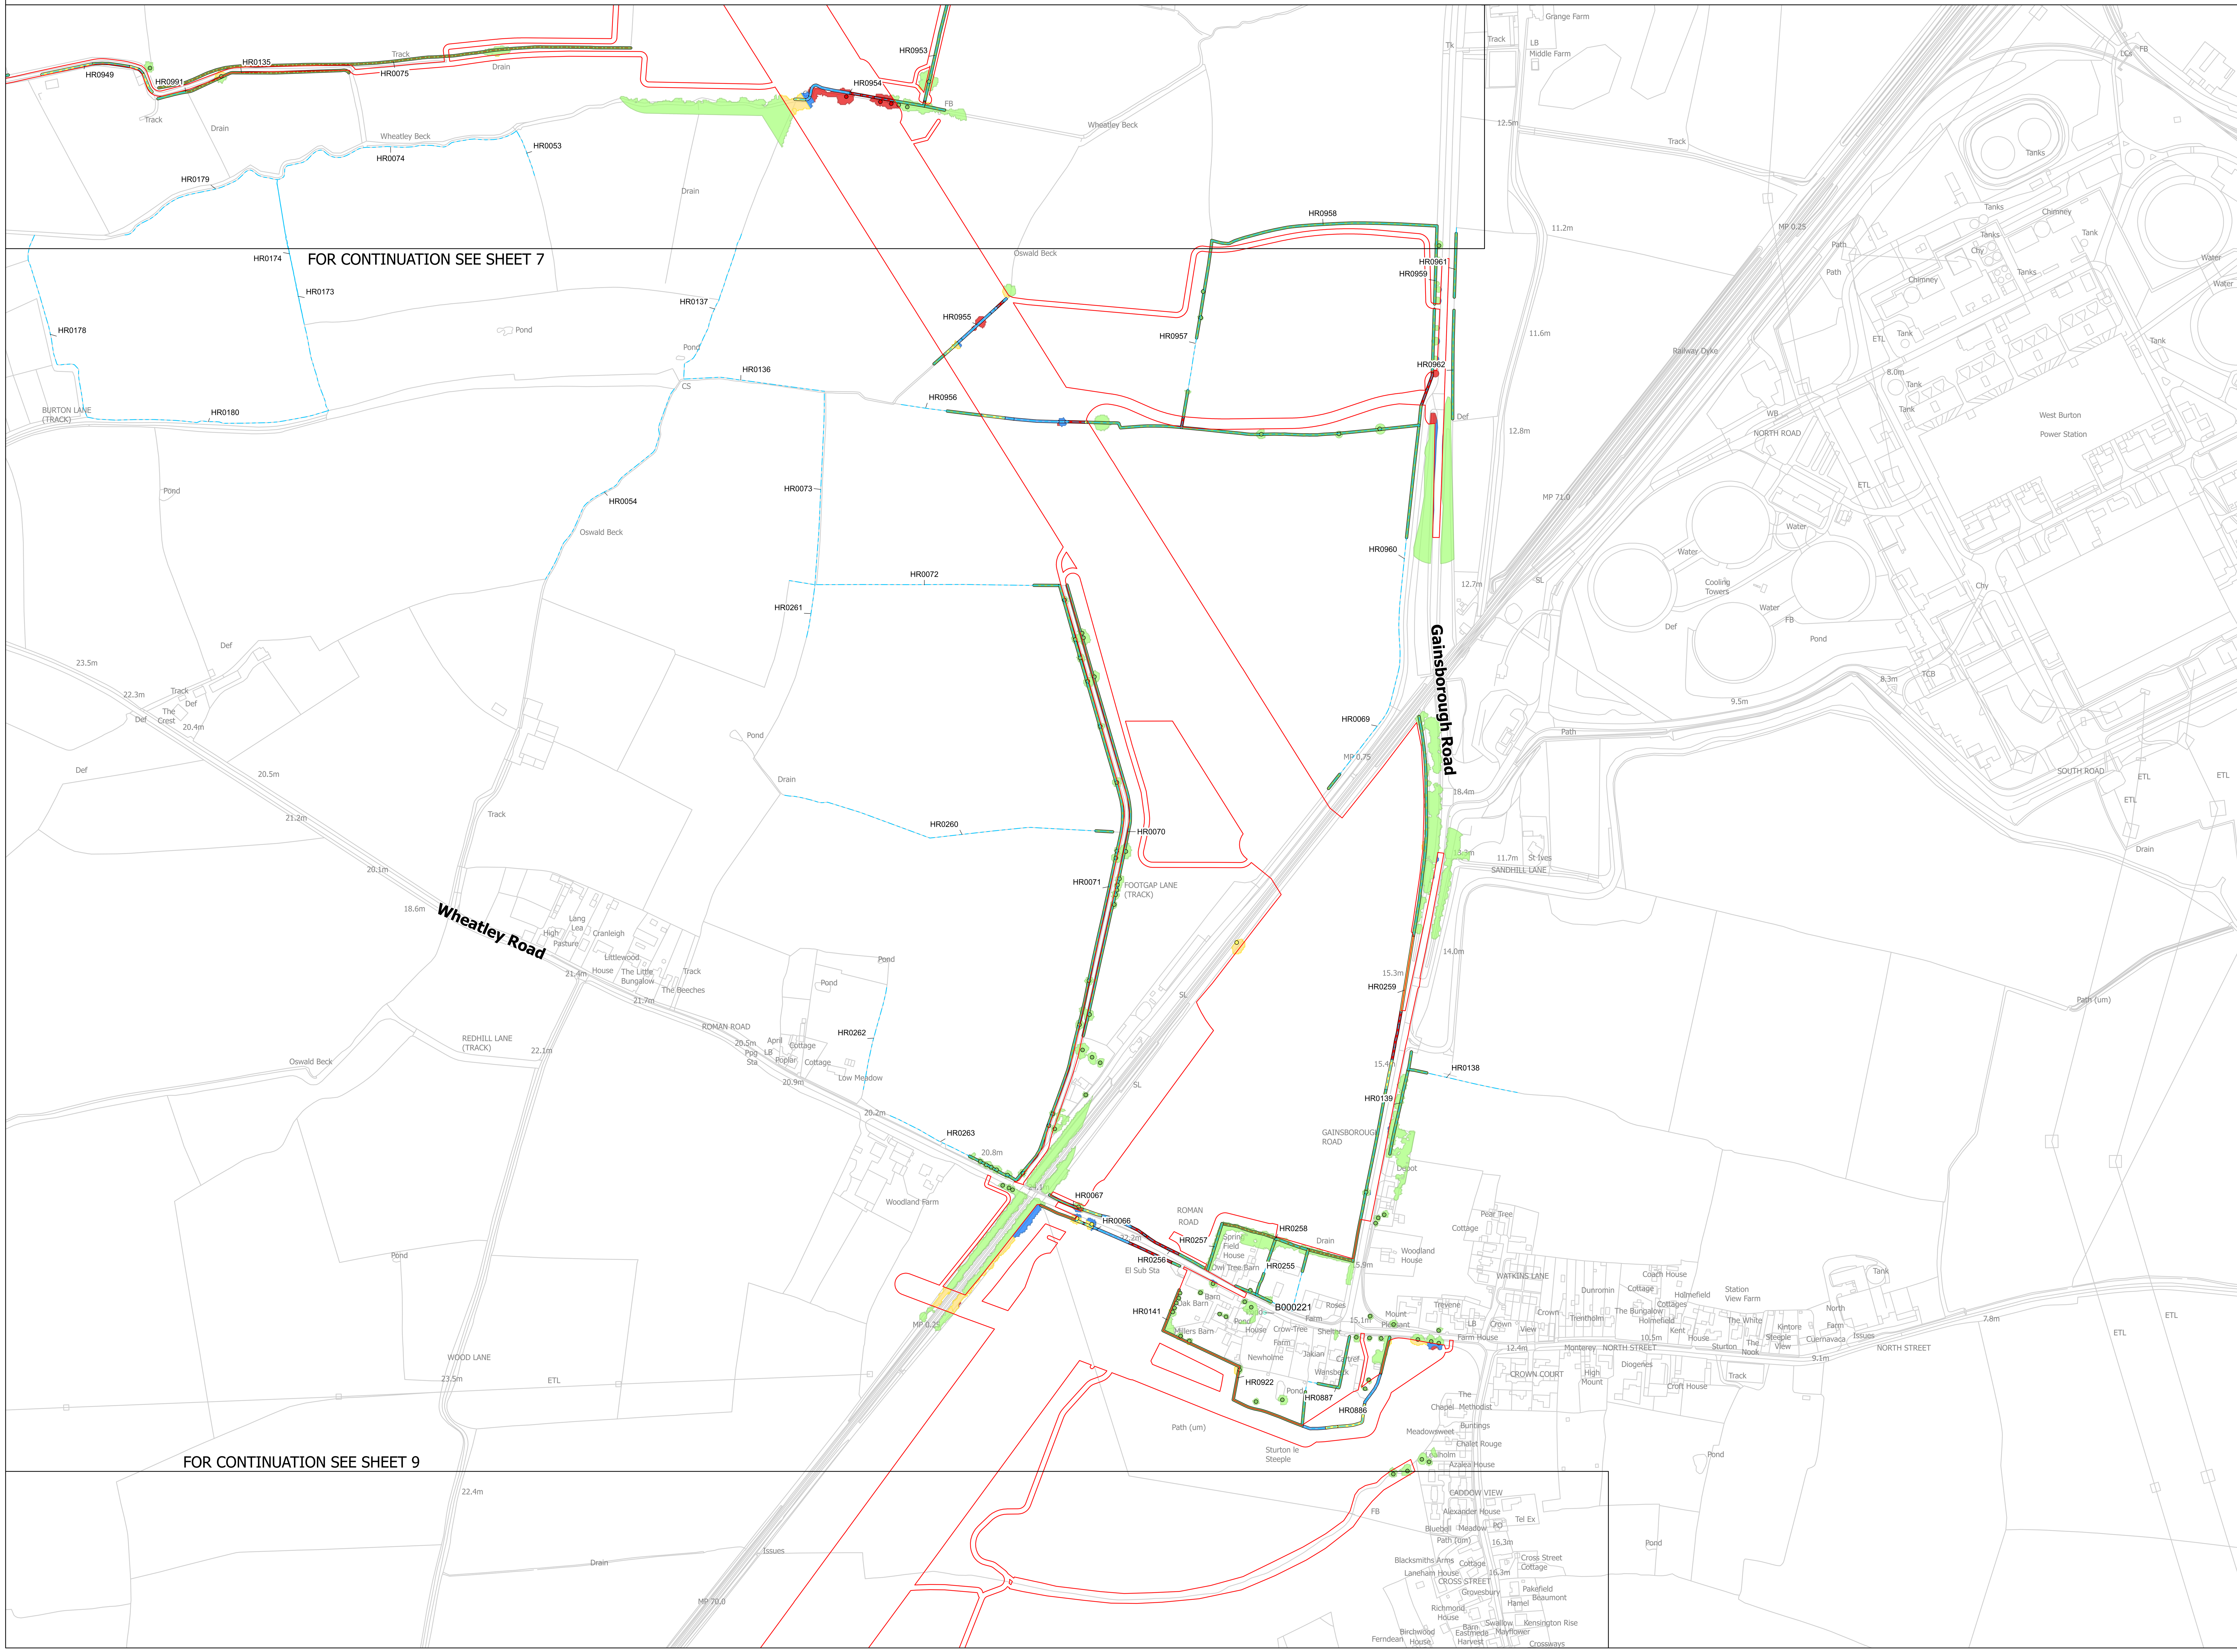

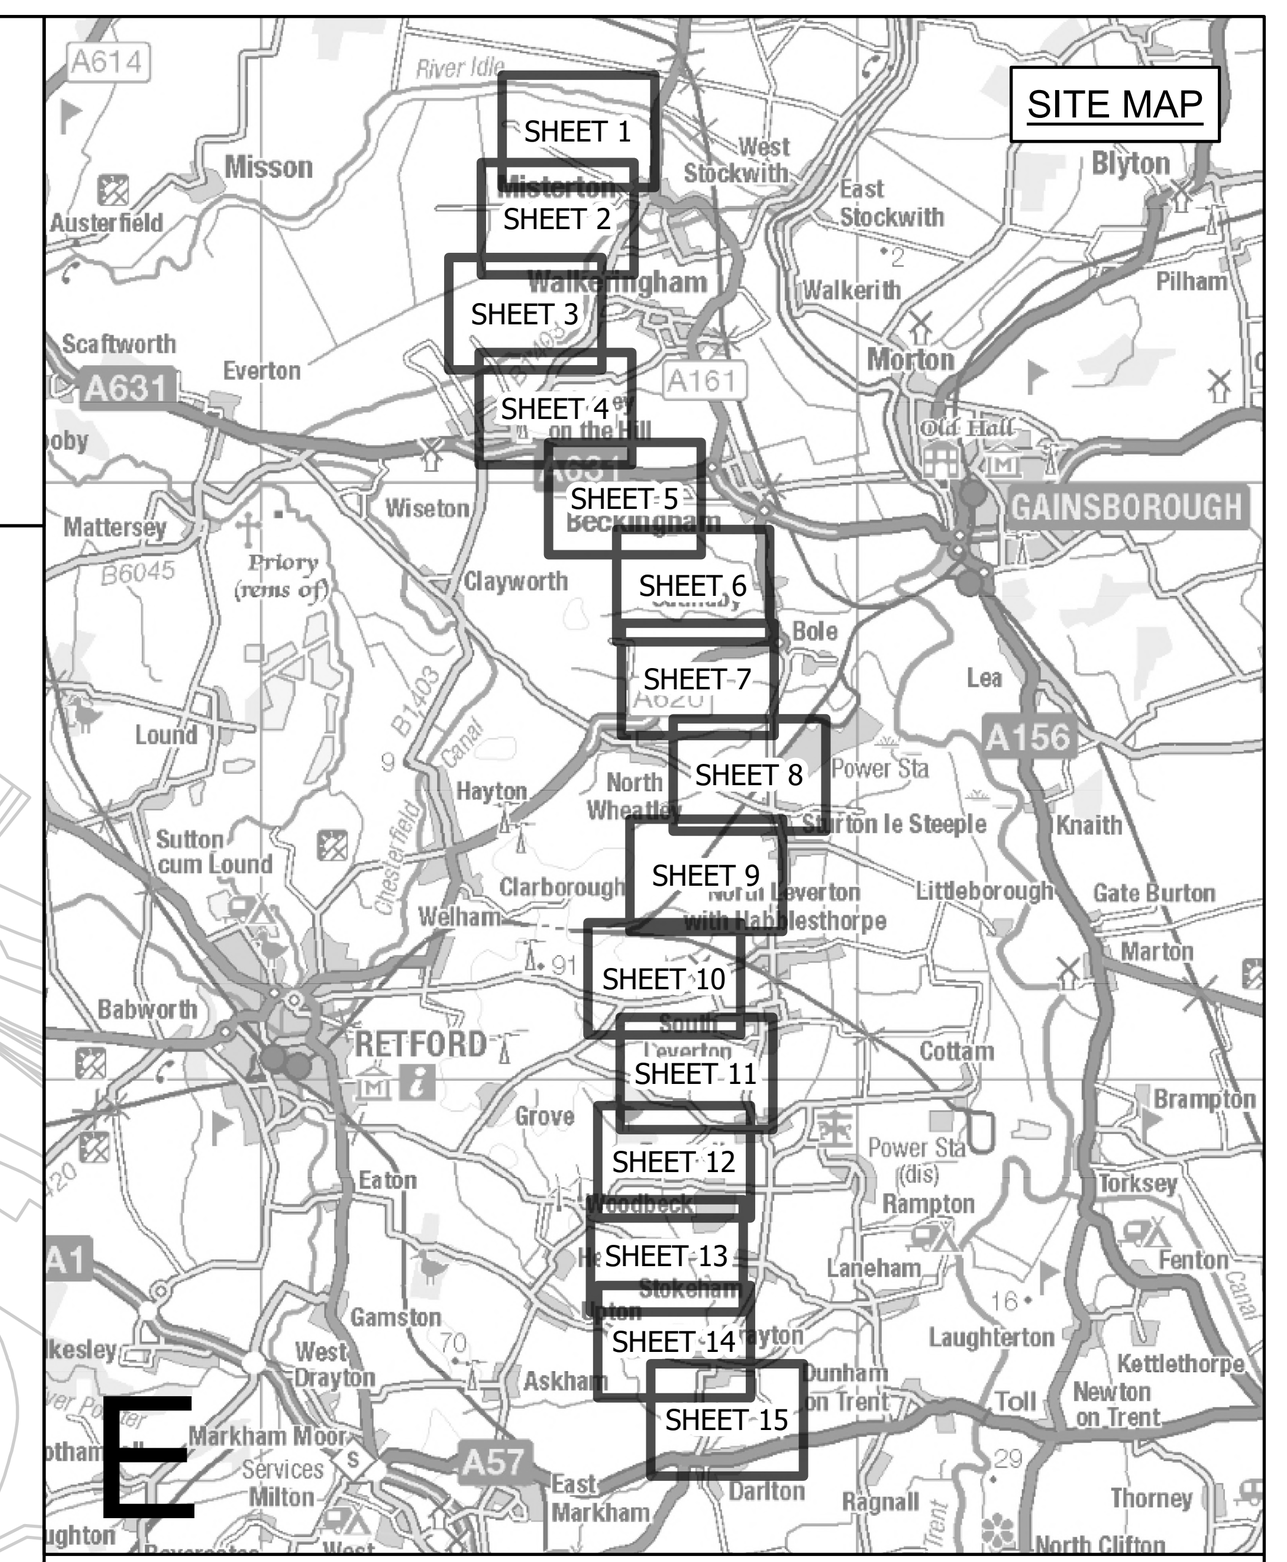

LEGEND

- ORDER LIMITS
- INDICATIVE TREE PRESERVATION ORDER
- POTENTIALLY IMPORTANT HEDGEROW
- HEDGEROW

VEGETATION IMPACT

TREE
- REMOVED
- POTENTIALLY AFFECTED
- NOT AFFECTED

HEDGEROW
- REMOVED
- AFFECTED MANAGED
- POTENTIALLY AFFECTED
- NOT AFFECTED

CANOPY
- REMOVED
- AFFECTED MANAGED
- POTENTIALLY AFFECTED
- NOT AFFECTED

Notes

1. This drawing is scaled at paper size A0, therefore any prints taken at smaller sizes will affect accuracy of the measurement units and should not be scaled against.

2. For additional detail on the plan suites, please refer to the 'Guide to the Plans' located in Volume 2 of the DCO Application.

3. These plans are indicative only and the Project will be located within the Order Limits. Due to the need for flexibility, National Grid will be applying for Limits of Deviation within the Order Limits and the Development Consent Order, within which any final alignment would be located.

Coordinate System: British National Grid

Sheet X Centroid Coordinate: 385100 Sheet Y Centroid Coordinate: 478181

0 50 100 150 200 250 Metres

BACKGROUND MAPPING INFORMATION HAS BEEN REPRODUCED FROM THE ORDNANCE SURVEY BY PERMISSION OF ORDNANCE SURVEY OF THE CONTROLLER OF HIS MAJESTY'S STATIONERY OFFICE. © CROWN COPYRIGHT AND DATABASE RIGHTS [2026] ORDNANCE SURVEY AC0000808122.

Issue	Date	Remarks	Drawn	Checked	Approved
A	OCT 2026	FOR DCO SUBMISSION	JG	DF	GC

Title

THE NATIONAL GRID
(NORTH HUMBER TO HIGH MARNHAM) ORDER
TREES AND HEDGEROWS TO BE
AFFECTED OR RETAINED PLAN SERIES
REGULATION NO. 5(2)(o)
SECTION E (SHEET 8 OF 15)

nationalgrid


Application Number: EN020034


National Grid Drawing Reference: NHHM-AEC-CNS-PLN-0035

Scale	Sheet Size	Sheet	Issue
1:2,500	A0	SHEET 8 OF 15	A

COPYRIGHT: NOT TO BE REPRODUCED WITHOUT THE WRITTEN PERMISSION OF NATIONAL GRID ELECTRICITY TRANSMISSION PLC. Reproduced from Ordnance Survey digital map data © Crown copyright 2025. All rights reserved. Licence number AC0000808122. Contains public sector information licensed under the Open Government Licence v3.0.
Tree Protection Order information provided by East Riding of Yorkshire Council. East Riding of Yorkshire Council Copyright © and North Lincolnshire Council (2026). Tree Protection Order (TPO) information provided by Bassetlaw District Council © 2024. This dataset is to be treated as indicative as it has not been updated since November 2024 and cannot be deemed to be a fully complete and accurate view of all TPOs at this time.

THE NATIONAL GRID (NORTH HUMBER TO HIGH MARNHAM) ORDER
TREES AND HEDGEROWS TO BE AFFECTED OR RETAINED PLAN SERIES
REGULATION NO. 5(2)(o)
SECTION E (SHEET 9 OF 15)

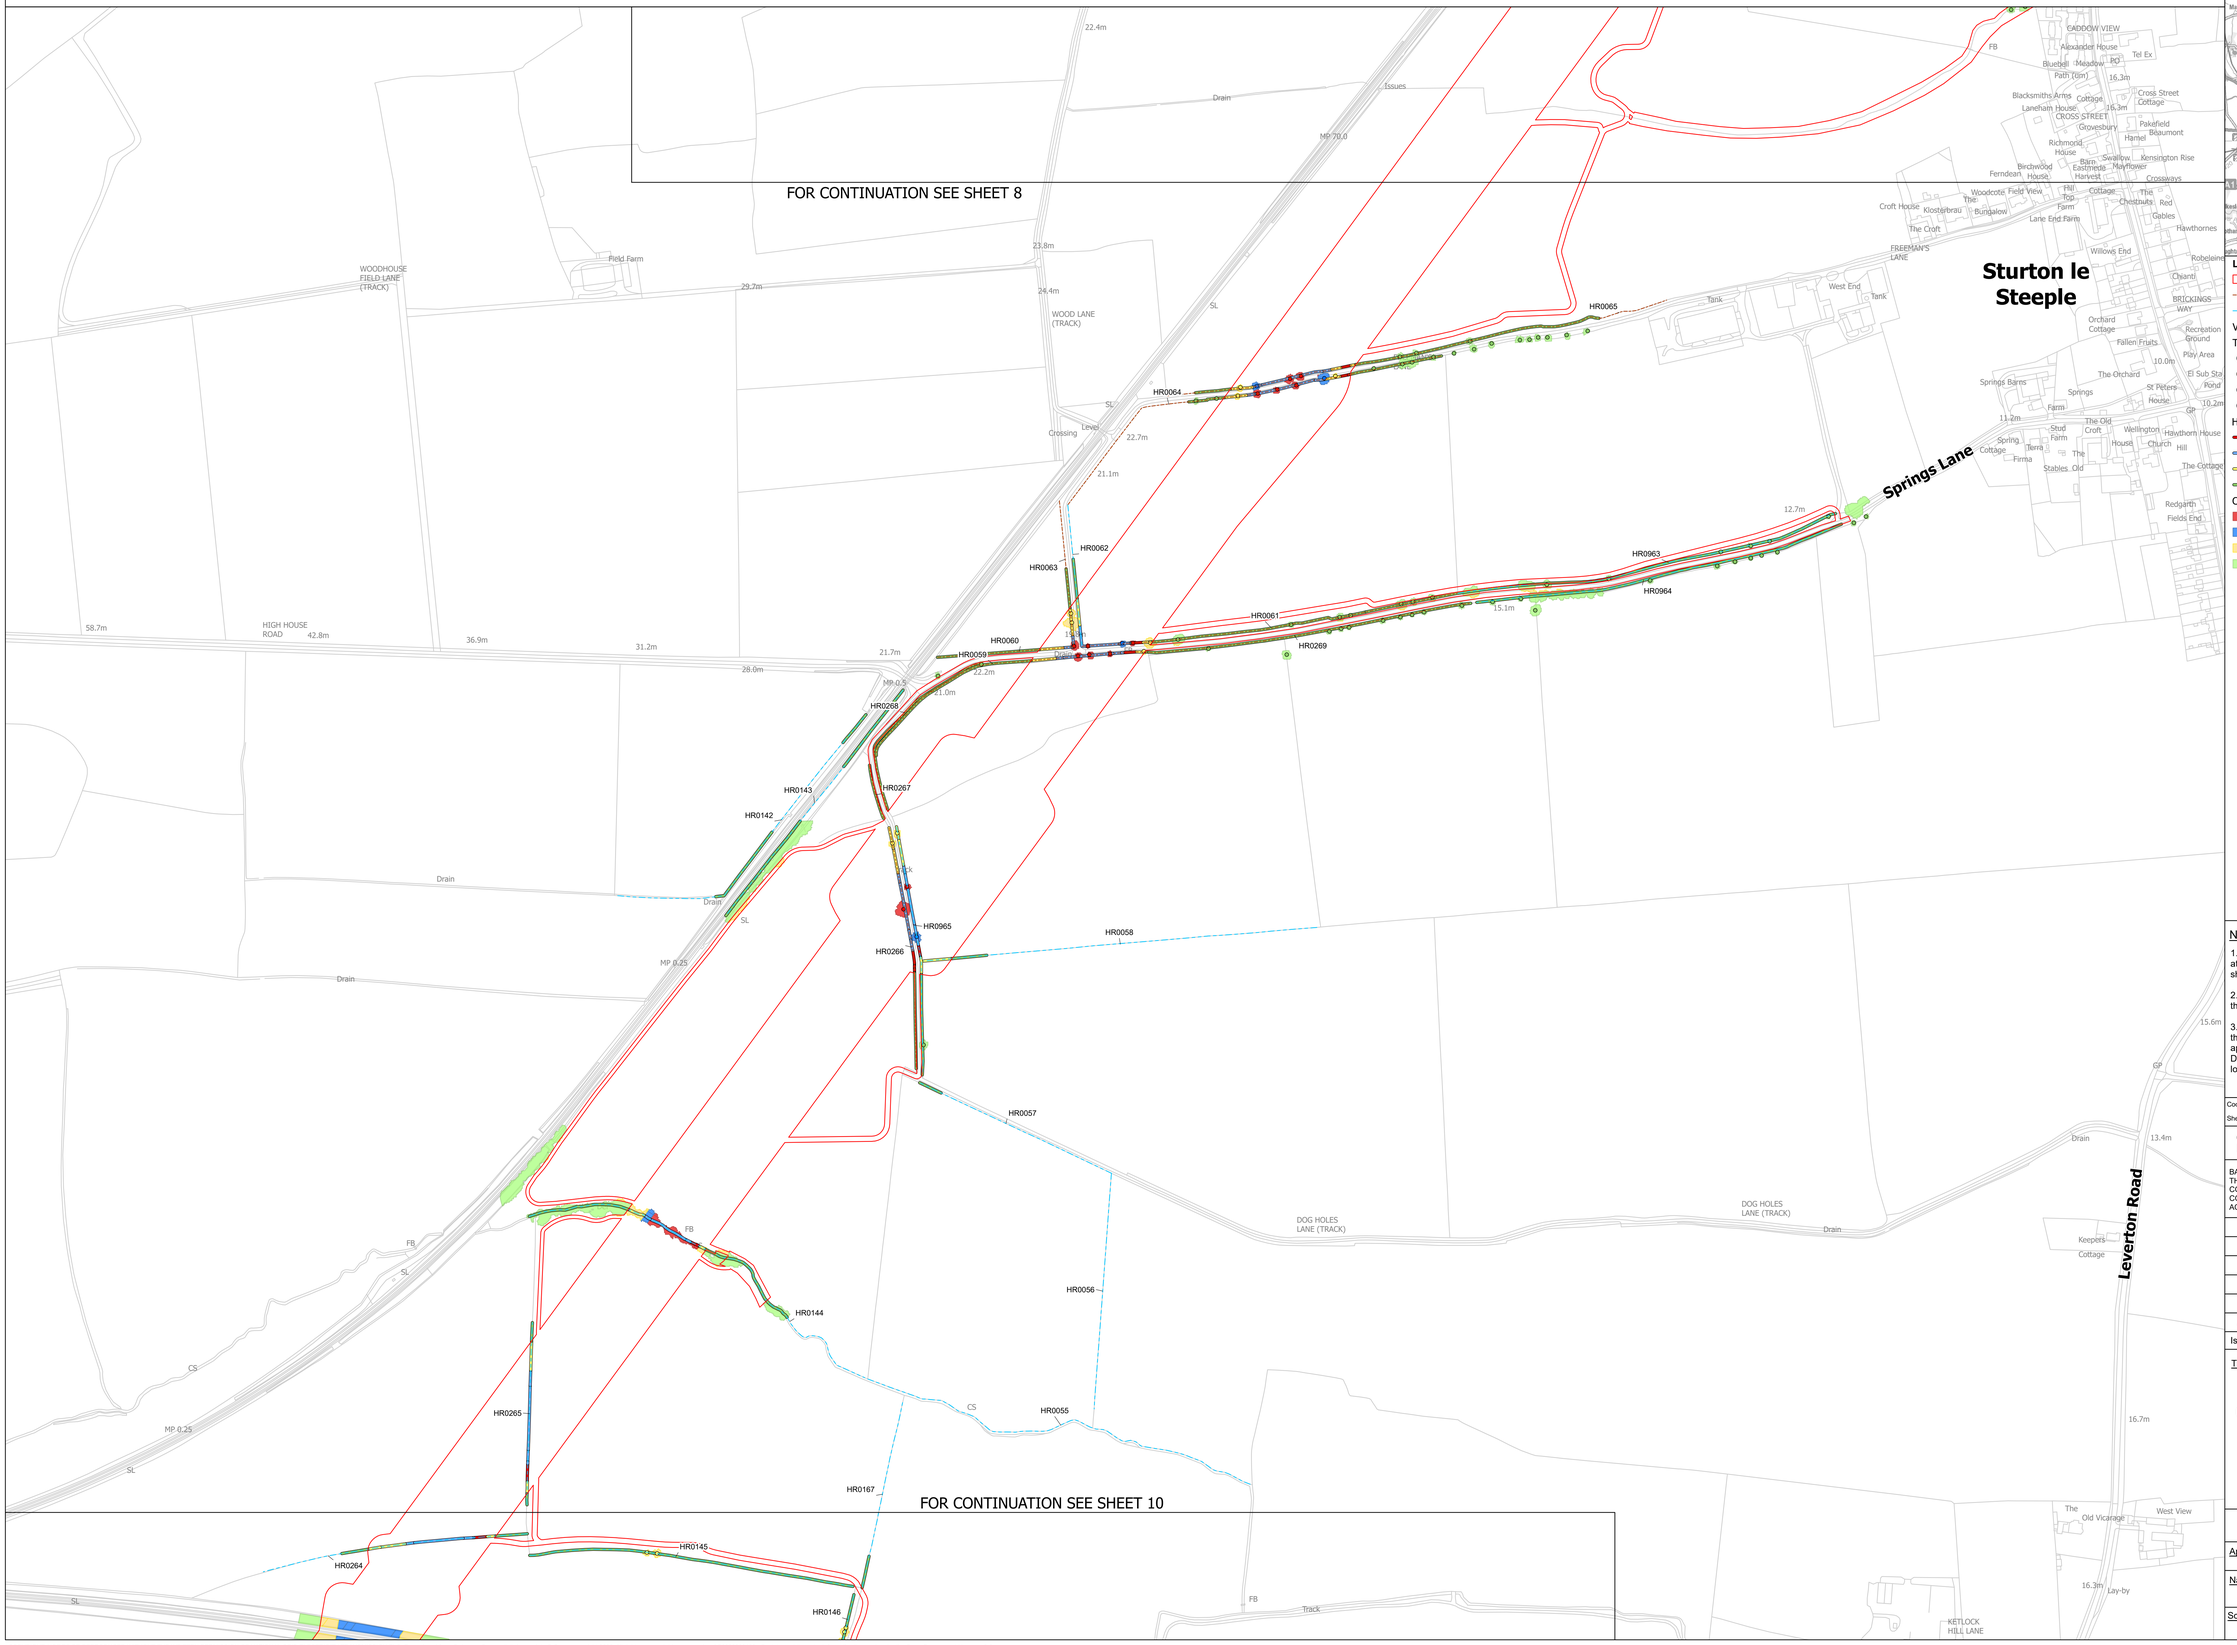

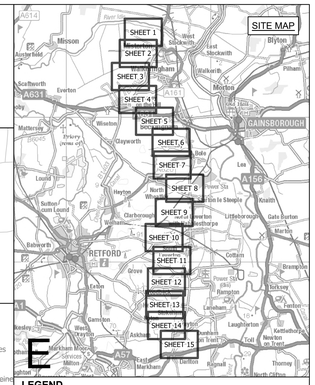

LEGEND

- ORDER LIMITS
- POTENTIALLY IMPORTANT HEDGEROW
- HEDGEROW

VEGETATION IMPACT

TREE
- REMOVED
- AFFECTED MANAGED
- POTENTIALLY AFFECTED
- NOT AFFECTED

HEDGEROW
- REMOVED
- AFFECTED MANAGED
- POTENTIALLY AFFECTED
- NOT AFFECTED

CANOPY
- REMOVED
- AFFECTED MANAGED
- POTENTIALLY AFFECTED
- NOT AFFECTED

Notes

1. This drawing is scaled at paper size A0, therefore any prints taken at smaller sizes will affect accuracy of the measurement units and should not be scaled against.

2. For additional detail on the plan suites, please refer to the 'Guide to the Plans' located in Volume 2 of the DCO Application.

3. These plans are indicative only and the Project will be located within the Order Limits. Due to the need for flexibility, National Grid will be applying for Limits of Deviation within the Order Limits and the Development Consent Order, within which any final alignment would be located.

Coordinate System: British National Grid

Sheet X Centroid Coordinate: 383418 Sheet Y Centroid Coordinate: 477458

0 50 100 150 200 250 Metres

BACKGROUND MAPPING INFORMATION HAS BEEN REPRODUCED FROM THE ORDNANCE SURVEY BY PERMISSION OF ORDNANCE SURVEY OF THE CONTROLLER OF HIS MAJESTYS STATIONERY OFFICE. © CROWN COPYRIGHT AND DATABASE RIGHTS [2026] ORDNANCE SURVEY AC0000808122.

Issue	Date	Remarks	Drawn	Checked	Approved
A	OCT 2026	FOR DCO SUBMISSION	JG	DF	GC

Title

THE NATIONAL GRID
(NORTH HUMBER TO HIGH MARNHAM) ORDER
TREES AND HEDGEROWS TO BE
AFFECTED OR RETAINED PLAN SERIES
REGULATION NO. 5(2)(o)
SECTION E (SHEET 9 OF 15)


nationalgrid


Application Number	
EN020034	

National Grid Drawing Reference			
NHHM-AEC-CNS-PLN-0035			
Scale	Sheet Size	Sheet	Issue
1:2,500	A0	SHEET 9 OF 15	A

COPYRIGHT: NOT TO BE REPRODUCED WITHOUT THE WRITTEN PERMISSION OF NATIONAL GRID ELECTRICITY TRANSMISSION PLC. Reproduced from Ordnance Survey digital map data © Crown copyright 2025. All rights reserved. Licence number AC0000808122. Contains public sector information licensed under the Open Government Licence v3.0.
Tree Protection Order information provided by East Riding of Yorkshire Council. East Riding of Yorkshire Council Copyright © and North Lincolnshire Council (2026). Tree Protection Order (TPO) information provided by Bassetlaw District Council © 2024. This dataset is to be treated as indicative as it has not been updated since November 2024 and cannot be deemed to be a fully complete and accurate view of all TPOs at this time.

THE NATIONAL GRID (NORTH HUMBER TO HIGH MARNHAM) ORDER
TREES AND HEDGEROWS TO BE AFFECTED OR RETAINED PLAN SERIES
REGULATION NO. 5(2)(o)
SECTION E (SHEET 10 OF 15)

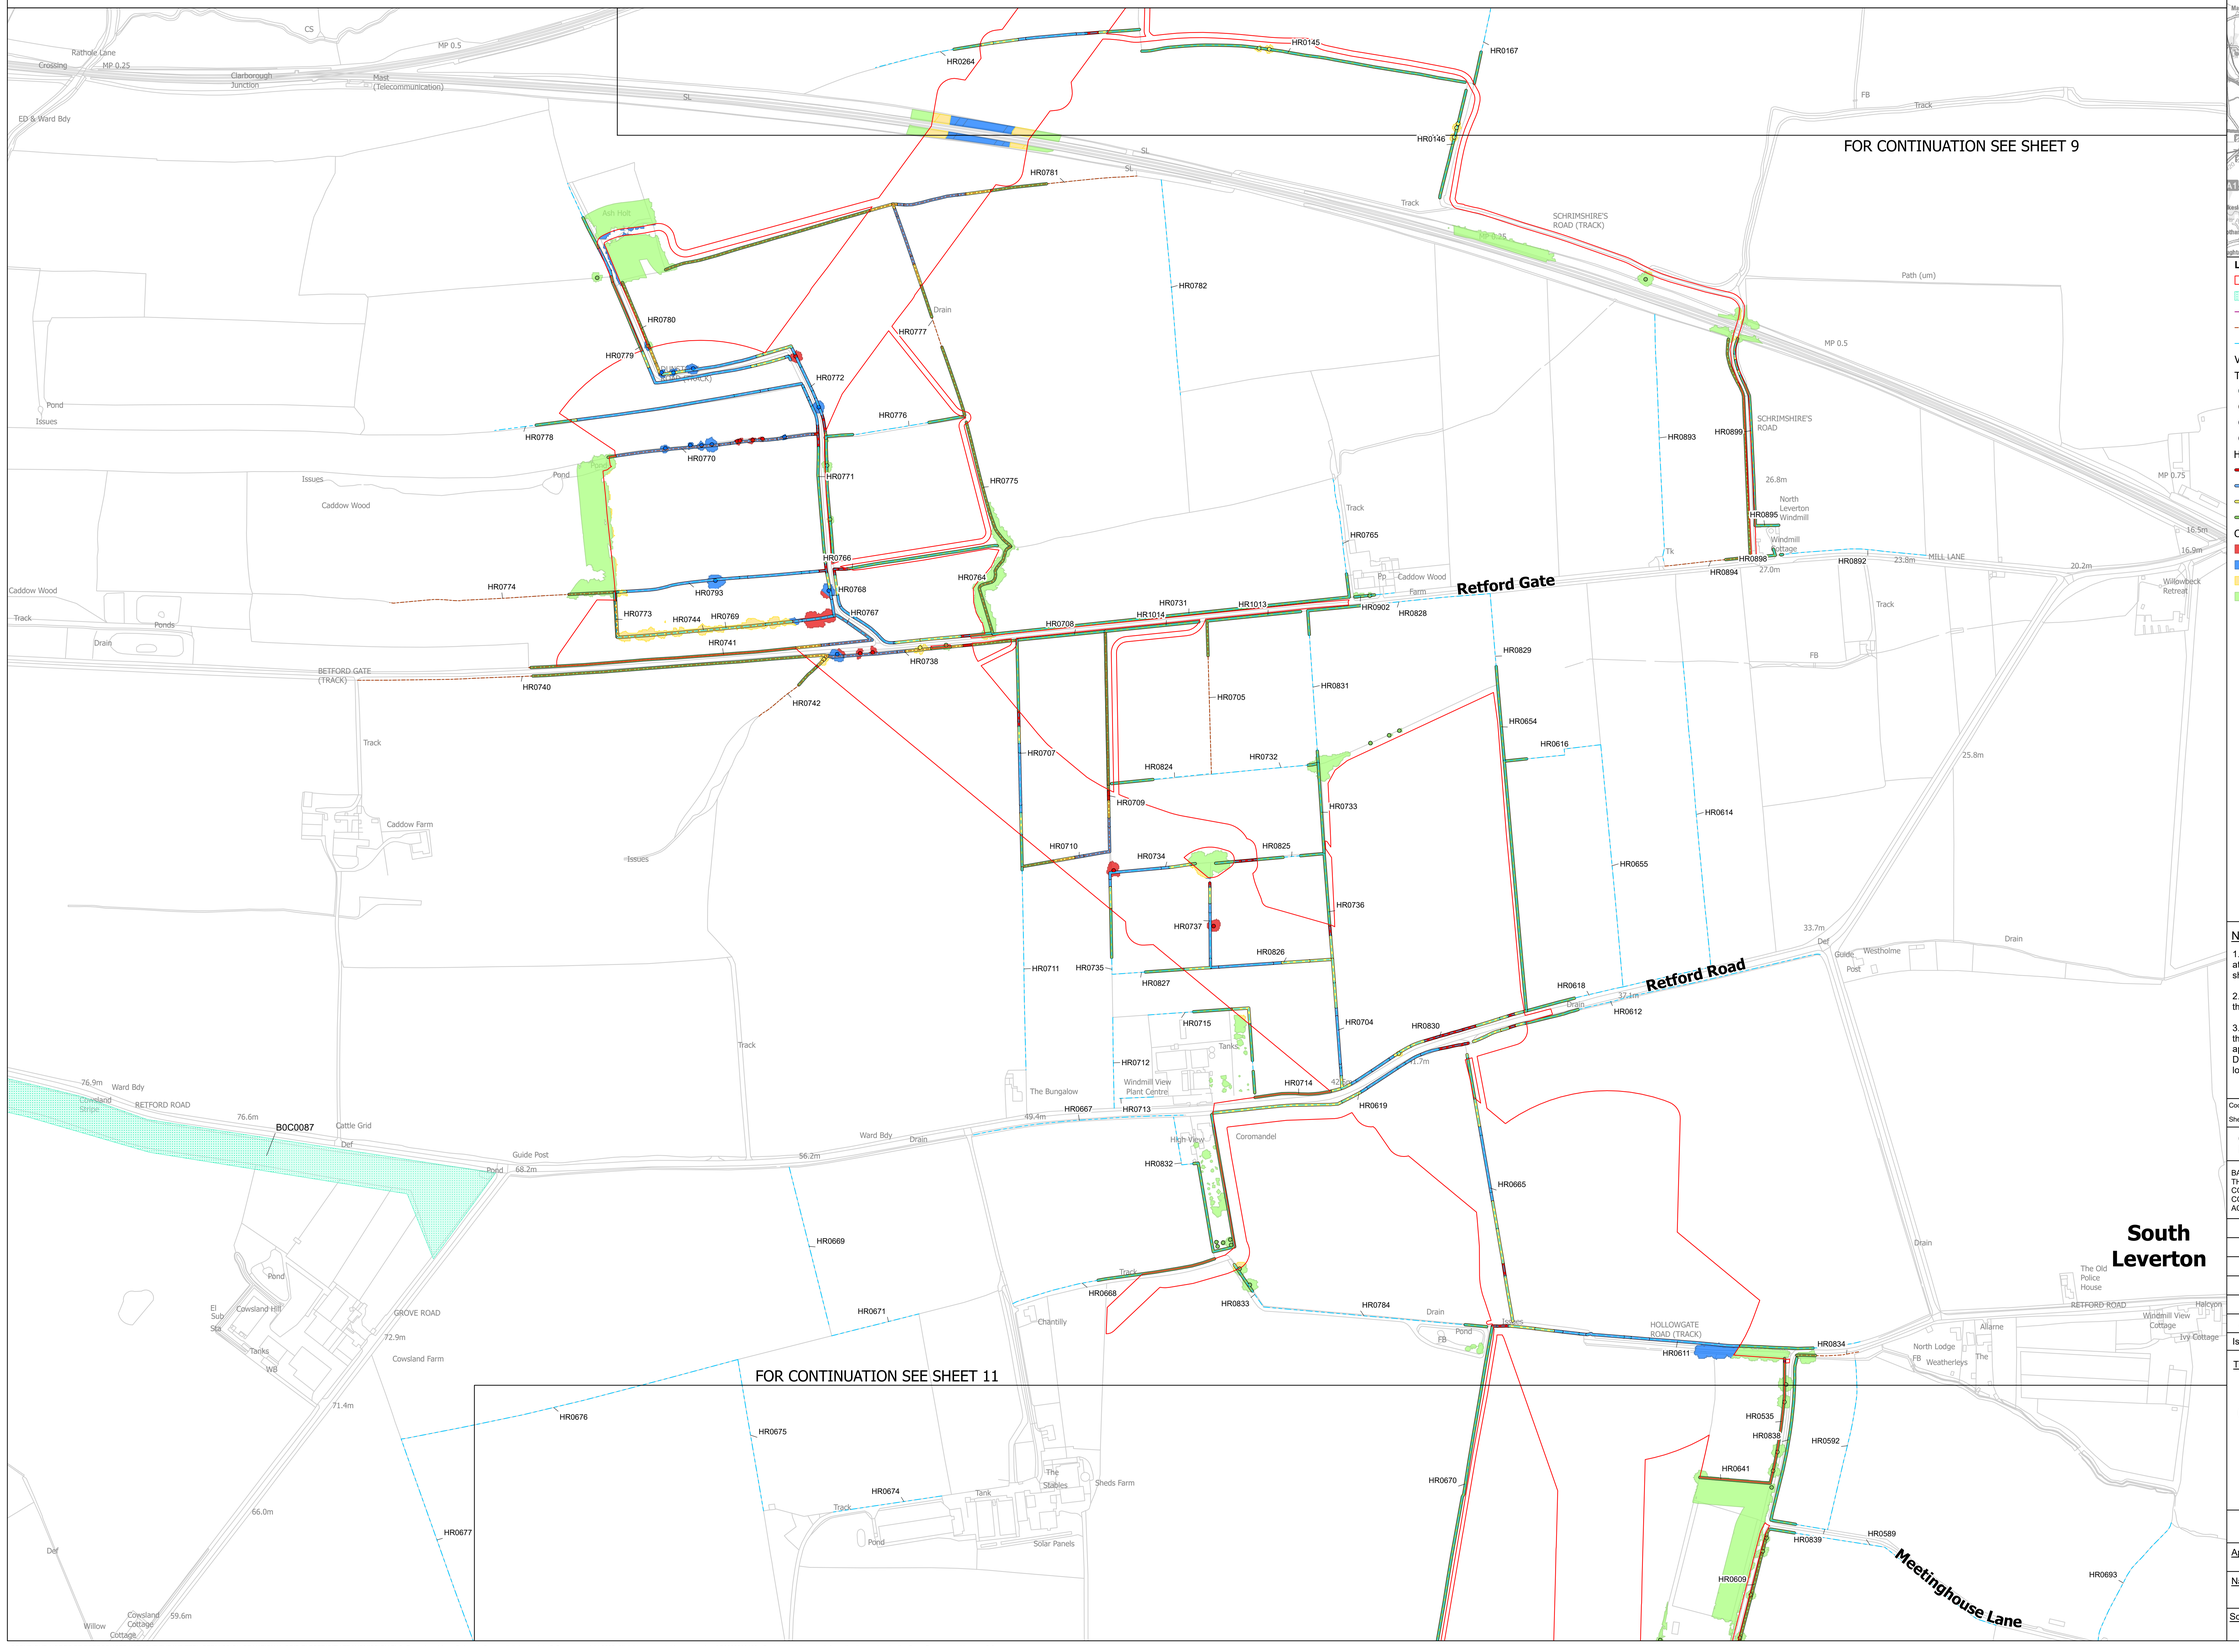

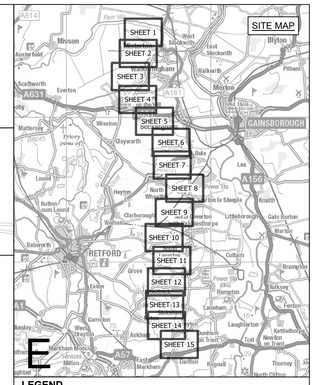

LEGEND

- ORDER LIMITS
- INDICATIVE TREE PRESERVATION ORDER
- CONFIRMED IMPORTANT HEDGEROW
- POTENTIALLY IMPORTANT HEDGEROW
- HEDGEROW

VEGETATION IMPACT

TREE
- REMOVED
- AFFECTED MANAGED
- POTENTIALLY AFFECTED
- NOT AFFECTED

HEDGEROW
- REMOVED
- AFFECTED MANAGED
- POTENTIALLY AFFECTED
- NOT AFFECTED

CANOPY
- REMOVED
- AFFECTED MANAGED
- POTENTIALLY AFFECTED
- NOT AFFECTED

Notes

1. This drawing is scaled at paper size A0, therefore any prints taken at smaller sizes will affect accuracy of the measurement units and should not be scaled against.

2. For additional detail on the plan suites, please refer to the 'Guide to the Plans' located in Volume 2 of the DCO Application.

3. These plans are indicative only and the Project will be located within the Order Limits. Due to the need for flexibility, National Grid will be applying for Limits of Deviation within the Order Limits and the Development Consent Order, within which any final alignment would be located.

Coordinate System: British National Grid

Sheet X Centroid Coordinate: 381681 Sheet Y Centroid Coordinate: 476754

0 50 100 150 200 250 Metres

BACKGROUND MAPPING INFORMATION HAS BEEN REPRODUCED FROM THE ORDNANCE SURVEY BY PERMISSION OF ORDNANCE SURVEY OF THE CONTROLLER OF HIS MAJESTYS STATIONERY OFFICE. © CROWN COPYRIGHT AND DATABASE RIGHTS [2026] ORDNANCE SURVEY AC0000808122.

Issue	Date	Remarks	Drawn	Checked	Approved
A	OCT 2026	FOR DCO SUBMISSION	JG	DF	GC

Title

THE NATIONAL GRID
(NORTH HUMBER TO HIGH MARNHAM) ORDER
TREES AND HEDGEROWS TO BE
AFFECTED OR RETAINED PLAN SERIES
REGULATION NO. 5(2)(o)
SECTION E (SHEET 10 OF 15)

nationalgrid


Application Number: EN020034

National Grid Drawing Reference: NHHM-AEC-CNS-PLN-0035

Scale	Sheet Size	Sheet	Issue
1:2,500	A0	SHEET 10 OF 15	A

COPYRIGHT: NOT TO BE REPRODUCED WITHOUT THE WRITTEN PERMISSION OF NATIONAL GRID ELECTRICITY TRANSMISSION PLC. Reproduced from Ordnance Survey digital map data © Crown copyright 2025. All rights reserved. Licence number AC0000808122. Contains public sector information licensed under the Open Government Licence v3.0.
Tree Protection Order information provided by East Riding of Yorkshire Council. East Riding of Yorkshire Council Copyright © and North Lincolnshire Council (2026). Tree Protection Order (TPO) information provided by Bassetlaw District Council © 2024. This dataset is to be treated as indicative as it has not been updated since November 2024 and cannot be deemed to be a fully complete and accurate view of all TPOs at this time.

THE NATIONAL GRID (NORTH HUMBER TO HIGH MARNHAM) ORDER
TREES AND HEDGEROWS TO BE AFFECTED OR RETAINED PLAN SERIES
REGULATION NO. 5(2)(o)
SECTION E (SHEET 11 OF 15)

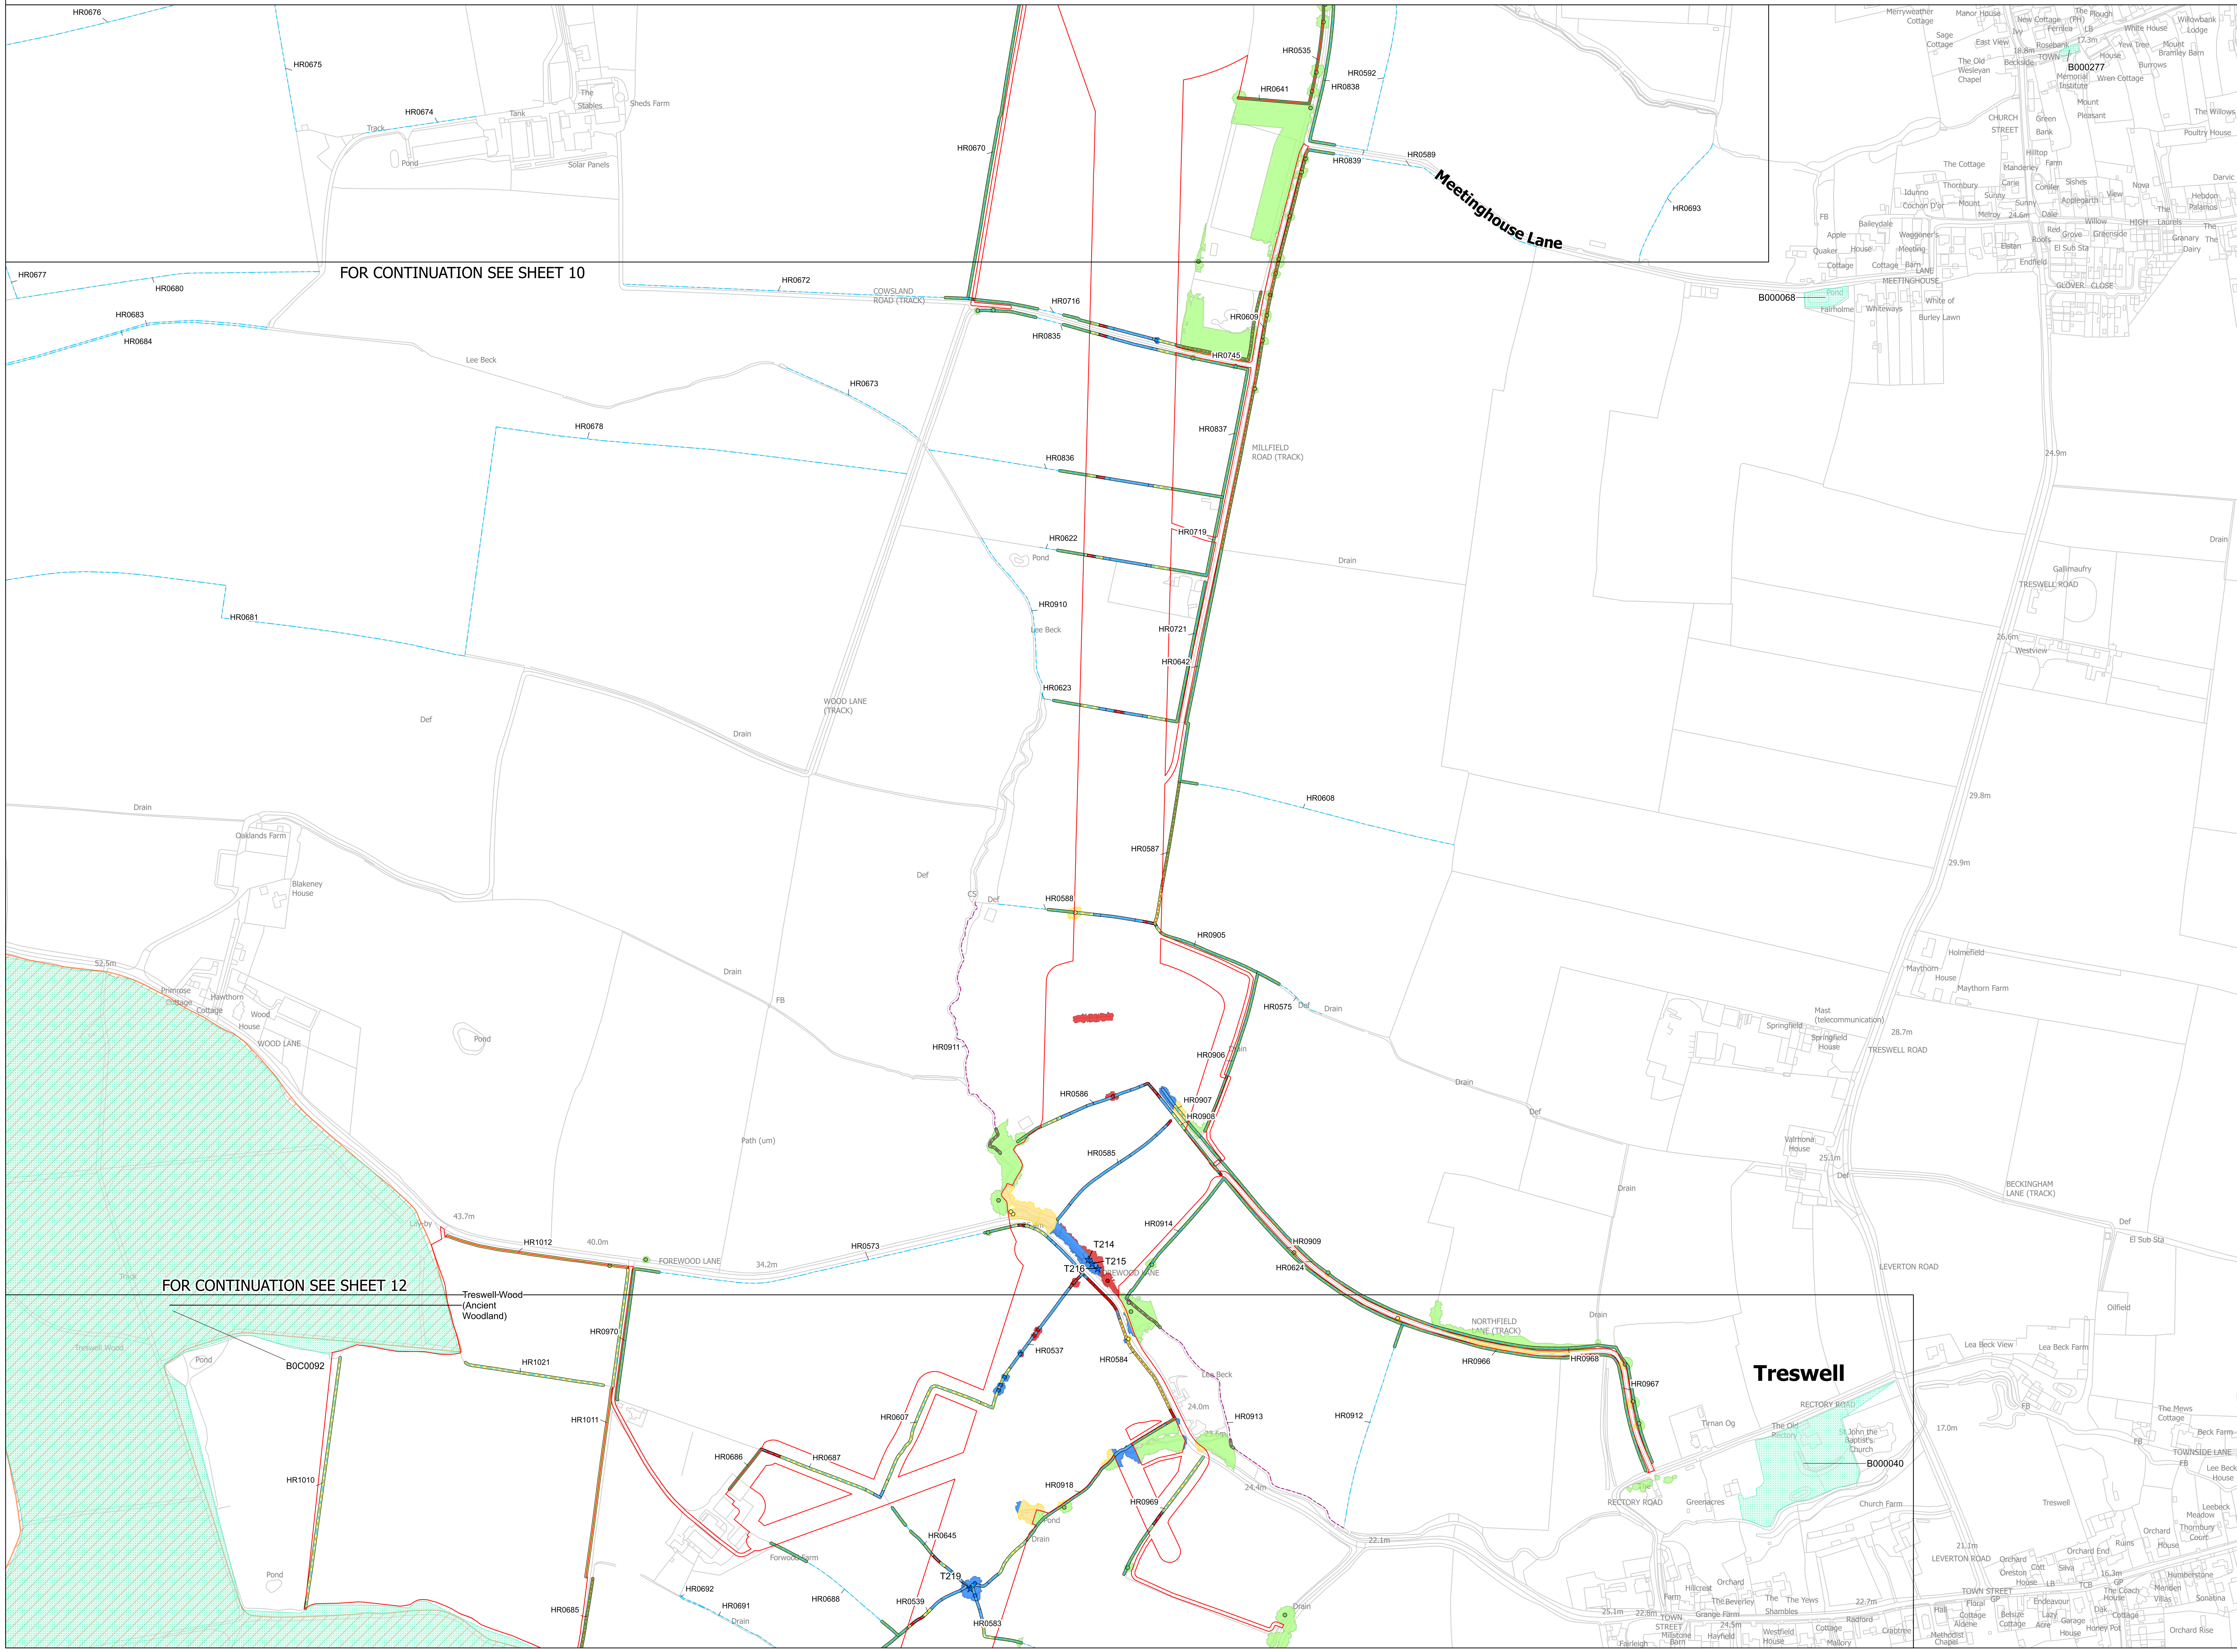

LEGEND

ORDER LIMITS
INDICATIVE TREE PRESERVATION ORDER
ANCIENT WOODLAND
CONFIRMED IMPORTANT HEDGEROW
POTENTIALLY IMPORTANT HEDGEROW
HEDGEROW

VEGETATION IMPACT

VETERAN TREE
- AFFECTED MANAGED

TREE
- REMOVED
- AFFECTED MANAGED
- POTENTIALLY AFFECTED
- NOT AFFECTED

HEDGEROW
- REMOVED
- AFFECTED MANAGED
- POTENTIALLY AFFECTED
- NOT AFFECTED

CANOPY
- REMOVED
- AFFECTED MANAGED
- POTENTIALLY AFFECTED
- NOT AFFECTED

Notes

1. This drawing is scaled at paper size A0, therefore any prints taken at smaller sizes will affect accuracy of the measurement units and should not be scaled against.

2. For additional detail on the plan suites, please refer to the 'Guide to the Plans' located in Volume 2 of the DCO Application.

3. These plans are indicative only and the Project will be located within the Order Limits. Due to the need for flexibility, National Grid will be applying for Limits of Deviation within the Order Limits and the Development Consent Order, within which any final alignment would be located.

Coordinate System: British National Grid
Sheet X Centroid Coordinate: 380092 Sheet Y Centroid Coordinate: 477293

0 50 100 150 200 250 Metres

BACKGROUND MAPPING INFORMATION HAS BEEN REPRODUCED FROM THE ORDNANCE SURVEY BY PERMISSION OF ORDNANCE SURVEY OF THE CONTROLLER OF HIS MAJESTY'S STATIONERY OFFICE. © CROWN COPYRIGHT AND DATABASE RIGHTS [2026] ORDNANCE SURVEY AC0000808122.

Issue	Date	Remarks	Drawn	Checked	Approved
A	OCT 2026	FOR DCO SUBMISSION	JG	DF	GC

Title

THE NATIONAL GRID
(NORTH HUMBER TO HIGH MARNHAM) ORDER
TREES AND HEDGEROWS TO BE
AFFECTED OR RETAINED PLAN SERIES
REGULATION NO. 5(2)(o)
SECTION E (SHEET 11 OF 15)

nationalgrid


Application Number: EN020034


National Grid Drawing Reference: NHHM-AEC-CNS-PLN-0035

Scale	Sheet Size	Sheet	Issue
1:2,500	A0	SHEET 11 OF 15	A

COPYRIGHT: NOT TO BE REPRODUCED WITHOUT THE WRITTEN PERMISSION OF NATIONAL GRID ELECTRICITY TRANSMISSION PLC. Reproduced from Ordnance Survey digital map data © Crown copyright 2025. All rights reserved. Licence number AC0000808122. Contains public sector information licensed under the Open Government Licence v3.0.
Tree Protection Order information provided by East Riding of Yorkshire Council. East Riding of Yorkshire Council Copyright © and North Lincolnshire Council (2026). Tree Protection Order (TPO) information provided by Bassetlaw District Council © 2024. This dataset is to be treated as indicative as it has not been updated since November 2024 and cannot be deemed to be a fully complete and accurate view of all TPOs at this time.

THE NATIONAL GRID (NORTH HUMBER TO HIGH MARNHAM) ORDER
TREES AND HEDGEROWS TO BE AFFECTED OR RETAINED PLAN SERIES
REGULATION NO. 5(2)(o)
SECTION E (SHEET 12 OF 15)

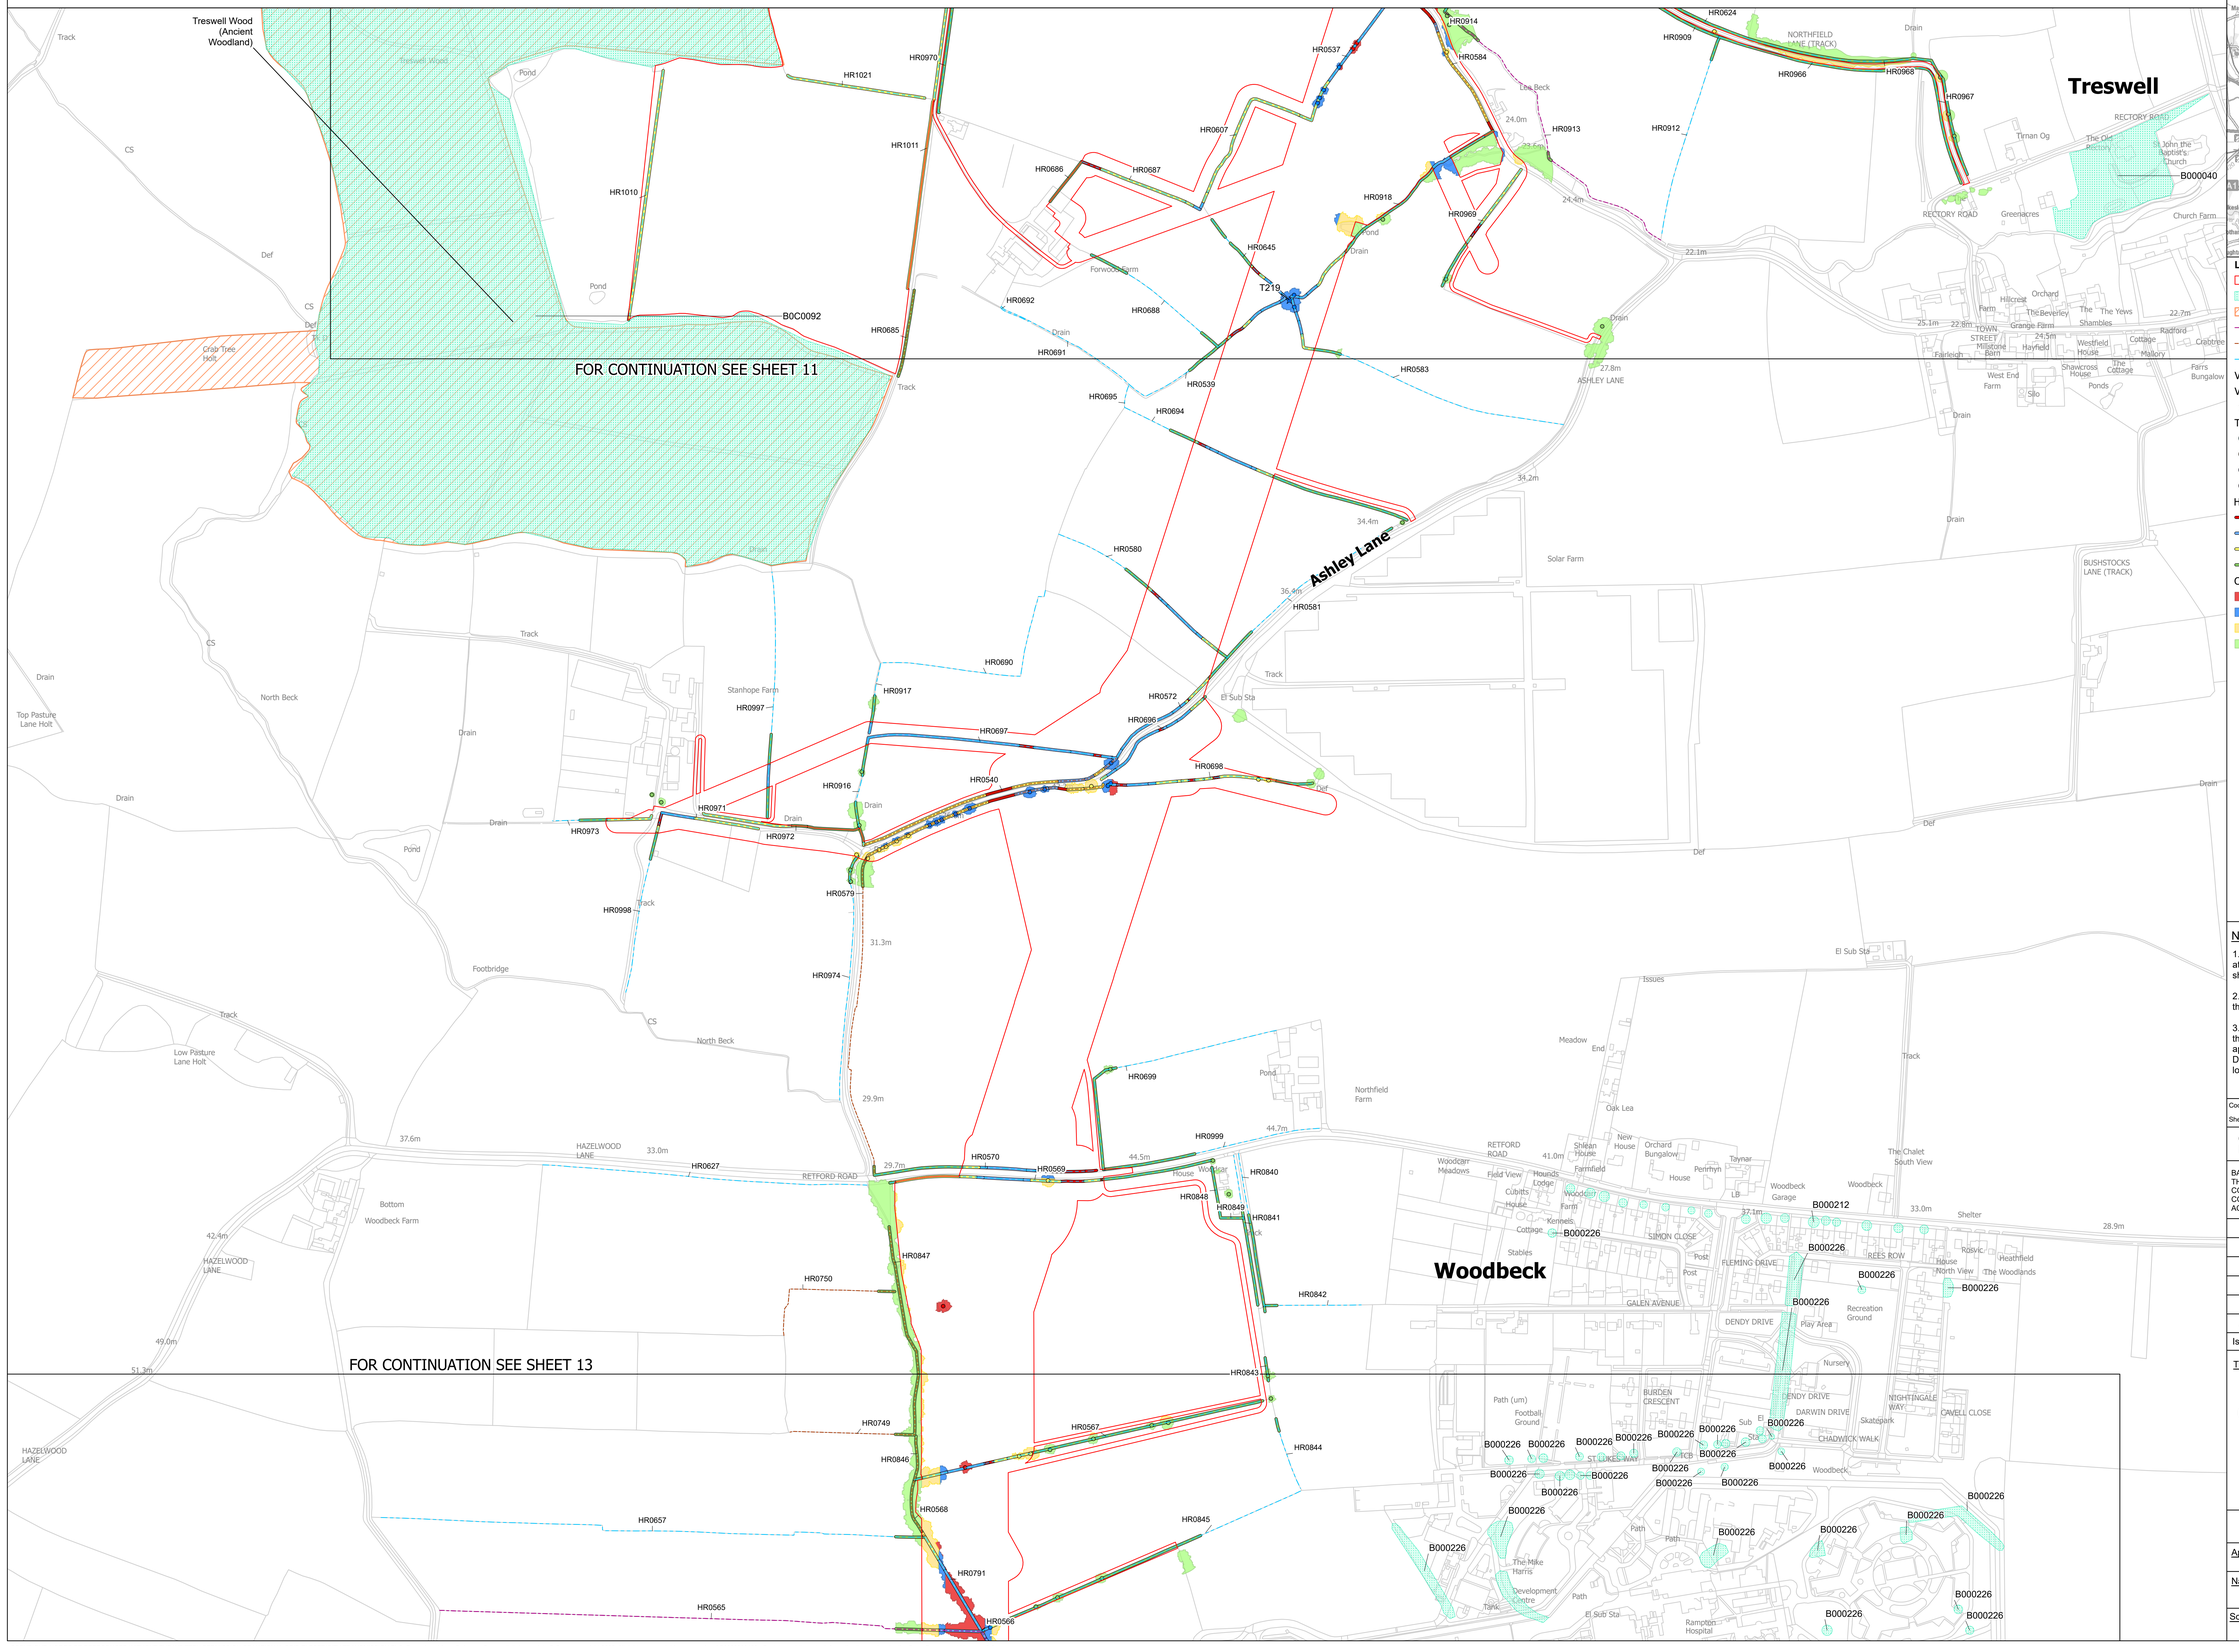

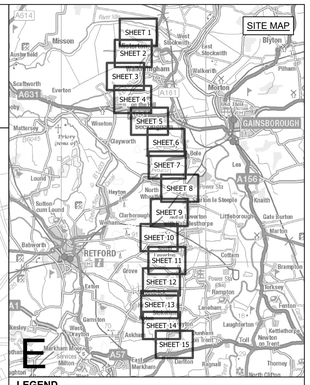

LEGEND

- ORDER LIMITS
- INDICATIVE TREE PRESERVATION ORDER
- ANCIENT WOODLAND
- CONFIRMED IMPORTANT HEDGEROW
- POTENTIALLY IMPORTANT HEDGEROW
- HEDGEROW

VEGETATION IMPACT

VETERAN TREE
- AFFECTED MANAGED

TREE
- REMOVED
- AFFECTED MANAGED
- POTENTIALLY AFFECTED
- NOT AFFECTED

HEDGEROW
- REMOVED
- AFFECTED MANAGED
- POTENTIALLY AFFECTED
- NOT AFFECTED

CANOPY
- REMOVED
- AFFECTED MANAGED
- POTENTIALLY AFFECTED
- NOT AFFECTED

Notes

1. This drawing is scaled at paper size A0, therefore any prints taken at smaller sizes will affect accuracy of the measurement units and should not be scaled against.

2. For additional detail on the plan suites, please refer to the 'Guide to the Plans' located in Volume 2 of the DCO Application.

3. These plans are indicative only and the Project will be located within the Order Limits. Due to the need for flexibility, National Grid will be applying for Limits of Deviation within the Order Limits and the Development Consent Order, within which any final alignment would be located.

Coordinate System: British National Grid

Sheet X Centroid Coordinate: 378613 Sheet Y Centroid Coordinate: 476920

0 50 100 150 200 250 Metres

BACKGROUND MAPPING INFORMATION HAS BEEN REPRODUCED FROM THE ORDNANCE SURVEY BY PERMISSION OF ORDNANCE SURVEY OF THE CONTROLLER OF HIS MAJESTY'S STATIONERY OFFICE. © CROWN COPYRIGHT AND DATABASE RIGHTS [2026] ORDNANCE SURVEY AC0000808122.

Issue	Date	Remarks	Drawn	Checked	Approved
A	OCT 2026	FOR DCO SUBMISSION	JG	DF	GC

Title

THE NATIONAL GRID
(NORTH HUMBER TO HIGH MARNHAM) ORDER
TREES AND HEDGEROWS TO BE
AFFECTED OR RETAINED PLAN SERIES
REGULATION NO. 5(2)(o)
SECTION E (SHEET 12 OF 15)

nationalgrid


Application Number: EN020034


National Grid Drawing Reference: NHHM-AEC-CNS-PLN-0035

Scale	Sheet Size	Sheet	Issue
1:2,500	A0	SHEET 12 OF 15	A

COPYRIGHT. NOT TO BE REPRODUCED WITHOUT THE WRITTEN PERMISSION OF NATIONAL GRID ELECTRICITY TRANSMISSION PLC. Reproduced from Ordnance Survey digital map data © Crown copyright 2025. All rights reserved. Licence number AC0000808122. Contains public sector information licensed under the Open Government Licence v3.0.
Tree Protection Order information provided by East Riding of Yorkshire Council. East Riding of Yorkshire Council Copyright © and North Lincolnshire Council (2026). Tree Protection Order (TPO) information provided by Bassetlaw District Council © 2024. This dataset is to be treated as indicative as it has not been updated since November 2024 and cannot be deemed to be a fully complete and accurate view of all TPOs at this time.

THE NATIONAL GRID (NORTH HUMBER TO HIGH MARNHAM) ORDER
TREES AND HEDGEROWS TO BE AFFECTED OR RETAINED PLAN SERIES
REGULATION NO. 5(2)(o)
SECTION E (SHEET 13 OF 15)

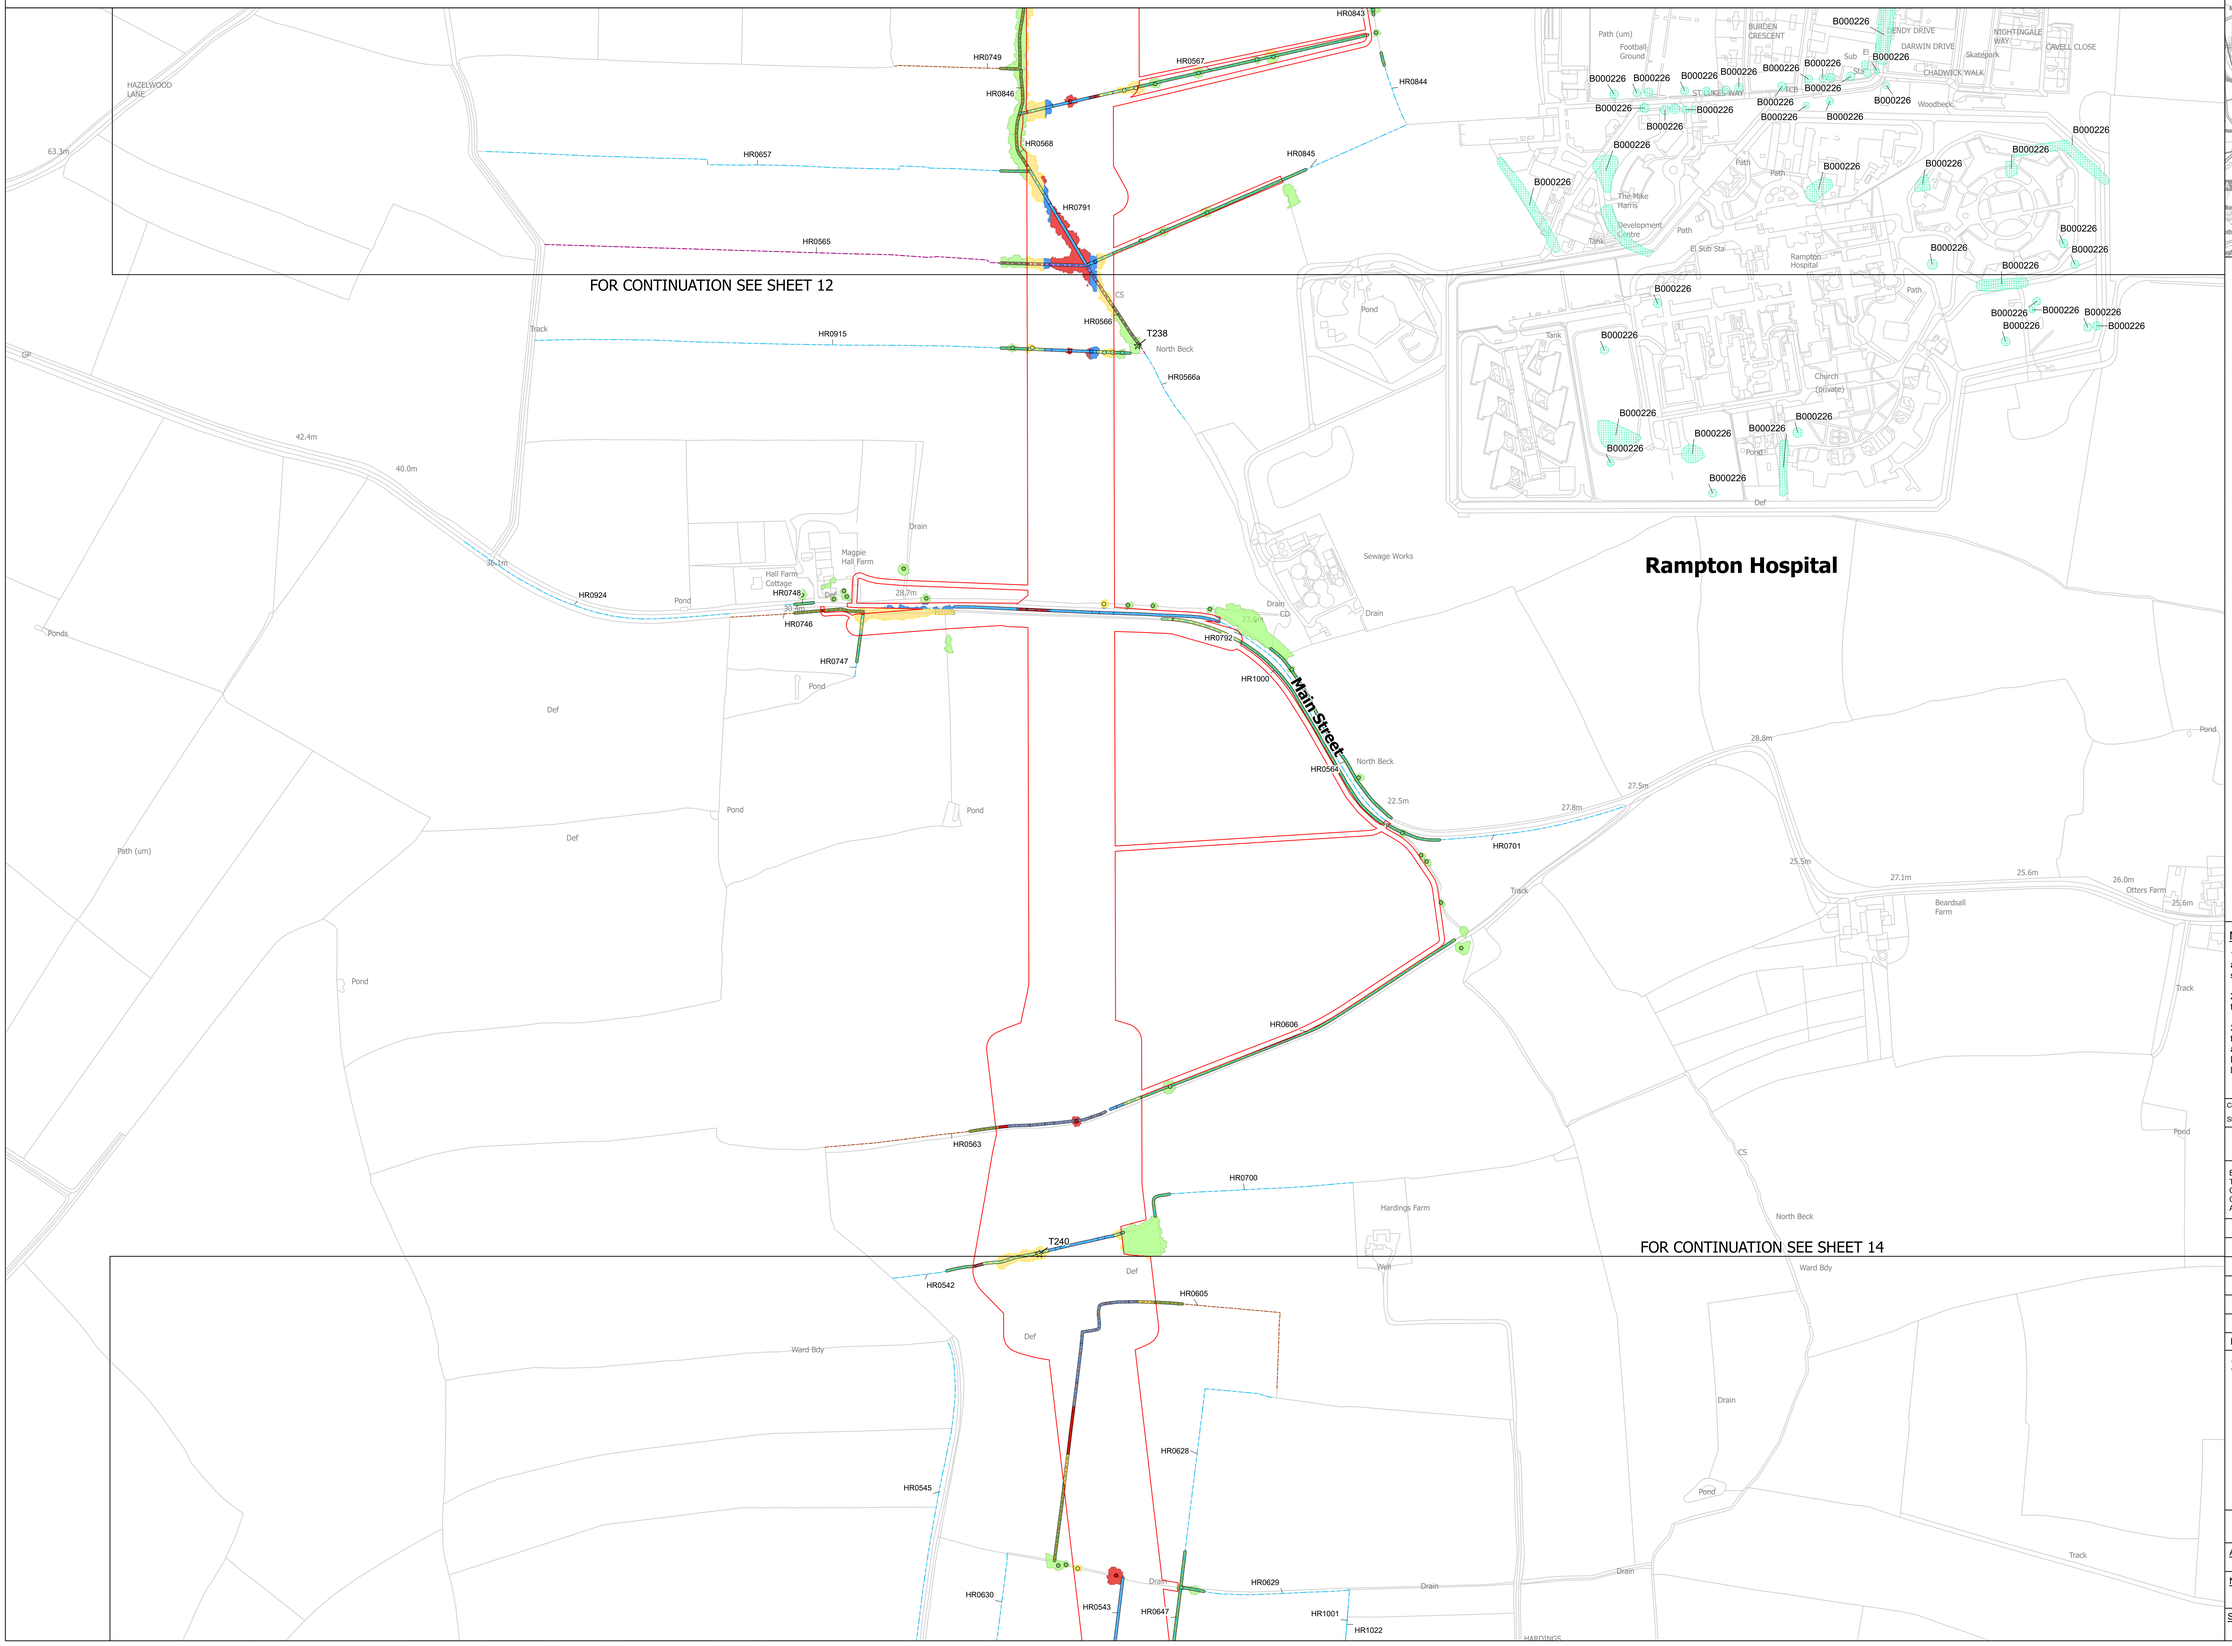

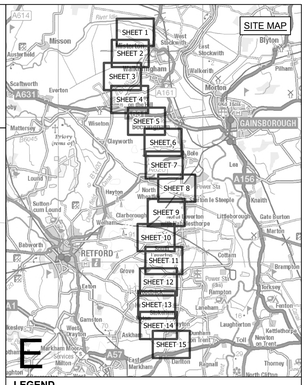

LEGEND

- ORDER LIMITS
- INDICATIVE TREE PRESERVATION ORDER
- CONFIRMED IMPORTANT HEDGEROW
- POTENTIALLY IMPORTANT HEDGEROW
- HEDGEROW

VEGETATION IMPACT

VETERAN TREE
- POTENTIALLY AFFECTED
- NOT AFFECTED

TREE
- REMOVED
- AFFECTED MANAGED
- POTENTIALLY AFFECTED
- NOT AFFECTED

HEDGEROW
- REMOVED
- AFFECTED MANAGED
- POTENTIALLY AFFECTED
- NOT AFFECTED

CANOPY
- REMOVED
- AFFECTED MANAGED
- POTENTIALLY AFFECTED
- NOT AFFECTED

Notes

1. This drawing is scaled at paper size A0, therefore any prints taken at smaller sizes will affect accuracy of the measurement units and should not be scaled against.

2. For additional detail on the plan suites, please refer to the 'Guide to the Plans' located in Volume 2 of the DCO Application.

3. These plans are indicative only and the Project will be located within the Order Limits. Due to the need for flexibility, National Grid will be applying for Limits of Deviation within the Order Limits and the Development Consent Order, within which any final alignment would be located.

Coordinate System: British National Grid

Sheet X Centroid Coordinate: 377037 Sheet Y Centroid Coordinate: 476797

0 50 100 150 200 250 Metres

BACKGROUND MAPPING INFORMATION HAS BEEN REPRODUCED FROM THE ORDNANCE SURVEY BY PERMISSION OF ORDNANCE SURVEY OF THE CONTROLLER OF HIS MAJESTY'S STATIONERY OFFICE. © CROWN COPYRIGHT AND DATABASE RIGHTS [2026] ORDNANCE SURVEY AC0000808122.

Issue	Date	Remarks	Drawn	Checked	Approved
A	OCT 2026	FOR DCO SUBMISSION	JG	DF	GC

Title

THE NATIONAL GRID
(NORTH HUMBER TO HIGH MARNHAM) ORDER
TREES AND HEDGEROWS TO BE
AFFECTED OR RETAINED PLAN SERIES
REGULATION NO. 5(2)(o)
SECTION E (SHEET 13 OF 15)

nationalgrid


Application Number: EN020034


National Grid Drawing Reference: NHHM-AEC-CNS-PLN-0035

Scale	Sheet Size	Sheet	Issue
1:2,500	A0	SHEET 13 OF 15	A

COPYRIGHT: NOT TO BE REPRODUCED WITHOUT THE WRITTEN PERMISSION OF NATIONAL GRID ELECTRICITY TRANSMISSION PLC. Reproduced from Ordnance Survey digital map data © Crown copyright 2025. All rights reserved. Licence number AC0000808122. Contains public sector information licensed under the Open Government Licence v3.0.
Tree Protection Order information provided by East Riding of Yorkshire Council. East Riding of Yorkshire Council Copyright © and North Lincolnshire Council (2026). Tree Protection Order (TPO) information provided by Bassetlaw District Council © 2024. This dataset is to be treated as indicative as it has not been updated since November 2024 and cannot be deemed to be a fully complete and accurate view of all TPOs at this time.

THE NATIONAL GRID (NORTH HUMBER TO HIGH MARNHAM) ORDER
TREES AND HEDGEROWS TO BE AFFECTED OR RETAINED PLAN SERIES
REGULATION NO. 5(2)(o)
SECTION E (SHEET 14 OF 15)

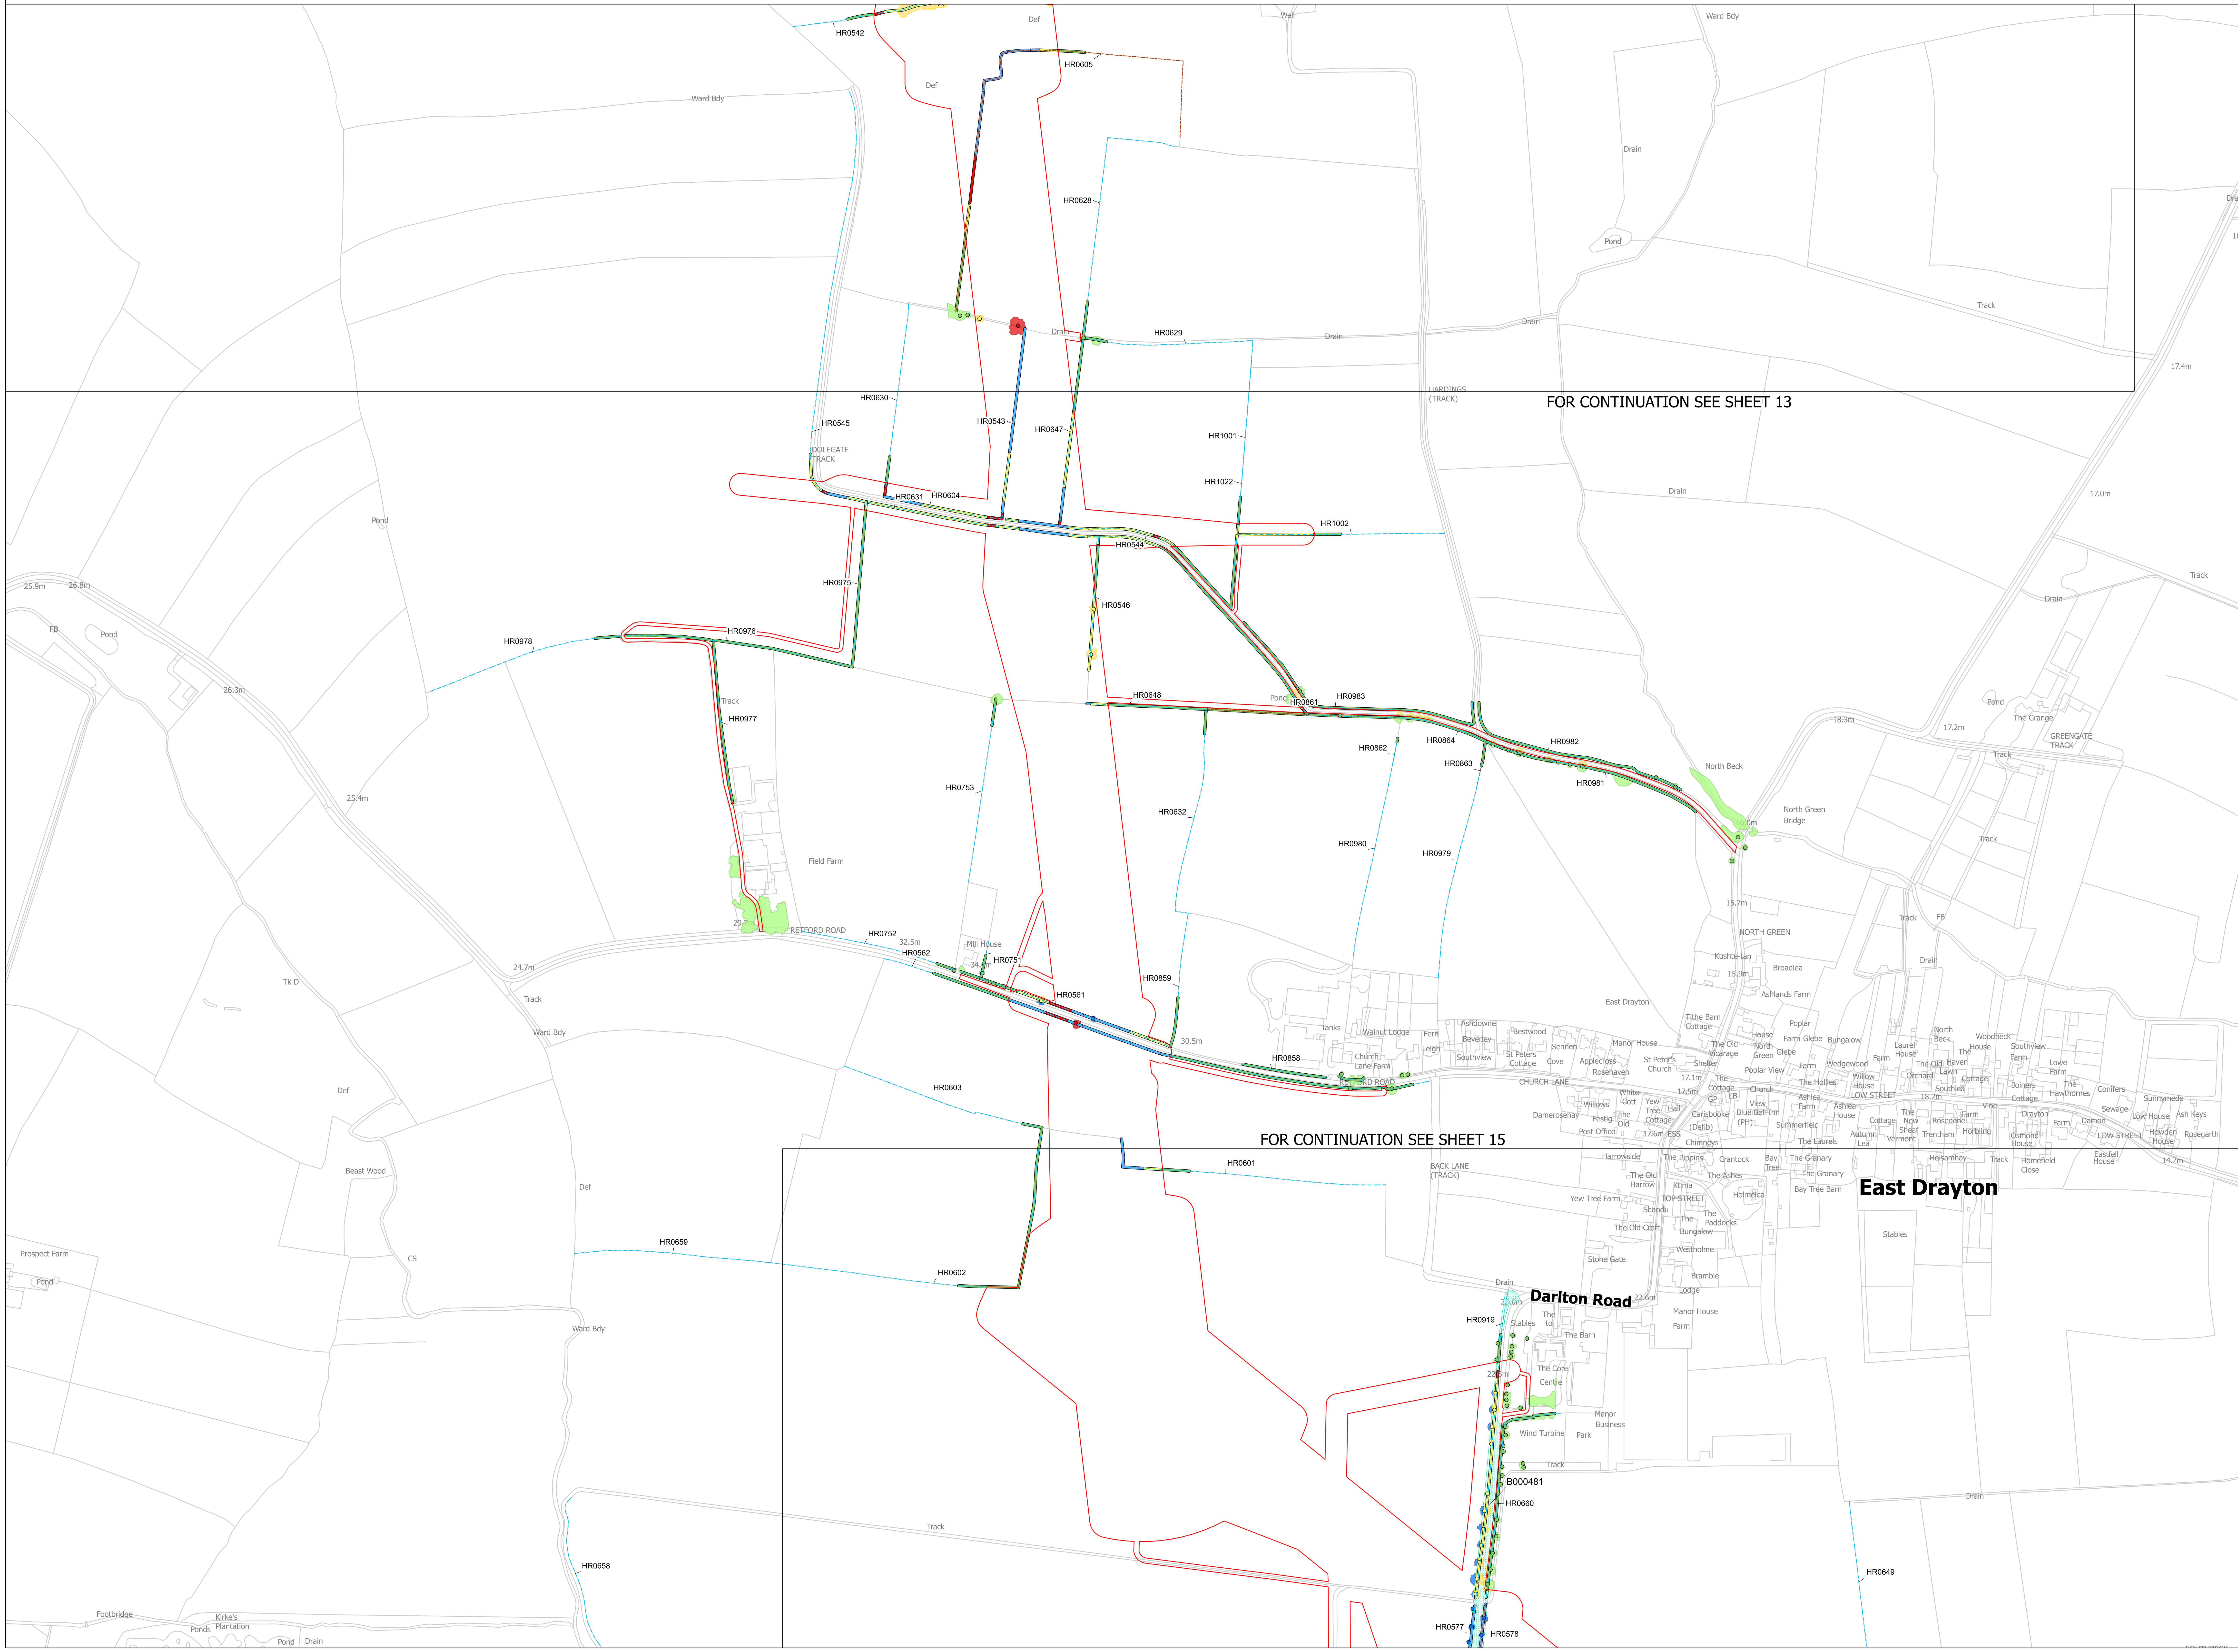

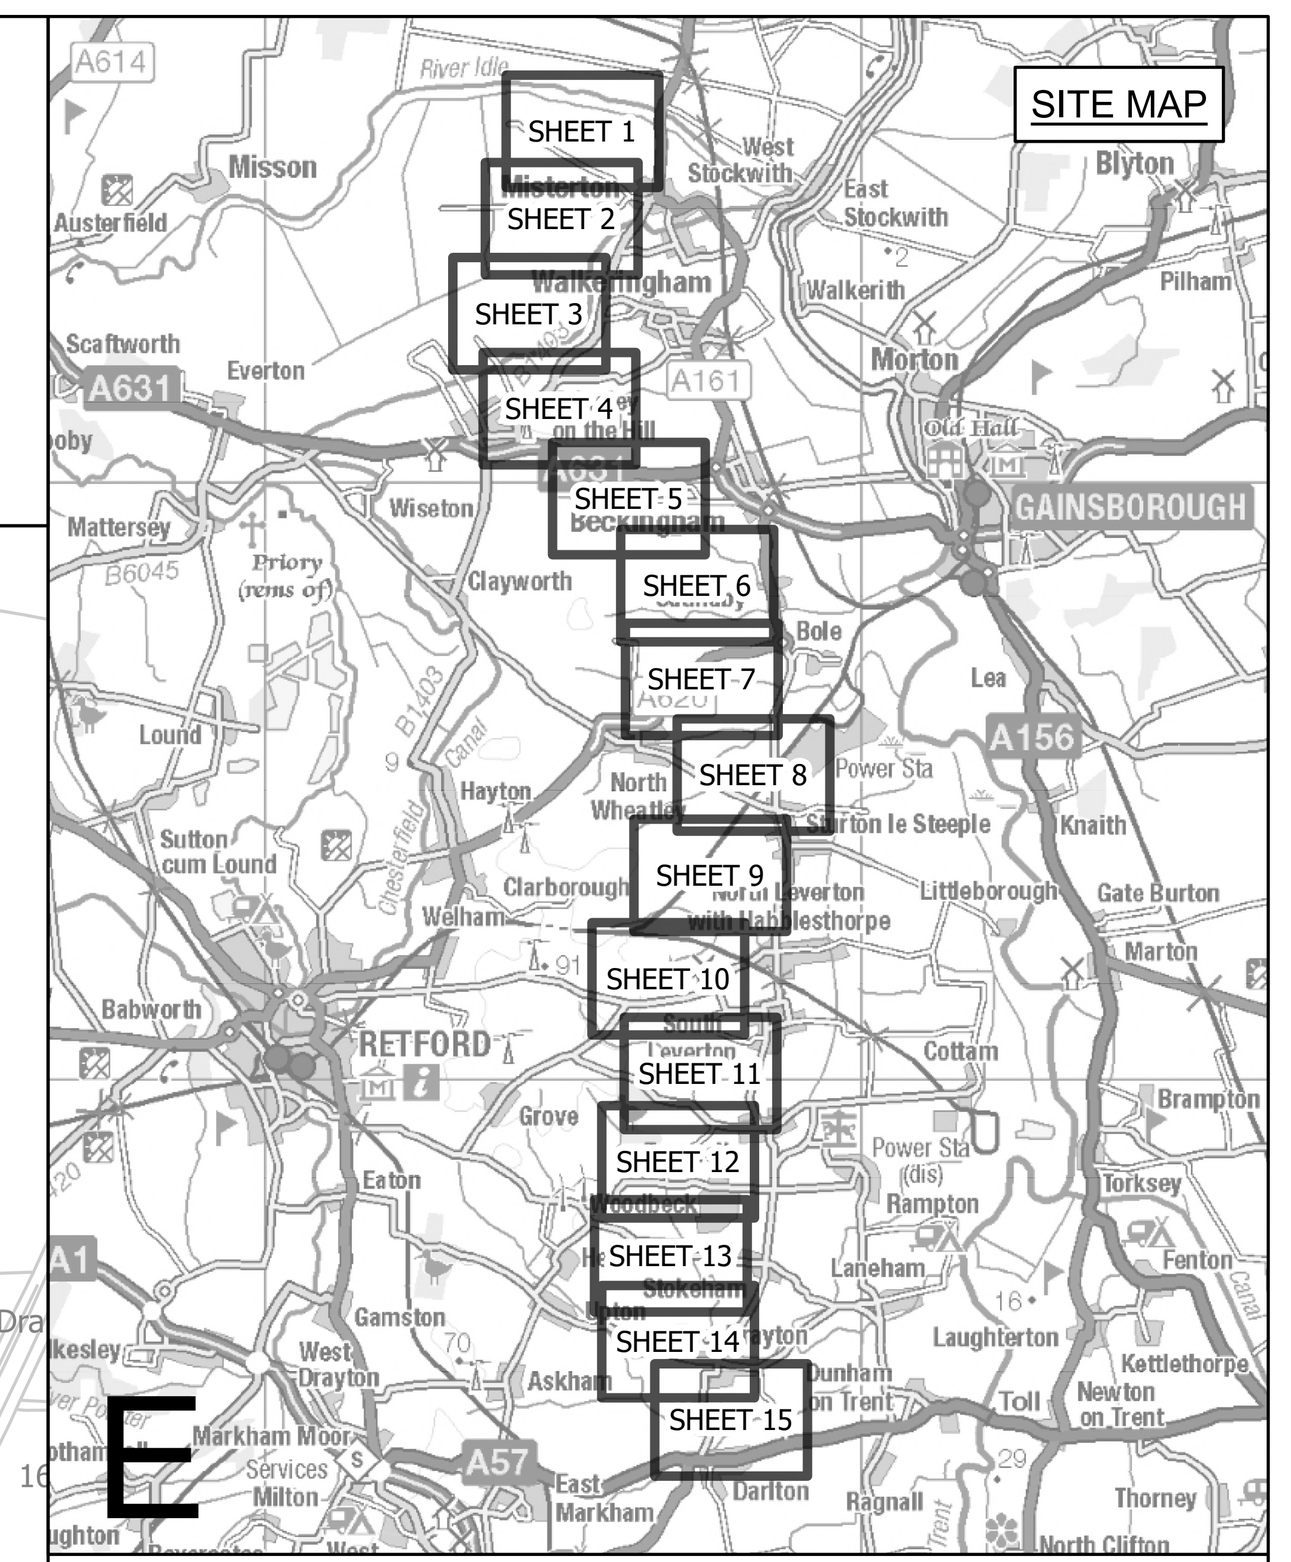

LEGEND

- ORDER LIMITS
- INDICATIVE TREE PRESERVATION ORDER
- POTENTIALLY IMPORTANT HEDGEROW
- HEDGEROW

VEGETATION IMPACT

VETERAN TREE
- POTENTIALLY AFFECTED

TREE
- REMOVED
- AFFECTED MANAGED
- POTENTIALLY AFFECTED
- NOT AFFECTED

HEDGEROW
- REMOVED
- AFFECTED MANAGED
- POTENTIALLY AFFECTED
- NOT AFFECTED

CANOPY
- REMOVED
- AFFECTED MANAGED
- POTENTIALLY AFFECTED
- NOT AFFECTED

Notes

1. This drawing is scaled at paper size A0, therefore any prints taken at smaller sizes will affect accuracy of the measurement units and should not be scaled against.

2. For additional detail on the plan suites, please refer to the 'Guide to the Plans' located in Volume 2 of the DCO Application.

3. These plans are indicative only and the Project will be located within the Order Limits. Due to the need for flexibility, National Grid will be applying for Limits of Deviation within the Order Limits and the Development Consent Order, within which any final alignment would be located.

Coordinate System: British National Grid

Sheet X Centroid Coordinate: 375597 Sheet Y Centroid Coordinate: 476917

0 50 100 150 200 250 Metres

BACKGROUND MAPPING INFORMATION HAS BEEN REPRODUCED FROM THE ORDNANCE SURVEY BY PERMISSION OF ORDNANCE SURVEY OF THE CONTROLLER OF HIS MAJESTY'S STATIONERY OFFICE. © CROWN COPYRIGHT AND DATABASE RIGHTS [2026] ORDNANCE SURVEY AC0000808122.

Issue	Date	Remarks	Drawn	Checked	Approved
A	OCT 2026	FOR DCO SUBMISSION	JG	DF	GC

Title

THE NATIONAL GRID (NORTH HUMBER TO HIGH MARNHAM) ORDER TREES AND HEDGEROWS TO BE AFFECTED OR RETAINED PLAN SERIES REGULATION NO. 5(2)(o) SECTION E (SHEET 14 OF 15)

nationalgrid


Application Number: EN020034


National Grid Drawing Reference: NHHM-AEC-CNS-PLN-0035

Scale	Sheet Size	Sheet	Issue
1:2,500	A0	SHEET 14 OF 15	A

COPYRIGHT: NOT TO BE REPRODUCED WITHOUT THE WRITTEN PERMISSION OF NATIONAL GRID ELECTRICITY TRANSMISSION PLC. Reproduced from Ordnance Survey digital map data © Crown copyright 2025. All rights reserved. Licence number AC0000808122. Contains public sector information licensed under the Open Government Licence v3.0.
Tree Protection Order information provided by East Riding of Yorkshire Council. East Riding of Yorkshire Council Copyright © and North Lincolnshire Council (2026). Tree Protection Order (TPO) information provided by Bassetlaw District Council © 2024. This dataset is to be treated as indicative as it has not been updated since November 2024 and cannot be deemed to be a fully complete and accurate view of all TPOs at this time.

THE NATIONAL GRID (NORTH HUMBER TO HIGH MARNHAM) ORDER
TREES AND HEDGEROWS TO BE AFFECTED OR RETAINED PLAN SERIES
REGULATION NO. 5(2)(o)
SECTION E (SHEET 15 OF 15)

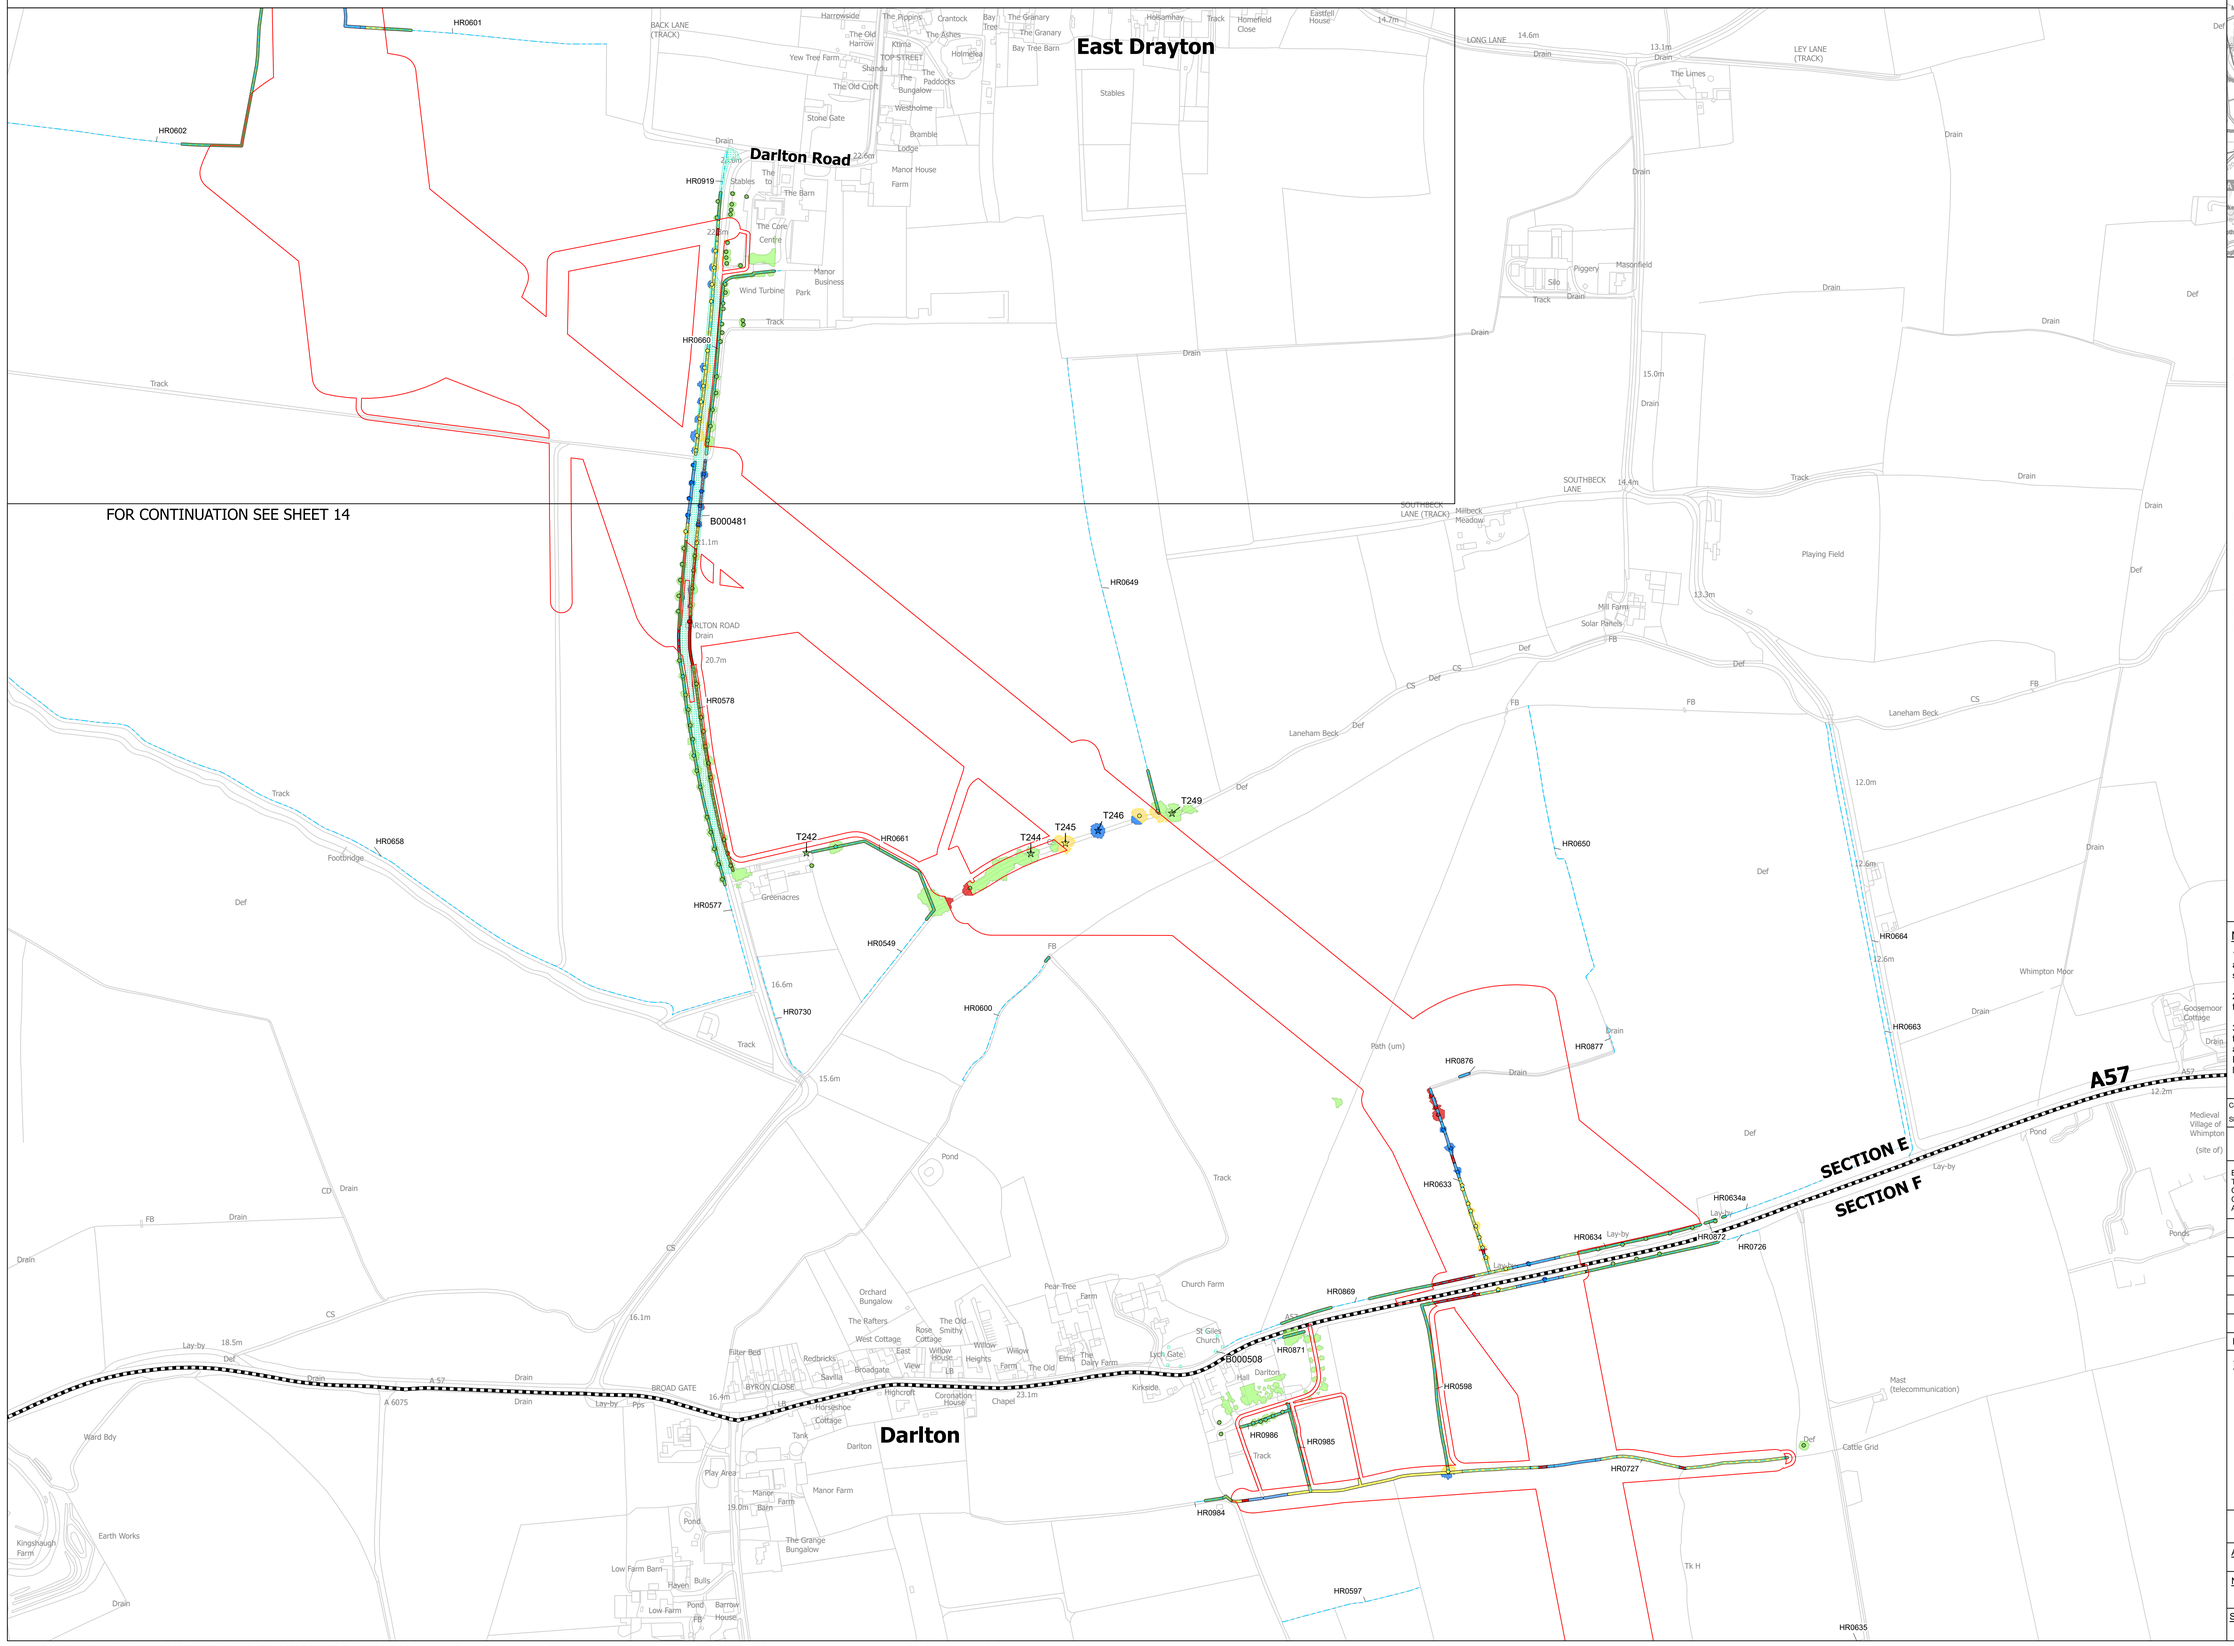

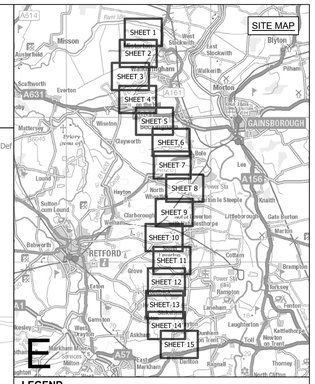

LEGEND

- ROUTE SECTION BOUNDARY
- ORDER LIMITS
- INDICATIVE TREE PRESERVATION ORDER
- POTENTIALLY IMPORTANT HEDGEROW
- HEDGEROW

VEGETATION IMPACT

VETERAN TREE
- AFFECTED MANAGED
- POTENTIALLY AFFECTED
- NOT AFFECTED

TREE
- REMOVED
- AFFECTED MANAGED
- POTENTIALLY AFFECTED
- NOT AFFECTED

HEDGEROW
- REMOVED
- AFFECTED MANAGED
- POTENTIALLY AFFECTED
- NOT AFFECTED

CANOPY
- REMOVED
- AFFECTED MANAGED
- POTENTIALLY AFFECTED
- NOT AFFECTED

Notes

1. This drawing is scaled at paper size A0, therefore any prints taken at smaller sizes will affect accuracy of the measurement units and should not be scaled against.

2. For additional detail on the plan suites, please refer to the 'Guide to the Plans' located in Volume 2 of the DCO Application.

3. These plans are indicative only and the Project will be located within the Order Limits. Due to the need for flexibility, National Grid will be applying for Limits of Deviation within the Order Limits and the Development Consent Order, within which any final alignment would be located.

Coordinate System: British National Grid

Sheet X Centroid Coordinate: 374285 Sheet Y Centroid Coordinate: 477809

0 50 100 150 200 250 Metres

BACKGROUND MAPPING INFORMATION HAS BEEN REPRODUCED FROM THE ORDNANCE SURVEY BY PERMISSION OF ORDNANCE SURVEY OF THE CONTROLLER OF HIS MAJESTY'S STATIONERY OFFICE. © CROWN COPYRIGHT AND DATABASE RIGHTS [2026] ORDNANCE SURVEY AC0000808122.

Issue	Date	Remarks	Drawn	Checked	Approved
A	OCT 2026	FOR DCO SUBMISSION	JG	DF	GC

Title

THE NATIONAL GRID
(NORTH HUMBER TO HIGH MARNHAM) ORDER
TREES AND HEDGEROWS TO BE
AFFECTED OR RETAINED PLAN SERIES
REGULATION NO. 5(2)(o)
SECTION E (SHEET 15 OF 15)

nationalgrid

Application Number: EN020034

National Grid Drawing Reference: NHHM-AEC-CNS-PLN-0035

Scale	Sheet Size	Sheet	Issue
1:2,500	A0	SHEET 15 OF 15	A

COPYRIGHT: NOT TO BE REPRODUCED WITHOUT THE WRITTEN PERMISSION OF NATIONAL GRID ELECTRICITY TRANSMISSION PLC. Reproduced from Ordnance Survey digital map data © Crown copyright 2025. All rights reserved. Licence number AC0000808122. Contains public sector information licensed under the Open Government Licence v3.0.
Tree Protection Order information provided by East Riding of Yorkshire Council. East Riding of Yorkshire Council Copyright © and North Lincolnshire Council (2026). Tree Protection Order (TPO) information provided by Bassetlaw District Council © 2024. This dataset is to be treated as indicative as it has not been updated since November 2024 and cannot be deemed to be a fully complete and accurate view of all TPOs at this time.