The Great Grid Upgrade

North Humber to High Marnham

NHHM-LSTC-ENG-PLN-0033

North Humber to High Marnham

Volume 2: Plans, Drawings and Sections

Document 2.6 Access, Rights of Way and Public Rights of Navigation Plans - Section D

Final Issue A

October 2026

Planning Inspectorate Reference: EN020034

Infrastructure Planning (Applications: Prescribed Forms and Procedure) Regulations 2009 Regulation 5(2)(k)

nationalgrid

THE NATIONAL GRID (NORTH HUMBER TO HIGH MARNHAM) ORDER
ACCESS, RIGHTS OF WAY & PUBLIC RIGHTS OF NAVIGATION KEY PLAN
REGULATION 5(2)(k)
SECTION D (SHEET 1 OF 1)

PLAN A

PLAN B

PLAN C

SECTION C

SECTION D

SECTION D

SECTION E

SHEET 1

SHEET 2

SHEET 3

SHEET 4

SHEET 5

SHEET 6

SHEET 7

SHEET 8

CITY OF DONCASTER COUNCIL

NORTH LINCOLNSHIRE COUNCIL

BASSETLAW DISTRICT COUNCIL

WEST LINDSEY DISTRICT COUNCIL

SITE MAP

A

B

C

D

E

F

LEGEND

- SHEET INDEX
- PLAN SHEETS
- ROUTE SECTION BOUNDARY
- LOCAL AUTHORITY BOUNDARY
- ORDER LIMITS

Notes

1. This drawing is scaled at paper size A0, therefore any prints taken at smaller sizes will affect accuracy of the measurement units and should not be scaled against.

2. For additional detail on the plan suites, please refer to the 'Guide to the Plans' located in Volume 2 of the DCO Application.

3. These plans are indicative only and the Project will be located within the Order Limits. Due to the need for flexibility, National Grid will be applying for Limits of Deviation within the Order Limits and the Development Consent Order, within which any final alignment would be located.

4. The Birkhill Wood and High Marnham Substations, and associated Gantry structures do not form part of this Project. They have been shown for reference only, and are included in the Order Limits for access and to enable the overhead line connections to be constructed.

5. These plans should be read in conjunction with the following schedules of the Development Consent Order: Streets subject to street works, Streets subject to alteration of layout, Streets or Public Rights of Way to be Temporarily Closed and Access to Works.

Coordinate System: British National Grid

Sheet X Centroid Coordinate: 402411 Sheet Y Centroid Coordinate: 475477

0 440 880 1,320 1,760 2,200 Metres

BACKGROUND MAPPING INFORMATION HAS BEEN REPRODUCED FROM THE ORDNANCE SURVEY BY PERMISSION OF ORDNANCE SURVEY OF THE CONTROLLER OF HIS MAJESTY'S STATIONERY OFFICE. CROWN COPYRIGHT ORDNANCE SURVEY ©. BLUESKY INTERNATIONAL LTD ©. NATIONAL GRID ELECTRICITY - 100024241.

Issue	Date	Remarks	Drawn	Checked	Approved
A	OCT 2026	FOR DCO SUBMISSION	JST	TF	BM

Title

THE NATIONAL GRID
(NORTH HUMBER TO HIGH MARNHAM) ORDER
ACCESS, RIGHTS OF WAY & PUBLIC RIGHTS OF NAVIGATION KEY PLAN
REGULATION 5(2)(k)
SECTION D (SHEET 1 OF 1)

nationalgrid

Application Number: EN020034

National Grid Drawing Reference: NHHM-LSTC-ENG-PLN-0033

Scale	Sheet Size	Sheet	Issue
1:21,000	A0	SHEET 1 OF 1	A


COPYRIGHT: NOT TO BE REPRODUCED WITHOUT THE WRITTEN PERMISSION OF NATIONAL GRID ELECTRICITY TRANSMISSION PLC

THE NATIONAL GRID (NORTH HUMBER TO HIGH MARNHAM) ORDER
ACCESS, RIGHTS OF WAY & PUBLIC RIGHTS OF NAVIGATION PLAN SERIES
REGULATION 5(2)(k)
SECTION D (SHEET 1 OF 8)

SECTION C

SECTION D

FOR CONTINUATION SEE SHEET 2

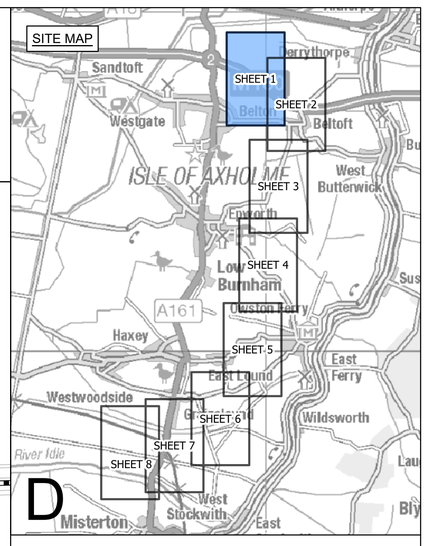

LEGEND

- SHEET INDEX CUTLINES
- ROUTE SECTION BOUNDARY
- LOCAL AUTHORITY BOUNDARY
- ORDER LIMITS

STREET WORKS

- STREET MANAGEMENT: START/END POINT OF TEMPORARY CLOSURE
- STREET MANAGEMENT: TEMPORARY CLOSURE
- STREET MANAGEMENT: TEMPORARY CLOSURE (MANAGED)
- SM-XXX EXAMPLE REFERENCE FOR TEMPORARY CLOSURE
- STREET MANAGEMENT: TEMPORARY DIVERSION
- SMD-XXX EXAMPLE REFERENCE FOR TEMPORARY DIVERSION
- INDICATIVE ACCESS POINT
- BM-XXX EXAMPLE REFERENCE FOR TEMPORARY SITE ACCESS POINT
- CW-XXX EXAMPLE REFERENCE FOR TEMPORARY ALTERATION OF STREET LAYOUT

PUBLIC RIGHTS OF WAY

- PUBLIC RIGHT OF WAY EXISTING
- PUBLIC RIGHT OF WAY TEMPORARY CLOSURE
- PUBLIC RIGHT OF WAY TEMPORARY CLOSURE (MANAGED)
- XX-XX-X.X EXAMPLE REFERENCE FOR PUBLIC RIGHT OF WAY
- PUBLIC RIGHT OF WAY TEMPORARY DIVERSION
- XX-XX-XXD1 EXAMPLE REFERENCE FOR TEMPORARY DIVERTED PUBLIC RIGHT OF WAY

Notes

1. This drawing is scaled at paper size A0, therefore any prints taken at smaller sizes will affect accuracy of the measurement units and should not be scaled against.

2. For additional detail on the plan suites, please refer to the 'Guide to the Plans' located in Volume 2 of the DCO Application.

3. These plans are indicative only and the Project will be located within the Order Limits. Due to the need for flexibility, National Grid will be applying for Limits of Deviation within the Order Limits and the Development Consent Order, within which any final alignment would be located.

4. The Birkhill Wood and High Marnham Substations, and associated Gantry structures do not form part of this Project. They have been shown for reference only, and are included in the Order Limits for access and to enable the overhead line connections to be constructed.

5. These plans should be read in conjunction with the following schedules of the Development Consent Order: Streets subject to street works, Streets subject to alteration of layout, Streets or Public Rights of Way to be Temporarily Closed and Access to Works.

Coordinate System: British National Grid

Sheet X Centroid Coordinate: 408023 Sheet Y Centroid Coordinate: 479699

0 50 100 150 200 250 Metres

BACKGROUND MAPPING INFORMATION HAS BEEN REPRODUCED FROM THE ORDNANCE SURVEY BY PERMISSION OF ORDNANCE SURVEY OF THE CONTROLLER OF HIS MAJESTY'S STATIONERY OFFICE. © CROWN COPYRIGHT AND DATABASE RIGHTS [2026] ORDNANCE SURVEY AC0000808122.

Issue	Date	Remarks	Drawn	Checked	Approved
A	OCT 2026	FOR DCO SUBMISSION	JST	TF	BM

Title

THE NATIONAL GRID
(NORTH HUMBER TO HIGH MARNHAM) ORDER
ACCESS, RIGHTS OF WAY & PUBLIC RIGHTS OF NAVIGATION PLAN SERIES
REGULATION 5(2)(k)
SECTION D (SHEET 1 OF 8)

nationalgrid


Application Number: EN020034


National Grid Drawing Reference: NHHM-LSTC-ENG-PLN-0033

Scale	Sheet Size	Sheet	Issue
1:2,500	A0	SHEET 1 OF 8	A

COPYRIGHT: NOT TO BE REPRODUCED WITHOUT THE WRITTEN PERMISSION OF NATIONAL GRID ELECTRICITY TRANSMISSION PLC

THE NATIONAL GRID (NORTH HUMBER TO HIGH MARNHAM) ORDER
ACCESS, RIGHTS OF WAY & PUBLIC RIGHTS OF NAVIGATION PLAN SERIES
REGULATION 5(2)(k)
SECTION D (SHEET 2 OF 8)

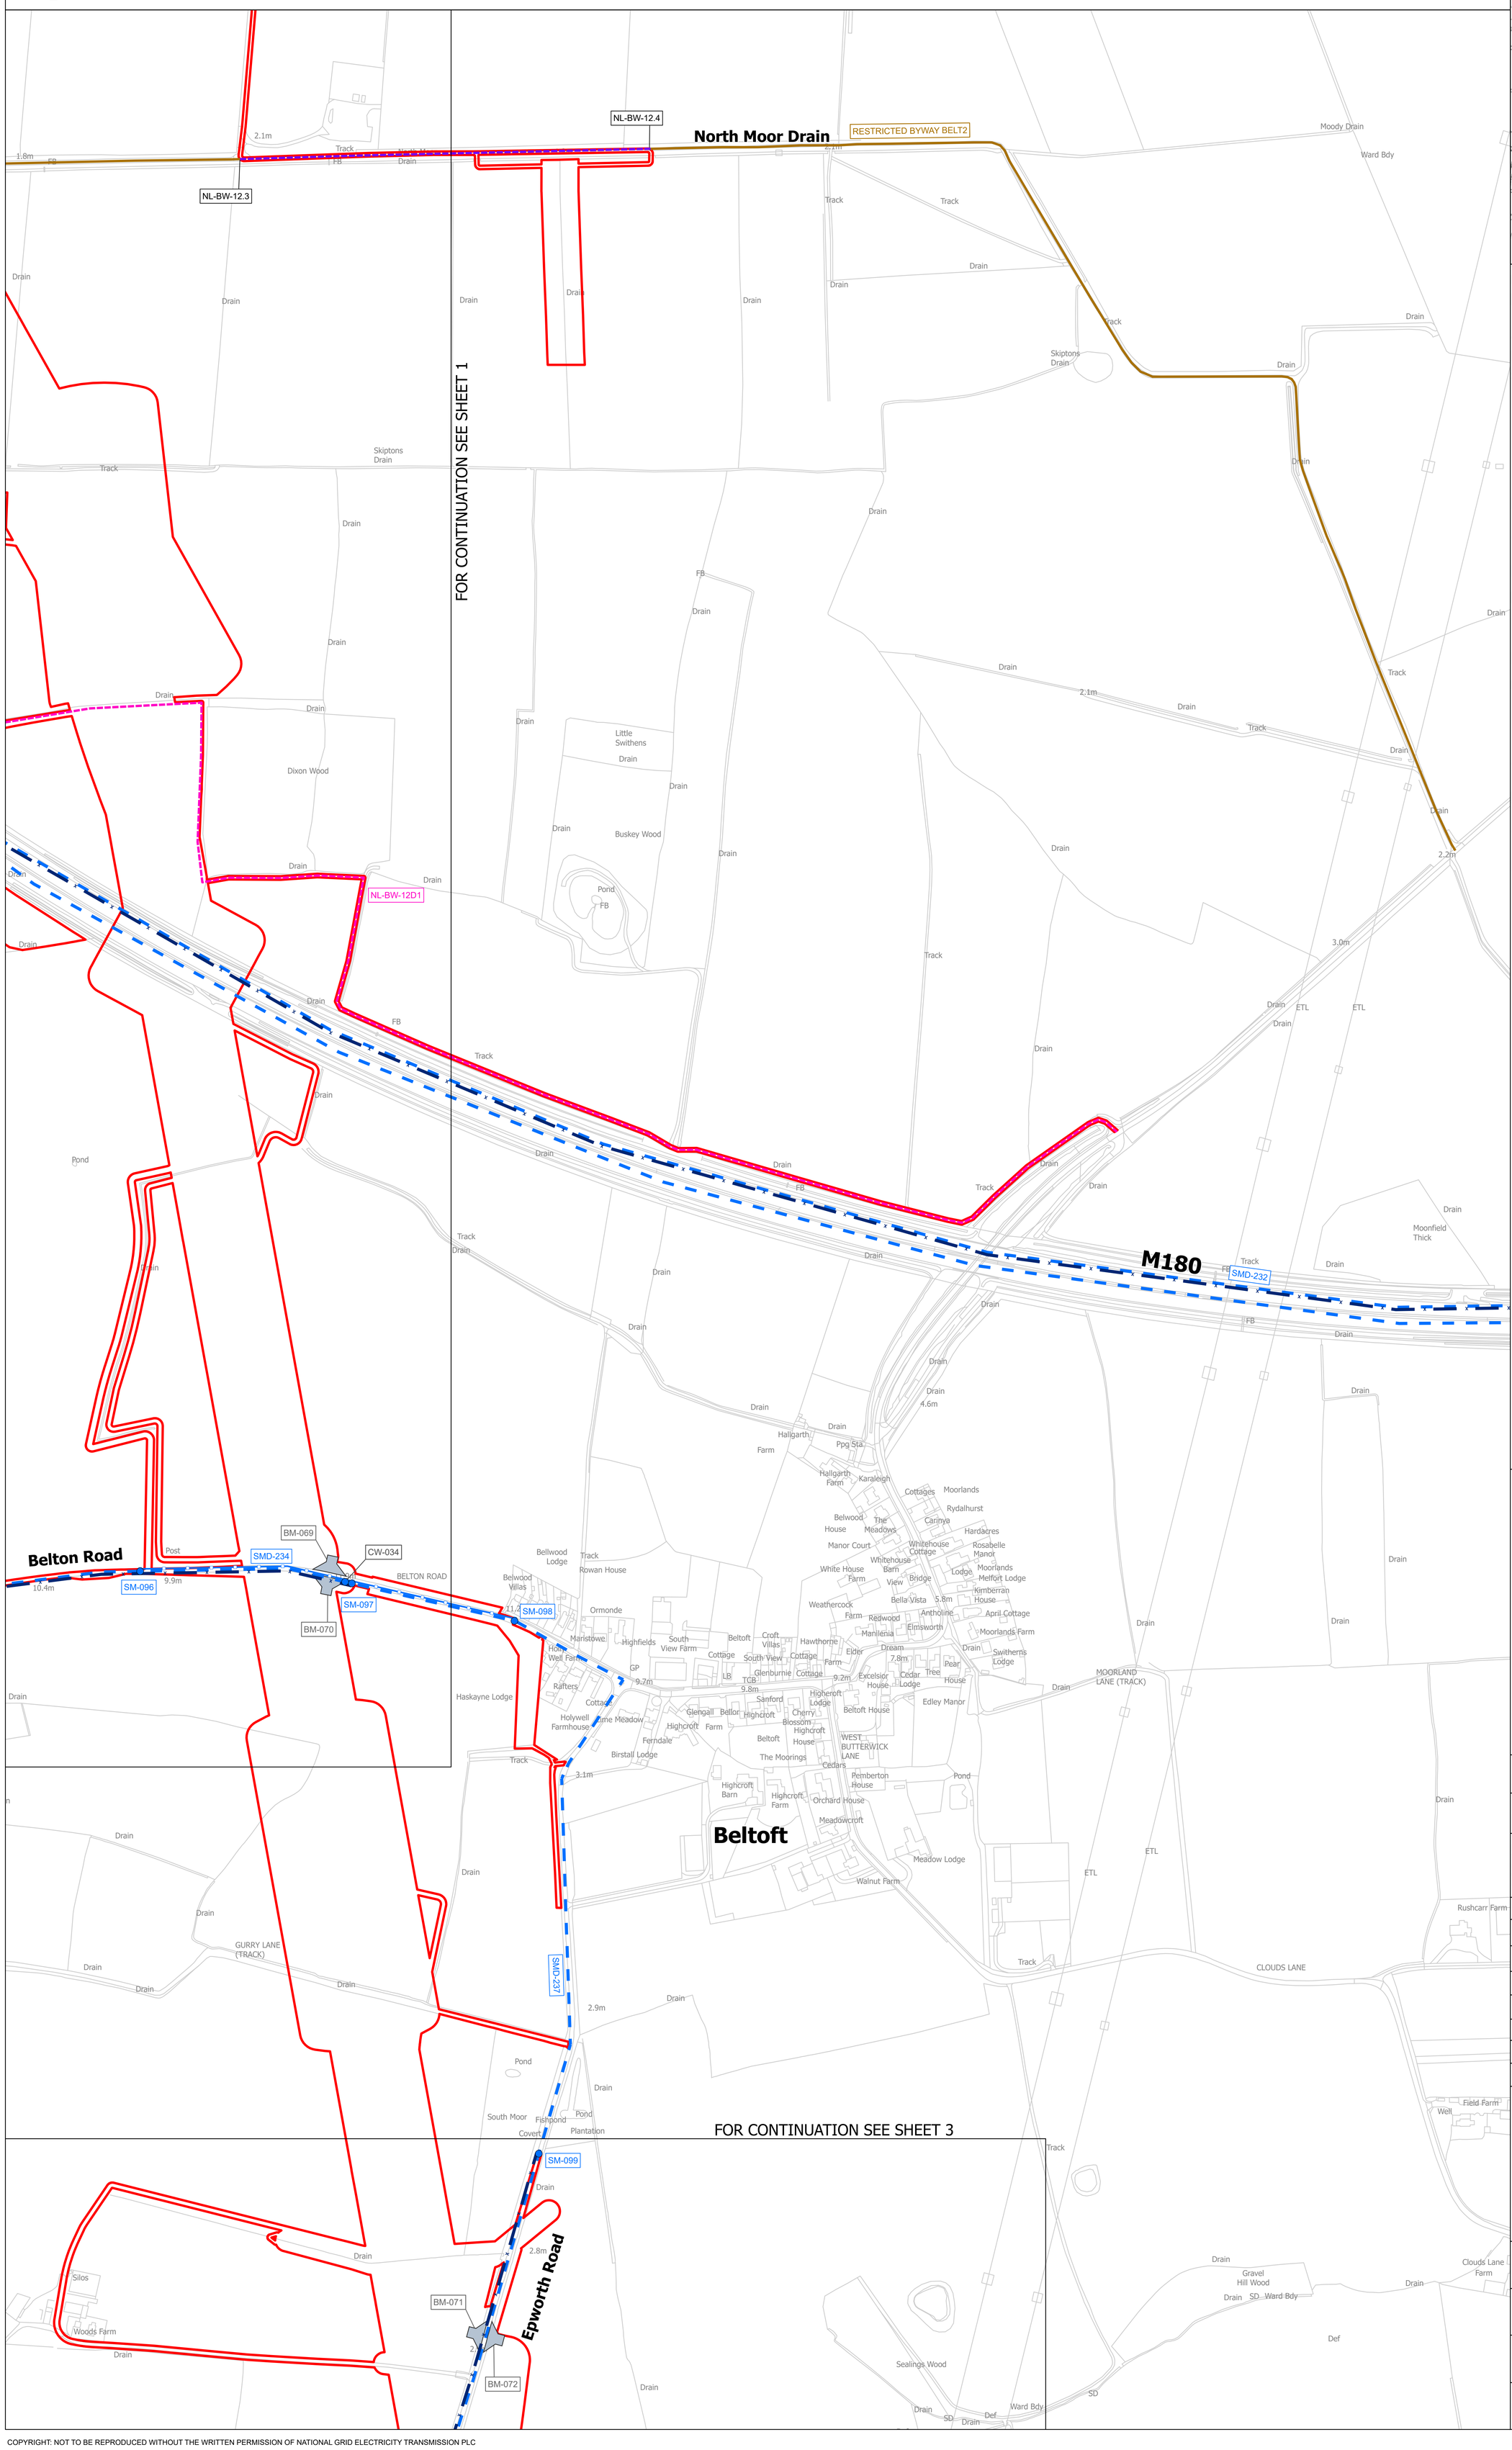

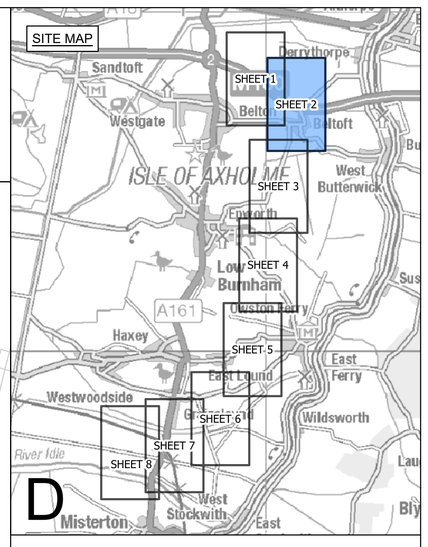

LEGEND

- SHEET INDEX CUTLINES
- ROUTE SECTION BOUNDARY
- LOCAL AUTHORITY BOUNDARY
- ORDER LIMITS

STREET WORKS

- STREET MANAGEMENT: START/END POINT OF TEMPORARY CLOSURE
- STREET MANAGEMENT: TEMPORARY CLOSURE
- STREET MANAGEMENT: TEMPORARY CLOSURE (MANAGED)
- SM-XXX — EXAMPLE REFERENCE FOR TEMPORARY CLOSURE
- STREET MANAGEMENT: TEMPORARY DIVERSION
- SMD-XXX — EXAMPLE REFERENCE FOR TEMPORARY DIVERSION
- INDICATIVE ACCESS POINT
- BM-XXX — EXAMPLE REFERENCE FOR TEMPORARY SITE ACCESS POINT
- CW-XXX — EXAMPLE REFERENCE FOR TEMPORARY ALTERATION OF STREET LAYOUT

PUBLIC RIGHTS OF WAY

- PUBLIC RIGHT OF WAY EXISTING
- PUBLIC RIGHT OF WAY TEMPORARY CLOSURE
- PUBLIC RIGHT OF WAY TEMPORARY CLOSURE (MANAGED)
- XX-XX-X X — EXAMPLE REFERENCE FOR PUBLIC RIGHT OF WAY
- PUBLIC RIGHT OF WAY TEMPORARY DIVERSION
- XX-XX-XXD1 — EXAMPLE REFERENCE FOR TEMPORARY DIVERTED PUBLIC RIGHT OF WAY

Notes

1. This drawing is scaled at paper size A0, therefore any prints taken at smaller sizes will affect accuracy of the measurement units and should not be scaled against.

2. For additional detail on the plan suites, please refer to the 'Guide to the Plans' located in Volume 2 of the DCO Application.

3. These plans are indicative only and the Project will be located within the Order Limits. Due to the need for flexibility, National Grid will be applying for Limits of Deviation within the Order Limits and the Development Consent Order, within which any final alignment would be located.

4. The Birkhill Wood and High Marnham Substations, and associated Gantry structures do not form part of this Project. They have been shown for reference only, and are included in the Order Limits for access and to enable the overhead line connections to be constructed.

5. These plans should be read in conjunction with the following schedules of the Development Consent Order: Streets subject to street works, Streets subject to alteration of layout, Streets or Public Rights of Way to be Temporarily Closed and Access to Works.

Coordinate System: British National Grid

Sheet X Centroid Coordinate: 407273 Sheet Y Centroid Coordinate: 480900

0 50 100 150 200 250 Metres

BACKGROUND MAPPING INFORMATION HAS BEEN REPRODUCED FROM THE ORDNANCE SURVEY BY PERMISSION OF ORDNANCE SURVEY OF THE CONTROLLER OF HIS MAJESTY'S STATIONERY OFFICE. © CROWN COPYRIGHT AND DATABASE RIGHTS [2026] ORDNANCE SURVEY AC0000808122.

Issue	Date	Remarks	Drawn	Checked	Approved
A	OCT 2026	FOR DCO SUBMISSION	JST	TF	BM

Title

THE NATIONAL GRID
(NORTH HUMBER TO HIGH MARNHAM) ORDER
ACCESS, RIGHTS OF WAY & PUBLIC RIGHTS OF NAVIGATION PLAN SERIES
REGULATION 5(2)(k)
SECTION D (SHEET 2 OF 8)

nationalgrid


Application Number: EN020034


National Grid Drawing Reference: NHHM-LSTC-ENG-PLN-0033

Scale	Sheet Size	Sheet	Issue
1:2,500	A0	SHEET 2 OF 8	A

COPYRIGHT: NOT TO BE REPRODUCED WITHOUT THE WRITTEN PERMISSION OF NATIONAL GRID ELECTRICITY TRANSMISSION PLC

THE NATIONAL GRID (NORTH HUMBER TO HIGH MARNHAM) ORDER
ACCESS, RIGHTS OF WAY & PUBLIC RIGHTS OF NAVIGATION PLAN SERIES
REGULATION 5(2)(k)
SECTION D (SHEET 3 OF 8)

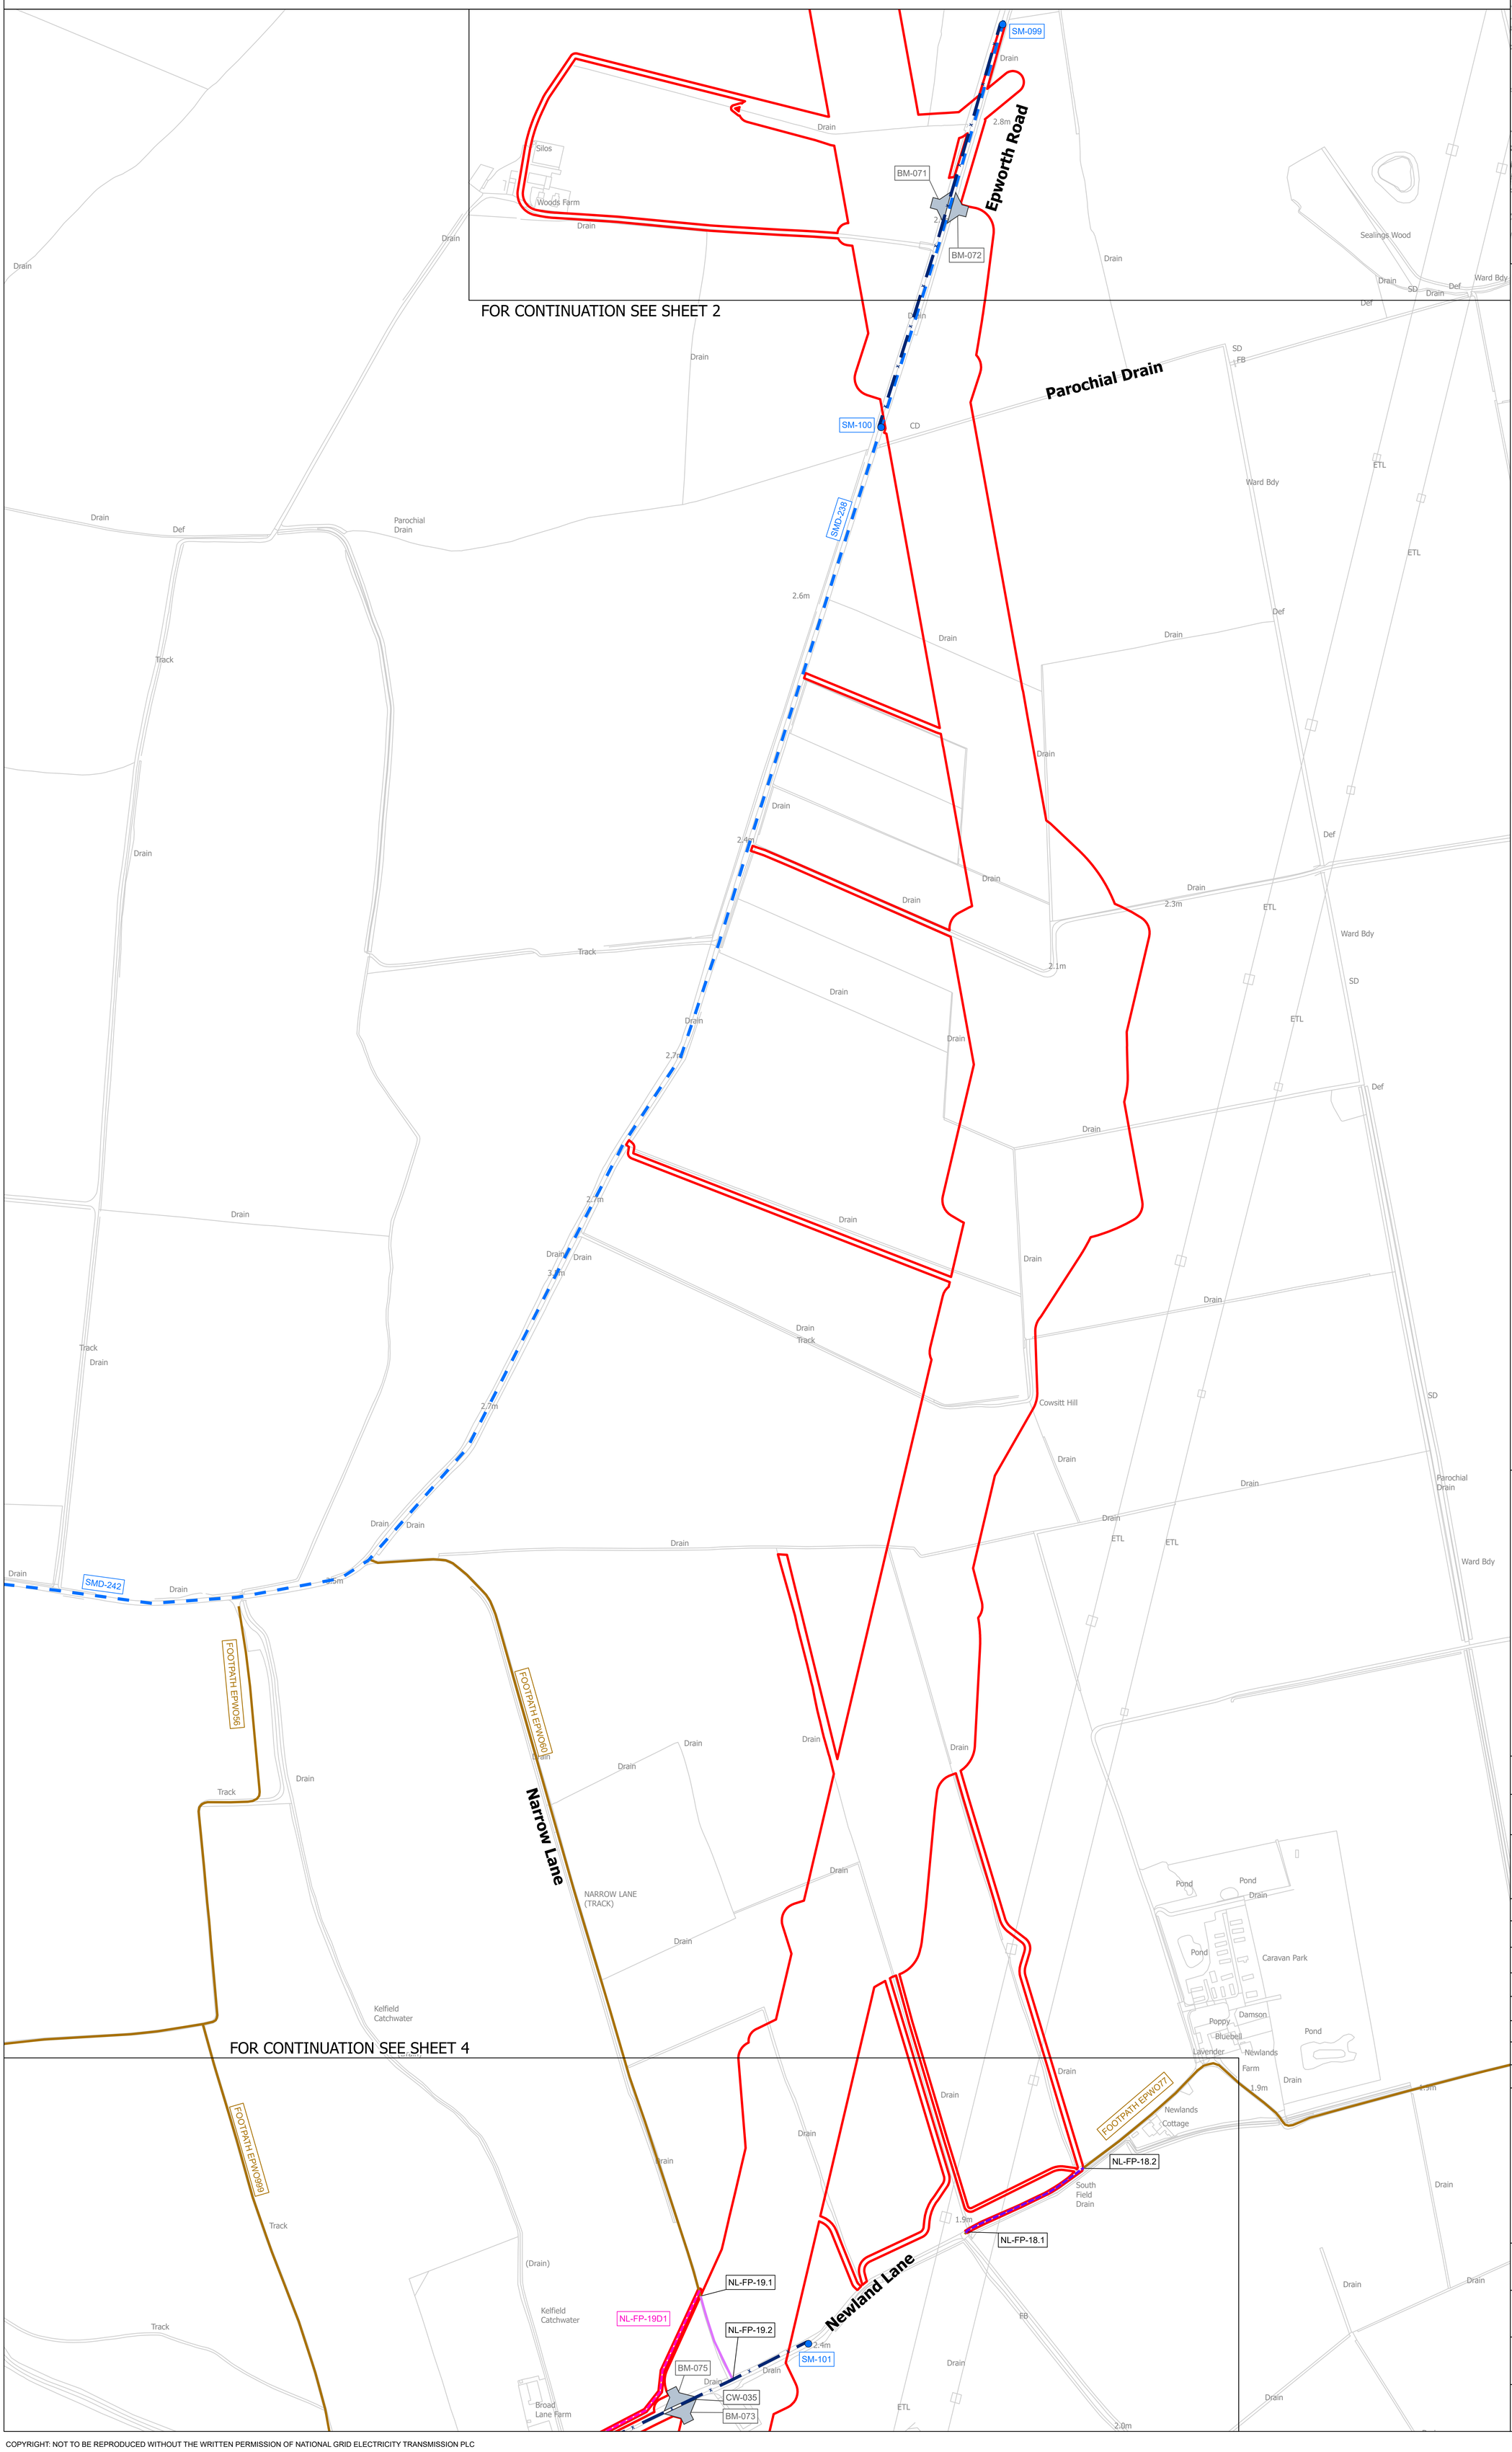

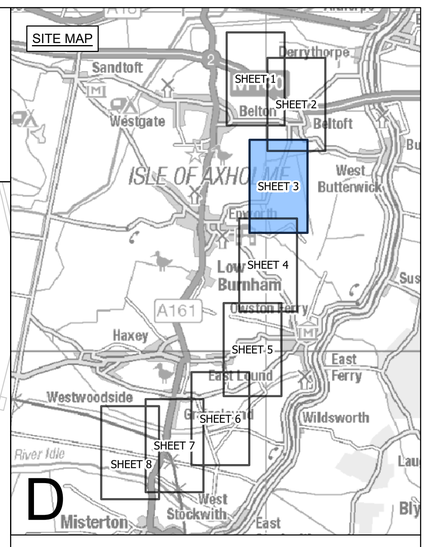

LEGEND

- SHEET INDEX CUTLINES
- ROUTE SECTION BOUNDARY
- LOCAL AUTHORITY BOUNDARY
- ORDER LIMITS

STREET WORKS

- STREET MANAGEMENT: START/END POINT OF TEMPORARY CLOSURE
- STREET MANAGEMENT: TEMPORARY CLOSURE
- STREET MANAGEMENT: TEMPORARY CLOSURE (MANAGED)
- SM-XXX — EXAMPLE REFERENCE FOR TEMPORARY CLOSURE
- STREET MANAGEMENT: TEMPORARY DIVERSION
- SMD-XXX — EXAMPLE REFERENCE FOR TEMPORARY DIVERSION
- INDICATIVE ACCESS POINT
- BM-XXX — EXAMPLE REFERENCE FOR TEMPORARY SITE ACCESS POINT
- CW-XXX — EXAMPLE REFERENCE FOR TEMPORARY ALTERATION OF STREET LAYOUT

PUBLIC RIGHTS OF WAY

- PUBLIC RIGHT OF WAY EXISTING
- PUBLIC RIGHT OF WAY TEMPORARY CLOSURE
- PUBLIC RIGHT OF WAY TEMPORARY CLOSURE (MANAGED)
- XX-XX-X.X — EXAMPLE REFERENCE FOR PUBLIC RIGHT OF WAY
- PUBLIC RIGHT OF WAY TEMPORARY DIVERSION
- XX-XX-XXD1 — EXAMPLE REFERENCE FOR TEMPORARY DIVERTED PUBLIC RIGHT OF WAY

Notes

1. This drawing is scaled at paper size A0, therefore any prints taken at smaller sizes will affect accuracy of the measurement units and should not be scaled against.

2. For additional detail on the plan suites, please refer to the 'Guide to the Plans' located in Volume 2 of the DCO Application.

3. These plans are indicative only and the Project will be located within the Order Limits. Due to the need for flexibility, National Grid will be applying for Limits of Deviation within the Order Limits and the Development Consent Order, within which any final alignment would be located.

4. The Birkhill Wood and High Marnham Substations, and associated Gantry structures do not form part of this Project. They have been shown for reference only, and are included in the Order Limits for access and to enable the overhead line connections to be constructed.

5. These plans should be read in conjunction with the following schedules of the Development Consent Order: Streets subject to street works, Streets subject to alteration of layout, Streets or Public Rights of Way to be Temporarily Closed and Access to Works.

Coordinate System: British National Grid

Sheet X Centroid Coordinate: 404860 Sheet Y Centroid Coordinate: 480373

0 50 100 150 200 250 Metres

BACKGROUND MAPPING INFORMATION HAS BEEN REPRODUCED FROM THE ORDNANCE SURVEY BY PERMISSION OF ORDNANCE SURVEY OF THE CONTROLLER OF HIS MAJESTY'S STATIONERY OFFICE. © CROWN COPYRIGHT AND DATABASE RIGHTS [2026] ORDNANCE SURVEY AC0000808122.

Issue	Date	Remarks	Drawn	Checked	Approved
A	OCT 2026	FOR DCO SUBMISSION	JST	TF	BM

Title

THE NATIONAL GRID
(NORTH HUMBER TO HIGH MARNHAM) ORDER
ACCESS, RIGHTS OF WAY & PUBLIC RIGHTS OF
NAVIGATION PLAN SERIES
REGULATION 5(2)(k)
SECTION D (SHEET 3 OF 8)

nationalgrid

Application Number

EN020034


National Grid Drawing Reference


NHHM-LSTC-ENG-PLN-0033

Scale	Sheet Size	Sheet	Issue
1:2,500	A0	SHEET 3 OF 8	A

COPYRIGHT: NOT TO BE REPRODUCED WITHOUT THE WRITTEN PERMISSION OF NATIONAL GRID ELECTRICITY TRANSMISSION PLC

THE NATIONAL GRID (NORTH HUMBER TO HIGH MARNHAM) ORDER
ACCESS, RIGHTS OF WAY & PUBLIC RIGHTS OF NAVIGATION PLAN SERIES
REGULATION 5(2)(k)
SECTION D (SHEET 4 OF 8)

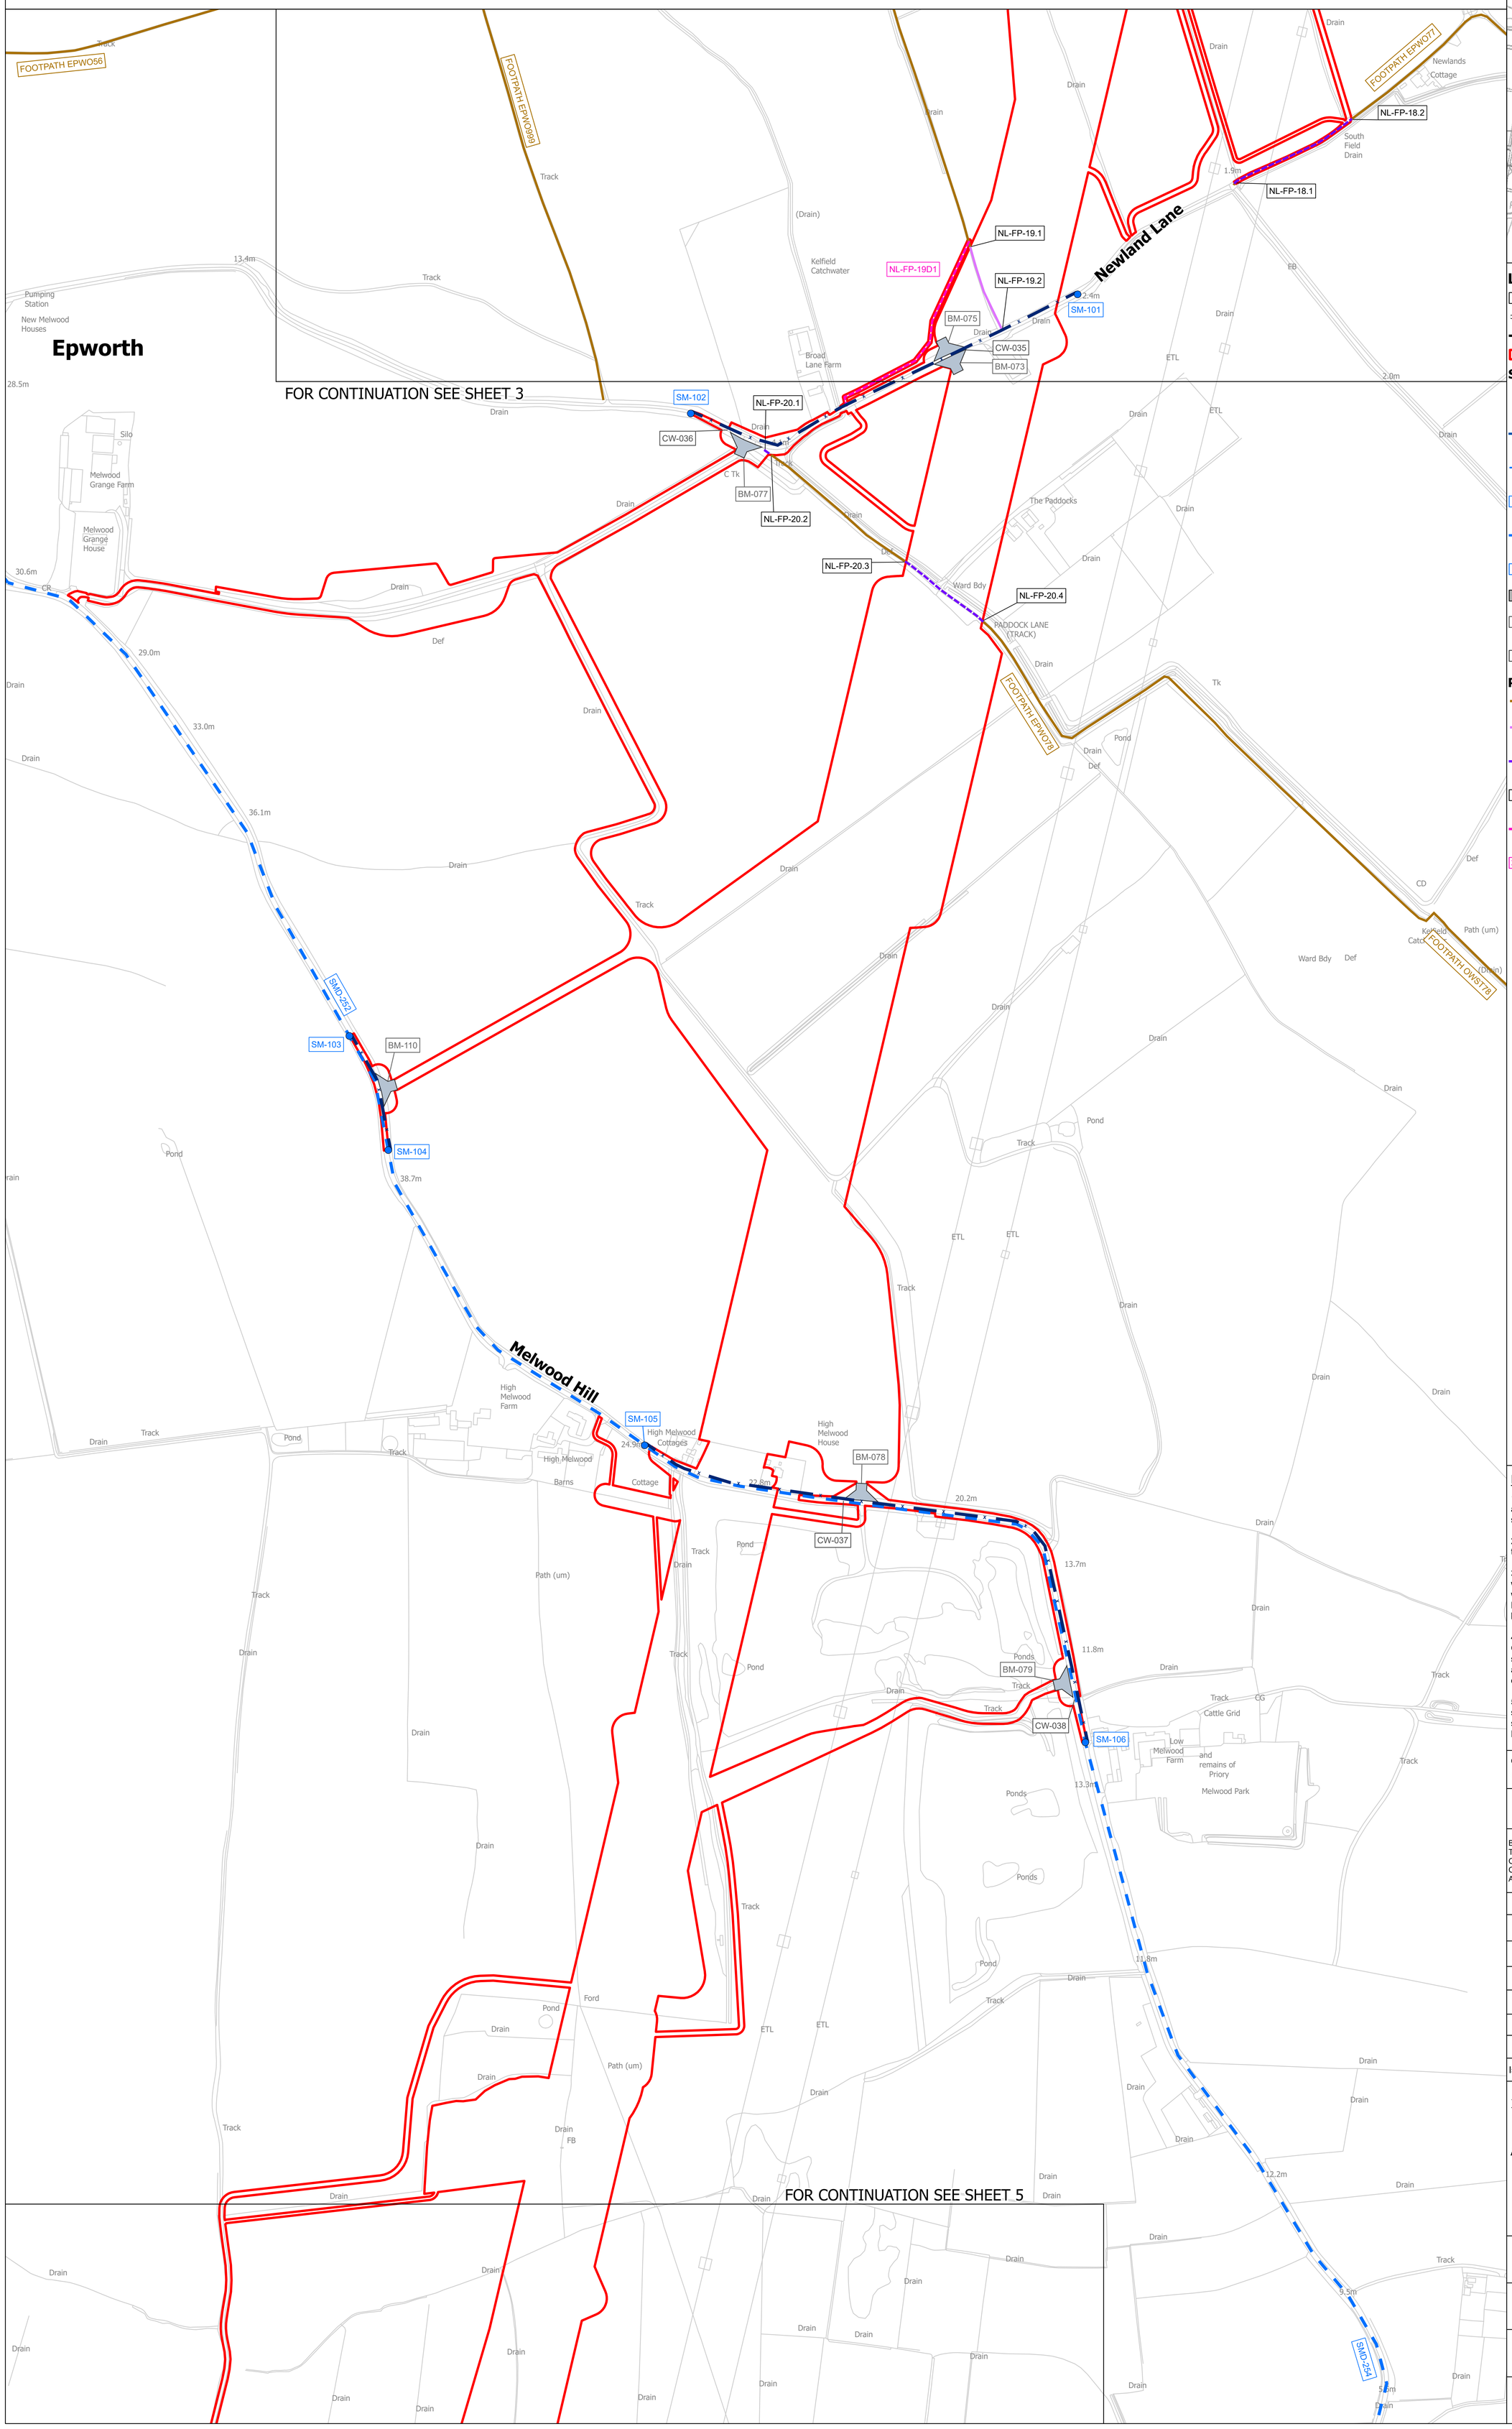

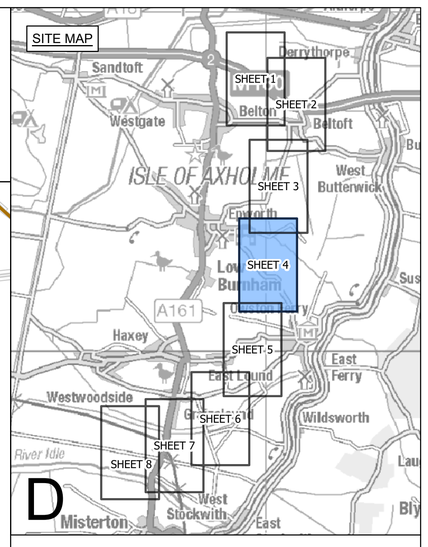

LEGEND

- SHEET INDEX CUTLINES
- ROUTE SECTION BOUNDARY
- LOCAL AUTHORITY BOUNDARY
- ORDER LIMITS

STREET WORKS

- STREET MANAGEMENT: START/END POINT OF TEMPORARY CLOSURE
- STREET MANAGEMENT: TEMPORARY CLOSURE
- STREET MANAGEMENT: TEMPORARY CLOSURE (MANAGED)
- SM-XXX — EXAMPLE REFERENCE FOR TEMPORARY CLOSURE
- STREET MANAGEMENT: TEMPORARY DIVERSION
- SMD-XXX — EXAMPLE REFERENCE FOR TEMPORARY DIVERSION
- INDICATIVE ACCESS POINT
- BM-XXX — EXAMPLE REFERENCE FOR TEMPORARY SITE ACCESS POINT
- CW-XXX — EXAMPLE REFERENCE FOR TEMPORARY ALTERATION OF STREET LAYOUT

PUBLIC RIGHTS OF WAY

- PUBLIC RIGHT OF WAY EXISTING
- PUBLIC RIGHT OF WAY TEMPORARY CLOSURE
- PUBLIC RIGHT OF WAY TEMPORARY CLOSURE (MANAGED)
- XX-XX-X.X — EXAMPLE REFERENCE FOR PUBLIC RIGHT OF WAY
- PUBLIC RIGHT OF WAY TEMPORARY DIVERSION
- XX-XX-XXD1 — EXAMPLE REFERENCE FOR TEMPORARY DIVERTED PUBLIC RIGHT OF WAY

Notes

1. This drawing is scaled at paper size A0, therefore any prints taken at smaller sizes will affect accuracy of the measurement units and should not be scaled against.

2. For additional detail on the plan suites, please refer to the 'Guide to the Plans' located in Volume 2 of the DCO Application.

3. These plans are indicative only and the Project will be located within the Order Limits. Due to the need for flexibility, National Grid will be applying for Limits of Deviation within the Order Limits and the Development Consent Order, within which any final alignment would be located.

4. The Birkhill Wood and High Marnham Substations, and associated Gantry structures do not form part of this Project. They have been shown for reference only, and are included in the Order Limits for access and to enable the overhead line connections to be constructed.

5. These plans should be read in conjunction with the following schedules of the Development Consent Order: Streets subject to street works, Streets subject to alteration of layout, Streets or Public Rights of Way to be Temporarily Closed and Access to Works.

Coordinate System: British National Grid

Sheet X Centroid Coordinate: 402540 Sheet Y Centroid Coordinate: 480066

0 50 100 150 200 250 Metres

BACKGROUND MAPPING INFORMATION HAS BEEN REPRODUCED FROM THE ORDNANCE SURVEY BY PERMISSION OF ORDNANCE SURVEY OF THE CONTROLLER OF HIS MAJESTY'S STATIONERY OFFICE. © CROWN COPYRIGHT AND DATABASE RIGHTS [2026] ORDNANCE SURVEY AC0000808122.

Issue	Date	Remarks	Drawn	Checked	Approved
A	OCT 2026	FOR DCO SUBMISSION	JST	TF	BM

Title

THE NATIONAL GRID
(NORTH HUMBER TO HIGH MARNHAM) ORDER
ACCESS, RIGHTS OF WAY & PUBLIC RIGHTS OF NAVIGATION PLAN SERIES
REGULATION 5(2)(k)
SECTION D (SHEET 4 OF 8)

nationalgrid


Application Number: EN020034


National Grid Drawing Reference: NHHM-LSTC-ENG-PLN-0033

Scale	Sheet Size	Sheet	Issue
1:2,500	A0	SHEET 4 OF 8	A

COPYRIGHT: NOT TO BE REPRODUCED WITHOUT THE WRITTEN PERMISSION OF NATIONAL GRID ELECTRICITY TRANSMISSION PLC

THE NATIONAL GRID (NORTH HUMBER TO HIGH MARNHAM) ORDER
ACCESS, RIGHTS OF WAY & PUBLIC RIGHTS OF NAVIGATION PLAN SERIES
REGULATION 5(2)(k)
SECTION D (SHEET 5 OF 8)

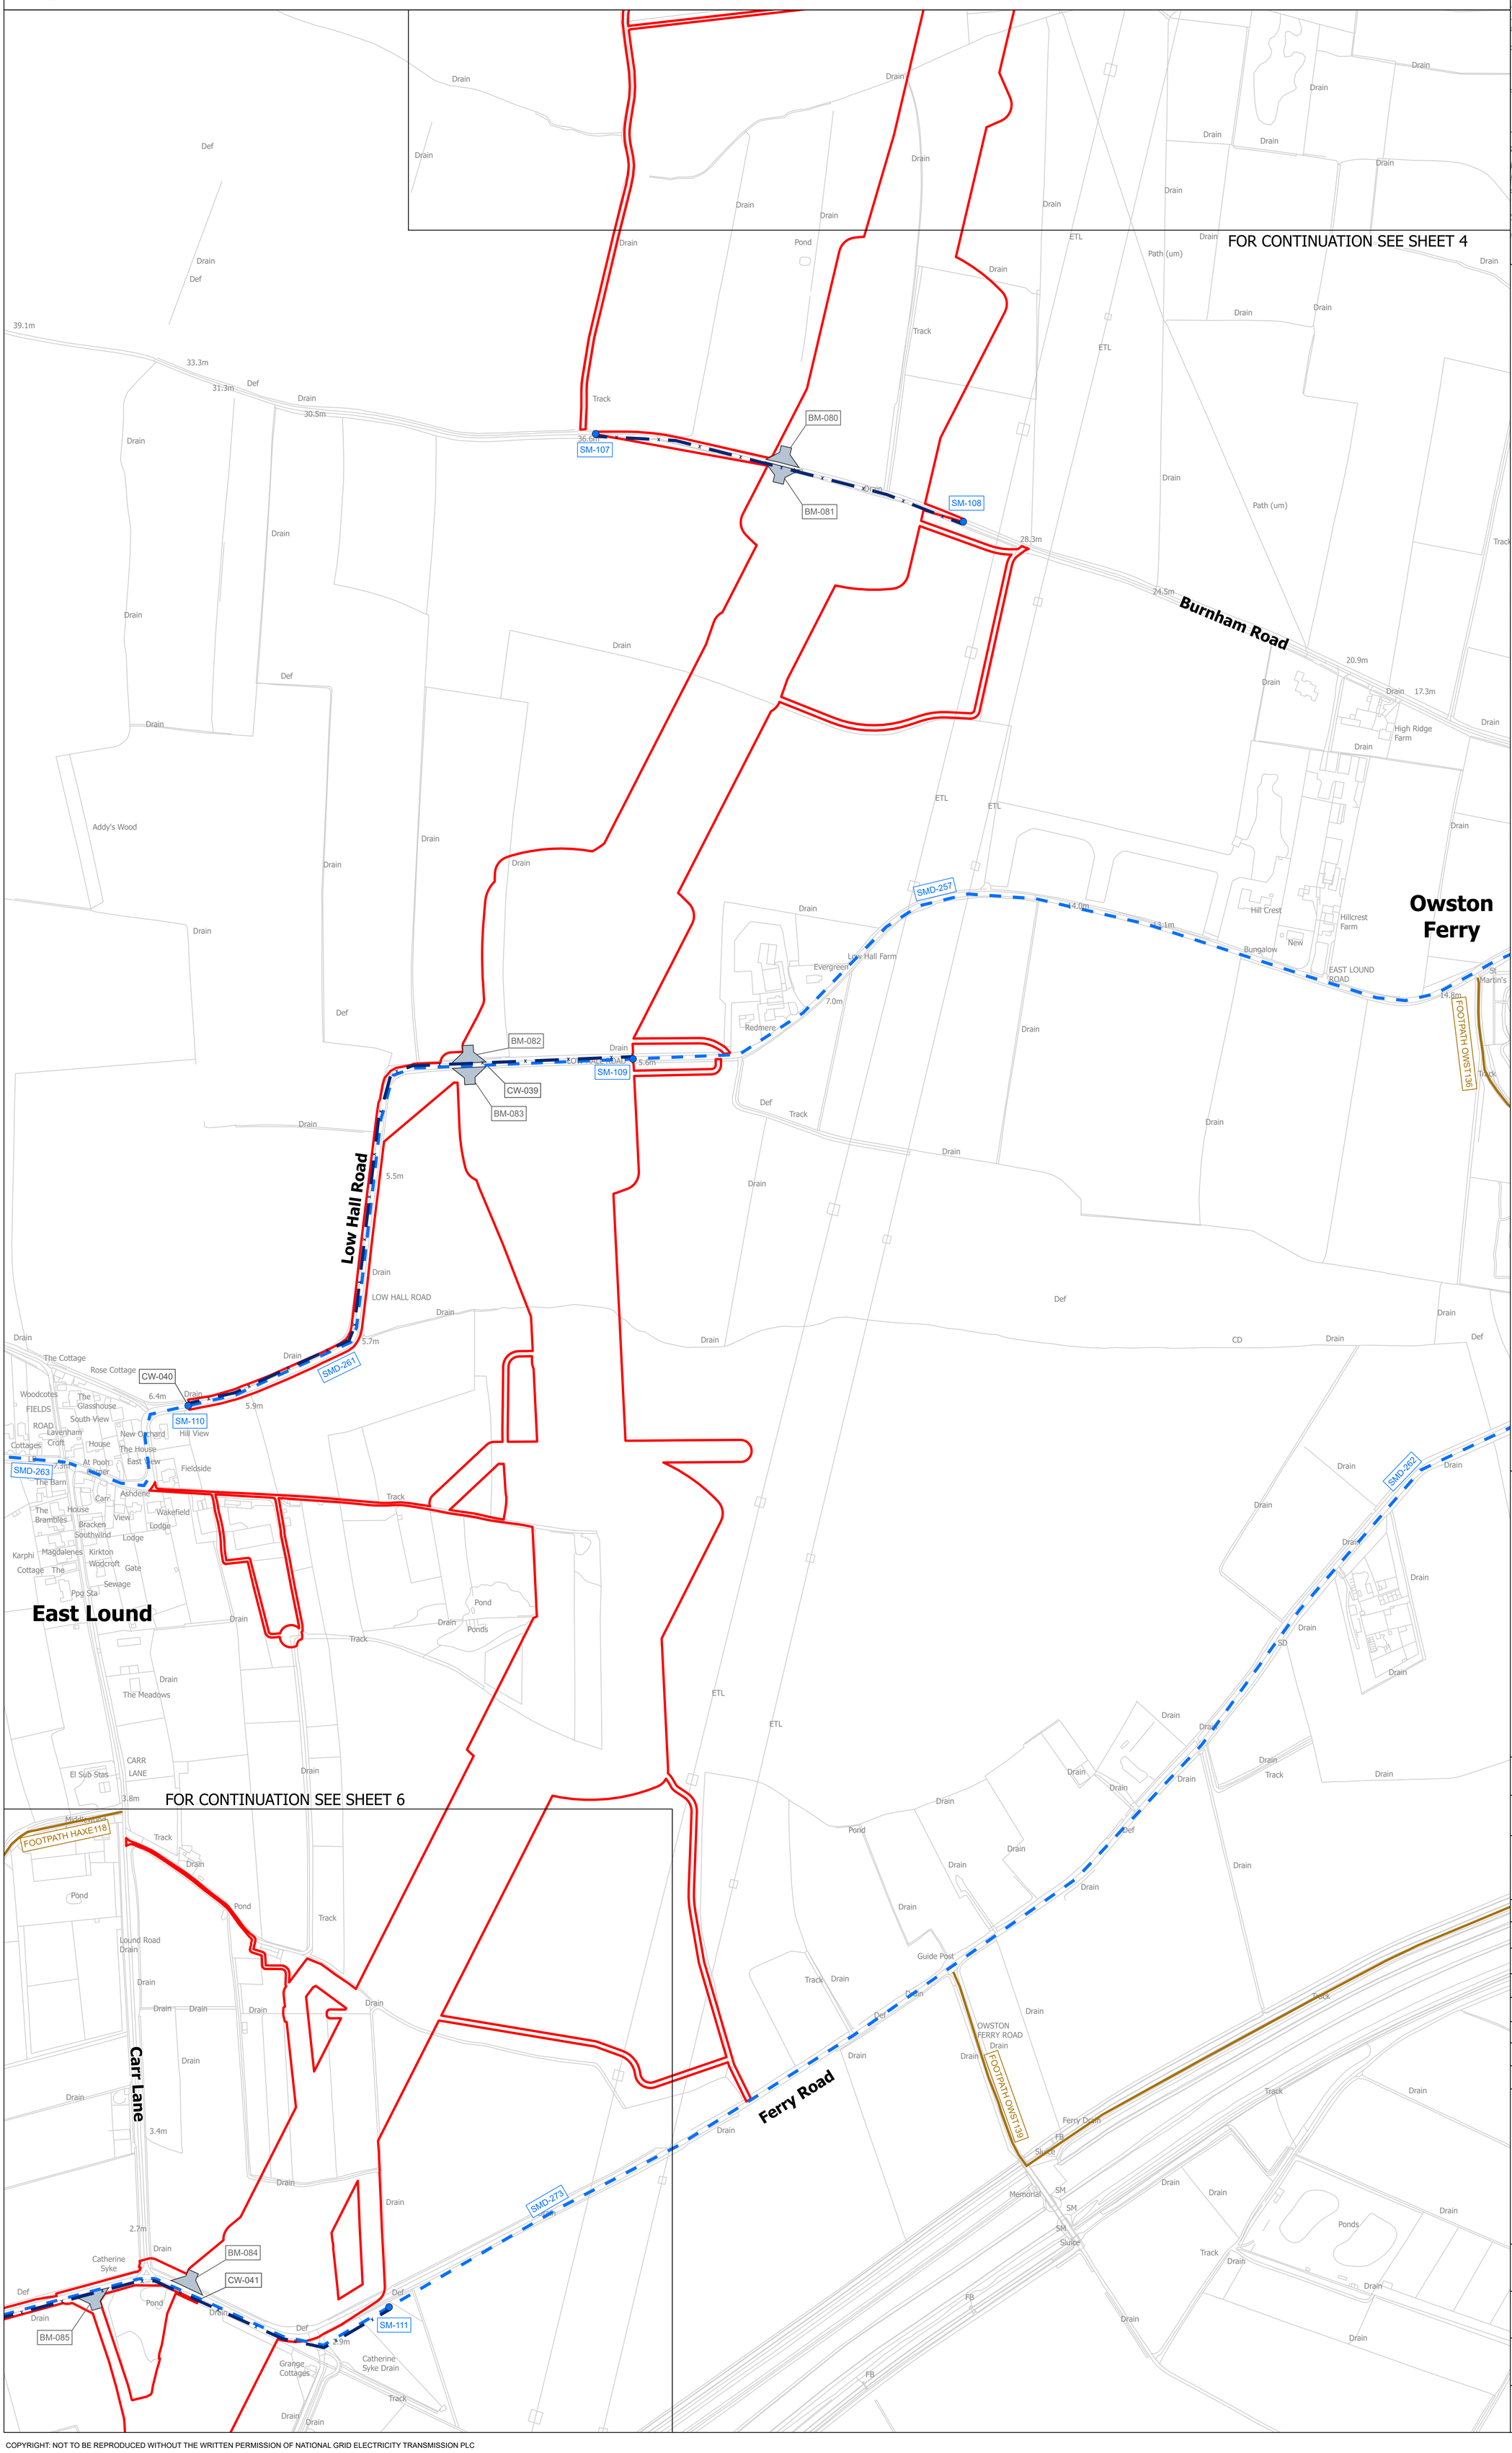

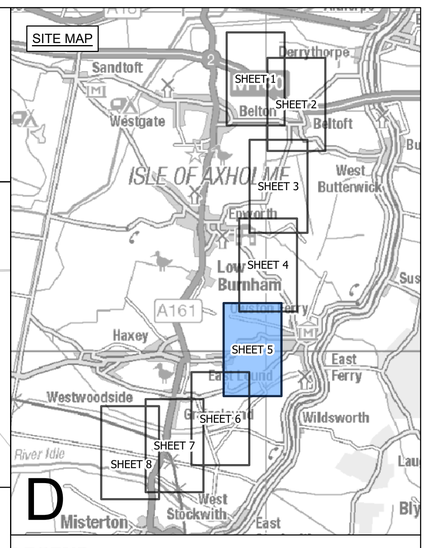

LEGEND

- SHEET INDEX CUTLINES
- ROUTE SECTION BOUNDARY
- LOCAL AUTHORITY BOUNDARY
- ORDER LIMITS

STREET WORKS

- STREET MANAGEMENT: START/END POINT OF TEMPORARY CLOSURE
- STREET MANAGEMENT: TEMPORARY CLOSURE
- STREET MANAGEMENT: TEMPORARY CLOSURE (MANAGED)
- SM-XXX — EXAMPLE REFERENCE FOR TEMPORARY CLOSURE
- STREET MANAGEMENT: TEMPORARY DIVERSION
- SMD-XXX — EXAMPLE REFERENCE FOR TEMPORARY DIVERSION
- INDICATIVE ACCESS POINT
- BM-XXX — EXAMPLE REFERENCE FOR TEMPORARY SITE ACCESS POINT
- CW-XXX — EXAMPLE REFERENCE FOR TEMPORARY ALTERATION OF STREET LAYOUT

PUBLIC RIGHTS OF WAY

- PUBLIC RIGHT OF WAY EXISTING
- PUBLIC RIGHT OF WAY TEMPORARY CLOSURE
- PUBLIC RIGHT OF WAY TEMPORARY CLOSURE (MANAGED)
- XX-XX-X X — EXAMPLE REFERENCE FOR PUBLIC RIGHT OF WAY
- PUBLIC RIGHT OF WAY TEMPORARY DIVERSION
- XX-XX-XXD1 — EXAMPLE REFERENCE FOR TEMPORARY DIVERTED PUBLIC RIGHT OF WAY

Notes

1. This drawing is scaled at paper size A0, therefore any prints taken at smaller sizes will affect accuracy of the measurement units and should not be scaled against.

2. For additional detail on the plan suites, please refer to the 'Guide to the Plans' located in Volume 2 of the DCO Application.

3. These plans are indicative only and the Project will be located within the Order Limits. Due to the need for flexibility, National Grid will be applying for Limits of Deviation within the Order Limits and the Development Consent Order, within which any final alignment would be located.

4. The Birkhill Wood and High Marnham Substations, and associated Gantry structures do not form part of this Project. They have been shown for reference only, and are included in the Order Limits for access and to enable the overhead line connections to be constructed.

5. These plans should be read in conjunction with the following schedules of the Development Consent Order: Streets subject to street works, Streets subject to alteration of layout, Streets or Public Rights of Way to be Temporarily Closed and Access to Works.

Coordinate System: British National Grid

Sheet X Centroid Coordinate: 400047 Sheet Y Centroid Coordinate: 479608

0 50 100 150 200 250 Metres

BACKGROUND MAPPING INFORMATION HAS BEEN REPRODUCED FROM THE ORDNANCE SURVEY BY PERMISSION OF ORDNANCE SURVEY OF THE CONTROLLER OF HIS MAJESTY'S STATIONERY OFFICE. © CROWN COPYRIGHT AND DATABASE RIGHTS [2026] ORDNANCE SURVEY AC0000808122.

Issue	Date	Remarks	Drawn	Checked	Approved
A	OCT 2026	FOR DCO SUBMISSION	JST	TF	BM

Title

THE NATIONAL GRID
(NORTH HUMBER TO HIGH MARNHAM) ORDER
ACCESS, RIGHTS OF WAY & PUBLIC RIGHTS OF NAVIGATION PLAN SERIES
REGULATION 5(2)(k)
SECTION D (SHEET 5 OF 8)

nationalgrid


Application Number: EN020034

National Grid Drawing Reference: NHHM-LSTC-ENG-PLN-0033

Scale	Sheet Size	Sheet	Issue
1:2,500	A0	SHEET 5 OF 8	A

COPYRIGHT: NOT TO BE REPRODUCED WITHOUT THE WRITTEN PERMISSION OF NATIONAL GRID ELECTRICITY TRANSMISSION PLC

THE NATIONAL GRID (NORTH HUMBER TO HIGH MARNHAM) ORDER
ACCESS, RIGHTS OF WAY & PUBLIC RIGHTS OF NAVIGATION PLAN SERIES
REGULATION 5(2)(k)
SECTION D (SHEET 6 OF 8)

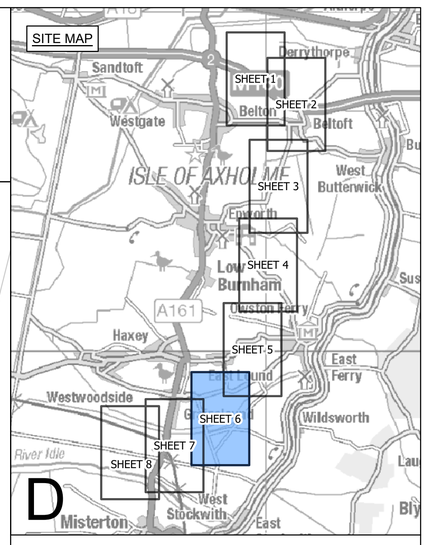

LEGEND

- SHEET INDEX CUTLINES
- ROUTE SECTION BOUNDARY
- LOCAL AUTHORITY BOUNDARY
- ORDER LIMITS

STREET WORKS

- STREET MANAGEMENT: START/END POINT OF TEMPORARY CLOSURE
- STREET MANAGEMENT: TEMPORARY CLOSURE
- STREET MANAGEMENT: TEMPORARY CLOSURE (MANAGED)
- SM-XXX — EXAMPLE REFERENCE FOR TEMPORARY CLOSURE
- STREET MANAGEMENT: TEMPORARY DIVERSION
- SMD-XXX — EXAMPLE REFERENCE FOR TEMPORARY DIVERSION
- INDICATIVE ACCESS POINT
- BM-XXX — EXAMPLE REFERENCE FOR TEMPORARY SITE ACCESS POINT
- CW-XXX — EXAMPLE REFERENCE FOR TEMPORARY ALTERATION OF STREET LAYOUT

PUBLIC RIGHTS OF WAY

- PUBLIC RIGHT OF WAY EXISTING
- PUBLIC RIGHT OF WAY TEMPORARY CLOSURE
- PUBLIC RIGHT OF WAY TEMPORARY CLOSURE (MANAGED)
- XX-XX-X X — EXAMPLE REFERENCE FOR PUBLIC RIGHT OF WAY
- PUBLIC RIGHT OF WAY TEMPORARY DIVERSION
- XX-XX-XXD1 — EXAMPLE REFERENCE FOR TEMPORARY DIVERTED PUBLIC RIGHT OF WAY

FOR CONTINUATION SEE SHEET 5

FOR CONTINUATION SEE SHEET 7

Bracken Hills Farm; Drain; Track; Pond; Lound Rates Drain; Lound Road Drain; Middle Marsh Road; FOOTPATH HAXE118; Carr Lane; 3.4m; 2.7m; Catherine Syke; BM-084; CW-041; BM-085; SM-111; Def; 2.9m; Grange Cottages; Catherine Syke Drain; SMD-273; Ferry Road; Loundrates Farm; SD; Kennels; Silo; Hazelwood House; Sycamore House; Poplar House; SM-113; SMD-276; CW-043; CW-042; SM-112; Paunch Drain; Stockwith Road; FOOTPATH HAXE117; BM-086; Doncaster Road Drain; CD; Owston Grange; 3.0m; ETL; Ferry Drain; Catchwater Drain; Warping Drain; FB; Path (um); 2.7m; 2.4m; Slipway; Sluice; 2.6m; Warping Drain; 2.2m; SM-116; SM-119; SMD-280; Gunthorpe Road; GP; SM-120; SMD-282; SM-117; BM-087; BM-088; CW-044; STOCKWITH ROAD; SM-118; LOWSTON FERRY ROAD; Four Ways; Intake Farm; 2.1m; Blackdyke Drain; 1.9m; Fourways Country Park; Ponds; Gipsy Lane Drain; Pond; Long Hirst Drain; SMD-284; SMD-285; GIPSY LANE (TRACK); Gipsy Lane Drain; 2.6m

COPYRIGHT: NOT TO BE REPRODUCED WITHOUT THE WRITTEN PERMISSION OF NATIONAL GRID ELECTRICITY TRANSMISSION PLC

Notes

1. This drawing is scaled at paper size A0, therefore any prints taken at smaller sizes will affect accuracy of the measurement units and should not be scaled against.
2. For additional detail on the plan suites, please refer to the 'Guide to the Plans' located in Volume 2 of the DCO Application.
3. These plans are indicative only and the Project will be located within the Order Limits. Due to the need for flexibility, National Grid will be applying for Limits of Deviation within the Order Limits and the Development Consent Order, within which any final alignment would be located.
4. The Birkhill Wood and High Marnham Substations, and associated Gantry structures do not form part of this Project. They have been shown for reference only, and are included in the Order Limits for access and to enable the overhead line connections to be constructed.
5. These plans should be read in conjunction with the following schedules of the Development Consent Order: Streets subject to street works, Streets subject to alteration of layout, Streets or Public Rights of Way to be Temporarily Closed and Access to Works.

Coordinate System: British National Grid

Sheet X Centroid Coordinate: 398010 Sheet Y Centroid Coordinate: 478660

0 50 100 150 200 250 Metres

BACKGROUND MAPPING INFORMATION HAS BEEN REPRODUCED FROM THE ORDNANCE SURVEY BY PERMISSION OF ORDNANCE SURVEY OF THE CONTROLLER OF HIS MAJESTY'S STATIONERY OFFICE. © CROWN COPYRIGHT AND DATABASE RIGHTS [2026] ORDNANCE SURVEY AC0000808122.

Issue	Date	Remarks	Drawn	Checked	Approved
A	OCT 2026	FOR DCO SUBMISSION	JST	TF	BM

Title

THE NATIONAL GRID
(NORTH HUMBER TO HIGH MARNHAM) ORDER
ACCESS, RIGHTS OF WAY & PUBLIC RIGHTS OF NAVIGATION PLAN SERIES
REGULATION 5(2)(k)
SECTION D (SHEET 6 OF 8)


nationalgrid


Application Number: EN020034

National Grid Drawing Reference: NHHM-LSTC-ENG-PLN-0033

Scale	Sheet Size	Sheet	Issue
1:2,500	A0	SHEET 6 OF 8	A

THE NATIONAL GRID (NORTH HUMBER TO HIGH MARNHAM) ORDER
ACCESS, RIGHTS OF WAY & PUBLIC RIGHTS OF NAVIGATION PLAN SERIES
REGULATION 5(2)(k)
SECTION D (SHEET 7 OF 8)

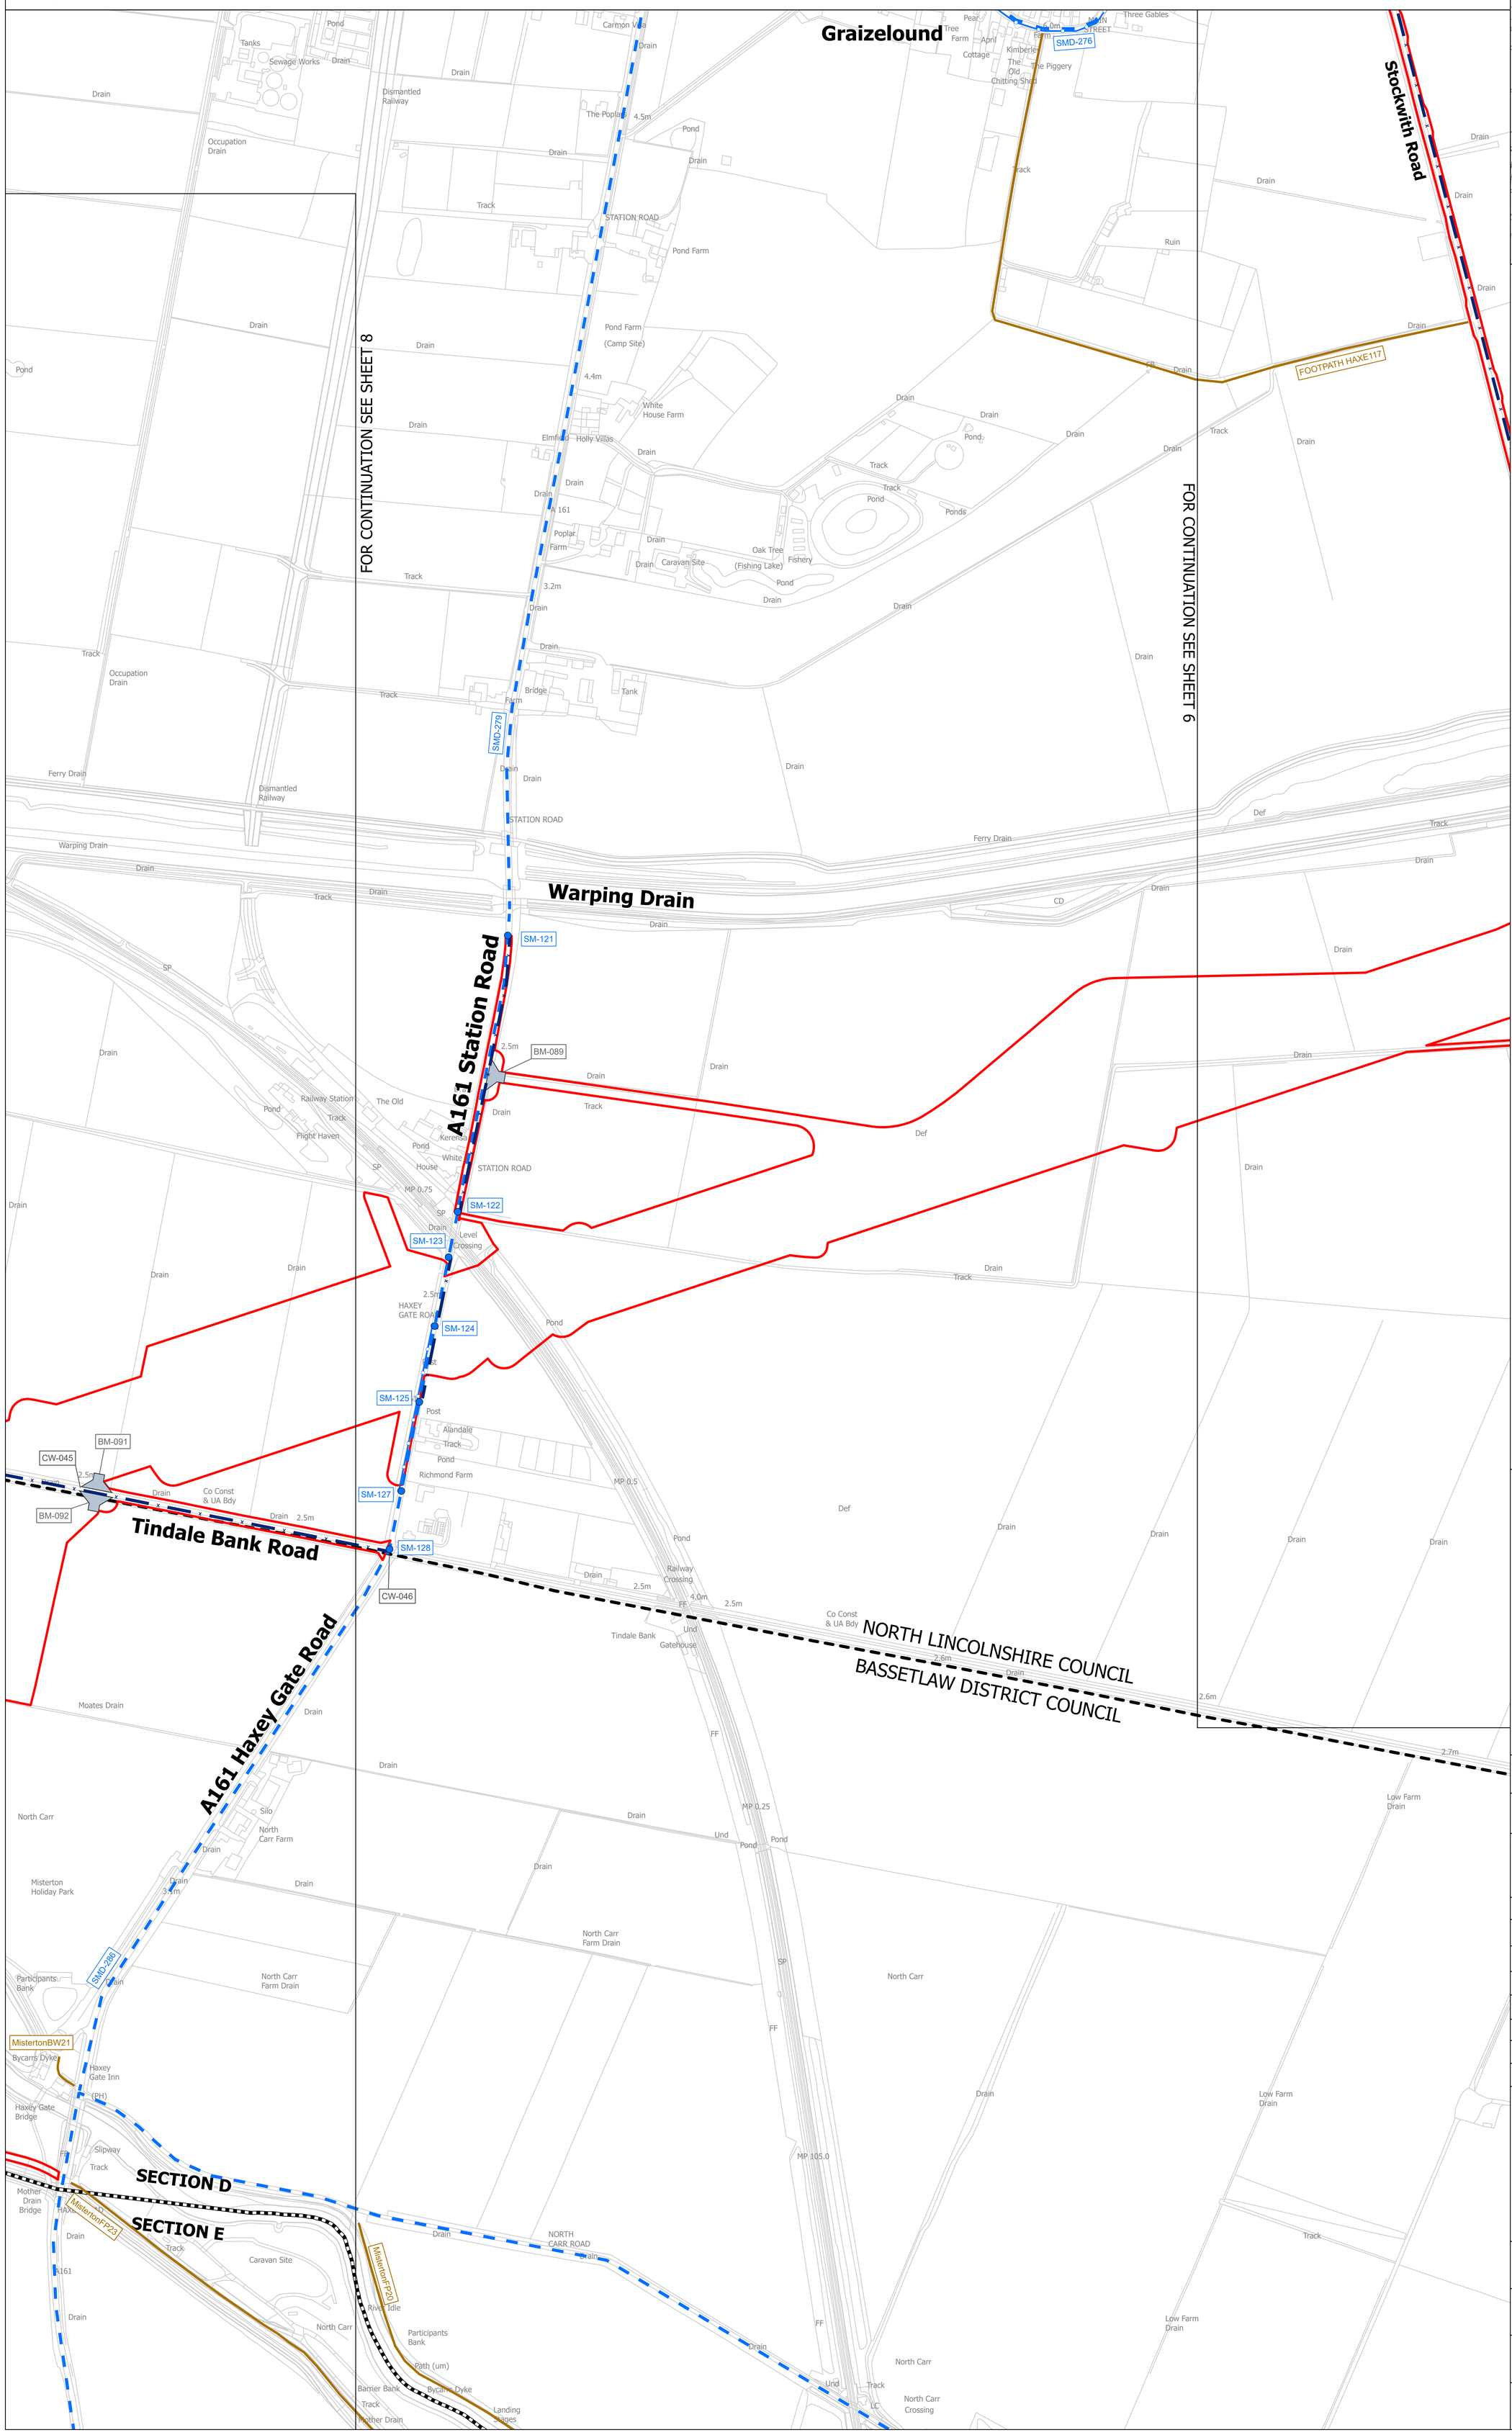

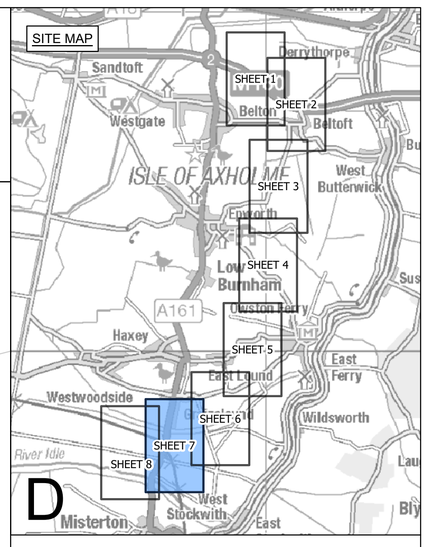

LEGEND

- SHEET INDEX CUTLINES
- ROUTE SECTION BOUNDARY
- LOCAL AUTHORITY BOUNDARY
- ORDER LIMITS

STREET WORKS

- STREET MANAGEMENT: START/END POINT OF TEMPORARY CLOSURE
- STREET MANAGEMENT: TEMPORARY CLOSURE
- STREET MANAGEMENT: TEMPORARY CLOSURE (MANAGED)
- SM-XXX EXAMPLE REFERENCE FOR TEMPORARY CLOSURE
- STREET MANAGEMENT: TEMPORARY DIVERSION
- SMD-XXX EXAMPLE REFERENCE FOR TEMPORARY DIVERSION
- INDICATIVE ACCESS POINT
- BM-XXX EXAMPLE REFERENCE FOR TEMPORARY SITE ACCESS POINT
- CW-XXX EXAMPLE REFERENCE FOR TEMPORARY ALTERATION OF STREET LAYOUT

PUBLIC RIGHTS OF WAY

- PUBLIC RIGHT OF WAY EXISTING
- PUBLIC RIGHT OF WAY TEMPORARY CLOSURE
- PUBLIC RIGHT OF WAY TEMPORARY CLOSURE (MANAGED)
- XX-XX-X.X EXAMPLE REFERENCE FOR PUBLIC RIGHT OF WAY
- PUBLIC RIGHT OF WAY TEMPORARY DIVERSION
- XX-XX-XXD1 EXAMPLE REFERENCE FOR TEMPORARY DIVERTED PUBLIC RIGHT OF WAY

Notes

1. This drawing is scaled at paper size A0, therefore any prints taken at smaller sizes will affect accuracy of the measurement units and should not be scaled against.

2. For additional detail on the plan suites, please refer to the 'Guide to the Plans' located in Volume 2 of the DCO Application.

3. These plans are indicative only and the Project will be located within the Order Limits. Due to the need for flexibility, National Grid will be applying for Limits of Deviation within the Order Limits and the Development Consent Order, within which any final alignment would be located.

4. The Birkhill Wood and High Marnham Substations, and associated Gantry structures do not form part of this Project. They have been shown for reference only, and are included in the Order Limits for access and to enable the overhead line connections to be constructed.

5. These plans should be read in conjunction with the following schedules of the Development Consent Order: Streets subject to street works, Streets subject to alteration of layout, Streets or Public Rights of Way to be Temporarily Closed and Access to Works.

Coordinate System: British National Grid

Sheet X Centroid Coordinate: 397215 Sheet Y Centroid Coordinate: 477309

0 50 100 150 200 250 Metres

BACKGROUND MAPPING INFORMATION HAS BEEN REPRODUCED FROM THE ORDNANCE SURVEY BY PERMISSION OF ORDNANCE SURVEY OF THE CONTROLLER OF HIS MAJESTY'S STATIONERY OFFICE. © CROWN COPYRIGHT AND DATABASE RIGHTS [2026] ORDNANCE SURVEY AC0000808122.

Issue	Date	Remarks	Drawn	Checked	Approved
A	OCT 2026	FOR DCO SUBMISSION	JST	TF	BM

Title

THE NATIONAL GRID
(NORTH HUMBER TO HIGH MARNHAM) ORDER
ACCESS, RIGHTS OF WAY & PUBLIC RIGHTS OF NAVIGATION PLAN SERIES
REGULATION 5(2)(k)
SECTION D (SHEET 7 OF 8)

nationalgrid


Application Number: EN020034

National Grid Drawing Reference: NHHM-LSTC-ENG-PLN-0033

Scale	Sheet Size	Sheet	Issue
1:2,500	A0	SHEET 7 OF 8	A

COPYRIGHT: NOT TO BE REPRODUCED WITHOUT THE WRITTEN PERMISSION OF NATIONAL GRID ELECTRICITY TRANSMISSION PLC

THE NATIONAL GRID (NORTH HUMBER TO HIGH MARNHAM) ORDER
ACCESS, RIGHTS OF WAY & PUBLIC RIGHTS OF NAVIGATION PLAN SERIES
REGULATION 5(2)(k)
SECTION D (SHEET 8 OF 8)

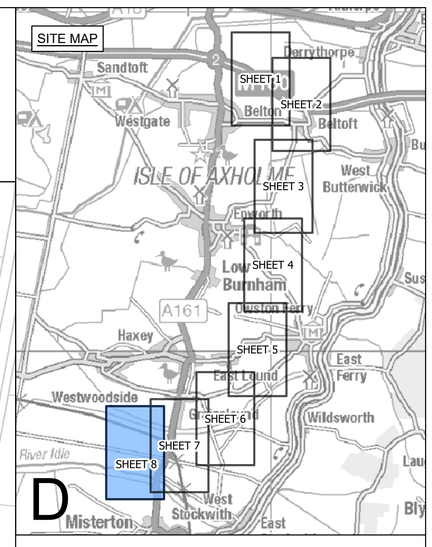

LEGEND

- SHEET INDEX CUTLINES
- ROUTE SECTION BOUNDARY
- LOCAL AUTHORITY BOUNDARY
- ORDER LIMITS

STREET WORKS

- STREET MANAGEMENT: START/END POINT OF TEMPORARY CLOSURE
- STREET MANAGEMENT: TEMPORARY CLOSURE
- STREET MANAGEMENT: TEMPORARY CLOSURE (MANAGED)
- SM-XXX — EXAMPLE REFERENCE FOR TEMPORARY CLOSURE
- STREET MANAGEMENT: TEMPORARY DIVERSION
- SMD-XXX — EXAMPLE REFERENCE FOR TEMPORARY DIVERSION
- INDICATIVE ACCESS POINT
- BM-XXX — EXAMPLE REFERENCE FOR TEMPORARY SITE ACCESS POINT
- CW-XXX — EXAMPLE REFERENCE FOR TEMPORARY ALTERATION OF STREET LAYOUT

PUBLIC RIGHTS OF WAY

- PUBLIC RIGHT OF WAY EXISTING
- PUBLIC RIGHT OF WAY TEMPORARY CLOSURE
- PUBLIC RIGHT OF WAY TEMPORARY CLOSURE (MANAGED)
- XX-XX-X.X — EXAMPLE REFERENCE FOR PUBLIC RIGHT OF WAY
- PUBLIC RIGHT OF WAY TEMPORARY DIVERSION
- XX-XX-XXD1 — EXAMPLE REFERENCE FOR TEMPORARY DIVERTED PUBLIC RIGHT OF WAY

FOR CONTINUATION SEE SHEET 7

Notes

1. This drawing is scaled at paper size A0, therefore any prints taken at smaller sizes will affect accuracy of the measurement units and should not be scaled against.

2. For additional detail on the plan suites, please refer to the 'Guide to the Plans' located in Volume 2 of the DCO Application.

3. These plans are indicative only and the Project will be located within the Order Limits. Due to the need for flexibility, National Grid will be applying for Limits of Deviation within the Order Limits and the Development Consent Order, within which any final alignment would be located.

4. The Birkhill Wood and High Marnham Substations, and associated Gantry structures do not form part of this Project. They have been shown for reference only, and are included in the Order Limits for access and to enable the overhead line connections to be constructed.

5. These plans should be read in conjunction with the following schedules of the Development Consent Order: Streets subject to street works, Streets subject to alteration of layout, Streets or Public Rights of Way to be Temporarily Closed and Access to Works.

Coordinate System: British National Grid

Sheet X Centroid Coordinate: 397006 Sheet Y Centroid Coordinate: 476000

0 50 100 150 200 250 Metres

BACKGROUND MAPPING INFORMATION HAS BEEN REPRODUCED FROM THE ORDNANCE SURVEY BY PERMISSION OF ORDNANCE SURVEY OF THE CONTROLLER OF HIS MAJESTY'S STATIONERY OFFICE. © CROWN COPYRIGHT AND DATABASE RIGHTS [2026] ORDNANCE SURVEY AC0000808122.

Issue	Date	Remarks	Drawn	Checked	Approved
A	OCT 2026	FOR DCO SUBMISSION	JST	TF	BM

Title

THE NATIONAL GRID
(NORTH HUMBER TO HIGH MARNHAM) ORDER
ACCESS, RIGHTS OF WAY & PUBLIC RIGHTS OF NAVIGATION PLAN SERIES
REGULATION 5(2)(k)
SECTION D (SHEET 8 OF 8)

nationalgrid

Application Number: EN020034

National Grid Drawing Reference: NHHM-LSTC-ENG-PLN-0033

Scale	Sheet Size	Sheet	Issue
1:2,500	A0	SHEET 8 OF 8	A

COPYRIGHT: NOT TO BE REPRODUCED WITHOUT THE WRITTEN PERMISSION OF NATIONAL GRID ELECTRICITY TRANSMISSION PLC

THE NATIONAL GRID (NORTH HUMBER TO HIGH MARNHAM) ORDER
ACCESS, RIGHTS OF WAY & PUBLIC RIGHTS OF NAVIGATION PLAN SERIES
REGULATION 5(2)(k)
SECTION D (PLAN A)

SECTION C
SECTION D
Belton Road
M180, Junction 2-3
North Moor Drain
Bracon
Beltoft
Parochial Drain
Epworth Road
Narrow Lane
Epworth
Newlands Lane
Melwood Hill
A161
River Trent
River Torne
BELTON CP
EPWORTH CP
WEST BUTTERWICK CP
EAST BUTTERWICK CP
FOR CONTINUATION SEE PLAN B
FOR CONTINUATION SEE PLAN C
NORTH LINCOLNSHIRE COUNCIL
WEST LINDSEY DISTRICT COUNCIL

SITE MAP
PLAN A
PLAN B
PLAN C
D

LEGEND

- SHEET INDEX CUTLINES
- ROUTE SECTION BOUNDARY
- LOCAL AUTHORITY BOUNDARY
- ORDER LIMITS

STREET WORKS

- STREET MANAGEMENT: START/END POINT OF TEMPORARY CLOSURE
- STREET MANAGEMENT: TEMPORARY CLOSURE
- STREET MANAGEMENT: TEMPORARY CLOSURE (MANAGED)
- SM-XXX EXAMPLE REFERENCE FOR TEMPORARY CLOSURE
- STREET MANAGEMENT: TEMPORARY DIVERSION
- SMD-XXX EXAMPLE REFERENCE FOR TEMPORARY DIVERSION
- INDICATIVE ACCESS POINT
- BM-XXX EXAMPLE REFERENCE FOR TEMPORARY SITE ACCESS POINT
- CW-XXX EXAMPLE REFERENCE FOR TEMPORARY ALTERATION OF STREET LAYOUT

Notes

1. This drawing is scaled at paper size A0, therefore any prints taken at smaller sizes will affect accuracy of the measurement units and should not be scaled against.

2. For additional detail on the plan suites, please refer to the 'Guide to the Plans' located in Volume 2 of the DCO Application.

3. These plans are indicative only and the Project will be located within the Order Limits. Due to the need for flexibility, National Grid will be applying for Limits of Deviation within the Order Limits and the Development Consent Order, within which any final alignment would be located.

4. The Birkhill Wood and High Marnham Substations, and associated Gantry structures do not form part of this Project. They have been shown for reference only, and are included in the Order Limits for access and to enable the overhead line connections to be constructed.

5. These plans should be read in conjunction with the following schedules of the Development Consent Order: Streets subject to street works, Streets subject to alteration of layout, Streets or Public Rights of Way to be Temporarily Closed and Access to Works.

Coordinate System: British National Grid

Sheet X Centroid Coordinate: 426356 Sheet Y Centroid Coordinate: 484579

0 210 420 630 840 1,050 Metres

BACKGROUND MAPPING INFORMATION HAS BEEN REPRODUCED FROM THE ORDNANCE SURVEY BY PERMISSION OF ORDNANCE SURVEY OF THE CONTROLLER OF HIS MAJESTY'S STATIONERY OFFICE. CROWN COPYRIGHT ORDNANCE SURVEY ©. BLUESKY INTERNATIONAL LTD ©. NATIONAL GRID ELECTRICITY - 100024241.

Issue	Date	Remarks	Drawn	Checked	Approved
A	OCT 2026	FOR DCO SUBMISSION	JST	TF	BM

Title

THE NATIONAL GRID
(NORTH HUMBER TO HIGH MARNHAM) ORDER
ACCESS, RIGHTS OF WAY & PUBLIC RIGHTS OF NAVIGATION PLAN SERIES
REGULATION 5(2)(k)
SECTION D (PLAN A)

nationalgrid


Application Number: EN020034


National Grid Drawing Reference: NHHM-LSTC-ENG-PLN-0033

Scale	Sheet Size	Sheet	Issue
1:10,000	A0	PLAN A	A

COPYRIGHT: NOT TO BE REPRODUCED WITHOUT THE WRITTEN PERMISSION OF NATIONAL GRID ELECTRICITY TRANSMISSION PLC

THE NATIONAL GRID (NORTH HUMBER TO HIGH MARNHAM) ORDER
ACCESS, RIGHTS OF WAY & PUBLIC RIGHTS OF NAVIGATION PLAN SERIES
REGULATION 5(2)(k)
SECTION D (PLAN B)

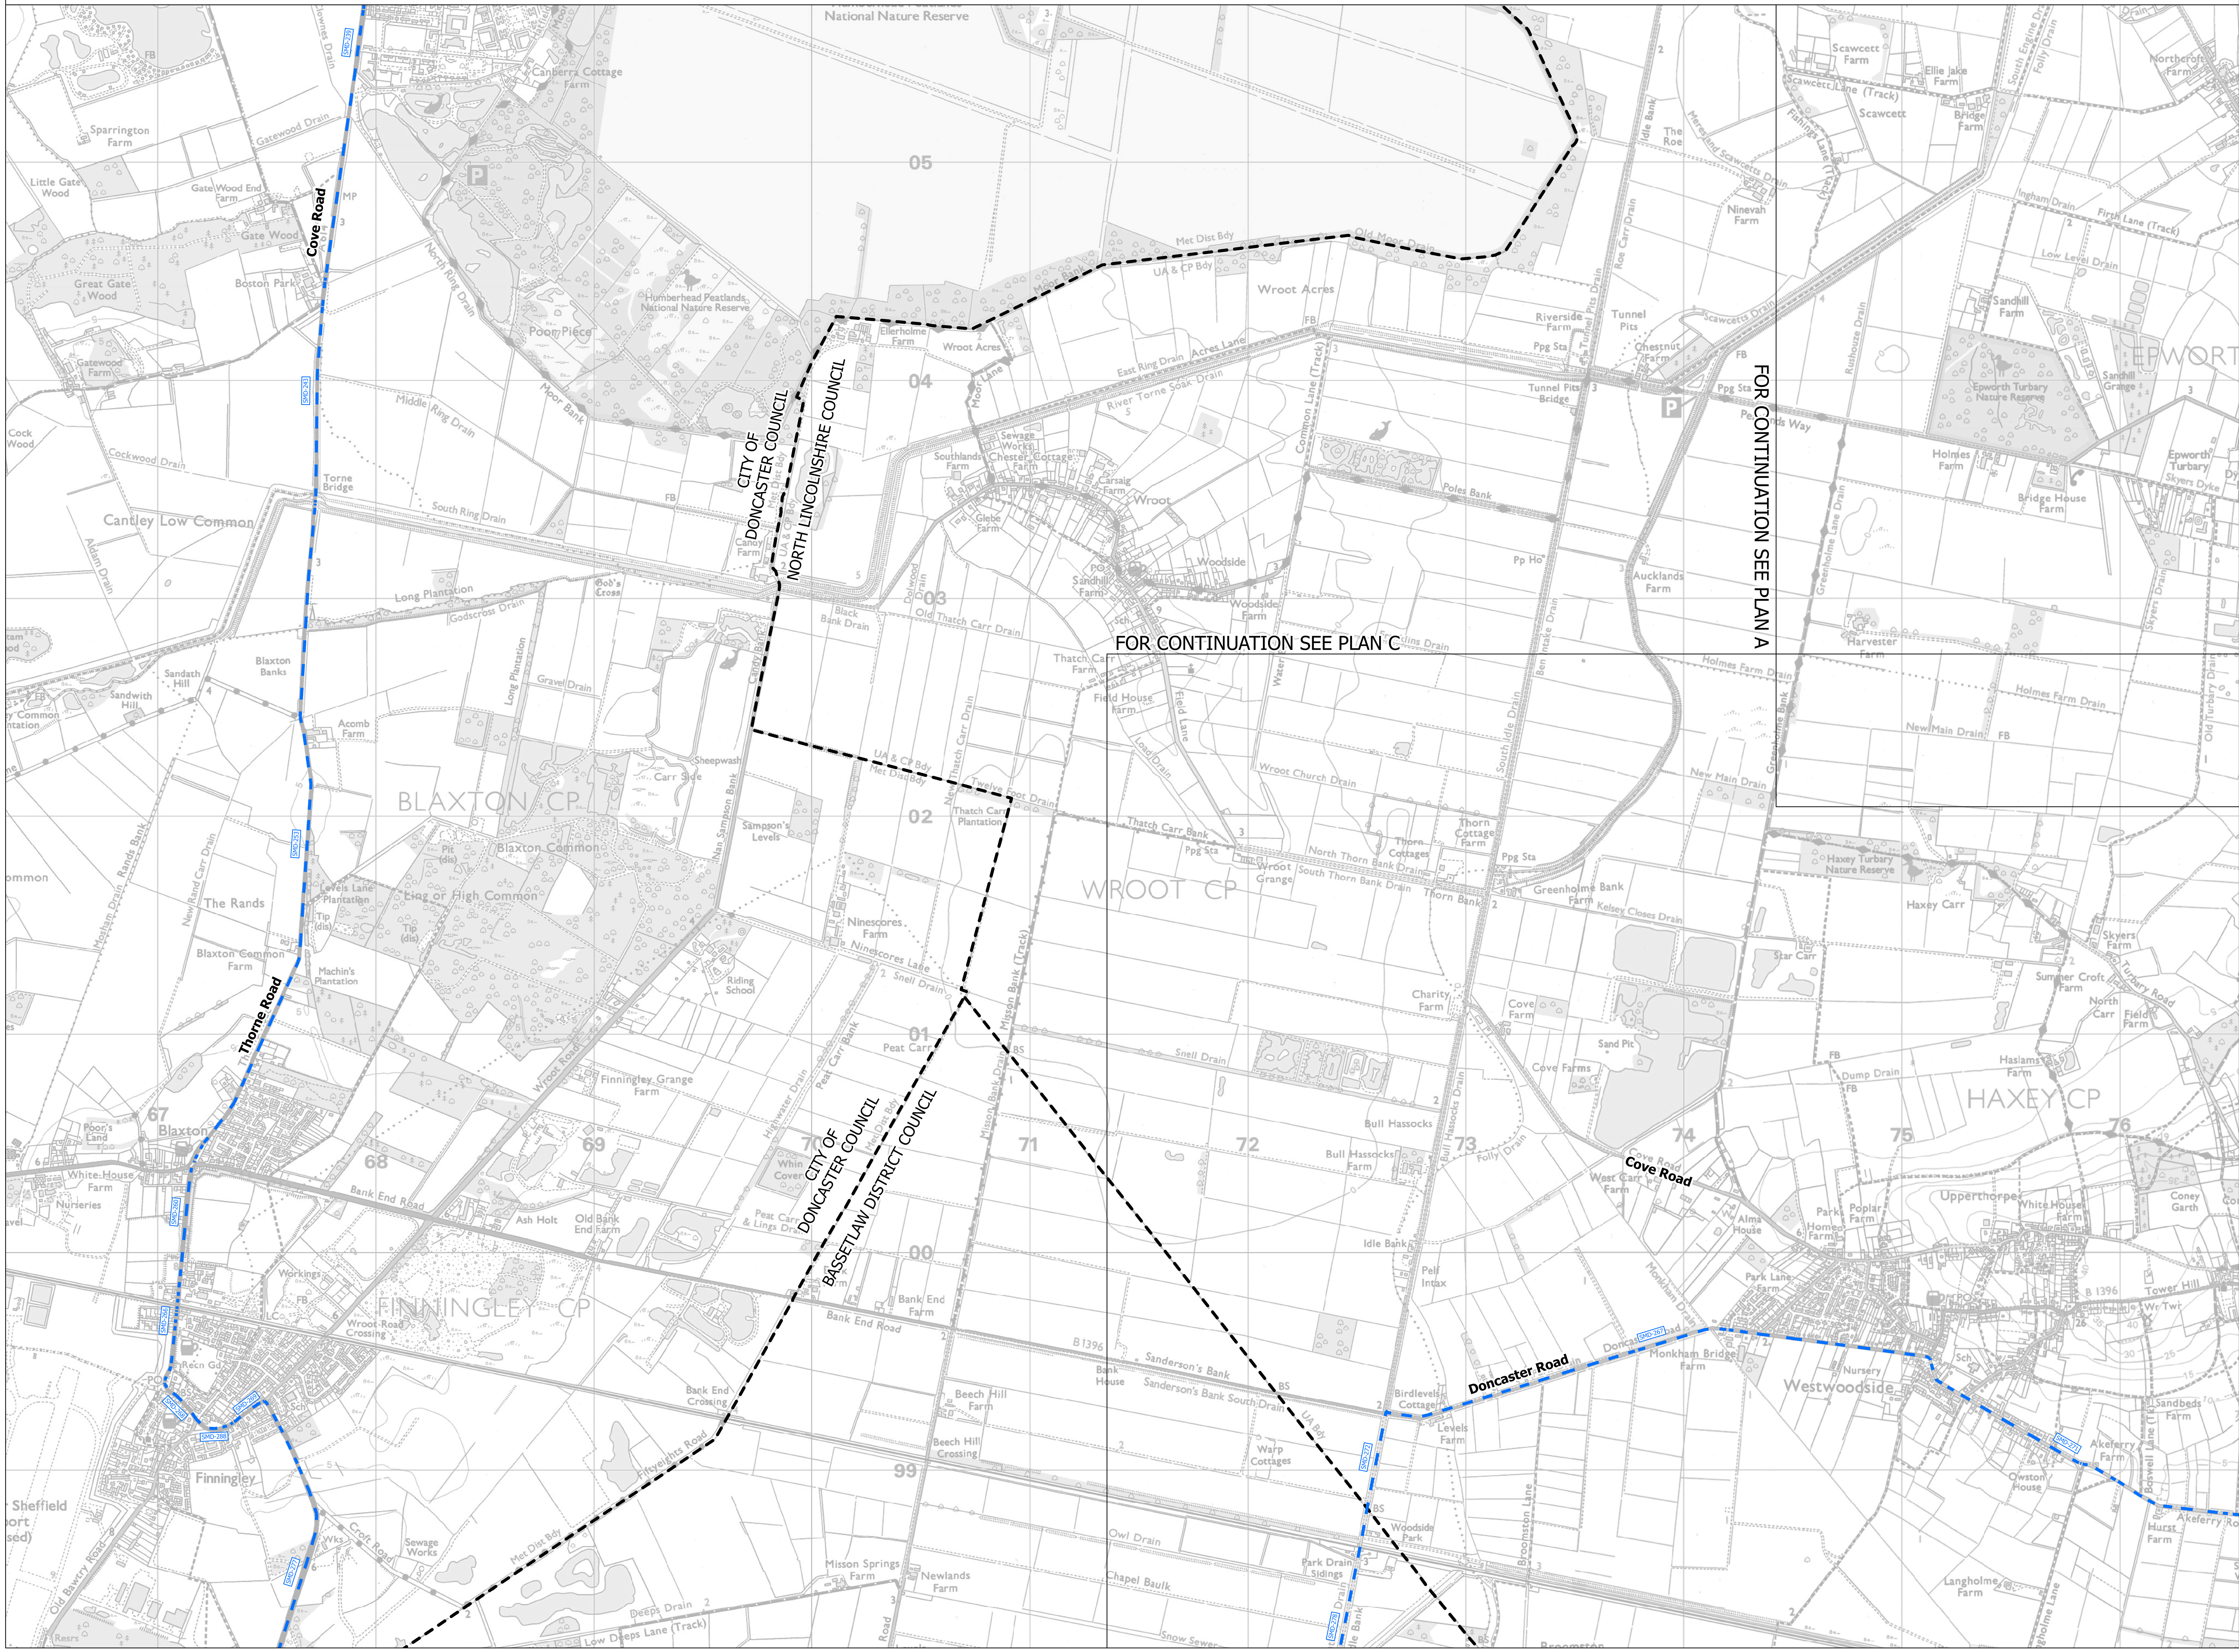

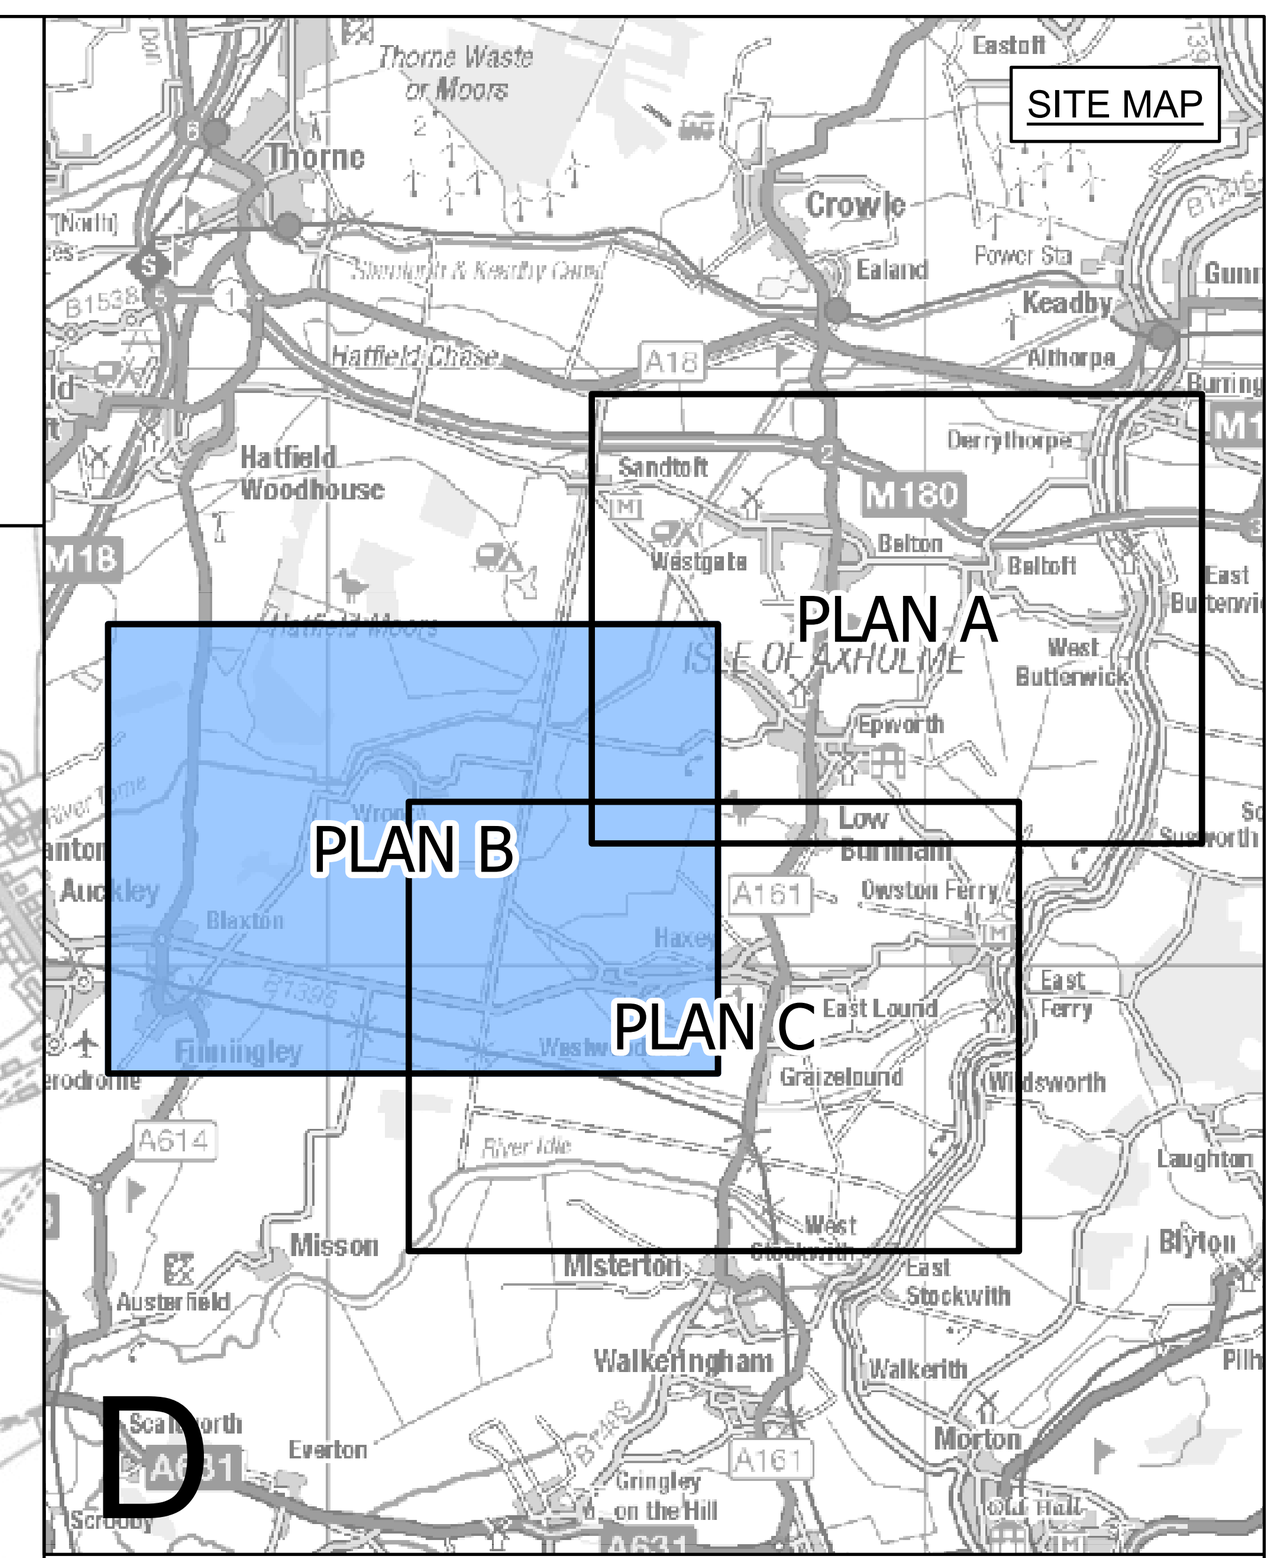

LEGEND

- SHEET INDEX CUTLINES
- ROUTE SECTION BOUNDARY
- LOCAL AUTHORITY BOUNDARY
- ORDER LIMITS

STREET WORKS

- STREET MANAGEMENT: START/END POINT OF TEMPORARY CLOSURE
- STREET MANAGEMENT: TEMPORARY CLOSURE
- STREET MANAGEMENT: TEMPORARY CLOSURE (MANAGED)
- SM-XXX EXAMPLE REFERENCE FOR TEMPORARY CLOSURE
- STREET MANAGEMENT: TEMPORARY DIVERSION
- SMD-XXX EXAMPLE REFERENCE FOR TEMPORARY DIVERSION
- INDICATIVE ACCESS POINT
- BM-XXX EXAMPLE REFERENCE FOR TEMPORARY SITE ACCESS POINT
- CW-XXX EXAMPLE REFERENCE FOR TEMPORARY ALTERATION OF STREET LAYOUT

Notes

1. This drawing is scaled at paper size A0, therefore any prints taken at smaller sizes will affect accuracy of the measurement units and should not be scaled against.

2. For additional detail on the plan suites, please refer to the 'Guide to the Plans' located in Volume 2 of the DCO Application.

3. These plans are indicative only and the Project will be located within the Order Limits. Due to the need for flexibility, National Grid will be applying for Limits of Deviation within the Order Limits and the Development Consent Order, within which any final alignment would be located.

4. The Birkhill Wood and High Marnham Substations, and associated Gantry structures do not form part of this Project. They have been shown for reference only, and are included in the Order Limits for access and to enable the overhead line connections to be constructed.

5. These plans should be read in conjunction with the following schedules of the Development Consent Order: Streets subject to street works, Streets subject to alteration of layout, Streets or Public Rights of Way to be Temporarily Closed and Access to Works.

Coordinate System: British National Grid

Sheet X Centroid Coordinate: 426356 Sheet Y Centroid Coordinate: 484579

0 210 420 630 840 1,050 Metres

BACKGROUND MAPPING INFORMATION HAS BEEN REPRODUCED FROM THE ORDNANCE SURVEY BY PERMISSION OF ORDNANCE SURVEY OF THE CONTROLLER OF HIS MAJESTY'S STATIONERY OFFICE. CROWN COPYRIGHT ORDNANCE SURVEY ©. BLUESKY INTERNATIONAL LTD ©. NATIONAL GRID ELECTRICITY - 100024241.

A	OCT 2026	FOR DCO SUBMISSION	JST	TF	BM
Issue	Date	Remarks	Drawn	Checked	Approved

Title

THE NATIONAL GRID
(NORTH HUMBER TO HIGH MARNHAM) ORDER
ACCESS, RIGHTS OF WAY & PUBLIC RIGHTS OF
NAVIGATION PLAN SERIES
REGULATION 5(2)(k)
SECTION D (PLAN B)

nationalgrid


Application Number EN020034

National Grid Drawing Reference NHHM-LSTC-ENG-PLN-0033

Scale	Sheet Size	Sheet	Issue
1:10,000	A0	PLAN B	A

COPYRIGHT: NOT TO BE REPRODUCED WITHOUT THE WRITTEN PERMISSION OF NATIONAL GRID ELECTRICITY TRANSMISSION PLC

THE NATIONAL GRID (NORTH HUMBER TO HIGH MARNHAM) ORDER
ACCESS, RIGHTS OF WAY & PUBLIC RIGHTS OF NAVIGATION PLAN SERIES
REGULATION 5(2)(k)
SECTION D (PLAN C)

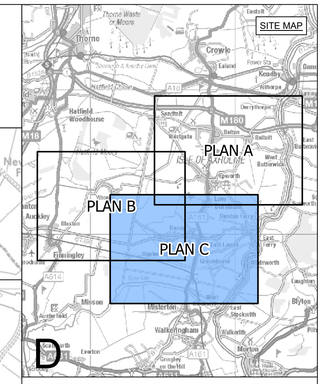

FOR CONTINUATION SEE PLAN A

FOR CONTINUATION SEE PLAN B

SECTION D

SECTION E

LEGEND

- SHEET INDEX CUTLINES
- ROUTE SECTION BOUNDARY
- LOCAL AUTHORITY BOUNDARY
- ORDER LIMITS

STREET WORKS

- STREET MANAGEMENT: START/END POINT OF TEMPORARY CLOSURE
- STREET MANAGEMENT: TEMPORARY CLOSURE
- STREET MANAGEMENT: TEMPORARY CLOSURE (MANAGED)
- SM-XXX EXAMPLE REFERENCE FOR TEMPORARY CLOSURE
- STREET MANAGEMENT: TEMPORARY DIVERSION
- SMD-XXX EXAMPLE REFERENCE FOR TEMPORARY DIVERSION
- INDICATIVE ACCESS POINT
- BM-XXX EXAMPLE REFERENCE FOR TEMPORARY SITE ACCESS POINT
- CW-XXX EXAMPLE REFERENCE FOR TEMPORARY ALTERATION OF STREET LAYOUT

Notes

1. This drawing is scaled at paper size A0, therefore any prints taken at smaller sizes will affect accuracy of the measurement units and should not be scaled against.

2. For additional detail on the plan suites, please refer to the 'Guide to the Plans' located in Volume 2 of the DCO Application.

3. These plans are indicative only and the Project will be located within the Order Limits. Due to the need for flexibility, National Grid will be applying for Limits of Deviation within the Order Limits and the Development Consent Order, within which any final alignment would be located.

4. The Birkhill Wood and High Marnham Substations, and associated Gantry structures do not form part of this Project. They have been shown for reference only, and are included in the Order Limits for access and to enable the overhead line connections to be constructed.

5. These plans should be read in conjunction with the following schedules of the Development Consent Order: Streets subject to street works, Streets subject to alteration of layout, Streets or Public Rights of Way to be Temporarily Closed and Access to Works.

Coordinate System: British National Grid

Sheet X Centroid Coordinate: 426356 Sheet Y Centroid Coordinate: 484579

0 210 420 630 840 1,050 Metres

BACKGROUND MAPPING INFORMATION HAS BEEN REPRODUCED FROM THE ORDNANCE SURVEY BY PERMISSION OF ORDNANCE SURVEY OF THE CONTROLLER OF HIS MAJESTYS STATIONERY OFFICE. CROWN COPYRIGHT ORDNANCE SURVEY ©. BLUESKY INTERNATIONAL LTD ©. NATIONAL GRID ELECTRICITY - 100024241.

Issue	Date	Remarks	Drawn	Checked	Approved
A	OCT 2026	FOR DCO SUBMISSION	JST	TF	BM

Title

THE NATIONAL GRID
(NORTH HUMBER TO HIGH MARNHAM) ORDER
ACCESS, RIGHTS OF WAY & PUBLIC RIGHTS OF NAVIGATION PLAN SERIES
REGULATION 5(2)(k)
SECTION D (PLAN C)

nationalgrid

Application Number: EN020034

National Grid Drawing Reference: NHHM-LSTC-ENG-PLN-0033

Scale	Sheet Size	Sheet	Issue
1:10,000	A0	PLAN C	A

COPYRIGHT: NOT TO BE REPRODUCED WITHOUT THE WRITTEN PERMISSION OF NATIONAL GRID ELECTRICITY TRANSMISSION PLC