The Great Grid Upgrade

North Humber to High Marnham

NHHM-AEC-CNS-PLN-0032

North Humber to High Marnham

Volume 2: Plans, Drawings and Sections

Document 2.13 Trees and Important Hedgerows to be Removed or Managed Plans - Section B

Final Issue A

October 2026


Planning Inspectorate Reference: EN020034

Infrastructure Planning (Applications: Prescribed Forms and Procedure) Regulations 2009 Regulation 5(2)(o)

nationalgrid

THE NATIONAL GRID (NORTH HUMBER TO HIGH MARNHAM) ORDER
TREES AND HEDGEROWS TO BE AFFECTED OR RETAINED KEY PLAN
REGULATION NO. 5(2)(o)
SECTION B (SHEET 1 OF 1)

SITE MAP

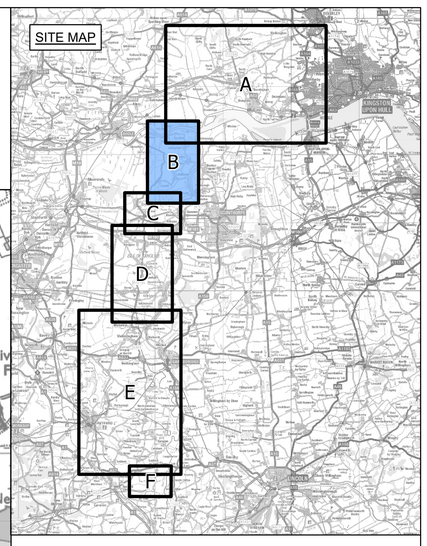

LEGEND
- SHEET INDEX
- ROUTE SECTION BOUNDARY
- LOCAL AUTHORITY BOUNDARY
- ORDER LIMITS

SECTION A
SECTION B
SECTION C
SHEET 1
SHEET 2
SHEET 3
SHEET 4
SHEET 5
SHEET 6
SHEET 7
SHEET 8
TWIN RIVERS CP
EAST RIDING OF YORKSHIRE COUNCIL
GARTHORPE AND FOCKERBY CP
NORTH LINCOLNSHIRE COUNCIL
LUDDINGTON AND HALDENBY CP
EASTOFT CP
AMCOTTS CP

Notes

1. This drawing is scaled at paper size A0, therefore any prints taken at smaller sizes will affect accuracy of the measurement units and should not be scaled against.

2. For additional detail on the plan suites, please refer to the 'Guide to the Plans' located in Volume 2 of the DCO Application.

3. These plans are indicative only and the Project will be located within the Order Limits. Due to the need for flexibility, National Grid will be applying for Limits of Deviation within the Order Limits and the Development Consent Order, within which any final alignment would be located.

Coordinate System: British National Grid

Sheet X Centroid Coordinate: 418848 Sheet Y Centroid Coordinate: 482100

0 300 600 900 1,200 Metres

BACKGROUND MAPPING INFORMATION HAS BEEN REPRODUCED FROM THE ORDNANCE SURVEY BY PERMISSION OF ORDNANCE SURVEY OF THE CONTROLLER OF HIS MAJESTY'S STATIONERY OFFICE. CROWN COPYRIGHT ORDNANCE SURVEY ©. BLUESKY INTERNATIONAL LTD ©. NATIONAL GRID ELECTRICITY - 100024241.

Issue	Date	Remarks	Drawn	Checked	Approved
2B	OCT 2026	FOR DCO SUBMISSION	JH	JG	GC

Title

THE NATIONAL GRID
(NORTH HUMBER TO HIGH MARNHAM) ORDER
TREES AND HEDGEROWS TO BE
AFFECTED OR RETAINED KEY PLAN
REGULATION NO. 5(2)(o)
SECTION B (SHEET 1 OF 1)

nationalgrid

Application Number
EN020034

National Grid Drawing Reference
NHHM-AEC-CNS-PLN-0032

Scale	Sheet Size	Sheet	Issue
1:11,000	A0	SHEET 1 OF 1	A

B

COPYRIGHT: NOT TO BE REPRODUCED WITHOUT THE WRITTEN PERMISSION OF NATIONAL GRID ELECTRICITY TRANSMISSION PLC

THE NATIONAL GRID (NORTH HUMBER TO HIGH MARNHAM) ORDER
TREES AND HEDGEROWS TO BE AFFECTED OR RETAINED PLAN SERIES
REGULATION NO. 5(2)(o)
SECTION B (SHEET 1 OF 8)

SECTION A

SECTION B

Yokefleet

Blacktoft

River Ouse

Ousefleet

Whitgift

HR0370

HR1080

HR1170

HR1171

HR1028

HR1027

T90

HR1173

HR1208

HR1172


HR1030

HR0001

HR0002

tpo490

FOR CONTINUATION SEE SHEET 2

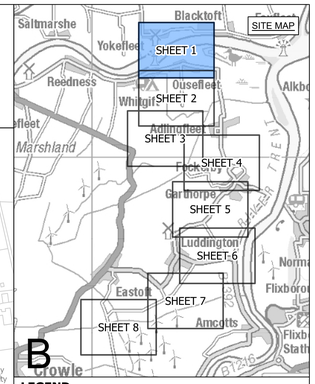

LEGEND

- SHEET INDEX CUTLINES
- ROUTE SECTION BOUNDARY
- ORDER LIMITS
- TREE PRESERVATION ORDER
- HEDGEROW

VEGETATION IMPACT

VETERAN TREE

- POTENTIALLY AFFECTED

TREE

- REMOVED
- AFFECTED MANAGED
- POTENTIALLY AFFECTED
- NOT AFFECTED

HEDGEROW

- REMOVED
- AFFECTED MANAGED
- POTENTIALLY AFFECTED
- NOT AFFECTED

CANOPY

- REMOVED
- AFFECTED MANAGED
- POTENTIALLY AFFECTED
- NOT AFFECTED

Notes

1. This drawing is scaled at paper size A0, therefore any prints taken at smaller sizes will affect accuracy of the measurement units and should not be scaled against.

2. For additional detail on the plan suites, please refer to the 'Guide to the Plans' located in Volume 2 of the DCO Application.

3. These plans are indicative only and the Project will be located within the Order Limits. Due to the need for flexibility, National Grid will be applying for Limits of Deviation within the Order Limits and the Development Consent Order, within which any final alignment would be located.

Coordinate System: British National Grid

Sheet X Centroid Coordinate: 423654 Sheet Y Centroid Coordinate: 482868

0 50 100 150 200 250 Metres

BACKGROUND MAPPING INFORMATION HAS BEEN REPRODUCED FROM THE ORDNANCE SURVEY BY PERMISSION OF ORDNANCE SURVEY OF THE CONTROLLER OF HIS MAJESTY'S STATIONERY OFFICE. © CROWN COPYRIGHT AND DATABASE RIGHTS [2026] ORDNANCE SURVEY AC0000808122.

Issue	Date	Remarks	Drawn	Checked	Approved
A	OCT 2026	FOR DCO SUBMISSION	JG	DF	GC

Title

THE NATIONAL GRID
(NORTH HUMBER TO HIGH MARNHAM) ORDER
TREES AND HEDGEROWS TO BE
AFFECTED OR RETAINED PLAN SERIES
REGULATION NO. 5(2)(o)
SECTION B (SHEET 1 OF 8)

nationalgrid


Application Number: EN020034

National Grid Drawing Reference: NHHM-AEC-CNS-PLN-0032

Scale	Sheet Size	Sheet	Issue
1:2,500	A0	SHEET 1 OF 8	A


COPYRIGHT: NOT TO BE REPRODUCED WITHOUT THE WRITTEN PERMISSION OF NATIONAL GRID ELECTRICITY TRANSMISSION PLC. Reproduced from Ordnance Survey digital map data © Crown copyright 2025. All rights reserved. Licence number AC0000808122. Contains public sector information licensed under the Open Government Licence v3.0.
Tree Protection Order information provided by East Riding of Yorkshire Council. East Riding of Yorkshire Council Copyright © and North Lincolnshire Council (2026). Tree Protection Order (TPO) information provided by Bassetlaw District Council © 2024. This dataset is to be treated as indicative as it has not been updated since November 2024 and cannot be deemed to be a fully complete and accurate view of all TPOs at this time.

THE NATIONAL GRID (NORTH HUMBER TO HIGH MARNHAM) ORDER
TREES AND HEDGEROWS TO BE AFFECTED OR RETAINED PLAN SERIES
REGULATION NO. 5(2)(o)
SECTION B (SHEET 2 OF 8)

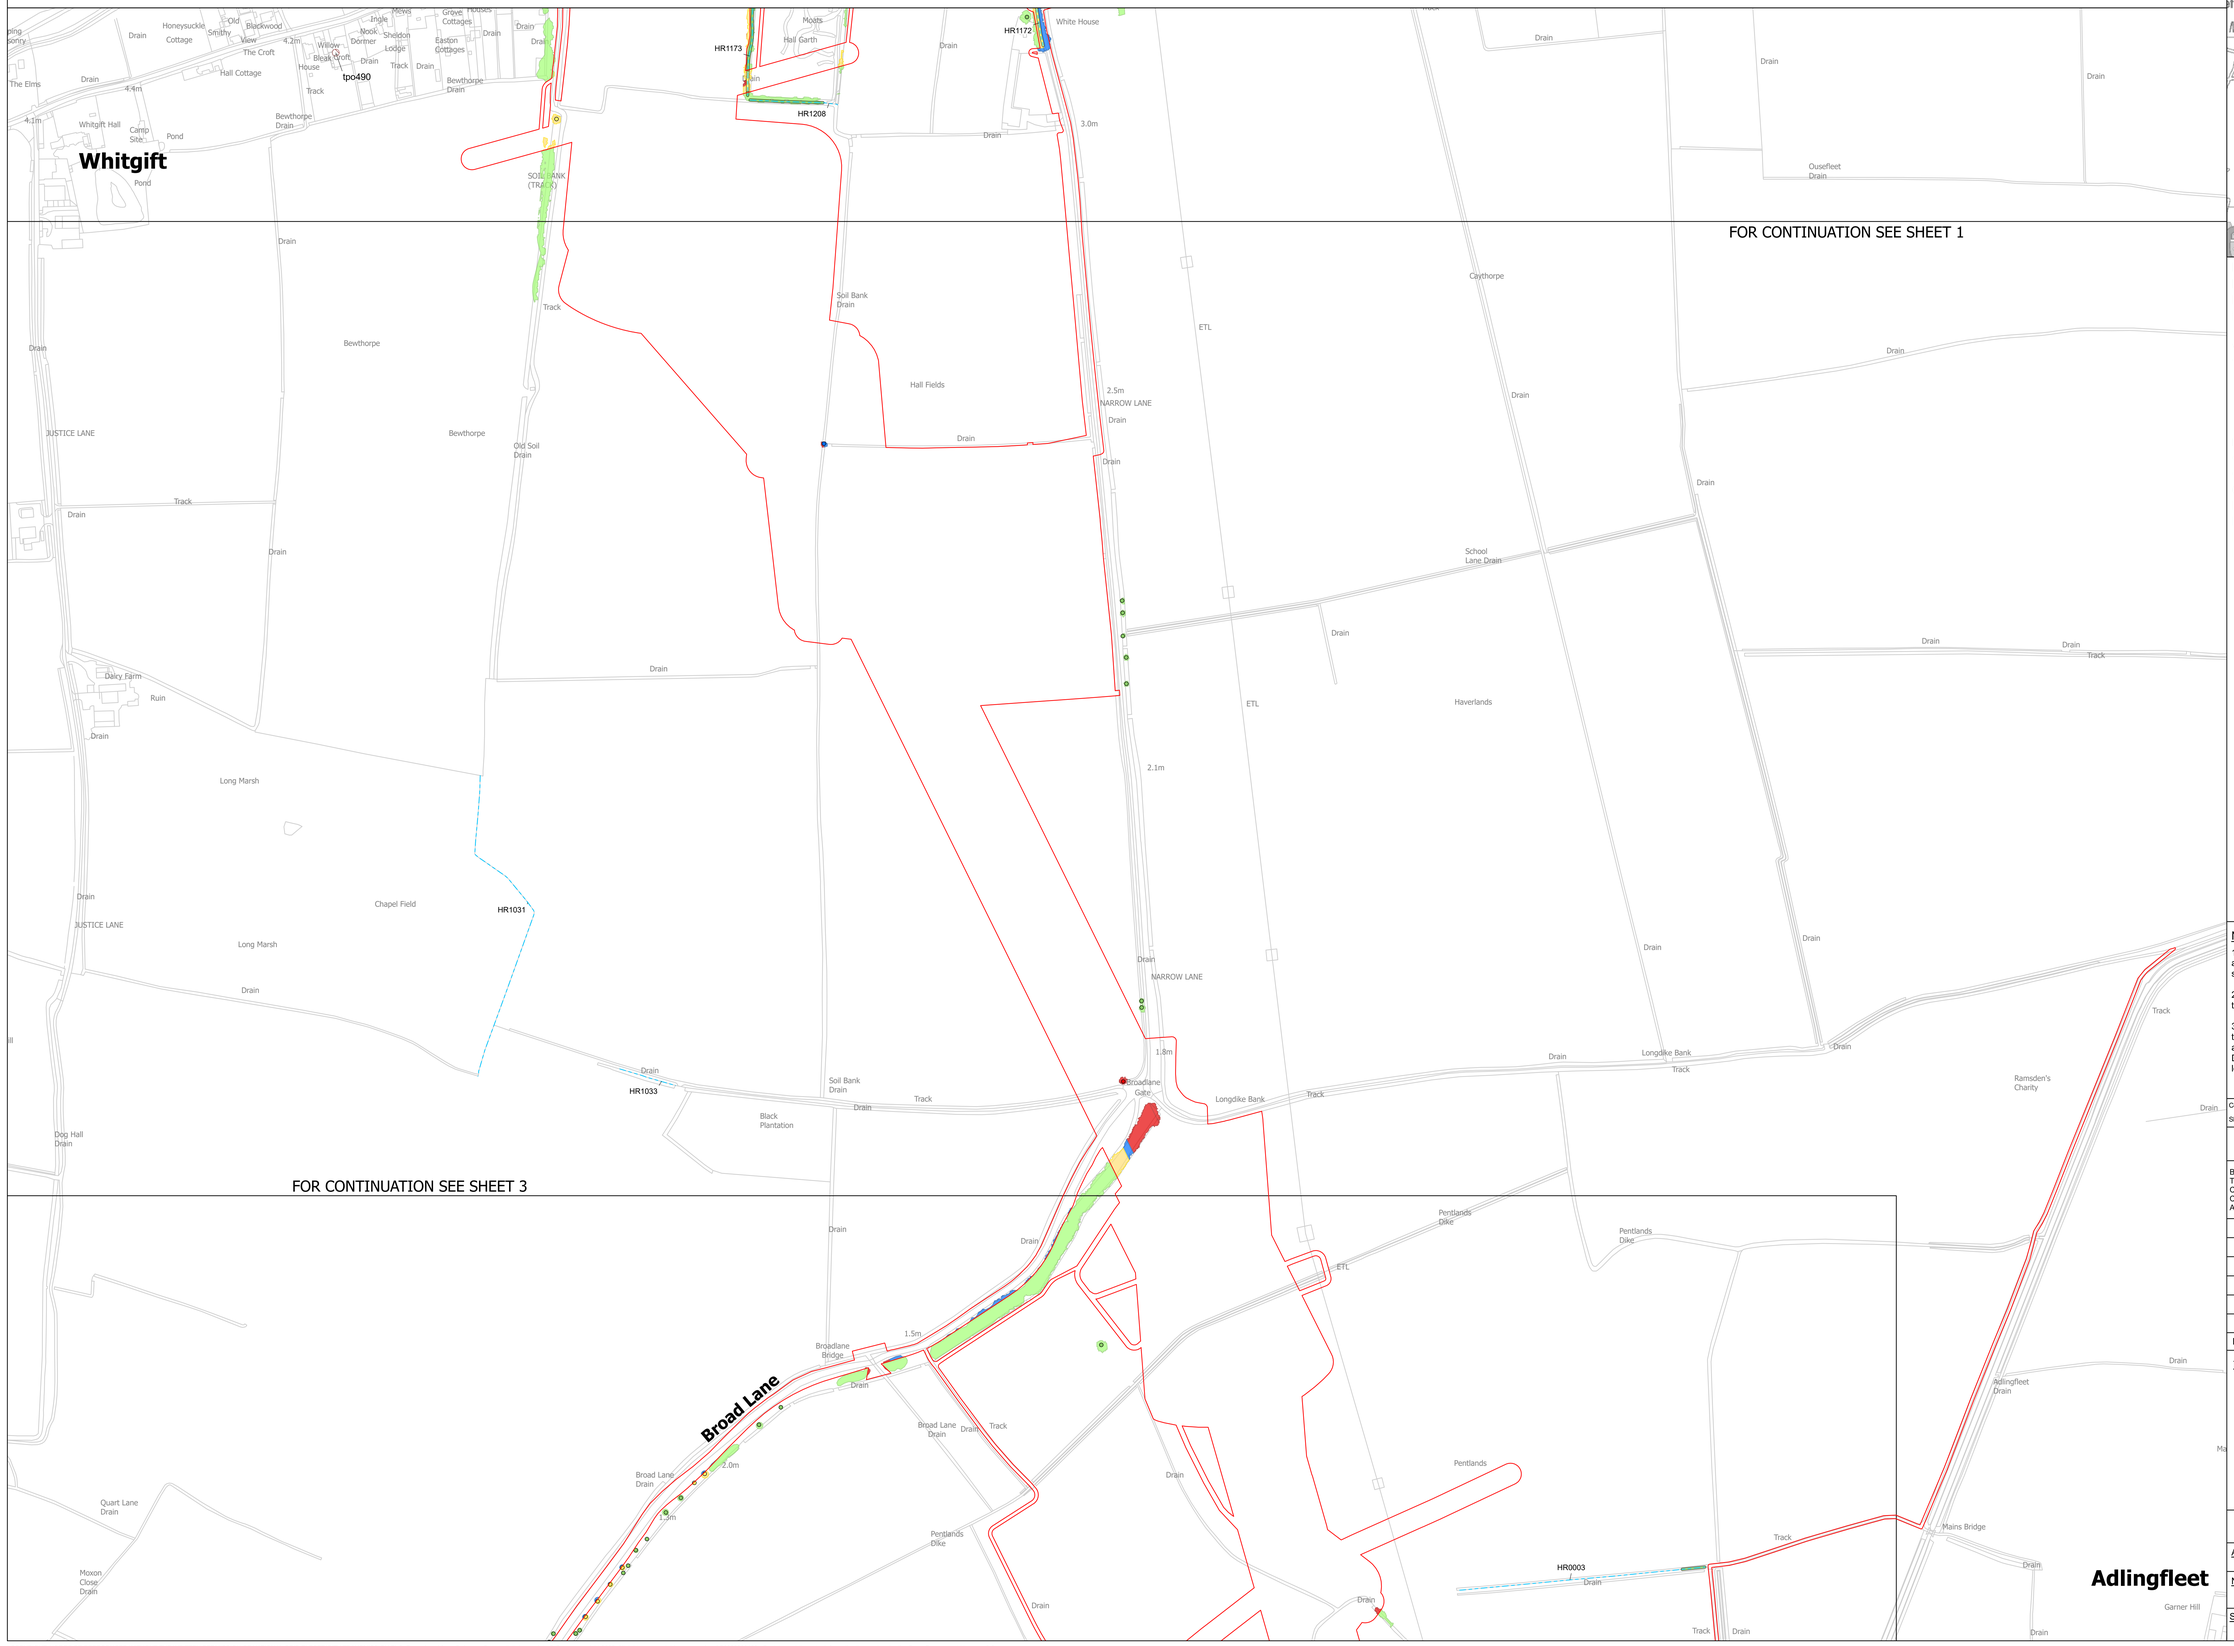

FOR CONTINUATION SEE SHEET 1

FOR CONTINUATION SEE SHEET 3

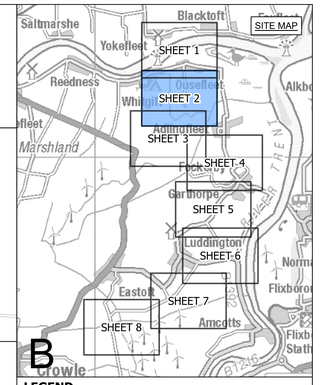

LEGEND

- SHEET INDEX CUTLINES
- ORDER LIMITS
- TREE PRESERVATION ORDER
- HEDGEROW

VEGETATION IMPACT

TREE
- REMOVED
- AFFECTED MANAGED
- POTENTIALLY AFFECTED
- NOT AFFECTED

HEDGEROW
- POTENTIALLY AFFECTED
- NOT AFFECTED

CANOPY
- REMOVED
- AFFECTED MANAGED
- POTENTIALLY AFFECTED
- NOT AFFECTED

Notes

1. This drawing is scaled at paper size A0, therefore any prints taken at smaller sizes will affect accuracy of the measurement units and should not be scaled against.

2. For additional detail on the plan suites, please refer to the 'Guide to the Plans' located in Volume 2 of the DCO Application.

3. These plans are indicative only and the Project will be located within the Order Limits. Due to the need for flexibility, National Grid will be applying for Limits of Deviation within the Order Limits and the Development Consent Order, within which any final alignment would be located.

Coordinate System: British National Grid

Sheet X Centroid Coordinate: 422016 Sheet Y Centroid Coordinate: 482868

0 50 100 150 200 250 Metres

BACKGROUND MAPPING INFORMATION HAS BEEN REPRODUCED FROM THE ORDNANCE SURVEY BY PERMISSION OF ORDNANCE SURVEY OF THE CONTROLLER OF HIS MAJESTY'S STATIONERY OFFICE. © CROWN COPYRIGHT AND DATABASE RIGHTS [2026] ORDNANCE SURVEY AC0000808122.

Issue	Date	Remarks	Drawn	Checked	Approved
A	OCT 2026	FOR DCO SUBMISSION	JG	DF	GC

Title

THE NATIONAL GRID
(NORTH HUMBER TO HIGH MARNHAM) ORDER
TREES AND HEDGEROWS TO BE
AFFECTED OR RETAINED PLAN SERIES
REGULATION NO. 5(2)(o)
SECTION B (SHEET 2 OF 8)

nationalgrid


Application Number: EN020034


National Grid Drawing Reference: NHHM-AEC-CNS-PLN-0032

Scale	Sheet Size	Sheet	Issue
1:2,500	A0	SHEET 2 OF 8	A

COPYRIGHT: NOT TO BE REPRODUCED WITHOUT THE WRITTEN PERMISSION OF NATIONAL GRID ELECTRICITY TRANSMISSION PLC. Reproduced from Ordnance Survey digital map data © Crown copyright 2025. All rights reserved. Licence number AC0000808122. Contains public sector information licensed under the Open Government Licence v3.0.
Tree Protection Order information provided by East Riding of Yorkshire Council. East Riding of Yorkshire Council Copyright © and North Lincolnshire Council (2026). Tree Protection Order (TPO) information provided by Bassetlaw District Council © 2024. This dataset is to be treated as indicative as it has not been updated since November 2024 and cannot be deemed to be a fully complete and accurate view of all TPOs at this time.

THE NATIONAL GRID (NORTH HUMBER TO HIGH MARNHAM) ORDER
TREES AND HEDGEROWS TO BE AFFECTED OR RETAINED PLAN SERIES
REGULATION NO. 5(2)(o)
SECTION B (SHEET 3 OF 8)

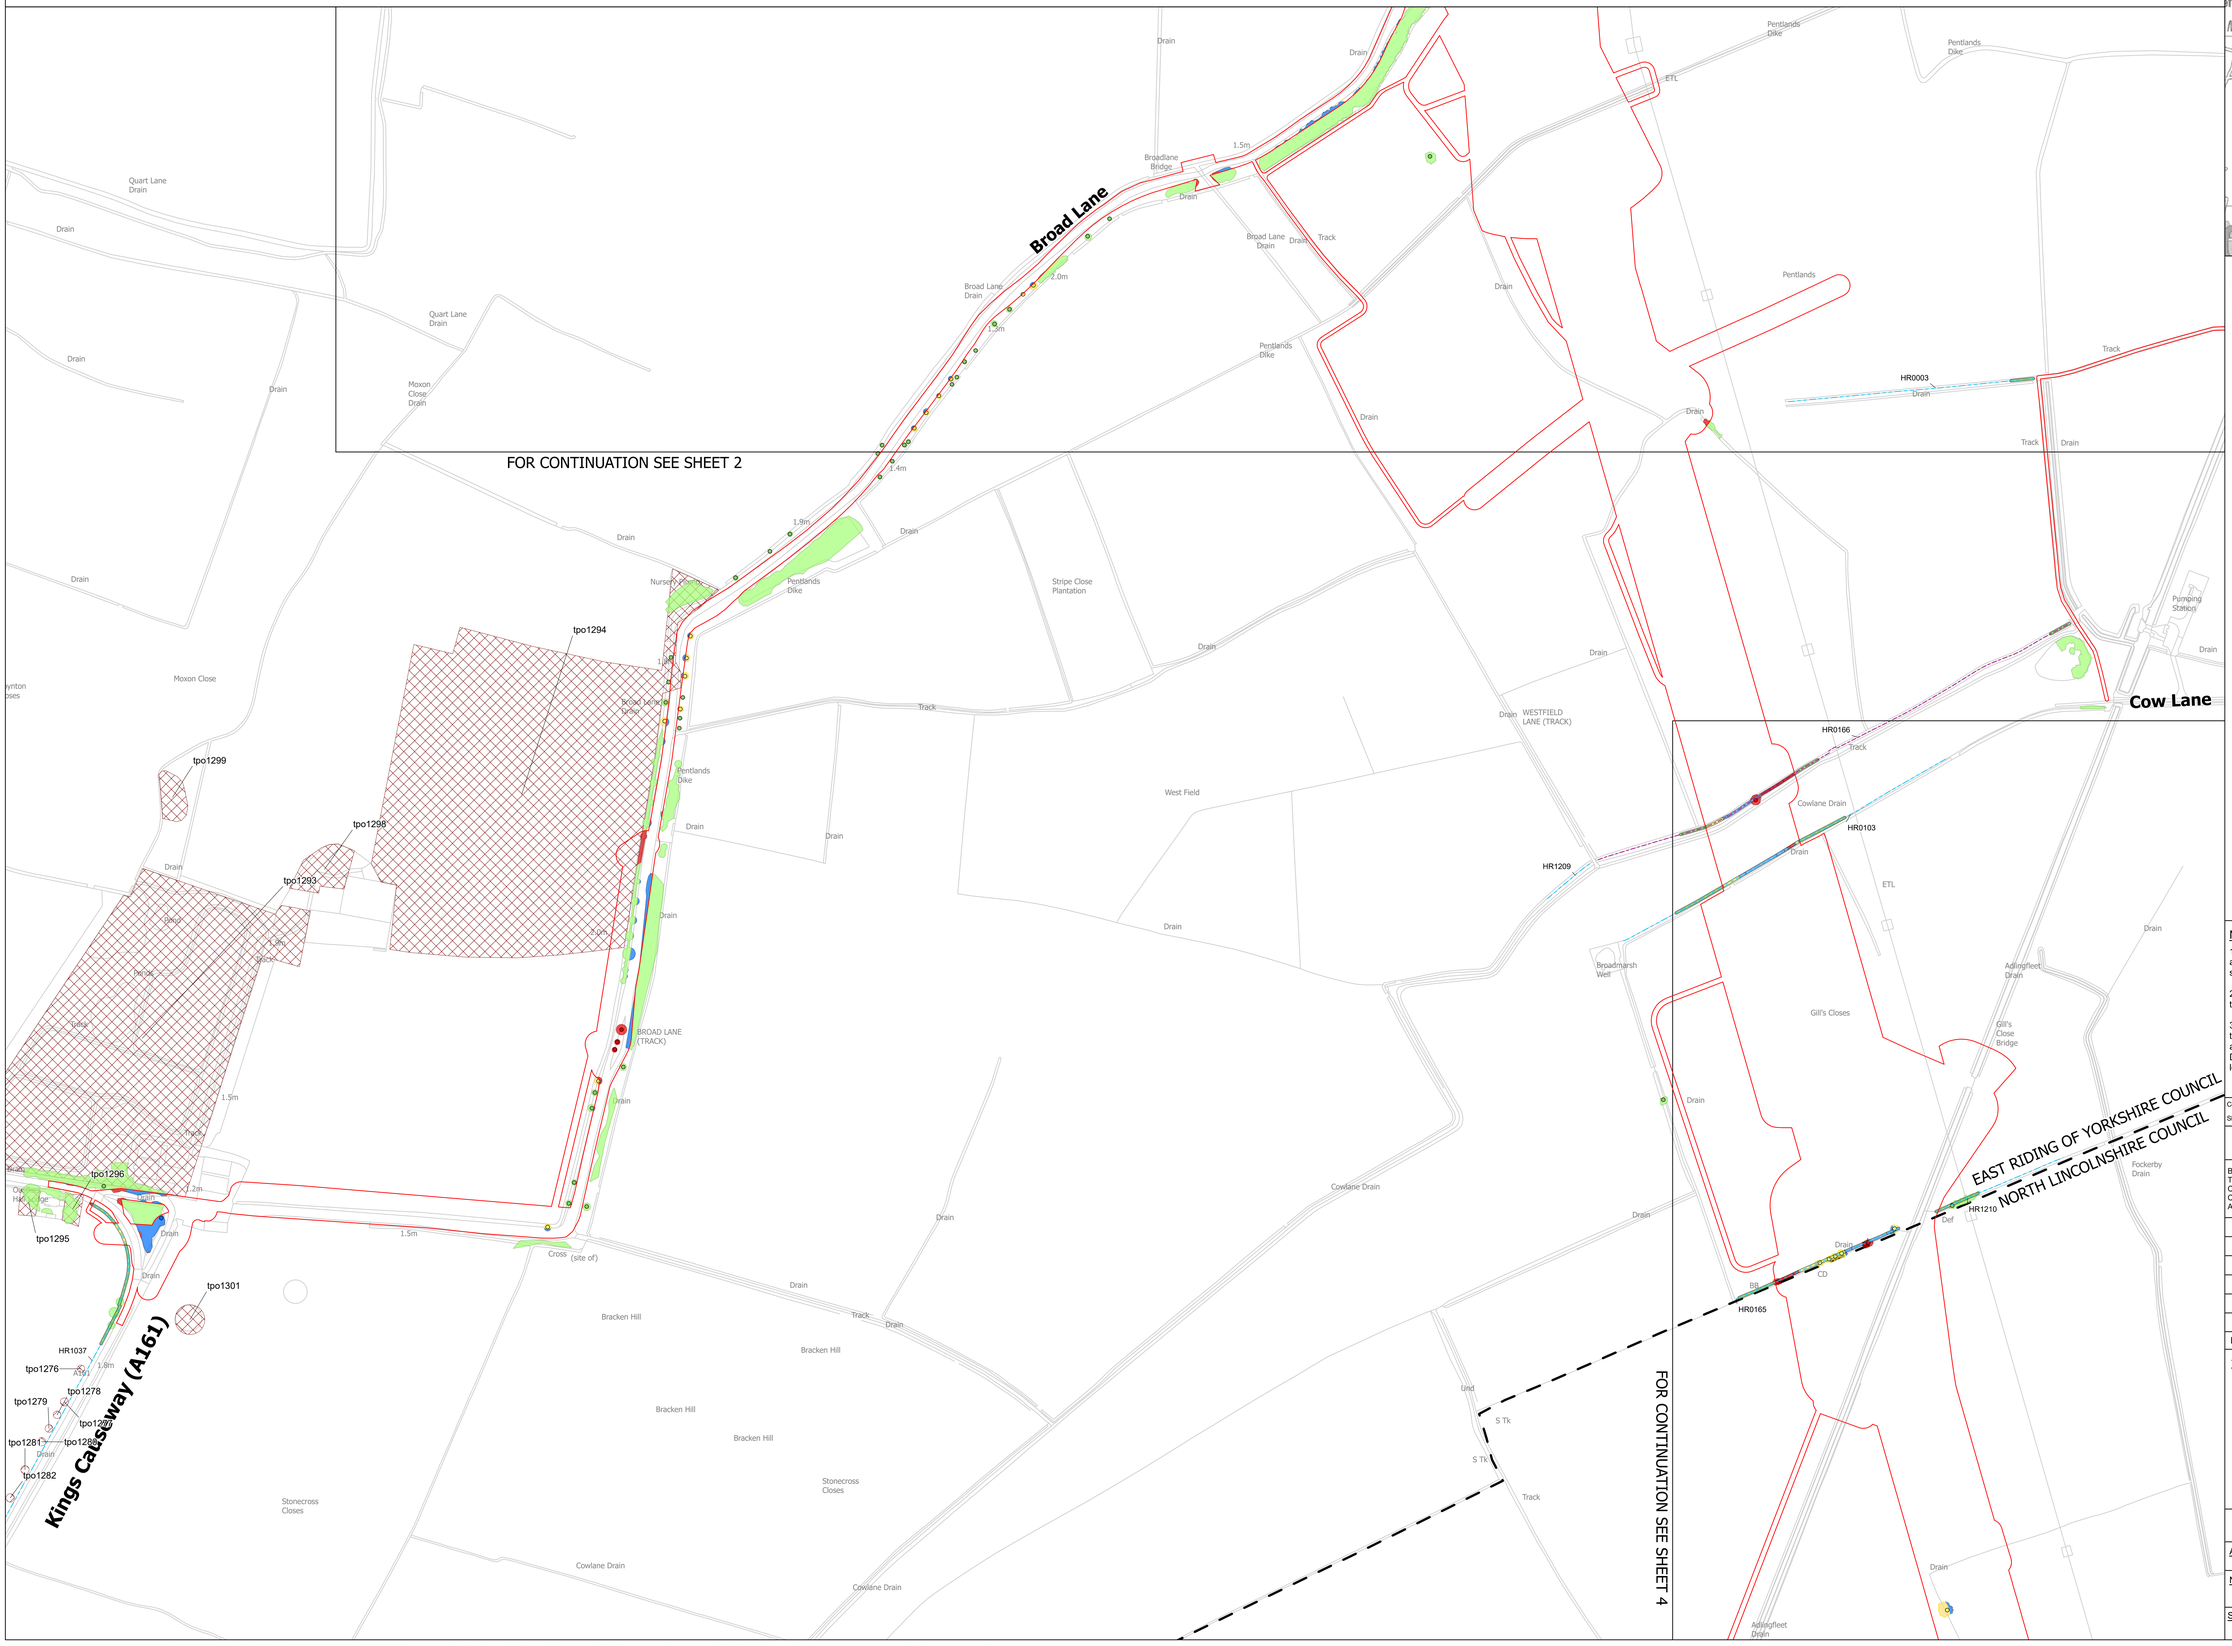

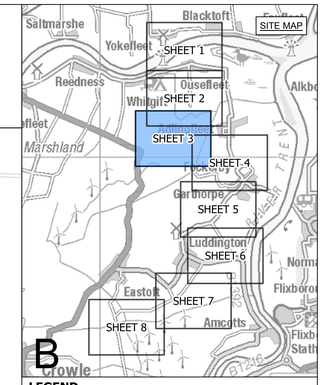

LEGEND

- SHEET INDEX CUTLINES
- LOCAL AUTHORITY BOUNDARY
- ORDER LIMITS
- TREE PRESERVATION ORDER
- CONFIRMED IMPORTANT HEDGEROW
- HEDGEROW

VEGETATION IMPACT

TREE
- REMOVED
- AFFECTED MANAGED
- POTENTIALLY AFFECTED
- NOT AFFECTED

HEDGEROW
- REMOVED
- AFFECTED MANAGED
- POTENTIALLY AFFECTED
- NOT AFFECTED

CANOPY
- REMOVED
- AFFECTED MANAGED
- POTENTIALLY AFFECTED
- NOT AFFECTED

Notes

1. This drawing is scaled at paper size A0, therefore any prints taken at smaller sizes will affect accuracy of the measurement units and should not be scaled against.

2. For additional detail on the plan suites, please refer to the 'Guide to the Plans' located in Volume 2 of the DCO Application.

3. These plans are indicative only and the Project will be located within the Order Limits. Due to the need for flexibility, National Grid will be applying for Limits of Deviation within the Order Limits and the Development Consent Order, within which any final alignment would be located.

Coordinate System: British National Grid

Sheet X Centroid Coordinate: 420646 Sheet Y Centroid Coordinate: 482487

0 50 100 150 200 250 Metres

BACKGROUND MAPPING INFORMATION HAS BEEN REPRODUCED FROM THE ORDNANCE SURVEY BY PERMISSION OF ORDNANCE SURVEY OF THE CONTROLLER OF HIS MAJESTYS STATIONERY OFFICE. © CROWN COPYRIGHT AND DATABASE RIGHTS [2026] ORDNANCE SURVEY AC0000808122.

Issue	Date	Remarks	Drawn	Checked	Approved
A	OCT 2026	FOR DCO SUBMISSION	JG	DF	GC

Title

THE NATIONAL GRID
(NORTH HUMBER TO HIGH MARNHAM) ORDER
TREES AND HEDGEROWS TO BE
AFFECTED OR RETAINED PLAN SERIES
REGULATION NO. 5(2)(o)
SECTION B (SHEET 3 OF 8)

nationalgrid


Application Number: EN020034


National Grid Drawing Reference: NHHM-AEC-CNS-PLN-0032

Scale	Sheet Size	Sheet	Issue
1:2,500	A0	SHEET 3 OF 8	A

COPYRIGHT: NOT TO BE REPRODUCED WITHOUT THE WRITTEN PERMISSION OF NATIONAL GRID ELECTRICITY TRANSMISSION PLC. Reproduced from Ordnance Survey digital map data © Crown copyright 2025. All rights reserved. Licence number AC0000808122. Contains public sector information licensed under the Open Government Licence v3.0.
Tree Protection Order information provided by East Riding of Yorkshire Council. East Riding of Yorkshire Council Copyright © and North Lincolnshire Council (2026). Tree Protection Order (TPO) information provided by Bassetlaw District Council © 2024. This dataset is to be treated as indicative as it has not been updated since November 2024 and cannot be deemed to be a fully complete and accurate view of all TPOs at this time.

THE NATIONAL GRID (NORTH HUMBER TO HIGH MARNHAM) ORDER
TREES AND HEDGEROWS TO BE AFFECTED OR RETAINED PLAN SERIES
REGULATION NO. 5(2)(o)
SECTION B (SHEET 4 OF 8)

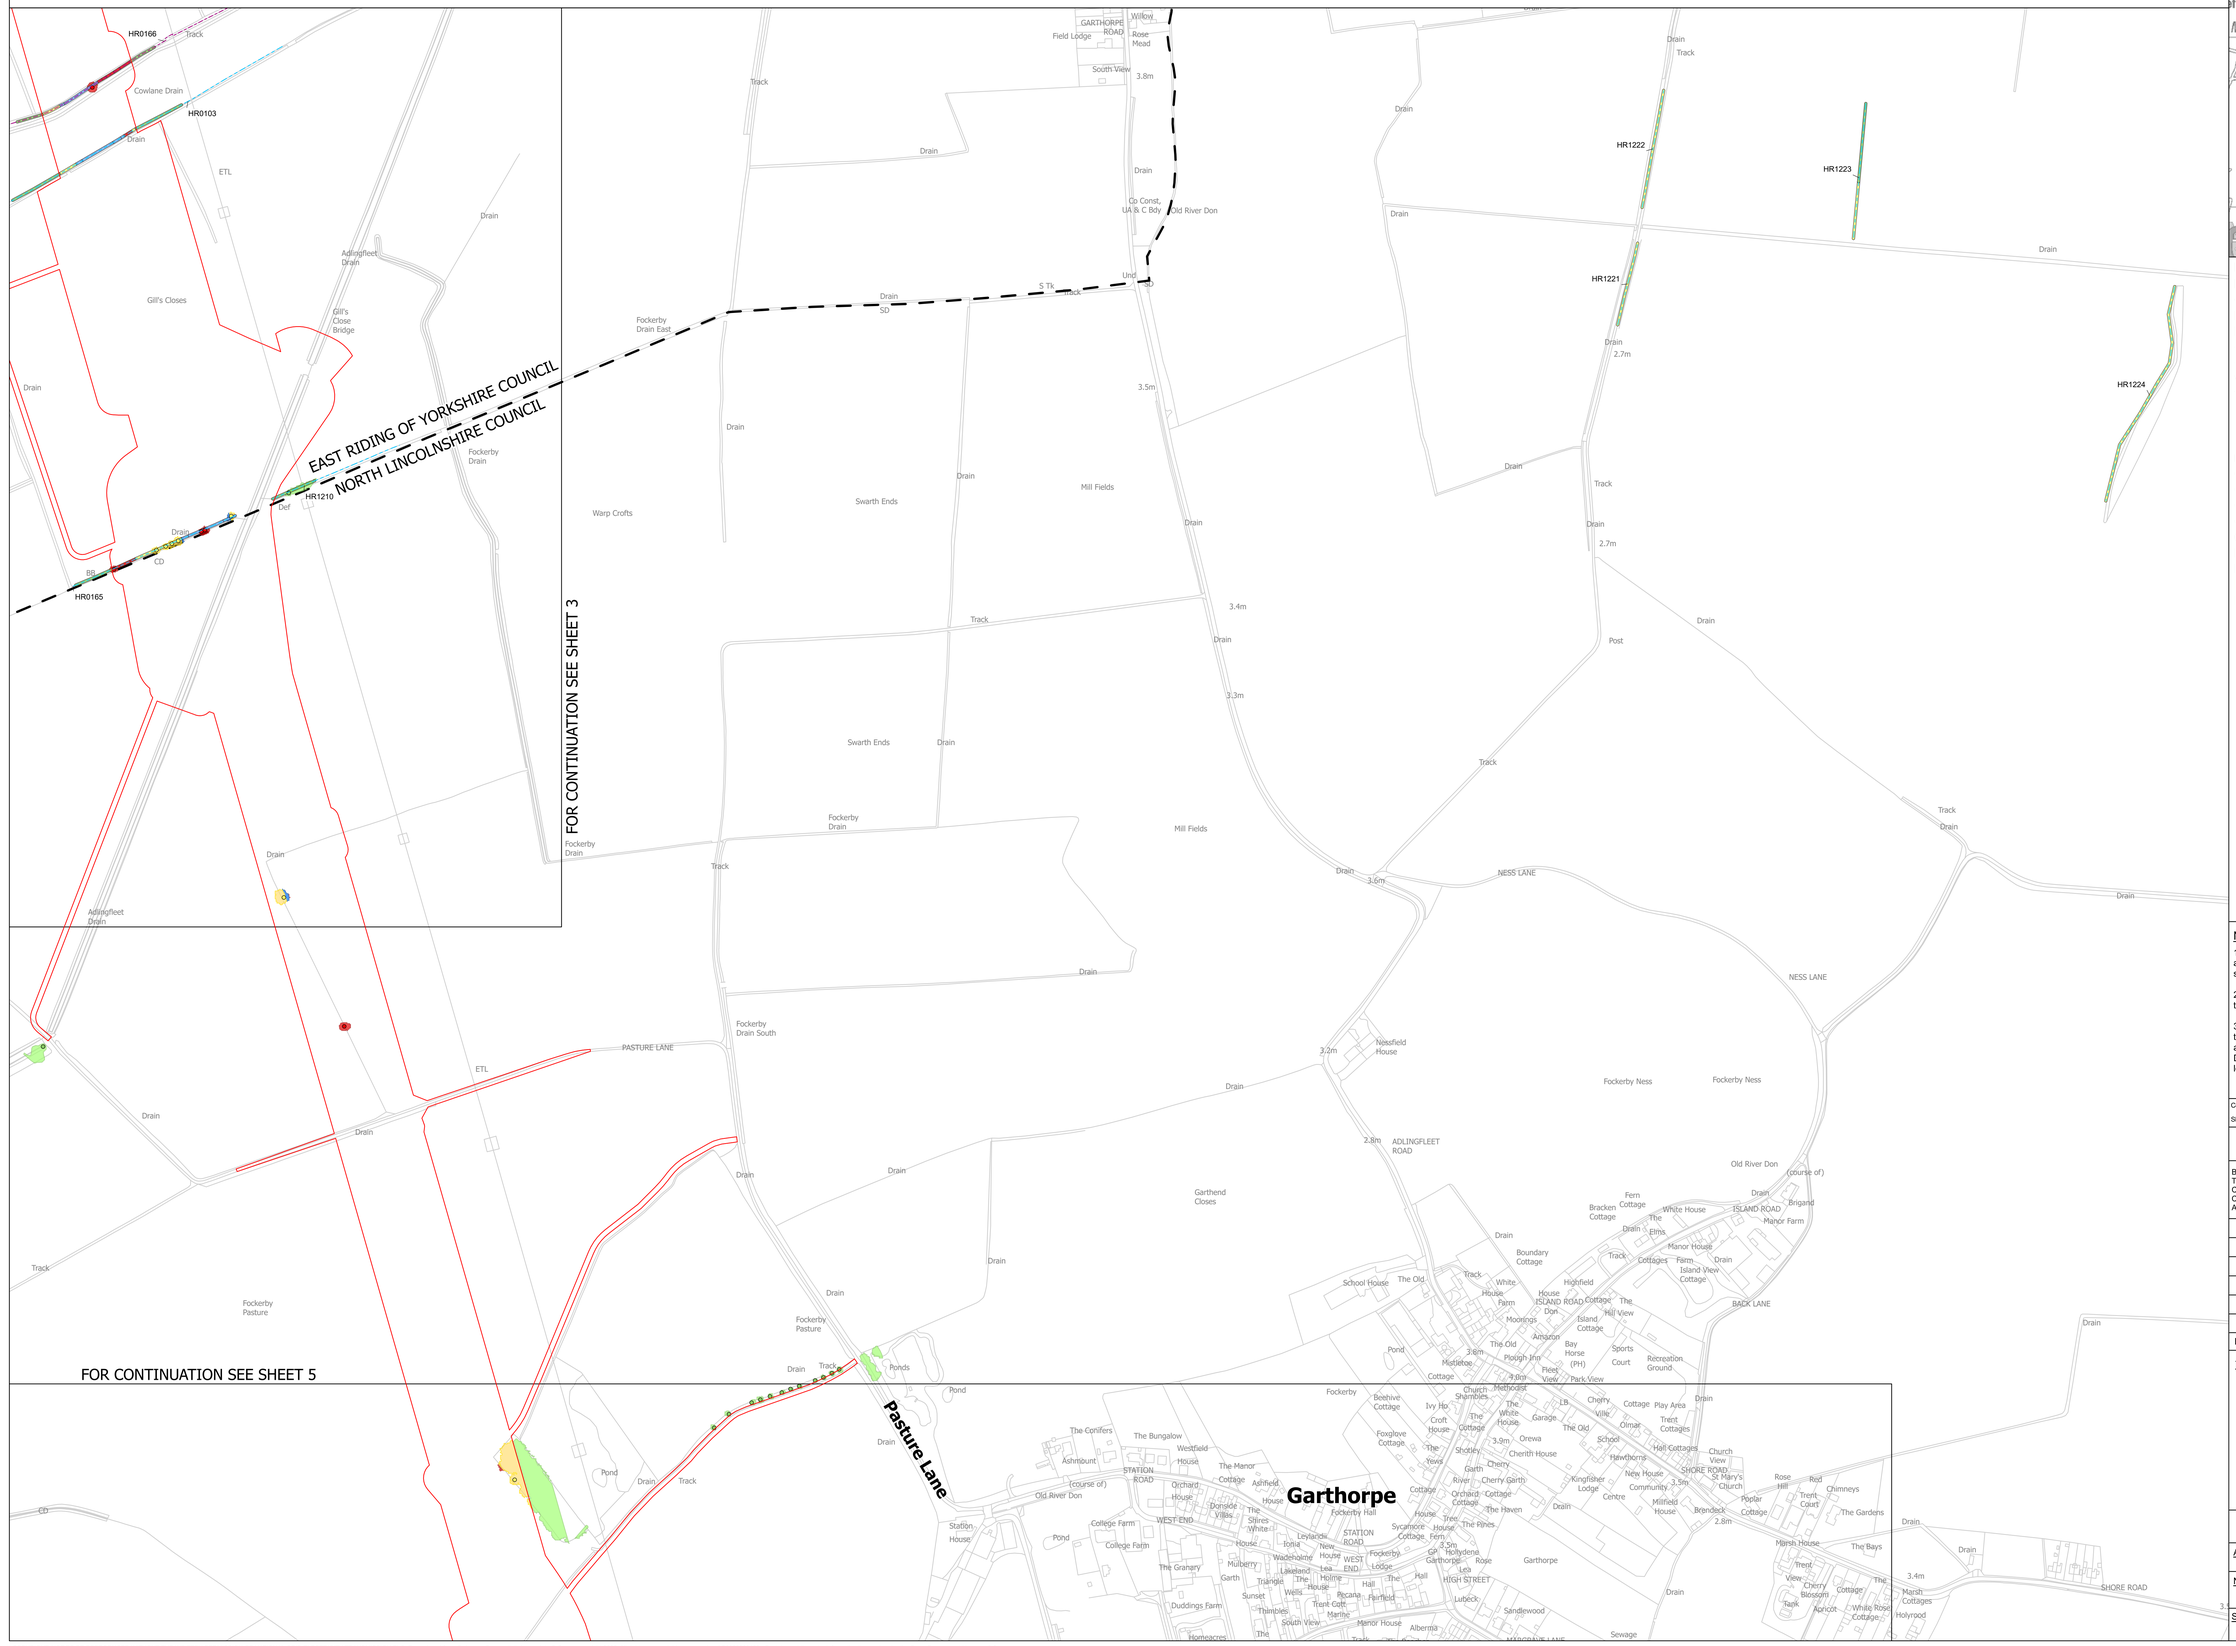

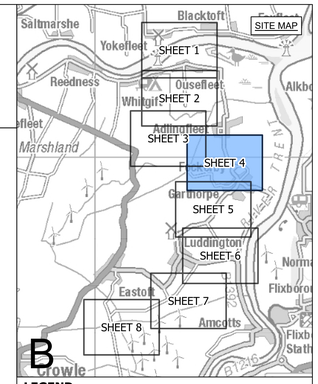

LEGEND

- SHEET INDEX CUTLINES
- LOCAL AUTHORITY BOUNDARY
- ORDER LIMITS
- TREE PRESERVATION ORDER
- CONFIRMED IMPORTANT HEDGEROW
- HEDGEROW

VEGETATION IMPACT

TREE
- REMOVED
- POTENTIALLY AFFECTED
- NOT AFFECTED

HEDGEROW
- REMOVED
- AFFECTED MANAGED
- POTENTIALLY AFFECTED
- NOT AFFECTED

CANOPY
- REMOVED
- AFFECTED MANAGED
- POTENTIALLY AFFECTED
- NOT AFFECTED

Notes

1. This drawing is scaled at paper size A0, therefore any prints taken at smaller sizes will affect accuracy of the measurement units and should not be scaled against.

2. For additional detail on the plan suites, please refer to the 'Guide to the Plans' located in Volume 2 of the DCO Application.

3. These plans are indicative only and the Project will be located within the Order Limits. Due to the need for flexibility, National Grid will be applying for Limits of Deviation within the Order Limits and the Development Consent Order, within which any final alignment would be located.

Coordinate System: British National Grid

Sheet X Centroid Coordinate: 419262 Sheet Y Centroid Coordinate: 483699

0 50 100 150 200 250 Metres

BACKGROUND MAPPING INFORMATION HAS BEEN REPRODUCED FROM THE ORDNANCE SURVEY BY PERMISSION OF ORDNANCE SURVEY OF THE CONTROLLER OF HIS MAJESTY'S STATIONERY OFFICE. © CROWN COPYRIGHT AND DATABASE RIGHTS [2026] ORDNANCE SURVEY AC0000808122.

Issue	Date	Remarks	Drawn	Checked	Approved
A	OCT 2026	FOR DCO SUBMISSION	JG	DF	GC

Title

THE NATIONAL GRID
(NORTH HUMBER TO HIGH MARNHAM) ORDER
TREES AND HEDGEROWS TO BE
AFFECTED OR RETAINED PLAN SERIES
REGULATION NO. 5(2)(o)
SECTION B (SHEET 4 OF 8)

nationalgrid


Application Number
EN020034


National Grid Drawing Reference
NHHM-AEC-CNS-PLN-0032

Scale	Sheet Size	Sheet	Issue
1:2,500	A0	SHEET 4 OF 8	A

COPYRIGHT: NOT TO BE REPRODUCED WITHOUT THE WRITTEN PERMISSION OF NATIONAL GRID ELECTRICITY TRANSMISSION PLC. Reproduced from Ordnance Survey digital map data © Crown copyright 2025. All rights reserved. Licence number AC0000808122. Contains public sector information licensed under the Open Government Licence v3.0.
Tree Protection Order information provided by East Riding of Yorkshire Council. East Riding of Yorkshire Council Copyright © and North Lincolnshire Council (2026). Tree Protection Order (TPO) information provided by Bassetlaw District Council © 2024. This dataset is to be treated as indicative as it has not been updated since November 2024 and cannot be deemed to be a fully complete and accurate view of all TPOs at this time.

THE NATIONAL GRID (NORTH HUMBER TO HIGH MARNHAM) ORDER
TREES AND HEDGEROWS TO BE AFFECTED OR RETAINED PLAN SERIES
REGULATION NO. 5(2)(o)
SECTION B (SHEET 5 OF 8)

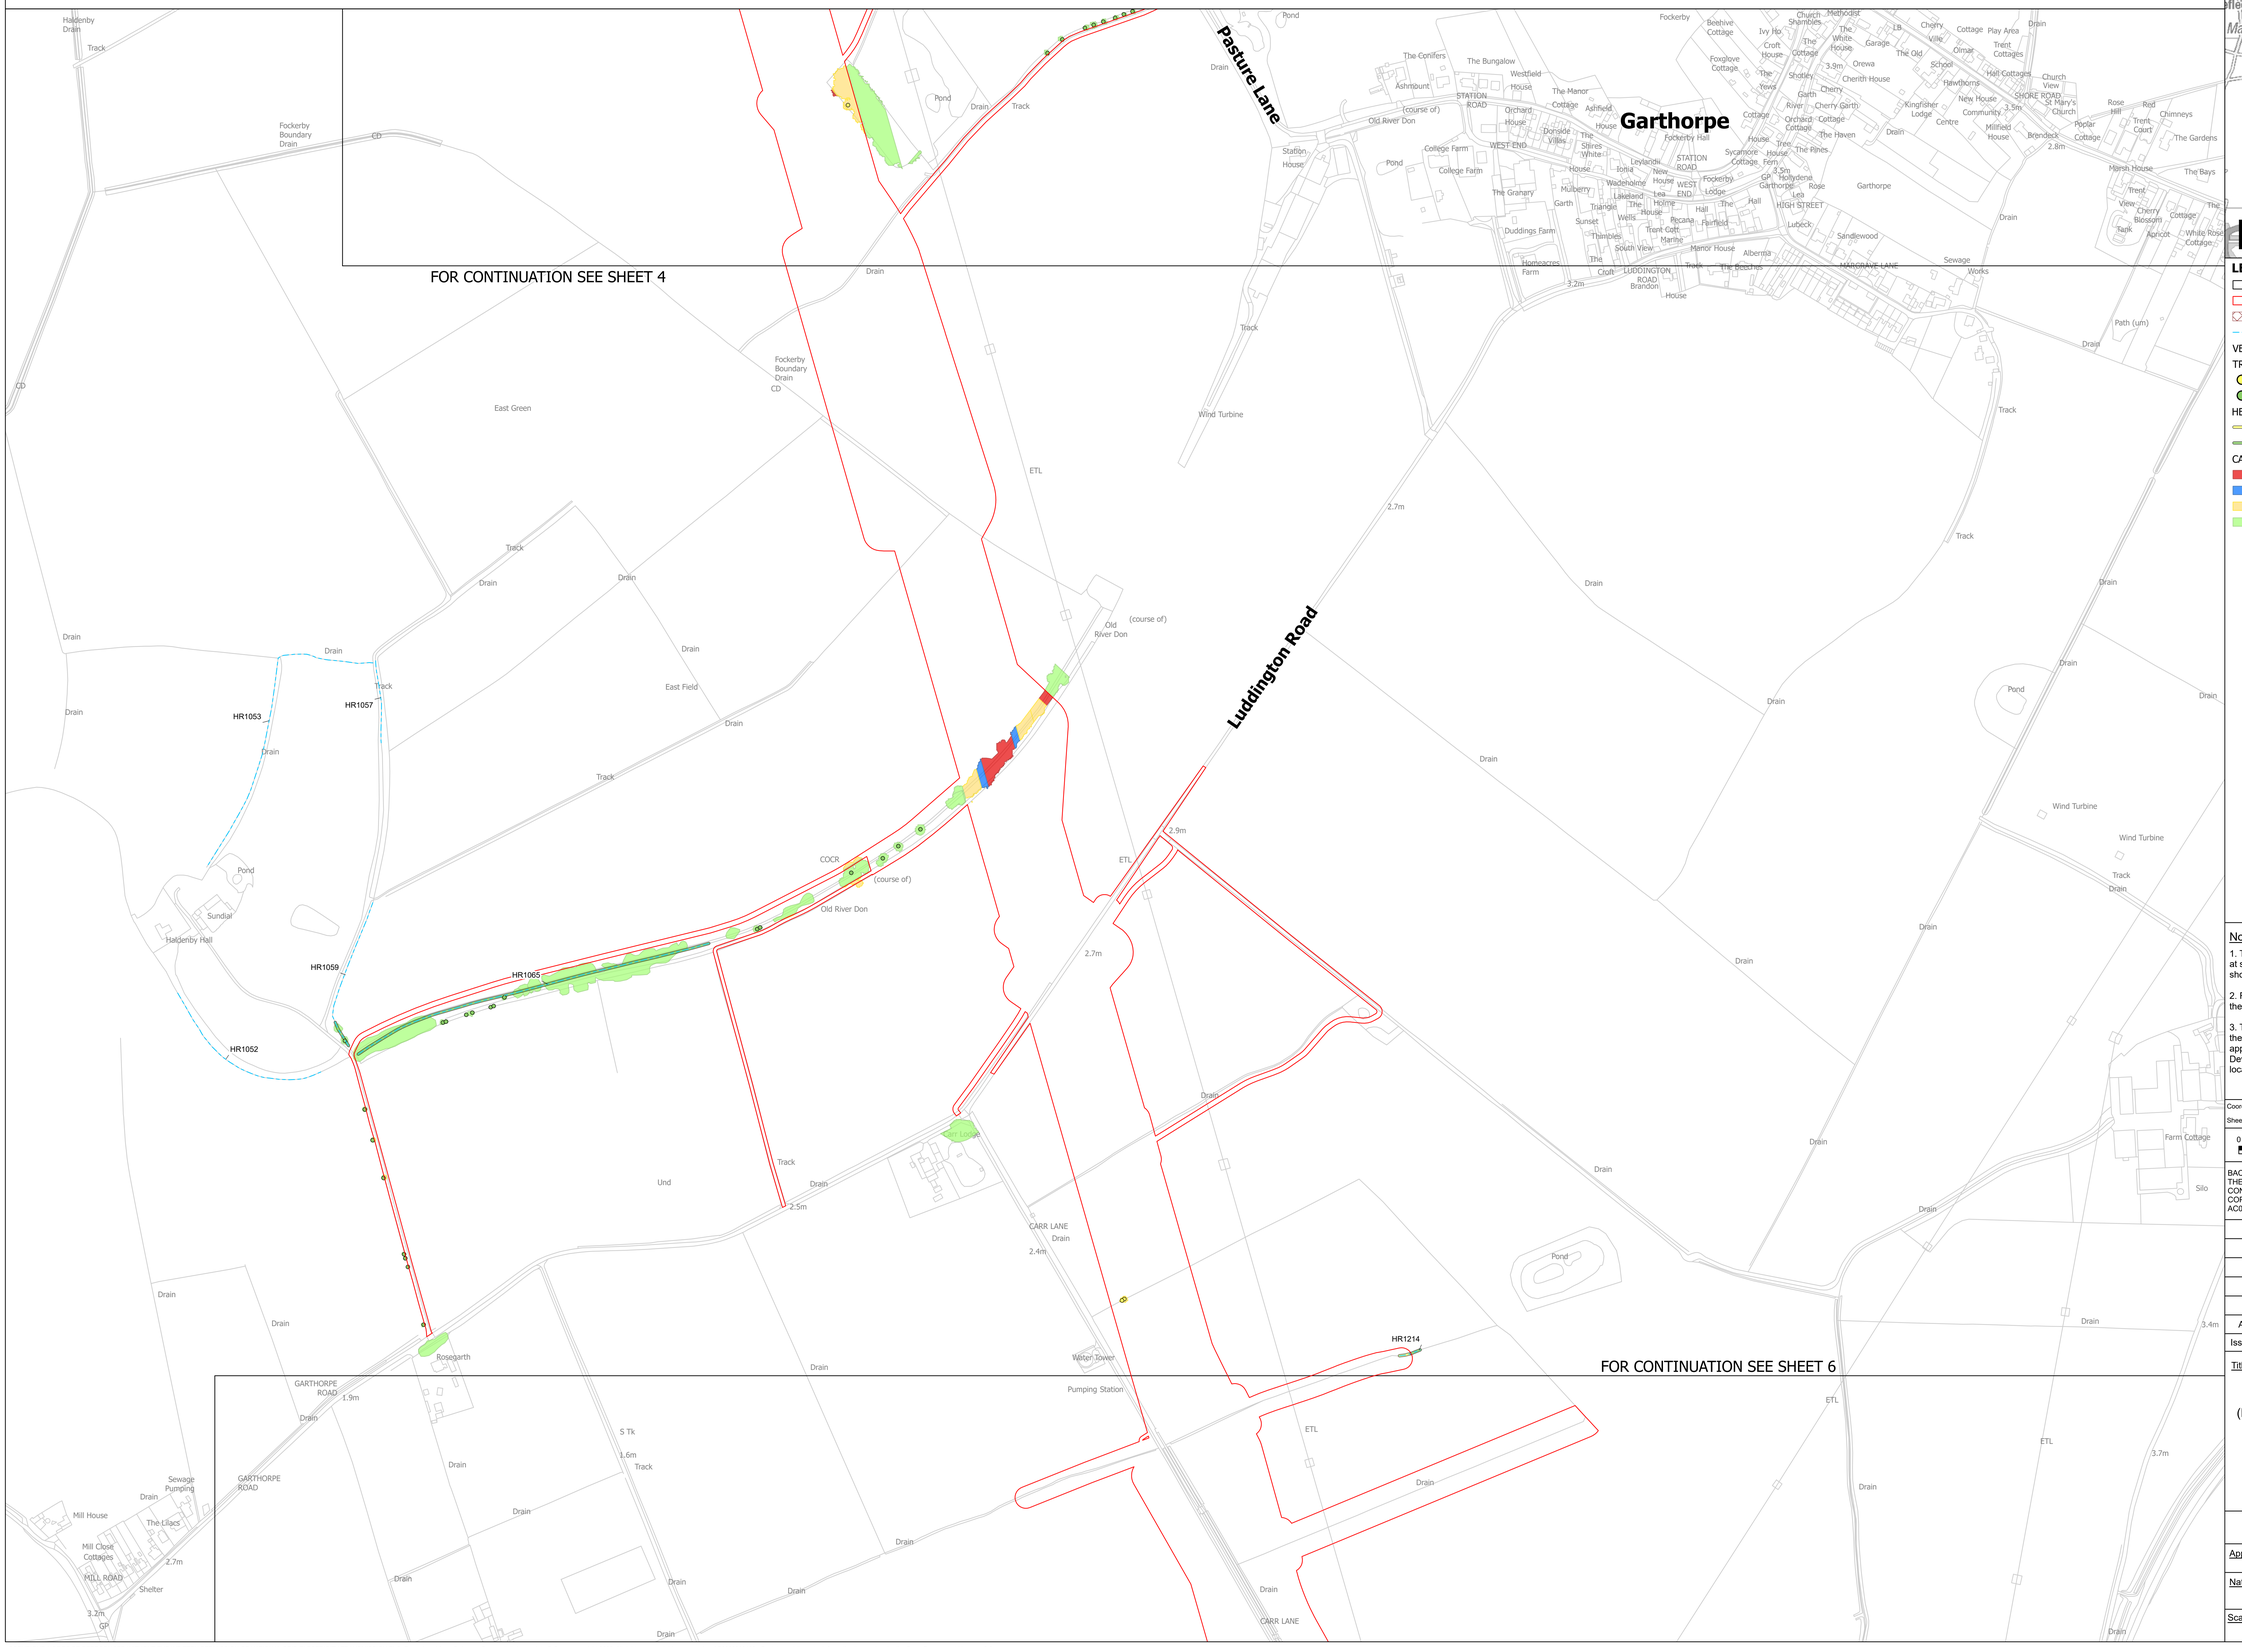

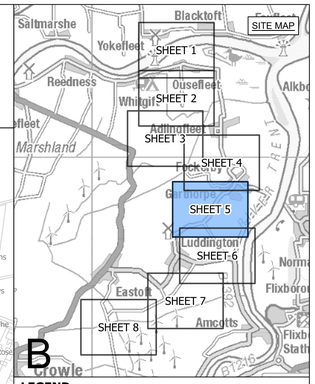

LEGEND

- SHEET INDEX CUTLINES
- ORDER LIMITS
- TREE PRESERVATION ORDER
- HEDGEROW

VEGETATION IMPACT

TREE
- POTENTIALLY AFFECTED
- NOT AFFECTED

HEDGEROW
- POTENTIALLY AFFECTED
- NOT AFFECTED

CANOPY
- REMOVED
- AFFECTED MANAGED
- POTENTIALLY AFFECTED
- NOT AFFECTED

Notes

1. This drawing is scaled at paper size A0, therefore any prints taken at smaller sizes will affect accuracy of the measurement units and should not be scaled against.

2. For additional detail on the plan suites, please refer to the 'Guide to the Plans' located in Volume 2 of the DCO Application.

3. These plans are indicative only and the Project will be located within the Order Limits. Due to the need for flexibility, National Grid will be applying for Limits of Deviation within the Order Limits and the Development Consent Order, within which any final alignment would be located.

Coordinate System: British National Grid

Sheet X Centroid Coordinate: 417659 Sheet Y Centroid Coordinate: 483943

0 50 100 150 200 250 Metres

BACKGROUND MAPPING INFORMATION HAS BEEN REPRODUCED FROM THE ORDNANCE SURVEY BY PERMISSION OF ORDNANCE SURVEY OF THE CONTROLLER OF HIS MAJESTY'S STATIONERY OFFICE. © CROWN COPYRIGHT AND DATABASE RIGHTS [2026] ORDNANCE SURVEY AC0000808122.

Issue	Date	Remarks	Drawn	Checked	Approved
A	OCT 2026	FOR DCO SUBMISSION	JG	DF	GC

Title

THE NATIONAL GRID
(NORTH HUMBER TO HIGH MARNHAM) ORDER
TREES AND HEDGEROWS TO BE
AFFECTED OR RETAINED PLAN SERIES
REGULATION NO. 5(2)(o)
SECTION B (SHEET 5 OF 8)

nationalgrid


Application Number: EN020034


National Grid Drawing Reference: NHHM-AEC-CNS-PLN-0032

Scale	Sheet Size	Sheet	Issue
1:2,500	A0	SHEET 5 OF 8	A

COPYRIGHT: NOT TO BE REPRODUCED WITHOUT THE WRITTEN PERMISSION OF NATIONAL GRID ELECTRICITY TRANSMISSION PLC. Reproduced from Ordnance Survey digital map data © Crown copyright 2025. All rights reserved. Licence number AC0000808122. Contains public sector information licensed under the Open Government Licence v3.0.
Tree Protection Order information provided by East Riding of Yorkshire Council. East Riding of Yorkshire Council Copyright © and North Lincolnshire Council (2026). Tree Protection Order (TPO) information provided by Bassetlaw District Council © 2024. This dataset is to be treated as indicative as it has not been updated since November 2024 and cannot be deemed to be a fully complete and accurate view of all TPOs at this time.

THE NATIONAL GRID (NORTH HUMBER TO HIGH MARNHAM) ORDER
TREES AND HEDGEROWS TO BE AFFECTED OR RETAINED PLAN SERIES
REGULATION NO. 5(2)(o)
SECTION B (SHEET 6 OF 8)

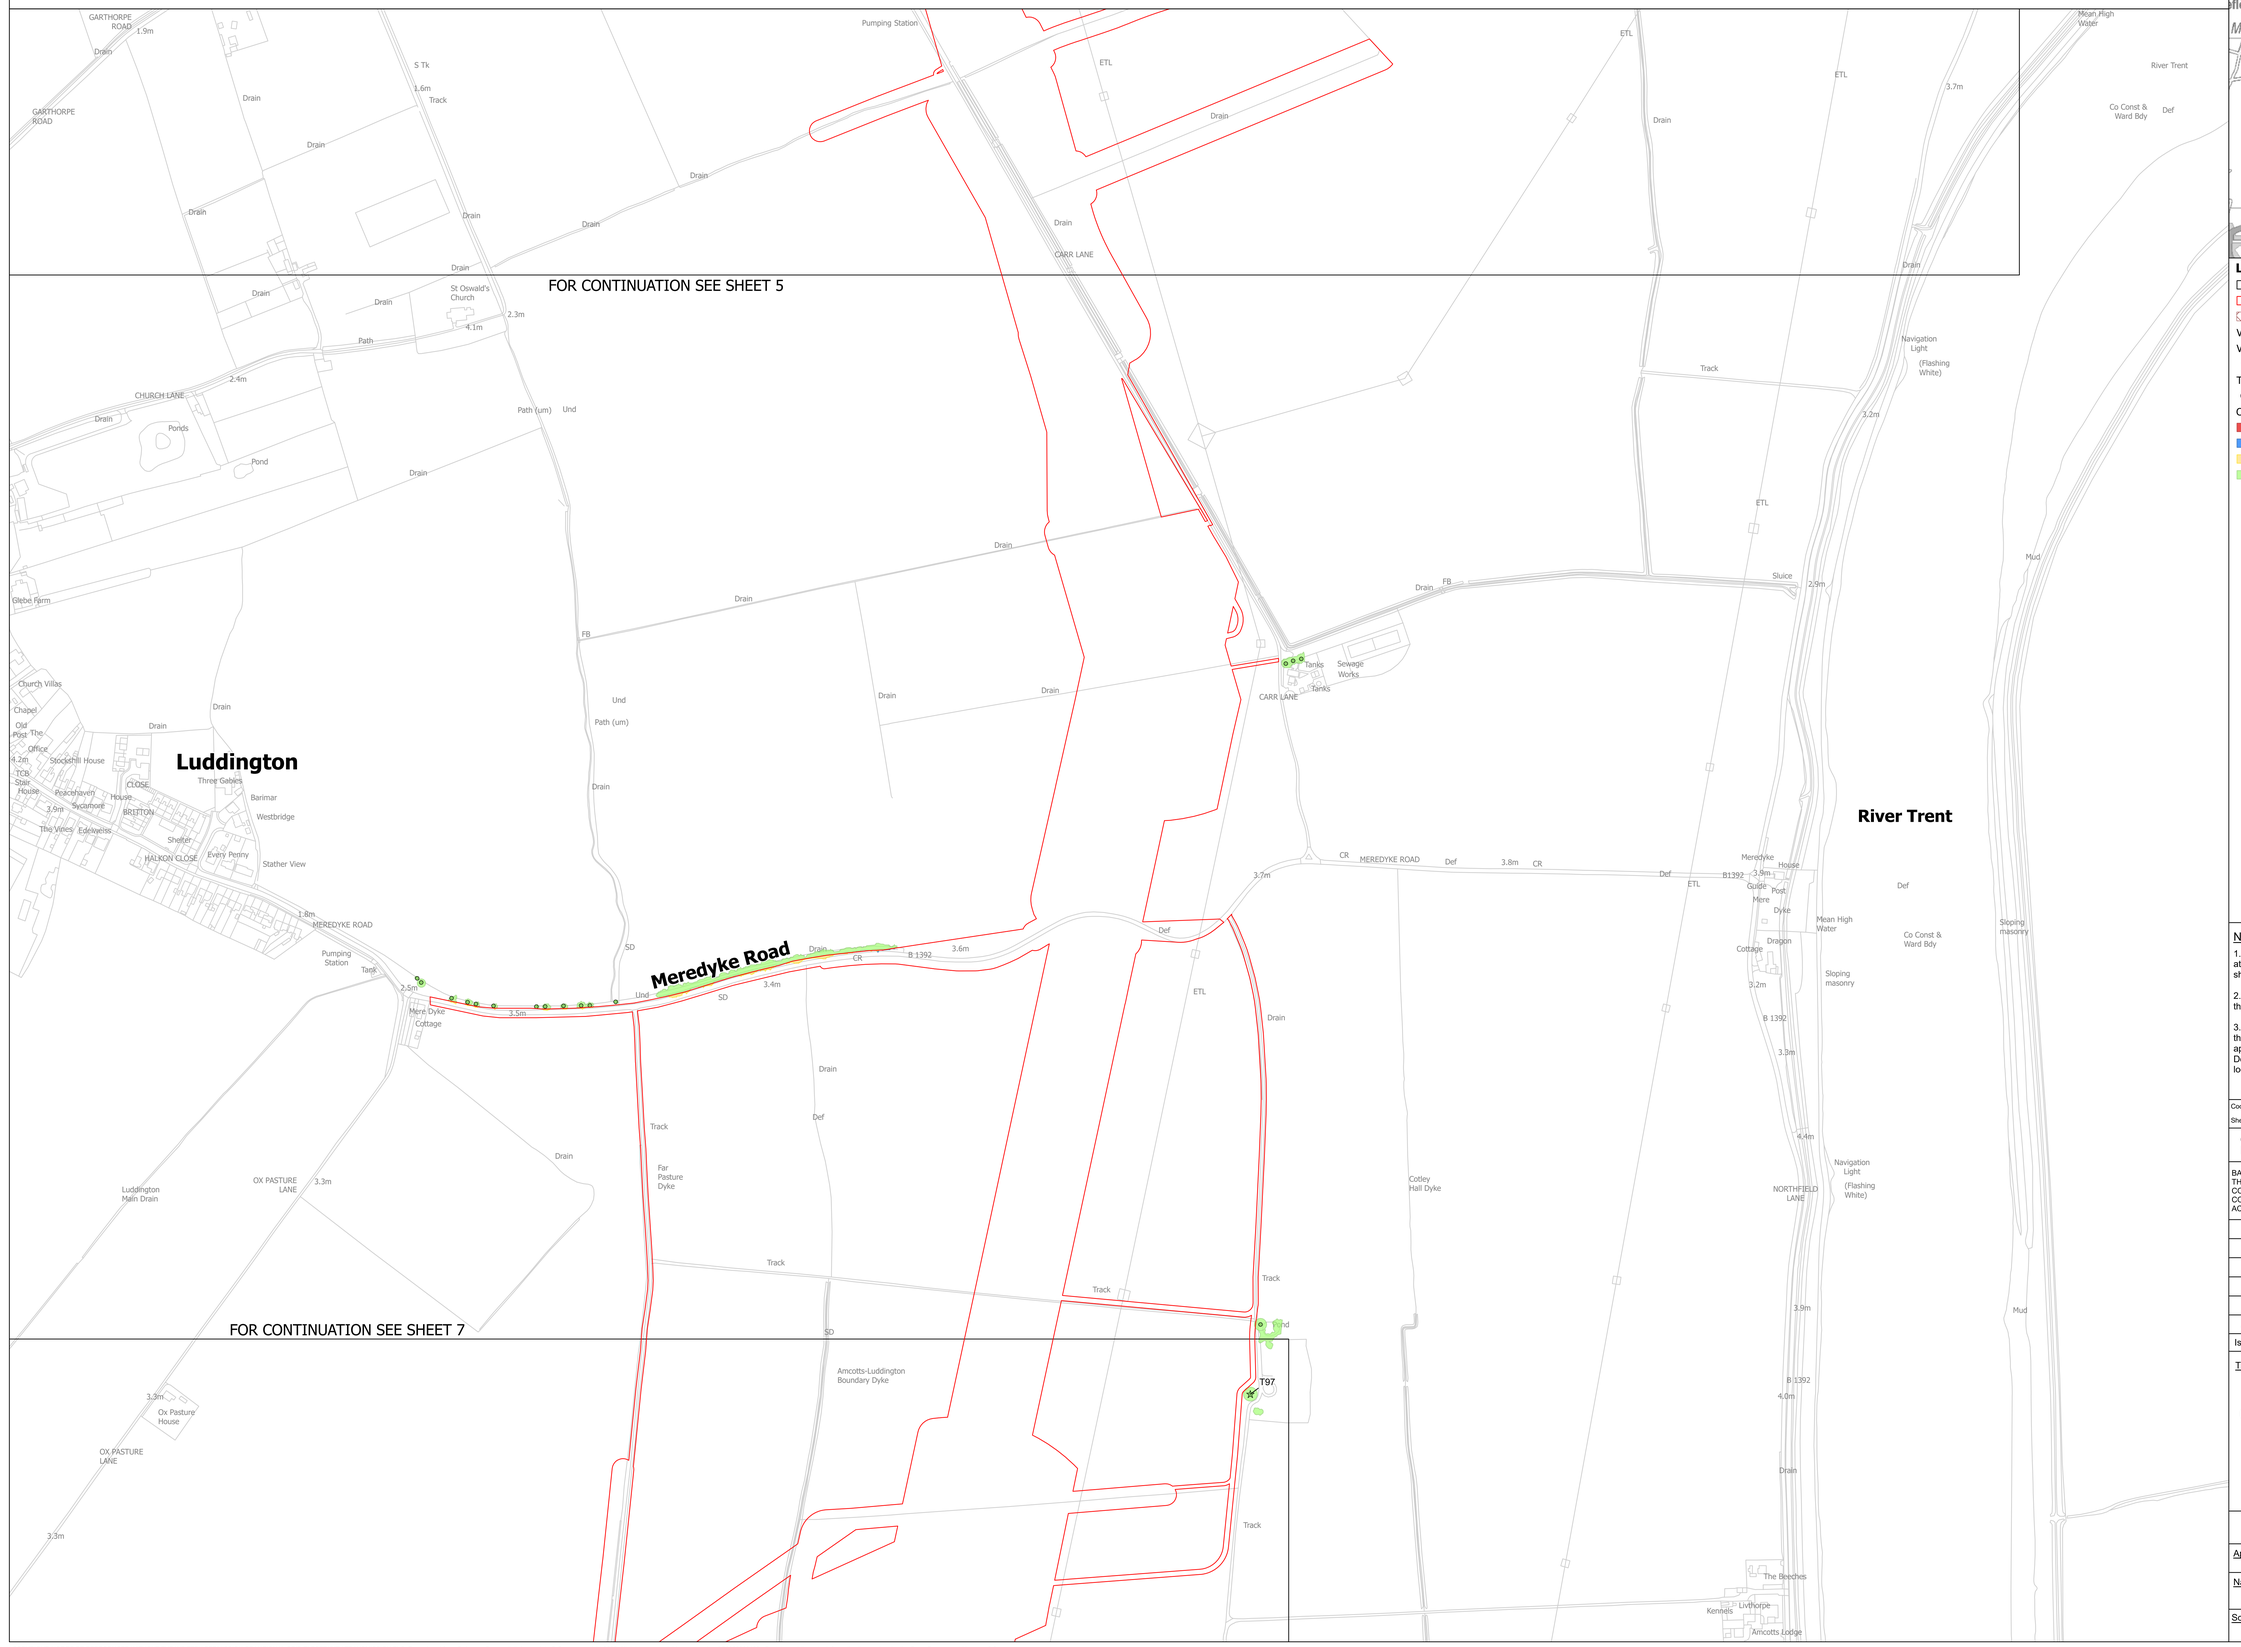

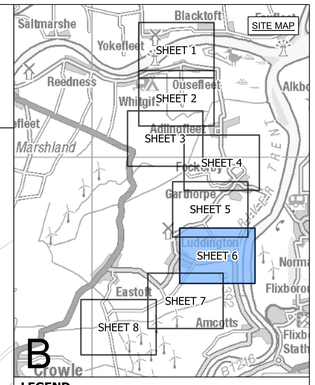

LEGEND

- SHEET INDEX CUTLINES
- ORDER LIMITS
- TREE PRESERVATION ORDER

VEGETATION IMPACT

VETERAN TREE
- NOT AFFECTED

TREE
- NOT AFFECTED

CANOPY
- REMOVED
- AFFECTED MANAGED
- POTENTIALLY AFFECTED
- NOT AFFECTED

Notes

1. This drawing is scaled at paper size A0, therefore any prints taken at smaller sizes will affect accuracy of the measurement units and should not be scaled against.

2. For additional detail on the plan suites, please refer to the 'Guide to the Plans' located in Volume 2 of the DCO Application.

3. These plans are indicative only and the Project will be located within the Order Limits. Due to the need for flexibility, National Grid will be applying for Limits of Deviation within the Order Limits and the Development Consent Order, within which any final alignment would be located.

Coordinate System: British National Grid

Sheet X Centroid Coordinate: 416204 Sheet Y Centroid Coordinate: 483944

0 50 100 150 200 250 Metres

BACKGROUND MAPPING INFORMATION HAS BEEN REPRODUCED FROM THE ORDNANCE SURVEY BY PERMISSION OF ORDNANCE SURVEY OF THE CONTROLLER OF HIS MAJESTY'S STATIONERY OFFICE. © CROWN COPYRIGHT AND DATABASE RIGHTS [2026] ORDNANCE SURVEY AC0000808122.

Issue	Date	Remarks	Drawn	Checked	Approved
A	OCT 2026	FOR DCO SUBMISSION	JG	DF	GC

Title

THE NATIONAL GRID
(NORTH HUMBER TO HIGH MARNHAM) ORDER
TREES AND HEDGEROWS TO BE
AFFECTED OR RETAINED PLAN SERIES
REGULATION NO. 5(2)(o)
SECTION B (SHEET 6 OF 8)

nationalgrid


Application Number: EN020034


National Grid Drawing Reference: NHHM-AEC-CNS-PLN-0032

Scale	Sheet Size	Sheet	Issue
1:2,500	A0	SHEET 6 OF 8	A

COPYRIGHT: NOT TO BE REPRODUCED WITHOUT THE WRITTEN PERMISSION OF NATIONAL GRID ELECTRICITY TRANSMISSION PLC. Reproduced from Ordnance Survey digital map data © Crown copyright 2025. All rights reserved. Licence number AC0000808122. Contains public sector information licensed under the Open Government Licence v3.0.
Tree Protection Order information provided by East Riding of Yorkshire Council. East Riding of Yorkshire Council Copyright © and North Lincolnshire Council (2026). Tree Protection Order (TPO) information provided by Bassetlaw District Council © 2024. This dataset is to be treated as indicative as it has not been updated since November 2024 and cannot be deemed to be a fully complete and accurate view of all TPOs at this time.

THE NATIONAL GRID (NORTH HUMBER TO HIGH MARNHAM) ORDER
TREES AND HEDGEROWS TO BE AFFECTED OR RETAINED PLAN SERIES
REGULATION NO. 5(2)(o)
SECTION B (SHEET 7 OF 8)

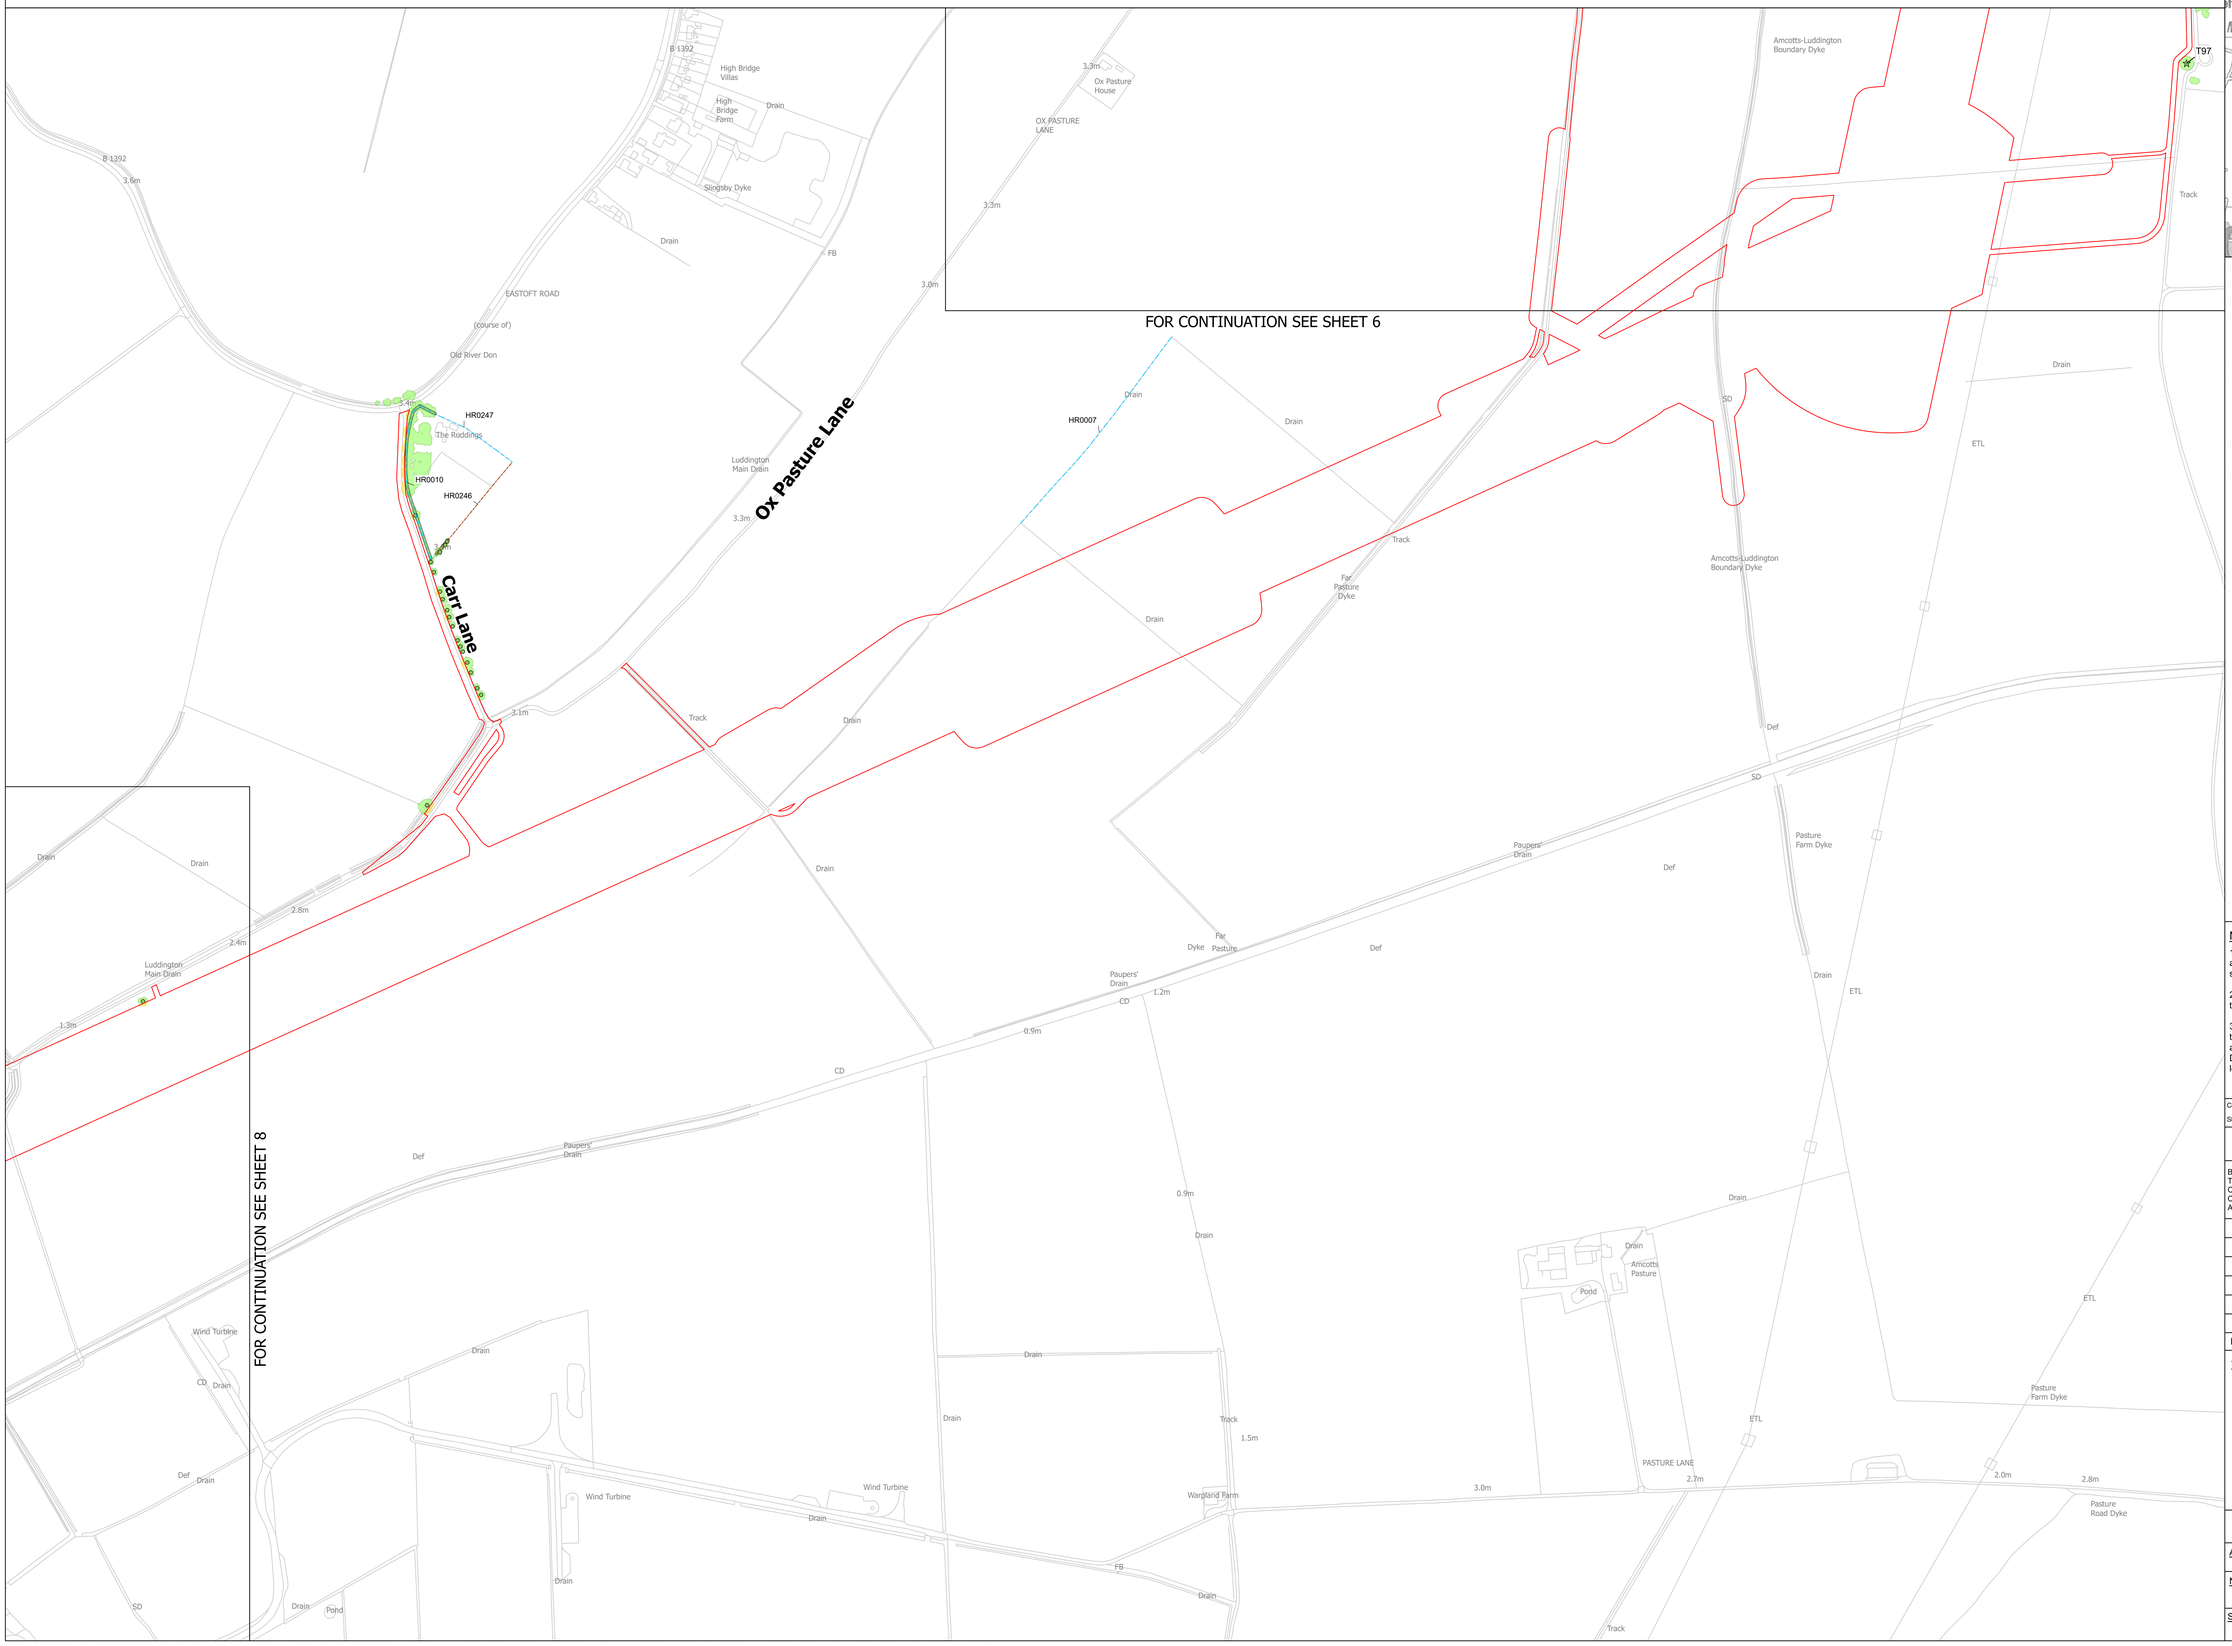

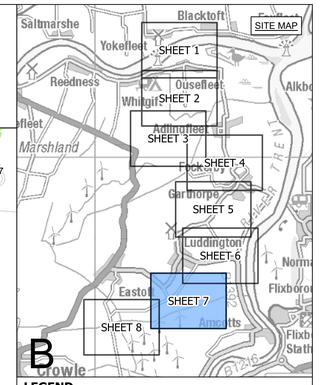

LEGEND

- SHEET INDEX CUTLINES
- ORDER LIMITS
- TREE PRESERVATION ORDER
- POTENTIALLY IMPORTANT HEDGEROW
- HEDGEROW

VEGETATION IMPACT

VETERAN TREE
- NOT AFFECTED

TREE
- NOT AFFECTED

HEDGEROW
- NOT AFFECTED

CANOPY
- POTENTIALLY AFFECTED
- NOT AFFECTED

Notes

1. This drawing is scaled at paper size A0, therefore any prints taken at smaller sizes will affect accuracy of the measurement units and should not be scaled against.

2. For additional detail on the plan suites, please refer to the 'Guide to the Plans' located in Volume 2 of the DCO Application.

3. These plans are indicative only and the Project will be located within the Order Limits. Due to the need for flexibility, National Grid will be applying for Limits of Deviation within the Order Limits and the Development Consent Order, within which any final alignment would be located.

Coordinate System: British National Grid

Sheet X Centroid Coordinate: 414978 Sheet Y Centroid Coordinate: 482313

0 50 100 150 200 250 Metres

BACKGROUND MAPPING INFORMATION HAS BEEN REPRODUCED FROM THE ORDNANCE SURVEY BY PERMISSION OF ORDNANCE SURVEY OF THE CONTROLLER OF HIS MAJESTY'S STATIONERY OFFICE. © CROWN COPYRIGHT AND DATABASE RIGHTS [2026] ORDNANCE SURVEY AC0000808122.

Issue	Date	Remarks	Drawn	Checked	Approved
A	OCT 2026	FOR DCO SUBMISSION	JG	DF	GC

Title

THE NATIONAL GRID
(NORTH HUMBER TO HIGH MARNHAM) ORDER
TREES AND HEDGEROWS TO BE
AFFECTED OR RETAINED PLAN SERIES
REGULATION NO. 5(2)(o)
SECTION B (SHEET 7 OF 8)

nationalgrid


Application Number: EN020034


National Grid Drawing Reference: NHHM-AEC-CNS-PLN-0032

Scale	Sheet Size	Sheet	Issue
1:2,500	A0	SHEET 7 OF 8	A

COPYRIGHT. NOT TO BE REPRODUCED WITHOUT THE WRITTEN PERMISSION OF NATIONAL GRID ELECTRICITY TRANSMISSION PLC. Reproduced from Ordnance Survey digital map data © Crown copyright 2025. All rights reserved. Licence number AC0000808122. Contains public sector information licensed under the Open Government Licence v3.0.
Tree Protection Order information provided by East Riding of Yorkshire Council. East Riding of Yorkshire Council Copyright © and North Lincolnshire Council (2026). Tree Protection Order (TPO) information provided by Bassetlaw District Council © 2024. This dataset is to be treated as indicative as it has not been updated since November 2024 and cannot be deemed to be a fully complete and accurate view of all TPOs at this time.

THE NATIONAL GRID (NORTH HUMBER TO HIGH MARNHAM) ORDER
TREES AND HEDGEROWS TO BE AFFECTED OR RETAINED PLAN SERIES
REGULATION NO. 5(2)(o)
SECTION B (SHEET 8 OF 8)

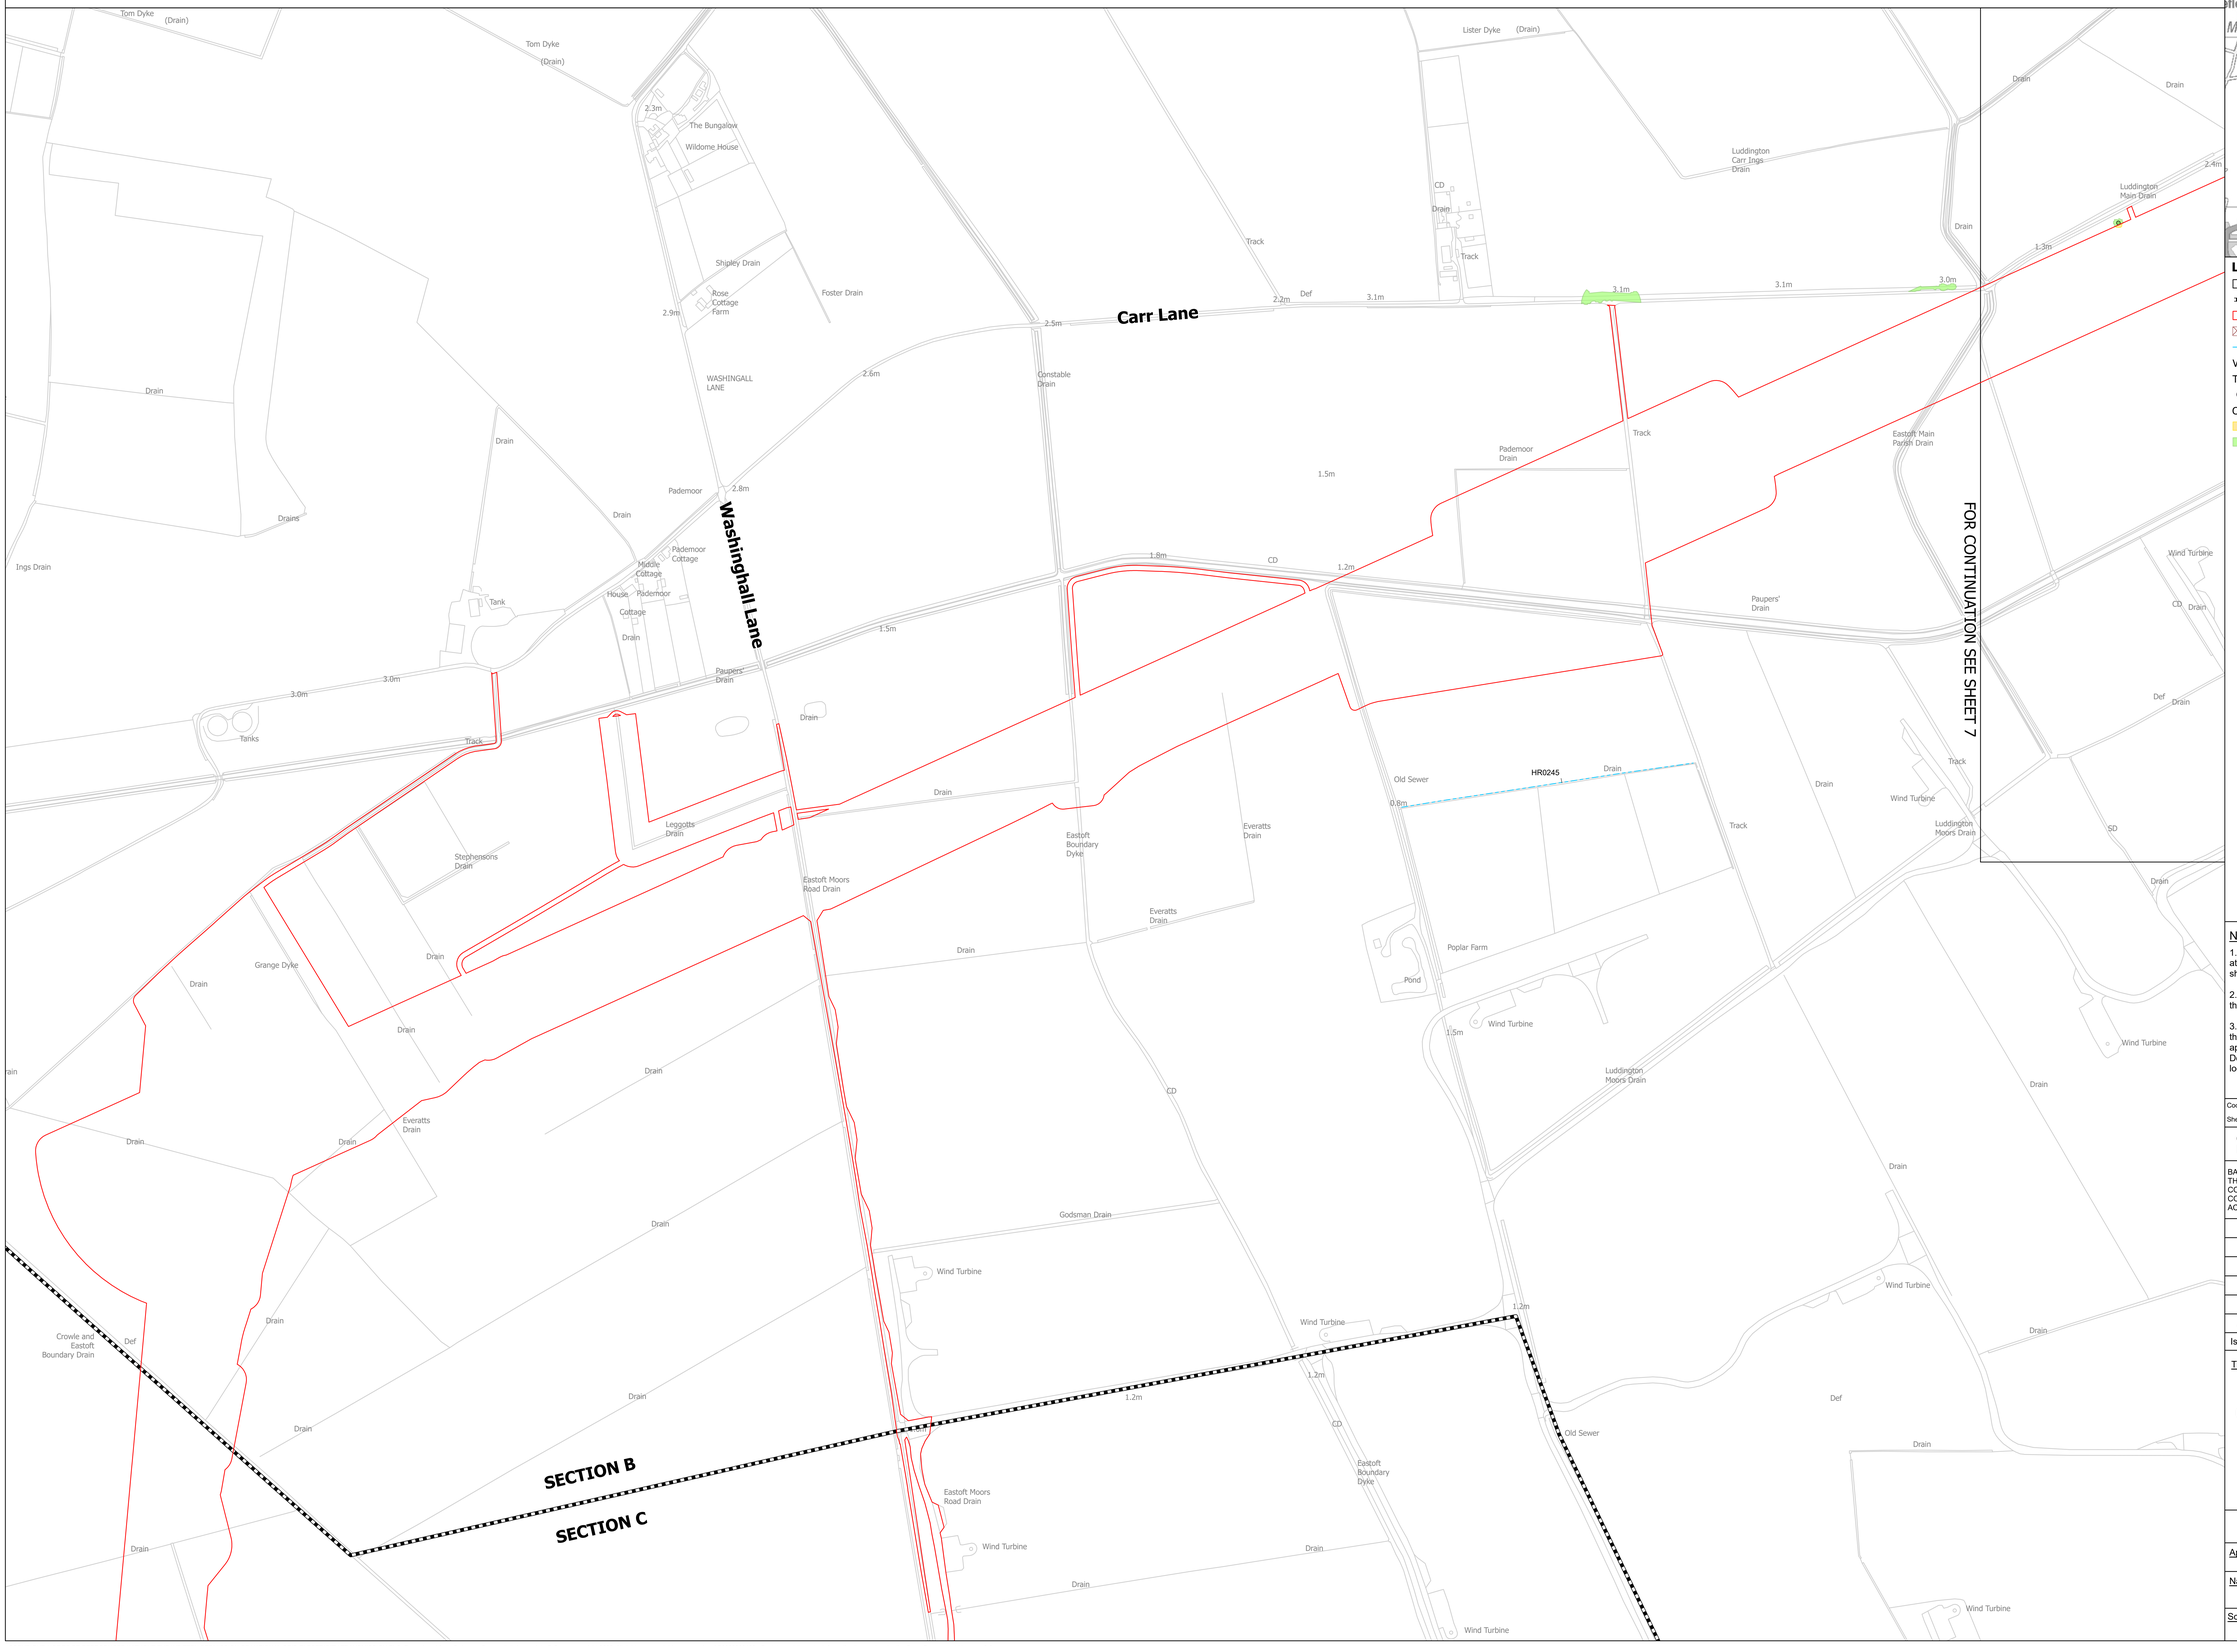

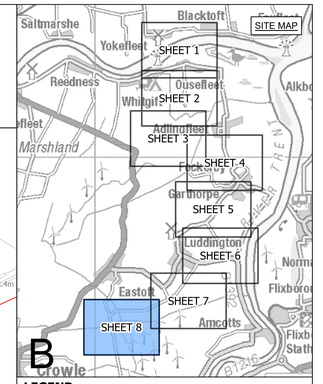

LEGEND

- SHEET INDEX CUTLINES
- ROUTE SECTION BOUNDARY
- ORDER LIMITS
- TREE PRESERVATION ORDER
- HEDGEROW

VEGETATION IMPACT

TREE
- NOT AFFECTED

CANOPY
- POTENTIALLY AFFECTED
- NOT AFFECTED

Notes

1. This drawing is scaled at paper size A0, therefore any prints taken at smaller sizes will affect accuracy of the measurement units and should not be scaled against.

2. For additional detail on the plan suites, please refer to the 'Guide to the Plans' located in Volume 2 of the DCO Application.

3. These plans are indicative only and the Project will be located within the Order Limits. Due to the need for flexibility, National Grid will be applying for Limits of Deviation within the Order Limits and the Development Consent Order, within which any final alignment would be located.

Coordinate System: British National Grid

Sheet X Centroid Coordinate: 414047 Sheet Y Centroid Coordinate: 480258

0 50 100 150 200 250 Metres

BACKGROUND MAPPING INFORMATION HAS BEEN REPRODUCED FROM THE ORDNANCE SURVEY BY PERMISSION OF ORDNANCE SURVEY OF THE CONTROLLER OF HIS MAJESTY'S STATIONERY OFFICE. © CROWN COPYRIGHT AND DATABASE RIGHTS [2026] ORDNANCE SURVEY AC0000808122.

Issue	Date	Remarks	Drawn	Checked	Approved
A	OCT 2026	FOR DCO SUBMISSION	JG	DF	GC

Title

THE NATIONAL GRID
(NORTH HUMBER TO HIGH MARNHAM) ORDER
TREES AND HEDGEROWS TO BE
AFFECTED OR RETAINED PLAN SERIES
REGULATION NO. 5(2)(o)
SECTION B (SHEET 8 OF 8)

nationalgrid

Application Number: EN020034

National Grid Drawing Reference: NHHM-AEC-CNS-PLN-0032

Scale	Sheet Size	Sheet	Issue
1:2,500	A0	SHEET 8 OF 8	A

COPYRIGHT: NOT TO BE REPRODUCED WITHOUT THE WRITTEN PERMISSION OF NATIONAL GRID ELECTRICITY TRANSMISSION PLC. Reproduced from Ordnance Survey digital map data © Crown copyright 2025. All rights reserved. Licence number AC0000808122. Contains public sector information licensed under the Open Government Licence v3.0.
Tree Protection Order information provided by East Riding of Yorkshire Council. East Riding of Yorkshire Council Copyright © and North Lincolnshire Council (2026). Tree Protection Order (TPO) information provided by Bassetlaw District Council © 2024. This dataset is to be treated as indicative as it has not been updated since November 2024 and cannot be deemed to be a fully complete and accurate view of all TPOs at this time.