The Great Grid Upgrade

North Humber to High Marnham

NHHM-AEC-ONS-PLN-0033

North Humber to High Marnham

Volume 2: Plans, Drawings and Sections

Document 2.13 Trees and Important Hedgerows to be Removed or Managed Plans - Section C

Final Issue A

October 2026

Planning Inspectorate Reference: EN020034

Infrastructure Planning (Applications: Prescribed Forms and Procedure) Regulations 2009 Regulation 5(2)(o)


nationalgrid

THE NATIONAL GRID (NORTH HUMBER TO HIGH MARNHAM) ORDER
TREES AND HEDGEROWS TO BE AFFECTED OR RETAINED KEY PLAN
REGULATION NO. 5(2)(o)
SECTION C (SHEET 1 OF 1)

SHEET 1
SHEET 2
SHEET 3
SHEET 4
SHEET 5

SECTION B
SECTION C
SECTION C
SECTION D

CROWLE AND EALAND CP
BELTON CP
ISLE OF AXHOLME CP
KEADBY WITH ALTHORPE CP
NORTH LINCOLNSHIRE COUNCIL

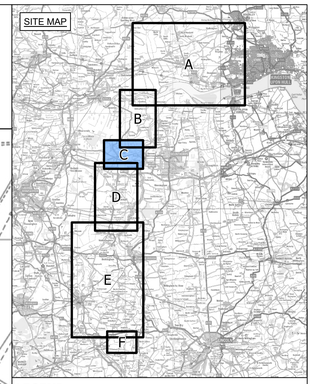

LEGEND
- SHEET INDEX
- ROUTE SECTION BOUNDARY
- ORDER LIMITS

Notes

1. This drawing is scaled at paper size A0, therefore any prints taken at smaller sizes will affect accuracy of the measurement units and should not be scaled against.

2. For additional detail on the plan suites, please refer to the 'Guide to the Plans' located in Volume 2 of the DCO Application.

3. These plans are indicative only and the Project will be located within the Order Limits. Due to the need for flexibility, National Grid will be applying for Limits of Deviation within the Order Limits and the Development Consent Order, within which any final alignment would be located.

Coordinate System: British National Grid
Sheet X Centroid Coordinate: 411403 Sheet Y Centroid Coordinate: 479700

0 300 600 900 Metres

BACKGROUND MAPPING INFORMATION HAS BEEN REPRODUCED FROM THE ORDNANCE SURVEY BY PERMISSION OF ORDNANCE SURVEY OF THE CONTROLLER OF HIS MAJESTY'S STATIONERY OFFICE. CROWN COPYRIGHT ORDNANCE SURVEY ©. BLUESKY INTERNATIONAL LTD ©. NATIONAL GRID ELECTRICITY - 100024241.

Issue	Date	Remarks	Drawn	Checked	Approved
2B	OCT 2026	FOR DCO SUBMISSION	JH	JG	GC

Title

THE NATIONAL GRID
(NORTH HUMBER TO HIGH MARNHAM) ORDER
TREES AND HEDGEROWS TO BE
AFFECTED OR RETAINED KEY PLAN
REGULATION NO. 5(2)(o)
SECTION C (SHEET 1 OF 1)

nationalgrid


Application Number: EN020034


National Grid Drawing Reference: NHHM-AEC-CNS-PLN-0033


Scale	Sheet Size	Sheet	Issue
1:8,000	A0	SHEET 1 OF 1	A

COPYRIGHT: NOT TO BE REPRODUCED WITHOUT THE WRITTEN PERMISSION OF NATIONAL GRID ELECTRICITY TRANSMISSION PLC

THE NATIONAL GRID (NORTH HUMBER TO HIGH MARNHAM) ORDER
TREES AND HEDGEROWS TO BE AFFECTED OR RETAINED PLAN SERIES
REGULATION NO. 5(2)(o)
SECTION C (SHEET 1 OF 5)

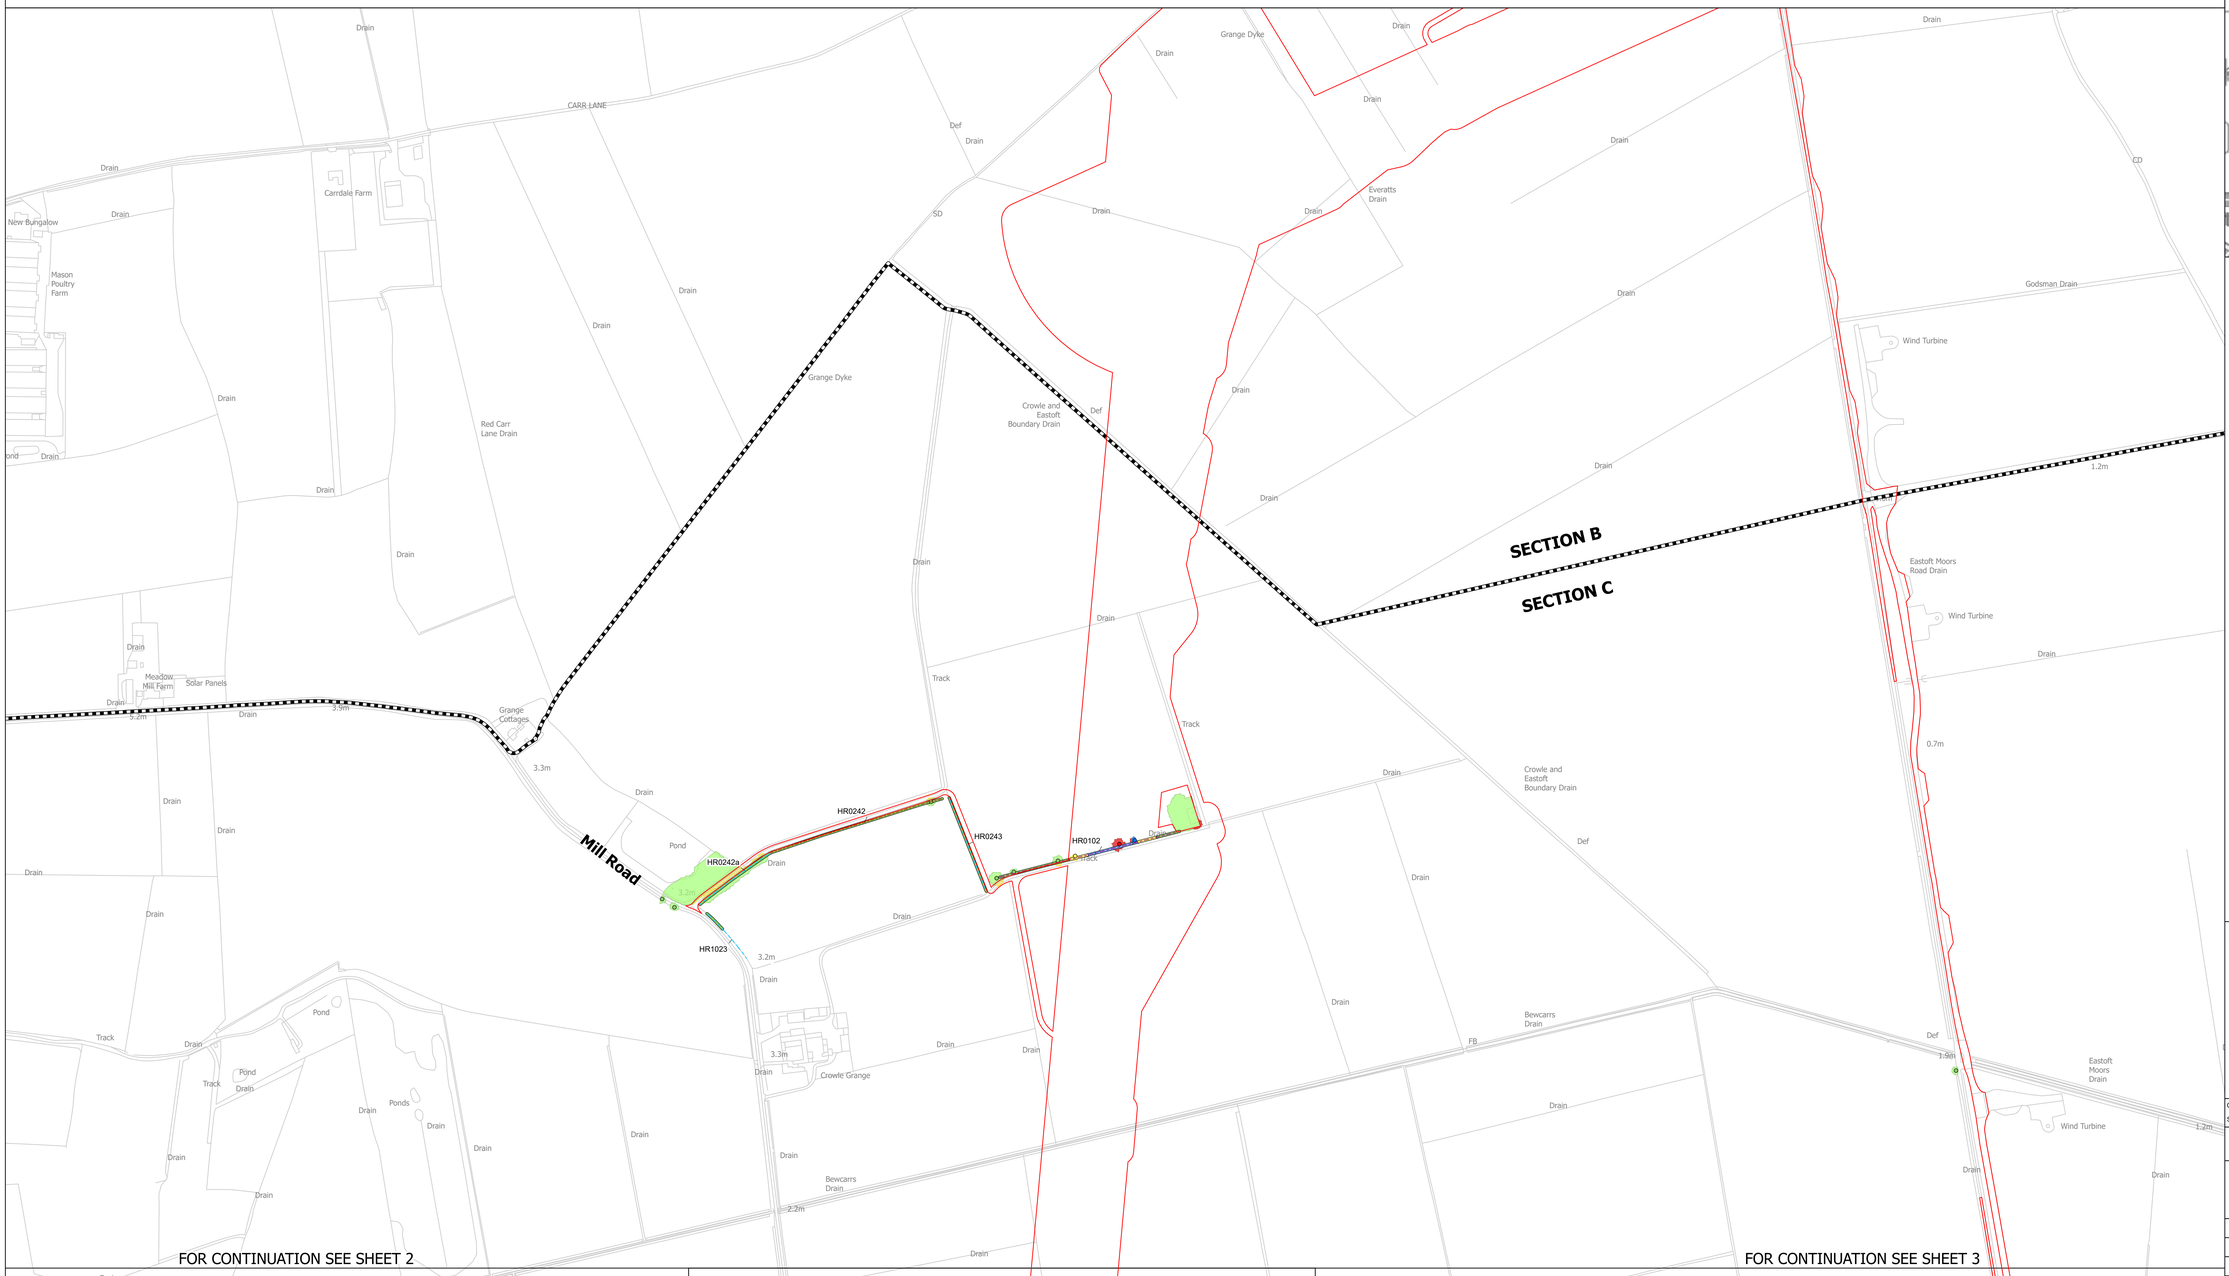

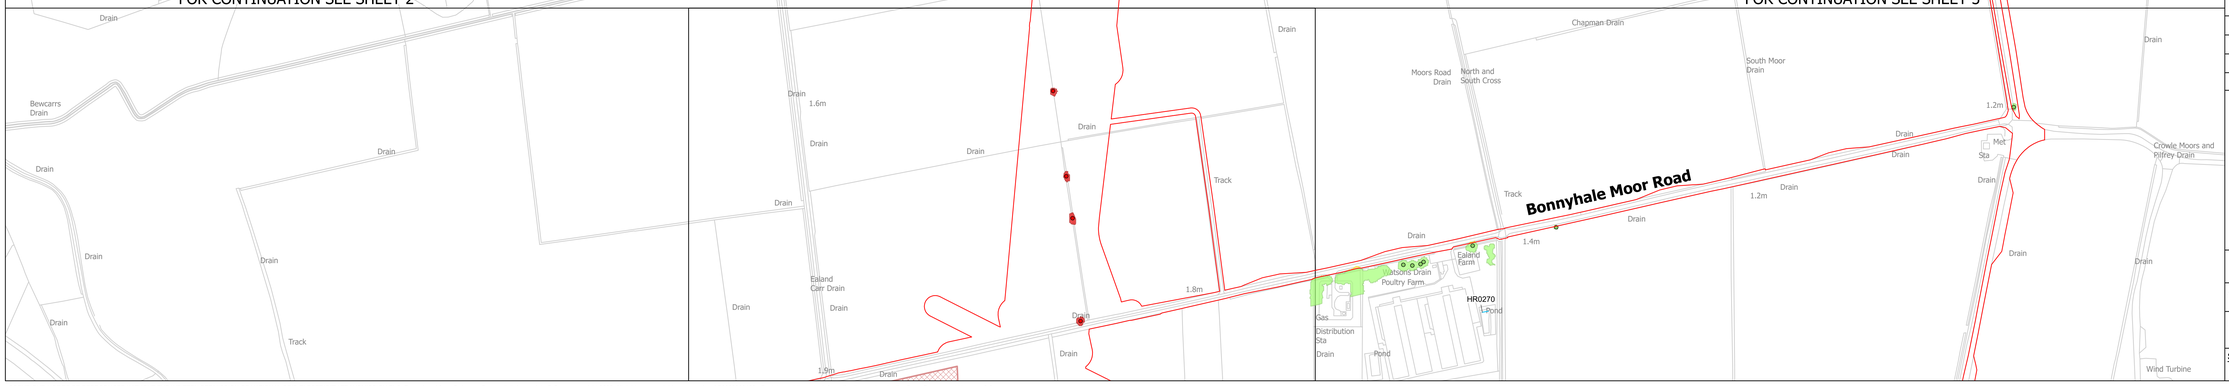

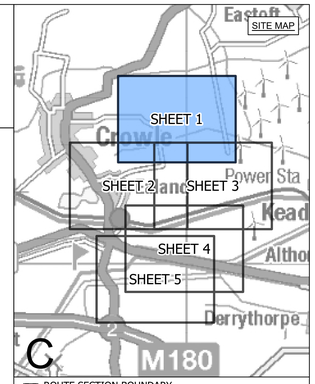

ROUTE SECTION BOUNDARY
ORDER LIMITS
CONFIRMED IMPORTANT HEDGEROW
POTENTIALLY IMPORTANT HEDGEROW
HEDGEROW
VEGETATION IMPACT
TREE
REMOVED
AFFECTED MANAGED
POTENTIALLY AFFECTED
NOT AFFECTED
HEDGEROW
AFFECTED MANAGED
POTENTIALLY AFFECTED
NOT AFFECTED
CANOPY
REMOVED
AFFECTED MANAGED
POTENTIALLY AFFECTED
NOT AFFECTED

Notes

1. This drawing is scaled at paper size A0, therefore any prints taken at smaller sizes will affect accuracy of the measurement units and should not be scaled against.

2. For additional detail on the plan suites, please refer to the 'Guide to the Plans' located in Volume 2 of the DCO Application.

3. These plans are indicative only and the Project will be located within the Order Limits. Due to the need for flexibility, National Grid will be applying for Limits of Deviation within the Order Limits and the Development Consent Order, within which any final alignment would be located.

Coordinate System: British National Grid

Sheet X Centroid Coordinate: 413151 Sheet Y Centroid Coordinate: 479785

0 50 100 150 200 250 Metres

BACKGROUND MAPPING INFORMATION HAS BEEN REPRODUCED FROM THE ORDNANCE SURVEY BY PERMISSION OF ORDNANCE SURVEY OF THE CONTROLLER OF HIS MAJESTY'S STATIONERY OFFICE. © CROWN COPYRIGHT AND DATABASE RIGHTS [2026] ORDNANCE SURVEY AC0000808122.

Issue	Date	Remarks	Drawn	Checked	Approved
A	OCT 2026	FOR DCO SUBMISSION	JG	DF	GC

Title

THE NATIONAL GRID
(NORTH HUMBER TO HIGH MARNHAM) ORDER
TREES AND HEDGEROWS TO BE
AFFECTED OR RETAINED PLAN SERIES
REGULATION NO. 5(2)(o)
SECTION C (SHEET 1 OF 5)

nationalgrid


Application Number
EN020034


National Grid Drawing Reference
NHHM-AEC-CNS-PLN-0033

Scale	Sheet Size	Sheet	Issue
1:2,500	A0	SHEET 1 OF 5	A

COPYRIGHT: NOT TO BE REPRODUCED WITHOUT THE WRITTEN PERMISSION OF NATIONAL GRID ELECTRICITY TRANSMISSION PLC. Reproduced from Ordnance Survey digital map data © Crown copyright 2025. All rights reserved. Licence number AC0000808122. Contains public sector information licensed under the Open Government Licence v3.0.
Tree Protection Order information provided by East Riding of Yorkshire Council. East Riding of Yorkshire Council Copyright © and North Lincolnshire Council (2026). Tree Protection Order (TPO) information provided by Bassetlaw District Council © 2024. This dataset is to be treated as indicative as it has not been updated since November 2024 and cannot be deemed to be a fully complete and accurate view of all TPOs at this time.

THE NATIONAL GRID (NORTH HUMBER TO HIGH MARNHAM) ORDER
TREES AND HEDGEROWS TO BE AFFECTED OR RETAINED PLAN SERIES
REGULATION NO. 5(2)(o)
SECTION C (SHEET 2 OF 5)

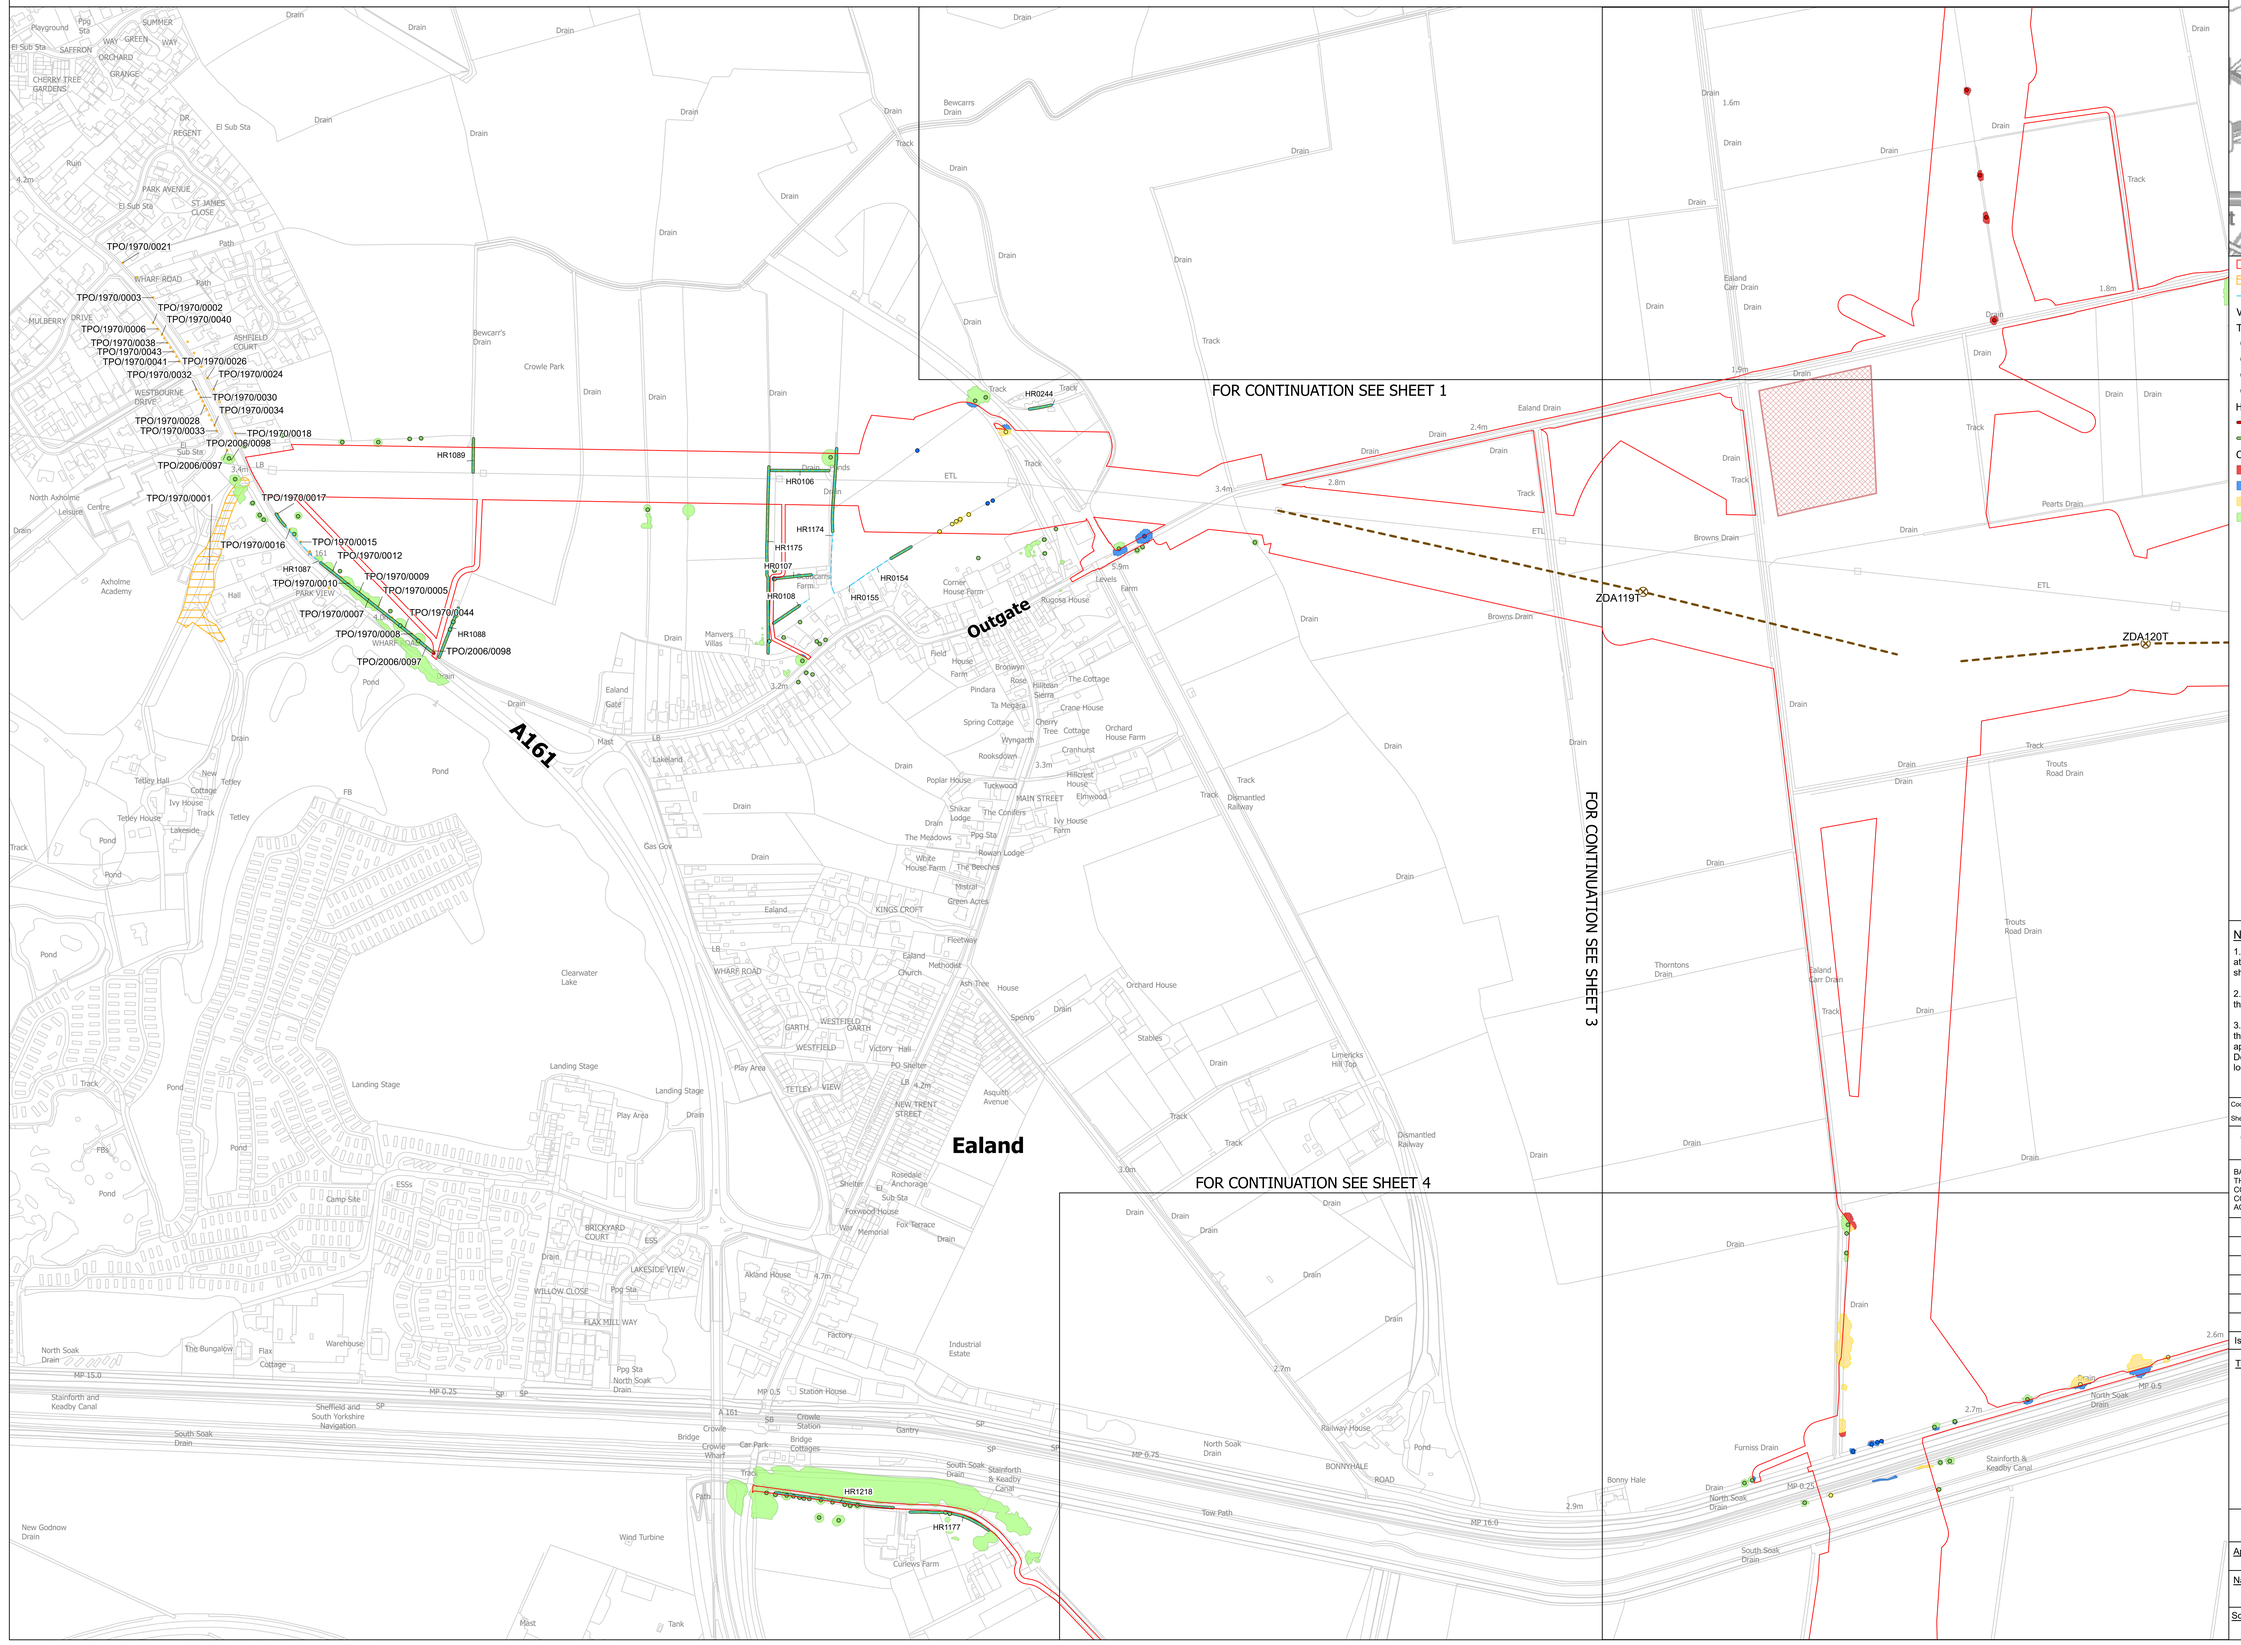

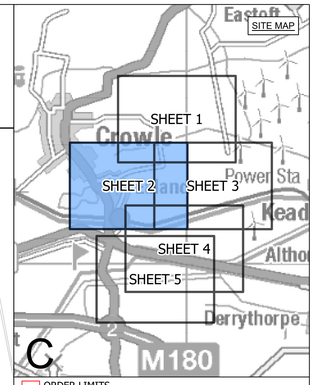

ORDER LIMITS
TREE PRESERVATION ORDER
HEDGEROW
VEGETATION IMPACT
TREE
REMOVED
AFFECTED MANAGED
POTENTIALLY AFFECTED
NOT AFFECTED
HEDGEROW
REMOVED
NOT AFFECTED
CANOPY
REMOVED
AFFECTED MANAGED
POTENTIALLY AFFECTED
NOT AFFECTED

Notes

1. This drawing is scaled at paper size A0, therefore any prints taken at smaller sizes will affect accuracy of the measurement units and should not be scaled against.

2. For additional detail on the plan suites, please refer to the 'Guide to the Plans' located in Volume 2 of the DCO Application.

3. These plans are indicative only and the Project will be located within the Order Limits. Due to the need for flexibility, National Grid will be applying for Limits of Deviation within the Order Limits and the Development Consent Order, within which any final alignment would be located.

Coordinate System: British National Grid

Sheet X Centroid Coordinate: 411697 Sheet Y Centroid Coordinate: 478735

0 50 100 150 200 250 Metres

BACKGROUND MAPPING INFORMATION HAS BEEN REPRODUCED FROM THE ORDNANCE SURVEY BY PERMISSION OF ORDNANCE SURVEY OF THE CONTROLLER OF HIS MAJESTY'S STATIONERY OFFICE. © CROWN COPYRIGHT AND DATABASE RIGHTS [2026] ORDNANCE SURVEY AC0000808122.

Issue	Date	Remarks	Drawn	Checked	Approved
A	OCT 2026	FOR DCO SUBMISSION	JG	DF	GC

Title

THE NATIONAL GRID
(NORTH HUMBER TO HIGH MARNHAM) ORDER
TREES AND HEDGEROWS TO BE
AFFECTED OR RETAINED PLAN SERIES
REGULATION NO. 5(2)(o)
SECTION C (SHEET 2 OF 5)

nationalgrid


Application Number: EN020034


National Grid Drawing Reference: NHHM-AEC-CNS-PLN-0033

Scale	Sheet Size	Sheet	Issue
1:2,500	A0	SHEET 2 OF 5	A

COPYRIGHT: NOT TO BE REPRODUCED WITHOUT THE WRITTEN PERMISSION OF NATIONAL GRID ELECTRICITY TRANSMISSION PLC. Reproduced from Ordnance Survey digital map data © Crown copyright 2025. All rights reserved. Licence number AC0000808122. Contains public sector information licensed under the Open Government Licence v3.0.
Tree Protection Order information provided by East Riding of Yorkshire Council. East Riding of Yorkshire Council Copyright © and North Lincolnshire Council (2026). Tree Protection Order (TPO) information provided by Bassetlaw District Council © 2024. This dataset is to be treated as indicative as it has not been updated since November 2024 and cannot be deemed to be a fully complete and accurate view of all TPOs at this time.

THE NATIONAL GRID (NORTH HUMBER TO HIGH MARNHAM) ORDER
TREES AND HEDGEROWS TO BE AFFECTED OR RETAINED PLAN SERIES
REGULATION NO. 5(2)(o)
SECTION C (SHEET 3 OF 5)

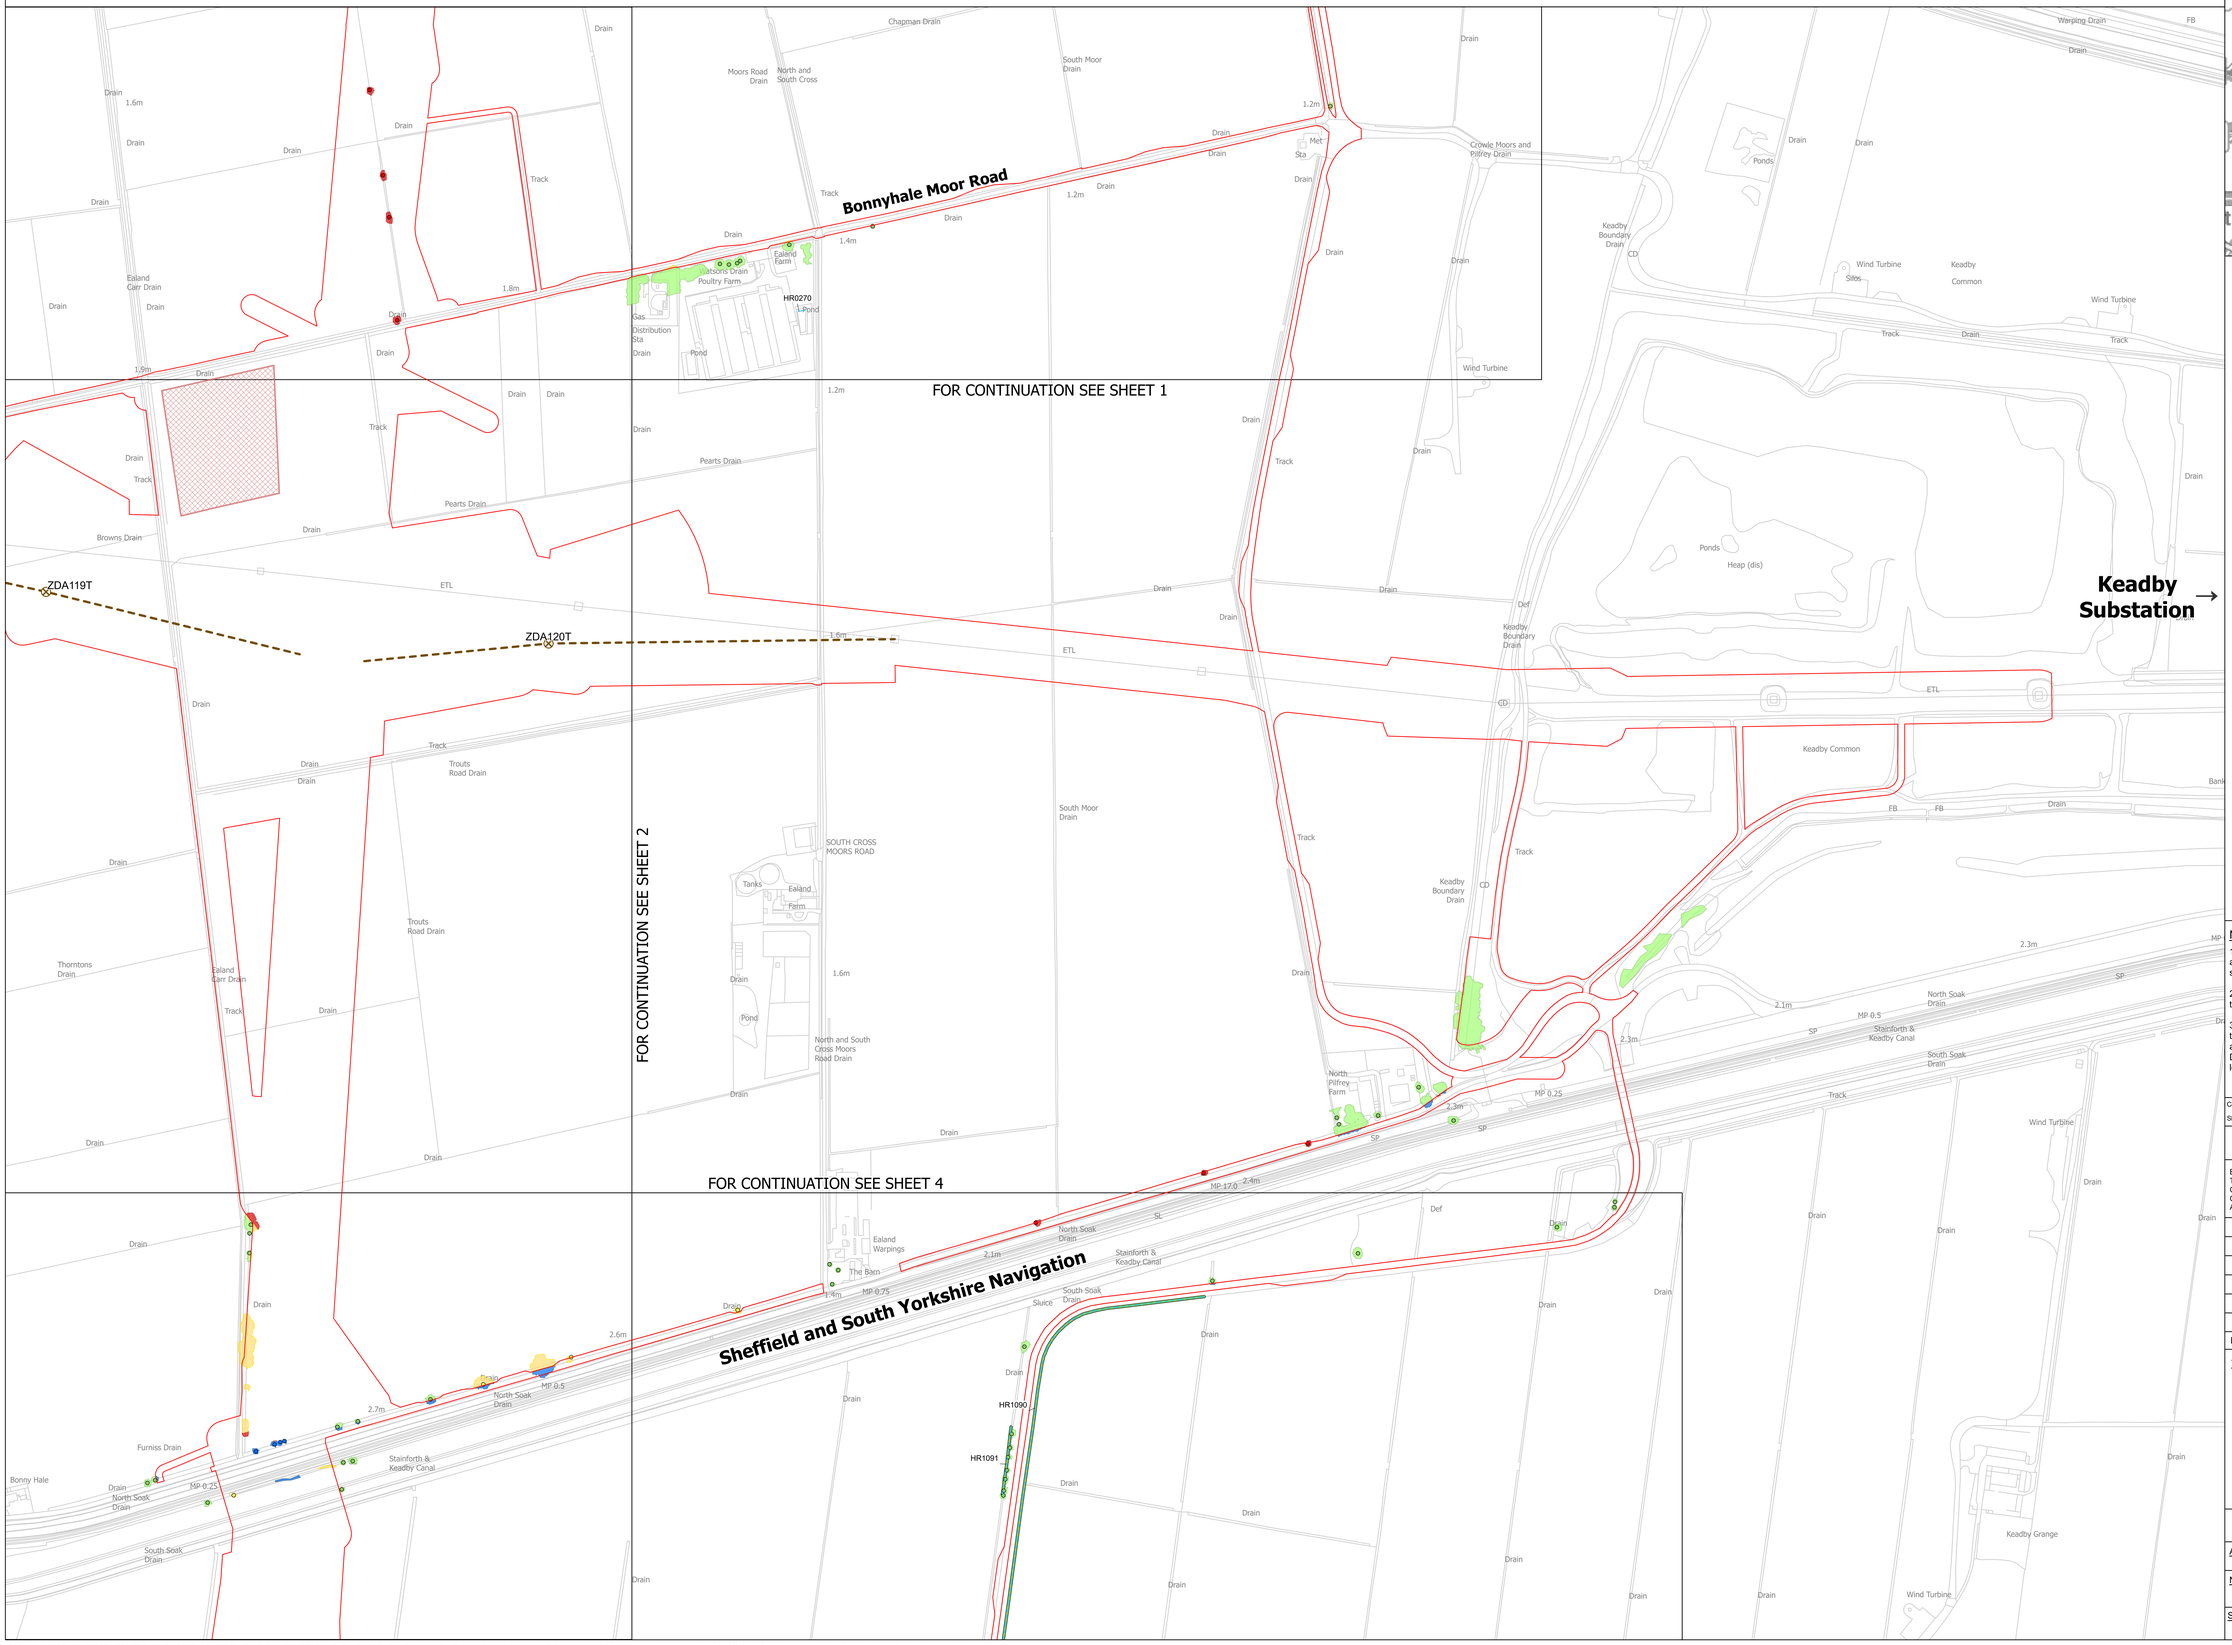

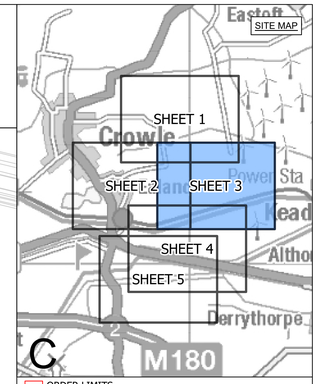

ORDER LIMITS
HEDGEROW
VEGETATION IMPACT
TREE
- REMOVED
- AFFECTED MANAGED
- POTENTIALLY AFFECTED
- NOT AFFECTED

HEDGEROW
- NOT AFFECTED

CANOPY
- REMOVED
- AFFECTED MANAGED
- POTENTIALLY AFFECTED
- NOT AFFECTED

Notes

1. This drawing is scaled at paper size A0, therefore any prints taken at smaller sizes will affect accuracy of the measurement units and should not be scaled against.

2. For additional detail on the plan suites, please refer to the 'Guide to the Plans' located in Volume 2 of the DCO Application.

3. These plans are indicative only and the Project will be located within the Order Limits. Due to the need for flexibility, National Grid will be applying for Limits of Deviation within the Order Limits and the Development Consent Order, within which any final alignment would be located.

Coordinate System: British National Grid

Sheet X Centroid Coordinate: 411697 Sheet Y Centroid Coordinate: 480573

0 50 100 150 200 250 Metres

BACKGROUND MAPPING INFORMATION HAS BEEN REPRODUCED FROM THE ORDNANCE SURVEY BY PERMISSION OF ORDNANCE SURVEY OF THE CONTROLLER OF HIS MAJESTY'S STATIONERY OFFICE. © CROWN COPYRIGHT AND DATABASE RIGHTS [2026] ORDNANCE SURVEY AC0000808122.

Issue	Date	Remarks	Drawn	Checked	Approved
A	OCT 2026	FOR DCO SUBMISSION	JG	DF	GC

Title

THE NATIONAL GRID
(NORTH HUMBER TO HIGH MARNHAM) ORDER
TREES AND HEDGEROWS TO BE
AFFECTED OR RETAINED PLAN SERIES
REGULATION NO. 5(2)(o)
SECTION C (SHEET 3 OF 5)

nationalgrid


Application Number: EN020034


National Grid Drawing Reference: NHHM-AEC-CNS-PLN-0033

Scale	Sheet Size	Sheet	Issue
1:2,500	A0	SHEET 3 OF 5	A

COPYRIGHT: NOT TO BE REPRODUCED WITHOUT THE WRITTEN PERMISSION OF NATIONAL GRID ELECTRICITY TRANSMISSION PLC. Reproduced from Ordnance Survey digital map data © Crown copyright 2025. All rights reserved. Licence number AC0000808122. Contains public sector information licensed under the Open Government Licence v3.0.
Tree Protection Order information provided by East Riding of Yorkshire Council. East Riding of Yorkshire Council Copyright © and North Lincolnshire Council (2026). Tree Protection Order (TPO) information provided by Bassetlaw District Council © 2024. This dataset is to be treated as indicative as it has not been updated since November 2024 and cannot be deemed to be a fully complete and accurate view of all TPOs at this time.

THE NATIONAL GRID (NORTH HUMBER TO HIGH MARNHAM) ORDER
TREES AND HEDGEROWS TO BE AFFECTED OR RETAINED PLAN SERIES
REGULATION NO. 5(2)(o)
SECTION C (SHEET 4 OF 5)

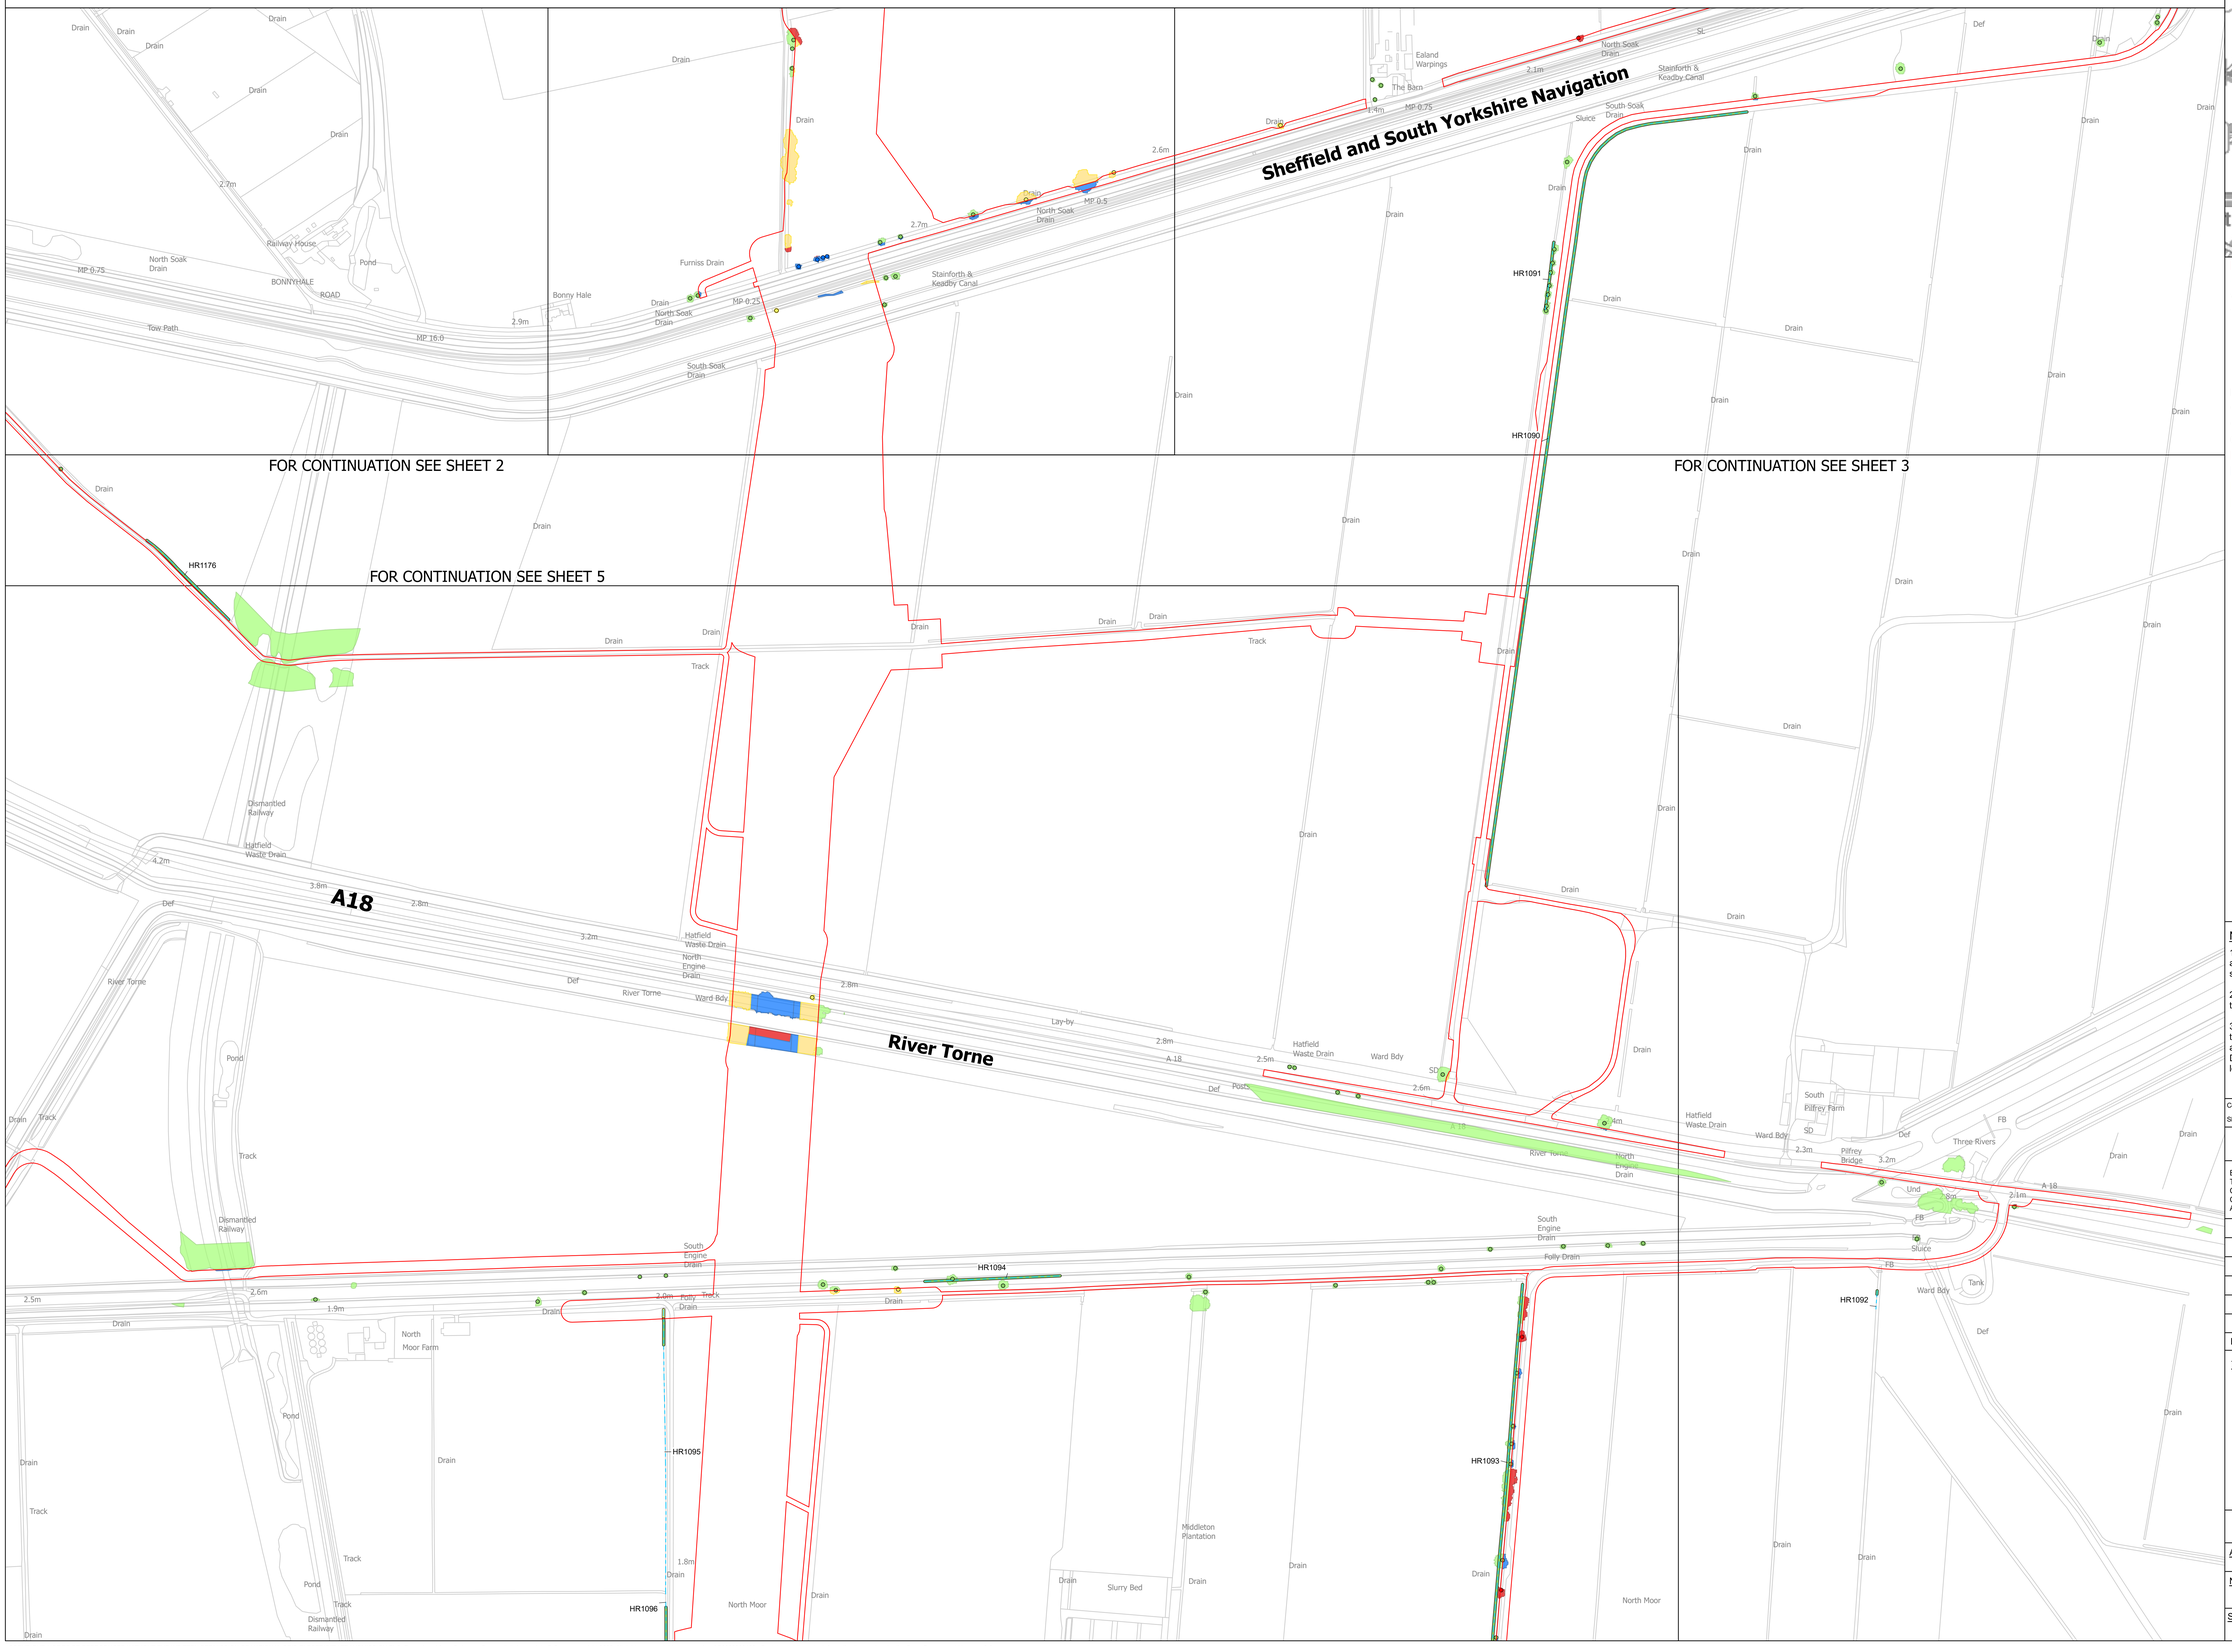

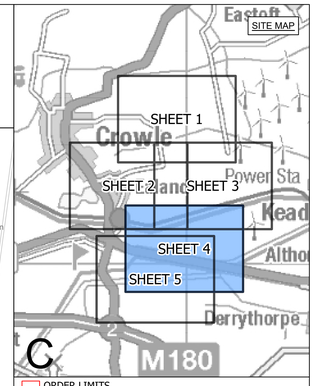

ORDER LIMITS
HEDGEROW
VEGETATION IMPACT
TREE
- REMOVED
- AFFECTED MANAGED
- POTENTIALLY AFFECTED
- NOT AFFECTED

HEDGEROW
- POTENTIALLY AFFECTED
- NOT AFFECTED

CANOPY
- REMOVED
- AFFECTED MANAGED
- POTENTIALLY AFFECTED
- NOT AFFECTED

Notes

1. This drawing is scaled at paper size A0, therefore any prints taken at smaller sizes will affect accuracy of the measurement units and should not be scaled against.

2. For additional detail on the plan suites, please refer to the 'Guide to the Plans' located in Volume 2 of the DCO Application.

3. These plans are indicative only and the Project will be located within the Order Limits. Due to the need for flexibility, National Grid will be applying for Limits of Deviation within the Order Limits and the Development Consent Order, within which any final alignment would be located.

Coordinate System: British National Grid

Sheet X Centroid Coordinate: 410329 Sheet Y Centroid Coordinate: 479947

0 50 100 150 200 250 Metres

BACKGROUND MAPPING INFORMATION HAS BEEN REPRODUCED FROM THE ORDNANCE SURVEY BY PERMISSION OF ORDNANCE SURVEY OF THE CONTROLLER OF HIS MAJESTY'S STATIONERY OFFICE. © CROWN COPYRIGHT AND DATABASE RIGHTS [2026] ORDNANCE SURVEY AC0000808122.

Issue	Date	Remarks	Drawn	Checked	Approved
A	OCT 2026	FOR DCO SUBMISSION	JG	DF	GC

Title

THE NATIONAL GRID
(NORTH HUMBER TO HIGH MARNHAM) ORDER
TREES AND HEDGEROWS TO BE
AFFECTED OR RETAINED PLAN SERIES
REGULATION NO. 5(2)(o)
SECTION C (SHEET 4 OF 5)

nationalgrid


Application Number: EN020034


National Grid Drawing Reference: NHHM-AEC-CNS-PLN-0033

Scale	Sheet Size	Sheet	Issue
1:2,500	A0	SHEET 4 OF 5	A

COPYRIGHT: NOT TO BE REPRODUCED WITHOUT THE WRITTEN PERMISSION OF NATIONAL GRID ELECTRICITY TRANSMISSION PLC. Reproduced from Ordnance Survey digital map data © Crown copyright 2025. All rights reserved. Licence number AC0000808122. Contains public sector information licensed under the Open Government Licence v3.0.
Tree Protection Order information provided by East Riding of Yorkshire Council. East Riding of Yorkshire Council Copyright © and North Lincolnshire Council (2026). Tree Protection Order (TPO) information provided by Bassetlaw District Council © 2024. This dataset is to be treated as indicative as it has not been updated since November 2024 and cannot be deemed to be a fully complete and accurate view of all TPOs at this time.

THE NATIONAL GRID (NORTH HUMBER TO HIGH MARNHAM) ORDER
TREES AND HEDGEROWS TO BE AFFECTED OR RETAINED PLAN SERIES
REGULATION NO. 5(2)(o)
SECTION C (SHEET 5 OF 5)

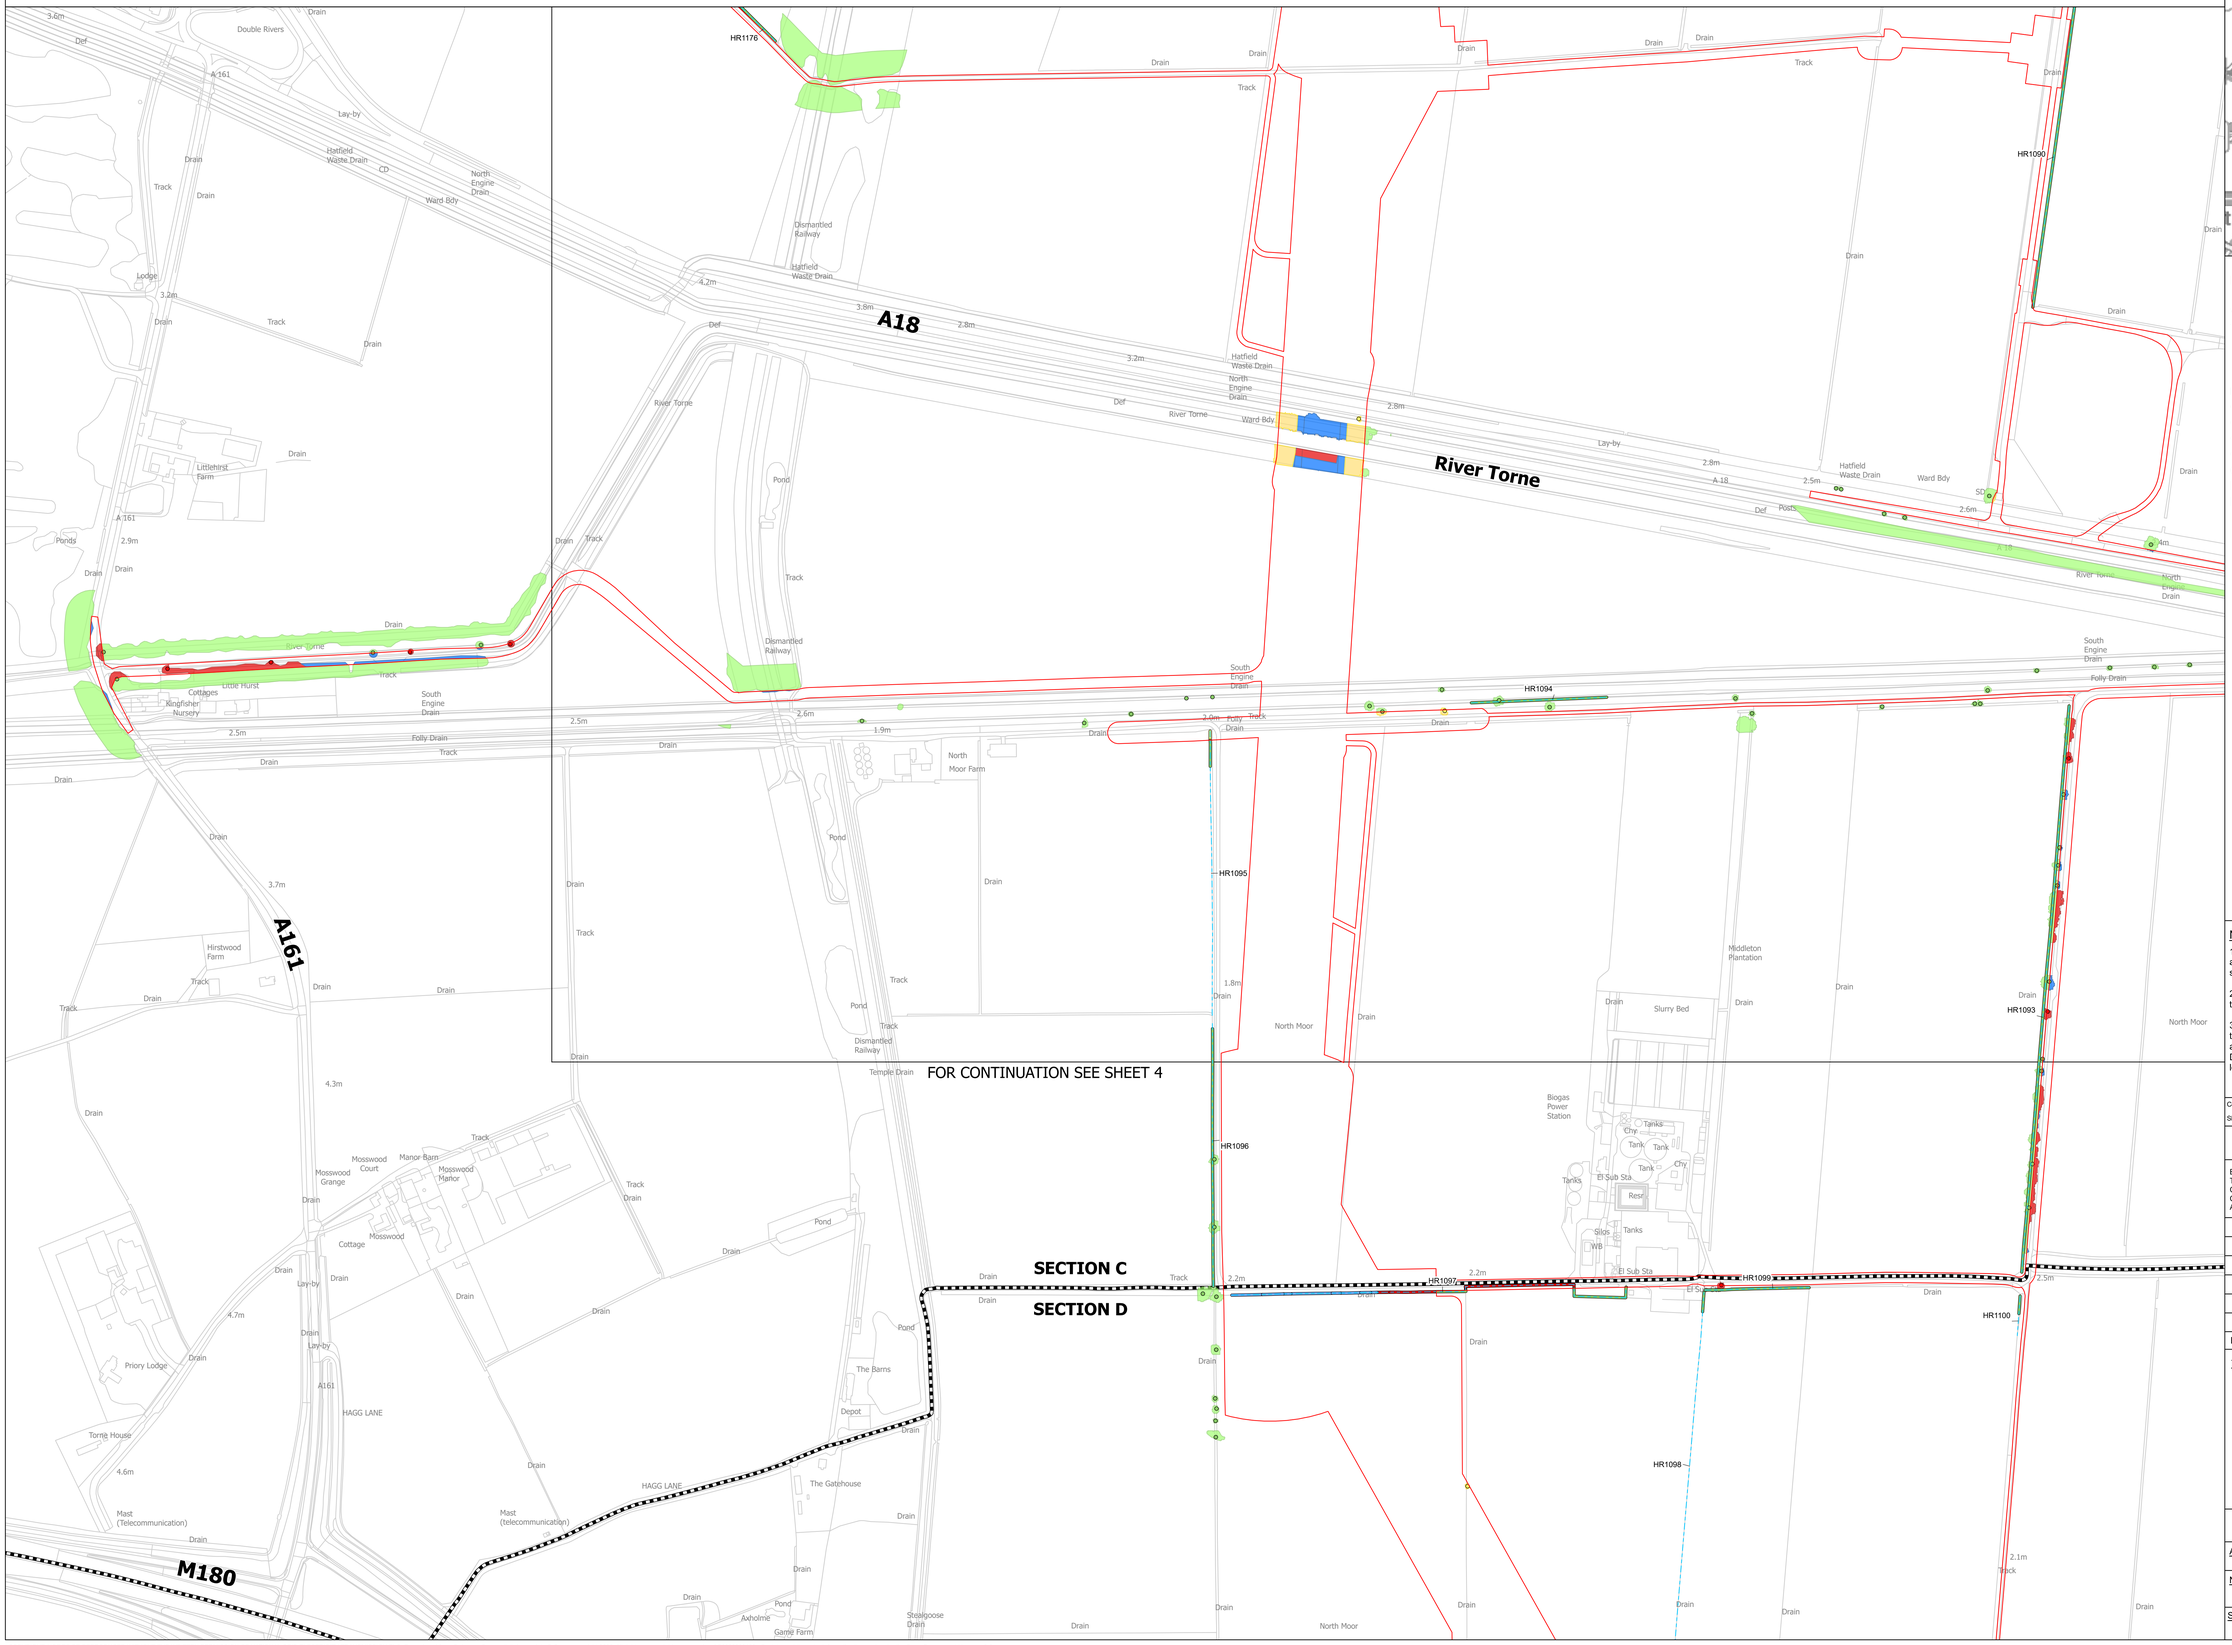

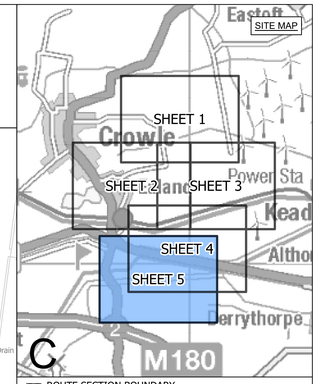

ROUTE SECTION BOUNDARY
ORDER LIMITS
HEDGEROW
VEGETATION IMPACT
TREE
REMOVED
POTENTIALLY AFFECTED
NOT AFFECTED
HEDGEROW
REMOVED
AFFECTED MANAGED
POTENTIALLY AFFECTED
NOT AFFECTED
CANOPY
REMOVED
AFFECTED MANAGED
POTENTIALLY AFFECTED
NOT AFFECTED

Notes

1. This drawing is scaled at paper size A0, therefore any prints taken at smaller sizes will affect accuracy of the measurement units and should not be scaled against.

2. For additional detail on the plan suites, please refer to the 'Guide to the Plans' located in Volume 2 of the DCO Application.

3. These plans are indicative only and the Project will be located within the Order Limits. Due to the need for flexibility, National Grid will be applying for Limits of Deviation within the Order Limits and the Development Consent Order, within which any final alignment would be located.

Coordinate System: British National Grid

Sheet X Centroid Coordinate: 409663 Sheet Y Centroid Coordinate: 479316

0 50 100 150 200 250 Metres

BACKGROUND MAPPING INFORMATION HAS BEEN REPRODUCED FROM THE ORDNANCE SURVEY BY PERMISSION OF ORDNANCE SURVEY OF THE CONTROLLER OF HIS MAJESTY'S STATIONERY OFFICE. © CROWN COPYRIGHT AND DATABASE RIGHTS [2026] ORDNANCE SURVEY AC0000808122.

Issue	Date	Remarks	Drawn	Checked	Approved
A	OCT 2026	FOR DCO SUBMISSION	JG	DF	GC

Title

THE NATIONAL GRID
(NORTH HUMBER TO HIGH MARNHAM) ORDER
TREES AND HEDGEROWS TO BE
AFFECTED OR RETAINED PLAN SERIES
REGULATION NO. 5(2)(o)
SECTION C (SHEET 5 OF 5)

nationalgrid

Application Number
EN020034

National Grid Drawing Reference
NHHM-AEC-CNS-PLN-0033

Scale	Sheet Size	Sheet	Issue
1:2,500	A0	SHEET 5 OF 5	A

COPYRIGHT: NOT TO BE REPRODUCED WITHOUT THE WRITTEN PERMISSION OF NATIONAL GRID ELECTRICITY TRANSMISSION PLC. Reproduced from Ordnance Survey digital map data © Crown copyright 2025. All rights reserved. Licence number AC0000808122. Contains public sector information licensed under the Open Government Licence v3.0.
Tree Protection Order information provided by East Riding of Yorkshire Council. East Riding of Yorkshire Council Copyright © and North Lincolnshire Council (2026). Tree Protection Order (TPO) information provided by Bassetlaw District Council © 2024. This dataset is to be treated as indicative as it has not been updated since November 2024 and cannot be deemed to be a fully complete and accurate view of all TPOs at this time.