The Great Grid Upgrade

North Humber to High Marnham

NHHM-AEC-ONS-PLN-0036

North Humber to High Marnham

Volume 2: Plans, Drawings and Sections

Document 2.13 Trees and Important Hedgerows to be Removed or Managed Plans - Section F

Final Issue A

October 2026

Planning Inspectorate Reference: EN020034

Infrastructure Planning (Applications: Prescribed Forms and Procedure) Regulations 2009 Regulation 5(2)(o)

nationalgrid

THE NATIONAL GRID (NORTH HUMBER TO HIGH MARNHAM) ORDER
TREES AND HEDGEROWS TO BE AFFECTED OR RETAINED KEY PLAN
REGULATION NO. 5(2)(o)
SECTION F (SHEET 1 OF 1)

SECTION E
SECTION F
SHEET 1
SHEET 2
SHEET 3
RAGNALL CP
DARLTON CP
FLEDBOROUGH CP
MARNHAM CP
BASSETLAW DISTRICT COUNCIL
NEWARK AND SHERWOOD DISTRICT COUNCIL
Darlton
Low Farm
Grange Farm
Farhill Farm
Farhill Lane
Ragnall
Ragnall Hall
Roberts Farm
Chestnut Farm
Mowcrofts Lane
Dunham-on-Trent
Dunham Dubs
Old Trent
Bubble Dyke
Scotchman's Hole
Sewer Dyke (Drain)
Trentholme Farm
Trent Lane
Hall Farm
Fledborough
Manor House
Fledborough Holme
The Gables
Fledborough Beck
Fledborough Farm
North Farm
Top Farm
Gibraltar Farm
Wells Farm
Woodcoates
Medieval Village of Woodcoates (site of)
Far Road
Crabtree Lane
Station Cottages
Trent Aqueduct
Sewage Works
Church Lane
School
Church Farm
Manor Farm
Solar Panels
Marshgate Farm
Caravan Park
High Marnham
Marnham Hall
Ferry Holme
Hollowgate Lane
Old Trent
River Trent
Vicarage Farm
America Farm
Field Farm
Woodcoates Road
Polly Taylor's Road
Majors Farm
Green Lane
Highfields Farm
Darlton Field
Peter Barn
Skegby
Skegby Manor
Babbington Springs Farm
Merryfields Farm
Low Brecks Farm
Whimpton Moor
Whimpton House
Medieval Village of Whimpton (site of)
Field House Farm
Earthworks
A57
A6075
647
74
73
72
71
70
79
80
81
78
77
F

SITE MAP
A
B
C
D
E
F

LEGEND
SHEET INDEX
ROUTE SECTION BOUNDARY
LOCAL AUTHORITY BOUNDARY
ORDER LIMITS

Notes

1. This drawing is scaled at paper size A0, therefore any prints taken at smaller sizes will affect accuracy of the measurement units and should not be scaled against.

2. For additional detail on the plan suites, please refer to the 'Guide to the Plans' located in Volume 2 of the DCO Application.

3. These plans are indicative only and the Project will be located within the Order Limits. Due to the need for flexibility, National Grid will be applying for Limits of Deviation within the Order Limits and the Development Consent Order, within which any final alignment would be located.

Coordinate System: British National Grid
Sheet X Centroid Coordinate: 372034 Sheet Y Centroid Coordinate: 479300

0 100 200 300 400 500 600 Metres

BACKGROUND MAPPING INFORMATION HAS BEEN REPRODUCED FROM THE ORDNANCE SURVEY BY PERMISSION OF ORDNANCE SURVEY OF THE CONTROLLER OF HIS MAJESTY'S STATIONERY OFFICE. CROWN COPYRIGHT ORDNANCE SURVEY ©. BLUESKY INTERNATIONAL LTD ©. NATIONAL GRID ELECTRICITY - 100024241.

Issue	Date	Remarks	Drawn	Checked	Approved
2B	OCT 2026	FOR DCO SUBMISSION	JH	JG	GC

Title

THE NATIONAL GRID
(NORTH HUMBER TO HIGH MARNHAM) ORDER
TREES AND HEDGEROWS TO BE AFFECTED OR RETAINED KEY PLAN
REGULATION NO. 5(2)(o)
SECTION F (SHEET 1 OF 1)

nationalgrid


Application Number: EN020034

National Grid Drawing Reference: NHHM-AEC-CNS-PLN-0036


Scale	Sheet Size	Sheet	Issue
1:6,000	A0	SHEET 1 OF 1	A

COPYRIGHT: NOT TO BE REPRODUCED WITHOUT THE WRITTEN PERMISSION OF NATIONAL GRID ELECTRICITY TRANSMISSION PLC

THE NATIONAL GRID (NORTH HUMBER TO HIGH MARNHAM) ORDER
TREES AND HEDGEROWS TO BE AFFECTED OR RETAINED PLAN SERIES
REGULATION NO. 5(2)(o)
SECTION F (SHEET 1 OF 3)

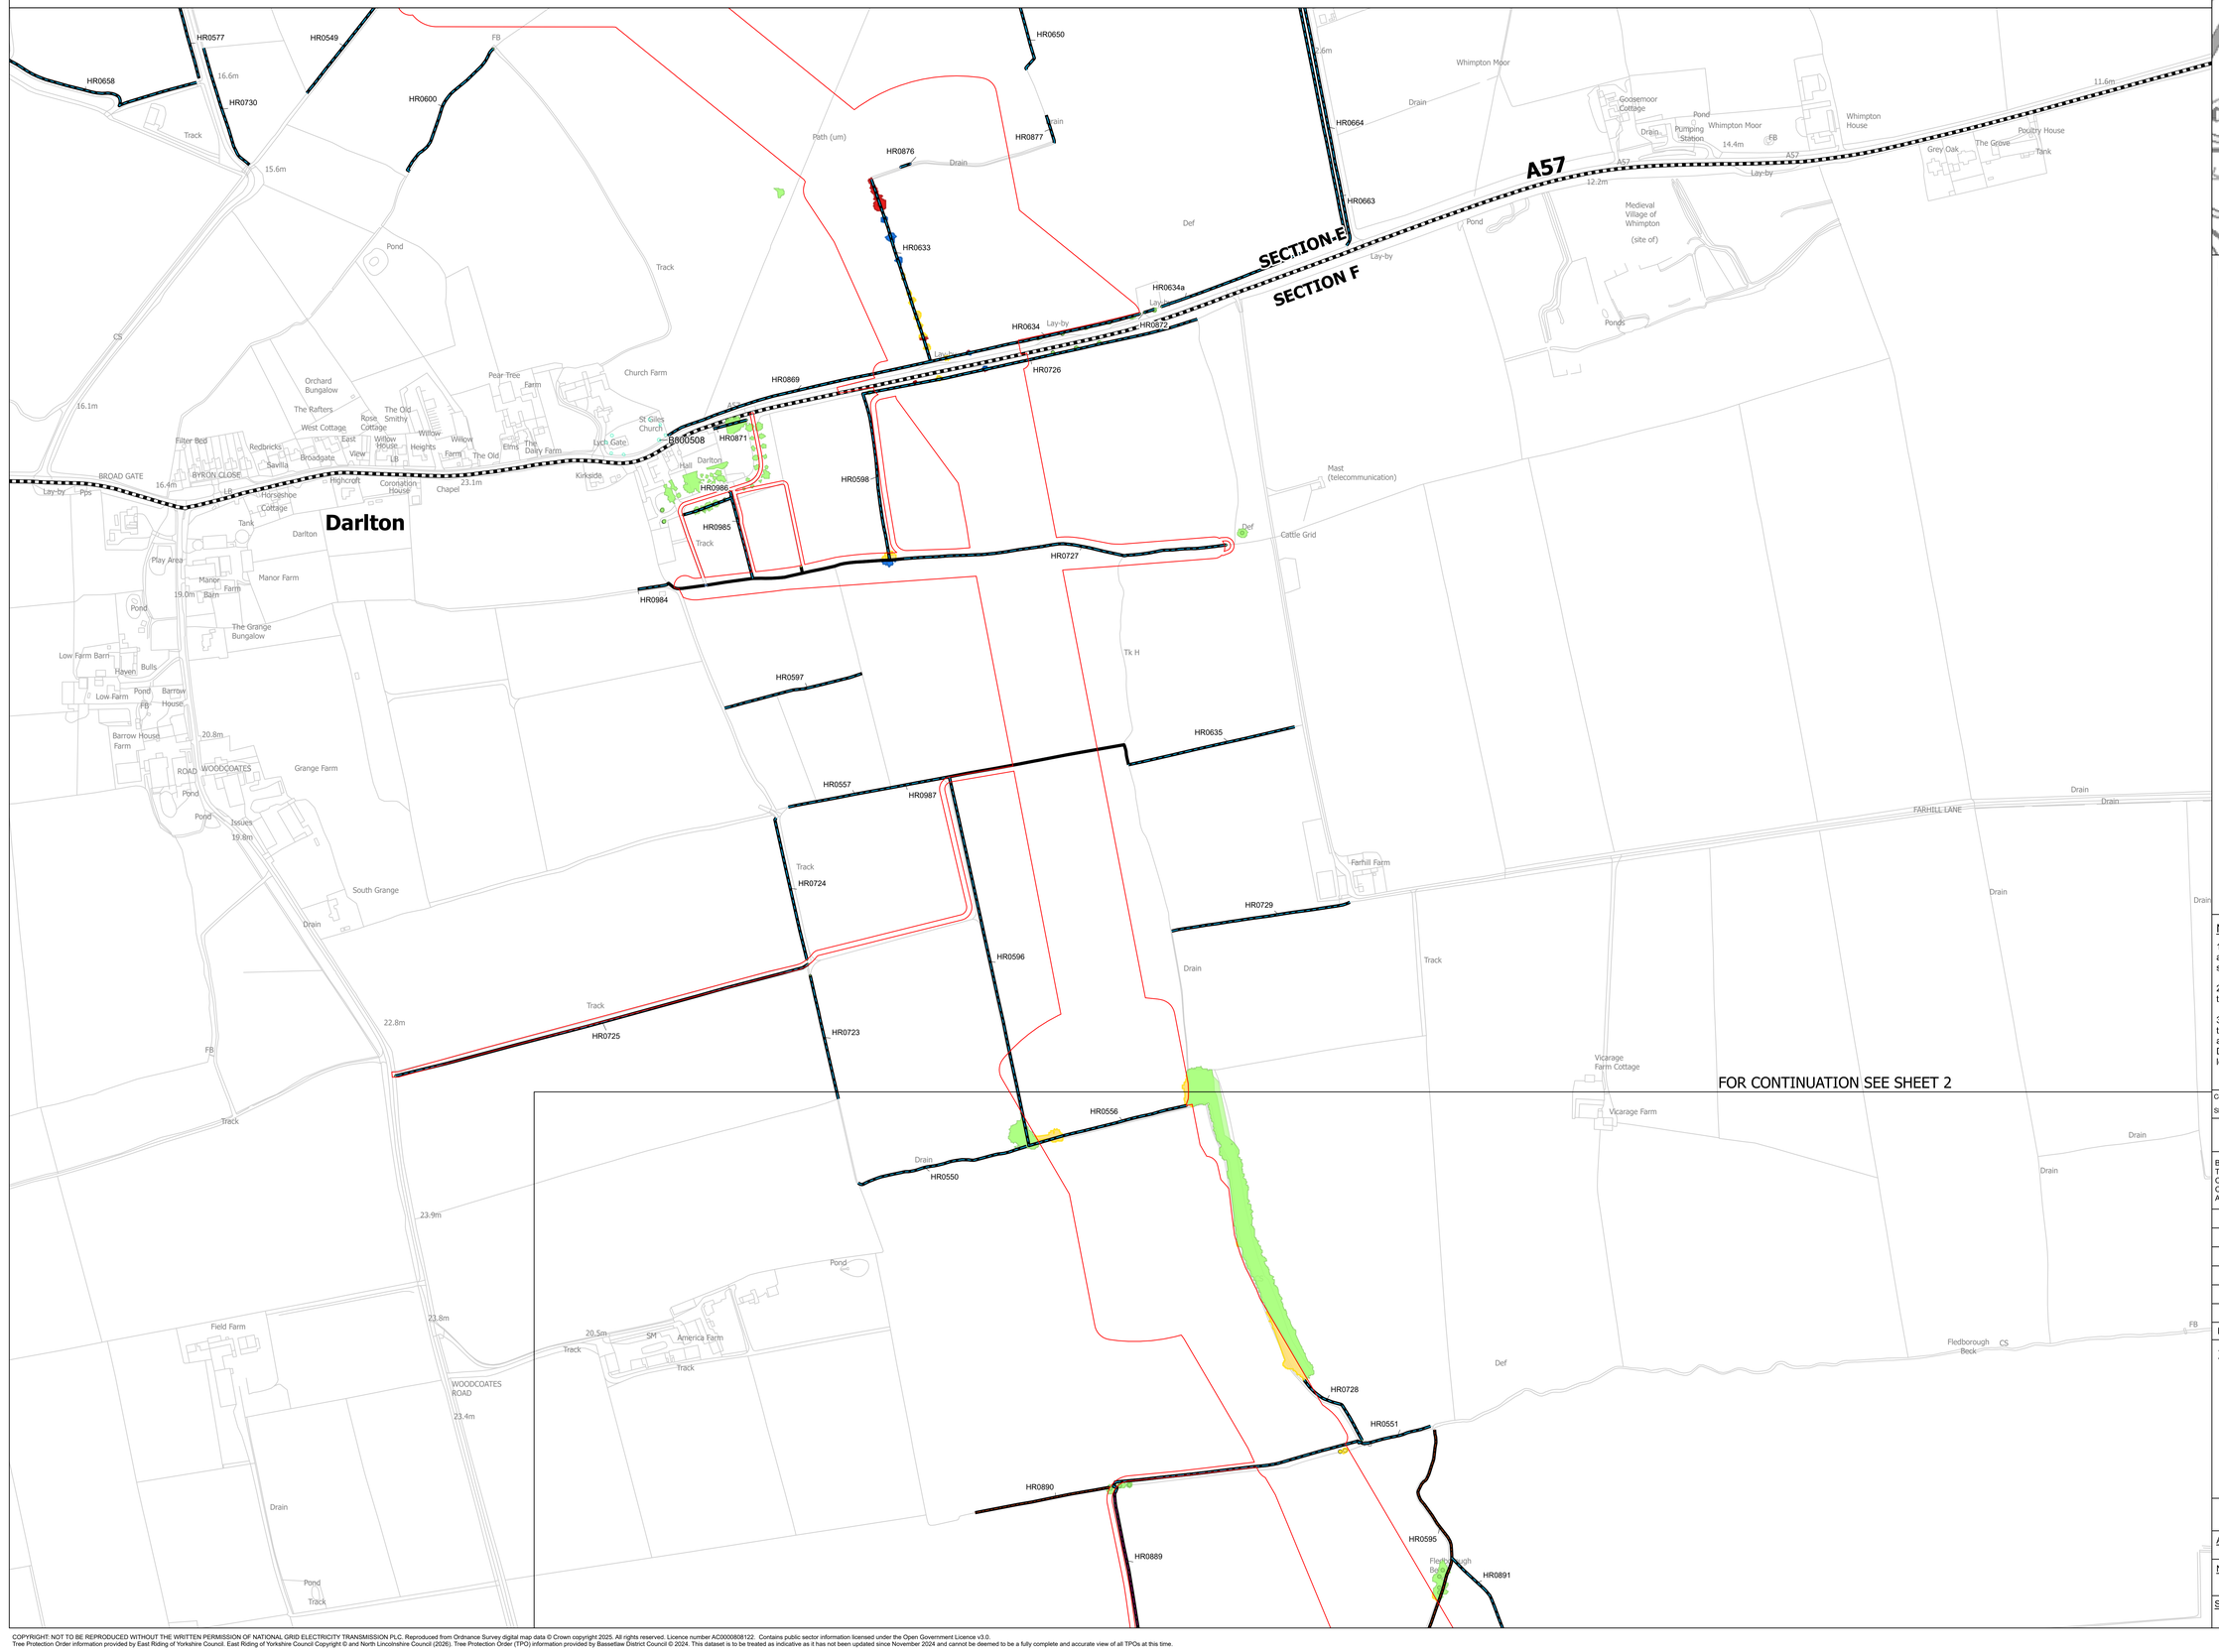

FOR CONTINUATION SEE SHEET 2

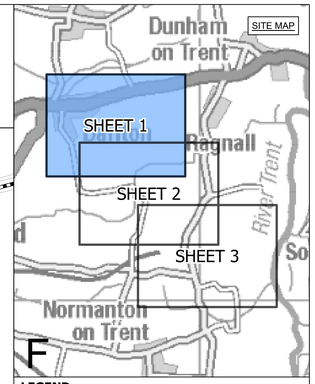

LEGEND

- SHEET INDEX CUTLINES
- ROUTE SECTION BOUNDARY
- ORDER LIMITS
- INDICATIVE TREE PRESERVATION ORDER
- CONFIRMED IMPORTANT HEDGEROW
- POTENTIALLY IMPORTANT HEDGEROW
- HEDGEROW

VEGETATION IMPACT

TREE
- REMOVED
- AFFECTED MANAGED
- POTENTIALLY AFFECTED
- NOT AFFECTED

HEDGEROW
- REMOVED
- AFFECTED MANAGED
- POTENTIALLY AFFECTED
- NOT AFFECTED

CANOPY
- REMOVED
- AFFECTED MANAGED
- POTENTIALLY AFFECTED
- NOT AFFECTED

Notes

1. This drawing is scaled at paper size A0, therefore any prints taken at smaller sizes will affect accuracy of the measurement units and should not be scaled against.

2. For additional detail on the plan suites, please refer to the 'Guide to the Plans' located in Volume 2 of the DCO Application.

3. These plans are indicative only and the Project will be located within the Order Limits. Due to the need for flexibility, National Grid will be applying for Limits of Deviation within the Order Limits and the Development Consent Order, within which any final alignment would be located.

Coordinate System: British National Grid

Sheet X Centroid Coordinate: 373237 Sheet Y Centroid Coordinate: 478448

0 50 100 150 200 250 Metres

BACKGROUND MAPPING INFORMATION HAS BEEN REPRODUCED FROM THE ORDNANCE SURVEY BY PERMISSION OF ORDNANCE SURVEY OF THE CONTROLLER OF HIS MAJESTY'S STATIONERY OFFICE. © CROWN COPYRIGHT AND DATABASE RIGHTS [2026] ORDNANCE SURVEY AC0000808122.

Issue	Date	Remarks	Drawn	Checked	Approved
A	OCT 2026	FOR DCO SUBMISSION	JG	DF	GC

Title

THE NATIONAL GRID
(NORTH HUMBER TO HIGH MARNHAM) ORDER
TREES AND HEDGEROWS TO BE
AFFECTED OR RETAINED PLAN SERIES
REGULATION NO. 5(2)(o)
SECTION F (SHEET 1 OF 3)


nationalgrid


Application Number	
	EN020034

National Grid Drawing Reference			
NHHM-AEC-CNS-PLN-0036			
Scale	Sheet Size	Sheet	Issue
1:2,500	A0	SHEET 1 OF 3	A

COPYRIGHT. NOT TO BE REPRODUCED WITHOUT THE WRITTEN PERMISSION OF NATIONAL GRID ELECTRICITY TRANSMISSION PLC. Reproduced from Ordnance Survey digital map data © Crown copyright 2025. All rights reserved. Licence number AC0000808122. Contains public sector information licensed under the Open Government Licence v3.0.
Tree Protection Order information provided by East Riding of Yorkshire Council. East Riding of Yorkshire Council Copyright © and North Lincolnshire Council (2026). Tree Protection Order (TPO) information provided by Bassetlaw District Council © 2024. This dataset is to be treated as indicative as it has not been updated since November 2024 and cannot be deemed to be a fully complete and accurate view of all TPOs at this time.

THE NATIONAL GRID (NORTH HUMBER TO HIGH MARNHAM) ORDER
TREES AND HEDGEROWS TO BE AFFECTED OR RETAINED PLAN SERIES
REGULATION NO. 5(2)(o)
SECTION F (SHEET 2 OF 3)

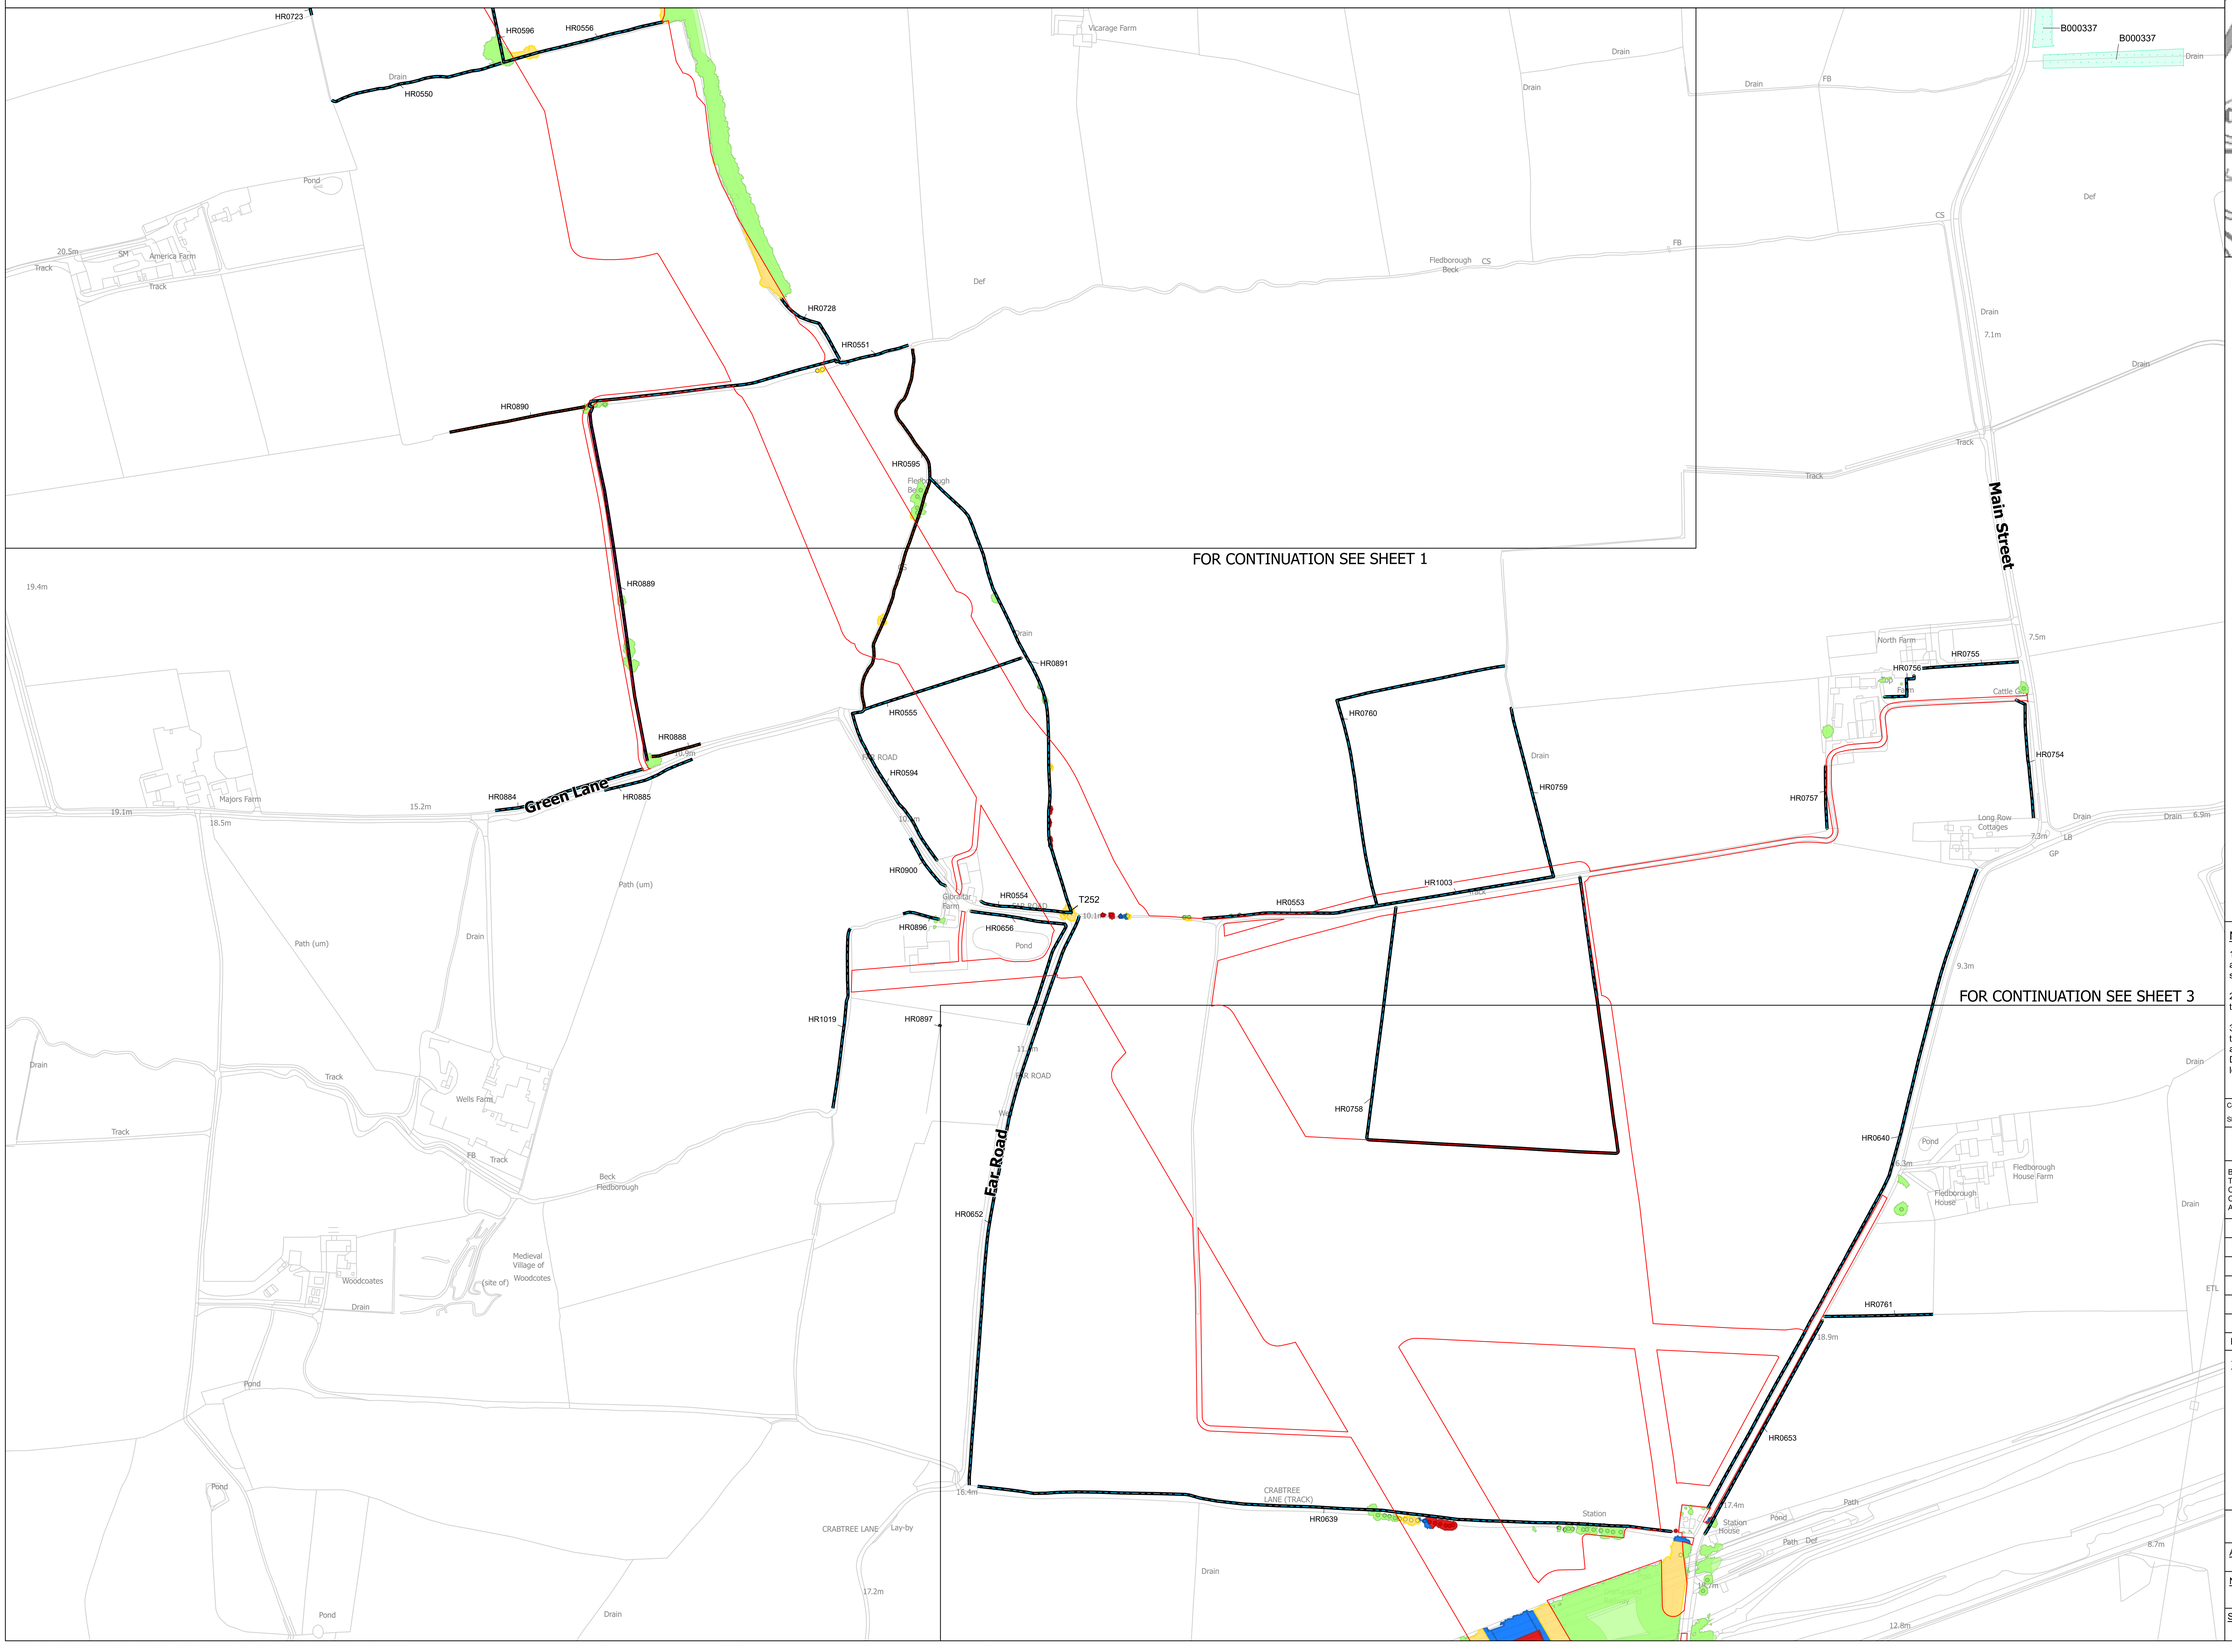

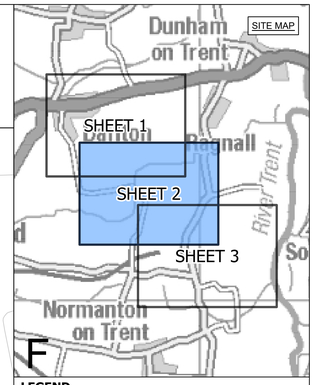

LEGEND

- SHEET INDEX CUTLINES
- ORDER LIMITS
- INDICATIVE TREE PRESERVATION ORDER
- CONFIRMED IMPORTANT HEDGEROW
- POTENTIALLY IMPORTANT HEDGEROW
- HEDGEROW

VEGETATION IMPACT

VETERAN TREE
- POTENTIALLY AFFECTED

TREE
- REMOVED
- AFFECTED MANAGED
- POTENTIALLY AFFECTED
- NOT AFFECTED

HEDGEROW
- REMOVED
- AFFECTED MANAGED
- POTENTIALLY AFFECTED
- NOT AFFECTED

CANOPY
- REMOVED
- AFFECTED MANAGED
- POTENTIALLY AFFECTED
- NOT AFFECTED

Notes

1. This drawing is scaled at paper size A0, therefore any prints taken at smaller sizes will affect accuracy of the measurement units and should not be scaled against.

2. For additional detail on the plan suites, please refer to the 'Guide to the Plans' located in Volume 2 of the DCO Application.

3. These plans are indicative only and the Project will be located within the Order Limits. Due to the need for flexibility, National Grid will be applying for Limits of Deviation within the Order Limits and the Development Consent Order, within which any final alignment would be located.

Coordinate System: British National Grid

Sheet X Centroid Coordinate: 371976 Sheet Y Centroid Coordinate: 479058

0 50 100 150 200 250 Metres

BACKGROUND MAPPING INFORMATION HAS BEEN REPRODUCED FROM THE ORDNANCE SURVEY BY PERMISSION OF ORDNANCE SURVEY OF THE CONTROLLER OF HIS MAJESTYS STATIONERY OFFICE. © CROWN COPYRIGHT AND DATABASE RIGHTS [2026] ORDNANCE SURVEY AC0000808122.

Issue	Date	Remarks	Drawn	Checked	Approved
A	OCT 2026	FOR DCO SUBMISSION	JG	DF	GC

Title

THE NATIONAL GRID
(NORTH HUMBER TO HIGH MARNHAM) ORDER
TREES AND HEDGEROWS TO BE
AFFECTED OR RETAINED PLAN SERIES
REGULATION NO. 5(2)(o)
SECTION F (SHEET 2 OF 3)

nationalgrid


Application Number: EN020034


National Grid Drawing Reference: NHHM-AEC-CNS-PLN-0036

Scale	Sheet Size	Sheet	Issue
1:2,500	A0	SHEET 2 OF 3	A

COPYRIGHT: NOT TO BE REPRODUCED WITHOUT THE WRITTEN PERMISSION OF NATIONAL GRID ELECTRICITY TRANSMISSION PLC. Reproduced from Ordnance Survey digital map data © Crown copyright 2025. All rights reserved. Licence number AC0000808122. Contains public sector information licensed under the Open Government Licence v3.0.
Tree Protection Order information provided by East Riding of Yorkshire Council. East Riding of Yorkshire Council Copyright © and North Lincolnshire Council (2026). Tree Protection Order (TPO) information provided by Bassetlaw District Council © 2024. This dataset is to be treated as indicative as it has not been updated since November 2024 and cannot be deemed to be a fully complete and accurate view of all TPOs at this time.

THE NATIONAL GRID (NORTH HUMBER TO HIGH MARNHAM) ORDER
TREES AND HEDGEROWS TO BE AFFECTED OR RETAINED PLAN SERIES
REGULATION NO. 5(2)(o)
SECTION F (SHEET 3 OF 3)

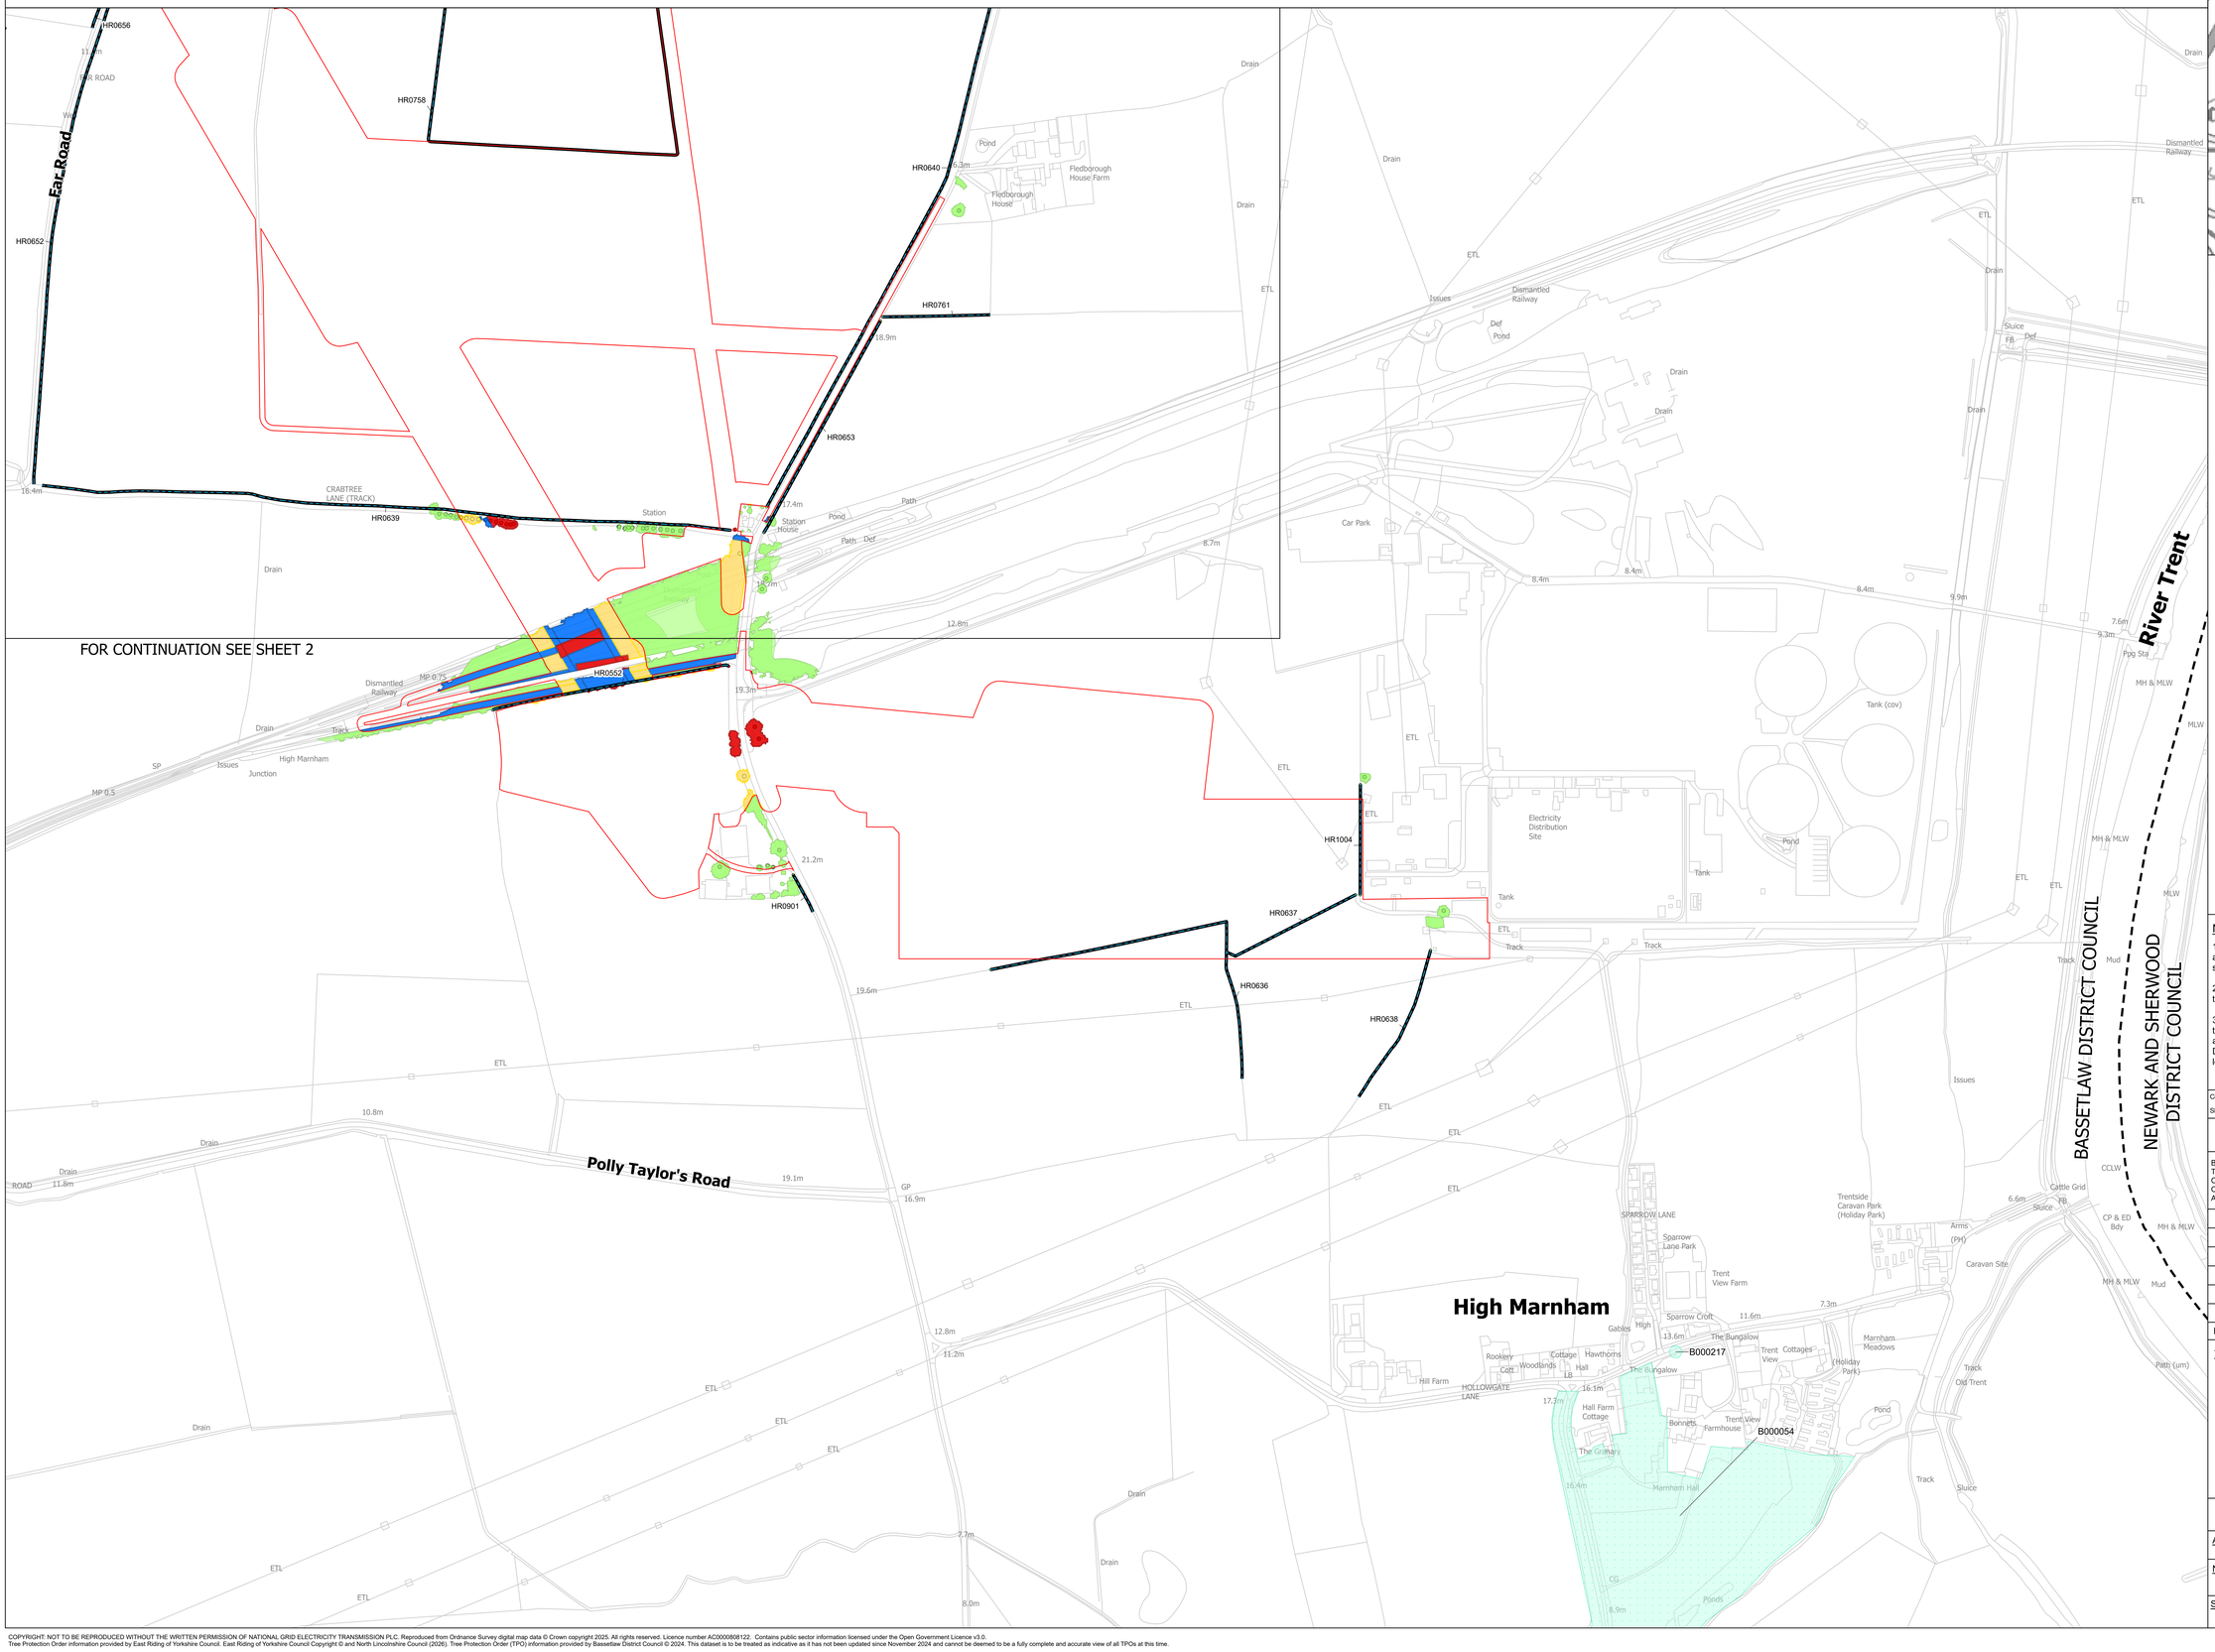

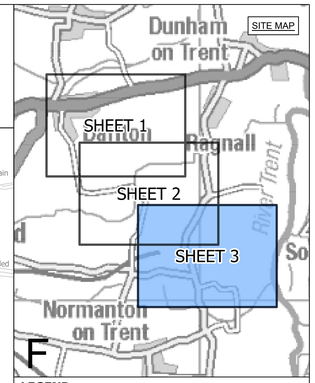

LEGEND

- SHEET INDEX CUTLINES
- LOCAL AUTHORITY BOUNDARY
- ORDER LIMITS
- INDICATIVE TREE PRESERVATION ORDER
- HEDGEROW

VEGETATION IMPACT

TREE
- REMOVED
- AFFECTED MANAGED
- POTENTIALLY AFFECTED
- NOT AFFECTED

HEDGEROW
- REMOVED
- AFFECTED MANAGED
- POTENTIALLY AFFECTED
- NOT AFFECTED

CANOPY
- REMOVED
- AFFECTED MANAGED
- POTENTIALLY AFFECTED
- NOT AFFECTED

Notes

1. This drawing is scaled at paper size A0, therefore any prints taken at smaller sizes will affect accuracy of the measurement units and should not be scaled against.

2. For additional detail on the plan suites, please refer to the 'Guide to the Plans' located in Volume 2 of the DCO Application.

3. These plans are indicative only and the Project will be located within the Order Limits. Due to the need for flexibility, National Grid will be applying for Limits of Deviation within the Order Limits and the Development Consent Order, within which any final alignment would be located.

Coordinate System: British National Grid

Sheet X Centroid Coordinate: 370826 Sheet Y Centroid Coordinate: 480137

0 50 100 150 200 250 Metres

BACKGROUND MAPPING INFORMATION HAS BEEN REPRODUCED FROM THE ORDNANCE SURVEY BY PERMISSION OF ORDNANCE SURVEY OF THE CONTROLLER OF HIS MAJESTY'S STATIONERY OFFICE. © CROWN COPYRIGHT AND DATABASE RIGHTS [2026] ORDNANCE SURVEY AC0000808122.

Issue	Date	Remarks	Drawn	Checked	Approved
A	OCT 2026	FOR DCO SUBMISSION	JG	DF	GC

Title

THE NATIONAL GRID
(NORTH HUMBER TO HIGH MARNHAM) ORDER
TREES AND HEDGEROWS TO BE
AFFECTED OR RETAINED PLAN SERIES
REGULATION NO. 5(2)(o)
SECTION F (SHEET 3 OF 3)

nationalgrid

Application Number	
EN020034	

National Grid Drawing Reference			
NHHM-AEC-CNS-PLN-0036			
Scale	Sheet Size	Sheet	Issue
1:2,500	A0	SHEET 3 OF 3	A

COPYRIGHT. NOT TO BE REPRODUCED WITHOUT THE WRITTEN PERMISSION OF NATIONAL GRID ELECTRICITY TRANSMISSION PLC. Reproduced from Ordnance Survey digital map data © Crown copyright 2025. All rights reserved. Licence number AC0000808122. Contains public sector information licensed under the Open Government Licence v3.0.
Tree Protection Order information provided by East Riding of Yorkshire Council. East Riding of Yorkshire Council Copyright © and North Lincolnshire Council (2026). Tree Protection Order (TPO) information provided by Bassetlaw District Council © 2024. This dataset is to be treated as indicative as it has not been updated since November 2024 and cannot be deemed to be a fully complete and accurate view of all TPOs at this time.