The Great Grid Upgrade

North Humber to High Marnham

NHHM-AEC-CNS-PLN-0034

North Humber to High Marnham

Volume 2: Plans, Drawings and Sections

Document 2.13 Trees and Important Hedgerows to be Removed or Managed Plans - Section D

Final Issue A

October 2026

Planning Inspectorate Reference: EN020034

Infrastructure Planning (Applications: Prescribed Forms and Procedure) Regulations 2009 Regulation 5(2)(o)

nationalgrid

THE NATIONAL GRID (NORTH HUMBER TO HIGH MARNHAM) ORDER
TREES AND HEDGEROWS TO BE AFFECTED OR RETAINED KEY PLAN
REGULATION NO. 5(2)(o)
SECTION D (SHEET 1 OF 1)

SECTION C

SECTION D

SECTION D

SECTION E

SHEET 1

SHEET 2

SHEET 3

SHEET 4

SHEET 5

SHEET 6

SHEET 7

SHEET 8

NORTH LINCOLNSHIRE COUNCIL

BASSETLAW DISTRICT COUNCIL

WEST LINDSEY COUNCIL

BELTON CP

EPWORTH CP

HAXEY CP

MISTERTON CP

OWSTON FERRY CP

WEST BUTTERWICK CP

WILDSWORTH CP

SITE MAP

A

B

C

D

E

F

LEGEND

- SHEET INDEX
- ROUTE SECTION BOUNDARY
- LOCAL AUTHORITY BOUNDARY
- ORDER LIMITS

Notes

1. This drawing is scaled at paper size A0, therefore any prints taken at smaller sizes will affect accuracy of the measurement units and should not be scaled against.

2. For additional detail on the plan suites, please refer to the 'Guide to the Plans' located in Volume 2 of the DCO Application.

3. These plans are indicative only and the Project will be located within the Order Limits. Due to the need for flexibility, National Grid will be applying for Limits of Deviation within the Order Limits and the Development Consent Order, within which any final alignment would be located.

Coordinate System: British National Grid

Sheet X Centroid Coordinate: 402508 Sheet Y Centroid Coordinate: 478500

0 500 1,000 1,500 Metres

BACKGROUND MAPPING INFORMATION HAS BEEN REPRODUCED FROM THE ORDNANCE SURVEY BY PERMISSION OF ORDNANCE SURVEY OF THE CONTROLLER OF HIS MAJESTY'S STATIONERY OFFICE. CROWN COPYRIGHT ORDNANCE SURVEY ©. BLUESKY INTERNATIONAL LTD ©. NATIONAL GRID ELECTRICITY - 100024241.

Issue	Date	Remarks	Drawn	Checked	Approved
2B	OCT 2026	FOR DCO SUBMISSION	JH	JG	GC

Title

THE NATIONAL GRID
(NORTH HUMBER TO HIGH MARNHAM) ORDER
TREES AND HEDGEROWS TO BE
AFFECTED OR RETAINED KEY PLAN
REGULATION NO. 5(2)(o)
SECTION D (SHEET 1 OF 1)

nationalgrid

Application Number

EN020034

National Grid Drawing Reference

NHHM-AEC-CNS-PLN-0034

Scale	Sheet Size	Sheet	Issue
1:13,000	A0	SHEET 1 OF 1	A

D

COPYRIGHT: NOT TO BE REPRODUCED WITHOUT THE WRITTEN PERMISSION OF NATIONAL GRID ELECTRICITY TRANSMISSION PLC

THE NATIONAL GRID (NORTH HUMBER TO HIGH MARNHAM) ORDER
TREES AND HEDGEROWS TO BE AFFECTED OR RETAINED PLAN SERIES
REGULATION NO. 5(2)(o)
SECTION D (SHEET 1 OF 8)

SECTION C

SECTION D

HR1096 HR1093 HR1097 HR1099 HR1100 HR1098 HR0797 HR0798 HR0796 HR0799 HR0795 HR0794 HR1219 HR0100 HR1101 HR0271 T122


Belton

Belton Road

M180

FOR CONTINUATION SEE SHEET 2

SITE MAP

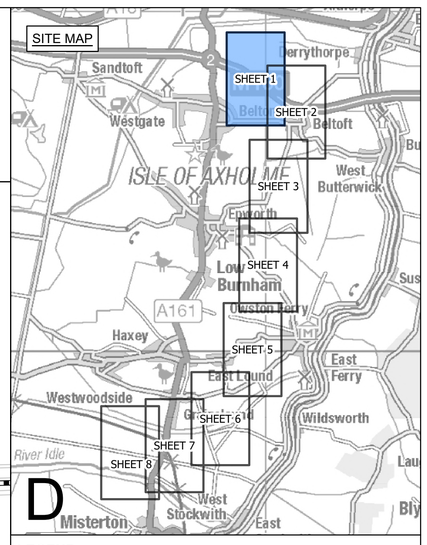

LEGEND

- ROUTE SECTION BOUNDARY
- ORDER LIMITS
- TREE PRESERVATION ORDER
- POTENTIALLY IMPORTANT HEDGEROW
- HEDGEROW

VEGETATION IMPACT

VETERAN TREE
- NOT AFFECTED

TREE
- REMOVED
- POTENTIALLY AFFECTED
- NOT AFFECTED

HEDGEROW
- REMOVED
- AFFECTED MANAGED
- POTENTIALLY AFFECTED
- NOT AFFECTED

CANOPY
- REMOVED
- AFFECTED MANAGED
- POTENTIALLY AFFECTED
- NOT AFFECTED

Notes

1. This drawing is scaled at paper size A0, therefore any prints taken at smaller sizes will affect accuracy of the measurement units and should not be scaled against.

2. For additional detail on the plan suites, please refer to the 'Guide to the Plans' located in Volume 2 of the DCO Application.

3. These plans are indicative only and the Project will be located within the Order Limits. Due to the need for flexibility, National Grid will be applying for Limits of Deviation within the Order Limits and the Development Consent Order, within which any final alignment would be located.

Coordinate System: British National Grid

Sheet X Centroid Coordinate: 408023 Sheet Y Centroid Coordinate: 479699

0 50 100 150 200 250 Metres

BACKGROUND MAPPING INFORMATION HAS BEEN REPRODUCED FROM THE ORDNANCE SURVEY BY PERMISSION OF ORDNANCE SURVEY OF THE CONTROLLER OF HIS MAJESTY'S STATIONERY OFFICE. © CROWN COPYRIGHT AND DATABASE RIGHTS [2026] ORDNANCE SURVEY AC0000808122.

Issue	Date	Remarks	Drawn	Checked	Approved
A	OCT 2026	FOR DCO SUBMISSION	JG	DF	GC

Title

THE NATIONAL GRID
(NORTH HUMBER TO HIGH MARNHAM) ORDER
TREES AND HEDGEROWS TO BE
AFFECTED OR RETAINED PLAN SERIES
REGULATION NO. 5(2)(o)
SECTION D (SHEET 1 OF 8)

nationalgrid

Application Number

EN020034


National Grid Drawing Reference


NHHM-AEC-CNS-PLN-0034

Scale	Sheet Size	Sheet	Issue
1:2,500	A0	SHEET 1 OF 8	A

COPYRIGHT: NOT TO BE REPRODUCED WITHOUT THE WRITTEN PERMISSION OF NATIONAL GRID ELECTRICITY TRANSMISSION PLC. Reproduced from Ordnance Survey digital map data © Crown copyright 2025. All rights reserved. Licence number AC0000808122. Contains public sector information licensed under the Open Government Licence v3.0.
Tree Protection Order information provided by East Riding of Yorkshire Council. East Riding of Yorkshire Council Copyright © and North Lincolnshire Council (2026). Tree Protection Order (TPO) information provided by Bassetlaw District Council © 2024. This dataset is to be treated as indicative as it has not been updated since November 2024 and cannot be deemed to be a fully complete and accurate view of all TPOs at this time.

THE NATIONAL GRID (NORTH HUMBER TO HIGH MARNHAM) ORDER
TREES AND HEDGEROWS TO BE AFFECTED OR RETAINED PLAN SERIES
REGULATION NO. 5(2)(o)
SECTION D (SHEET 2 OF 8)

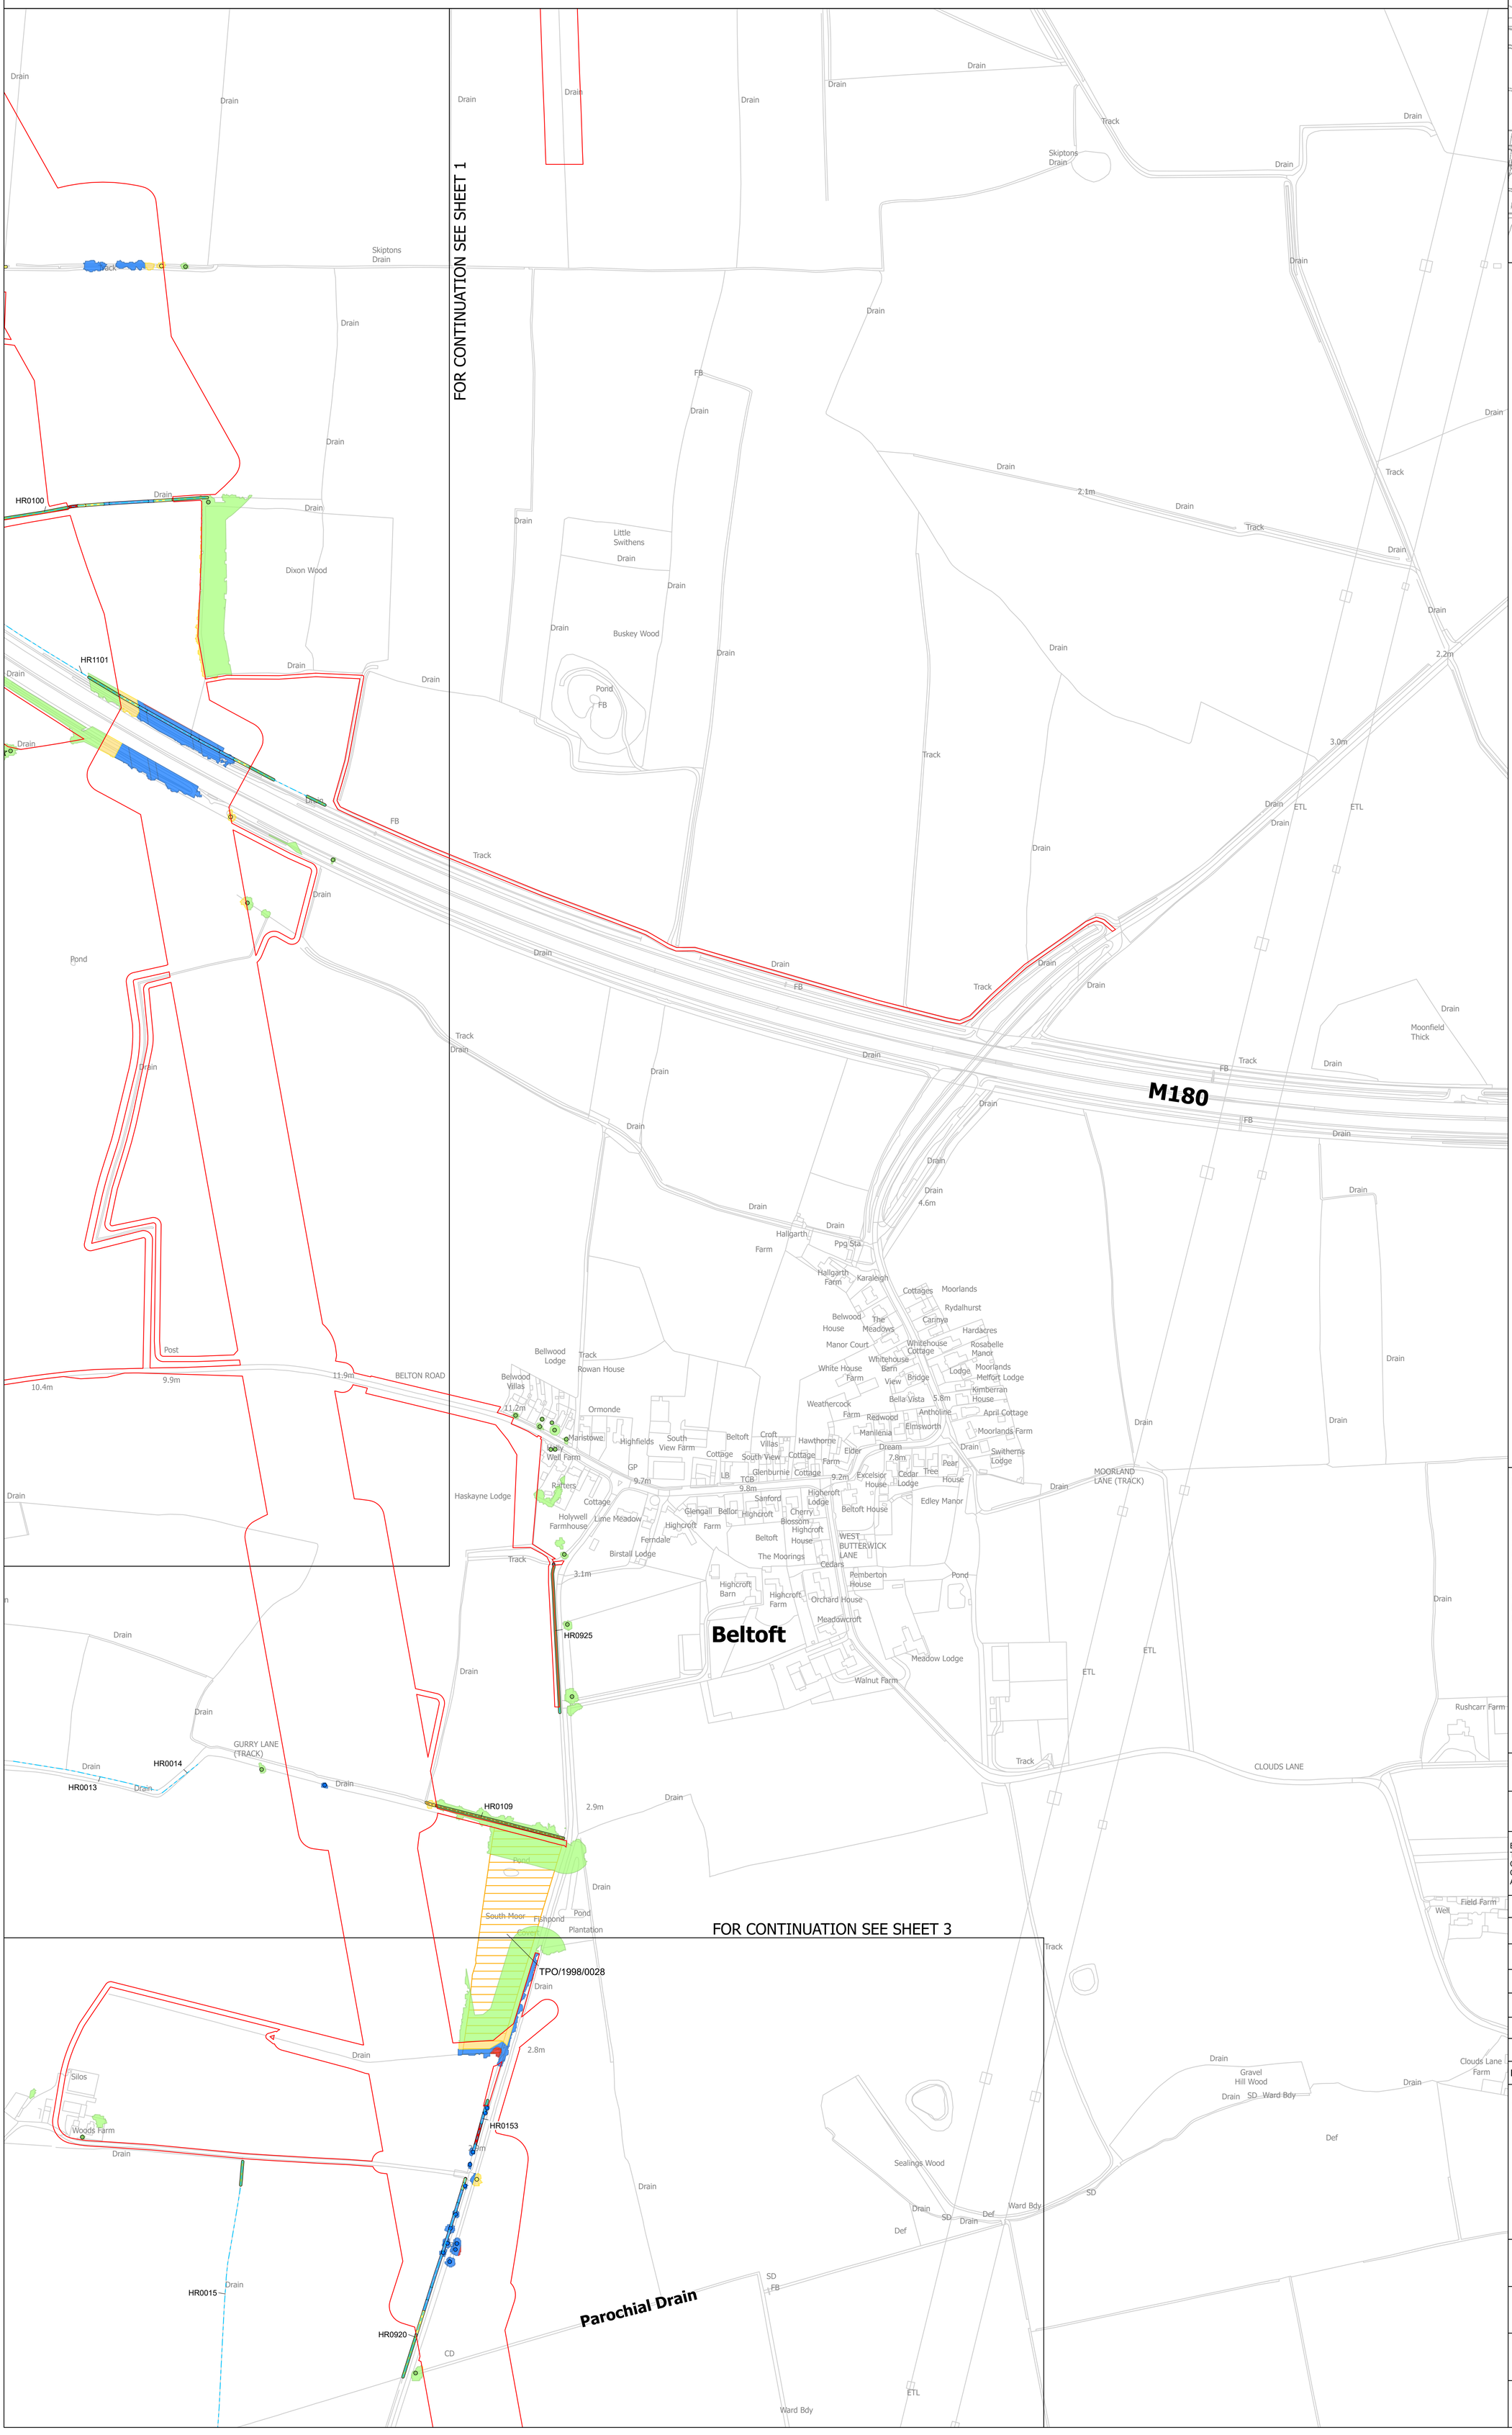

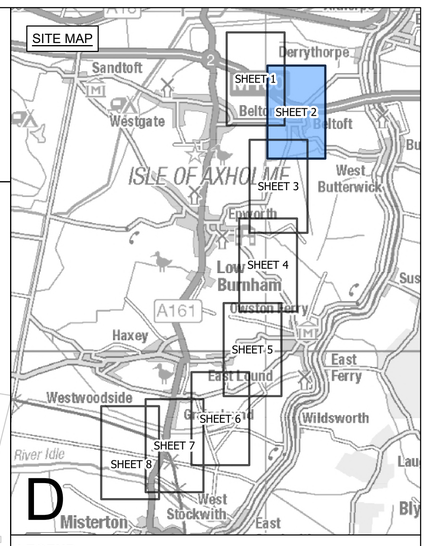

LEGEND

- ORDER LIMITS
- TREE PRESERVATION ORDER
- POTENTIALLY IMPORTANT HEDGEROW
- HEDGEROW

VEGETATION IMPACT

VETERAN TREE
- NOT AFFECTED

TREE
- AFFECTED MANAGED
- POTENTIALLY AFFECTED
- NOT AFFECTED

HEDGEROW
- REMOVED
- AFFECTED MANAGED
- POTENTIALLY AFFECTED
- NOT AFFECTED

CANOPY
- REMOVED
- AFFECTED MANAGED
- POTENTIALLY AFFECTED
- NOT AFFECTED

Notes

1. This drawing is scaled at paper size A0, therefore any prints taken at smaller sizes will affect accuracy of the measurement units and should not be scaled against.

2. For additional detail on the plan suites, please refer to the 'Guide to the Plans' located in Volume 2 of the DCO Application.

3. These plans are indicative only and the Project will be located within the Order Limits. Due to the need for flexibility, National Grid will be applying for Limits of Deviation within the Order Limits and the Development Consent Order, within which any final alignment would be located.

Coordinate System: British National Grid

Sheet X Centroid Coordinate: 407048 Sheet Y Centroid Coordinate: 480914

0 50 100 150 200 250 Metres

BACKGROUND MAPPING INFORMATION HAS BEEN REPRODUCED FROM THE ORDNANCE SURVEY BY PERMISSION OF ORDNANCE SURVEY OF THE CONTROLLER OF HIS MAJESTY'S STATIONERY OFFICE. © CROWN COPYRIGHT AND DATABASE RIGHTS [2026] ORDNANCE SURVEY AC0000808122.

Issue	Date	Remarks	Drawn	Checked	Approved
A	OCT 2026	FOR DCO SUBMISSION	JG	DF	GC

Title

THE NATIONAL GRID
(NORTH HUMBER TO HIGH MARNHAM) ORDER
TREES AND HEDGEROWS TO BE
AFFECTED OR RETAINED PLAN SERIES
REGULATION NO. 5(2)(o)
SECTION D (SHEET 2 OF 8)

nationalgrid

Application Number

EN020034


National Grid Drawing Reference


NHHM-AEC-CNS-PLN-0034

Scale	Sheet Size	Sheet	Issue
1:2,500	A0	SHEET 2 OF 8	A

COPYRIGHT: NOT TO BE REPRODUCED WITHOUT THE WRITTEN PERMISSION OF NATIONAL GRID ELECTRICITY TRANSMISSION PLC. Reproduced from Ordnance Survey digital map data © Crown copyright 2025. All rights reserved. Licence number AC0000808122. Contains public sector information licensed under the Open Government Licence v3.0.
Tree Protection Order information provided by East Riding of Yorkshire Council. East Riding of Yorkshire Council Copyright © and North Lincolnshire Council (2026). Tree Protection Order (TPO) information provided by Bassetlaw District Council © 2024. This dataset is to be treated as indicative as it has not been updated since November 2024 and cannot be deemed to be a fully complete and accurate view of all TPOs at this time.

THE NATIONAL GRID (NORTH HUMBER TO HIGH MARNHAM) ORDER
TREES AND HEDGEROWS TO BE AFFECTED OR RETAINED PLAN SERIES
REGULATION NO. 5(2)(o)
SECTION D (SHEET 3 OF 8)

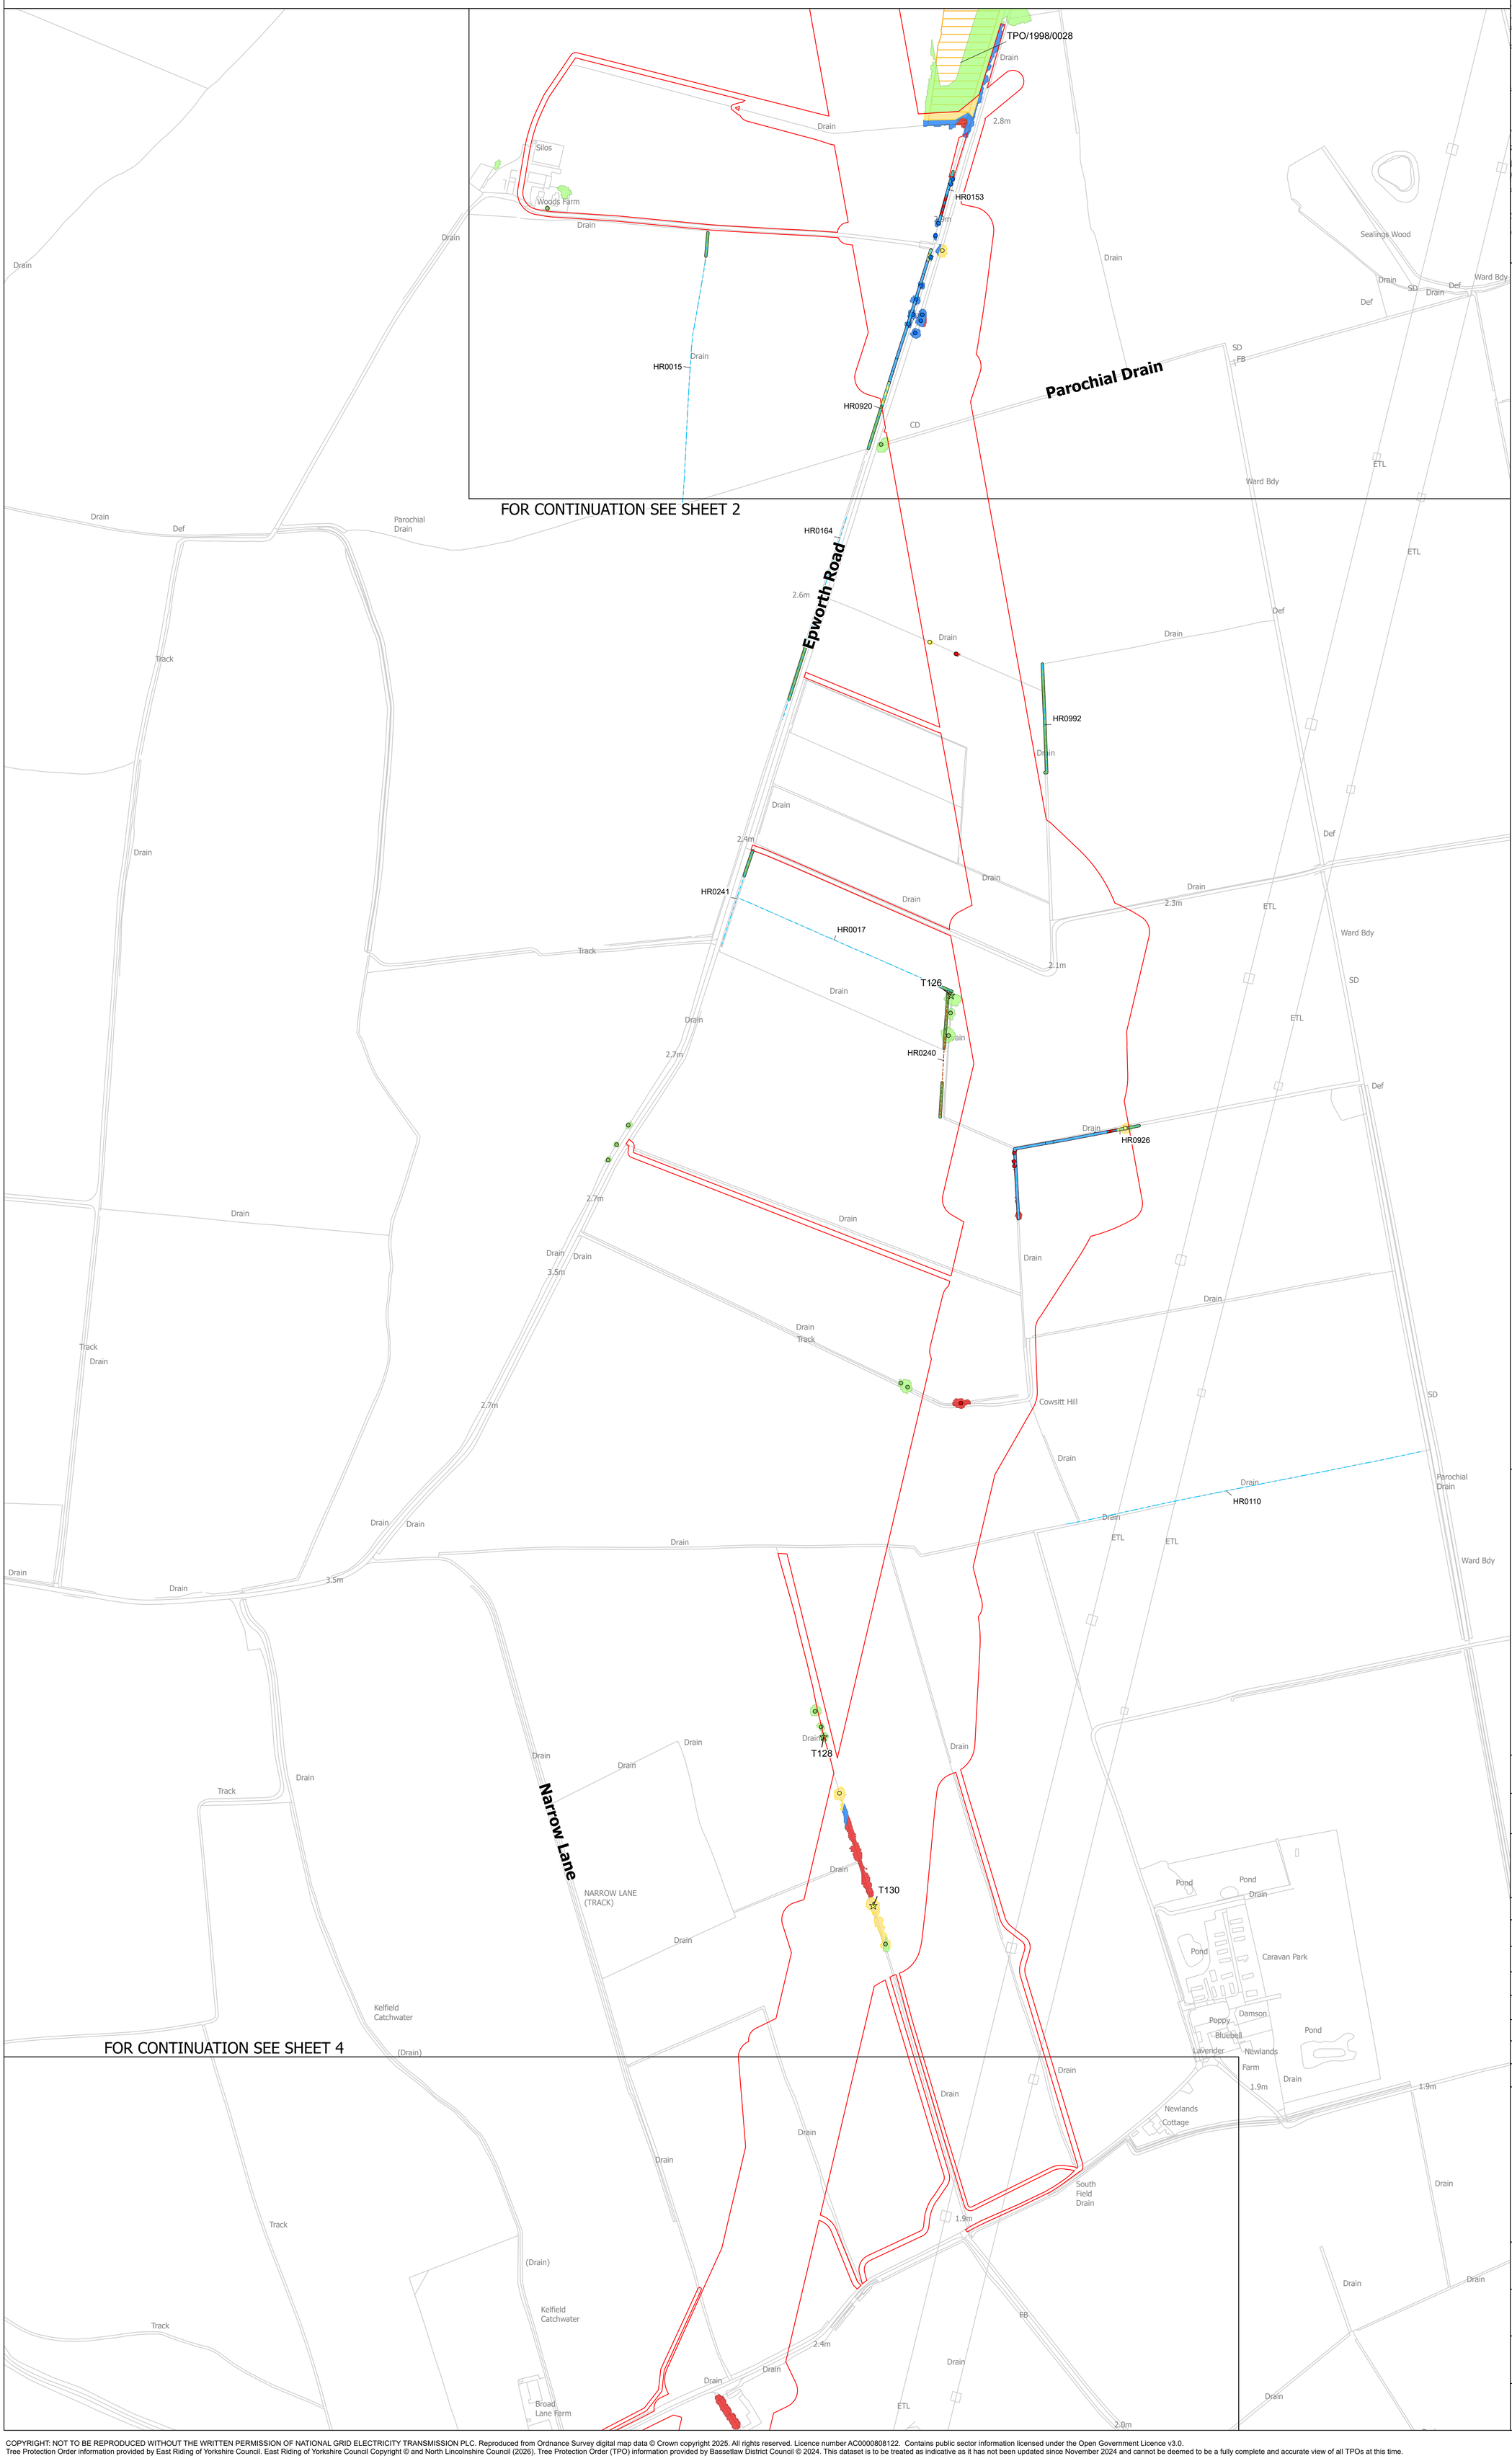

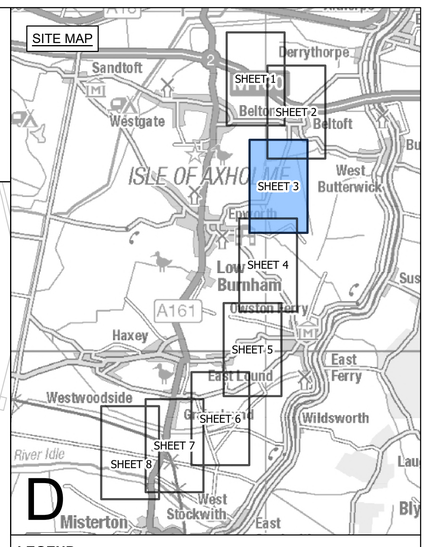

LEGEND

- ORDER LIMITS
- TREE PRESERVATION ORDER
- POTENTIALLY IMPORTANT HEDGEROW
- HEDGEROW

VEGETATION IMPACT

VETERAN TREE
- POTENTIALLY AFFECTED
- NOT AFFECTED

TREE
- REMOVED
- AFFECTED MANAGED
- POTENTIALLY AFFECTED
- NOT AFFECTED

HEDGEROW
- REMOVED
- AFFECTED MANAGED
- POTENTIALLY AFFECTED
- NOT AFFECTED

CANOPY
- REMOVED
- AFFECTED MANAGED
- POTENTIALLY AFFECTED
- NOT AFFECTED

Notes

1. This drawing is scaled at paper size A0, therefore any prints taken at smaller sizes will affect accuracy of the measurement units and should not be scaled against.

2. For additional detail on the plan suites, please refer to the 'Guide to the Plans' located in Volume 2 of the DCO Application.

3. These plans are indicative only and the Project will be located within the Order Limits. Due to the need for flexibility, National Grid will be applying for Limits of Deviation within the Order Limits and the Development Consent Order, within which any final alignment would be located.

Coordinate System: British National Grid

Sheet X Centroid Coordinate: 404885 Sheet Y Centroid Coordinate: 480374

0 50 100 150 200 250 Metres

BACKGROUND MAPPING INFORMATION HAS BEEN REPRODUCED FROM THE ORDNANCE SURVEY BY PERMISSION OF ORDNANCE SURVEY OF THE CONTROLLER OF HIS MAJESTY'S STATIONERY OFFICE. © CROWN COPYRIGHT AND DATABASE RIGHTS [2026] ORDNANCE SURVEY AC0000808122.

Issue	Date	Remarks	Drawn	Checked	Approved
A	OCT 2026	FOR DCO SUBMISSION	JG	DF	GC

Title

THE NATIONAL GRID
(NORTH HUMBER TO HIGH MARNHAM) ORDER
TREES AND HEDGEROWS TO BE
AFFECTED OR RETAINED PLAN SERIES
REGULATION NO. 5(2)(o)
SECTION D (SHEET 3 OF 8)

nationalgrid

Application Number

EN020034

National Grid Drawing Reference


NHHM-AEC-CNS-PLN-0034

Scale	Sheet Size	Sheet	Issue
1:2,500	A0	SHEET 3 OF 8	A

COPYRIGHT: NOT TO BE REPRODUCED WITHOUT THE WRITTEN PERMISSION OF NATIONAL GRID ELECTRICITY TRANSMISSION PLC. Reproduced from Ordnance Survey digital map data © Crown copyright 2025. All rights reserved. Licence number AC0000808122. Contains public sector information licensed under the Open Government Licence v3.0.
Tree Protection Order information provided by East Riding of Yorkshire Council. East Riding of Yorkshire Council Copyright © and North Lincolnshire Council (2026). Tree Protection Order (TPO) information provided by Bassetlaw District Council © 2024. This dataset is to be treated as indicative as it has not been updated since November 2024 and cannot be deemed to be a fully complete and accurate view of all TPOs at this time.

THE NATIONAL GRID (NORTH HUMBER TO HIGH MARNHAM) ORDER
TREES AND HEDGEROWS TO BE AFFECTED OR RETAINED PLAN SERIES
REGULATION NO. 5(2)(o)
SECTION D (SHEET 4 OF 8)

SITE MAP

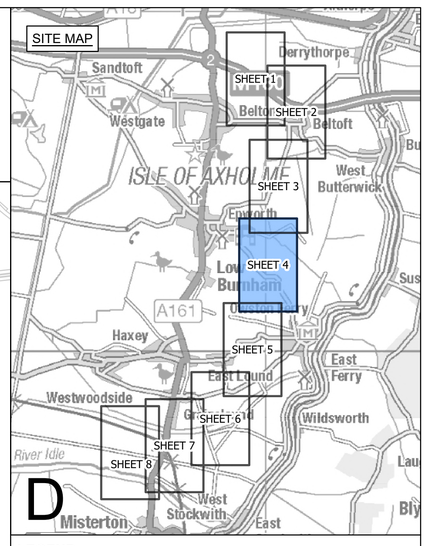

LEGEND

- ORDER LIMITS
- POTENTIALLY IMPORTANT HEDGEROW
- HEDGEROW

VEGETATION IMPACT

VETERAN TREE
- POTENTIALLY AFFECTED

TREE
- REMOVED
- AFFECTED MANAGED
- POTENTIALLY AFFECTED
- NOT AFFECTED

HEDGEROW
- REMOVED
- AFFECTED MANAGED
- POTENTIALLY AFFECTED
- NOT AFFECTED

CANOPY
- REMOVED
- AFFECTED MANAGED
- POTENTIALLY AFFECTED
- NOT AFFECTED

FOR CONTINUATION SEE SHEET 3

FOR CONTINUATION SEE SHEET 5

Notes

1. This drawing is scaled at paper size A0, therefore any prints taken at smaller sizes will affect accuracy of the measurement units and should not be scaled against.

2. For additional detail on the plan suites, please refer to the 'Guide to the Plans' located in Volume 2 of the DCO Application.

3. These plans are indicative only and the Project will be located within the Order Limits. Due to the need for flexibility, National Grid will be applying for Limits of Deviation within the Order Limits and the Development Consent Order, within which any final alignment would be located.

Coordinate System: British National Grid

Sheet X Centroid Coordinate: 402548 Sheet Y Centroid Coordinate: 480063

0 50 100 150 200 250 Metres

BACKGROUND MAPPING INFORMATION HAS BEEN REPRODUCED FROM THE ORDNANCE SURVEY BY PERMISSION OF ORDNANCE SURVEY OF THE CONTROLLER OF HIS MAJESTY'S STATIONERY OFFICE. © CROWN COPYRIGHT AND DATABASE RIGHTS [2026] ORDNANCE SURVEY AC0000808122.

Issue	Date	Remarks	Drawn	Checked	Approved
A	OCT 2026	FOR DCO SUBMISSION	JG	DF	GC

Title

THE NATIONAL GRID
(NORTH HUMBER TO HIGH MARNHAM) ORDER
TREES AND HEDGEROWS TO BE
AFFECTED OR RETAINED PLAN SERIES
REGULATION NO. 5(2)(o)
SECTION D (SHEET 4 OF 8)

nationalgrid

Application Number

EN020034


National Grid Drawing Reference

NHHM-AEC-CNS-PLN-0034


Scale	Sheet Size	Sheet	Issue
1:2,500	A0	SHEET 4 OF 8	A

COPYRIGHT: NOT TO BE REPRODUCED WITHOUT THE WRITTEN PERMISSION OF NATIONAL GRID ELECTRICITY TRANSMISSION PLC. Reproduced from Ordnance Survey digital map data © Crown copyright 2025. All rights reserved. Licence number AC0000808122. Contains public sector information licensed under the Open Government Licence v3.0.
Tree Protection Order information provided by East Riding of Yorkshire Council. East Riding of Yorkshire Council Copyright © and North Lincolnshire Council (2026). Tree Protection Order (TPO) information provided by Bassetlaw District Council © 2024. This dataset is to be treated as indicative as it has not been updated since November 2024 and cannot be deemed to be a fully complete and accurate view of all TPOs at this time.

THE NATIONAL GRID (NORTH HUMBER TO HIGH MARNHAM) ORDER
TREES AND HEDGEROWS TO BE AFFECTED OR RETAINED PLAN SERIES
REGULATION NO. 5(2)(o)
SECTION D (SHEET 5 OF 8)

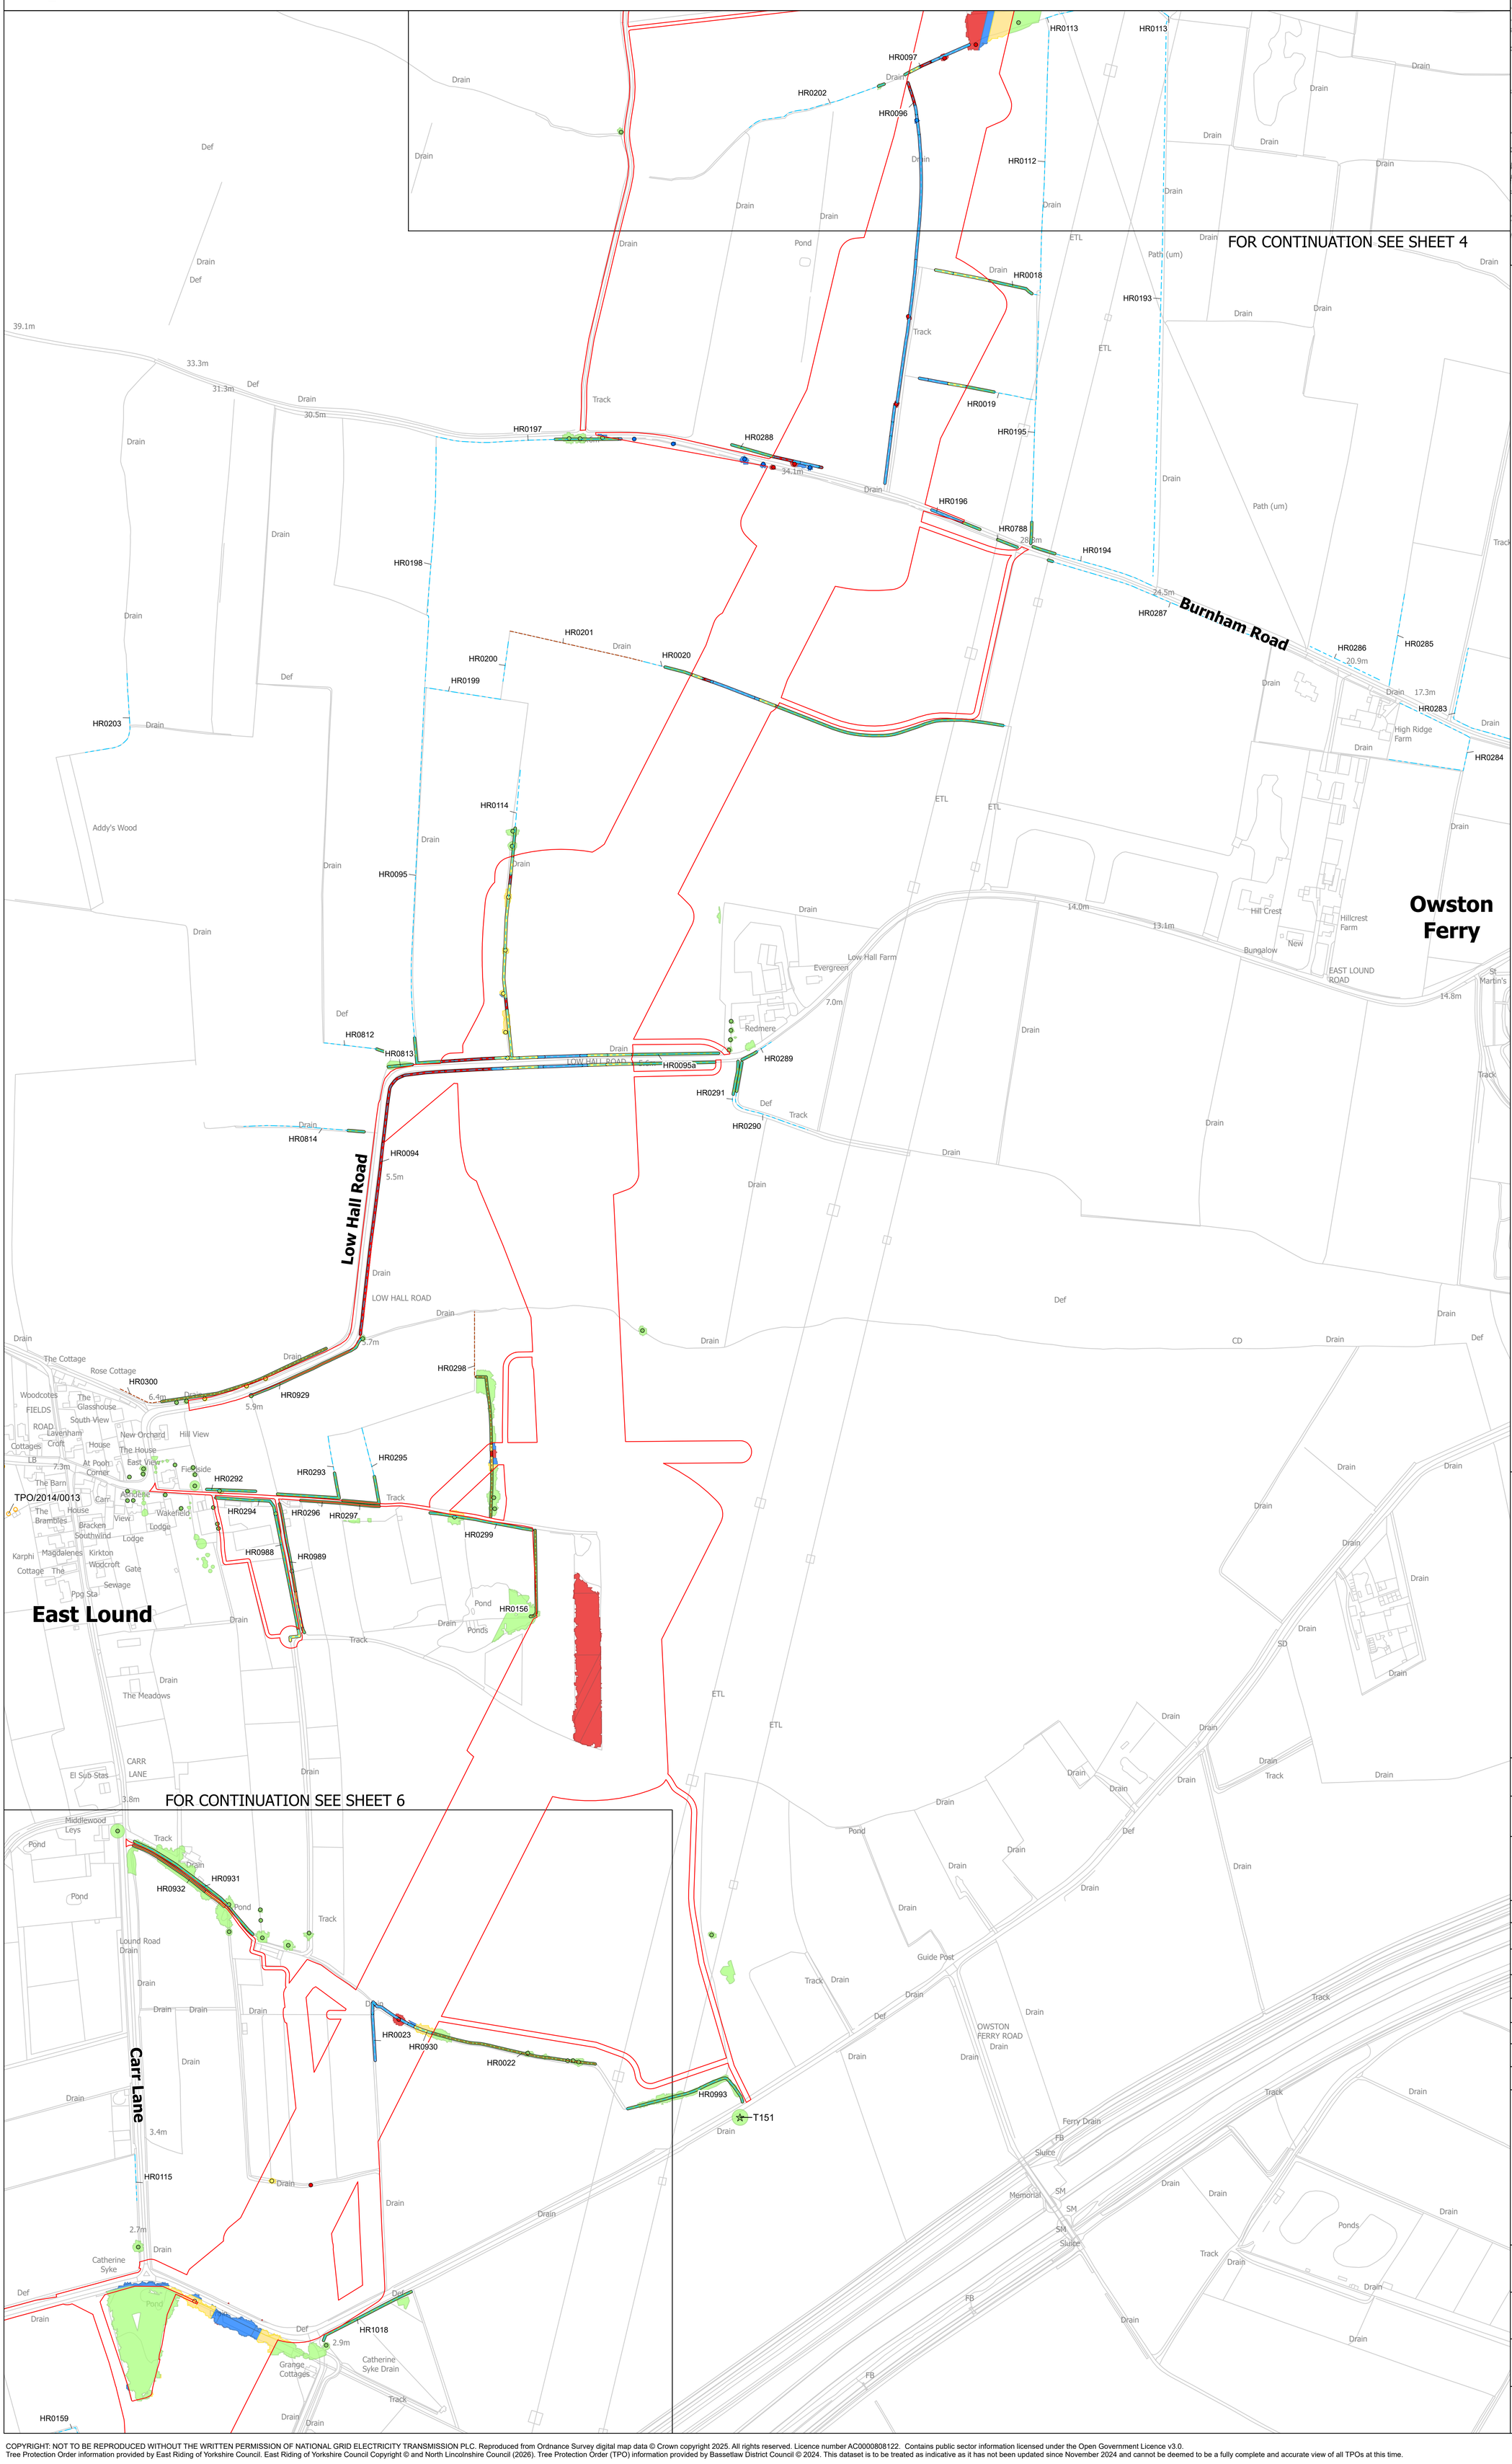

SITE MAP

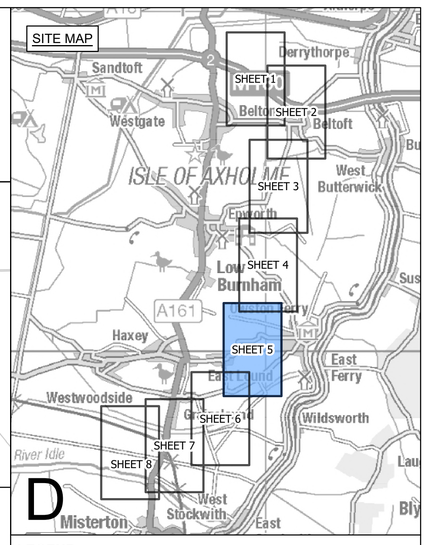

LEGEND

- ORDER LIMITS
- TREE PRESERVATION ORDER
- POTENTIALLY IMPORTANT HEDGEROW
- HEDGEROW

VEGETATION IMPACT

VETERAN TREE
- NOT AFFECTED

TREE
- REMOVED
- AFFECTED MANAGED
- POTENTIALLY AFFECTED
- NOT AFFECTED

HEDGEROW
- REMOVED
- AFFECTED MANAGED
- POTENTIALLY AFFECTED
- NOT AFFECTED

CANOPY
- REMOVED
- AFFECTED MANAGED
- POTENTIALLY AFFECTED
- NOT AFFECTED

Notes

1. This drawing is scaled at paper size A0, therefore any prints taken at smaller sizes will affect accuracy of the measurement units and should not be scaled against.

2. For additional detail on the plan suites, please refer to the 'Guide to the Plans' located in Volume 2 of the DCO Application.

3. These plans are indicative only and the Project will be located within the Order Limits. Due to the need for flexibility, National Grid will be applying for Limits of Deviation within the Order Limits and the Development Consent Order, within which any final alignment would be located.

Coordinate System: British National Grid

Sheet X Centroid Coordinate: 400317 Sheet Y Centroid Coordinate: 479603

0 50 100 150 200 250 Metres

BACKGROUND MAPPING INFORMATION HAS BEEN REPRODUCED FROM THE ORDNANCE SURVEY BY PERMISSION OF ORDNANCE SURVEY OF THE CONTROLLER OF HIS MAJESTY'S STATIONERY OFFICE. © CROWN COPYRIGHT AND DATABASE RIGHTS [2026] ORDNANCE SURVEY AC0000808122.

Issue	Date	Remarks	Drawn	Checked	Approved
A	OCT 2026	FOR DCO SUBMISSION	JG	DF	GC

Title

THE NATIONAL GRID
(NORTH HUMBER TO HIGH MARNHAM) ORDER
TREES AND HEDGEROWS TO BE
AFFECTED OR RETAINED PLAN SERIES
REGULATION NO. 5(2)(o)
SECTION D (SHEET 5 OF 8)

nationalgrid

Application Number

EN020034


National Grid Drawing Reference


NHHM-AEC-CNS-PLN-0034

Scale	Sheet Size	Sheet	Issue
1:2,500	A0	SHEET 5 OF 8	A

COPYRIGHT: NOT TO BE REPRODUCED WITHOUT THE WRITTEN PERMISSION OF NATIONAL GRID ELECTRICITY TRANSMISSION PLC. Reproduced from Ordnance Survey digital map data © Crown copyright 2025. All rights reserved. Licence number AC0000808122. Contains public sector information licensed under the Open Government Licence v3.0.
Tree Protection Order information provided by East Riding of Yorkshire Council. East Riding of Yorkshire Council Copyright © and North Lincolnshire Council (2026). Tree Protection Order (TPO) information provided by Bassetlaw District Council © 2024. This dataset is to be treated as indicative as it has not been updated since November 2024 and cannot be deemed to be a fully complete and accurate view of all TPOs at this time.

THE NATIONAL GRID (NORTH HUMBER TO HIGH MARNHAM) ORDER
TREES AND HEDGEROWS TO BE AFFECTED OR RETAINED PLAN SERIES
REGULATION NO. 5(2)(o)
SECTION D (SHEET 6 OF 8)

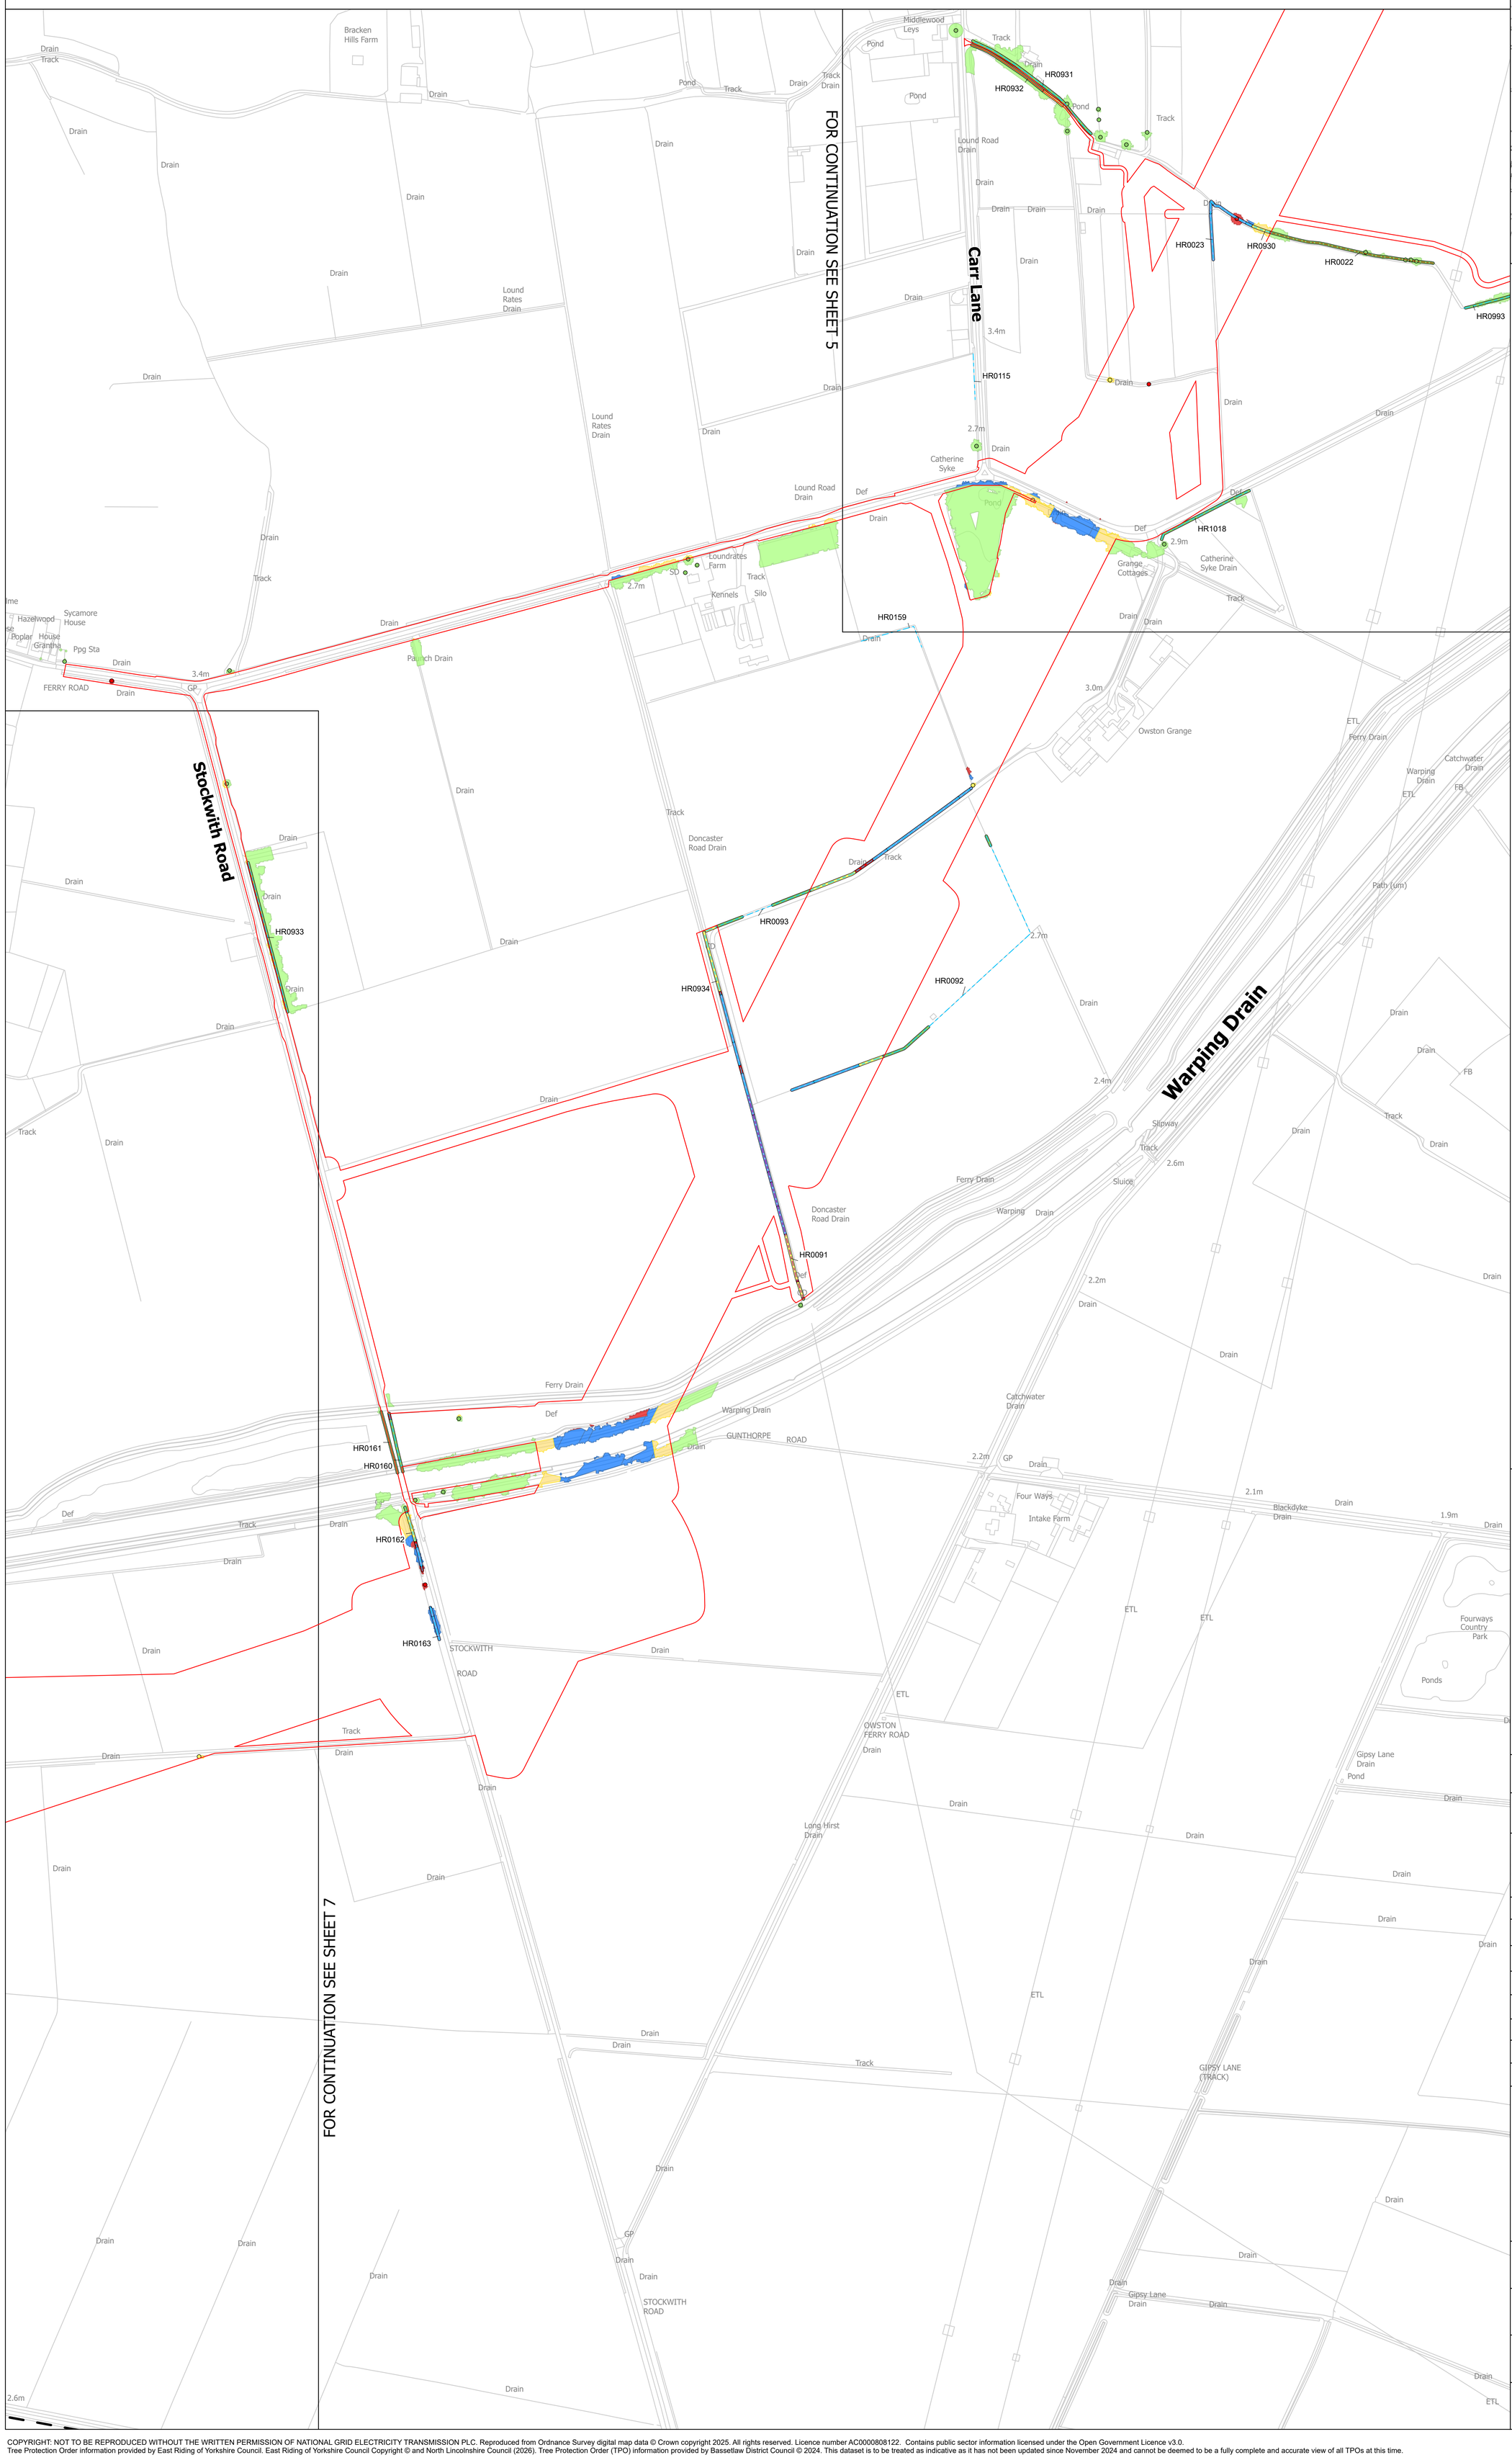

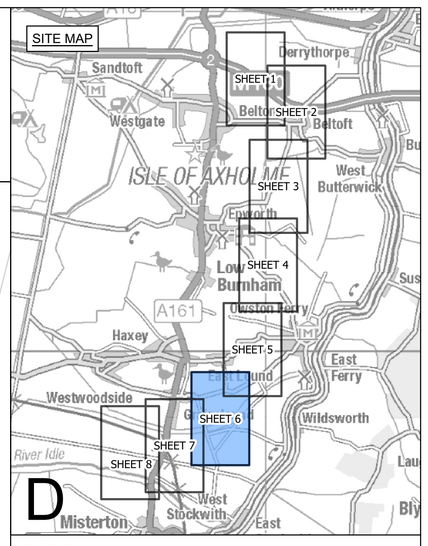

LEGEND

- LOCAL AUTHORITY BOUNDARY
- ORDER LIMITS
- CONFIRMED IMPORTANT HEDGEROW
- POTENTIALLY IMPORTANT HEDGEROW
- HEDGEROW

VEGETATION IMPACT

TREE
- REMOVED
- POTENTIALLY AFFECTED
- NOT AFFECTED

HEDGEROW
- REMOVED
- AFFECTED MANAGED
- POTENTIALLY AFFECTED
- NOT AFFECTED

CANOPY
- REMOVED
- AFFECTED MANAGED
- POTENTIALLY AFFECTED
- NOT AFFECTED

Notes

1. This drawing is scaled at paper size A0, therefore any prints taken at smaller sizes will affect accuracy of the measurement units and should not be scaled against.

2. For additional detail on the plan suites, please refer to the 'Guide to the Plans' located in Volume 2 of the DCO Application.

3. These plans are indicative only and the Project will be located within the Order Limits. Due to the need for flexibility, National Grid will be applying for Limits of Deviation within the Order Limits and the Development Consent Order, within which any final alignment would be located.

Coordinate System: British National Grid

Sheet X Centroid Coordinate: 398098 Sheet Y Centroid Coordinate: 478662

0 50 100 150 200 250 Metres

BACKGROUND MAPPING INFORMATION HAS BEEN REPRODUCED FROM THE ORDNANCE SURVEY BY PERMISSION OF ORDNANCE SURVEY OF THE CONTROLLER OF HIS MAJESTY'S STATIONERY OFFICE. © CROWN COPYRIGHT AND DATABASE RIGHTS [2026] ORDNANCE SURVEY AC0000808122.

Issue	Date	Remarks	Drawn	Checked	Approved
A	OCT 2026	FOR DCO SUBMISSION	JG	DF	GC

Title

THE NATIONAL GRID
(NORTH HUMBER TO HIGH MARNHAM) ORDER
TREES AND HEDGEROWS TO BE
AFFECTED OR RETAINED PLAN SERIES
REGULATION NO. 5(2)(o)
SECTION D (SHEET 6 OF 8)

nationalgrid

Application Number

EN020034


National Grid Drawing Reference


NHHM-AEC-CNS-PLN-0034

Scale	Sheet Size	Sheet	Issue
1:2,500	A0	SHEET 6 OF 8	A

COPYRIGHT: NOT TO BE REPRODUCED WITHOUT THE WRITTEN PERMISSION OF NATIONAL GRID ELECTRICITY TRANSMISSION PLC. Reproduced from Ordnance Survey digital map data © Crown copyright 2025. All rights reserved. Licence number AC0000808122. Contains public sector information licensed under the Open Government Licence v3.0.
Tree Protection Order information provided by East Riding of Yorkshire Council. East Riding of Yorkshire Council Copyright © and North Lincolnshire Council (2026). Tree Protection Order (TPO) information provided by Bassetlaw District Council © 2024. This dataset is to be treated as indicative as it has not been updated since November 2024 and cannot be deemed to be a fully complete and accurate view of all TPOs at this time.

THE NATIONAL GRID (NORTH HUMBER TO HIGH MARNHAM) ORDER
TREES AND HEDGEROWS TO BE AFFECTED OR RETAINED PLAN SERIES
REGULATION NO. 5(2)(o)
SECTION D (SHEET 7 OF 8)

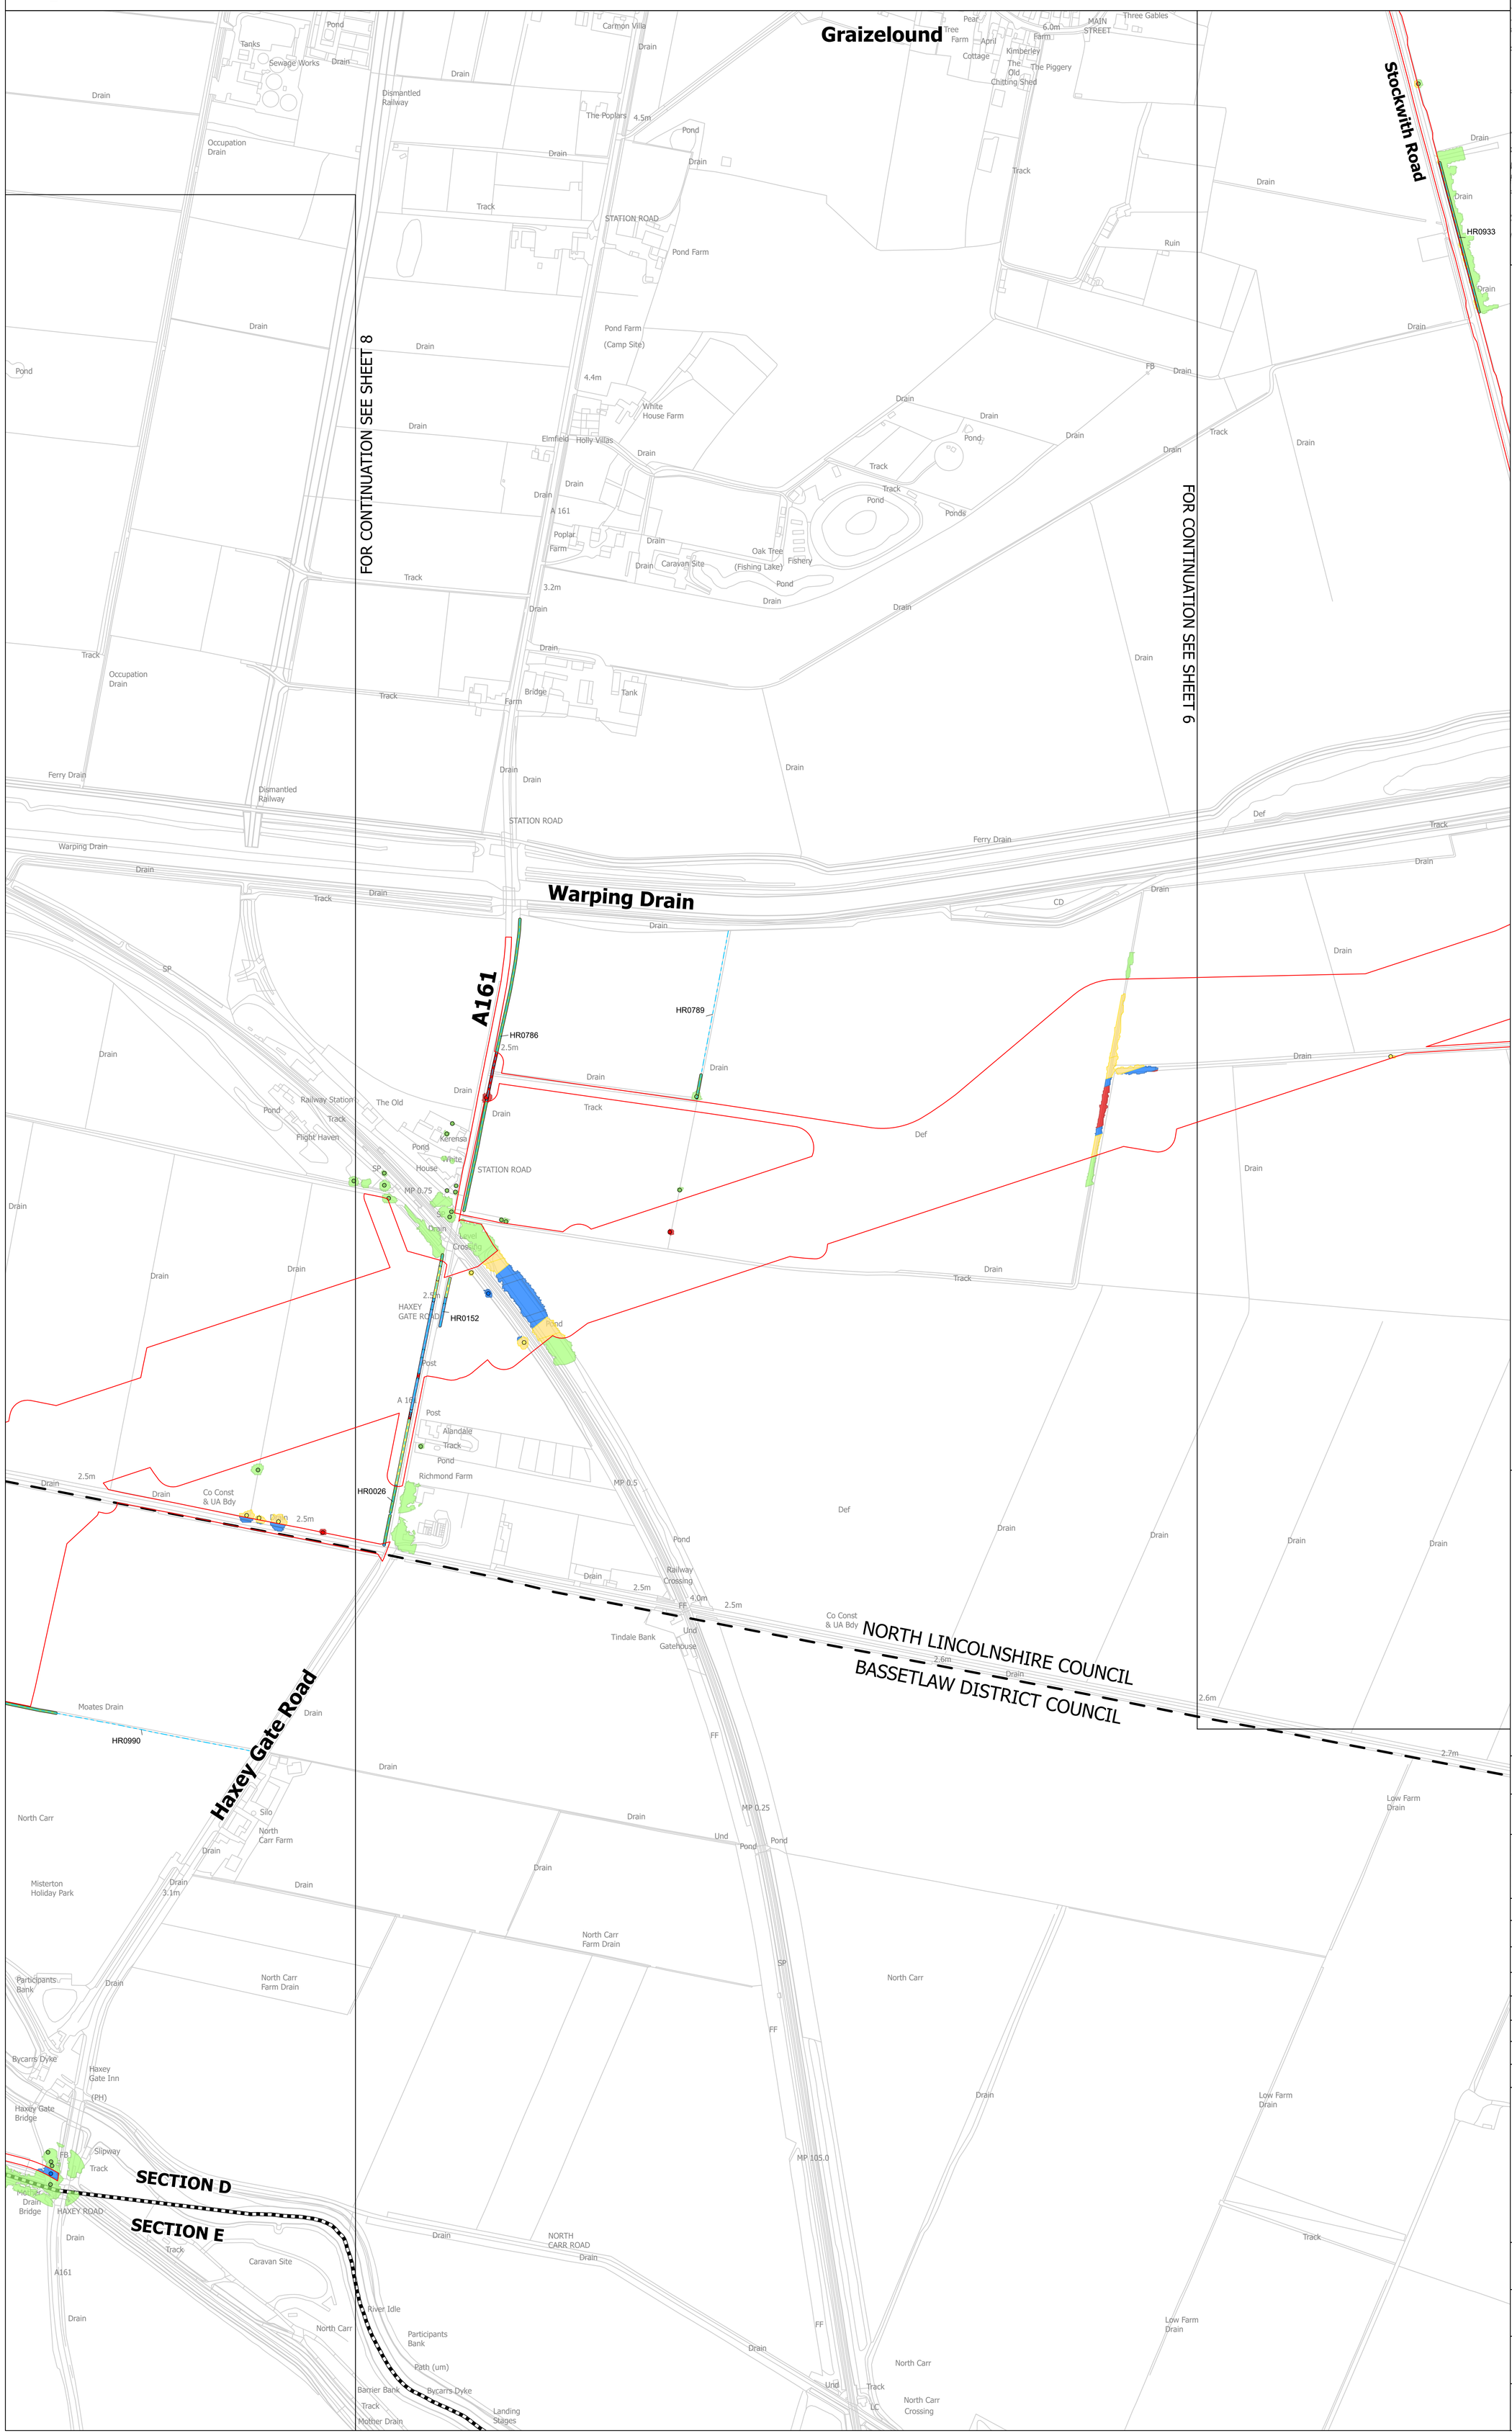

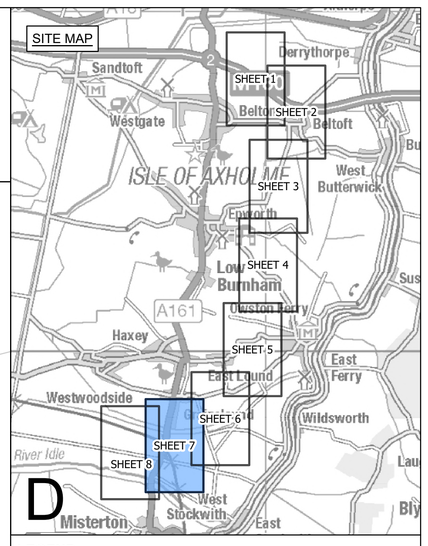

LEGEND

- ROUTE SECTION BOUNDARY
- LOCAL AUTHORITY BOUNDARY
- ORDER LIMITS
- HEDGEROW

VEGETATION IMPACT

TREE
- REMOVED
- AFFECTED MANAGED
- POTENTIALLY AFFECTED
- NOT AFFECTED

HEDGEROW
- REMOVED
- AFFECTED MANAGED
- POTENTIALLY AFFECTED
- NOT AFFECTED

CANOPY
- REMOVED
- AFFECTED MANAGED
- POTENTIALLY AFFECTED
- NOT AFFECTED

Notes

1. This drawing is scaled at paper size A0, therefore any prints taken at smaller sizes will affect accuracy of the measurement units and should not be scaled against.

2. For additional detail on the plan suites, please refer to the 'Guide to the Plans' located in Volume 2 of the DCO Application.

3. These plans are indicative only and the Project will be located within the Order Limits. Due to the need for flexibility, National Grid will be applying for Limits of Deviation within the Order Limits and the Development Consent Order, within which any final alignment would be located.

Coordinate System: British National Grid

Sheet X Centroid Coordinate: 397215 Sheet Y Centroid Coordinate: 477309

0 50 100 150 200 250 Metres

BACKGROUND MAPPING INFORMATION HAS BEEN REPRODUCED FROM THE ORDNANCE SURVEY BY PERMISSION OF ORDNANCE SURVEY OF THE CONTROLLER OF HIS MAJESTY'S STATIONERY OFFICE. © CROWN COPYRIGHT AND DATABASE RIGHTS [2026] ORDNANCE SURVEY AC0000808122.

Issue	Date	Remarks	Drawn	Checked	Approved
A	OCT 2026	FOR DCO SUBMISSION	JG	DF	GC

Title

THE NATIONAL GRID
(NORTH HUMBER TO HIGH MARNHAM) ORDER
TREES AND HEDGEROWS TO BE
AFFECTED OR RETAINED PLAN SERIES
REGULATION NO. 5(2)(o)
SECTION D (SHEET 7 OF 8)

nationalgrid

Application Number

EN020034


National Grid Drawing Reference


NHHM-AEC-CNS-PLN-0034

Scale	Sheet Size	Sheet	Issue
1:2,500	A0	SHEET 7 OF 8	A

COPYRIGHT: NOT TO BE REPRODUCED WITHOUT THE WRITTEN PERMISSION OF NATIONAL GRID ELECTRICITY TRANSMISSION PLC. Reproduced from Ordnance Survey digital map data © Crown copyright 2025. All rights reserved. Licence number AC0000808122. Contains public sector information licensed under the Open Government Licence v3.0.
Tree Protection Order information provided by East Riding of Yorkshire Council. East Riding of Yorkshire Council Copyright © and North Lincolnshire Council (2026). Tree Protection Order (TPO) information provided by Bassetlaw District Council © 2024. This dataset is to be treated as indicative as it has not been updated since November 2024 and cannot be deemed to be a fully complete and accurate view of all TPOs at this time.

THE NATIONAL GRID (NORTH HUMBER TO HIGH MARNHAM) ORDER
TREES AND HEDGEROWS TO BE AFFECTED OR RETAINED PLAN SERIES
REGULATION NO. 5(2)(o)
SECTION D (SHEET 8 OF 8)

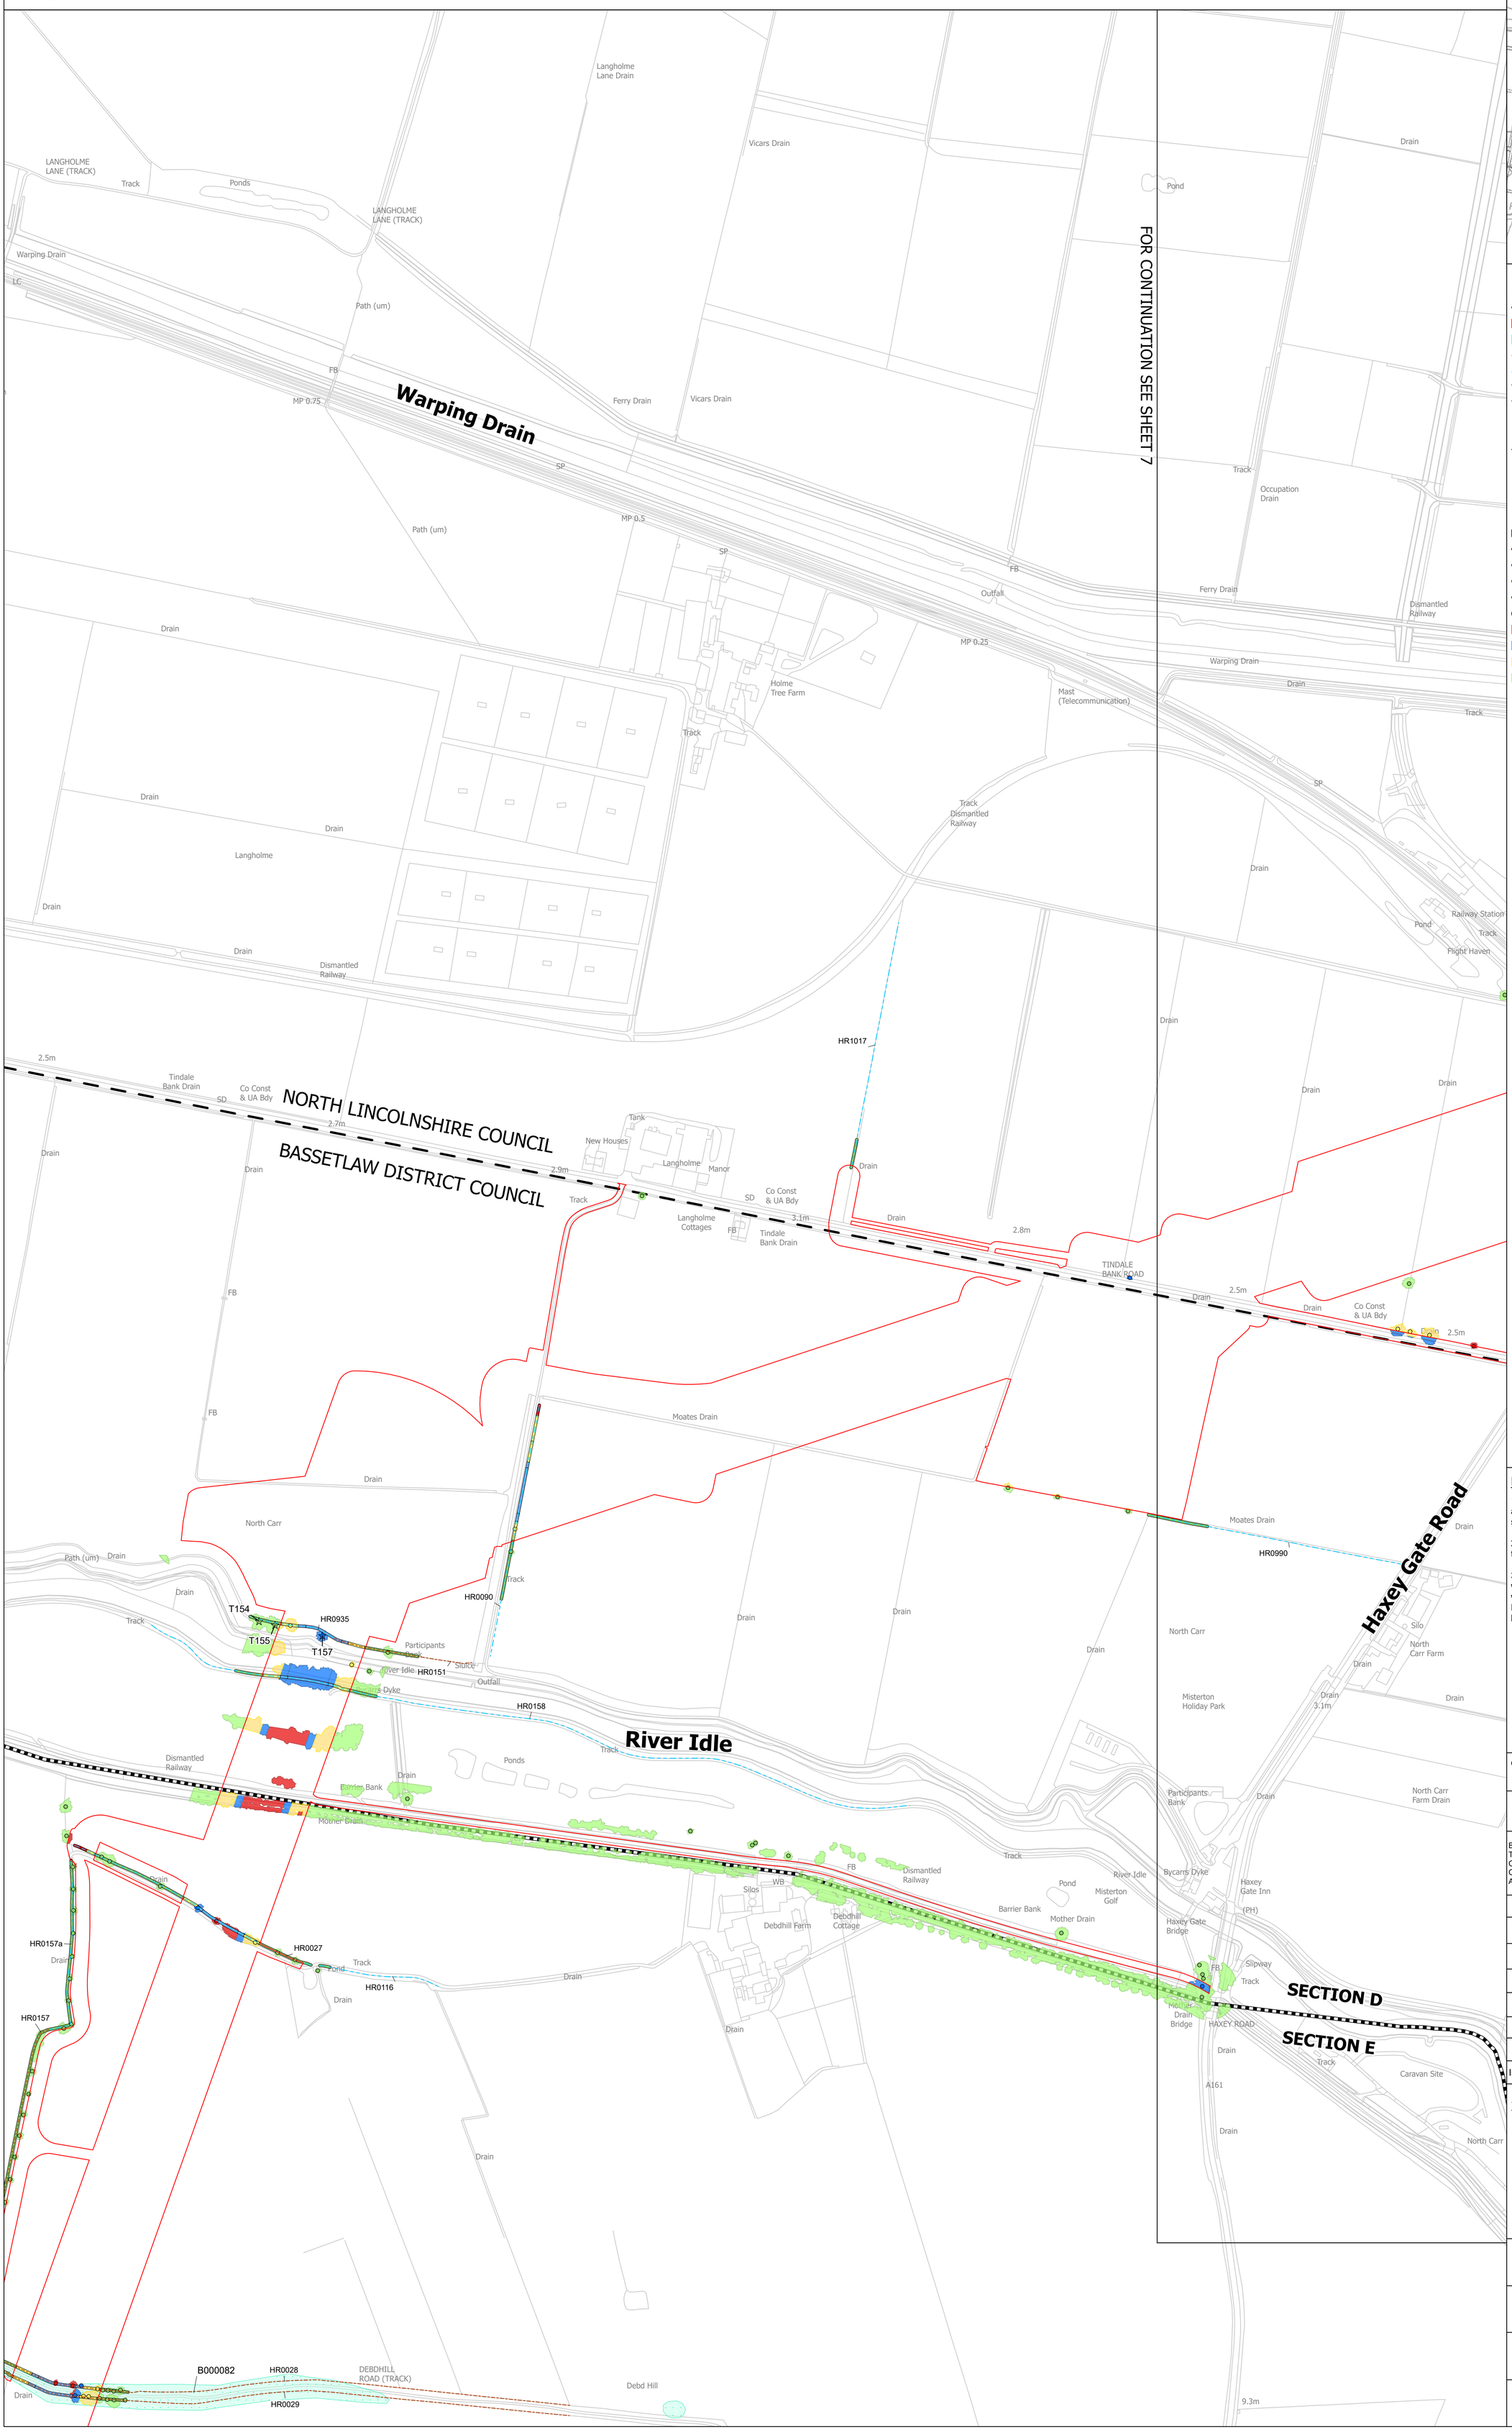

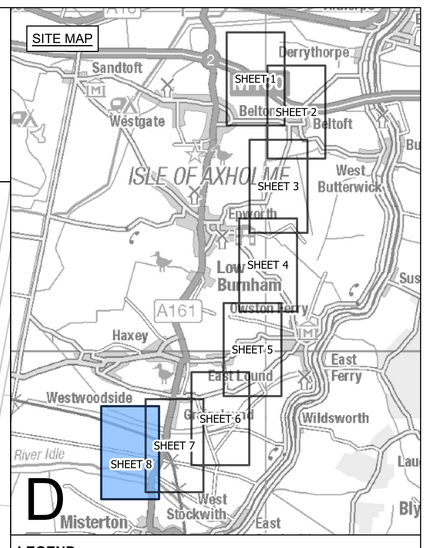

LEGEND

- ROUTE SECTION BOUNDARY
- LOCAL AUTHORITY BOUNDARY
- ORDER LIMITS
- INDICATIVE TREE PRESERVATION ORDER
- POTENTIALLY IMPORTANT HEDGEROW
- HEDGEROW

VEGETATION IMPACT

VETERAN TREE
- AFFECTED MANAGED
- NOT AFFECTED

TREE
- REMOVED
- AFFECTED MANAGED
- POTENTIALLY AFFECTED
- NOT AFFECTED

HEDGEROW
- REMOVED
- AFFECTED MANAGED
- POTENTIALLY AFFECTED
- NOT AFFECTED

CANOPY
- REMOVED
- AFFECTED MANAGED
- POTENTIALLY AFFECTED
- NOT AFFECTED

Notes

1. This drawing is scaled at paper size A0, therefore any prints taken at smaller sizes will affect accuracy of the measurement units and should not be scaled against.

2. For additional detail on the plan suites, please refer to the 'Guide to the Plans' located in Volume 2 of the DCO Application.

3. These plans are indicative only and the Project will be located within the Order Limits. Due to the need for flexibility, National Grid will be applying for Limits of Deviation within the Order Limits and the Development Consent Order, within which any final alignment would be located.

Coordinate System: British National Grid

Sheet X Centroid Coordinate: 397006 Sheet Y Centroid Coordinate: 476000

0 50 100 150 200 250 Metres

BACKGROUND MAPPING INFORMATION HAS BEEN REPRODUCED FROM THE ORDNANCE SURVEY BY PERMISSION OF ORDNANCE SURVEY OF THE CONTROLLER OF HIS MAJESTY'S STATIONERY OFFICE. © CROWN COPYRIGHT AND DATABASE RIGHTS [2026] ORDNANCE SURVEY AC0000808122.

Issue	Date	Remarks	Drawn	Checked	Approved
A	OCT 2026	FOR DCO SUBMISSION	JG	DF	GC

Title

THE NATIONAL GRID
(NORTH HUMBER TO HIGH MARNHAM) ORDER
TREES AND HEDGEROWS TO BE
AFFECTED OR RETAINED PLAN SERIES
REGULATION NO. 5(2)(o)
SECTION D (SHEET 8 OF 8)

nationalgrid

Application Number

EN020034

National Grid Drawing Reference

NHHM-AEC-CNS-PLN-0034

Scale	Sheet Size	Sheet	Issue
1:2,500	A0	SHEET 8 OF 8	A

COPYRIGHT: NOT TO BE REPRODUCED WITHOUT THE WRITTEN PERMISSION OF NATIONAL GRID ELECTRICITY TRANSMISSION PLC. Reproduced from Ordnance Survey digital map data © Crown copyright 2025. All rights reserved. Licence number AC0000808122. Contains public sector information licensed under the Open Government Licence v3.0.
Tree Protection Order information provided by East Riding of Yorkshire Council. East Riding of Yorkshire Council Copyright © and North Lincolnshire Council (2026). Tree Protection Order (TPO) information provided by Bassetlaw District Council © 2024. This dataset is to be treated as indicative as it has not been updated since November 2024 and cannot be deemed to be a fully complete and accurate view of all TPOs at this time.