

A38 Derby Junctions
TR010022
Volume 2
2.6 General Arrangement Plans

Regulation 5(2)(o)

Planning Act 2008

Infrastructure Planning (Applications: Prescribed
Forms and Procedure) Regulations 2009

April 2019

Infrastructure Planning

Planning Act 2008

**The Infrastructure Planning
(Applications: Prescribed Forms
and Procedure) Regulations 2009**

A38 Derby Junctions
Development Consent Order 202[]

General Arrangement Plans

Regulation Number	Regulation 5(2)(o)
Planning Inspectorate Scheme Reference	TR010022
Application Document Reference	2.6
Author	A38 Derby Junctions Project Team, Highways England

Version	Date	Status of Version
1	April 2019	DCO Application

Schedule of Plans included in this Application Document

Drawing Number	Drawing Title	Revision
HE514503-ACM-DCO-A38_SW_PR_ZZ-DR-DC-0010	WORKS PLANS REGULATION 5(2)(j) KEY PLAN	C01
HE514503-ACM-DCO-A38_SW_PR_ZZ-DR-DC-0011	WORKS PLANS REGULATION 5(2)(j) SHEET 1 OF 4	C01
HE514503-ACM-DCO-A38_SW_PR_ZZ-DR-DC-0012	WORKS PLANS REGULATION 5(2)(j) SHEET 2 OF 4	C01
HE514503-ACM-DCO-A38_SW_PR_ZZ-DR-DC-0013	WORKS PLANS REGULATION 5(2)(j) SHEET 3 OF 4	C01
HE514503-ACM-DCO-A38_SW_PR_ZZ-DR-DC-0014	WORKS PLANS REGULATION 5(2)(j) SHEET 4 OF 4	C01



SHEET 4 -
INSET B



SHEET 4 -
INSET A

SHEET 3



SHEET 2

SHEET 1



NOTES

- PLEASE REFER TO 1:1000 SERIES DRAWINGS FOR:
- MAIN PEDESTRIAN/CYCLE ROUTES AND CROSSING POINTS
 - INDICATIVE ROAD MARKINGS
 - MAINTENANCE ACCESS AREAS
 - FENCING (INCLUDING ENVIRONMENTAL BARRIERS)

KEY:

- The Design
- Limits of Land to be acquired or used permanently or temporarily
- Area Not Included within the DCO Boundary

First Issue	LE	GS	16/04/19	C01
Revision Details	By	Check	Date	Suffix

Purpose of Issue

DCO APPLICATION

Client
Highways England
Floor 5
Two Colmore Square
38 Colmore Circus
Birmingham
B4 6BN



Development Consent Order Number

TR010022

Project Title

A38
DERBY JUNCTIONS



Drawing Title

GENERAL ARRANGEMENT
REGULATION 5(2)(o)
KEY PLAN

Designed GS	Drawn LE	Checked SW	Approved GS	Date 15/04/19
Internal Project No. 60533462			Suitability D7	
Scale @ A1 N/A			Zone Whole Scheme	



THIS DOCUMENT HAS BEEN PREPARED PURSUANT TO AND SUBJECT TO THE TERMS OF AECOM'S APPOINTMENT BY ITS CLIENT. AECOM ACCEPTS NO LIABILITY FOR ANY USE OF THIS DOCUMENT OTHER THAN BY ITS ORIGINAL CLIENT OR FOLLOWING AECOM'S EXPRESS AGREEMENT TO SUCH USE, AND ONLY FOR THE PURPOSES FOR WHICH IT WAS PREPARED AND PROVIDED.

Drawing Number Highways England PIN HE514503	Originator -ACM	Volume -DCO-	Rev C01
A38_SW_PR_ZZ	-DR-DC-0020		
Location	Type	Role	Number

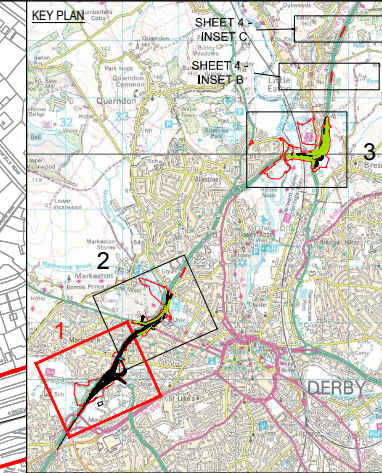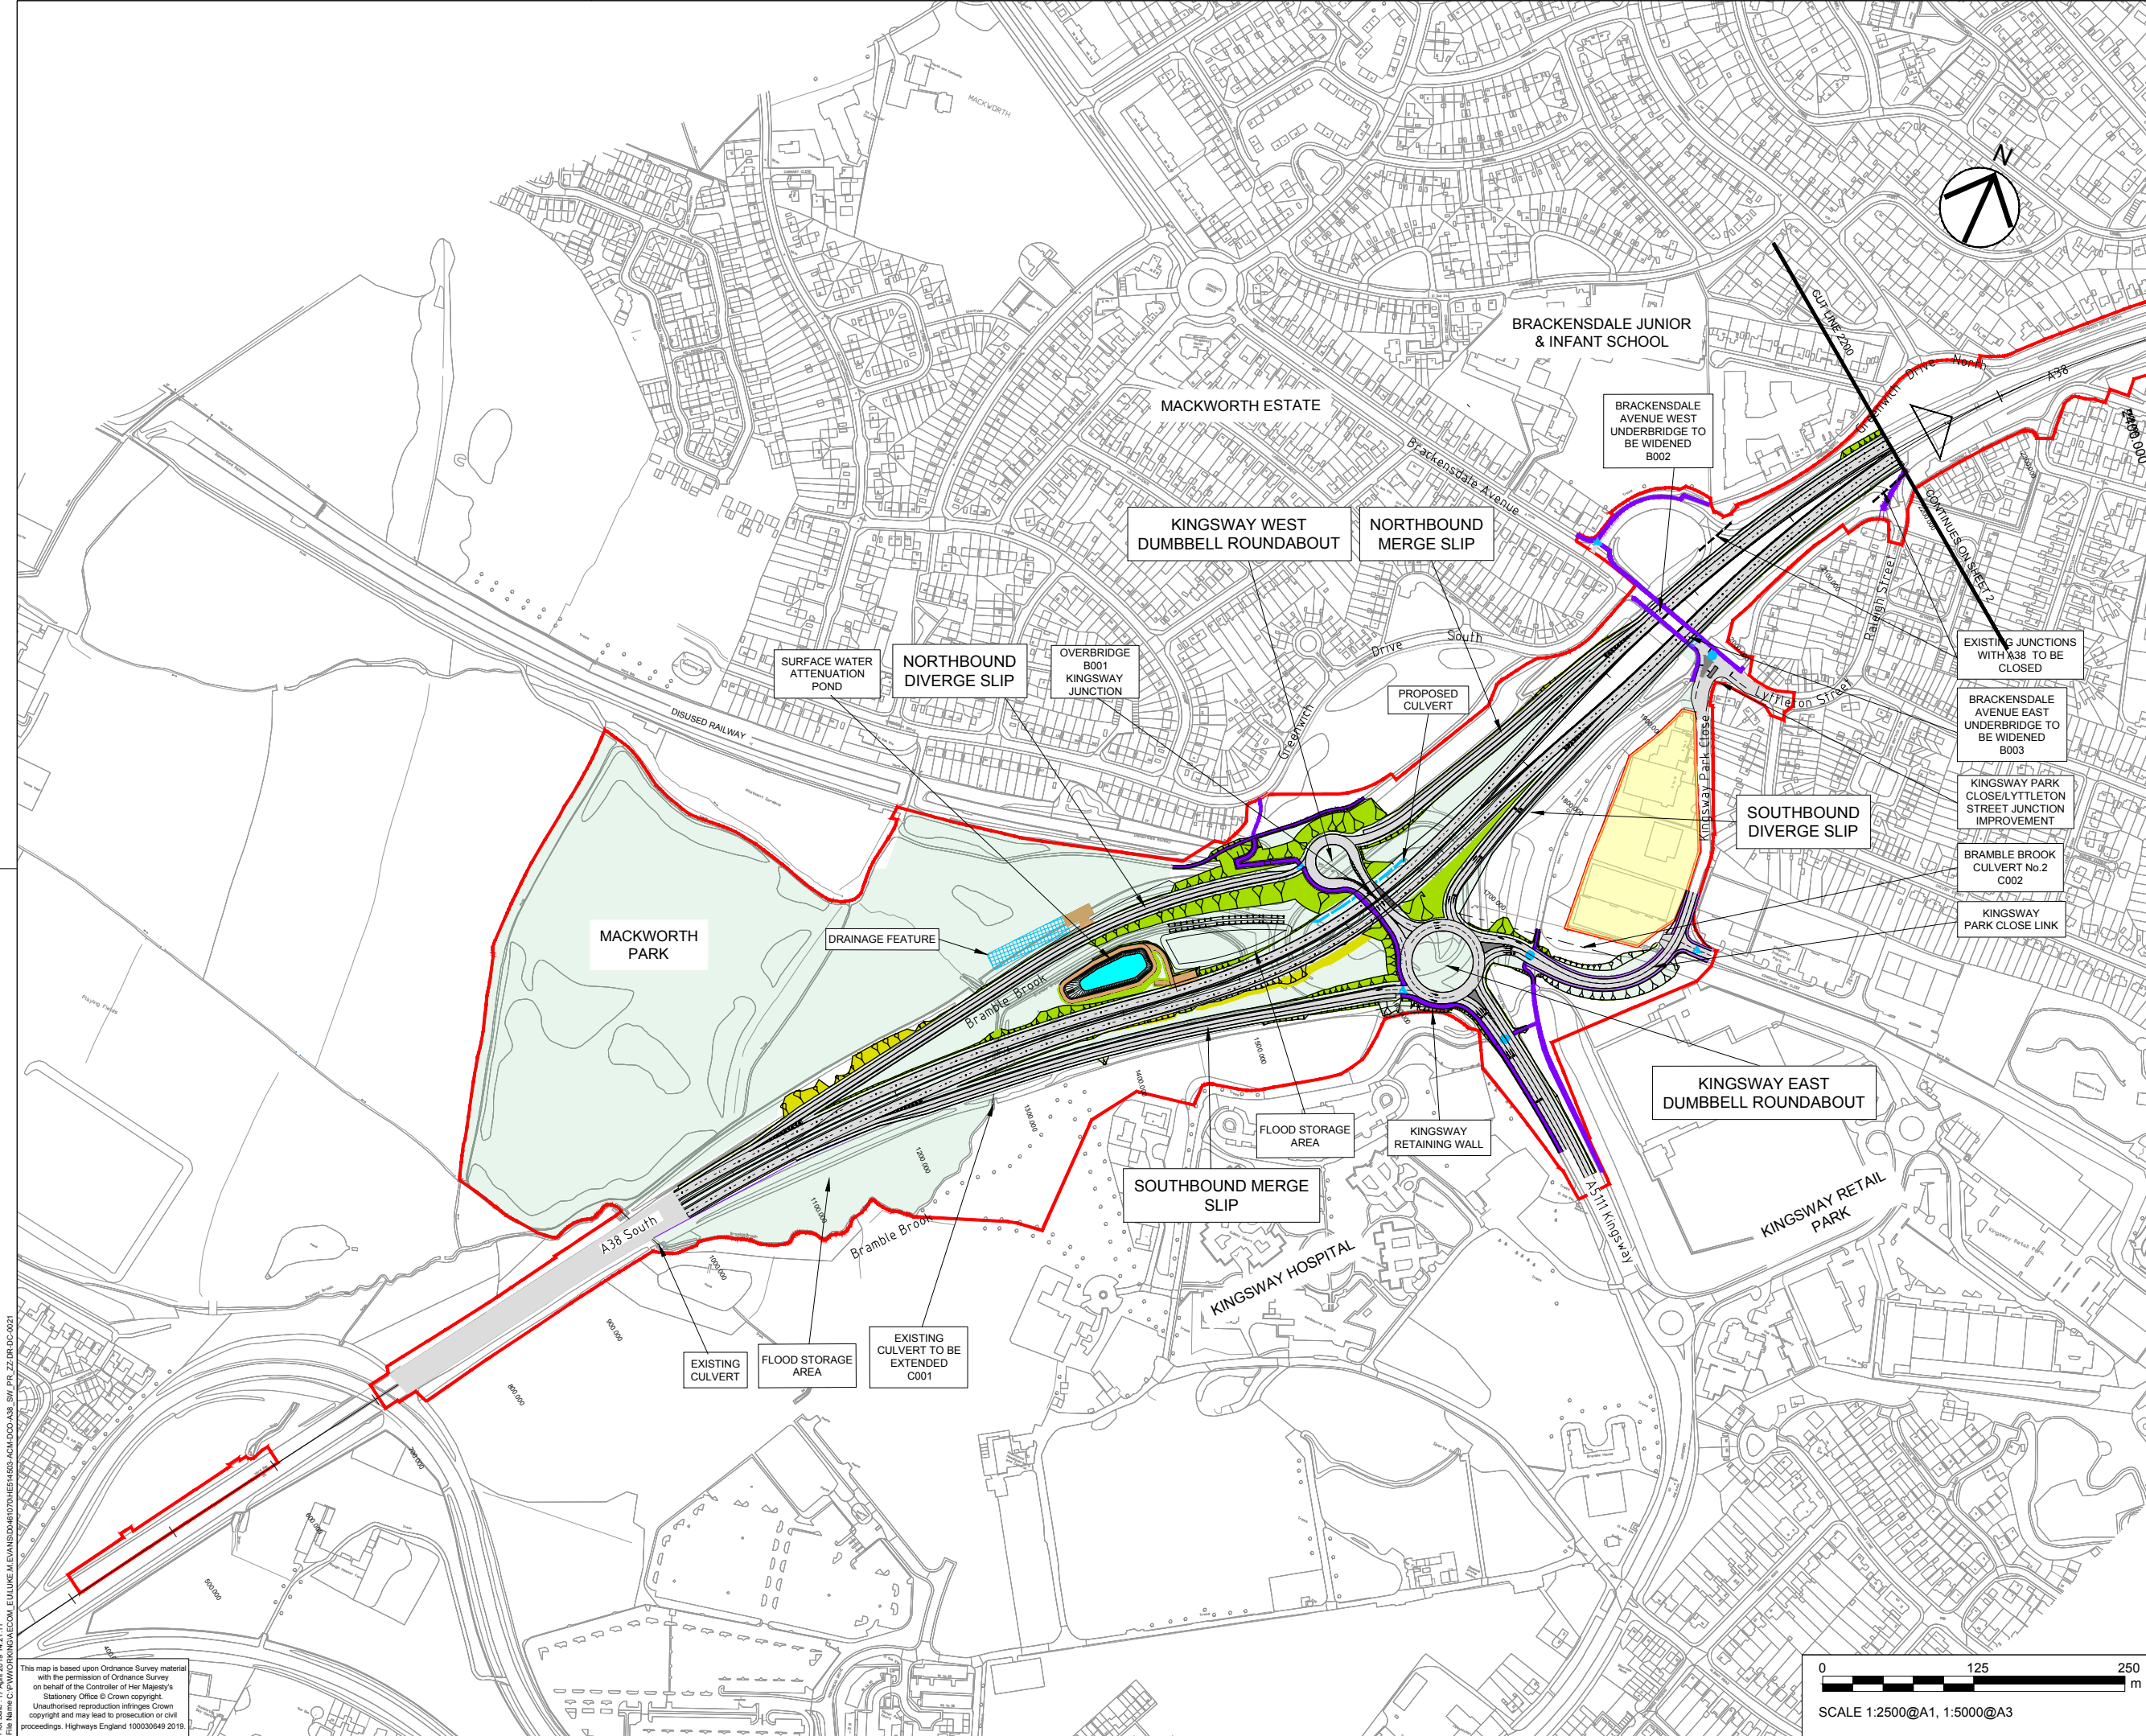

- NOTES
1. THIS DRAWING IS TO BE READ IN CONJUNCTION WITH ALL OTHER RELEVANT DOCUMENTATION.
 2. DO NOT SCALE FROM THIS DRAWING, USE ONLY PRINTED DIMENSIONS.
 3. ALL DIMENSIONS IN METRES, ALL CHAINAGES, LEVELS AND COORDINATES ARE IN METRES UNLESS OTHERWISE DEFINED OTHERWISE.
- KEY:
- The Design
 - Limits of Land to be acquired or used permanently or temporarily
 - Proposed Footway/Cycleway
 - Proposed Footway
 - Public Right of Way Diversion
 - Existing Right of Way to be stopped up
 - Area Not Included within the DCO Boundary
 - Proposed Controlled Crossing
 - Proposed Un-Controlled Crossing
 - Embankment
 - Cuttings
 - Access Track
 - Combined Access track & Footway/Cway
 - Environmental Mitigation
 - Highway to be stopped up
 - Proposed Culvert
 - Streams


First Issue		LE	GS	15/04/19	C				
Revision Details		By	Check	Date	S				
Purpose of issue									
DCO APPLICATION									
Client									
Highways England									
Floor 5									
Two Colmore Square									
38 Colmore Circus									
Birmingham									
B4 6BN									
Development Consent Order Number									
TR010022									
Project Title									
A38									
DERBY JUNCTIONS									
Drawing Title									
GENERAL ARRANGEMENT									
REGULATION 5(2)(o)									
SHEET 1 OF 4									
Designed	GS	Drawn	LE	Checked	SW	Approved	GS	Date	15/04/19
Internal Project No.				Suitability					
60533462				D7					
Scale @ A1				Zone					
1:2500				Whole Scheme					
THIS DOCUMENT HAS BEEN PREPARED PURSUANT TO AND SUBJECT TO THE TERMS OF AECOM'S APPOINTMENT BY ITS CLIENT. AECOM ACCEPTS NO LIABILITY FOR ANY USE OF THIS DOCUMENT OTHER THAN BY ITS ORIGINAL CLIENT OR FOLLOWING AECOM'S EXPRESS AGREEMENT TO SUCH USE, AND ONLY FOR THE PURPOSES FOR WHICH IT WAS PREPARED AND PROVIDED.									
Drawing Number		Highways England PIN		I Originator		I Volume		Rev	
HE514503		-ACM		-DCO-				C0	
A38_SW_PR_ZZ		-DR-DC-0021							
Location		I Type		I Role		I Number			

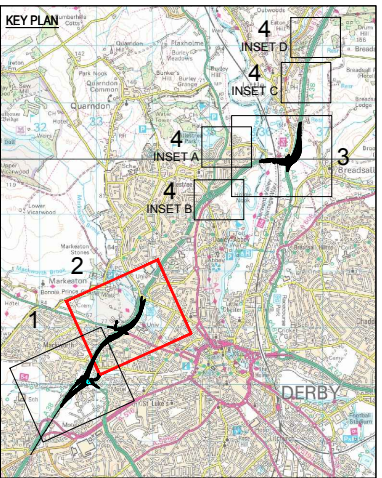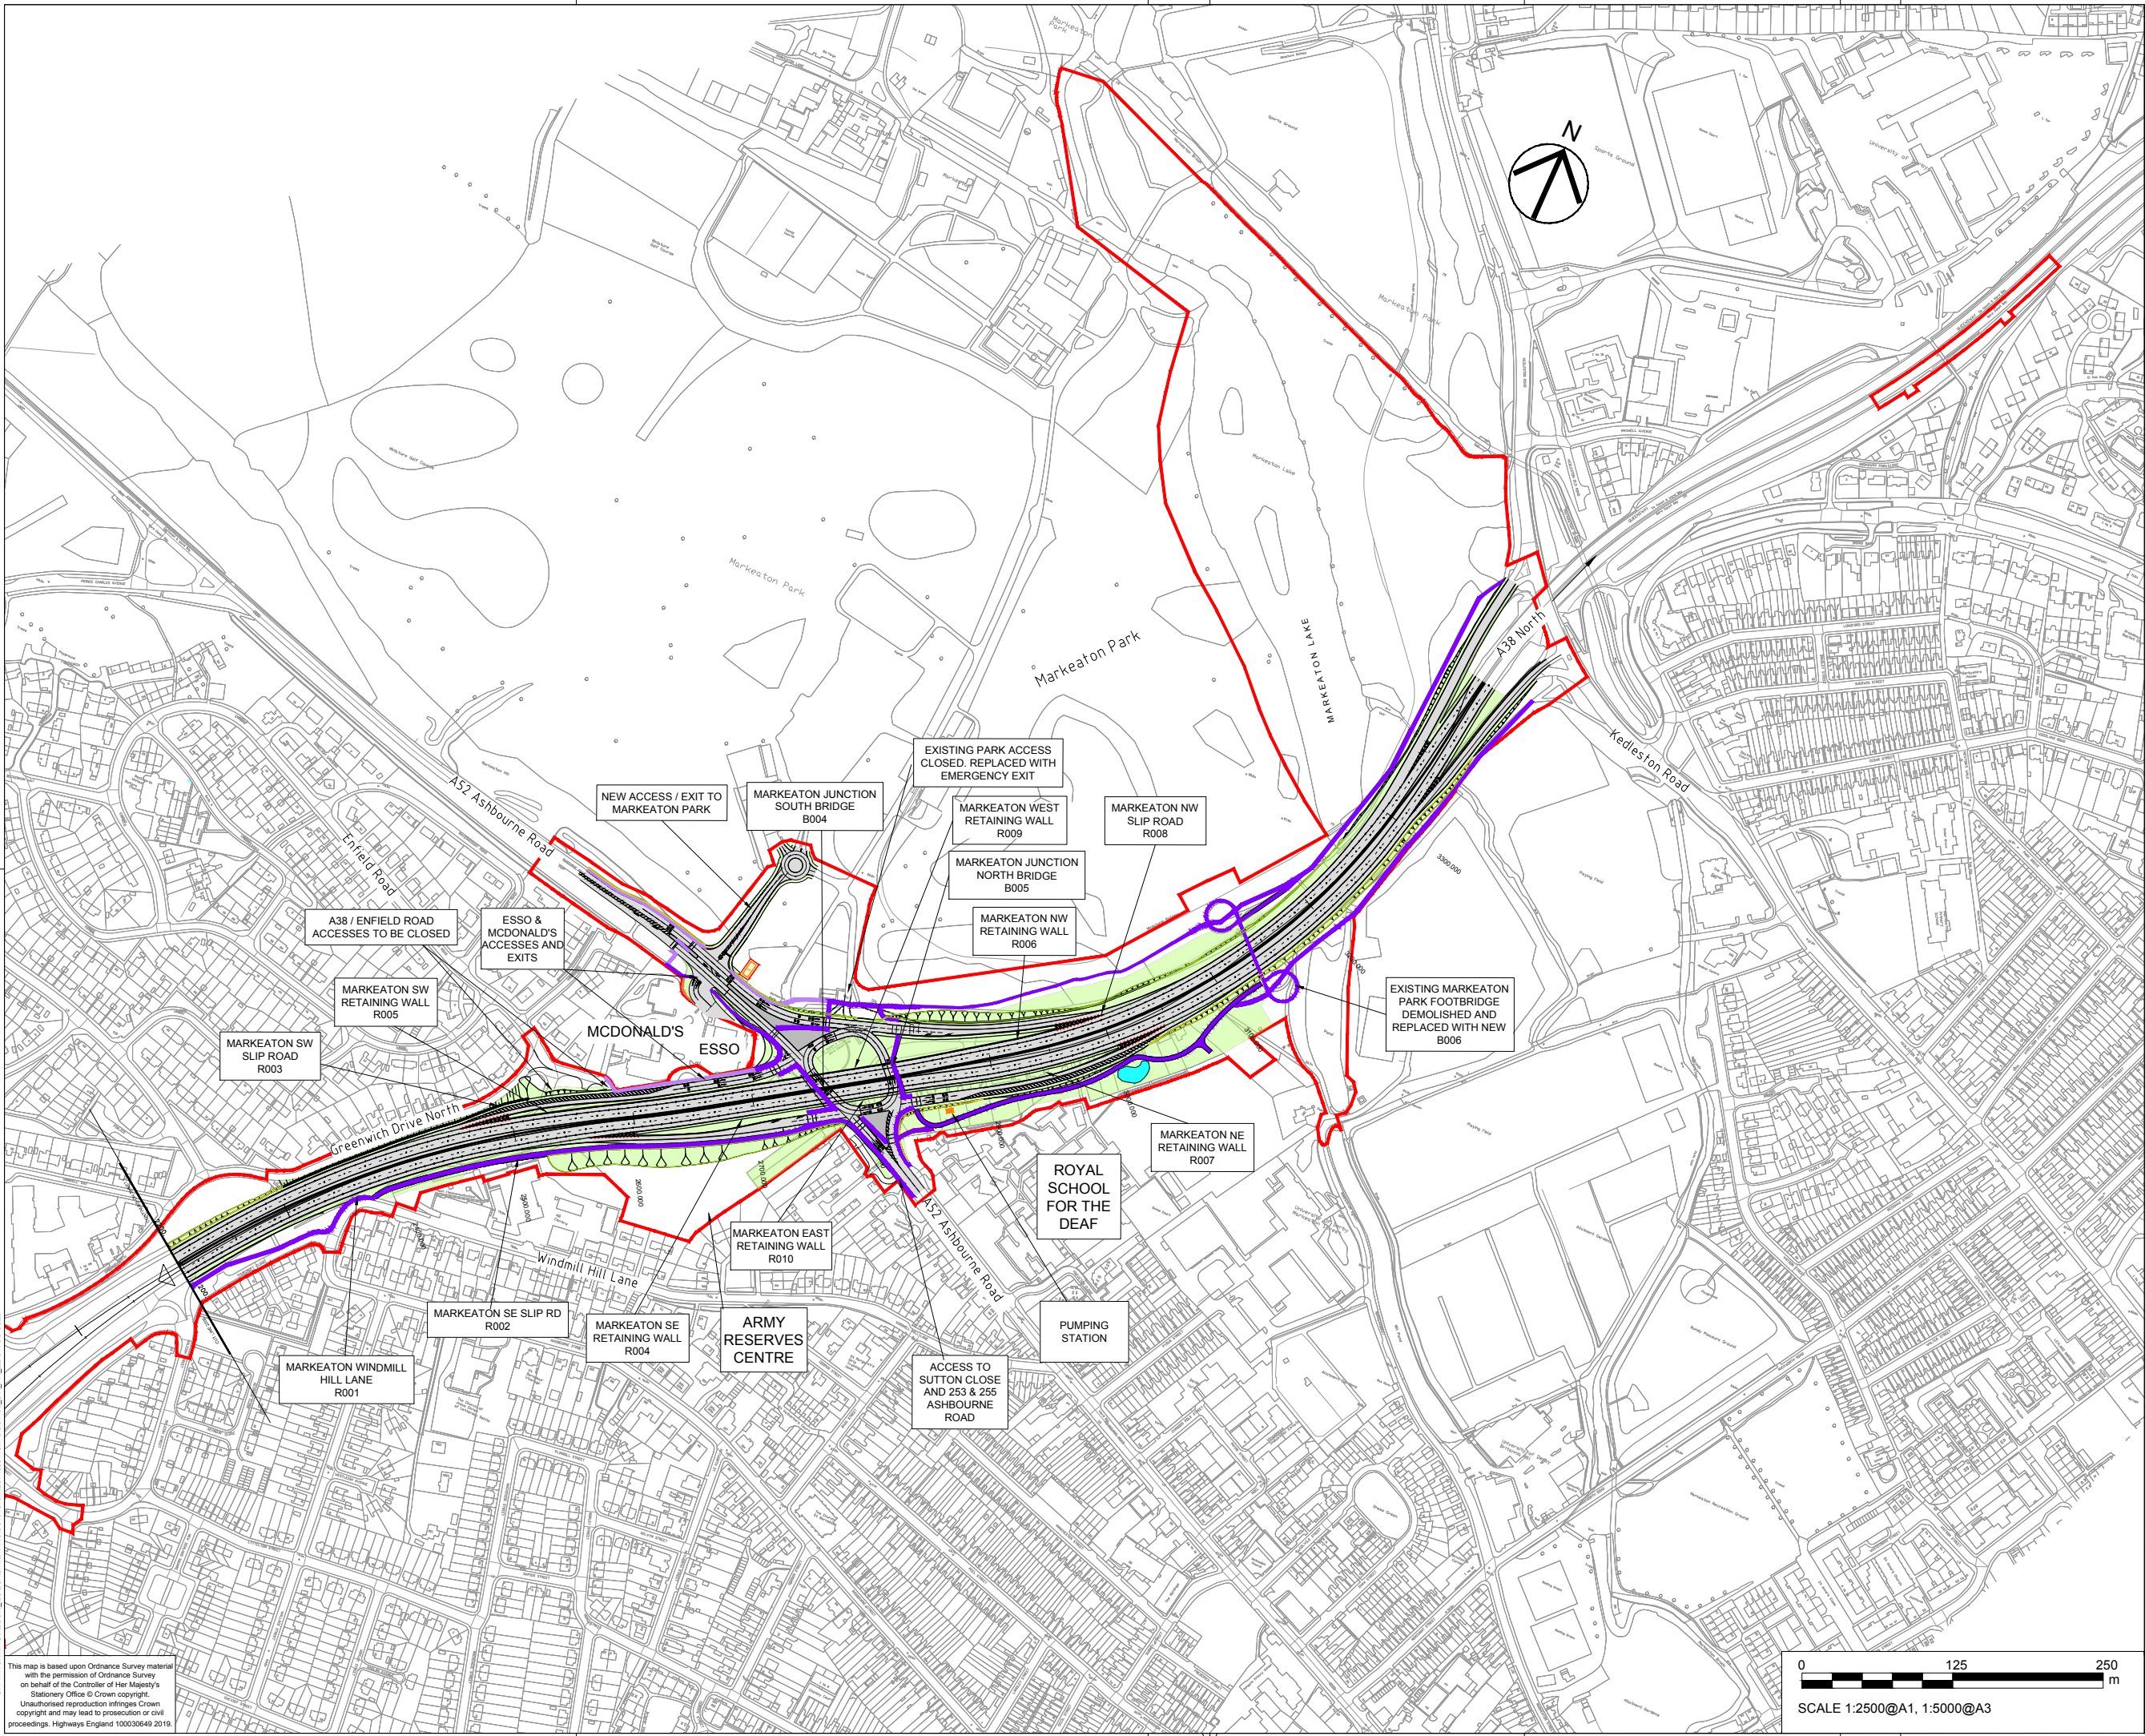

- NOTES
- PLEASE REFER TO 1:1000 SERIES DRAWINGS FOR:
- MAIN PEDESTRIAN/CYCLE ROUTES AND CROSSING POINTS
 - INDICATIVE ROAD MARKINGS
 - MAINTENANCE ACCESS AREAS
 - FENCING (INCLUDING ENVIRONMENTAL BARRIERS)
- KEY:
- The Design
 - Limits of Land to be acquired or used permanently or temporarily
 - Proposed Footway/Cycleway
 - Proposed Footway
 - Public Right of Way Diversion
 - Existing Right of Way to be stopped up
 - Area Not Included within the DCO Boundary
 - Proposed Controlled Crossing
 - Highway to be stopped up

First Issue	LE	GS	16/04/19	C01
Revision Details	By	Check	Date	Suffix
Purpose of issue				
DCO APPLICATION				
Client Highways England Floor 5 Two Colmore Square 38 Colmore Circus Birmingham B4 6BN				
Development Consent Order Number				
TR010022				
Project Title				
A38 DERBY JUNCTIONS				
Drawing Title				
GENERAL ARRANGEMENT REGULATION 5(2)(o) SHEET 2 OF 4				
Designed GS	Drawn LE	Checked SW	Approved GS	Date 15/04/19
Internal Project No. 60533462		Suitability D7		
Scale @ A1 1:2500		Zone Whole Scheme		
THIS DOCUMENT HAS BEEN PREPARED PURSUANT TO AND SUBJECT TO THE TERMS OF AECOM'S APPOINTMENT BY ITS CLIENT. AECOM ACCEPTS NO LIABILITY FOR ANY USE OF THIS DOCUMENT OTHER THAN BY ITS ORIGINAL CLIENT OR FOLLOWING AECOM'S EXPRESS AGREEMENT TO SUCH USE, AND ONLY FOR THE PURPOSES FOR WHICH IT WAS PREPARED AND PROVIDED.				
Drawing Number HE514503		I Originator -ACM		I Volume -DCO -
Highways England PIN A38_SW_PR_ZZ		Location -DR-DC-0022		Rev C01
Location		I Type		I Role
		I Number		

This map is based upon Ordnance Survey material with the permission of Ordnance Survey on behalf of the Controller of Her Majesty's Stationery Office © Crown copyright. Unauthorised reproduction infringes Crown copyright and may lead to prosecution or civil proceedings. Highways England 100030649 2019

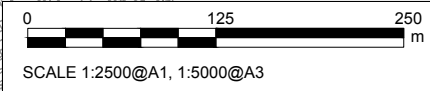


INSET B

INSET A

INSET A

INSET B


SHEET 3

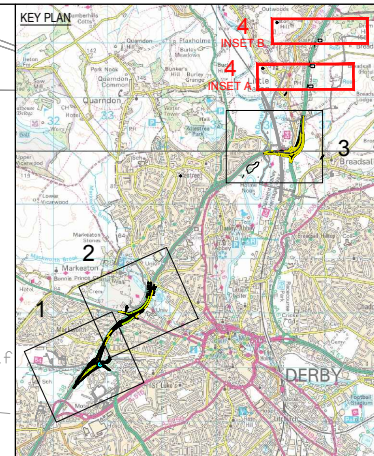

NOTES
PLEASE REFER TO 1:1000 SERIES DRAWINGS FOR:
• MAIN PEDESTRIAN/CYCLE ROUTES AND CROSSING POINTS
• INDICATIVE ROAD MARKINGS
• MAINTENANCE ACCESS AREAS
• FENCING (INCLUDING ENVIRONMENTAL BARRIERS)

- KEY:
- The Design
 - Limits of Land to be acquired or used permanently or temporarily
 - Proposed Footway/Cycleway
 - Proposed Footway
 - Public Right of Way Diversion
 - Existing Right of Way to be stopped up
 - Area Not Included within the DCO Boundary
 - Proposed Controlled Crossing
 - Proposed Un-Controlled Crossing
 - Embankment
 - Cuttings
 - Access Track
 - Combined Access track & Footway/C'way
 - Environmental Mitigation
 - Highway to be stopped up
 - Proposed Culvert
 - Streams

First Issue	LE GS		16/04/19	C01
Revision Details		By Check	Date	Suffix
Purpose of issue				
DCO APPLICATION				
Client				
Highways England				
Floor 5				
Two Colmore Square				
38 Colmore Circus				
Birmingham				
B4 6BN				
Development Consent Order Number				
TR010022				
Project Title				
A38				
DERBY JUNCTIONS				
Drawing Title				
GENERAL ARRANGEMENT				
REGULATION 5(2)(o)				
SHEET 4 OF 4				
Designed	Drawn	Checked	Approved	Date
GS	LE	SW	GS	15/04/19
Internal Project No.		Suitability		
60533462		D7		
Scale @ A1		Zone		
1:2500		Whole Scheme		
THIS DOCUMENT HAS BEEN PREPARED PURSUANT TO AND SUBJECT TO THE TERMS OF AECOM'S APPOINTMENT BY ITS CLIENT. AECOM ACCEPTS NO LIABILITY FOR ANY USE OF THIS DOCUMENT OTHER THAN BY ITS ORIGINAL CLIENT OR FOLLOWING AECOM'S EXPRESS AGREEMENT TO SUCH USE, AND ONLY FOR THE PURPOSES FOR WHICH IT WAS PREPARED AND PROVIDED.				
Drawing Number		Originator	Volume	Rev
HE514503		-ACM	-DCO-	C01
A38_SW_PR_ZZ		-DR-DC-	0024	
Location		1 Type	1 Role	1 Number

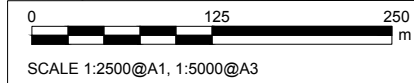

This map is based upon Ordnance Survey material with the permission of Ordnance Survey on behalf of the Controller of Her Majesty's Stationery Office © Crown copyright. Unauthorised reproduction infringes Crown copyright and may lead to prosecution or civil proceedings. Highways England 100018928 2019.