



SHEET 4 -
INSET B

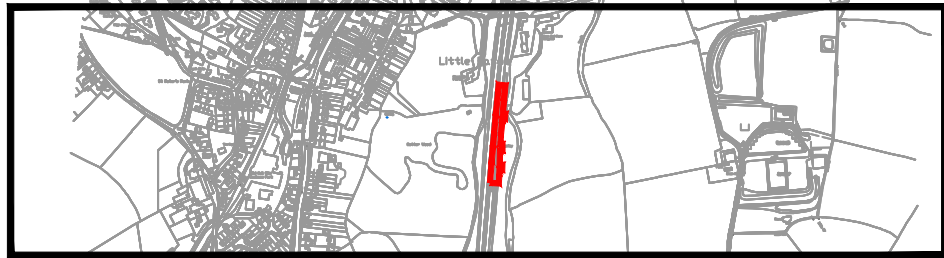

SHEET 4 -
INSET A

SHEET 3

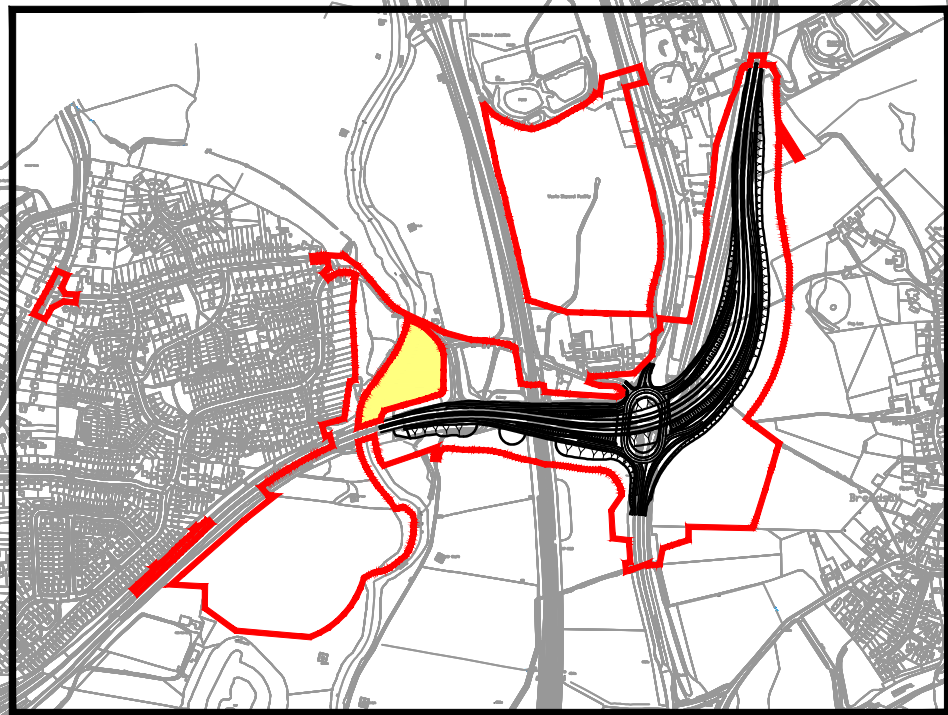

SHEET 2

SHEET 1

- NOTES
- THIS DRAWING IS TO BE READ IN CONJUNCTION WITH ALL OTHER RELEVANT DOCUMENTATION.
 - DO NOT SCALE FROM THIS DRAWING, USE ONLY PRINTED DIMENSIONS.
 - ALL DIMENSIONS IN METRES, ALL CHAINAGES, LEVELS AND COORDINATES ARE IN METRES UNLESS DEFINED OTHERWISE.
- KEY:
- THE DESIGN
 - LIMITS OF LAND TO BE ACQUIRED OR USED PERMANENTLY OR TEMPORARILY
 - AREA NOT INCLUDED WITHIN THE DCO BOUNDARY

Amended in response to S51 advice from the Planning Inspectorate.	LF	GS	11/06/19	C02
First Issue	LE	GS	16/04/19	C01
Revision Details	By	Check	Date	Suffix

Client
Highways England
Floor 5
Two Colmore Square
38 Colmore Circus
Birmingham
B4 6BN



Development Consent Order Number
TR010022



Project Title
A38
DERBY JUNCTIONS

Drawing Title
GENERAL ARRANGEMENT
REGULATION 5(2)(o)
KEY PLAN

Designed GS	Drawn LE	Checked SW	Approved GS	Date 15/04/19
Internal Project No. 60533462			Suitability D7	
Scale @ A1 N/A			Zone Whole Scheme	

THIS DOCUMENT HAS BEEN PREPARED PURSUANT TO AND SUBJECT TO THE TERMS OF AECOM'S APPOINTMENT BY ITS CLIENT. AECOM ACCEPTS NO LIABILITY FOR ANY USE OF THIS DOCUMENT OTHER THAN BY ITS ORIGINAL CLIENT OR FOLLOWING AECOM'S EXPRESS AGREEMENT TO SUCH USE, AND ONLY FOR THE PURPOSES FOR WHICH IT WAS PREPARED AND PROVIDED.

Drawing Number HE514503	Originator -ACM	I Volume -DCO -	Rev C02
A38_SW_PR_ZZ		-DR-DC-0020	
Location	I Type	I Role	I Number

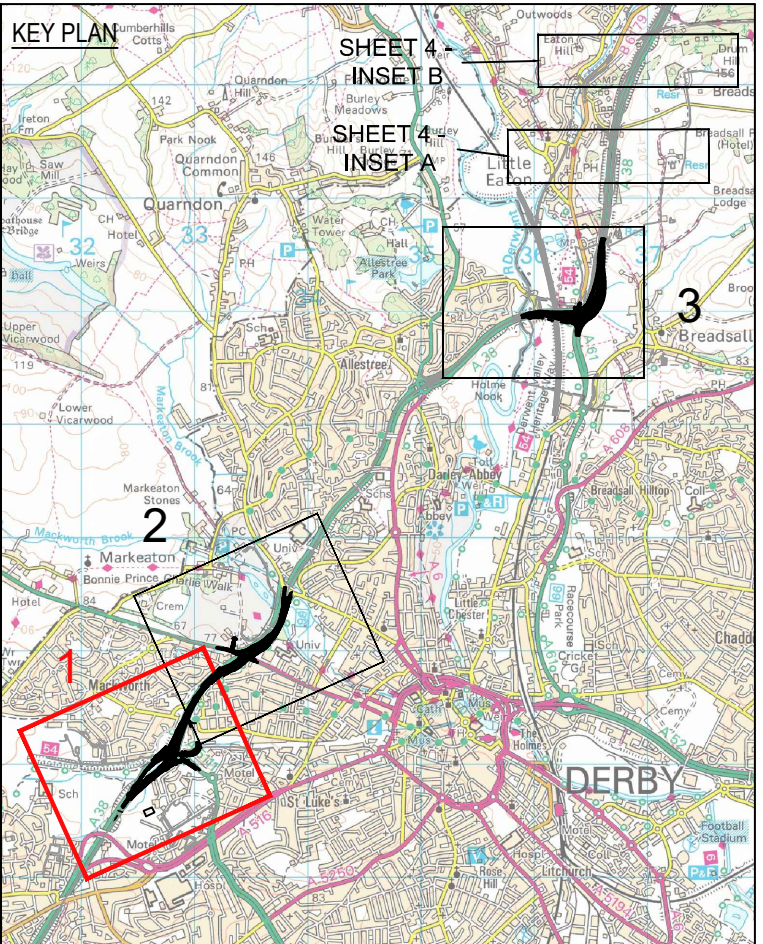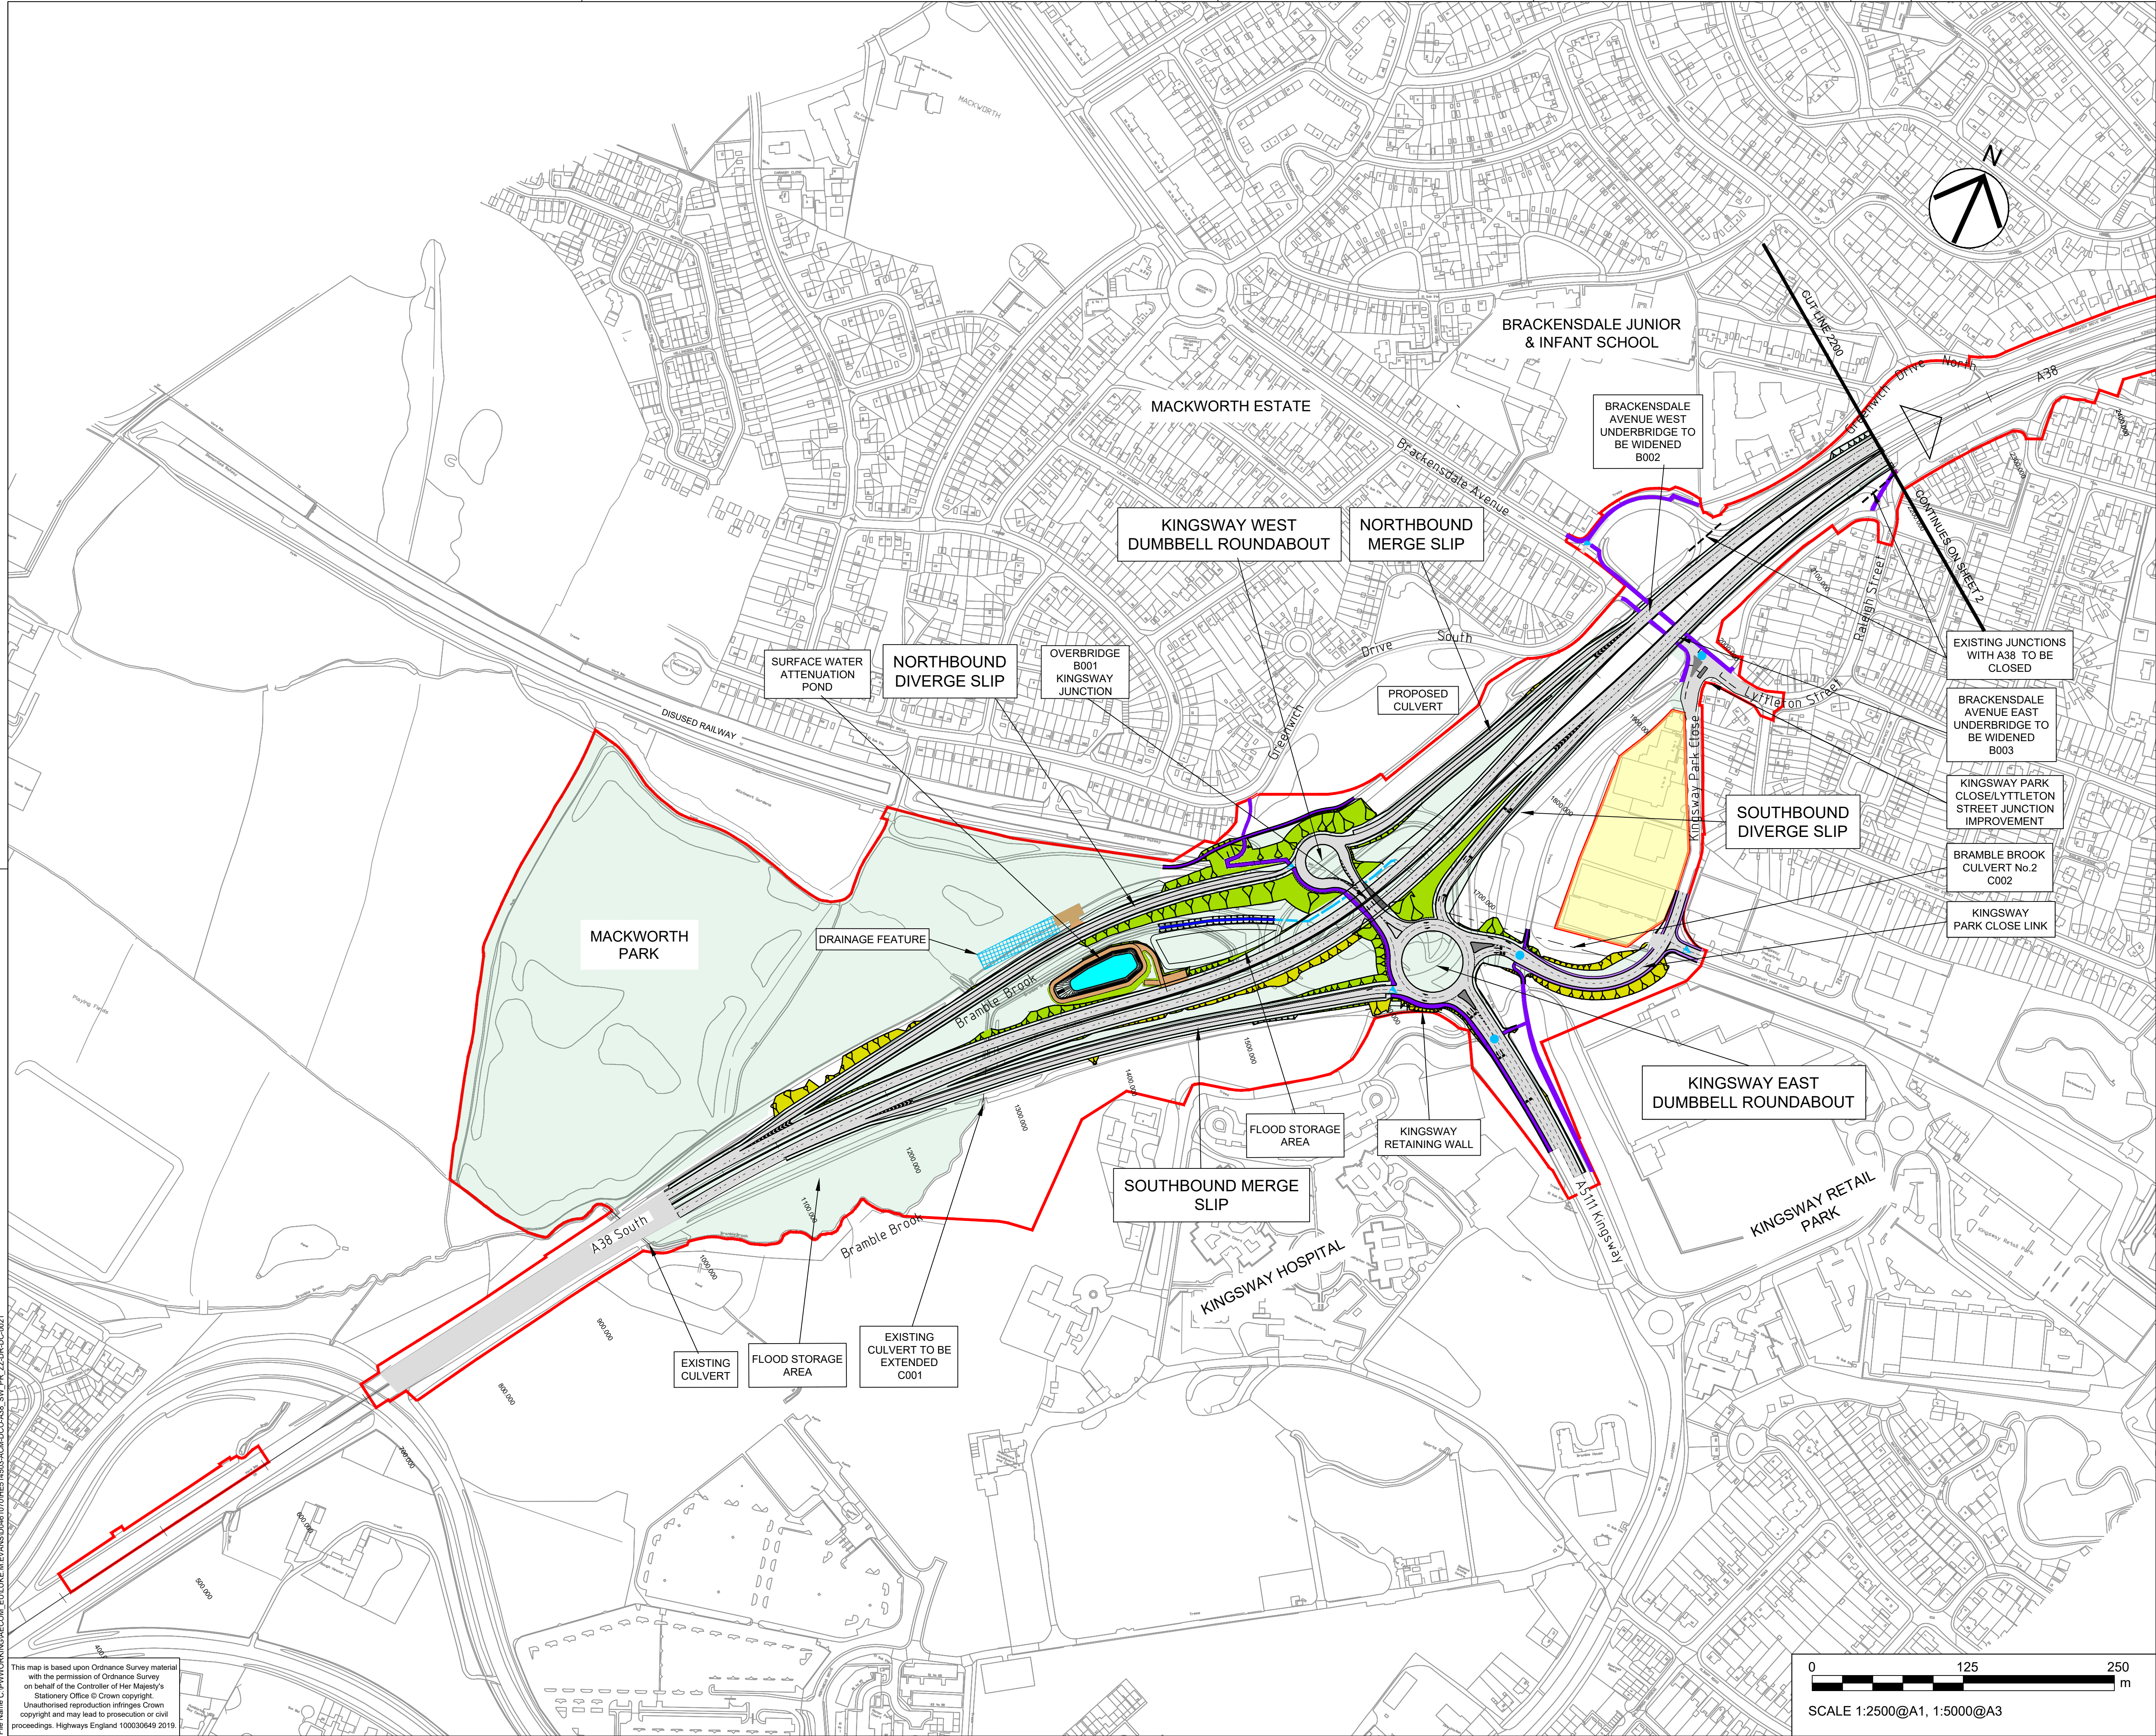

- NOTES
1. THIS DRAWING IS TO BE READ IN CONJUNCTION WITH ALL OTHER RELEVANT DOCUMENTATION.
 2. DO NOT SCALE FROM THIS DRAWING, USE ONLY PRINTED DIMENSIONS.
 3. ALL DIMENSIONS IN METRES, ALL CHAINAGES, LEVELS AND COORDINATES ARE IN METRES UNLESS DEFINED OTHERWISE.

- KEY:
- THE DESIGN
 - LIMITS OF LAND TO BE ACQUIRED OR USED PERMANENTLY OR TEMPORARILY
 - PROPOSED FOOTWAY/CYCLEWAY
 - PROPOSED FOOTWAY
 - PUBLIC RIGHT OF WAY DIVERSION
 - EXISTING RIGHT OF WAY TO BE STOPPED UP
 - AREA NOT INCLUDED WITHIN THE DCO BOUNDARY
 - PROPOSED CONTROLLED CROSSING
 - PROPOSED UN-CONTROLLED CROSSING
 - EMBANKMENT
 - CUTTINGS
 - ACCESS TRACK
 - COMBINED ACCESS TRACK & FOOTWAY/C'WAY
 - ENVIRONMENTAL MITIGATION
 - HIGHWAY TO BE STOPPED UP
 - PROPOSED CULVERT
 - PROPOSED WATERCOURSE

Amended in response to S51 advice from the Planning Inspectorate.	LF	GS	11/06/19	C02
First Issue	LE	GS	16/04/19	C01
Revision Details	By	Check	Date	Suffix



Purpose of Issue	
Client	Highways England
Development Consent Order Number	TR010022

Project Title	A38 DERBY JUNCTIONS
---------------	------------------------

Drawing Title	GENERAL ARRANGEMENT REGULATION 5(2)(o) SHEET 1 OF 4
---------------	---

Designed	GS	Drawn	LE	Checked	SW	Approved	GS	Date	15/04/19
Internal Project No.	60533462	Suitability	D7	Zone	Whole Scheme				
Scale @ A1	1:2500								
THIS DOCUMENT HAS BEEN PREPARED PURSUANT TO AND SUBJECT TO THE TERMS OF AECOM'S APPOINTMENT BY ITS CLIENT. AECOM ACCEPTS NO LIABILITY FOR ANY USE OF THIS DOCUMENT OTHER THAN BY ITS ORIGINAL CLIENT OR FOLLOWING AECOM'S EXPRESS AGREEMENT TO SUCH USE, AND ONLY FOR THE PURPOSES FOR WHICH IT WAS PREPARED AND PROVIDED.									
Drawing Number	HE514503	Originator	-ACM	I Volume	-DCO	Rev			
Highways England PIN	A38 SW_PR_ZZ	I Type	DR-DC-0021	I Role					
Location									

This map is based upon Ordnance Survey material with the permission of Ordnance Survey on behalf of the Controller of Her Majesty's Stationery Office © Crown copyright. Unauthorised reproduction infringes Crown copyright and may lead to prosecution or civil proceedings. Highways England 100030549 2019.

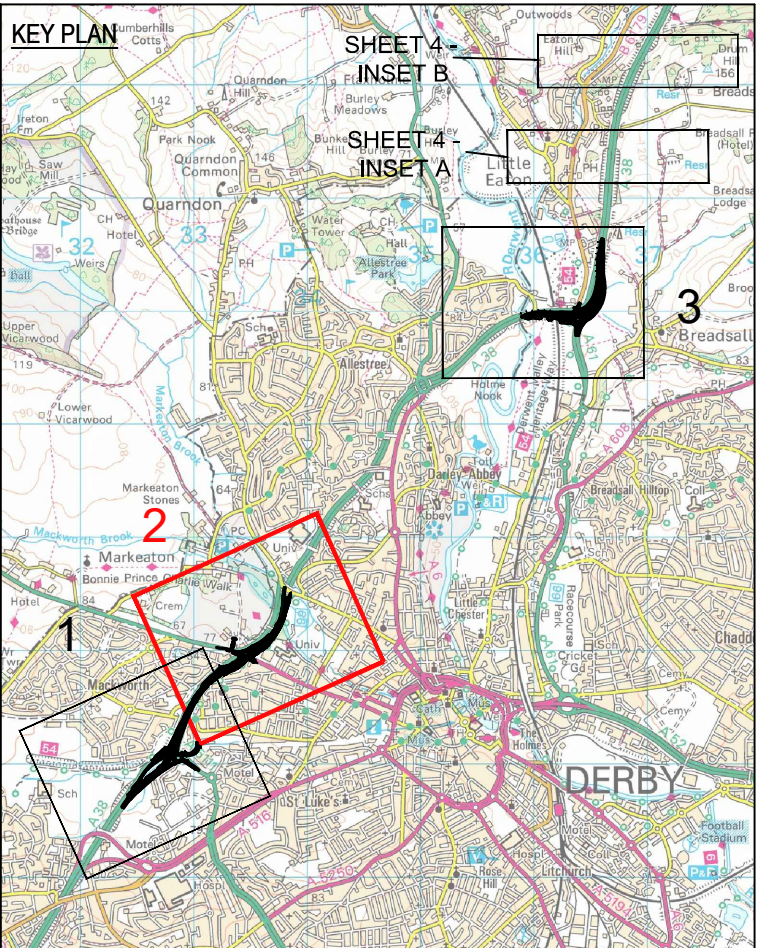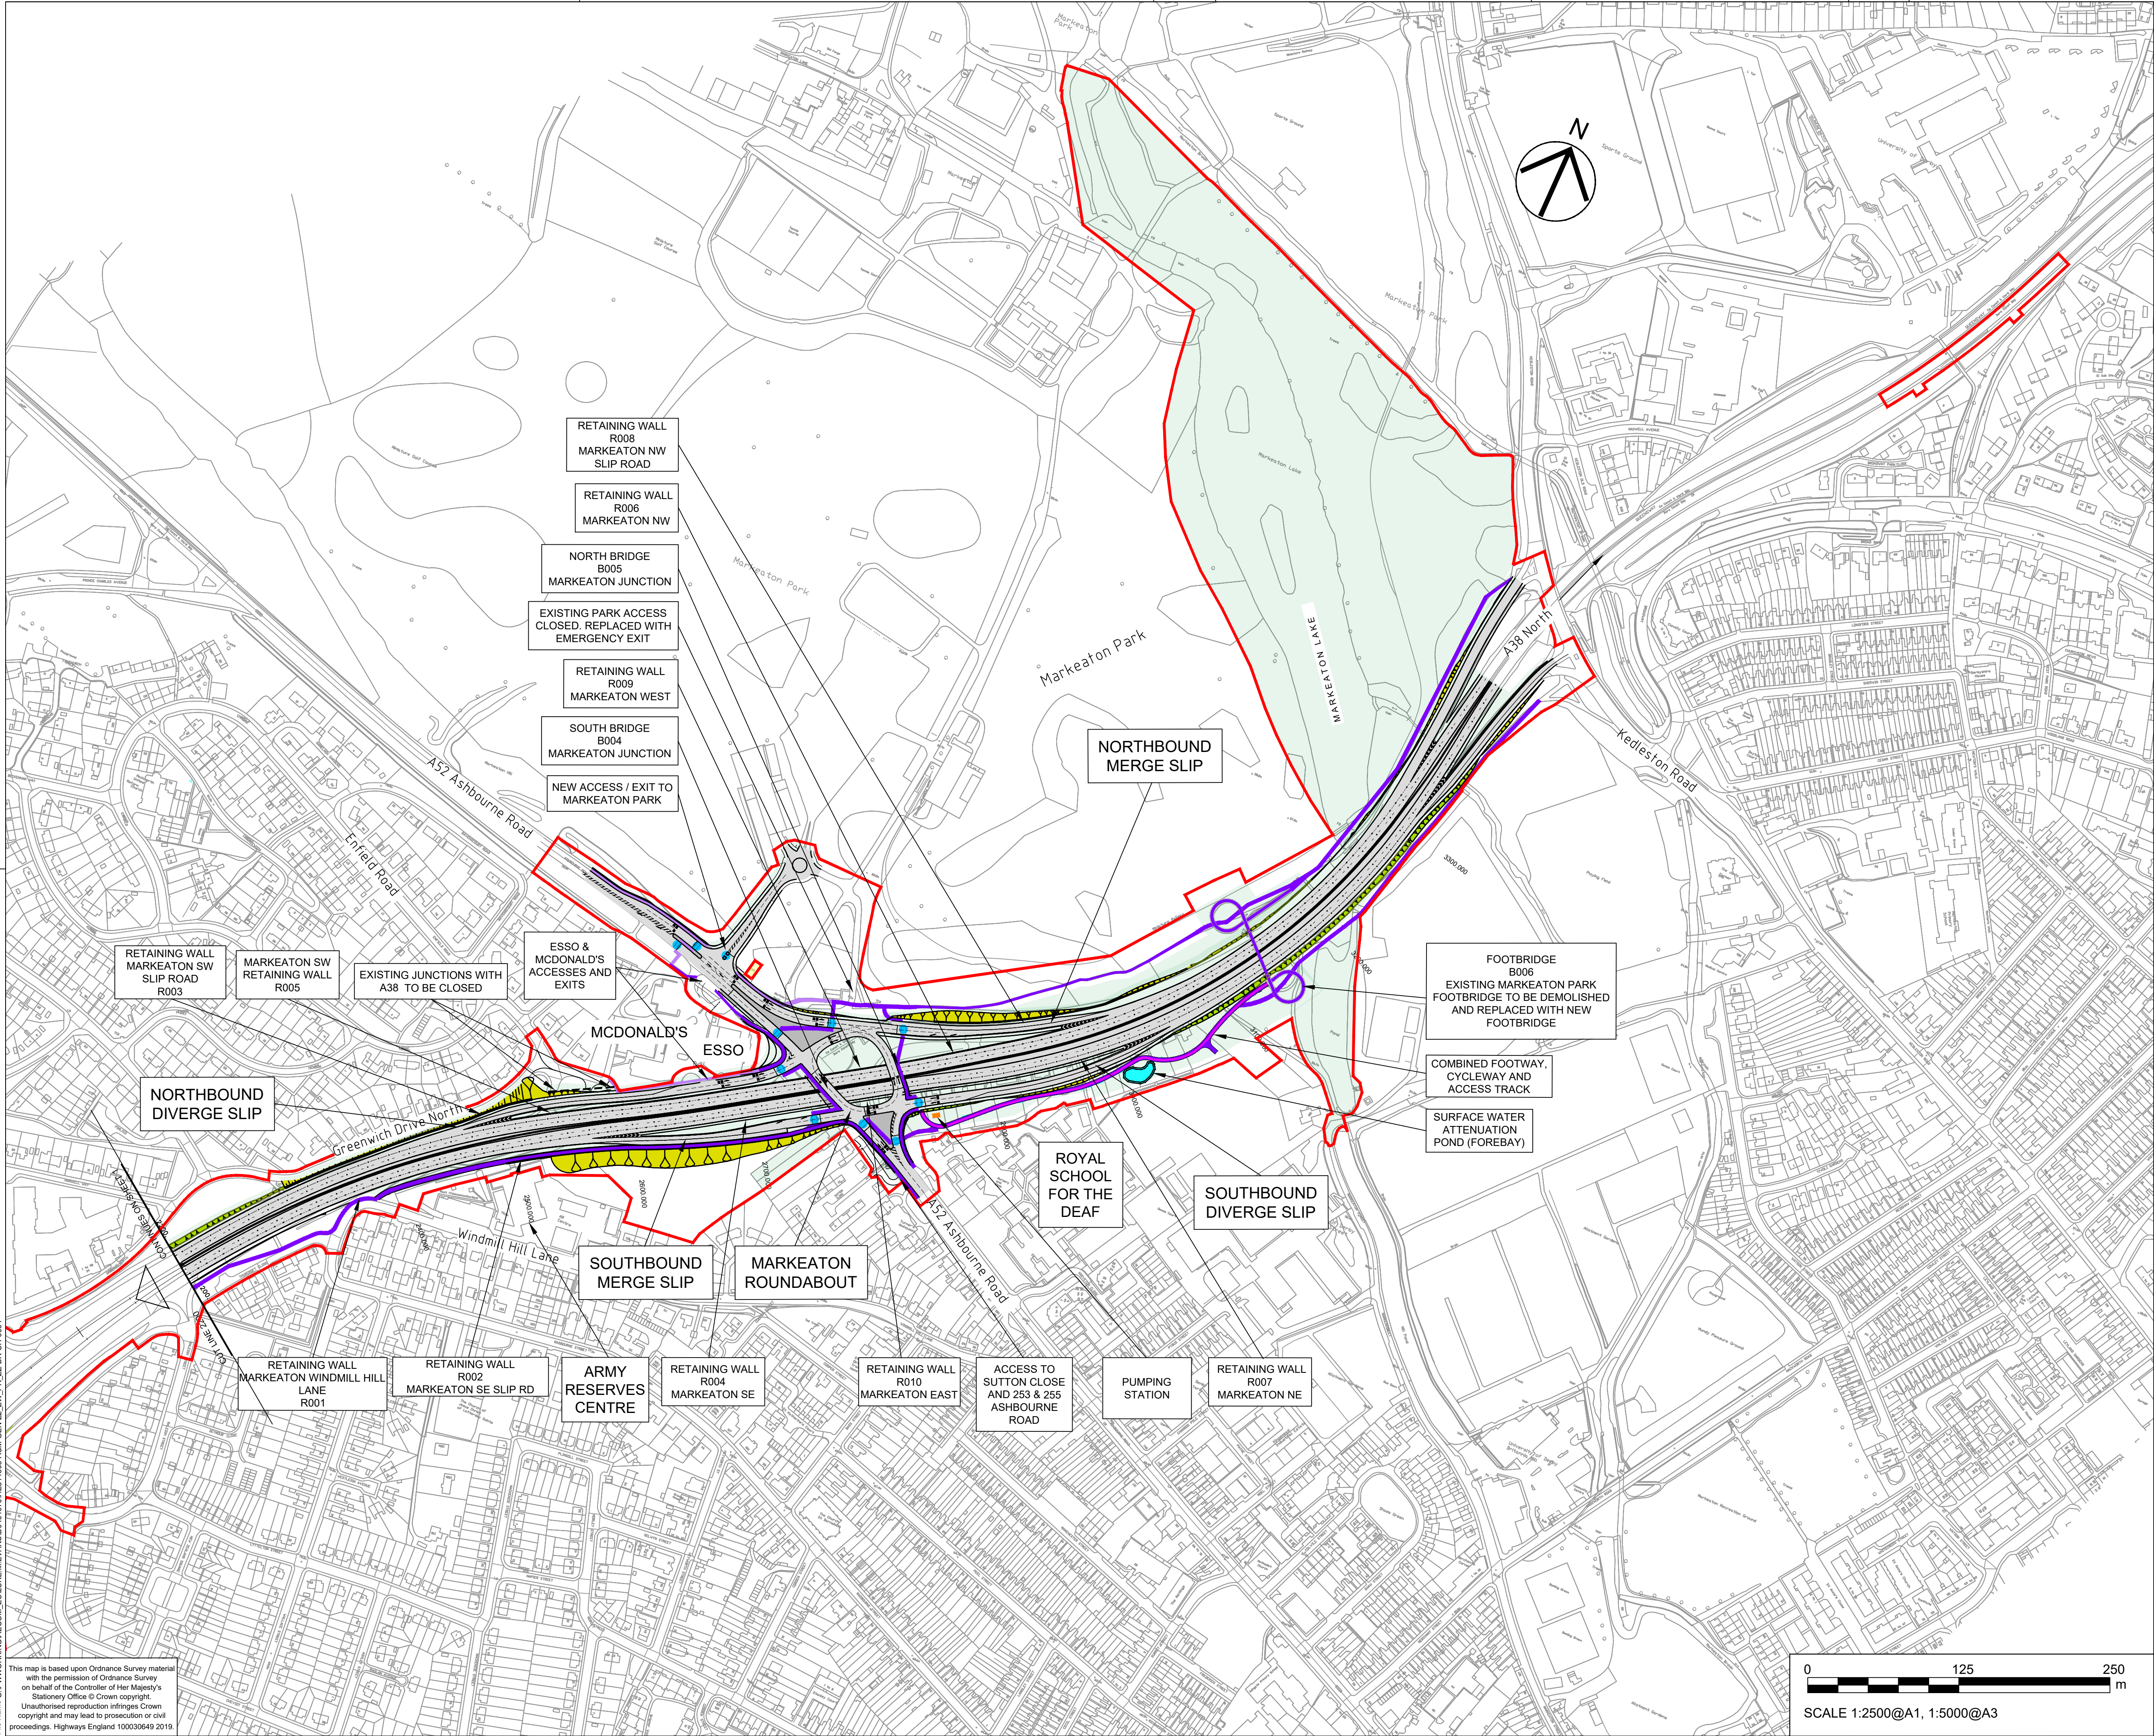

- NOTES
1. THIS DRAWING IS TO BE READ IN CONJUNCTION WITH ALL OTHER RELEVANT DOCUMENTATION.
 2. DO NOT SCALE FROM THIS DRAWING, USE ONLY PRINTED DIMENSIONS.
 3. ALL DIMENSIONS IN METRES, ALL CHAINAGES, LEVELS AND COORDINATES ARE IN METRES UNLESS DEFINED OTHERWISE.
- KEY:
- THE DESIGN
 - LIMITS OF LAND TO BE ACQUIRED OR USED PERMANENTLY OR TEMPORARILY
 - PROPOSED FOOTWAY/CYCLEWAY
 - PROPOSED FOOTWAY
 - PUBLIC RIGHT OF WAY DIVERSION
 - EXISTING RIGHT OF WAY TO BE STOPPED UP
 - AREA NOT INCLUDED WITHIN THE DCO BOUNDARY
 - PROPOSED CONTROLLED CROSSING
 - PROPOSED UN-CONTROLLED CROSSING
 - EMBANKMENT
 - CUTTINGS
 - ACCESS TRACK
 - COMBINED ACCESS TRACK & FOOTWAY/CYCLEWAY
 - ENVIRONMENTAL MITIGATION
 - HIGHWAY TO BE STOPPED UP
 - PROPOSED CULVERT
 - PROPOSED WATERCOURSE

Amended in response to S51 advice from the Planning Inspectorate.	LF	11/06/19	C02
First Issue	LE	16/04/19	C01
Revision Details	By	Date	Suffix
Purpose of Issue	Check		

Client
Highways England
Floor 5
Two Colonnade Square
38 Colonnade Circus
Birmingham
B4 6BN

highways
england

Development Consent Order Number
TR010022


Project Title
A38
DERBY JUNCTIONS

Drawing Title
GENERAL ARRANGEMENT
REGULATION 5(2)(o)
SHEET 2 OF 4



Designed GS	Drawn LE	Checked SW	Approved GS	Date 15/04/19
Internal Project No. 60533462	Suitability D7	Zone 1:2500	Whole Scheme	

THIS DOCUMENT HAS BEEN PREPARED PURSUANT TO AND SUBJECT TO THE TERMS OF AECOM'S APPOINTMENT BY ITS CLIENT. AECOM ACCEPTS NO LIABILITY FOR ANY USE OF THIS DOCUMENT OTHER THAN BY ITS ORIGINAL CLIENT OR FOLLOWING AECOM'S EXPRESS AGREEMENT TO SUCH USE, AND ONLY FOR THE PURPOSES FOR WHICH IT WAS PREPARED AND PROVIDED.

Drawing Number HE514503 -ACM	I Originator -DCO -	I Volume A38 SW_PR_ZZ	I Role DR-DC-0022	Rev C02
Location				

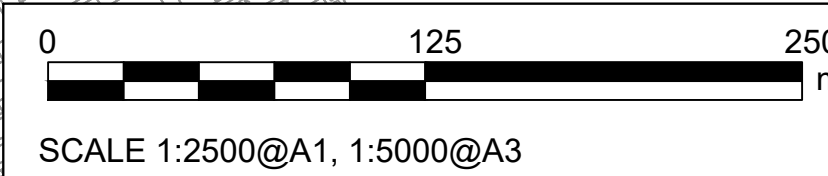

Plot Date: 13 June 2019 10:09:30
File Name: C:\P\WORKING\A38\A38 SW_PR_ZZ\A38 SW_PR_ZZ.DWG
This map is based upon Ordnance Survey material with the permission of Ordnance Survey on behalf of the Controller of Her Majesty's Stationery Office © Crown copyright. Unauthorised reproduction infringes Crown copyright and may lead to prosecution or civil proceedings. Highways England 100030649 2019.

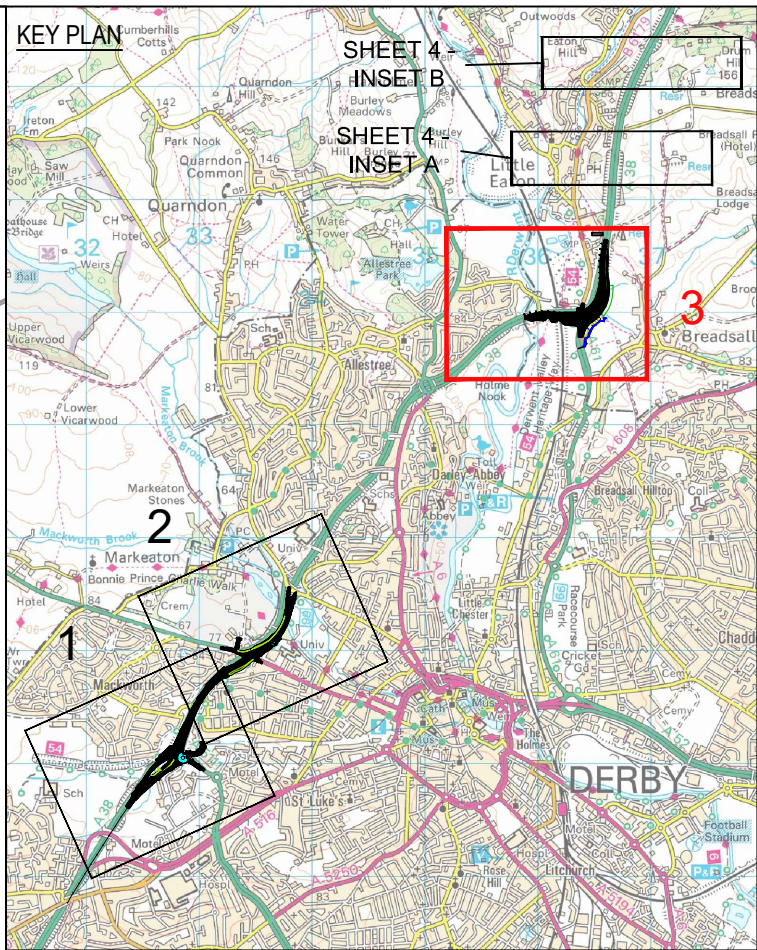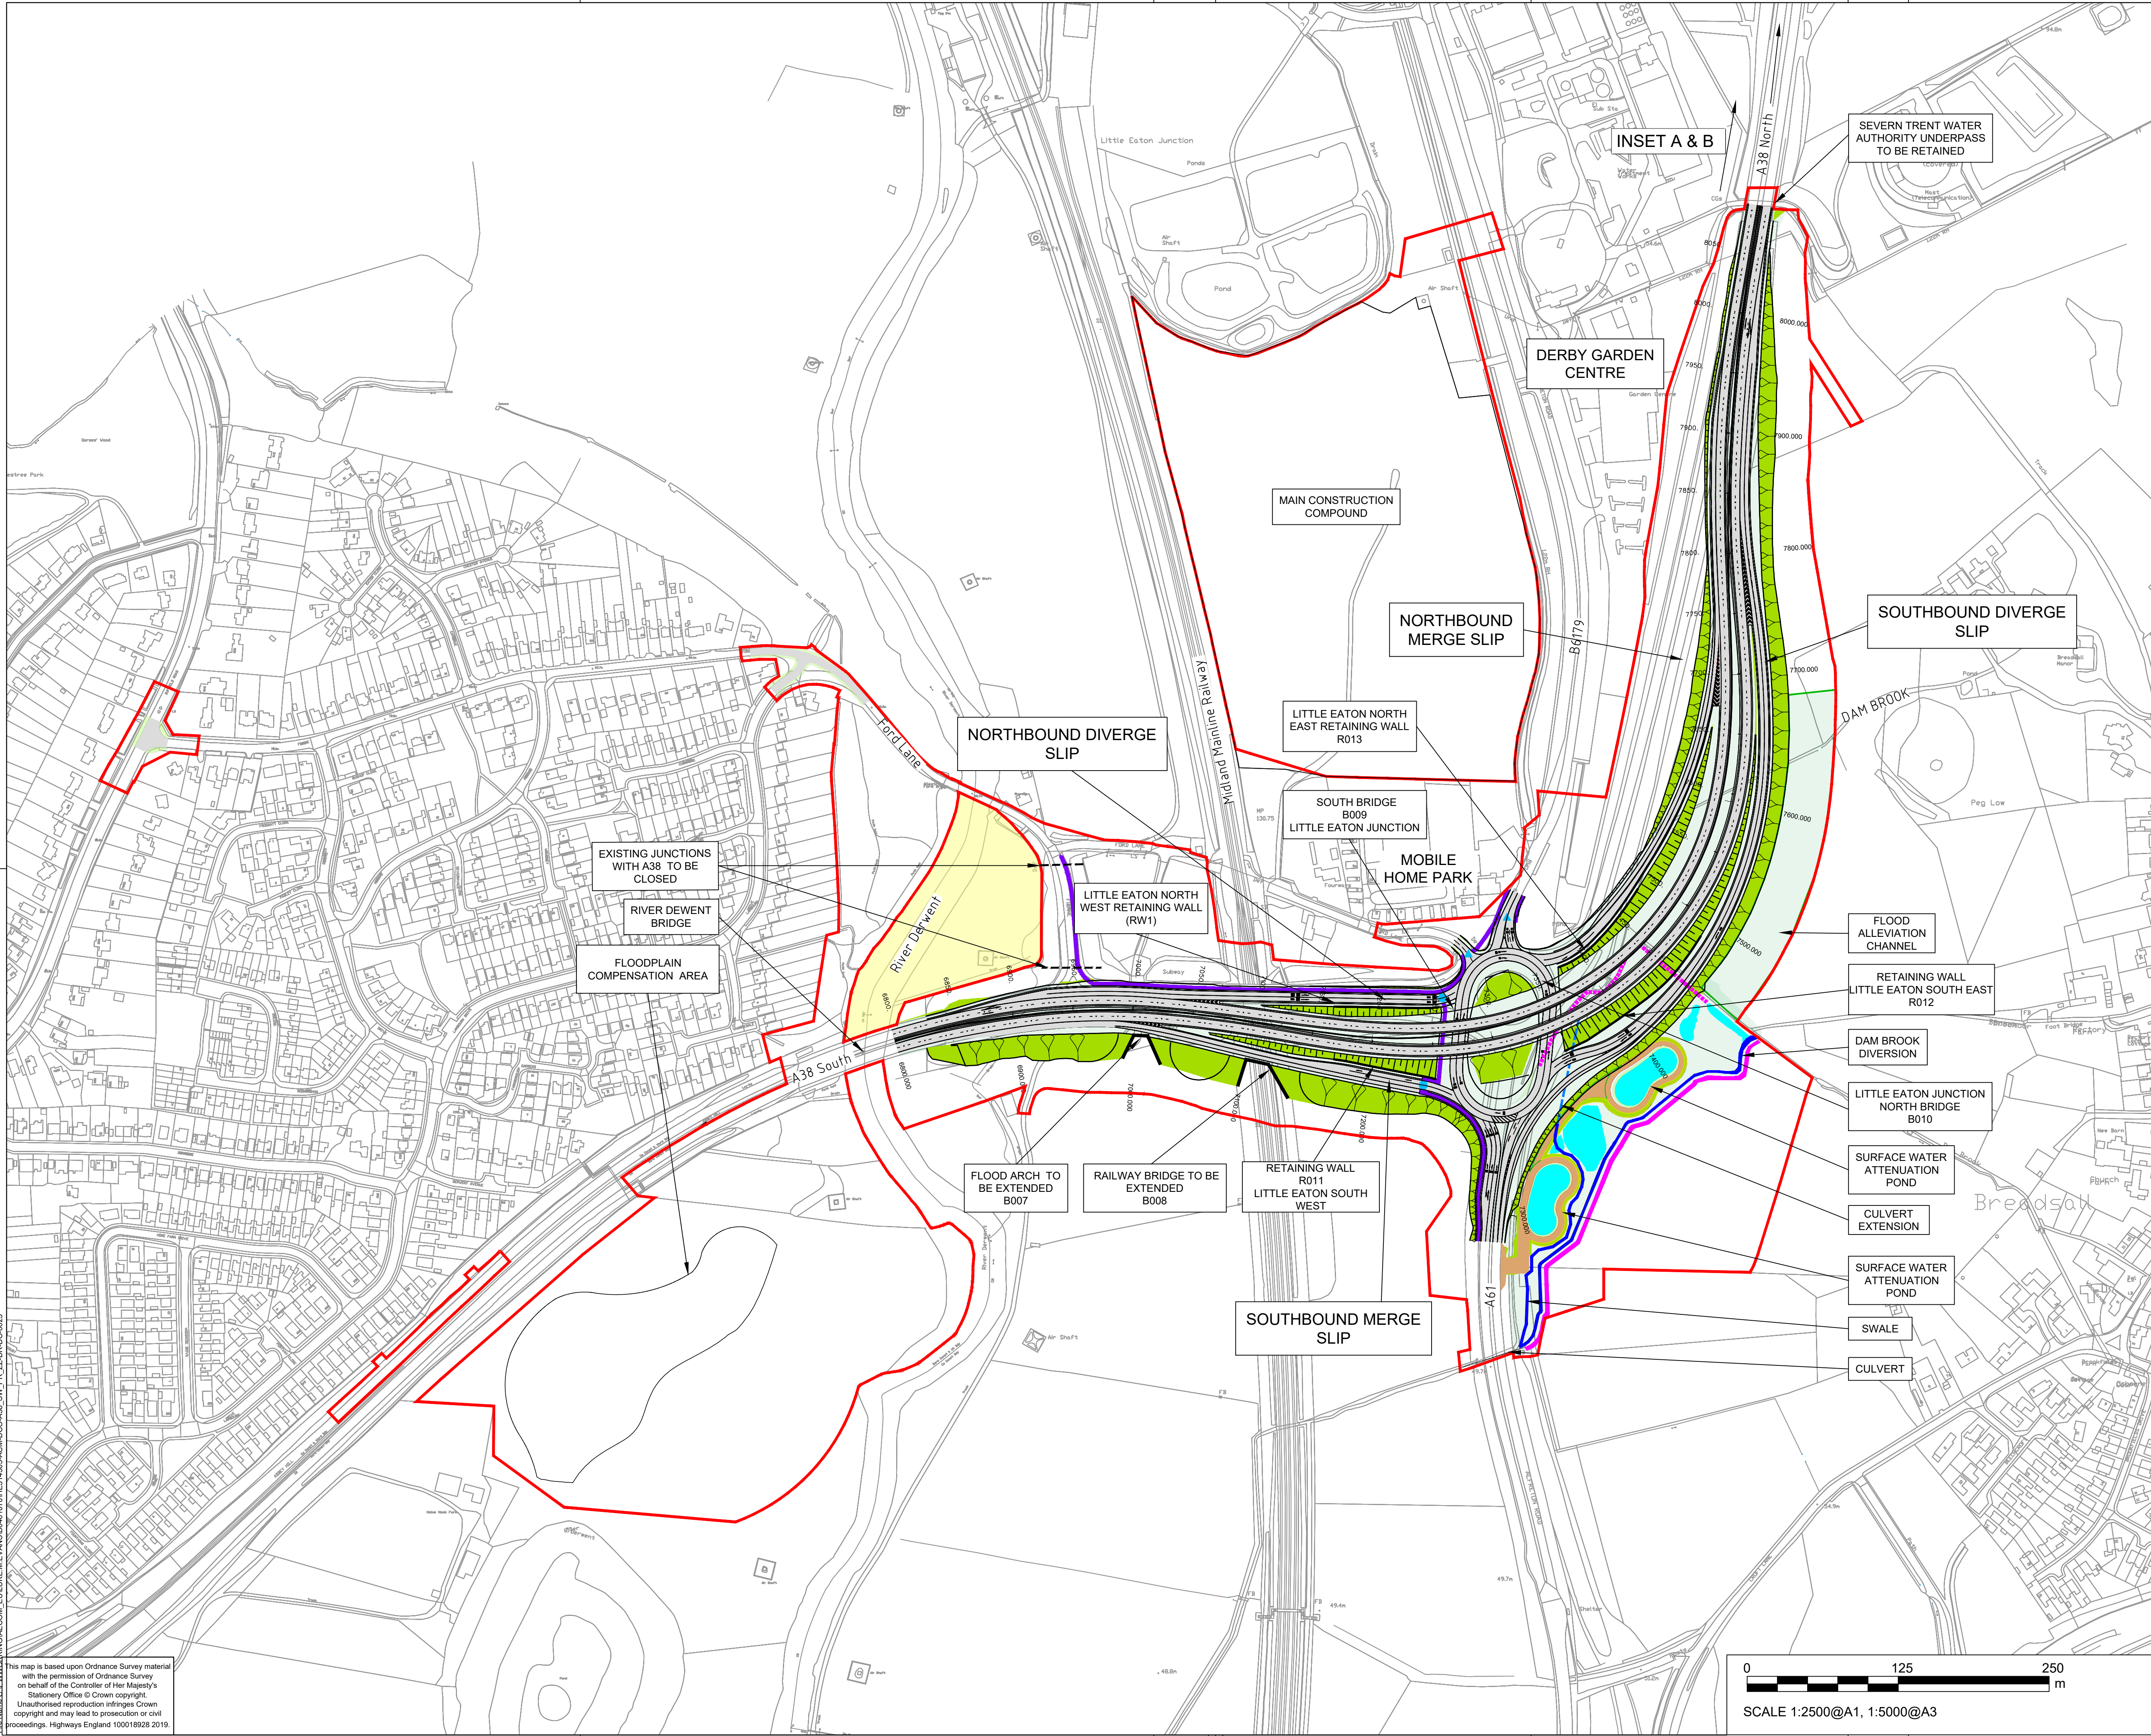

- NOTES
1. THIS DRAWING IS TO BE READ IN CONJUNCTION WITH ALL OTHER RELEVANT DOCUMENTATION.
 2. DO NOT SCALE FROM THIS DRAWING, USE ONLY PRINTED DIMENSIONS.
 3. ALL DIMENSIONS IN METRES, ALL CHAINAGES, LEVELS AND COORDINATES ARE IN METRES UNLESS DEFINED OTHERWISE.

- KEY:
- THE DESIGN
 - LIMITS OF LAND TO BE ACQUIRED OR USED PERMANENTLY OR TEMPORARILY
 - PROPOSED FOOTWAY/CYCLEWAY
 - PROPOSED FOOTWAY
 - PUBLIC RIGHT OF WAY DIVERSION
 - EXISTING RIGHT OF WAY TO BE STOPPED UP
 - AREA NOT INCLUDED WITHIN THE DCO BOUNDARY
 - PROPOSED CONTROLLED CROSSING
 - PROPOSED UN-CONTROLLED CROSSING
 - EMBANKMENT
 - CUTTINGS
 - ACCESS TRACK
 - COMBINED ACCESS TRACK & FOOTWAY/CWAY
 - ENVIRONMENTAL MITIGATION
 - HIGHWAY TO BE STOPPED UP
 - PROPOSED CULVERT
 - PROPOSED WATERCOURSE

Amended in response to S51 advice from the Planning Inspectorate.	LF	GS	11/06/19	C02
First Issue	LE	GS	16/04/19	C01
Revision Details	By	Check	Date	Suffix

Purpose of issue

Client
Highways England
Floor 5
Two Colmore Square
38 Colmore Circus
Birmingham
B4 6BN

Development Consent Order Number
TR010022

Project Title
A38
DERBY JUNCTIONS

Drawing Title
GENERAL ARRANGEMENT
REGULATION 5(2)(o)
SHEET 3 OF 4

Designed GS	Drawn LE	Checked SW	Approved GS	Date 15/04/19
Internal Project No. 60533462			Suitability D7	
Scale @ A1 1:2500			Zone Whole Scheme	



THIS DOCUMENT HAS BEEN PREPARED PURSUANT TO AND SUBJECT TO THE TERMS OF AECOM'S APPOINTMENT BY ITS CLIENT. AECOM ACCEPTS NO LIABILITY FOR ANY USE OF THIS DOCUMENT OTHER THAN BY ITS ORIGINAL CLIENT OR FOLLOWING AECOM'S EXPRESS AGREEMENT TO SUCH USE, AND ONLY FOR THE PURPOSES FOR WHICH IT WAS PREPARED AND PROVIDED.

Drawing Number HE514503 -ACM	I Originator I Volume DCO -	Rev C02
A38_SW_PR_ZZ		DR-DC-0023
Location		I Type I Role I Number

Ref Date: 15 Jan 2019 09:26:03
File Name: C:\AECOM\GARDEN\AECOM_EU\LUKE.MEVANS\0461070\HE514503-ACM-DCO-A38_SW_PR_ZZ-DR-DC-0023

This map is based upon Ordnance Survey material with the permission of Ordnance Survey on behalf of the Controller of Her Majesty's Stationery Office © Crown copyright. Unauthorised reproduction infringes Crown copyright and may lead to prosecution or civil proceedings. Highways England 100018928 2019.



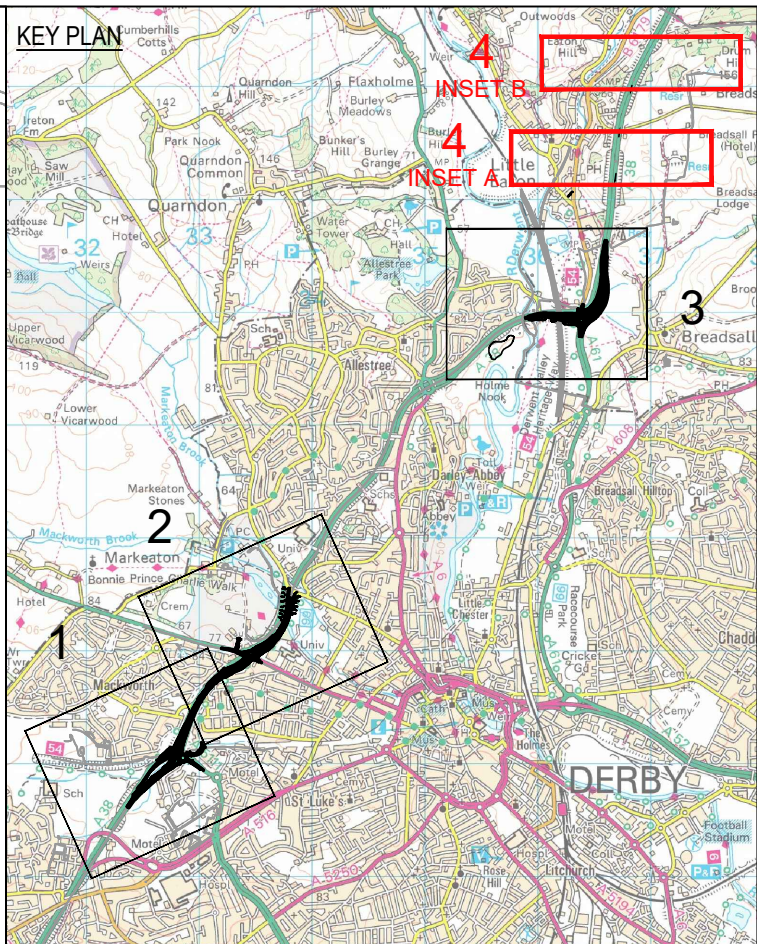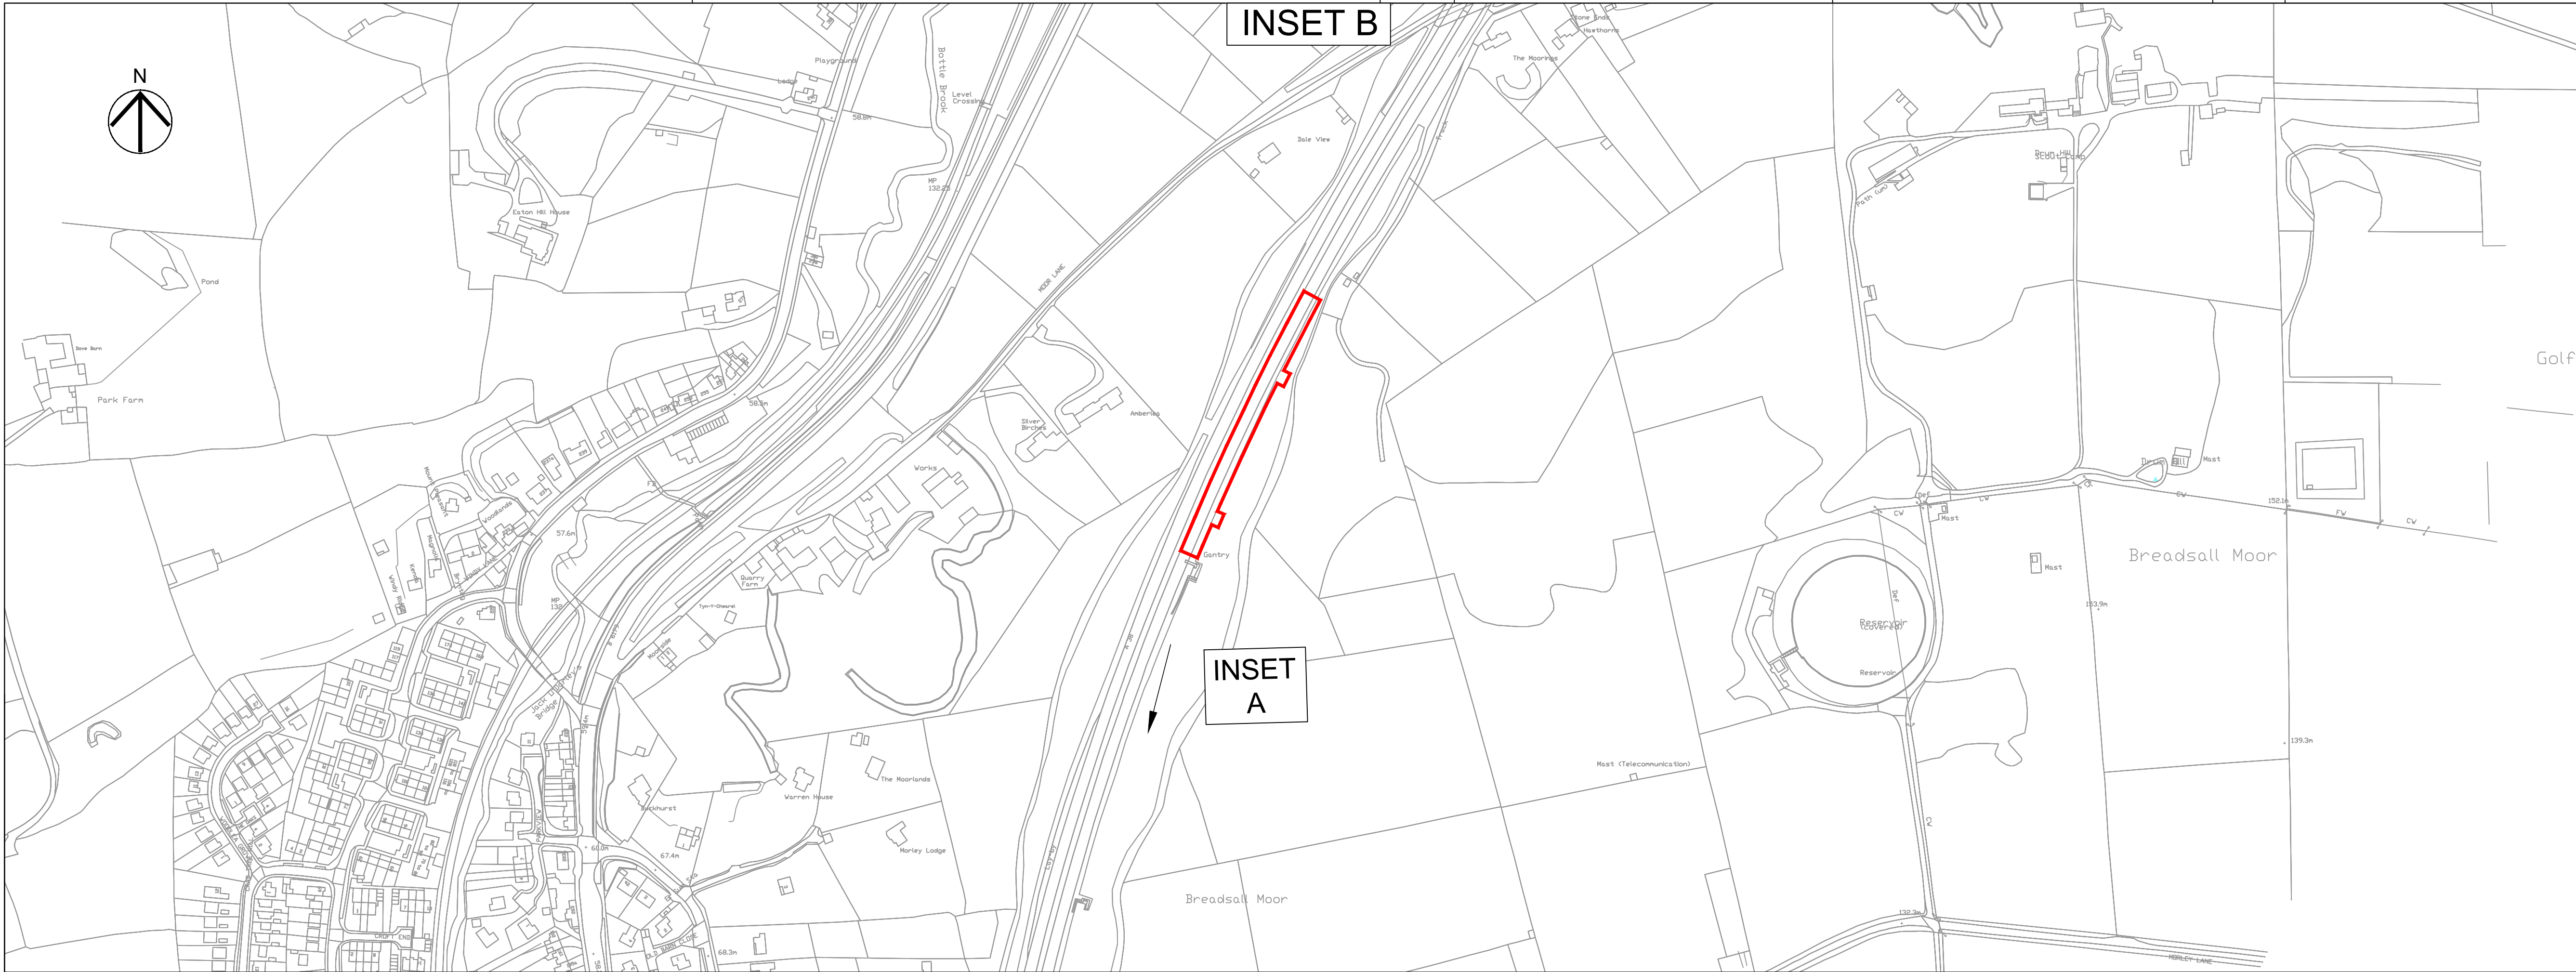

- NOTES
- THIS DRAWING IS TO BE READ IN CONJUNCTION WITH ALL OTHER RELEVANT DOCUMENTATION.
 - DO NOT SCALE FROM THIS DRAWING, USE ONLY PRINTED DIMENSIONS.
 - ALL DIMENSIONS IN METRES, ALL CHAINAGES, LEVELS AND COORDINATES ARE IN METRES UNLESS DEFINED OTHERWISE.
- KEY:
- THE DESIGN
 - LIMITS OF LAND TO BE ACQUIRED OR USED PERMANENTLY OR TEMPORARILY
 - PROPOSED FOOTWAY/CYCLEWAY
 - PROPOSED FOOTWAY
 - PUBLIC RIGHT OF WAY DIVERSION
 - EXISTING RIGHT OF WAY TO BE STOPPED UP
 - AREA NOT INCLUDED WITHIN THE DCO BOUNDARY
 - PROPOSED CONTROLLED CROSSING
 - PROPOSED UN-CONTROLLED CROSSING
 - EMBANKMENT
 - CUTTINGS
 - ACCESS TRACK
 - COMBINED ACCESS TRACK & FOOTWAY/C'WAY
 - ENVIRONMENTAL MITIGATION
 - HIGHWAY TO BE STOPPED UP
 - PROPOSED CULVERT
 - PROPOSED WATERCOURSE

Amended in response to S51 advice from the Planning Inspectorate.	LF	GS	11/06/19	C02
First Issue	LE	GS	16/04/19	C01
Revision Details	By	Check	Date	Suffix

Purpose of issue

Client
Highways England
Floor 5
Two Colmore Square
38 Colmore Circus
Birmingham
B4 6BN



Development Consent Order Number
TR010022



Project Title
A38
DERBY JUNCTIONS

Drawing Title
GENERAL ARRANGEMENT
REGULATION 5(2)(o)
SHEET 4 OF 4

Designed GS	Drawn LE	Checked SW	Approved GS	Date 15/04/19
Internal Project No. 60533462			Suitability D7	
Scale @ A1 1:2500			Zone Whole Scheme	

THIS DOCUMENT HAS BEEN PREPARED PURSUANT TO AND SUBJECT TO THE TERMS OF AECOM'S APPOINTMENT BY ITS CLIENT. AECOM ACCEPTS NO LIABILITY FOR ANY USE OF THIS DOCUMENT OTHER THAN BY ITS ORIGINAL CLIENT OR FOLLOWING AECOM'S EXPRESS AGREEMENT TO SUCH USE, AND ONLY FOR THE PURPOSES FOR WHICH IT WAS PREPARED AND PROVIDED.

Drawing Number HE514503 -ACM	I Originator Highways England PIN	I Volume DCO -	Rev C02
A38_SW_PR_ZZ	I Type SW	I Role PR	I Number ZZ

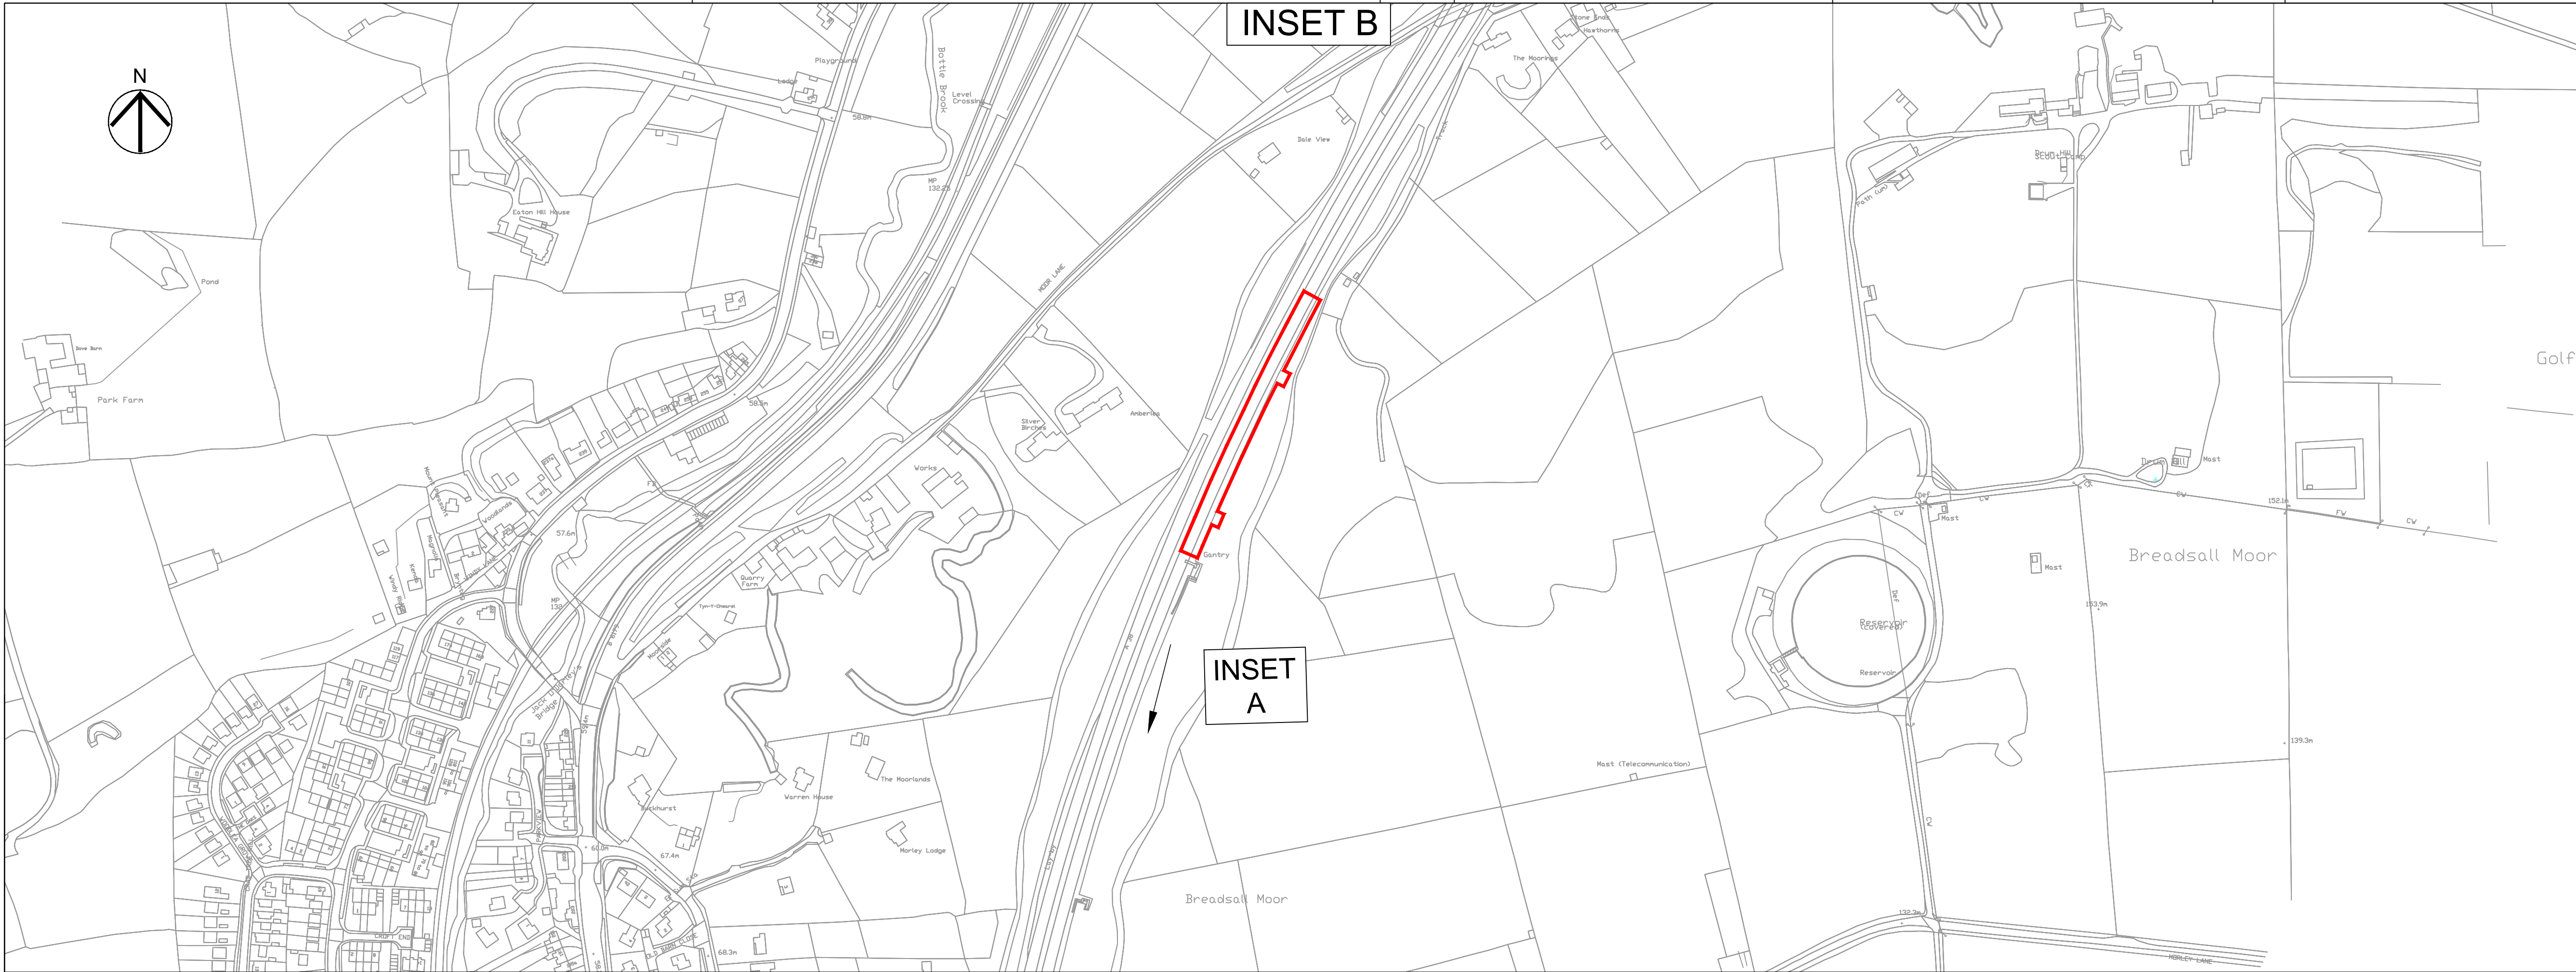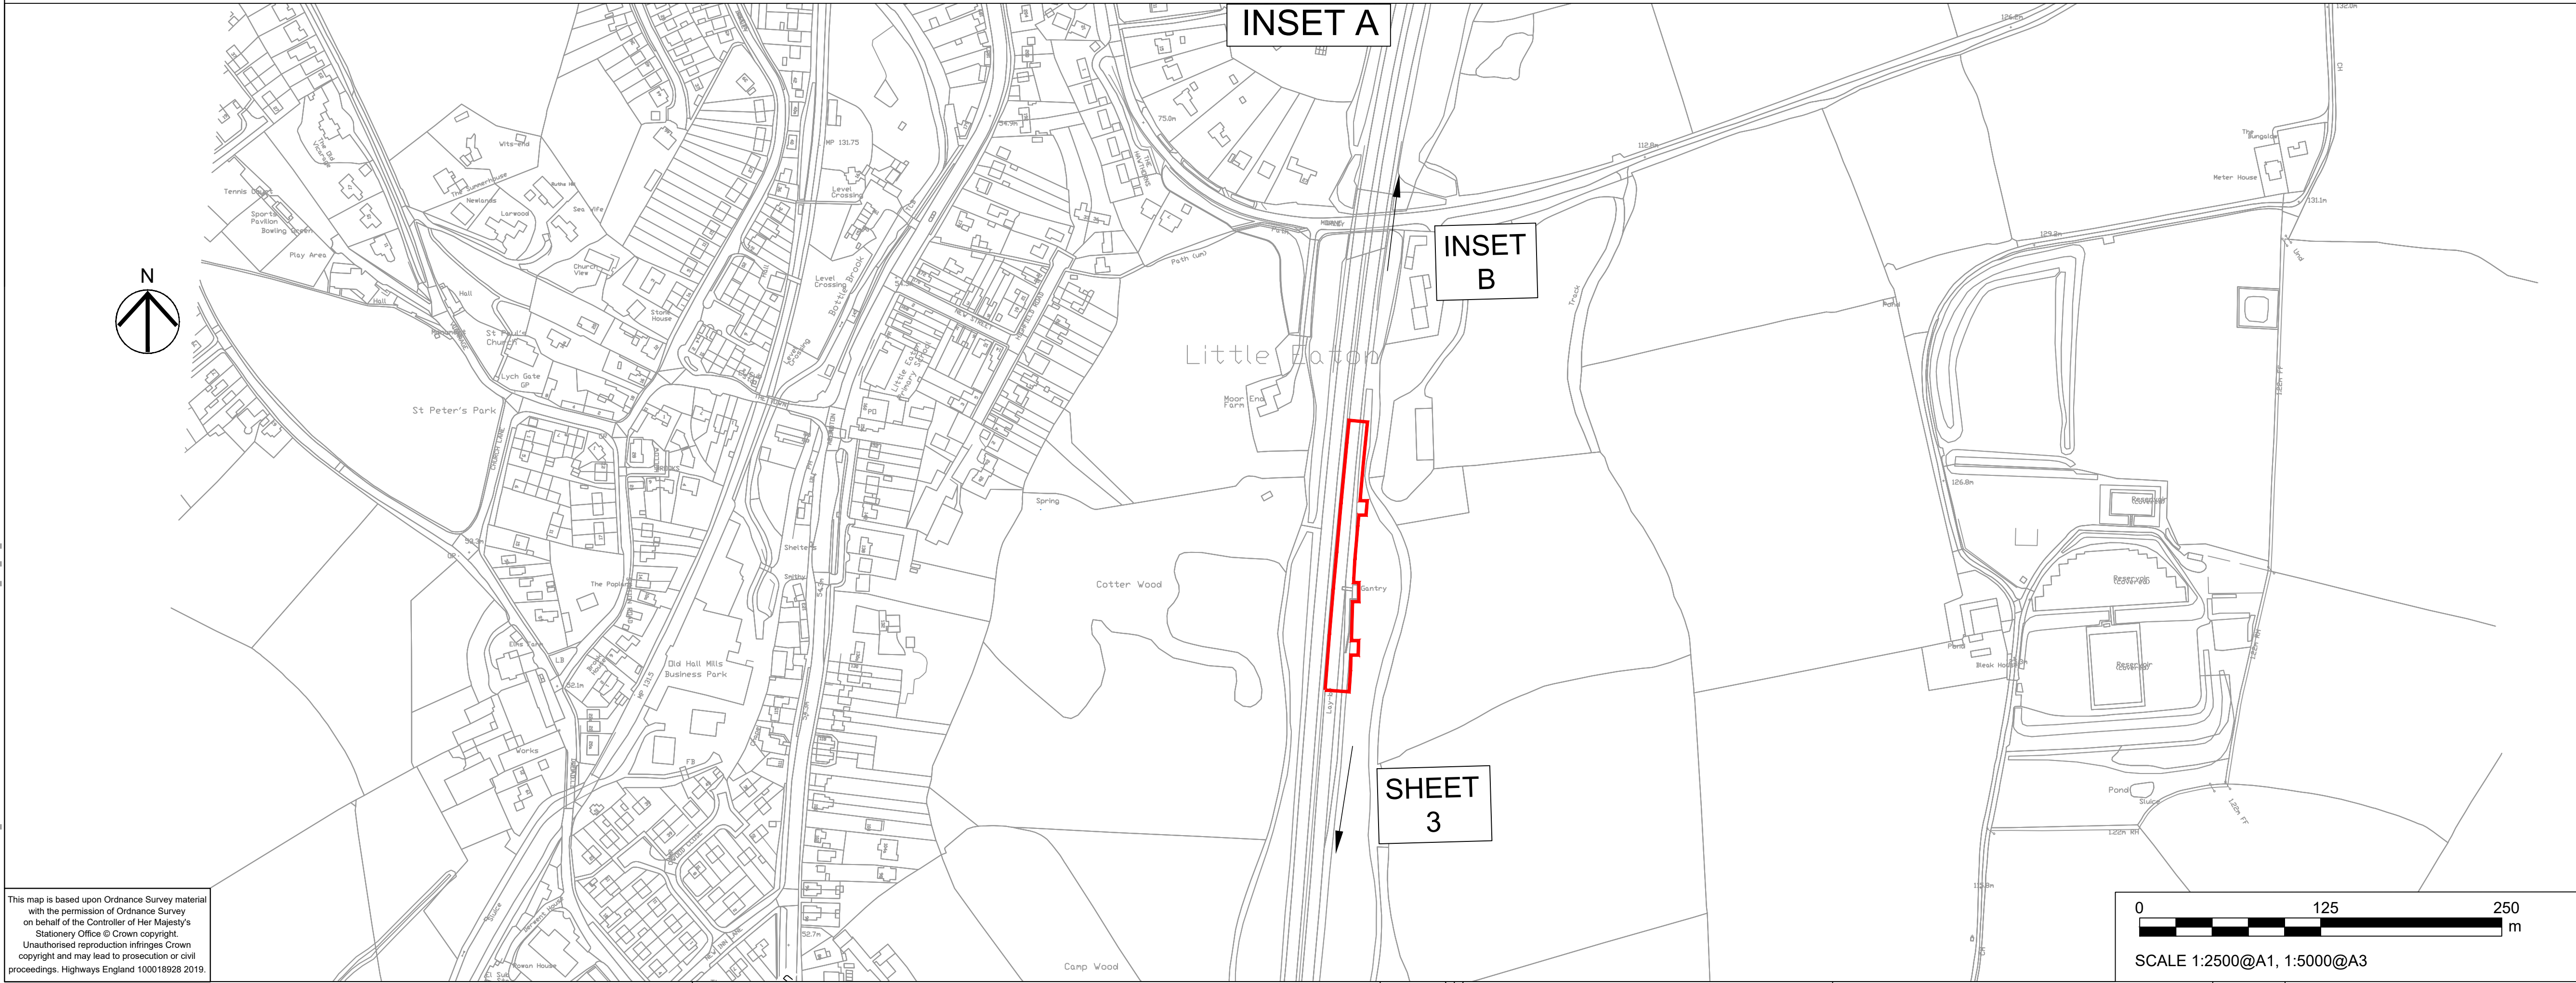

This map is based upon Ordnance Survey material with the permission of Ordnance Survey on behalf of the Controller of Her Majesty's Stationery Office © Crown copyright. Unauthorised reproduction infringes Crown copyright and may lead to prosecution or civil proceedings. Highways England 100018928 2019.



Plot Date: 15 Jun 2019 16:26:43
File Name: C:\P\WORKING\AECOM_EU\LUKE.MEVANS\DS\0461070\HE514503-ACM-DCO-A38_SW_PR_ZZ-DR-DCO-0024