

A38 Derby Junctions
TR010022
Volume 2
2.8(a) Traffic Regulation Measures
Plans

Regulation 5(2)(o)

Planning Act 2008

Infrastructure Planning (Applications: Prescribed
Forms and Procedure) Regulations 2009

February 2020

Infrastructure Planning

Planning Act 2008

**The Infrastructure Planning
(Applications: Prescribed Forms
and Procedure) Regulations 2009**

A38 Derby Junctions
Development Consent Order 202[]


Traffic Regulation Measures Plans

Regulation Number	Regulation 5(2)(o)
Planning Inspectorate Scheme Reference	TR010022
Application Document Reference	2.8(a)
Author	A38 Derby Junctions Project Team, Highways England

Version	Date	Status of Version
1	03 February 2020	Deadline 4 submission

Schedule of Plans included in this Application Document

Drawing Number	Drawing Title	Revision
HE514503-ACM-DCO-A38_OR_TRO_ZZ-DR-OR-0003	TRAFFIC REGULATION MEASURES PLANS REGULATION 5(2)(o) KEY PLAN	C01
HE514503-ACM-DCO-Z1_OR_TRO_ZZ-DR-OR-0002	TRAFFIC REGULATION MEASURES PLANS REGULATION 5(2)(o) SHEET 1 OF 3	C02
HE514503-ACM-DCO-Z2_OR_TRO_ZZ-DR-OR-0002	TRAFFIC REGULATION MEASURES PLANS REGULATION 5(2)(o) SHEET 2 OF 3	C02
HE514503-ACM-DCO-Z3_OR_TRO_ZZ-DR-OR-0002	TRAFFIC REGULATION MEASURES PLANS REGULATION 5(2)(o) SHEET 3 OF 3	C02
HE514503-ACM-DCO-A38_OR_TRO_ZZ-DR-OR-0001	TRAFFIC REGULATION MEASURES PLANS REGULATION 5(2)(o) SPEED LIMITS KEY PLAN	C01
HE514503-ACM-DCO-Z1_OR_TRO_ZZ-DR-OR-0003	TRAFFIC REGULATION MEASURES PLANS REGULATION 5(2)(o) SPEED LIMITS SHEET 1 OF 3	C02
HE514503-ACM-DCO-Z2_OR_TRO_ZZ-DR-OR-0003	TRAFFIC REGULATION MEASURES PLANS REGULATION 5(2)(o) SPEED LIMITS SHEET 2 OF 3	C02
HE514503-ACM-DCO-Z3_OR_TRO_ZZ-DR-OR-0003	TRAFFIC REGULATION MEASURES PLANS REGULATION 5(2)(o) SPEED LIMITS SHEET 3 OF 3	C02

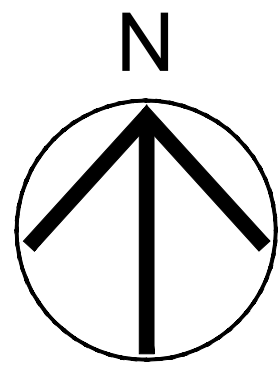

SHEET 3

SHEET 2

SHEET 1

- NOTES
- THIS DRAWING IS TO BE READ IN CONJUNCTION WITH ALL OTHER RELEVANT DOCUMENTATION.
 - DO NOT SCALE FROM THIS DRAWING. USE ONLY PRINTED DIMENSIONS.
 - ALL DIMENSIONS IN METRES, ALL CHAINAGES, LEVELS AND COORDINATES ARE IN METRES UNLESS DEFINED OTHERWISE.
- KEY:
- THE DESIGN

First Issue	LE	GS	17/04/19	C01
Revision Details	By	Check	Date	Suffix

Purpose of issue

DCO APPLICATION

Client

Highways England

Two Colmore Square

38 Colmore Circus

Birmingham

B4 6BN



Development Consent Order Number

TR010022

Project Title

A38

DERBY JUNCTIONS

Drawing Title

TRAFFIC REGULATION

MEASURES PLANS


REGULATION 5(2)(o)

KEY PLAN

Designed	Drawn	Checked	Approved	Date
GS	LE	SW	GS	15/04/19
Internal Project No.			Suitability	
60533462			D7	
Scale @ A1			Zone	
1:1250			Whole Scheme	

THIS DOCUMENT HAS BEEN PREPARED PURSUANT TO AND SUBJECT TO THE TERMS OF AECOM'S APPOINTMENT BY ITS CLIENT. AECOM ACCEPTS NO LIABILITY FOR ANY USE OF THIS DOCUMENT OTHER THAN BY ITS ORIGINAL CLIENT OR FOLLOWING AECOM'S EXPRESS AGREEMENT TO SUCH USE, AND ONLY FOR THE PURPOSES FOR WHICH IT WAS PREPARED AND PROVIDED.

Drawing Number	Highways England PIN	I Originator	I Volume	Rev
HE514503	-ACM	-DCO -	A38_OR_TRO_ZZ	C01
Location		I Type I Role I Number		

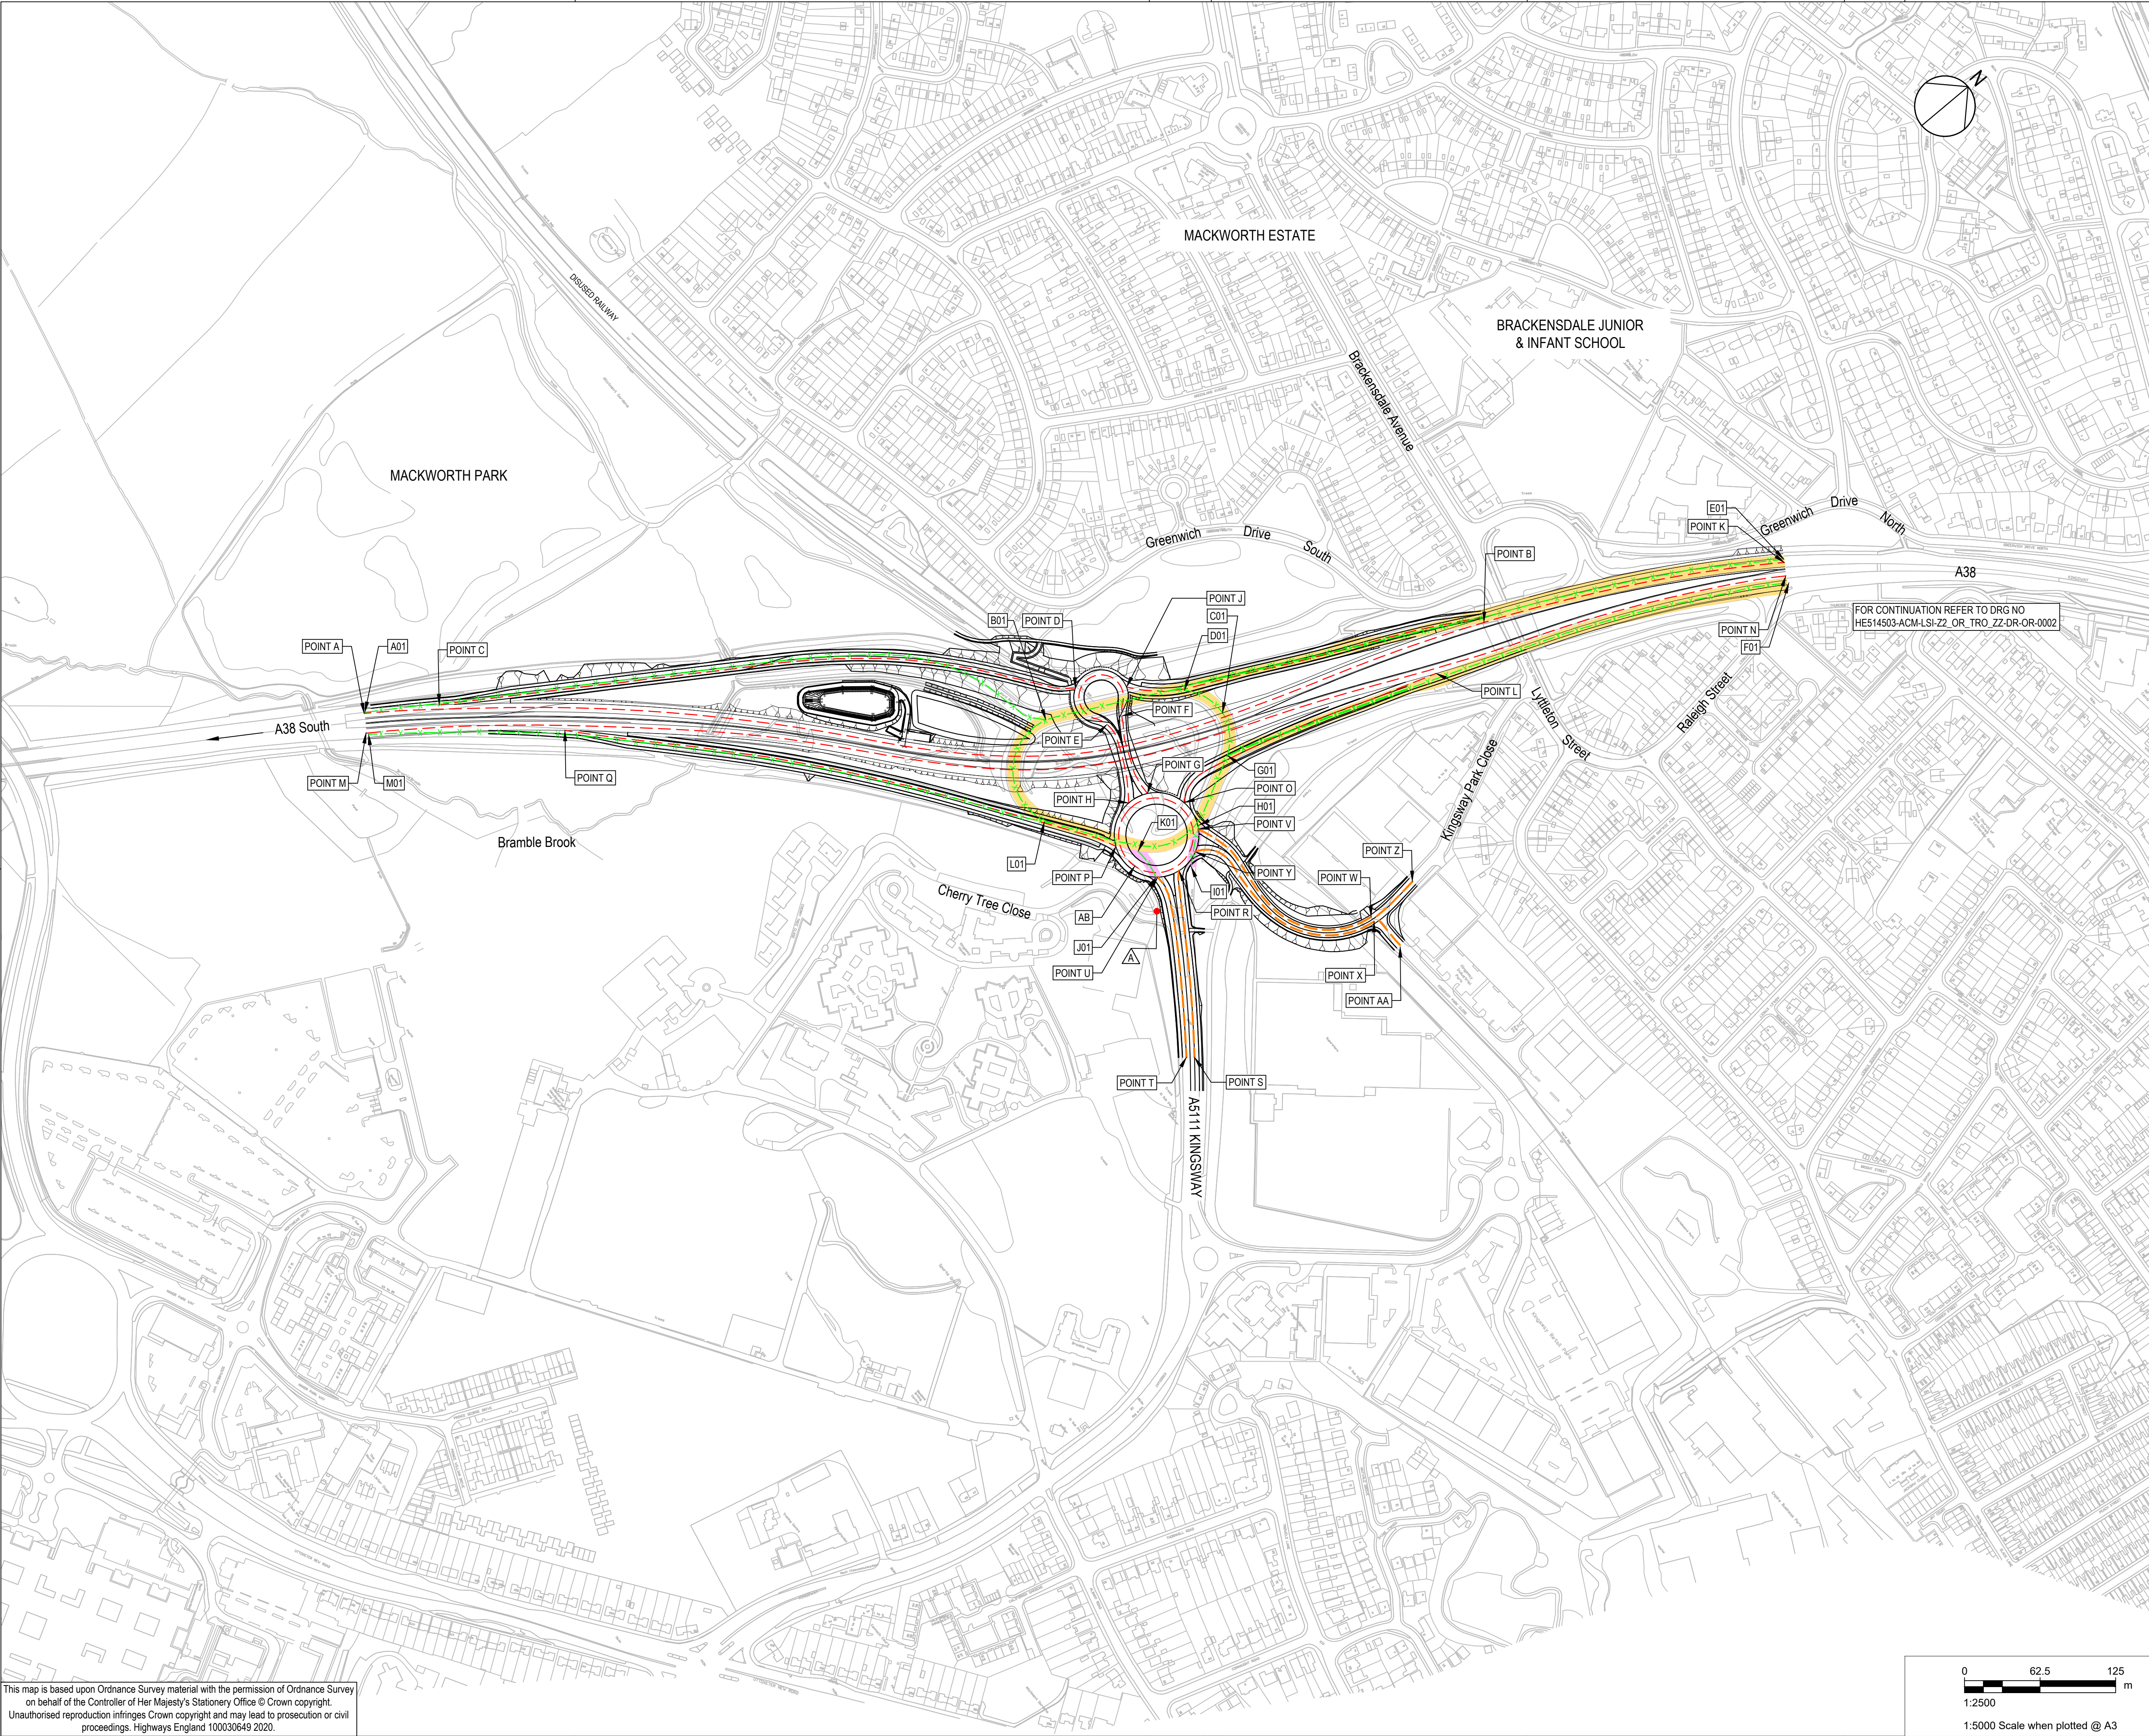

KEY PLAN

N

1

2

3

LITTLE EATON JUNCTION

MARKEATON JUNCTION

KINGSWAY JUNCTION

NOTES

1. ALL DIMENSIONS ARE IN METRES UNLESS STATED OTHERWISE.

2. THIS PLAN SHOULD BE READ IN CONJUNCTION WITH OTHER PLANS AND APPLICATION DOCUMENTS IN PARTICULAR SCHEDULE 3 OF THE DEVELOPMENT CONSENT ORDER.

3. THE ROADS IDENTIFIED ON THIS PLAN ARE TO BE CLASSIFIED (OR RE-CLASSIFIED) AS PROVIDED FOR IN THE DEVELOPMENT CONSENT ORDER.

KEY:

PROPOSED CLEARWAY EXTENTS ON TRUNK ROADS

PROPOSED CLEARWAY EXTENTS ON NON - TRUNK ROADS

EXISTING CLEARWAY EXTENTS (IN BOTH DIRECTIONS) TO BE REVOKED

CLEARWAY EXTENTS TO BE VARIED

NO WAITING RESTRICTION TO BE MADE OR VARIED

EXISTING TRAFFIC RESTRICTION ORDER TO BE REVOKED OR VARIED

PROPOSED TRAFFIC RESTRICTION ORDER TO BE MADE

EXISTING 40mph SPEED LIMIT ORDER TO BE VARIED OR REVOKED ON TRUNK ROAD.

EXISTING 40mph SPEED LIMIT ORDER TO BE VARIED OR REVOKED ON NON - TRUNK ROAD.

EXISTING NATIONAL SPEED LIMIT ORDER TO BE VARIED OR REVOKED - TRUNK ROAD.

EXISTING NATIONAL SPEED LIMIT ORDER TO BE VARIED OR REVOKED ON NON - TRUNK ROAD.

First Issue

LE

GS

17/01/20

C01

Updated Title Block & No Waiting Restrictions.

LF

GS

28/01/20

C02

Revision Details

By

Check

Date

Suffix

Purpose of Issue

DCO APPLICATION

Client

Highways England

Two Colmore Square

38 Colmore Circus

Birmingham

B4 6BN

Development Consent Order Number

TR010022

Project Title

A38

DERBY JUNCTIONS

Drawing Title

TRAFFIC REGULATION

MEASURES PLANS

REGULATION 5(2)(o)

SHEET 1 OF 3

Designed

GS

Drawn

LF

Checked

SW

Approved

GS

Date

20/01/20

Internal Project No.

60533462

Suitability

D7

Scale @ A1

1:2500

Zone

A38/A5111 Kingsway

THIS DOCUMENT HAS BEEN PREPARED PURSUANT TO AND SUBJECT TO THE TERMS OF AECOM'S APPOINTMENT BY ITS CLIENT. AECOM ACCEPTS NO LIABILITY FOR ANY USE OF THIS DOCUMENT OTHER THAN BY ITS ORIGINAL CLIENT OR FOLLOWING AECOM'S EXPRESS AGREEMENT TO SUCH USE, AND ONLY FOR THE PURPOSES FOR WHICH IT WAS PREPARED AND PROVIDED.

Drawing Number

HE514503 -ACM

Originator

-DCO-

I Volume

Z1_OR_TRO_ZZ

I Type

-DR-OR-0002

I Role

I Number

C02

0

62.5

125


m

1:2500

1:5000 Scale when plotted @ A3

This map is based upon Ordnance Survey material with the permission of Ordnance Survey on behalf of the Controller of Her Majesty's Stationery Office © Crown copyright. Unauthorised reproduction infringes Crown copyright and may lead to prosecution or civil proceedings. Highways England 100030649 2020.

Plot Date: 29 January 2020 14:01:25
File Name: C:\WORKING\GACOM_EU\LAN\FLETCHER\DRG\461070\HE514503-ACM-DCO-Z1_OR_TRO_ZZ-DR-OR-0002

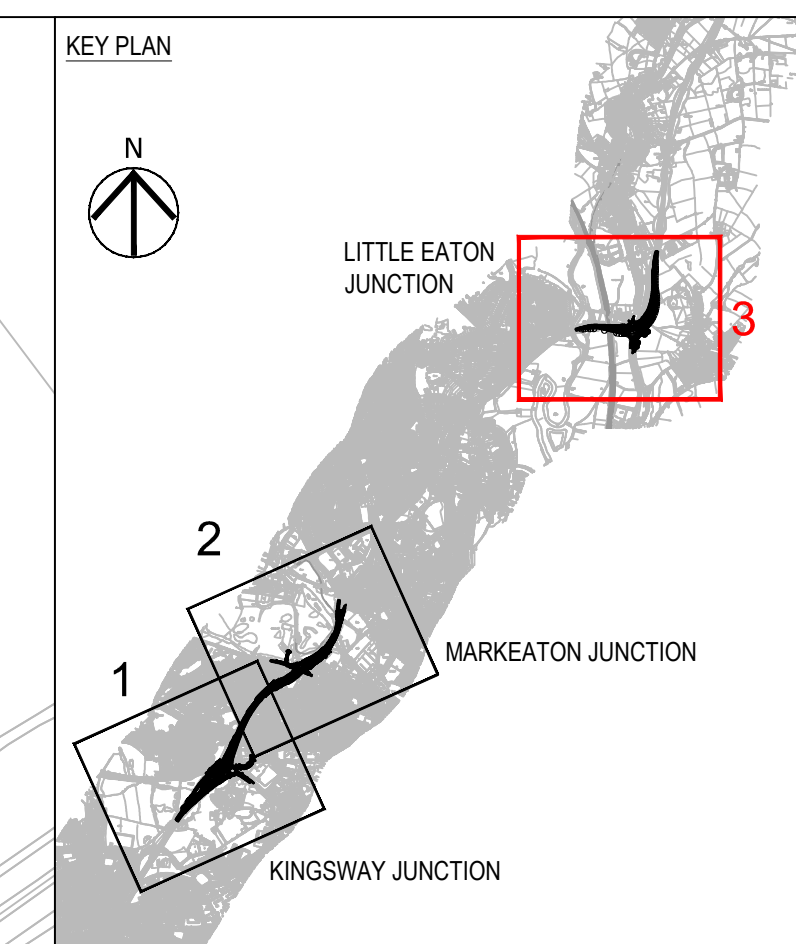

- | NOTES | |
|-------|---|
| 1. | ALL DIMENSIONS ARE IN METRES UNLESS STATED OTHERWISE. |
| 2. | THIS PLAN SHOULD BE READ IN CONJUNCTION WITH OTHER PLANS AND APPLICATION DOCUMENTS IN PARTICULAR SCHEDULE 3 OF THE DEVELOPMENT CONSENT ORDER. |
| 3. | THE ROADS IDENTIFIED ON THIS PLAN ARE TO BE CLASSIFIED (OR RE-CLASSIFIED) AS PROVIDED FOR IN THE DEVELOPMENT CONSENT ORDER. |

KEY:

-  PROPOSED CLEARWAY EXTENTS ON TRUNK ROADS
-  PROPOSED CLEARWAY EXTENTS ON NON - TRUNK ROADS
-  EXISTING CLEARWAY EXTENTS (IN BOTH DIRECTIONS) TO BE REVOKED
-  CLEARWAY EXTENTS TO BE VARIED
-  NO WAITING RESTRICTION TO BE MADE OR VARIED
-  EXISTING TRAFFIC RESTRICTION ORDER TO BE REVOKED OR VARIED
-  PROPOSED TRAFFIC RESTRICTION ORDER TO BE MADE
-  EXISTING 40mph SPEED LIMIT ORDER TO BE VARIED OR REVOKED ON TRUNK ROAD.
-  EXISTING 40mph SPEED LIMIT ORDER TO BE VARIED OR REVOKED ON NON - TRUNK ROAD.
-  EXISTING NATIONAL SPEED LIMIT ORDER TO BE VARIED OR REVOKED ON TRUNK ROAD.
-  EXISTING NATIONAL SPEED LIMIT ORDER TO BE VARIED OR REVOKED ON NON - TRUNK ROAD.

First Issue	LE / GS	17/01/20	C01
Updated Title Block & Clearway Extents	LF / GS	28/01/20	C02
Revision Details	By / Check	Date	Suff

Purpose of issue	DCO APPLICATION
------------------	-----------------

Client
Highways England
Floor 5
Two Colmore Square
38 Colmore Circus
Birmingham
B4 6BN

Development Consent Order Number
TR010022

Project Title

A38
DERBY JUNCTIONS

Drawing Title


TRAFFIC REGULATION
MEASURES PLANS
REGULATION 5(2)(o)
SHEET 3 OF 3


Designed GS	Drawn LF	Checked SW	Approved GS	Date 20/01/20
Internal Project No. 60533462			Suitability D7	
Scale @ A1 1:2500			Zone A38/A61 Little Eaton	
THIS DOCUMENT HAS BEEN PREPARED PURSUANT TO AND SUBJECT TO THE				

TERMS OF AECOM'S APPOINTMENT BY ITS CLIENT. AECOM ACCEPTS NO LIABILITY FOR ANY USE OF THIS DOCUMENT OTHER THAN BY ITS ORIGINAL CLIENT OR FOLLOWING AECOM'S EXPRESS AGREEMENT TO SUCH USE, AND ONLY FOR THE PURPOSES FOR WHICH IT WAS PREPARED AND PROVIDED.

Drawing Number	Highways England PIN	I Originator	I Volume	Rev
HE514503	-ACM	-DCO -		C02
Z3_OR_TRO_ZZ	-DR-OR-0002			
Location	I Type	I Role	I Number	

This map is based upon Ordnance Survey material with the permission of Ordnance Survey on behalf of the Controller of Her Majesty's Stationery Office © Crown copyright. Unauthorised reproduction infringes Crown copyright and may lead to prosecution or civil proceedings. Highways England 100030649 2020.

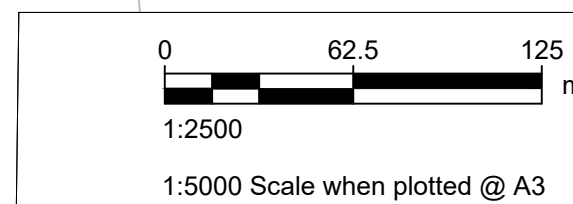

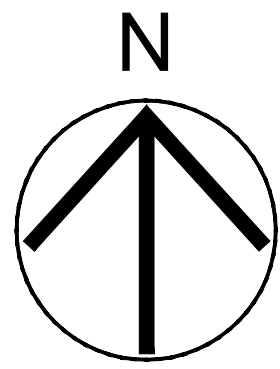

SHEET 3

SHEET 2

SHEET 1

- NOTES
- THIS DRAWING IS TO BE READ IN CONJUNCTION WITH ALL OTHER RELEVANT DOCUMENTATION.
 - DO NOT SCALE FROM THIS DRAWING. USE ONLY PRINTED DIMENSIONS.
 - ALL DIMENSIONS IN METRES, ALL CHAINAGES, LEVELS AND COORDINATES ARE IN METRES UNLESS DEFINED OTHERWISE.
- KEY:
- THE DESIGN

First Issue	LE	GS	17/04/19	C01
Revision Details	By	Check	Date	Suffix

Purpose of issue

DCO APPLICATION

Client

Highways England
Two Colmore Square
38 Colmore Circus
Birmingham
B4 6BN



Development Consent Order Number

TR010022

Project Title

A38
DERBY JUNCTIONS



Drawing Title

TRAFFIC REGULATION
MEASURES PLANS
REGULATION 5(2)(o)
SPEED LIMIT KEY PLAN

Designed	Drawn	Checked	Approved	Date
GS	LE	SW	GS	15/04/19
Internal Project No. 60533462			Suitability D7	
Scale @ A1 1:1250			Zone Whole Scheme	

THIS DOCUMENT HAS BEEN PREPARED PURSUANT TO AND SUBJECT TO THE TERMS OF AECOM'S APPOINTMENT BY ITS CLIENT. AECOM ACCEPTS NO LIABILITY FOR ANY USE OF THIS DOCUMENT OTHER THAN BY ITS ORIGINAL CLIENT OR FOLLOWING AECOM'S EXPRESS AGREEMENT TO SUCH USE, AND ONLY FOR THE PURPOSES FOR WHICH IT WAS PREPARED AND PROVIDED.

Drawing Number	Highways England PIN	I Originator	I Volume	Rev
HE514503	-ACM	-DCO -	A38_OR_TRO_ZZ	C01
A38_OR_TRO_ZZ	DR-OR-0001	I Type	I Role	I Number
Location				

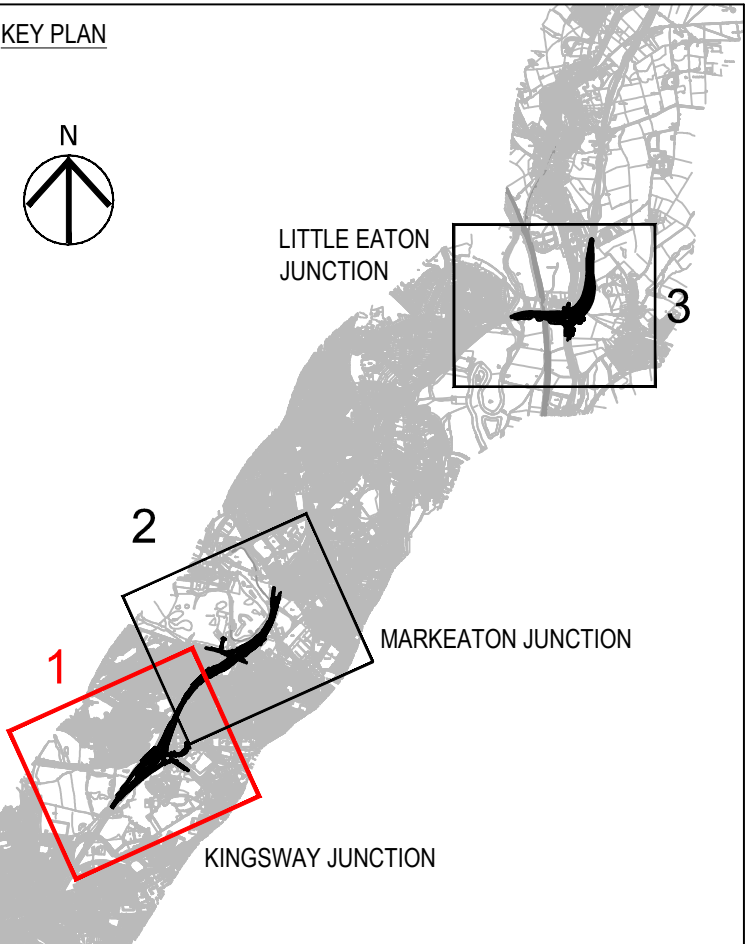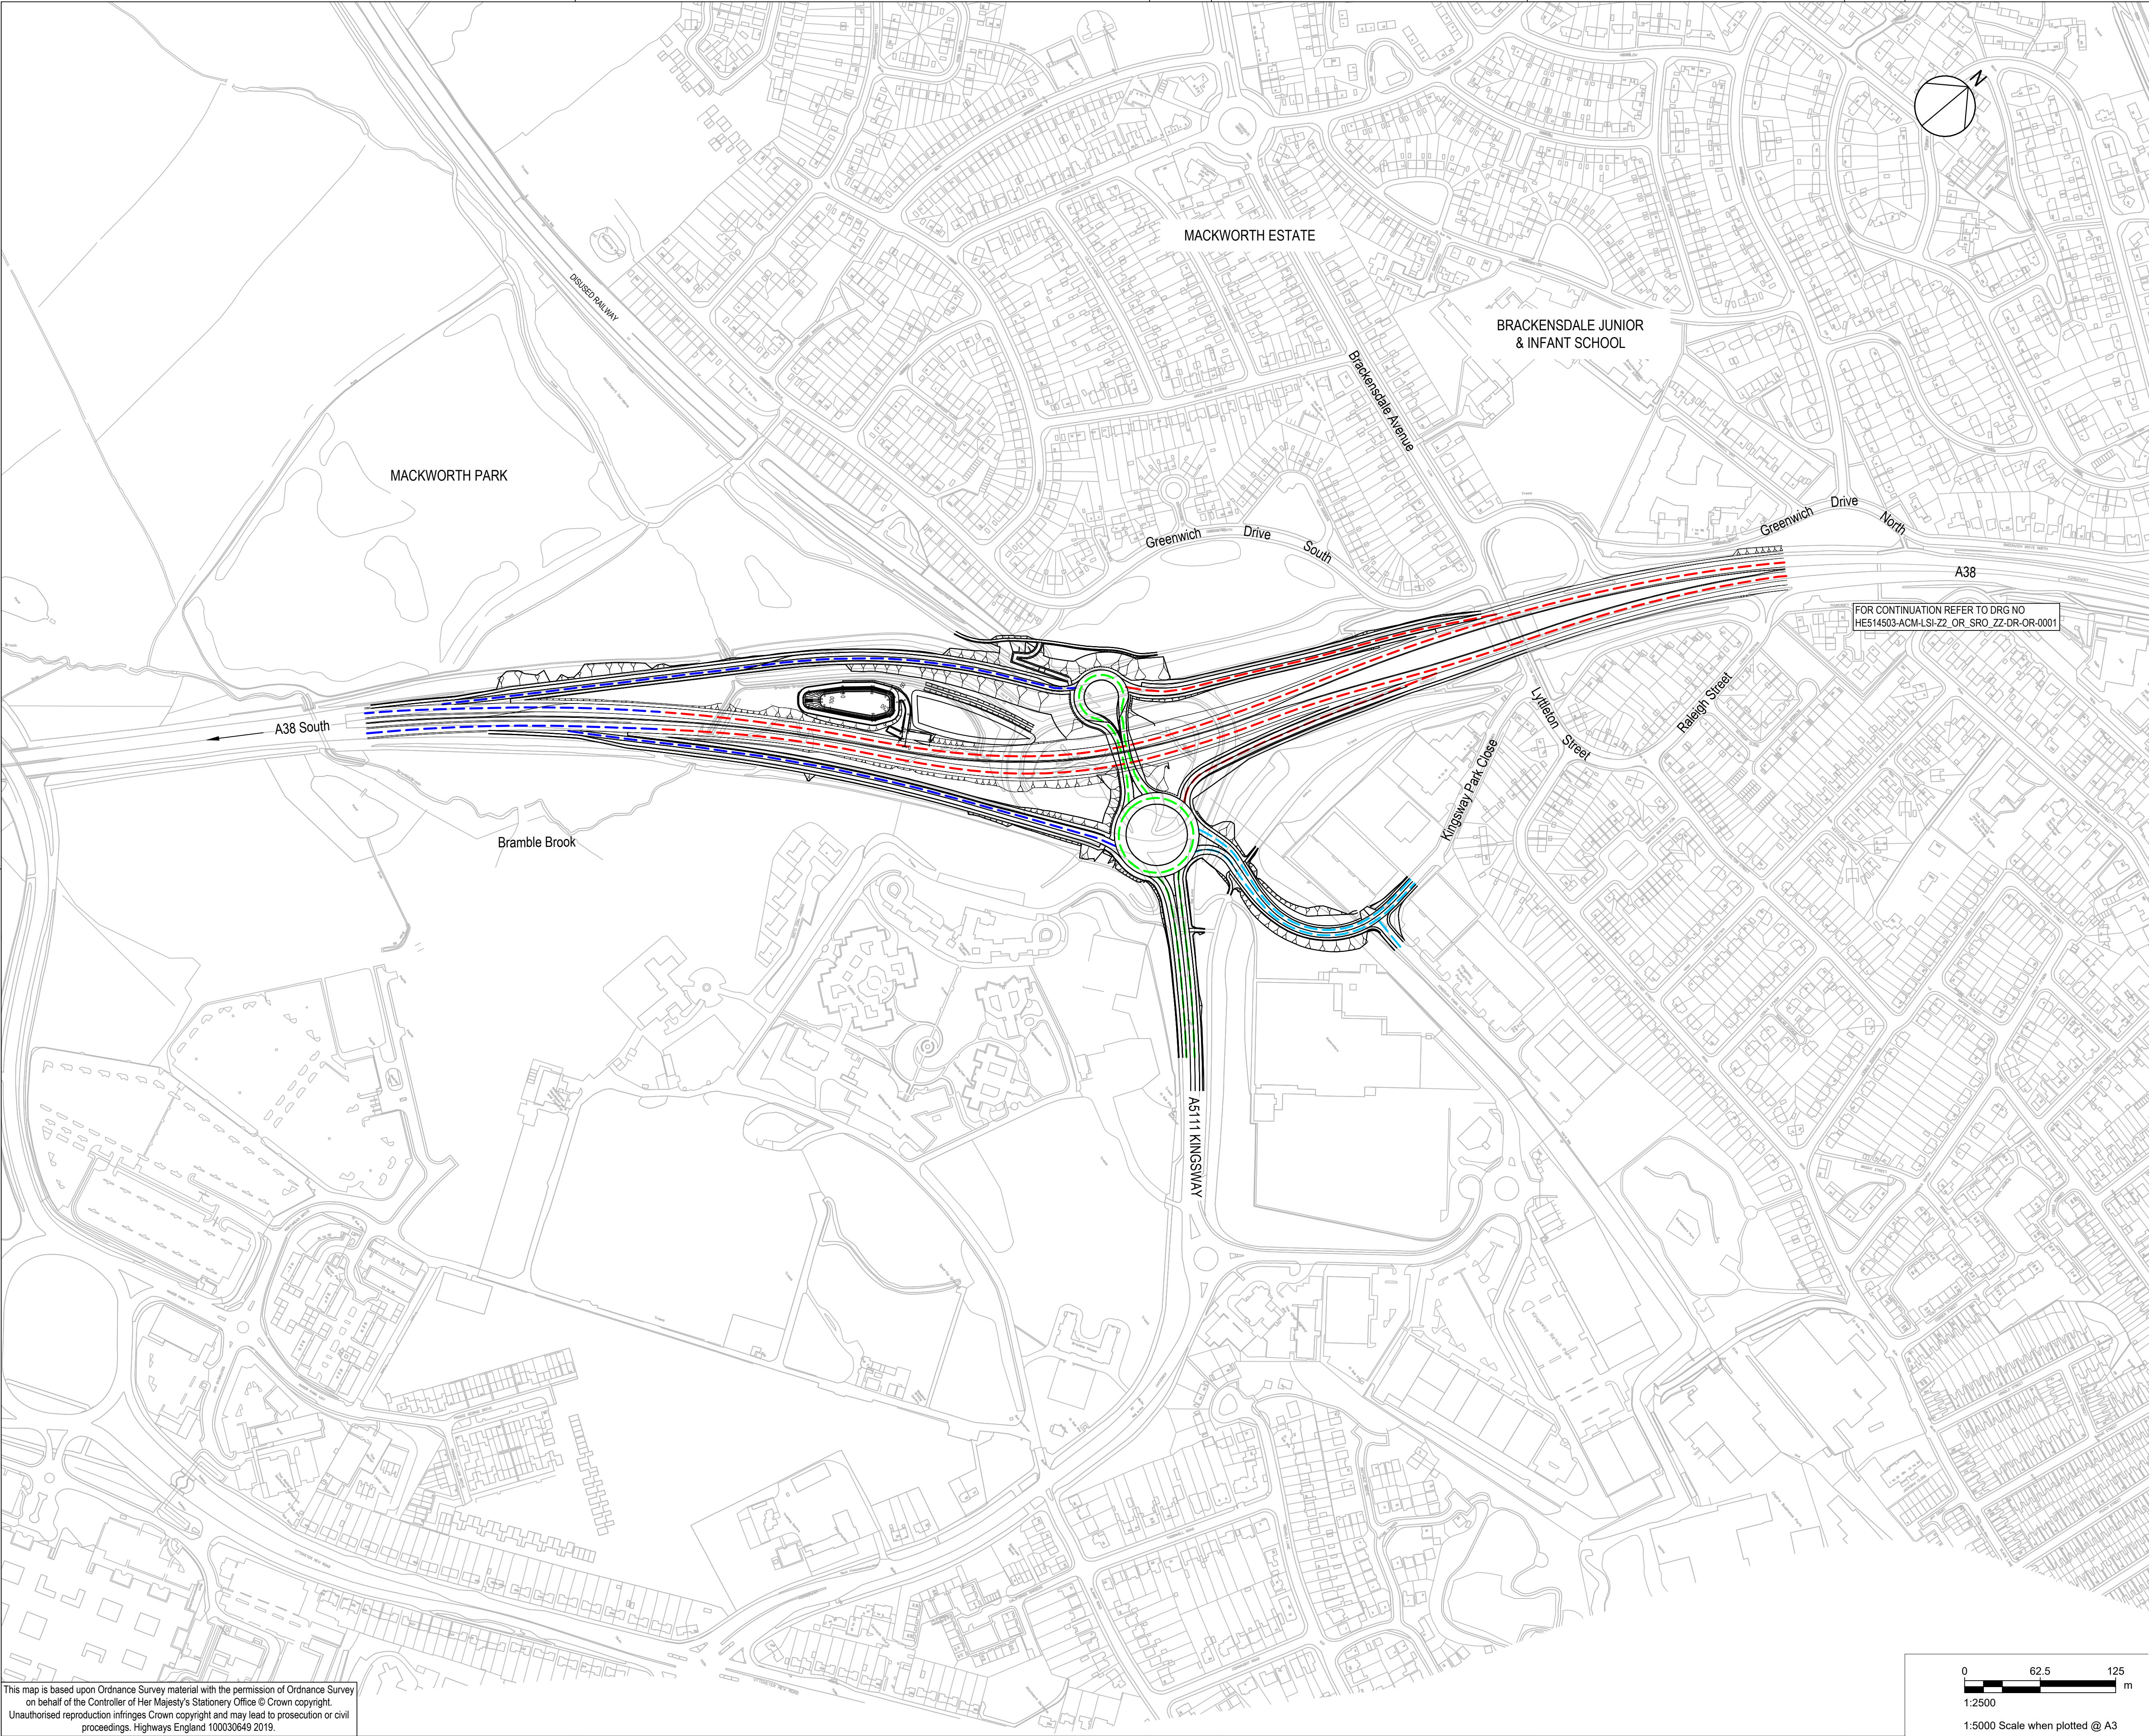

- NOTES
1. ALL DIMENSIONS ARE IN METRES UNLESS STATED OTHERWISE.
 2. THIS PLAN SHOULD BE READ IN CONJUNCTION WITH OTHER PLANS AND APPLICATION DOCUMENTS IN PARTICULAR SCHEDULE 3 OF THE DEVELOPMENT CONSENT ORDER.
- KEY:
- PROPOSED NATIONAL SPEED LIMIT
 - PROPOSED 60mph SPEED LIMIT
 - PROPOSED 50mph SPEED LIMIT ON TRUNK ROAD
 - PROPOSED 40mph SPEED LIMIT
 - PROPOSED 30mph SPEED LIMIT

FOR CONTINUATION REFER TO DRG NO
HE514503-ACM-LSI-ZZ OR SRO ZZ-DR-OR-0001

First Issue	LE	GS	15/01/20	C01
Updated Title Block	LF	GS	28/01/20	C02
Revision Details	By	Check	Date	Suffix

DCO APPLICATION

Client
Highways England
Floor 5
Two Colmore Square
38 Colmore Circus
Birmingham
B4 6BN

Development Consent Order Number
TR010022

Project Title
A38
DERBY JUNCTIONS

Drawing Title
TRAFFIC REGULATION
MEASURES PLANS
REGULATION 5(2)(o)
SPEED LIMITS SHEET 1 OF 3

Designed GS	Drawn LF	Checked SW	Approved GS	Date 20/01/20
----------------	-------------	---------------	----------------	------------------

Internal Project No.
60533462


Scale @ A1
1:2500

Suitability
D7

Zone
A38/A5111 Kingsway



THIS DOCUMENT HAS BEEN PREPARED PURSUANT TO AND SUBJECT TO THE TERMS OF AECOM'S APPOINTMENT BY ITS CLIENT. AECOM ACCEPTS NO LIABILITY FOR ANY USE OF THIS DOCUMENT OTHER THAN BY ITS ORIGINAL CLIENT OR FOLLOWING AECOM'S EXPRESS AGREEMENT TO SUCH USE, AND ONLY FOR THE PURPOSES FOR WHICH IT WAS PREPARED AND PROVIDED.

Drawing Number HE514503 -ACM	Originator -DCO-	I Volume Z1_OR_TRO_ZZ	Rev C02
Location	I Type -DR-OR-0003	I Role I Number	

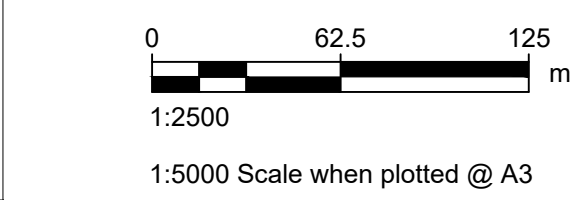

Plot Date: 29 January 2020 14:02:47
File Name: C:\WORKING\GACOM\ELUAM\FLETCHER\DRG\070\HE514503-ACM-LSI-ZZ-OR_TRO_ZZ-DR-OR-0003

This map is based upon Ordnance Survey material with the permission of Ordnance Survey on behalf of the Controller of Her Majesty's Stationery Office © Crown copyright. Unauthorised reproduction infringes Crown copyright and may lead to prosecution or civil proceedings. Highways England 100030649 2019.

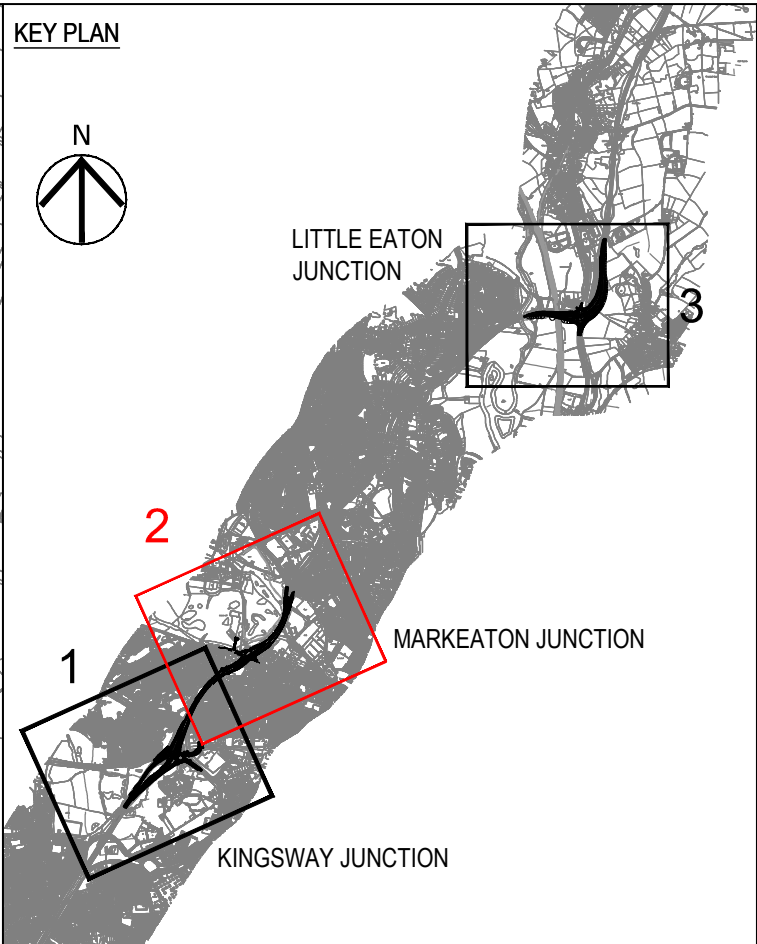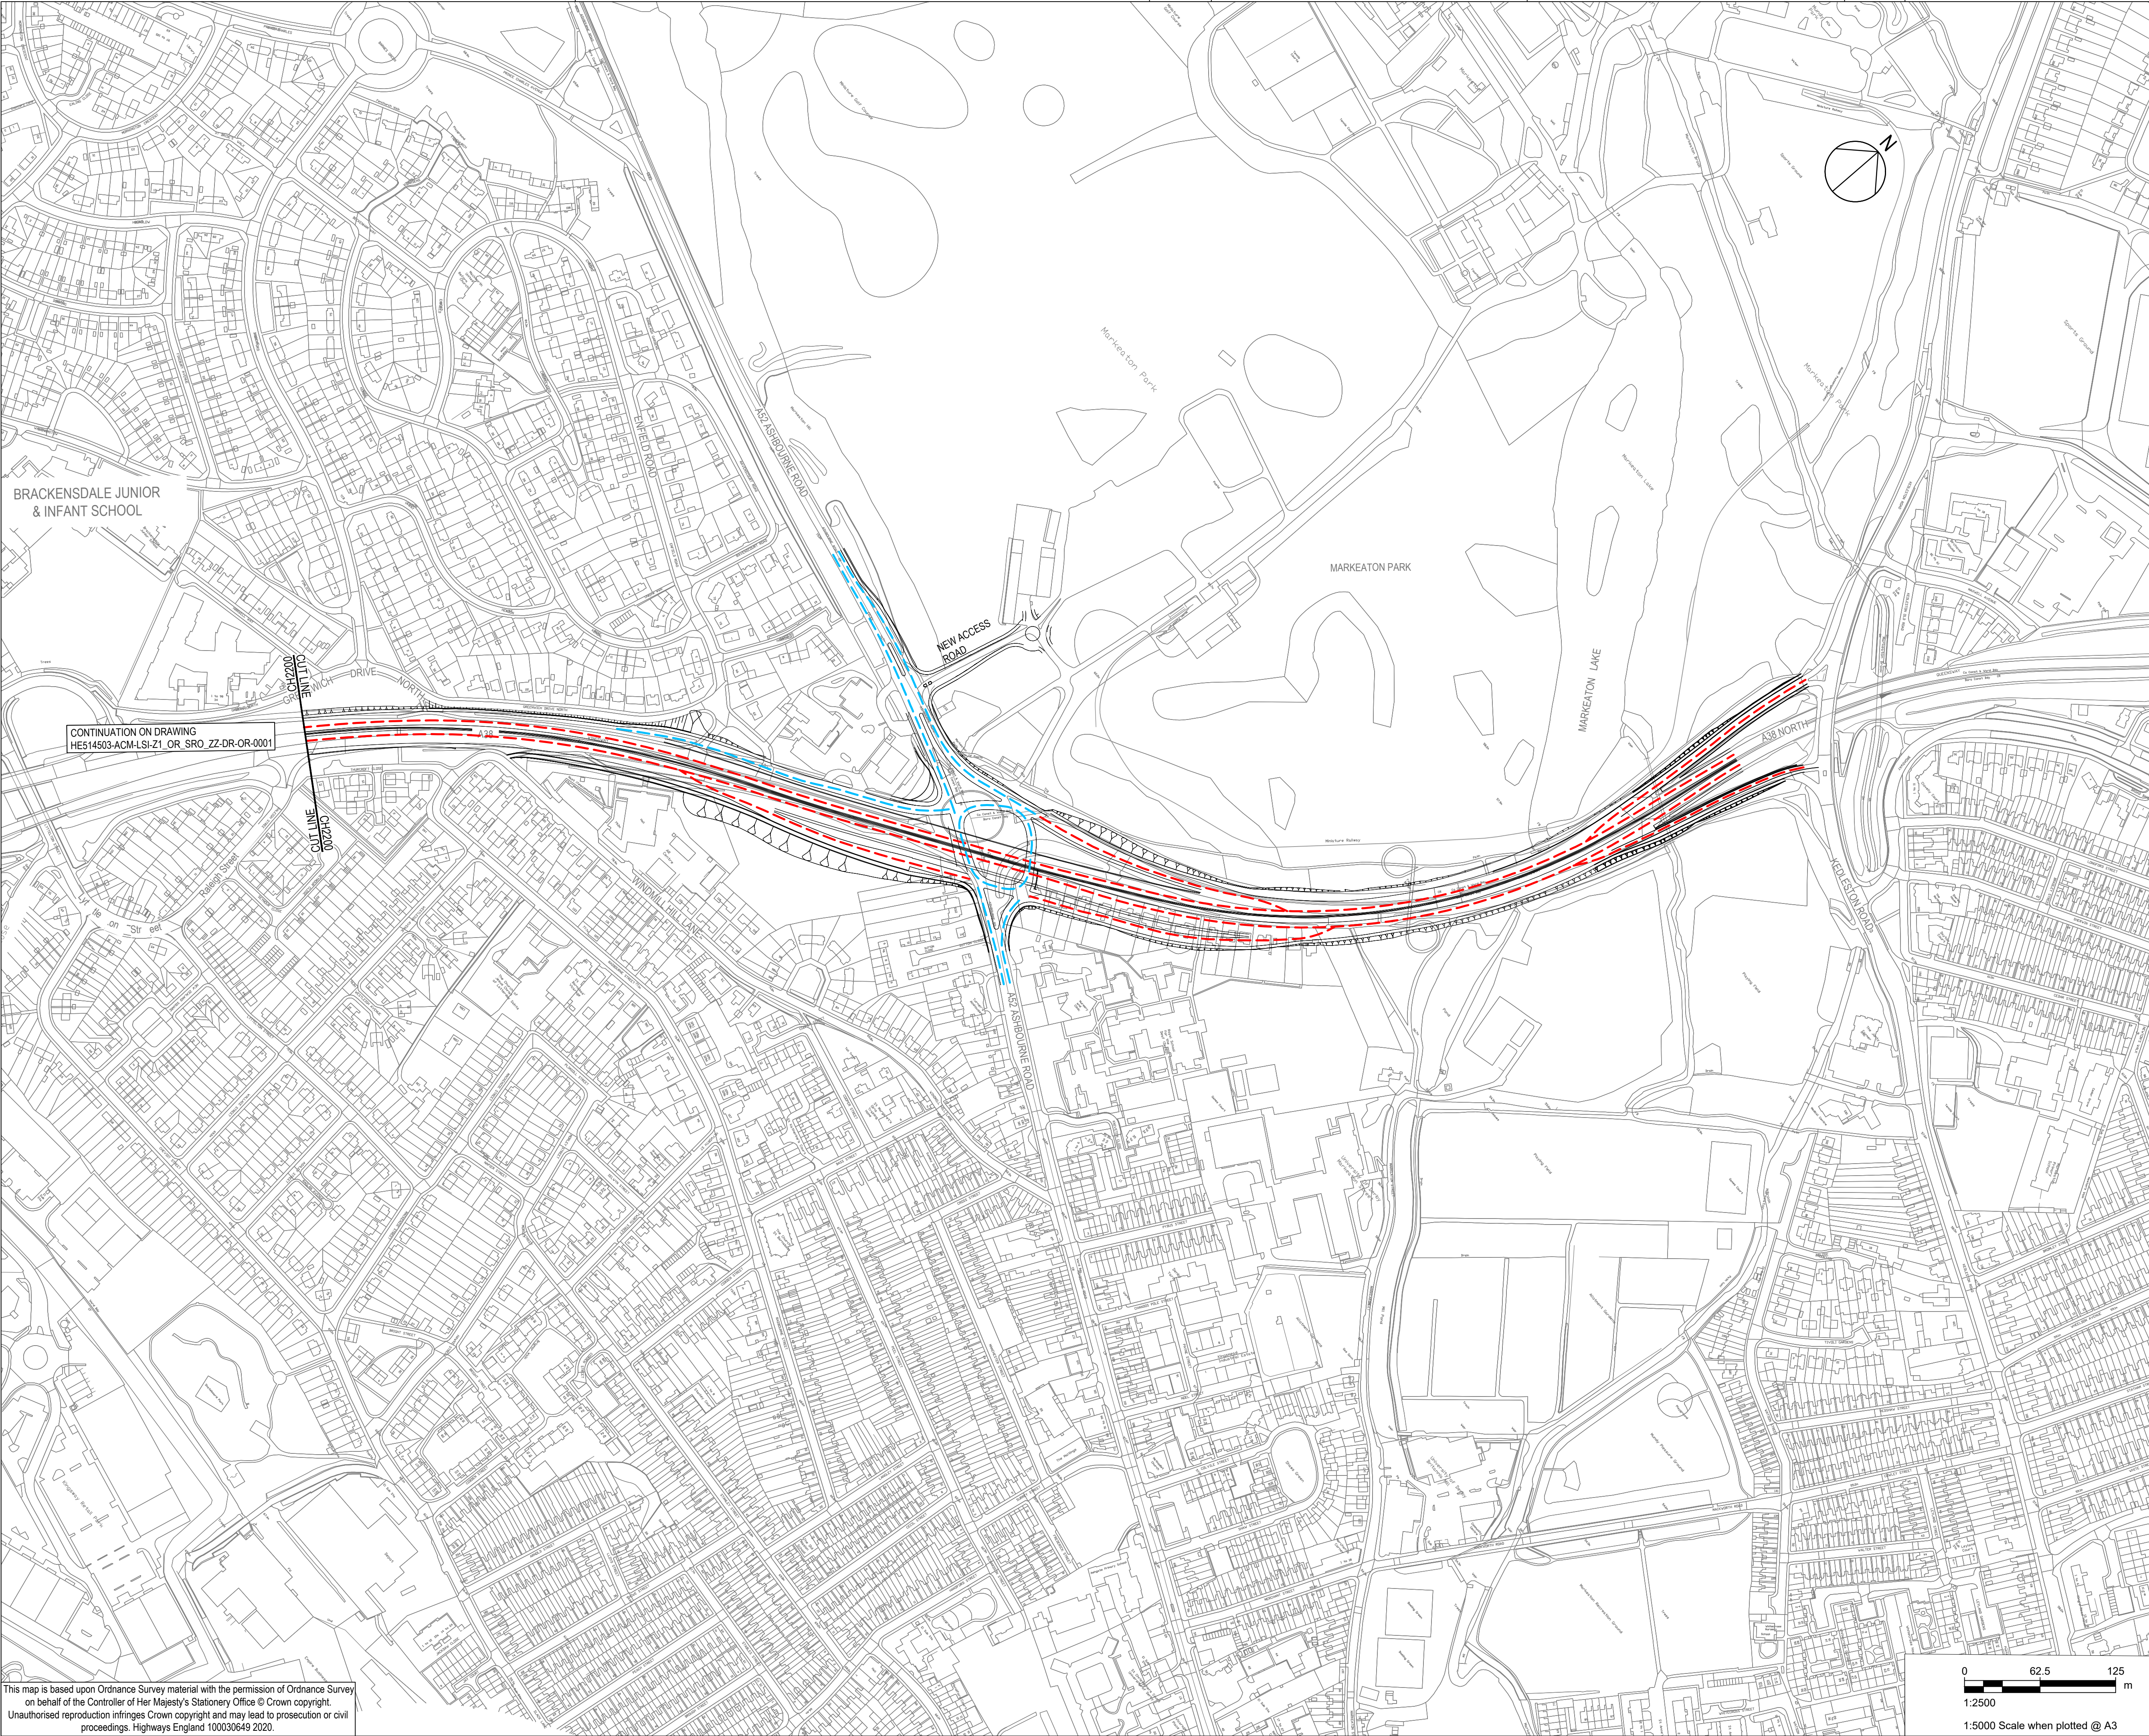

- NOTES
1. ALL DIMENSIONS ARE IN METRES UNLESS STATED OTHERWISE.
 2. THIS PLAN SHOULD BE READ IN CONJUNCTION WITH OTHER PLANS AND APPLICATION DOCUMENTS IN PARTICULAR SCHEDULE 3 OF THE DEVELOPMENT CONSENT ORDER.

- KEY:
- PROPOSED NATIONAL SPEED LIMIT
 - PROPOSED 60mph SPEED LIMIT ON TRUNK ROAD
 - PROPOSED 50mph SPEED LIMIT
 - PROPOSED 40mph SPEED LIMIT
 - PROPOSED 30mph SPEED LIMIT

CONTINUATION ON DRAWING
HE514503-ACM-LSI-Z1_OR_SRO_ZZ-DR-OR-0001

CUT LINE
CH2200
000220

First Issue	LE	GS	15/01/20	C01
Updated Title Block	LF	GS	28/01/20	C02
Revision Details		By	Date	Suffix
		Check		

Purpose of Issue

DCO APPLICATION

Client
Highways England
Floor 5
Two Colmore Square
38 Colmore Circus
Birmingham
B4 6BN

Development Consent Order Number
TR010022

Project Title

**A38
DERBY JUNCTIONS**

Drawing Title


**TRAFFIC REGULATION
MEASURES PLANS
REGULATION 5(2)(o)
SPEED LIMITS SHEET 2 OF 3**

Designed GS	Drawn LF	Checked SW	Approved GS	Date 20/01/20
Internal Project No. 60533462			Suitability D7	
Scale @ A1 1:2500			Zone A38/A52 Markeaton	

THIS DOCUMENT HAS BEEN PREPARED PURSUANT TO AND SUBJECT TO THE TERMS OF AECOM'S APPOINTMENT BY ITS CLIENT. AECOM ACCEPTS NO LIABILITY FOR ANY USE OF THIS DOCUMENT OTHER THAN BY ITS ORIGINAL CLIENT OR FOLLOWING AECOM'S EXPRESS AGREEMENT TO SUCH USE, AND ONLY FOR THE PURPOSES FOR WHICH IT WAS PREPARED AND PROVIDED.

Drawing Number HE514503 -ACM	I Originator -DCO-	I Volume ZZ_OR_TRO_ZZ	Rev C02
Location A38/A52 Markeaton		I Type DR-OR-0003	I Role I Number



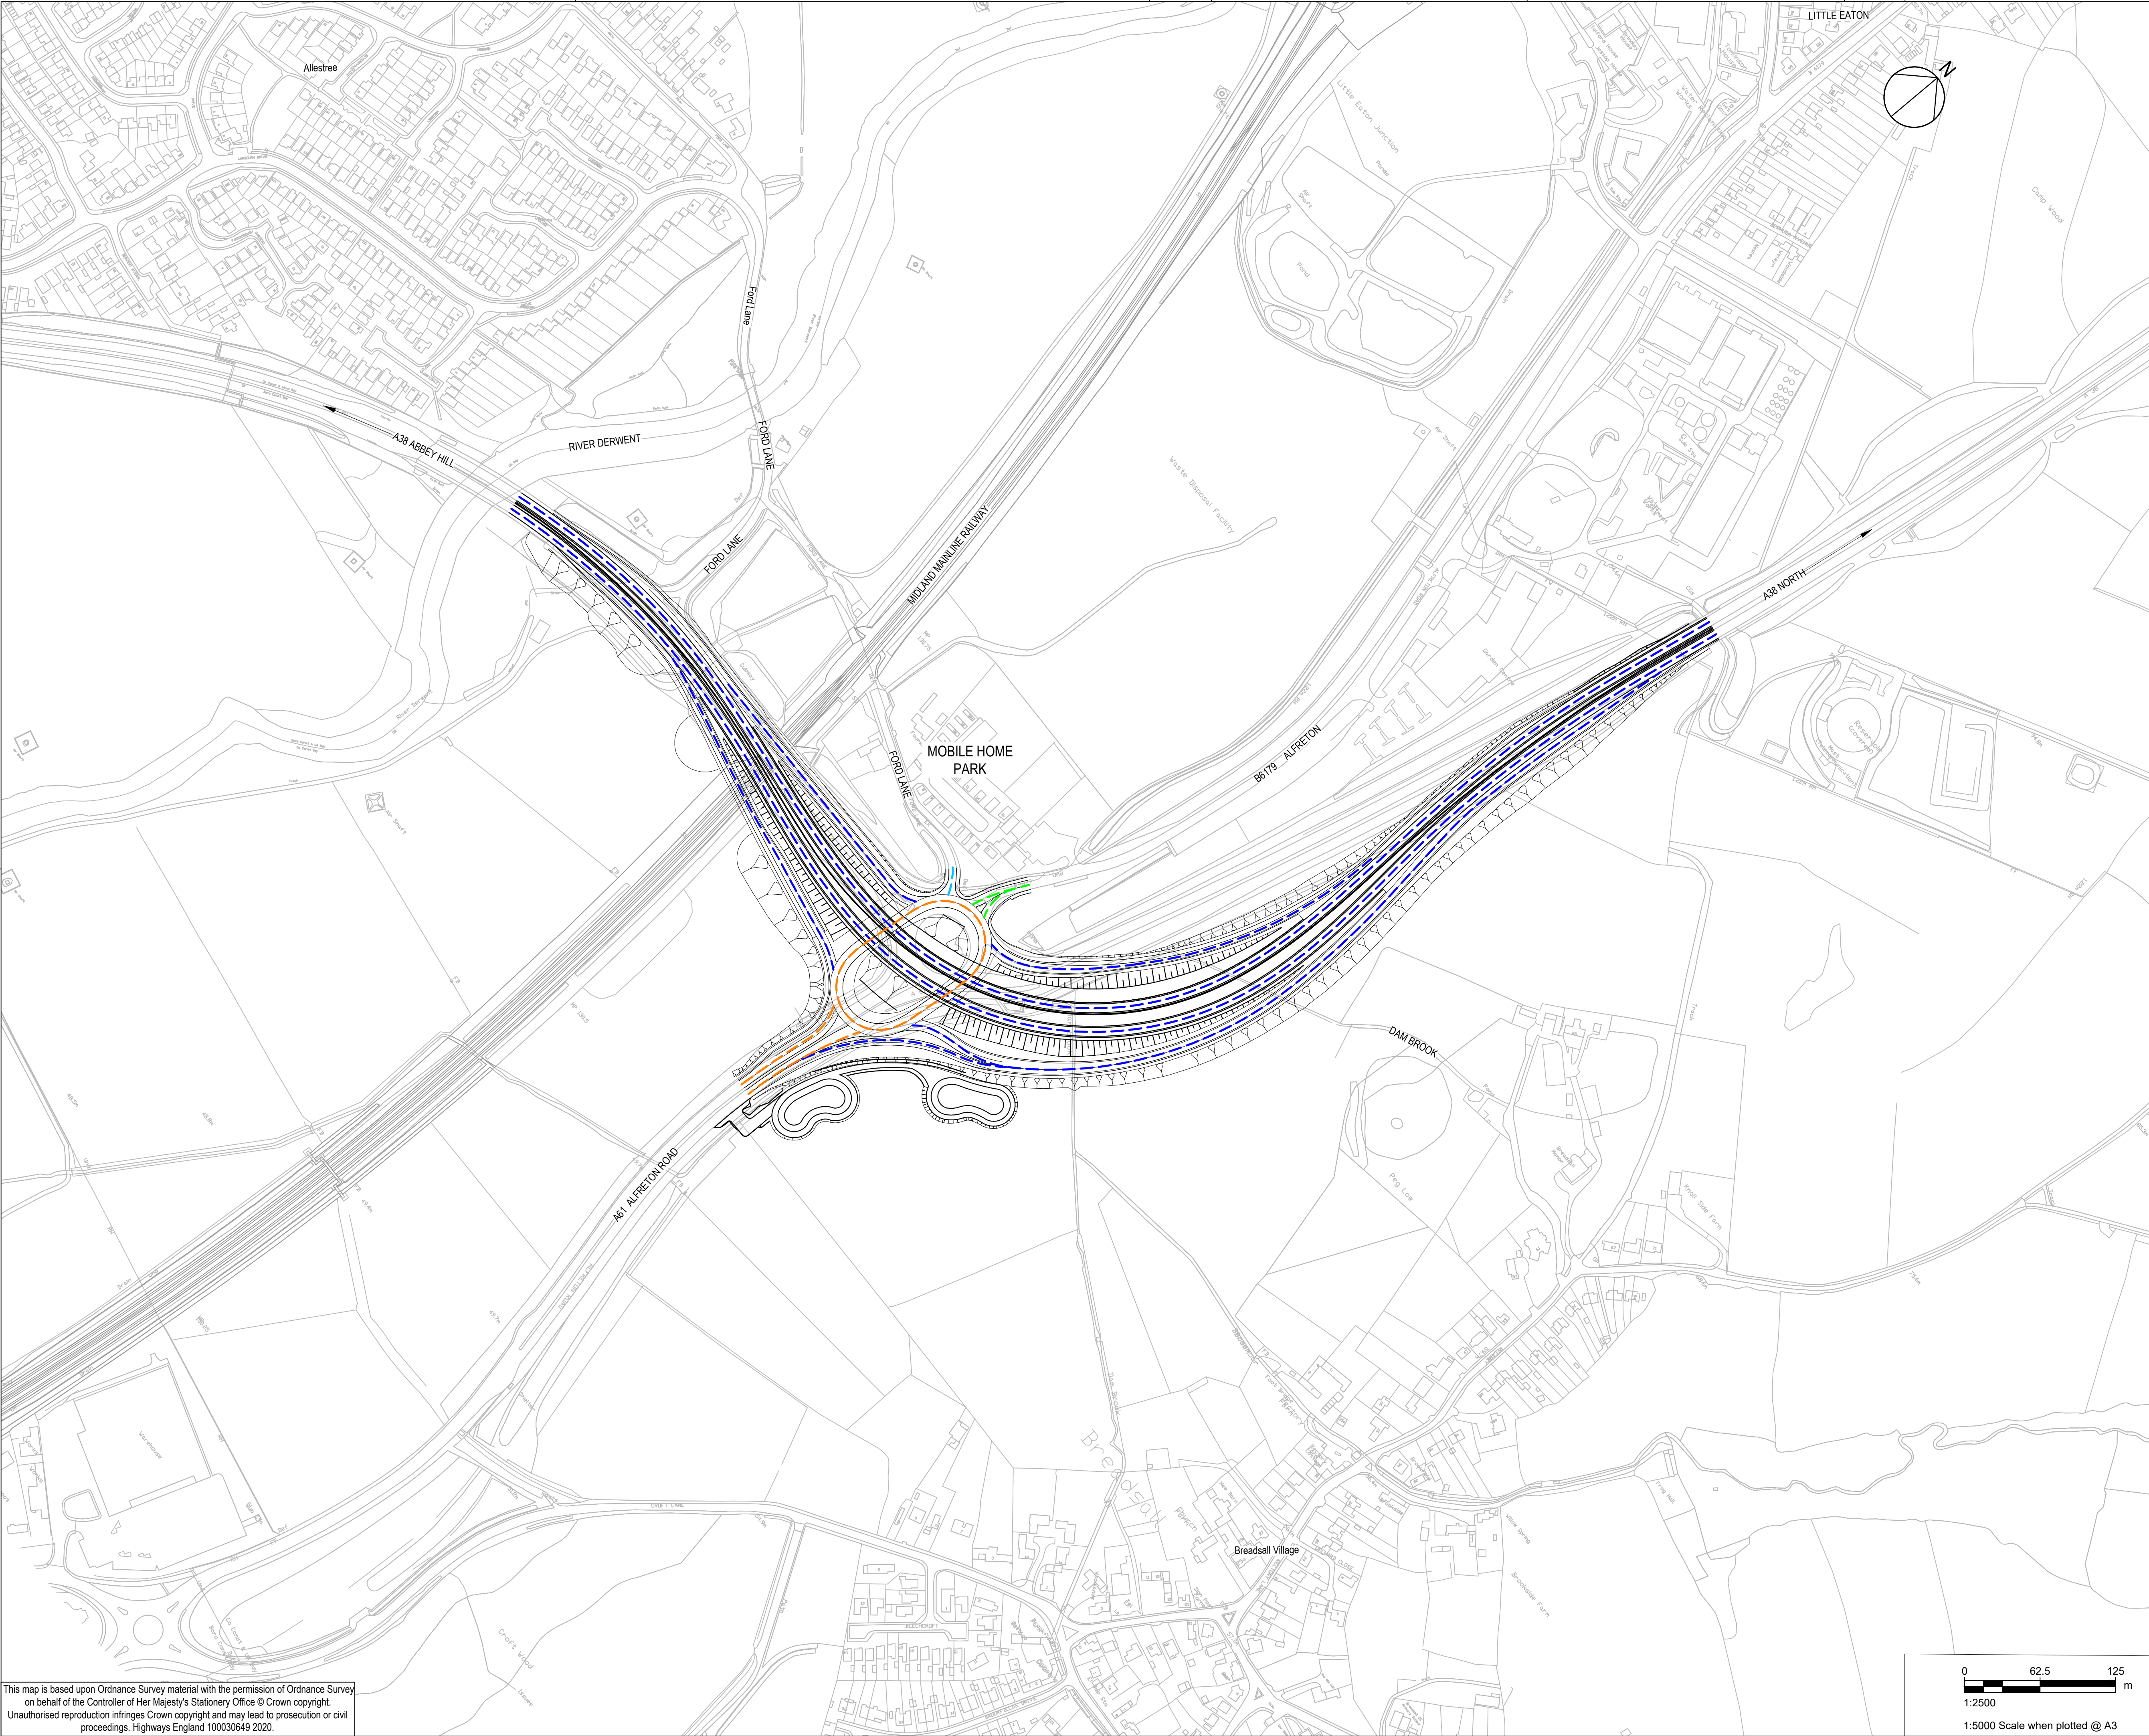

KEY PLAN

NOTES

- ALL DIMENSIONS ARE IN METRES UNLESS STATED OTHERWISE.
- THIS PLAN SHOULD BE READ IN CONJUNCTION WITH OTHER PLANS AND APPLICATION DOCUMENTS IN PARTICULAR SCHEDULE 3 OF THE DEVELOPMENT CONSENT ORDER.

KEY:

- PROPOSED NATIONAL SPEED LIMIT
- PROPOSED 60mph SPEED LIMIT
- PROPOSED 50mph SPEED LIMIT ON TRUNK ROAD
- PROPOSED 40mph SPEED LIMIT
- PROPOSED 30mph SPEED LIMIT

First Issue	LE	GS	15/01/20	C01
Updated Title Block	LF	GS	28/01/20	C02
Revision Details	By	Check	Date	Suffix

Purpose of Issue

DCO APPLICATION

Client
Highways England
Floor 5
Two Colmore Square
38 Colmore Circus
Birmingham
B4 6BN

Development Consent Order Number
TR010022

Project Title
**A38
DERBY JUNCTIONS**

Drawing Title
**TRAFFIC REGULATION
MEASURES PLANS
REGULATION 5(2)(o)
SPEED LIMITS SHEET 3 OF 3**

Designed GS	Drawn LF	Checked SW	Approved GS	Date 20/01/20
----------------	-------------	---------------	----------------	------------------

Internal Project No.
60533462

Scale @ A1
1:2500

Suitability
D7

Zone
A38/A61 Little Eaton

THIS DOCUMENT HAS BEEN PREPARED PURSUANT TO AND SUBJECT TO THE TERMS OF AECOM'S APPOINTMENT BY ITS CLIENT. AECOM ACCEPTS NO LIABILITY FOR ANY USE OF THIS DOCUMENT OTHER THAN BY ITS ORIGINAL CLIENT OR FOLLOWING AECOM'S EXPRESS AGREEMENT TO SUCH USE, AND ONLY FOR THE PURPOSES FOR WHICH IT WAS PREPARED AND PROVIDED.

Drawing Number HE514503 -ACM	I Originator -DCO-	I Volume Z3 OR_TRO_ZZ	I Type -DR-OR-0003	I Role Location	I Number C02
---------------------------------	-----------------------	--------------------------	-----------------------	--------------------	-----------------

This map is based upon Ordnance Survey material with the permission of Ordnance Survey on behalf of the Controller of Her Majesty's Stationery Office © Crown copyright. Unauthorised reproduction infringes Crown copyright and may lead to prosecution or civil proceedings. Highways England 100030649 2020.

