

A38 Derby Junctions
TR010022
Volume 2
2.7(b) Streets, Rights of Way
and Access Plans

Regulation 5(2)(k)

Planning Act 2008

Infrastructure Planning (Applications: Prescribed
Forms and Procedure) Regulations 2009

March 2020

Infrastructure Planning

Planning Act 2008

**The Infrastructure Planning
(Applications: Prescribed Forms
and Procedure) Regulations 2009**

A38 Derby Junctions
Development Consent Order 202[]


Streets, Rights of Way and Access Plans

Regulation Number	Regulation 5(2)(k)
Planning Inspectorate Scheme Reference	TR010022
Application Document Reference	2.7(b)
Author	A38 Derby Junctions Project Team, Highways England

Version	Date	Status of Version
2	10 March 2020	Deadline 7 submission

Schedule of Plans included in this Application Document

Drawing Number	Drawing Title	Revision
HE514503-ACM-DCO-A38_OR_TRO_ZZ-DR-OR-0004	STREETS, RIGHTS OF WAY AND ACCESS PLAN REGULATION 5(2)(k) KEY PLAN	C01
HE514503-ACM-DCO-Z1_OR_SRO_ZZ-DR-OR-0001	STREETS, RIGHTS OF WAY AND ACCESS PLAN REGULATION 5(2)(k) SHEET 1 OF 3	C02
HE514503-ACM-DCO-Z2_OR_SRO_ZZ-DR-OR-0002	STREETS, RIGHTS OF WAY AND ACCESS PLAN REGULATION 5(2)(k) SHEET 2 OF 3	C03
HE514503-ACM-DCO-Z3_OR_SRO_ZZ-DR-OR-0003	STREETS, RIGHTS OF WAY AND ACCESS PLAN REGULATION 5(2)(k) SHEET 3 OF 3	C02

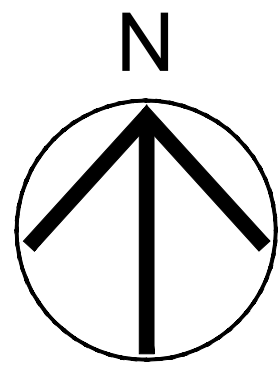

SHEET 3

SHEET 2

SHEET 1

- NOTES
- THIS DRAWING IS TO BE READ IN CONJUNCTION WITH ALL OTHER RELEVANT DOCUMENTATION.
 - DO NOT SCALE FROM THIS DRAWING. USE ONLY PRINTED DIMENSIONS.
 - ALL DIMENSIONS IN METRES, ALL CHAINAGES, LEVELS AND COORDINATES ARE IN METRES UNLESS DEFINED OTHERWISE.
- KEY:
- THE DESIGN

First Issue	LE	GS	16/04/19	C01
Revision Details	By	Check	Date	Suffix

Purpose of issue

DCO APPLICATION

Client

Highways England

Two Colmore Square

38 Colmore Circus

Birmingham

B4 6BN



Development Consent Order Number

TR010022

Project Title

A38

DERBY JUNCTIONS

Drawing Title

STREETS, RIGHTS OF WAY



AND ACCESS KEY PLAN

REGULATION 5(2)(k)

Designed	Drawn	Checked	Approved	Date
GS	LE	SW	GS	15/04/19
Internal Project No.			Sustainability	
60533462			D7	
Scale @ A1			Zone	
---			Whole Scheme	

THIS DOCUMENT HAS BEEN PREPARED PURSUANT TO AND SUBJECT TO THE TERMS OF AECOM'S APPOINTMENT BY ITS CLIENT. AECOM ACCEPTS NO LIABILITY FOR ANY USE OF THIS DOCUMENT OTHER THAN BY ITS ORIGINAL CLIENT OR FOLLOWING AECOM'S EXPRESS AGREEMENT TO SUCH USE, AND ONLY FOR THE PURPOSES FOR WHICH IT WAS PREPARED AND PROVIDED.

Drawing Number	I Originator	I Volume	Rev
HE514503	-ACM	-DCO -	C01
A38_OR_TRO_ZZ	-DR-OR-0004		
Location	I Type	I Role	I Number

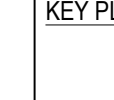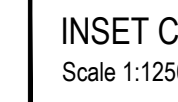

NOTE

1. ALL DIMENSIONS ARE IN METERS UNLESS STATED OTHERWISE.
2. THIS PLAN SHOULD BE READ IN CONJUNCTION WITH OTHER PLAN AND APPLICATION DOCUMENTS IN PARTICULAR SCHEDULE 4 OF THE DEVELOPMENT CONSENT ORDER.

KE

- | | |
|---|---|
|  | EXISTING HIGHWAY TO BE STOPPED UP |
|  | EXISTING PRIVATE MEANS OF ACCESS TO BE STOPPED UP |
|  | NEW AND IMPROVED HIGHWAY - TRUNK ROAD AND CLASSIFIED ROAD |
|  | NEW AND IMPROVED HIGHWAY - SIDE ROAD |
|  | NEW FOOTWAY/ FOOTPATH/ CYCLE TRACK |
|  | NEW FOOTWAY/ FOOTPATH/ CYCLE TRACK |
|  | NEW AND IMPROVED PRIVATE MEANS OF ACCESS |
|  | EXISTING HIGHWAY TO BE STOPPED UP
REFERENCE LABEL |
|  | NEW AND IMPROVED HIGHWAY REFERENCE LABEL |
|  | NEW PRIVATE MEANS OF ACCESS REFERENCE LABEL |
|  | PRIVATE MEANS OF ACCESS TO BE STOPPED UP
REFERENCE LABEL |
|  | NEW FOOTWAY/ FOOTPATH/ CYCLE TRACK
REFERENCE LABEL |

First Issue	LE GS	17/01/20	C01
Updated Title Block, Key & Highway Reference Label	LF GS	28/01/20	C02
Revision Details	By Check	Date	Suffix

DCO APPLICATION

Client
Highways England
Floor 5
Two Colmore Square
38 Colmore Circus
Birmingham
B4 7RH

Development Consent Order Number

TR010022

Project Title

A38
DERBY JUNCTIONS


Drawing Title



STREETS, RIGHTS OF WAY
AND ACCESS PLANS
REGULATIONS 5(2)(k)
SHEET 1 OF 3

Designed GS	Drawn LF	Checked SW	Approved GS	Date 20/01/20
Internal Project No. 60533462			Suitability D7	
Scale @ A1 1:2500			Zone A38/A5111 Kingsway	

THIS DOCUMENT HAS BEEN PREPARED PURSUANT TO AND SUBJECT TO THE TERMS OF AECOM'S APPOINTMENT BY ITS CLIENT. AECOM ACCEPTS NO LIABILITY FOR ANY USE OF THIS DOCUMENT OTHER THAN BY ITS ORIGINAL CLIENT OR FOLLOWING AECOM'S EXPRESS AGREEMENT TO SUCH USE, AND ONLY FOR THE PURPOSES FOR WHICH IT WAS PREPARED AND PROVIDED.

Drawing Number			Rev
Highways England PIN	I Originator	I Volume	C02
HE514503	-ACM	-DCO -	
Z1 OR_SRO_ZZ	-DR-OR-0001		
Location	I Type	I Role	I Number

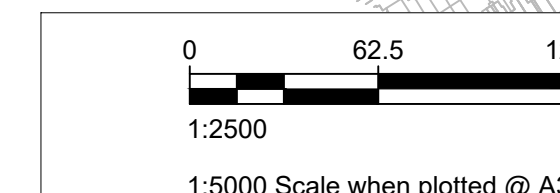

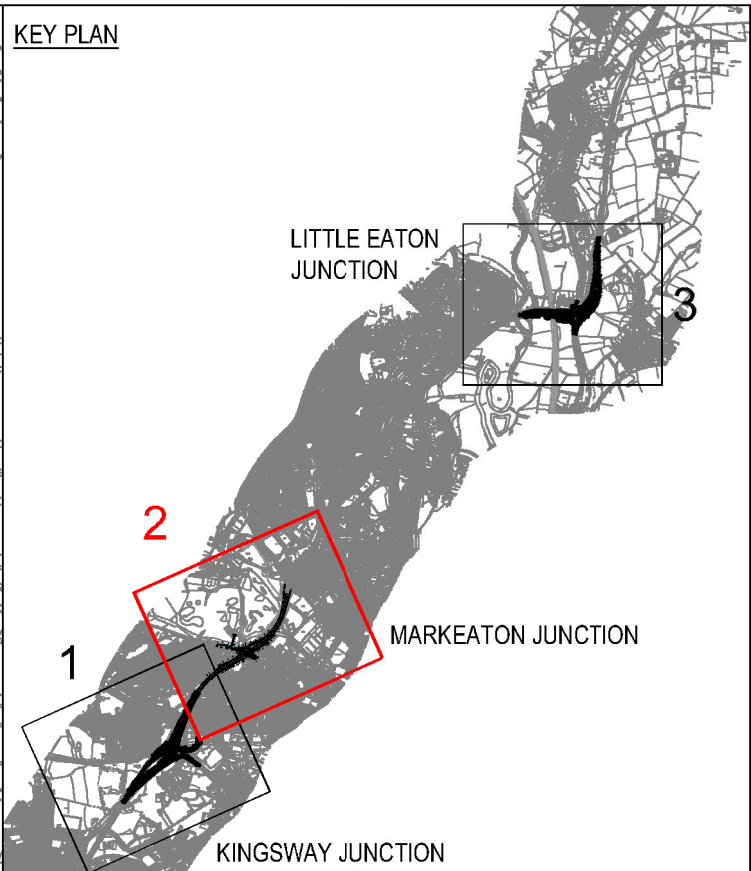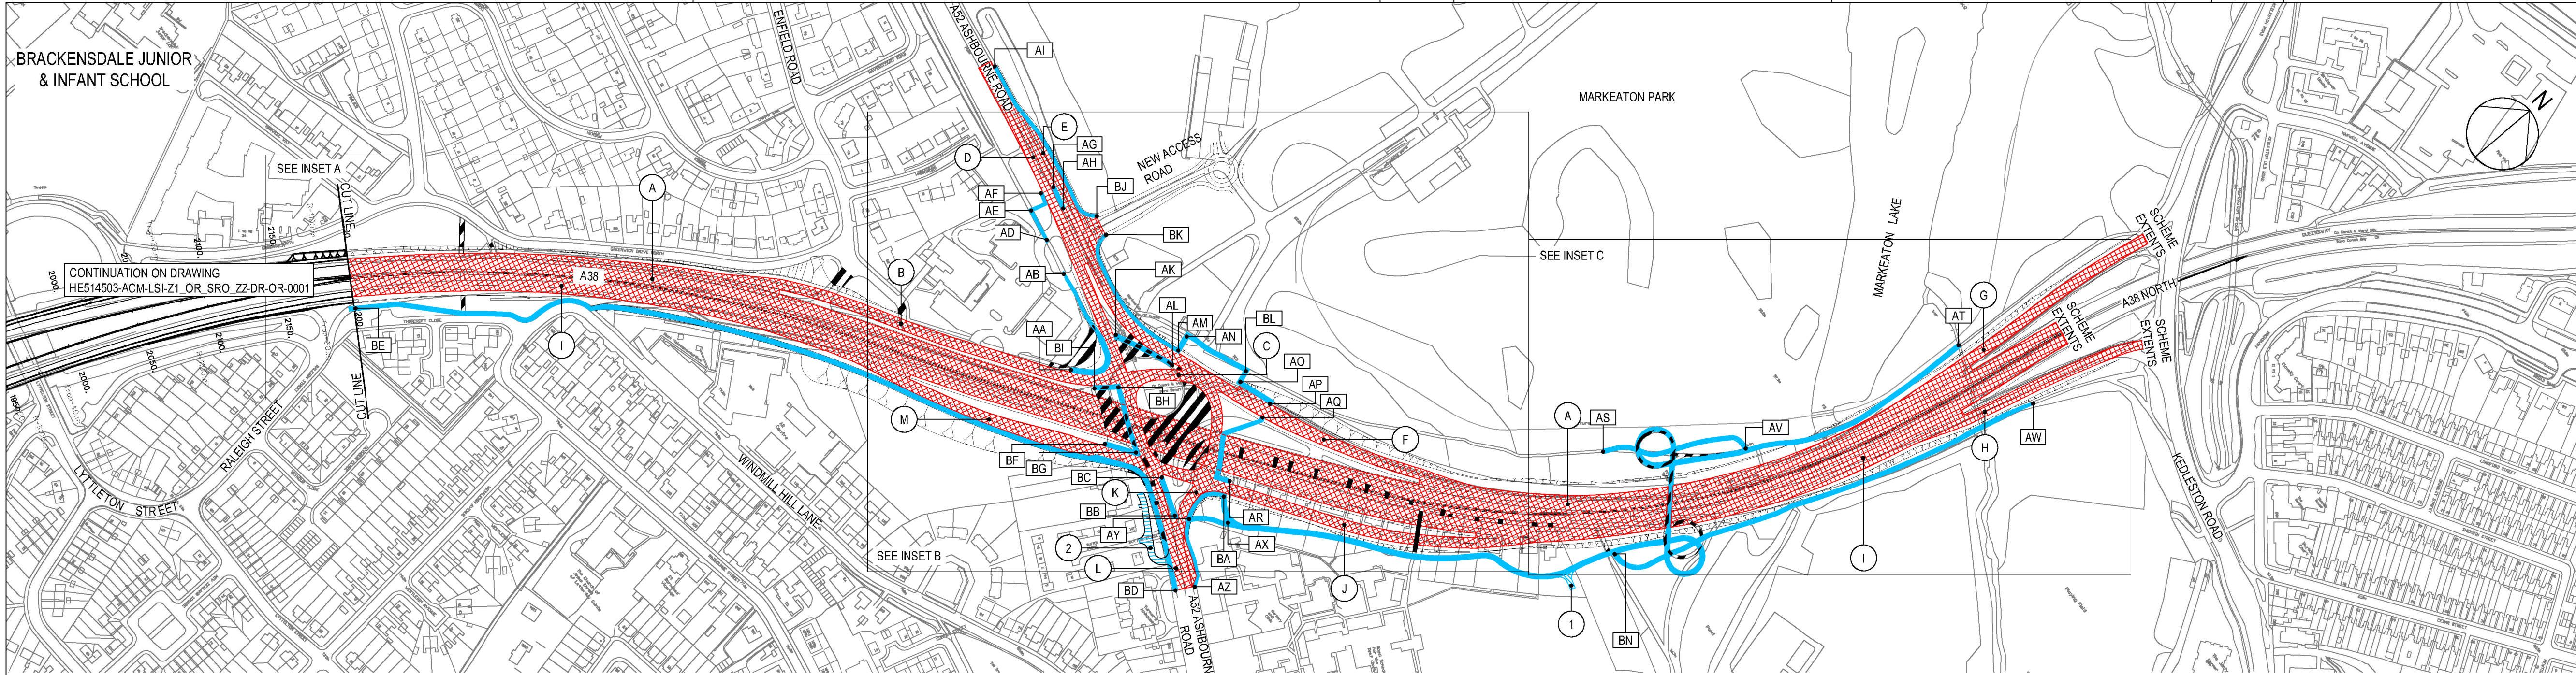

NOTES

1. ALL DIMENSIONS ARE IN METERS UNLESS STATED OTHERWISE.

2. THIS PLAN SHOULD BE READ IN CONJUNCTION WITH OTHER PLAN AND APPLICATION DOCUMENTS IN PARTICULAR SCHEDULE 4 OF THE DEVELOPMENT CONSENT ORDER.

- KEY:
- EXISTING HIGHWAY TO BE STOPPED UP
 - EXISTING PRIVATE MEANS OF ACCESS TO BE STOPPED UP
 - NEW AND IMPROVED HIGHWAY - TRUNK ROAD AND CLASSIFIED ROAD
 - NEW AND IMPROVED HIGHWAY - SIDE ROAD
 - NEW FOOTWAY/ FOOTPATH / CYCLE TRACK
 - NEW FOOTWAY/ FOOTPATH / CYCLE TRACK
 - NEW AND IMPROVED PRIVATE MEANS OF ACCESS
 - EXISTING HIGHWAY TO BE STOPPED UP REFERENCE LABEL
 - NEW AND IMPROVED HIGHWAY REFERENCE LABEL
 - NEW PRIVATE MEANS OF ACCESS REFERENCE LABEL
 - PRIVATE MEANS OF ACCESS TO BE STOPPED UP REFERENCE LABEL
 - NEW FOOTWAY / FOOTPATH / CYCLE TRACK REFERENCE LABEL

First Issue	LE	GS	17/01/20	CO1
Updated Title Block & Key	LF	GS	28/02/20	CO2
Updated Hatching	LF	GS	09/03/20	CO3
Revision Details	By	Check	Date	Suffix

Purpose of Issue

DCO APPLICATION




Client
Highways England
Floor 5
Two Colmore Square
38 Colmore Circus
Birmingham
B4 6BN

Development Consent Order Number
TR010022


Project Title
**A38
DERBY JUNCTIONS**




Drawing Title
**STREETS, RIGHTS OF WAY
AND ACCESS PLANS
REGULATION 5(2)(K)
SHEET 2 OF 3**

Designed GS	Drawn LF	Checked SW	Approved GS	Date 02/03/20
Internal Project No. 60533462		Suitability D7		
Scale @ A1 1:2500		Zone A38/A52 Markeaton		
THIS DOCUMENT HAS BEEN PREPARED PURSUANT TO AND SUBJECT TO THE TERMS OF AECOM'S APPOINTMENT BY ITS CLIENT. AECOM ACCEPTS NO LIABILITY FOR ANY USE OF THIS DOCUMENT OTHER THAN BY ITS ORIGINAL CLIENT OR FOLLOWING AECOM'S EXPRESS AGREEMENT TO SUCH USE, AND ONLY FOR THE PURPOSES FOR WHICH IT WAS PREPARED AND PROVIDED.				
Drawing Number Highways England PIN HE514503 - ACM Z2_OR_SRO_ZZ		1 Originator DCO - DR-OR-0002		Rev C03
Location		1 Type 1 Role 1 Number		

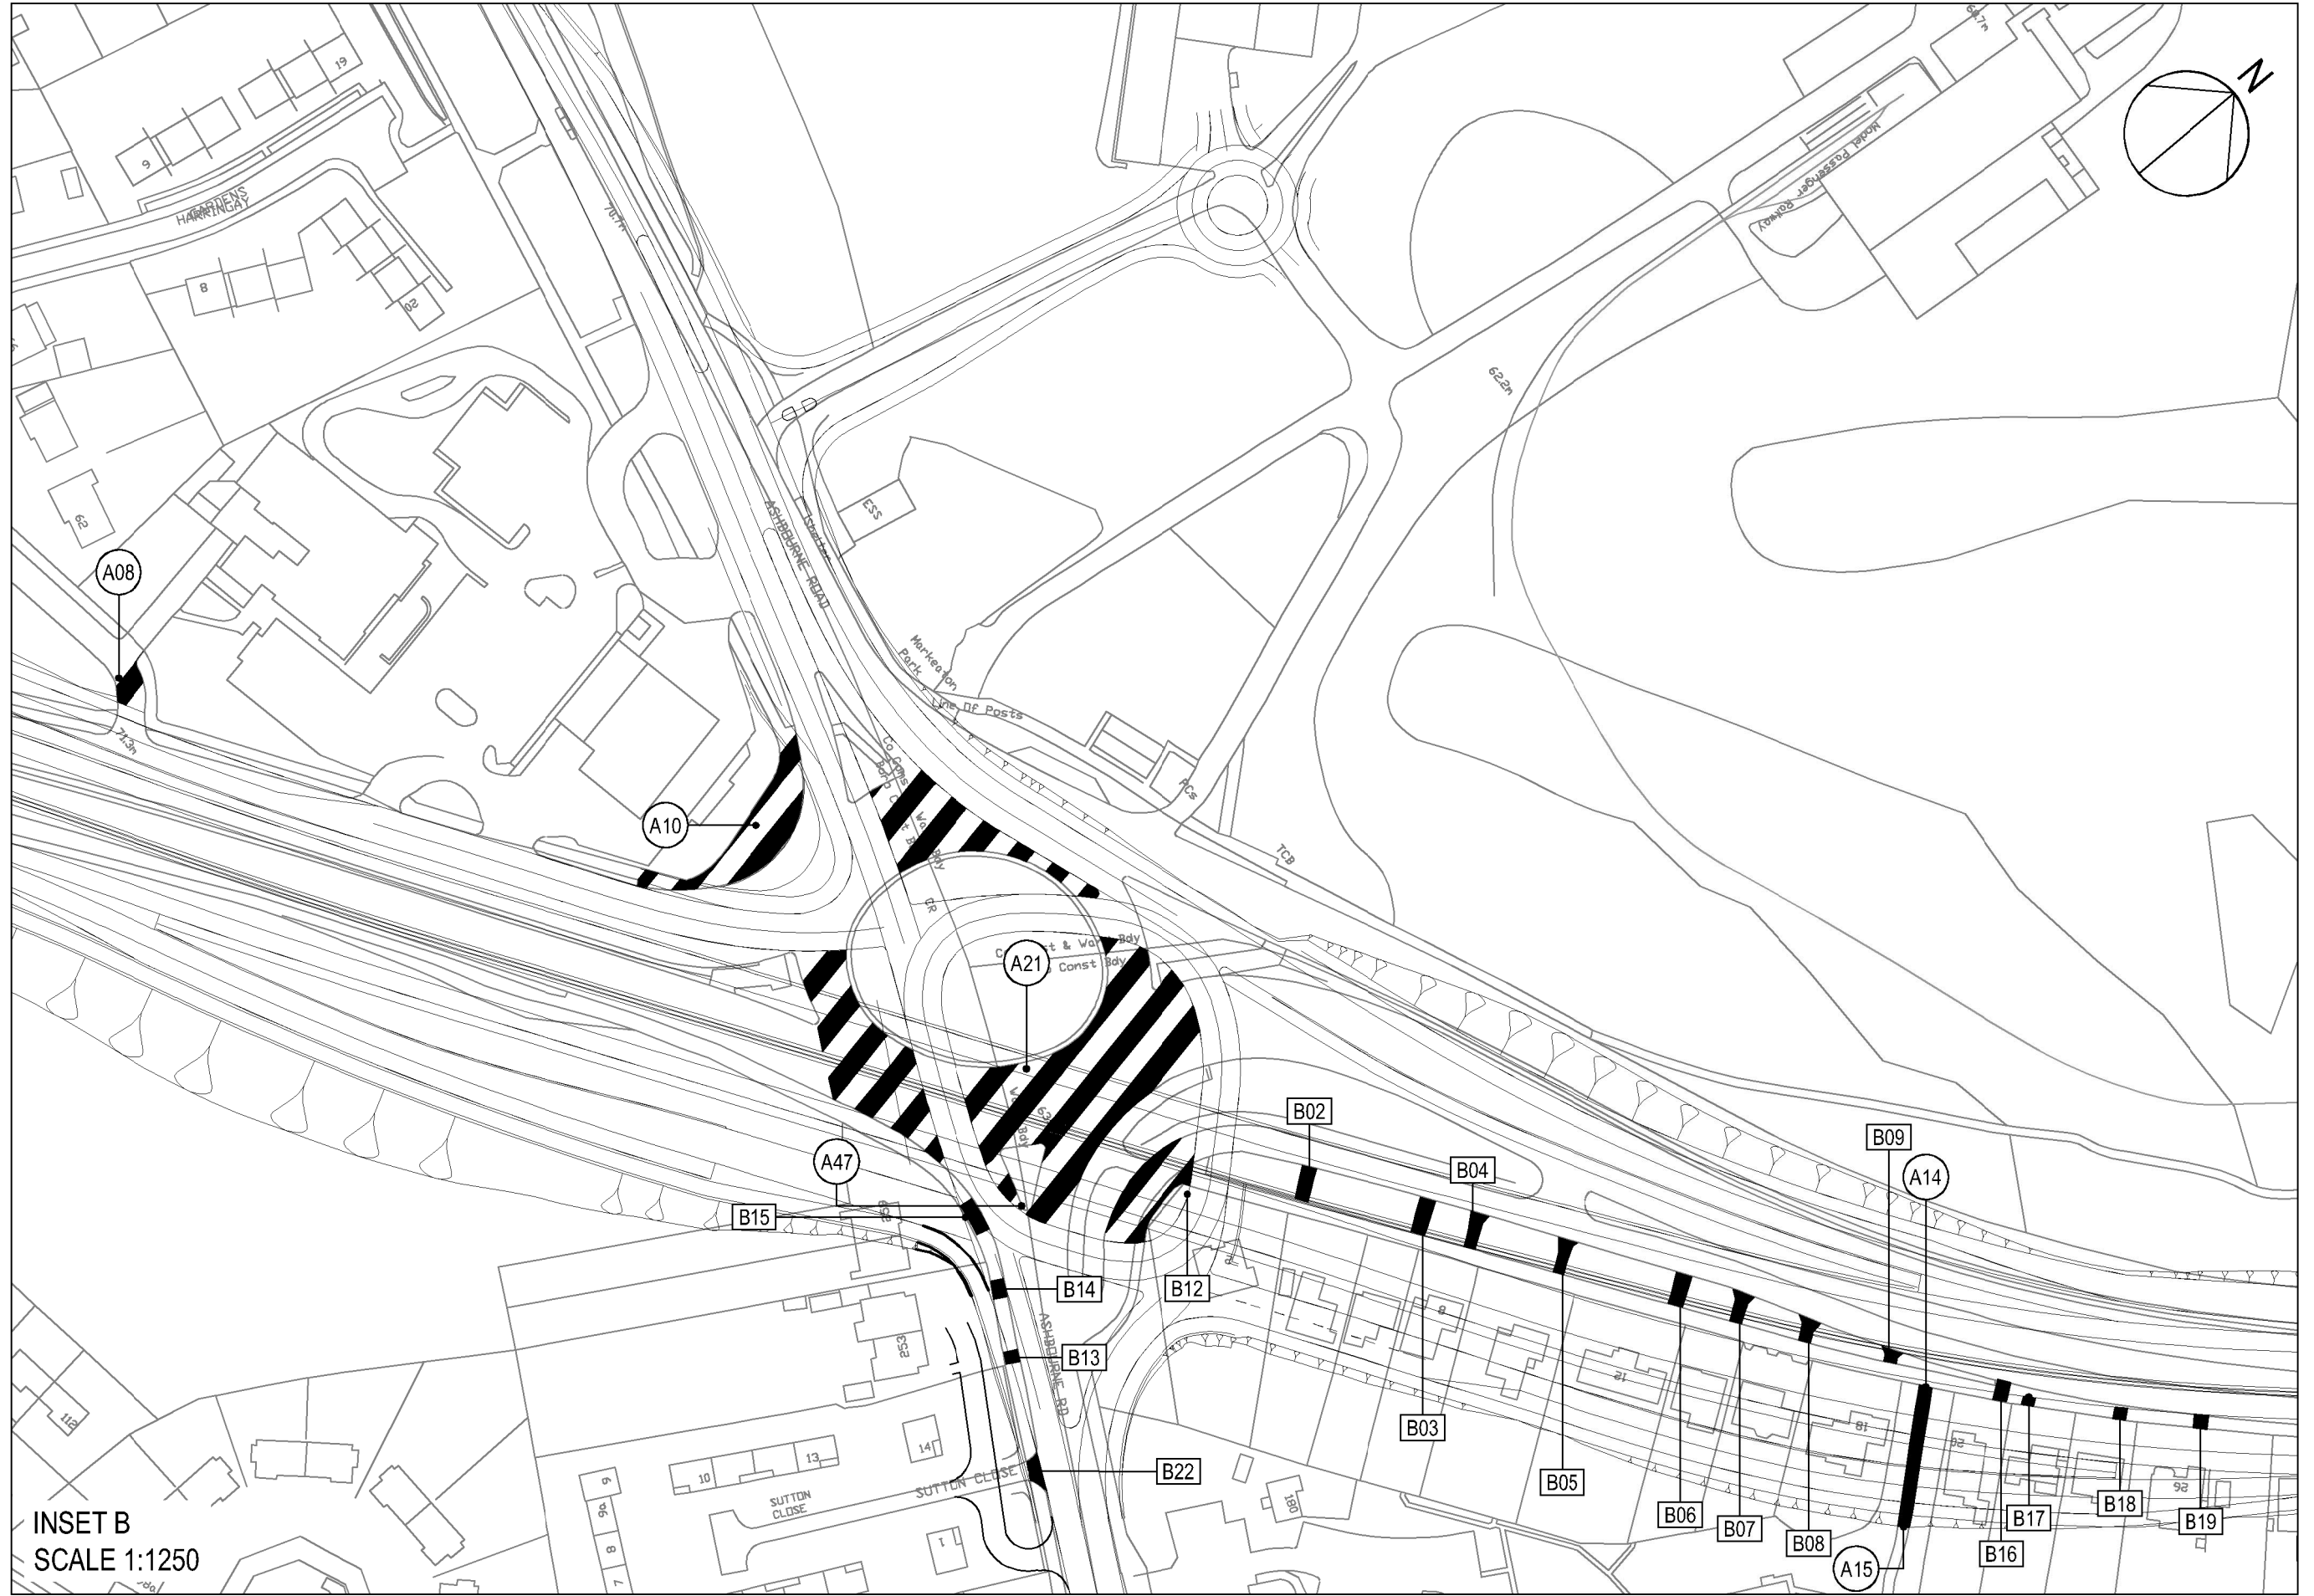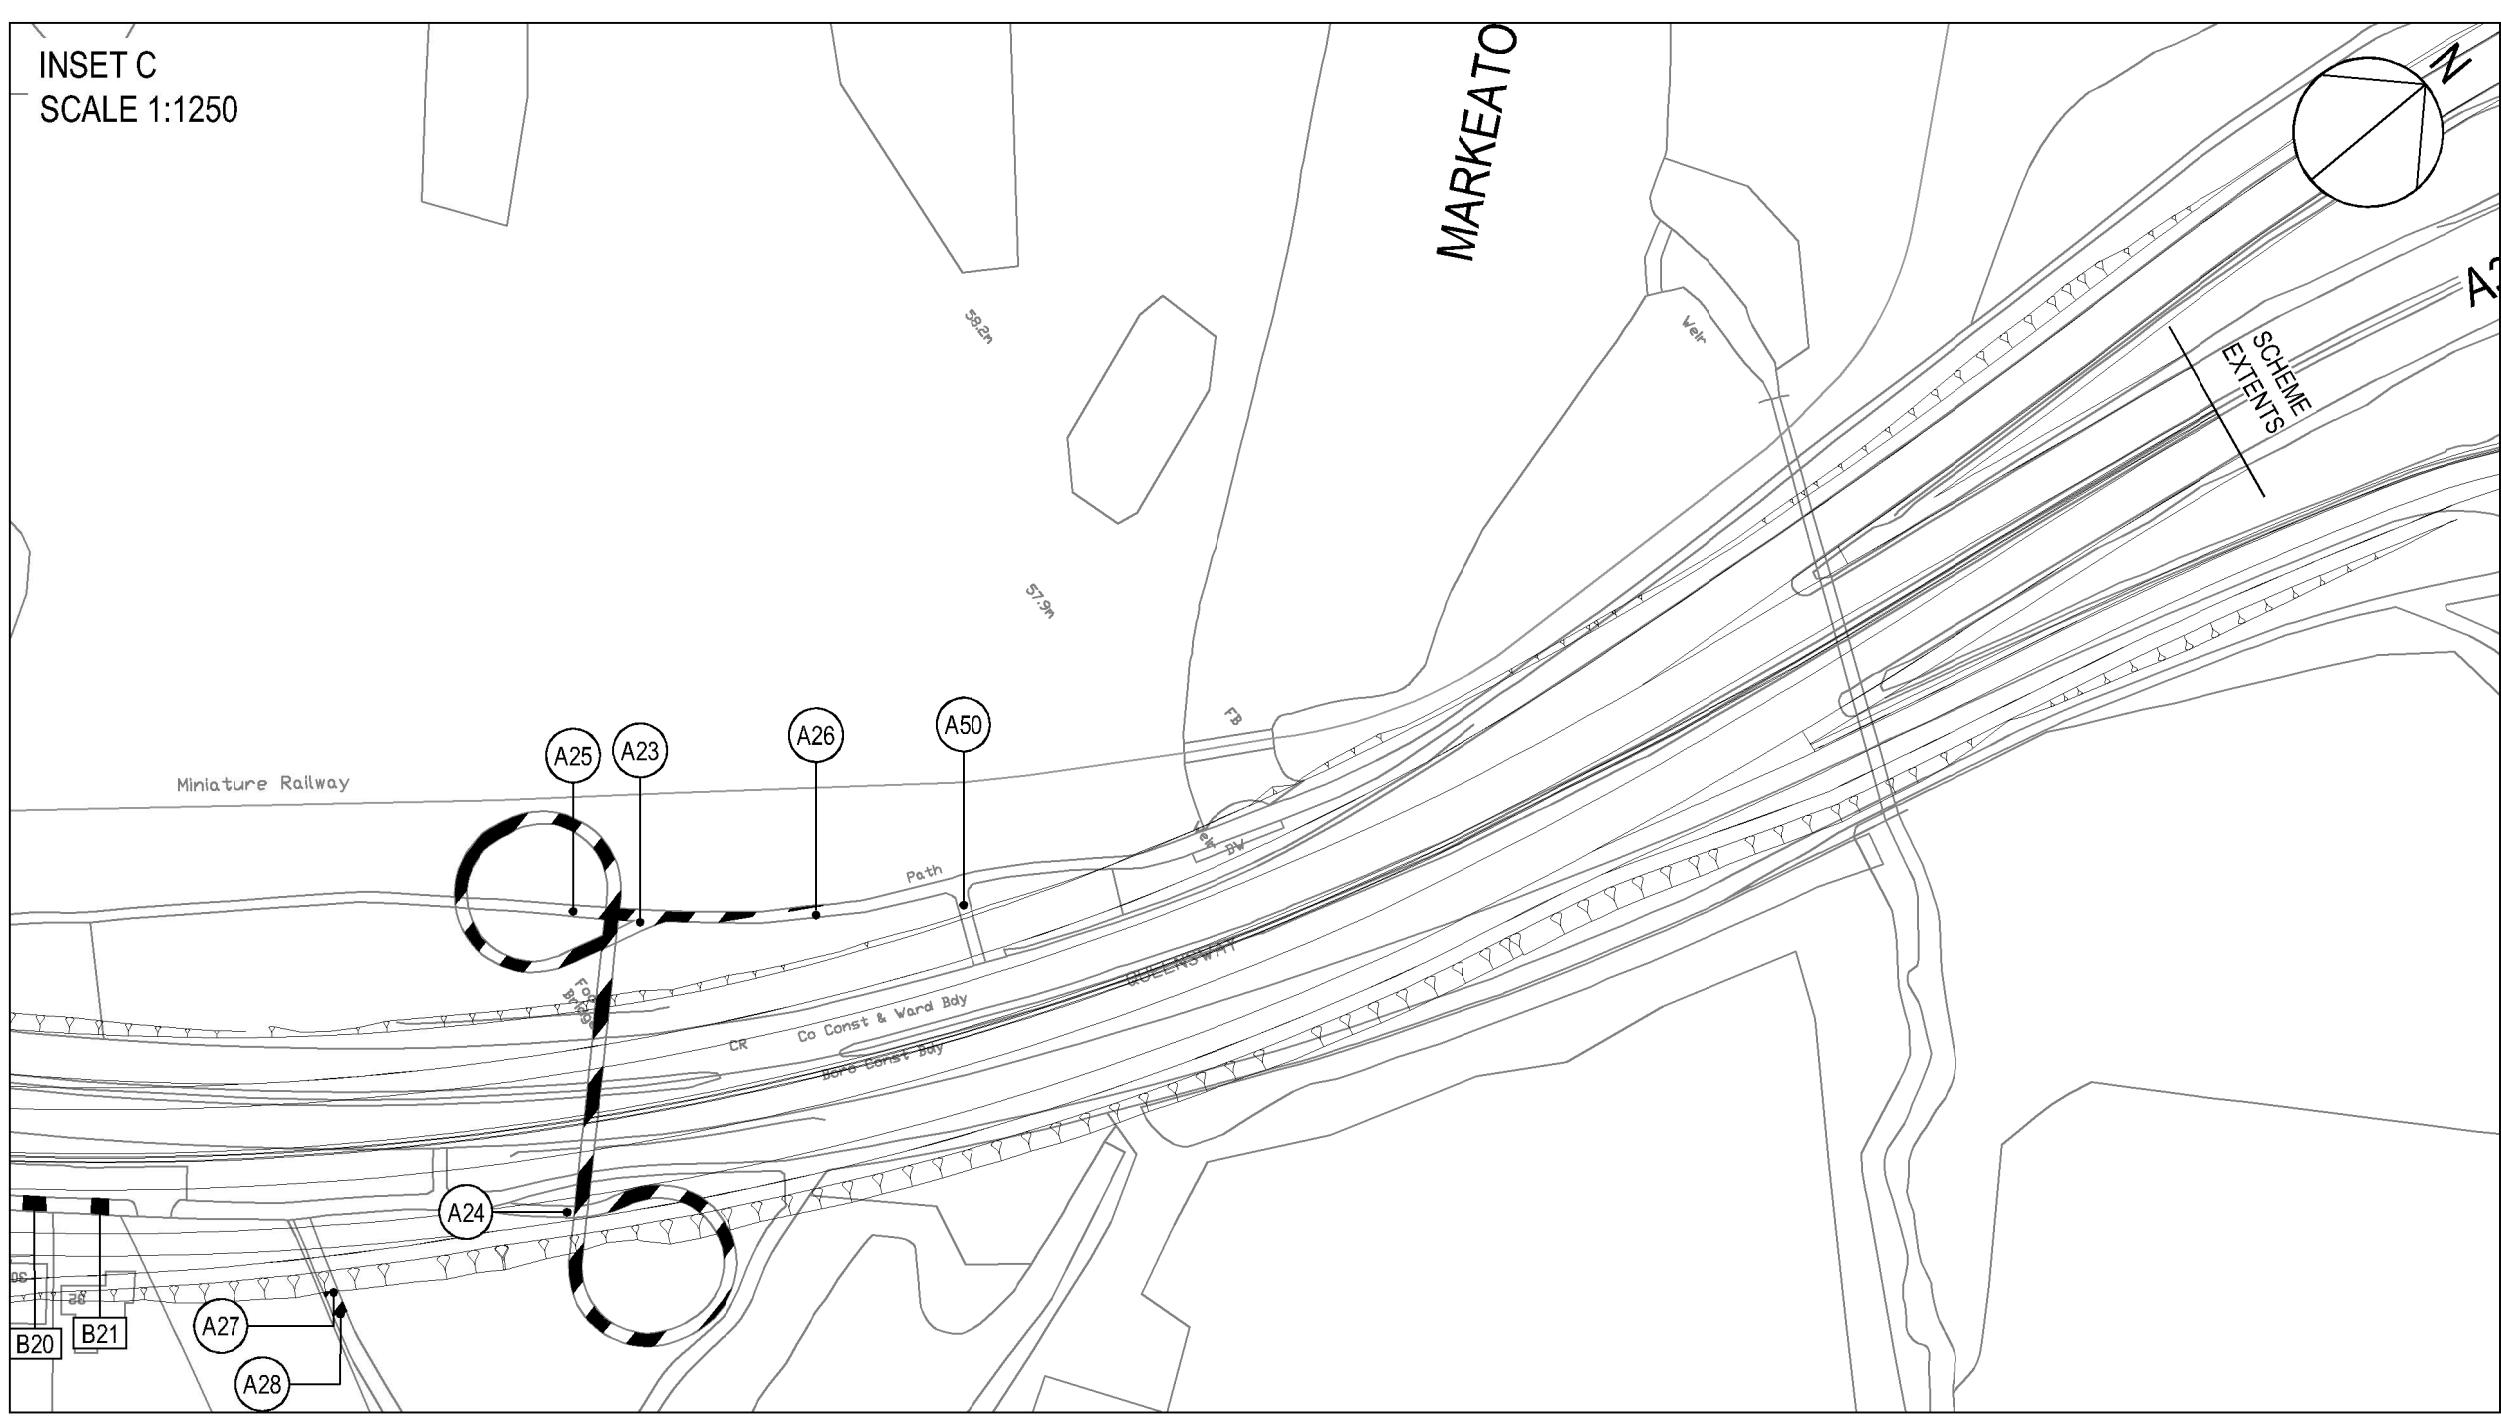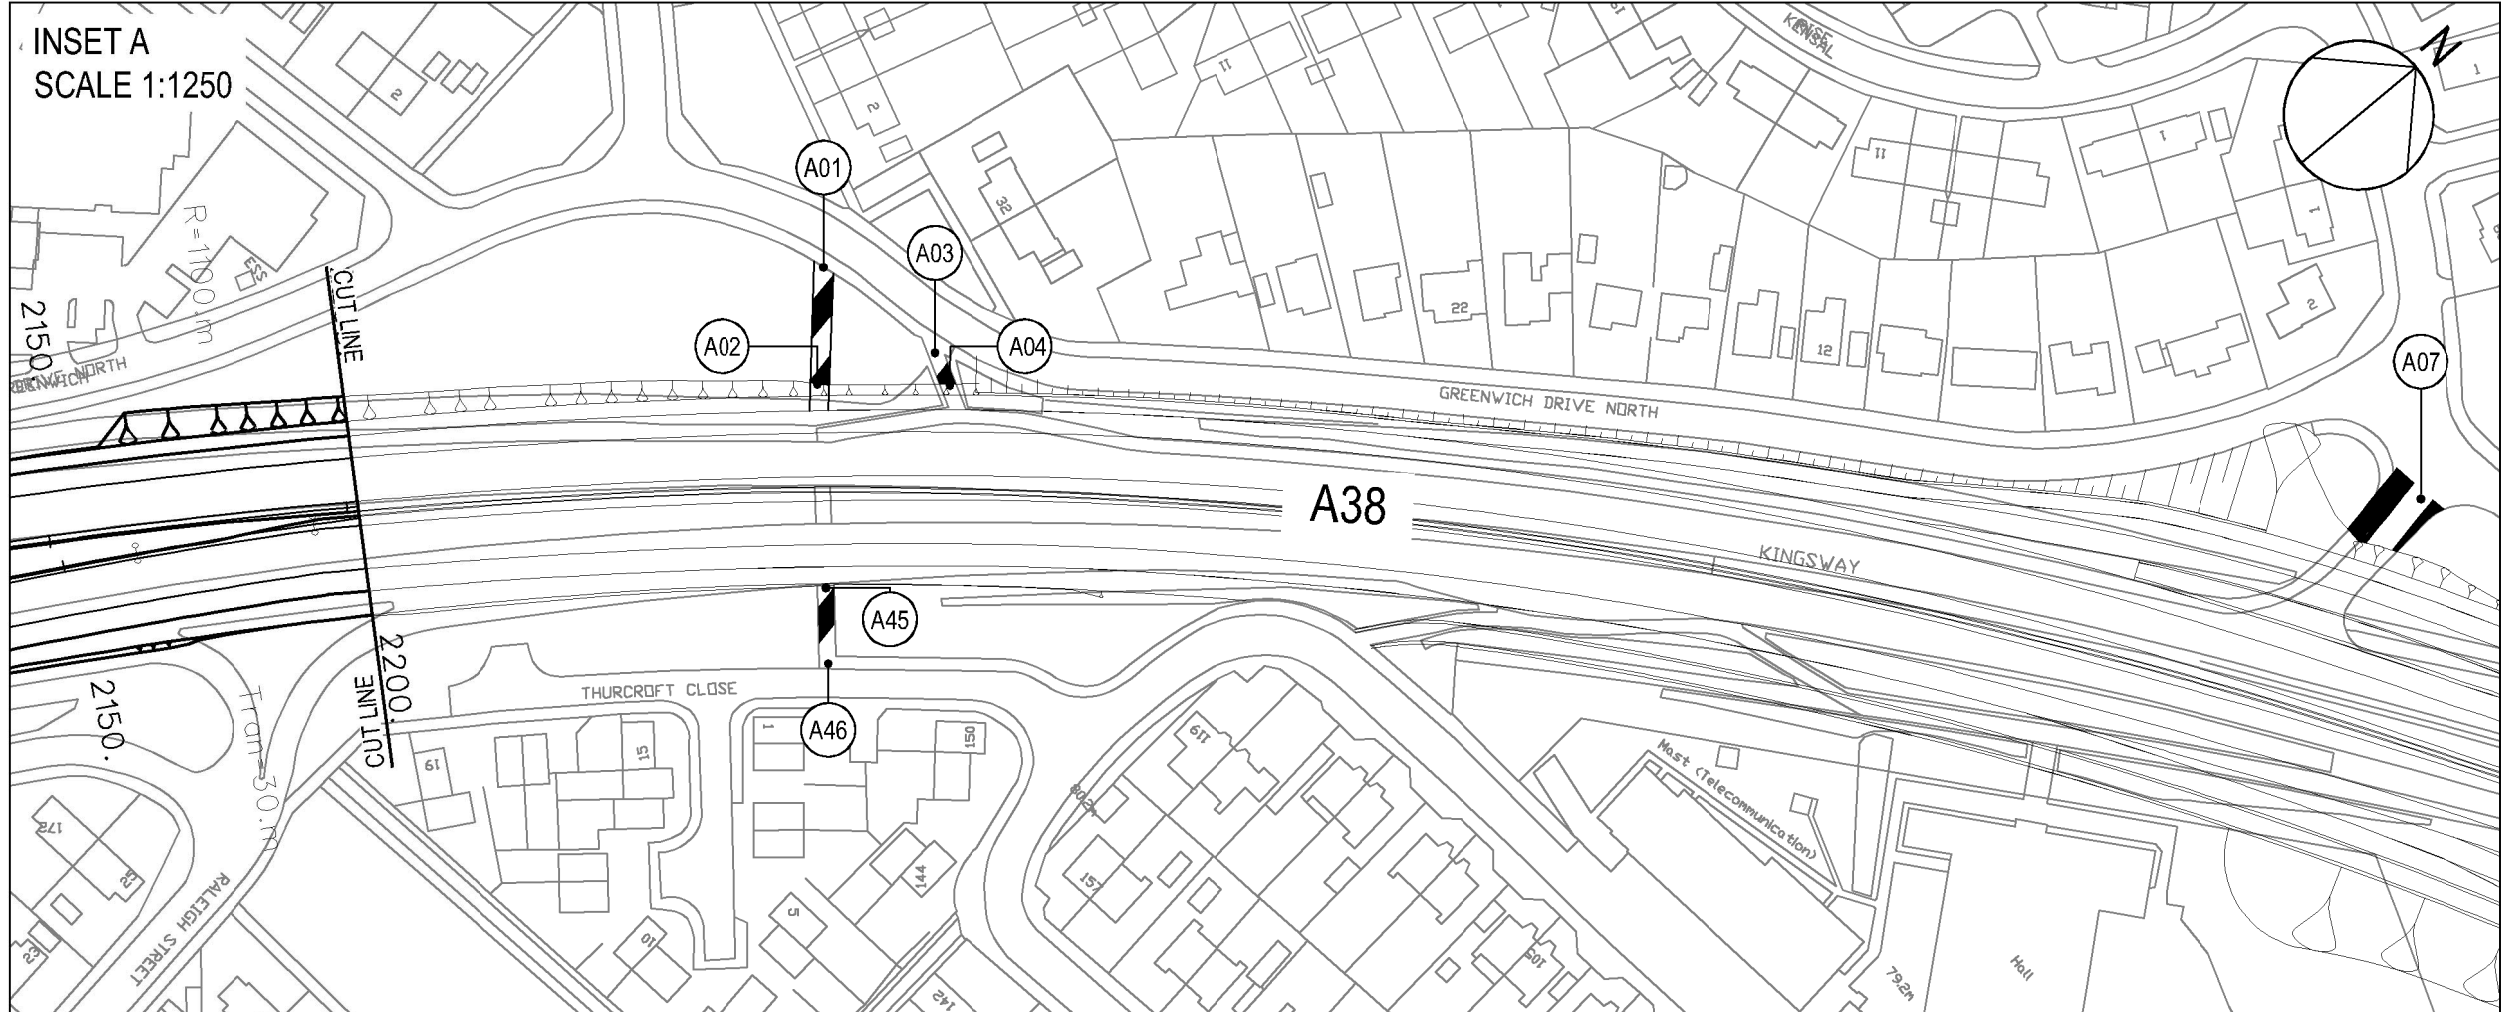

This map is based upon Ordnance Survey material with the permission of Ordnance Survey on behalf of the Controller of Her Majesty's Stationery Office © Crown copyright. Unauthorised reproduction infringes Crown copyright and may lead to prosecution or civil proceedings. Highways England 100030649 2019.

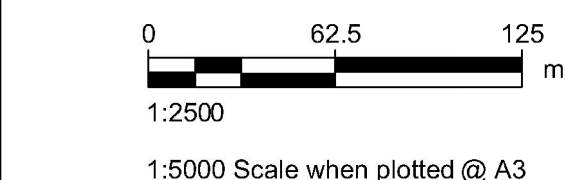

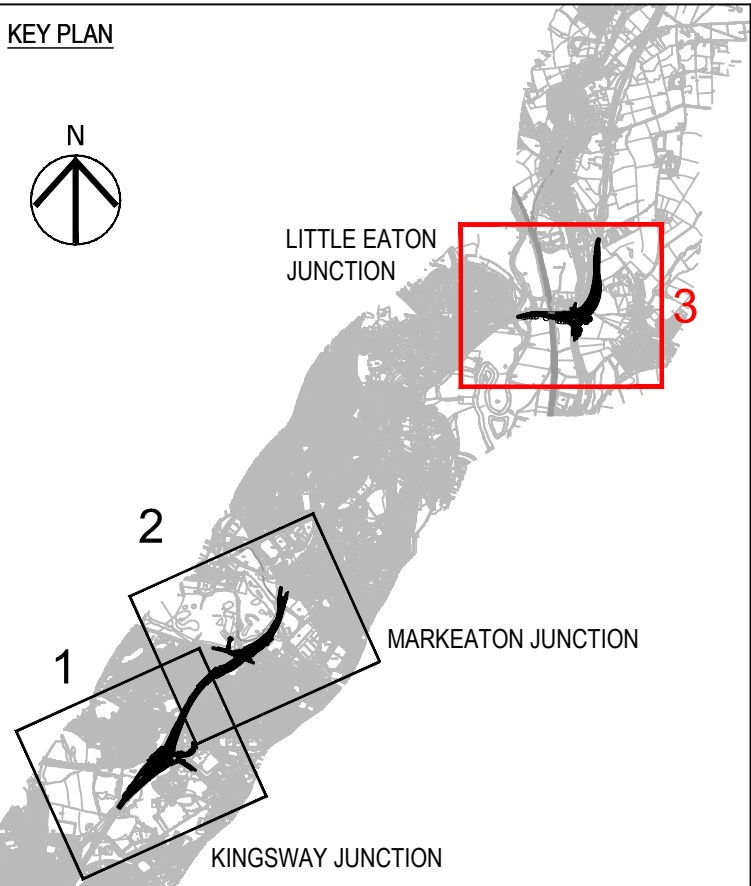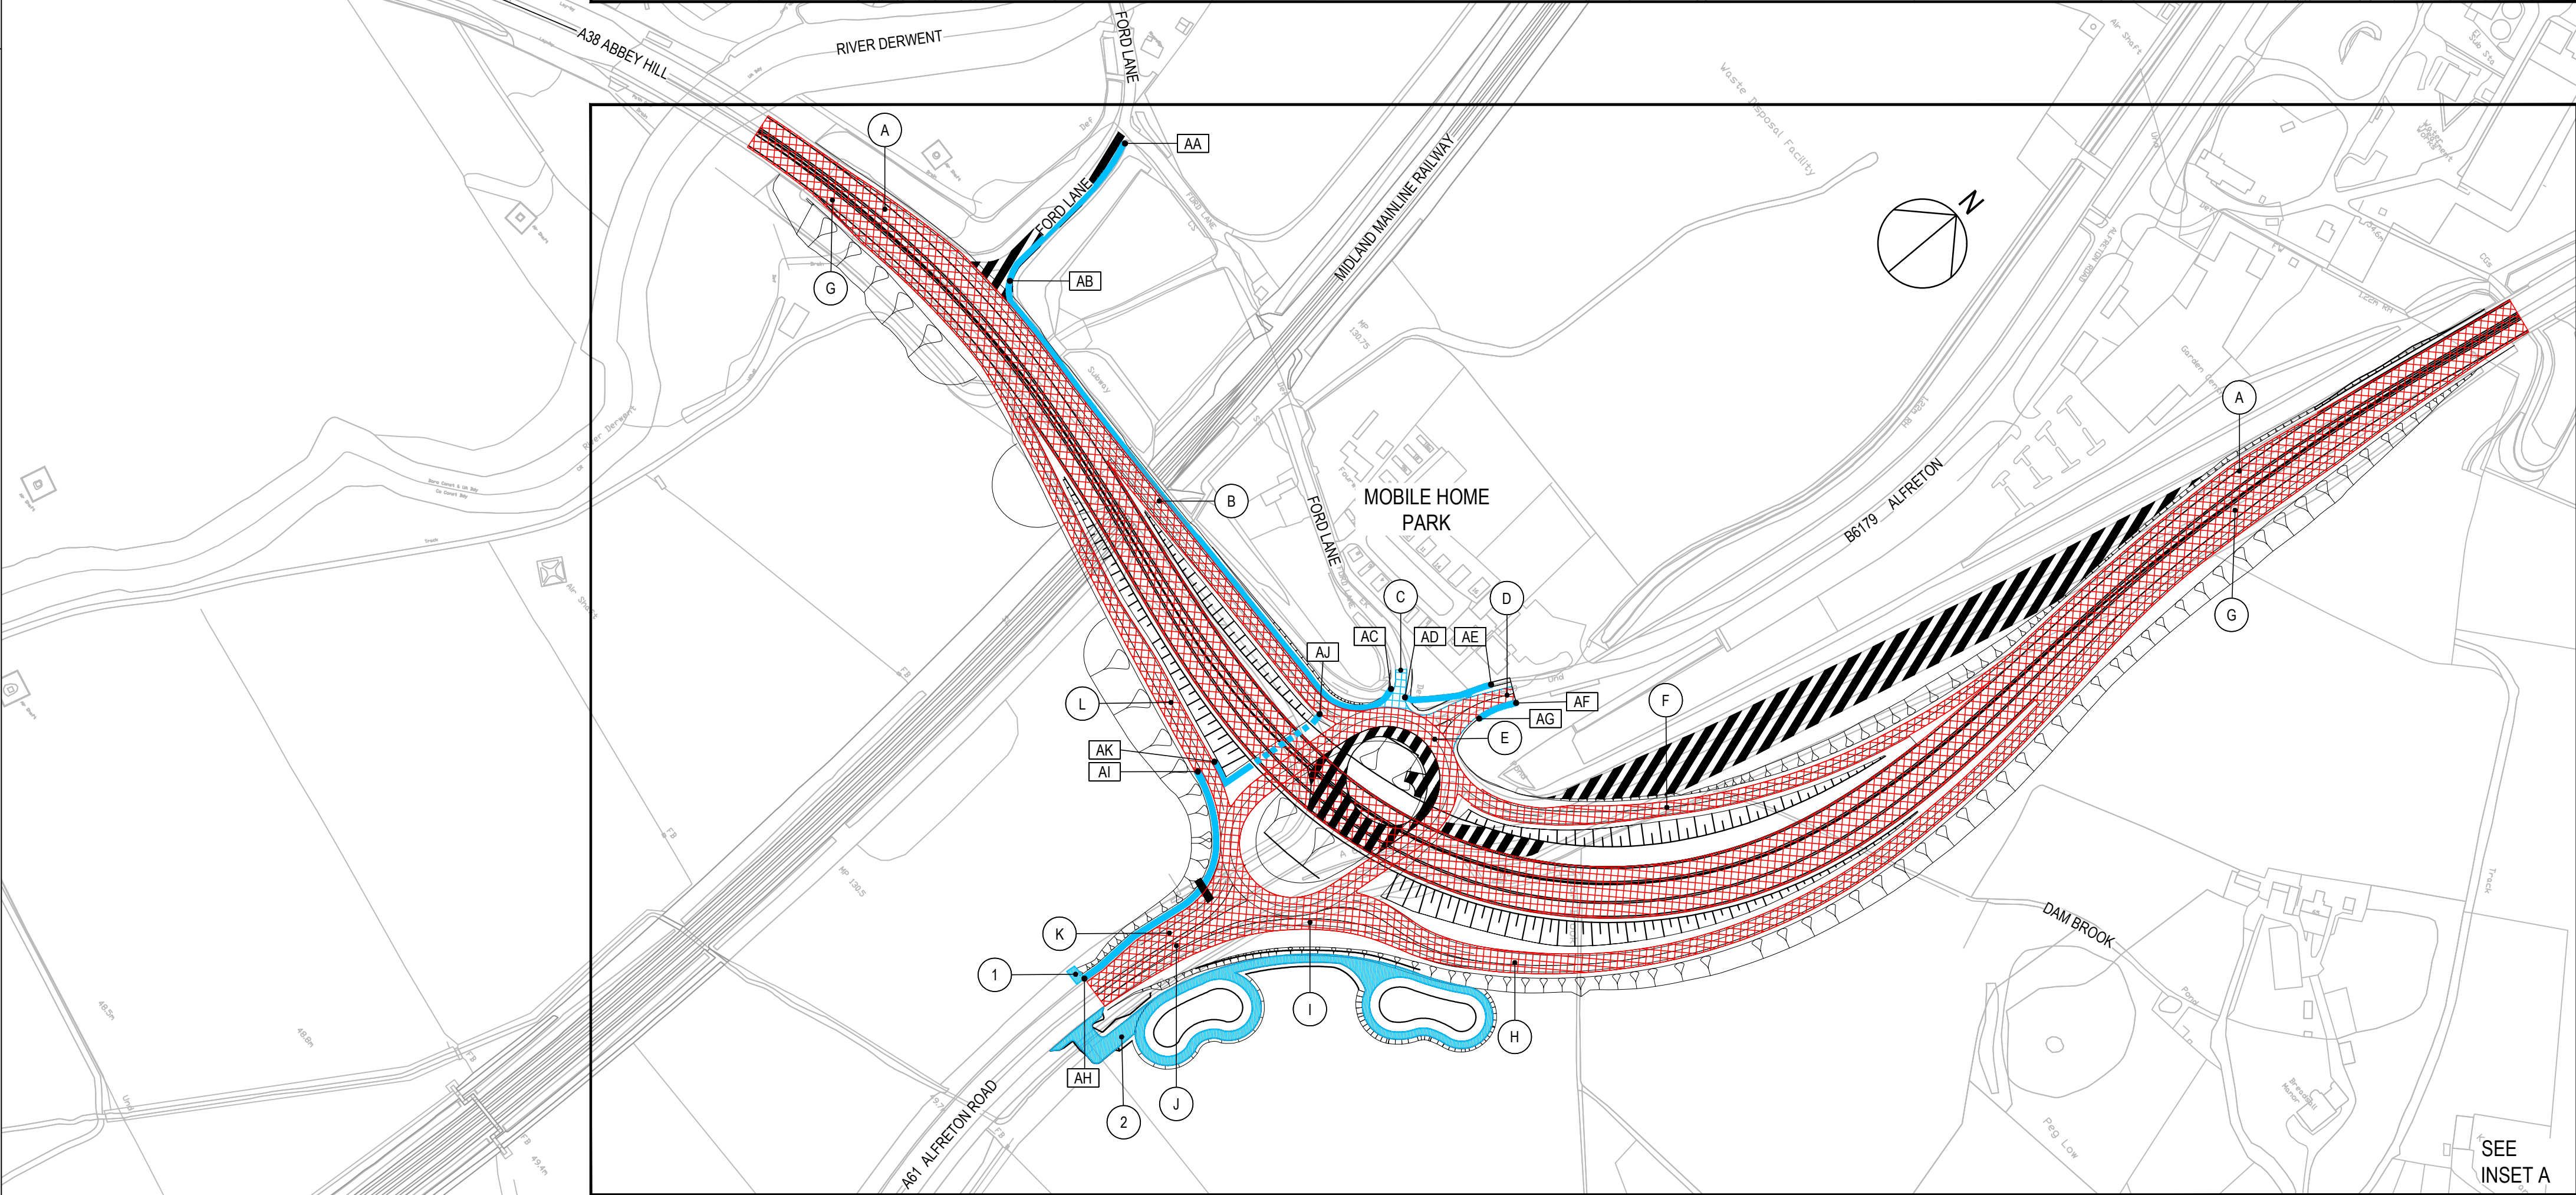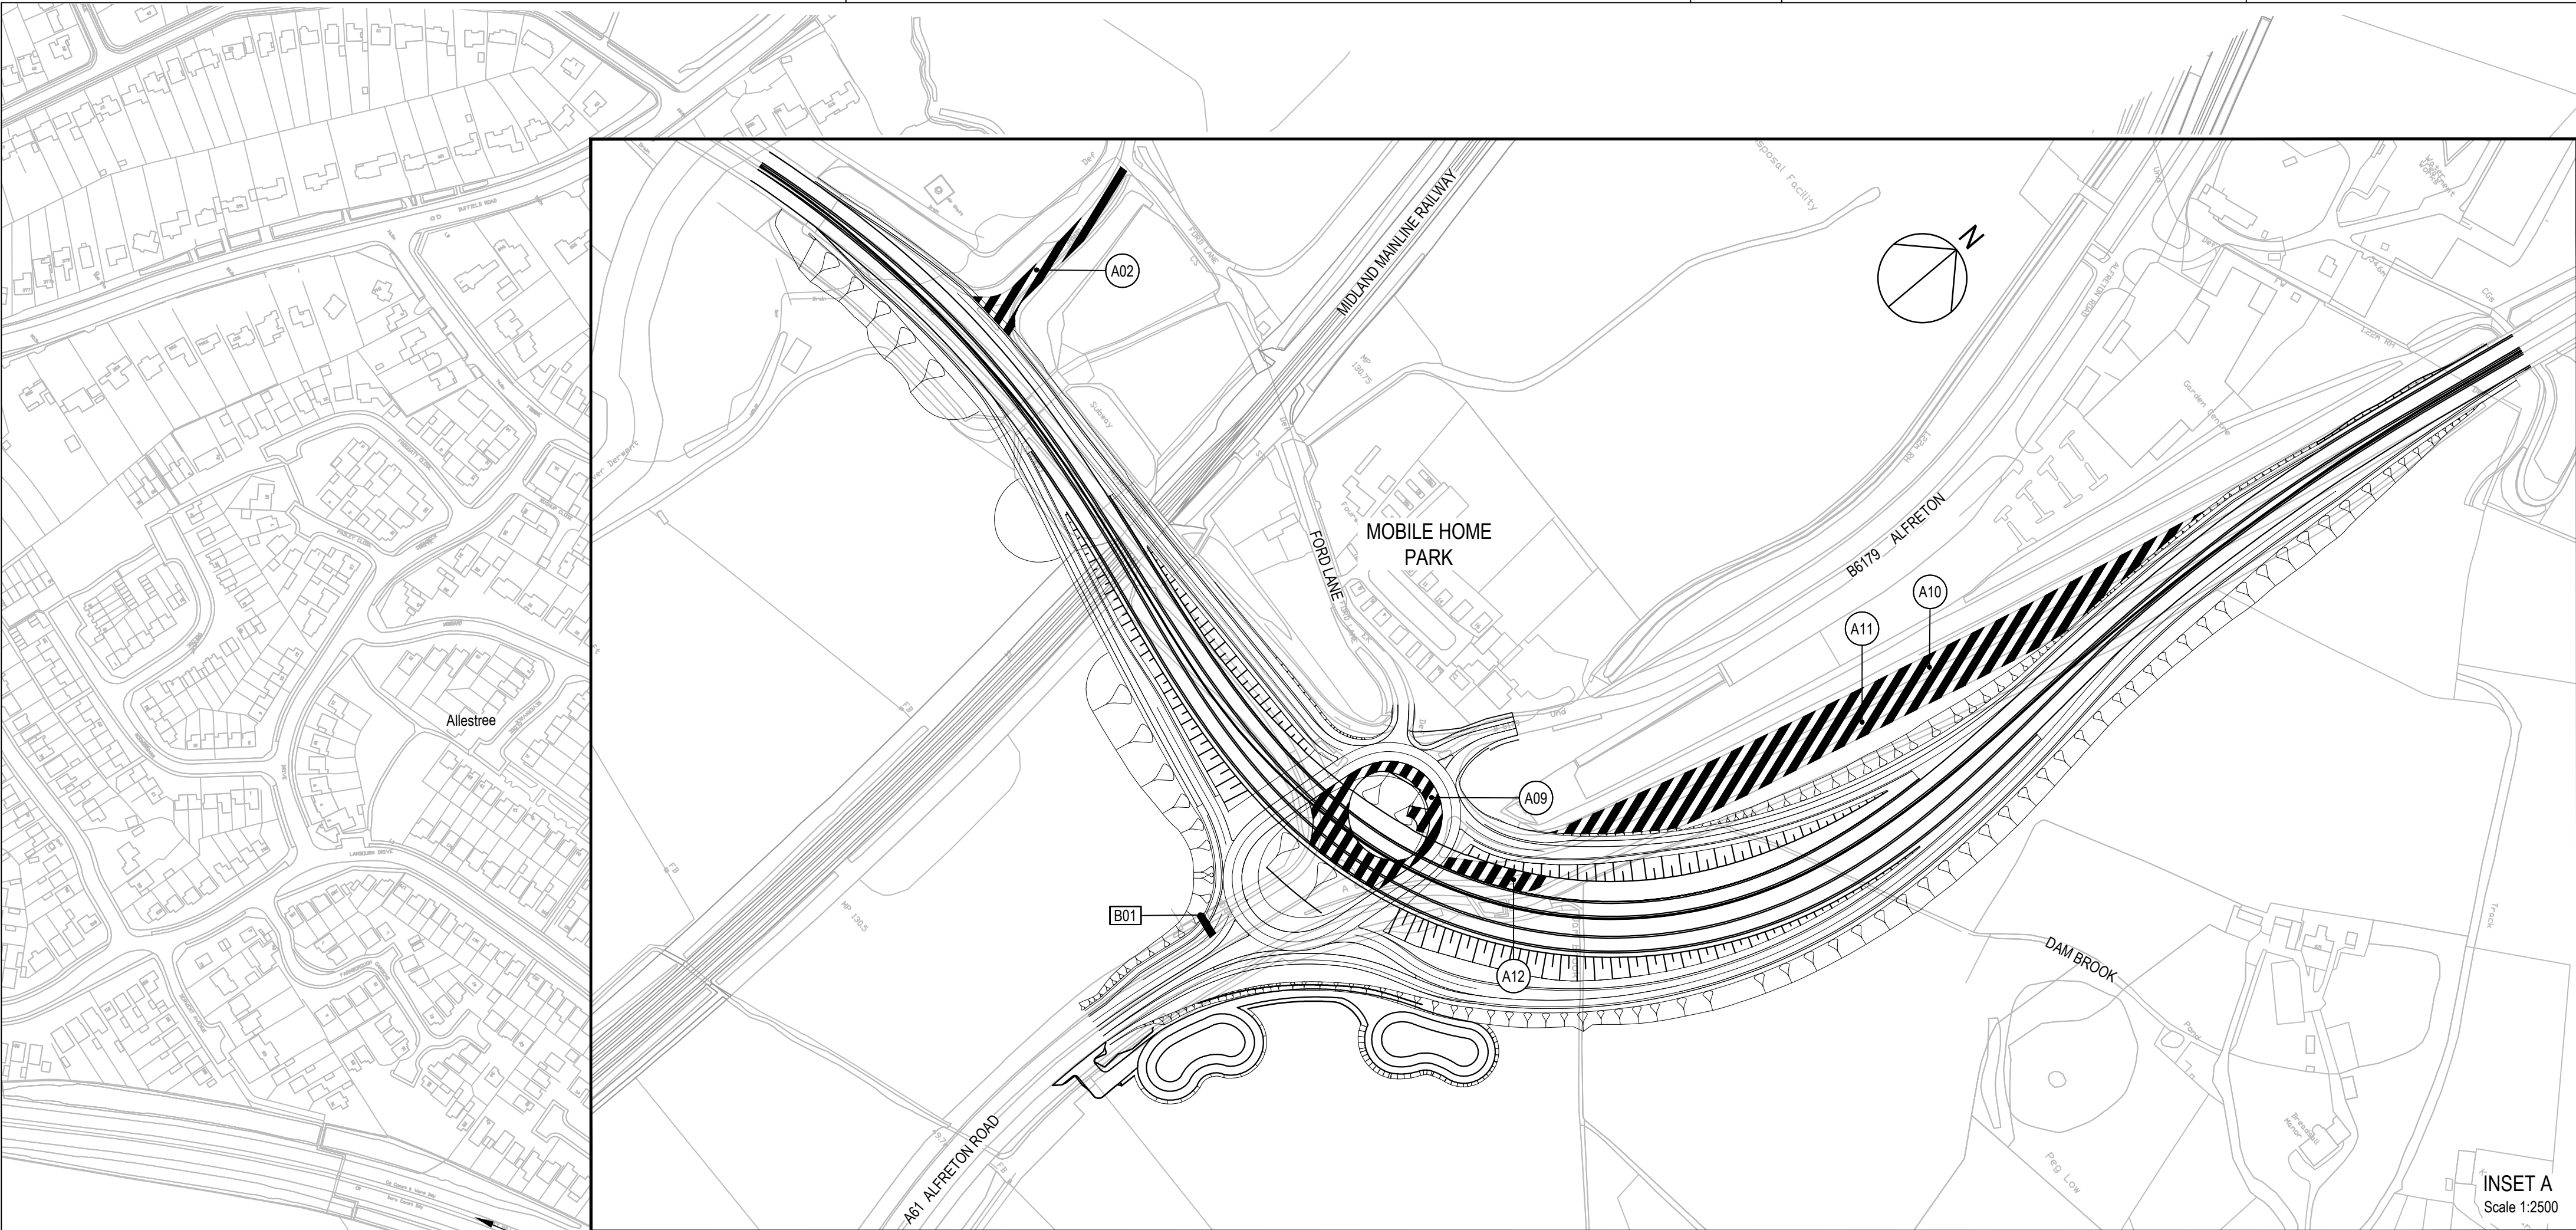

- NOTES
1. ALL DIMENSIONS ARE IN METERS UNLESS STATED OTHERWISE.
 2. THIS PLAN SHOULD BE READ IN CONJUNCTION WITH OTHER PLAN AND APPLICATION DOCUMENTS IN PARTICULAR SCHEDULE 4 OF THE DEVELOPMENT CONSENT ORDER.

- KEY:
- EXISTING HIGHWAY TO BE STOPPED UP
 - EXISTING PRIVATE MEANS OF ACCESS TO BE STOPPED UP
 - NEW AND IMPROVED HIGHWAY - TRUNK ROAD AND CLASSIFIED ROAD
 - NEW AND IMPROVED HIGHWAY - SIDE ROAD
 - NEW FOOTWAY/ FOOTPATH / CYCLE TRACK
 - NEW FOOTWAY/ FOOTPATH / CYCLE TRACK
 - NEW AND IMPROVED PRIVATE MEANS OF ACCESS
 - EXISTING HIGHWAY TO BE STOPPED UP REFERENCE LABEL
 - NEW AND IMPROVED HIGHWAY REFERENCE LABEL
 - NEW PRIVATE MEANS OF ACCESS REFERENCE LABEL
 - PRIVATE MEANS OF ACCESS TO BE STOPPED UP REFERENCE LABEL
 - NEW FOOTWAY / FOOTPATH / CYCLE TRACK REFERENCE LABEL

First Issue	LE	GS	17/01/20	C01
Updated Title Block, Key & Road Classification	LF	GS	28/01/20	C02
Revision Details	By	Check	Date	Suffix

DCO APPLICATION

Client
Highways England
Floor 5
Two Colmore Square
38 Colmore Circus
Birmingham
B4 6BN



Development Consent Order Number
TR010022

A38 DERBY JUNCTIONS

STREETS, RIGHTS OF WAY AND ACCESS PLANS REGULATION 5(2)(K) SHEET 3 OF 3

Designed GS	Drawn LF	Checked SW	Approved GS	Date 20/01/20
Internal Project No. 60533462	Suitability D7	Scale @ A1 1:2500	Zone A38/A61 Little Eaton	

THIS DOCUMENT HAS BEEN PREPARED PURSUANT TO AND SUBJECT TO THE TERMS OF AECOM'S APPOINTMENT BY ITS CLIENT. AECOM ACCEPTS NO LIABILITY FOR ANY USE OF THIS DOCUMENT OTHER THAN BY ITS ORIGINAL CLIENT OR FOLLOWING AECOM'S EXPRESS AGREEMENT TO SUCH USE, AND ONLY FOR THE PURPOSES FOR WHICH IT WAS PREPARED AND PROVIDED.

Drawing Number HE514503 -ACM	Originator -DCO-	Volume Z3 OR_SRO_ZZ	Rev C02
Location	I Type	I Role	I Number

0 62.5 125 m
1:2500
1:5000 Scale when plotted @ A3