

# A30 Chiverton to Carland Cross TR010026

## 2.7 TRAFFIC REGULATION MEASURES PLANS C: PROHIBITIONS

Planning Act 2008

APFP Regulation 5(2)(k)  
Infrastructure Planning (Applications: Prescribed  
Forms and Procedure) Regulations 2009

Volume 2

August 2018



Infrastructure Planning

Planning Act 2008

**The Infrastructure Planning  
(Applications: Prescribed Forms and  
Procedure) Regulations 2009**

**A30 Chiverton to Carland Cross  
Development Consent Order 201[x]**

---

**2.7 TRAFFIC REGULATION MEASURES PLANS C: PROHIBITIONS**

---

|                                               |                                                                  |
|-----------------------------------------------|------------------------------------------------------------------|
| <b>Regulation Number:</b>                     | APFP Regulation 5(2)(k)                                          |
| <b>Planning Inspectorate Scheme Reference</b> | TR010026                                                         |
| <b>Application Document Reference</b>         | 2.7 C                                                            |
| <b>Author:</b>                                | A30 Chiverton to Carland Cross Project Team,<br>Highways England |

| <b>Version</b> | <b>Date</b> | <b>Status of Version</b> |
|----------------|-------------|--------------------------|
| C01            | August 2018 | Application Issue        |





# **Contents**

1. TRAFFIC REGULATION MEASURES KEY PLAN
2. TRAFFIC REGULATION MEASURES PROHIBITIONS SHEET 1 OF 8
3. TRAFFIC REGULATION MEASURES PROHIBITIONS SHEET 2 OF 8
4. TRAFFIC REGULATION MEASURES PROHIBITIONS SHEET 3 OF 8
5. TRAFFIC REGULATION MEASURES PROHIBITIONS SHEET 4 OF 8
6. TRAFFIC REGULATION MEASURES PROHIBITIONS SHEET 5 OF 8
7. TRAFFIC REGULATION MEASURES PROHIBITIONS SHEET 6 OF 8
8. TRAFFIC REGULATION MEASURES PROHIBITIONS SHEET 7 OF 8
9. TRAFFIC REGULATION MEASURES PROHIBITIONS SHEET 8 OF 8




DO NOT SCALE

Millimetres

0


10

100

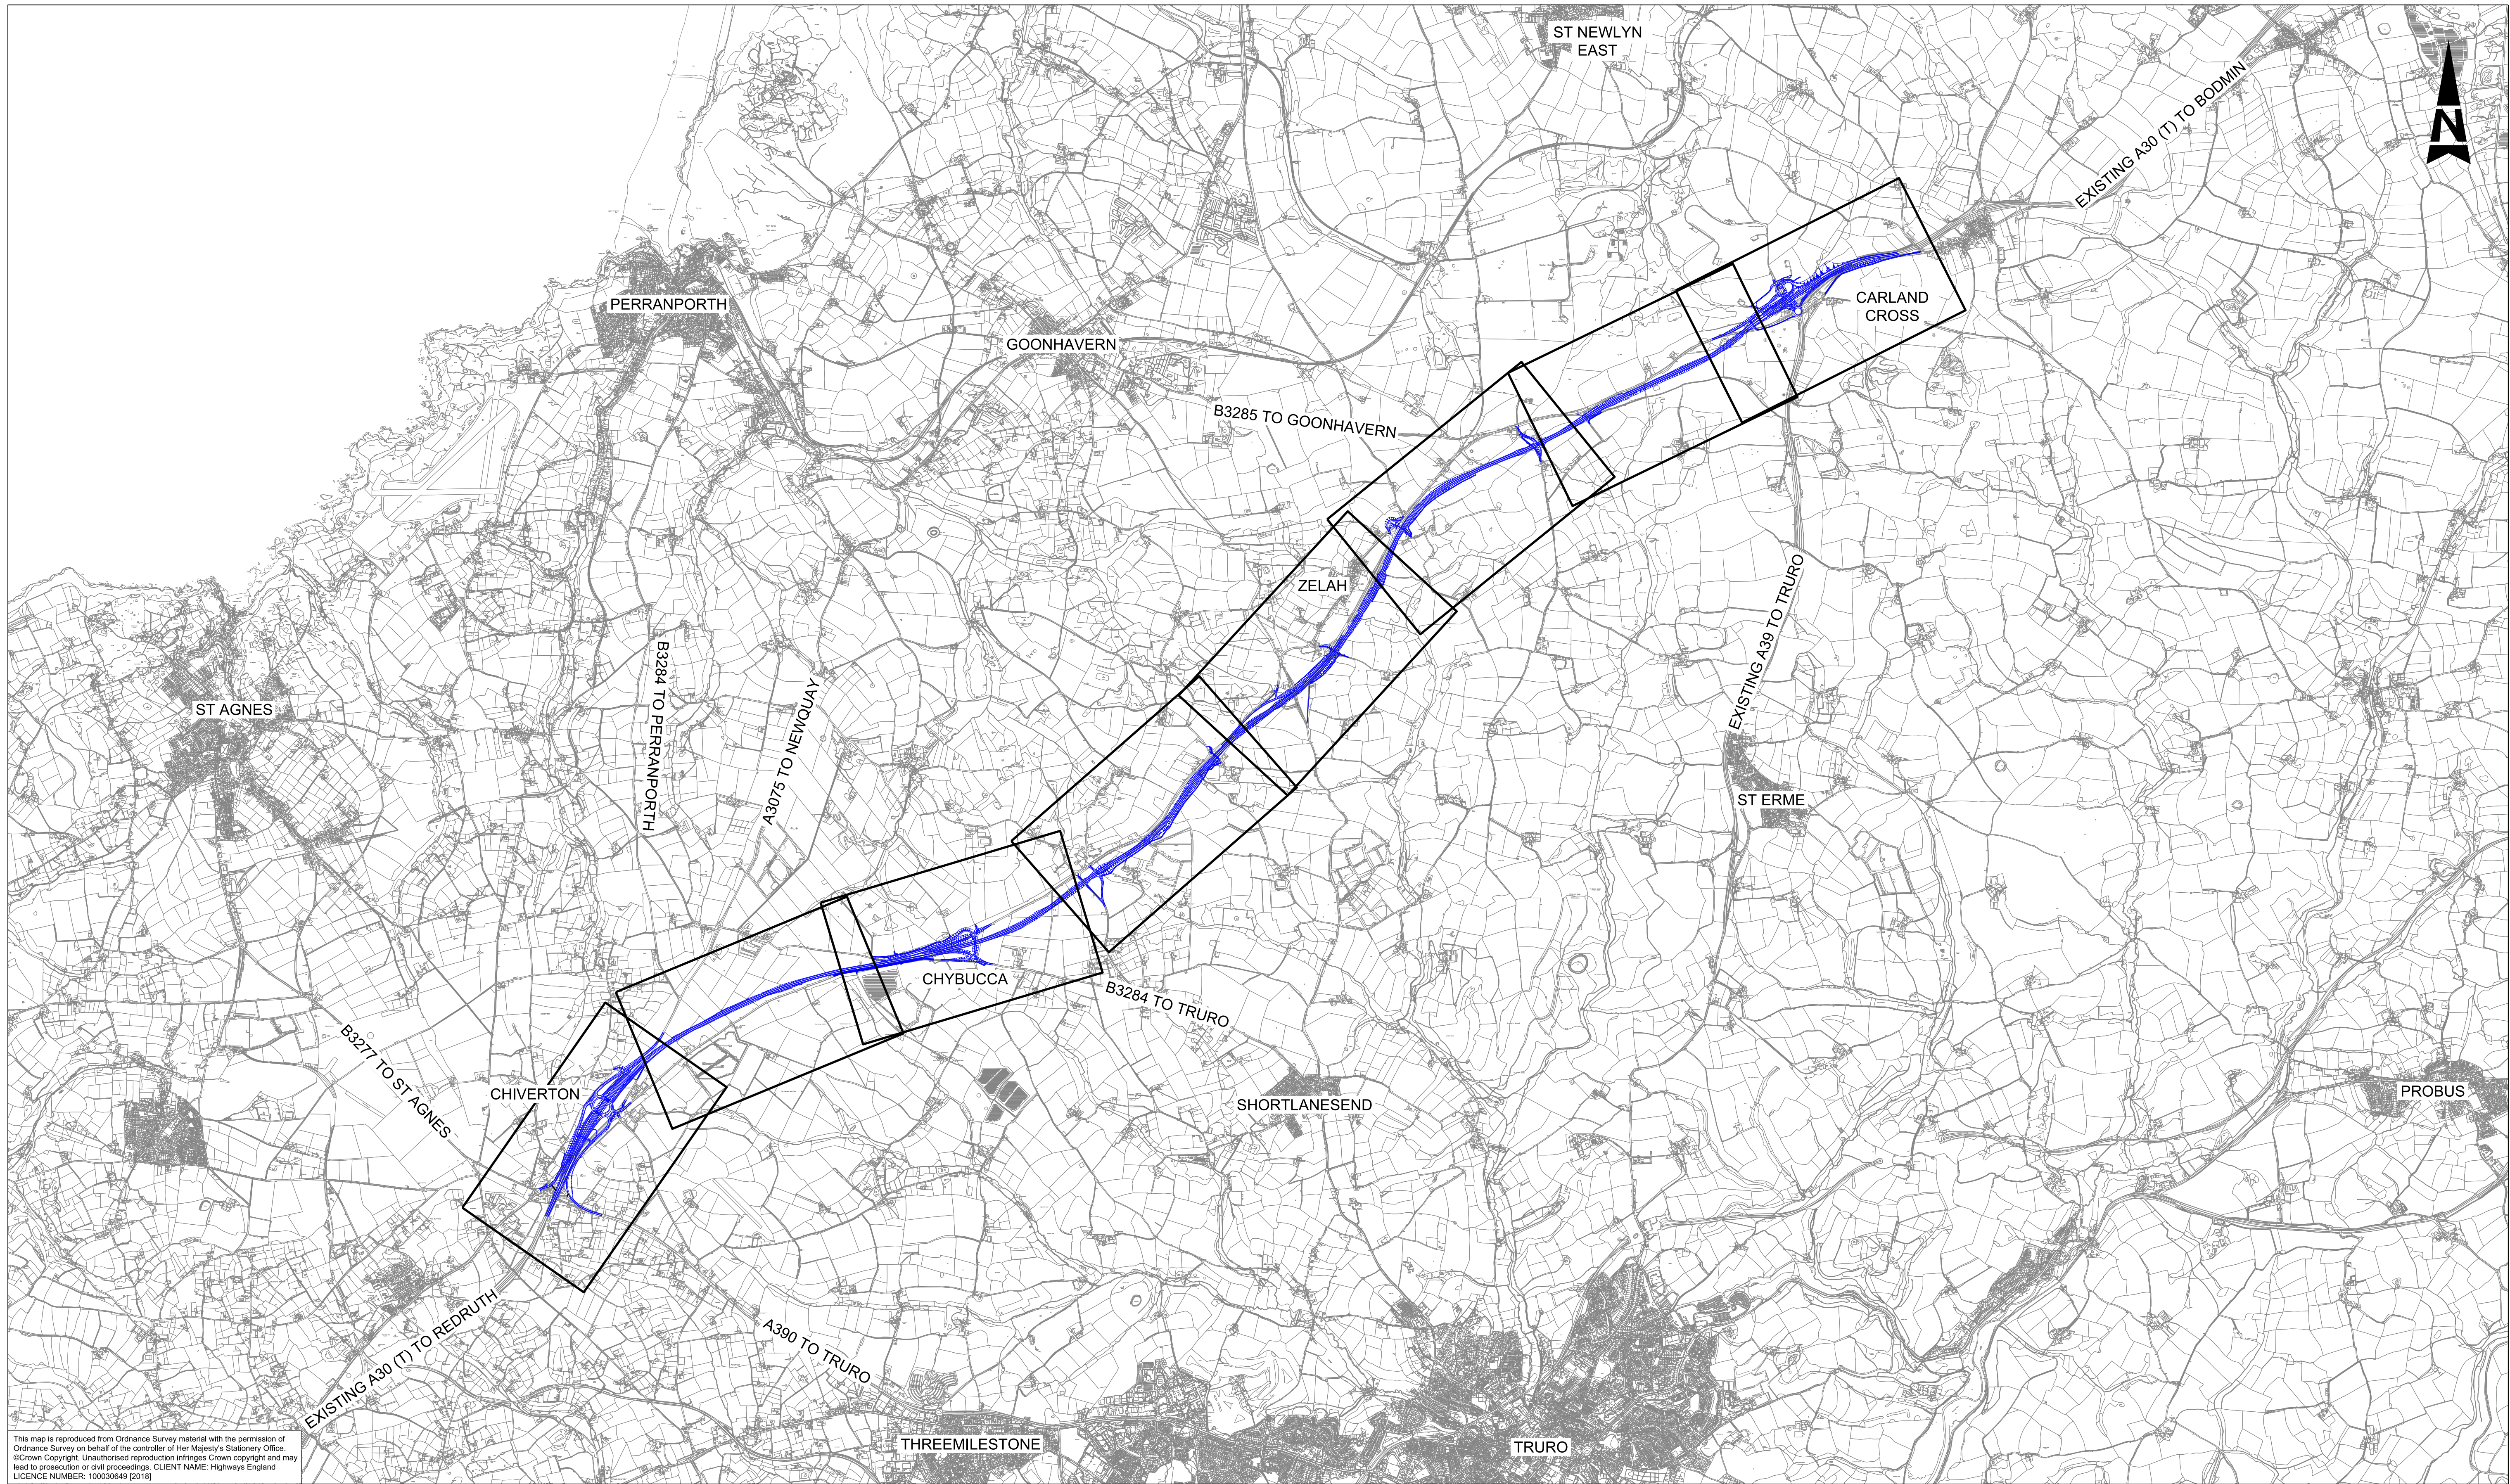


This map is reproduced from Ordnance Survey material with the permission of Ordnance Survey on behalf of the controller of Her Majesty's Stationary Office. ©Crown Copyright. Unauthorised reproduction infringes Crown copyright and may lead to prosecution or civil proceedings. CLIENT NAME: Highways England LICENCE NUMBER: 100030649 [2018]

- GENERAL NOTES:
1. ALL DIMENSIONS ARE IN METRES UNLESS NOTED OTHERWISE.
  2. ONLY WRITTEN DIMENSIONS SHALL BE USED, DO NOT SCALE.
- LEGEND:
-  THE SCHEME (SHOWN FOR ILLUSTRATIVE PURPOSES)

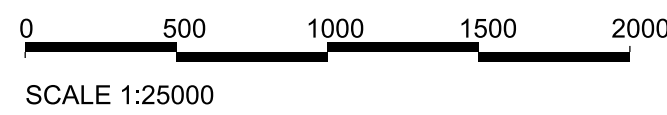

KEY PLAN:

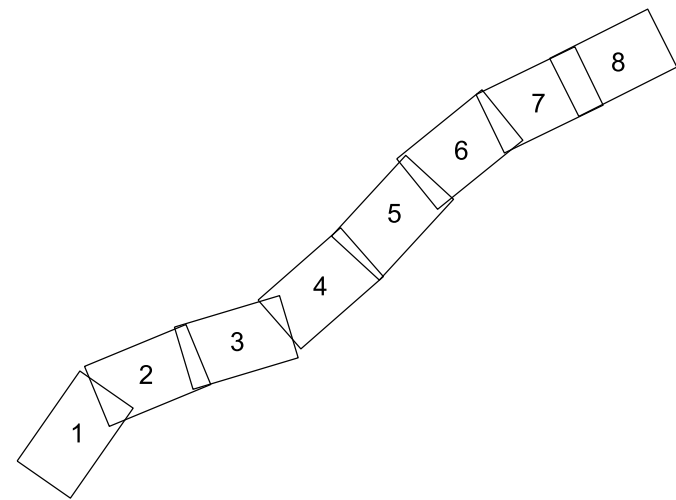

|      |          |             |    |       |       |        |   |
|------|----------|-------------|----|-------|-------|--------|---|
| —    | —        | —           | —  | —     | —     | —      | — |
| —    | —        | —           | —  | —     | —     | —      | — |
| P01  | 22/08/18 | DCO ISSUE   | AJ | LP    | RC    | RC     |   |
| P02  | 22/08/18 | DCO ISSUE   | AJ | LP    | RC    | SW     |   |
| C01  | 22/08/18 | DCO ISSUE   | AJ | LP    | RC    | SW     |   |
| Rev. | Date     | Description | By | Chk'd | App'd | Auth'd |   |

Suitability A3 Drawing Status STAGE COMPLETED

Client  





|                                                                                     |                   |                                   |                  |                  |                  |
|-------------------------------------------------------------------------------------|-------------------|-----------------------------------|------------------|------------------|------------------|
| Project Title<br>A30 CHIVERTON TO CARLAND CROSS                                     |                   |                                   |                  |                  |                  |
| Drawing Title<br>TRAFFIC REGULATION MEASURES<br>APFP REGULATION 5(2)(K)<br>KEY PLAN |                   |                                   |                  |                  |                  |
| Scale<br>N/A                                                                        | By<br>AJ          | Checked<br>LP                     | Approved<br>RC   | Authorised<br>SW |                  |
| Original Size<br>A1                                                                 | Date<br>22/08/18  | Date<br>22/08/18                  | Date<br>22/08/18 | Date<br>22/08/18 | Date<br>22/08/18 |
| Drawing Number<br>HE PIN<br>HA551502 -<br>SW                                        | Originator<br>ARP | Volume<br>LSI<br>-DR - ZL -000700 | Revision<br>C01  |                  |                  |
| Location                                                                            | Type              | Role                              | Number           |                  |                  |



Millimetres

100

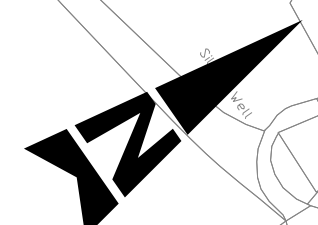


GENERAL NOTES:

1. ALL DIMENSIONS ARE IN METRES UNLESS NOTED OTHERWISE.
2. ONLY WRITTEN DIMENSIONS SHALL BE USED, DO NOT SCALE.
3. THESE PLANS SHOULD BE READ IN CONJUNCTION WITH OTHER PLANS AND APPLICATION DOCUMENTS IN PARTICULAR SCHEDULE 3 OF THE DEVELOPMENT CONSENT ORDER.

**LEGEND:**

|                                                                                     |   |
|-------------------------------------------------------------------------------------|---|
|  | THE SCHEME (SHOWN FOR ILLUSTRATIVE PURPOSES)                                                                                  |
|  | PARISH BOUNDARY   |
|  | CONTINUATION POINTS WITHIN THE ROUTE SUBJECT TO PROPOSED PROHIBITION OF CYCLIST, PEDESTRIANS, HORSES AND HORSE DRAWN VEHICLES |
|  | PROPOSED PROHIBITION OF VEHICULAR ACCESS                                                                                      |
|  | PROPOSED PROHIBITION OF ENTRY                                                                                                 |
|  | START AND END POINTS OF ROUTE SUBJECT TO PROPOSED PROHIBITION OF CYCLIST, PEDESTRIANS, HORSES AND HORSE DRAWN VEHICLES        |

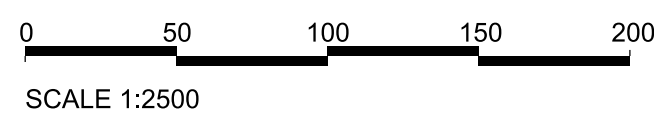

|      |          |                    |    |       |       |        |   |
|------|----------|--------------------|----|-------|-------|--------|---|
| —    | —        | —                  | —  | —     | —     | —      | — |
| —    | —        | —                  | —  | —     | —     | —      | — |
| P01  | 04/07/18 | ISSUED FOR COMMENT | HJ | RC    | RC    | —      | — |
| P02  | 04/07/18 | ISSUED FOR COMMENT | HJ | RC    | RC    | RC     | — |
| P03  | 02/08/18 | FOR SIGN OFF       | HJ | SW    | MB    | —      | — |
| P04  | 02/08/18 | P04                | HJ | SW    | MB    | SW     | — |
| P05  | 20/08/18 | DCO ISSUE          | HJ | LP    | RC    | —      | — |
| P06  | 20/08/18 | DCO ISSUE          | HJ | LP    | RC    | RC     | — |
| P07  | 22/08/18 | DCO ISSUE          | HJ | LP    | RC    | SW     | — |
| C01  | 22/08/18 | DCO ISSUE          | HJ | LP    | RC    | SW     | — |
| Rev. | Date     | Description        | By | Chk'd | App'd | Auth'd |   |

|             |                 |
|-------------|-----------------|
| Suitability | Drawing Status  |
| A3          | STAGE COMPLETED |



|               |                                |
|---------------|--------------------------------|
| Project Title | A30 CHIVERTON TO CARLAND CROSS |
|---------------|--------------------------------|

Drawing Title

TRAFFIC REGULATION MEASURES  
APFP REGULATION 5(2)(K)  
PROHIBITIONS  
SHEET 1 OF 8

|                                                       |                  |                  |                  |   |
|-------------------------------------------------------|------------------|------------------|------------------|---|
| Scale<br>1:2500                                       | By<br>HJ         | Checked<br>LP    | Approved<br>RC   | Authorised<br>SW   |
| Original Size<br>A1                                   | Date<br>20/08/18 | Date<br>20/08/18 | Date<br>20/08/18 | Date<br>22/08/18   |
| Drawing Number<br>HE PIN<br>HA551502 - SW<br>Location |                  |                  |                  | Revision<br>Originator<br>ARP<br>Volume<br>LSI<br>- DR - ZL - 000731<br>Date<br>20/08/18<br>By<br>LSI<br>Checked<br>LSI<br>Approved<br>LSI<br>Authorised<br>LSI<br>C01 |




DO NOT SCALE

Millimetres

0

10

100

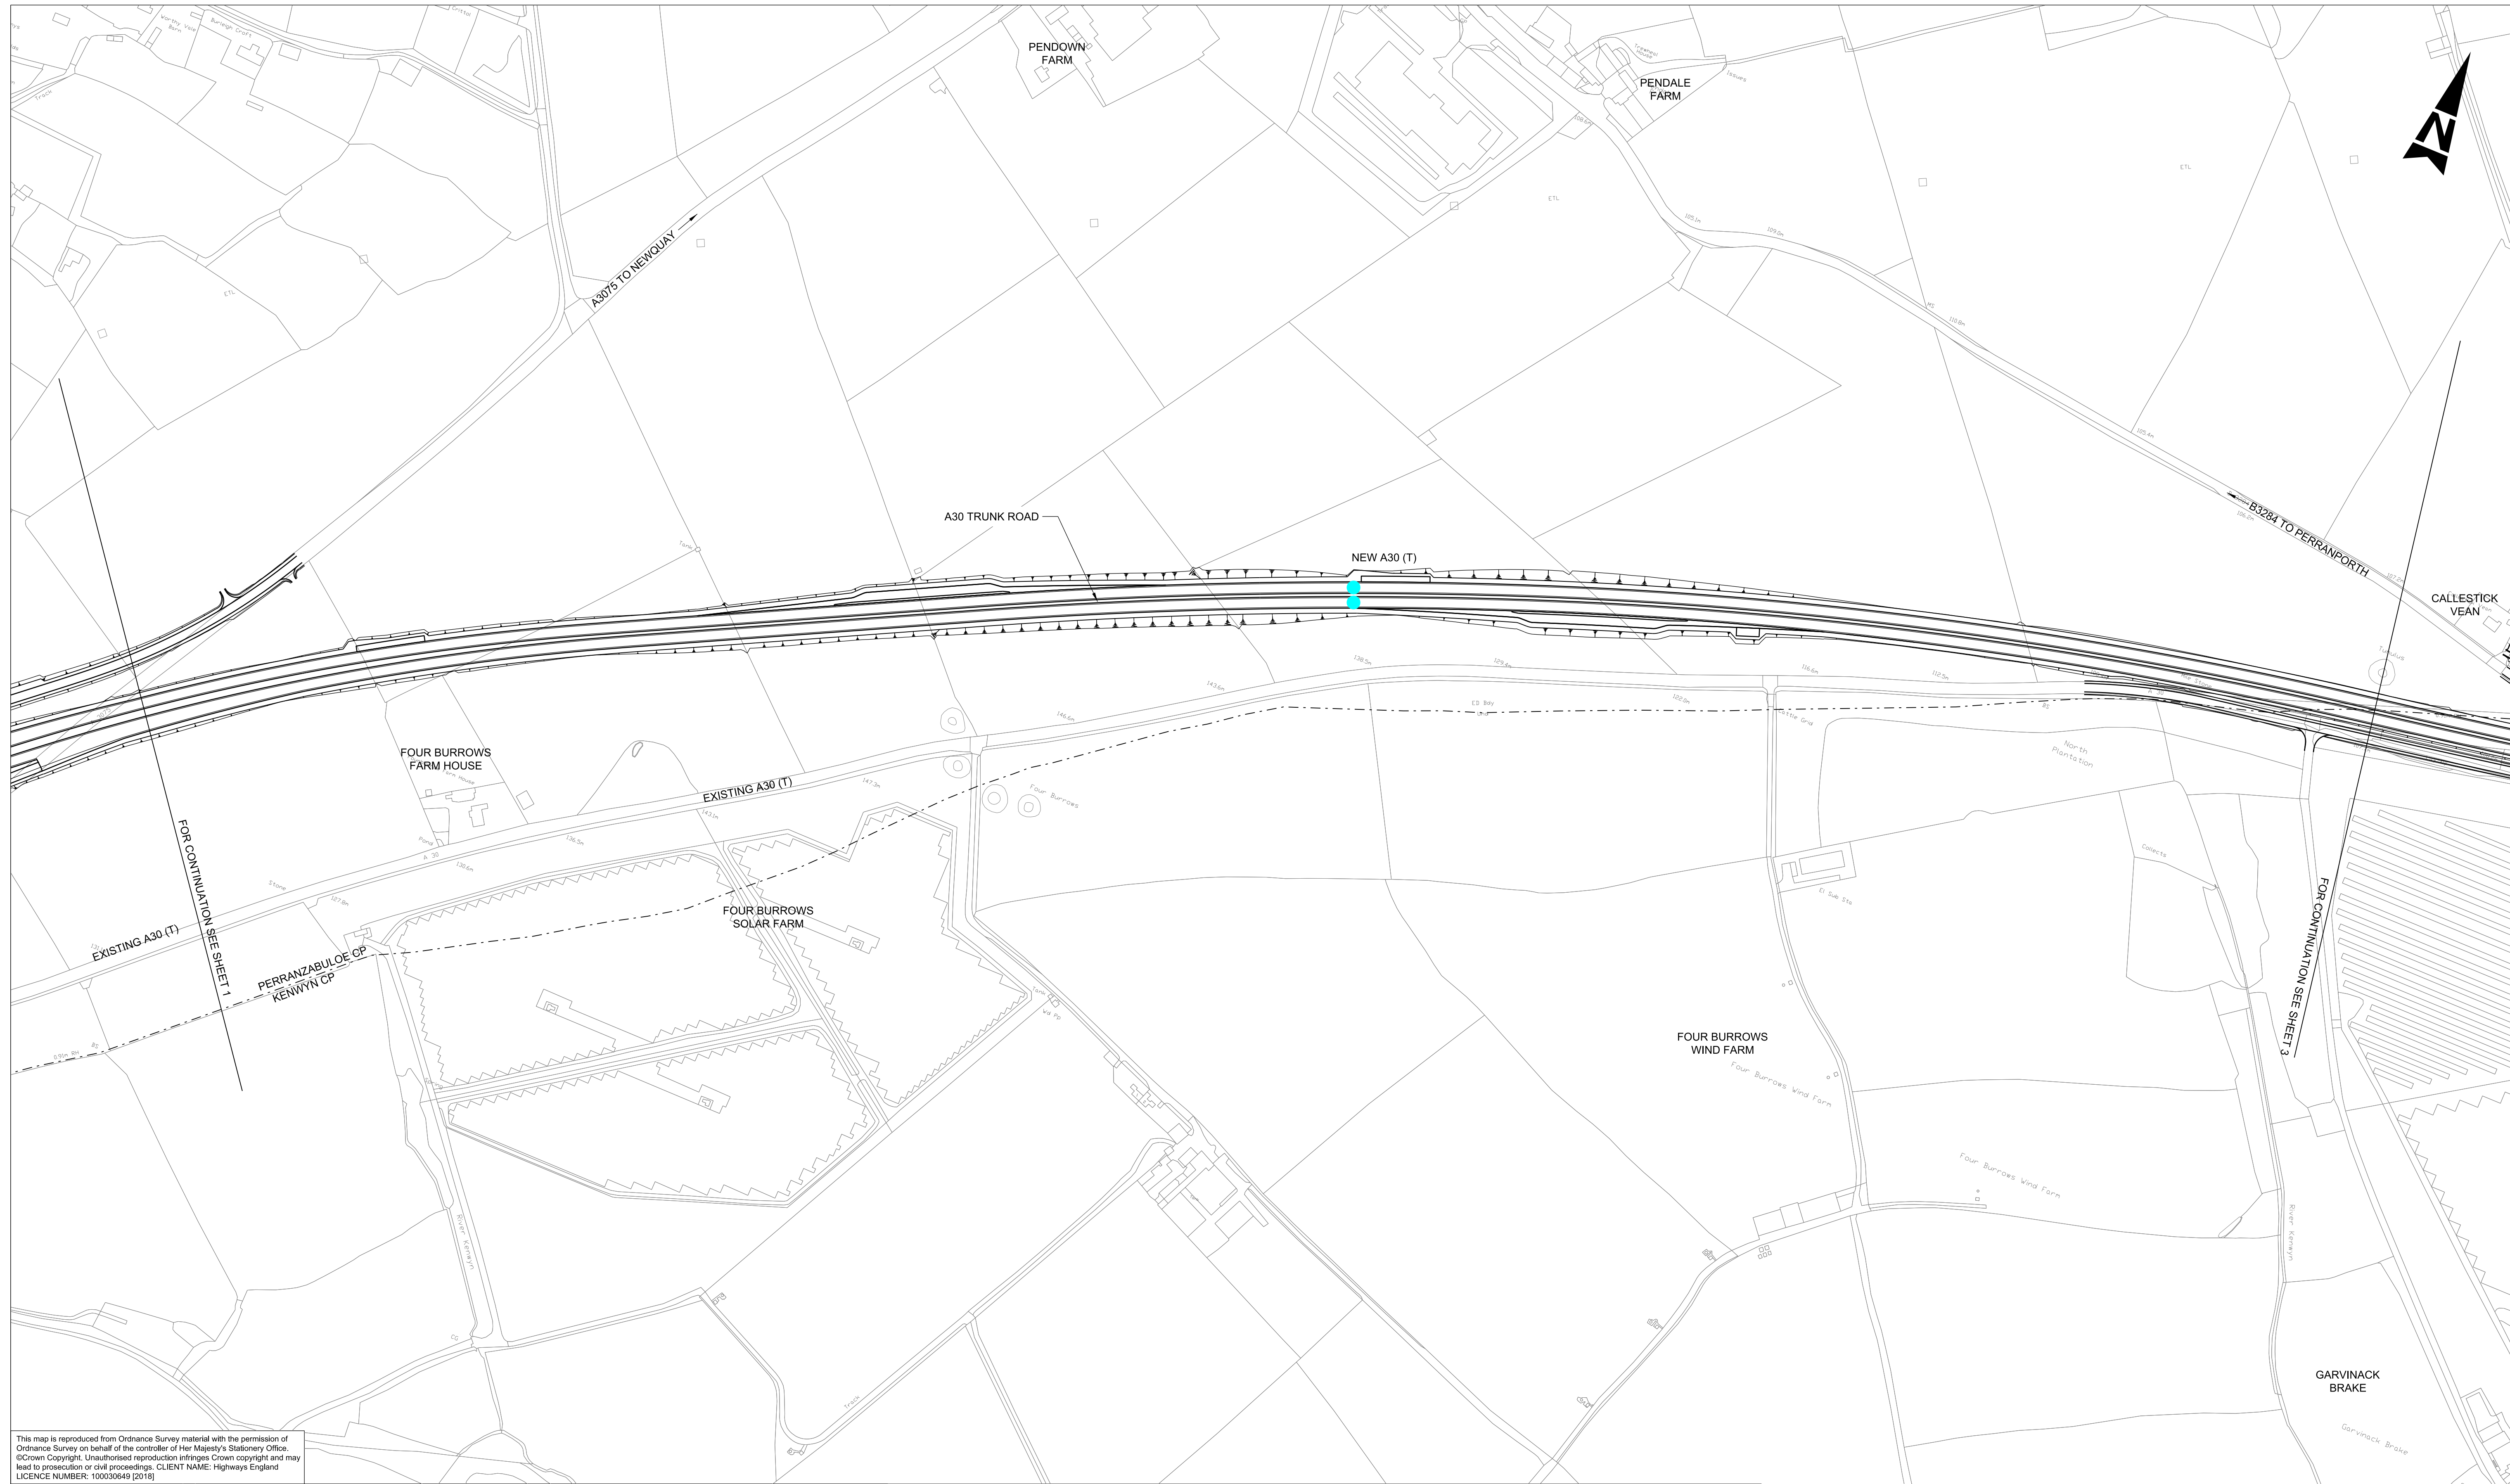


This map is reproduced from Ordnance Survey material with the permission of Ordnance Survey on behalf of the controller of Her Majesty's Stationary Office. © Crown Copyright. Unauthorised reproduction infringes Crown copyright and may lead to prosecution or civil proceedings. CLIENT NAME: Highways England LICENCE NUMBER: 100030649 [2018]

- GENERAL NOTES:
1. ALL DIMENSIONS ARE IN METRES UNLESS NOTED OTHERWISE.
  2. ONLY WRITTEN DIMENSIONS SHALL BE USED, DO NOT SCALE.
  3. THESE PLANS SHOULD BE READ IN CONJUNCTION WITH OTHER PLANS AND APPLICATION DOCUMENTS IN PARTICULAR SCHEDULE 3 OF THE DEVELOPMENT CONSENT ORDER.

- LEGEND:
- THE SCHEME (SHOWN FOR ILLUSTRATIVE PURPOSES)
  - PARISH BOUNDARY
  - CONTINUATION POINTS WITHIN THE ROUTE SUBJECT TO PROPOSED PROHIBITION OF CYCLIST, PEDESTRIANS, HORSES AND HORSE DRAWN VEHICLES
  - PROPOSED PROHIBITION OF VEHICULAR ACCESS
  - PROPOSED PROHIBITION OF ENTRY
  - START AND END POINTS OF ROUTE SUBJECT TO PROPOSED PROHIBITION OF CYCLIST, PEDESTRIANS, HORSES AND HORSE DRAWN VEHICLES

0 50 100 150 200  
SCALE 1:2500

KEY PLAN:

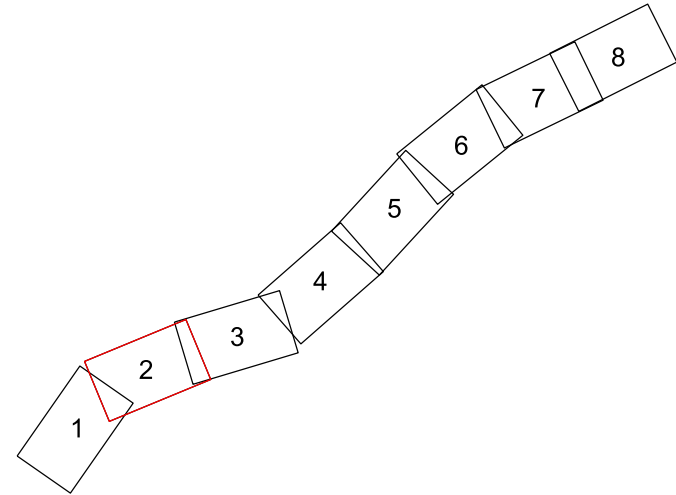

|      |          |                    |    |       |       |        |
|------|----------|--------------------|----|-------|-------|--------|
| —    | —        | ---                | —  | —     | —     | —      |
| —    | —        | ---                | —  | —     | —     | —      |
| P01  | 04/07/18 | ISSUED FOR COMMENT | HJ | RC    | RC    | —      |
| P02  | 04/07/18 | ISSUED FOR COMMENT | HJ | RC    | RC    | RC     |
| P03  | 02/08/18 | FOR SIGN OFF       | HJ | SW    | MB    | —      |
| P04  | 02/08/18 | P04                | HJ | SW    | MB    | SW     |
| P05  | 20/08/18 | DCO ISSUE          | HJ | LP    | RC    | —      |
| P06  | 20/08/18 | DCO ISSUE          | HJ | LP    | RC    | RC     |
| P07  | 22/08/18 | DCO ISSUE          | HJ | LP    | RC    | SW     |
| C01  | 22/08/18 | DCO ISSUE          | HJ | LP    | RC    | SW     |
| Rev. | Date     | Description        | By | Chk'd | App'd | Auth'd |

Suitability  
A3

Drawing Status  
STAGE COMPLETED

Client




Project Title  
A30 CHIVERTON TO CARLAND CROSS

Drawing Title  
TRAFFIC REGULATION MEASURES  
APFP REGULATION 5(2)(K)  
PROHIBITIONS  
SHEET 2 OF 8

|                                              |                   |                                   |                  |                  |
|----------------------------------------------|-------------------|-----------------------------------|------------------|------------------|
| Scale<br>1:2500                              | By<br>HJ          | Checked<br>LP                     | Approved<br>RC   | Authorised<br>SW |
| Original Size<br>A1                          | Date<br>20/08/18  | Date<br>20/08/18                  | Date<br>20/08/18 | Date<br>22/08/18 |
| Drawing Number<br>HE PIN<br>HA551502 -<br>SW | Originator<br>ARP | Volume<br>LSI<br>-DR - ZL -000732 | C01              |                  |
| Location                                     | Type              | Role                              | Number           |                  |



DO NOT SCALE

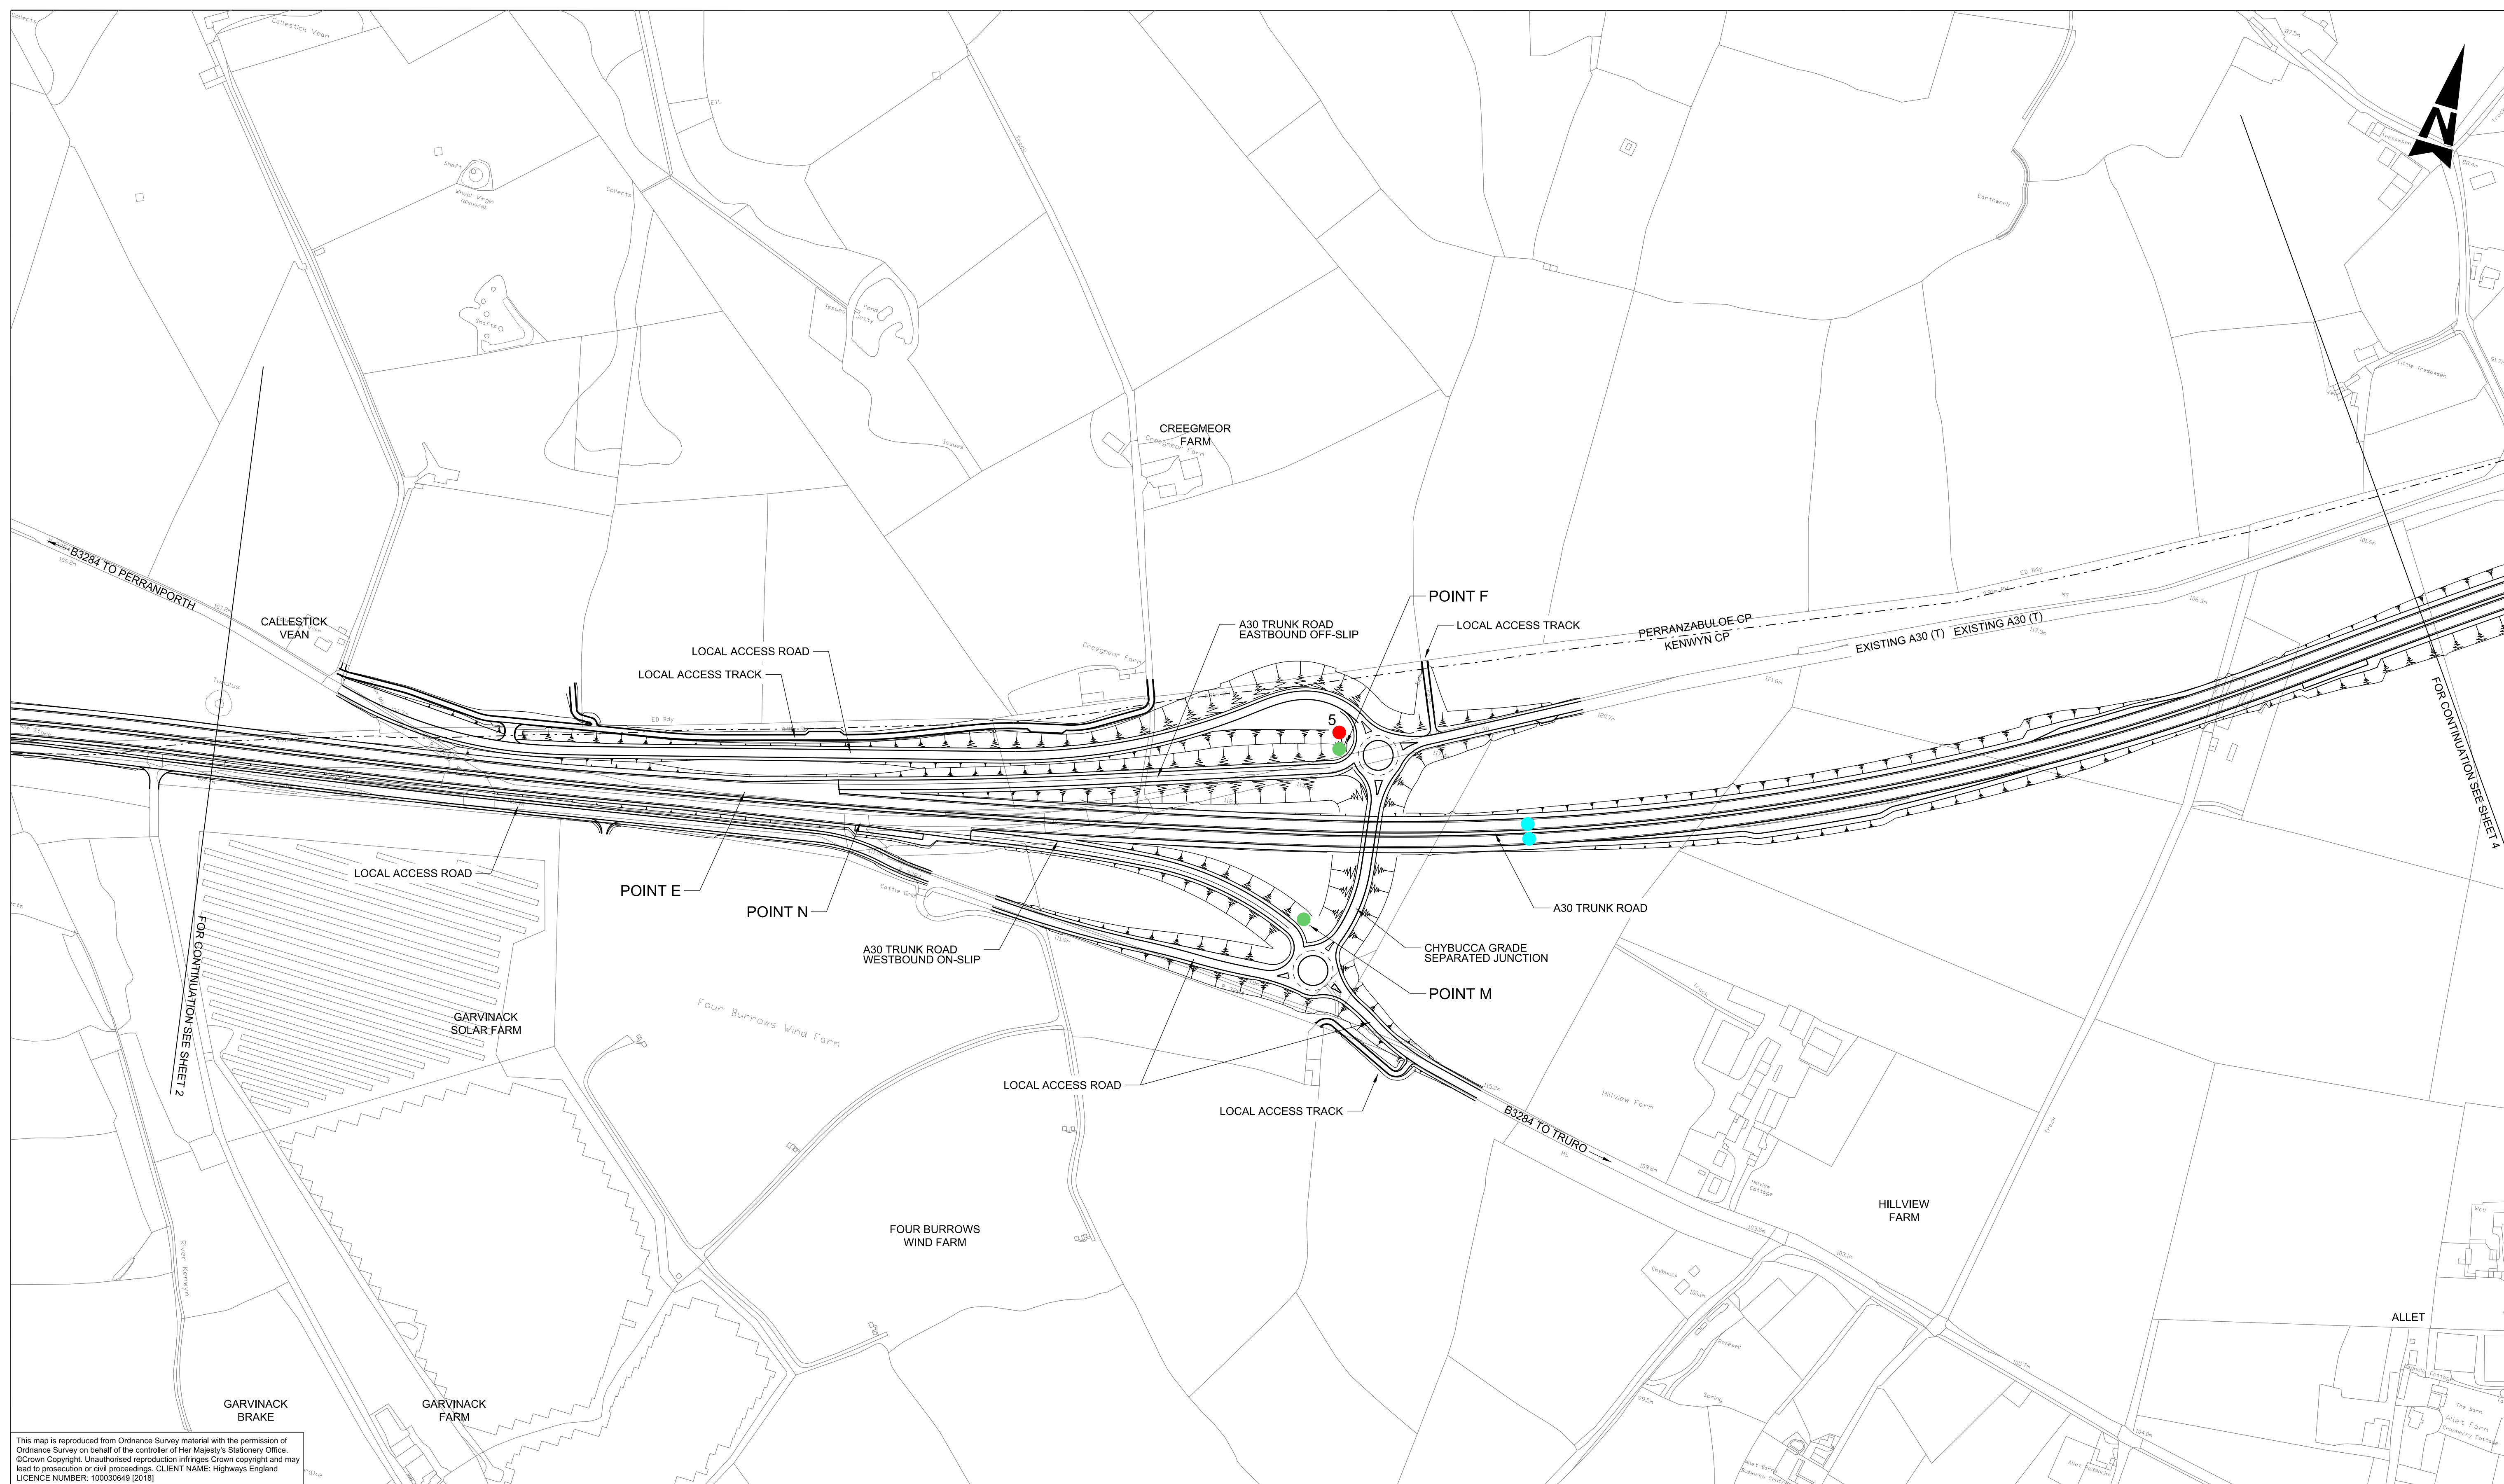

This map is reproduced from Ordnance Survey material with the permission of Ordnance Survey on behalf of the controller of Her Majesty's Stationery Office. ©Crown Copyright. Unauthorised reproduction infringes Crown copyright and may lead to prosecution or civil proceedings. CLIENT NAME: Highways England LICENCE NUMBER: 100030649 [2018]

GENERAL NOTES:

1. ALL DIMENSIONS ARE IN METRES UNLESS NOTED OTHERWISE.
2. ONLY WRITTEN DIMENSIONS SHALL BE USED, DO NOT SCALE.

3. THESE PLANS SHOULD BE READ IN CONJUNCTION WITH OTHER PLANS AND APPLICATION DOCUMENTS IN PARTICULAR SCHEDULE 3 OF THE DEVELOPMENT CONSENT ORDER.

LEGEND:

THE SCHEME (SHOWN FOR ILLUSTRATIVE PURPOSES)


PARISH BOUNDARY

CONTINUATION POINTS WITHIN THE ROUTE SUBJECT TO PROPOSED PROHIBITION OF CYCLIST, PEDESTRIANS, HORSES AND HORSE DRAWN VEHICLES


 PROPOSED PROHIBITION OF VEHICULAR ACCESS

## PROPOSED PROHIBITION OF ENTRY

START AND END POINTS OF ROUTE SUBJECT TO PROPOSED PROHIBITION OF CYCLIST, PEDESTRIANS, HORSES AND HORSE DRAWN VEHICLES

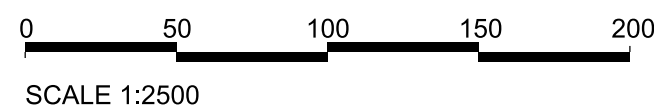

KEY PLAN:

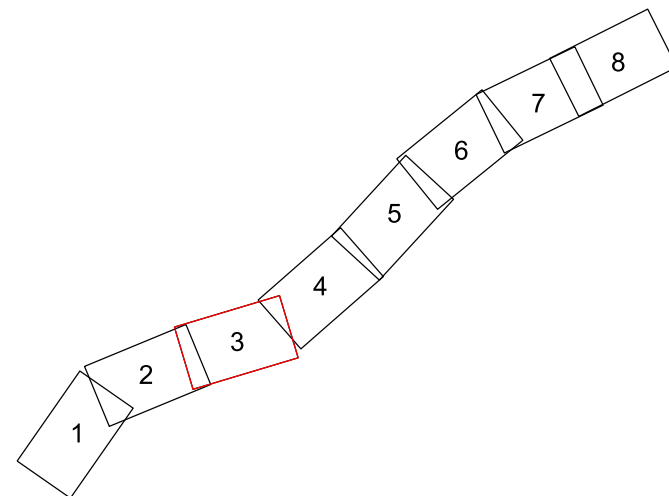

|      |          |                    |   |   |    |       |       |        |   |
|------|----------|--------------------|---|---|----|-------|-------|--------|---|
| —    | —        | —                  | — | — | —  | —     | —     | —      | — |
| —    | —        | —                  | — | — | —  | —     | —     | —      | — |
| P01  | 04/07/18 | ISSUED FOR COMMENT |   |   | HJ | RC    | RC    | —      |   |
| P02  | 04/07/18 | ISSUED FOR COMMENT |   |   | HJ | RC    | RC    | RC     |   |
| P03  | 02/08/18 | FOR SIGN OFF       |   |   | HJ | SW    | MB    | —      |   |
| P04  | 02/08/18 | P04                |   |   | HJ | SW    | MB    | SW     |   |
| P05  | 20/08/18 | DCO ISSUE          |   |   | HJ | LP    | RC    | —      |   |
| P06  | 20/08/18 | DCO ISSUE          |   |   | HJ | LP    | RC    | RC     |   |
| P07  | 22/08/18 | DCO ISSUE          |   |   | HJ | LP    | RC    | SW     |   |
| C01  | 22/08/18 | DCO ISSUE          |   |   | HJ | LP    | RC    | SW     |   |
| Rev. | Date     | Description        |   |   | By | Chk'd | App'd | Auth'd |   |


|   |                 |
|---|-----------------|
| Suitability   | Drawing Status  |
| A3   | STAGE COMPLETED |
| <div>Client:</div> <div>   </div> |                 |

|                                                                                        |          |                 |          |            |  |
|----------------------------------------------------------------------------------------|----------|-----------------|----------|------------|--|
| Project Title                                                                          |          |                 |          |            |  |
| A30 CHIVERTON TO CARLAND CROSS                                                         |          |                 |          |            |  |
| Drawing Title                                                                          |          |                 |          |            |  |
| TRAFFIC REGULATION MEASURES<br>APPP REGULATION 5(2)(K)<br>PROHIBITIONS<br>SHEET 3 OF 8 |          |                 |          |            |  |
| Scale                                                                                  | By       | Checked         | Approved | Authorised |  |
| 1:2500                                                                                 | HJ       | LP              | RC       | SW         |  |
| Original Size                                                                          | Date     | Date            | Date     | Date       |  |
| A1                                                                                     | 20/08/18 | 20/08/18        | 20/08/18 | 22/08/18   |  |
| Drawing Number                                                                         |          |                 |          | Revision   |  |
| HE PIN                                                                                 |          | Originator      | Volume   |            |  |
| HA551502 -                                                                             |          | ARP             | LSI      |            |  |
| SW                                                                                     |          | -DR- ZL -000733 |          | C01        |  |
| Location                                                                               |          | Type            | Role     | Number     |  |



DO NOT SCALE


100  
0 10  
Millimetres

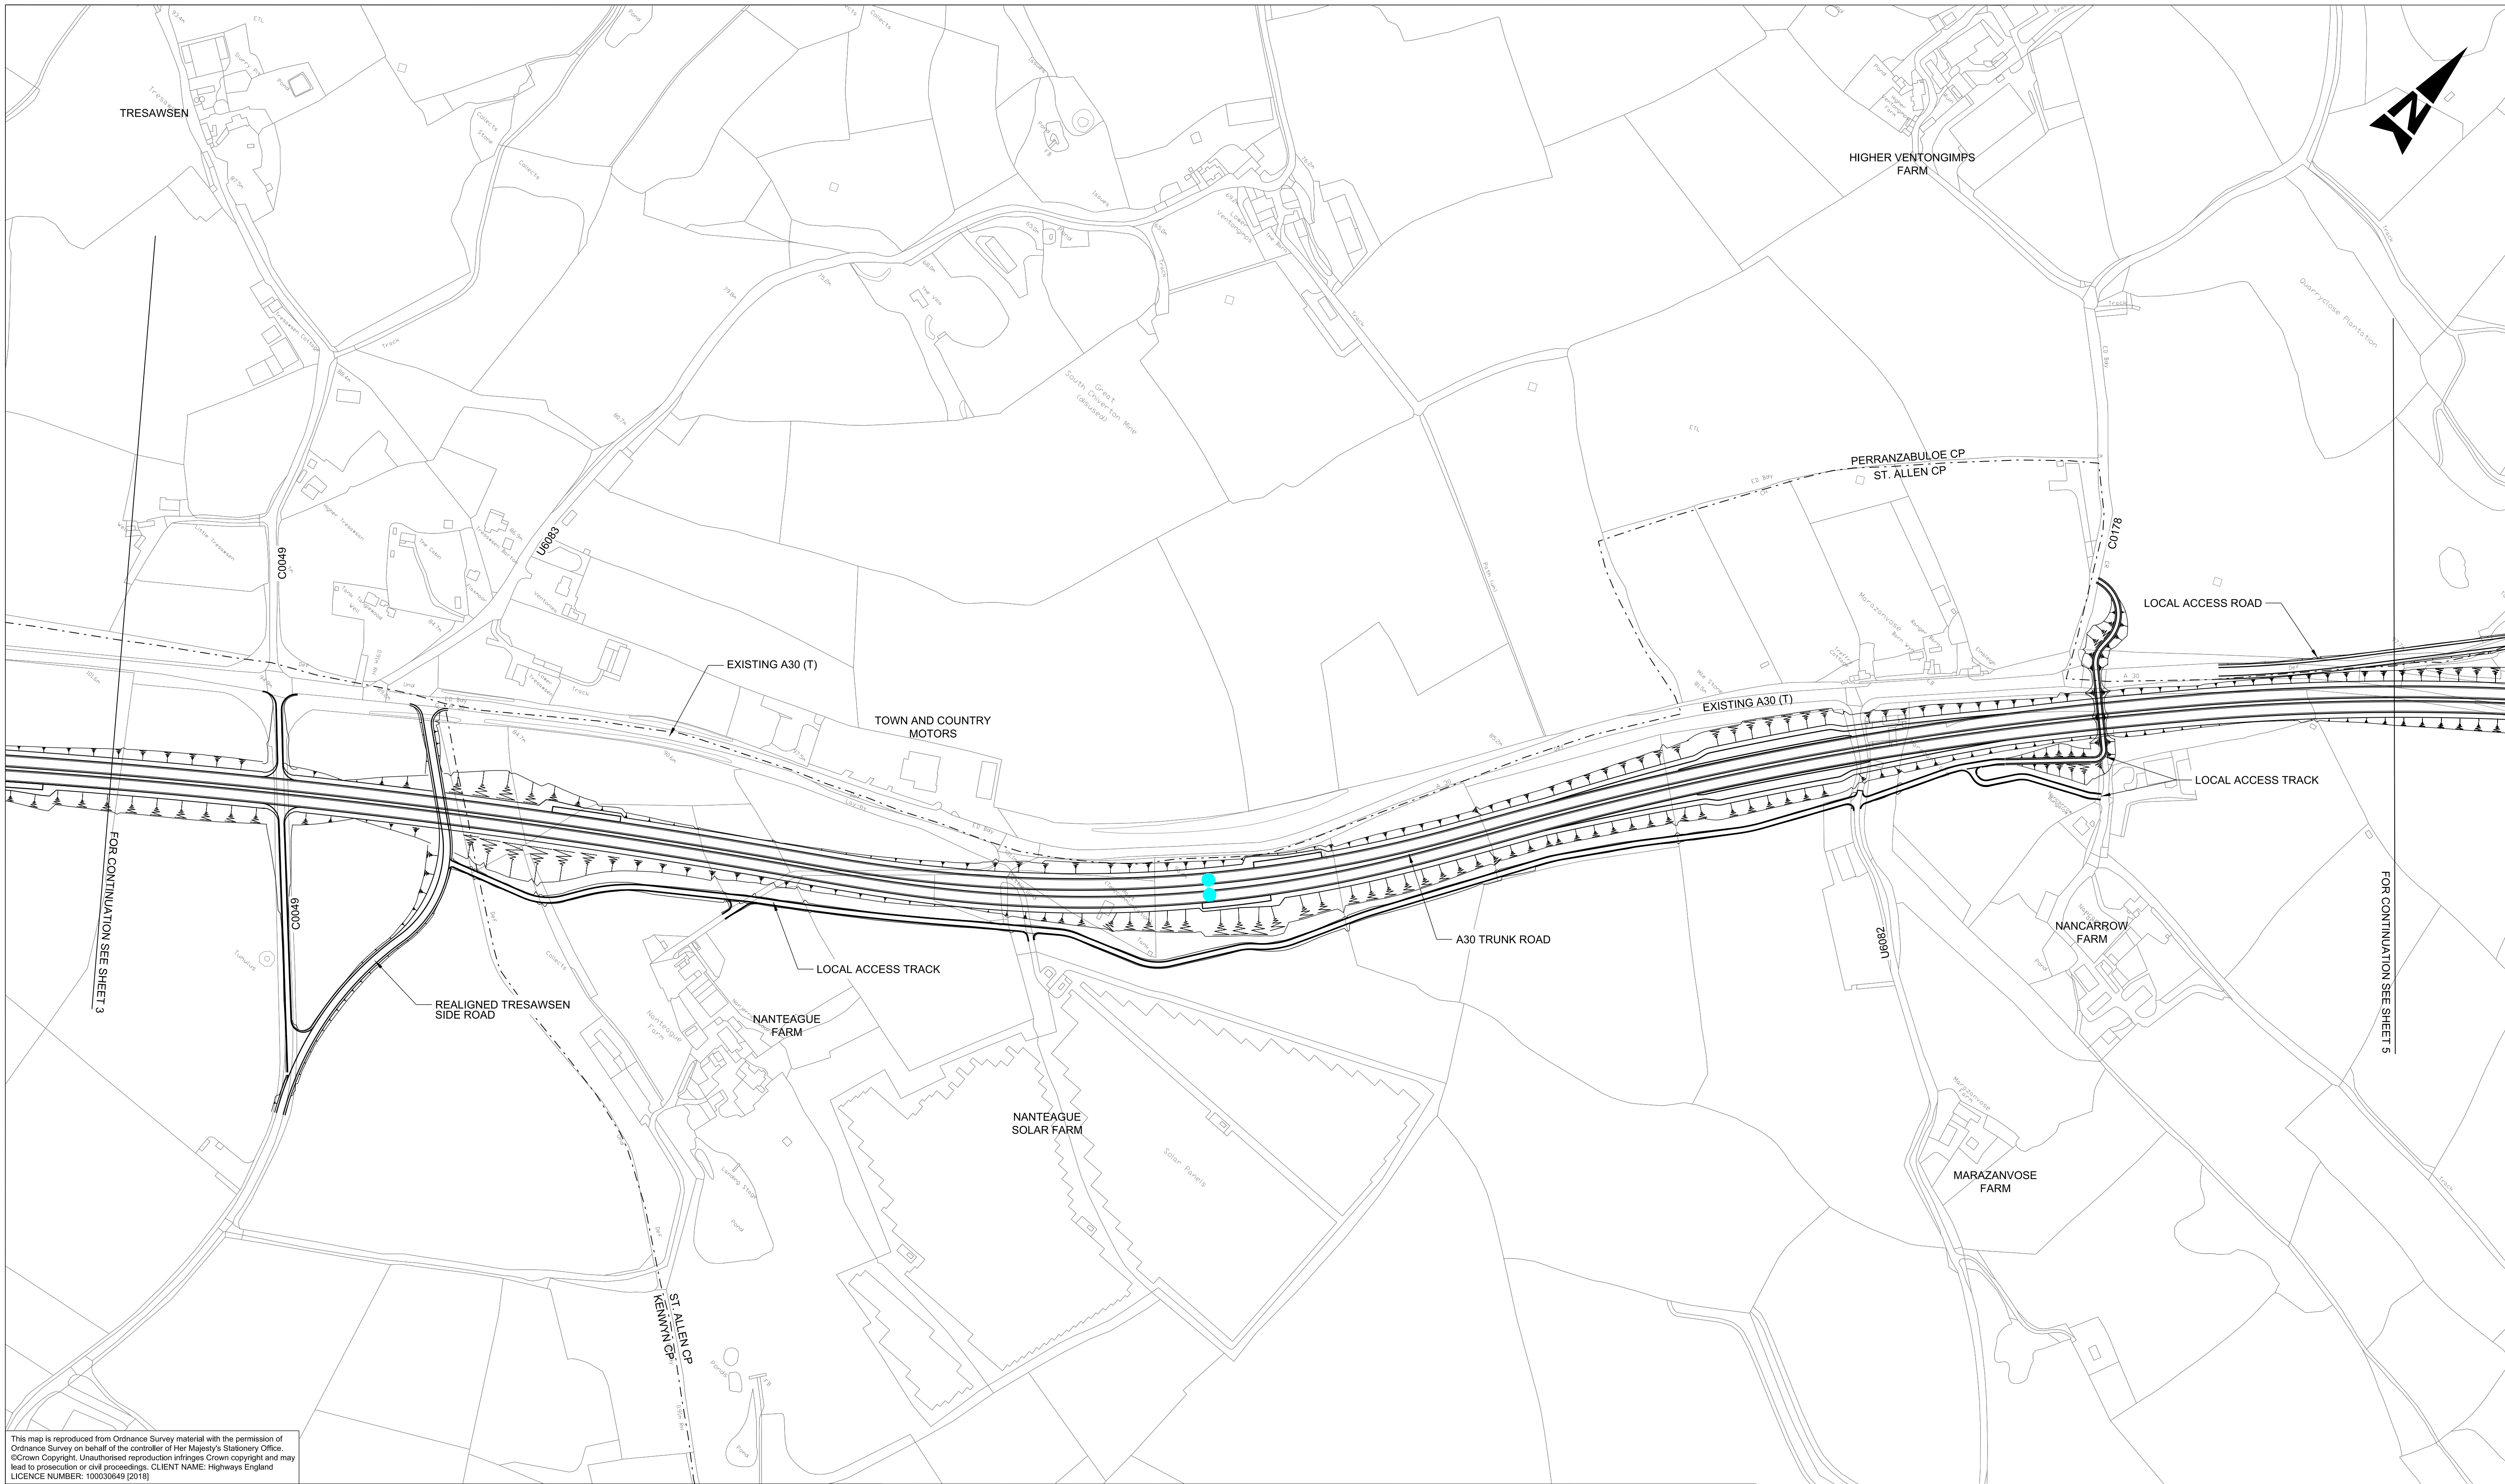


This map is reproduced from Ordnance Survey material with the permission of Ordnance Survey on behalf of the controller of Her Majesty's Stationary Office. © Crown Copyright. Unauthorised reproduction infringes Crown copyright and may lead to prosecution or civil proceedings. CLIENT NAME: Highways England LICENCE NUMBER: 100030649 (2016)

- GENERAL NOTES:
1. ALL DIMENSIONS ARE IN METRES UNLESS NOTED OTHERWISE.
  2. ONLY WRITTEN DIMENSIONS SHALL BE USED, DO NOT SCALE.
  3. THESE PLANS SHOULD BE READ IN CONJUNCTION WITH OTHER PLANS AND APPLICATION DOCUMENTS IN PARTICULAR SCHEDULE 3 OF THE DEVELOPMENT CONSENT ORDER.

- LEGEND:
- THE SCHEME (SHOWN FOR ILLUSTRATIVE PURPOSES)
  - PARISH BOUNDARY
  - CONTINUATION POINTS WITHIN THE ROUTE SUBJECT TO PROPOSED PROHIBITION OF CYCLIST, PEDESTRIANS, HORSES AND HORSE DRAWN VEHICLES
  - PROPOSED PROHIBITION OF VEHICULAR ACCESS
  - PROPOSED PROHIBITION OF ENTRY
  - START AND END POINTS OF ROUTE SUBJECT TO PROPOSED PROHIBITION OF CYCLIST, PEDESTRIANS, HORSES AND HORSE DRAWN VEHICLES

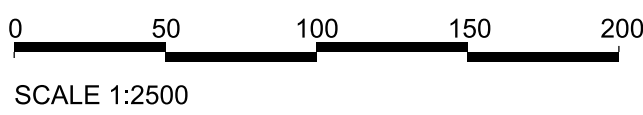

KEY PLAN:

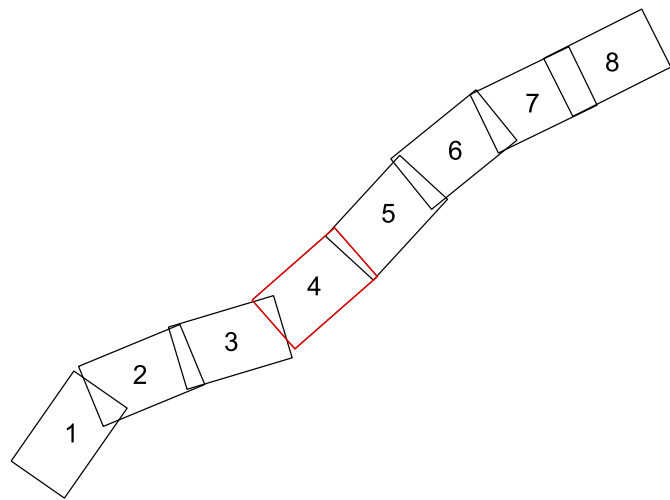

| Rev. | Date     | Description        | By  | Chk'd | App'd | Auth'd |
|------|----------|--------------------|-----|-------|-------|--------|
| ---  | ---      | ---                | --- | ---   | ---   | ---    |
| P01  | 04/07/18 | ISSUED FOR COMMENT | HJ  | RC    | RC    | ---    |
| P02  | 04/07/18 | ISSUED FOR COMMENT | HJ  | RC    | RC    | RC     |
| P03  | 02/08/18 | FOR SIGN OFF       | HJ  | SW    | MB    | ---    |
| P04  | 02/08/18 | P04                | HJ  | SW    | MB    | SW     |
| P05  | 20/08/18 | DCO ISSUE          | HJ  | LP    | RC    | ---    |
| P06  | 20/08/18 | DCO ISSUE          | HJ  | LP    | RC    | RC     |
| P07  | 22/08/18 | DCO ISSUE          | HJ  | LP    | RC    | SW     |
| C01  | 22/08/18 | DCO ISSUE          | HJ  | LP    | RC    | SW     |

Suitability  
**A3**

Drawing Status  
**STAGE COMPLETED**



| Project Title                                                                          |          |              |          |             |  |
|----------------------------------------------------------------------------------------|----------|--------------|----------|-------------|--|
| A30 CHIVERTON TO CARLAND CROSS                                                         |          |              |          |             |  |
| Drawing Title                                                                          |          |              |          |             |  |
| TRAFFIC REGULATION MEASURES<br>APFP REGULATION 5(2)(K)<br>PROHIBITIONS<br>SHEET 4 OF 8 |          |              |          |             |  |
| Scale                                                                                  | By       | Checked      | Approved | Authorised  |  |
| 1:2500                                                                                 | HJ       | LP           | RC       | SW          |  |
| Original Size                                                                          | Date     | Date         | Date     | Date        |  |
| A1                                                                                     | 20/08/18 | 20/08/18     | 20/08/18 | 22/08/18    |  |
| Drawing Number                                                                         |          | Originator   |          | Volume      |  |
| HA551502 - SW                                                                          |          | ARP -DR - ZL |          | LSI -000734 |  |
| Location                                                                               |          | Type         | Role     | Number      |  |
|                                                                                        |          |              |          | C01         |  |




DO NOT SCALE

Millimetres

0

10


100

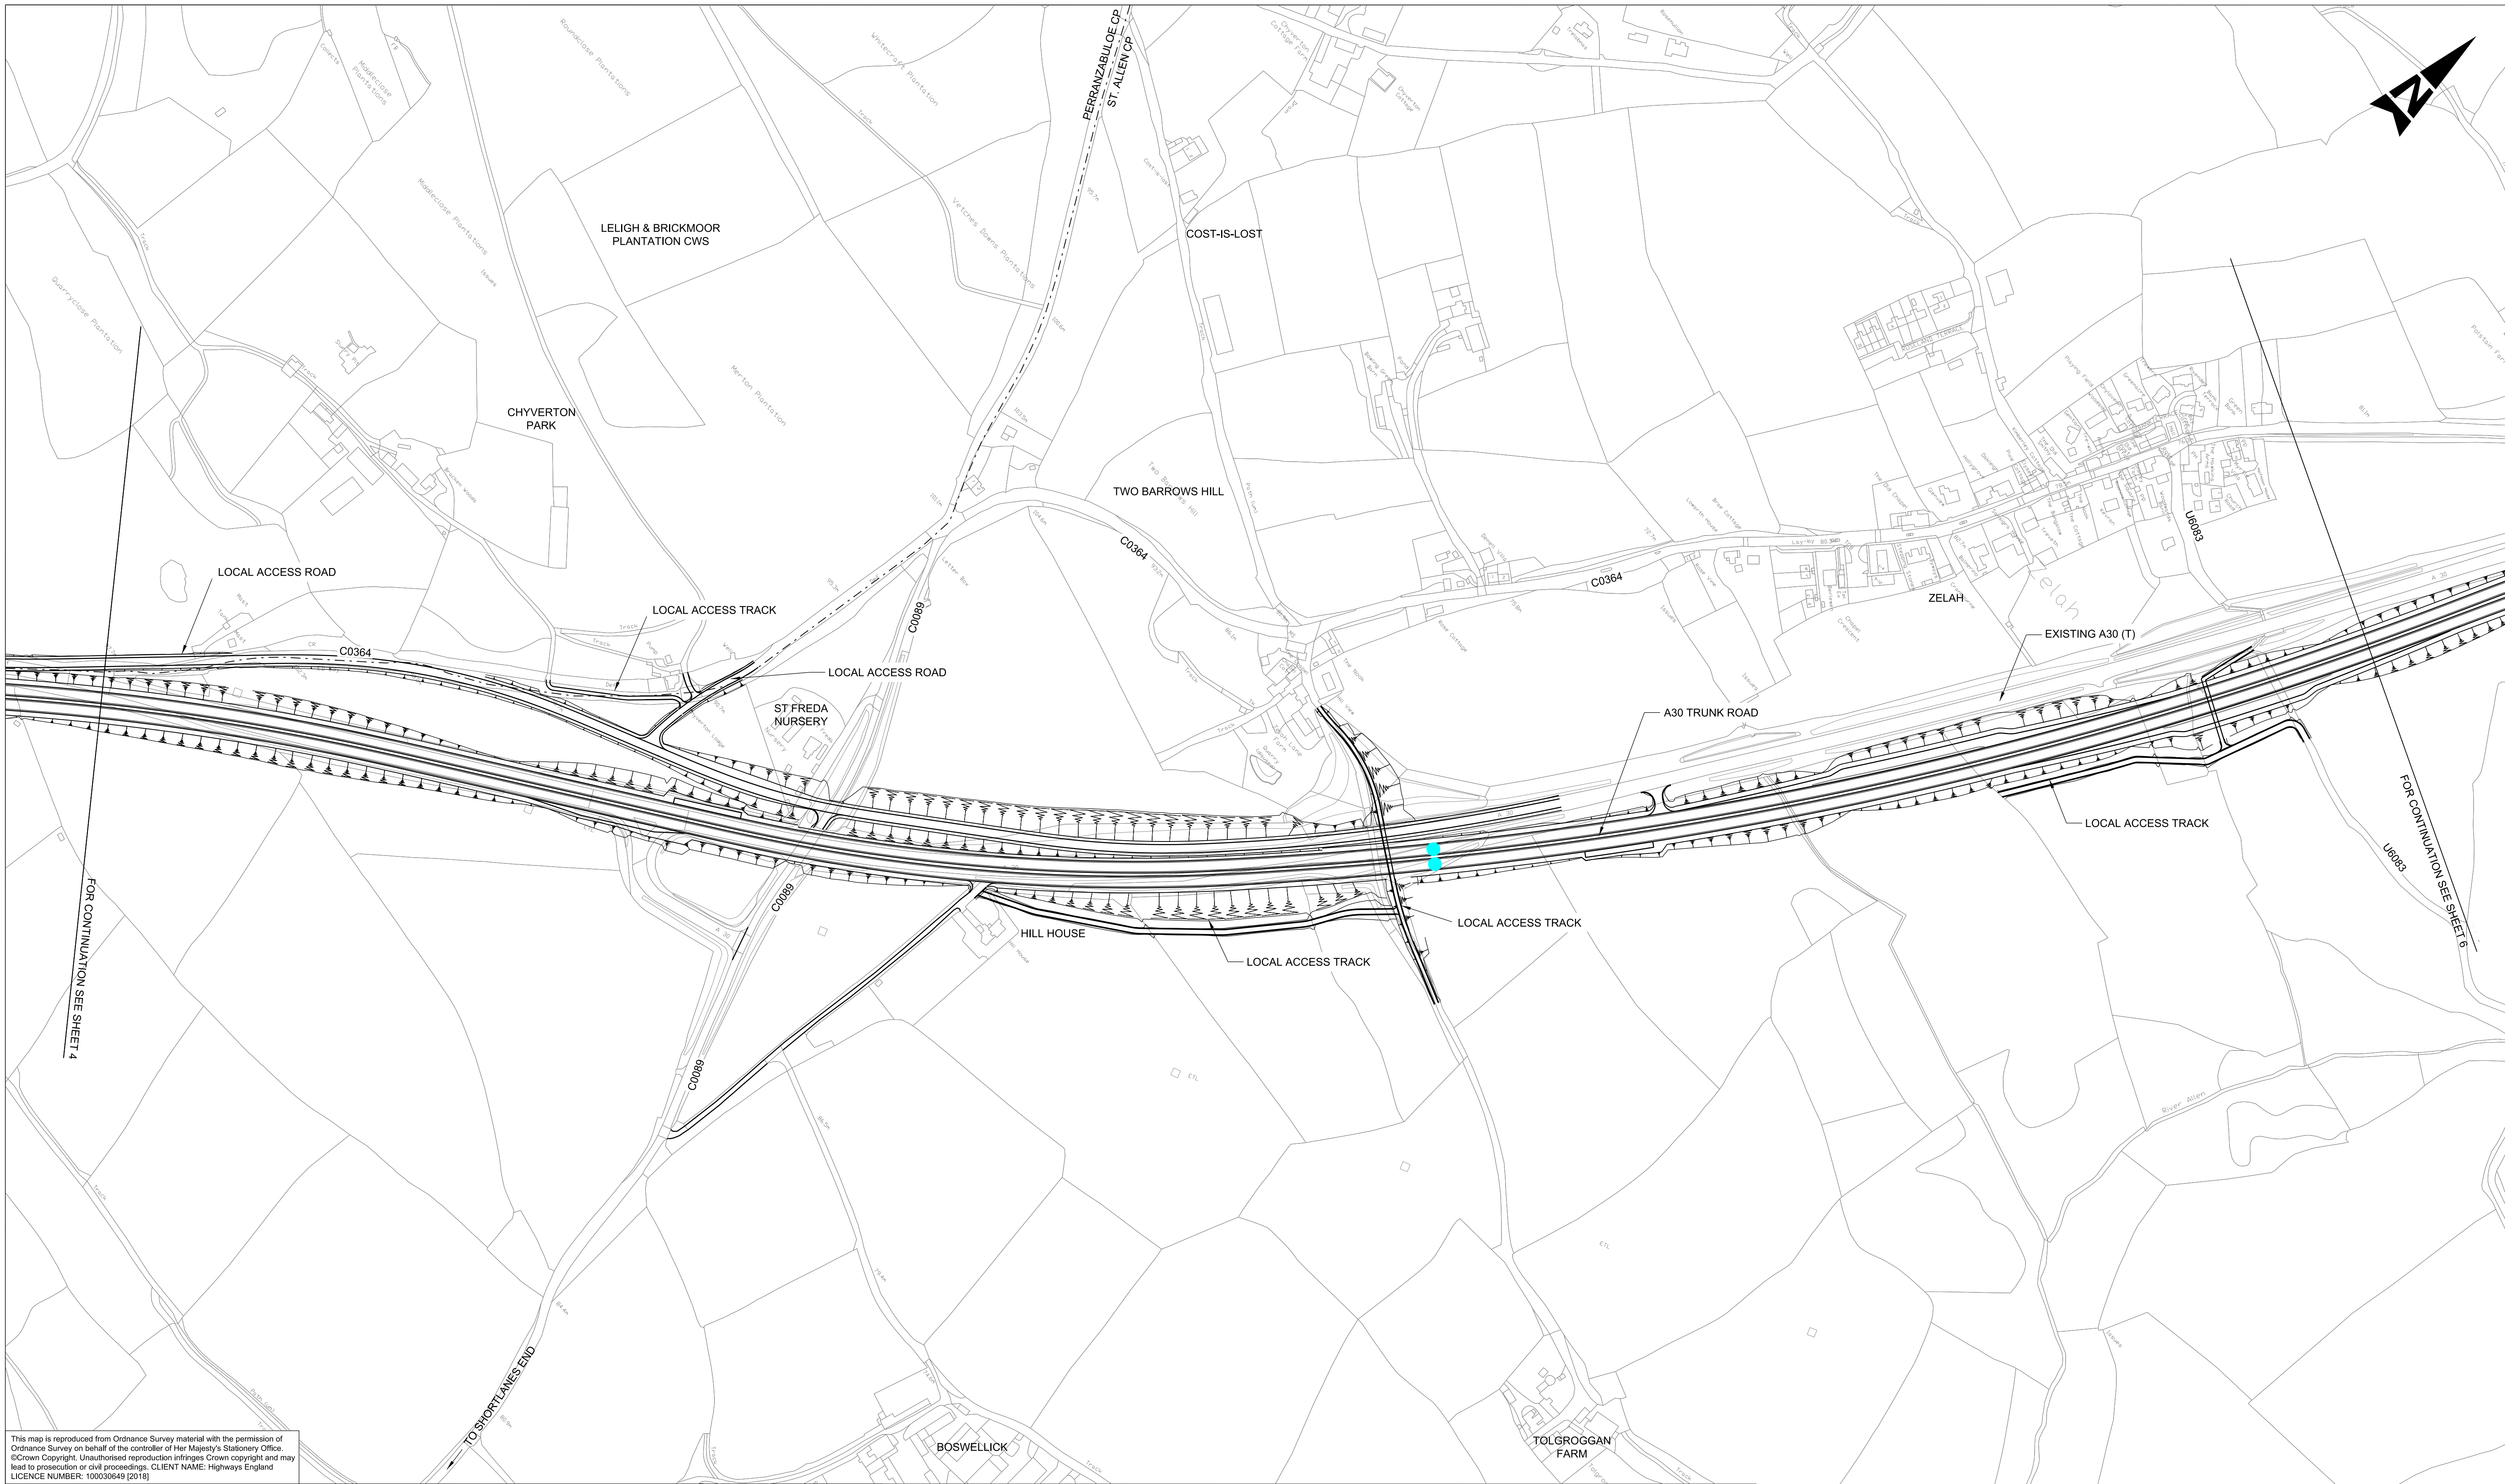


This map is reproduced from Ordnance Survey material with the permission of Ordnance Survey on behalf of the controller of Her Majesty's Stationary Office. ©Crown Copyright. Unauthorised reproduction infringes Crown copyright and may lead to prosecution or civil proceedings. CLIENT NAME: Highways England LICENCE NUMBER: 100030649 [2016]

- GENERAL NOTES:
1. ALL DIMENSIONS ARE IN METRES UNLESS NOTED OTHERWISE.
  2. ONLY WRITTEN DIMENSIONS SHALL BE USED, DO NOT SCALE.
  3. THESE PLANS SHOULD BE READ IN CONJUNCTION WITH OTHER PLANS AND APPLICATION DOCUMENTS IN PARTICULAR SCHEDULE 3 OF THE DEVELOPMENT CONSENT ORDER.

- LEGEND:
- THE SCHEME (SHOWN FOR ILLUSTRATIVE PURPOSES)
  - PARISH BOUNDARY
  - CONTINUATION POINTS WITHIN THE ROUTE SUBJECT TO PROPOSED PROHIBITION OF CYCLIST, PEDESTRIANS, HORSES AND HORSE DRAWN VEHICLES
  - PROPOSED PROHIBITION OF VEHICULAR ACCESS
  - PROPOSED PROHIBITION OF ENTRY
  - START AND END POINTS OF ROUTE SUBJECT TO PROPOSED PROHIBITION OF CYCLIST, PEDESTRIANS, HORSES AND HORSE DRAWN VEHICLES

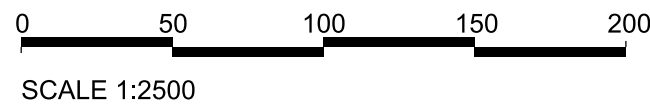

KEY PLAN:

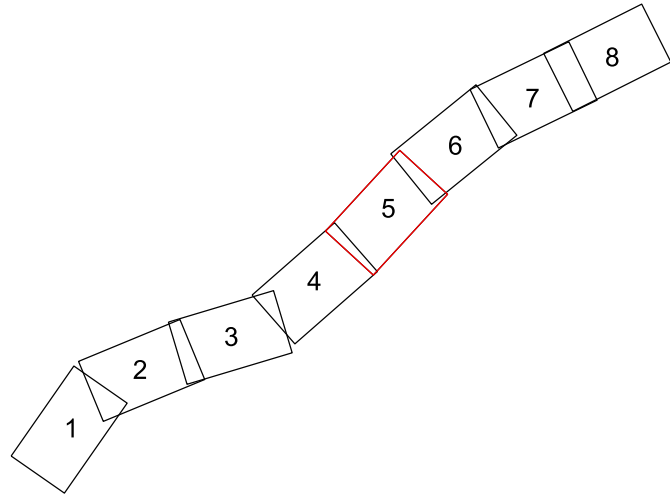

|      |          |                    |    |       |       |        |
|------|----------|--------------------|----|-------|-------|--------|
| —    | —        | ---                | —  | —     | —     | —      |
| —    | —        | ---                | —  | —     | —     | —      |
| P01  | 04/07/18 | ISSUED FOR COMMENT | HJ | RC    | RC    | —      |
| P02  | 04/07/18 | ISSUED FOR COMMENT | HJ | RC    | RC    | RC     |
| P03  | 02/08/18 | FOR SIGN OFF       | HJ | SW    | MB    | —      |
| P04  | 02/08/18 | P04                | HJ | SW    | MB    | SW     |
| P05  | 20/08/18 | DCO ISSUE          | HJ | LP    | RC    | —      |
| P06  | 20/08/18 | DCO ISSUE          | HJ | LP    | RC    | RC     |
| P07  | 22/08/18 | DCO ISSUE          | HJ | LP    | RC    | SW     |
| C01  | 22/08/18 | DCO ISSUE          | HJ | LP    | RC    | SW     |
| Rev. | Date     | Description        | By | Chk'd | App'd | Auth'd |

Suitability A3 Drawing Status STAGE COMPLETED



|   |                   |                                   |                  |                  |  |
|---|-------------------|-----------------------------------|------------------|------------------|--|
| Project Title<br>A30 CHIVERTON TO CARLAND CROSS                                                         |                   |                                   |                  |                  |  |
| Drawing Title<br>TRAFFIC REGULATION MEASURES<br>APFP REGULATION 5(2)(K)<br>PROHIBITIONS<br>SHEET 5 OF 8 |                   |                                   |                  |                  |  |
| Scale<br>1:2500                                                                                         | By<br>HJ          | Checked<br>LP                     | Approved<br>RC   | Authorised<br>SW |  |
| Original Size<br>A1                                                                                     | Date<br>20/08/18  | Date<br>20/08/18                  | Date<br>20/08/18 | Date<br>22/08/18 |  |
| Drawing Number<br>HE PIN<br>HA551502 -<br>SW                                                            | Originator<br>ARP | Volume<br>LSI<br>-DR - ZL -000735 | Revision<br>C01  |                  |  |
| Location                                                                                                | Type              | Role                              | Number           |                  |  |








DO NOT SCALE

Millimetres

0

10


100

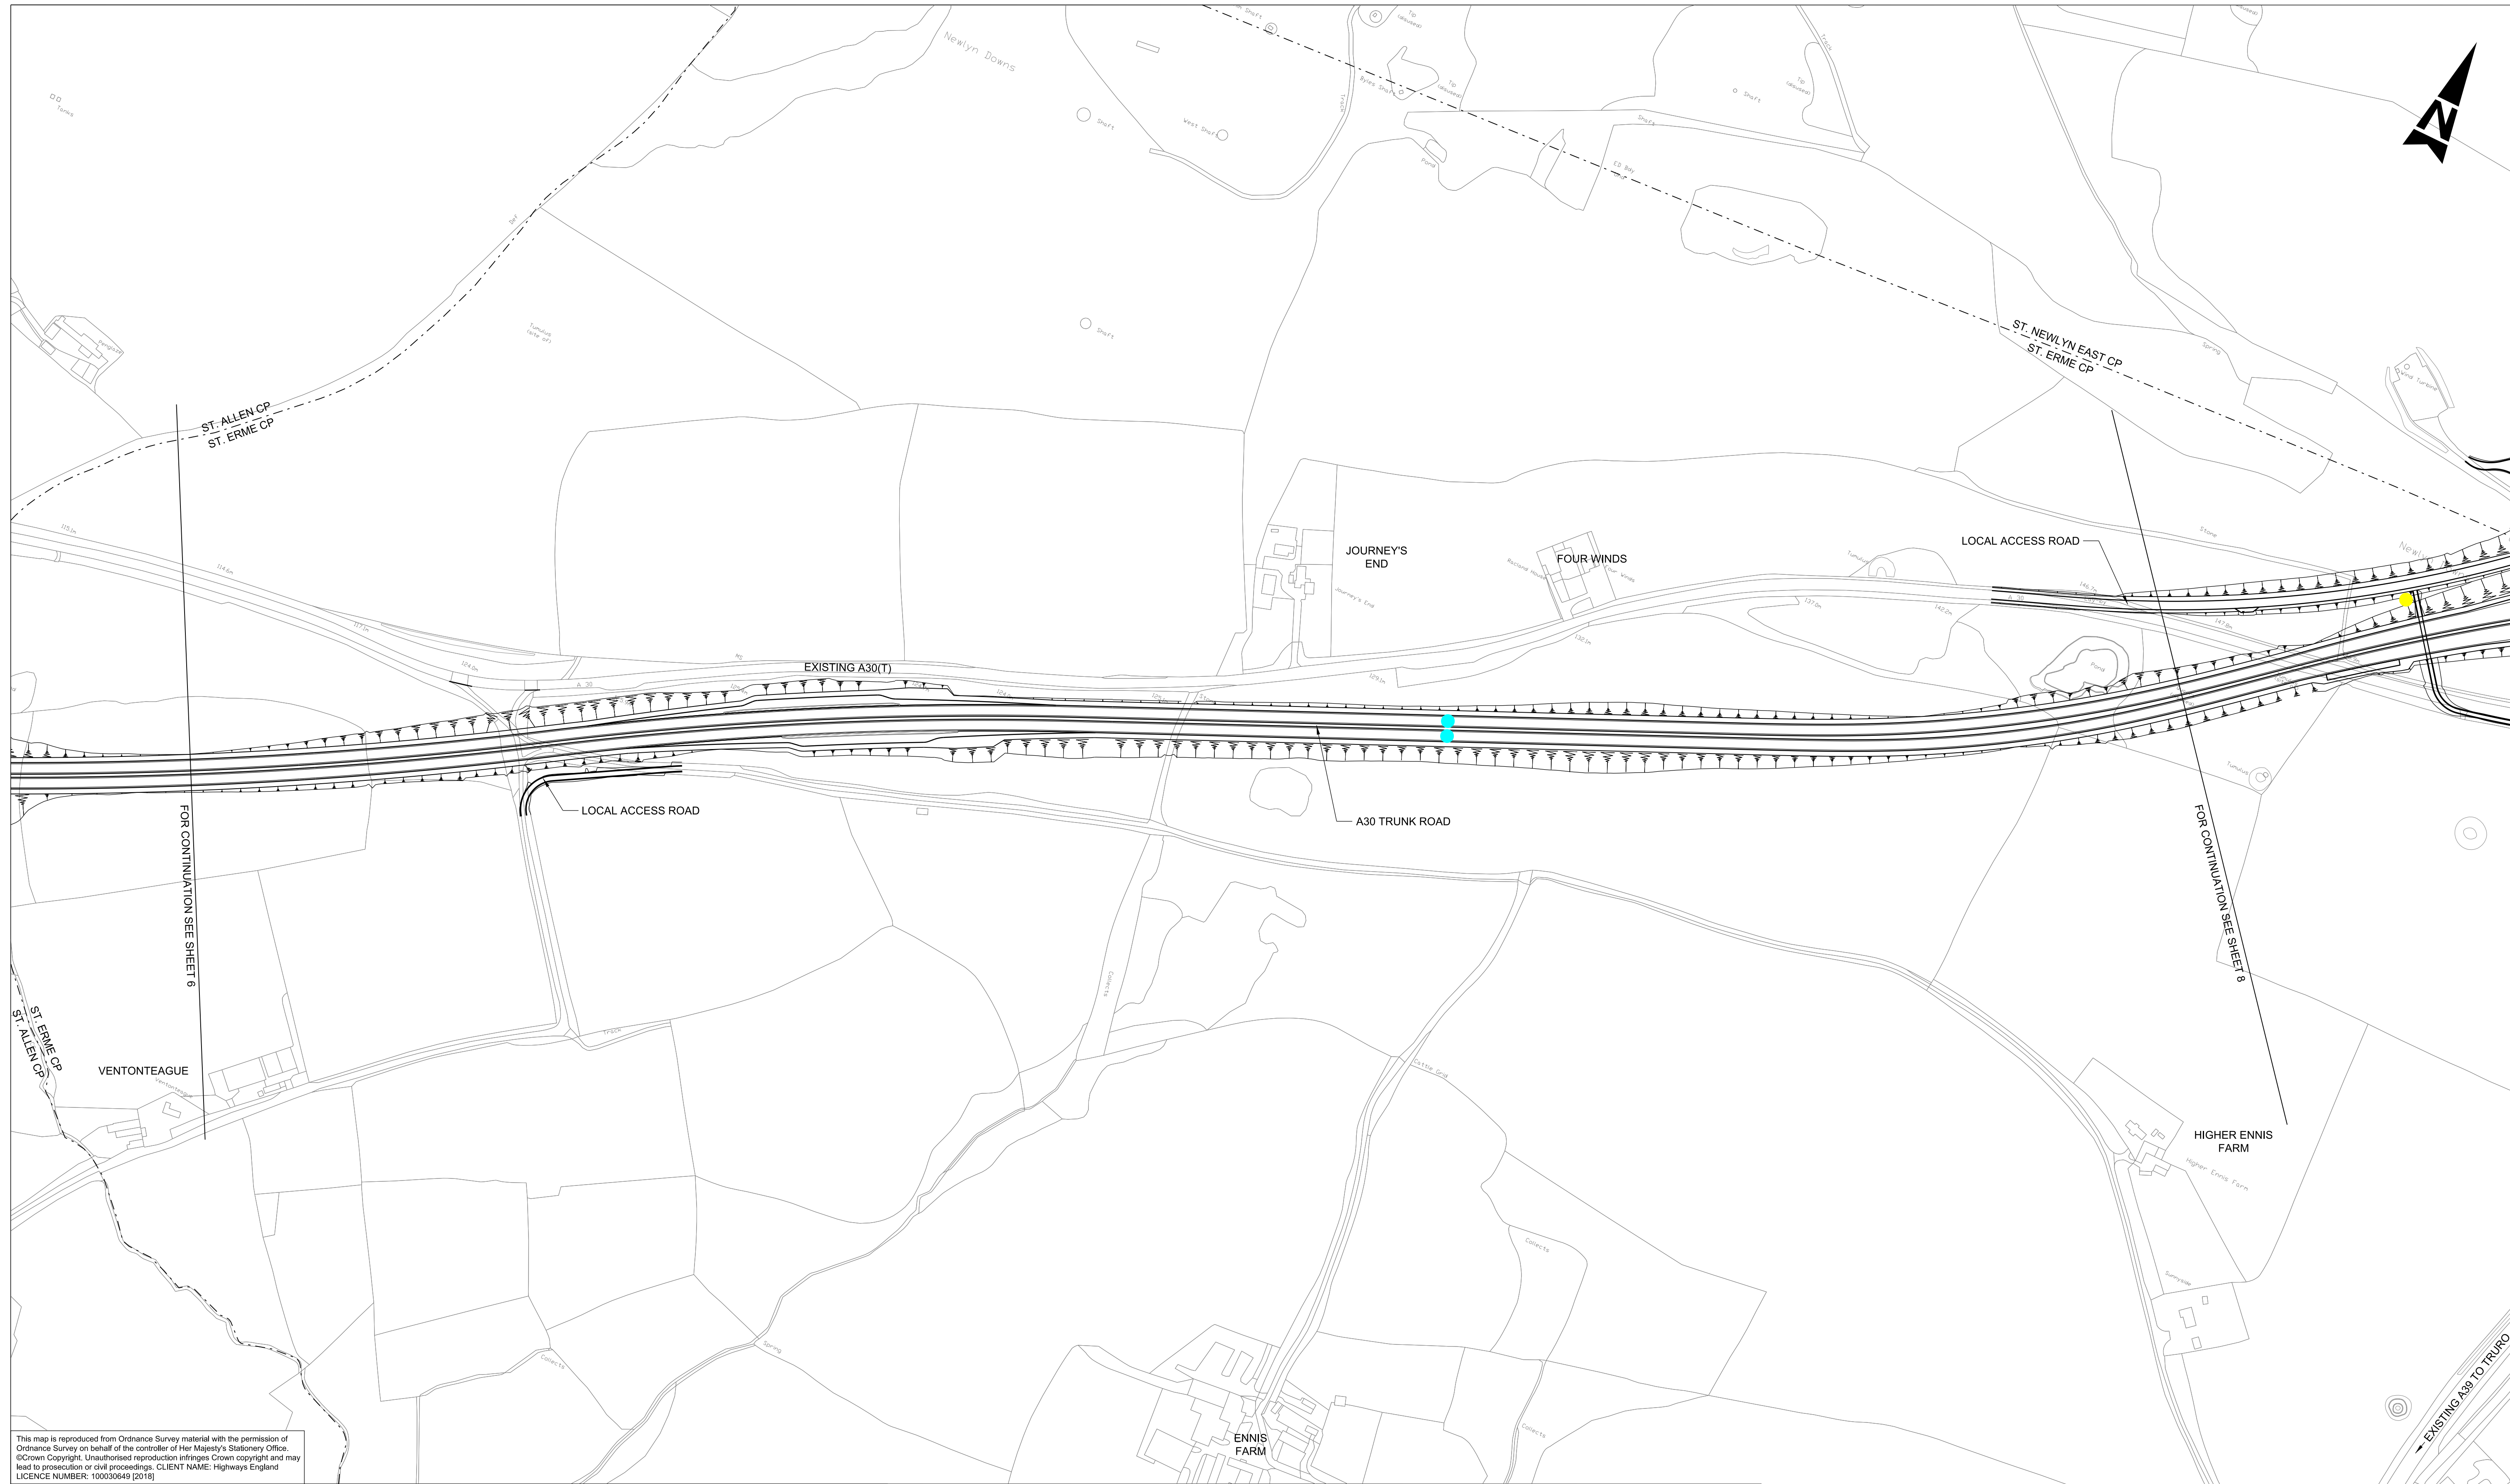


This map is reproduced from Ordnance Survey material with the permission of Ordnance Survey on behalf of the controller of Her Majesty's Stationary Office. © Crown Copyright. Unauthorised reproduction infringes Crown copyright and may lead to prosecution or civil proceedings. CLIENT NAME: Highways England LICENCE NUMBER: 100030649 [2016]

- GENERAL NOTES:
1. ALL DIMENSIONS ARE IN METRES UNLESS NOTED OTHERWISE.
  2. ONLY WRITTEN DIMENSIONS SHALL BE USED, DO NOT SCALE.
  3. THESE PLANS SHOULD BE READ IN CONJUNCTION WITH OTHER PLANS AND APPLICATION DOCUMENTS IN PARTICULAR SCHEDULE 3 OF THE DEVELOPMENT CONSENT ORDER.

- LEGEND:
- THE SCHEME (SHOWN FOR ILLUSTRATIVE PURPOSES)
  - PARISH BOUNDARY
  - CONTINUATION POINTS WITHIN THE ROUTE SUBJECT TO PROPOSED PROHIBITION OF CYCLIST, PEDESTRIANS, HORSES AND HORSE DRAWN VEHICLES
  - PROPOSED PROHIBITION OF VEHICULAR ACCESS
  - PROPOSED PROHIBITION OF ENTRY
  - START AND END POINTS OF ROUTE SUBJECT TO PROPOSED PROHIBITION OF CYCLIST, PEDESTRIANS, HORSES AND HORSE DRAWN VEHICLES

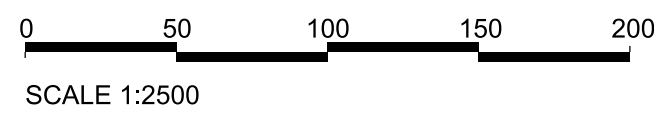

KEY PLAN:

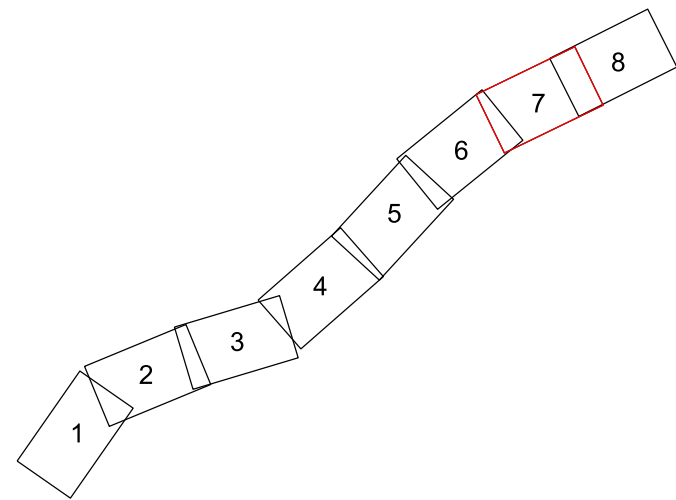

|      |          |                    |    |       |       |        |
|------|----------|--------------------|----|-------|-------|--------|
| —    | —        | ---                | —  | —     | —     | —      |
| —    | —        | ---                | —  | —     | —     | —      |
| P01  | 04/07/18 | ISSUED FOR COMMENT | HJ | RC    | RC    | —      |
| P02  | 04/07/18 | ISSUED FOR COMMENT | HJ | RC    | RC    | RC     |
| P03  | 02/08/18 | FOR SIGN OFF       | HJ | SW    | MB    | —      |
| P04  | 02/08/18 | P04                | HJ | SW    | MB    | SW     |
| P05  | 20/08/18 | DCO ISSUE          | HJ | LP    | RC    | —      |
| P06  | 20/08/18 | DCO ISSUE          | HJ | LP    | RC    | RC     |
| P07  | 22/08/18 | DCO ISSUE          | HJ | LP    | RC    | SW     |
| C01  | 22/08/18 | DCO ISSUE          | HJ | LP    | RC    | SW     |
| Rev. | Date     | Description        | By | Chk'd | App'd | Auth'd |

Suitability A3 Drawing Status STAGE COMPLETED

Client highways england



|   |                   |                                   |                  |                  |  |
|---|-------------------|-----------------------------------|------------------|------------------|--|
| Project Title<br>A30 CHIVERTON TO CARLAND CROSS                                                         |                   |                                   |                  |                  |  |
| Drawing Title<br>TRAFFIC REGULATION MEAUSRES<br>APFP REGULATION 5(2)(K)<br>PROHIBITIONS<br>SHEET 7 OF 8 |                   |                                   |                  |                  |  |
| Scale<br>1:2500                                                                                         | By<br>HJ          | Checked<br>LP                     | Approved<br>RC   | Authorised<br>SW |  |
| Original Size<br>A1                                                                                     | Date<br>20/08/18  | Date<br>20/08/18                  | Date<br>20/08/18 | Date<br>22/08/18 |  |
| Drawing Number<br>HE PIN<br>HA551502 -<br>SW                                                            | Originator<br>ARP | Volume<br>LSI<br>-DR - ZL -000737 | Revision<br>C01  |                  |  |
| Location                                                                                                | Type              | Role                              | Number           |                  |  |




DO NOT SCALE

Millimetres

0

10

100

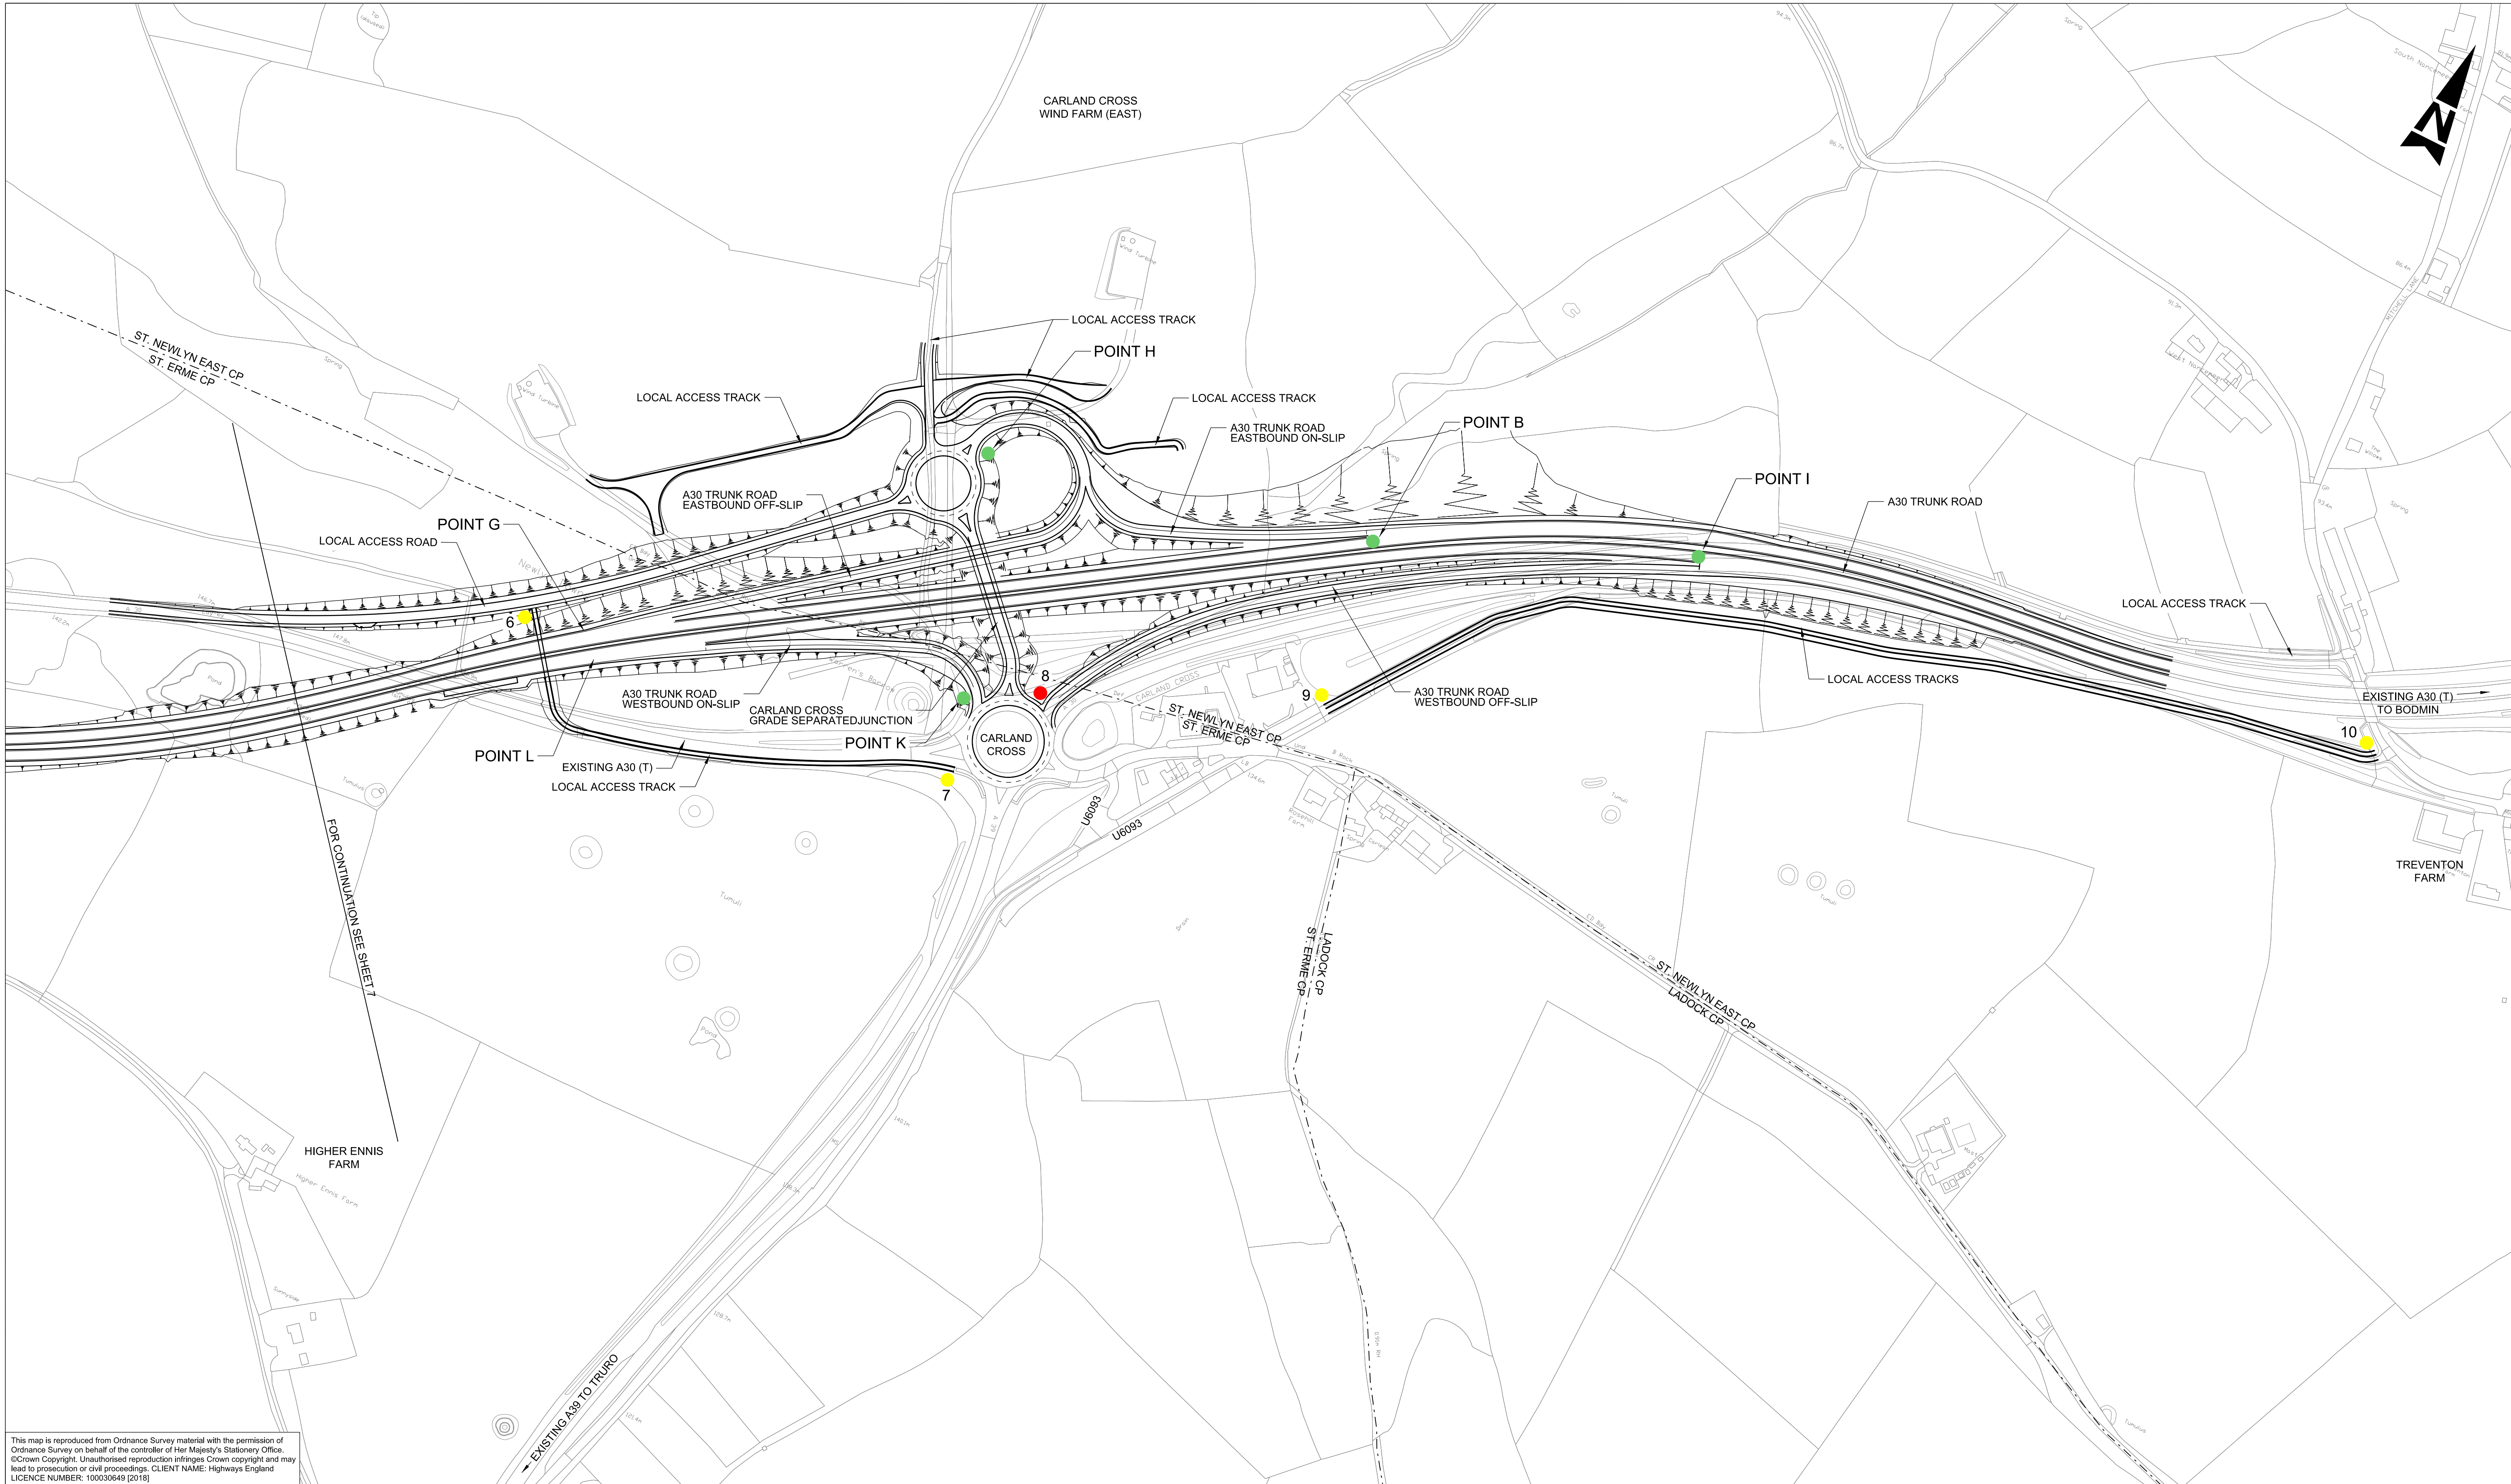


This map is reproduced from Ordnance Survey material with the permission of Ordnance Survey on behalf of the controller of Her Majesty's Stationary Office. © Crown Copyright. Unauthorised reproduction infringes Crown copyright and may lead to prosecution or civil proceedings. CLIENT NAME: Highways England LICENCE NUMBER: 100030649 (2016)

- GENERAL NOTES:
1. ALL DIMENSIONS ARE IN METRES UNLESS NOTED OTHERWISE.
  2. ONLY WRITTEN DIMENSIONS SHALL BE USED, DO NOT SCALE.
  3. THESE PLANS SHOULD BE READ IN CONJUNCTION WITH OTHER PLANS AND APPLICATION DOCUMENTS IN PARTICULAR SCHEDULE 3 OF THE DEVELOPMENT CONSENT ORDER.

LEGEND:

- THE SCHEME (SHOWN FOR ILLUSTRATIVE PURPOSES)
- PARISH BOUNDARY
- CONTINUATION POINTS WITHIN THE ROUTE SUBJECT TO PROPOSED PROHIBITION OF CYCLIST, PEDESTRIANS, HORSES AND HORSE DRAWN VEHICLES
- PROPOSED PROHIBITION OF VEHICULAR ACCESS
- PROPOSED PROHIBITION OF ENTRY
- START AND END POINTS OF ROUTE SUBJECT TO PROPOSED PROHIBITION OF CYCLIST, PEDESTRIANS, HORSES AND HORSE DRAWN VEHICLES

KEY PLAN:

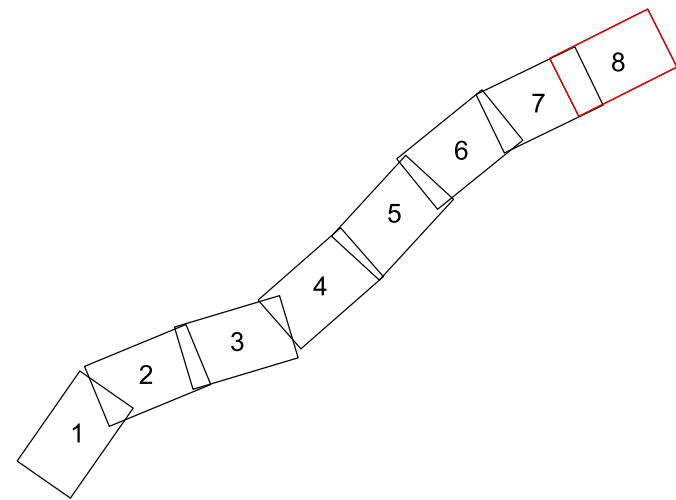

|      |          |                    |    |       |       |        |   |
|------|----------|--------------------|----|-------|-------|--------|---|
| —    | —        | —                  | —  | —     | —     | —      | — |
| —    | —        | —                  | —  | —     | —     | —      | — |
| P01  | 04/07/18 | ISSUED FOR COMMENT | HJ | RC    | RC    | —      | — |
| P02  | 04/07/18 | ISSUED FOR COMMENT | HJ | RC    | RC    | RC     | — |
| P03  | 02/08/18 | FOR SIGN OFF       | HJ | SW    | MB    | —      | — |
| P04  | 02/08/18 | P04                | HJ | SW    | MB    | SW     | — |
| P05  | 20/08/18 | DCO ISSUE          | HJ | LP    | RC    | —      | — |
| P06  | 20/08/18 | DCO ISSUE          | HJ | LP    | RC    | RC     | — |
| P07  | 22/08/18 | DCO ISSUE          | HJ | LP    | RC    | SW     | — |
| C01  | 22/08/18 | DCO ISSUE          | HJ | LP    | RC    | SW     | — |
| Rev. | Date     | Description        | By | Chk'd | App'd | Auth'd |   |

|   |                 |
|---|-----------------|
| Suitability   | Drawing Status  |
| A3   | STAGE COMPLETED |
| Client   |                 |
|   |                 |

|                                                                                        |            |          |                  |            |
|----------------------------------------------------------------------------------------|------------|----------|------------------|------------|
| Project Title                                                                          |            |          |                  |            |
| A30 CHIVERTON TO CARLAND CROSS                                                         |            |          |                  |            |
| Drawing Title                                                                          |            |          |                  |            |
| TRAFFIC REGULATION MEASURES<br>APFP REGULATION 5(2)(K)<br>PROHIBITIONS<br>SHEET 8 OF 8 |            |          |                  |            |
| Scale                                                                                  | By         | Checked  | Approved         | Authorised |
| 1:2500                                                                                 | HJ         | LP       | RC               | SW         |
| Original Size                                                                          | Date       | Date     | Date             | Date       |
| A1                                                                                     | 20/08/18   | 20/08/18 | 20/08/18         | 22/08/18   |
| Drawing Number                                                                         | Originator | Volume   | Revision         |            |
| HA551502 - SW                                                                          | ARP        | LSI      | C01              |            |
| Location                                                                               | Type       | Role     | Number           |            |
|                                                                                        |            |          | -DR - ZL -000738 |            |



If you need help accessing this or any other Highways England information, please call **0300 123 5000** and we will help you.