

A30 Chiverton to Carland Cross TR010026

2.5(C) RIGHTS OF WAY AND ACCESS PLANS

Planning Act 2008

APFP Regulation 5(2)(k)
Infrastructure Planning (Applications: Prescribed
Forms and Procedure) Regulations 2009

Volume 2


April 2019

Contents

1. RIGHTS OF WAY AND ACCESS PLANS KEY PLAN
2. RIGHTS OF WAY AND ACCESS PLANS SHEET 1 OF 8
3. RIGHTS OF WAY AND ACCESS PLANS SHEET 2 OF 8
4. RIGHTS OF WAY AND ACCESS PLANS SHEET 3 OF 8
5. RIGHTS OF WAY AND ACCESS PLANS SHEET 4 OF 8
6. RIGHTS OF WAY AND ACCESS PLANS SHEET 5 OF 8
7. RIGHTS OF WAY AND ACCESS PLANS SHEET 6 OF 8
8. RIGHTS OF WAY AND ACCESS PLANS SHEET 7 OF 8
9. RIGHTS OF WAY AND ACCESS PLANS SHEET 8 OF 8


DO NOT SCALE

0 10 100
Millimetres

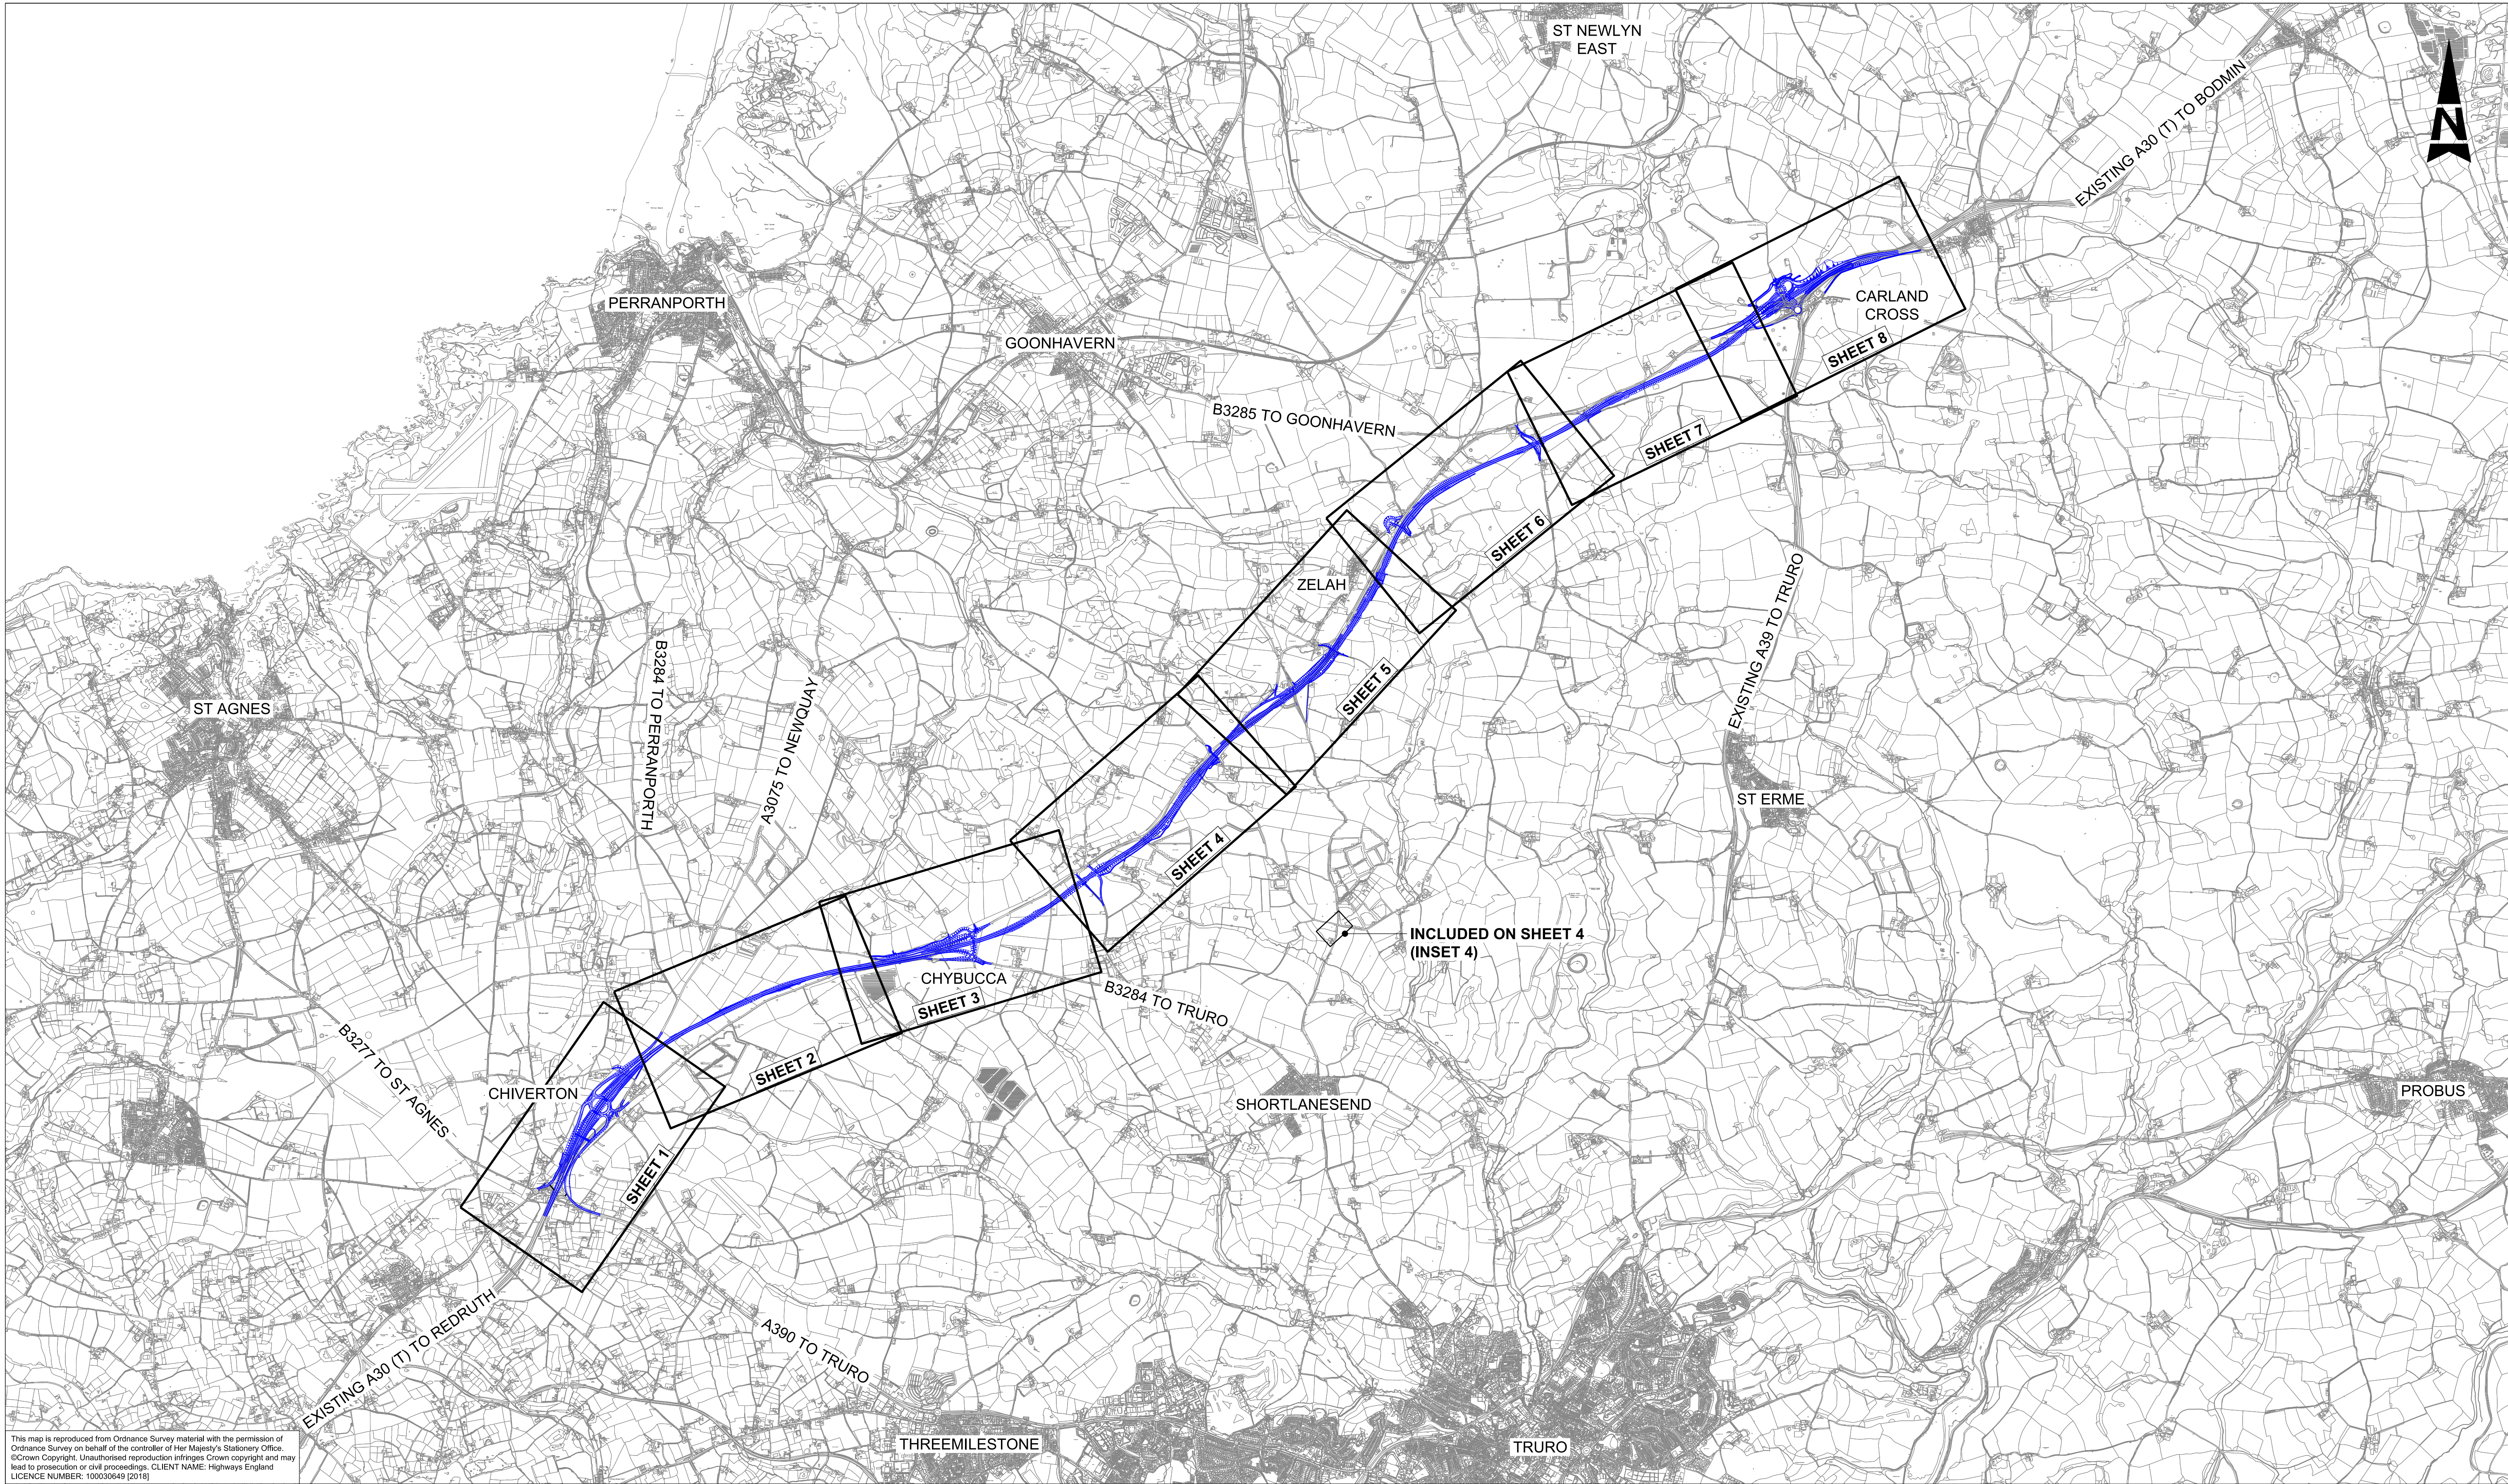

This map is reproduced from Ordnance Survey material with the permission of Ordnance Survey on behalf of the controller of Her Majesty's Stationery Office. © Crown Copyright. Unauthorised reproduction infringes Crown copyright and may lead to prosecution or civil proceedings. CLIENT NAME: Highways England LICENCE NUMBER: 100030649 (2016)

- GENERAL NOTES:
1. ALL DIMENSIONS ARE IN METRES UNLESS NOTED OTHERWISE.
 2. ONLY WRITTEN DIMENSIONS SHALL BE USED, DO NOT SCALE.
- LEGEND:
- THE SCHEME (SHOWN FOR ILLUSTRATIVE PURPOSES)

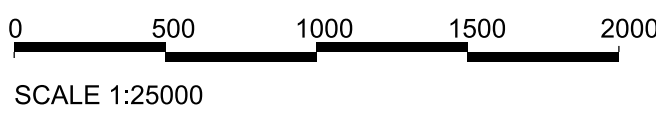

Rev.	Date	Description	By	Chk'd	App'd	Auth'd
P01	22/08/18	DCO ISSUE	AJ	LP	RC	—
P02	22/08/18	DCO ISSUE	AJ	LP	RC	SW
C01	22/08/18	DCO ISSUE	AJ	LP	RC	SW
P03	19/12/18	VERSION A	HJ	RC	MB	—
P04	19/12/18	P04	HJ	RC	MB	DG
C02	19/12/18	VERSION A	HJ	RC	MB	DG
P05	17/04/19	VERSION C	HJ	LP	RC	RC
P06	17/04/19	VERSION C	HJ	LP	RC	SW
C03	17/04/19	VERSION C	HJ	LP	RC	SW

Suitability A3 Drawing Status STAGE COMPLETED

Client



Project Title A30 CHIVERTON TO CARLAND CROSS					
Drawing Title RIGHTS OF WAY AND ACCESS PLANS APFP REGULATIONS 5(2)(K) KEY PLAN					
Scale N/A	By HJ	Checked LP	Approved RC	Authorised SW	
Original Size A1	Date 17/04/19	Date 17/04/19	Date 17/04/19	Date 17/04/19	Revision
Drawing Number HE PIN HA551502 - SW	Originator ARP	Volume LSI -DR - ZL -000500		C03	
Location	Type	Role	Number		


DO NOT SCALE

Millimetres

0

10

100

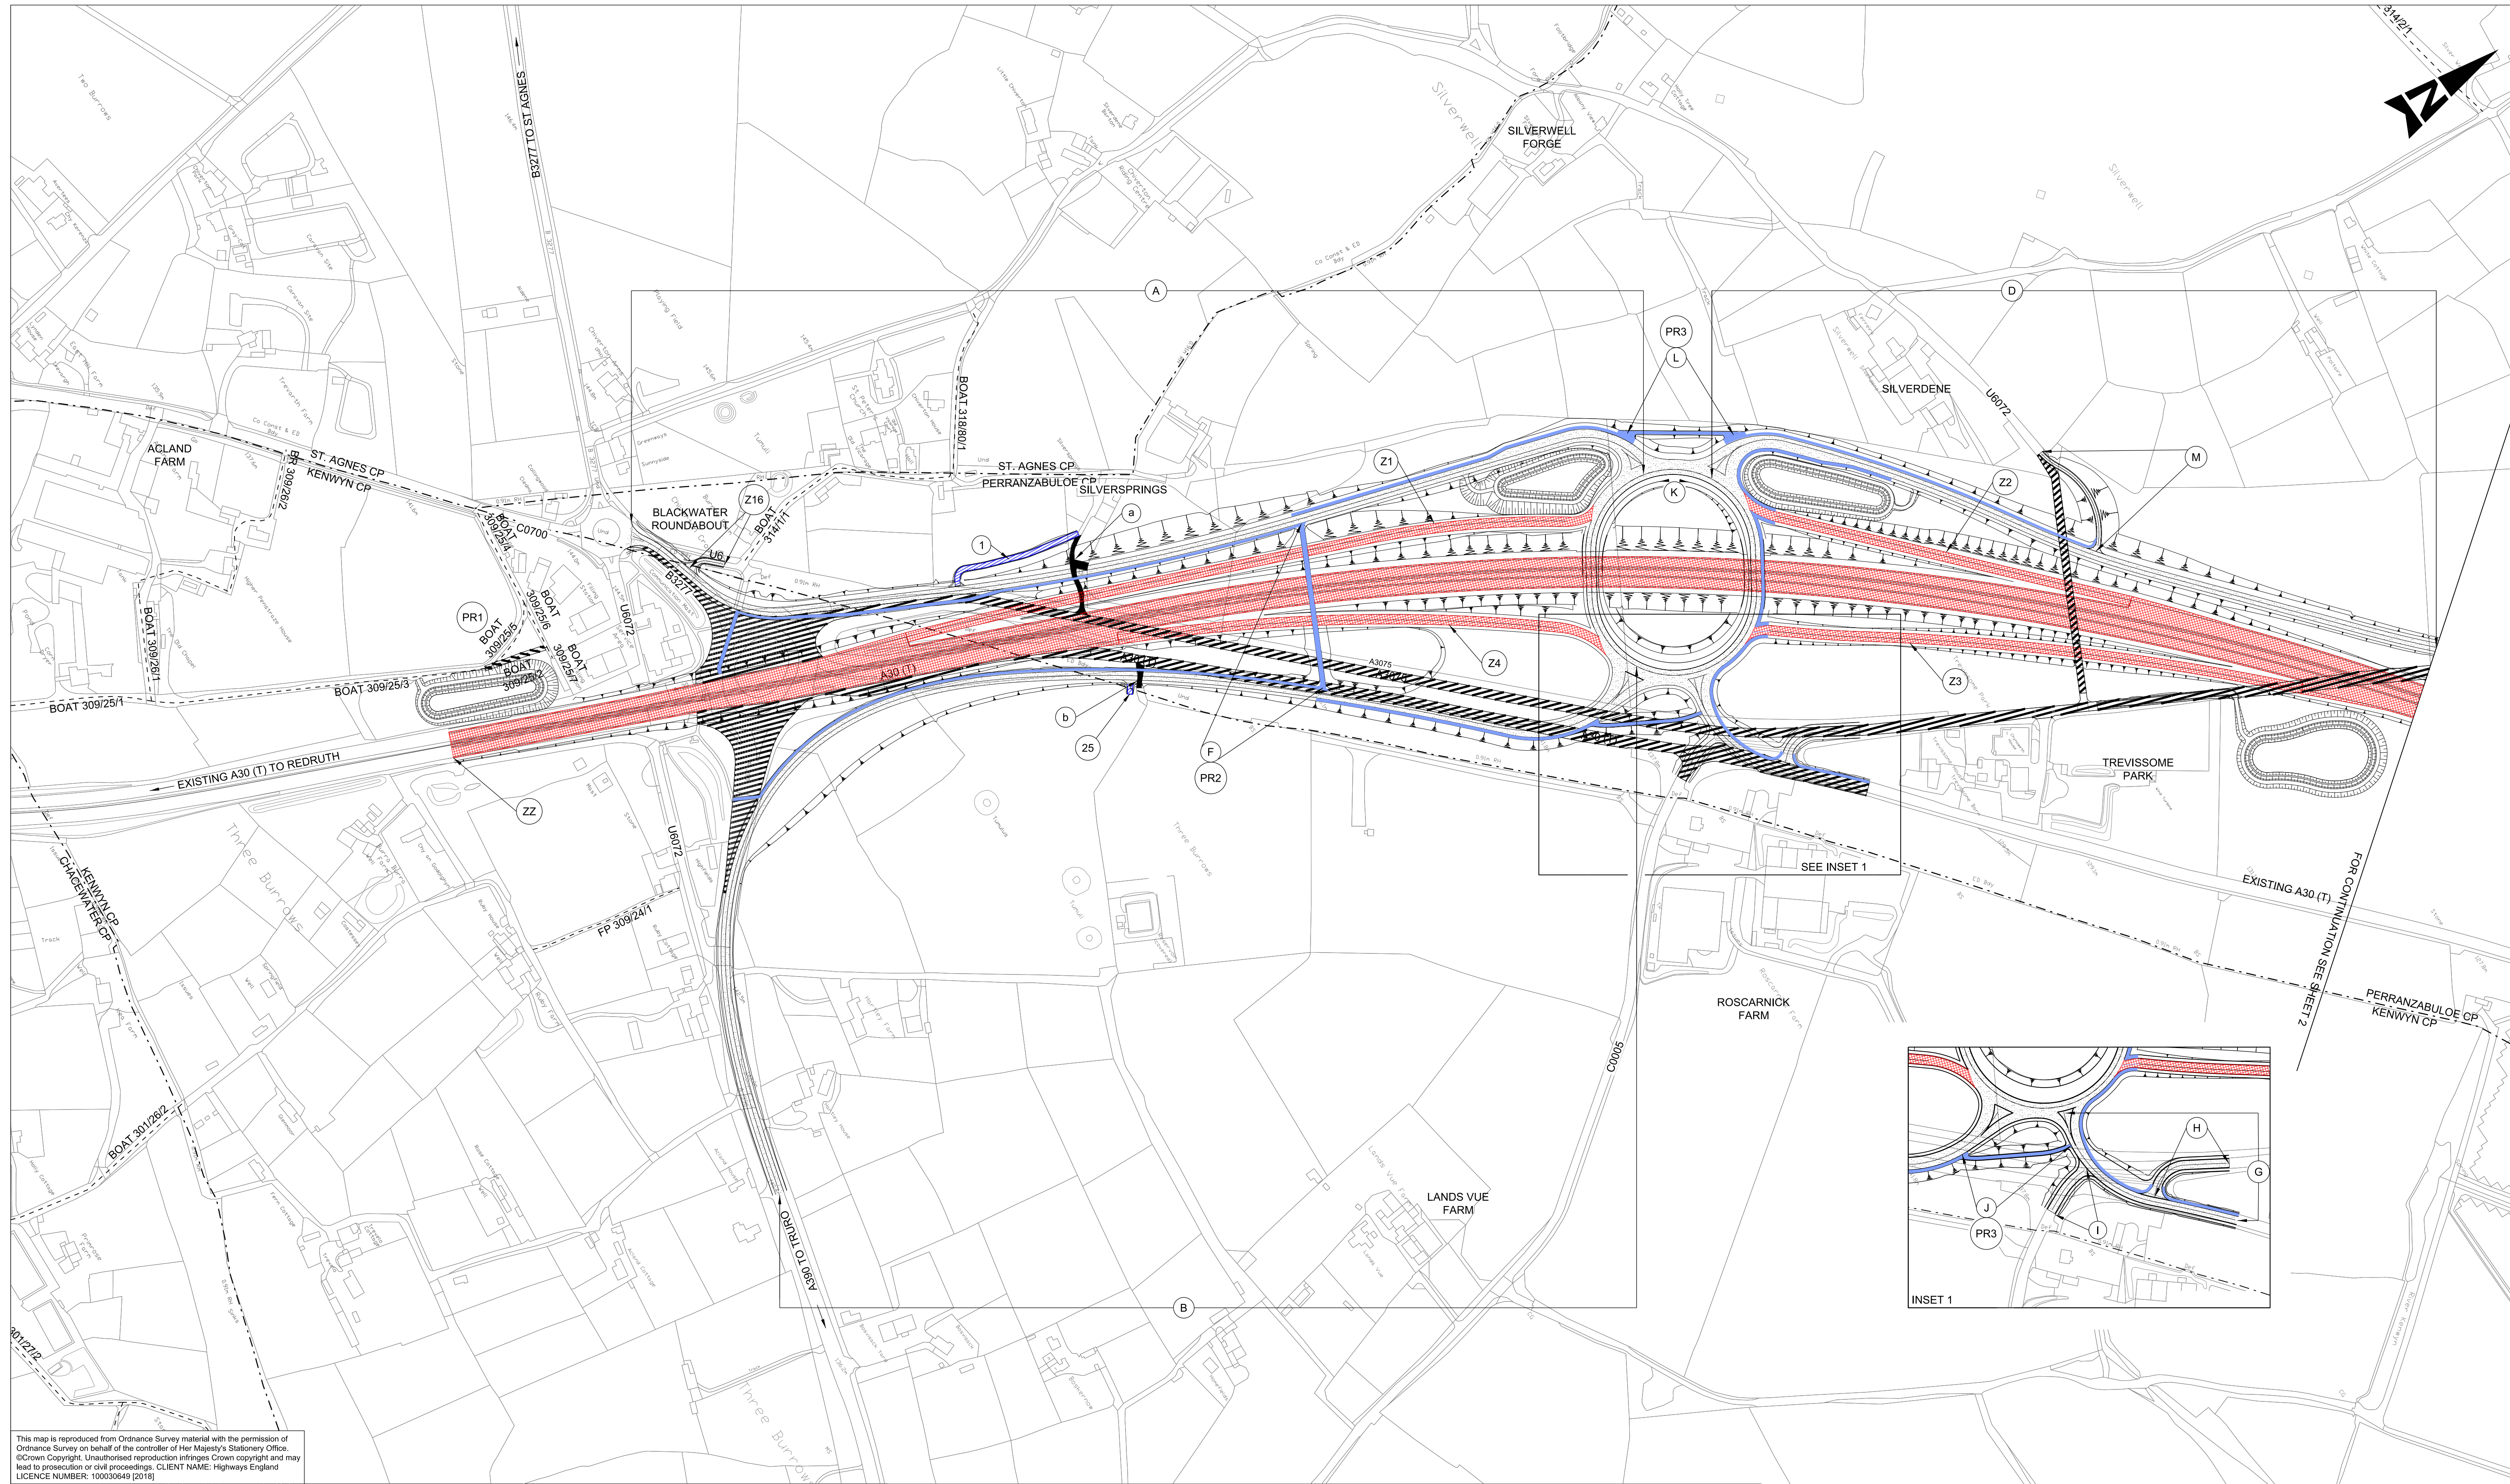


This map is reproduced from Ordnance Survey material with the permission of Ordnance Survey on behalf of the controller of Her Majesty's Stationery Office. © Crown Copyright. Unauthorised reproduction infringes Crown copyright and may lead to prosecution or civil proceedings. CLIENT NAME: Highways England LICENCE NUMBER: 100030649 (2016)

- GENERAL NOTES:
1. ALL DIMENSIONS ARE IN METRES UNLESS NOTED OTHERWISE.
 2. ONLY WRITTEN DIMENSIONS SHALL BE USED, DO NOT SCALE.
 3. THESE PLANS SHOULD BE READ IN CONJUNCTION WITH OTHER PLANS AND APPLICATION DOCUMENTS IN PARTICULAR SCHEDULE 3 OF THE DEVELOPMENT CONSENT ORDER.

LEGEND:	
	EXISTING HIGHWAYS TO BE STOPPED UP
	NEW AND IMPROVED HIGHWAY - TRUNK ROAD
	NEW AND IMPROVED HIGHWAY - SIDE ROAD
	NEW PRIVATE MEANS OF ACCESS
	PRIVATE MEANS OF ACCESS TO BE STOPPED UP
	THE SCHEME (SHOWN FOR ILLUSTRATIVE PURPOSES)
	PUBLIC RIGHTS OF WAY AND FOOTWAY / CYCLEWAY
	PARISH BOUNDARY
	EXISTING PUBLIC RIGHT OF WAY
	PRIVATE MEANS OF ACCESS TO BE STOPPED UP REFERENCE LABEL
	NEW PRIVATE MEANS OF ACCESS REFERENCE LABEL
	NEW HIGHWAY REFERENCE LABEL

0 50 100 150 200
SCALE 1:2500

KEY PLAN:

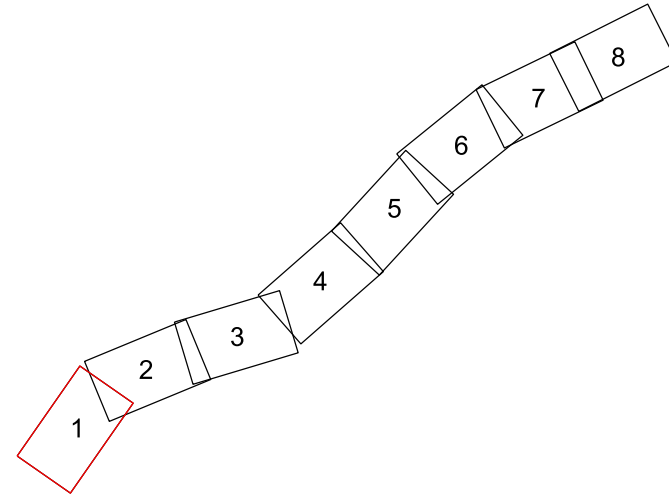

	24/08/18	DCO ISSUE		LP	LP	DG	SW
	19/12/18	VERSION A		HJ	RC	MB	—
	19/12/18	VERSION A		HJ	RC	MB	DG
	19/12/18	VERSION A		HJ	RC	MB	DG
	15/03/19	VERSION B		HJ	LP	RC	—
	15/03/19	P14		HJ	LP	RC	SW
	15/03/19	VERSION B		HJ	LP	RC	SW
	17/04/19	VERSION C		HJ	LP	RC	RC
	17/04/19	VERSION C		HJ	LP	RC	SW
C05	17/04/19	VERSION C		HJ	LP	RC	SW
Rev.	Date	Description		By	Chk'd	App'd	Auth'd

Suitability
A3

Drawing Status
STAGE COMPLETED

Client
**highways
england**



Project Title
A30 CHIVERTON TO CARLAND CROSS

Drawing Title
**RIGHTS OF WAY AND ACCESS PLANS
APFP REGULATIONS 5(2)(K)
SHEET 1 OF 8**

Scale 1:2500	By HJ	Checked LP	Approved RC	Authorised SW
Original Size A1	Date 17/04/19	Date 17/04/19	Date 17/04/19	Date 17/04/19
Drawing Number HE PIN HA551502 - SW	Originator ARP	Volume LSI	C05	
Location	Type	Role	Number	

DO NOT SCALE

Millimetres


0 10 100




This map is reproduced from Ordnance Survey material with the permission of Ordnance Survey on behalf of the controller of Her Majesty's Stationary Office. © Crown Copyright. Unauthorised reproduction infringes Crown copyright and may lead to prosecution or civil proceedings. CLIENT NAME: Highways England LICENCE NUMBER: 100030649 (2016)

- GENERAL NOTES:
1. ALL DIMENSIONS ARE IN METRES UNLESS NOTED OTHERWISE.
 2. ONLY WRITTEN DIMENSIONS SHALL BE USED, DO NOT SCALE.
 3. THESE PLANS SHOULD BE READ IN CONJUNCTION WITH OTHER PLANS AND APPLICATION DOCUMENTS IN PARTICULAR SCHEDULE 3 OF THE DEVELOPMENT CONSENT ORDER.

LEGEND:	
	EXISTING HIGHWAYS TO BE STOPPED UP
	NEW AND IMPROVED HIGHWAY - TRUNK ROAD
	NEW AND IMPROVED HIGHWAY - SIDE ROAD
	NEW PRIVATE MEANS OF ACCESS
	PRIVATE MEANS OF ACCESS TO BE STOPPED UP
	THE SCHEME (SHOWN FOR ILLUSTRATIVE PURPOSES)
	PUBLIC RIGHTS OF WAY AND FOOTWAY / CYCLEWAY
	PARISH BOUNDARY
	EXISTING PUBLIC RIGHT OF WAY
	PRIVATE MEANS OF ACCESS TO BE STOPPED UP REFERENCE LABEL
	NEW PRIVATE MEANS OF ACCESS REFERENCE LABEL
	NEW HIGHWAY REFERENCE LABEL

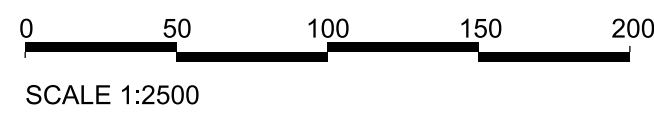

KEY PLAN:

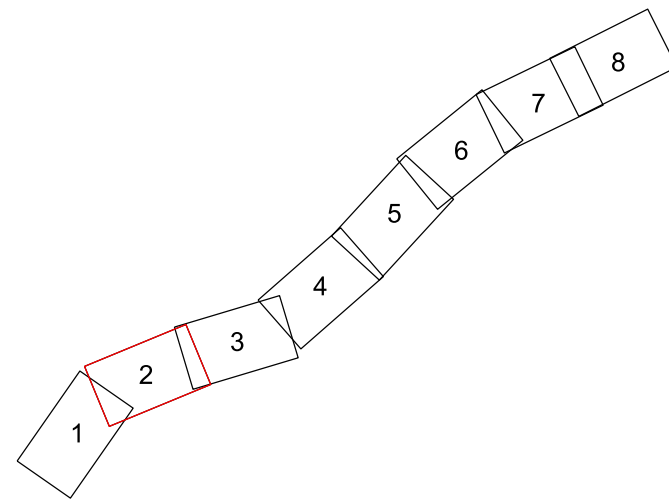

C01	22/08/18	DCO ISSUE	LP	LP	RC	SW
P09	24/08/18	DCO ISSUE	AJ	LP	DG	—
P10	24/08/18	DCO ISSUE	AJ	LP	DG	SW
C02	24/08/18	DCO ISSUE	AJ	LP	DG	SW
P11	19/12/18	VERSION A	HJ	RC	MB	—
P12	19/12/18	P12	HJ	RC	MB	DG
C03	19/12/18	VERSION A	HJ	RC	MB	DG
P13	17/04/19	VERSION C	HJ	LP	RC	RC
P14	17/04/19	VERSION C	HJ	LP	RC	SW
C04	17/04/19	VERSION C	HJ	LP	RC	SW
Rev.	Date	Description	By	Chk'd	App'd	Auth'd


Suitability	A3	Drawing Status	STAGE COMPLETED
Client			

Project Title					
A30 CHIVERTON TO CARLAND CROSS					
Drawing Title					
RIGHTS OF WAY AND ACCESS PLANS APFP REGULATIONS 5(2)(K) SHEET 2 OF 8					
Scale	1:2500	By	HJ	Checked	LP
Original Size	A1	Date	17/04/19	Approved	RC
Drawing Number	HA551502 - SW	Originator	ARP	Volume	LSI
HE PIN	SW	Location	-DR - ZL - 000502	Revision	C04

DO NOT SCALE

Millimetres

0 10 100

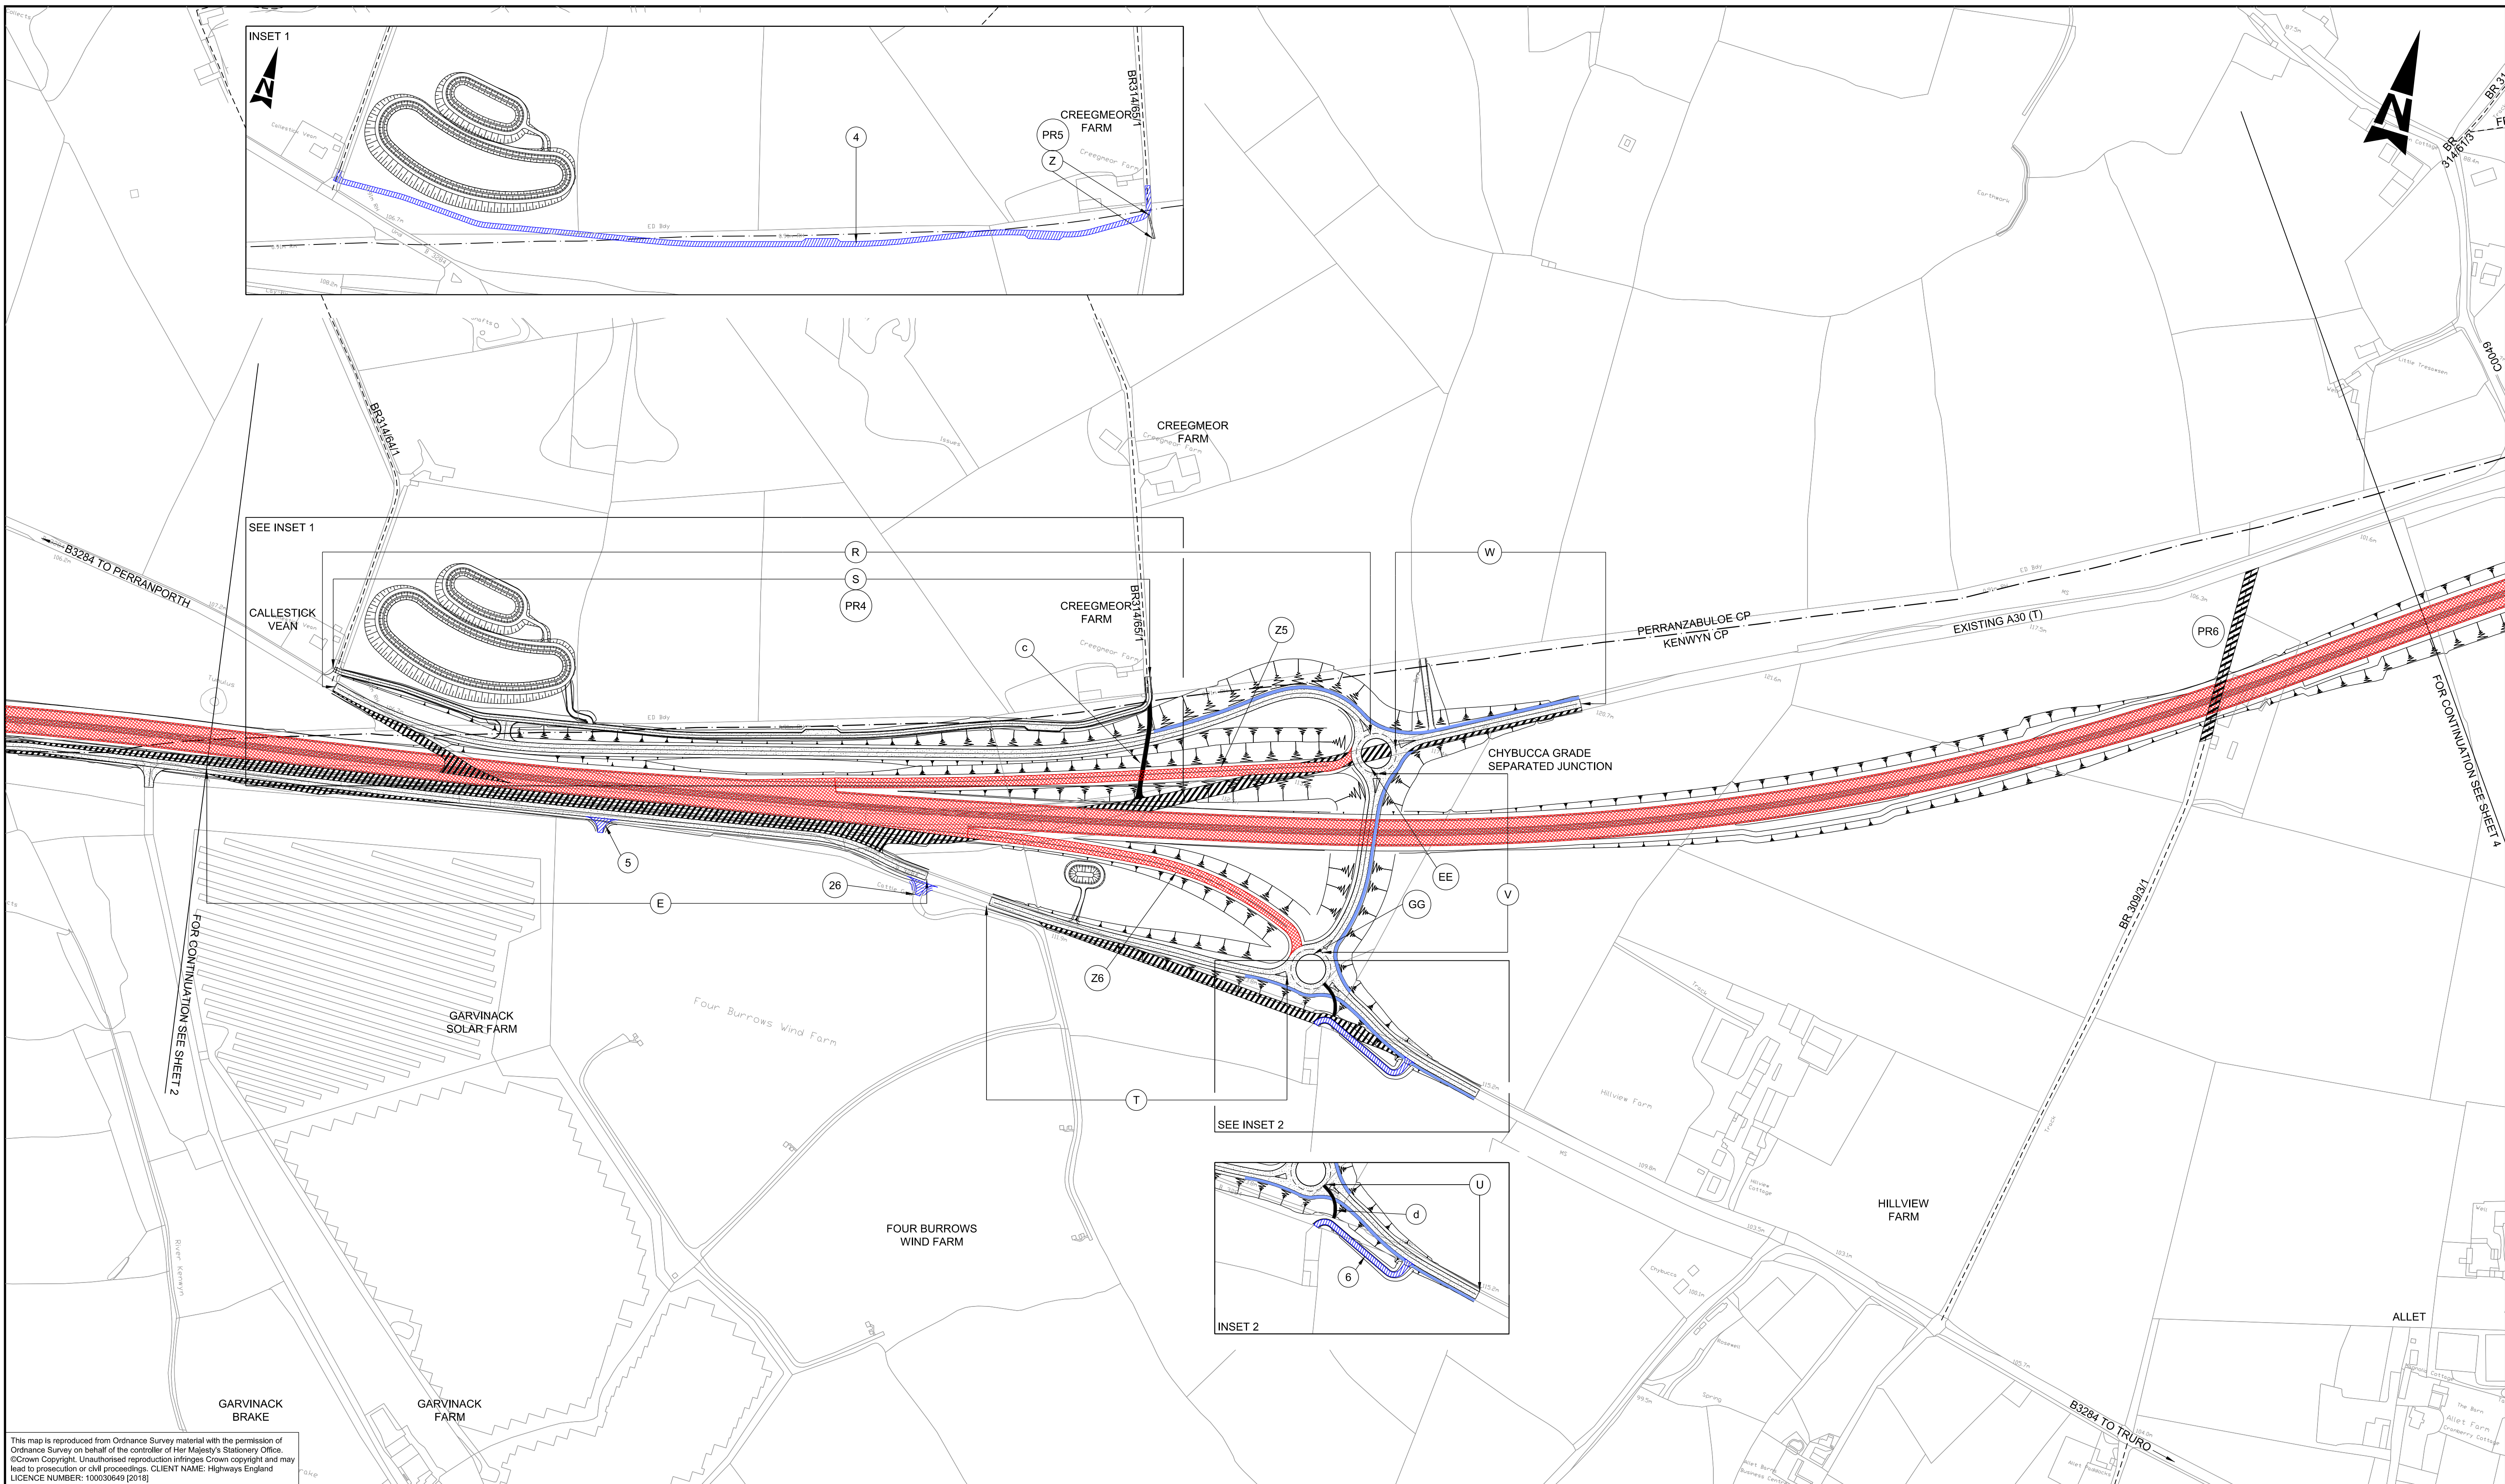

This map is reproduced from Ordnance Survey material with the permission of Ordnance Survey on behalf of the controller of Her Majesty's Stationery Office. © Crown Copyright. Unauthorised reproduction infringes Crown copyright and may lead to prosecution or civil proceedings. CLIENT NAME: Highways England LICENCE NUMBER: 100030649 (2018)


- GENERAL NOTES:
1. ALL DIMENSIONS ARE IN METRES UNLESS NOTED OTHERWISE.
 2. ONLY WRITTEN DIMENSIONS SHALL BE USED. DO NOT SCALE.
 3. THESE PLANS SHOULD BE READ IN CONJUNCTION WITH OTHER PLANS AND APPLICATION DOCUMENTS IN PARTICULAR SCHEDULE 3 OF THE DEVELOPMENT CONSENT ORDER.

LEGEND:

- | | | | |
|--|--|--|--|
| | EXISTING HIGHWAYS TO BE STOPPED UP | | EXISTING PUBLIC RIGHT OF WAY |
| | NEW AND IMPROVED HIGHWAY - TRUNK ROAD | | PRIVATE MEANS OF ACCESS TO BE STOPPED UP REFERENCE LABEL |
| | NEW AND IMPROVED HIGHWAY - SIDE ROAD | | NEW PRIVATE MEANS OF ACCESS REFERENCE LABEL |
| | NEW PRIVATE MEANS OF ACCESS | | NEW HIGHWAY REFERENCE LABEL |
| | PRIVATE MEANS OF ACCESS TO BE STOPPED UP | | |
| | THE SCHEME (SHOWN FOR ILLUSTRATIVE PURPOSES) | | |
| | PUBLIC RIGHTS OF WAY AND FOOTWAY / CYCLEWAY | | |
| | PARISH BOUNDARY | | |

0 50 100 150 200
SCALE 1:2500

KEY PLAN:

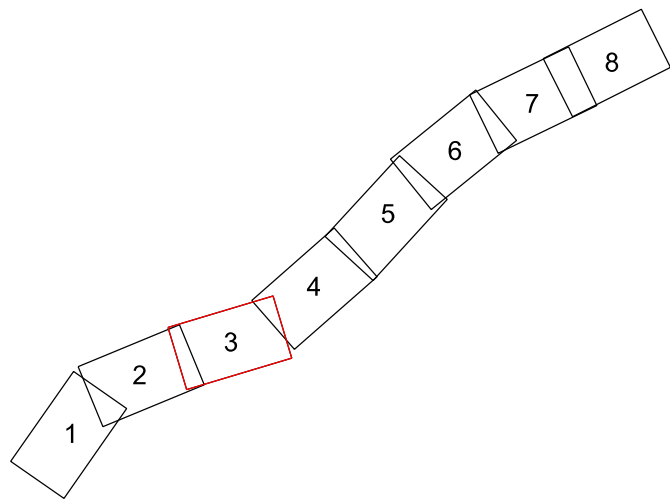

C01	22/08/18	DCO ISSUE	LP	LP	RC	SW
P09	24/08/18	DCO ISSUE	AJ	LP	DG	—
P10	24/08/18	DCO ISSUE	AJ	LP	DG	SW
C02	24/08/18	DCO ISSUE	AJ	LP	DG	SW
P11	19/12/18	VERSION A	HJ	RC	MB	—
P12	19/12/18	P12	HJ	RC	MB	DG
C03	19/12/18	VERSION A	HJ	RC	MB	DG
P13	17/04/19	VERSION C	HJ	LP	RC	RC
P14	17/04/19	VERSION C	HJ	LP	RC	SW
C04	17/04/19	VERSION C	HJ	LP	RC	SW
Rev.	Date	Description	By	Chk'd	App'd	Auth'd

Suitability Drawing Status
A3 STAGE COMPLETED

Client




Project Title
A30 CHIVERTON TO CARLAND CROSS

Drawing Title
RIGHTS OF WAY AND ACCESS PLANS
APFP REGULATIONS 5(2)(K)
SHEET 3 OF 8

Scale	1:2500	By	HJ	Checked	LP	Approved	RC	Authorised	SW
Original Size	A1	Date	17/04/19	Date	17/04/19	Date	17/04/19	Date	17/04/19
Drawing Number	HA551502 - SW	Originator	ARP	Volume	LSI	Revision	C04		
			-DR - ZL - 000503						

DO NOT SCALE

0 10 100
Millimetres

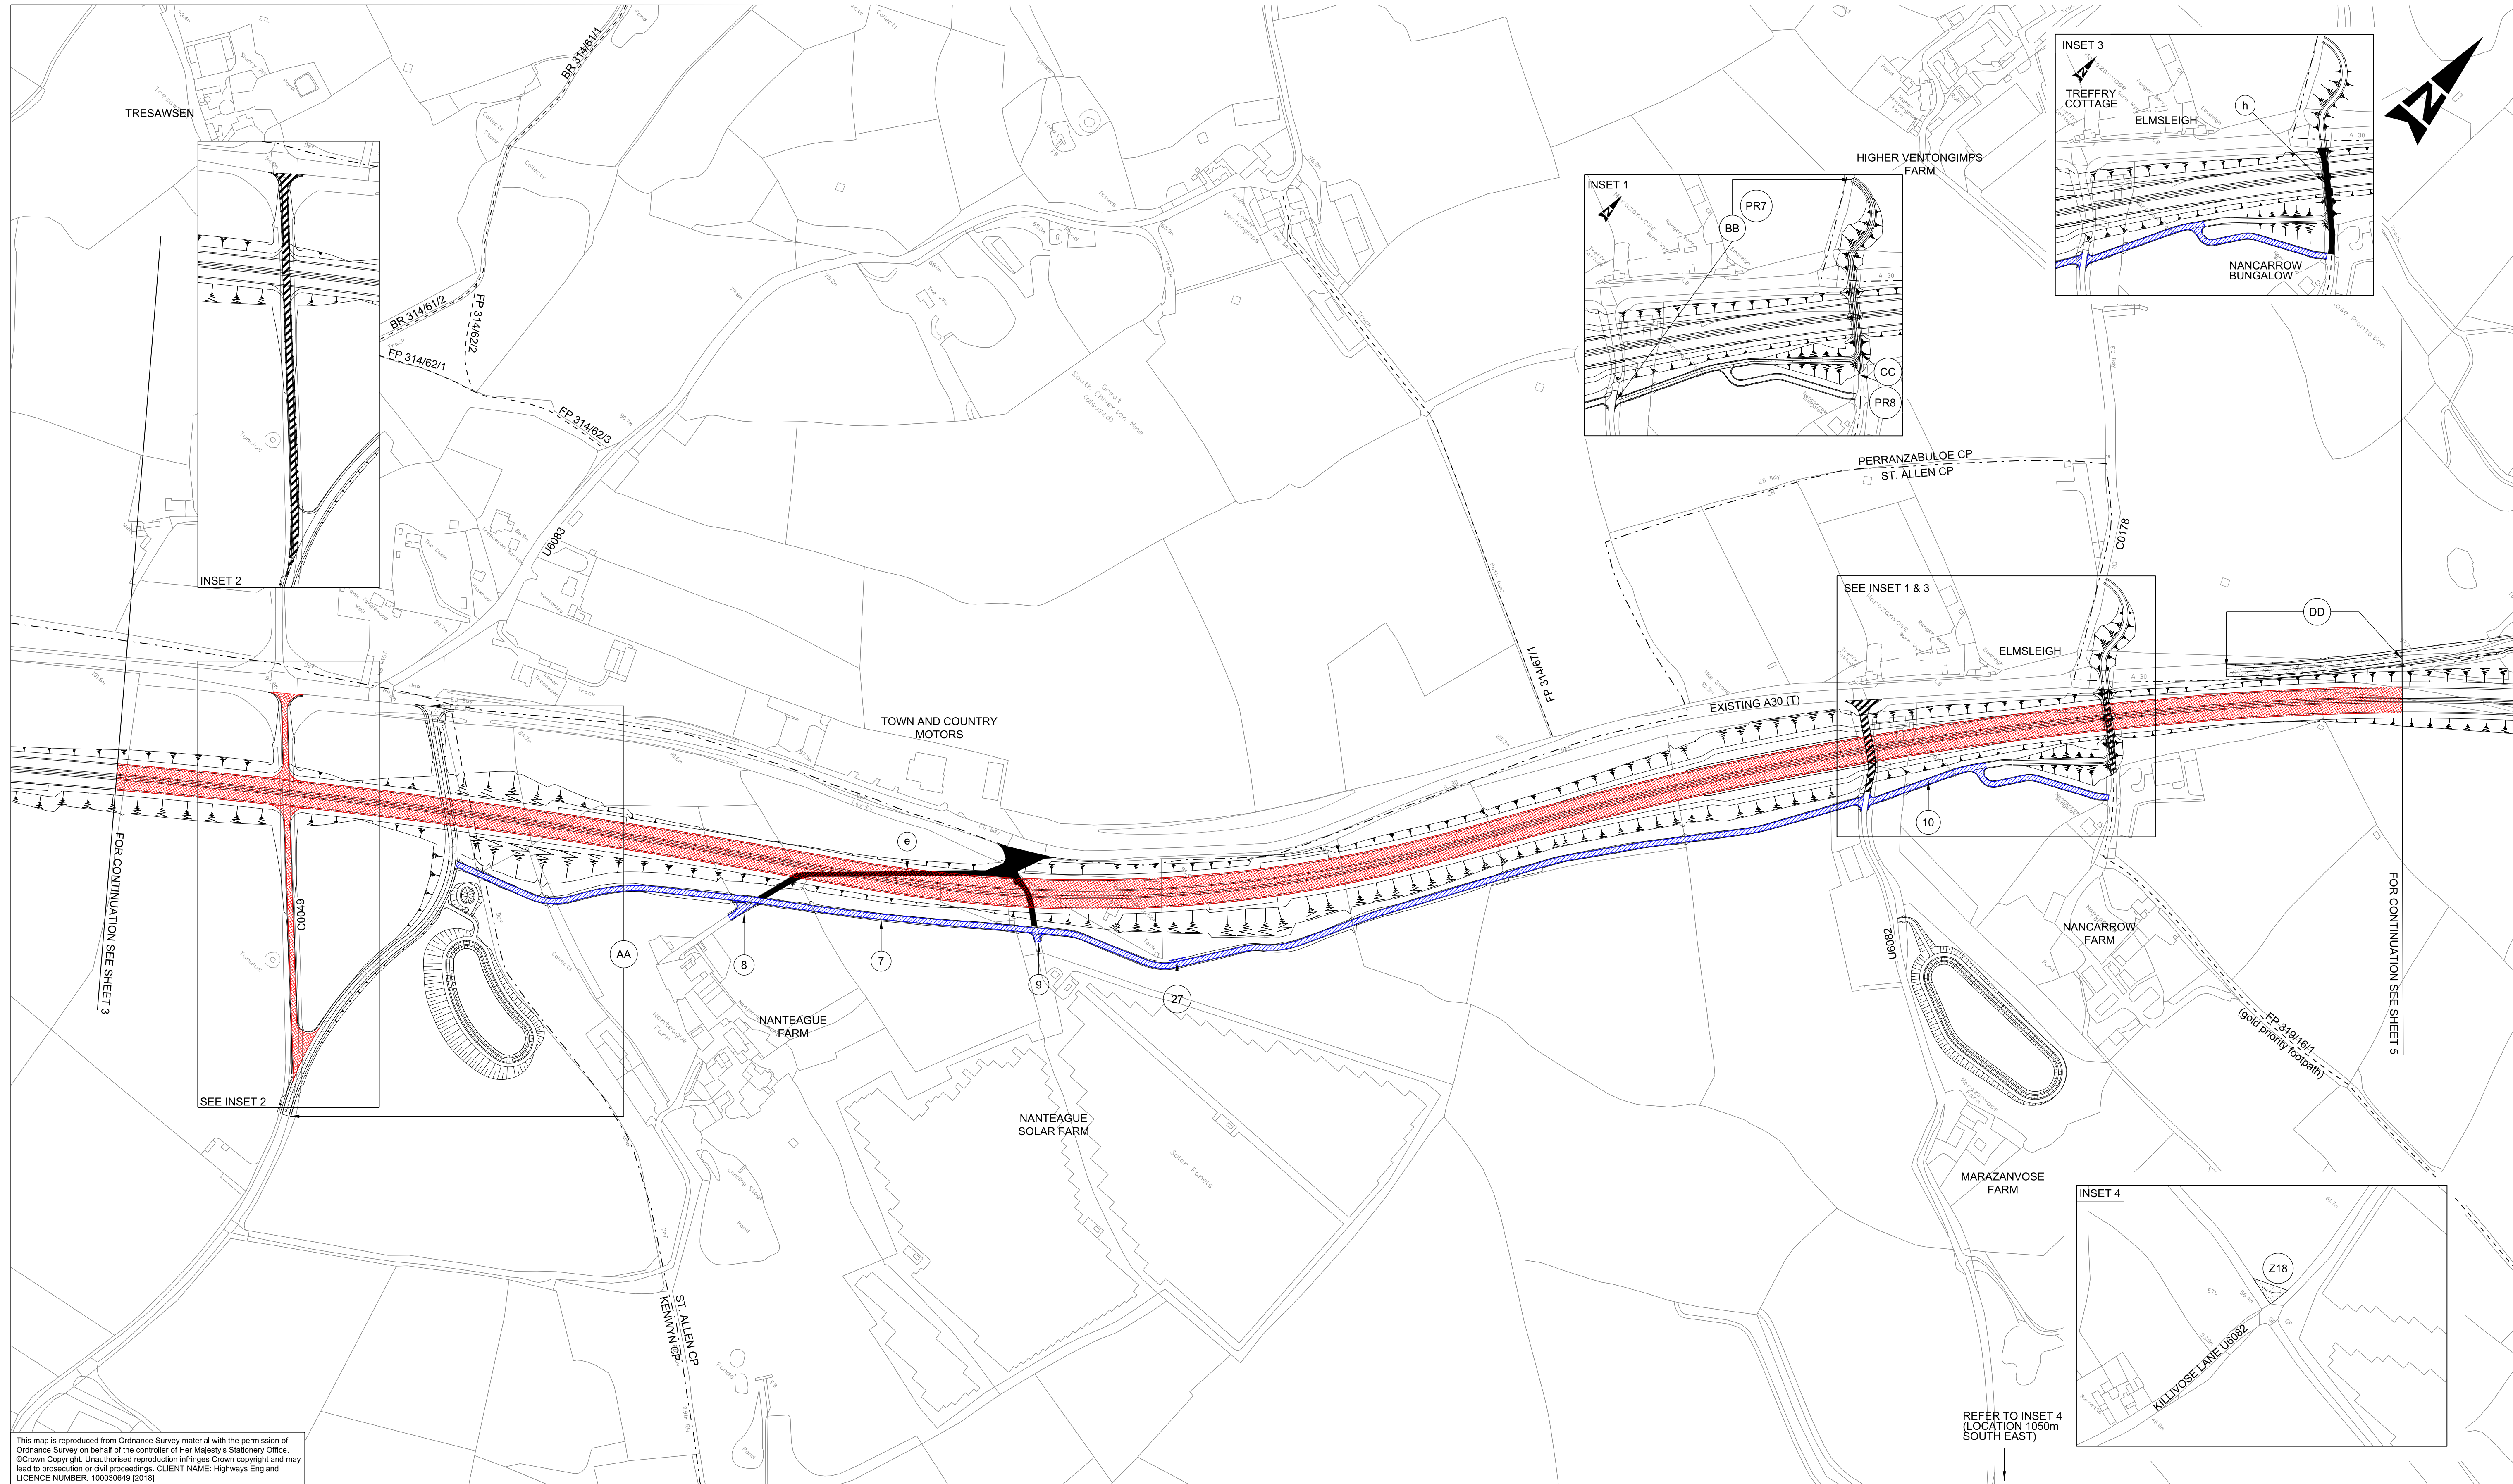


This map is reproduced from Ordnance Survey material with the permission of Ordnance Survey on behalf of the controller of Her Majesty's Stationary Office. © Crown Copyright. Unauthorised reproduction infringes Crown copyright and may lead to prosecution or civil proceedings. CLIENT NAME: Highways England LICENCE NUMBER: 100030649 (2016)

- GENERAL NOTES:
1. ALL DIMENSIONS ARE IN METRES UNLESS NOTED OTHERWISE.
 2. ONLY WRITTEN DIMENSIONS SHALL BE USED, DO NOT SCALE.
 3. THESE PLANS SHOULD BE READ IN CONJUNCTION WITH OTHER PLANS AND APPLICATION DOCUMENTS IN PARTICULAR SCHEDULE 3 OF THE DEVELOPMENT CONSENT ORDER.

LEGEND:	
	EXISTING HIGHWAYS TO BE STOPPED UP
	NEW AND IMPROVED HIGHWAY - TRUNK ROAD
	NEW AND IMPROVED HIGHWAY - SIDE ROAD
	NEW PRIVATE MEANS OF ACCESS
	PRIVATE MEANS OF ACCESS TO BE STOPPED UP
	THE SCHEME (SHOWN FOR ILLUSTRATIVE PURPOSES)
	PUBLIC RIGHTS OF WAY AND FOOTWAY / CYCLEWAY
	PARISH BOUNDARY
	EXISTING PUBLIC RIGHT OF WAY
	PRIVATE MEANS OF ACCESS TO BE STOPPED UP REFERENCE LABEL
	NEW PRIVATE MEANS OF ACCESS REFERENCE LABEL
	NEW HIGHWAY REFERENCE LABEL

0 50 100 150 200
SCALE 1:2500

KEY PLAN:

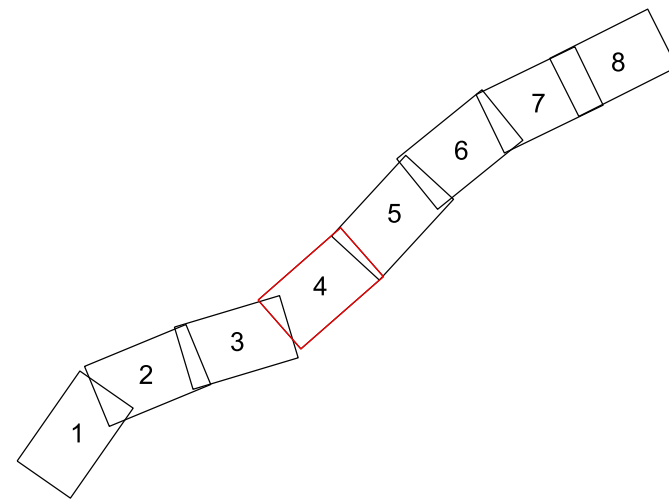

C02	24/08/18	DCO ISSUE	LP	LP	DG	SW
P11	19/12/18	VERSION A	HJ	RC	MB	—
P12	19/12/18	VERSION A	HJ	RC	MB	DG
C03	19/12/18	VERSION A	HJ	RC	MB	DG
P13	15/03/19	VERSION B	HJ	LP	RC	—
P14	15/03/19	P14	HJ	LP	RC	SW
C04	15/03/19	VERSION B	HJ	LP	RC	SW
P15	17/04/19	VERSION C	HJ	LP	RC	RC
P16	17/04/19	VERSION C	HJ	LP	RC	SW
C05	17/04/19	VERSION C	HJ	LP	RC	SW
Rev.	Date	Description	By	Chk'd	App'd	Auth'd

Suitability
A3
Drawing Status
STAGE COMPLETED

Client




Project Title
A30 CHIVERTON TO CARLAND CROSS

Drawing Title
RIGHTS OF WAY AND ACCESS PLANS
APFP REGULATIONS 5(2)(K)
SHEET 4 OF 8

Scale	By	Checked	Approved	Authorised
1:2500	HJ	LP	RC	SW
Original Size	Date	Date	Date	Date
A1	17/04/19	17/04/19	17/04/19	17/04/19
Drawing Number	HE PIN	Originator	Volume	Revision
HA551502 - SW	ARP	-DR - ZL	LSI -000504	C05
Location	Type	Role	Number	

DO NOT SCALE

100
0 10
Millimetres

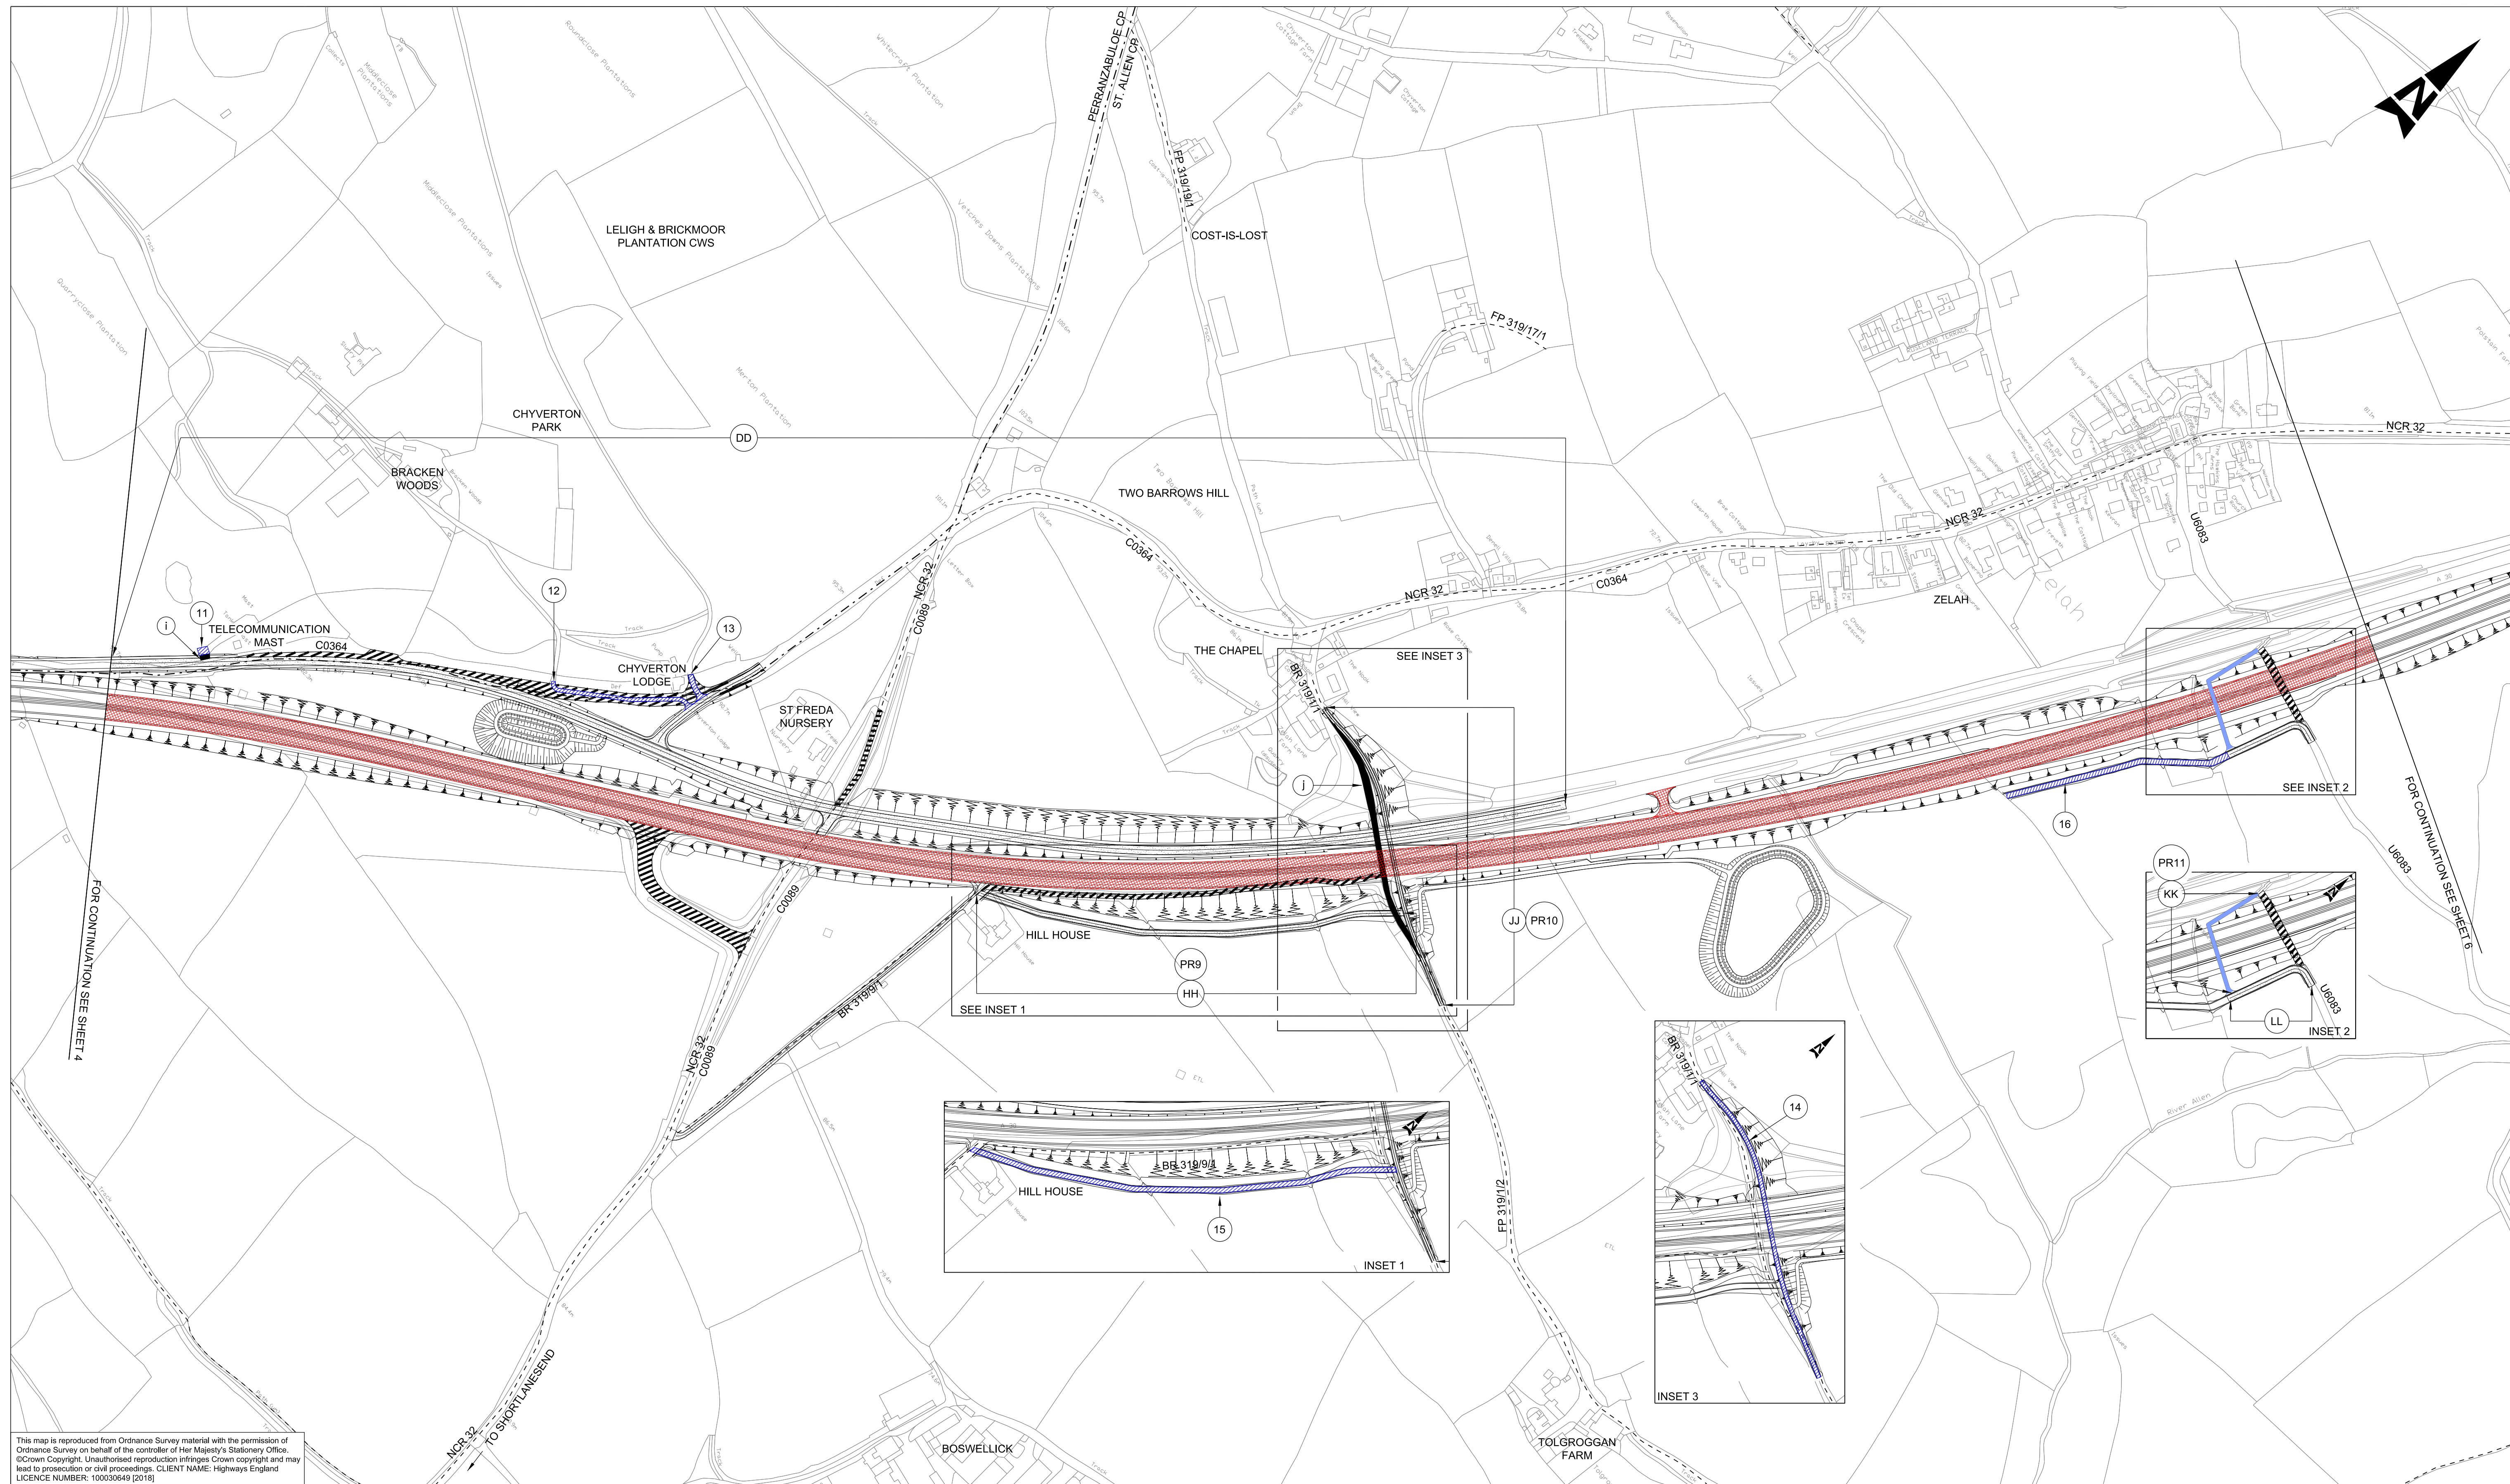

This map is reproduced from Ordnance Survey material with the permission of Ordnance Survey on behalf of the controller of Her Majesty's Stationary Office. © Crown Copyright. Unauthorised reproduction infringes Crown copyright and may lead to prosecution or civil proceedings. CLIENT NAME: Highways England LICENCE NUMBER: 100030649 (2016)


- GENERAL NOTES:
1. ALL DIMENSIONS ARE IN METRES UNLESS NOTED OTHERWISE.
 2. ONLY WRITTEN DIMENSIONS SHALL BE USED, DO NOT SCALE.
 3. THESE PLANS SHOULD BE READ IN CONJUNCTION WITH OTHER PLANS AND APPLICATION DOCUMENTS IN PARTICULAR SCHEDULE 3 OF THE DEVELOPMENT CONSENT ORDER.

LEGEND:

- | | | | |
|--|--|--|--|
| | EXISTING HIGHWAYS TO BE STOPPED UP | | EXISTING PUBLIC RIGHT OF WAY |
| | NEW AND IMPROVED HIGHWAY - TRUNK ROAD | | PRIVATE MEANS OF ACCESS TO BE STOPPED UP REFERENCE LABEL |
| | NEW AND IMPROVED HIGHWAY - SIDE ROAD | | NEW PRIVATE MEANS OF ACCESS REFERENCE LABEL |
| | NEW PRIVATE MEANS OF ACCESS | | NEW HIGHWAY REFERENCE LABEL |
| | PRIVATE MEANS OF ACCESS TO BE STOPPED UP | | |
| | THE SCHEME (SHOWN FOR ILLUSTRATIVE PURPOSES) | | |
| | PUBLIC RIGHTS OF WAY AND FOOTWAY / CYCLEWAY | | |
| | PARISH BOUNDARY | | |

0 50 100 150 200
SCALE 1:2500

KEY PLAN:

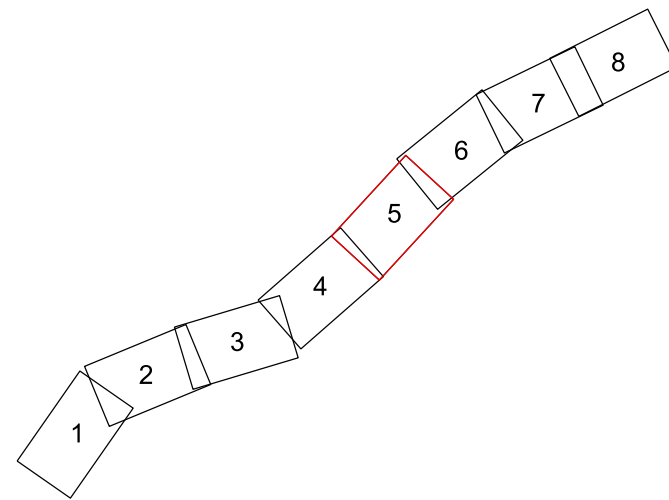

P11	19/12/18	VERSION A	RC	RC	MB	—
P12	19/12/18	VERSION A	HJ	RC	MB	DG
C03	19/12/18	VERSION A	HJ	RC	MB	DG
P13	15/03/19	VERSION B	HJ	LP	RC	—
P14	15/03/19	VERSION B	HJ	LP	RC	—
P15	15/03/19	P15	HJ	LP	RC	SW
C04	15/03/19	VERSION B	HJ	LP	RC	SW
P16	17/04/19	VERSION C	HJ	LP	RC	RC
P17	17/04/19	VERSION C	HJ	LP	RC	SW
C05	17/04/19	VERSION C	HJ	LP	RC	SW
Rev.	Date	Description	By	Chk'd	App'd	Auth'd

Suitability
A3
Drawing Status
STAGE COMPLETED

Client



Project Title
A30 CHIVERTON TO CARLAND CROSS

Drawing Title
**RIGHTS OF WAY AND ACCESS PLANS
APFP REGULATIONS 5(2)(K)
SHEET 5 OF 8**

Scale 1:2500	By HJ	Checked LP	Approved RC	Authorised SW
Original Size A1	Date 17/04/19	Date 17/04/19	Date 17/04/19	Date 17/04/19
Drawing Number HE PIN HA551502 - SW	Originator ARP	Volume LSI	Revision C05	
Location	Type	Role	Number	

- DR - ZL - 000505

DO NOT SCALE

100
0 10
Millimetres




This map is reproduced from Ordnance Survey material with the permission of Ordnance Survey on behalf of the controller of Her Majesty's Stationary Office. ©Crown Copyright. Unauthorised reproduction infringes Crown copyright and may lead to prosecution or civil proceedings. CLIENT NAME: Highways England LICENCE NUMBER: 100030649 [2016]

- GENERAL NOTES:
1. ALL DIMENSIONS ARE IN METRES UNLESS NOTED OTHERWISE.
 2. ONLY WRITTEN DIMENSIONS SHALL BE USED, DO NOT SCALE.
 3. THESE PLANS SHOULD BE READ IN CONJUNCTION WITH OTHER PLANS AND APPLICATION DOCUMENTS IN PARTICULAR SCHEDULE 3 OF THE DEVELOPMENT CONSENT ORDER.

- LEGEND:
- EXISTING HIGHWAYS TO BE STOPPED UP
 - NEW AND IMPROVED HIGHWAY - TRUNK ROAD
 - NEW AND IMPROVED HIGHWAY - SIDE ROAD
 - NEW PRIVATE MEANS OF ACCESS
 - PRIVATE MEANS OF ACCESS TO BE STOPPED UP
 - THE SCHEME (SHOWN FOR ILLUSTRATIVE PURPOSES)
 - PUBLIC RIGHTS OF WAY AND FOOTWAY / CYCLEWAY
 - PARISH BOUNDARY
 - EXISTING PUBLIC RIGHT OF WAY
 - PRIVATE MEANS OF ACCESS TO BE STOPPED UP REFERENCE LABEL
 - NEW PRIVATE MEANS OF ACCESS REFERENCE LABEL
 - NEW HIGHWAY REFERENCE LABEL

0 50 100 150 200
SCALE 1:2500

KEY PLAN:

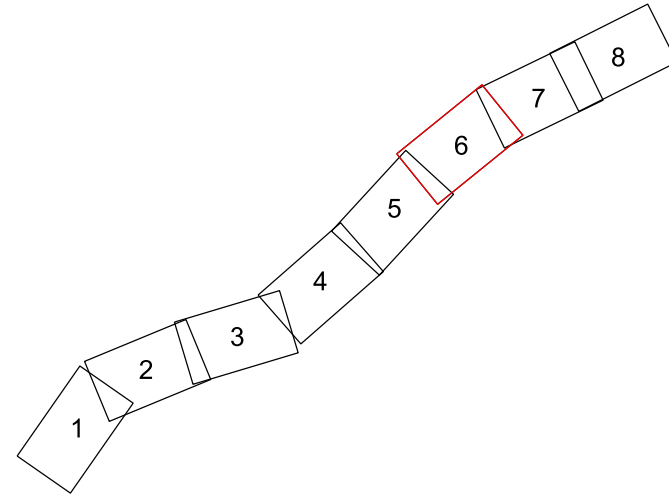

C02	24/08/18	DCO ISSUE	LP	LP	DG	SW
P11	19/12/18	VERSION A	HJ	RC	MB	—
P12	19/12/18	VERSION A	HJ	RC	MB	DG
C03	19/12/18	VERSION A	HJ	RC	MB	DG
P13	15/03/19	VERSION B	HJ	LP	RC	—
P14	15/03/19	P14	HJ	LP	RC	SW
C04	15/03/19	VERSION B	HJ	LP	RC	SW
P15	17/04/19	VERSION C	HJ	LP	RC	RC
P16	17/04/19	VERSION C	HJ	LP	RC	SW
C05	17/04/19	VERSION C	HJ	LP	RC	SW
Rev.	Date	Description	By	Chk'd	App'd	Auth'd

Suitability
A3

Drawing Status
STAGE COMPLETED




Project Title
A30 CHIVERTON TO CARLAND CROSS

Drawing Title
**RIGHTS OF WAY AND ACCESS PLANS
APFP REGULATIONS 5(2)(K)
SHEET 6 OF 8**

Scale 1:2500	By HJ	Checked LP	Approved RC	Authorised SW
Original Size A1	Date 17/04/19	Date 17/04/19	Date 17/04/19	Date 17/04/19
Drawing Number HA551502 - SW	Originator ARP	Volume LSI	Revision C05	
Location	Type	Role	Number	

DO NOT SCALE

100
0 10
Millimetres

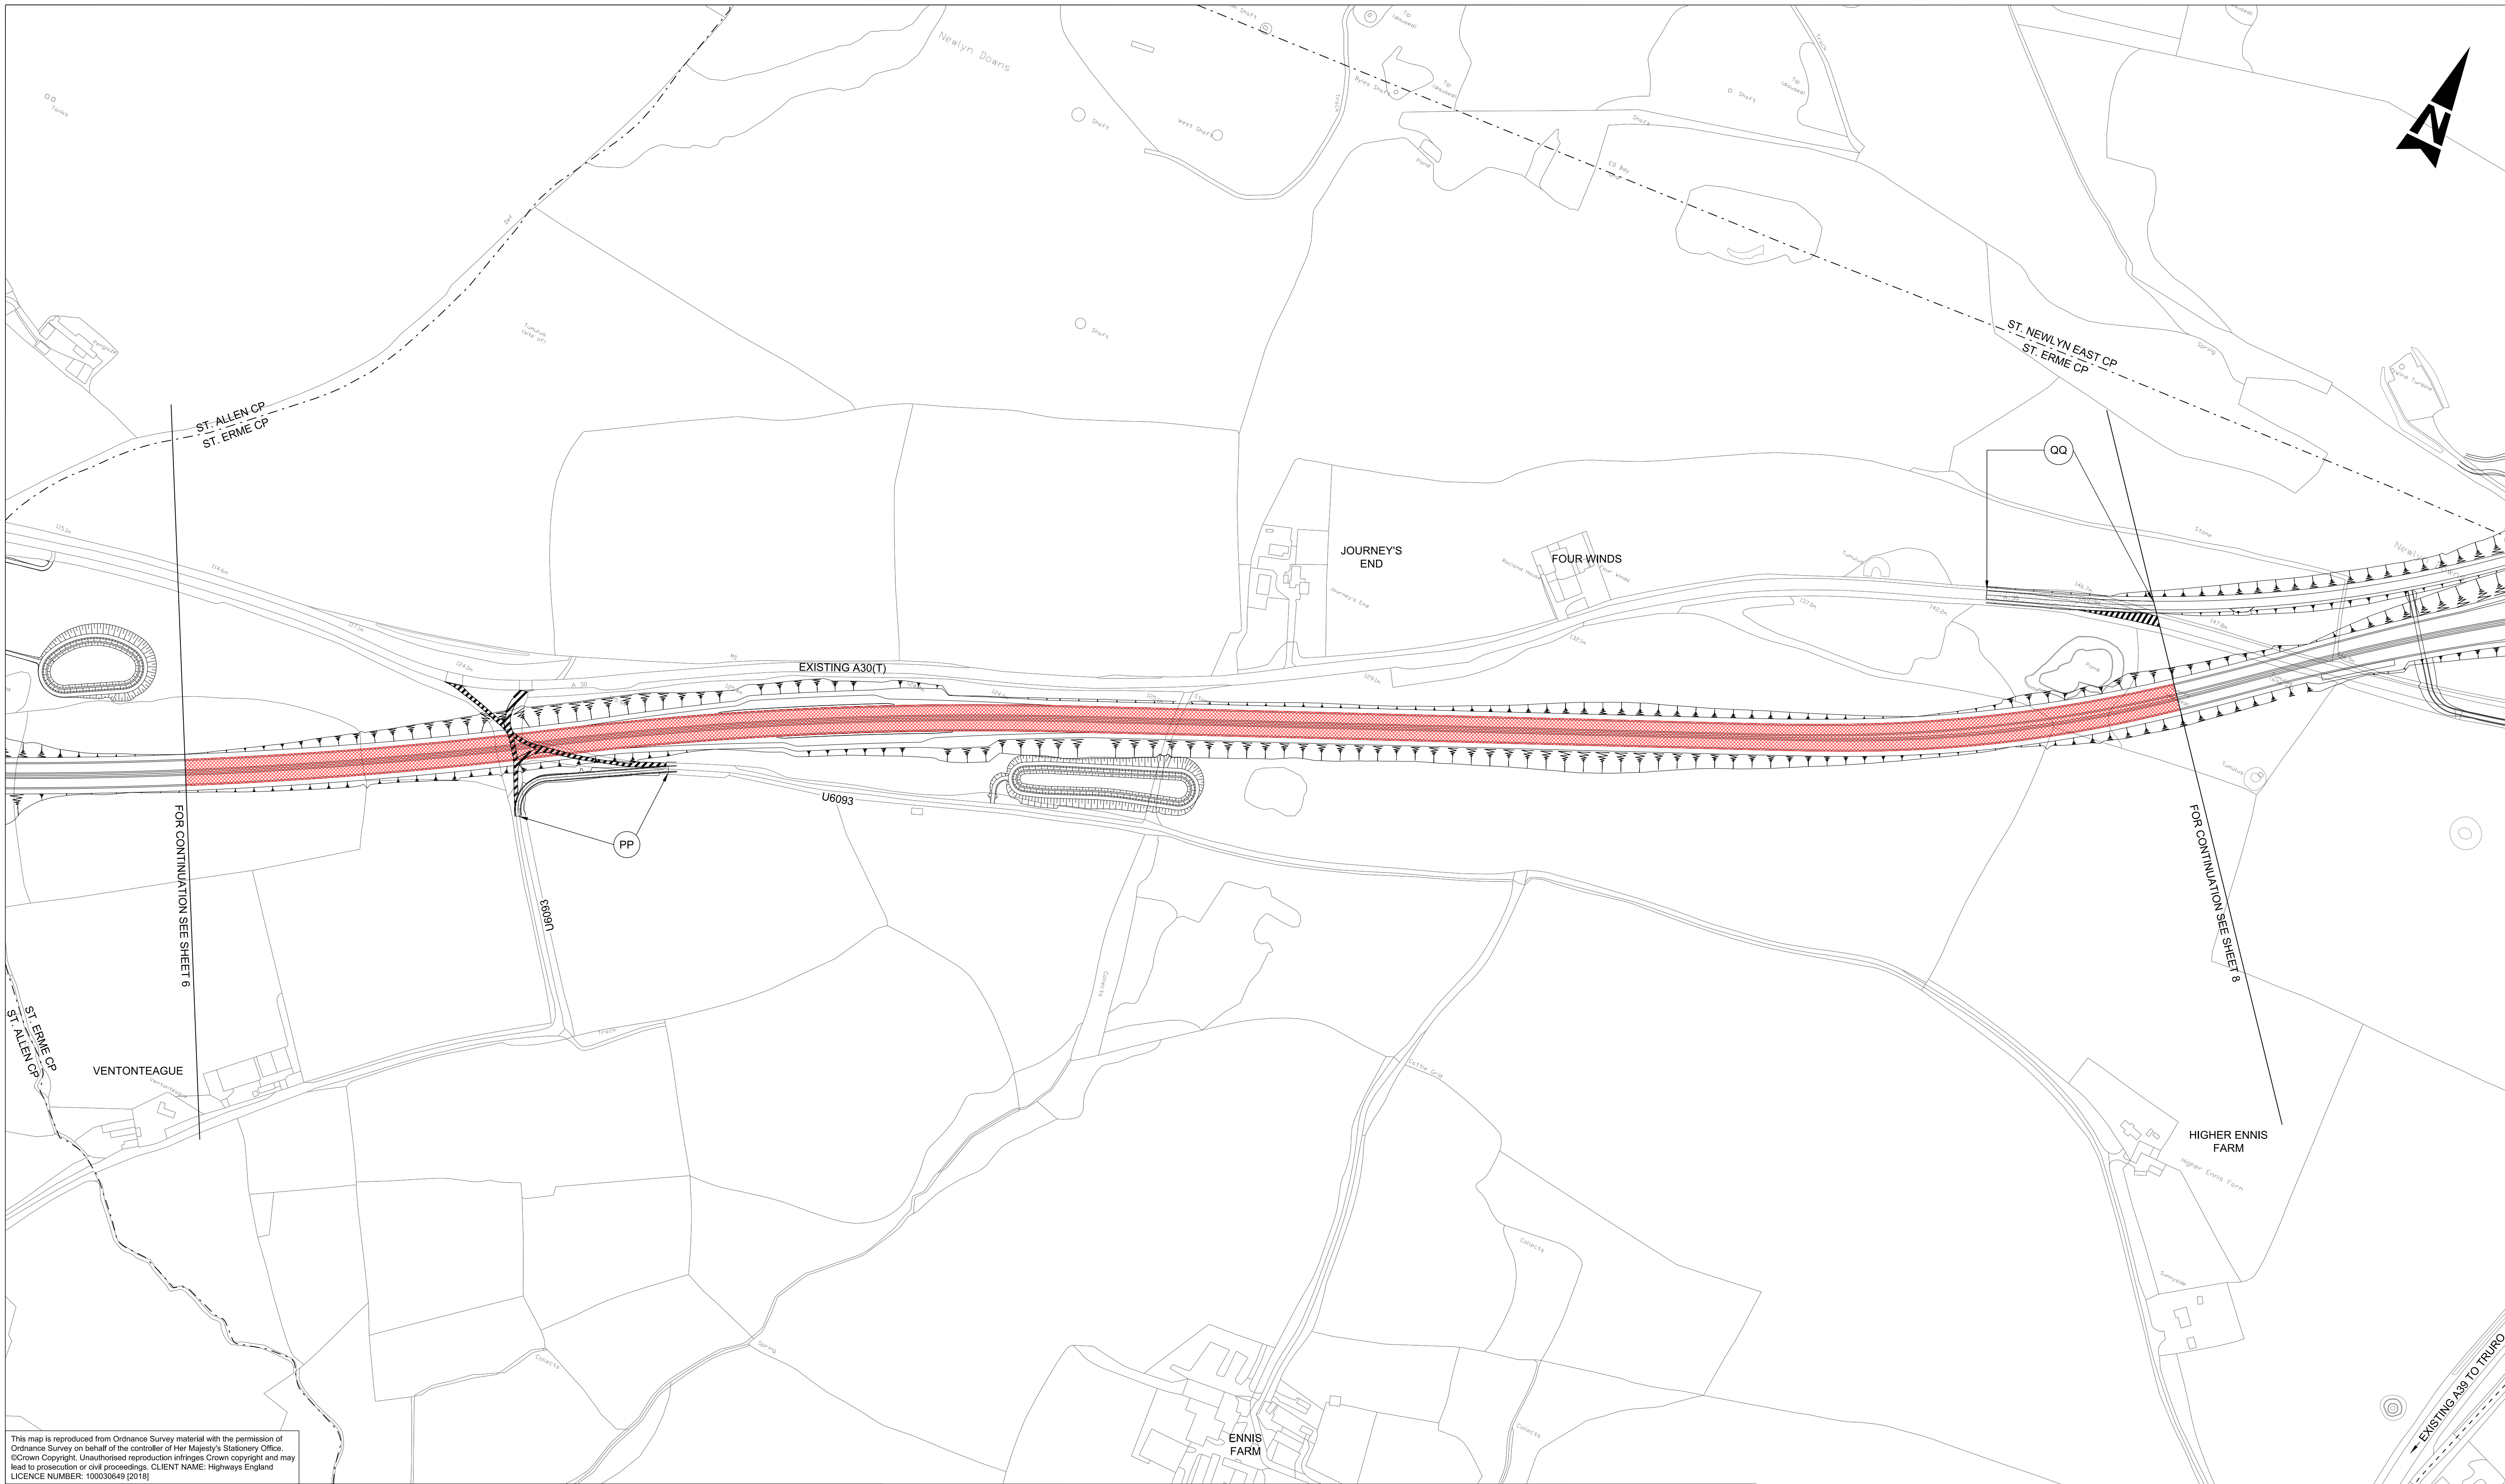


This map is reproduced from Ordnance Survey material with the permission of Ordnance Survey on behalf of the controller of Her Majesty's Stationary Office. © Crown Copyright. Unauthorised reproduction infringes Crown copyright and may lead to prosecution or civil proceedings. CLIENT NAME: Highways England LICENCE NUMBER: 100030649 [2016]

- GENERAL NOTES:
1. ALL DIMENSIONS ARE IN METRES UNLESS NOTED OTHERWISE.
 2. ONLY WRITTEN DIMENSIONS SHALL BE USED, DO NOT SCALE.
 3. THESE PLANS SHOULD BE READ IN CONJUNCTION WITH OTHER PLANS AND APPLICATION DOCUMENTS IN PARTICULAR SCHEDULE 3 OF THE DEVELOPMENT CONSENT ORDER.

- LEGEND:
- | | | | |
|--|--|--|--|
| | EXISTING HIGHWAYS TO BE STOPPED UP | | EXISTING PUBLIC RIGHT OF WAY |
| | NEW AND IMPROVED HIGHWAY - TRUNK ROAD | | PRIVATE MEANS OF ACCESS TO BE STOPPED UP REFERENCE LABEL |
| | NEW AND IMPROVED HIGHWAY - SIDE ROAD | | NEW PRIVATE MEANS OF ACCESS REFERENCE LABEL |
| | NEW PRIVATE MEANS OF ACCESS | | NEW HIGHWAY REFERENCE LABEL |
| | PRIVATE MEANS OF ACCESS TO BE STOPPED UP | | |
| | THE SCHEME (SHOWN FOR ILLUSTRATIVE PURPOSES) | | |
| | PUBLIC RIGHTS OF WAY AND FOOTWAY / CYCLEWAY | | |
| | PARISH BOUNDARY | | |

0 50 100 150 200
SCALE 1:2500

KEY PLAN:

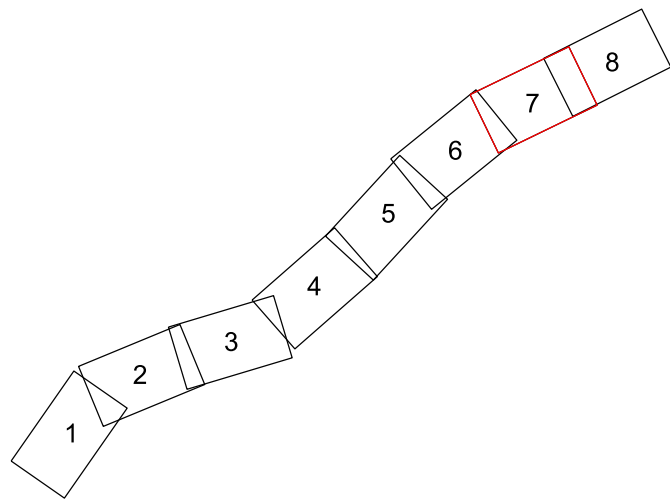

C01	22/08/18	DCO ISSUE	LP	LP	RC	SW
P09	24/08/18	DCO ISSUE	AJ	LP	DG	—
P10	24/08/18	DCO ISSUE	AJ	LP	DG	SW
C02	24/08/18	DCO ISSUE	AJ	LP	DG	SW
P11	19/12/18	VERSION A	HJ	RC	MB	—
P12	19/12/18	P12	HJ	RC	MB	DG
C03	19/12/18	VERSION A	HJ	RC	MB	DG
P13	17/04/19	VERSION C	HJ	LP	RC	RC
P14	17/04/19	VERSION C	HJ	LP	RC	SW
C04	17/04/19	VERSION C	HJ	LP	RC	SW
Rev.	Date	Description	By	Chk'd	App'd	Auth'd

Suitability
A3

Drawing Status
STAGE COMPLETED



Project Title
A30 CHIVERTON TO CARLAND CROSS

Drawing Title
**RIGHTS OF WAY AND ACCESS PLANS
APFP REGULATIONS 5(2)(K)
SHEET 7 OF 8**

Scale 1:2500	By HJ	Checked LP	Approved RC	Authorised SW
Original Size A1	Date 17/04/19	Date 17/04/19	Date 17/04/19	Date 17/04/19
Drawing Number HE PIN HA551502 - SW	Originator ARP	Volume LSI	Revision C04	
Location	Type	Role	Number	

-DR - ZL -000507


DO NOT SCALE

Millimetres

0

10

100

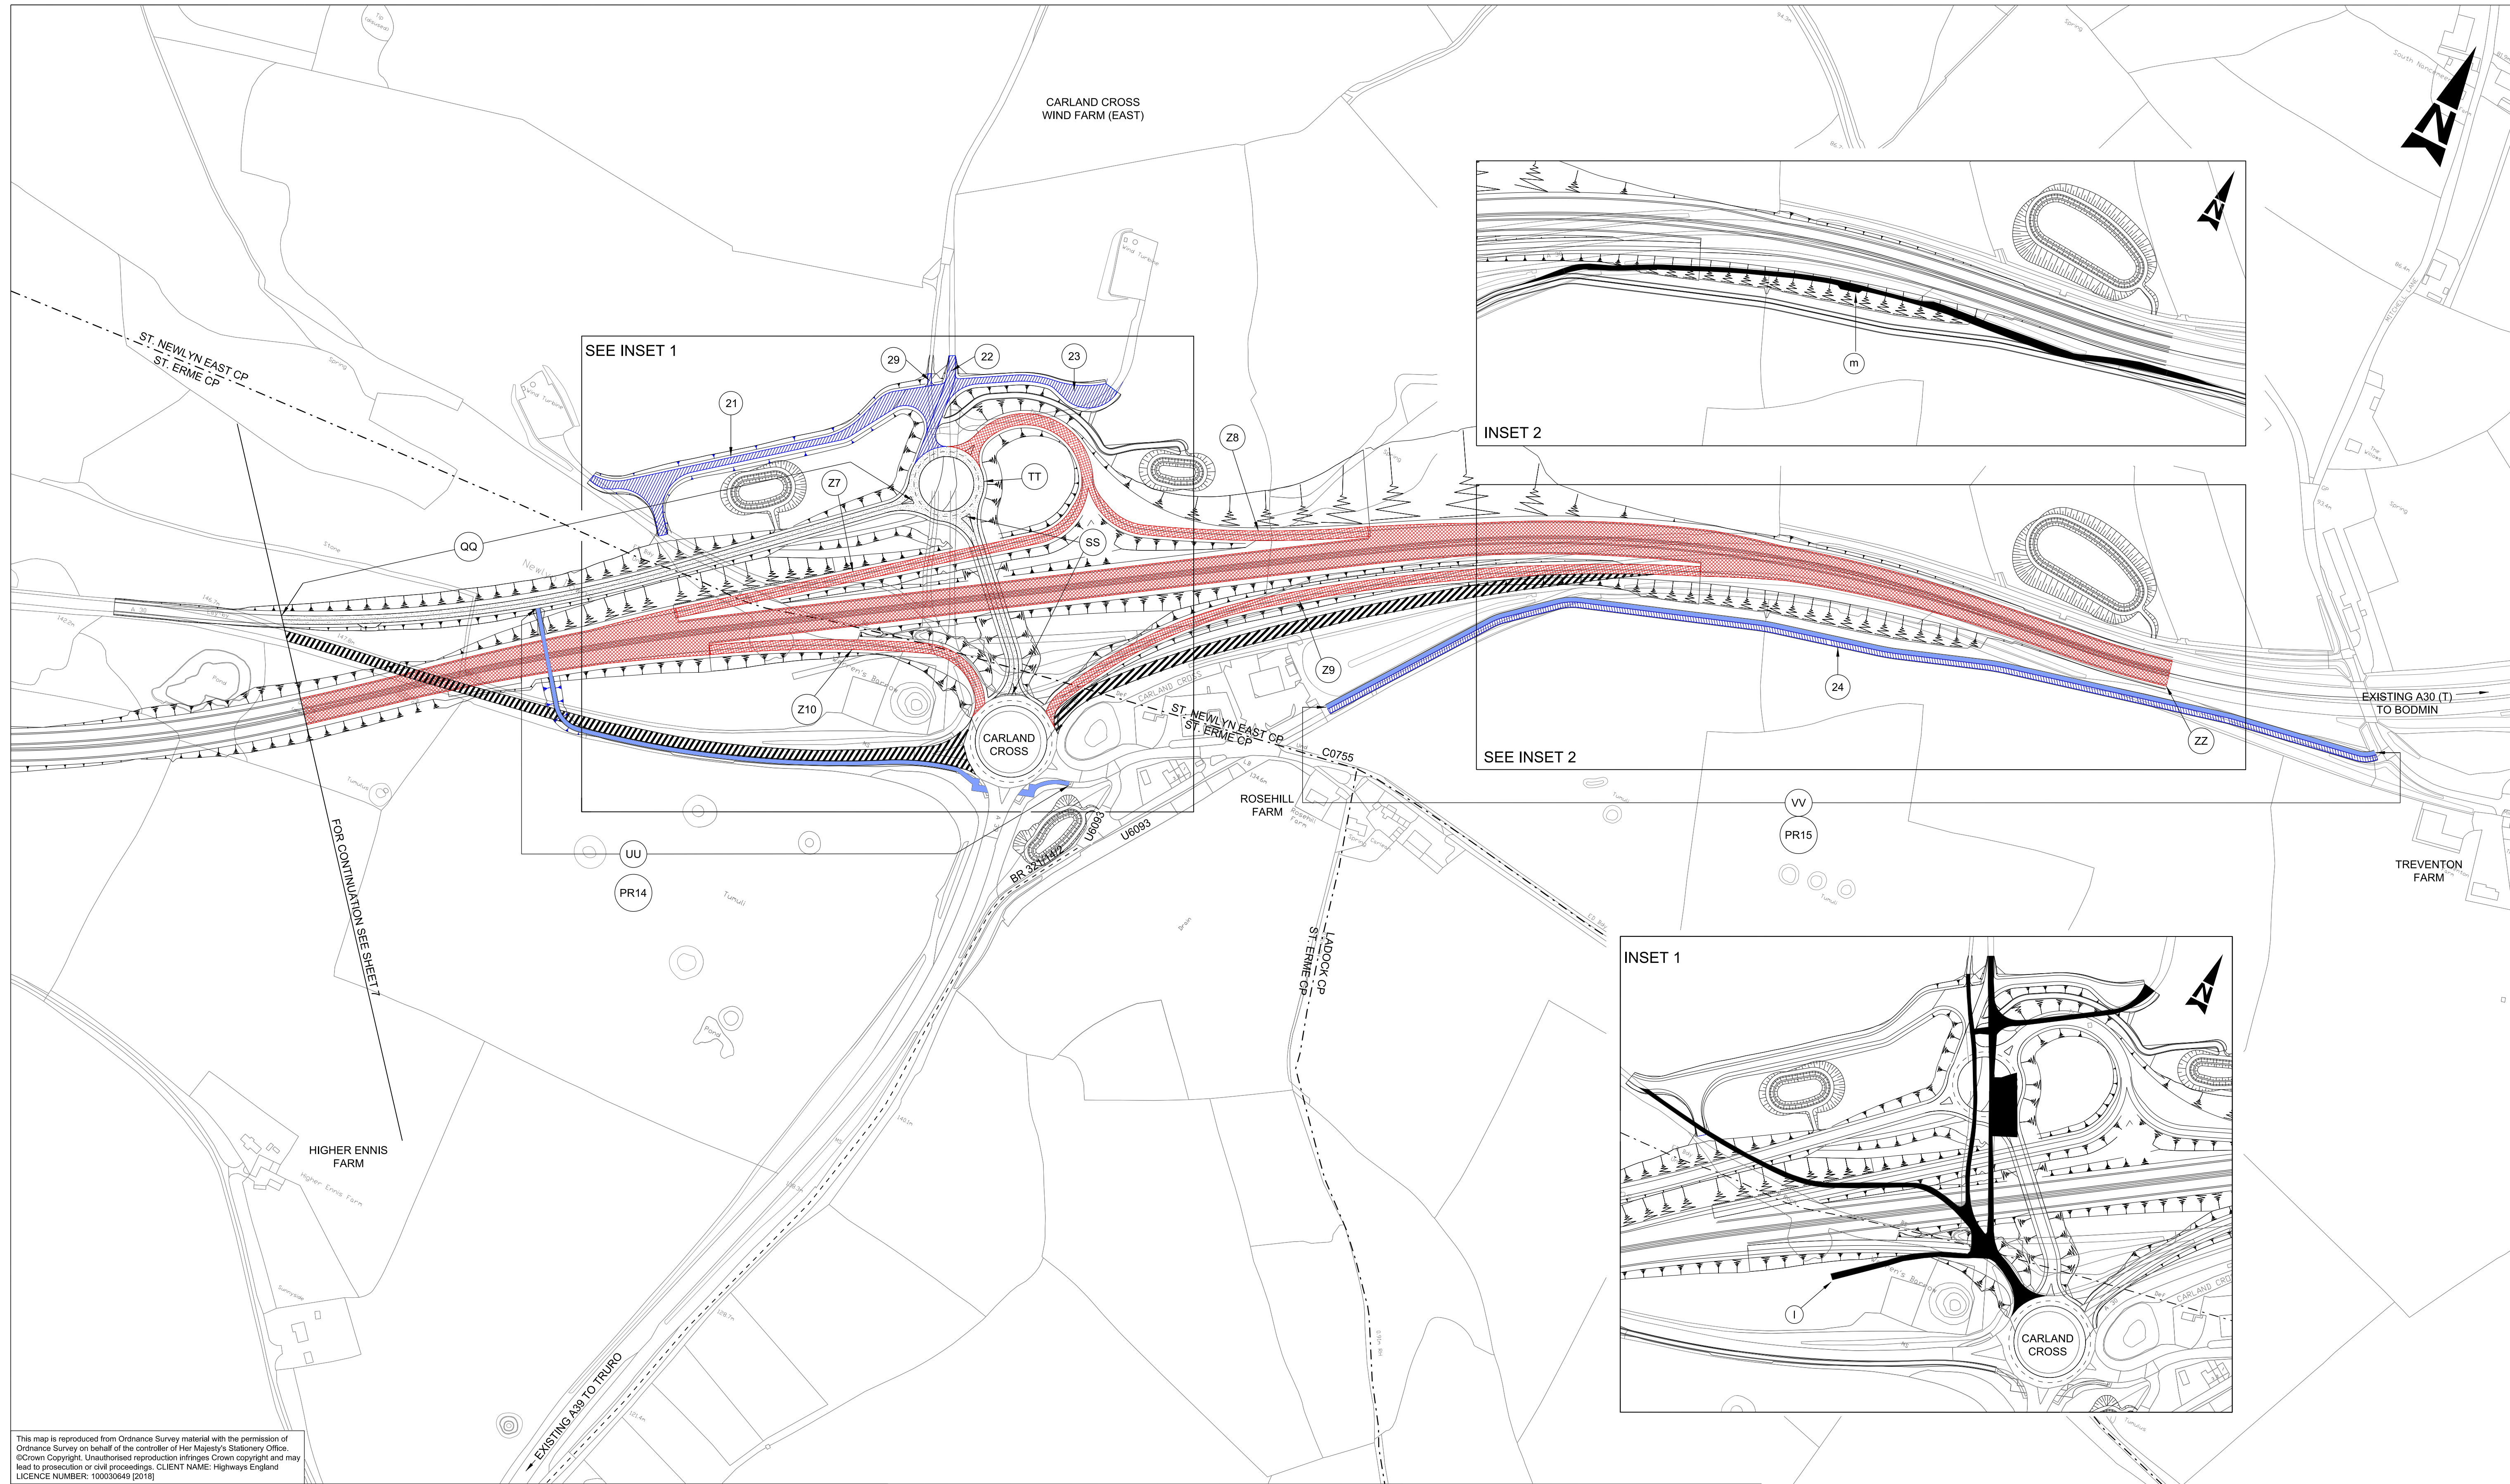

This map is reproduced from Ordnance Survey material with the permission of Ordnance Survey on behalf of the controller of Her Majesty's Stationary Office. ©Crown Copyright. Unauthorised reproduction infringes Crown copyright and may lead to prosecution or civil proceedings. CLIENT NAME: Highways England LICENCE NUMBER: 100030649 (2016)

GENERAL NOTES:


1. ALL DIMENSIONS ARE IN METRES UNLESS NOTED OTHERWISE.
2. ONLY WRITTEN DIMENSIONS SHALL BE USED, DO NOT SCALE.
3. THESE PLANS SHOULD BE READ IN CONJUNCTION WITH OTHER PLANS AND APPLICATION DOCUMENTS IN PARTICULAR SCHEDULE 3 OF THE DEVELOPMENT CONSENT ORDER.

LEGEND:

- | | | | |
|--|--|--|--|
| | EXISTING HIGHWAYS TO BE STOPPED UP | | EXISTING PUBLIC RIGHT OF WAY |
| | NEW AND IMPROVED HIGHWAY - TRUNK ROAD | | PRIVATE MEANS OF ACCESS TO BE STOPPED UP REFERENCE LABEL |
| | NEW AND IMPROVED HIGHWAY - SIDE ROAD | | NEW PRIVATE MEANS OF ACCESS REFERENCE LABEL |
| | NEW PRIVATE MEANS OF ACCESS | | NEW HIGHWAY REFERENCE LABEL |
| | PRIVATE MEANS OF ACCESS TO BE STOPPED UP | | |
| | THE SCHEME (SHOWN FOR ILLUSTRATIVE PURPOSES) | | |
| | PUBLIC RIGHTS OF WAY AND FOOTWAY / CYCLEWAY | | |
| | PARISH BOUNDARY | | |

0 50 100 150 200
SCALE 1:2500

KEY PLAN:

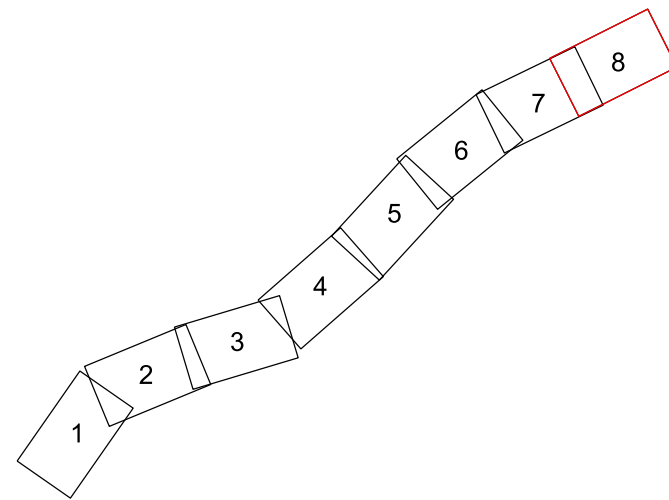

C02	22/08/18	DCO ISSUE	LP	LP	RC	SW
P11	24/08/18	DCO ISSUE	AJ	LP	DG	—
P12	24/08/18	DCO ISSUE	AJ	LP	DG	SW
C03	24/08/18	DCO ISSUE	AJ	LP	DG	SW
P13	19/12/18	VERSION A	HJ	RC	MB	—
P14	19/12/18	P14	HJ	RC	MB	DG
C04	19/12/18	VERSION A	HJ	RC	MB	DG
P15	17/04/19	VERSION C	HJ	LP	RC	RC
P16	17/04/19	VERSION C	HJ	LP	RC	SW
C05	17/04/19	VERSION C	HJ	LP	RC	SW
Rev.	Date	Description	By	Chk'd	App'd	Auth'd

Suitability	Drawing Status
A3	STAGE COMPLETED
Client	
highways england	
European Union European Regional Development Fund	

Project Title	A30 CHIVERTON TO CARLAND CROSS				
Drawing Title	RIGHTS OF WAY AND ACCESS PLANS APFP REGULATIONS 5(2)(K) SHEET 8 OF 8				
Scale	1:2500	By	HJ	Checked	LP
Original Size	A1	Date	17/04/19	Approved	RC
Drawing Number	HA551502 - SW	Originator	ARP	Volume	LSI
HE PIN		-DR	-ZL	-000508	C05
Location		Type	Role	Number	

If you need help accessing this or any other Highways England information,
please call **0300 123 5000** and we will help you.

