

A30 Chiverton to Carland Cross TR010026

2.5(D) RIGHTS OF WAY AND ACCESS PLANS

Planning Act 2008

APFP Regulation 5(2)(k)
Infrastructure Planning (Applications: Prescribed
Forms and Procedure) Regulations 2009

Volume 2

June 2019

Contents

1. RIGHTS OF WAY AND ACCESS PLANS KEY PLAN
2. RIGHTS OF WAY AND ACCESS PLANS SHEET 1 OF 8
3. RIGHTS OF WAY AND ACCESS PLANS SHEET 2 OF 8
4. RIGHTS OF WAY AND ACCESS PLANS SHEET 3 OF 8
5. RIGHTS OF WAY AND ACCESS PLANS SHEET 4 OF 8
6. RIGHTS OF WAY AND ACCESS PLANS SHEET 5 OF 8
7. RIGHTS OF WAY AND ACCESS PLANS SHEET 6 OF 8
8. RIGHTS OF WAY AND ACCESS PLANS SHEET 7 OF 8
9. RIGHTS OF WAY AND ACCESS PLANS SHEET 8 OF 8

DO NOT SCALE



LEGEND:

 THE SCHEME (SHOWN FOR ILLUSTRATIVE PURPOSES)



Rev.	Date	Description	By	Chk'd	App'd	Auth'd
P01	22/08/18	DCO ISSUE	AJ	LP	RC	---
P02	22/08/18	DCO ISSUE	AJ	LP	RC	SW
C01	22/08/18	DCO ISSUE	AJ	LP	RC	SW
P03	19/12/18	VERSION A	HJ	RC	MB	---
P04	19/12/18	P04	HJ	RC	MB	DG
C02	19/12/18	VERSION A	HJ	RC	MB	DO
P05	17/04/19	VERSION C	HJ	LP	RC	RC
P06	17/04/19	VERSION C	HJ	LP	RC	SW
C03	17/04/19	VERSION C	HJ	LP	RC	SW

Suitability	Drawing Status
A3	STAGE COMPLETED

	Client
--	--------



Project Title		A30 CHIVERTON TO CARLAND CROSS			
Drawing Title		RIGHTS OF WAY AND ACCESS PLANS APFP REGULATIONS 5(2)(K) KEY PLAN			
Scale	By	Checked	Approved	Authorised	
N/A	HJ	LP	RC	SW	
Original Size	Date	Date	Date	Date	
A1	17/04/19	17/04/19	17/04/19	17/04/19	
Drawing Number				Revision	
HE PIN		Originator	Volume		C03
HA551502 -		ARP -	LSI		
SW		-DR - ZL -000500			
Location		Type	Number		


DO NOT SCALE

Millimetres

0

10

100

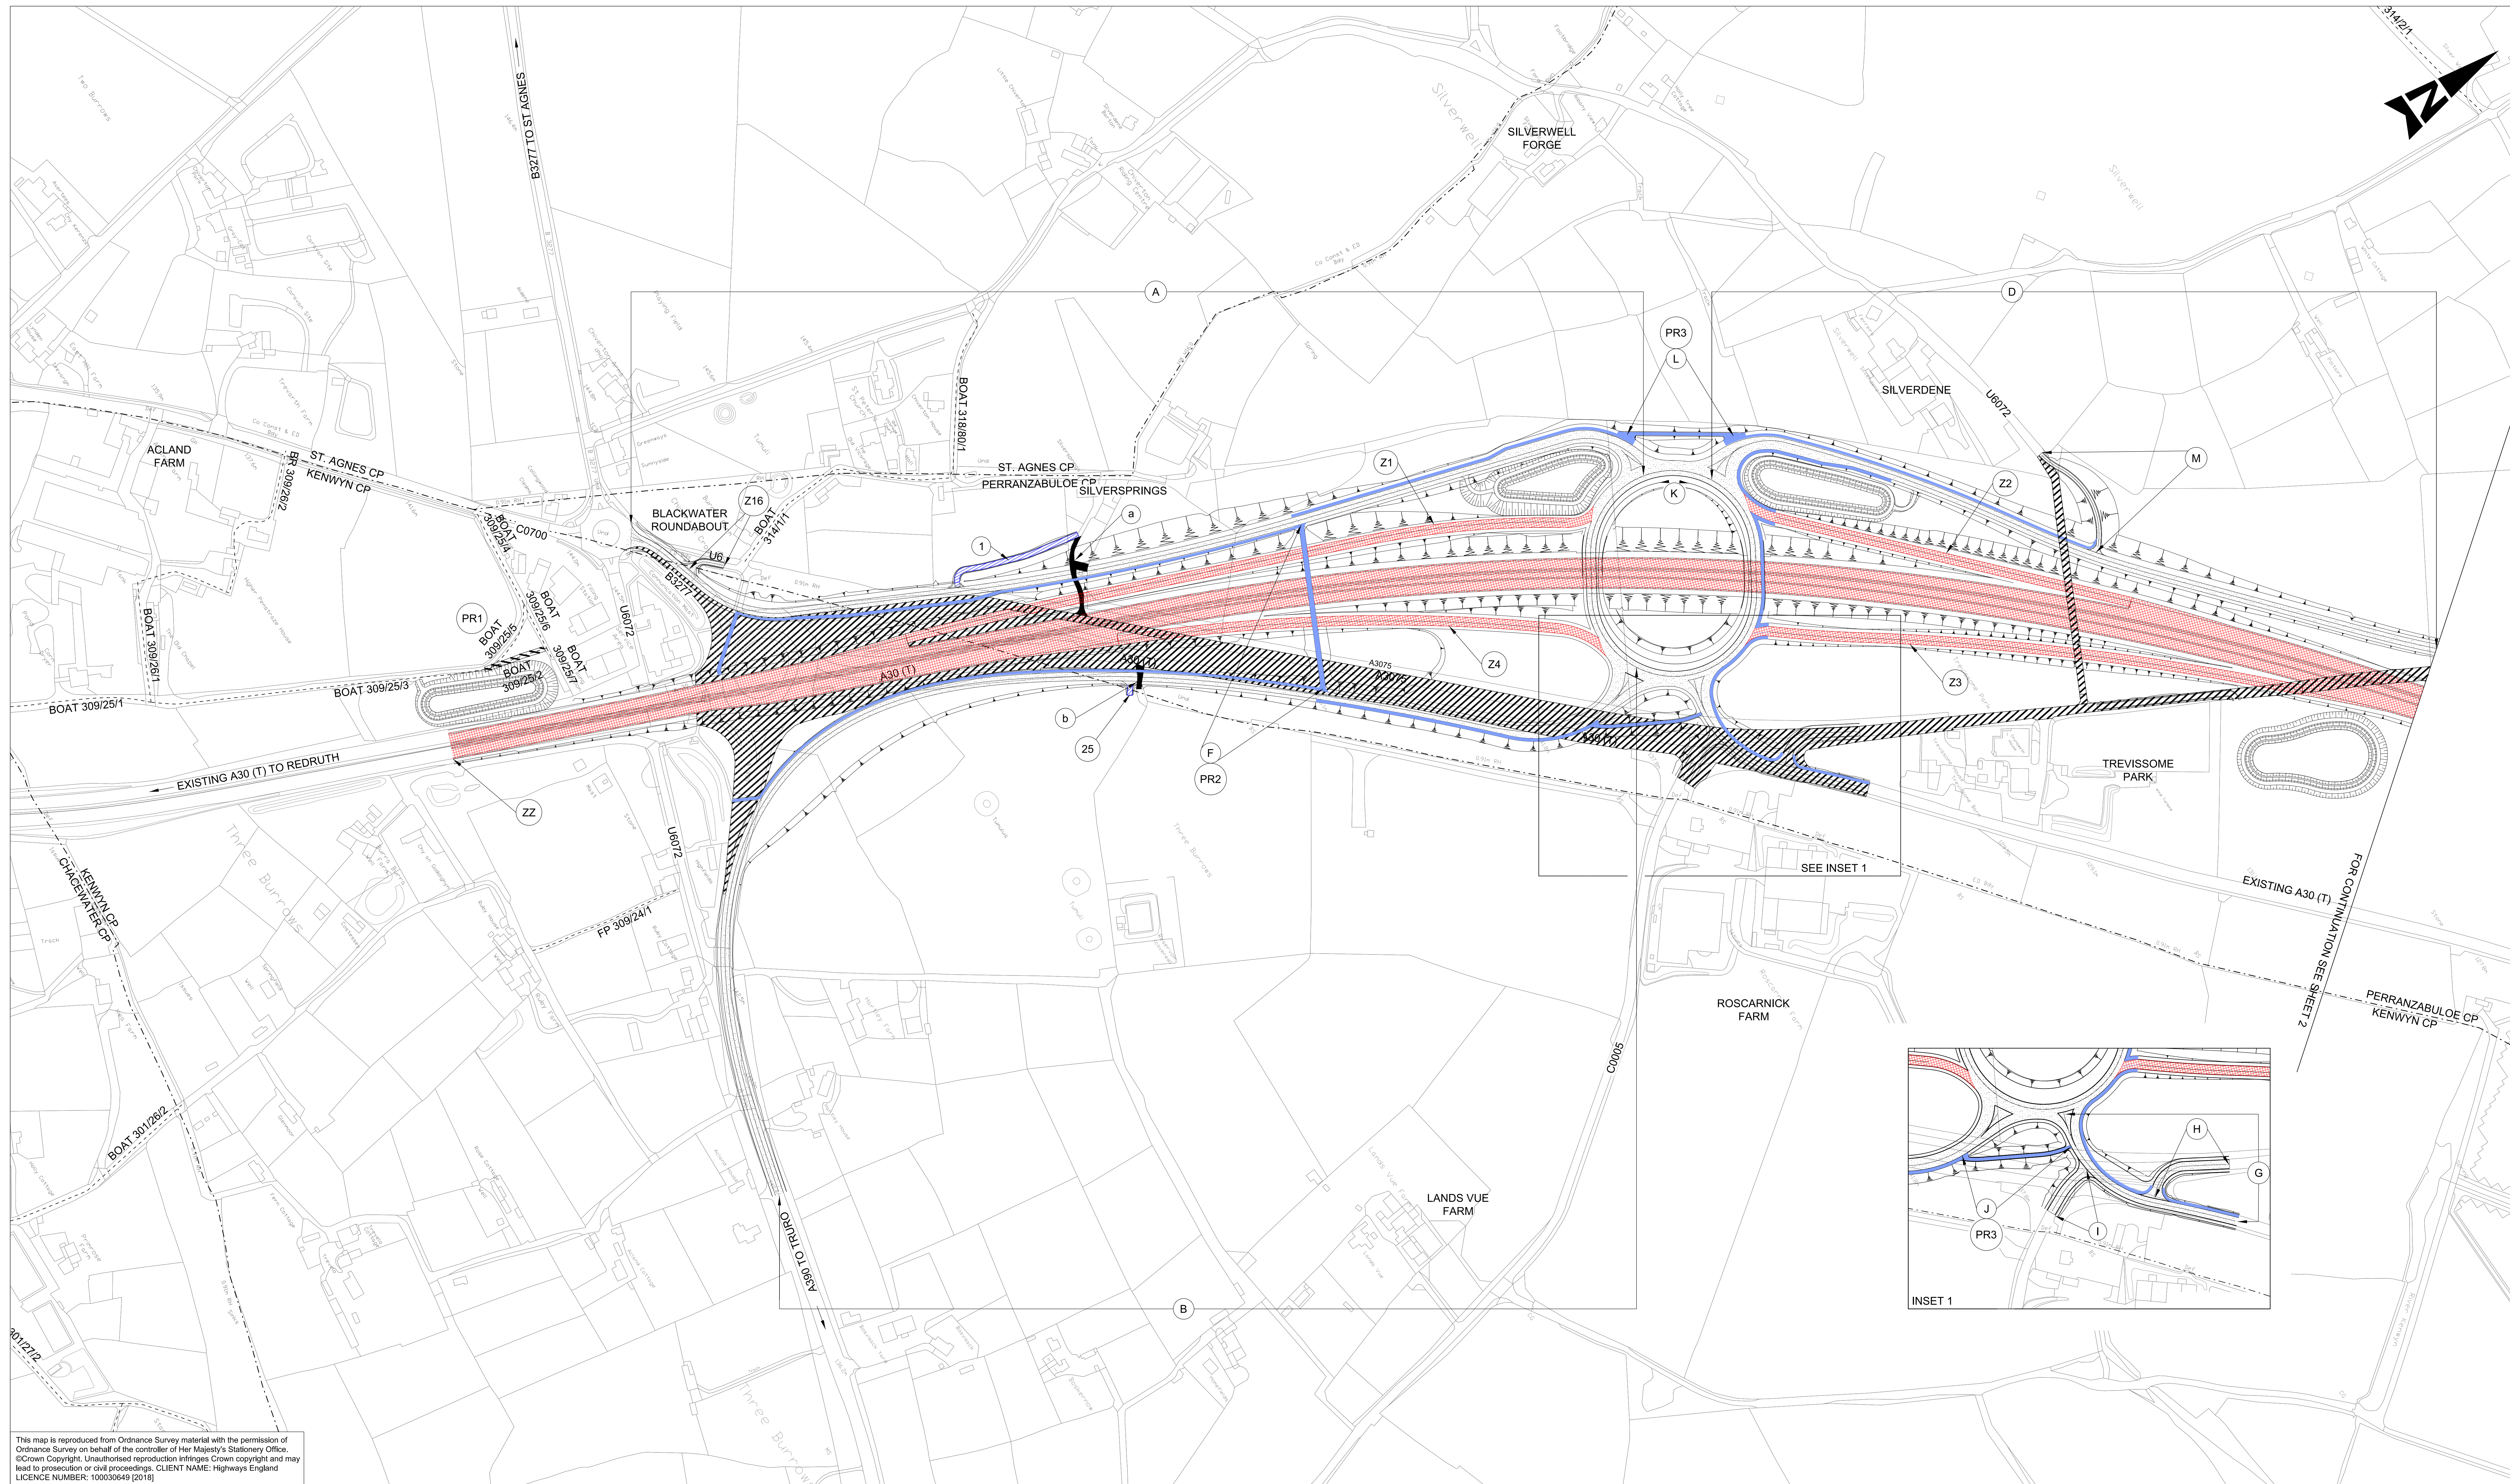


This map is reproduced from Ordnance Survey material with the permission of Ordnance Survey on behalf of the controller of Her Majesty's Stationary Office. ©Crown Copyright. Unauthorised reproduction infringes Crown copyright and may lead to prosecution or civil proceedings. CLIENT NAME: Highways England LICENCE NUMBER: 100030649 (2018)

- GENERAL NOTES:
1. ALL DIMENSIONS ARE IN METRES UNLESS NOTED OTHERWISE.
 2. ONLY WRITTEN DIMENSIONS SHALL BE USED, DO NOT SCALE.
 3. THESE PLANS SHOULD BE READ IN CONJUNCTION WITH OTHER PLANS AND APPLICATION DOCUMENTS IN PARTICULAR SCHEDULE 3 OF THE DEVELOPMENT CONSENT ORDER.

- LEGEND:
- EXISTING HIGHWAYS TO BE STOPPED UP
 - NEW AND IMPROVED HIGHWAY - TRUNK ROAD
 - NEW AND IMPROVED HIGHWAY - SIDE ROAD
 - NEW PRIVATE MEANS OF ACCESS
 - PRIVATE MEANS OF ACCESS TO BE STOPPED UP
 - THE SCHEME (SHOWN FOR ILLUSTRATIVE PURPOSES)
 - PUBLIC RIGHTS OF WAY AND FOOTWAY / CYCLEWAY
 - PARISH BOUNDARY
 - EXISTING PUBLIC RIGHT OF WAY
 - PRIVATE MEANS OF ACCESS TO BE STOPPED UP REFERENCE LABEL
 - NEW PRIVATE MEANS OF ACCESS REFERENCE LABEL
 - NEW HIGHWAY REFERENCE LABEL

0 50 100 150 200
SCALE 1:2500

KEY PLAN:

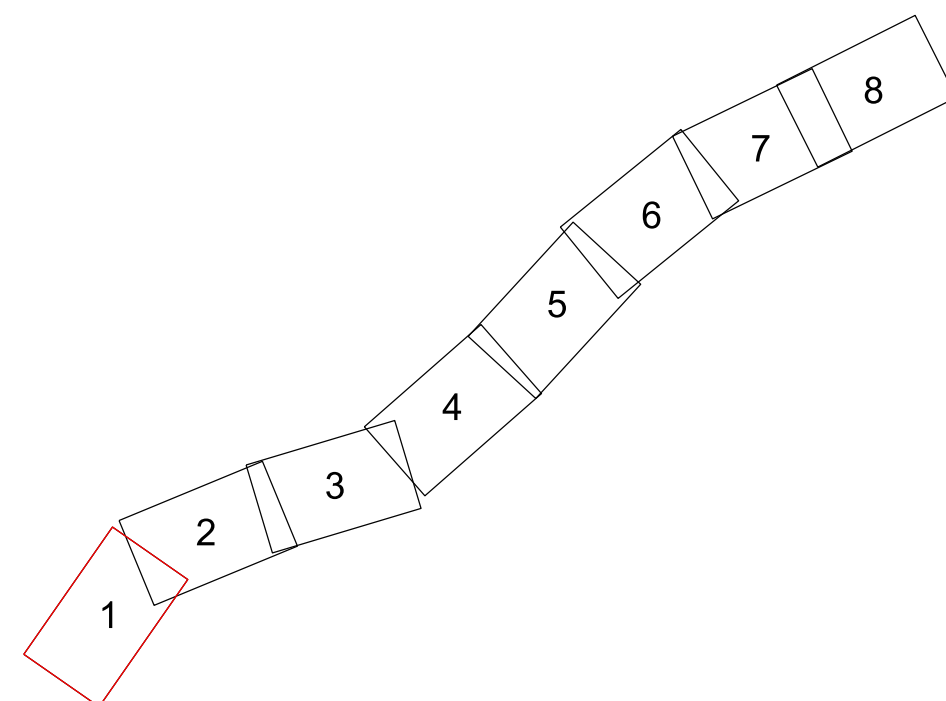

	19/12/18	VERSION A	RC	RC	MB	DG
	15/03/19	VERSION B	HJ	LP	RC	---
	15/03/19	VERSION B	HJ	LP	RC	SW
	15/03/19	VERSION B	HJ	LP	RC	SW
	17/04/19	VERSION C	HJ	LP	RC	---
	17/04/19	P16	HJ	LP	RC	SW
	17/04/19	VERSION C	HJ	LP	RC	SW
	18/06/19	FIRST ISSUE	ES	MB	RC	RC
	18/06/19	VERSION D	ES	MB	RC	PB
C06	18/06/19	VERSION D	ES	MB	RC	PB
Rev.	Date	Description	By	Chk'd	App'd	Auth'd

Suitability
A3

Drawing Status
STAGE COMPLETED

Client
**highways
england**



Project Title A30 CHIVERTON TO CARLAND CROSS					
Drawing Title RIGHTS OF WAY AND ACCESS PLANS APFP REGULATIONS 5(2)(K) SHEET 1 OF 8					
Scale 1:2500	By ES	Checked MB	Approved RC	Authorised PB	
Original Size A1	Date 18/06/19	Date 18/06/19	Date 18/06/19	Date 18/06/19	Date 18/06/19
Drawing Number HA551502 - SW	Originator ARP	Volume LSI	Revision C06		
Location -DR - ZL - 000501		Type -	Role -	Number -	

DO NOT SCALE

Millimetres

0

10


100




This map is reproduced from Ordnance Survey material with the permission of Ordnance Survey on behalf of the controller of Her Majesty's Stationery Office. © Crown Copyright. Unauthorised reproduction infringes Crown copyright and may lead to prosecution or civil proceedings. CLIENT NAME: Highways England LICENCE NUMBER: 100030649 (2018)

- GENERAL NOTES:
1. ALL DIMENSIONS ARE IN METRES UNLESS NOTED OTHERWISE.
 2. ONLY WRITTEN DIMENSIONS SHALL BE USED, DO NOT SCALE.
 3. THESE PLANS SHOULD BE READ IN CONJUNCTION WITH OTHER PLANS AND APPLICATION DOCUMENTS IN PARTICULAR SCHEDULE 3 OF THE DEVELOPMENT CONSENT ORDER.

LEGEND:	
	EXISTING HIGHWAYS TO BE STOPPED UP
	NEW AND IMPROVED HIGHWAY - TRUNK ROAD
	NEW AND IMPROVED HIGHWAY - SIDE ROAD
	NEW PRIVATE MEANS OF ACCESS
	PRIVATE MEANS OF ACCESS TO BE STOPPED UP
	THE SCHEME (SHOWN FOR ILLUSTRATIVE PURPOSES)
	PUBLIC RIGHTS OF WAY AND FOOTWAY / CYCLEWAY
	PARISH BOUNDARY
	EXISTING PUBLIC RIGHT OF WAY
	PRIVATE MEANS OF ACCESS TO BE STOPPED UP REFERENCE LABEL
	NEW PRIVATE MEANS OF ACCESS REFERENCE LABEL
	NEW HIGHWAY REFERENCE LABEL

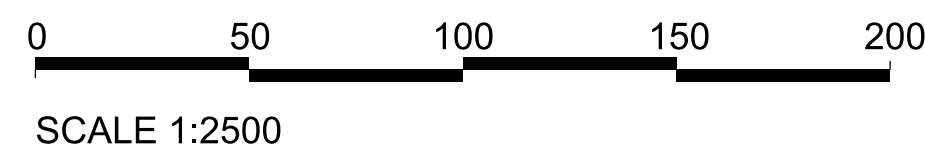

KEY PLAN:

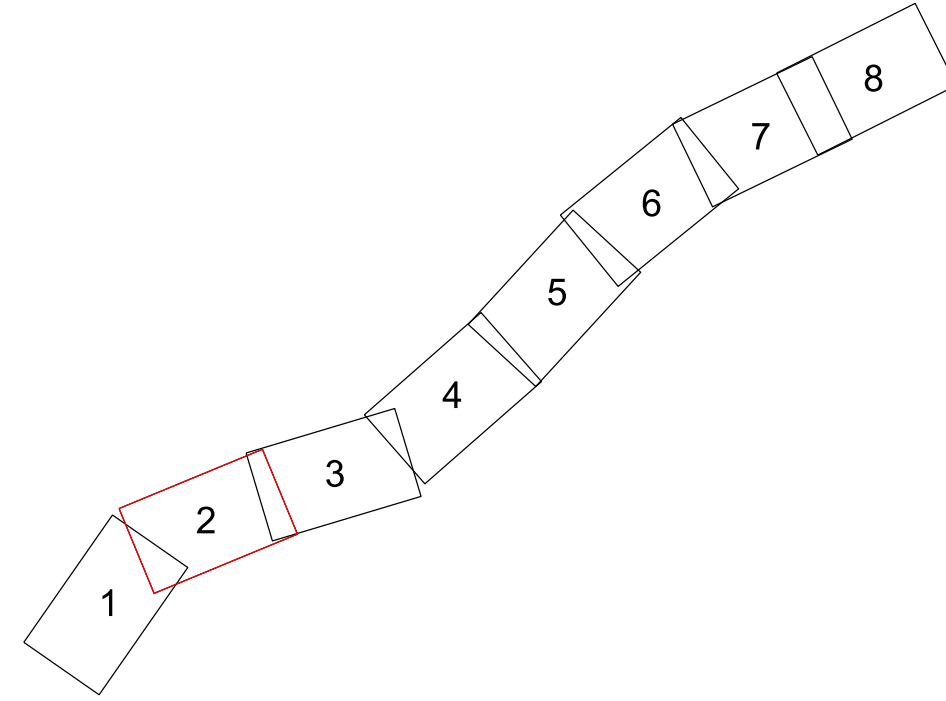

C02	24/08/18	DCO ISSUE	LP	LP	DG	SW
P11	19/12/18	VERSION A	HJ	RC	MB	—
P12	19/12/18	VERSION A	HJ	RC	MB	DG
C03	19/12/18	VERSION A	HJ	RC	MB	DG
P13	17/04/19	VERSION C	HJ	LP	RC	—
P14	17/04/19	P14	HJ	LP	RC	SW
C04	17/04/19	VERSION C	HJ	LP	RC	SW
P15	18/06/19	FIRST ISSUE	ES	MB	RC	RC
P16	18/06/19	VERSION D	ES	MB	RC	PB
C05	18/06/19	VERSION D	ES	MB	RC	PB
Rev.	Date	Description	By	Chk'd	App'd	Auth'd

Suitability **A3** Drawing Status **STAGE COMPLETED**



Project Title A30 CHIVERTON TO CARLAND CROSS					
Drawing Title RIGHTS OF WAY AND ACCESS PLANS APFP REGULATIONS 5(2)(K) SHEET 2 OF 8					
Scale 1:2500	By ES	Checked MB	Approved RC	Authorised PB	
Original Size A1	Date 18/06/19	Date 18/06/19	Date 18/06/19	Date 18/06/19	Date 18/06/19
Drawing Number HA551502 - SW	Originator ARP	Volume LSI	Revision C05		
Location	Type	Role	Number		


DO NOT SCALE

Millimetres

0

10

100

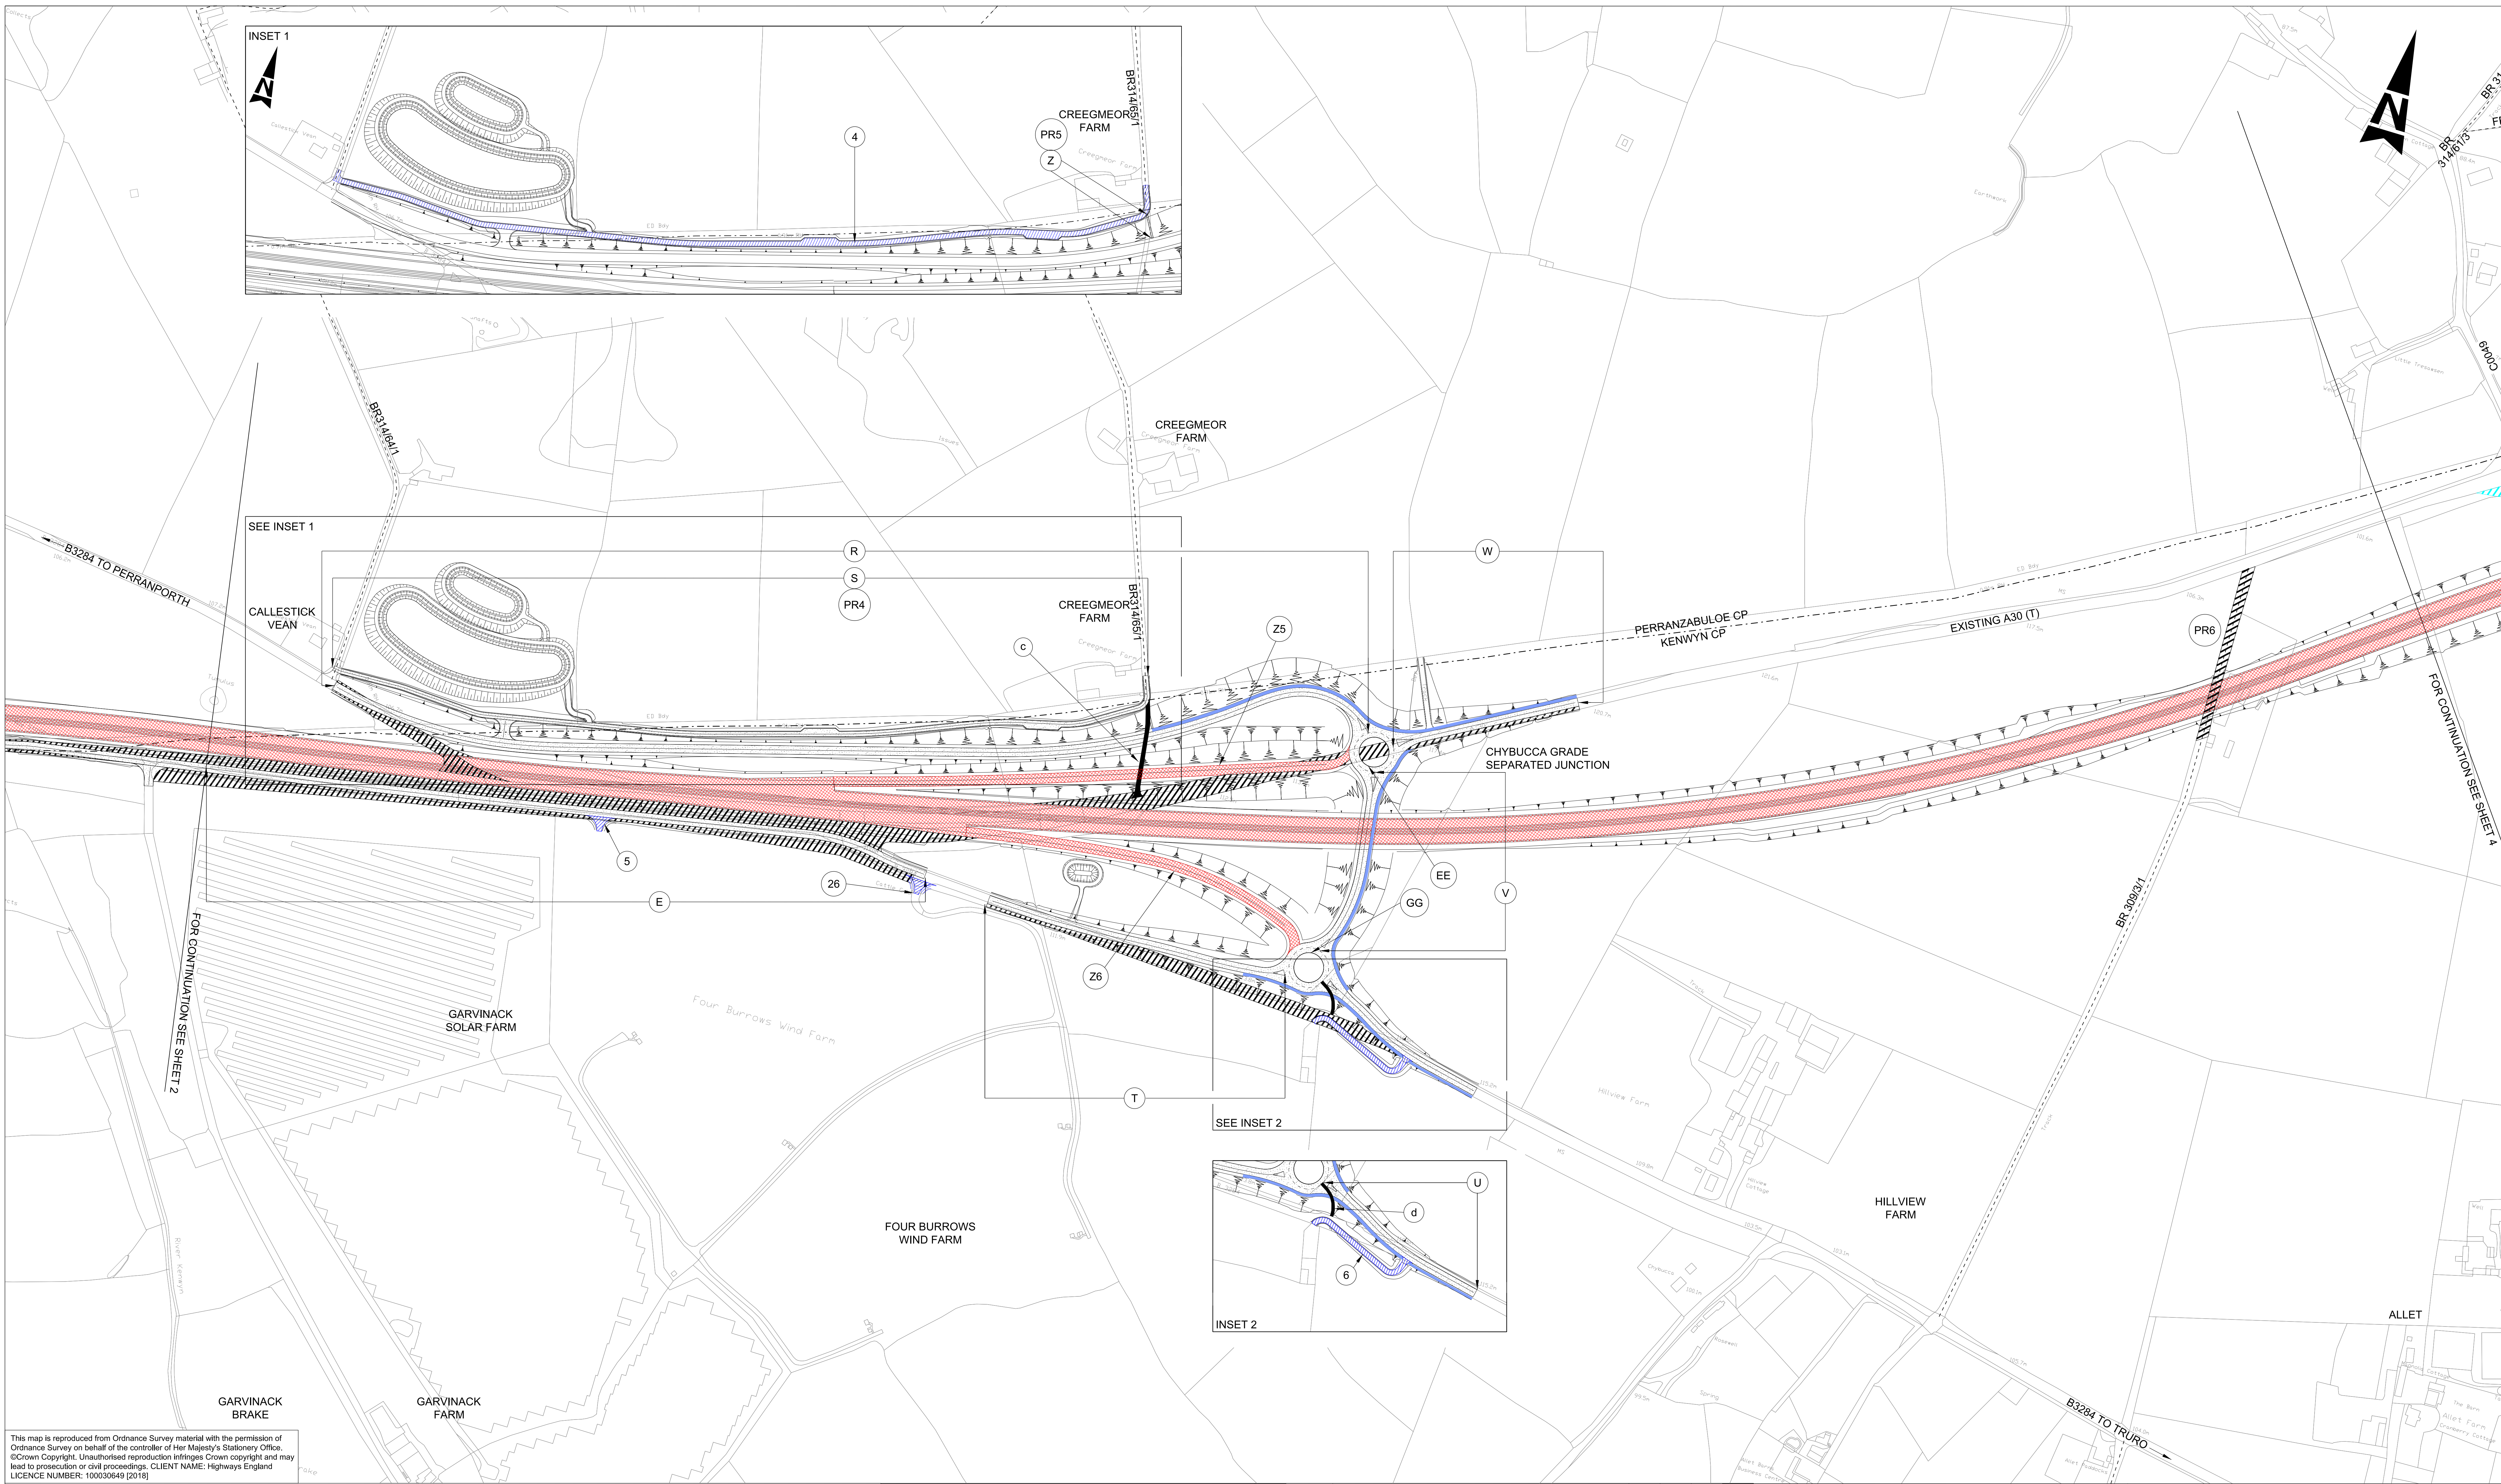

This map is reproduced from Ordnance Survey material with the permission of Ordnance Survey on behalf of the controller of Her Majesty's Stationary Office. ©Crown Copyright. Unauthorised reproduction infringes Crown copyright and may lead to prosecution or civil proceedings. CLIENT NAME: Highways England LICENCE NUMBER: 100030649 (2018)


- GENERAL NOTES:
1. ALL DIMENSIONS ARE IN METRES UNLESS NOTED OTHERWISE.
 2. ONLY WRITTEN DIMENSIONS SHALL BE USED, DO NOT SCALE.
 3. THESE PLANS SHOULD BE READ IN CONJUNCTION WITH OTHER PLANS AND APPLICATION DOCUMENTS IN PARTICULAR SCHEDULE 3 OF THE DEVELOPMENT CONSENT ORDER.

- LEGEND:
- EXISTING HIGHWAYS TO BE STOPPED UP
 - NEW AND IMPROVED HIGHWAY - TRUNK ROAD
 - NEW AND IMPROVED HIGHWAY - SIDE ROAD
 - NEW PRIVATE MEANS OF ACCESS
 - PRIVATE MEANS OF ACCESS TO BE STOPPED UP
 - THE SCHEME (SHOWN FOR ILLUSTRATIVE PURPOSES)
 - PUBLIC RIGHTS OF WAY AND FOOTWAY / CYCLEWAY
 - PARISH BOUNDARY

- EXISTING PUBLIC RIGHT OF WAY
- PRIVATE MEANS OF ACCESS TO BE STOPPED UP REFERENCE LABEL
- NEW PRIVATE MEANS OF ACCESS REFERENCE LABEL
- NEW HIGHWAY REFERENCE LABEL

0 50 100 150 200
SCALE 1:2500

KEY PLAN:

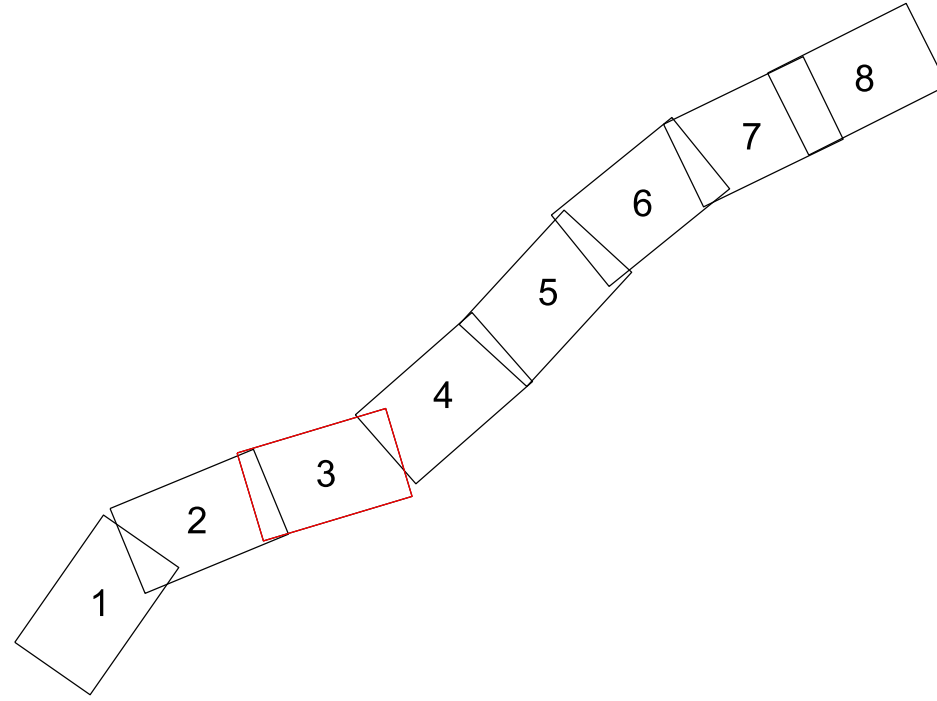

C02	24/08/18	DCO ISSUE	LP	LP	DG	SW
P11	19/12/18	VERSION A	HJ	RC	MB	—
P12	19/12/18	VERSION A	HJ	RC	MB	DG
C03	19/12/18	VERSION A	HJ	RC	MB	DG
P13	17/04/19	VERSION C	HJ	LP	RC	—
P14	17/04/19	P14	HJ	LP	RC	SW
C04	17/04/19	VERSION C	HJ	LP	RC	SW
P15	18/06/19	FIRST ISSUE	ES	MB	RC	RC
P16	18/06/19	VERSION D	ES	MB	RC	PB
C05	18/06/19	VERSION D	ES	MB	RC	PB
Rev.	Date	Description	By	Chk'd	App'd	Auth'd

Suitability A3 Drawing Status STAGE COMPLETED

Client
highways
england




Project Title
A30 CHIVERTON TO CARLAND CROSS

Drawing Title
RIGHTS OF WAY AND ACCESS PLANS
APFP REGULATIONS 5(2)(K)
SHEET 3 OF 8

Scale	1:2500	By	ES	Checked	MB	Approved	RC	Authorised	PB
Original Size	A1	Date	18/06/19	Date	18/06/19	Date	18/06/19	Date	18/06/19
Drawing Number	HA551502 - SW	Originator	ARP	Volume	LSI	Revision	C05		
Location		Type	-DR	Role	ZL	Number	-000503		

Millimetres

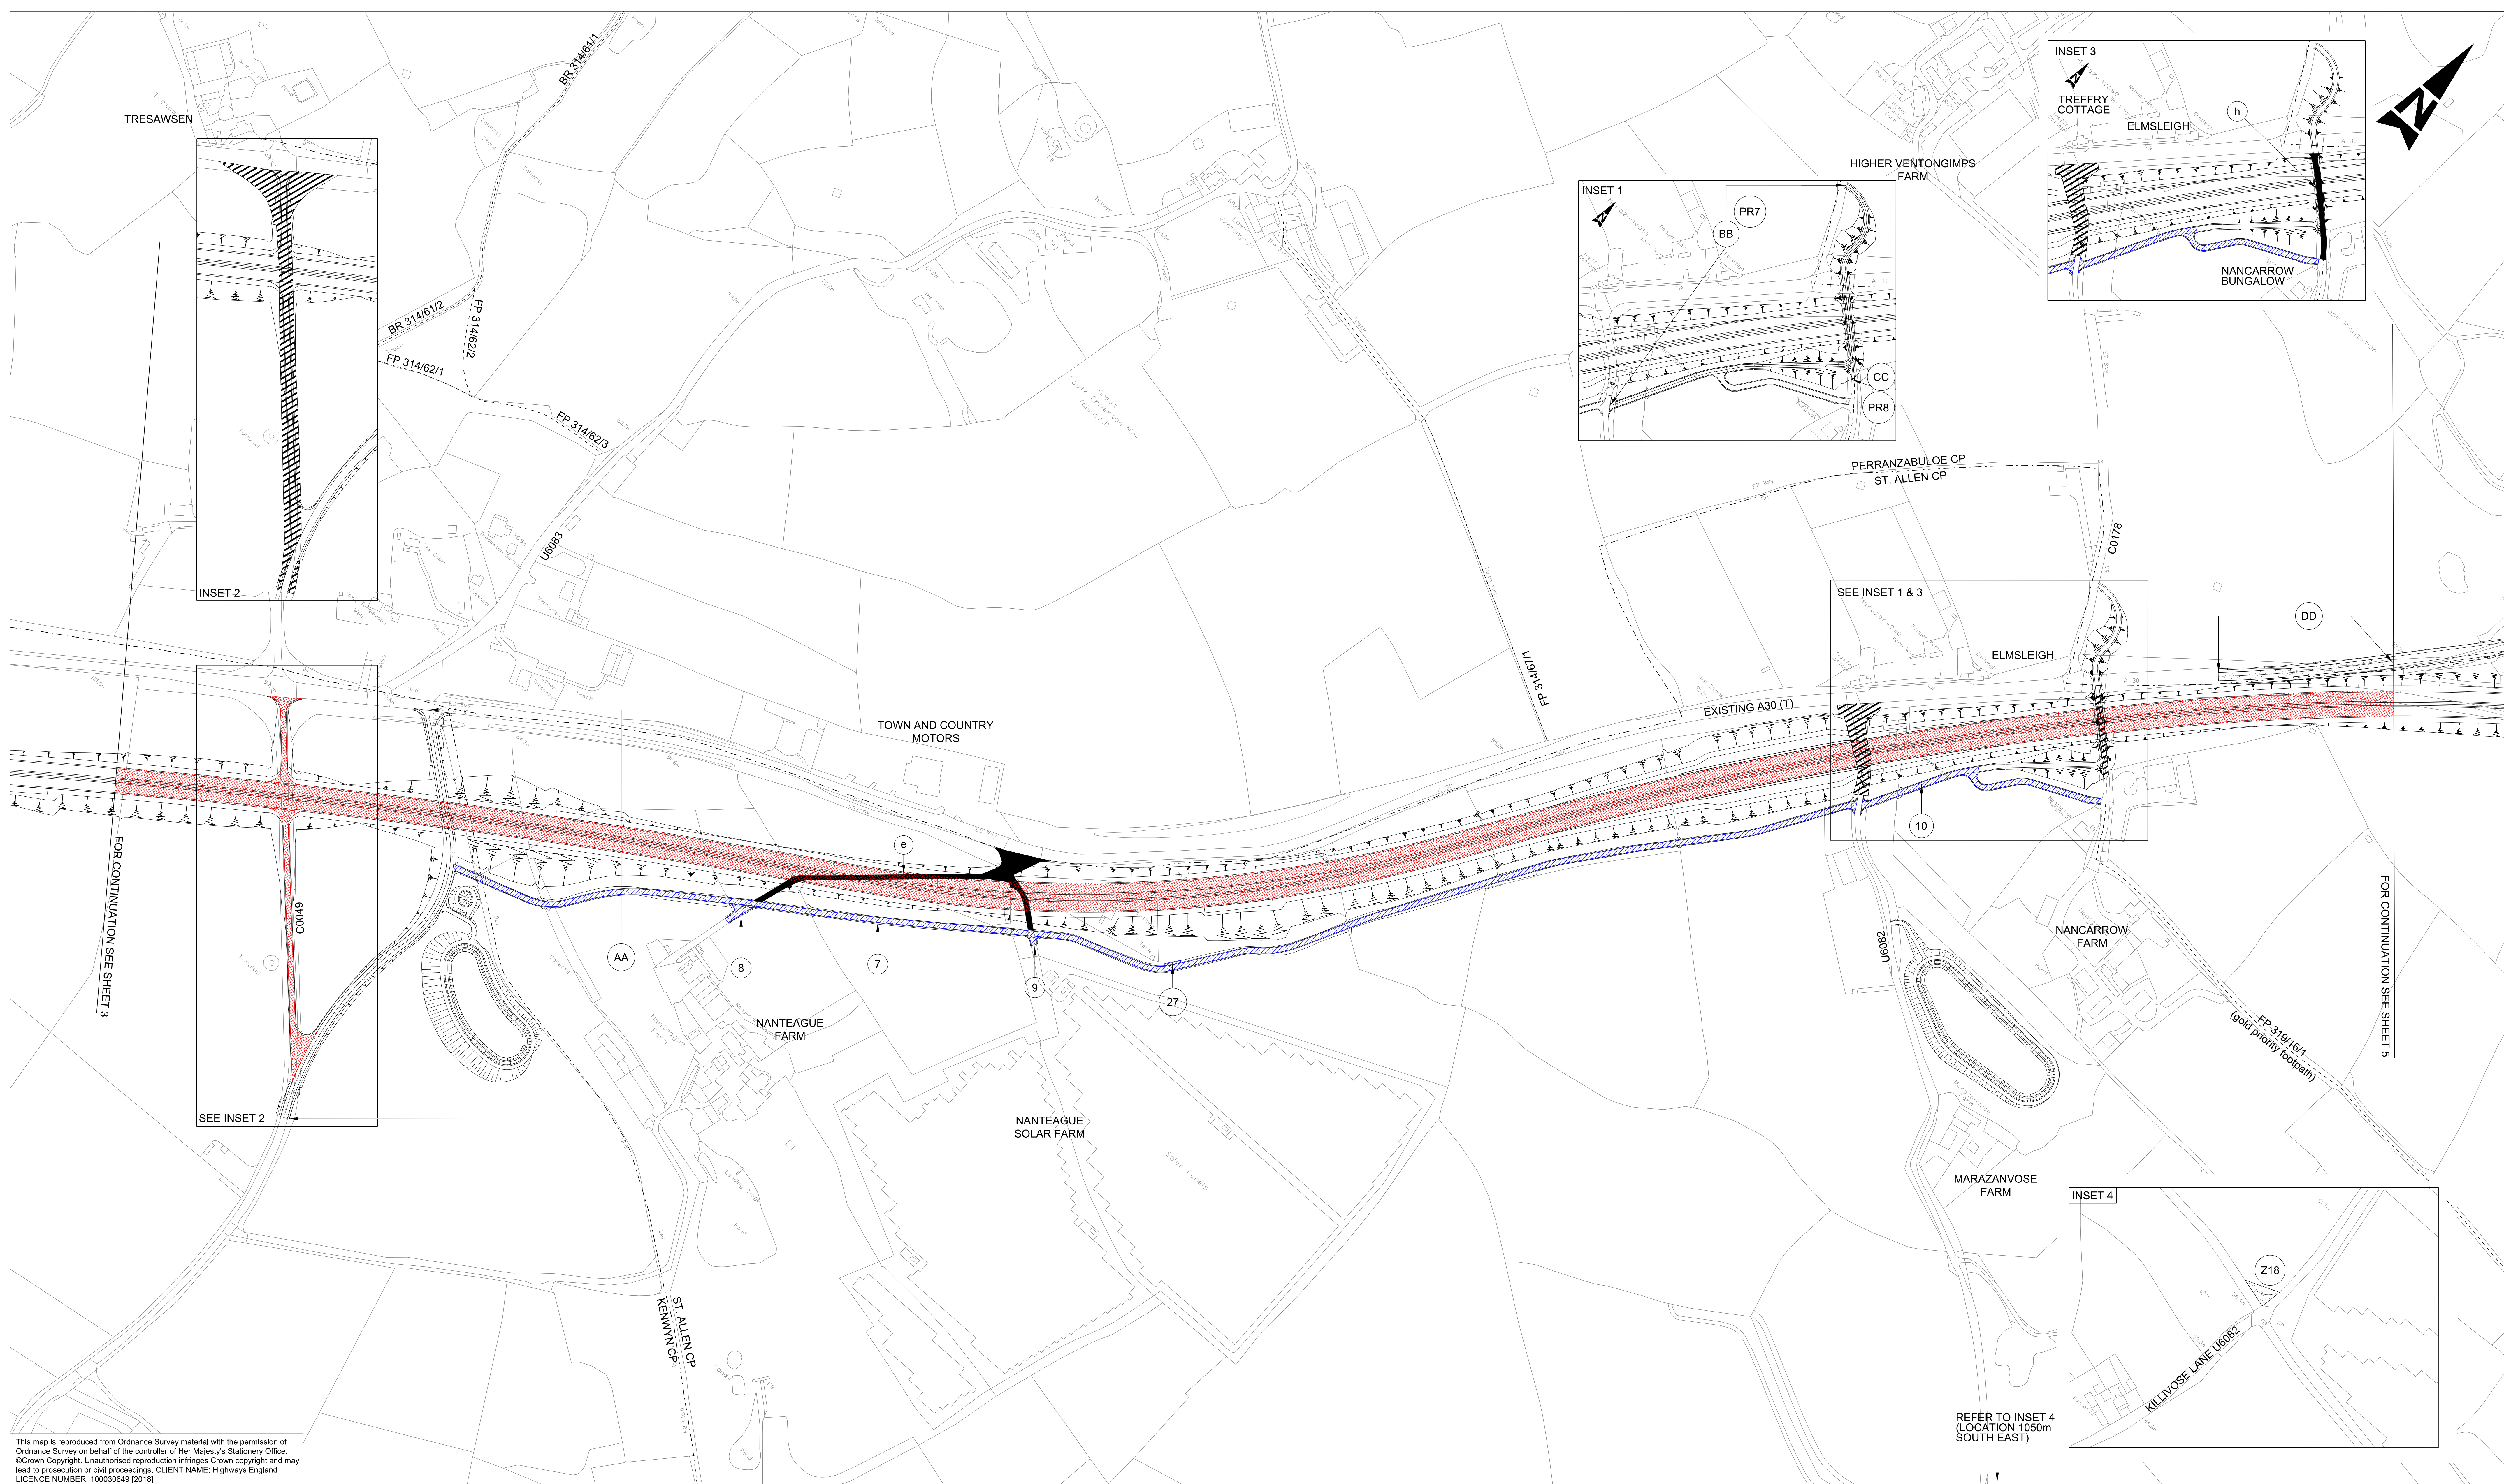


This map is reproduced from Ordnance Survey material with the permission of Ordnance Survey on behalf of the controller of Her Majesty's Stationery Office. ©Crown Copyright. Unauthorised reproduction infringes Crown copyright and may lead to prosecution or civil proceedings. CLIENT NAME: Highways England LICENCE NUMBER: 100030649 [2018]

GENERAL NOTES:


1. ALL DIMENSIONS ARE IN METRES UNLESS NOTED OTHERWISE.
2. ONLY WRITTEN DIMENSIONS SHALL BE USED, DO NOT SCALE.
3. THESE PLANS SHOULD BE READ IN CONJUNCTION WITH OTHER PLANS AND APPLICATION DOCUMENTS IN PARTICULAR SCHEDULE OF THE DEVELOPMENT CONSENT ORDER.

LEGEND:	
	EXISTING HIGHWAYS TO BE STOPPED UP
	NEW AND IMPROVED HIGHWAY - TRUNK ROAD
	NEW AND IMPROVED HIGHWAY - SIDE ROAD
	NEW PRIVATE MEANS OF ACCESS
	PRIVATE MEANS OF ACCESS TO BE STOPPED UP
	THE SCHEME (SHOWN FOR ILLUSTRATIVE PURPOSES)
	PUBLIC RIGHTS OF WAY AND FOOTWAY / CYCLEWAY
	PARISH BOUNDARY

-----	EXISTING PUBLIC RIGHT OF WAY
(a)	PRIVATE MEANS OF ACCESS TO BE STOPPED UP REFERENCE LABEL
1	NEW PRIVATE MEANS OF ACCESS REFERENCE LABEL
A	NEW HIGHWAY REFERENCE LABEL

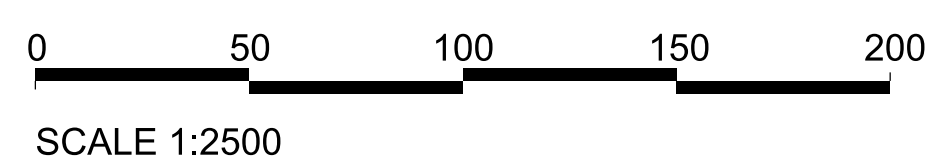

KEY PLAN:

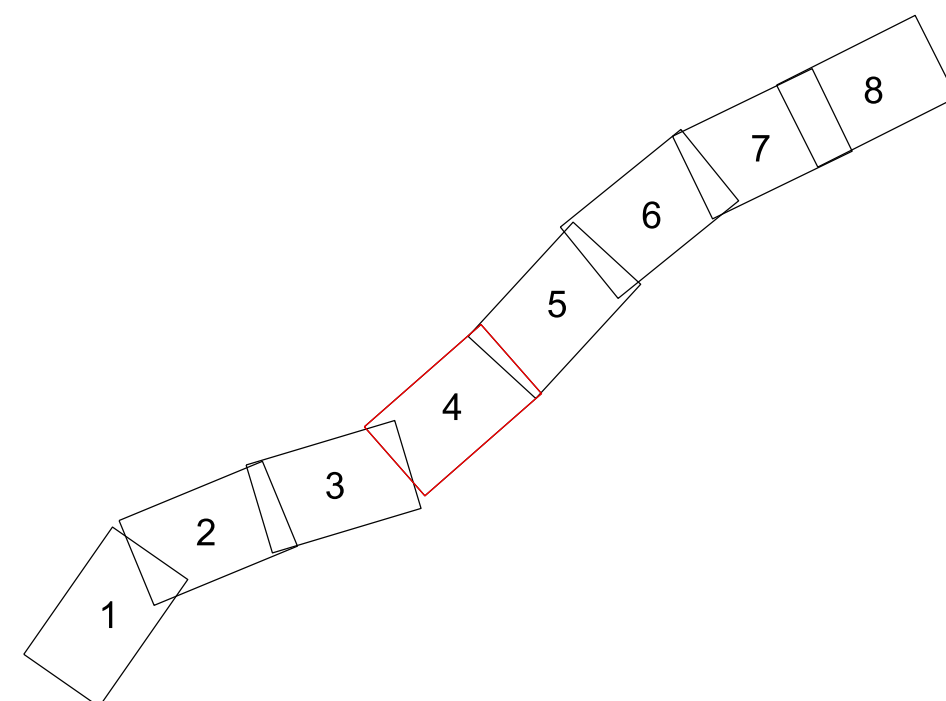

C03	19/12/18	VERSION A	RC	RC	MB	DG
P13	15/03/19	VERSION B	HJ	LP	RC	---
P14	15/03/19	VERSION B	HJ	LP	RC	SW
C04	15/03/19	VERSION B	HJ	LP	RC	SW
P15	17/04/19	VERSION C	HJ	LP	RC	---
P16	17/04/19	P16	HJ	LP	RC	SW
C05	17/04/19	VERSION C	HJ	LP	RC	SW
P17	18/06/19	FIRST ISSUE	ES	MB	RC	RC
P18	18/06/19	VERSION D	ES	MB	RC	PB
C06	18/06/19	VERSION D	ES	MB	RC	PB
Rev.	Date	Description	By	Chk'd	App'd	Auth'd

Suitability	Drawing Status
A3	STAGE COMPLETED

Client

 highways
england



Project Title	A30 CHIVERTON TO CARLAND CROSS
---------------	--------------------------------

Drawing Title

RIGHTS OF WAY AND ACCESS PLANS
APFP REGULATIONS 5(2)(K)
SHEET 4 OF 8

Scale	By	Checked	Approved	Authoriz
1:2500	ES	MB	RC	P
Original Size	Date	Date	Date	Date
A1	18/06/19	18/06/19	18/06/19	18/06/19
Drawing Number				Revision
HE PIN		Originator	Volume	
HA551502	-	ARP	LSI	C
SW		-DR - ZL	-000504	
Location		Type	Rela	Number

DO NOT SCALE

Millimetres



0 10 100




This map is reproduced from Ordnance Survey material with the permission of Ordnance Survey on behalf of the controller of Her Majesty's Stationery Office. ©Crown Copyright. Unauthorised reproduction infringes Crown copyright and may lead to prosecution or civil proceedings. CLIENT NAME: Highways England
LICENCE NUMBER: 100030649 [2018]

GENERAL NOTES:


1. ALL DIMENSIONS ARE IN METRES UNLESS NOTED OTHERWISE.
2. ONLY WRITTEN DIMENSIONS SHALL BE USED, DO NOT SCALE.
3. THESE PLANS SHOULD BE READ IN CONJUNCTION WITH OTHER PLANS AND APPLICATION DOCUMENTS IN PARTICULAR SCHEDULE OF THE DEVELOPMENT CONSENT ORDER.

 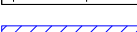LEGEND:	
	EXISTING HIGHWAYS TO BE STOPPED UP
	NEW AND IMPROVED HIGHWAY - TRUNK ROAD
	NEW AND IMPROVED HIGHWAY - SIDE ROAD
	NEW PRIVATE MEANS OF ACCESS
	PRIVATE MEANS OF ACCESS TO BE STOPPED UP
	THE SCHEME (SHOWN FOR ILLUSTRATIVE PURPOSES)
	PUBLIC RIGHTS OF WAY AND FOOTWAY / CYCLEWAY
	PURISH BOUNDARY

-----	EXISTING PUBLIC RIGHT OF WAY
(a)	PRIVATE MEANS OF ACCESS TO BE STOPPED UP REFERENCE LABEL
1	NEW PRIVATE MEANS OF ACCESS REFERENCE LABEL
A	NEW HIGHWAY REFERENCE LABEL

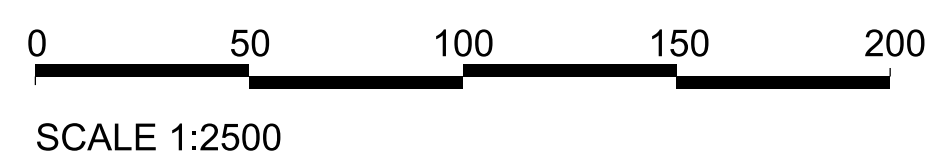

KEY PLAN:

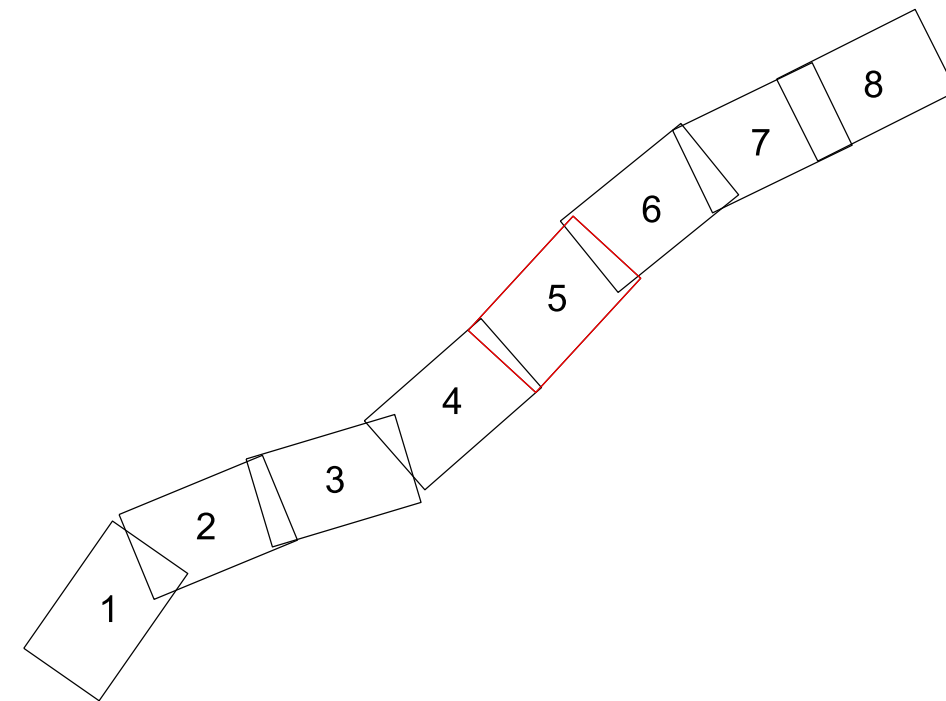

P13	15/03/19	VERSION B		LP	LP	RC	---
P14	15/03/19	VERSION B		HJ	LP	RC	---
P15	15/03/19	VERSION B		HJ	LP	RC	SW
C04	15/03/19	VERSION B		HJ	LP	RC	SW
P16	17/04/19	VERSION C		HJ	LP	RC	---
P17	17/04/19	P17		HJ	LP	RC	SW
C05	17/04/19	VERSION C		HJ	LP	RC	SW
P18	18/06/19	FIRST ISSUE		ES	MB	RC	RC
P19	18/06/19	VERSION D		ES	MB	RC	PB
C06	18/06/19	VERSION D		ES	MB	RC	PB
Rev.	Date	Description		By	Chk'd	App'd	Auth'd

Suitability	Drawing Status
A3	STAGE COMPLETED

Client

 highways
england



Project Title	A30 CHIVERTON TO CARLAND CROSS
---------------	--------------------------------

Drawing Title

RIGHTS OF WAY AND ACCESS PLANS
APFP REGULATIONS 5(2)(K)
SHEET 5 OF 8

Scale 1:2500	By ES	Checked MB	Approved RC	Authorised PB
Original Size A1	Date 18/06/19	Date 18/06/19	Date 18/06/19	Date 18/06/19
Drawing Number HE PIN HA551502 - ARP - LSI SW - DR - ZL - 000505 Location Type Role Number				Revision C06

DO NOT SCALE

100
0 10
Millimetres




This map is reproduced from Ordnance Survey material with the permission of Ordnance Survey on behalf of the controller of Her Majesty's Stationary Office. ©Crown Copyright. Unauthorised reproduction infringes Crown copyright and may lead to prosecution or civil proceedings. CLIENT NAME: Highways England LICENCE NUMBER: 100030649 (2018)

- GENERAL NOTES:
1. ALL DIMENSIONS ARE IN METRES UNLESS NOTED OTHERWISE.
 2. ONLY WRITTEN DIMENSIONS SHALL BE USED, DO NOT SCALE.
 3. THESE PLANS SHOULD BE READ IN CONJUNCTION WITH OTHER PLANS AND APPLICATION DOCUMENTS IN PARTICULAR SCHEDULE 3 OF THE DEVELOPMENT CONSENT ORDER.

- LEGEND:
- | | | | |
|--|--|--|--|
| | EXISTING HIGHWAYS TO BE STOPPED UP | | EXISTING PUBLIC RIGHT OF WAY |
| | NEW AND IMPROVED HIGHWAY - TRUNK ROAD | | PRIVATE MEANS OF ACCESS TO BE STOPPED UP REFERENCE LABEL |
| | NEW AND IMPROVED HIGHWAY - SIDE ROAD | | NEW PRIVATE MEANS OF ACCESS REFERENCE LABEL |
| | NEW PRIVATE MEANS OF ACCESS | | NEW HIGHWAY REFERENCE LABEL |
| | PRIVATE MEANS OF ACCESS TO BE STOPPED UP | | |
| | THE SCHEME (SHOWN FOR ILLUSTRATIVE PURPOSES) | | |
| | PUBLIC RIGHTS OF WAY AND FOOTWAY / CYCLEWAY | | |
| | PARISH BOUNDARY | | |

0 50 100 150 200
SCALE 1:2500

KEY PLAN:

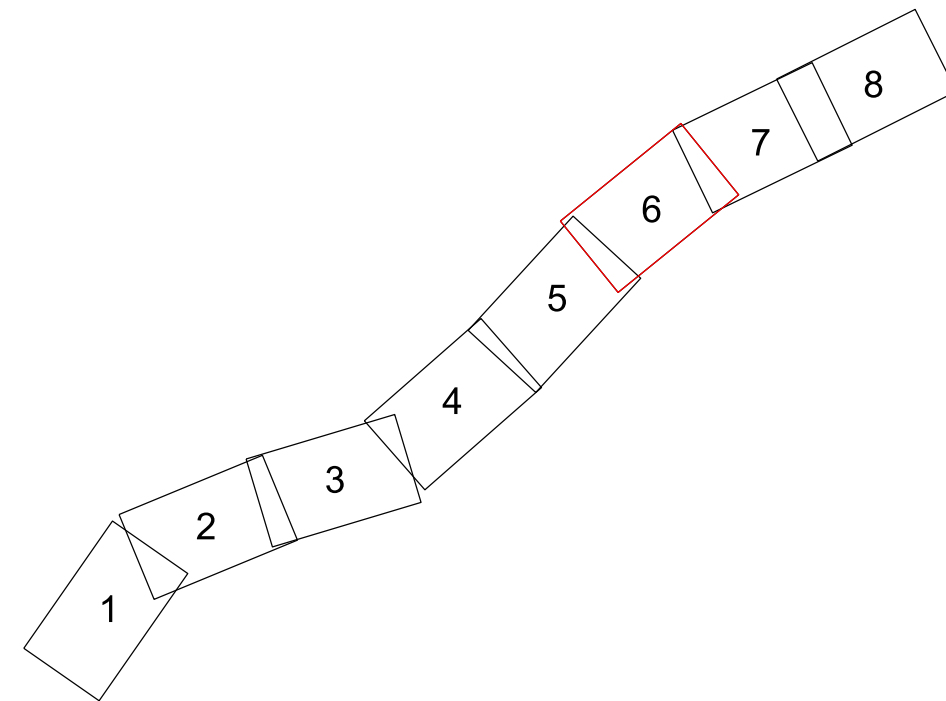

C03	19/12/18	VERSION A	RC	RC	MB	DG
P13	15/03/19	VERSION B	HJ	LP	RC	—
P14	15/03/19	VERSION B	HJ	LP	RC	SW
C04	15/03/19	VERSION B	HJ	LP	RC	SW
P15	17/04/19	VERSION C	HJ	LP	RC	—
P16	17/04/19	P16	HJ	LP	RC	SW
C05	17/04/19	VERSION C	HJ	LP	RC	SW
P17	18/06/19	FIRST ISSUE	ES	MB	RC	RC
P18	18/06/19	VERSION D	ES	MB	RC	PB
C06	18/06/19	VERSION D	ES	MB	RC	PB
Rev.	Date	Description	By	Chk'd	App'd	Auth'd

Suitability
A3

Drawing Status
STAGE COMPLETED

Client



Project Title
A30 CHIVERTON TO CARLAND CROSS

Drawing Title
**RIGHTS OF WAY AND ACCESS PLANS
APFP REGULATIONS 5(2)(K)
SHEET 6 OF 8**

Scale	1:2500	By	ES	Checked	MB	Approved	RC	Authorised	PB
Original Size	A1	Date	18/06/19	Date	18/06/19	Date	18/06/19	Date	18/06/19
Drawing Number	HA551502 - SW	Originator	ARP	Volume	LSI	Revision	C06		
Location		Type	-DR	Role	ZL	Number	-000506		

DO NOT SCALE

Millimetres

0

10



100



This map is reproduced from Ordnance Survey material with the permission of Ordnance Survey on behalf of the controller of Her Majesty's Stationary Office. ©Crown Copyright. Unauthorised reproduction infringes Crown copyright and may lead to prosecution or civil proceedings. CLIENT NAME: Highways England LICENCE NUMBER: 100030649 (2018)

- GENERAL NOTES:
1. ALL DIMENSIONS ARE IN METRES UNLESS NOTED OTHERWISE.
 2. ONLY WRITTEN DIMENSIONS SHALL BE USED, DO NOT SCALE.
 3. THESE PLANS SHOULD BE READ IN CONJUNCTION WITH OTHER PLANS AND APPLICATION DOCUMENTS IN PARTICULAR SCHEDULE 3 OF THE DEVELOPMENT CONSENT ORDER.

LEGEND:	
	EXISTING HIGHWAYS TO BE STOPPED UP
	NEW AND IMPROVED HIGHWAY - TRUNK ROAD
	NEW AND IMPROVED HIGHWAY - SIDE ROAD
	NEW PRIVATE MEANS OF ACCESS
	PRIVATE MEANS OF ACCESS TO BE STOPPED UP
	THE SCHEME (SHOWN FOR ILLUSTRATIVE PURPOSES)
	PUBLIC RIGHTS OF WAY AND FOOTWAY / CYCLEWAY
	PARISH BOUNDARY
	EXISTING PUBLIC RIGHT OF WAY
	PRIVATE MEANS OF ACCESS TO BE STOPPED UP REFERENCE LABEL
	NEW PRIVATE MEANS OF ACCESS REFERENCE LABEL
	NEW HIGHWAY REFERENCE LABEL

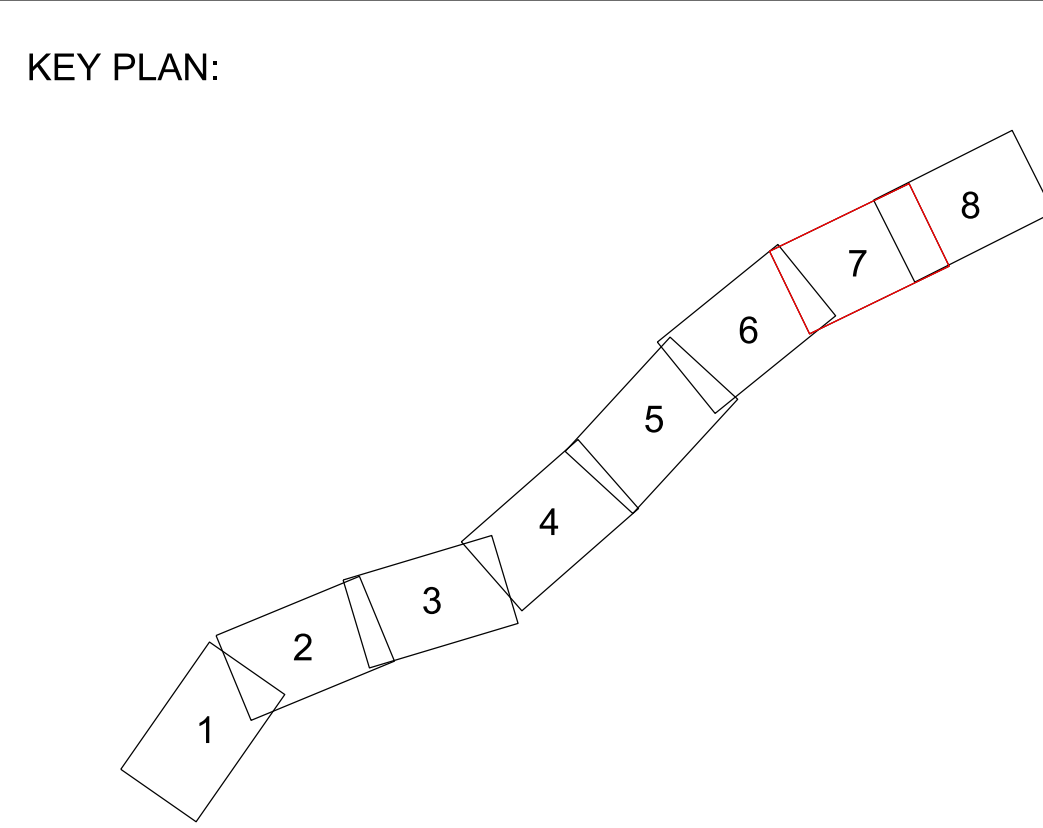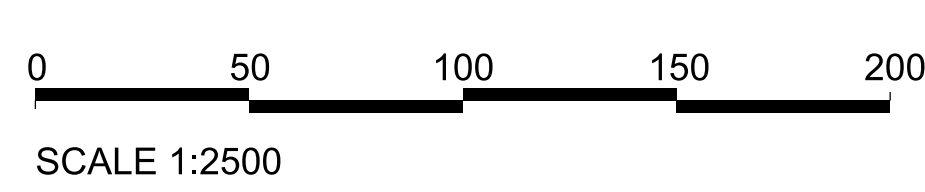

C02	24/08/18	DCO ISSUE	LP	LP	DG	SW
P11	19/12/18	VERSION A	HJ	RC	MB	—
P12	19/12/18	VERSION A	HJ	RC	MB	DG
C03	19/12/18	VERSION A	HJ	RC	MB	DG
P13	17/04/19	VERSION C	HJ	LP	RC	—
P14	17/04/19	P14	HJ	LP	RC	SW
C04	17/04/19	VERSION C	HJ	LP	RC	SW
P15	18/06/19	FIRST ISSUE	ES	MB	RC	RC
P16	18/06/19	VERSION D	ES	MB	RC	PB
C05	18/06/19	VERSION D	ES	MB	RC	PB
Rev.	Date	Description	By	Chk'd	App'd	Auth'd

Suitability	A3	Drawing Status	STAGE COMPLETED
Client			

Project Title					
A30 CHIVERTON TO CARLAND CROSS					
Drawing Title					
RIGHTS OF WAY AND ACCESS PLANS APFP REGULATIONS 5(2)(K) SHEET 7 OF 8					
Scale	1:2500	By	ES	Checked	MB
Original Size	A1	Date	18/06/19	Approved	RC
Drawing Number	HA551502	Originator	ARP	Volume	LSI
HE PIN	SW	-DR	ZL	-000507	C05
Location	Type	Role	Number		


DO NOT SCALE

Millimetres

0

10

100

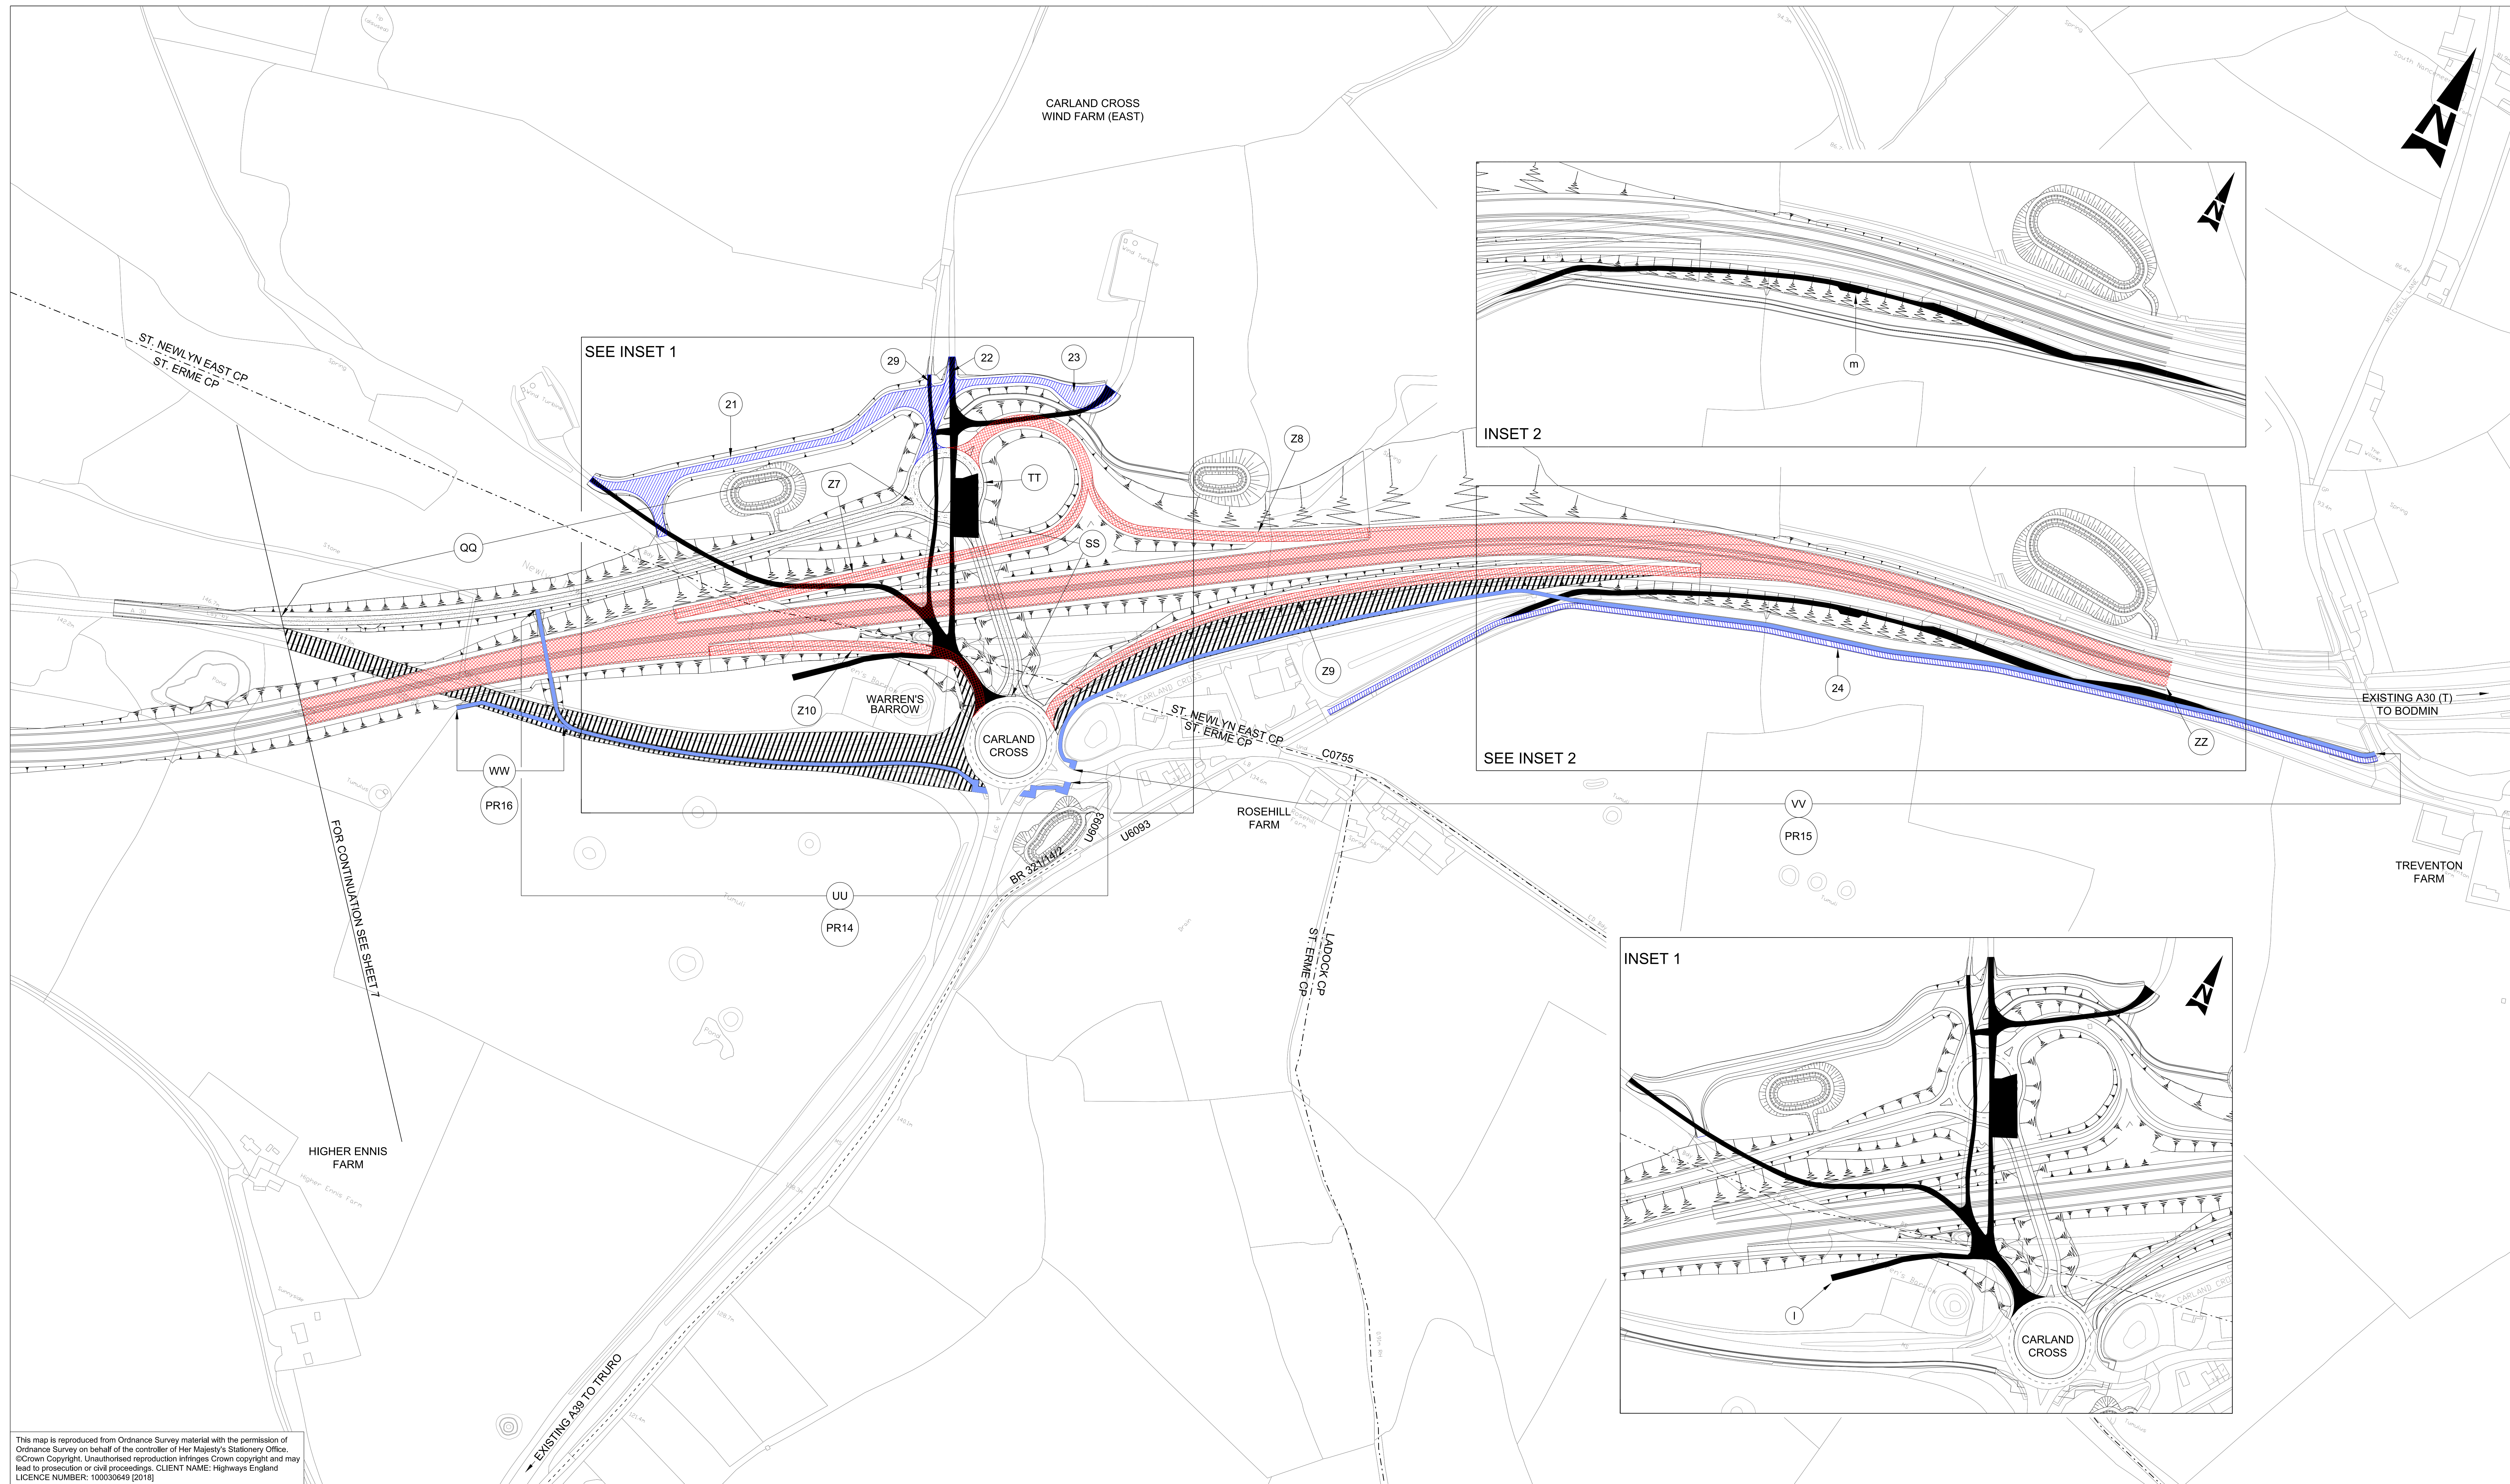


This map is reproduced from Ordnance Survey material with the permission of Ordnance Survey on behalf of the controller of Her Majesty's Stationary Office. ©Crown Copyright. Unauthorised reproduction infringes Crown copyright and may lead to prosecution or civil proceedings. CLIENT NAME: Highways England LICENCE NUMBER: 100030649 (2018)

- GENERAL NOTES:
1. ALL DIMENSIONS ARE IN METRES UNLESS NOTED OTHERWISE.
 2. ONLY WRITTEN DIMENSIONS SHALL BE USED, DO NOT SCALE.
 3. THESE PLANS SHOULD BE READ IN CONJUNCTION WITH OTHER PLANS AND APPLICATION DOCUMENTS IN PARTICULAR SCHEDULE 3 OF THE DEVELOPMENT CONSENT ORDER.

LEGEND:	
	EXISTING HIGHWAYS TO BE STOPPED UP
	NEW AND IMPROVED HIGHWAY - TRUNK ROAD
	NEW AND IMPROVED HIGHWAY - SIDE ROAD
	NEW PRIVATE MEANS OF ACCESS
	PRIVATE MEANS OF ACCESS TO BE STOPPED UP
	THE SCHEME (SHOWN FOR ILLUSTRATIVE PURPOSES)
	PUBLIC RIGHTS OF WAY AND FOOTWAY / CYCLEWAY
	PARISH BOUNDARY
	EXISTING PUBLIC RIGHT OF WAY
	PRIVATE MEANS OF ACCESS TO BE STOPPED UP REFERENCE LABEL
	NEW PRIVATE MEANS OF ACCESS REFERENCE LABEL
	NEW HIGHWAY REFERENCE LABEL

0 50 100 150 200
SCALE 1:2500

KEY PLAN:

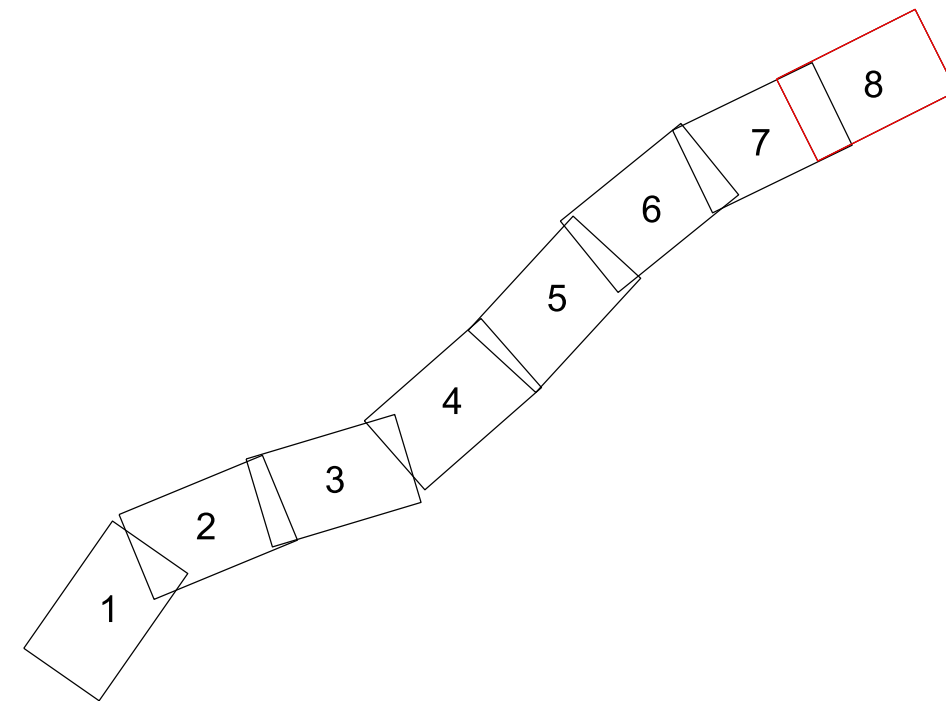

C04	19/12/18	VERSION A	RC	RC	MB	DG
P15	17/04/19	VERSION C	HJ	LP	RC	—
P16	17/04/19	VERSION C	HJ	LP	RC	SW
C05	17/04/19	VERSION C	HJ	LP	RC	SW
P17	16/05/19	FIRST ISSUE	ES	LP	RC	—
P18	17/05/19	P18	ES	RC	RC	—
P19	17/05/19	ISSUE FOR CONSULTATION	ES	RC	RC	RC
P20	18/06/19	FIRST ISSUE	ES	MB	RC	RC
P21	18/06/19	VERSION D	ES	MB	RC	PB
C06	18/06/19	VERSION D	ES	MB	RC	PB
Rev.	Date	Description	By	Chk'd	App'd	Auth'd

Suitability
A3

Drawing Status
STAGE COMPLETED

Client



Project Title A30 CHIVERTON TO CARLAND CROSS					
Drawing Title RIGHTS OF WAY AND ACCESS PLANS APFP REGULATIONS 5(2)(K) SHEET 8 OF 8					
Scale 1:2500	By ES	Checked MB	Approved RC	Authorised PB	
Original Size A1	Date 18/06/19	Date 18/06/19	Date 18/06/19	Date 18/06/19	Date 18/06/19
Drawing Number HA551502	HE PIN SW	Originator ARP	Volume LSI	Revision C06	
Location -DR - ZL -000508		Type -	Role -	Number -	

If you need help accessing this or any other Highways England information,
please call **0300 123 5000** and we will help you.

