

A30 Chiverton to Carland Cross TR010026

2.6(B) GENERAL ARRANGEMENT AND SECTION PLANS

Planning Act 2008

APFP Regulation 6(2)(i),(ii),(iii),(vi)
Infrastructure Planning (Applications: Prescribed
Forms and Procedure) Regulations 2009

Volume 2


June 2019

Contents

1. GENERAL ARRANGEMENT AND SECTION PLANS KEY PLAN
2. GENERAL ARRANGEMENT AND SECTION PLANS LEGEND
3. GENERAL ARRANGEMENT AND SECTION PLANS SHEET 1 OF 8
4. GENERAL ARRANGEMENT AND SECTION PLANS SHEET 2 OF 8
5. GENERAL ARRANGEMENT AND SECTION PLANS SHEET 3 OF 8
6. GENERAL ARRANGEMENT AND SECTION PLANS SHEET 4 OF 8
7. GENERAL ARRANGEMENT AND SECTION PLANS SHEET 5 OF 8
8. GENERAL ARRANGEMENT AND SECTION PLANS SHEET 6 OF 8
9. GENERAL ARRANGEMENT AND SECTION PLANS SHEET 7 OF 8
10. GENERAL ARRANGEMENT AND SECTION PLANS SHEET 8 OF 8

DO NOT SCALE

0 10 100
Millimetres

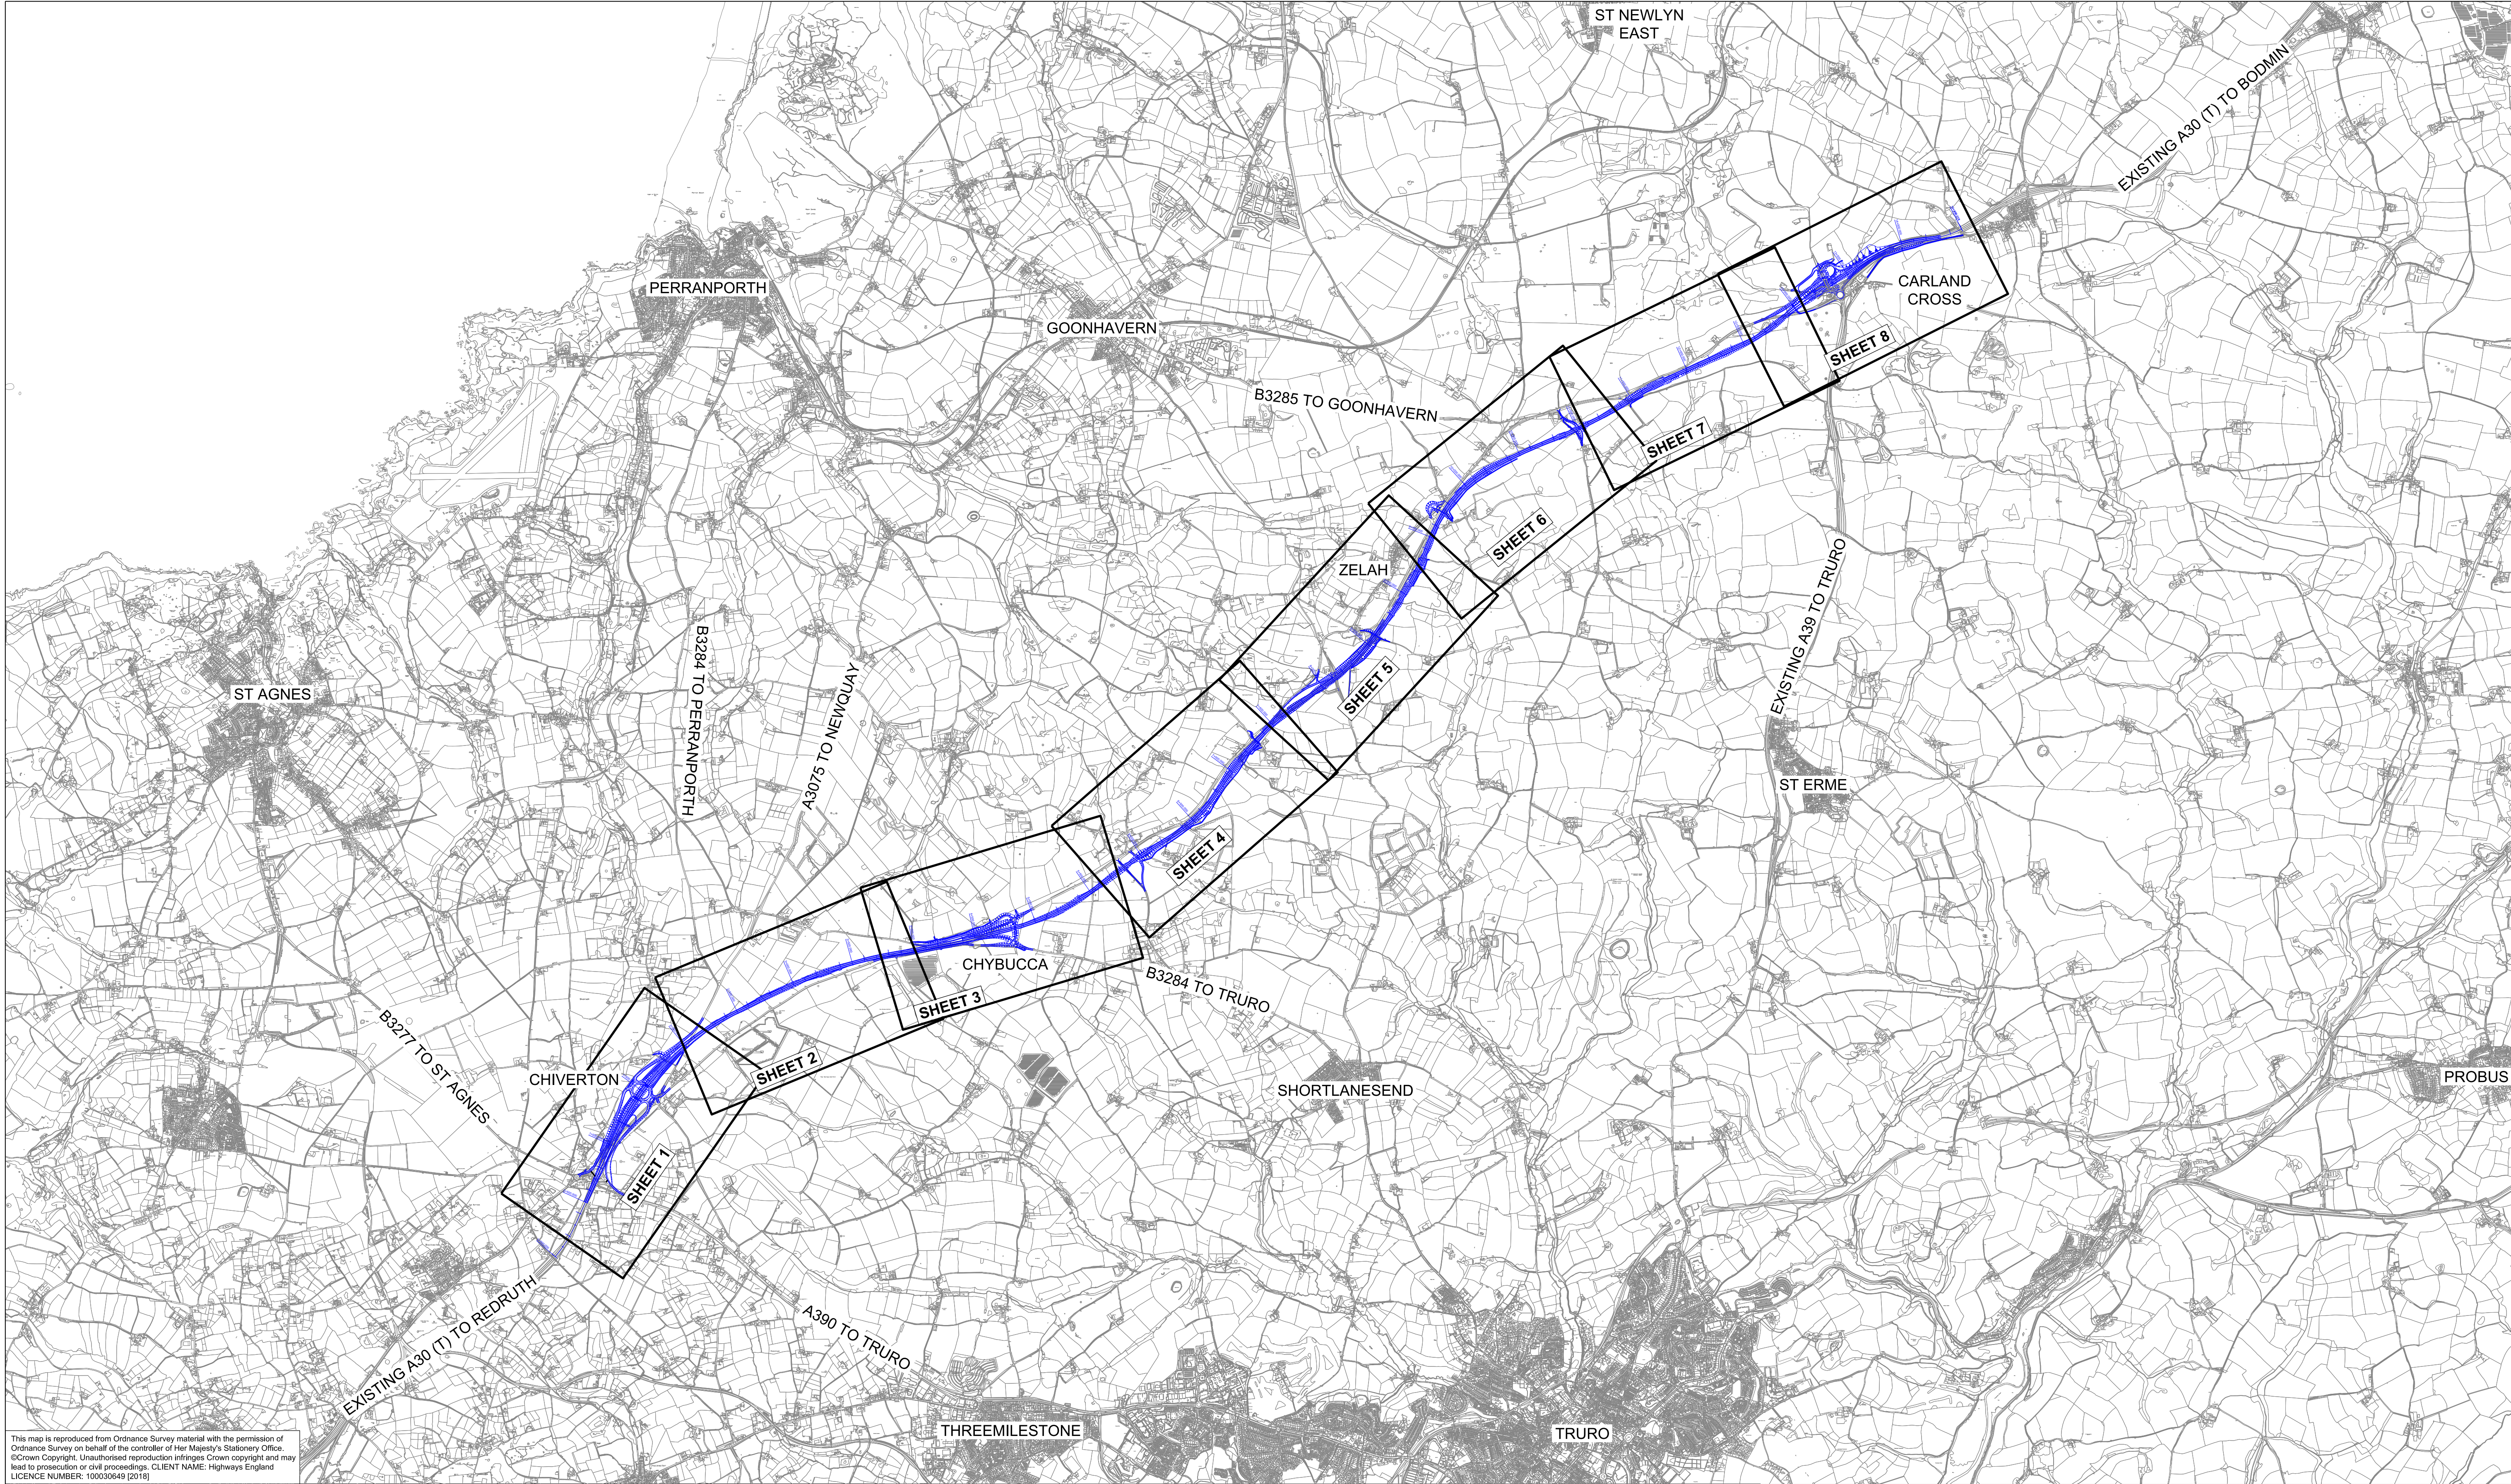

This map is reproduced from Ordnance Survey material with the permission of Ordnance Survey on behalf of the controller of Her Majesty's Stationary Office. ©Crown Copyright. Unauthorised reproduction infringes Crown copyright and may lead to prosecution or civil proceedings. CLIENT NAME: Highways England LICENCE NUMBER: 100030649 (2016)

GENERAL NOTES:
1. ALL DIMENSIONS ARE IN METRES UNLESS NOTED OTHERWISE.
2. ONLY WRITTEN DIMENSIONS SHALL BE USED, DO NOT SCALE.
LEGEND:
 THE SCHEME (SHOWN FOR ILLUSTRATIVE PURPOSES)

—	—	—	—	—	—	—	—
—	—	—	—	—	—	—	—
—	—	—	—	—	—	—	—
—	—	—	—	—	—	—	—
P01	22/08/18	DCO ISSUE	AJ	LP	RC	—	—
P02	22/08/18	P02	AJ	LP	RC	SW	—
C01	22/08/18	DCO ISSUE	AJ	LP	RC	SW	—
P03	17/04/19	DCO ISSUE UPDATE VERSION 2	HJ	LP	RC	RC	—
P04	17/04/19	DCO ISSUE UPDATE VERSION 2	HJ	LP	RC	SW	—
C02	17/04/19	DCO ISSUE UPDATE VERSION 2	HJ	LP	RC	SW	—
Rev.	Date	Description	By	Chk'd	App'd	Auth'd	

Suitability	Drawing Status
A3	STAGE COMPLETED

ARUP

Client




Project Title A30 CHIVERTON TO CARLAND CROSS					
Drawing Title GENERAL ARRANGEMENT AND SECTION PLANS APFP REGULATION 6(2)(I),(II),(III),(VI) LOCATION KEY PLAN					
Scale N/A	By HJ	Checked LP	Approved RC	Authorised SW	
Original Size A1	Date 17/04/19	Date 17/04/19	Date 17/04/19	Date 17/04/19	Revision
Drawing Number HE PIN HA551502 - SW	Originator ARP	Volume LSI	-DR - ZL -000600		C02
Location	Type	Role	Number		

DO NOT SCALE

Millimetres

0

10

100

BOUNDARY

RED LINE BOUNDARY (WHICH INCLUDES ESSENTIAL ENVIRONMENTAL MITIGATION AREAS, UTILITIES DIVERSIONS, DRAINAGE OUTFALLS ETC.)

HIGHWAYS

THE SCHEME
FOOTPATH
BYWAY
BRIDLEWAY

ENGINEERING AND CONSTRUCTION

EXISTING GROUND CONTOURS
THE SCHEME (ON EMBANKMENT)
THE SCHEME (IN CUTTING)
TEMPORARY CONSTRUCTION COMPOUNDS
TEMPORARY LAND FOR CONSTRUCTION

DRAINAGE

ATTENUATION PONDS
DRAINAGE EASEMENT
SURFACE WATER CHANNEL TYPE A, HCD B14
FILTER DRAIN TYPE 1A, HCD B1
CARRIER PIPE TYPE 21A, HCD B9
KERB DRAINAGE
LINEAR DRAINAGE CHANNEL
MANHOLE / CATCHPIT
WATERCOURSE CULVERT
MULTI - SPECIES CULVERT
CUT OFF DITCH/ SWALE
PRECAST CONCRETE HEADWALL
FLOW CONTROL DEVICE

EXISTING FEATURES

SITES OF SPECIAL SCIENTIFIC INTEREST
SPECIAL AREA OF CONSERVATION
COUNTY WILDLIFE SITE
WORLD HERITAGE SITE
TREE PRESERVATION AREA
EXISTING WATERBODIES
EXISTING WATERCOURSES
SOLAR FARM
WIND FARM
REGISTERED PARK AND GARDEN
LISTED BUILDING
SCHEDULED ANCIENT MONUMENT
WIND TURBINE EXCLUSION ZONE

UTILITIES

ONLY SELECTED UTILITIES AND DIVERSIONS SHOWN FOR CLARITY

EXISTING

BT - OVERHEAD
BT - UNDERGROUND
LEVEL 3
W&WU - HIGH PRESSURE
SCOTTISH POWER
SWW - COMMS PIPELINE
SWW - ABANDONED WATER SUPPLY
SWW - DISTRIBUTION WATER SUPPLY
SWW - TRUNK WATER SUPPLY
WPD - LV UNDERGROUND
WPD - LV OVERHEAD
WPD - PL UNDERGROUND
WPD - 11KV UNDERGROUND
WPD - 11KV OVERHEAD
WPD - 33KV UNDERGROUND
WPD - 33KV OVERHEAD
WPD - 132KV OVERHEAD
VERIZON
VODAFONE (CABLE & WIRELESS)
CLH ABANDONED PIPELINE

PROPOSED

PROPOSED LEVEL3-VODAFONE DIVERSIONS
PROPOSED BT-VERIZON DIVERSIONS
PROPOSED BT OPENREACH DIVERSIONS
PROPOSED SWW DIVERSIONS
PROPOSED W&WU C4 DIVERSIONS
PROPOSED WPD LV OH DIVERSIONS
PROPOSED WPD LV UG DIVERSIONS

SAFETY, HEALTH AND ENVIRONMENTAL INFORMATION

In addition to the hazards/risks normally associated with the types of work detailed on this drawing, note the following significant residual risks (Reference shall also be made to the design hazard log).

Construction
(Enter "None" if applicable)

Maintenance / Cleaning
(Enter "None" if applicable)

Use
(Enter "None" if applicable)

Decommissioning / Demolition
(Enter "None" if applicable)

—	—	---	—	—	—	—	—
—	—	---	—	—	—	—	—
P01	19/06/18	FIRST ISSUE	HJ	LP	RC	—	—
P02	04/07/18	FINAL ISSUE	ES	RC	RC	—	—
P03	21/08/18	DCO ISSUE	HJ	LP	RC	—	—
P04	22/08/18	P04	HJ	LP	RC	SW	—
C01	22/08/18	DCO ISSUE	HJ	LP	RC	SW	—
P05	17/04/19	VERSION C	HJ	LP	RC	RC	—
P06	17/04/19	VERSION C	HJ	LP	RC	SW	—
C02	17/04/19	VERSION C	HJ	LP	RC	SW	—
Rev.	Date	Description	By	Chk'd	App'd	Auth'd	

Suitability
A3

Drawing Status
STAGE COMPLETED

ARUP

highways england

European Union
European Regional
Development Fund

Client

Project Title A30 CHIVERTON TO CARLAND CROSS				
Drawing Title GENERAL ARRANGEMENT AND SECTION PLANS APFP REGULATION 6(2)(I)(II)(III)(VI) LEGEND				
Scale N/A	By HJ	Checked LP	Approved RC	Authorised SW
Original Size A1	Date 17/04/19	Date 17/04/19	Date 17/04/19	Date 17/04/19
Drawing Number HA551502 - SW	HE PIN 	Originator ARP	Volume LSI	Revision C02
Location		Type	Role	Number
		-DR	ZL	-000601


DO NOT SCALE

Millimetres

100

0


10

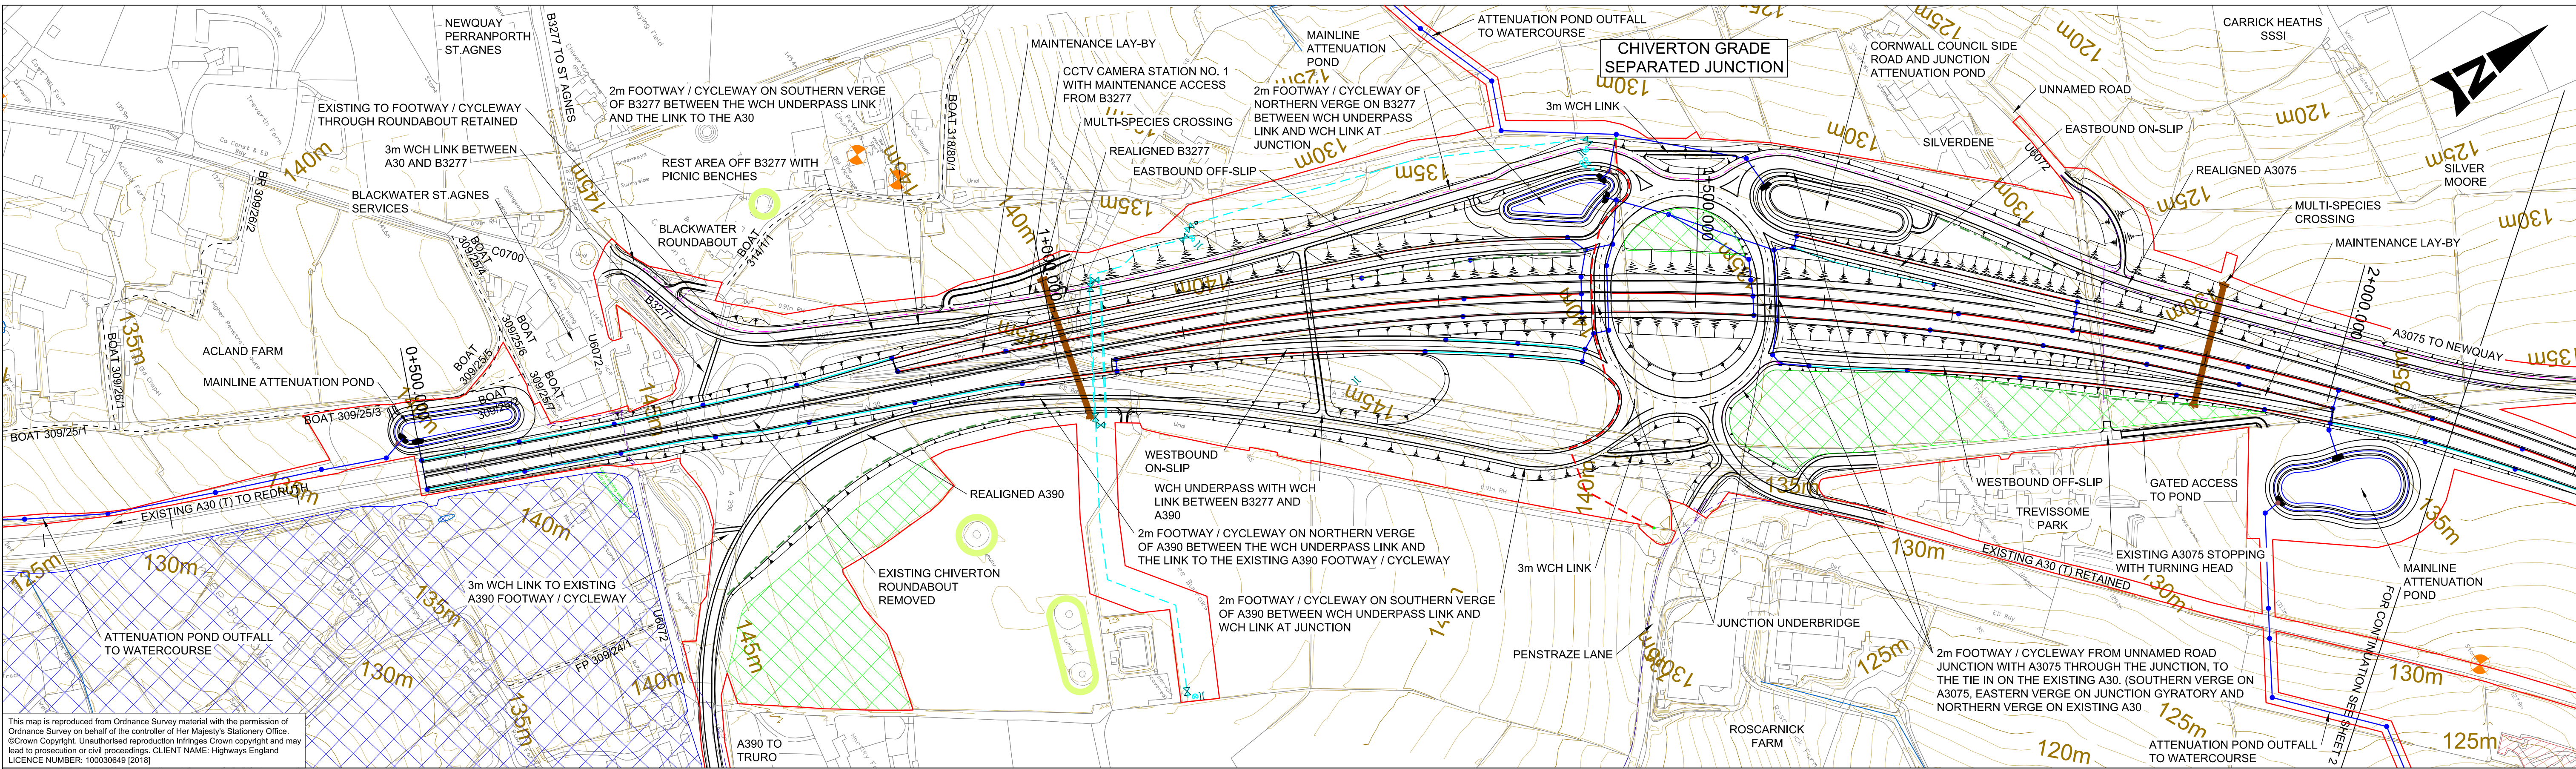


This map is reproduced from Ordnance Survey material with the permission of Ordnance Survey on behalf of the controller of Her Majesty's Stationary Office. © Crown Copyright. Unauthorised reproduction infringes Crown copyright and may lead to prosecution or civil proceedings. CLIENT NAME: Highways England LICENCE NUMBER: 100030649 [2018]

PLAN

SCALE 1:2500

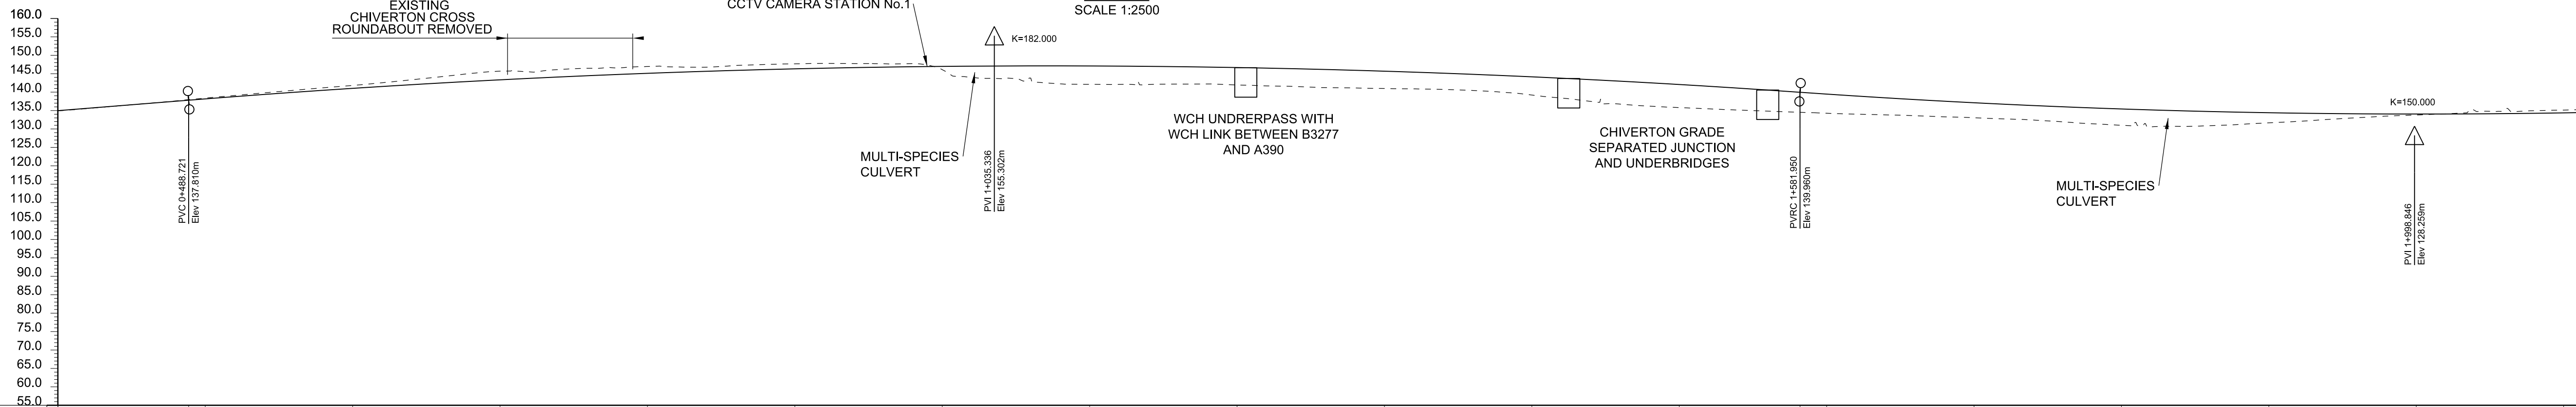

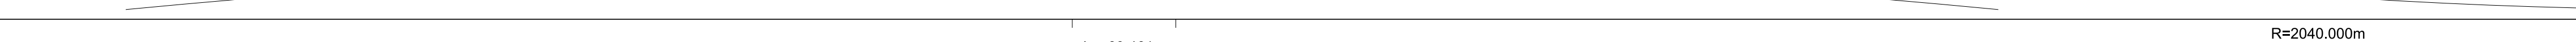
VERTICAL ALIGNMENT																		
HORIZONTAL ALIGNMENT																		
EXISTING LEVEL	134.907	138.363	141.817	145.694	146.955	147.681	146.098	142.108	141.937	140.990	139.211	135.803	134.269	133.048	130.999	131.666	133.788	135.125
PROPOSED LEVEL	134.971	138.167	141.031	143.345	145.109	146.324	146.990	147.106	146.672	145.690	144.157	142.076	139.464	137.111	135.425	134.405	134.052	134.366
CHAINAGE	0+400.000	0+500.000	0+600.000	0+700.000	0+800.000	0+900.000	1+000.000	1+100.000	1+200.000	1+300.000	1+400.000	1+500.000	1+600.000	1+700.000	1+800.000	1+900.000	2+000.000	2+100.000

MAINLINE PROFILE

SCALE: 1:2500 HORIZONTAL; 1:1000 VERTICAL

- GENERAL NOTES:
- FOR LEGEND REFER TO 0601
 - ALL DIMENSIONS ARE IN METRES UNLESS NOTED OTHERWISE.
 - ONLY WRITTEN DIMENSIONS SHALL BE USED. DO NOT SCALE.
 - THESE PLANS SHOULD BE READ IN CONJUNCTION WITH OTHER PLANS AND APPLICATION DOCUMENTS IN PARTICULAR SCHEDULE 3 OF THE DEVELOPMENT CONSENT ORDER.
 - FOR DETAILS OF ALL ENVIRONMENTAL FEATURES AND PROPOSED MITIGATION REFER TO THE ENVIRONMENTAL MASTER PLANS.

KEY PLAN:

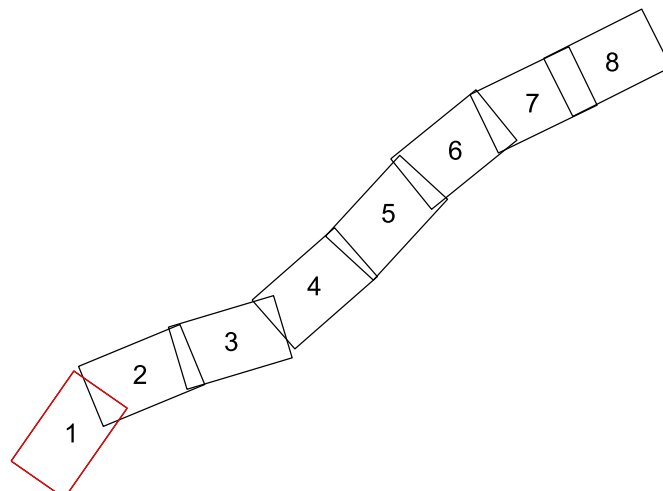

Rev.	Date	Description	By	Chk'd	App'd	Auth'd
C01	22/08/18	DCO ISSUE	LP	LP	RC	SW
P10	24/08/18	DCO ISSUE	AJ	RC	SW	—
P11	24/08/18	DCO ISSUE	AJ	RC	SW	SW
C02	24/08/18	DCO ISSUE	AJ	RC	SW	SW
P12	17/04/19	VERSION A	HJ	LP	RC	—
P13	17/04/19	P13	HJ	LP	RC	SW
C03	17/04/19	VERSION A	HJ	LP	RC	SW
P14	18/06/19	FIRST ISSUE	ES	MB	RC	RC
P15	18/06/19	VERSION B	ES	MB	RC	PB
C04	18/06/19	VERSION B	ES	MB	RC	PB

Suitability
A3

Drawing Status
STAGE COMPLETED


Client




Project Title
A30 CHIVERTON TO CARLAND CROSS

Drawing Title
GENERAL ARRANGEMENT AND SECTION PLANS APFP REGULATION 6(2)(I),(II),(III),(VI)
SHEET 1 OF 8

Scale	By	Checked	Approved	Authorised
1:2500	ES	MB	RC	PB
Original Size	Date	Date	Date	Date
A1	18/06/19	18/06/19	18/06/19	18/06/19
Drawing Number	HE PIN	Originator	Volume	Revision
HA551502 - SW	ARP	- DR - ZL - 000602	LSI	C04
Location	Type	Role	Number	

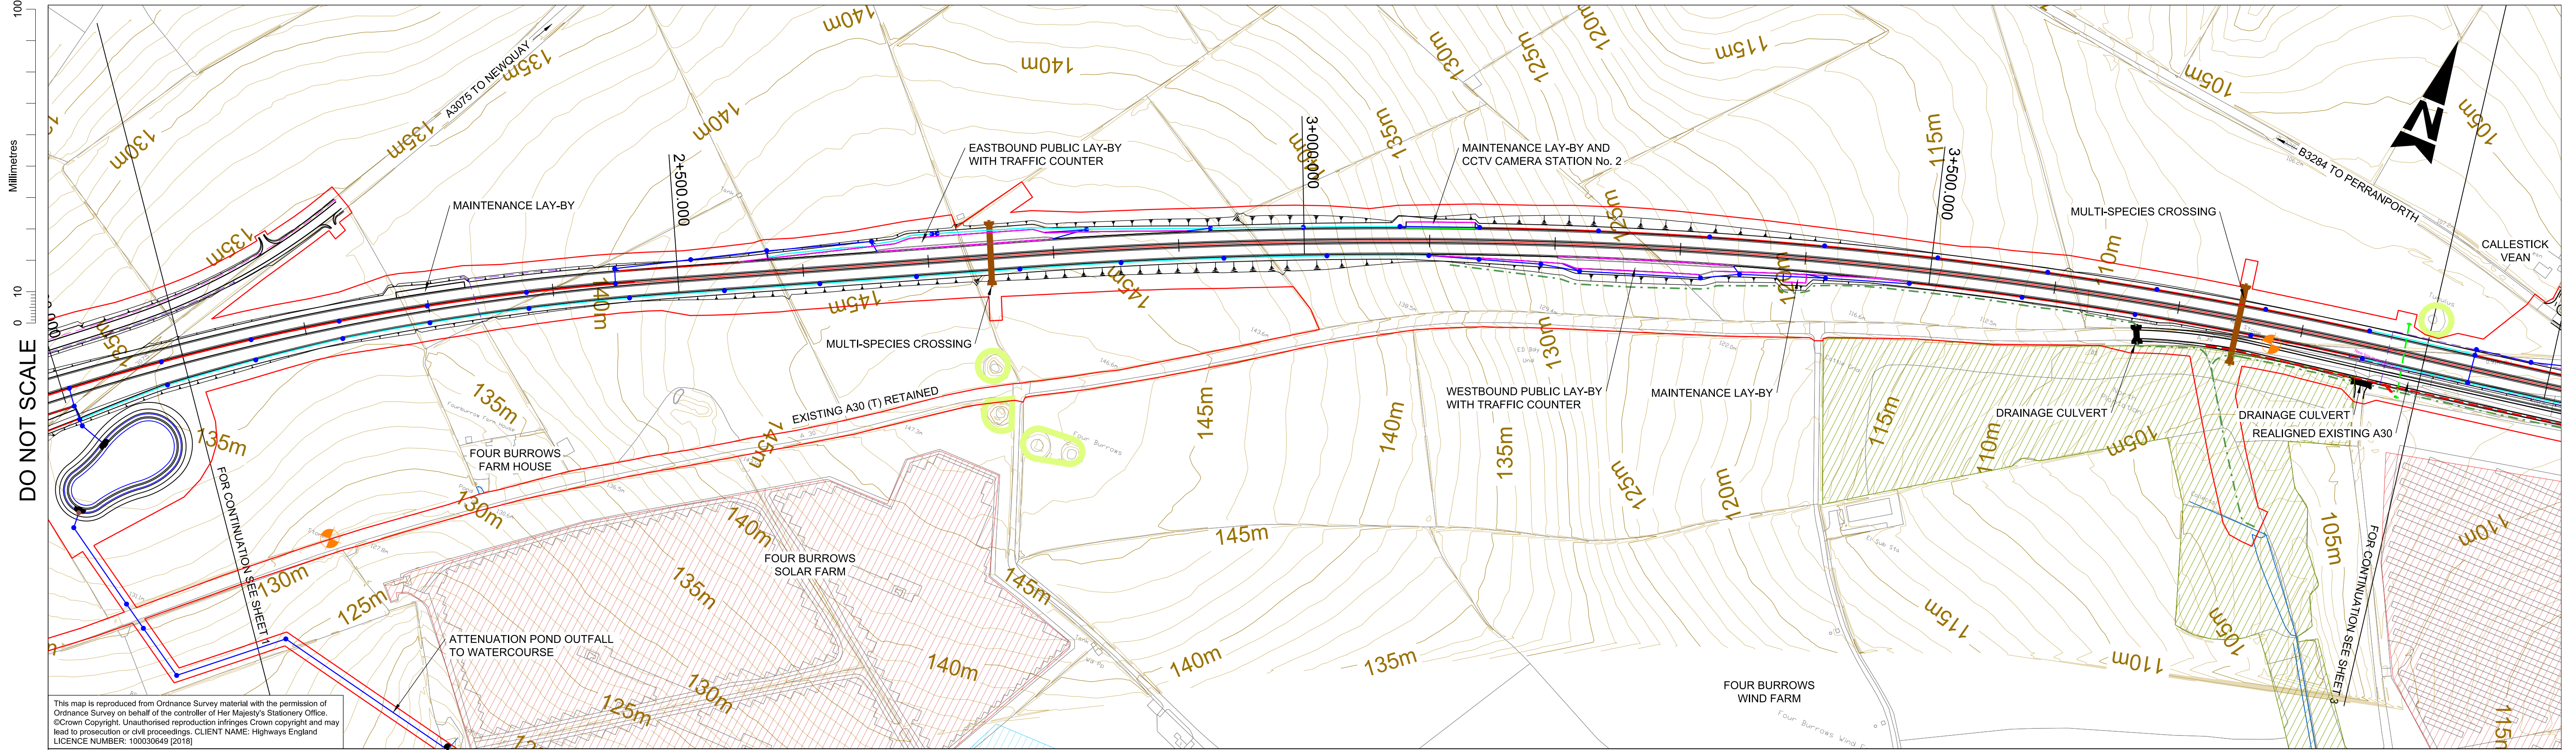

PLAN
SCALE 1:2500

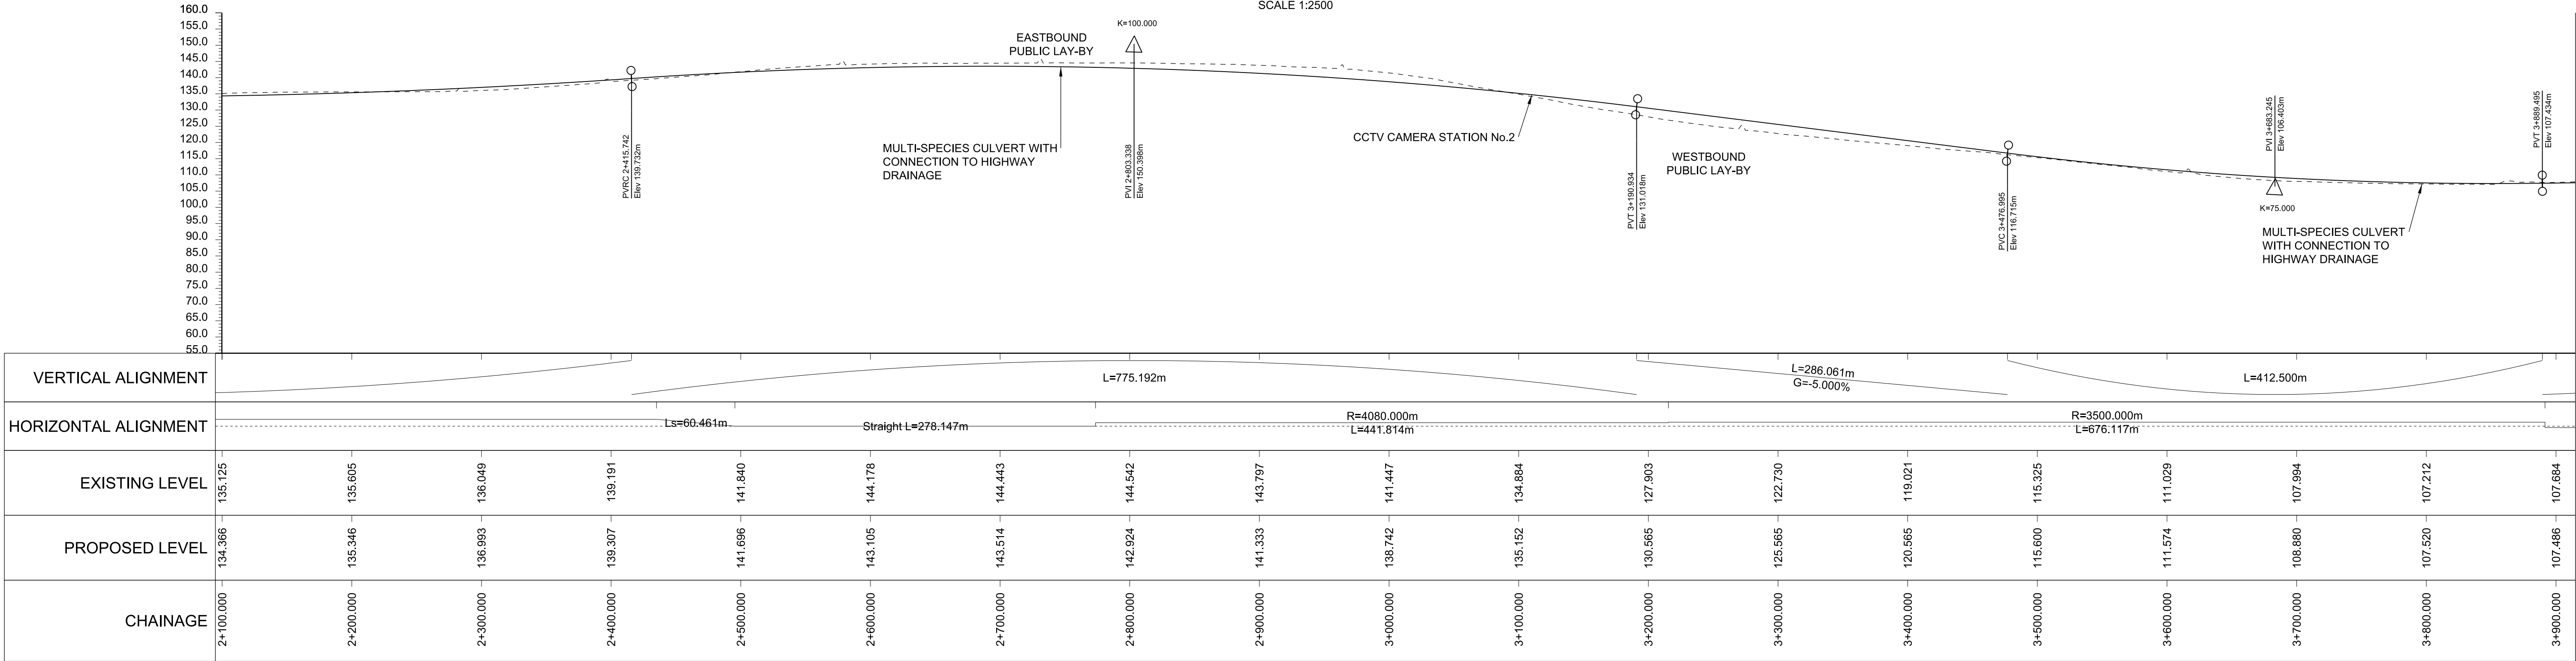

MAINLINE PROFILE
SCALE: 1:2500 HORIZONTAL; 1:1000 VERTICAL

GENERAL NOTES:

1. FOR LEGEND REFER TO 0601


2. ALL DIMENSIONS ARE IN METRES UNLESS NOTED OTHERWISE.

3. ONLY WRITTEN DIMENSIONS SHALL BE USED, DO NOT SCALE.

4. THESE PLANS SHOULD BE READ IN CONJUNCTION WITH OTHER PLANS AND APPLICATION DOCUMENTS IN PARTICULAR SCHEDULE 3 OF THE DEVELOPMENT CONSENT ORDER.

5. FOR DETAILS OF ALL ENVIRONMENTAL FEATURES AND PROPOSED MITIGATION REFER TO THE ENVIRONMENTAL MASTER PLANS.

KEY PLAN:

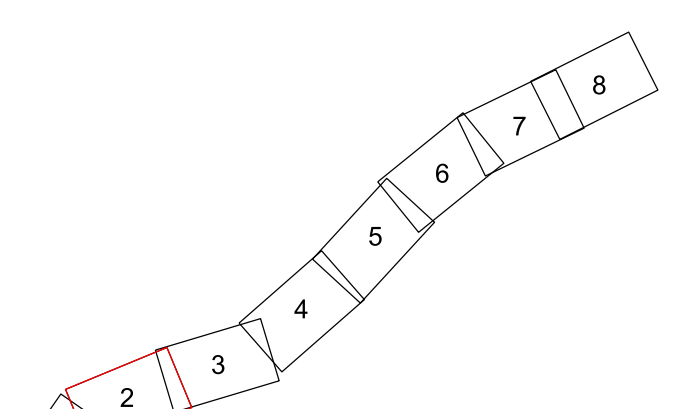

C01	22/08/18	DCO ISSUE	LP	LP	RC	SW
P10	24/08/18	DCO ISSUE	AJ	RC	SW	—
P11	24/08/18	DCO ISSUE	AJ	RC	SW	SW
C02	24/08/18	DCO ISSUE	AJ	RC	SW	SW
P12	17/04/19	VERSION A	HJ	LP	RC	—
P13	17/04/19	P13	HJ	LP	RC	SW
C03	17/04/19	VERSION A	HJ	LP	RC	SW
P14	18/06/19	FIRST ISSUE	ES	MB	RC	RC
P15	18/06/19	VERSION B	ES	MB	RC	PB
C04	18/06/19	VERSION B	ES	MB	RC	PB
Rev.	Date	Description	By	Chk'd	App'd	Auth'd

Suitability

A3

Drawing Status

STAGE COMPLETED

Client





Project Title

A30 CHIVERTON TO CARLAND CROSS

Drawing Title

GENERAL ARRANGEMENT AND SECTION PLANS APFP REGULATION 6(2)(I),(II),(III),(VI) SHEET 2 OF 8

Scale	By	Checked	Approved	Authorised
1:2500	ES	MB	RC	PB

Original Size	Date	Date	Date	Date
A1	18/06/19	18/06/19	18/06/19	18/06/19

Drawing Number	HE PIN	Originator	Volume	Revision
HA551502 - SW	ARP	- DR - ZL - 000603	LSI	C04
Location	Type	Role	Number	


DO NOT SCALE

Millimetres


0

10


100

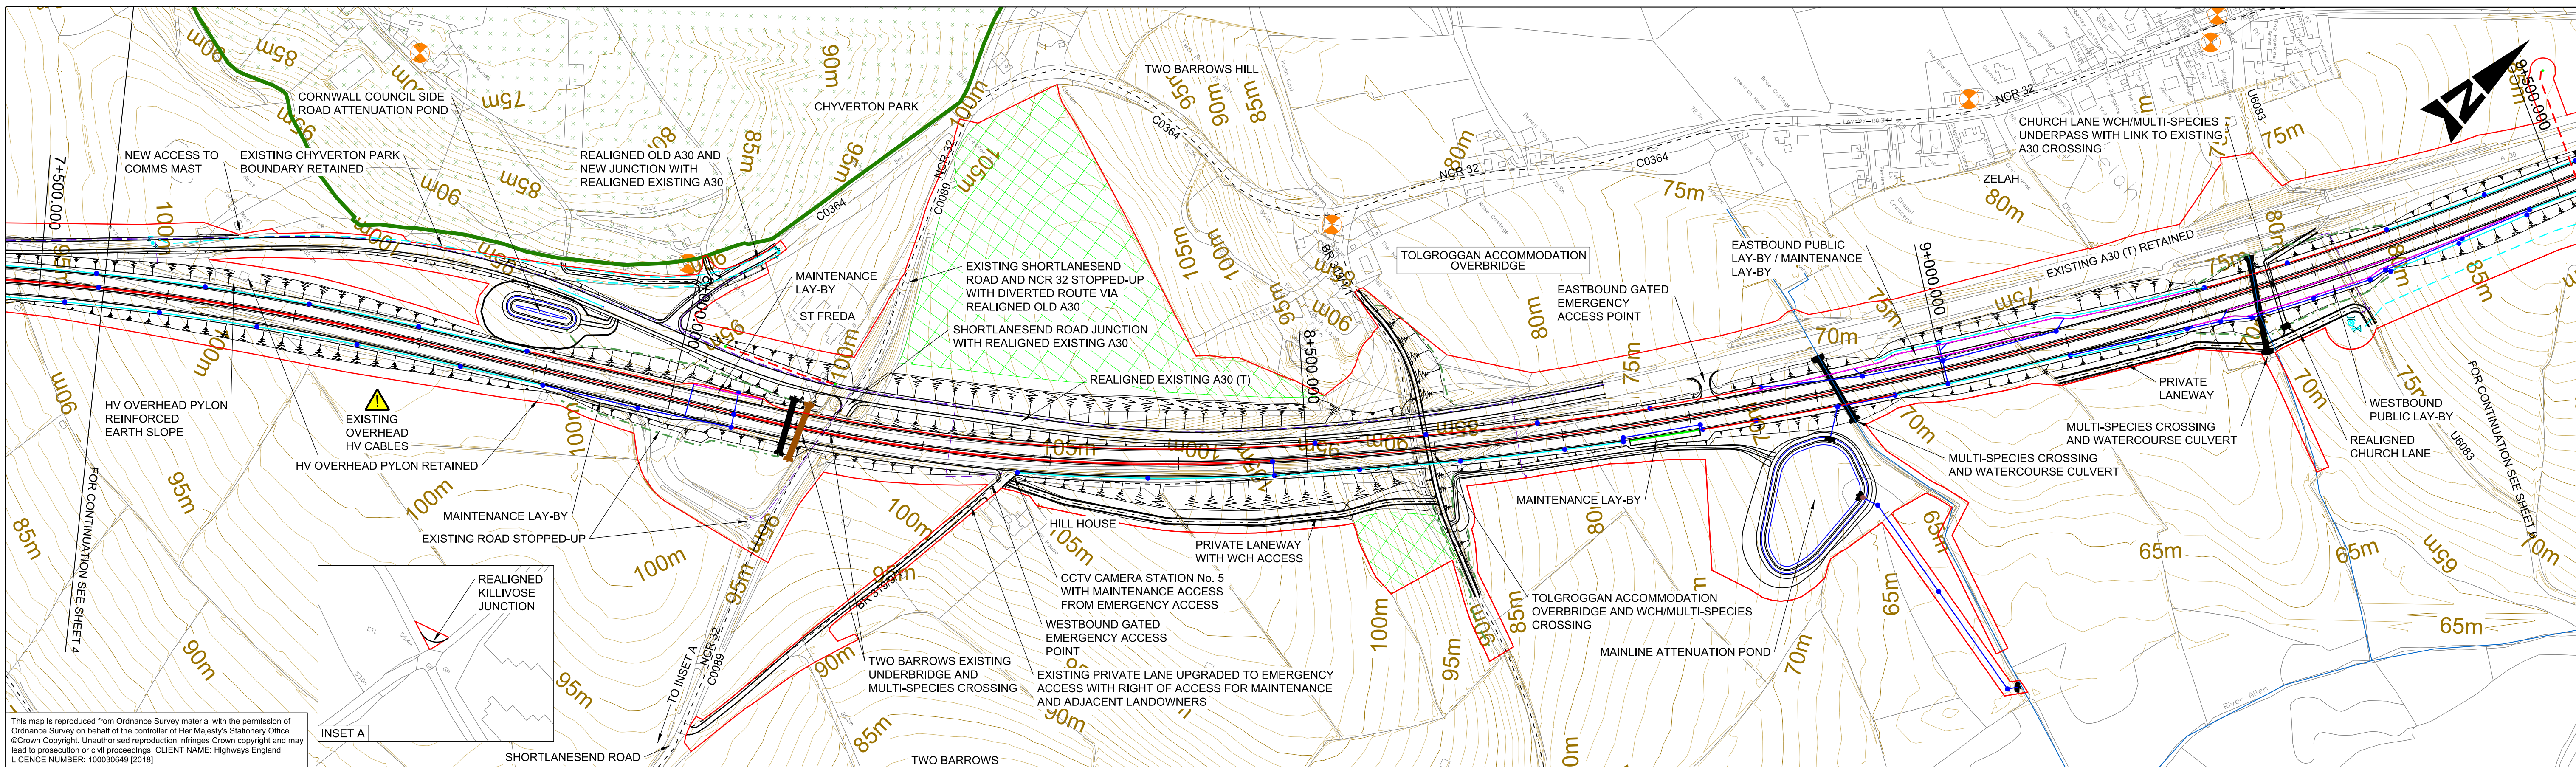

This map is reproduced from Ordnance Survey material with the permission of Ordnance Survey on behalf of the controller of Her Majesty's Stationary Office. © Crown Copyright. Unauthorised reproduction infringes Crown copyright and may lead to prosecution or civil proceedings. CLIENT NAME: Highways England LICENCE NUMBER: 100030649 [2018]

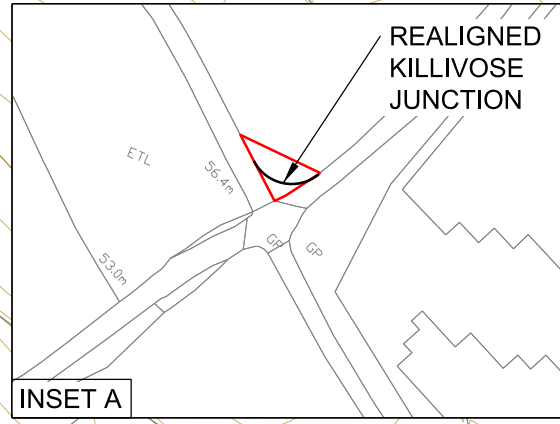


PLAN
SCALE 1:2500

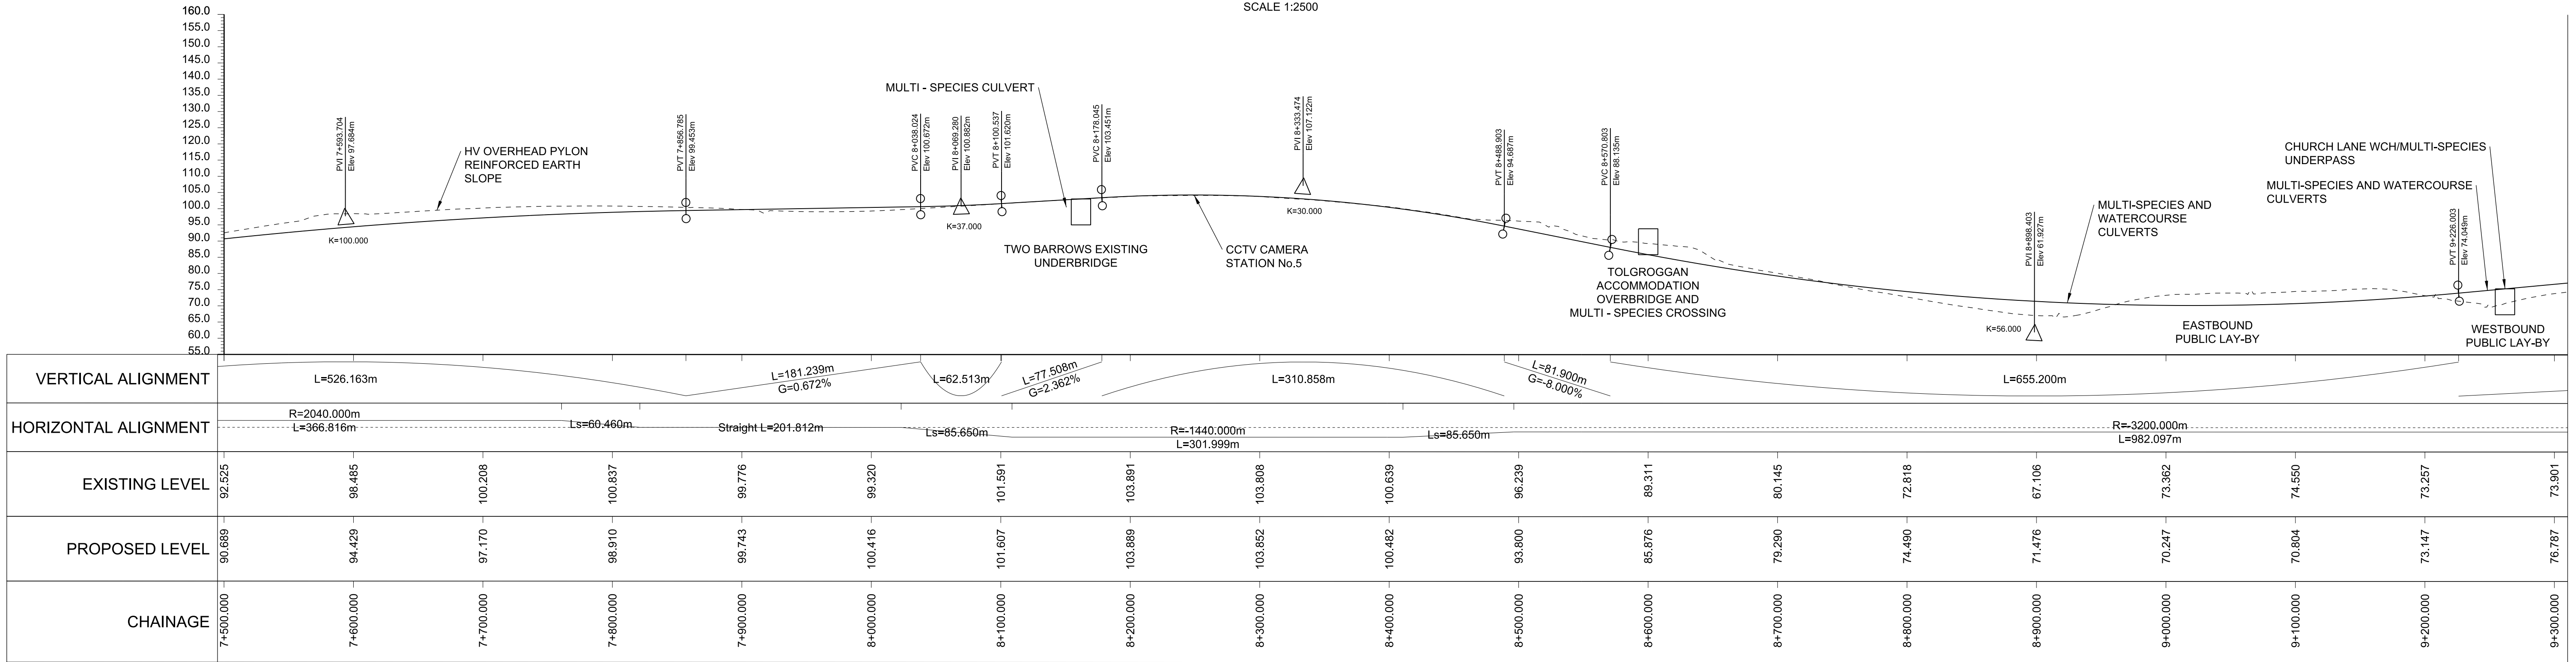

MAINLINE PROFILE
SCALE: 1:2500 HORIZONTAL; 1:1000 VERTICAL

- GENERAL NOTES:
- FOR LEGEND REFER TO 0601
 - ALL DIMENSIONS ARE IN METRES UNLESS NOTED OTHERWISE.
 - ONLY WRITTEN DIMENSIONS SHALL BE USED. DO NOT SCALE.
 - THESE PLANS SHOULD BE READ IN CONJUNCTION WITH OTHER PLANS AND APPLICATION DOCUMENTS IN PARTICULAR SCHEDULE 3 OF THE DEVELOPMENT CONSENT ORDER.
 - FOR DETAILS OF ALL ENVIRONMENTAL FEATURES AND PROPOSED MITIGATION REFER TO THE ENVIRONMENTAL MASTER PLANS.

KEY PLAN:

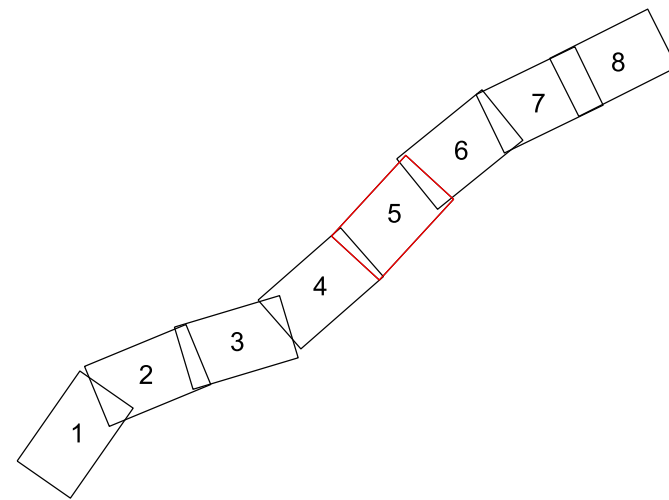

C01	22/08/18	DCO ISSUE	LP	LP	RC	SW	Suitability	Drawing Status
P12	24/08/18	DCO ISSUE	AJ	RC	SW	—	A3	STAGE COMPLETED
P13	24/08/18	DCO ISSUE	AJ	RC	SW	SW		
C02	24/08/18	DCO ISSUE	AJ	RC	SW	SW		
P14	17/04/19	VERSION A	HJ	LP	RC	—		
P15	17/04/19	P15	HJ	LP	RC	SW		
C03	17/04/19	VERSION A	HJ	LP	RC	SW		
P16	18/06/19	FIRST ISSUE	ES	MB	RC	RC		
P17	18/06/19	VERSION B	ES	MB	RC	PB		
C04	18/06/19	VERSION B	ES	MB	RC	PB		
Rev.	Date	Description	By	Chk'd	App'd	Auth'd		


Suitability
A3

Drawing Status
STAGE COMPLETED


Client



Project Title A30 CHIVERTON TO CARLAND CROSS					
Drawing Title GENERAL ARRANGEMENT AND SECTION PLANS APFP REGULATION 6(2)(I),(II),(III),(VI) SHEET 5 OF 8					
Scale 1:2500	By ES	Checked MB	Approved RC	Authorised PB	
Original Size A1	Date 18/06/19	Date 18/06/19	Date 18/06/19	Date 18/06/19	
Drawing Number HA551502 - SW	Originator ARP	Volume LSI	-DR - ZL - 000606		C04
Location	Type	Role	Number		

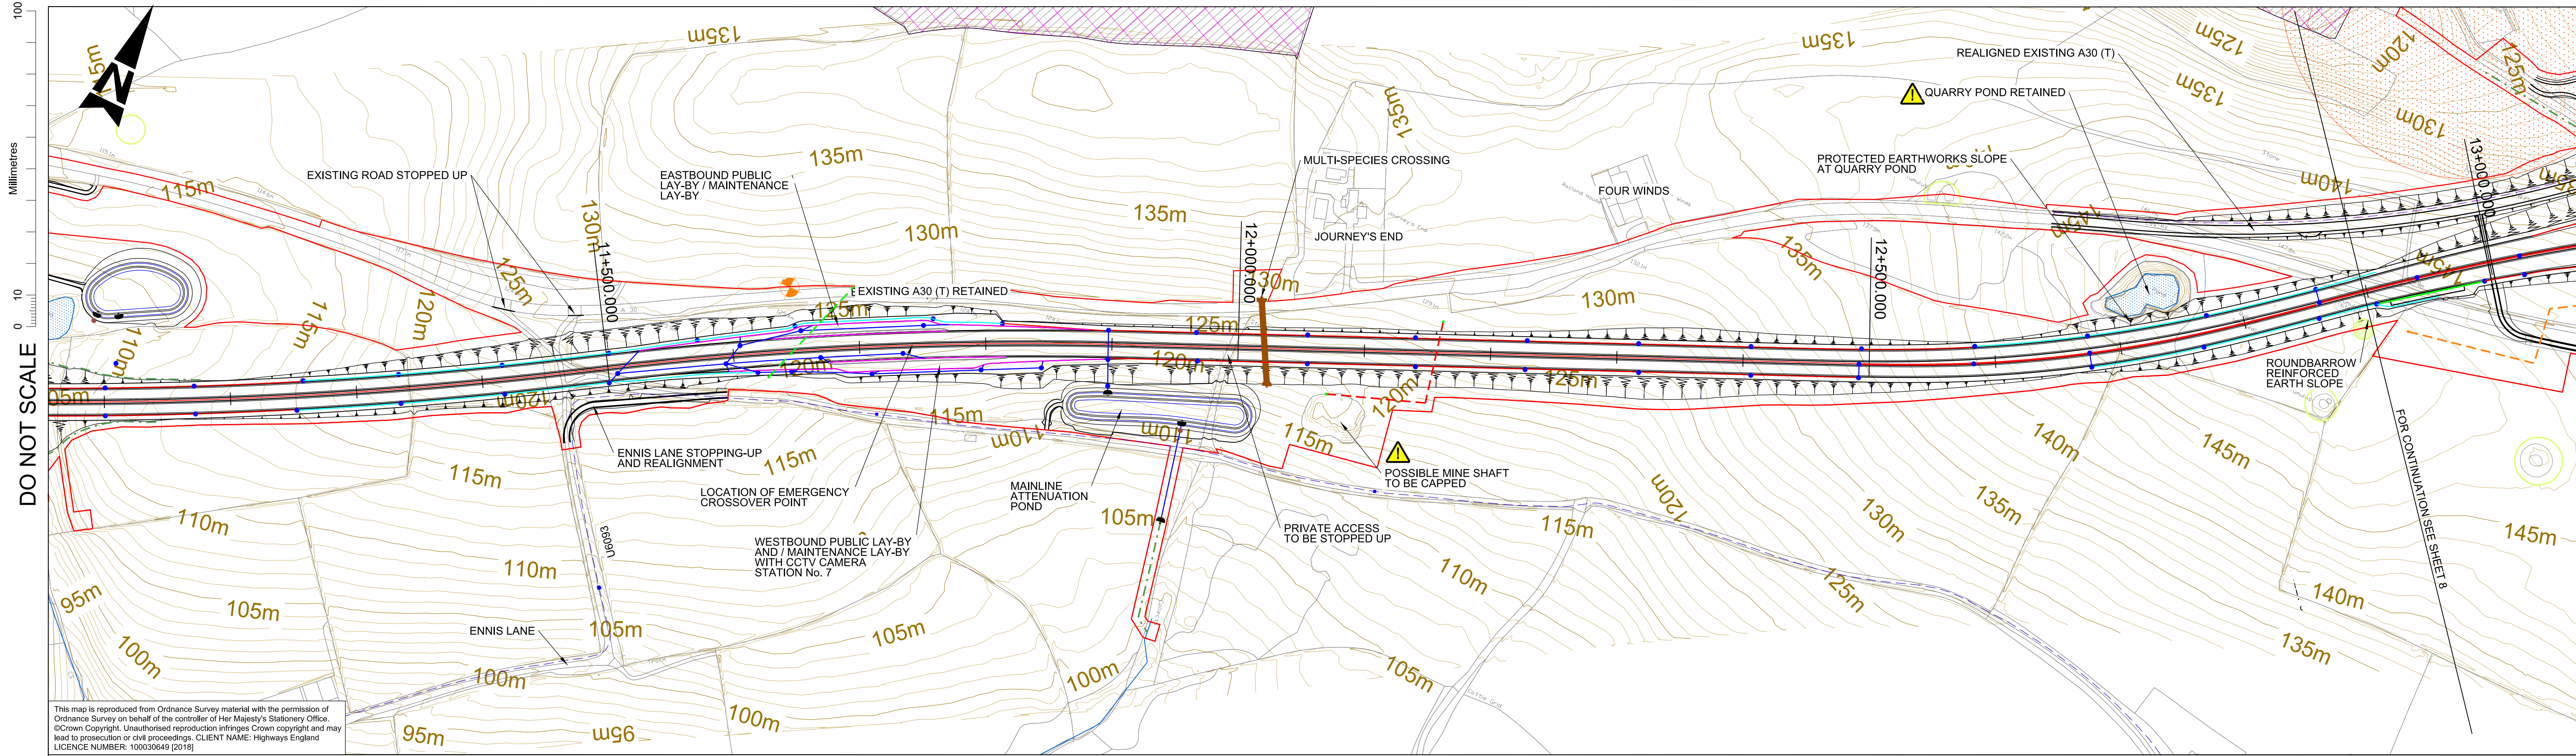

PLAN
SCALE 1:2500

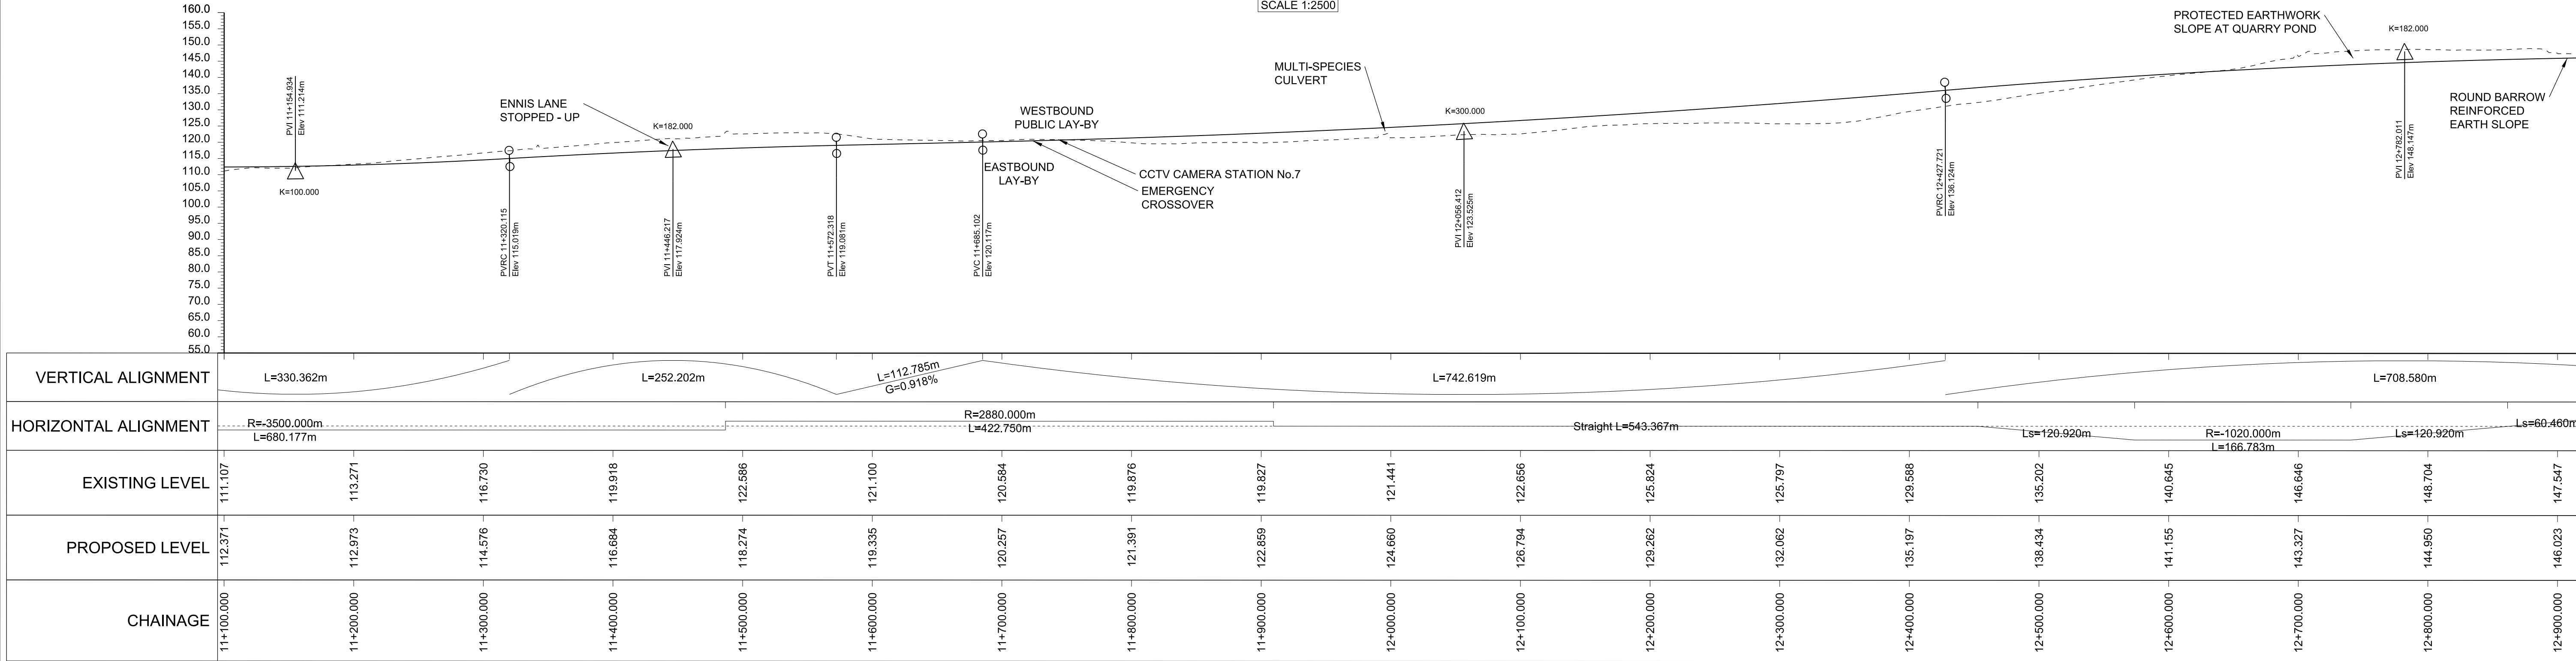

MAINLINE PROFILE
SCALE: 1:2500 HORIZONTAL; 1:1000 VERTICAL

GENERAL NOTES:

- FOR LEGEND REFER TO 0601
- ALL DIMENSIONS ARE IN METRES UNLESS NOTED OTHERWISE.
- ONLY WRITTEN DIMENSIONS SHALL BE USED. DO NOT SCALE.
- THESE PLANS SHOULD BE READ IN CONJUNCTION WITH OTHER PLANS AND APPLICATION DOCUMENTS IN PARTICULAR SCHEDULE 3 OF THE DEVELOPMENT CONSENT ORDER.
- FOR DETAILS OF ALL ENVIRONMENTAL FEATURES AND PROPOSED MITIGATION REFER TO THE ENVIRONMENTAL MASTER PLANS.

KEY PLAN:

Rev.	Date	Description	By	Chk'd	App'd	Auth'd
C01	22/08/18	DCO ISSUE	LP	LP	RC	SW
P11	24/08/18	DCO ISSUE	AJ	RC	SW	—
P12	24/08/18	DCO ISSUE	AJ	RC	SW	SW
C02	24/08/18	DCO ISSUE	AJ	RC	SW	SW
P13	17/04/19	VERSION A	HJ	LP	RC	—
P14	17/04/19	P14	HJ	LP	RC	SW
C03	17/04/19	VERSION A	HJ	LP	RC	SW
P15	18/06/19	FIRST ISSUE	ES	MB	RC	RC
P16	18/06/19	VERSION B	ES	MB	RC	PB
C04	18/06/19	VERSION B	ES	MB	RC	PB

Suitability

A3

Drawing Status

STAGE COMPLETED

Client

Project Title

A30 CHIVERTON TO CARLAND CROSS

Drawing Title

GENERAL ARRANGEMENT AND SECTION PLANS APFP REGULATION 6(2)(I),(II),(III),(VI) SHEET 7 OF 8


Scale	By	Checked	Approved	Authorised
1:2500	ES	MB	RC	PB

Original Size	Date	Date	Date	Date
A1	18/06/19	18/06/19	18/06/19	18/06/19

Drawing Number	HE PIN	Originator	Volume
HA551502 - SW	—	ARP	LSI


Location	Type	Role	Number
—	—	—	—

C04

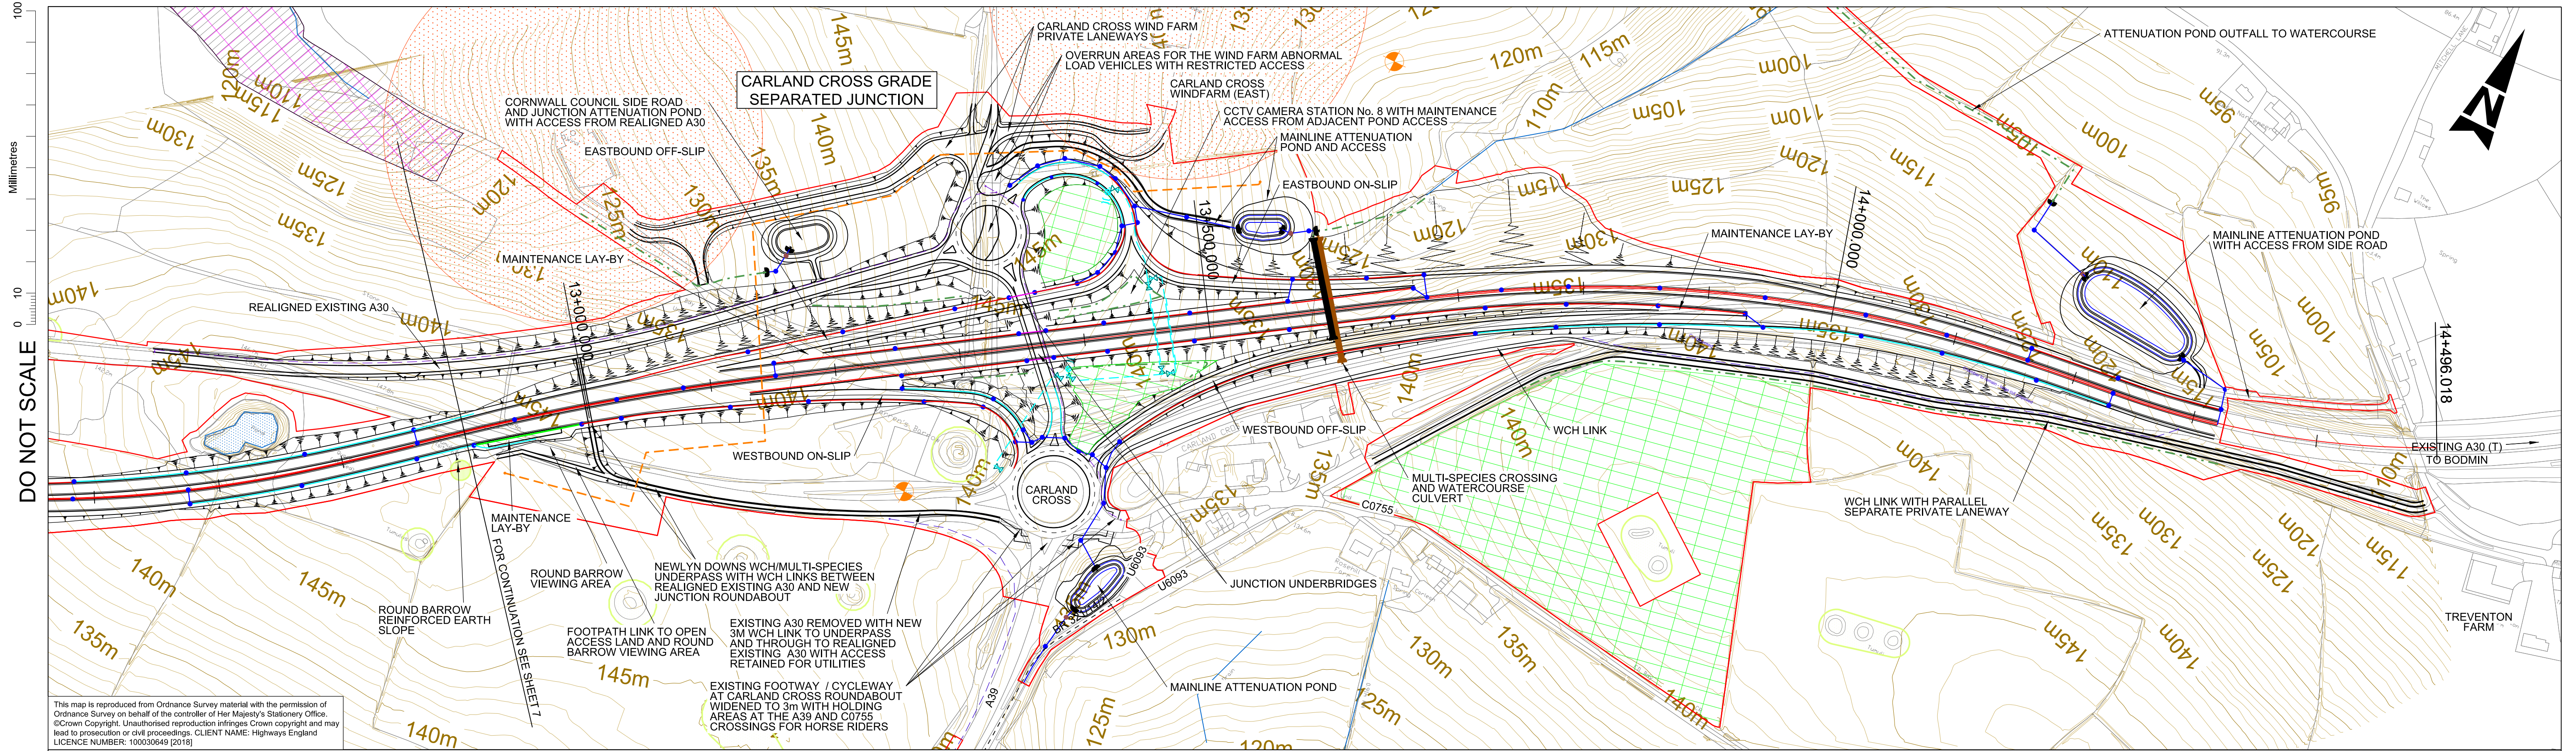

PLAN

SCALE 1:2500

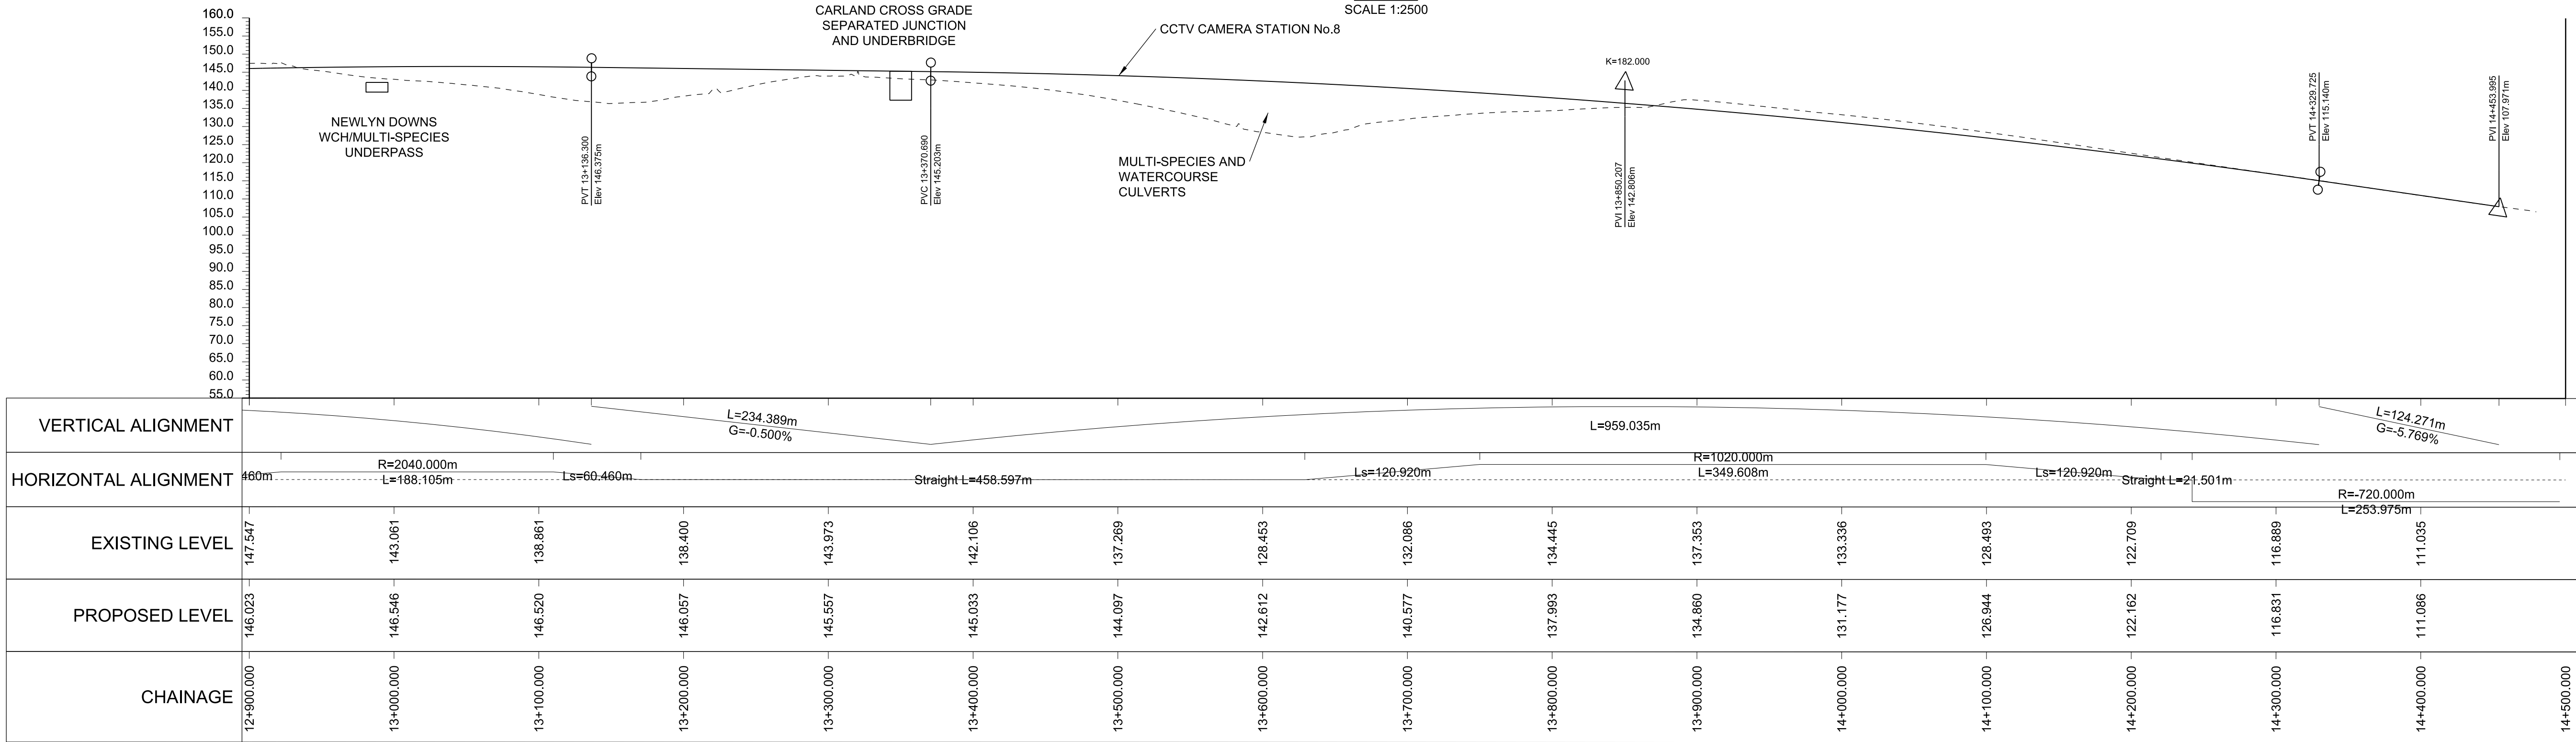


MAINLINE PROFILE

SCALE: 1:2500 HORIZONTAL; 1:1000 VERTICAL

GENERAL NOTES:

1. FOR LEGEND REFER TO 0601
2. ALL DIMENSIONS ARE IN METRES UNLESS NOTED OTHERWISE.
3. ONLY WRITTEN DIMENSIONS SHALL BE USED, DO NOT SCALE.
4. THESE PLANS SHOULD BE READ IN CONJUNCTION WITH OTHER PLANS AND APPLICATION DOCUMENTS IN PARTICULAR SCHEDULE 3 OF THE DEVELOPMENT CONSENT ORDER.
5. FOR DETAILS OF ALL ENVIRONMENTAL FEATURES AND PROPOSED MITIGATION REFER TO THE ENVIRONMENTAL MASTER PLANS.

KEY PLAN:

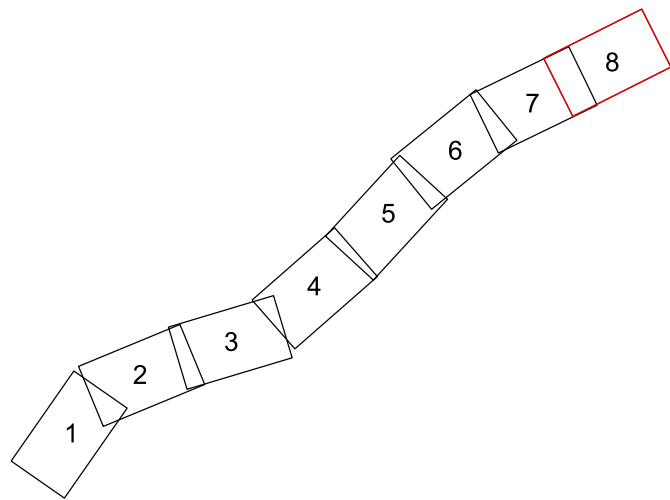

C01	22/08/18	DCO ISSUE	LP	LP	RC	SW
P10	24/08/18	DCO ISSUE	AJ	RC	SW	—
P11	24/08/18	DCO ISSUE	AJ	RC	SW	SW
C02	24/08/18	DCO ISSUE	AJ	RC	SW	SW
P12	17/04/19	VERSION A	HJ	LP	RC	—
P13	17/04/19	P13	HJ	LP	RC	SW
C03	17/04/19	VERSION A	HJ	LP	RC	SW
P14	18/06/19	FIRST ISSUE	ES	MB	RC	RC
P15	18/06/19	VERSION B	ES	MB	RC	PB
C04	18/06/19	VERSION B	ES	MB	RC	PB
Rev.	Date	Description	By	Chk'd	App'd	Auth'd

Suitability
A3

Drawing Status
STAGE COMPLETED

Client



Project Title
A30 CHIVERTON TO CARLAND CROSS

Drawing Title
GENERAL ARRANGEMENT AND
SECTION PLANS APFP REGULATION
6(2)(I),(II),(III),(VI)
SHEET 8 OF 8

Scale 1:2500	By ES	Checked MB	Approved RC	Authorised PB
Original Size A1	Date 18/06/19	Date 18/06/19	Date 18/06/19	Date 18/06/19
Drawing Number HA551502 - SW	Originator ARP	Volume LSI	Revision C04	
Location	Type	Role	Number	

If you need help accessing this or any other Highways England information,
please call **0300 123 5000** and we will help you.

