

A30 Chiverton to Carland Cross TR010026

6.3 FIGURE 7.6(B) ENVIRONMENTAL MASTER PLANS

Planning Act 2008

APFP Regulation 5(2)(a)
Infrastructure Planning (Applications: Prescribed
Forms and Procedure) Regulations 2009

Volume 6

June 2019

Contents

1. ENVIRONMENTAL MASTERPLANS LEGEND
2. ENVIRONMENTAL MASTERPLANS SHEET 1 OF 20
3. ENVIRONMENTAL MASTERPLANS SHEET 2 OF 20
4. ENVIRONMENTAL MASTERPLANS SHEET 3 OF 20
5. ENVIRONMENTAL MASTERPLANS SHEET 4 OF 20
6. ENVIRONMENTAL MASTERPLANS SHEET 5 OF 20
7. ENVIRONMENTAL MASTERPLANS SHEET 6 OF 20
8. ENVIRONMENTAL MASTERPLANS SHEET 7 OF 20
9. ENVIRONMENTAL MASTERPLANS SHEET 8 OF 20
10. ENVIRONMENTAL MASTERPLANS SHEET 9 OF 20
11. ENVIRONMENTAL MASTERPLANS SHEET 10 OF 20
12. ENVIRONMENTAL MASTERPLANS SHEET 11 OF 20
13. ENVIRONMENTAL MASTERPLANS SHEET 12 OF 20
14. ENVIRONMENTAL MASTERPLANS SHEET 13 OF 20
15. ENVIRONMENTAL MASTERPLANS SHEET 14 OF 20
16. ENVIRONMENTAL MASTERPLANS SHEET 15 OF 20
17. ENVIRONMENTAL MASTERPLANS SHEET 16 OF 20
18. ENVIRONMENTAL MASTERPLANS SHEET 17 OF 20
19. ENVIRONMENTAL MASTERPLANS SHEET 18 OF 20
20. ENVIRONMENTAL MASTERPLANS SHEET 19 OF 20
21. ENVIRONMENTAL MASTERPLANS SHEET 20 OF 20


DO NOT SCALE

Millimetres

0

10

100

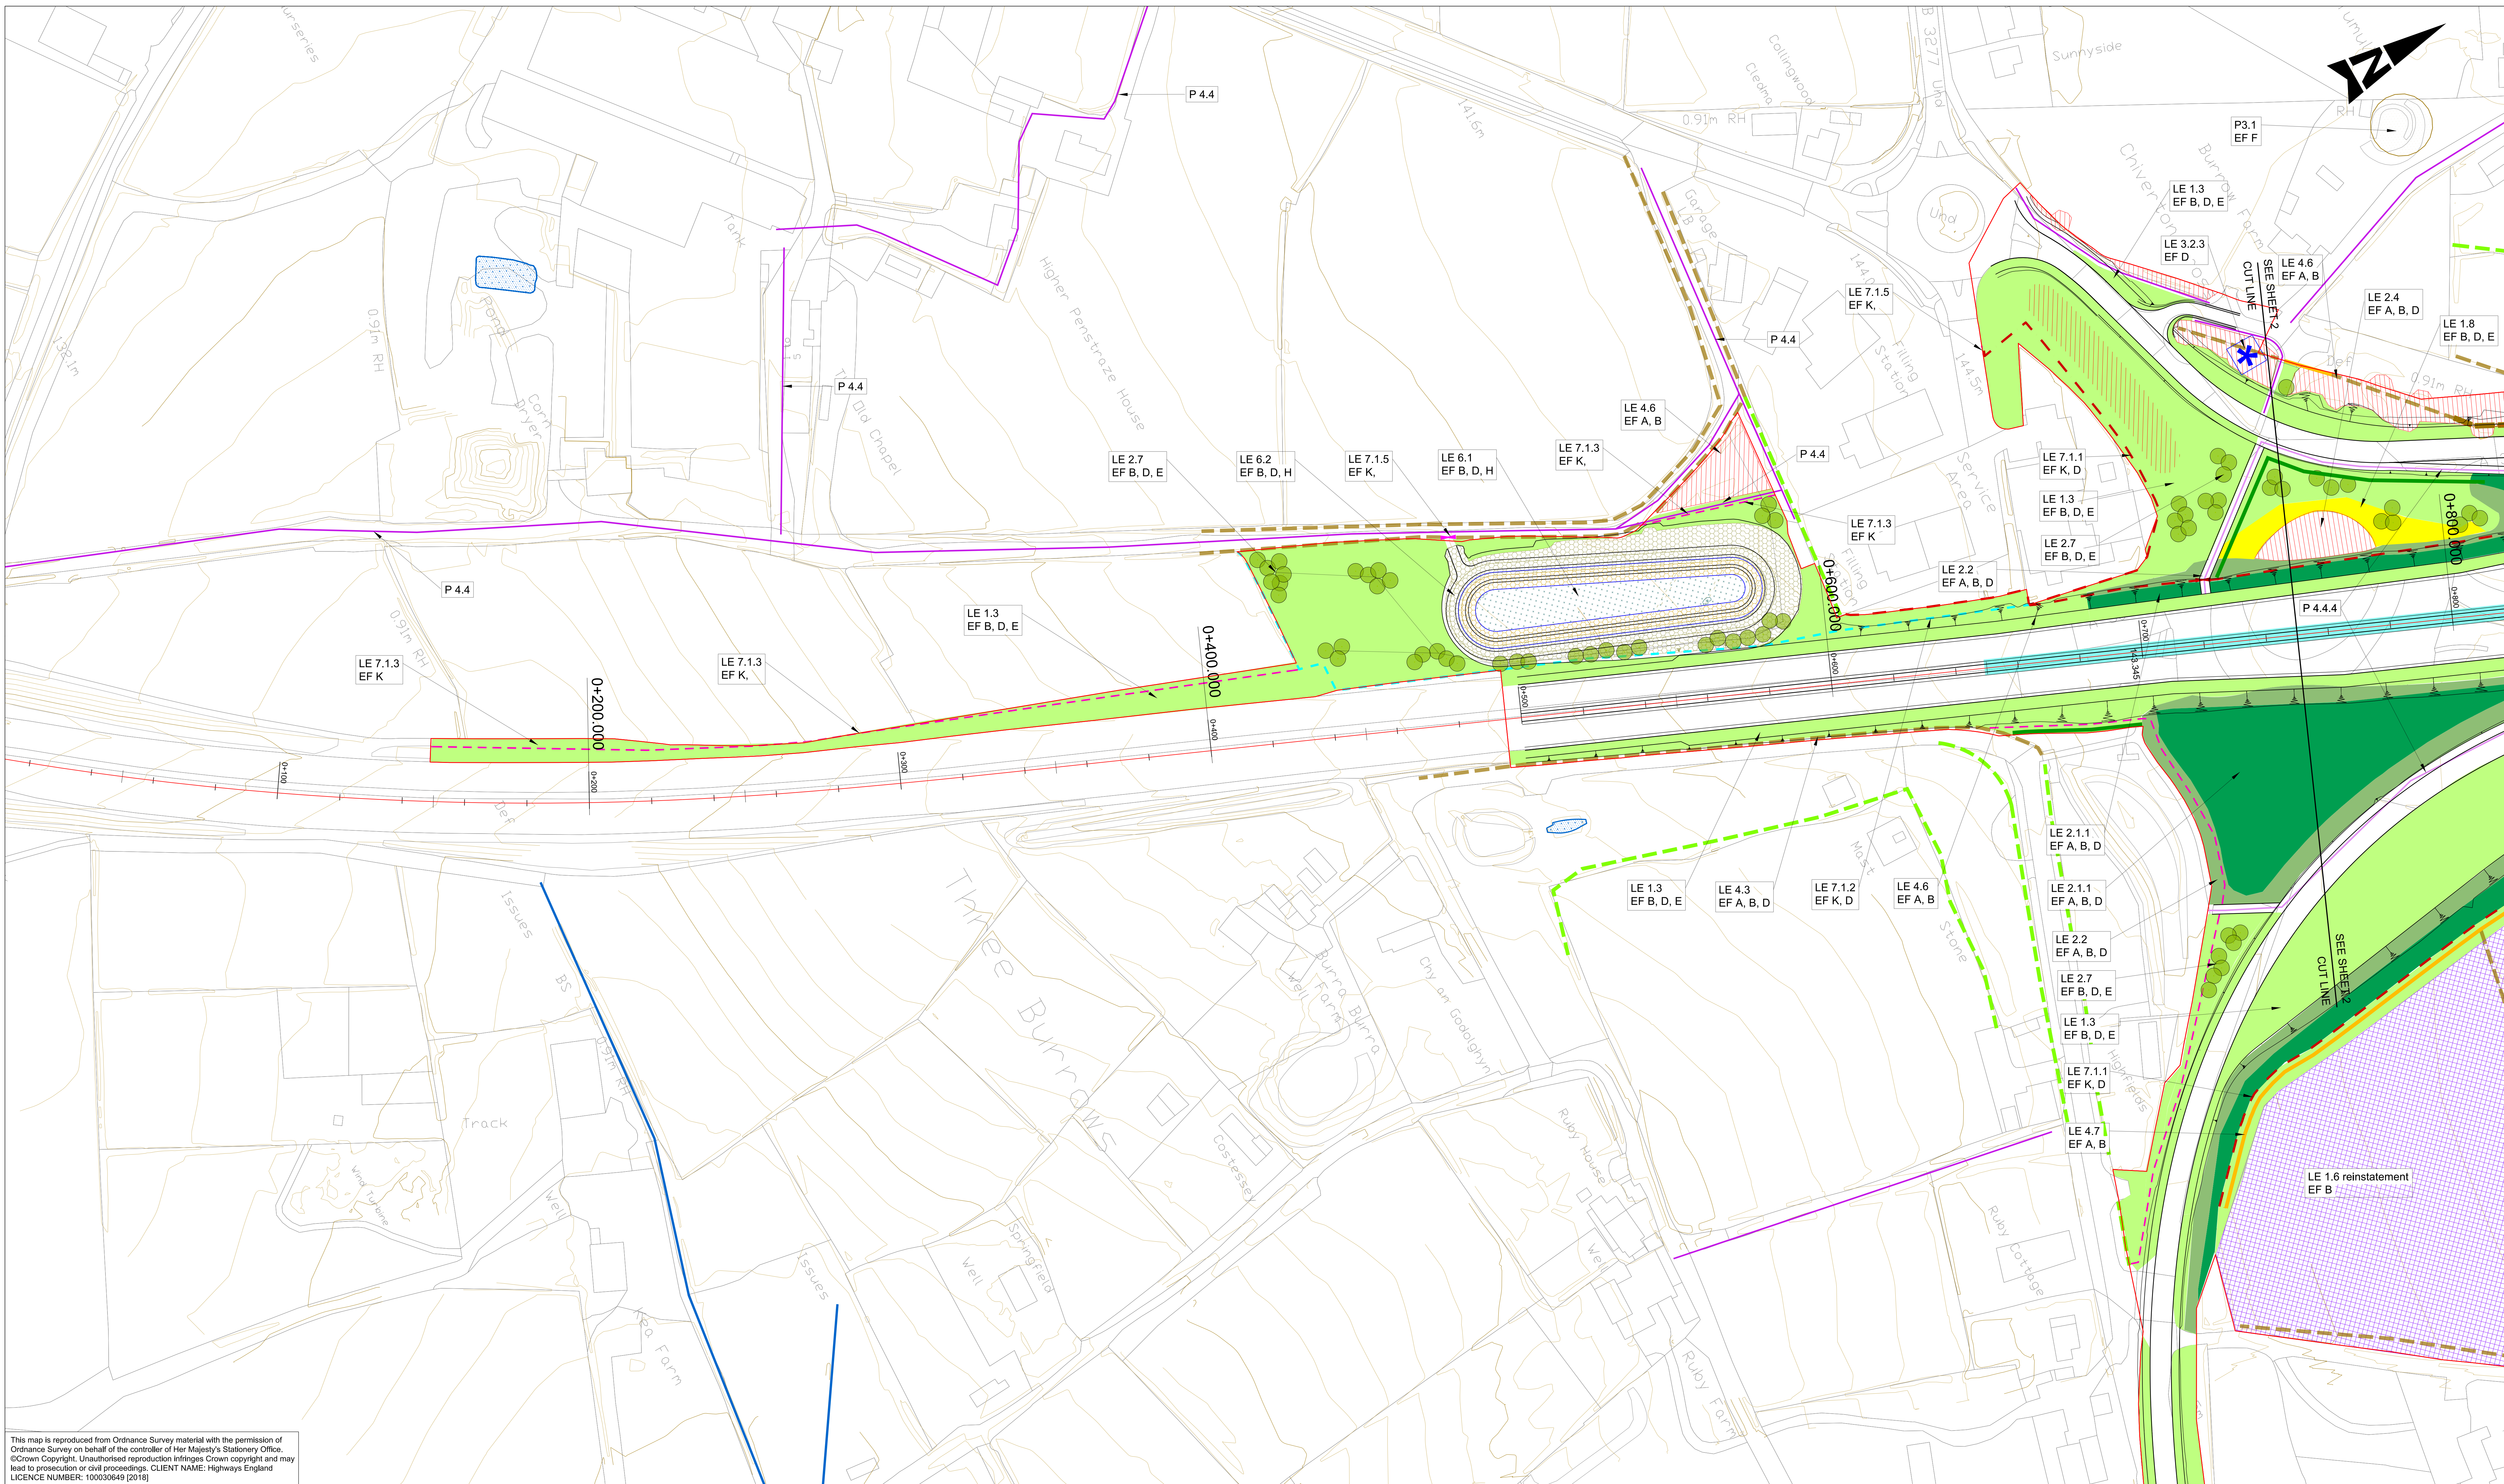

This map is reproduced from Ordnance Survey material with the permission of Ordnance Survey on behalf of the controller of Her Majesty's Stationary Office. ©Crown Copyright. Unauthorised reproduction infringes Crown copyright and may lead to prosecution or civil proceedings. CLIENT NAME: Highways England LICENCE NUMBER: 100030649 (2018)

GENERAL NOTES:

1. FOR LEGEND AND DETAILS PLEASE REFER TO DRAWING HA551502-ARP-ELS-SW-DR-LE-000002
2. ALL DIMENSIONS ARE IN METRES UNLESS NOTED OTHERWISE.
3. ONLY WRITTEN DIMENSIONS SHALL BE USED, DO NOT SCALE.
4. FENCELINES WORK-IN-PROGRESS, TO BE UPDATED.

SAFETY, HEALTH AND ENVIRONMENTAL INFORMATION

In addition to the hazards/risks normally associated with the types of work detailed on this drawing, note the following significant residual risks (Reference shall also be made to the design hazard log).

Construction
(Enter "None" if applicable)

Maintenance / Cleaning
(Enter "None" if applicable)

Use
(Enter "None" if applicable)

Decommissioning / Demolition
(Enter "None" if applicable)

---	---	---	---	---	---	---	---
P01	06/07/18	DF3	OS	BO	JP	---	---
P02	06/07/18	DF3	OS	BO	JP	DG	---
P03	23/08/18	FINAL ISSUE	BO	CM	JP	---	---
P04	23/08/18	P04	BO	CM	JP	SW	---
C01	23/08/18	FINAL ISSUE	BO	CM	JP	SW	---
P05	30/04/19	UPDATED FOR DL 4	BO	JP	SW	SW	---
P06	30/04/19	UPDATED FOR DL 4	BO	JP	SW	SW	---
C02	30/04/19	UPDATED FOR DL 4	BO	JP	SW	SW	---
Rev.	Date	Description	By	Chk'd	App'd	Auth'd	

Suitability A3 Drawing Status STAGE COMPLETED

ARUP

Client highways england



Project Title A30 CHIVERTON TO CARLAND CROSS

Drawing Title
FIGURE 7.6 - ENVIRONMENTAL MASTERPLANS
SHEET 1 OF 20

Scale	1:1000	By	BO	Checked	JP	Approved	SW	Authorised	SW
Original Size	A1	Date	30/04/19	Date	30/04/19	Date	30/04/19	Date	30/04/19
Drawing Number	HA551502 - SW	Originator	ARP	Volume	ELS	Revision	C02		
Location		Type		Role		Number			


DO NOT SCALE

Millimetres

0

10

100

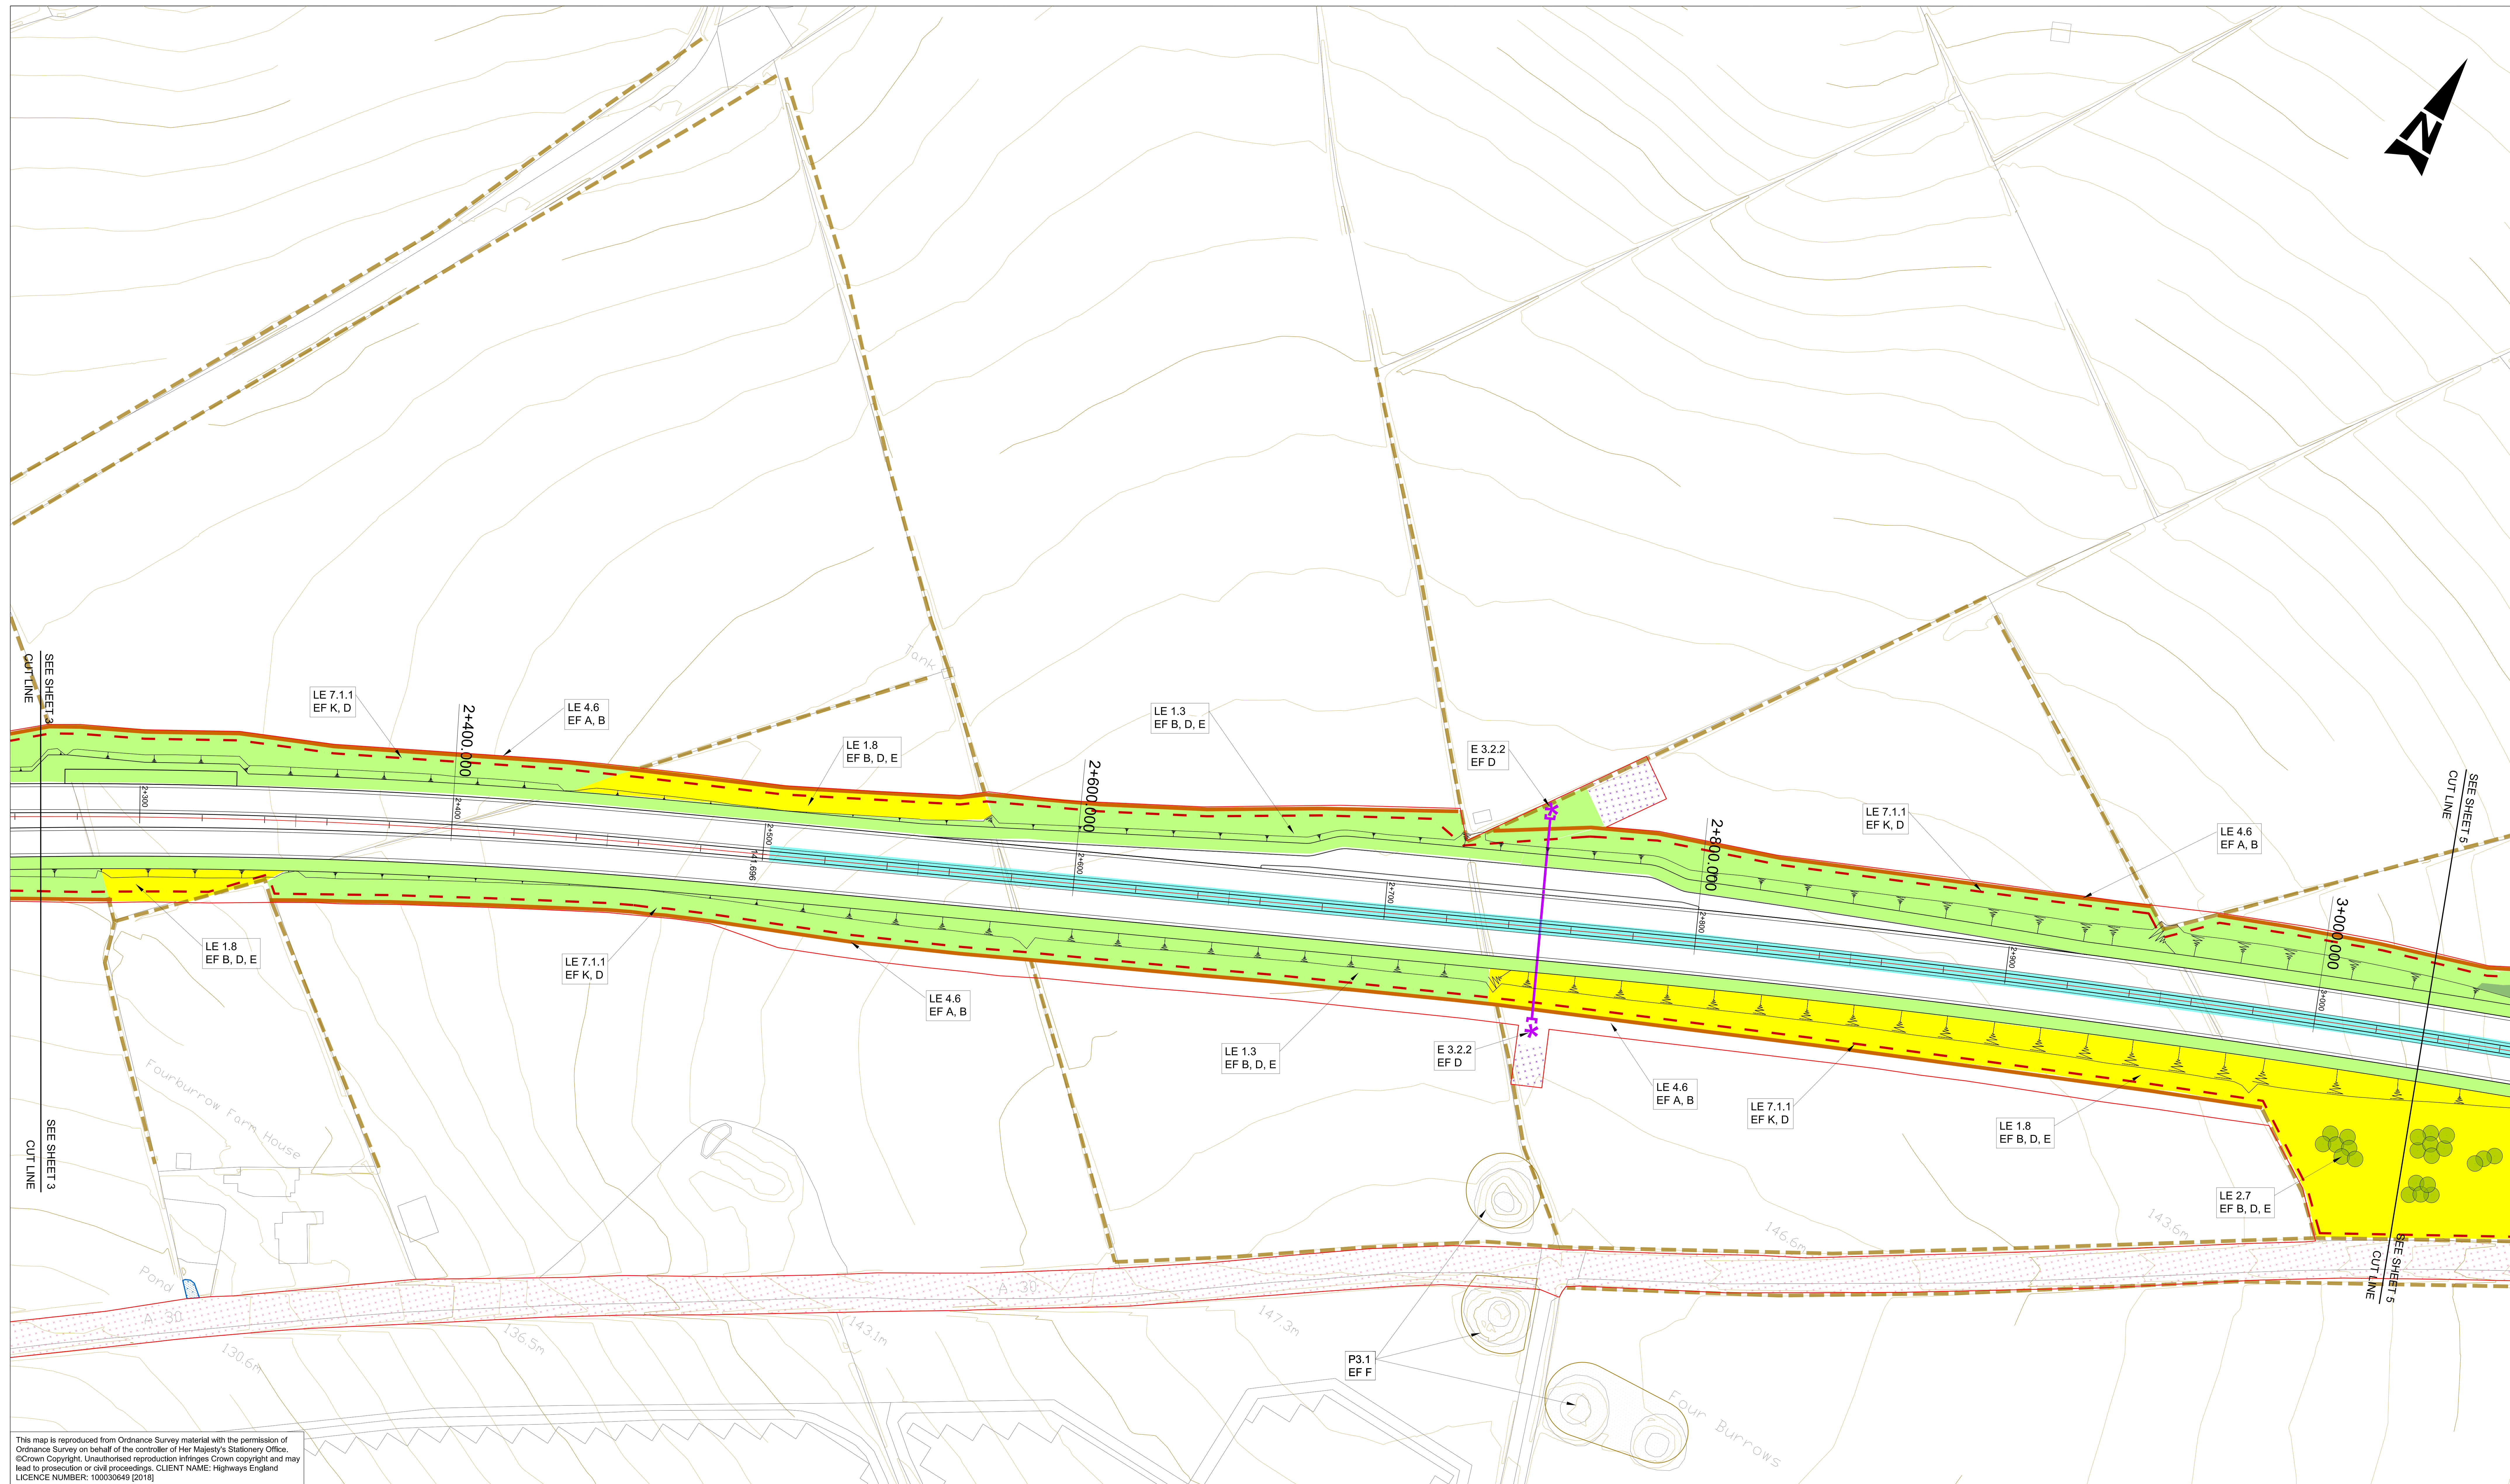

This map is reproduced from Ordnance Survey material with the permission of Ordnance Survey on behalf of the controller of Her Majesty's Stationary Office. ©Crown Copyright. Unauthorised reproduction infringes Crown copyright and may lead to prosecution or civil proceedings. CLIENT NAME: Highways England LICENCE NUMBER: 100030649 (2018)

- GENERAL NOTES:
1. FOR LEGEND AND DETAILS PLEASE REFER TO DRAWING HA551502-ARP-ELS-SW-DR-LE-000002
 2. ALL DIMENSIONS ARE IN METRES UNLESS NOTED OTHERWISE.
 3. ONLY WRITTEN DIMENSIONS SHALL BE USED, DO NOT SCALE.
 4. FENCELINES WORK-IN-PROGRESS, TO BE UPDATED.

SAFETY, HEALTH AND ENVIRONMENTAL INFORMATION

In addition to the hazards/risks normally associated with the types of work detailed on this drawing, note the following significant residual risks (Reference shall also be made to the design hazard log).

Construction
(Enter "None" if applicable)

Maintenance / Cleaning
(Enter "None" if applicable)

Use
(Enter "None" if applicable)

Decommissioning / Demolition
(Enter "None" if applicable)

---	---	---	---	---	---	---	---
P01	06/07/18	DF3	OS	BO	JP	---	---
P02	06/07/18	DF3	OS	BO	JP	DG	---
P03	23/08/18	FINAL ISSUE	BO	OS	JP	---	---
P04	23/08/18	P04	BO	OS	JP	SW	---
C01	23/08/18	FINAL ISSUE	BO	OS	JP	SW	---
P05	30/04/19	UPDATED FOR DL 4	BO	JP	SW	SW	---
P06	30/04/19	UPDATED FOR DL 4	BO	JP	SW	SW	---
C02	30/04/19	UPDATED FOR DL 4	BO	JP	SW	SW	---
Rev.	Date	Description	By	Chk'd	App'd	Auth'd	

Suitability A3 Drawing Status STAGE COMPLETED

ARUP

highways
england




Project Title A30 CHIVERTON TO CARLAND CROSS

Drawing Title
FIGURE 7.6 -
ENVIRONMENTAL MASTERPLANS
SHEET 4 OF 20

Scale 1:1000	By BO	Checked JP	Approved SW	Authorised SW
Original Size A1	Date 30/04/19	Date 30/04/19	Date 30/04/19	Date 30/04/19
Drawing Number HA551502 - SW	Originator ARP	Volume ELS	Revision C02	
Location	Type	Role	Number	

DO NOT SCALE

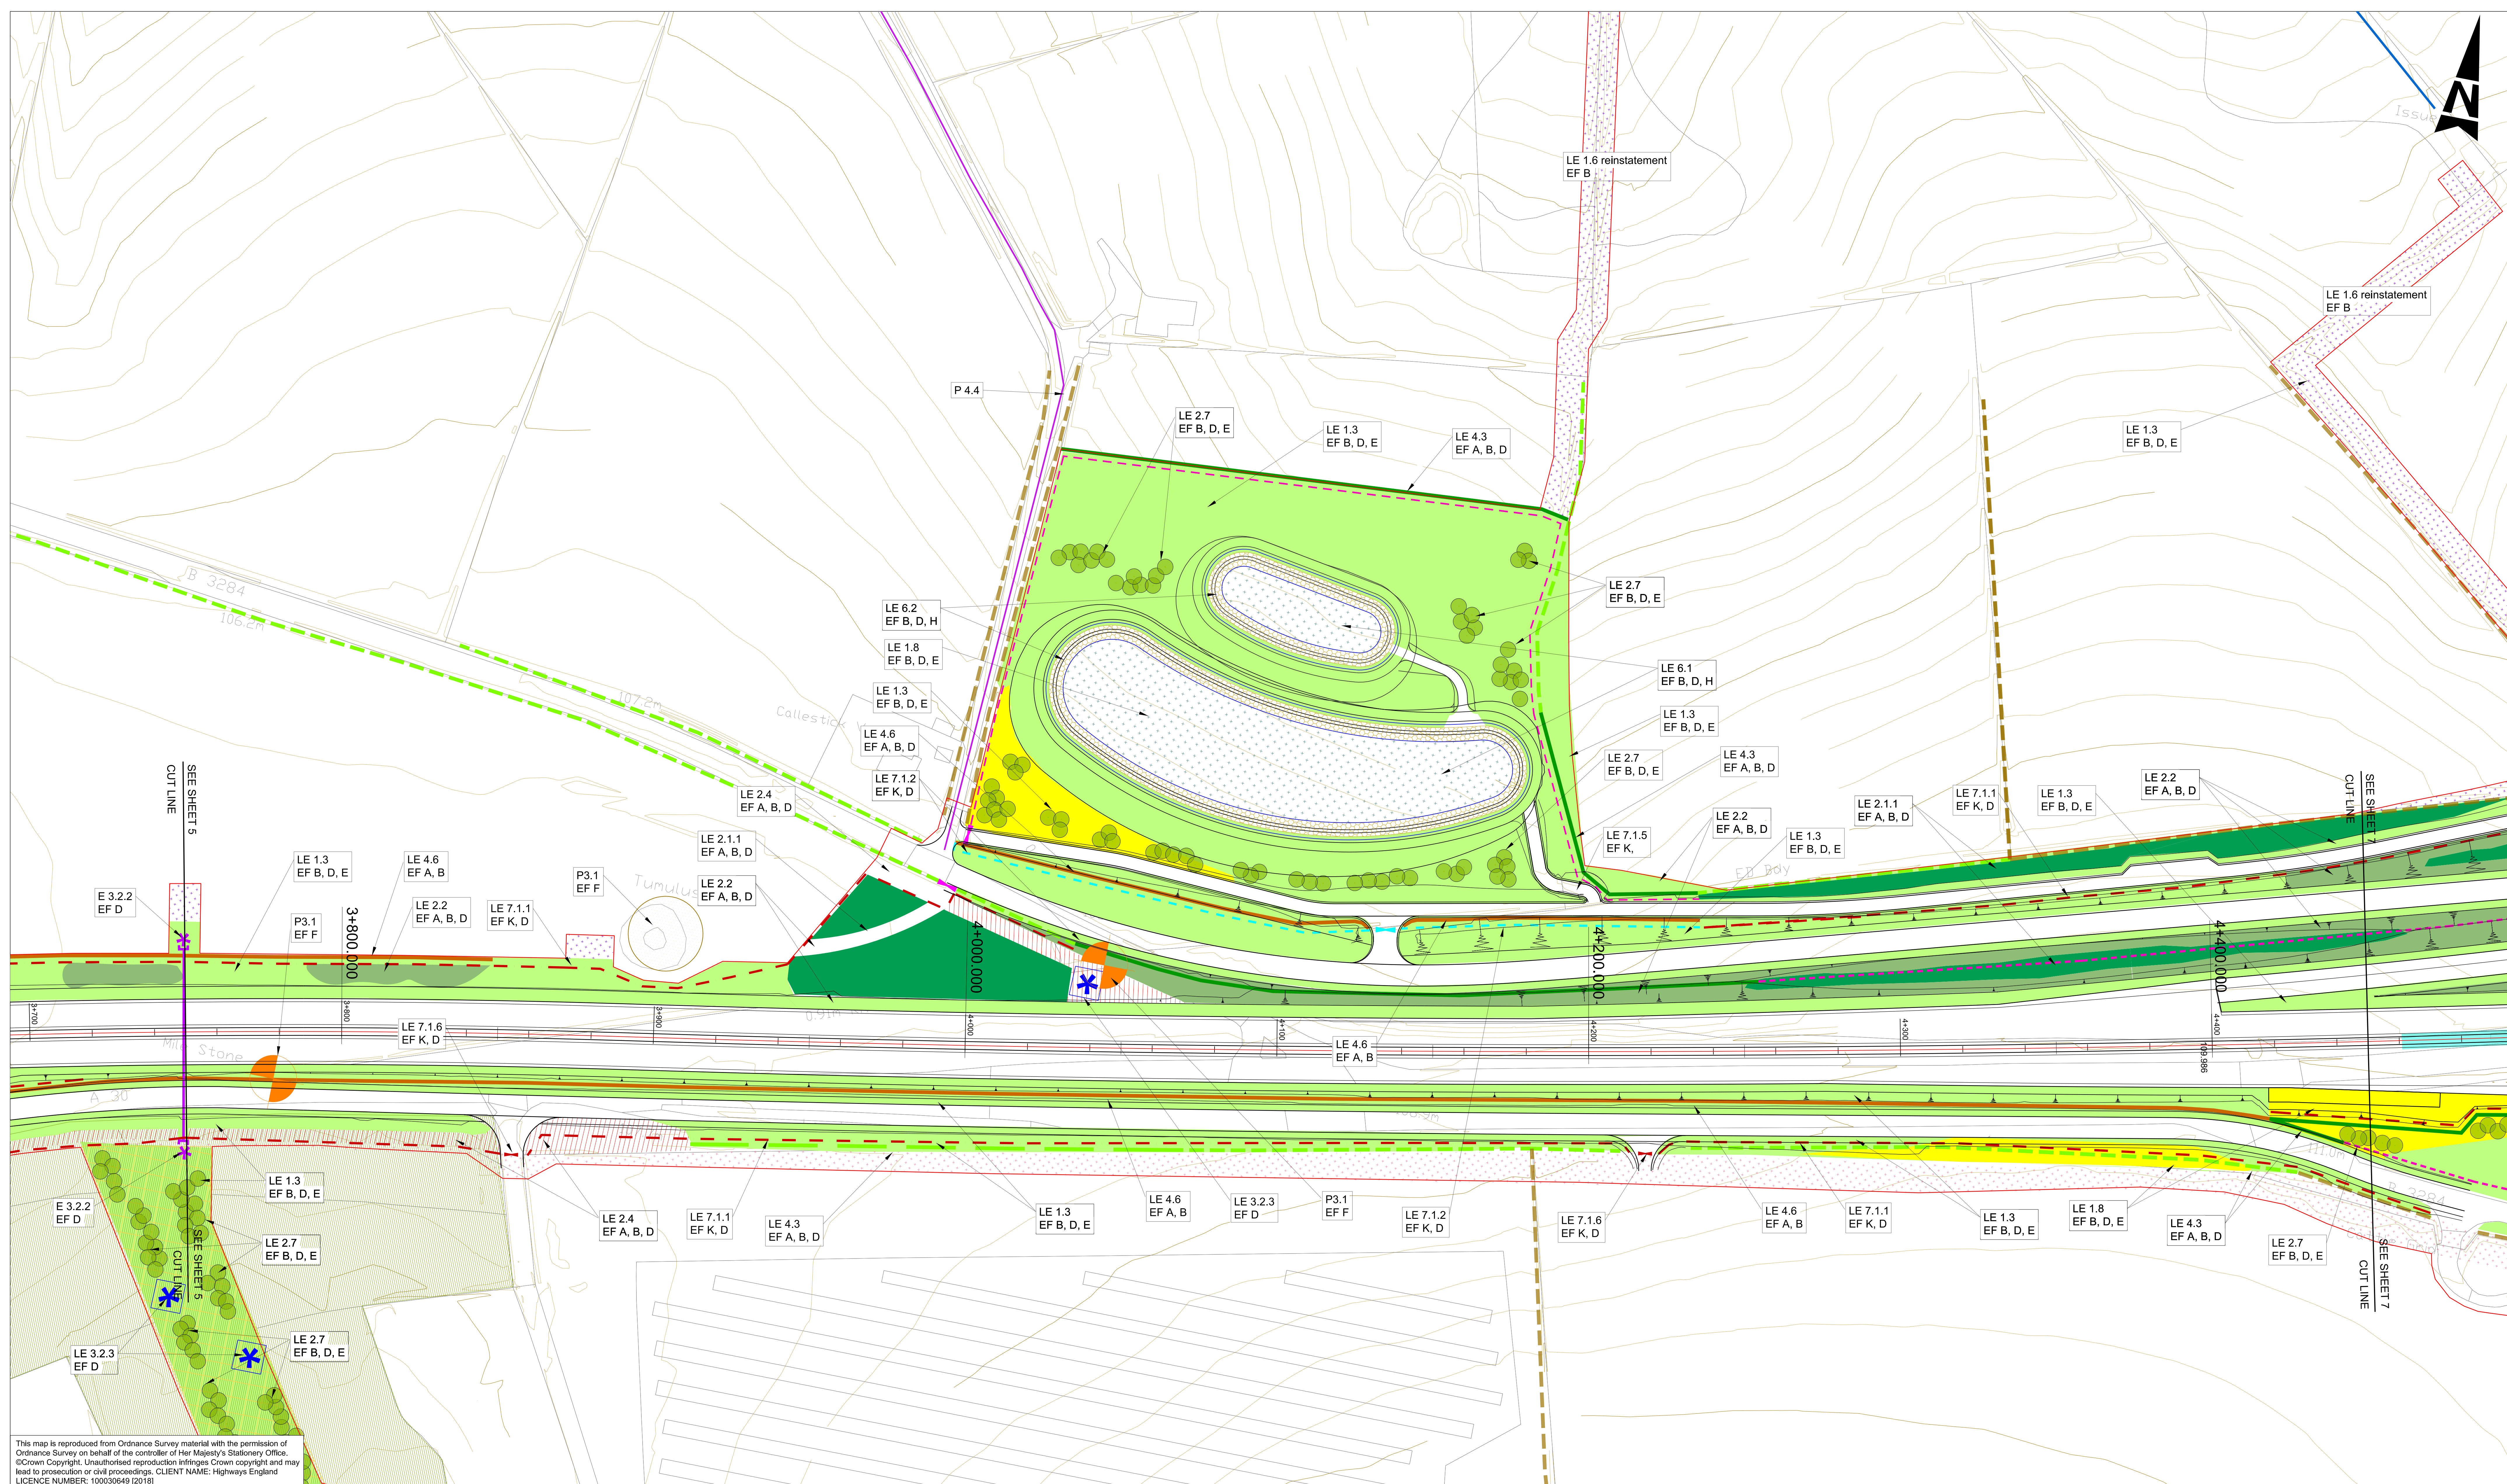

This map is reproduced from Ordnance Survey material with the permission of Ordnance Survey on behalf of the controller of Her Majesty's Stationery Office. ©Crown Copyright. Unauthorised reproduction infringes Crown copyright and may lead to prosecution or civil proceedings. CLIENT NAME: Highways England
LICENCE NUMBER: 100030649 [2018]

GENERAL NOTES:

1. FOR LEGEND AND DETAILS PLEASE REFER TO DRAWING HA551502-ARP-ELS-SW-DR-LE-000002.
2. ALL DIMENSIONS ARE IN METRES UNLESS NOTED OTHERWISE.
3. ONLY WRITTEN DIMENSIONS SHALL BE USED, DO NOT SCALE.
4. FENCELINES WORK-IN-PROGRESS, TO BE UPDATED.

SAFETY, HEALTH AND ENVIRONMENTAL INFORMATION

In addition to the hazards/risks normally associated with the types of work detailed on this drawing, note the following significant residual risks (Reference shall also be made to the design hazard log).

Construction (Enter "None" if applicable)
Maintenance / Cleaning (Enter "None" if applicable)
Use (Enter "None" if applicable)
Decommissioning / Demolition (Enter "None" if applicable)

---	---	---	---	---	---	---
---	---	---	---	---	---	---
P01	06/07/18	DF3	OS	BO	JP	---
P02	06/07/18	DF3	OS	BO	JP	DG
P03	23/08/18	FINAL ISSUE	BO	CM	JP	---
P04	23/08/18	P04	BO	CM	JP	SW
C01	23/08/18	FINAL ISSUE	BO	CM	JP	SW
P05	30/04/19	UPDATED FOR DL 4	BO	JP	SW	SW
P06	30/04/19	UPDATED FOR DL 4	BO	JP	SW	SW
C02	30/04/19	UPDATED FOR DL 4	BO	JP	SW	SW
Rev.	Date	Description	By	Chk'd	App'd	Auth'd

Suitability	Drawing Status
A3	STAGE COMPLETED

ARUP

Client

 highways
england




Project Title	A30 CHIVERTON TO CARLAND CROSS
---------------	--------------------------------

FIGURE 7.6 -
ENVIRONMENTAL MASTERPLANS
SHEET 6 OF 20

Scale	By	Checked	Approved	Authorised
1:1000	BO	JP	SW	SW
Original Size	Date	Date	Date	Date
A1	30/04/19	30/04/19	30/04/19	30/04/19
Drawing Number				Revision
HE PIN		Originator	Volume	C02
HA551502 -		ARP	ELS	
SW		-DR - LE -001006		
Location	Time	Role	Number	

DO NOT SCALE

Millimetres
0 10 100

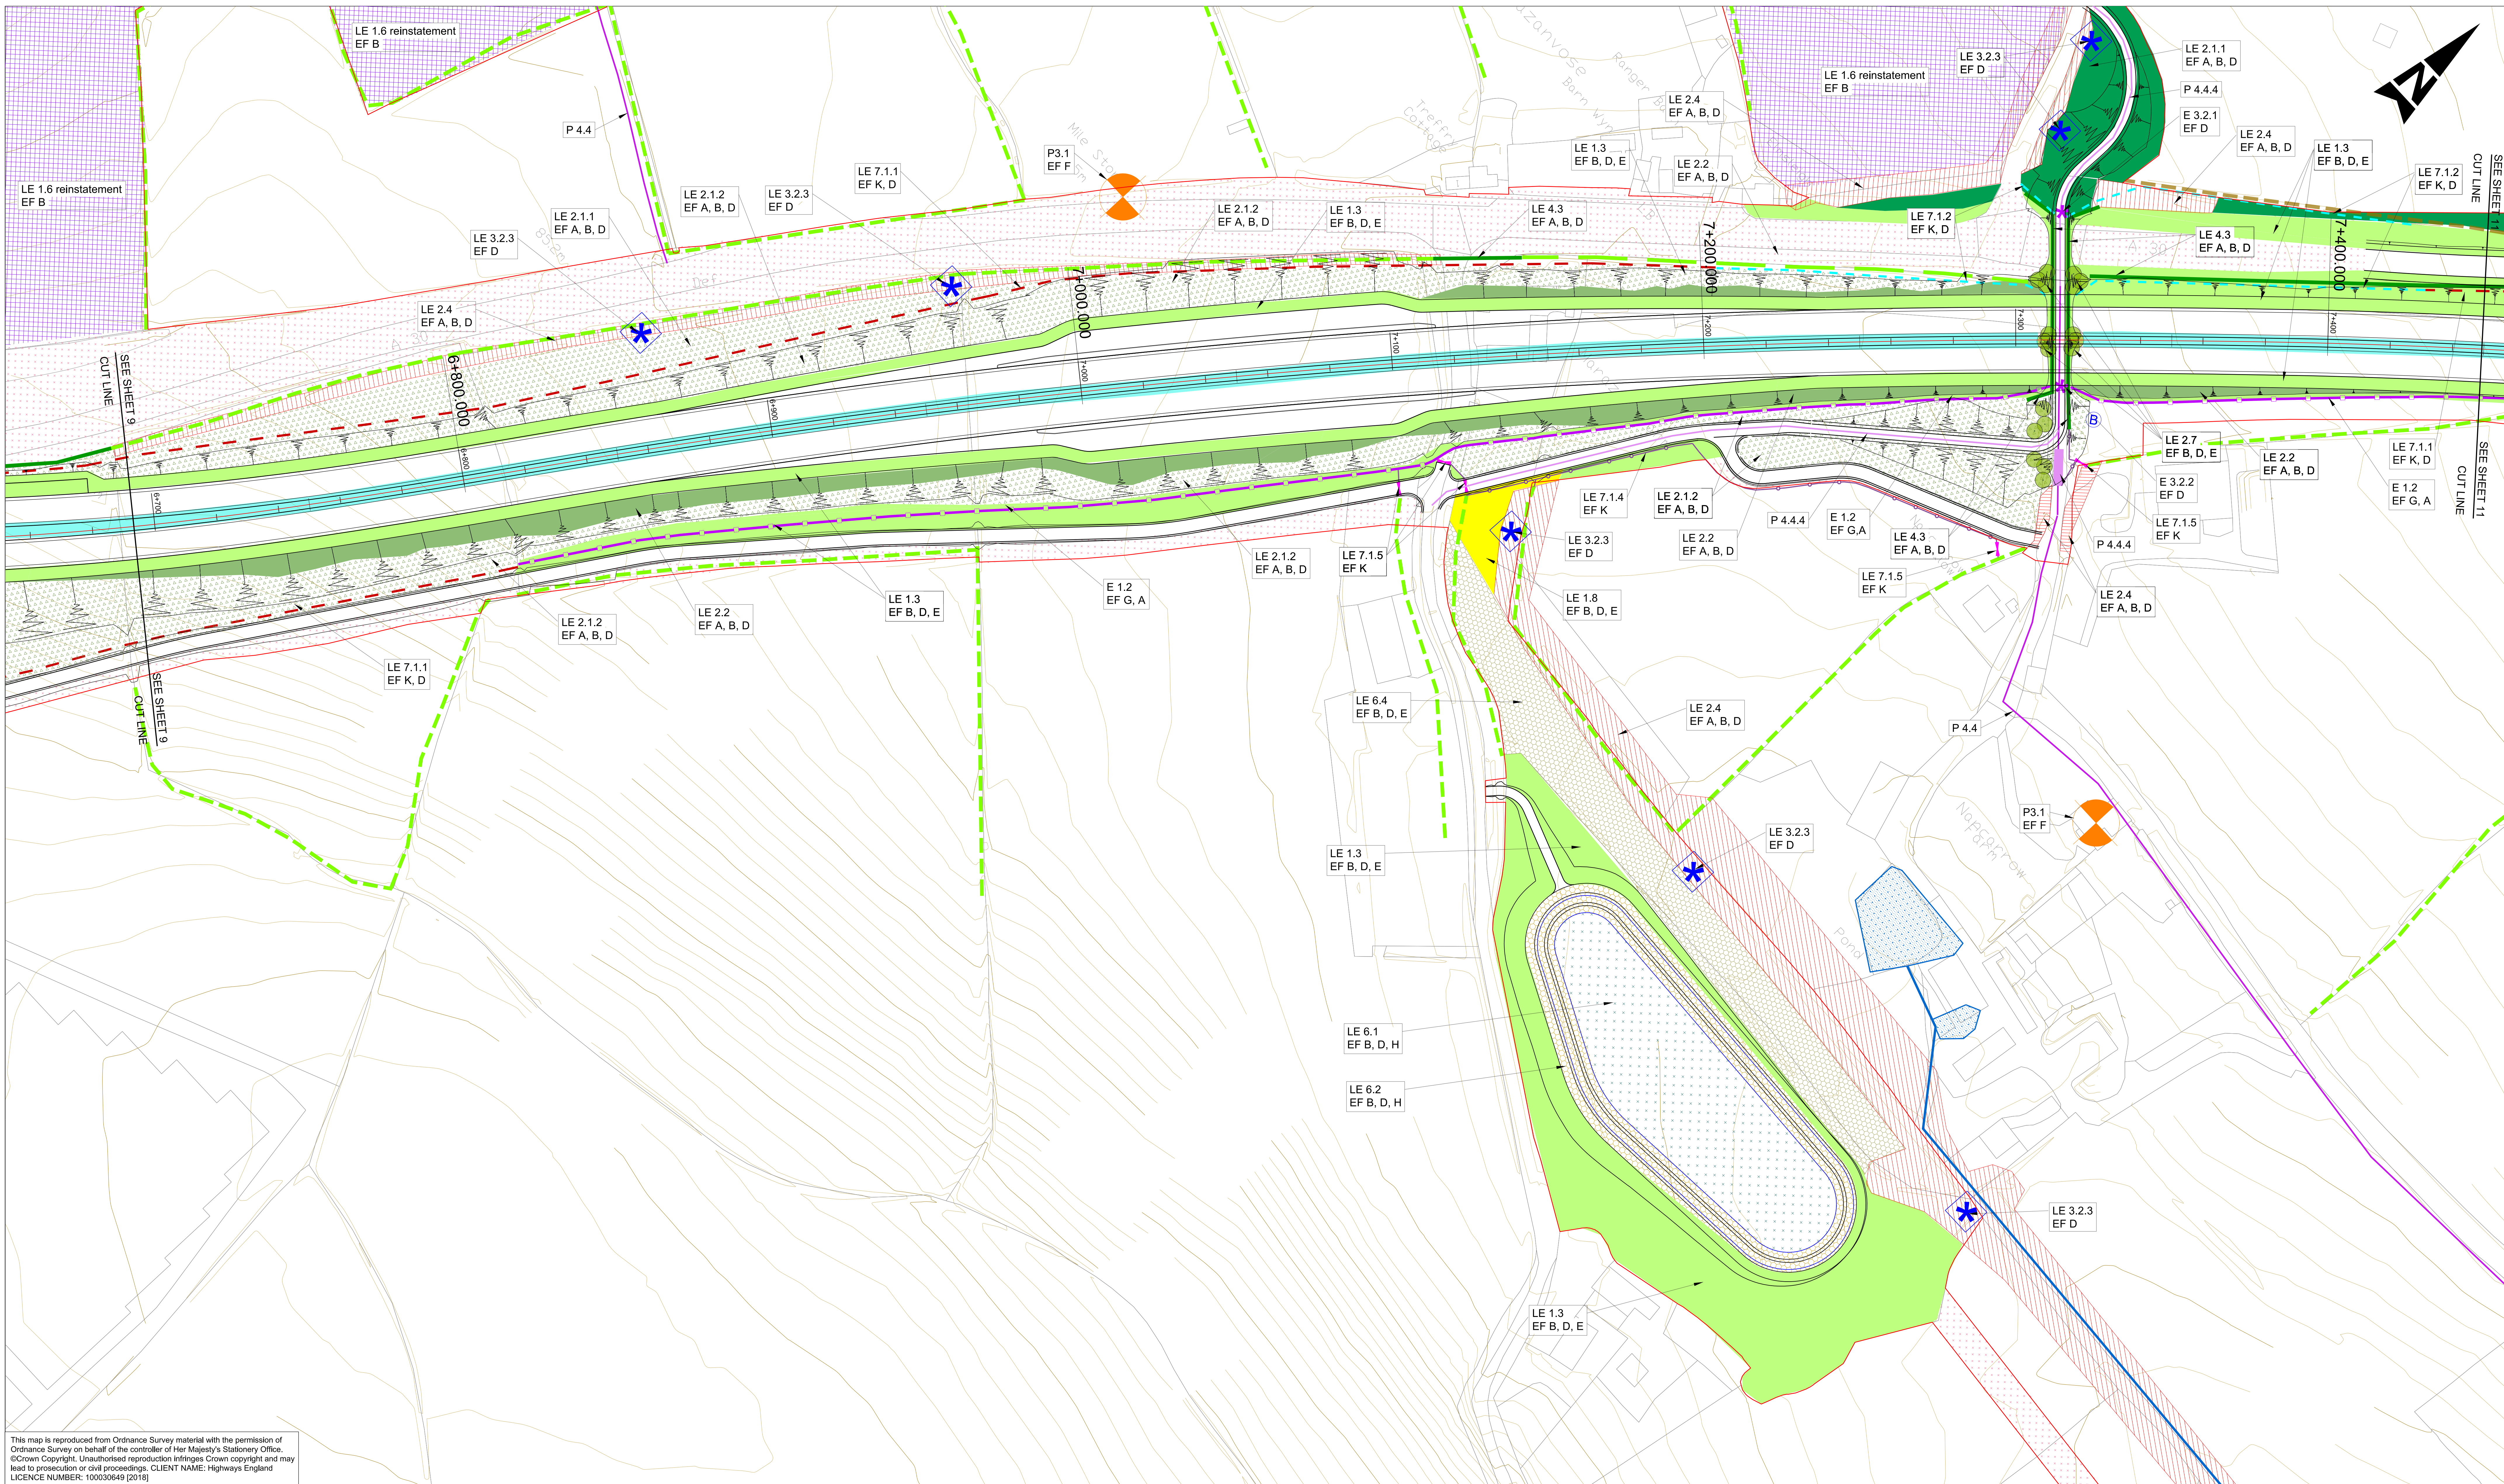

This map is reproduced from Ordnance Survey material with the permission of Ordnance Survey on behalf of the controller of Her Majesty's Stationary Office. ©Crown Copyright. Unauthorised reproduction infringes Crown copyright and may lead to prosecution or civil proceedings. CLIENT NAME: Highways England LICENCE NUMBER: 100030649 (2018)

- GENERAL NOTES:
1. FOR LEGEND AND DETAILS PLEASE REFER TO DRAWING HA551502-ARP-ELS-SW-DR-LE-000002
 2. ALL DIMENSIONS ARE IN METRES UNLESS NOTED OTHERWISE.
 3. ONLY WRITTEN DIMENSIONS SHALL BE USED, DO NOT SCALE.
 4. FENCELINES WORK-IN-PROGRESS, TO BE UPDATED.

SAFETY, HEALTH AND ENVIRONMENTAL INFORMATION

In addition to the hazards/risks normally associated with the types of work detailed on this drawing, note the following significant residual risks (Reference shall also be made to the design hazard log).

Construction		(Enter "None" if applicable)	
P01	06/07/18	DF3	OS BO JP --
P02	06/07/18	DF3	OS BO JP PH
P03	23/08/18	FINAL ISSUE	BO CM JP --
P04	23/08/18	P04	BO CM JP SW
C01	23/08/18	FINAL ISSUE	BO CM JP SW
P05	30/04/19	UPDATED FOR DL 4	BO JP SW SW
P06	30/04/19	UPDATED FOR DL 4	BO JP SW SW
C02	30/04/19	UPDATED FOR DL 4	BO JP SW SW
Rev.	Date	Description	By Chk'd App'd Auth'd

Suitability A3 Drawing Status STAGE COMPLETED

ARUP

Client highways england




Project Title A30 CHIVERTON TO CARLAND CROSS

Drawing Title FIGURE 7.6 - ENVIRONMENTAL MASTERPLANS SHEET 10 OF 20

Scale	By	Checked	Approved	Authorised
1:1000	BO	JP	SW	SW
Original Size	Date	Date	Date	Date
A1	30/04/19	30/04/19	30/04/19	30/04/19
Drawing Number	HE PIN	Originator	Volume	Revision
HA551502 - SW	ARP	ELS	-DR - LE -001010	C02
Location	Type	Role	Number	

100
0 10
Millimetres

DO NOT SCALE

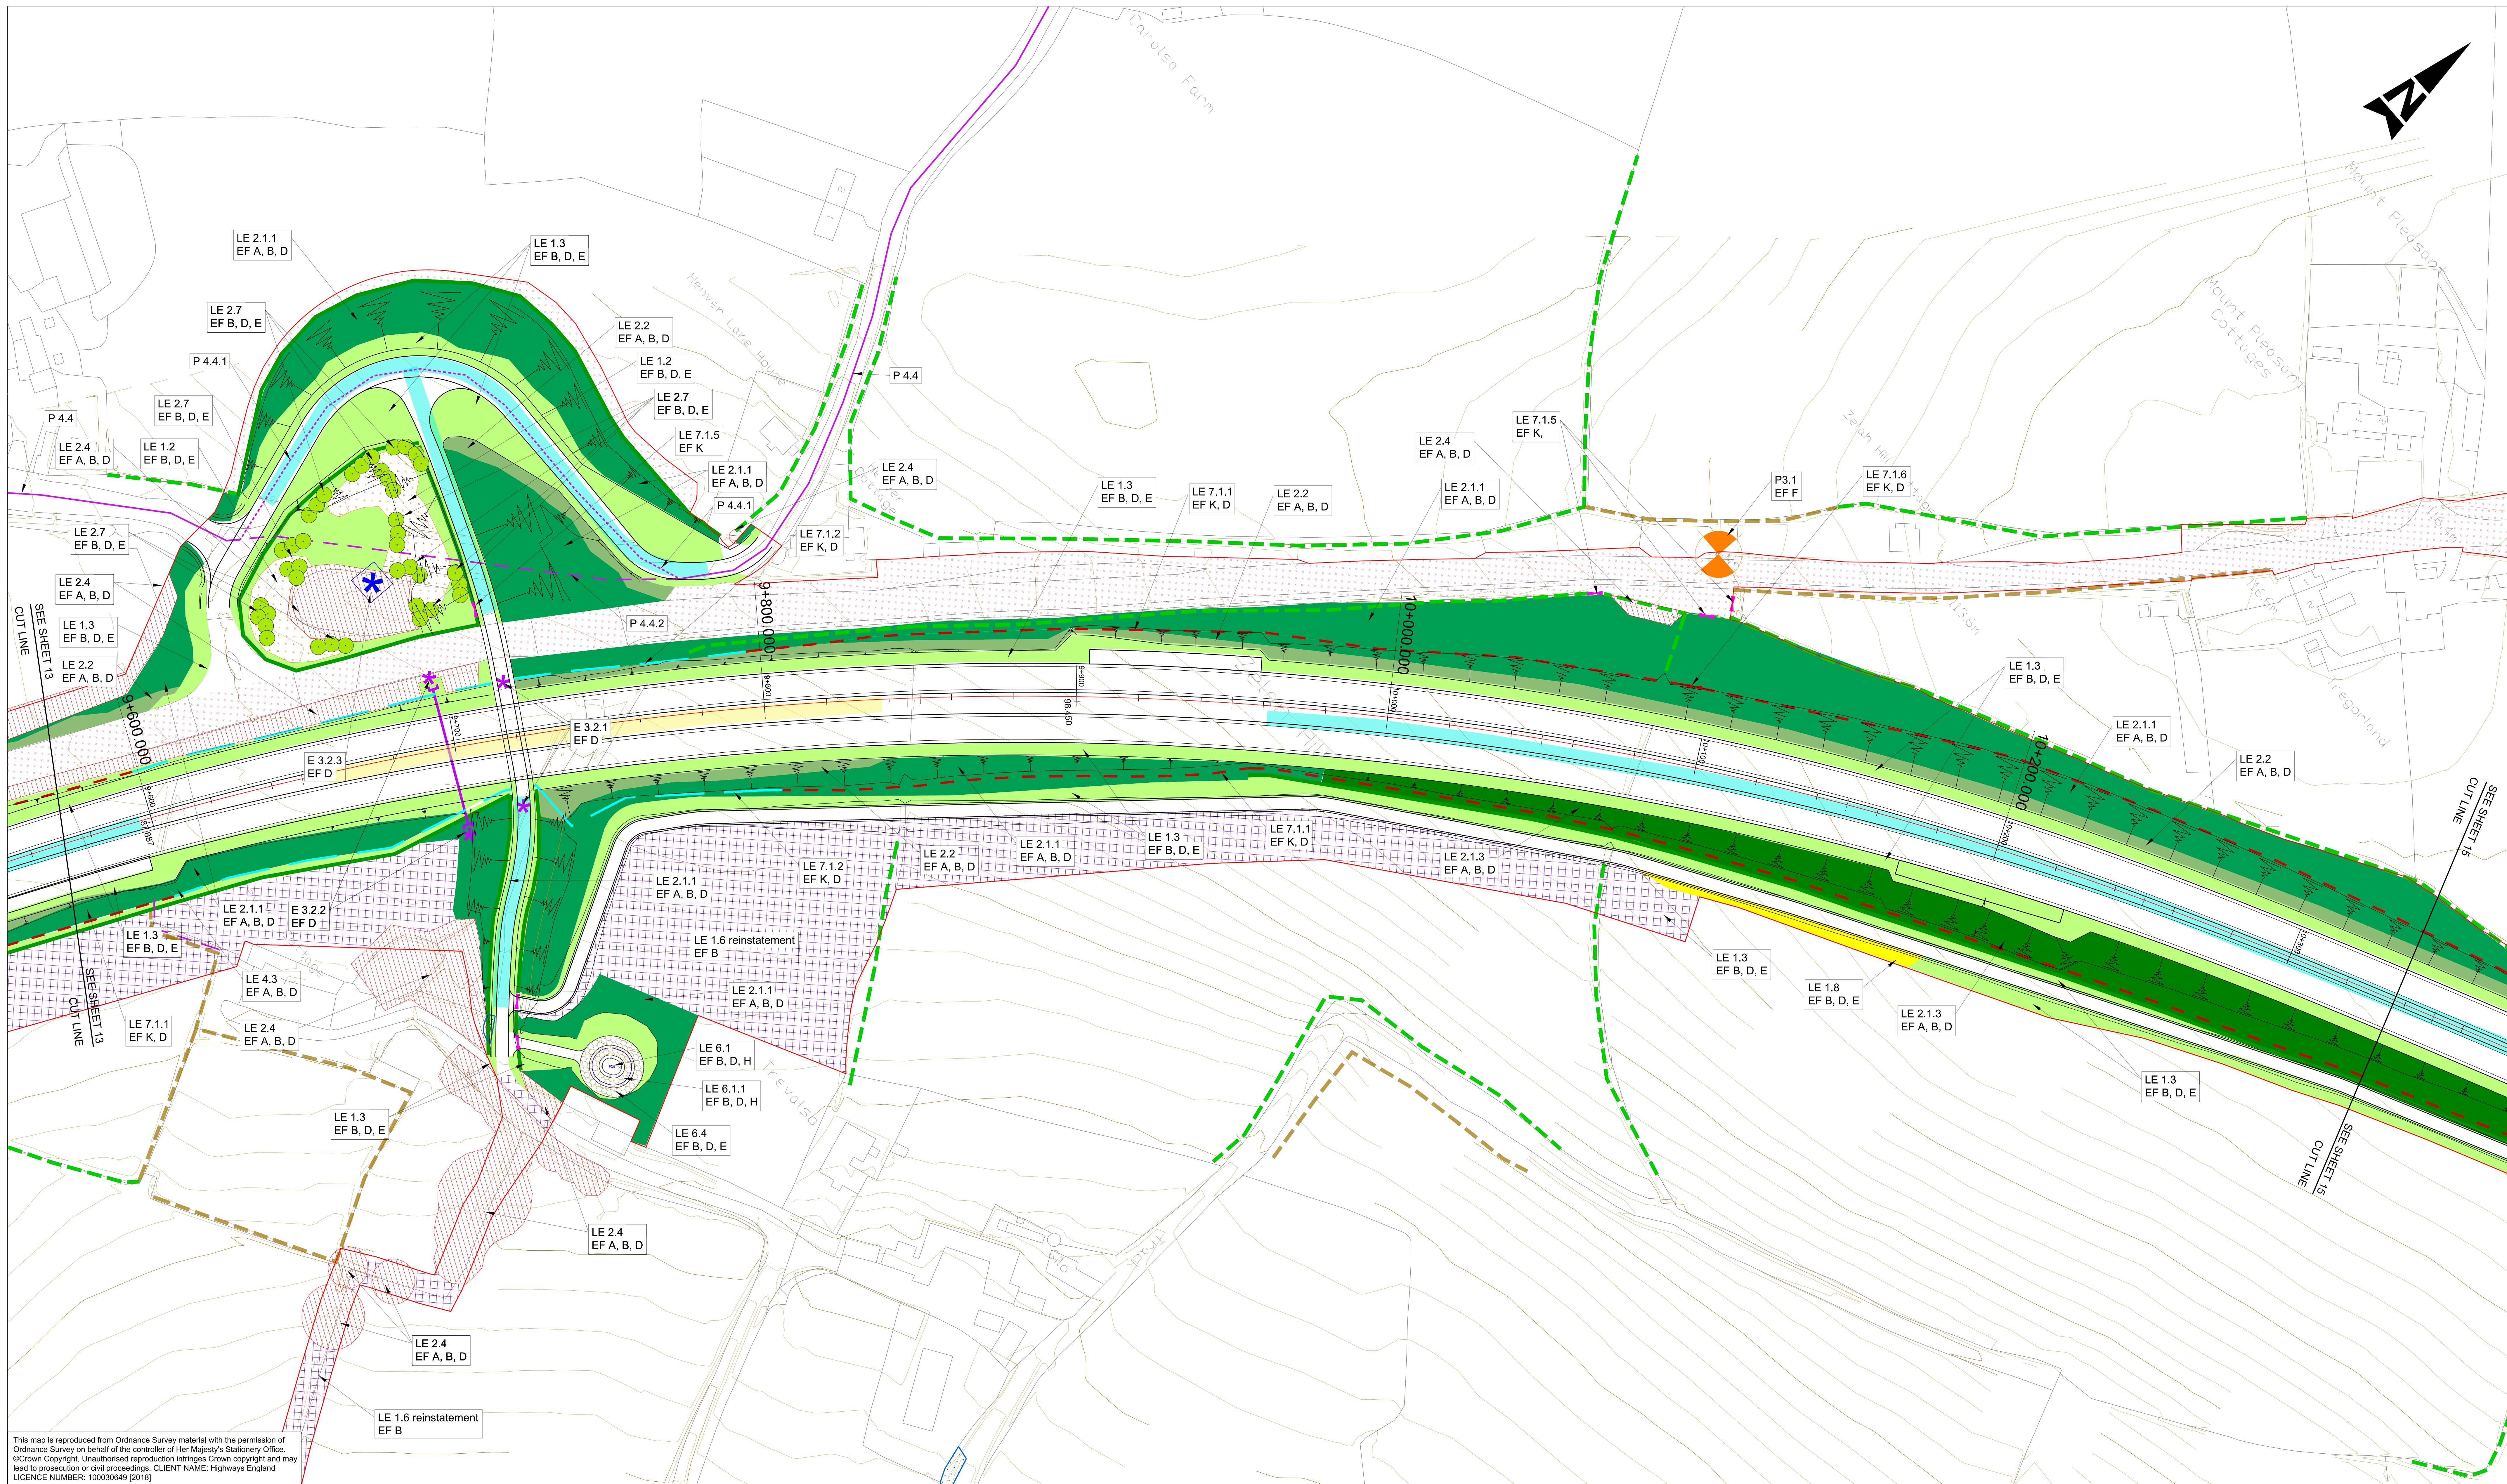

This map is reproduced from Ordnance Survey material with the permission of Ordnance Survey on behalf of the controller of Her Majesty's Stationary Office. ©Crown Copyright. Unauthorised reproduction infringes Crown copyright and may lead to prosecution or civil proceedings. CLIENT NAME: Highways England LICENCE NUMBER: 100030649 (2018)

- GENERAL NOTES:
1. FOR LEGEND AND DETAILS PLEASE REFER TO DRAWING HA551502-ARP-ELS-SW-DR-LE-000002
 2. ALL DIMENSIONS ARE IN METRES UNLESS NOTED OTHERWISE.
 3. ONLY WRITTEN DIMENSIONS SHALL BE USED, DO NOT SCALE.
 4. FENCELINES WORK-IN-PROGRESS, TO BE UPDATED.

SAFETY, HEALTH AND ENVIRONMENTAL INFORMATION

In addition to the hazards/risks normally associated with the types of work detailed on this drawing, note the following significant residual risks (Reference shall also be made to the design hazard log).

Construction
(Enter "None" if applicable)

Maintenance / Cleaning
(Enter "None" if applicable)

Use
(Enter "None" if applicable)

Decommissioning / Demolition
(Enter "None" if applicable)

P01	15/12/17	FIRST ISSUE	JP	JP	PH	—
P02	15/12/17	FIRST ISSUE	BO	JP	PH	PH
P03	06/07/18	DF3	OS	BO	JP	—
P04	06/07/18	DF3	OS	BO	JP	PH
P05	23/08/18	FINAL ISSUE	BO	CM	JP	—
P06	23/08/18	P06	BO	CM	JP	SW
C01	23/08/18	FINAL ISSUE	BO	CM	JP	SW
P07	30/04/19	UPDATED FOR DL 4	BO	JP	SW	SW
P08	30/04/19	UPDATED FOR DL 4	BO	JP	SW	SW
C02	30/04/19	UPDATED FOR DL 4	BO	JP	SW	SW
Rev.	Date	Description	By	Chk'd	App'd	Auth'd

Suitability A3 Drawing Status STAGE COMPLETED

ARUP

Client
highways
england



Project Title
A30 CHIVERTON TO CARLAND CROSS

Drawing Title
FIGURE 7.6 -
ENVIRONMENTAL MASTERPLANS
SHEET 14 OF 20

Scale 1:1000	By BO	Checked JP	Approved SW	Authorised SW
Original Size A1	Date 30/04/19	Date 30/04/19	Date 30/04/19	Date 30/04/19
Drawing Number HE PIN HA551502 - SW	Originator ARP	Volume ELS -DR-LE-001014	Revision C02	
Location	Type	Role	Number	


DO NOT SCALE

Millimetres

0

10

100

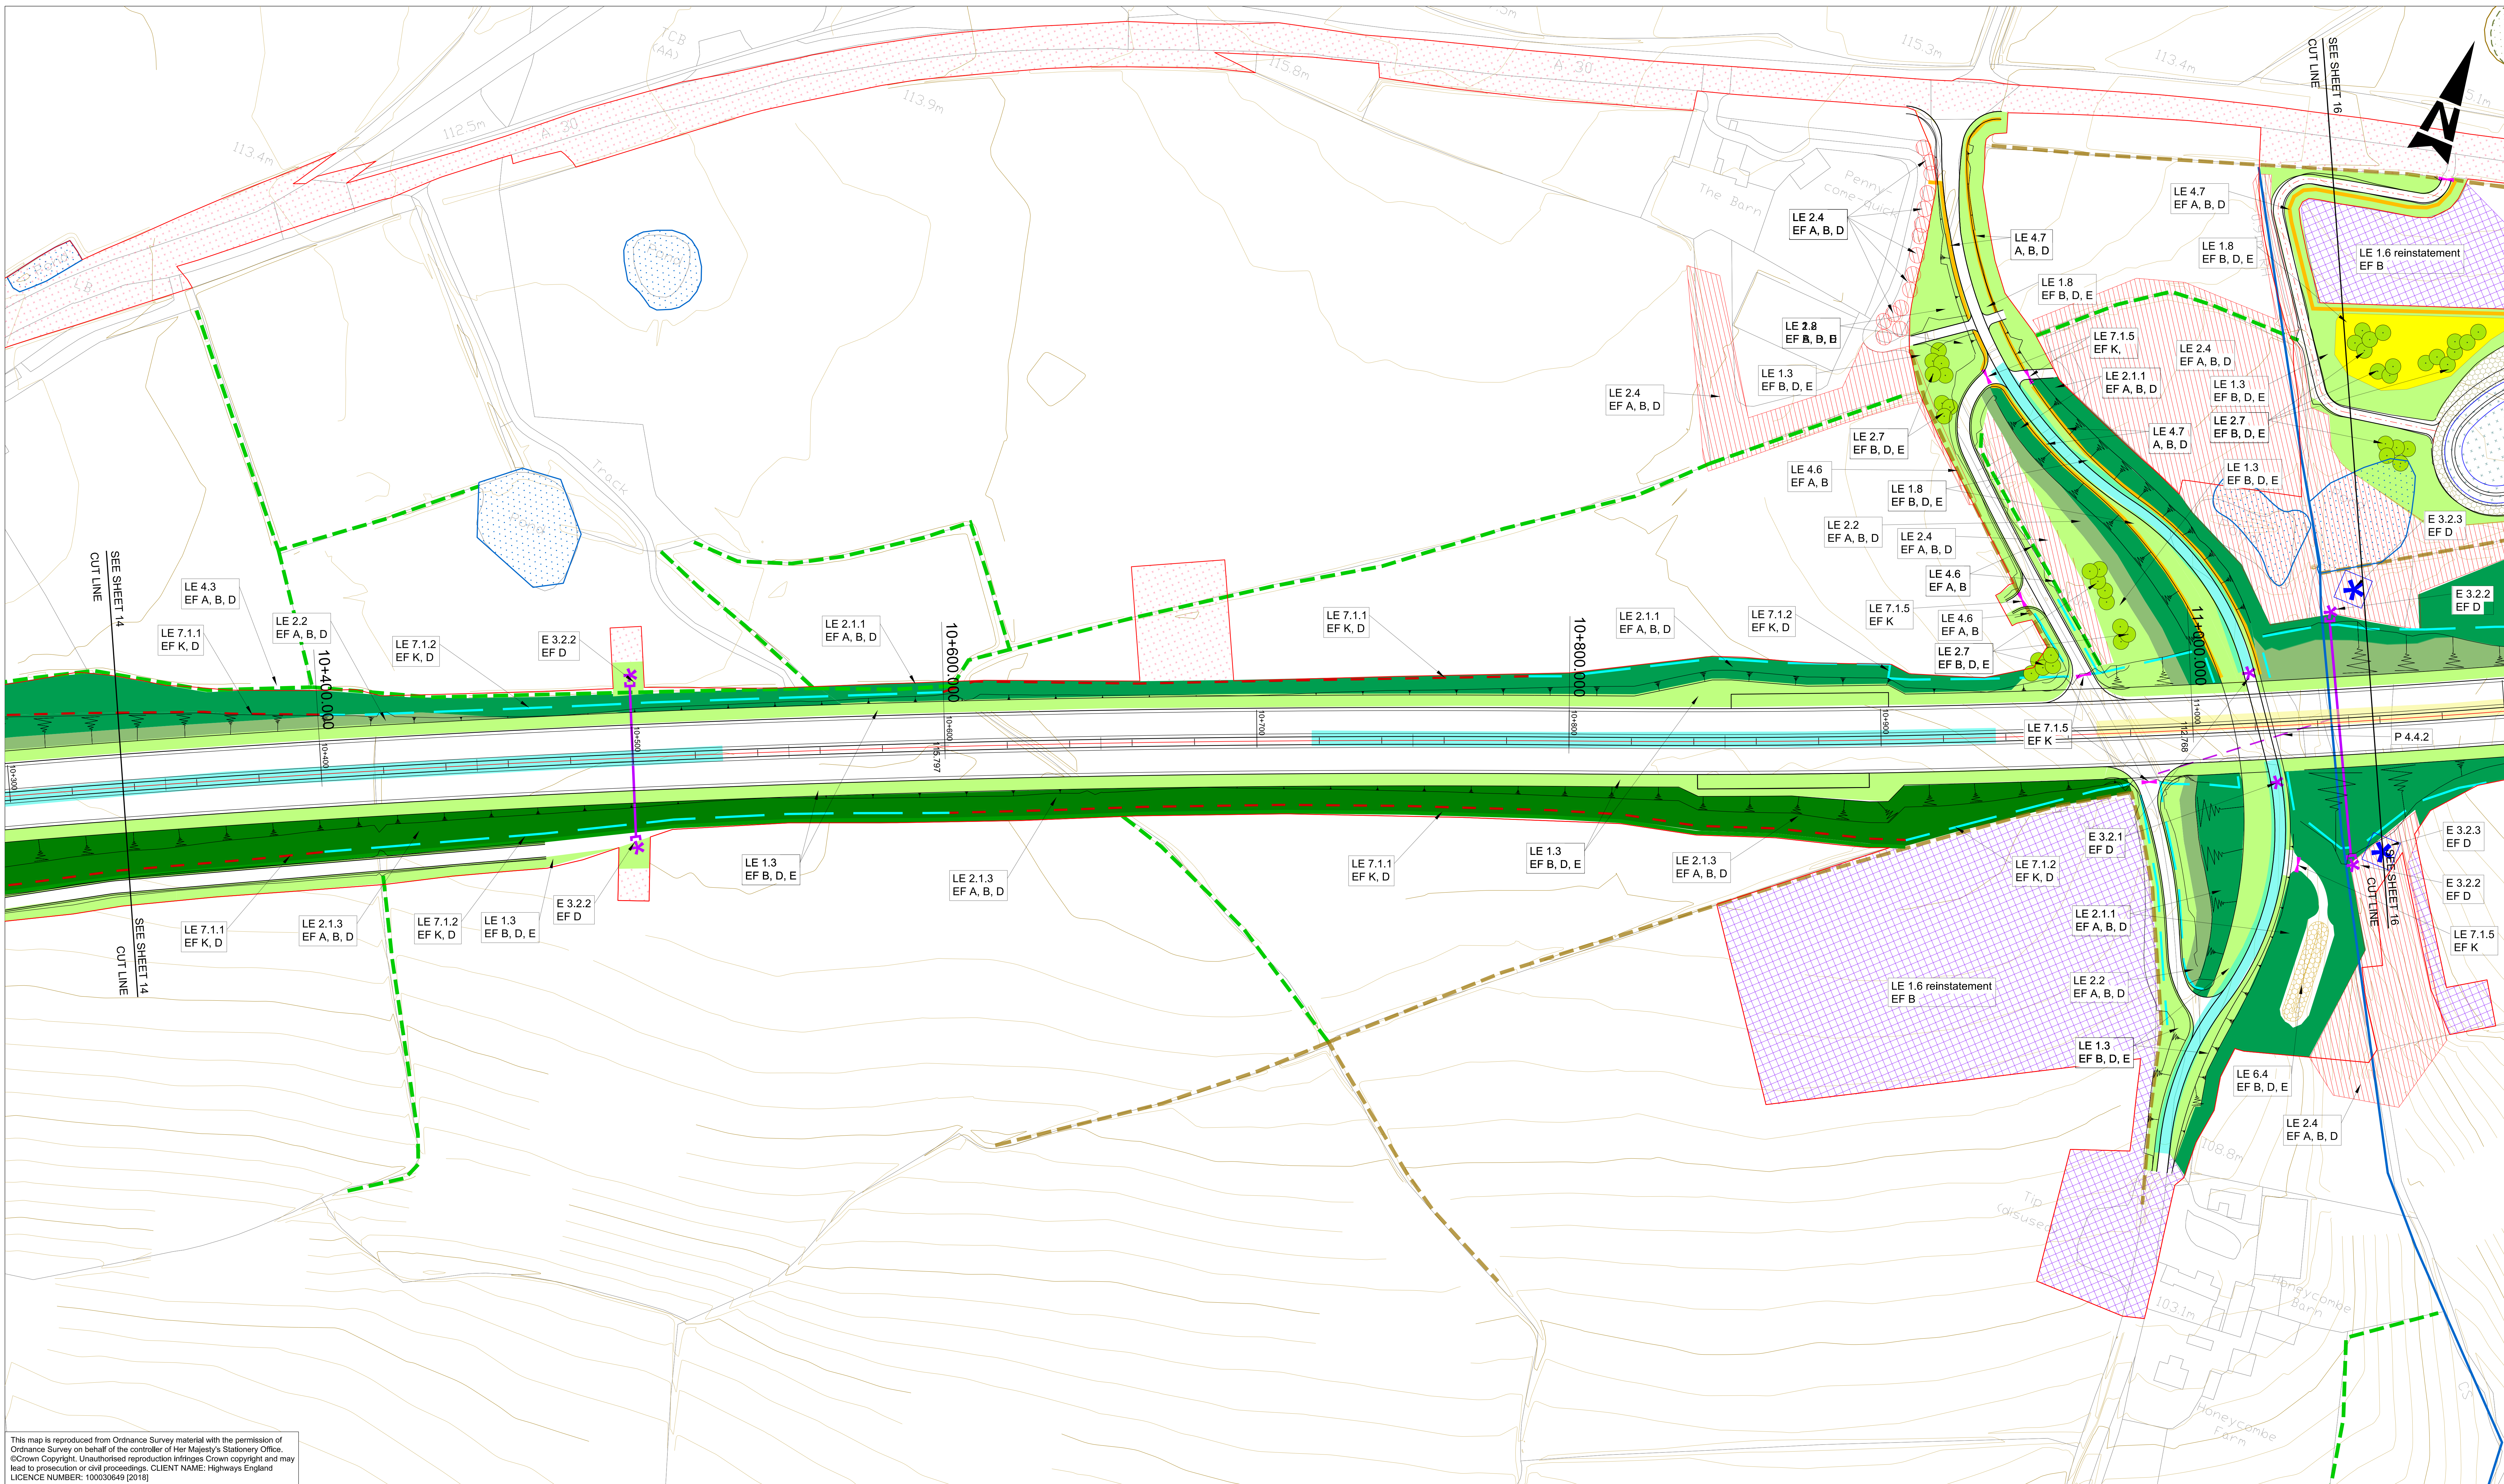

This map is reproduced from Ordnance Survey material with the permission of Ordnance Survey on behalf of the controller of Her Majesty's Stationary Office. ©Crown Copyright. Unauthorised reproduction infringes Crown copyright and may lead to prosecution or civil proceedings. CLIENT NAME: Highways England LICENCE NUMBER: 100030649 (2018)

- GENERAL NOTES:
1. FOR LEGEND AND DETAILS PLEASE REFER TO DRAWING HA551502-ARP-ELS-SW-DR-LE-000002
 2. ALL DIMENSIONS ARE IN METRES UNLESS NOTED OTHERWISE.
 3. ONLY WRITTEN DIMENSIONS SHALL BE USED, DO NOT SCALE.
 4. FENCELINES WORK-IN-PROGRESS, TO BE UPDATED.

SAFETY, HEALTH AND ENVIRONMENTAL INFORMATION

In addition to the hazards/risks normally associated with the types of work detailed on this drawing, note the following significant residual risks (Reference shall also be made to the design hazard log).

Construction
(Enter "None" if applicable)

Maintenance / Cleaning
(Enter "None" if applicable)

Use
(Enter "None" if applicable)

Decommissioning / Demolition
(Enter "None" if applicable)

P01	15/12/17	FIRST ISSUE	JP	JP	PH	—
P02	15/12/17	FIRST ISSUE	BO	JP	PH	PH
P03	06/07/18	DF3	OS	BO	JP	—
P04	06/07/18	DF3	OS	BO	JP	PH
P05	23/08/18	FINAL ISSUE	BO	CM	JP	—
P06	23/08/18	P06	BO	CM	JP	SW
C01	23/08/18	FINAL ISSUE	BO	CM	JP	SW
P07	30/04/19	UPDATED FOR DL 4	BO	JP	SW	SW
P08	30/04/19	UPDATED FOR DL 4	BO	JP	SW	SW
C02	30/04/19	UPDATED FOR DL 4	BO	JP	SW	SW
Rev.	Date	Description	By	Chk'd	App'd	Auth'd

Suitability A3 Drawing Status STAGE COMPLETED

ARUP

Client highways england



Project Title A30 CHIVERTON TO CARLAND CROSS

Drawing Title FIGURE 7.6 - ENVIRONMENTAL MASTERPLANS SHEET 15 OF 20

Scale 1:1000	By BO	Checked JP	Approved SW	Authorised SW
Original Size A1	Date 30/04/19	Date 30/04/19	Date 30/04/19	Date 30/04/19
Drawing Number HA551502 - SW	HE PIN ARP	Originator -DR- LE -001015	Volume ELS	Revision C02
Location	Type	Role	Number	

DO NOT SCALE

Millimetres

0

10

100



This map is reproduced from Ordnance Survey material with the permission of Ordnance Survey on behalf of the controller of Her Majesty's Stationary Office. ©Crown Copyright. Unauthorised reproduction infringes Crown copyright and may lead to prosecution or civil proceedings. CLIENT NAME: Highways England LICENCE NUMBER: 100030649 (2018)

- GENERAL NOTES:
1. FOR LEGEND AND DETAILS PLEASE REFER TO DRAWING HA551502-ARP-ELS-SW-DR-LE-000002
 2. ALL DIMENSIONS ARE IN METRES UNLESS NOTED OTHERWISE.
 3. ONLY WRITTEN DIMENSIONS SHALL BE USED, DO NOT SCALE.
 4. FENCELINES WORK-IN-PROGRESS, TO BE UPDATED.

SAFETY, HEALTH AND ENVIRONMENTAL INFORMATION

In addition to the hazards/risks normally associated with the types of work detailed on this drawing, note the following significant residual risks (Reference shall also be made to the design hazard log).

Construction
(Enter "None" if applicable)

Maintenance / Cleaning
(Enter "None" if applicable)

Use
(Enter "None" if applicable)

Decommissioning / Demolition
(Enter "None" if applicable)

P01	15/12/17	FIRST ISSUE	JP	JP	PH	—
P02	15/12/17	FIRST ISSUE	BO	JP	PH	PH
P03	06/07/18	DF3	OS	BO	JP	—
P04	06/07/18	DF3	OS	BO	JP	PH
P05	23/08/18	FINAL ISSUE	BO	CM	JP	—
P06	23/08/18	P06	BO	CM	JP	SW
C01	23/08/18	FINAL ISSUE	BO	CM	JP	SW
P07	30/04/19	UPDATED FOR DL 4	BO	JP	SW	SW
P08	30/04/19	UPDATED FOR DL 4	BO	JP	SW	SW
C02	30/04/19	UPDATED FOR DL 4	BO	JP	SW	SW
Rev.	Date	Description	By	Chk'd	App'd	Auth'd

Suitability A3 Drawing Status STAGE COMPLETED

ARUP

Client
highways
england



Project Title
A30 CHIVERTON TO CARLAND CROSS

Drawing Title
FIGURE 7.6 -
ENVIRONMENTAL MASTERPLANS
SHEET 16 OF 20

Scale 1:1000	By BO	Checked JP	Approved SW	Authorised SW
Original Size A1	Date 30/04/19	Date 30/04/19	Date 30/04/19	Date 30/04/19
Drawing Number HA551502 - SW	Originator ARP	Volume ELS	Revision C02	
Location	Type	Role	Number	


DO NOT SCALE

Millimetres

0

10

100

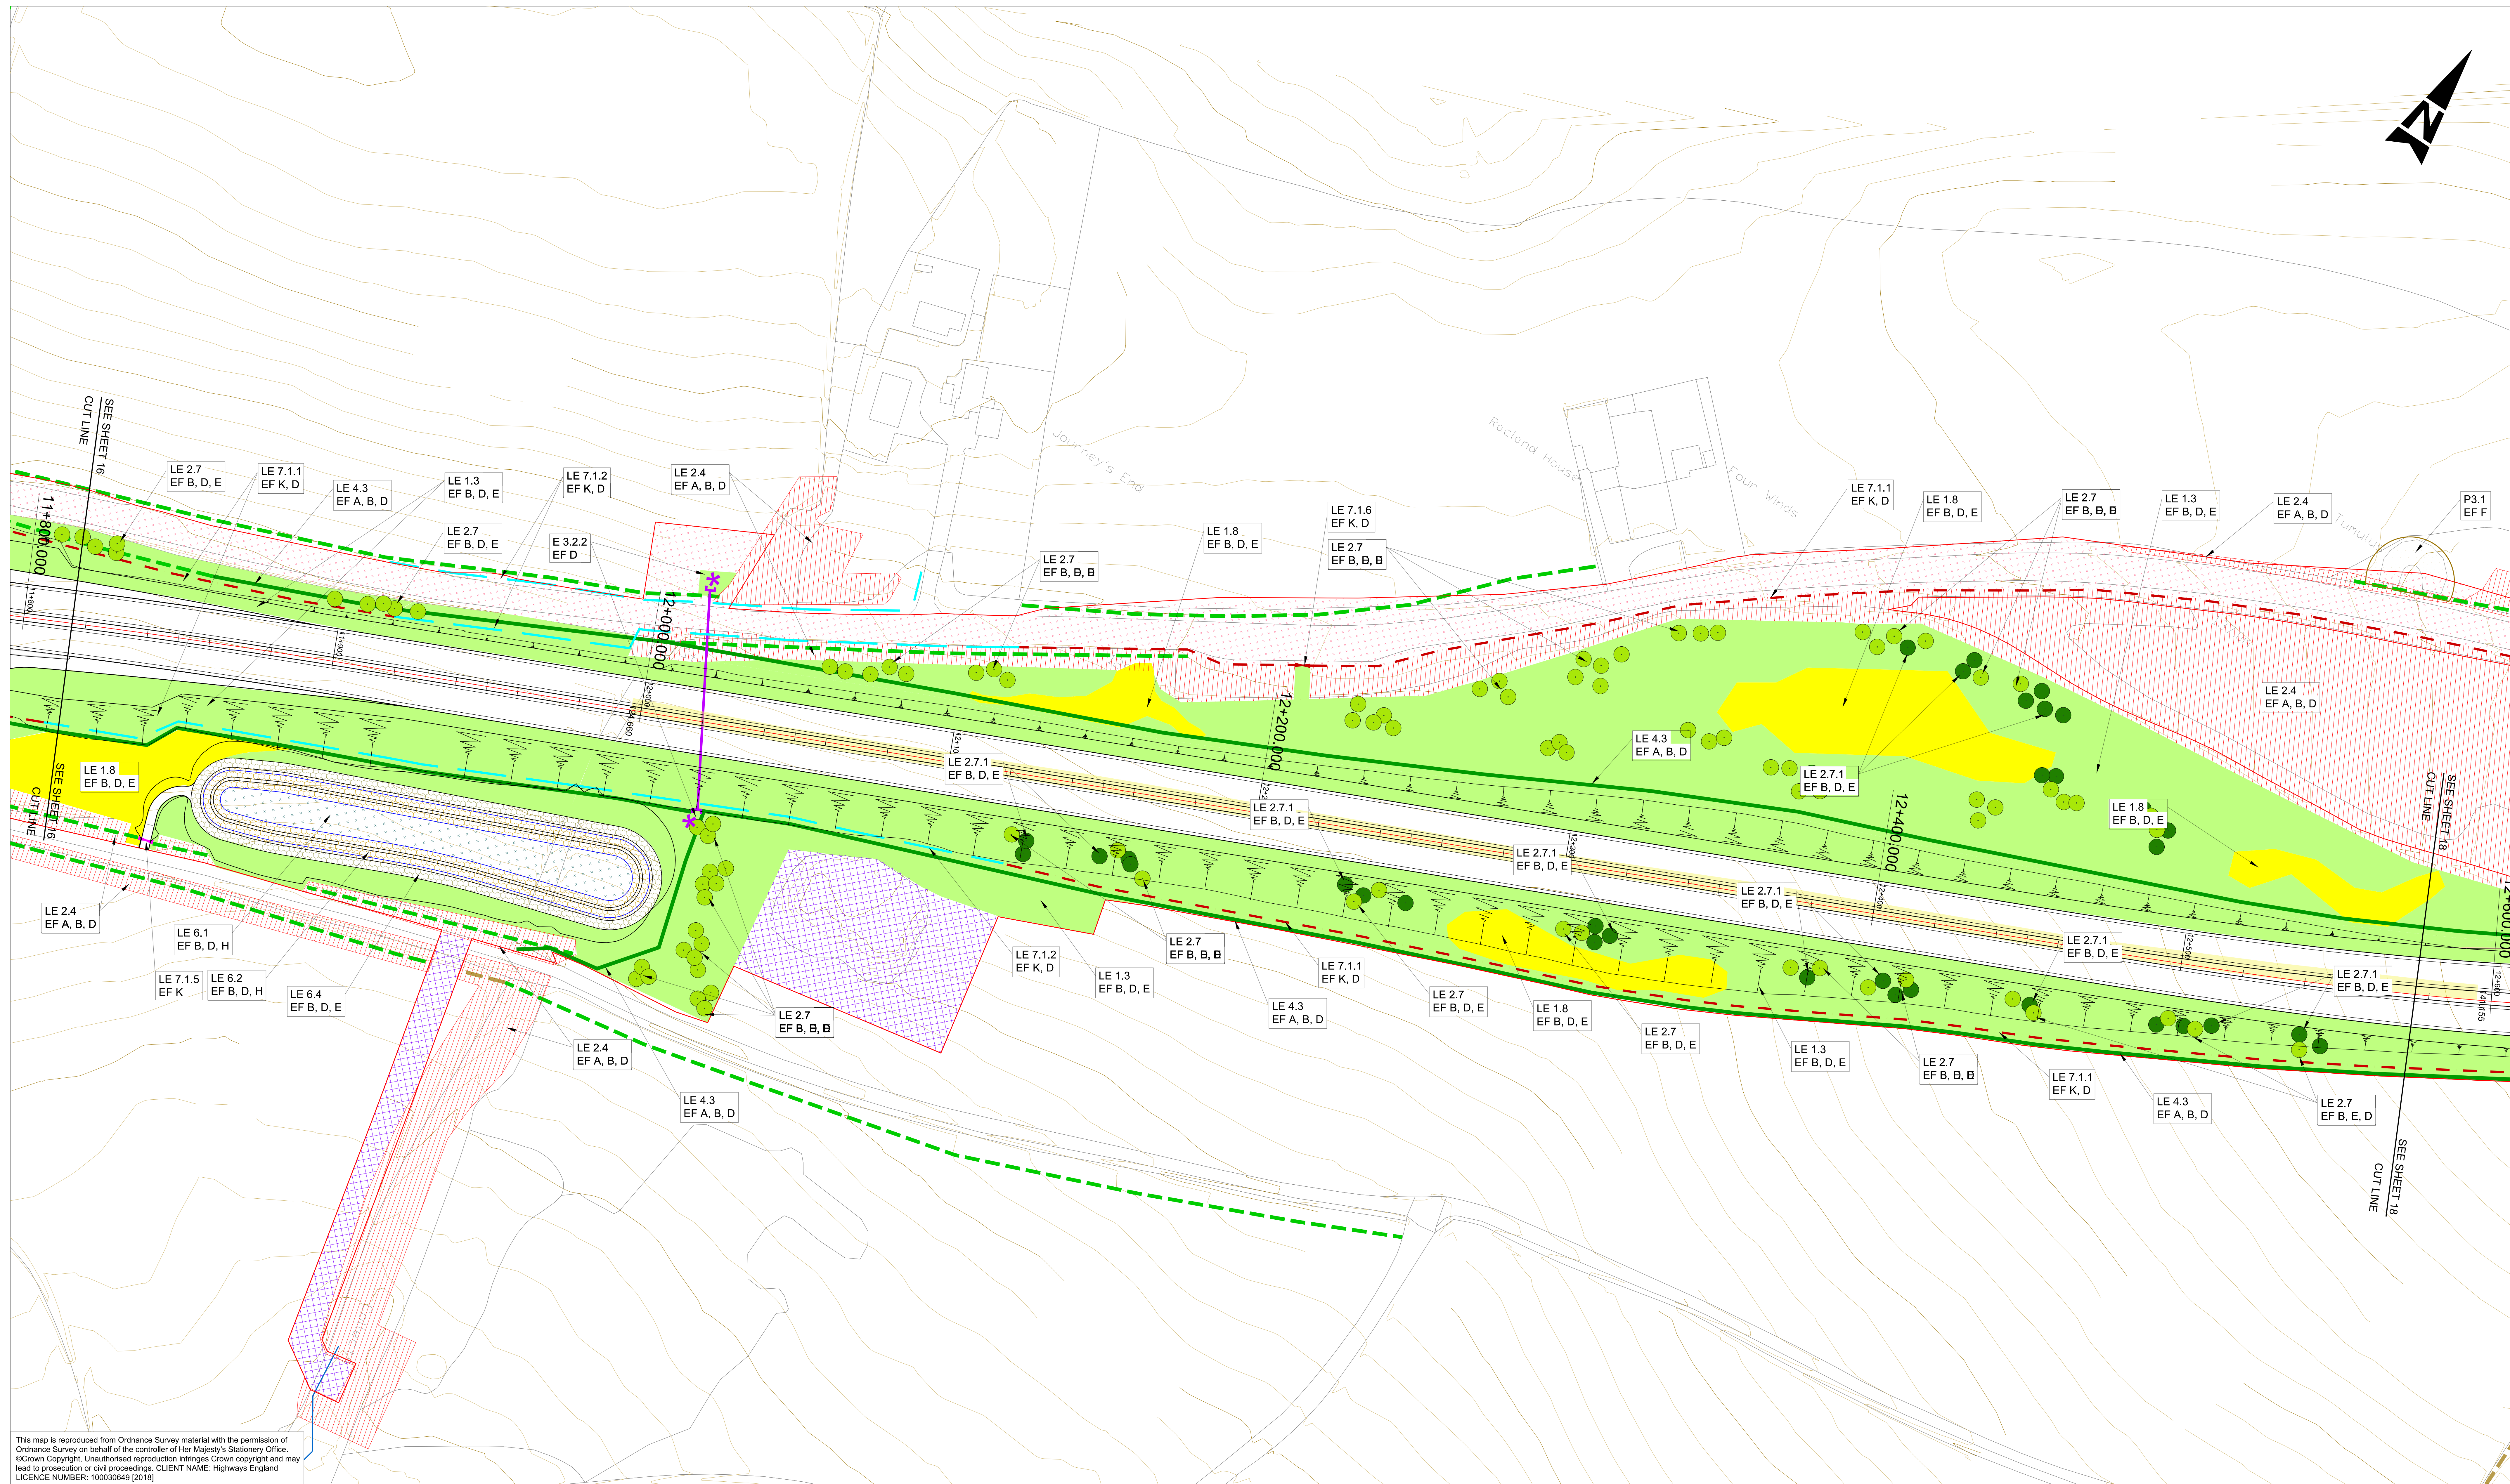

This map is reproduced from Ordnance Survey material with the permission of Ordnance Survey on behalf of the controller of Her Majesty's Stationary Office. ©Crown Copyright. Unauthorised reproduction infringes Crown copyright and may lead to prosecution or civil proceedings. CLIENT NAME: Highways England LICENCE NUMBER: 100030649 (2018)

- GENERAL NOTES:
1. FOR LEGEND AND DETAILS PLEASE REFER TO DRAWING HA551502-ARP-ELS-SW-DR-LE-000002
 2. ALL DIMENSIONS ARE IN METRES UNLESS NOTED OTHERWISE.
 3. ONLY WRITTEN DIMENSIONS SHALL BE USED, DO NOT SCALE.
 4. FENCELINES WORK-IN-PROGRESS, TO BE UPDATED.

SAFETY, HEALTH AND ENVIRONMENTAL INFORMATION

In addition to the hazards/risks normally associated with the types of work detailed on this drawing, note the following significant residual risks (Reference shall also be made to the design hazard log).

Construction
(Enter "None" if applicable)

Maintenance / Cleaning
(Enter "None" if applicable)

Use
(Enter "None" if applicable)

Decommissioning / Demolition
(Enter "None" if applicable)

P01	15/12/17	FIRST ISSUE	JP	JP	PH	—
P02	15/12/17	FIRST ISSUE	BO	JP	PH	PH
P03	06/07/18	DF3	OS	BO	JP	—
P04	06/07/18	DF3	OS	BO	JP	PH
P05	23/08/18	FINAL ISSUE	BO	CM	JP	—
P06	23/08/18	P06	BO	CM	JP	SW
C01	23/08/18	FINAL ISSUE	BO	CM	JP	SW
P07	30/04/19	UPDATED FOR DL 4	BO	JP	SW	SW
P08	30/04/19	UPDATED FOR DL 4	BO	JP	SW	SW
C02	30/04/19	UPDATED FOR DL 4	BO	JP	SW	SW
Rev.	Date	Description	By	Chk'd	App'd	Auth'd

Suitability A3 Drawing Status STAGE COMPLETED

ARUP

Client
highways
england



Project Title
A30 CHIVERTON TO CARLAND CROSS

Drawing Title
FIGURE 7.6 -
ENVIRONMENTAL MASTERPLANS
SHEET 17 OF 20

Scale 1:1000	By BO	Checked JP	Approved SW	Authorised SW
Original Size A1	Date 30/04/19	Date 30/04/19	Date 30/04/19	Date 30/04/19
Drawing Number HE PIN HA551502 - SW	Originator ARP	Volume ELS -DR-LE-001017	Revision C02	
Location	Type	Role	Number	


DO NOT SCALE

Millimetres

0

10

100

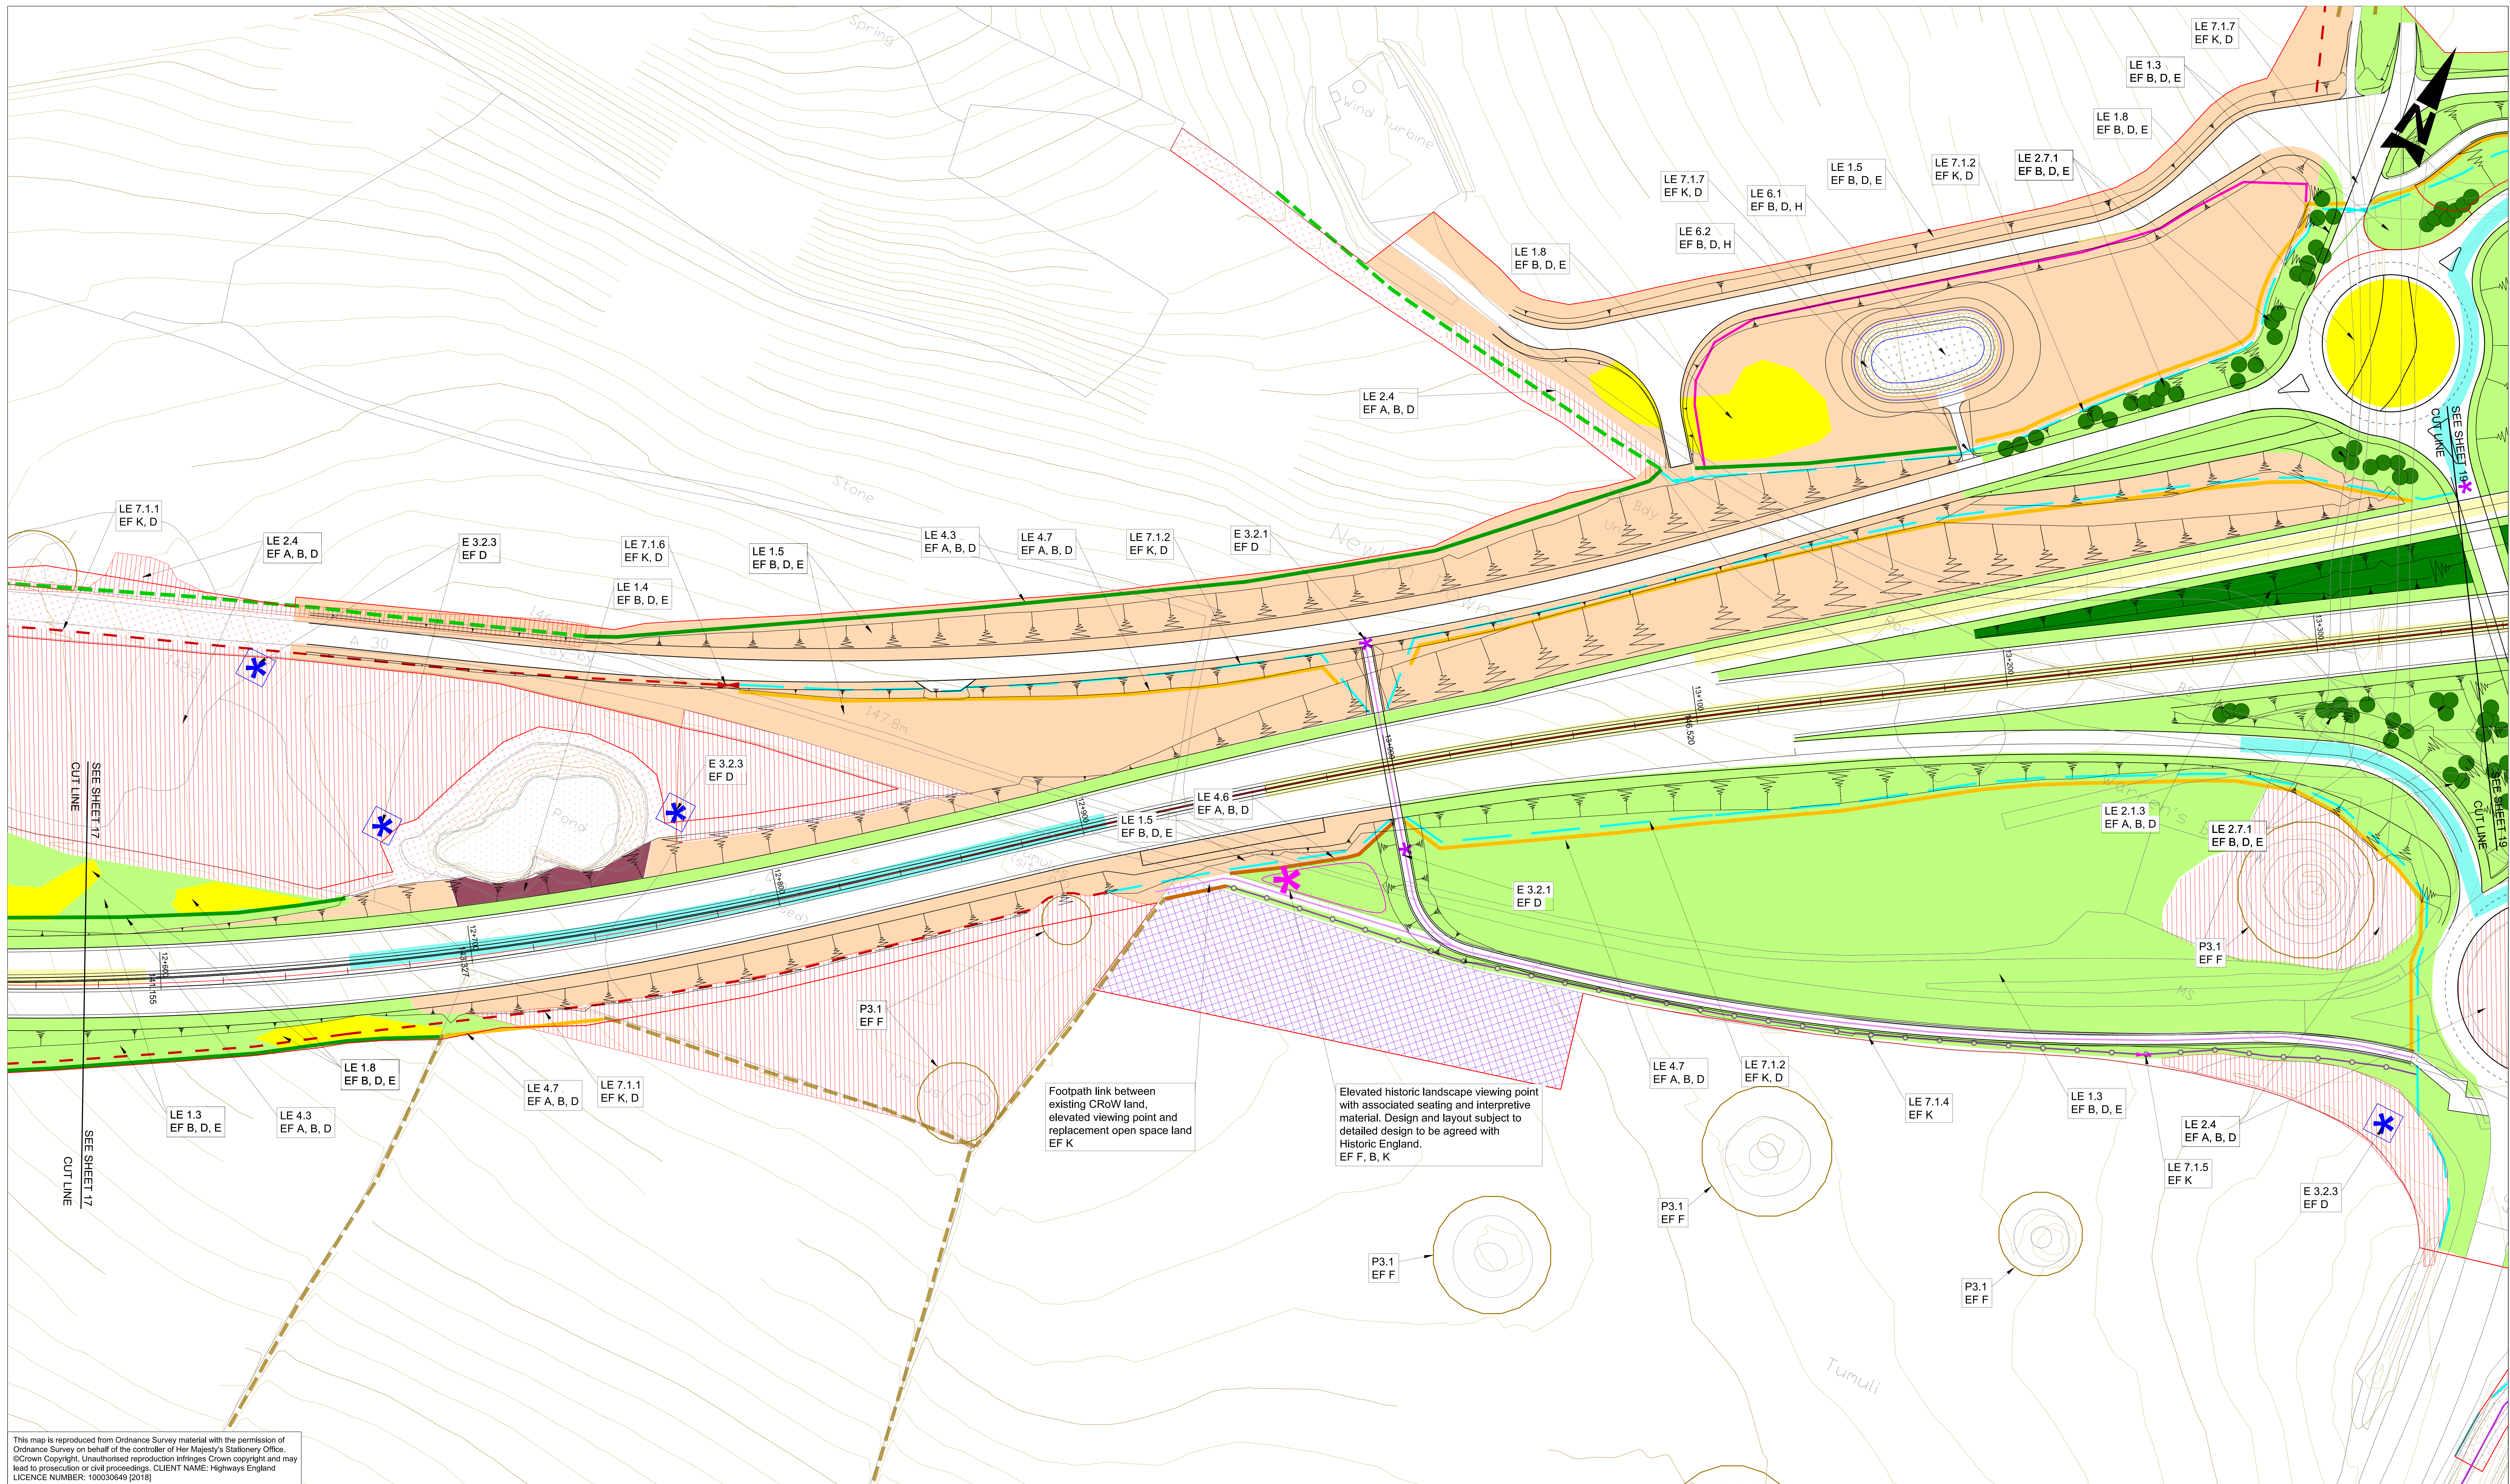

This map is reproduced from Ordnance Survey material with the permission of Ordnance Survey on behalf of the controller of Her Majesty's Stationary Office. ©Crown Copyright. Unauthorised reproduction infringes Crown copyright and may lead to prosecution or civil proceedings. CLIENT NAME: Highways England LICENCE NUMBER: 100030649 (2018)

- GENERAL NOTES:
1. FOR LEGEND AND DETAILS PLEASE REFER TO DRAWING HA551502-ARP-ELS-SW-DR-LE-000002
 2. ALL DIMENSIONS ARE IN METRES UNLESS NOTED OTHERWISE.
 3. ONLY WRITTEN DIMENSIONS SHALL BE USED, DO NOT SCALE.
 4. FENCELINES WORK-IN-PROGRESS, TO BE UPDATED.

SAFETY, HEALTH AND ENVIRONMENTAL INFORMATION

In addition to the hazards/risks normally associated with the types of work detailed on this drawing, note the following significant residual risks (Reference shall also be made to the design hazard log).

Construction
(Enter "None" if applicable)

Maintenance / Cleaning
(Enter "None" if applicable)

Use
(Enter "None" if applicable)

Decommissioning / Demolition
(Enter "None" if applicable)

P02	15/12/17	FIRST ISSUE	JP	JP	PH	PH
P03	06/07/18	DF3	OS	BO	JP	---
P04	06/07/18	DF3	OS	BO	JP	PH
P05	23/08/18	FINAL ISSUE	BO	CM	JP	---
P06	23/08/18	FINAL ISSUE	BO	CM	JP	SW
C01	23/08/18	C01	BO	CM	JP	SW
P07	30/04/19	UPDATED FOR DL 4	BO	JP	SW	---
P08	30/04/19	UPDATED FOR DL 4	BO	JP	SW	SW
C02	30/04/19	UPDATED FOR DL 4	BO	JP	SW	SW
P09	18/06/19	DEADLINE 5	RD	BO	BO	---
Rev.	Date	Description	By	Chk'd	App'd	Auth'd

S4 SUITABLE FOR STAGE APPROVAL

ARUP

highways
england



Project Title A30 CHIVERTON TO CARLAND CROSS					
Drawing Title FIGURE 7.6 - ENVIRONMENTAL MASTERPLANS SHEET 18 OF 20					
Scale 1:1000	By RD	Checked BO	Approved BO	Authorised ---	
Original Size A1	Date 18/06/19	Date 18/06/19	Date 18/06/19	Date ---	
Drawing Number HA551502 - SW	Originator ARP	Volume ELS	Revision P09		
Location	Type	Role	Number		


DO NOT SCALE

Millimetres

0

10

100

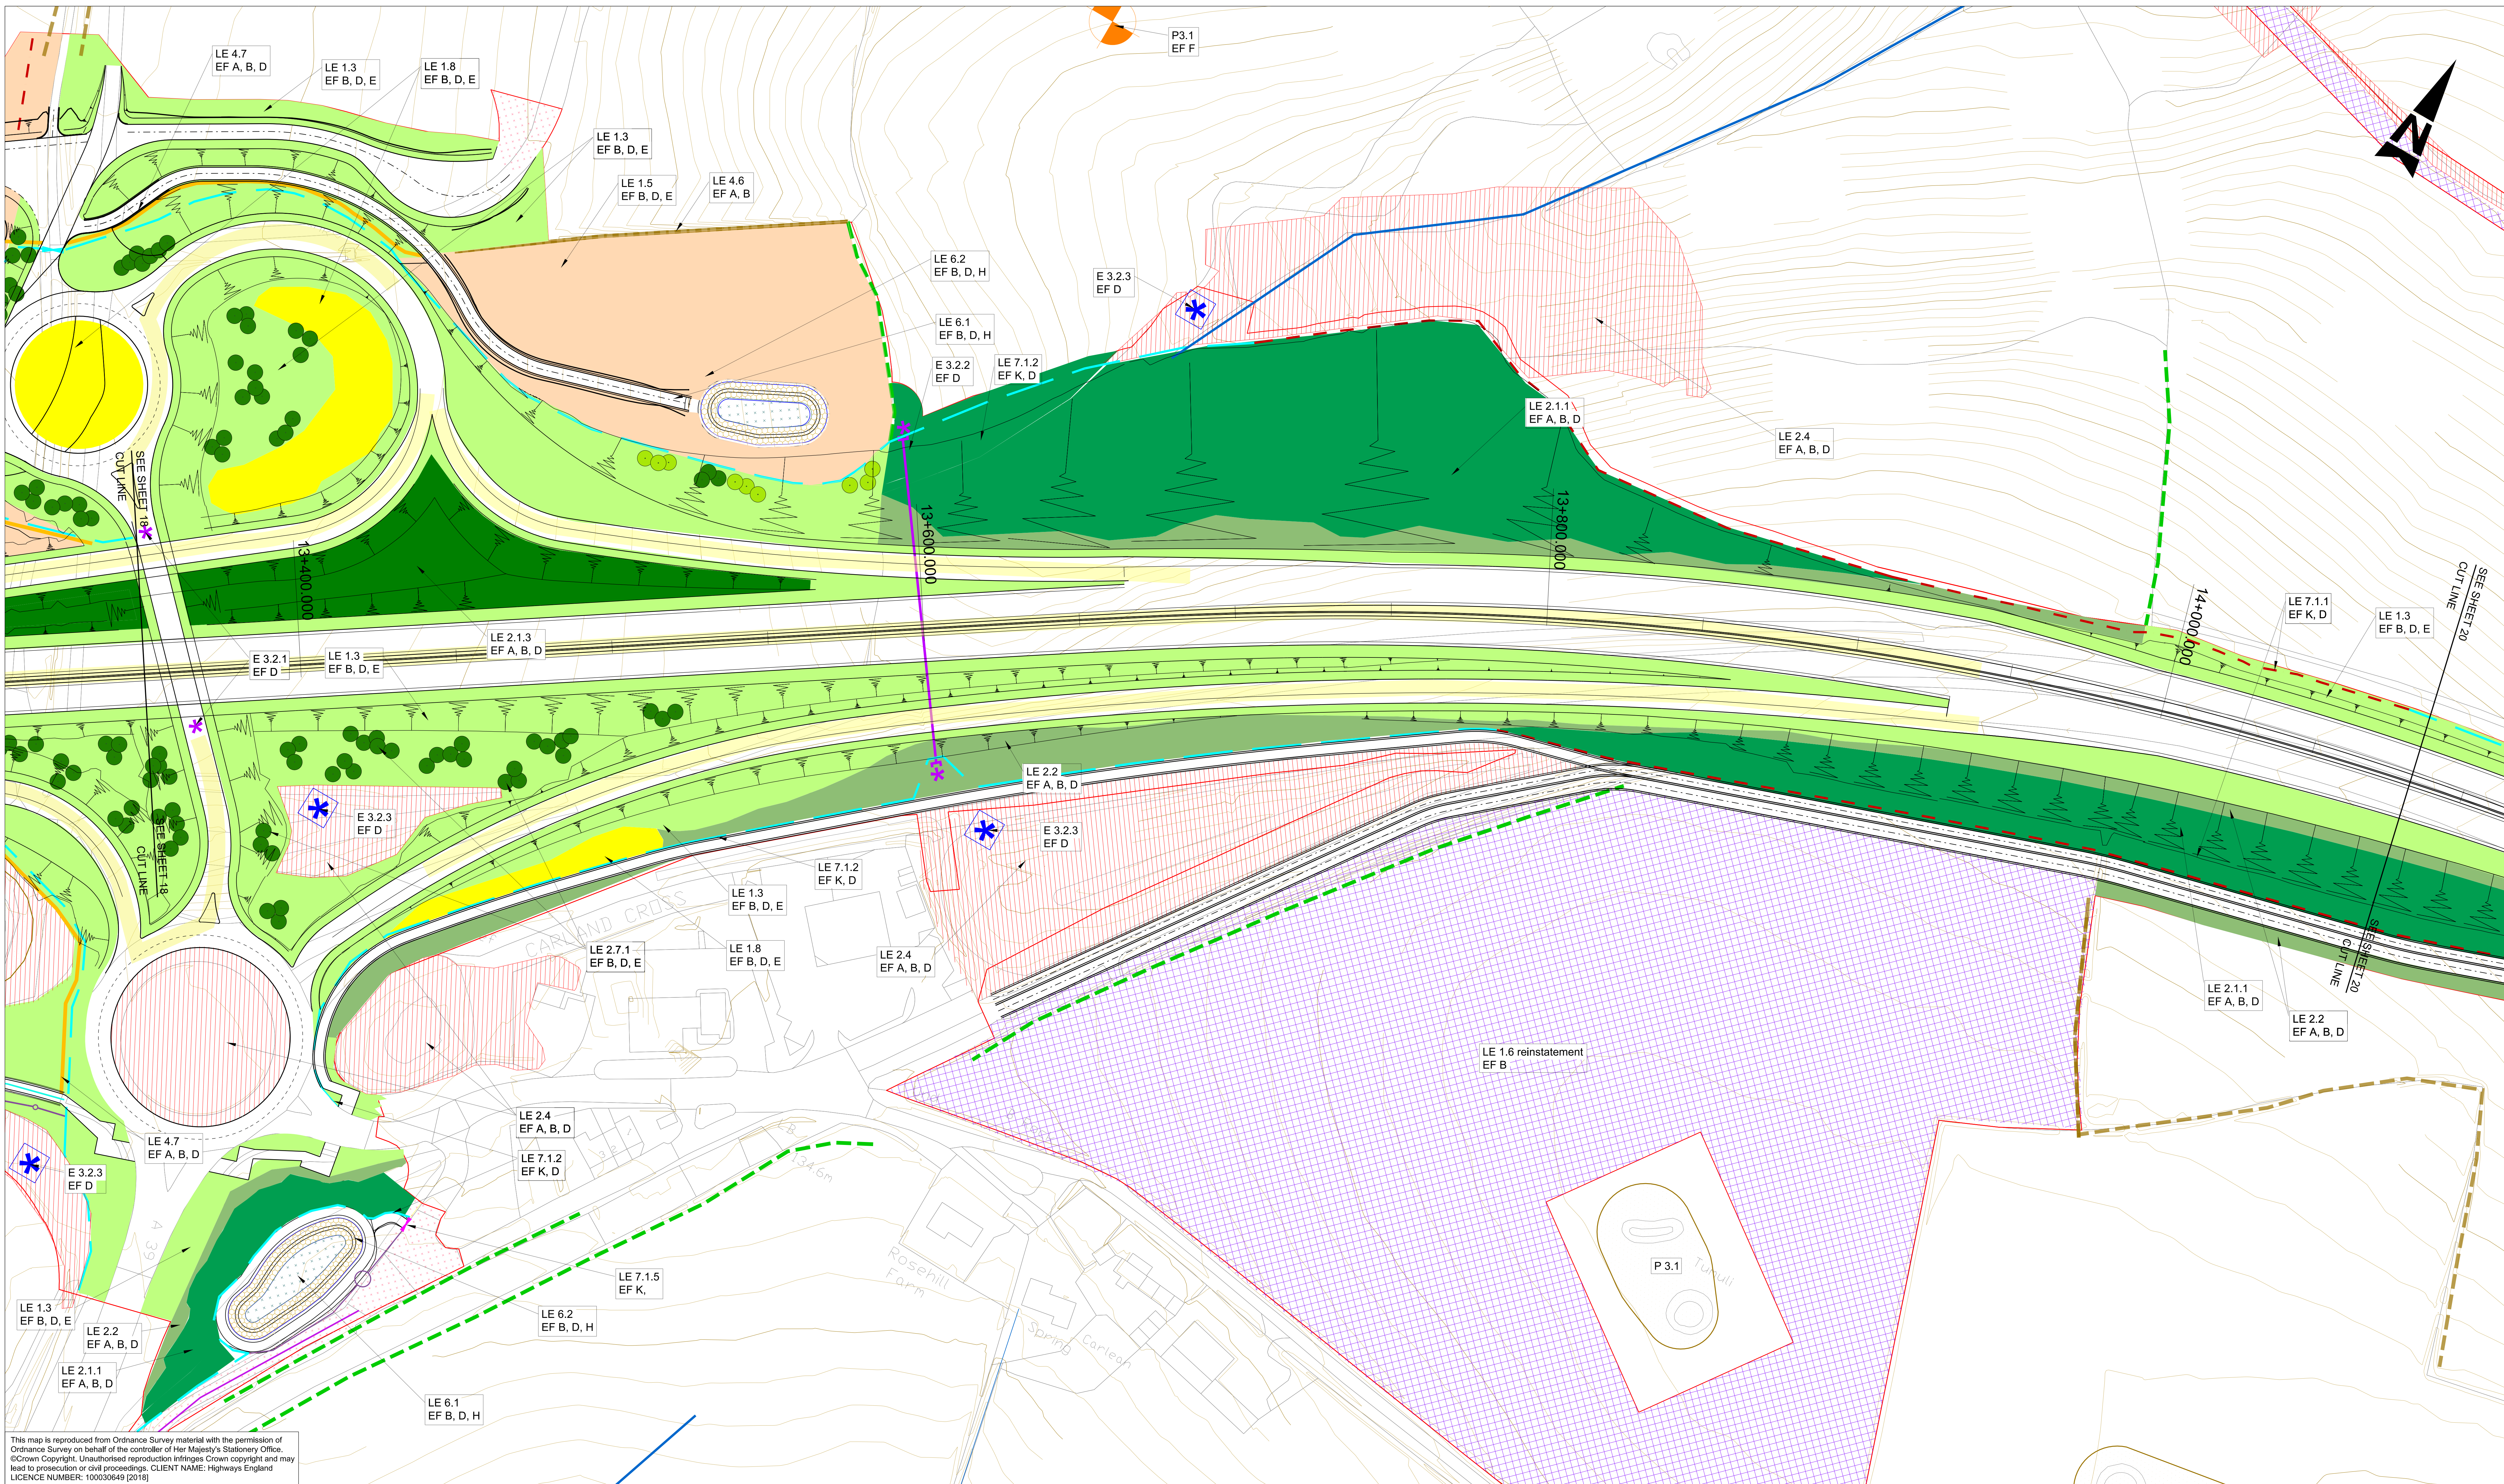

This map is reproduced from Ordnance Survey material with the permission of Ordnance Survey on behalf of the controller of Her Majesty's Stationary Office. ©Crown Copyright. Unauthorised reproduction infringes Crown copyright and may lead to prosecution or civil proceedings. CLIENT NAME: Highways England LICENCE NUMBER: 100030649 (2018)

- GENERAL NOTES:
1. FOR LEGEND AND DETAILS PLEASE REFER TO DRAWING HA551502-ARP-ELS-SW-DR-LE-000002
 2. ALL DIMENSIONS ARE IN METRES UNLESS NOTED OTHERWISE.
 3. ONLY WRITTEN DIMENSIONS SHALL BE USED, DO NOT SCALE.
 4. FENCELINES WORK-IN-PROGRESS, TO BE UPDATED.

SAFETY, HEALTH AND ENVIRONMENTAL INFORMATION

In addition to the hazards/risks normally associated with the types of work detailed on this drawing, note the following significant residual risks (Reference shall also be made to the design hazard log).

Construction
(Enter "None" if applicable)

Maintenance / Cleaning
(Enter "None" if applicable)

Use
(Enter "None" if applicable)

Decommissioning / Demolition
(Enter "None" if applicable)

P02	15/12/17	FIRST ISSUE	JP	JP	PH	PH
P03	06/07/18	DF3	OS	BO	JP	---
P04	06/07/18	DF3	OS	BO	JP	PH
P05	23/08/18	FINAL ISSUE	BO	CM	JP	---
P06	23/08/18	FINAL ISSUE	BO	CM	JP	SW
C01	23/08/18	C01	BO	CM	JP	SW
P07	30/04/19	UPDATED FOR DL 4	BO	JP	SW	---
P08	30/04/19	UPDATED FOR DL 4	BO	JP	SW	SW
C02	30/04/19	UPDATED FOR DL 4	BO	JP	SW	SW
P09	18/06/19	DEADLINE 5	RD	BO	BO	---
Rev.	Date	Description	By	Chk'd	App'd	Auth'd

S4 SUITABLE FOR STAGE APPROVAL

ARUP

highways
england



Project Title A30 CHIVERTON TO CARLAND CROSS					
Drawing Title FIGURE 7.6 - ENVIRONMENTAL MASTERPLANS SHEET 19 OF 20					
Scale 1:1000	By RD	Checked BO	Approved BO	Authorised ---	
Original Size A1	Date 18/06/19	Date 18/06/19	Date 18/06/19	Date ---	
Drawing Number HA551502 - SW	Originator ARP	Volume ELS	Revision P09		
Location	Type	Role	Number		

DO NOT SCALE

Millimetres

100

0

10



This map is reproduced from Ordnance Survey material with the permission of Ordnance Survey on behalf of the controller of Her Majesty's Stationary Office. ©Crown Copyright. Unauthorised reproduction infringes Crown copyright and may lead to prosecution or civil proceedings. CLIENT NAME: Highways England LICENCE NUMBER: 100030649 (2018)

- GENERAL NOTES:
1. FOR LEGEND AND DETAILS PLEASE REFER TO DRAWING HA551502-ARP-ELS-SW-DR-LE-000002
 2. ALL DIMENSIONS ARE IN METRES UNLESS NOTED OTHERWISE.
 3. ONLY WRITTEN DIMENSIONS SHALL BE USED, DO NOT SCALE.
 4. FENCELINES WORK-IN-PROGRESS, TO BE UPDATED.

SAFETY, HEALTH AND ENVIRONMENTAL INFORMATION

In addition to the hazards/risks normally associated with the types of work detailed on this drawing, note the following significant residual risks (Reference shall also be made to the design hazard log).

Construction
(Enter "None" if applicable)

Maintenance / Cleaning
(Enter "None" if applicable)

Use
(Enter "None" if applicable)

Decommissioning / Demolition
(Enter "None" if applicable)

P01	15/12/17	FIRST ISSUE	JP	JP	PH	—
P02	15/12/17	FIRST ISSUE	BO	JP	PH	PH
P03	06/07/18	DF3	OS	BO	JP	—
P04	06/07/18	DF3	OS	BO	JP	PH
P05	23/08/18	FINAL ISSUE	BO	CM	JP	—
P06	23/08/18	P06	BO	CM	JP	SW
C01	23/08/18	FINAL ISSUE	BO	CM	JP	SW
P07	30/04/19	UPDATED FOR DL 4	BO	JP	SW	SW
P08	30/04/19	UPDATED FOR DL 4	BO	JP	SW	SW
C02	30/04/19	UPDATED FOR DL 4	BO	JP	SW	SW
Rev.	Date	Description	By	Chk'd	App'd	Auth'd

Suitability A3 Drawing Status STAGE COMPLETED

ARUP

Client

highways
england



Project Title A30 CHIVERTON TO CARLAND CROSS

Drawing Title
FIGURE 7.6 -
ENVIRONMENTAL MASTERPLANS
SHEET 20 OF 20

Scale	1:1000	By	BO	Checked	JP	Approved	SW	Authorised	SW
Original Size	A1	Date	30/04/19	Date	30/04/19	Date	30/04/19	Date	30/04/19
Drawing Number	HA551502 - SW	Originator	ARP	Volume	ELS	Revision	C02		
Location		Type		Role		Number			

If you need help accessing this or any other Highways England information,
please call **0300 123 5000** and we will help you.

