

A585 Windy Harbour to Skippool Improvement Scheme

TR010035

2.5 General Arrangement Plans

APFP Regulation 5(2)(o)

Planning Act 2008

Infrastructure Planning (Applications: Prescribed
Forms and Procedure) Regulations 2009

Volume 2

May 2019

ated: October 2018

Page Left Intentionally Blank

Infrastructure Planning

Planning Act 2008

The Infrastructure Planning
(Applications: Prescribed Forms and
Procedure) Regulations 2009

**A585 Windy Harbour to Skippool
Improvement Scheme**
Development Consent Order 201[]

GENERAL ARRANGEMENT PLANS

Regulation Number:	Regulation 5(2)(o)
Planning Inspectorate Scheme Reference	TR010035
Application Document Reference	TR010035/APP/2.5
Author:	A585 Windy Harbour to Skippool Improvement Scheme Project Team, Highways England

Version	Date	Status of Version
Rev 0	October 2018	DCO Submission
<u>Rev 1</u>	<u>May 2019</u>	<u>Deadline 2 Submission</u>

Page Left Intentionally Blank

CONTENTS

1	INTRODUCTION.....	1
2	SCHEDULE OF PLANS INCLUDED IN THIS APPLICATION DOCUMENT	2

Page Left Intentionally Blank

1 INTRODUCTION

- 1.1 This document is submitted to the Planning Inspectorate on behalf of the Secretary of State in relation to an application made by Highways England ("the Applicant") under section 37 of the Planning Act 2008.
- 1.2 The application is for an order granting development consent ("the development consent order" / "DCO") for the A585 Windy Harbour to Skippool Improvement Scheme ("the Scheme"). The draft DCO is referred to as *A585 Windy Harbour to Skippool Improvement Scheme Development Consent Order 201[]*.
- 1.3 This document comprises part of the suite of application documentation and is included in the application in compliance with Regulation 5(2)(o) and Regulation 5(4) of the Infrastructure Planning (Applications: Prescribed Forms and Procedures) Regulations 2009, which requires:
- "5(2)(o) any other plans, drawings and sections necessary to describe the proposals for which development consent is sought, showing details of design, external appearance, and the preferred layout of buildings or structures, drainage, surface water management, means of vehicular and pedestrian access, any car parking to be provided, and means of landscaping."*
- 5(4) "Where a plan comprises three or more separate sheets a key plan must be provided showing the relationship between the different sheets."*
- 1.4 As this document is part of the application documentation, it should be read alongside and is informed by the other application documents. In particular, the plans should be read alongside the Engineering Section Drawings (document reference TR010035/APP/2.6), Schedule 1 of the draft DCO (document reference TR010035/APP/3.1) and the Environmental Masterplan (document reference TR010035/APP/6.19).

2 SCHEDULE OF PLANS INCLUDED IN THIS APPLICATION DOCUMENT

Drawing Title	Drawing Number	Revision
General Arrangement Plans – Regulation 5(2)(o) & 5(4) – Key Plan	HE548643-ARC-HGN-SZ_ZZ_000-DR-D-3055	1
General Arrangement Plans – Regulation 5(2)(o) – Sheet 1 of 4	HE548643-ARC-HGN-SZ_ZZ_000-DR-D-3056	1
General Arrangement Plans – Regulation 5(2)(o) – Sheet 2 of 4	HE548643-ARC-HGN-SZ_ZZ_000-DR-D-3057	1
General Arrangement Plans – Regulation 5(2)(o) – Sheet 3 of 4	HE548643-ARC-HGN-SZ_ZZ_000-DR-D-3058	1
General Arrangement Plans – Regulation 5(2)(o) – Sheet 4 of 4	HE548643-ARC-HGN-SZ_ZZ_000-DR-D-3059	1


Deleted: 0

Deleted: 0

Deleted: 0

Deleted: 0

Deleted: 0

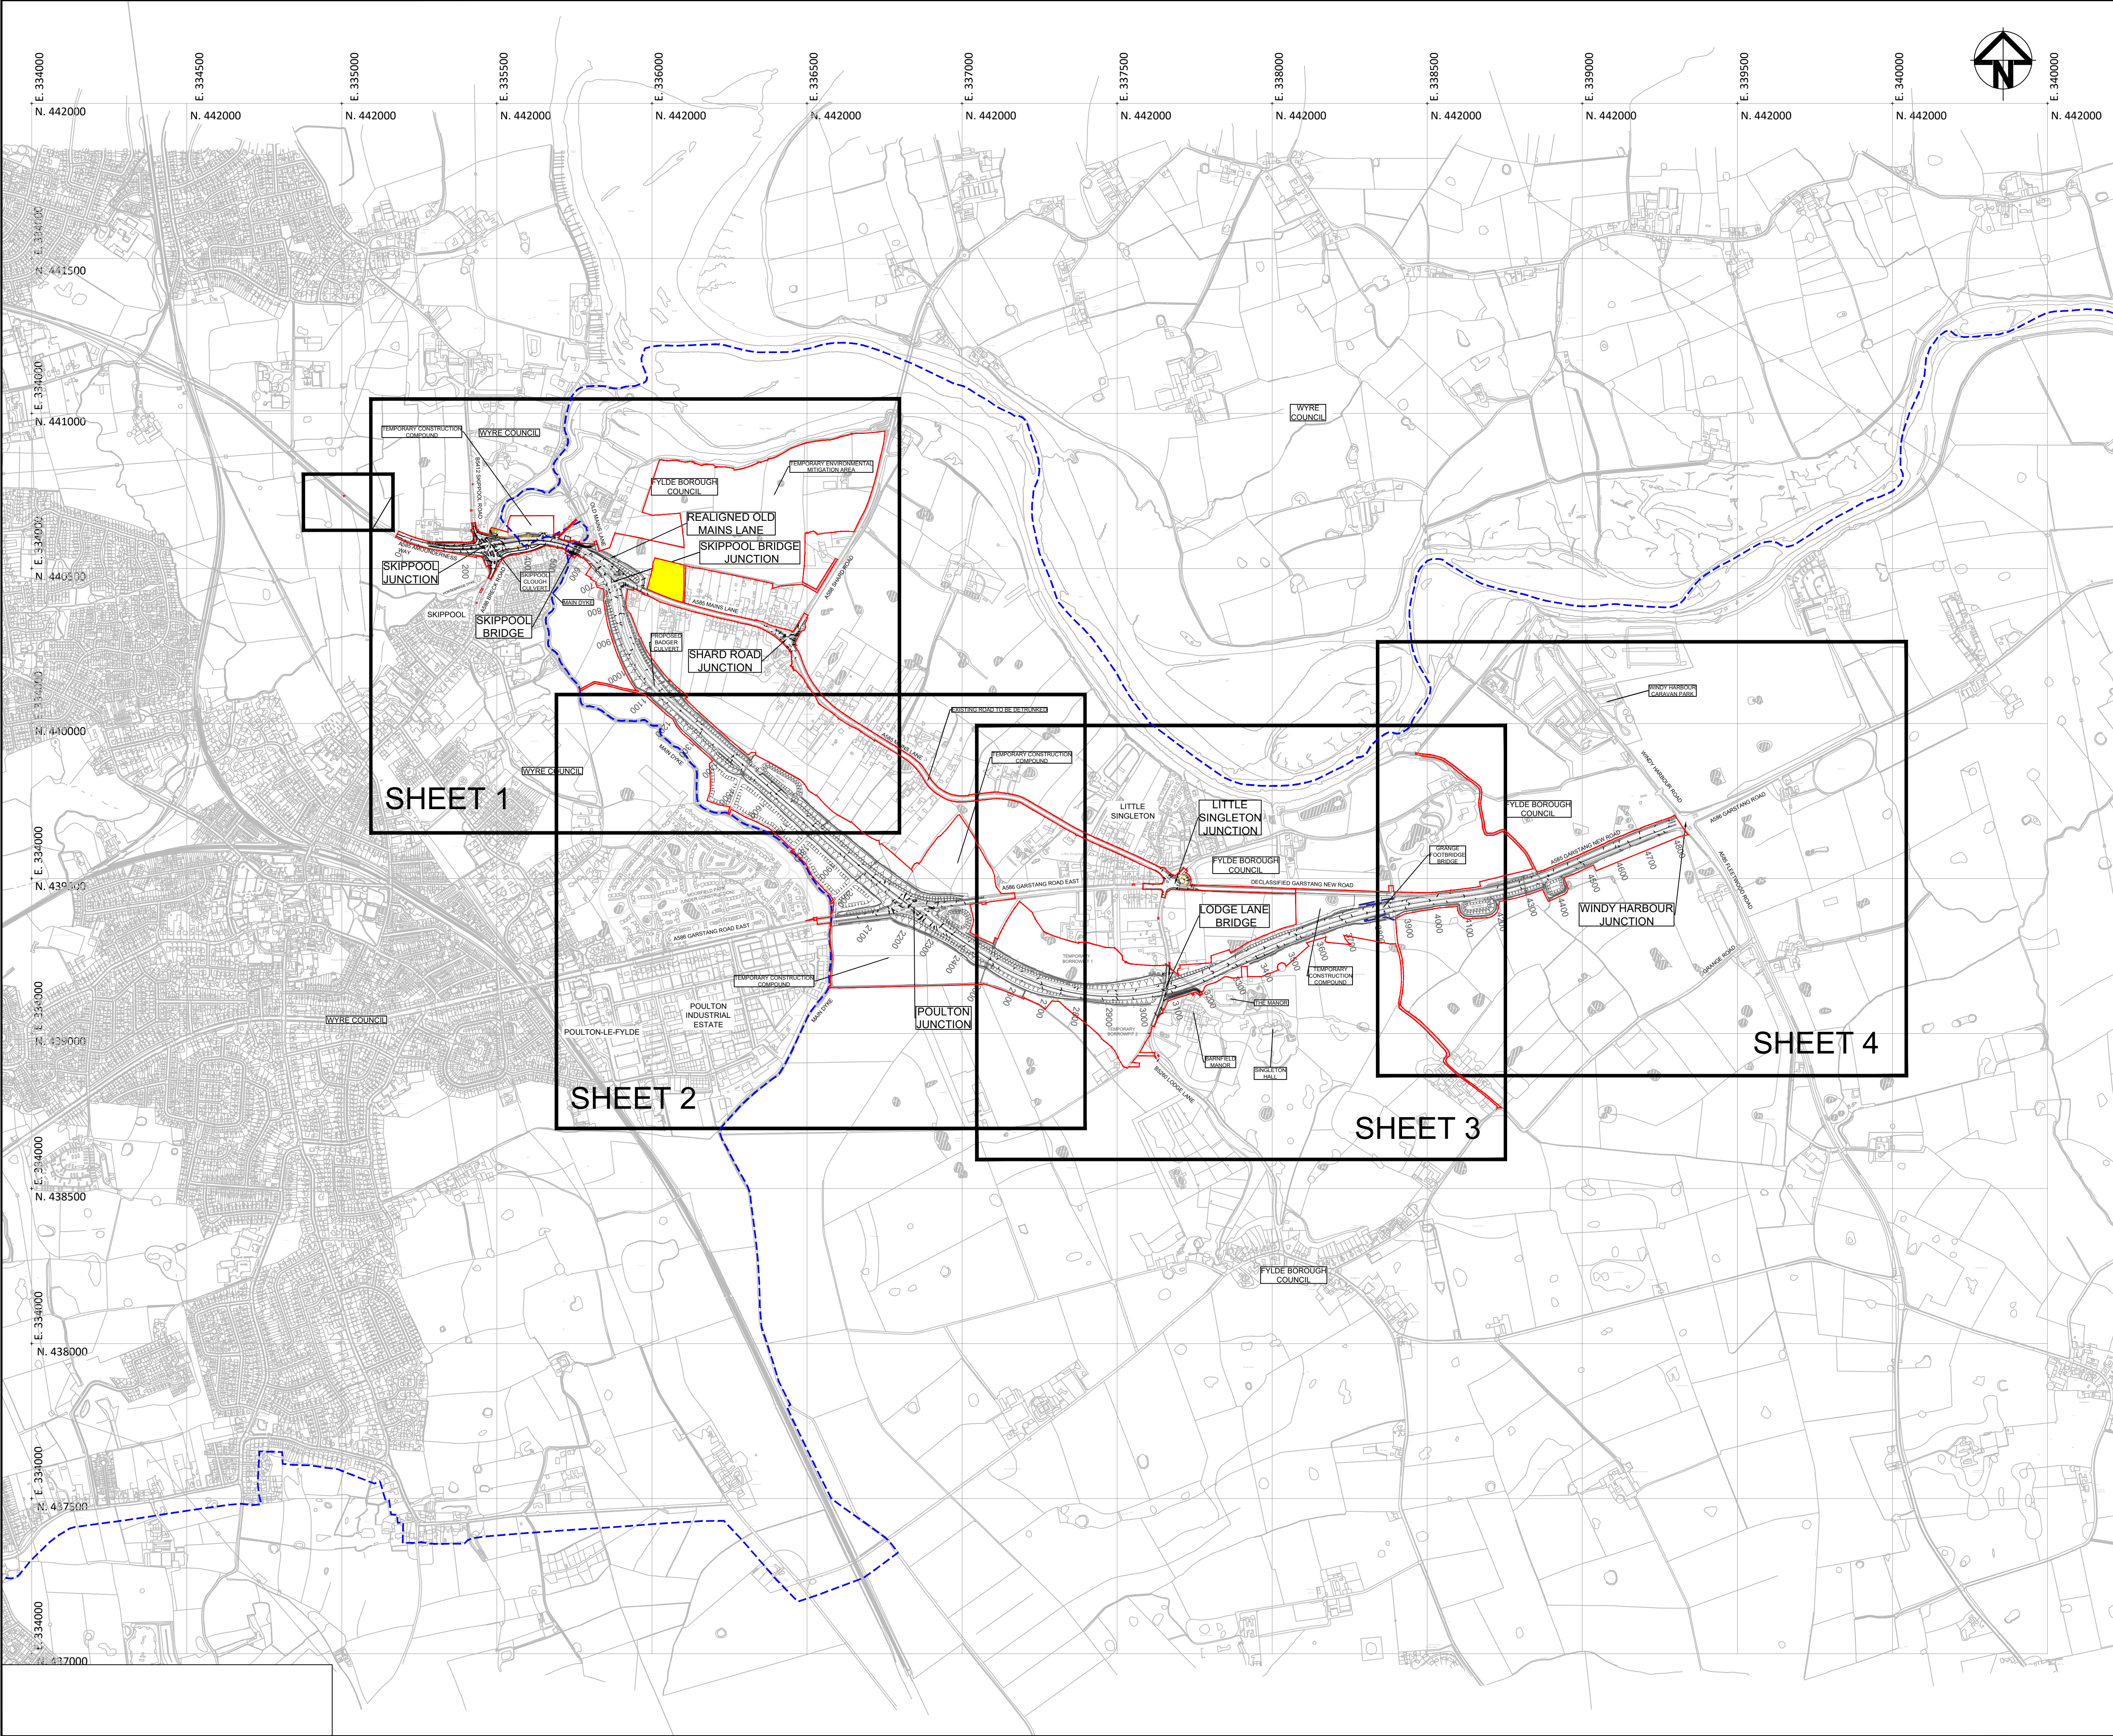

NOTES

- ALL DIMENSIONS ARE IN METRES UNLESS OTHERWISE STATED.
- THESE DRAWINGS SHOULD BE READ IN CONJUNCTION WITH OTHER PLANS AND DOCUMENTS IN THE DEVELOPMENT CONSENT ORDER.
- THE PROPOSED WORKS WILL BE SUBJECT TO DETAILED DESIGN DEVELOPMENT. ANY CHANGES WILL BE LIMITED TO BEING WITHIN THE DRAFT ORDER LIMITS AND ANY OTHER CONSTRAINTS INCLUDED IN THE DEVELOPMENT CONSENT ORDER.
- DETAILS OF VEHICULAR ACCESS AND WALKER, CYCLISTS AND HORSE RIDER FACILITIES ARE SUBJECT TO DETAILED DESIGN WORK BUT WILL BE WITHIN THE EXTENTS OF THE LIMITS OF DEVIATION IDENTIFIED ON WORKS PLANS.
- THE HEIGHTS OF PROPOSED BRIDGES AND EMBANKMENTS ARE MARKED AS REQUIRED ON ENGINEERING SECTION DRAWINGS AND ARE INDICATIVE.
- FOR ENGINEERING SECTION DRAWINGS, REGULATION 5(2)(a), 5(2)(b) AND 6(2) REFER TO DRAWINGS IN DOCUMENT TR010035/APP/2.6
- THIS DRAWING SHOULD BE READ IN CONJUNCTION WITH THE REGISTER OF ENVIRONMENTAL ACTIONS AND COMMITMENTS REFERENCE TR010035/APP/7.3

KEY

- DRAFT ORDER LIMITS
- LOCAL AUTHORITY BOUNDARY
- THE SCHEME (FOR ILLUSTRATIVE PURPOSES)
- AREA NOT INCLUDED WITHIN THE DCO BOUNDARY

0 100 200 300 400 500 600 700 800 900 1000
SCALE 1:10000 (A1) METRES

1	S8	MAY 2019	UPDATED DRAFT ORDER LIMITS	NL	PT	NH
0	S8	OCT 2018	DCO SUBMISSION	TC	PT	NH
Rev	Status	Rev. Date	Purpose of revision	Drawn	Check'd	Apprv'd


Client

Project **A585 WINDY HARBOUR TO SKIPPOOL IMPROVEMENT SCHEME**

Drawing Title
**GENERAL ARRANGEMENT PLANS
REGULATION 5(2)(a) and 5(4)
KEY PLAN**


Status	DEADLINE 2 SUBMISSION	Revision	1
Scale	1 : 10000 @A1	Date	MAY 2019
Drawn By	T.CHAUDHRY		
Checked By	P.THOMAS		
Approved By	N.HENDERSON		
PINS No.	TR010035	Original Size	A1

Drawing number HE PN | Originator | Volume | Location | Type | Role | Number
HE548643-ARC-HGN-SZ_ZZ_000-DR-D-3055

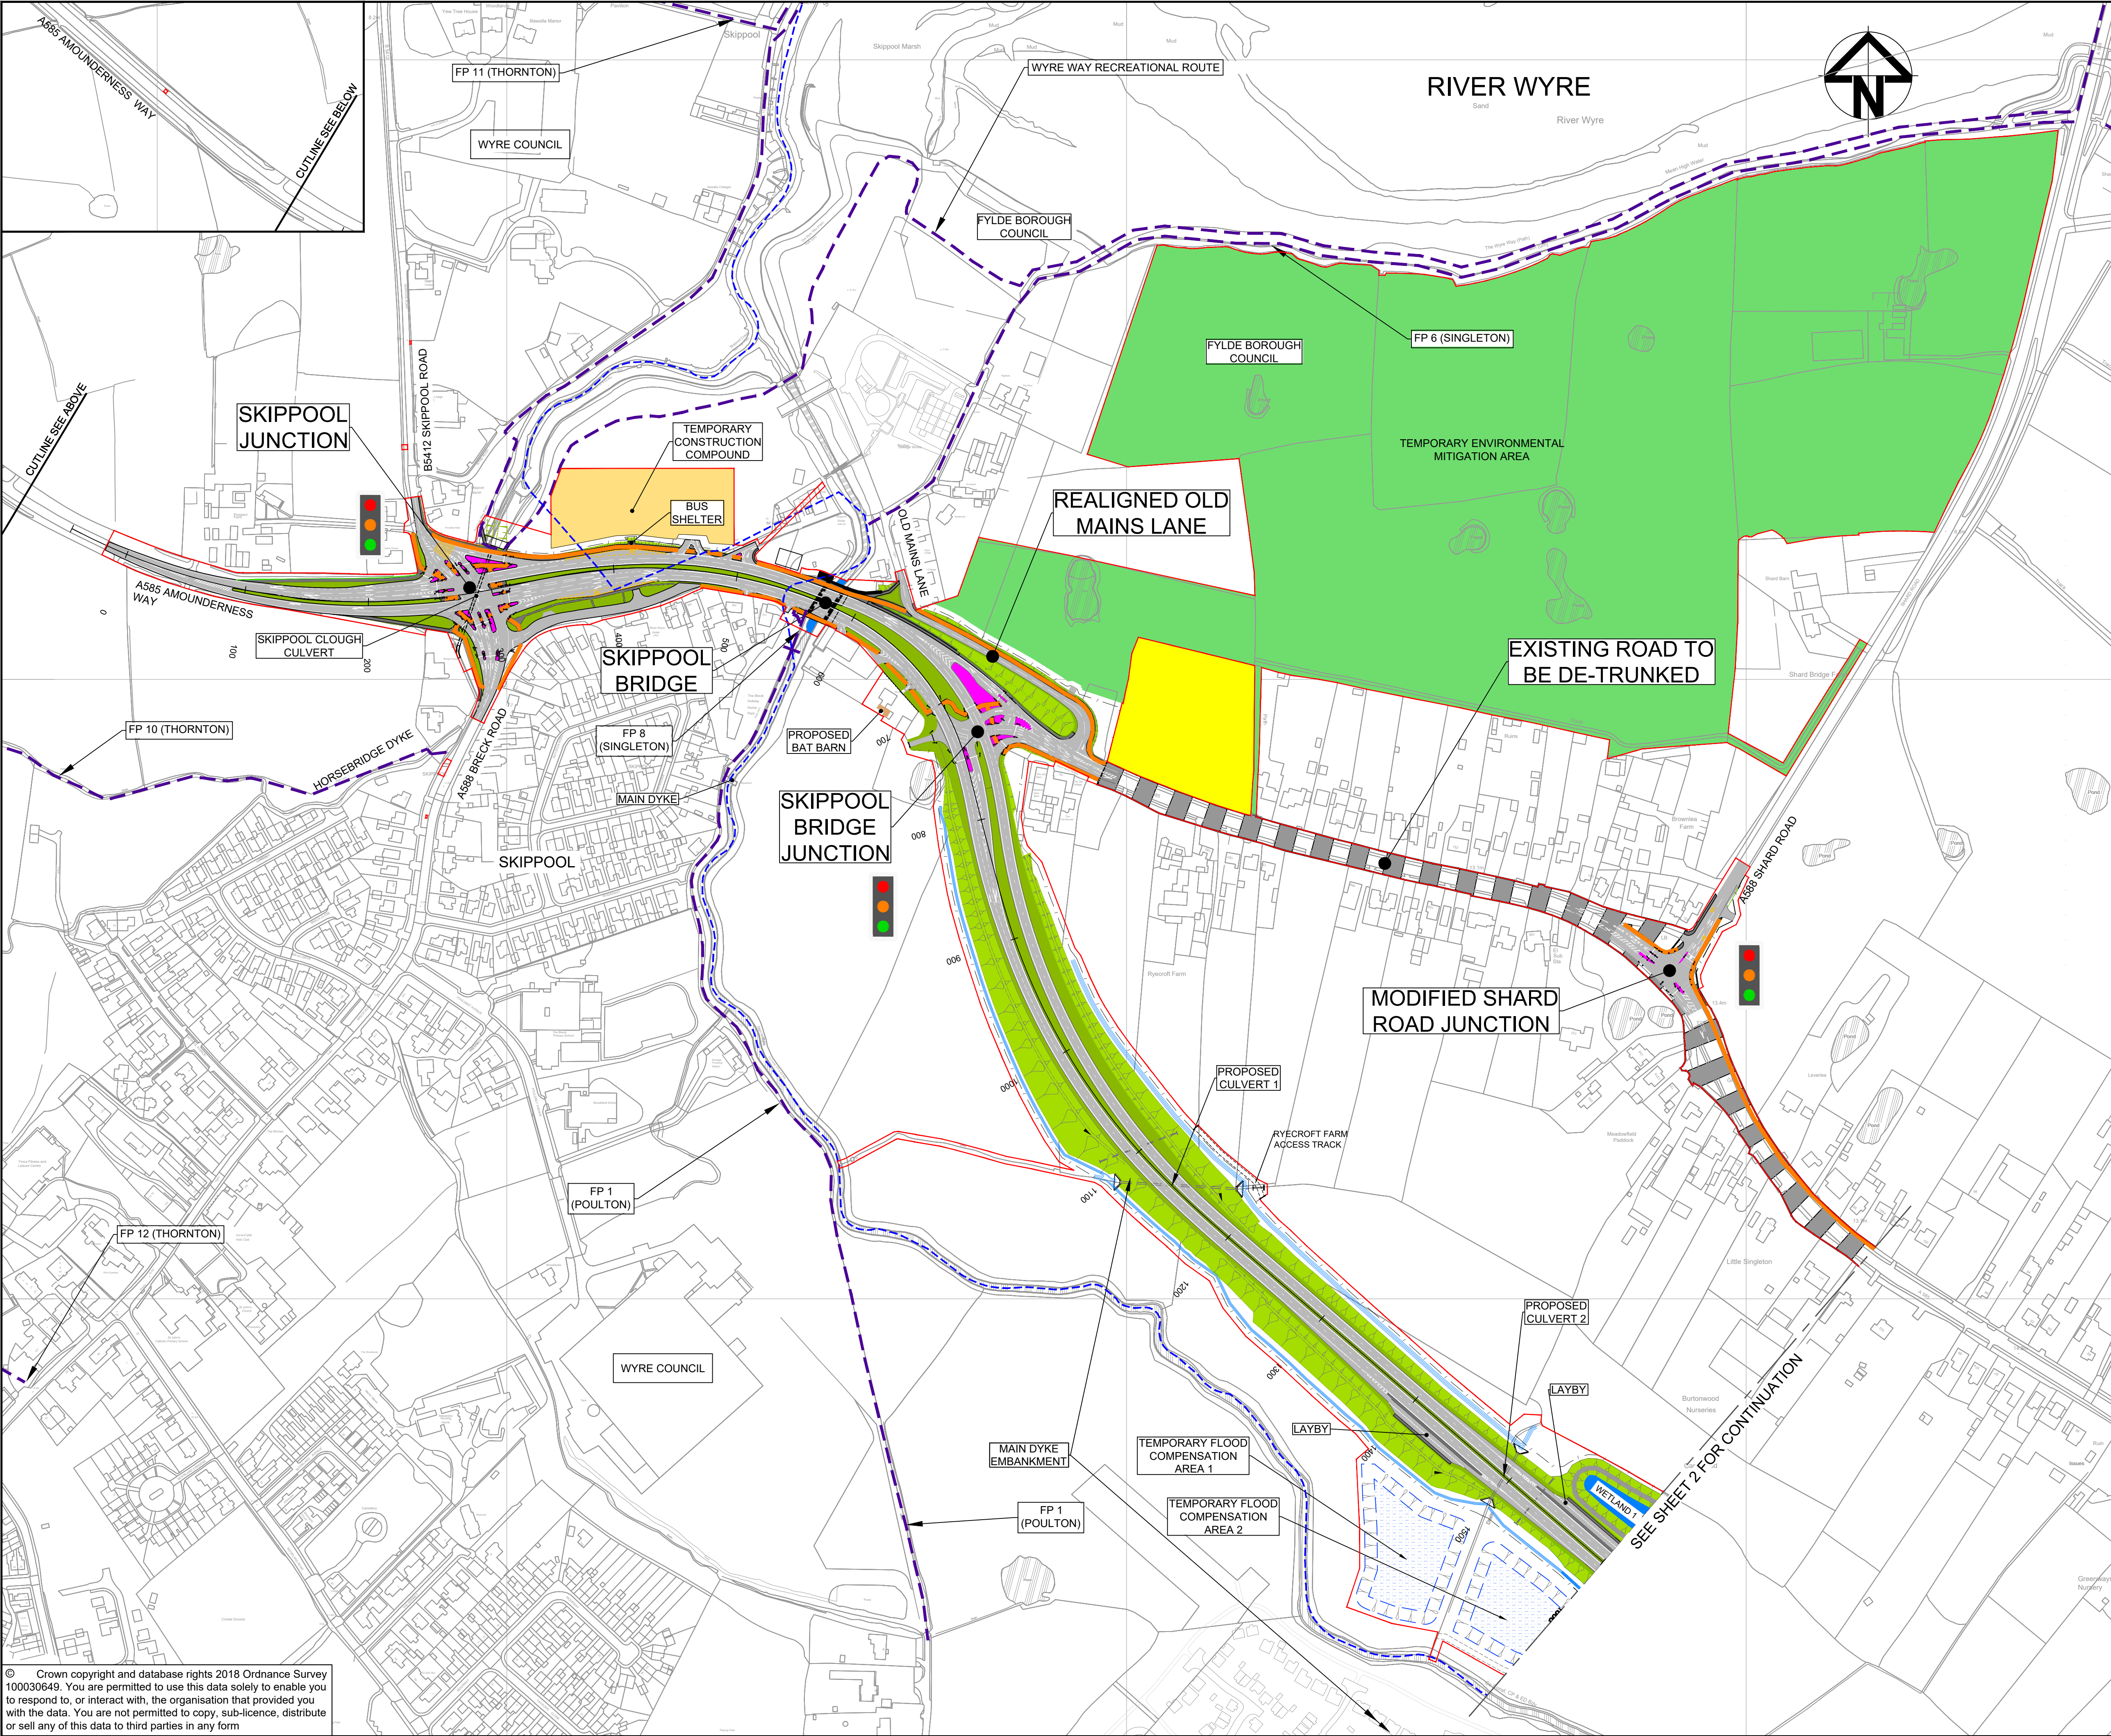


- NOTES**
1. ALL DIMENSIONS ARE IN METRES UNLESS OTHERWISE STATED.
 2. THESE DRAWINGS SHOULD BE READ IN CONJUNCTION WITH OTHER PLANS AND DOCUMENTS IN THE DEVELOPMENT CONSENT ORDER.
 3. THE PROPOSED WORKS WILL BE SUBJECT TO DETAILED DESIGN DEVELOPMENT. ANY CHANGES WILL BE LIMITED TO BEING WITHIN THE DRAFT ORDER LIMITS AND ANY OTHER CONSTRAINTS INCLUDED IN THE DEVELOPMENT CONSENT ORDER.
 4. DETAILS OF VEHICULAR ACCESS AND WALKER, CYCLISTS AND HORSE RIDER FACILITIES ARE SUBJECT TO DETAILED DESIGN WORK BUT WILL BE WITHIN THE EXTENTS OF THE LIMITS OF DEVIATION IDENTIFIED ON WORKS PLANS.
 5. THE HEIGHTS OF PROPOSED BRIDGES AND EMBANKMENTS ARE MARKED AS REQUIRED ON ENGINEERING SECTION DRAWINGS AND ARE INDICATIVE.
 6. FOR ENGINEERING SECTION DRAWINGS, REGULATION 5(2)(o), 5(2)(p) AND 6(2) REFER TO DRAWINGS IN DOCUMENT TR010035/APP/2.6
 7. THIS DRAWING SHOULD BE READ IN CONJUNCTION WITH THE ENVIRONMENTAL MASTER PLAN (DOCUMENT REFERENCE TR010035/APP/6.19)

- KEY**
- DRAFT ORDER LIMITS
 - LOCAL AUTHORITY BOUNDARY
 - THE SCHEME (FOR ILLUSTRATIVE PURPOSES)
 - AREA NOT INCLUDED WITHIN THE DCO BOUNDARY
 - PROPOSED DITCH
 - PROPOSED CARRIAGEWAY
 - PROPOSED HARD VERGES / RIGID ISLANDS
 - PROPOSED SHARED FOOTWAY / CYCLEWAY
 - PROPOSED PONDS/DRAINAGE DITCHES
 - PROPOSED VERGES/GRASS
 - PROPOSED EARTHWORKS CUTTING
 - PROPOSED EARTHWORKS EMBANKMENT
 - PROPOSED TEMPORARY CONSTRUCTION COMPOUND
 - PROPOSED TEMPORARY FLOOD COMPENSATION AREA
 - PROPOSED TEMPORARY ENVIRONMENT MITIGATION AREA
 - PROPOSED TEMPORARY BORROW PIT
 - PROPOSED BAT BARN
 - EXISTING ROAD TO BE DE-TRUNKED
 - SIGNAL CONTROLLED JUNCTION
 - EXISTING PUBLIC RIGHTS OF WAY AND EXISTING PERMISSIVE WALK
 - PROPOSED BOUNDARY FENCE
 - PROPOSED LODGE LANE RETAINING WALL
 - PROPOSED PUBLIC RIGHTS OF WAY
 - TRAFFIC SIGNAL HEADS


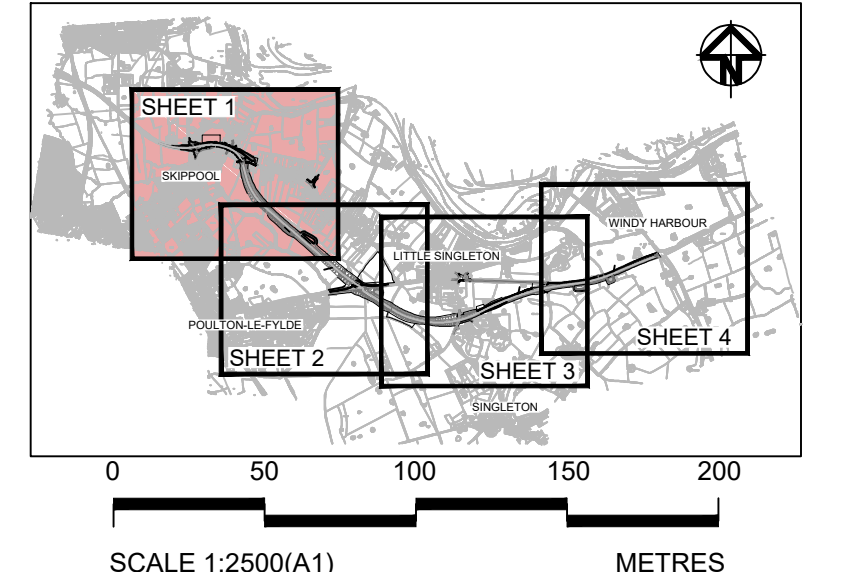


S8		MAY 2019	UPDATED DRAFT ORDER LIMITS		NL	PT	NH	
S8		OCT 2018	DCO SUBMISSION		TC	PT	NH	
Rev	Status	Rev. Date	Purpose of revision		Drawn	Check'd	Apprv'd	
Client								
 highways england								
Project A585 WINDY HARBOUR TO SKIPPOOL IMPROVEMENT SCHEME								
Drawing Title								
GENERAL ARRANGEMENT PLANS REGULATION 5(2)(o) SHEET 1 OF 4								
Status					Revision			
DEADLINE 2 SUBMISSION					1			
Scale		1 : 2500 @A1			Date MAY 19			
Drawn By		T.CHAUDHRY						
Checked By		P.THOMAS						
Approved By		N.HENDERSON						
PINS No.		TR010035			Original Size		A1	
Drawing number		HE PIN	Originator	Volume	Location	Type	Role	Number
HE548643-ARC-HGN-SZ_ZZ_000-DR-D-3056								

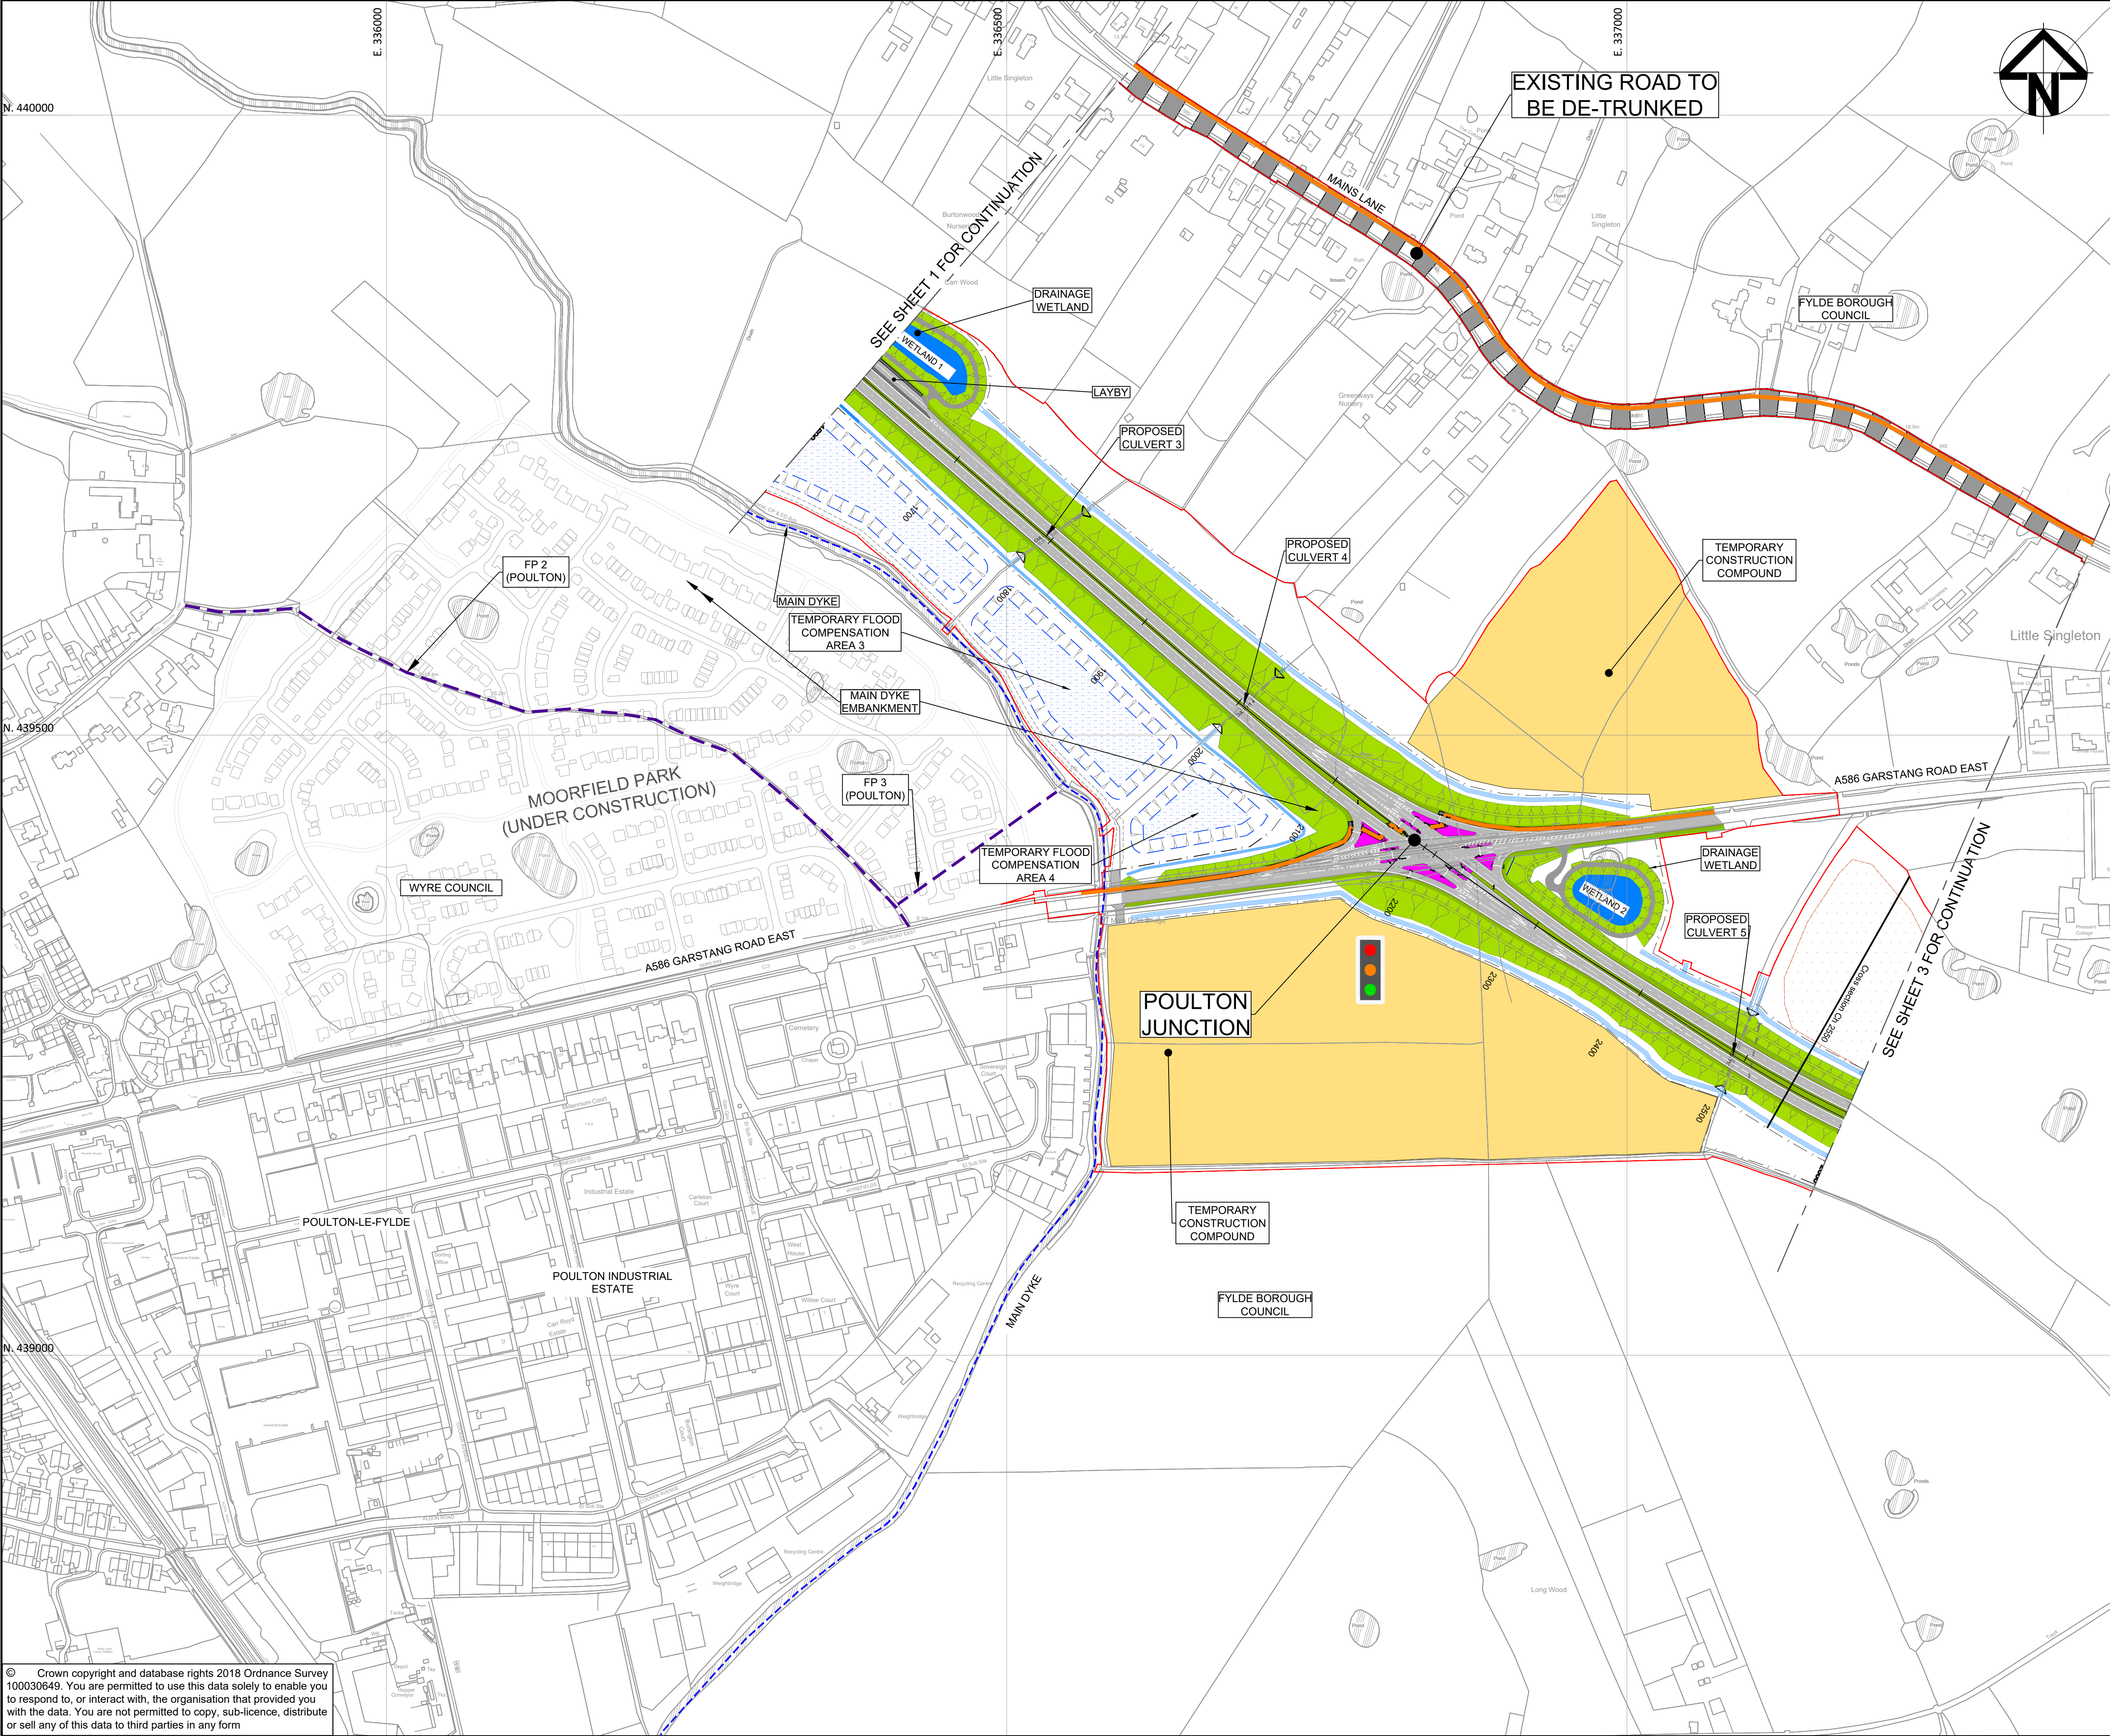

- NOTES**
1. ALL DIMENSIONS ARE IN METRES UNLESS OTHERWISE STATED.
 2. THESE DRAWINGS SHOULD BE READ IN CONJUNCTION WITH OTHER PLANS AND DOCUMENTS IN THE DEVELOPMENT CONSENT ORDER.
 3. THE PROPOSED WORKS WILL BE SUBJECT TO DETAILED DESIGN DEVELOPMENT. ANY CHANGES WILL BE LIMITED TO BEING WITHIN THE DRAFT ORDER LIMITS AND ANY OTHER CONSTRAINTS INCLUDED IN THE DEVELOPMENT CONSENT ORDER.
 4. DETAILS OF VEHICULAR ACCESS AND WALKER, CYCLISTS AND HORSE RIDER FACILITIES ARE SUBJECT TO DETAILED DESIGN WORK BUT WILL BE WITHIN THE EXTENTS OF THE LIMITS OF DEVIATION IDENTIFIED ON WORKS PLANS.
 5. THE HEIGHTS OF PROPOSED BRIDGES AND EMBANKMENTS ARE MARKED AS REQUIRED ON ENGINEERING SECTION DRAWINGS AND ARE INDICATIVE.
 6. FOR ENGINEERING SECTION DRAWINGS, REGULATION 5(2)(o), 5(2)(p) AND 6(2) REFER TO DRAWINGS IN DOCUMENT TR010035/APP/2.6
 7. THIS DRAWING SHOULD BE READ IN CONJUNCTION WITH THE ENVIRONMENTAL MASTER PLAN (DOCUMENT REFERENCE TR010035/APP/6.19)

- KEY**
- DRAFT ORDER LIMITS
 - LOCAL AUTHORITY BOUNDARY
 - THE SCHEME (FOR ILLUSTRATIVE PURPOSES)
 - AREA NOT INCLUDED WITHIN THE DCO BOUNDARY
 - PROPOSED DITCH
 - PROPOSED CARRIAGEWAY
 - PROPOSED HARD VERGES / RIGID ISLANDS
 - PROPOSED SHARED FOOTWAY / CYCLEWAY
 - PROPOSED PONDS/DRAINAGE DITCHES
 - PROPOSED VERGES/GRASS
 - PROPOSED EARTHWORKS CUTTING
 - PROPOSED EARTHWORKS EMBANKMENT
 - PROPOSED TEMPORARY CONSTRUCTION COMPOUND
 - PROPOSED TEMPORARY FLOOD COMPENSATION AREA
 - PROPOSED TEMPORARY ENVIRONMENT MITIGATION AREA
 - PROPOSED TEMPORARY BORROW PIT
 - PROPOSED BAT BARN
 - EXISTING ROAD TO BE DE-TRUNKED
 - SIGNAL CONTROLLED JUNCTION
 - EXISTING PUBLIC RIGHTS OF WAY AND EXISTING PERMISSIVE WALK
 - PROPOSED BOUNDARY FENCE
 - PROPOSED LODGE LANE RETAINING WALL
 - PROPOSED PUBLIC RIGHTS OF WAY
 - TRAFFIC SIGNAL HEADS

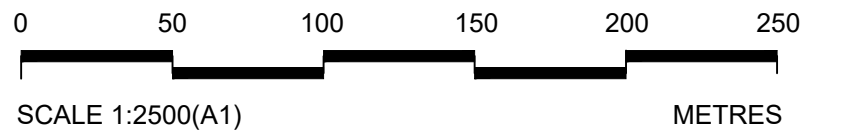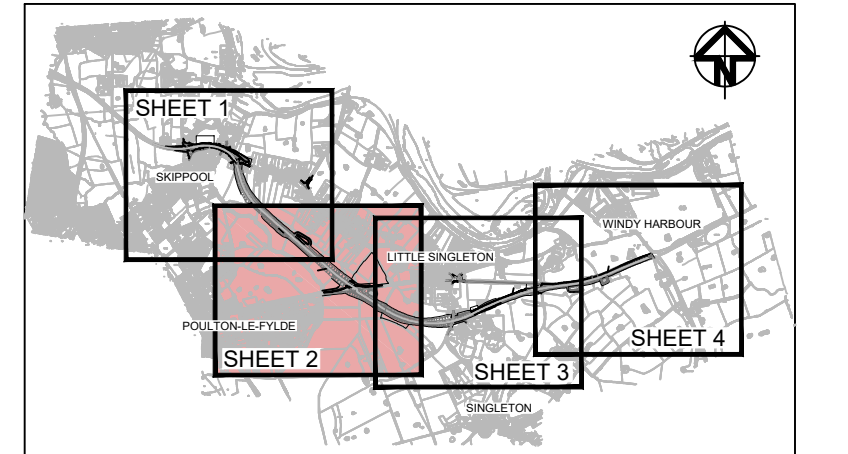

1	S8	MAY 2019	INCLUSION OF TRAFFIC SIGNAL HEADS	NL	PT	NH
0	S8	OCT 2018	DCO SUBMISSION	TC	PT	NH
Rev	Status	Rev. Date	Purpose of revision	Drawn	Chk'd	Apprv'd

Client


Project **A585 WINDY HARBOUR TO SKIPPOOL IMPROVEMENT SCHEME**

Drawing Title
**GENERAL ARRANGEMENT PLANS
REGULATION 5(2)(o)
SHEET 2 OF 4**

Status	DEADLINE 2 SUBMISSION	Revision	1
Scale	1 : 2500 @A1	Date	MAY 2019


Drawn By	T.CHAUDHRY
Checked By	P.THOMAS
Approved By	N.HENDERSON
PINS No.	TR010035
Original Size	A1

Drawing number HE-PN | Originator | Volume | Location | Type | Risk | Number
HE548643-ARC-HGN-SZ_ZZ_000-DR-D-3057

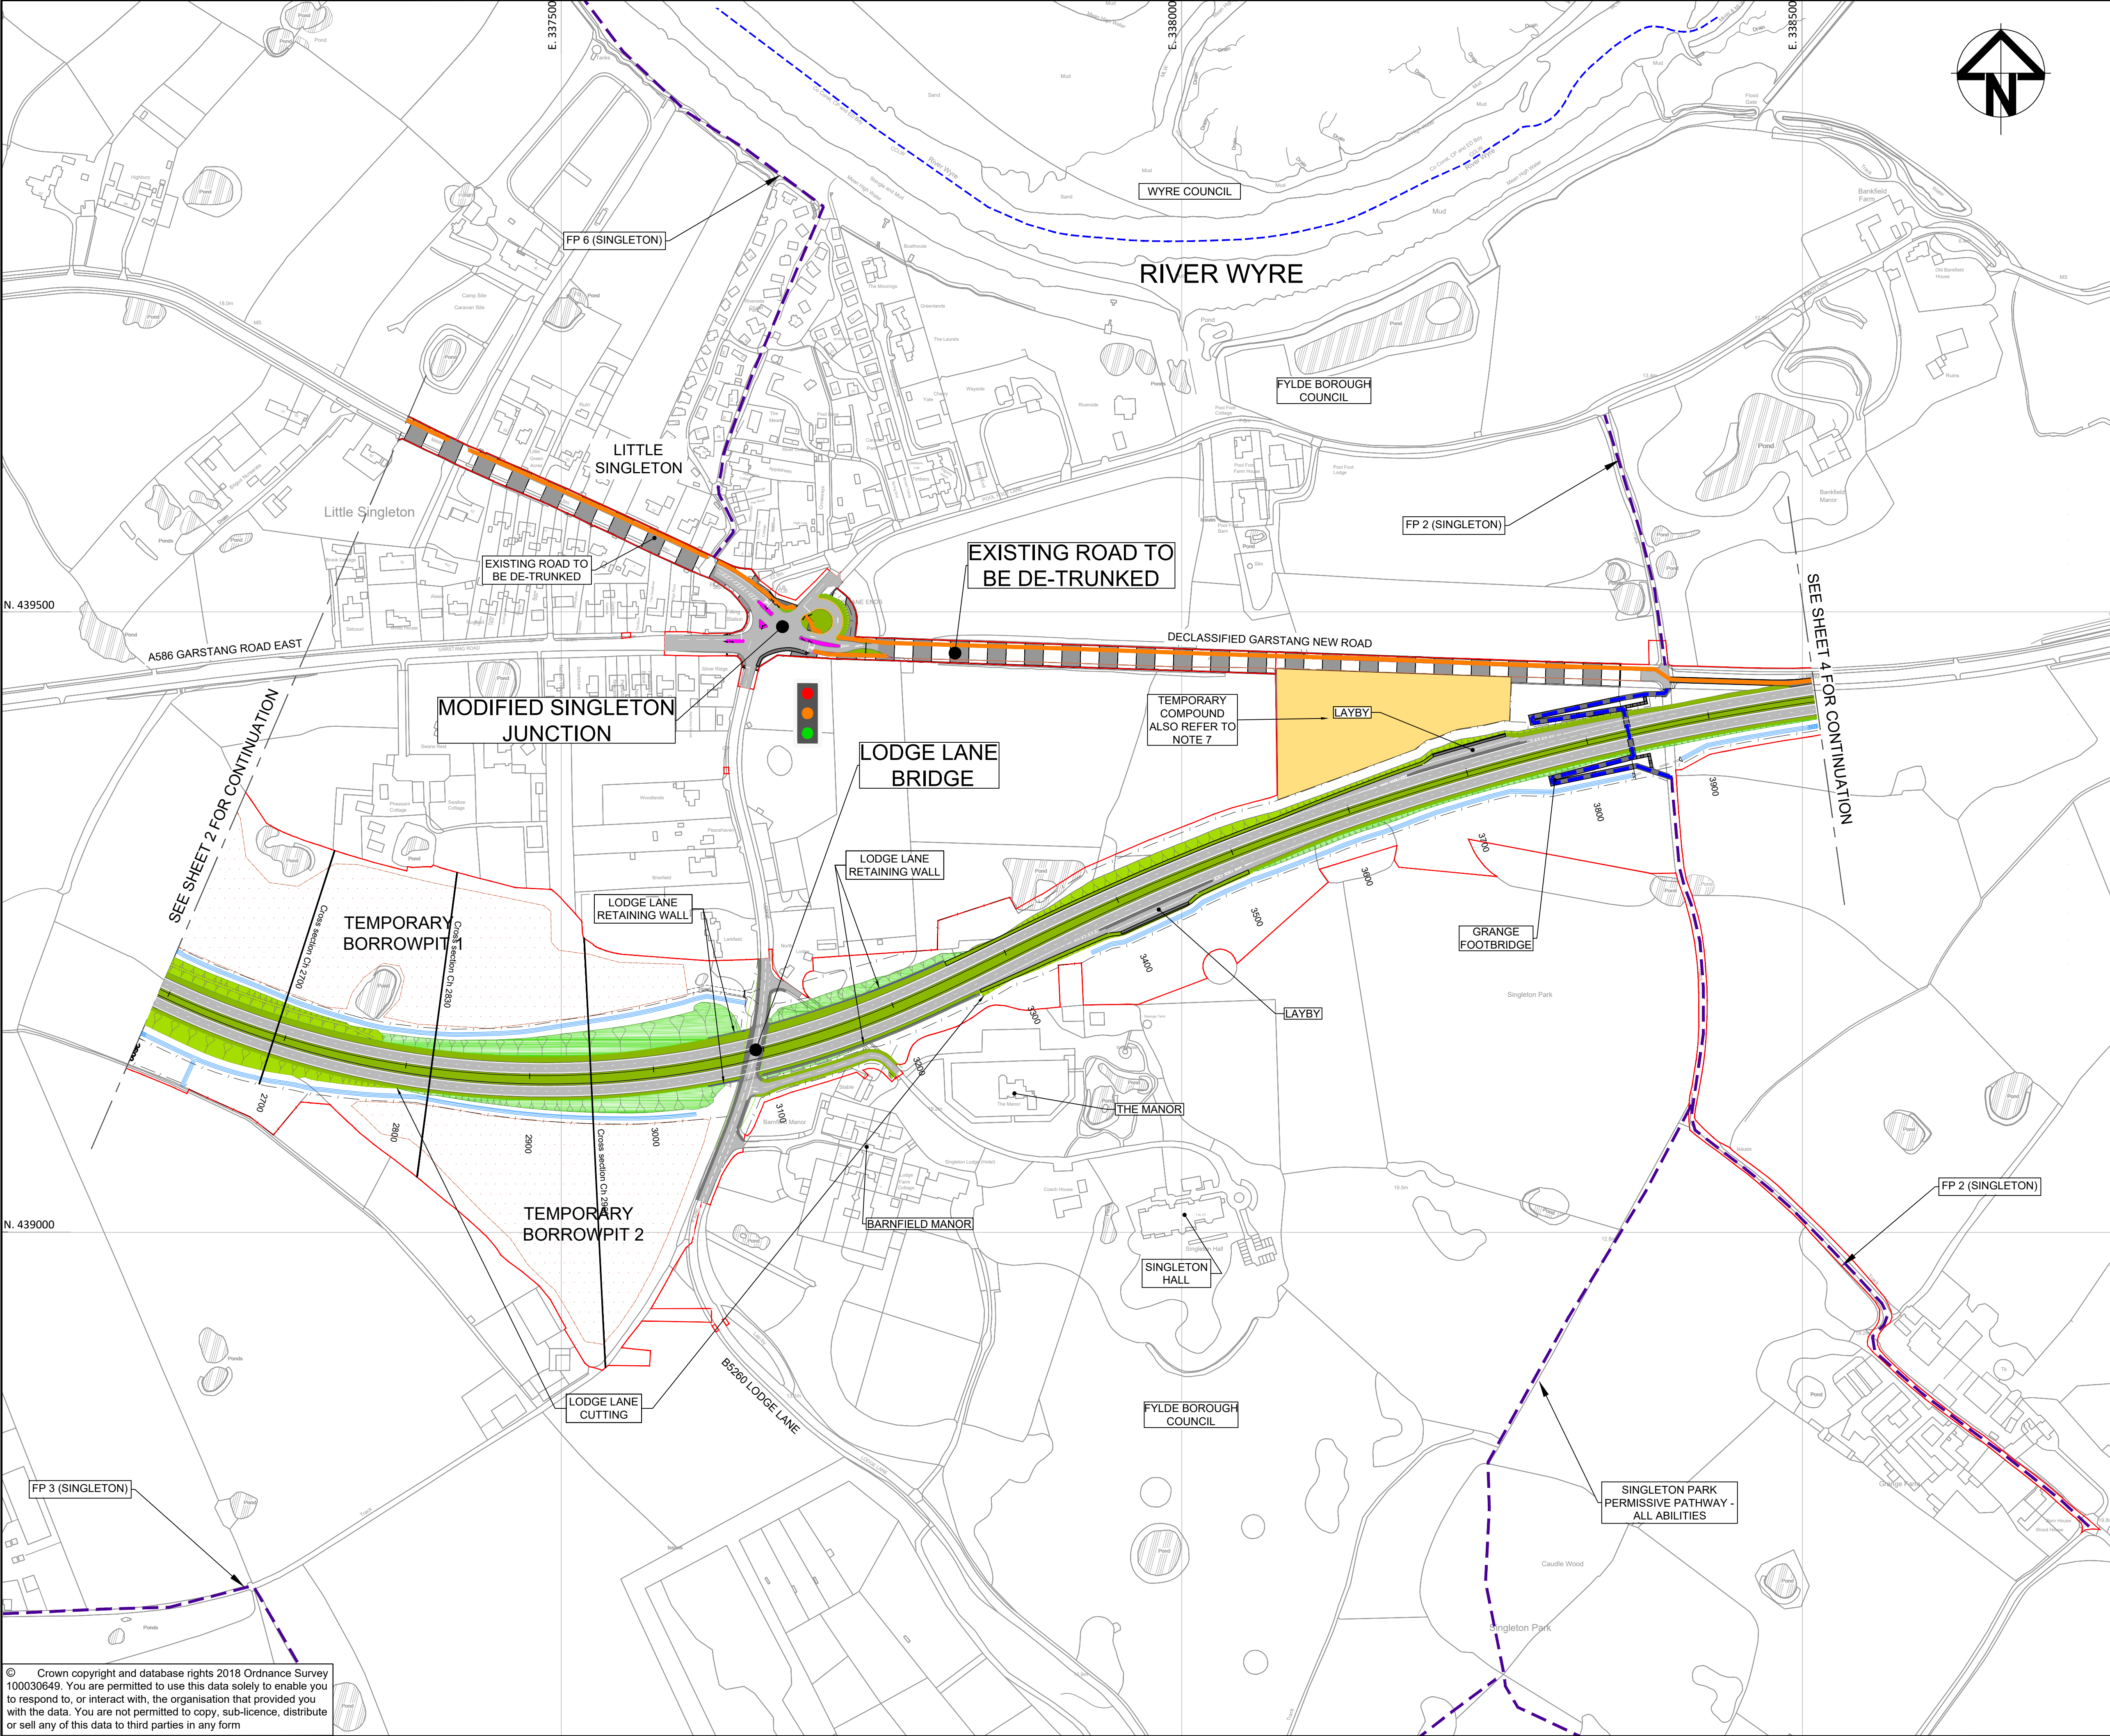

- NOTES**
1. ALL DIMENSIONS ARE IN METRES UNLESS OTHERWISE STATED.
 2. THESE DRAWINGS SHOULD BE READ IN CONJUNCTION WITH OTHER PLANS AND DOCUMENTS IN THE DEVELOPMENT CONSENT ORDER.
 3. THE PROPOSED WORKS WILL BE SUBJECT TO DETAILED DESIGN DEVELOPMENT. ANY CHANGES WILL BE LIMITED TO BEING WITHIN THE DRAFT ORDER LIMITS AND ANY OTHER CONSTRAINTS INCLUDED IN THE DEVELOPMENT CONSENT ORDER.
 4. DETAILS OF VEHICULAR ACCESS AND WALKER, CYCLISTS AND HORSE RIDER FACILITIES ARE SUBJECT TO DETAILED DESIGN WORK BUT WILL BE WITHIN THE EXTENTS OF THE LIMITS OF DEVIATION IDENTIFIED ON WORKS PLANS.
 5. THE HEIGHTS OF PROPOSED BRIDGES AND EMBANKMENTS ARE MARKED AS REQUIRED ON ENGINEERING SECTION DRAWINGS AND ARE INDICATIVE.
 6. FOR ENGINEERING SECTION DRAWINGS, REGULATION 5(2)(o), 5(2)(p) AND 6(2) REFER TO DRAWINGS IN DOCUMENT TR010035/APP/2.6
 7. THIS DRAWING SHOULD BE READ IN CONJUNCTION WITH THE ENVIRONMENTAL MASTER PLAN (DOCUMENT REFERENCE TR010035/APP/6.19)

- KEY**
- DRAFT ORDER LIMITS
 - LOCAL AUTHORITY BOUNDARY
 - THE SCHEME (FOR ILLUSTRATIVE PURPOSES)
 - AREA NOT INCLUDED WITHIN THE DCO BOUNDARY
 - PROPOSED DITCH
 - PROPOSED CARRIAGEWAY
 - PROPOSED HARD VERGES / RIGID ISLANDS
 - PROPOSED SHARED FOOTWAY / CYCLEWAY
 - PROPOSED PONDS/DRAINAGE DITCHES
 - PROPOSED VERGES/GRASS
 - PROPOSED EARTHWORKS CUTTING
 - PROPOSED EARTHWORKS EMBANKMENT
 - PROPOSED TEMPORARY CONSTRUCTION COMPOUND
 - PROPOSED TEMPORARY FLOOD COMPENSATION AREA
 - PROPOSED TEMPORARY ENVIRONMENT MITIGATION AREA
 - PROPOSED TEMPORARY BORROW PIT
 - PROPOSED BAT BARN
 - EXISTING ROAD TO BE DE-TRUNKED
 - SIGNAL CONTROLLED JUNCTION
 - EXISTING PUBLIC RIGHTS OF WAY AND EXISTING PERMISSIVE WALK
 - PROPOSED BOUNDARY FENCE
 - PROPOSED LODGE LANE RETAINING WALL
 - PROPOSED PUBLIC RIGHTS OF WAY
 - TRAFFIC SIGNAL HEADS

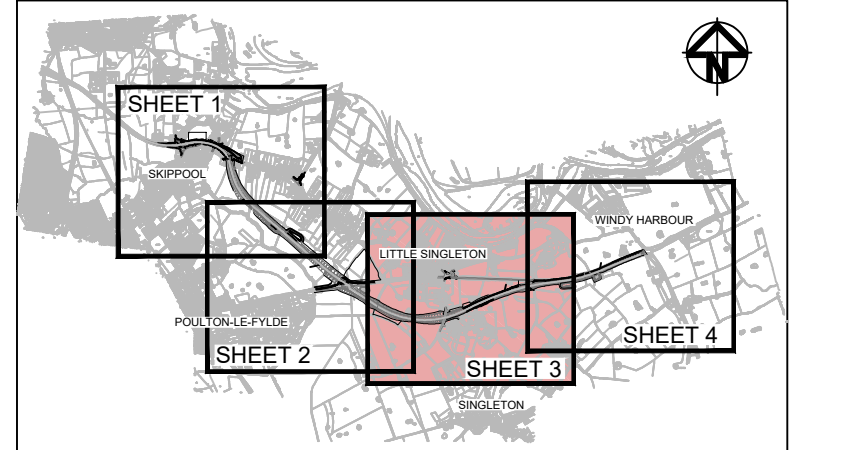

SCALE 1:2500(A1)
METRES

1	S8	MAY 2019	INCLUSION OF TRAFFIC SIGNAL HEADS	NL	PT	NH
0	S8	OCT 2018	DCO SUBMISSION	TC	PT	NH
Rev	Status	Rev. Date	Purpose of revision	Drawn	Chk'd	Apprv'd



Project **A585 WINDY HARBOUR TO SKIPPOOL IMPROVEMENT SCHEME**

Drawing Title
**GENERAL ARRANGEMENT PLANS
REGULATION 5(2)(o)
SHEET 3 OF 4**


Status	DEADLINE 2 SUBMISSION	Revision	1
Scale	1 : 2500 @A1	Date	MAY 2019

Drawn By	T.CHAUDHRY
Checked By	P.THOMAS
Approved By	N.HENDERSON

PINS No.	TR010035	Original Size	A1
----------	----------	---------------	----


Drawing number HE548643-ARC-HGN-SZ_ZZ_000-DR-D-3058

© Crown copyright and database rights 2018 Ordnance Survey 100030649. You are permitted to use this data solely to enable you to respond to, or interact with, the organisation that provided you with the data. You are not permitted to copy, sub-licence, distribute or sell any of this data to third parties in any form

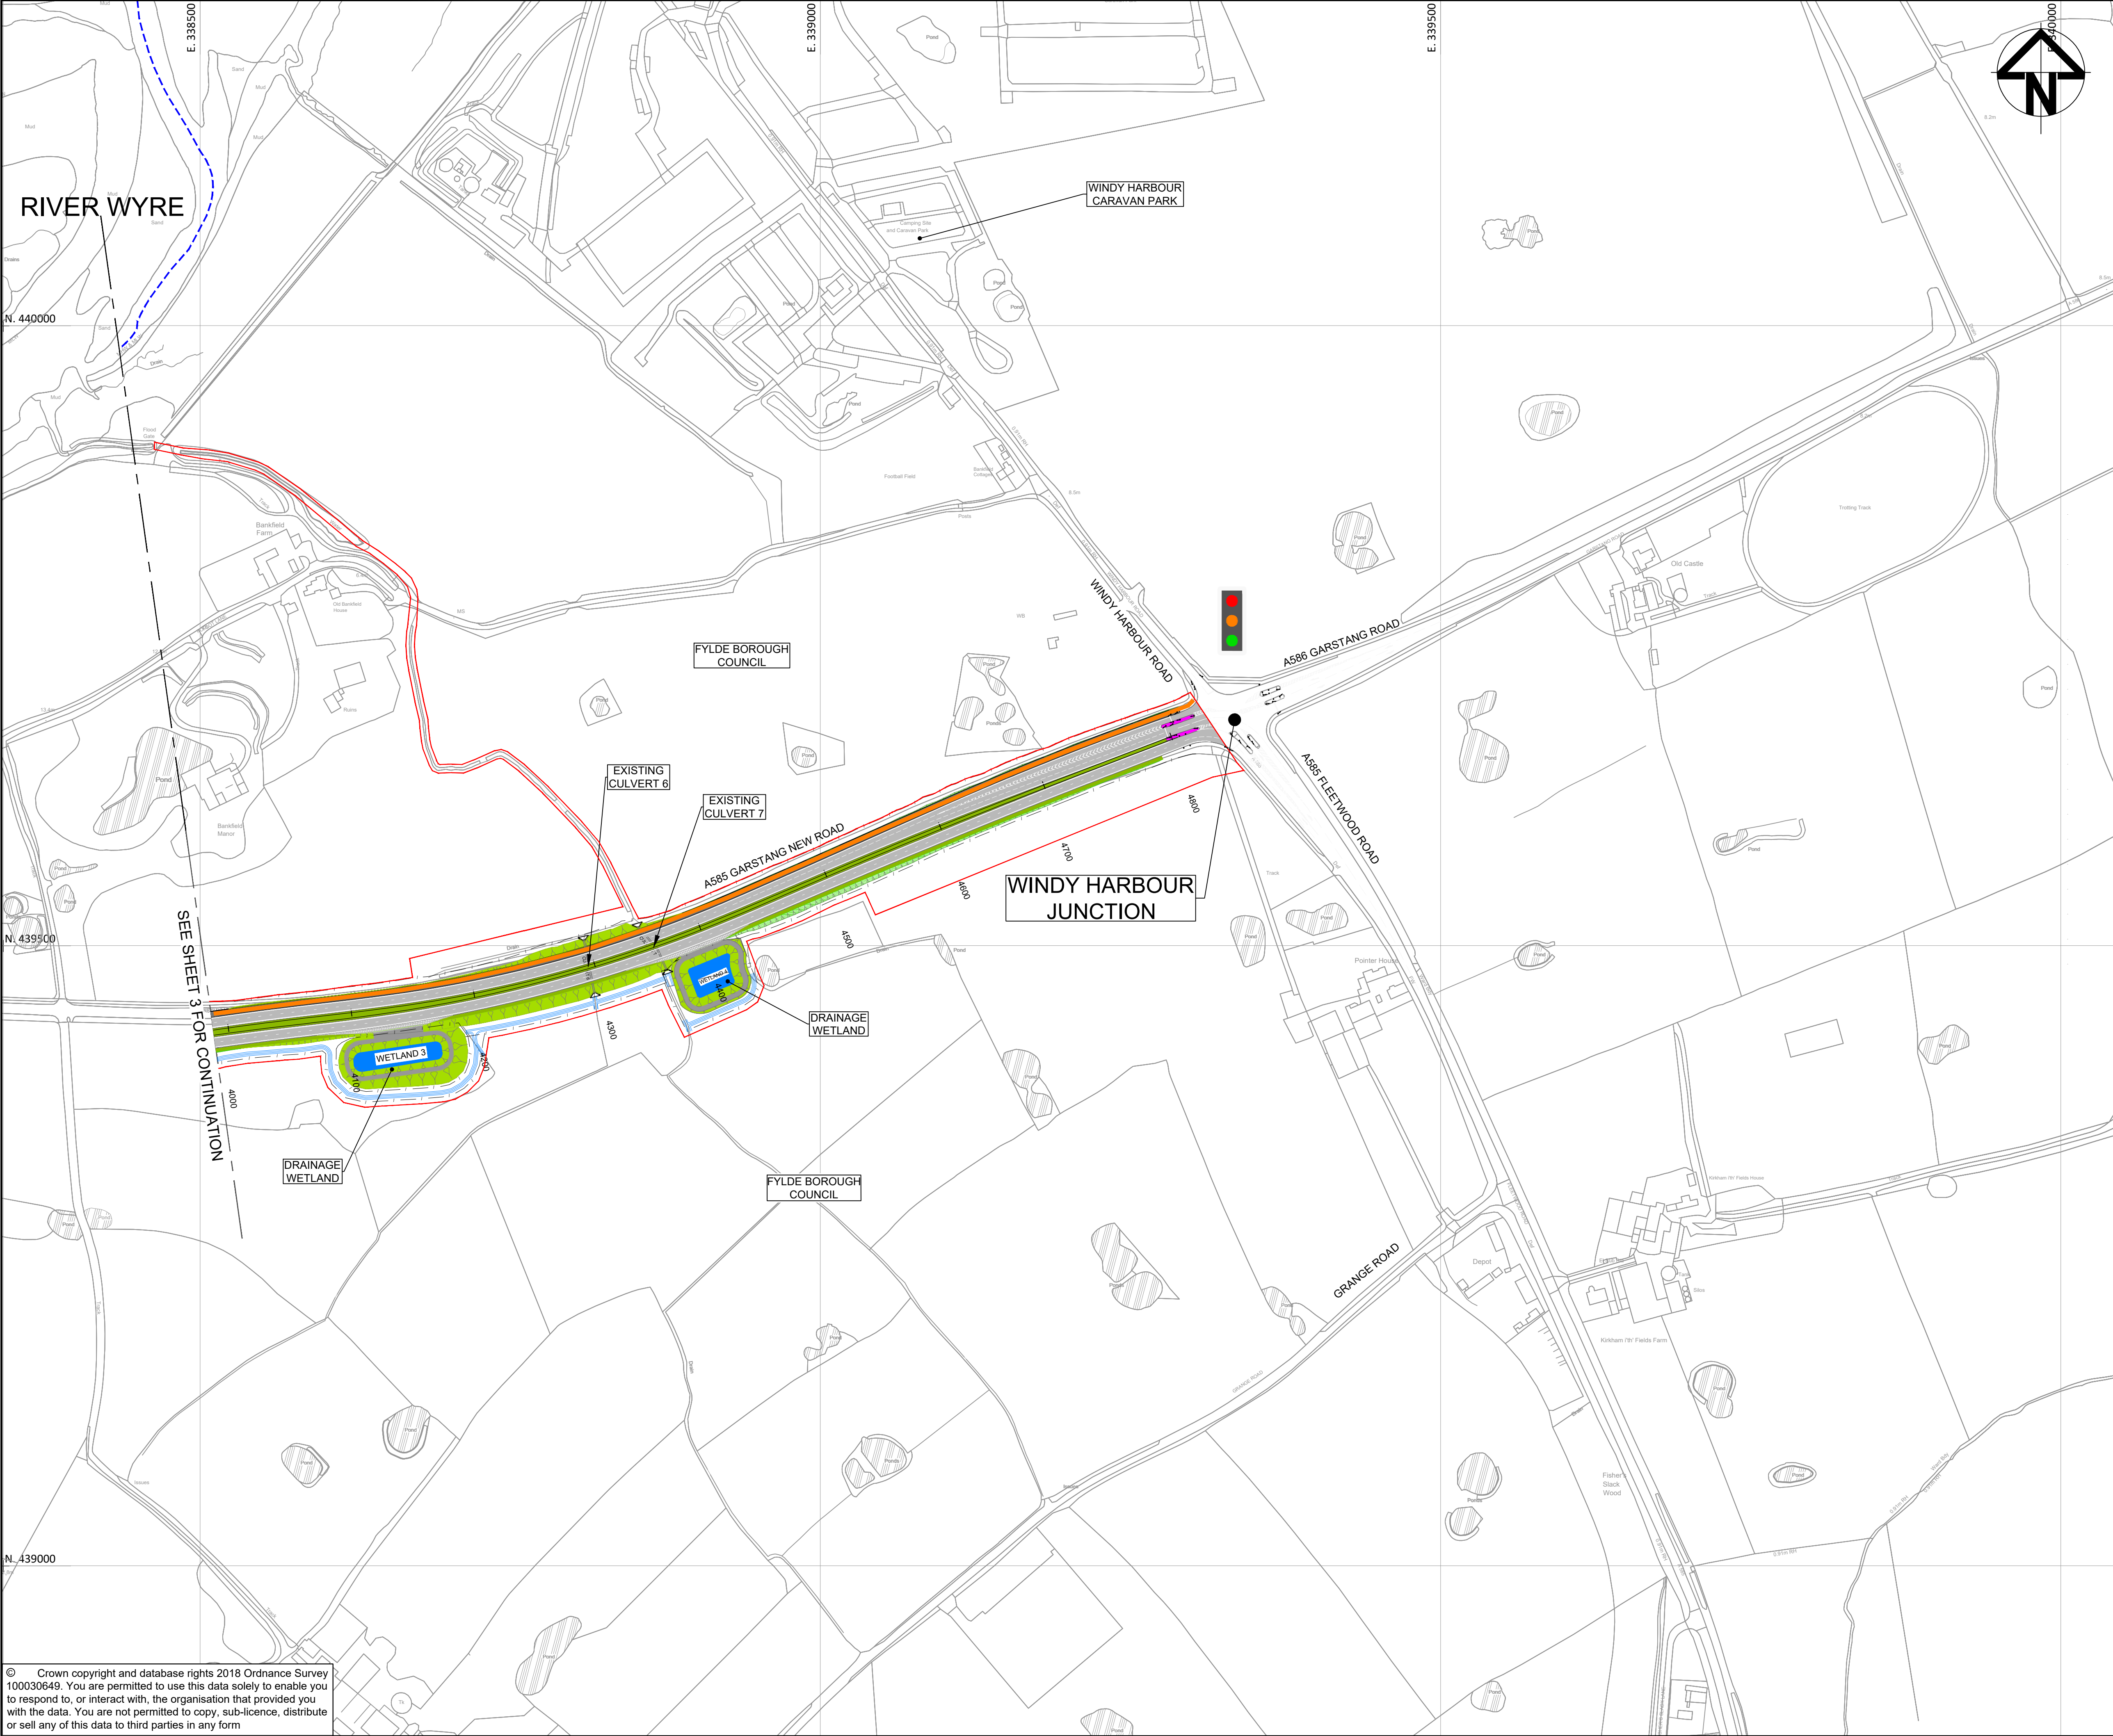

- NOTES**
1. ALL DIMENSIONS ARE IN METRES UNLESS OTHERWISE STATED.
 2. THESE DRAWINGS SHOULD BE READ IN CONJUNCTION WITH OTHER PLANS AND DOCUMENTS IN THE DEVELOPMENT CONSENT ORDER.
 3. THE PROPOSED WORKS WILL BE SUBJECT TO DETAILED DESIGN DEVELOPMENT. ANY CHANGES WILL BE LIMITED TO BEING WITHIN THE DRAFT ORDER LIMITS AND ANY OTHER CONSTRAINTS INCLUDED IN THE DEVELOPMENT CONSENT ORDER.
 4. DETAILS OF VEHICULAR ACCESS AND WALKER, CYCLISTS AND HORSE RIDER FACILITIES ARE SUBJECT TO DETAILED DESIGN WORK BUT WILL BE WITHIN THE EXTENTS OF THE LIMITS OF DEVIATION IDENTIFIED ON WORKS PLANS.
 5. THE HEIGHTS OF PROPOSED BRIDGES AND EMBANKMENTS ARE MARKED AS REQUIRED ON ENGINEERING SECTION DRAWINGS AND ARE INDICATIVE.
 6. FOR ENGINEERING SECTION DRAWINGS, REGULATION 5(2)(o), 5(2)(p) AND 6(2) REFER TO DRAWINGS IN DOCUMENT TR010035/APP/2.6
 7. THIS DRAWING SHOULD BE READ IN CONJUNCTION WITH THE ENVIRONMENTAL MASTER PLAN (DOCUMENT REFERENCE TR010035/APP/6.19)

- KEY**
- DRAFT ORDER LIMITS
 - LOCAL AUTHORITY BOUNDARY
 - THE SCHEME (FOR ILLUSTRATIVE PURPOSES)
 - AREA NOT INCLUDED WITHIN THE DCO BOUNDARY
 - PROPOSED DITCH
 - PROPOSED CARRIAGEWAY
 - PROPOSED HARD VERGES / RIGID ISLANDS
 - PROPOSED SHARED FOOTWAY / CYCLEWAY
 - PROPOSED PONDS/DRAINAGE DITCHES
 - PROPOSED VERGES/GRASS
 - PROPOSED EARTHWORKS CUTTING
 - PROPOSED EARTHWORKS EMBANKMENT
 - PROPOSED TEMPORARY CONSTRUCTION COMPOUND
 - PROPOSED TEMPORARY FLOOD COMPENSATION AREA
 - PROPOSED TEMPORARY ENVIRONMENT MITIGATION AREA
 - PROPOSED TEMPORARY BORROW PIT
 - PROPOSED BAT BARN
 - EXISTING ROAD TO BE DE-TRUNKED
 - SIGNAL CONTROLLED JUNCTION
 - EXISTING PUBLIC RIGHTS OF WAY AND EXISTING PERMISSIVE WALK
 - PROPOSED BOUNDARY FENCE
 - PROPOSED LODGE LANE RETAINING WALL
 - PROPOSED PUBLIC RIGHTS OF WAY
 - TRAFFIC SIGNAL HEADS

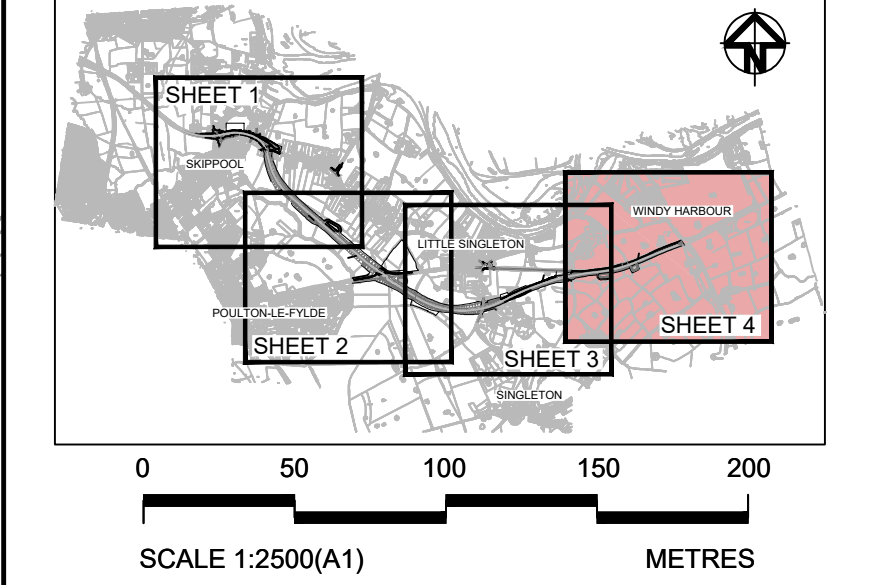

0	S8	MAY 2019	INCLUSION OF TRAFFIC SIGNAL HEADS	NL	PT	NH
1	S8	OCT 2018	DCO SUBMISSION	TC	PT	NH
Rev	Status	Rev. Date	Purpose of revision	Drawn	Chk'd	Apprv'd
Client						
						
Project A585 WINDY HARBOUR TO SKIPPOOL IMPROVEMENT SCHEME						
Drawing Title						
GENERAL ARRANGEMENT PLANS REGULATION 5(2)(o) SHEET 4 OF 4						
Status DEADLINE 2 SUBMISSION				Revision 1		
Scale	1 : 2500 @A1			Date MAY 2019		
Drawn By	T.CHAUDHRY					
Checked By	P.THOMAS					
Approved By	N.HENDERSON					
PINS No.	TR010035			Original Size		A1
Drawing number HE PN Originator Volume Location Type Risk Number						
HE548643-ARC-HGN-SZ_ZZ_000-DR-D-3059						