

A47 Blofield to North Burlingham Dualling

Scheme Number: TR010040

Volume 2

2.6 General Arrangement Plans

APFP Regulation 5(2)(o) and 6(2)

Planning Act 2008

Infrastructure Planning (Applications: Prescribed
Forms and Procedure) Regulations 2009

December 2020

Infrastructure Planning

Planning Act 2008

**The Infrastructure Planning
(Applications: Prescribed Forms and
Procedure) Regulations 2009**

A47 Blofield to North Burlingham
Development Consent Order 202[x]

GENERAL ARRANGEMENT PLANS

Regulation Number:	Regulation 5(2)(o) and 6(2)
Planning Inspectorate Scheme Reference	TR010040
Application Document Reference	2.6
BIM Document Reference	PCF STAGE 3 HE551490-GTY-LSI-000-RP-TX-30027 P01
Author:	A47 Blofield to North Burlingham Dualling Project Team, Highways England

Version	Date	Status of Version
Rev 0	December 2020	Application Issue

CONTENTS

1	INTRODUCTION.....	1
1.1	Purpose of this Document	1
2	SCHEDULE OF PLANS INCLUDED IN THIS APPLICATION DOCUMENT	3

1 INTRODUCTION

1.1 Purpose of this Document

- 1.1.1 These General Arrangement Plans (these “Plans”) relate to an application made by Highways England (the “Applicant”) to the Secretary of State for Transport, via the Planning Inspectorate (the “Inspectorate”) under the Planning Act 2008 (the “2008 Act”) for a Development Consent Order (DCO). If made, the DCO would grant consent for the A47 Blofield to North Burlingham Scheme (the “Scheme”).
- 1.1.2 The Scheme comprises dualling of the A47 between Blofield and North Burlingham and junction improvements. A detailed description of the Scheme can be found in Chapter 2: The Scheme of the Environmental Statement (ES) (**TR010040/APP/6.1**). These Plans cover the Scheme in its entirety.
- 1.1.3 These Plans comprise part of a suite of application documentation and are included in the application in compliance with Regulations 5(2)(o) and 6(2) of the Infrastructure Planning (Applications: Prescribed Forms and Procedure) Regulations 2009 (the “2009 Regulations”) which require:
- 5(2)(o) “any other plans, drawings and sections necessary to describe the proposals for which development consent is sought, showing details of design, external appearance and the preferred layout of buildings or structures, drainage, surface water management, means of vehicular and pedestrian access, any car parking to be provided and means of landscaping”.*
- 6(2) “if the application is for highway related development or for the construction or alteration of a railway, it must be accompanied by section drawings to suitable horizontal and vertical scales which show, by reference to Ordnance Survey or Chart datum:*
- a) The levels of the proposed works, including in particular and where relevant*
 - i. ground levels;*
 - ii. the height of every proposed bridge, viaduct, aqueduct, embankment and elevated guideway;*
 - iii. the depth of every proposed cutting and tunnel;*
 - iv. the levels of the bed of any tidal waters or inland waterway in which it is proposed that any works should be situated;*
 - v. the height of every structure or device (including a cable, but not catenary and related equipment) intended to be erected above, on or below the surface of, or on or beneath the bed of tidal water or an inland waterway; and*
 - vi. drainage outfall details for highways;*
- 1.1.4 These Plans are also being submitted under Regulation 5(4) of the 2009 Regulations which states:
- “Where a plan comprises three or more separate sheets a key plan must be provided showing the relationship between the different sheets.”*
- 1.1.5 As these Plans are part of the application documentation, they should be read alongside and are informed by the other application documents. In particular, these

Plans should be read alongside Schedule 1 of the Draft DCO (**TR010040/APP/3.1**), the Engineering Drawings and Sections (**TR010040/APP/2.5**) and the Works Plans (**TR010040/APP/2.3**).

2 SCHEDULE OF PLANS INCLUDED IN THIS APPLICATION DOCUMENT

Drawing Title	Drawing Number	Revision
General Arrangement Plans – Regulation 5(2)(o) Key Plan	HE551490-GTY-HGN-000-DR-CH-30019	P01
General Arrangement Plans – Regulation 5(2)(o) Sheet 1 of 8	HE551490-GTY-HGN-000-DR-CH-30008	P01
General Arrangement Plans – Regulation 5(2)(o) Sheet 2 of 8	HE551490-GTY-HGN-000-DR-CH-30009	P01
General Arrangement Plans – Regulation 5(2)(o) Sheet 3 of 8	HE551490-GTY-HGN-000-DR-CH-30010	P01
General Arrangement Plans – Regulation 5(2)(o) Sheet 4 of 8	HE551490-GTY-HGN-000-DR-CH-30011	P01
General Arrangement Plans – Regulation 5(2)(o) Sheet 5 of 8	HE551490-GTY-HGN-000-DR-CH-30012	P01
General Arrangement Plans – Regulation 5(2)(o) Sheet 6 of 8	HE551490-GTY-HGN-000-DR-CH-30013	P01
General Arrangement Plans – Regulation 5(2)(o) Sheet 7 of 8	HE551490-GTY-HGN-000-DR-CH-30014	P01
General Arrangement Plans – Regulation 5(2)(o) Sheet 8 of 8	HE551490-GTY-HGN-000-DR-CH-30015	P01
General Arrangement Plans – S01 Blofield Overbridge – Regulation 5(2)(o) and 6(2)	HE551490-GTY-SBR-S01-DR-CB-39003	P01
General Arrangement Plans – S03 B1140 Overbridge – Regulation 5(2)(o) and 6(2)	HE551490-GTY-SBR-S03-DR-CB-39002	P01



NOTES

Purpose of use

FOR DCO SUBMISSION

Development Consent Order Number / Document

TR010040/APP/2.6

1. ALL DIMENSIONS ARE IN METRES UNLESS STATED OTHERWISE.
2. THESE PLANS SHOULD BE READ IN CONJUNCTION WITH OTHER PLANS AND DOCUMENTS IN THE DEVELOPMENT CONSENT ORDER, IN PARTICULAR THE BOOK OF REFERENCE.



KEY TO SYMBOLS

ORDER LIMITS

AREA EXCLUDED FROM ORDER LIMITS

P01	09/12/20	FOR DCO SUBMISSION	BSim	PE	SMay
REV	DATE	REVISION NOTE	ORG	CHKD	APPD
DESIGNER					
SWECO					
CONTRACTOR					
GallifordTry					
CLIENT					
highways england					
PROJECT TITLE					
A47 BLOFIELD TO NORTH BURLINGHAM DUALLING					
PROJECT STAGE					
PCF STAGE 3					
DRAWING TITLE					
GENERAL ARRANGEMENT PLANS REGULATION 5(2)(o) KEY PLAN					
SUITABILITY					
SUITABLE FOR INFORMATION					
SHEET SIZE	SCALE	STATUS	REVISION		
A1	1:10000	S2	P01		
DRAWING NUMBER					
HE551490-GTY-HGN-000-DR-CH-30019					

This drawing should not be relied on or used in circumstances other than those for which it was originally prepared and for which Sweco UK Ltd was commissioned. Sweco UK Ltd accepts no responsibility for this drawing to any party other than the person by whom it was commissioned. This drawing has been prepared on behalf of Galliford Try by Sweco UK Ltd for the titled project or named part thereof and should not be relied upon or used for any other project without an independent check being carried out as to its suitability and prior written authority of Galliford Try being obtained. Sweco UK Ltd accepts no responsibility or liability for the consequences of this drawing being used for a purpose other than the purposes for which it was commissioned. Any person using or relying on this drawing for such other purpose agrees, and will by such use or reliance be taken to confirm his/her agreement, to indemnify Sweco UK Ltd for all loss or damage resulting therefrom.

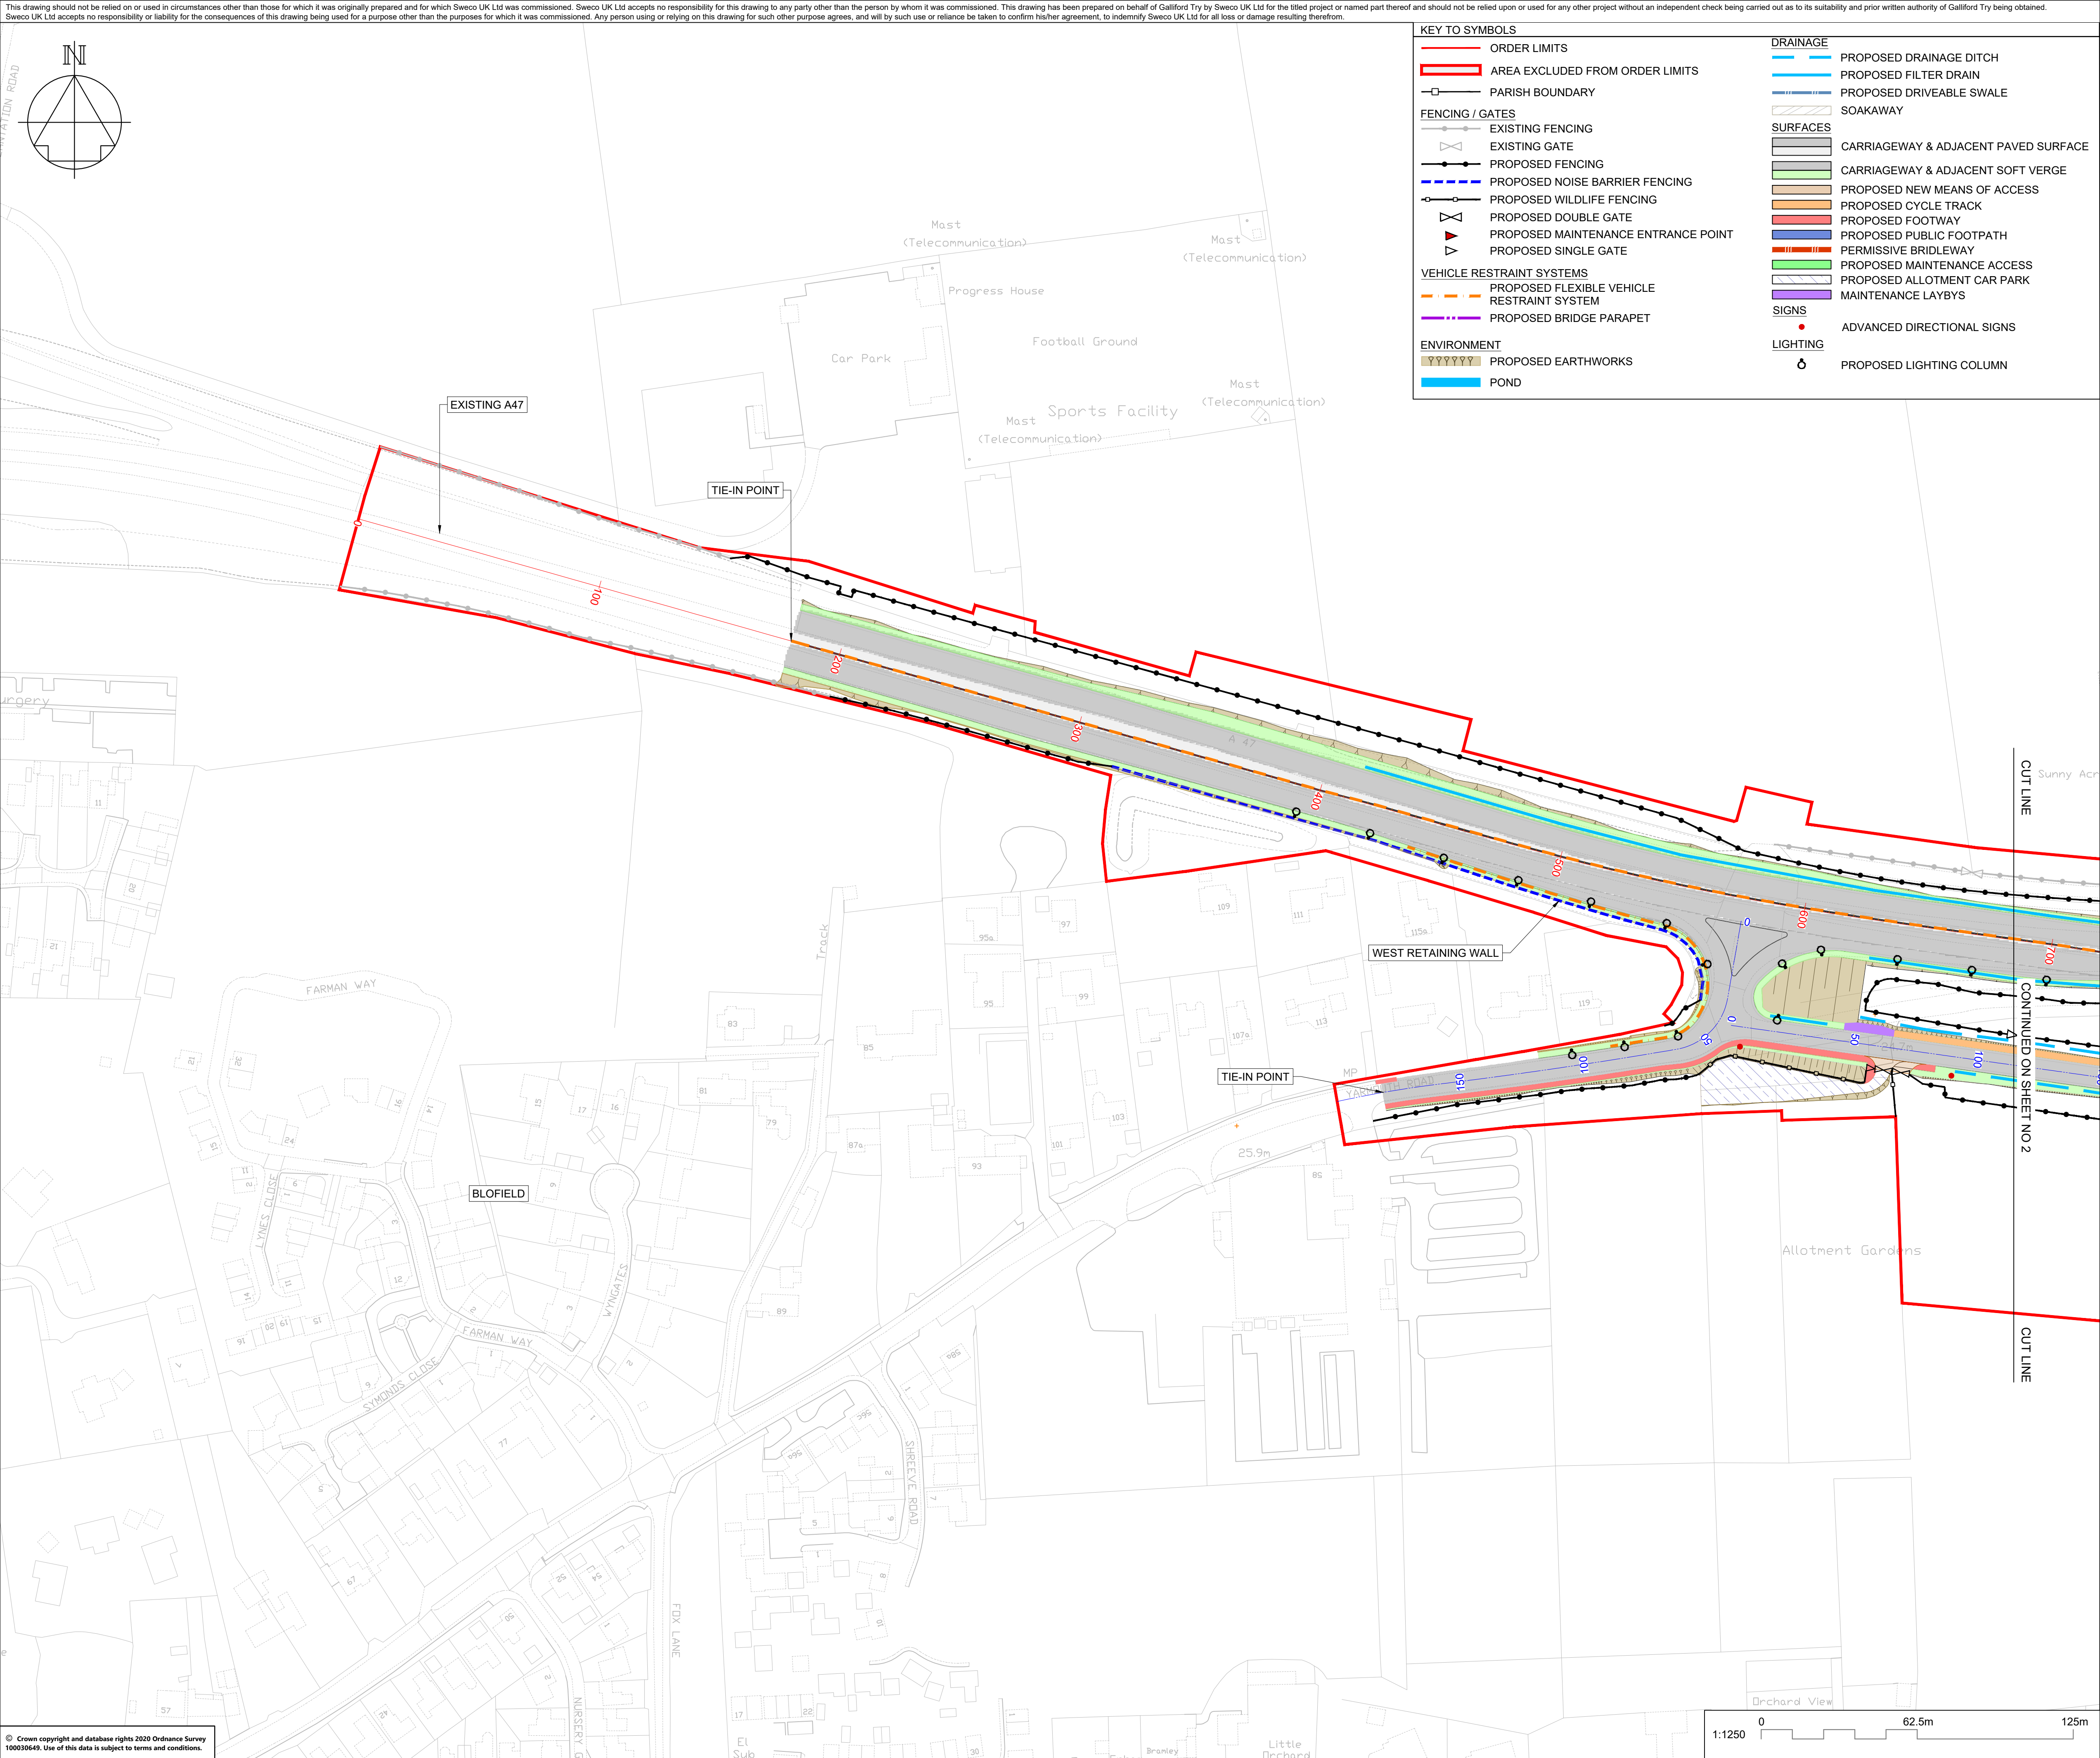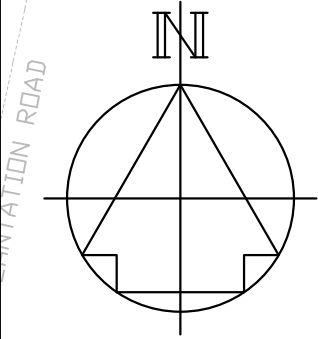

NOTES

Purpose of use

FOR DCO SUBMISSION

Development Consent Order Number / Document

TR010040/APP/2.6



1. THESE PLANS SHOULD BE READ IN CONJUNCTION WITH OTHER PLANS AND DOCUMENTS IN THE DEVELOPMENT CONSENT ORDER.

2. ALL DIMENSIONS ARE IN METRES UNLESS STATED OTHERWISE.

KEY TO SYMBOLS


PLEASE REFER TO PLAN FOR KEY

P01	09/12/20	FOR DCO SUBMISSION	BSim	PE	SMay
REV	DATE	REVISION NOTE	ORG	CHKD	APPD
DESIGNER					
CONTRACTOR					
CLIENT					
PROJECT TITLE					
A7 BLOFIELD TO NORTH BURLINGHAM DUALLING					
PROJECT STAGE					
PCF STAGE 3					
DRAWING TITLE					
GENERAL ARRANGEMENT PLANS					
REGULATION 5(2)(o)					
SHEET 1 OF 8					
SUITABILITY					
SUITABLE FOR INFORMATION					
SHEET SIZE	SCALE	STATUS	REVISION		
A1	1:1250	S2	P01		
DRAWING NUMBER					
HE551490-GTY-HGN-000-DR-CH-30008					

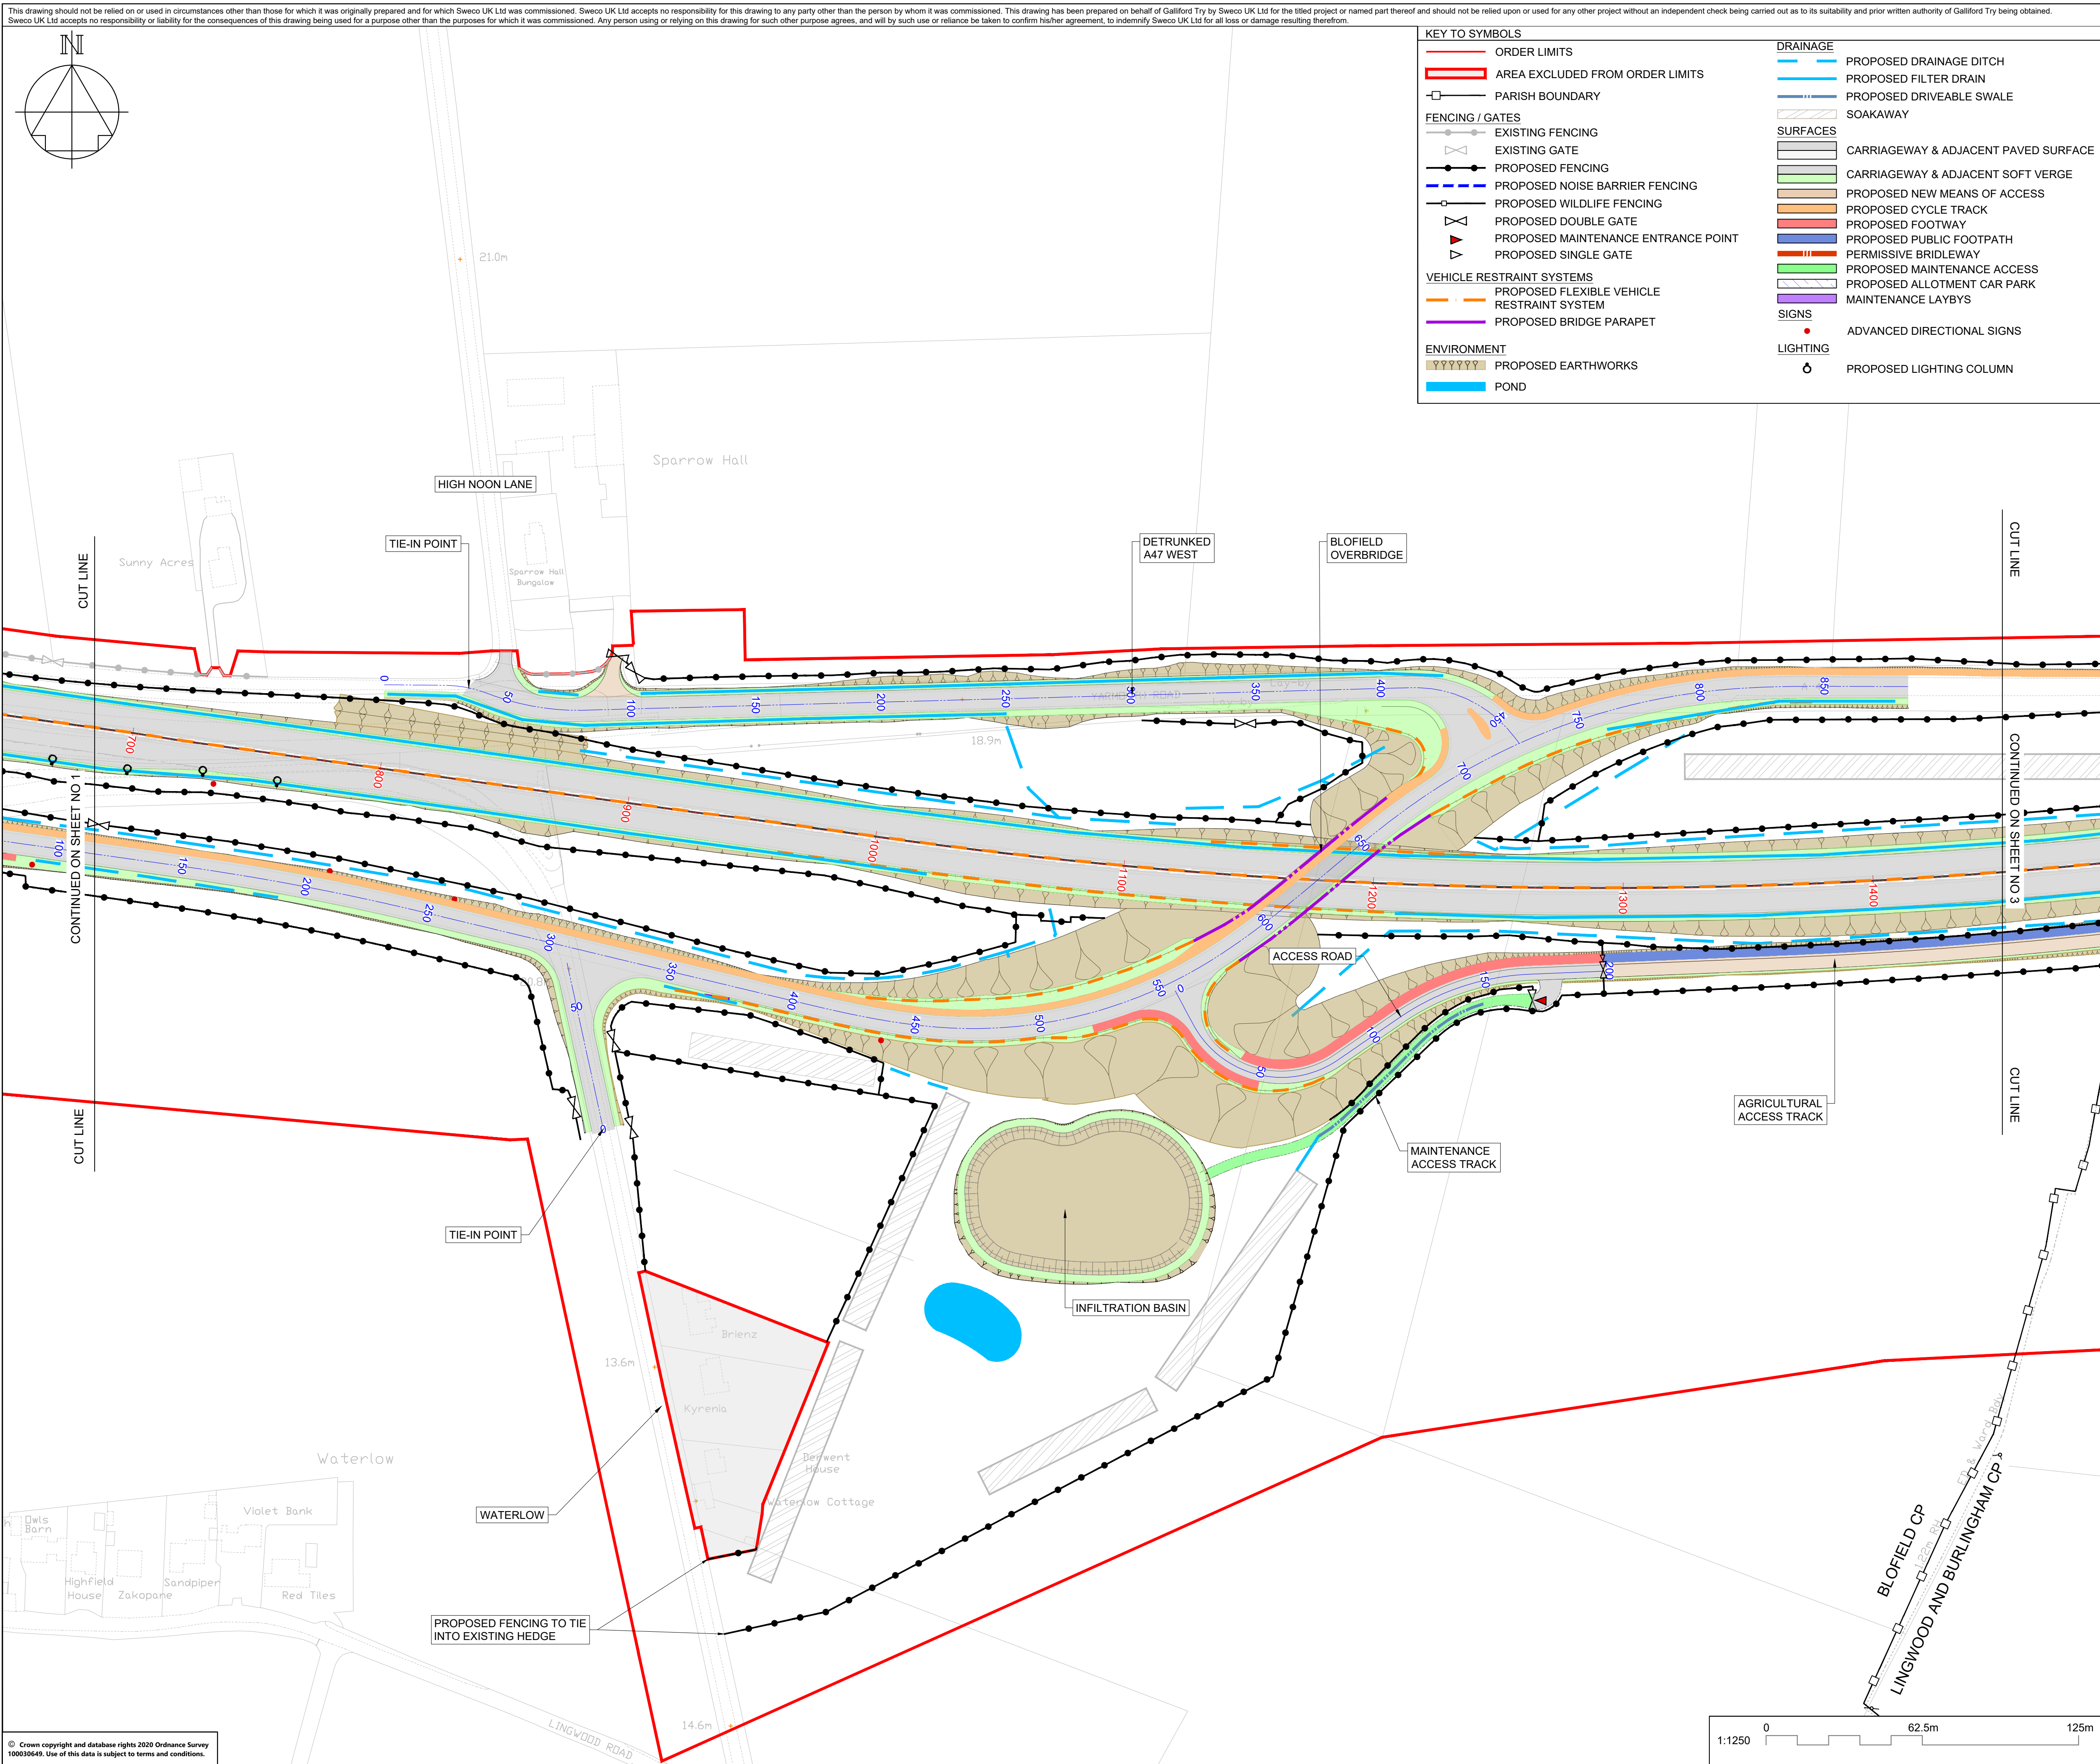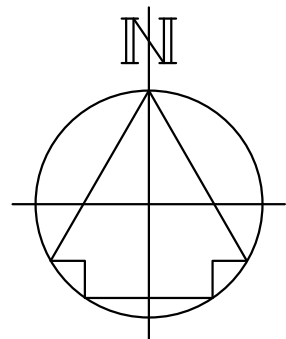

FOR DCO SUBMISSION

TR010040/APP/2.6

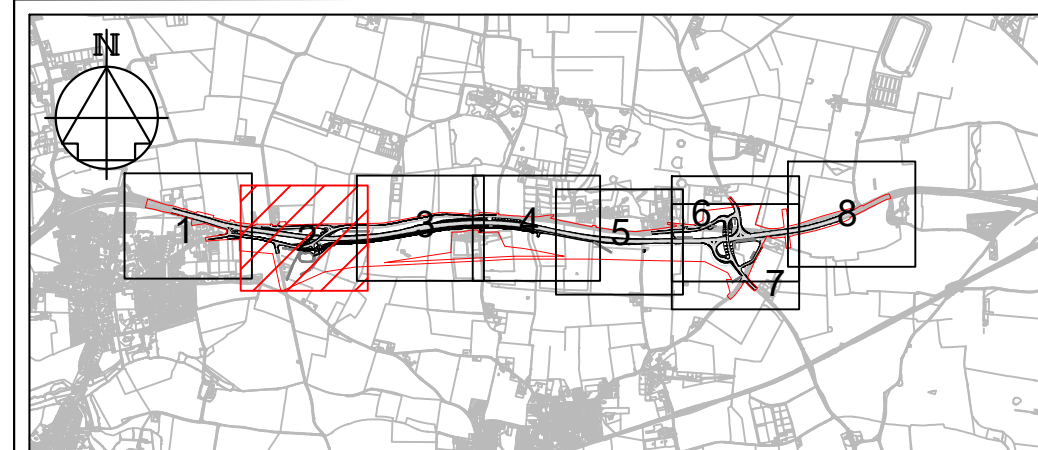

1. THESE PLANS SHOULD BE READ IN CONJUNCTION WITH OTHER PLANS AND DOCUMENTS IN THE DEVELOPMENT CONSENT ORDER.
2. ALL DIMENSIONS ARE IN METRES UNLESS STATED OTHERWISE.

KEY TO SYMBOLS

PLEASE REFER TO PLAN FOR KEY

P01	09/12/20	FOR DCO SUBMISSION	BSim	PE	SMay
REV	DATE	REVISION NOTE	ORG	CHKD	APPR

DESIGNER

CONTRACTOR

CLIENT

PROJECT TITLE

A47 BLOFIELD TO
NORTH BURLINGHAM DUALLING

PROJECT STAGE
PCF STAGE 3

DRAWING TITLE


GENERAL ARRANGEMENT PLANS
REGULATION 5(2)(o)
SHEET 2 OF 8

SUITABILITY	SUITABLE FOR INFORMATION
-------------	--------------------------

SHEET SIZE	SCALE	STATUS	REVISION
A1	1:1250	S2	P01

DRAWING NUMBER


HE551490-GTY-HGN-000-DR-CH-30009

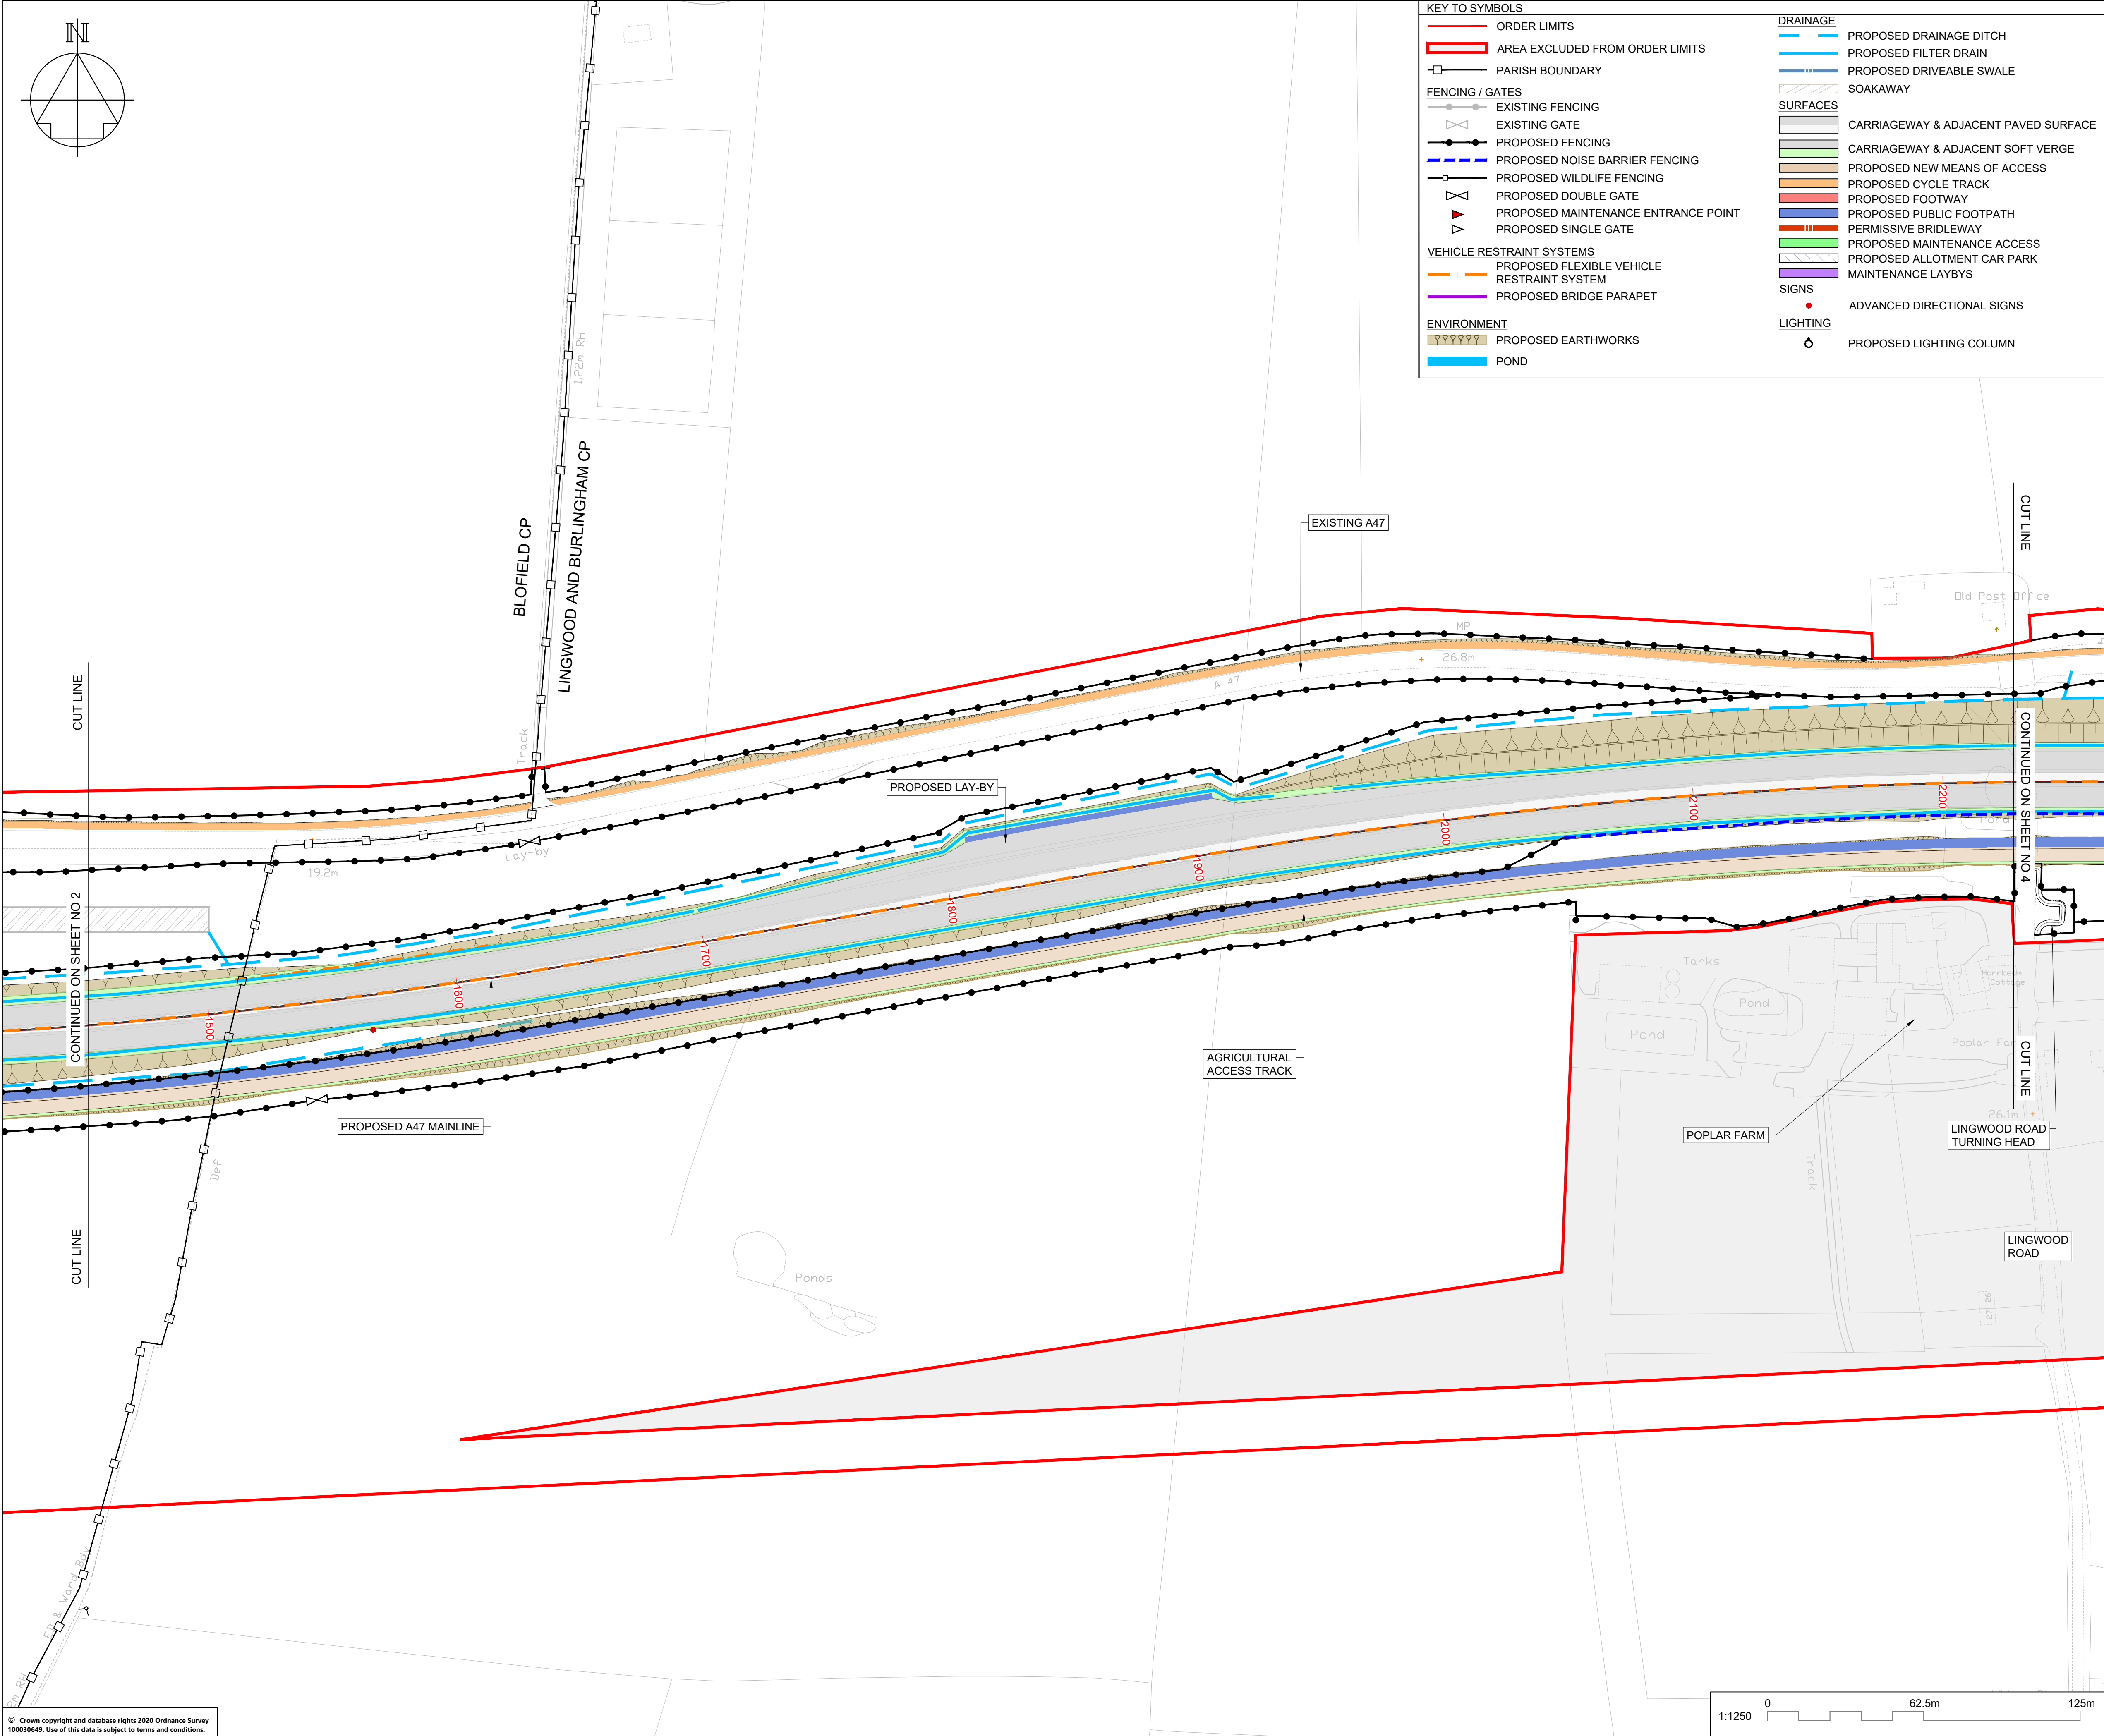

Purpose of use

FOR DCO SUBMISSION


TR010040/APP/2.6

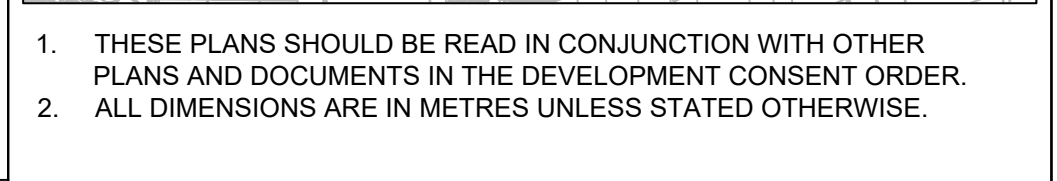

PLEASE REFER TO PLAN FOR KEY


DESIGNER 			
CONTRACTOR 			
CLIENT 			
PROJECT TITLE A47 BLOFIELD TO NORTH BURLINGHAM DUALLING			
PROJECT STAGE PCF STAGE 3			
DRAWING TITLE GENERAL ARRANGEMENT PLANS REGULATION 5(2)(o) SHEET 3 OF 8			
SUITABILITY SUITABLE FOR INFORMATION			
SHEET SIZE A1	SCALE 1:1250	STATUS S2	REVISION P01
DRAWING NUMBER HE551490-GTY-HGN-000-DR-CH-30010			



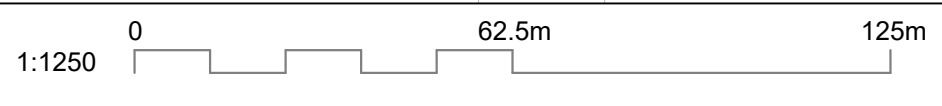

FOR DCO SUBMISSION

TR010040/APP/2.6

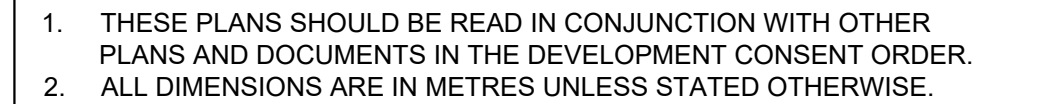

PLEASE REFER TO PLAN FOR KEY

CLIENT	
--------	--

A47 BLOFIELD TO
NORTH BURLINGHAM DUALLING


PCF STAGE 3

GENERAL ARRANGEMENT PLANS
REGULATION 5(2)(o)
SHEET 4 OF 8

SUITABLE FOR INFORMATION


DRAWING NUMBER
HE551490-GTY-HGN-000-DR-CH-30011

© Crown copyright and database rights 2020 Ordnance Survey 100030649. Use of this data is subject to terms and conditions.

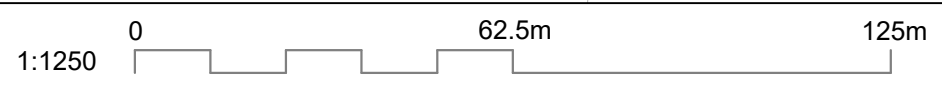

DRAWING NUMBER	HE551490-GTY-HGN-000-DR-CH-30012
----------------	----------------------------------


DRAWING NUMBER	HE551490-GTY-HGN-000-DR-CH-30012
----------------	----------------------------------

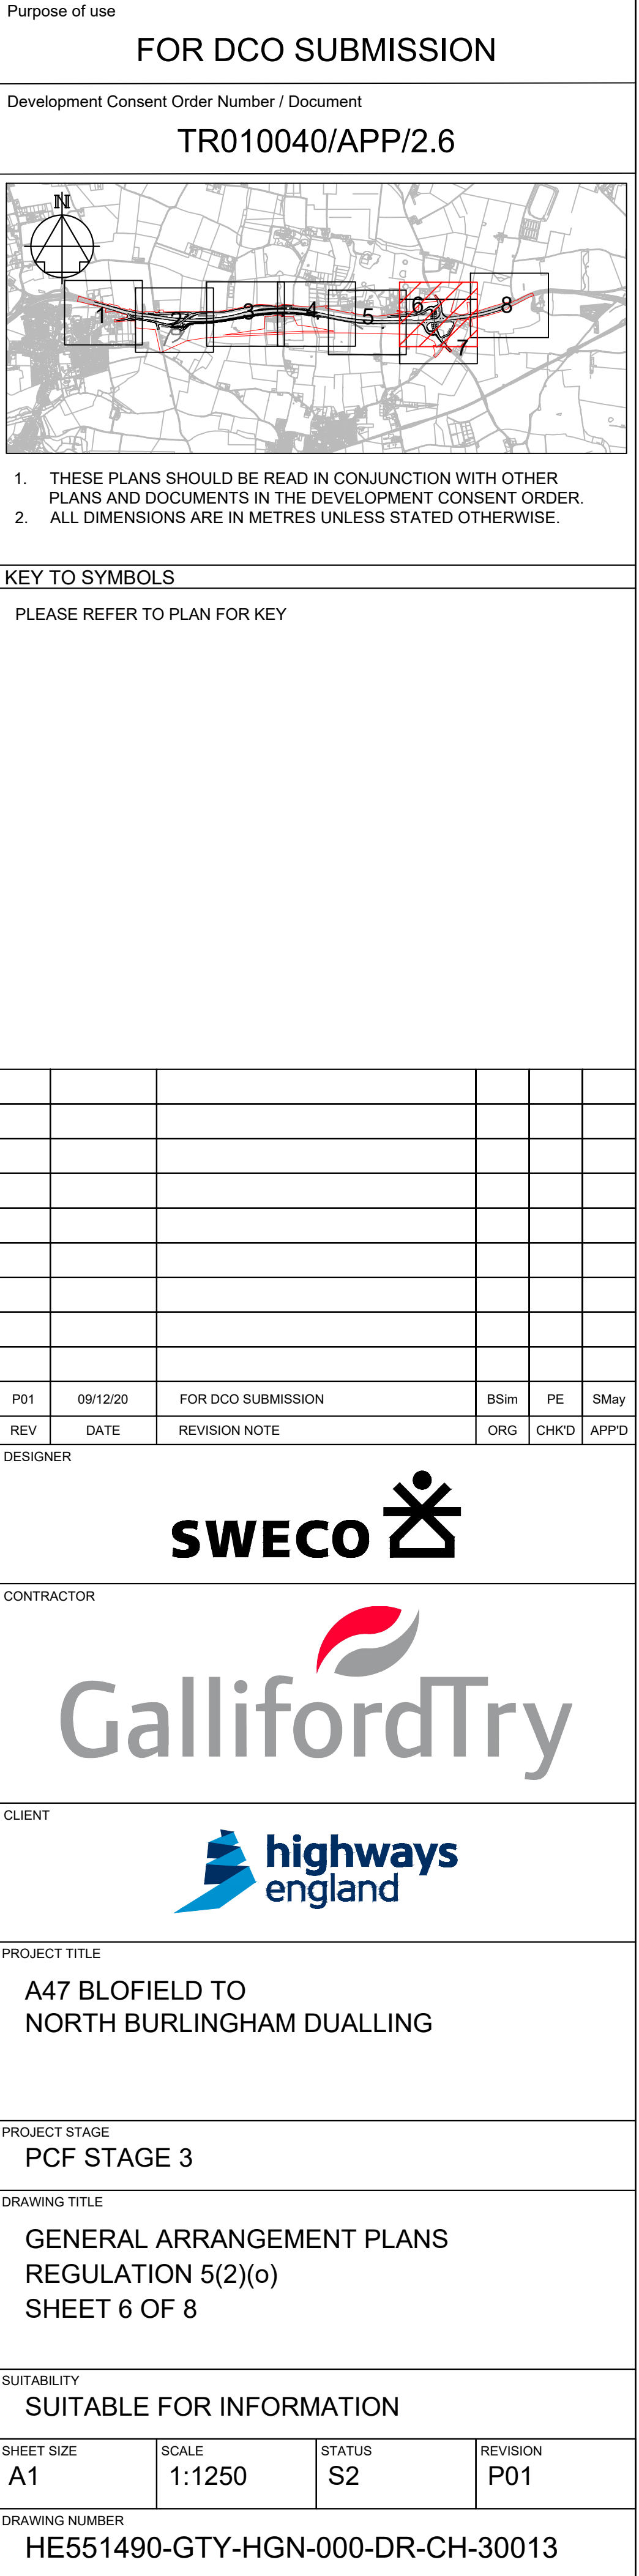

NOTES

Development Consent Order Number / Document

TR010040/APP/2.6

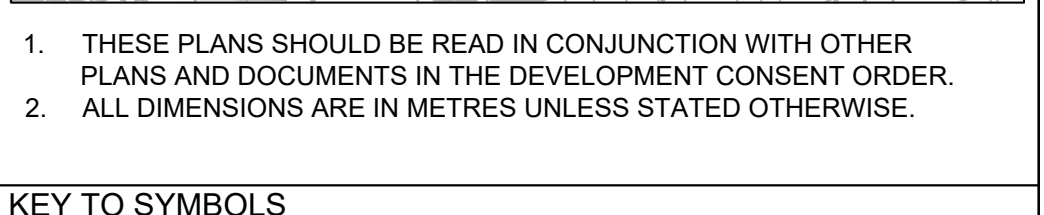

PLEASE REFER TO PLAN FOR KEY

P01	09/12/20	FOR DCO SUBMISSION	BSim	PE	SMay
REV	DATE	REVISION NOTE	ORG	CHK'D	APPD

DESIGNER

SWECO 

CONTRACTOR

 GallifordTry

CLIENT

 **highways**
england

PROJECT TITLE

A47 BLOFIELD TO
NORTH BURLINGHAM DUALLING

PROJECT STAGE
PCF STAGE 3


DRAWING TITLE


GENERAL ARRANGEMENT PLANS
REGULATION 5(2)(o)
SHEET 7 OF 8

SUITABILITY	
SUITABLE FOR INFORMATION	

SHEET SIZE A1	SCALE 1:1250	STATUS S2	REVISION P01
------------------	-----------------	--------------	-----------------

DRAWING NUMBER
HE551490-GTY-HGN-000-DR-CH-30014

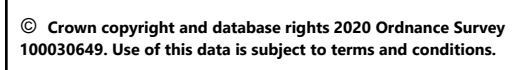


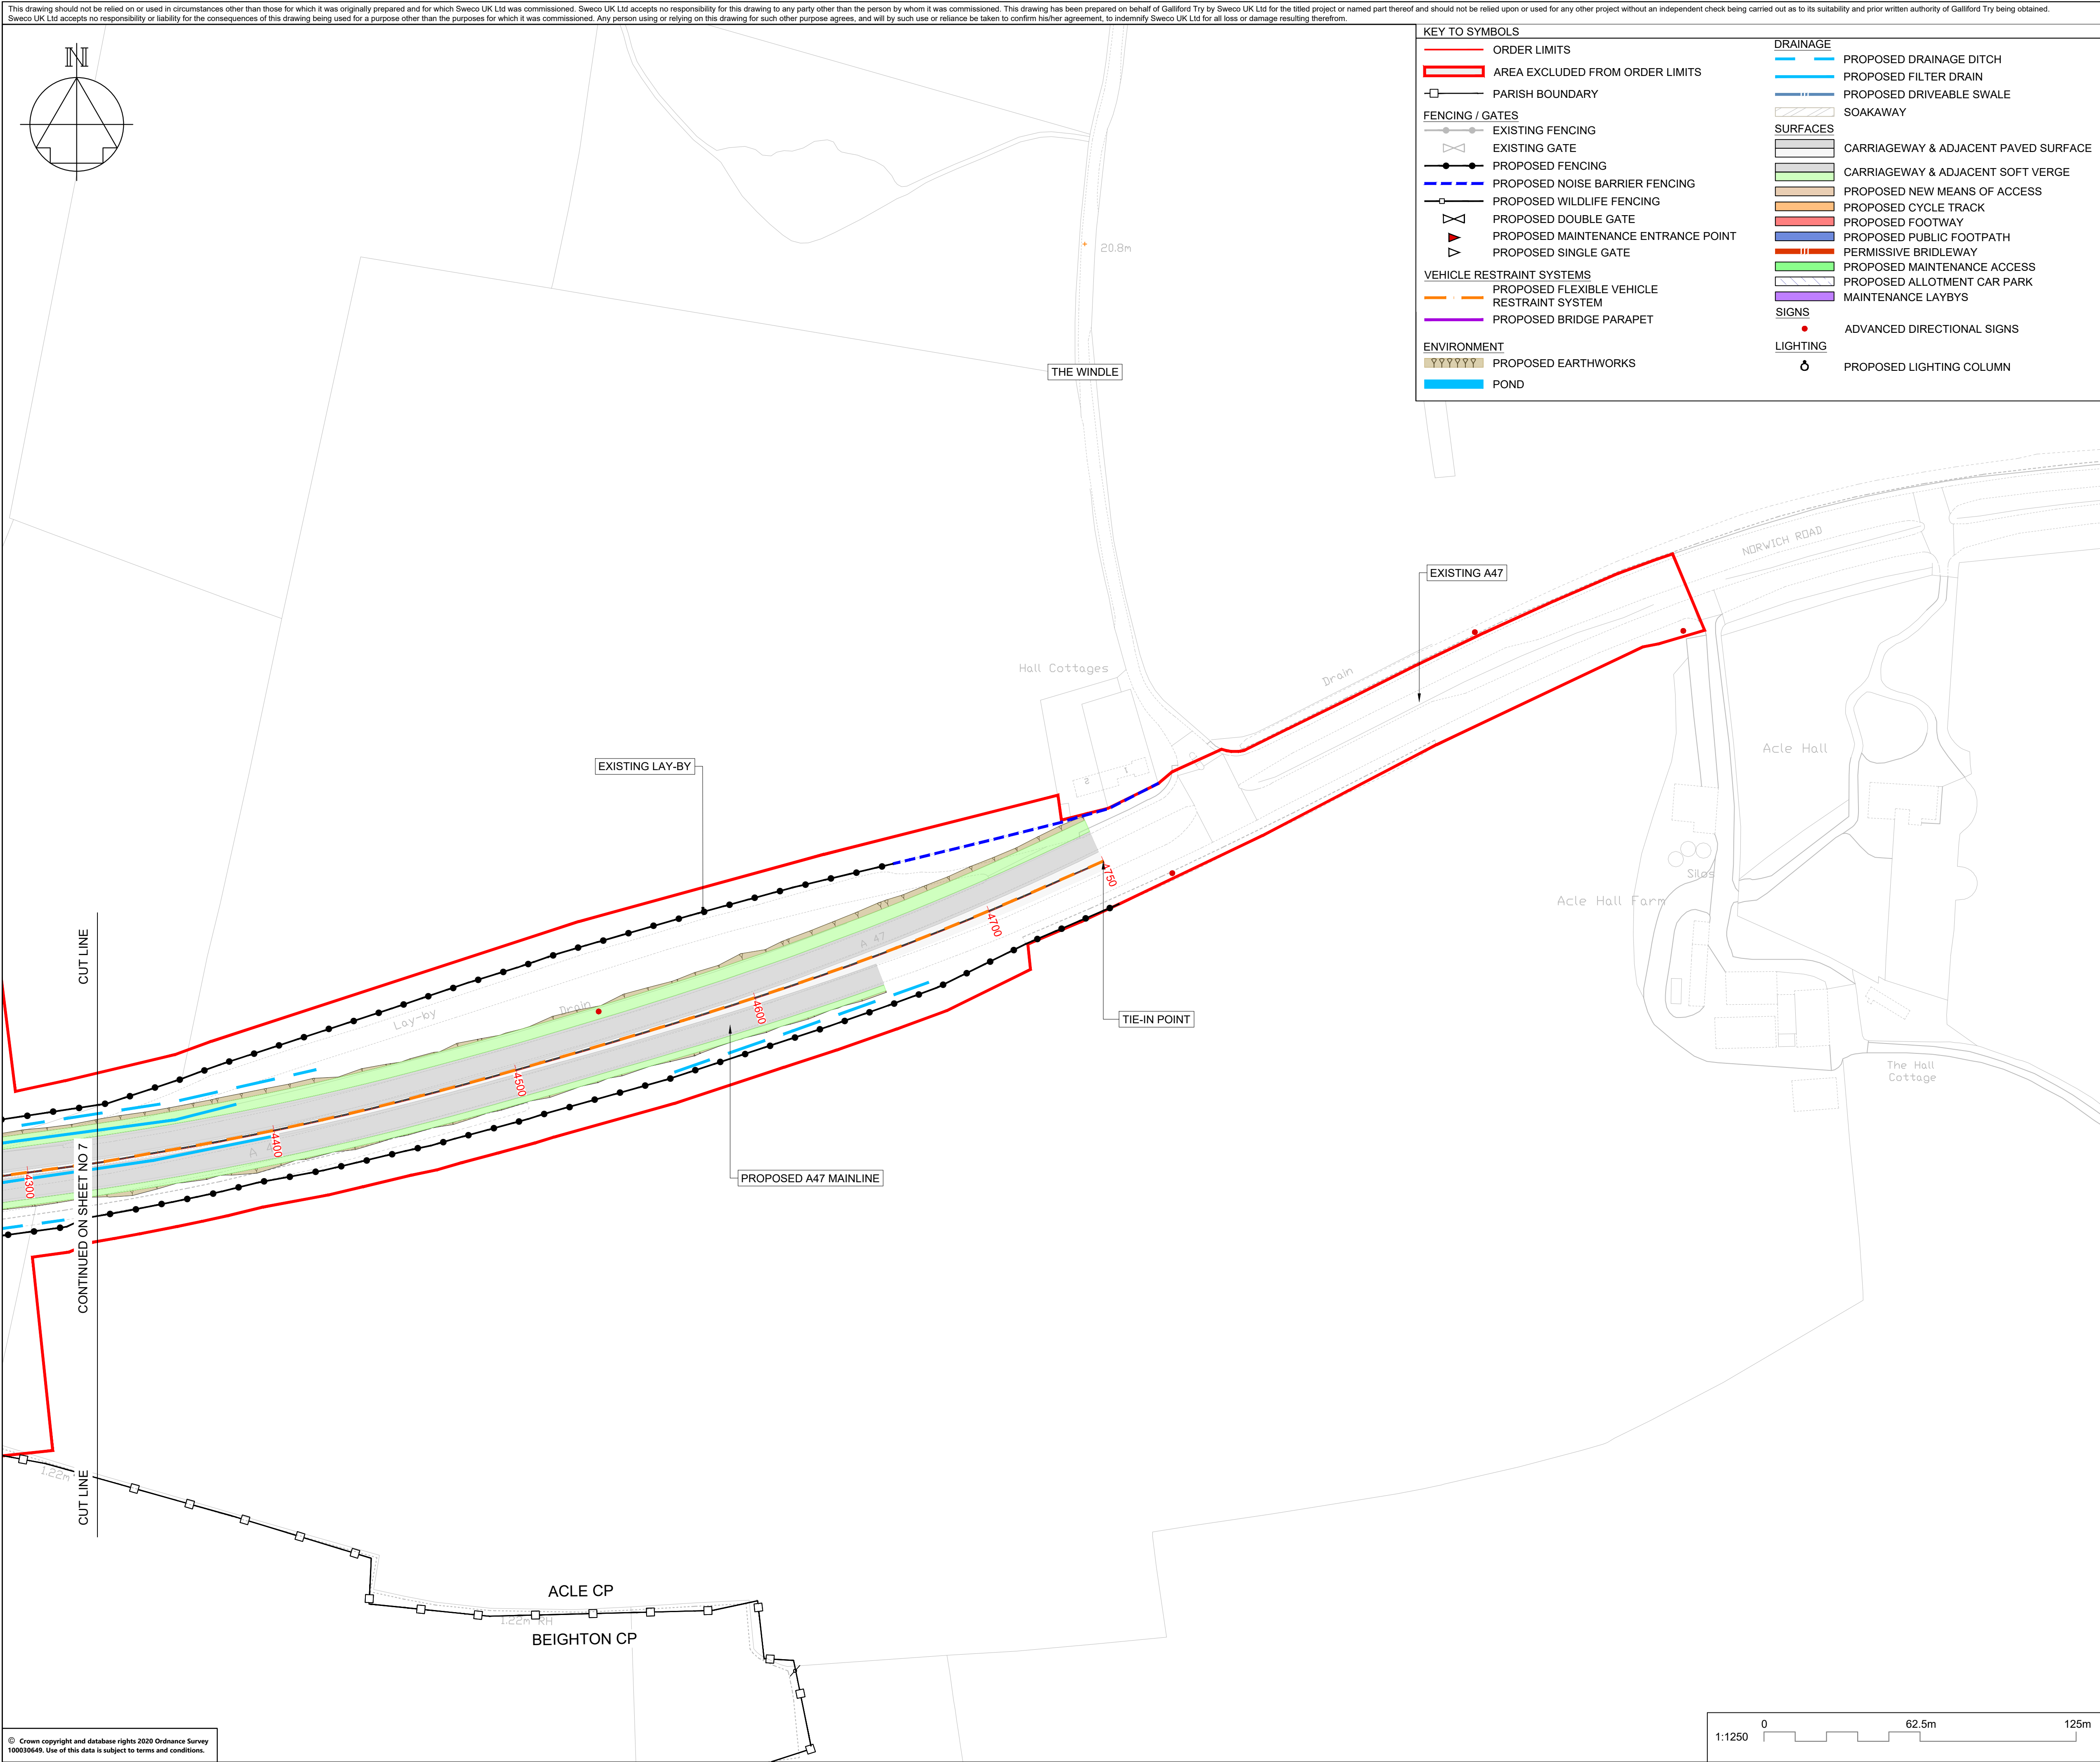

Purpose of use

FOR DCO SUBMISSION

TR010040/APP/2.6

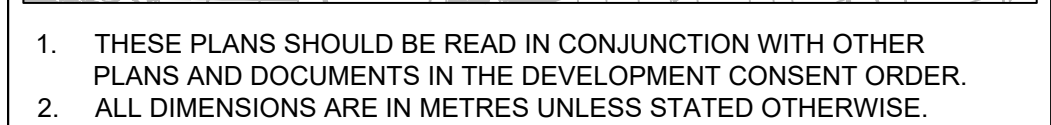

PLEASE REFER TO PLAN FOR KEY

DESIGNER

SWECO 

GallifordTry



highways
england

A47 BLOFIELD TO
NORTH BURLINGHAM DUALLING

PCF STAGE 3



GENERAL ARRANGEMENT PLANS
REGULATION 5(2)(o)
SHEET 8 OF 8

SUITABLE FOR INFORMATION


DRAWING NUMBER			
----------------	--	--	--

HESS1450-GT1-FIGN-000-DR-GT-50019


© Crown copyright and database rights 2020 Ordnance Survey 100030649. Use of this data is subject to terms and conditions.

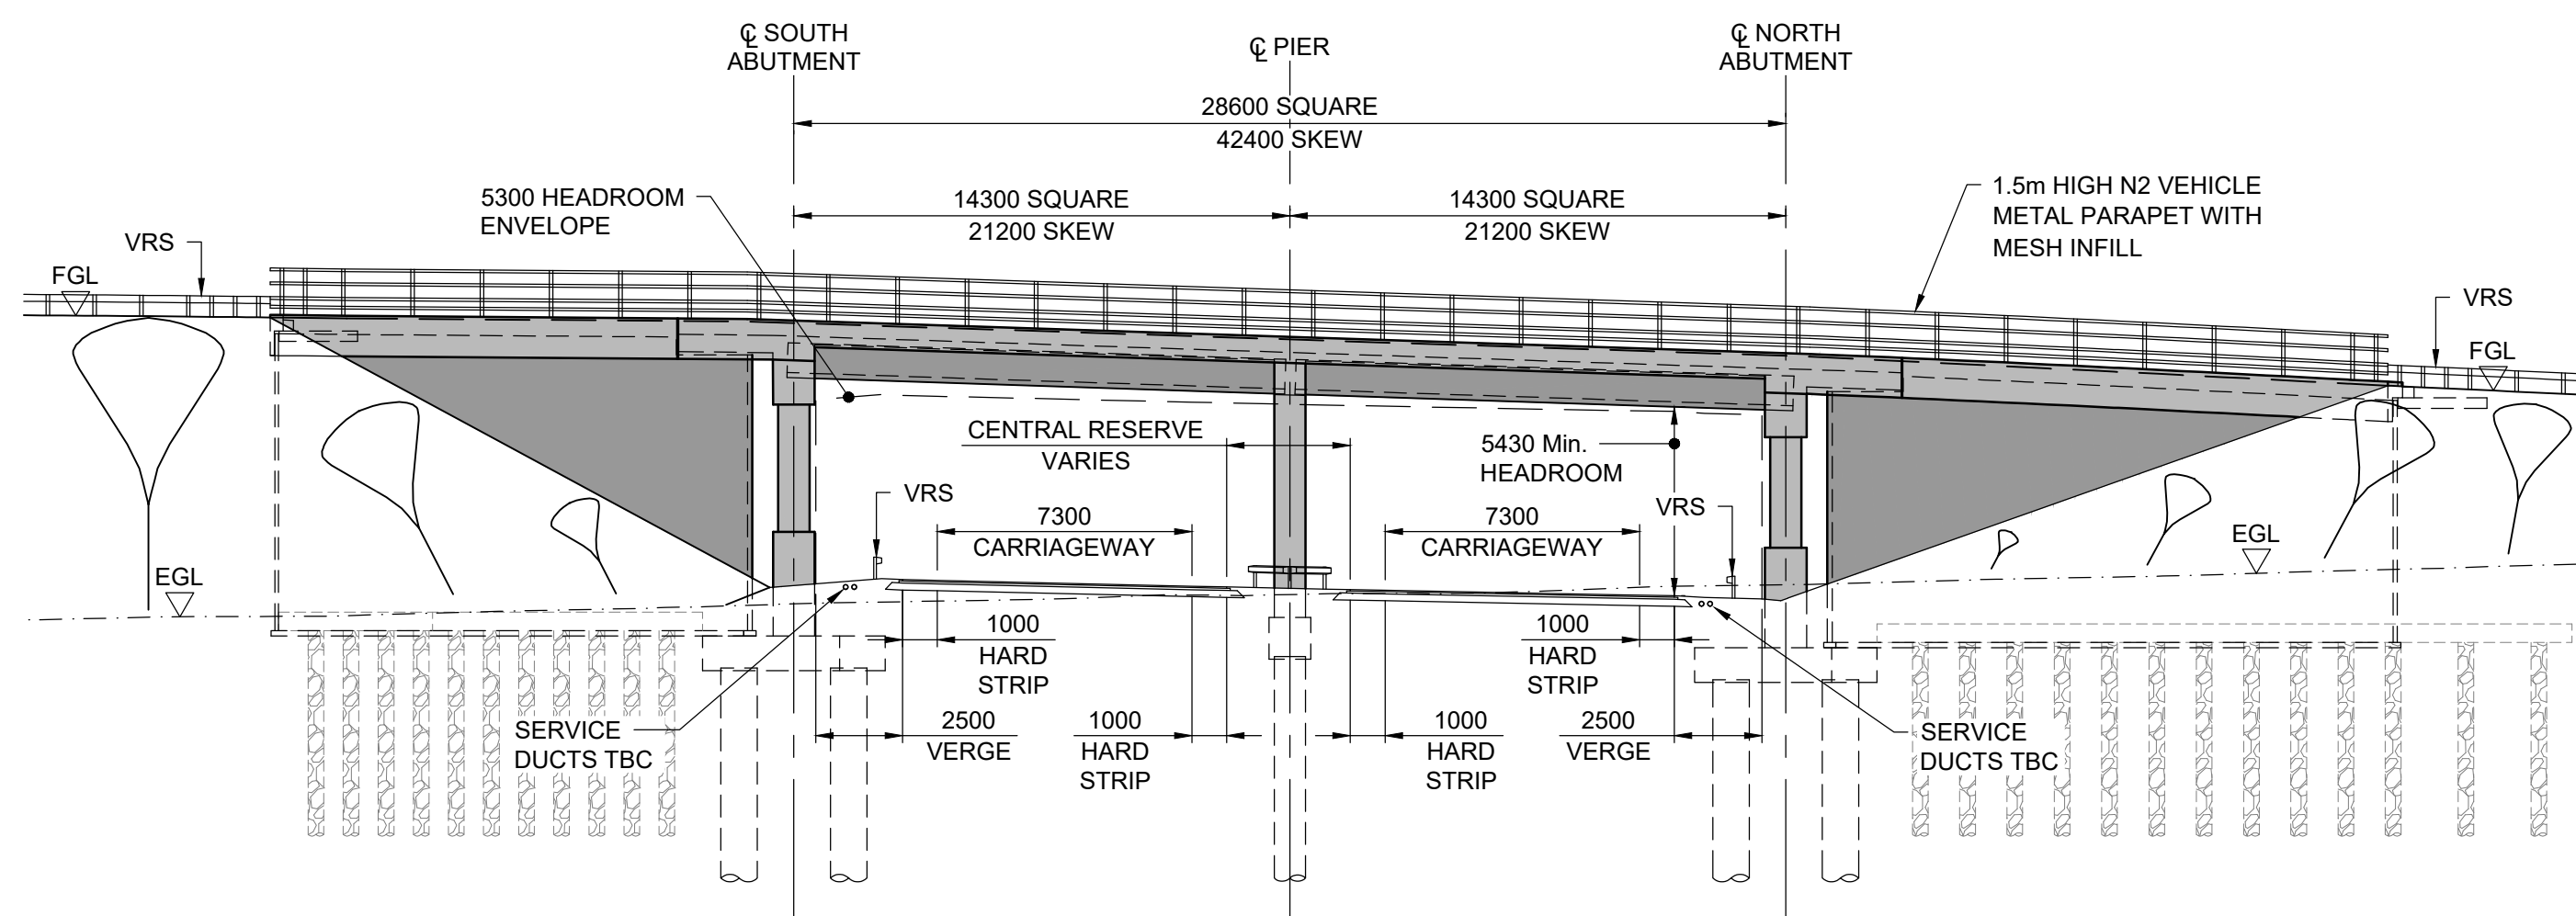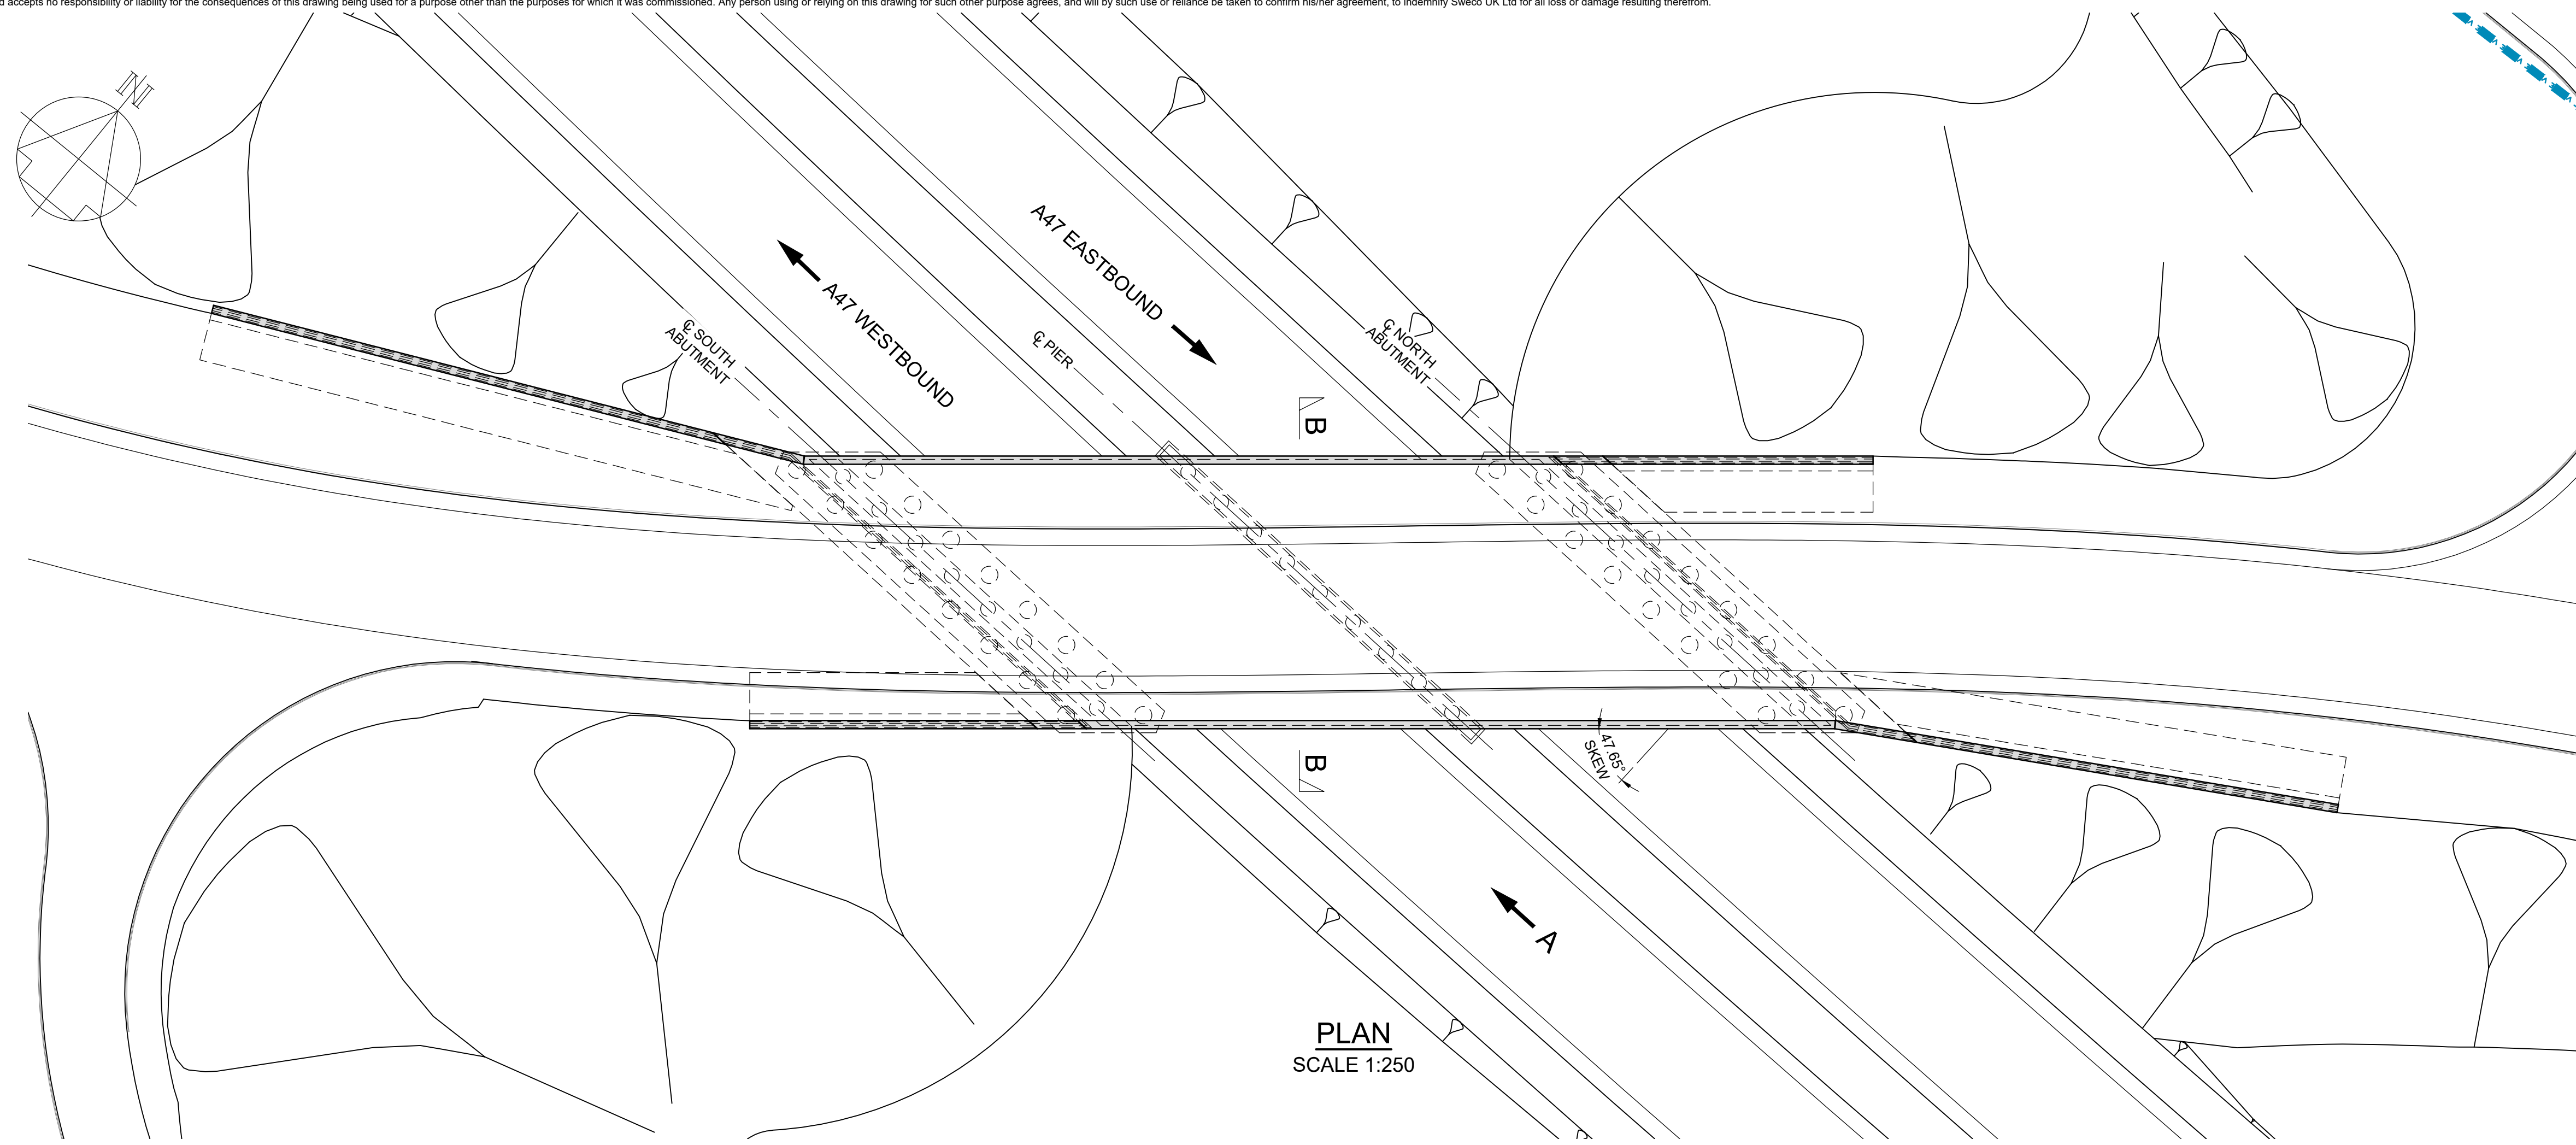

ELEVATION ON A
SCALE 1:200

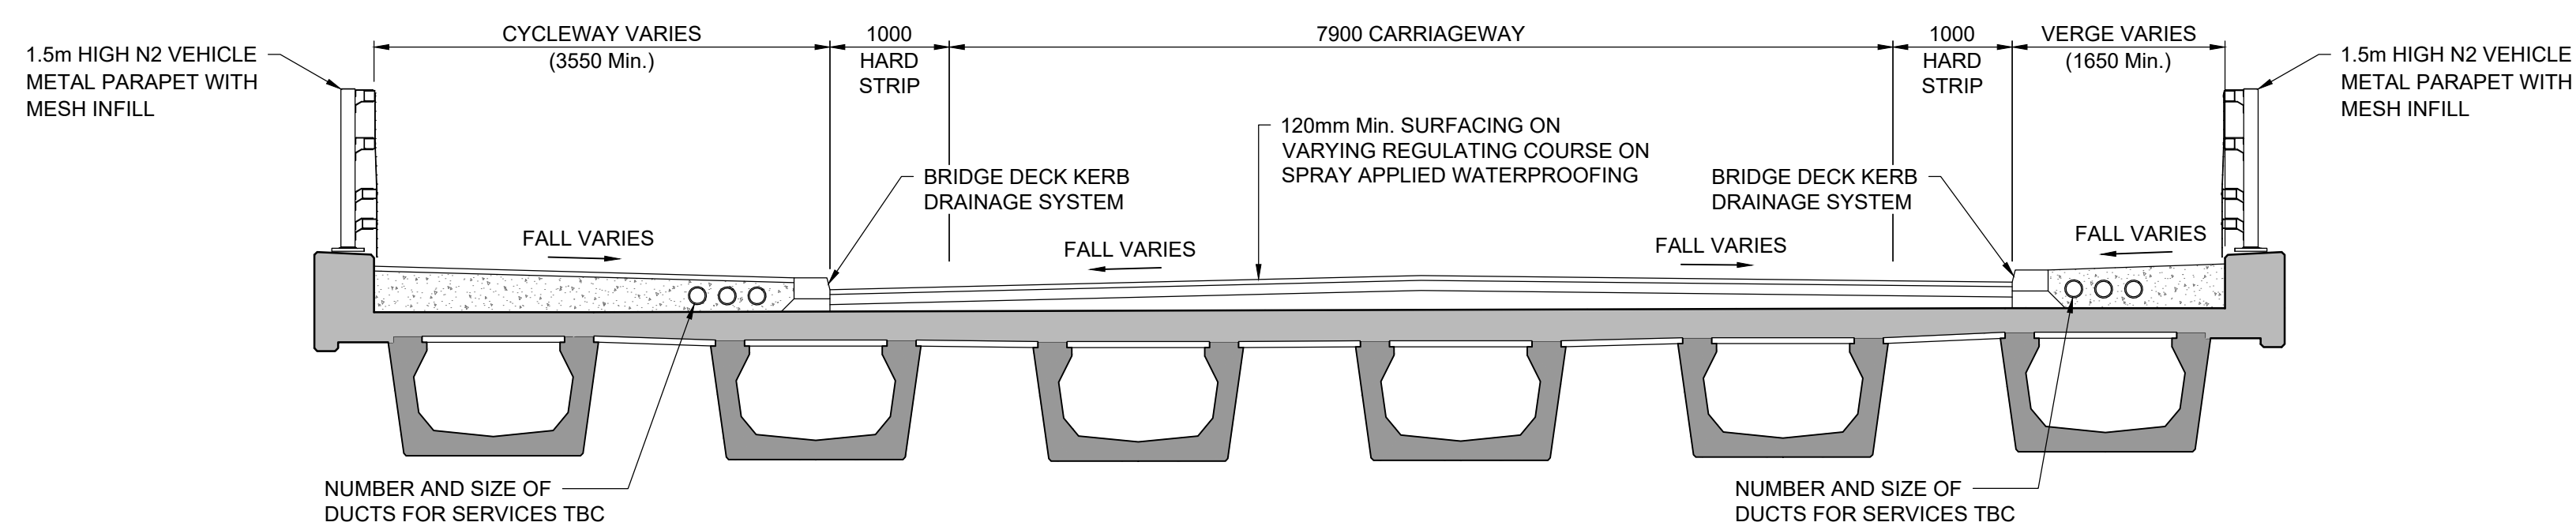

SECTION B-B
SCALE 1:50

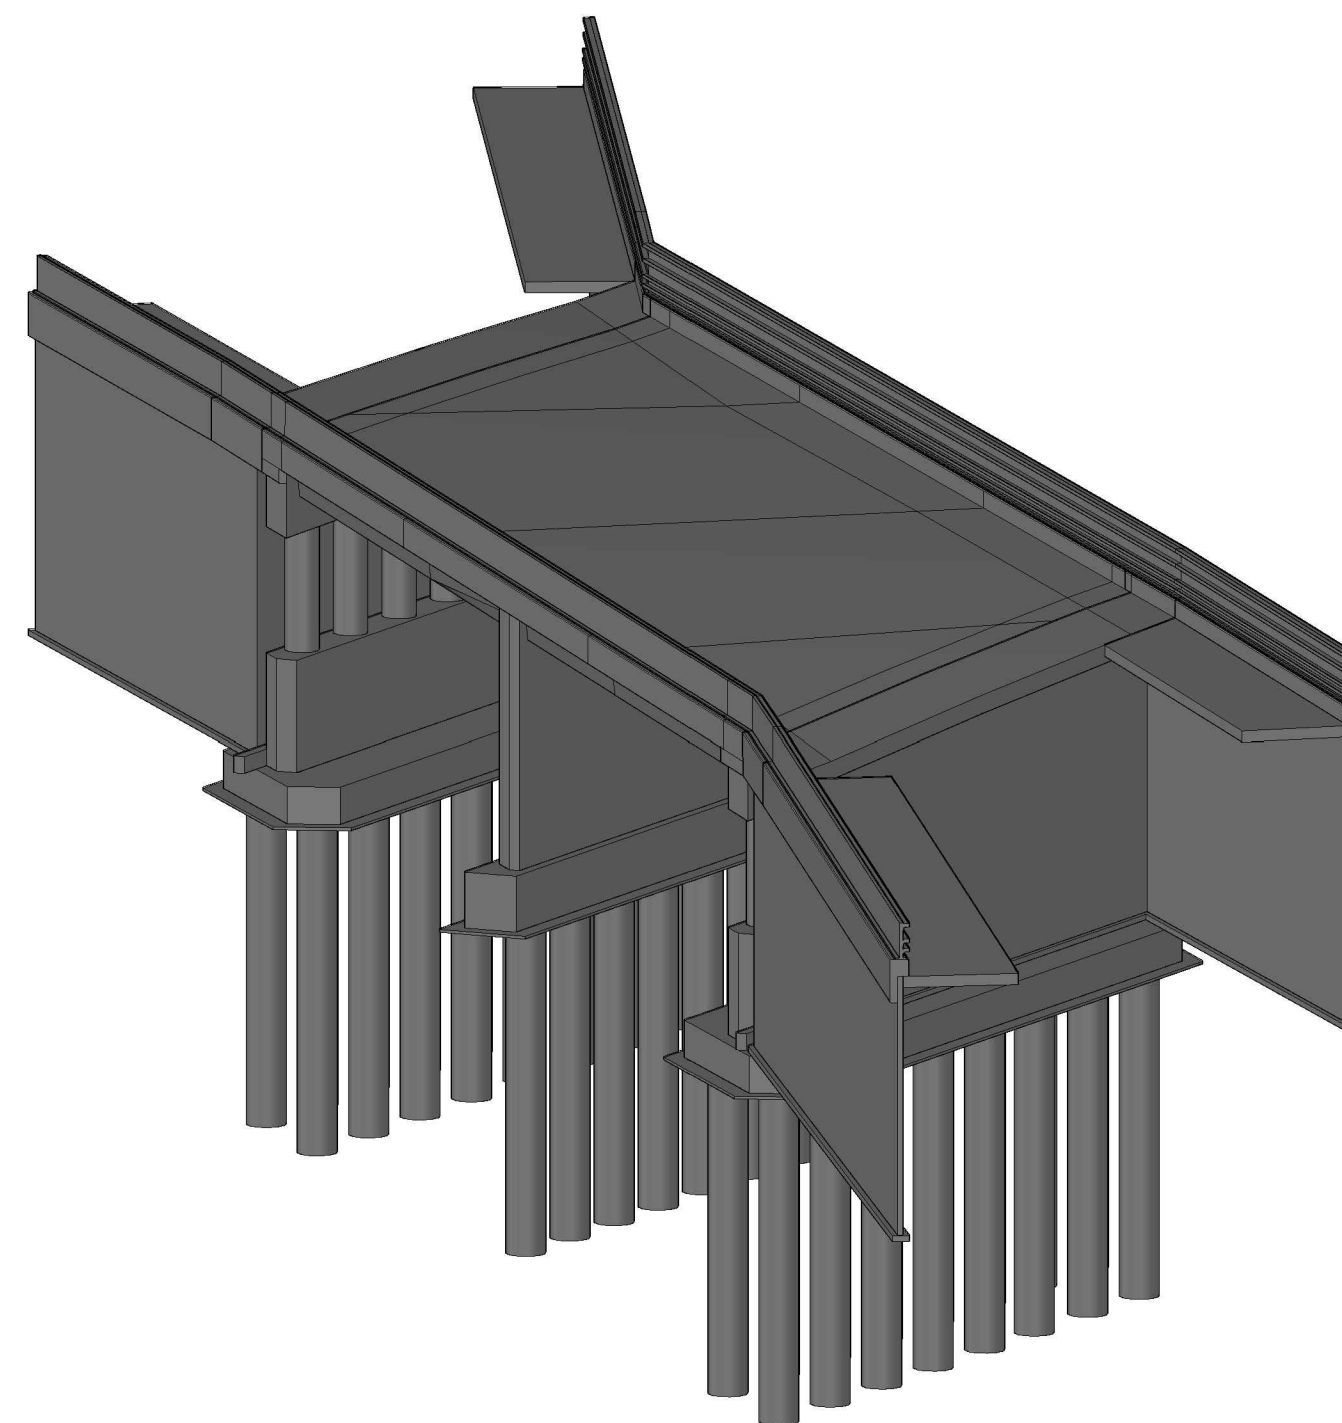

3D VIEW
SCALE 1:200

NOTES


Purpose of use	
----------------	--

FOR DCO SUBMISSION

Development Consent Order Number / Document

TR010040/APP/2.6

1. ALL DIMENSIONS IN MILLIMETRES UNLESS NOTED OTHERWISE.
2. ALL LEVELS AND CHAINAGES ARE IN METRES ABOVE ORDNANCE DATUM UNLESS NOTED OTHERWISE.
3. ALL STRUCTURE POSITIONS ARE INDICATIVE.
4. STRUCTURES ENGINEERING DRAWINGS & SECTIONS, REGULATIONS 5(2)(a) AND 6(2) SHOULD BE READ IN CONJUNCTION WITH HIGHWAYS GENERAL ARRANGEMENT PLANS (DOCUMENT REFERENCE TR010040/APP/2.6), ENGINEERING DRAWINGS AND SECTIONS (DOCUMENT REFERENCE TR010040/APP/2.5) AND ALSO WITH ALL OTHER PLANS AND DOCUMENTS INCLUDED IN THE DEVELOPMENT CONSENT ORDER APPLICATION (DOCUMENT REFERENCE TR010040/APP/3.1).
5. THIS DRAWING SHOWS THE PREFERRED OPTION AT THIS STAGE. THE PROPOSED WORKS WILL BE SUBJECT TO DETAILED DESIGN DEVELOPMENT. ANY CHANGES WILL BE LIMITED TO BEING WITHIN THE LIMITS OF LAND TO BE ACQUIRED OR USED PERMANENTLY AND ANY OTHER CONSTRAINT INCLUDED IN THE DEVELOPMENT CONSENT ORDER (DOCUMENT REFERENCE TR010040/APP/3.1).

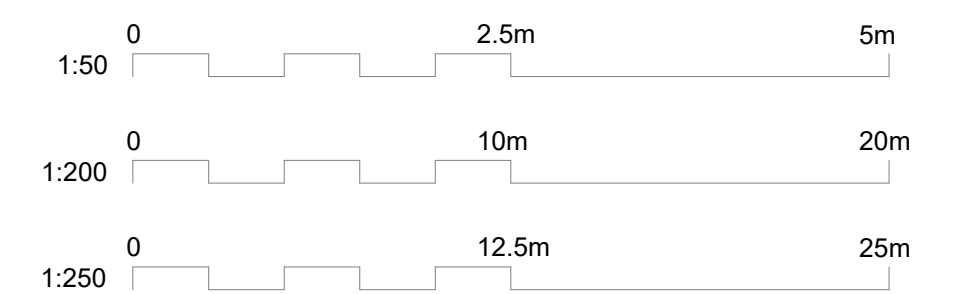

P01	15/12/20	FOR DCO SUBMISSION	BDun	JCuI	DE
REV	DATE	REVISION NOTE	ORG	CHKD	APPD

DESIGNER

SWECO 

CONTRACTOR

 GallifordTry

CLIENT



PROJECT TITLE

A47 BLOFIELD TO
NORTH BURLINGHAM DUALLING

PROJECT STAGE

PCF STAGE 3

	DRAWING TITLE
--	---------------

GENERAL ARRANGEMENT PLANS
STRUCTURES DRAWINGS AND SECTIONS
S01 BLOFIELD OVERBRIDGE
REGULATION 5(2)(o) & 6(2)

SUITABILITY

SUITABLE FOR REVIEW & COMMENT

	SHEET SIZE
--	------------

SHEET SIZE	SCALE	STATUS	REVISION
A1	AS SHOWN	S3	P01

	DRAWING NUMBER
--	----------------

DRAWING NUMBER
HE551490-GTY-SBR-S01-DR-CB-39003

HE551490-GTY-SBR-S03-DR-CB-39002