

# A47 Blofield to North Burlingham Dualling

**Scheme Number: TR010040**

## **Volume 2**

## **2.6 General Arrangement Plans**

APFP Regulation 5(2)(o) and 6(2)

Planning Act 2008

Infrastructure Planning (Applications: Prescribed  
Forms and Procedure) Regulations 2009

July 2021

Deadline 1

Infrastructure Planning

Planning Act 2008

**The Infrastructure Planning  
(Applications: Prescribed Forms and  
Procedure) Regulations 2009**

A47 Blofield to North Burlingham  
Development Consent Order 202[x]

---

**GENERAL ARRANGEMENT PLANS**

---

|                                               |                                                                             |
|-----------------------------------------------|-----------------------------------------------------------------------------|
| <b>Regulation Number:</b>                     | Regulation 5(2)(o) and 6(2)                                                 |
| <b>Planning Inspectorate Scheme Reference</b> | TR010040                                                                    |
| <b>Application Document Reference</b>         | 2.6                                                                         |
| <b>BIM Document Reference</b>                 | HE551490-GTY-LSI-000-RP-TX-30027                                            |
| <b>Author:</b>                                | A47 Blofield to North Burlingham Dualling<br>Project Team, Highways England |

| <b>Version</b> | <b>Date</b>   | <b>Status of Version</b> |
|----------------|---------------|--------------------------|
| Rev 0          | December 2020 | Application Issue        |
| Rev 1          | July 2021     | Deadline 1               |

## CONTENTS

|          |                                                                      |          |
|----------|----------------------------------------------------------------------|----------|
| <b>1</b> | <b>INTRODUCTION.....</b>                                             | <b>1</b> |
| 1.1      | Purpose of this Document .....                                       | 1        |
| <b>2</b> | <b>SCHEDULE OF PLANS INCLUDED IN THIS APPLICATION DOCUMENT .....</b> | <b>3</b> |

## 1 INTRODUCTION

### 1.1 Purpose of this Document

- 1.1.1 These General Arrangement Plans (these “Plans”) relate to an application made by Highways England (the “Applicant”) to the Secretary of State for Transport, via the Planning Inspectorate (the “Inspectorate”) under the Planning Act 2008 (the “2008 Act”) for a Development Consent Order (DCO). If made, the DCO would grant consent for the A47 Blofield to North Burlingham Scheme (the “Scheme”).
- 1.1.2 The Scheme comprises dualling of the A47 between Blofield and North Burlingham and junction improvements. A detailed description of the Scheme can be found in Chapter 2: The Scheme of the Environmental Statement (ES) (**TR010040/APP/6.1**). These Plans cover the Scheme in its entirety.
- 1.1.3 These Plans comprise part of a suite of application documentation and are included in the application in compliance with Regulations 5(2)(o) and 6(2) of the Infrastructure Planning (Applications: Prescribed Forms and Procedure) Regulations 2009 (the “2009 Regulations”) which require:
- 5(2)(o) “any other plans, drawings and sections necessary to describe the proposals for which development consent is sought, showing details of design, external appearance and the preferred layout of buildings or structures, drainage, surface water management, means of vehicular and pedestrian access, any car parking to be provided and means of landscaping”.*
- 6(2) “if the application is for highway related development or for the construction or alteration of a railway, it must be accompanied by section drawings to suitable horizontal and vertical scales which show, by reference to Ordnance Survey or Chart datum:*
- a) The levels of the proposed works, including in particular and where relevant*
    - i. ground levels;*
    - ii. the height of every proposed bridge, viaduct, aqueduct, embankment and elevated guideway;*
    - iii. the depth of every proposed cutting and tunnel;*
    - iv. the levels of the bed of any tidal waters or inland waterway in which it is proposed that any works should be situated;*
    - v. the height of every structure or device (including a cable, but not catenary and related equipment) intended to be erected above, on or below the surface of, or on or beneath the bed of tidal water or an inland waterway; and*
    - vi. drainage outfall details for highways;*
- 1.1.4 These Plans are also being submitted under Regulation 5(4) of the 2009 Regulations which states:
- “Where a plan comprises three or more separate sheets a key plan must be provided showing the relationship between the different sheets.”*
- 1.1.5 As these Plans are part of the application documentation, they should be read alongside and are informed by the other application documents. In particular, these



Plans should be read alongside Schedule 1 of the Draft DCO (**TR010040/APP/3.1**), the Engineering Drawings and Sections (**TR010040/APP/2.5**) and the Works Plans (**TR010040/APP/2.3**).

## 2 SCHEDULE OF PLANS INCLUDED IN THIS APPLICATION DOCUMENT

| Drawing Title                                                                     | Drawing Number                   | Revision |
|-----------------------------------------------------------------------------------|----------------------------------|----------|
| General Arrangement Plans – Regulation 5(2)(o) Key Plan                           | HE551490-GTY-HGN-000-DR-CH-30019 | P01      |
| General Arrangement Plans – Regulation 5(2)(o) Sheet 1 of 8                       | HE551490-GTY-HGN-000-DR-CH-30008 | P02      |
| General Arrangement Plans – Regulation 5(2)(o) Sheet 2 of 8                       | HE551490-GTY-HGN-000-DR-CH-30009 | P02      |
| General Arrangement Plans – Regulation 5(2)(o) Sheet 3 of 8                       | HE551490-GTY-HGN-000-DR-CH-30010 | P02      |
| General Arrangement Plans – Regulation 5(2)(o) Sheet 4 of 8                       | HE551490-GTY-HGN-000-DR-CH-30011 | P02      |
| General Arrangement Plans – Regulation 5(2)(o) Sheet 5 of 8                       | HE551490-GTY-HGN-000-DR-CH-30012 | P01      |
| General Arrangement Plans – Regulation 5(2)(o) Sheet 6 of 8                       | HE551490-GTY-HGN-000-DR-CH-30013 | P02      |
| General Arrangement Plans – Regulation 5(2)(o) Sheet 7 of 8                       | HE551490-GTY-HGN-000-DR-CH-30014 | P02      |
| General Arrangement Plans – Regulation 5(2)(o) Sheet 8 of 8                       | HE551490-GTY-HGN-000-DR-CH-30015 | P01      |
| General Arrangement Plans – S01 Blofield Overbridge – Regulation 5(2)(o) and 6(2) | HE551490-GTY-SBR-S01-DR-CB-30003 | P01      |
| General Arrangement Plans – S03 B1140 Overbridge – Regulation 5(2)(o) and 6(2)    | HE551490-GTY-SBR-S03-DR-CB-30002 | P01      |





NOTES

Purpose of use

FOR DCO SUBMISSION

Development Consent Order Number / Document

TR010040/APP/2.6

1. ALL DIMENSIONS ARE IN METRES UNLESS STATED OTHERWISE.

2. THESE PLANS SHOULD BE READ IN CONJUNCTION WITH OTHER PLANS AND DOCUMENTS IN THE DEVELOPMENT CONSENT ORDER, IN PARTICULAR THE BOOK OF REFERENCE.

KEY TO SYMBOLS

ORDER LIMITS

AREA EXCLUDED FROM ORDER LIMITS

|     |          |                    |      |      |      |
|-----|----------|--------------------|------|------|------|
|     |          |                    |      |      |      |
|     |          |                    |      |      |      |
| P01 | 09/12/20 | FOR DCO SUBMISSION | BSim | PE   | SMay |
| REV | DATE     | REVISION NOTE      | ORG  | CHKD | APPD |

DESIGNER

SWECO

CONTRACTOR

GallifordTry

CLIENT

highways

england

PROJECT TITLE

A47 BLOFIELD TO  
NORTH BURLINGHAM DUALLING

PROJECT STAGE

PCF STAGE 3

DRAWING TITLE

GENERAL ARRANGEMENT PLANS  
REGULATION 5(2)(o)  
KEY PLAN

SUITABILITY

SUITABLE FOR INFORMATION

SHEET SIZE

A1

SCALE

1:10000

STATUS

S2

REVISION

P01



DRAWING NUMBER

HE551490-GTY-HGN-000-DR-CH-30019








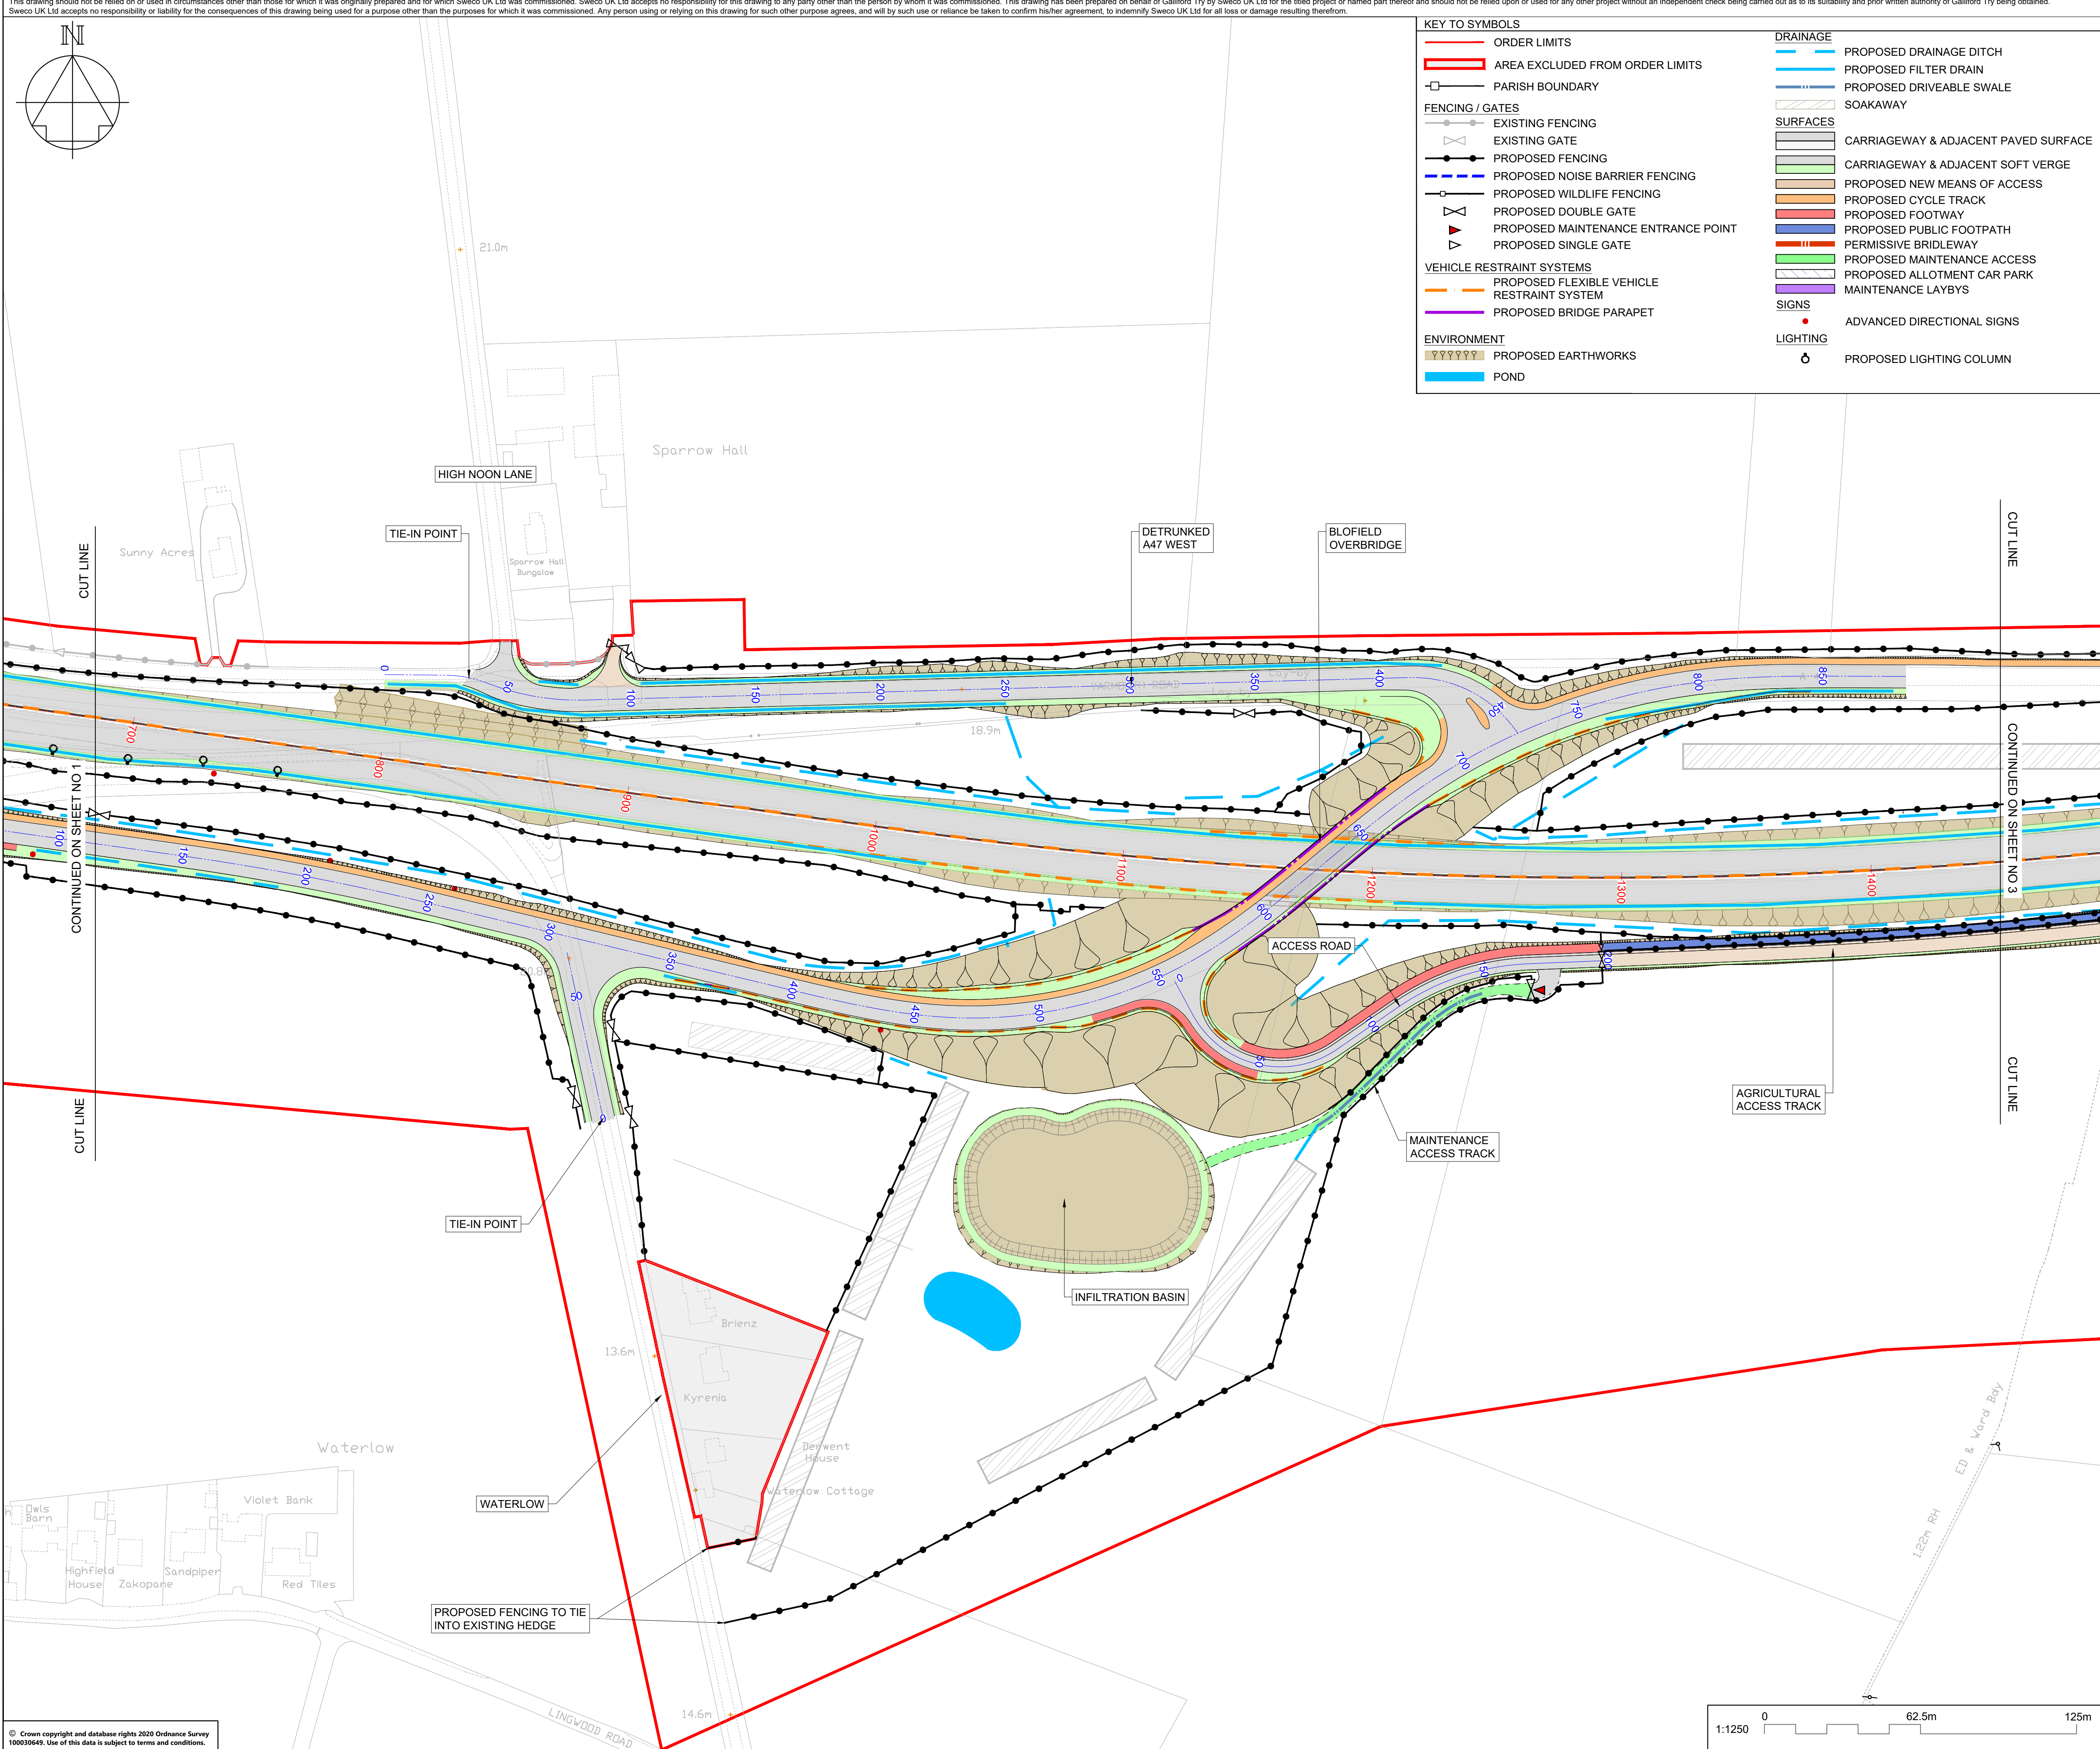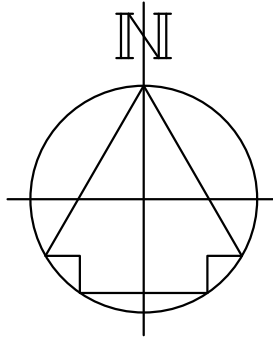

FOR DCO SUBMISSION

Development Consent Order Number / Document

TR010040/APP/2.6

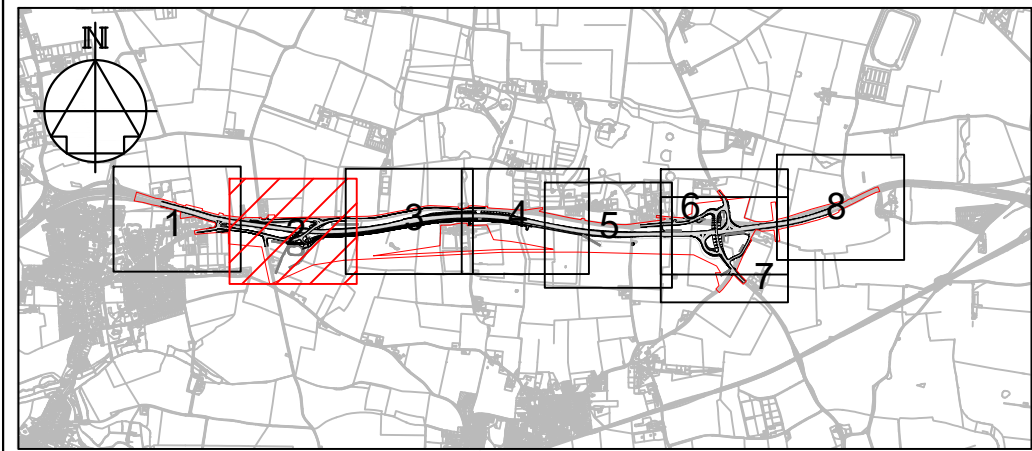

1. THESE PLANS SHOULD BE READ IN CONJUNCTION WITH OTHER PLANS AND DOCUMENTS IN THE DEVELOPMENT CONSENT ORDER.
2. ALL DIMENSIONS ARE IN METRES UNLESS STATED OTHERWISE.

## KEY TO SYMBOLS

PLEASE REFER TO PLAN FOR KEY

|     |          |                    |      |      |      |
|-----|----------|--------------------|------|------|------|
|     |          |                    |      |      |      |
|     |          |                    |      |      |      |
| P01 | 09/12/20 | FOR DCO SUBMISSION | BSim | PE   | SMay |
| P02 | 01/07/21 | FENCE RELOCATED    | JBam | TRud | SMay |
| REV | DATE     | REVISION NOTE      | ORG  | CHKD | APPD |

DESIGNER

CONTRACTOR

CLIENT

PROJECT TITLE

A47 BLOFIELD TO  
NORTH BURLINGHAM DUALLING

|   | PROJECT STAGE                |
|---|------------------------------|
| 1 | Project Initiation           |
| 2 | Project Planning             |
| 3 | Project Execution            |
| 4 | Project Monitoring & Control |
| 5 | Project Closure              |

PCF STAGE 3

DRAWING TITLE

GENERAL ARRANGEMENT PLANS  
REGULATION 5(2)(o)  
SHEET 2 OF 8

SUITABILITY



SUITABLE FOR INFORMATION

|            |        |        |          |
|------------|--------|--------|----------|
| SHEET SIZE | SCALE  | STATUS | REVISION |
| A1         | 1:1250 | S2     | P02      |

|                |
|----------------|
| DRAWING NUMBER |
|----------------|

HE551490-GTY-HGN-000-DR-CH-30009



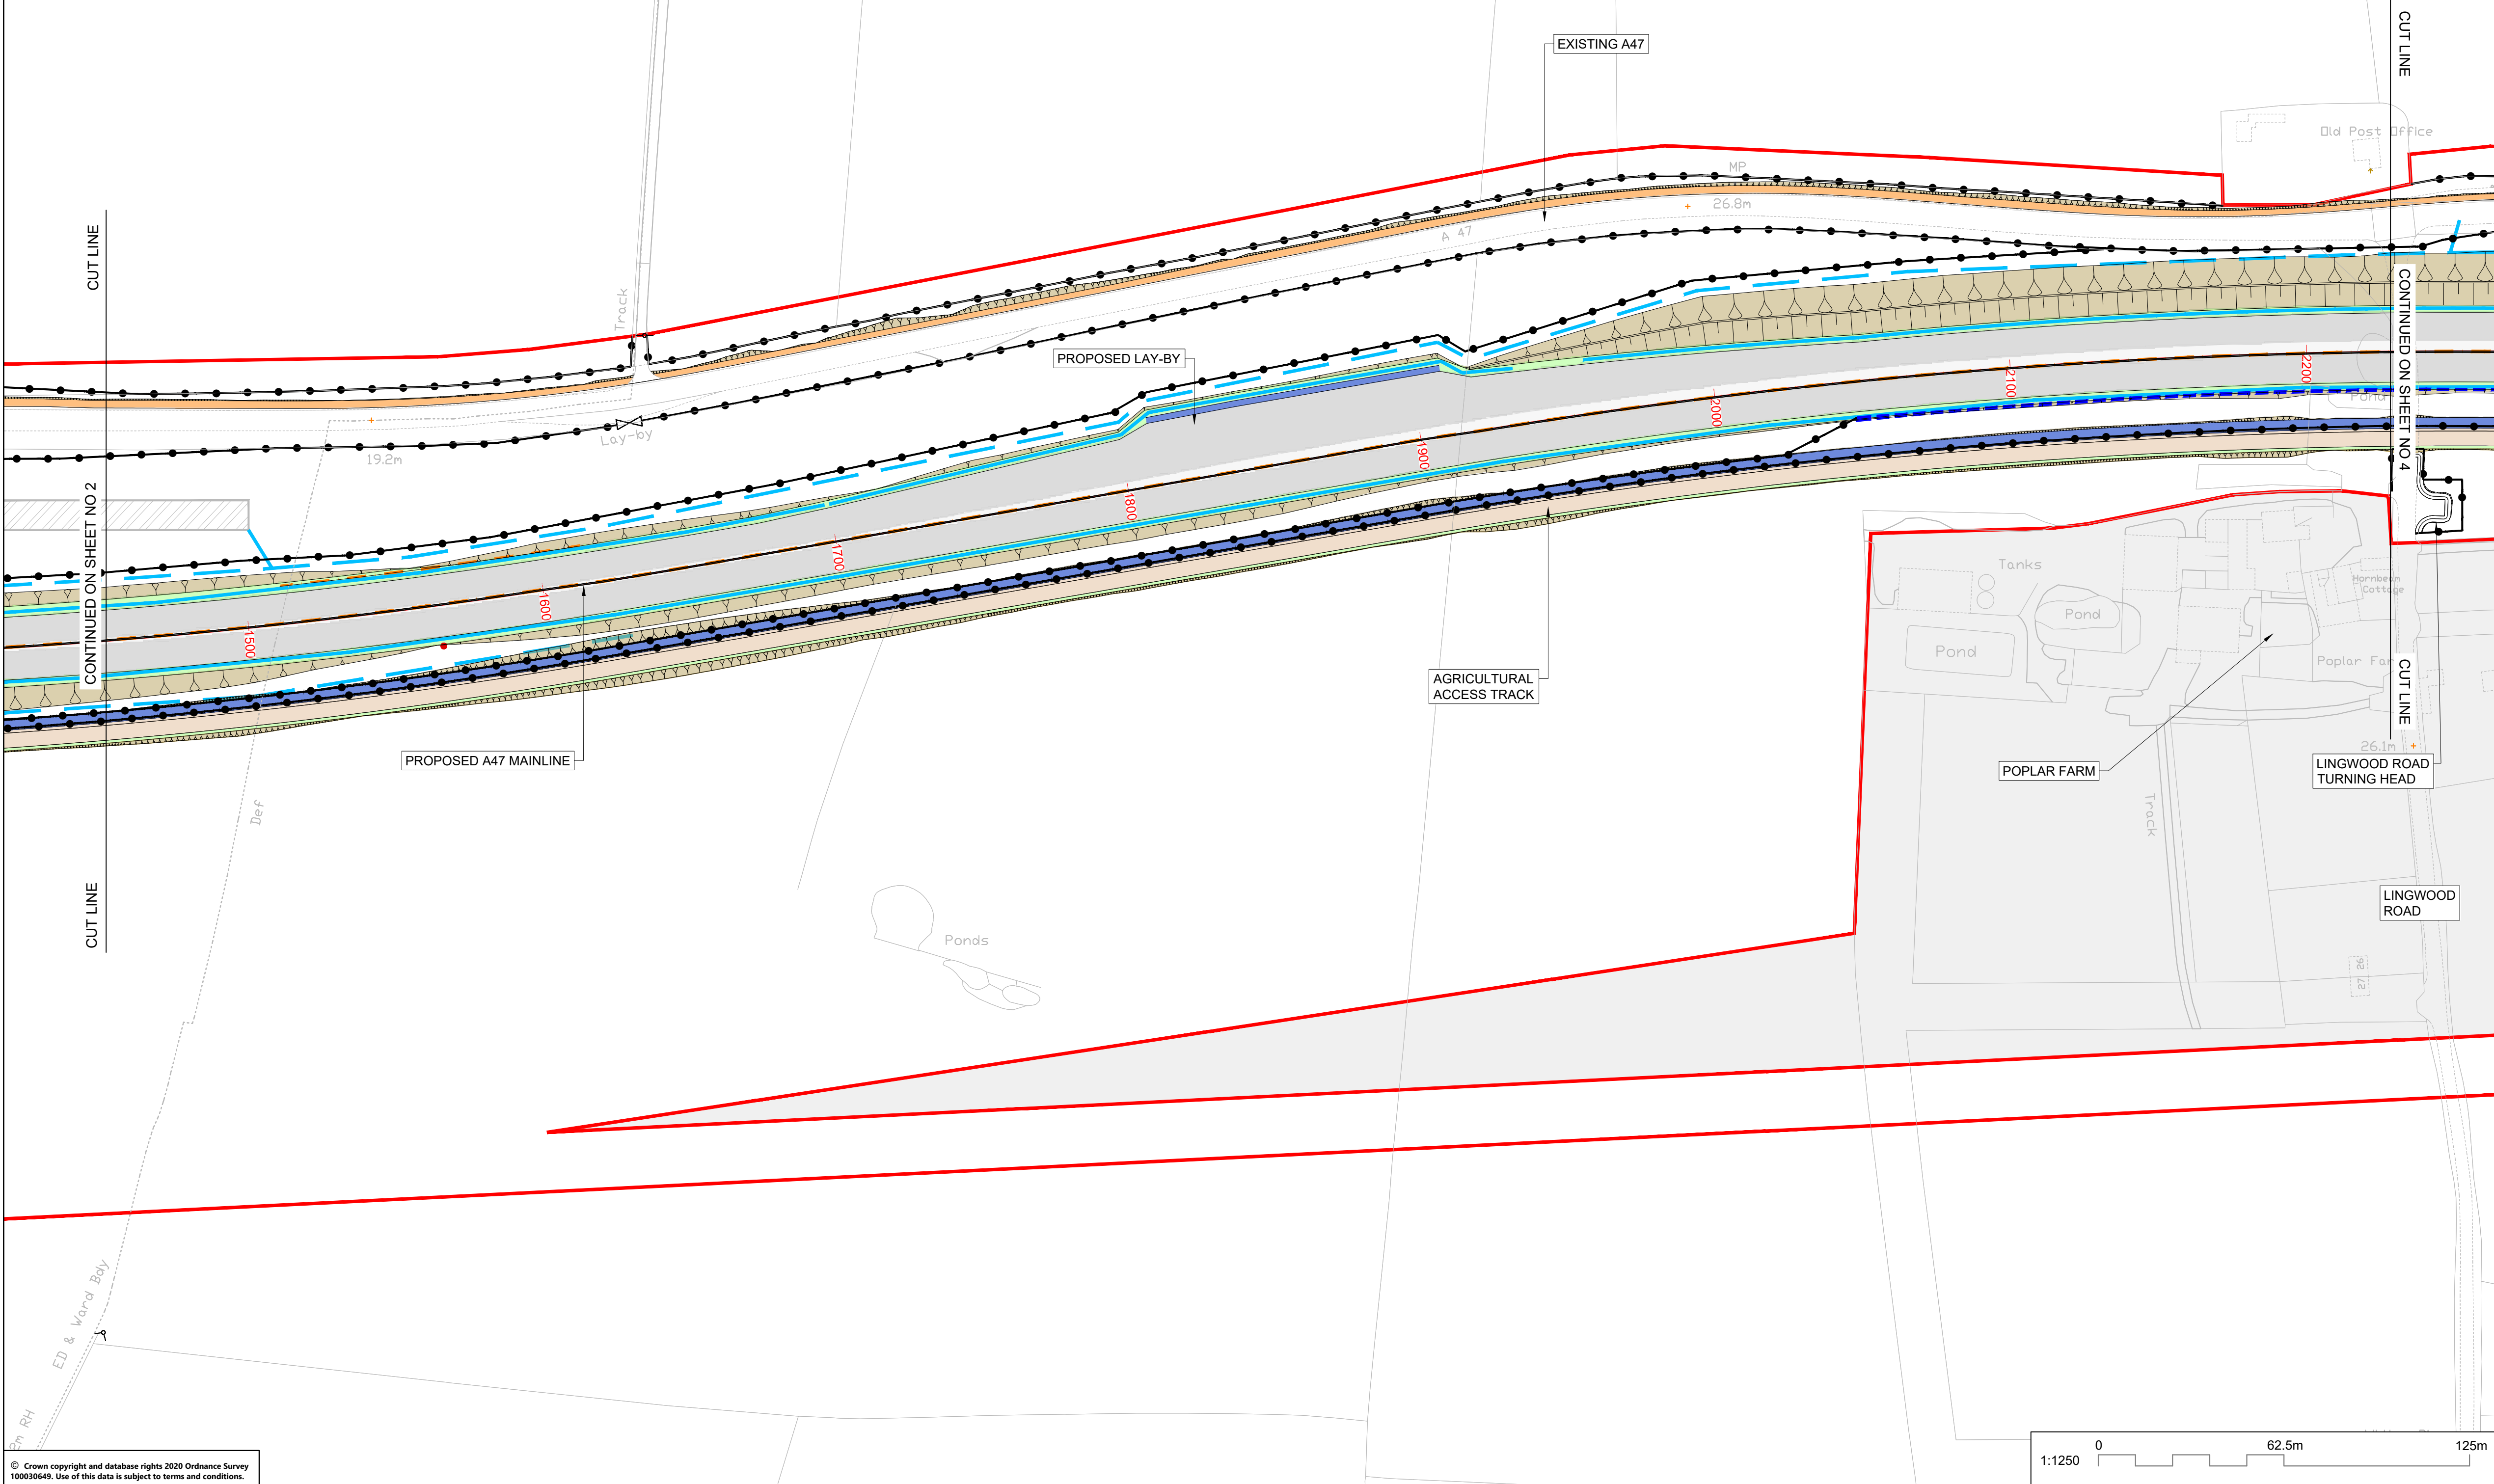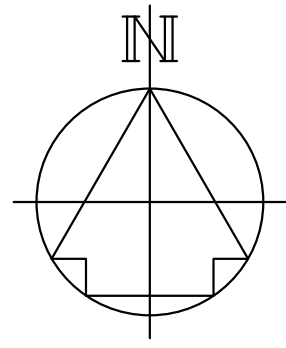


## DRAINAGE

- |                                  |                                            |                 |                                      |
|----------------------------------|--------------------------------------------|-----------------|--------------------------------------|
|                                  | ORDER LIMITS                               |                 | PROPOSED DRAINAGE DITCH              |
|                                  | AREA EXCLUDED FROM ORDER LIMITS            |                 | PROPOSED FILTER DRAIN                |
|                                  | PARISH BOUNDARY                            |                 | PROPOSED DRIVEABLE SWALE             |
| <b>FENCING / GATES</b>           |                                            |                 | SOAKAWAY                             |
|                                  | EXISTING FENCING                           | <b>SURFACES</b> |                                      |
|                                  | EXISTING GATE                              |                 | CARRIAGEWAY & ADJACENT PAVED SURFACE |
|                                  | PROPOSED FENCING                           |                 | CARRIAGEWAY & ADJACENT SOFT VERGE    |
|                                  | PROPOSED NOISE BARRIER FENCING             |                 | PROPOSED NEW MEANS OF ACCESS         |
|                                  | PROPOSED WILDLIFE FENCING                  |                 | PROPOSED CYCLE TRACK                 |
|                                  | PROPOSED DOUBLE GATE                       |                 | PROPOSED FOOTWAY                     |
|                                  | PROPOSED MAINTENANCE ENTRANCE POINT        |                 | PROPOSED PUBLIC FOOTPATH             |
|                                  | PROPOSED SINGLE GATE                       |                 | PERMISSIVE BRIDLEWAY                 |
| <b>VEHICLE RESTRAINT SYSTEMS</b> |                                            |                 | PROPOSED MAINTENANCE ACCESS          |
|                                  | PROPOSED FLEXIBLE VEHICLE RESTRAINT SYSTEM |                 | PROPOSED ALLOTMENT CAR PARK          |
|                                  | PROPOSED BRIDGE PARAPET                    |                 | MAINTENANCE LAYBYS                   |
| <b>ENVIRONMENT</b>               |                                            | <b>SIGNS</b>    |                                      |
|                                  | PROPOSED EARTHWORKS                        |                 | ADVANCED DIRECTIONAL SIGNS           |
|                                  |                                            | <b>LIGHTING</b> |                                      |
|                                  |                                            |                 | PROPOSED LIGHTING COLUMN             |

|                |  |
|----------------|--|
| Purpose of use |  |
|----------------|--|

TR010040/APP/2.6

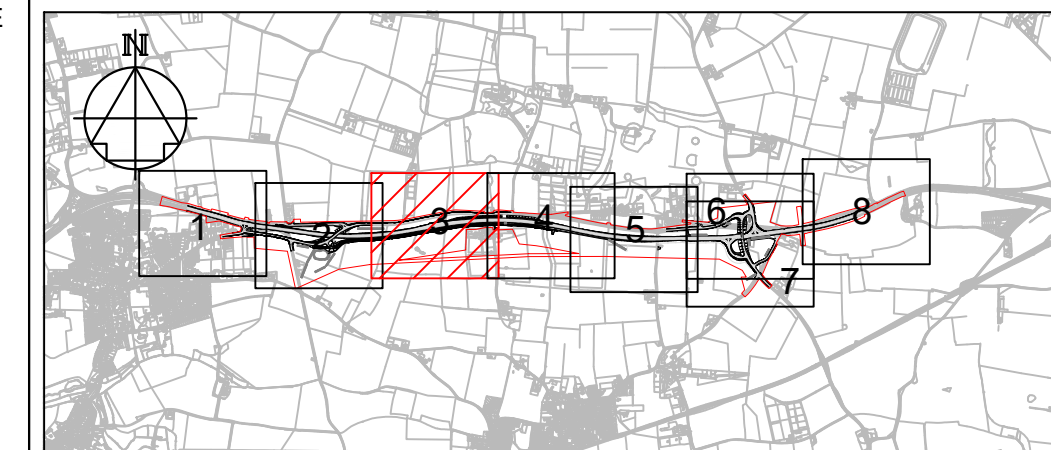

1. THESE PLANS SHOULD BE READ IN CONJUNCTION WITH OTHER PLANS AND DOCUMENTS IN THE DEVELOPMENT CONSENT ORDER.
2. ALL DIMENSIONS ARE IN METRES UNLESS STATED OTHERWISE.

PLEASE REFER TO PLAN FOR KEY

|     |          |                    |       |      |      |
|-----|----------|--------------------|-------|------|------|
|     |          |                    |       |      |      |
|     |          |                    |       |      |      |
| P01 | 09/12/20 | FOR DCO SUBMISSION | BSim  | PE   | SMay |
| P02 | 01/07/21 | FENCE RELOCATED    | JBarn | TRud | SMay |
| REV | DATE     | REVISION NOTE      | ORG   | CHKD | APPT |

DESIGNER

**SWECO** 

|            |
|------------|
| CONTRACTOR |
|------------|



GallifordTry

|        |  |
|--------|--|
| CLIENT |  |
|--------|--|



|               |
|---------------|
| PROJECT TITLE |
|---------------|

A47 BLOFIELD TO  
NORTH BURLINGHAM DUALLING

| PROJECT STAGE |
|---------------|
|---------------|

PCF STAGE 3

|               |
|---------------|
| DRAWING TITLE |
|---------------|

GENERAL ARRANGEMENT PLANS  
REGULATION 5(2)(o)  
SHEET 3 OF 8

SUITABILITY


SUITABLE FOR INFORMATION

|            |        |        |          |
|------------|--------|--------|----------|
| SHEET SIZE | SCALE  | STATUS | REVISION |
| A1         | 1:1250 | S2     | P02      |

|  |                |
|--|----------------|
|  | DRAWING NUMBER |
|--|----------------|

DRAWING NUMBER  
HE551490-GTY-HGN-000-DR-CH-30010



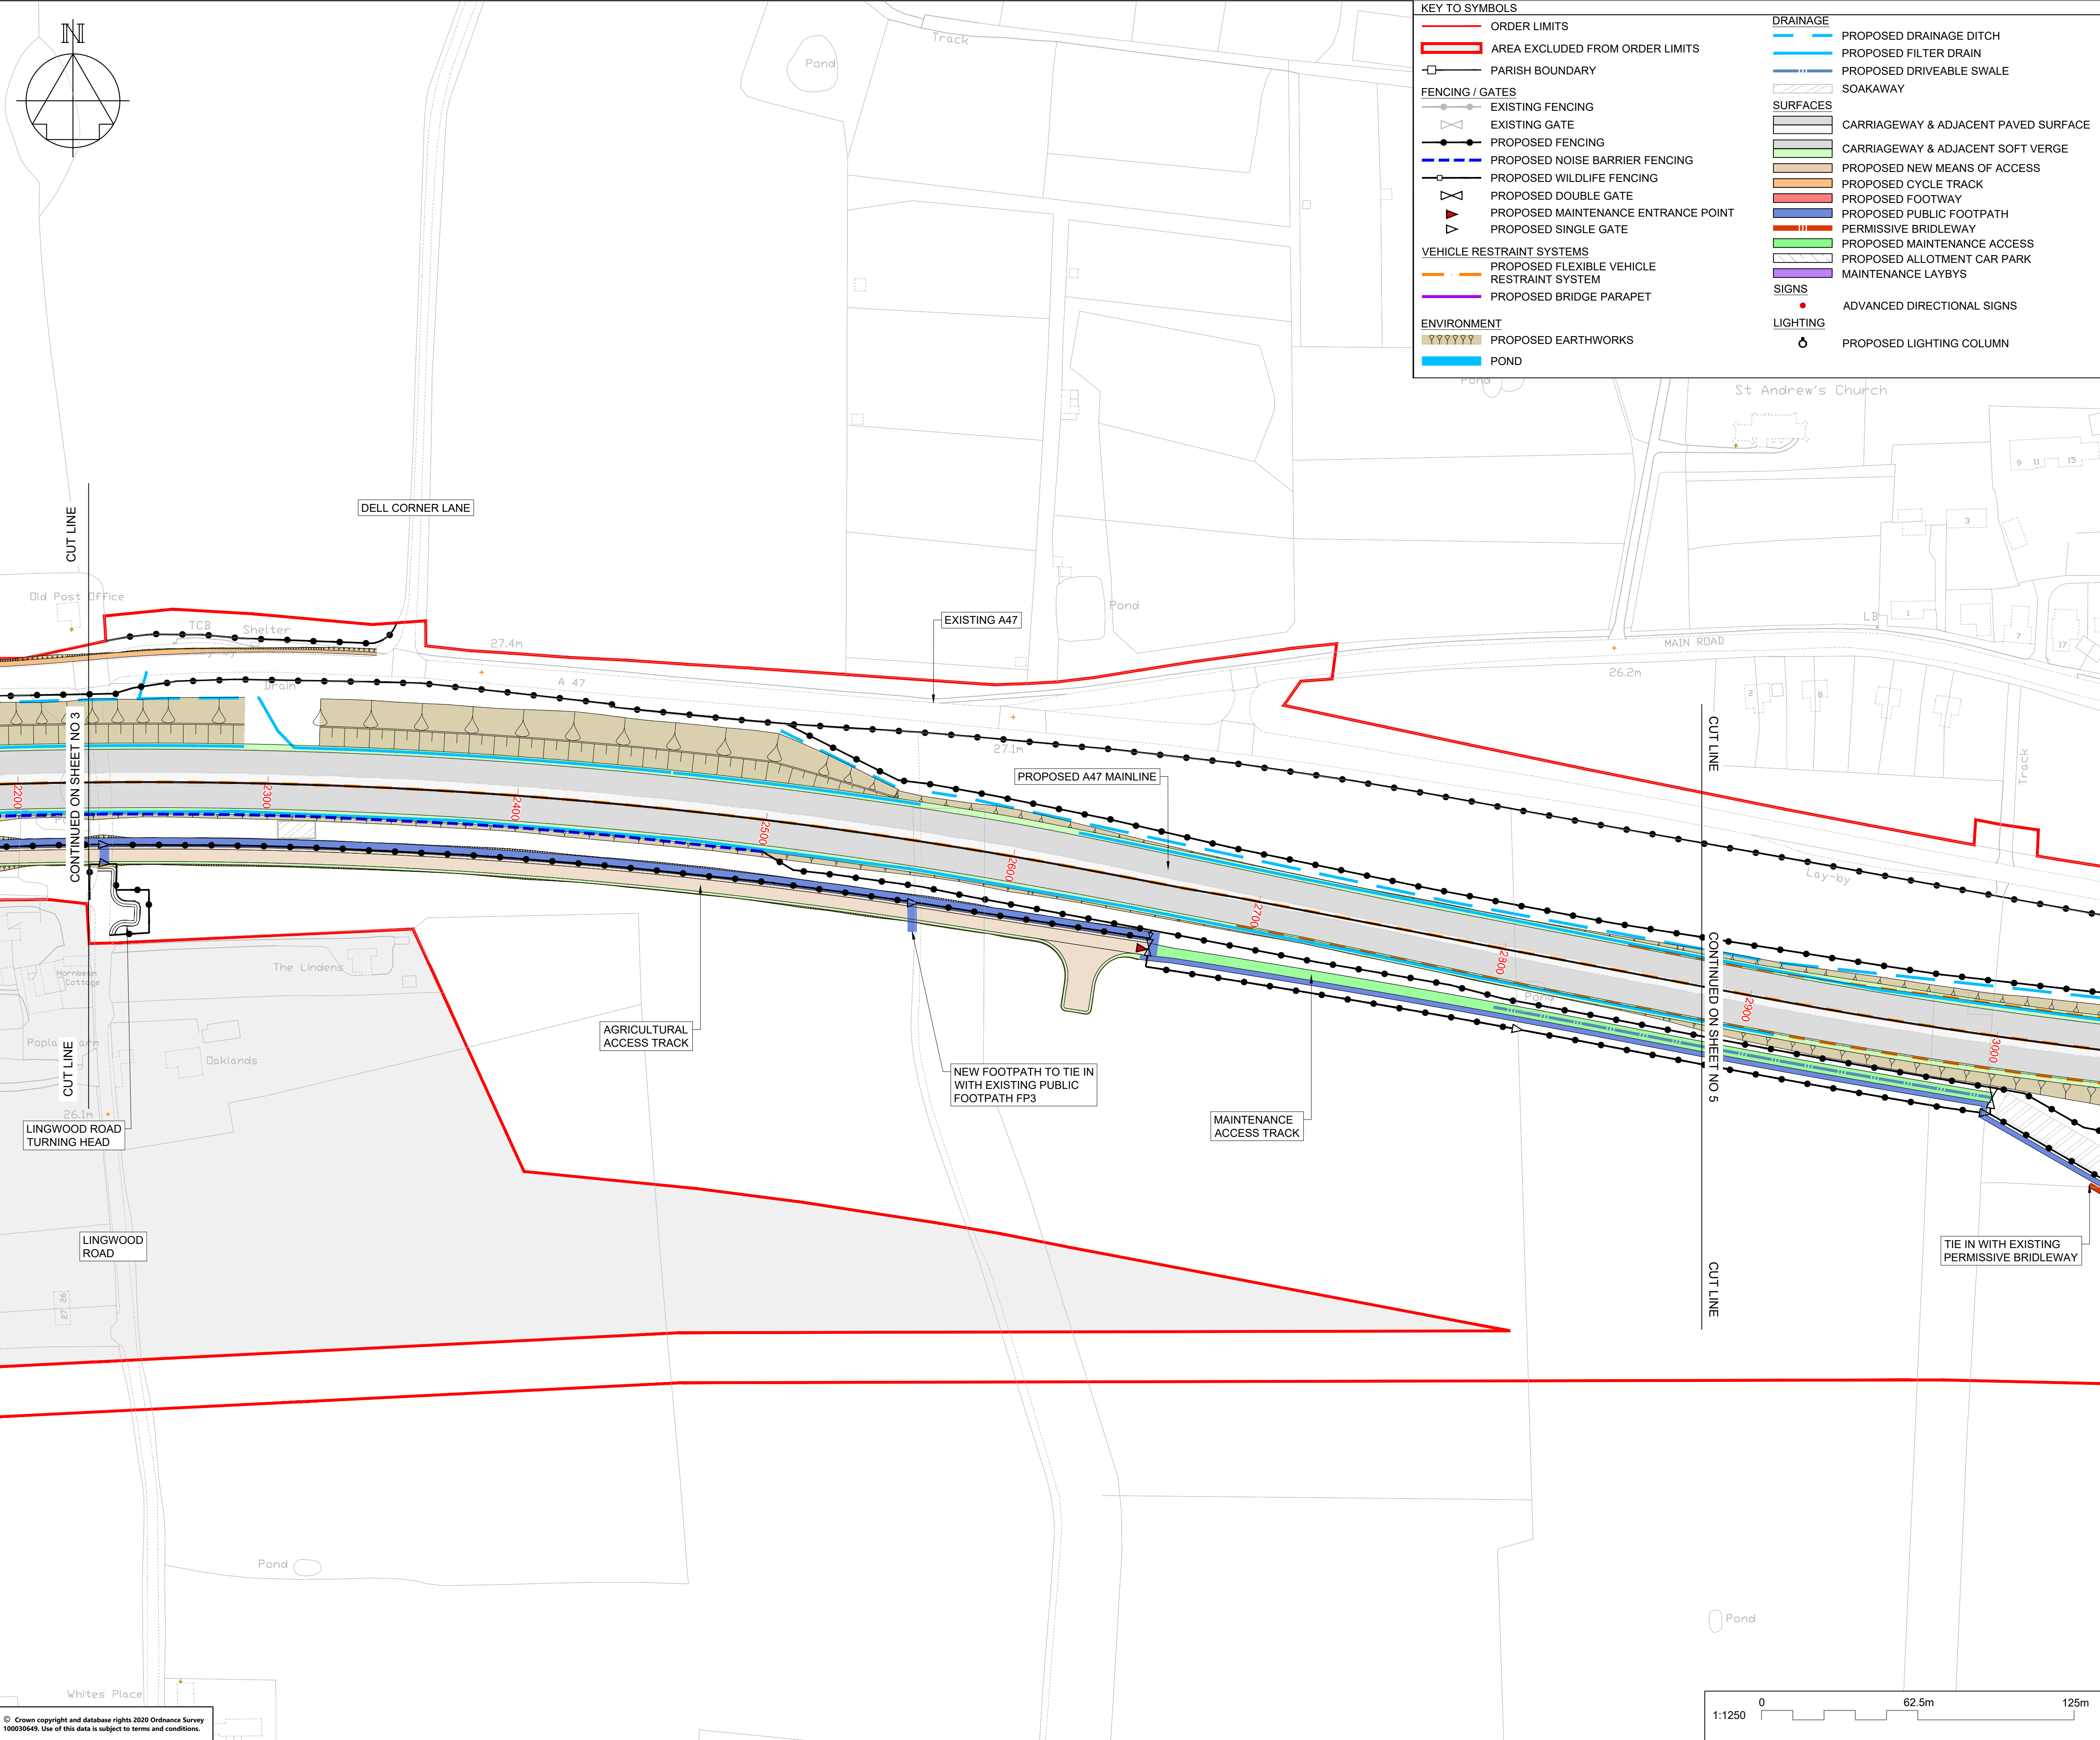

| KEY TO SYMBOLS                             |                                      |
|--------------------------------------------|--------------------------------------|
| ORDER LIMITS                               | DRAINAGE                             |
| AREA EXCLUDED FROM ORDER LIMITS            | PROPOSED DRAINAGE DITCH              |
| PARISH BOUNDARY                            | PROPOSED FILTER DRAIN                |
| FENCING / GATES                            | PROPOSED DRIVEABLE SWALE             |
| EXISTING FENCING                           | SOAKAWAY                             |
| EXISTING GATE                              | SURFACES                             |
| PROPOSED FENCING                           | CARRIAGEWAY & ADJACENT PAVED SURFACE |
| PROPOSED NOISE BARRIER FENCING             | CARRIAGEWAY & ADJACENT SOFT VERGE    |
| PROPOSED WILDLIFE FENCING                  | PROPOSED NEW MEANS OF ACCESS         |
| PROPOSED DOUBLE GATE                       | PROPOSED CYCLE TRACK                 |
| PROPOSED MAINTENANCE ENTRANCE POINT        | PROPOSED FOOTWAY                     |
| PROPOSED SINGLE GATE                       | PROPOSED PUBLIC FOOTPATH             |
| VEHICLE RESTRAINT SYSTEMS                  | PERMISSIVE BRIDLEWAY                 |
| PROPOSED FLEXIBLE VEHICLE RESTRAINT SYSTEM | PROPOSED MAINTENANCE ACCESS          |
| PROPOSED BRIDGE PARAPET                    | PROPOSED ALLOTMENT CAR PARK          |
| ENVIRONMENT                                | MAINTENANCE LAYBYS                   |
| PROPOSED EARTHWORKS                        | SIGNS                                |
| POND                                       | ADVANCED DIRECTIONAL SIGNS           |
|                                            | LIGHTING                             |
|                                            | PROPOSED LIGHTING COLUMN             |

NOTES

Purpose of use

FOR DCO SUBMISSION

Development Consent Order Number / Document

TR010040/APP/2.6

1. THESE PLANS SHOULD BE READ IN CONJUNCTION WITH OTHER PLANS AND DOCUMENTS IN THE DEVELOPMENT CONSENT ORDER.

2. ALL DIMENSIONS ARE IN METRES UNLESS STATED OTHERWISE.

KEY TO SYMBOLS

PLEASE REFER TO PLAN FOR KEY

|     |          |                    |      |      |      |
|-----|----------|--------------------|------|------|------|
|     |          |                    |      |      |      |
|     |          |                    |      |      |      |
| P01 | 09/12/20 | FOR DCO SUBMISSION | BSim | PE   | SMay |
| P02 | 01/07/21 | FENCE RELOCATED    | JBam | TRud | SMay |
| REV | DATE     | REVISION NOTE      | ORG  | CHKD | APPD |

DESIGNER

CONTRACTOR

CLIENT

PROJECT TITLE

A47 BLOFIELD TO NORTH BURLINGHAM DUALLING

PROJECT STAGE

PCF STAGE 3

DRAWING TITLE

GENERAL ARRANGEMENT PLANS  
REGULATION 5(2)(o)  
SHEET 4 OF 8

SUITABILITY

SUITABLE FOR INFORMATION


|            |        |        |          |
|------------|--------|--------|----------|
| SHEET SIZE | SCALE  | STATUS | REVISION |
| A1         | 1:1250 | S2     | P02      |

DRAWING NUMBER

HE551490-GTY-HGN-000-DR-CH-30011




© Crown copyright and database rights 2020 Ordnance Survey 100030649. Use of this data is subject to terms and conditions.

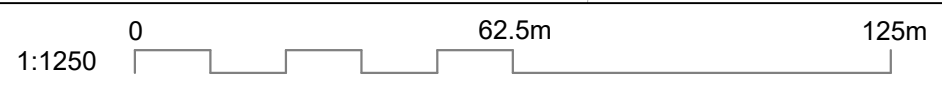

FOR DCO SUBMISSION

Development Consent Order Number / Document

TR010040/APP/2.6

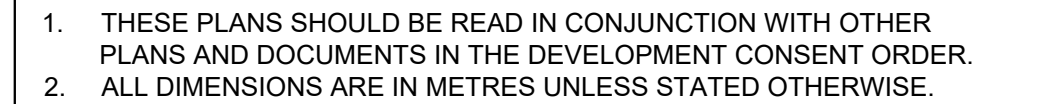

PLEASE REFER TO PLAN FOR KEY

|          |  |
|----------|--|
| DESIGNER |  |
|----------|--|

DESIGNER

**SWECO** 

|            |
|------------|
| CONTRACTOR |
|------------|



|        |  |
|--------|--|
| CLIENT |  |
|--------|--|



|               |
|---------------|
| PROJECT TITLE |
|---------------|

# A47 BLOFIELD TO NORTH BURLINGHAM DUALLING

|   | PROJECT STAGE                |
|---|------------------------------|
| 1 | Project Initiation           |
| 2 | Project Planning             |
| 3 | Project Execution            |
| 4 | Project Monitoring & Control |
| 5 | Project Closure              |

PCF STAGE 3

DRAWING TITLE

GENERAL ARRANGEMENT PLANS  
REGULATION 5(2)(o)  
SHEET 5 OF 8

SUITABILITY

SUITABLE FOR INFORMATION

|            |  |
|------------|--|
| SHEET SIZE |  |
|------------|--|

A1

SCALE

1:1250

|        |
|--------|
| STATUS |
|--------|

S2


|          |
|----------|
| REVISION |
|----------|

P01

|                |
|----------------|
| DRAWING NUMBER |
|----------------|

HE551490-GTY-HGN-000-DR-CH-30012



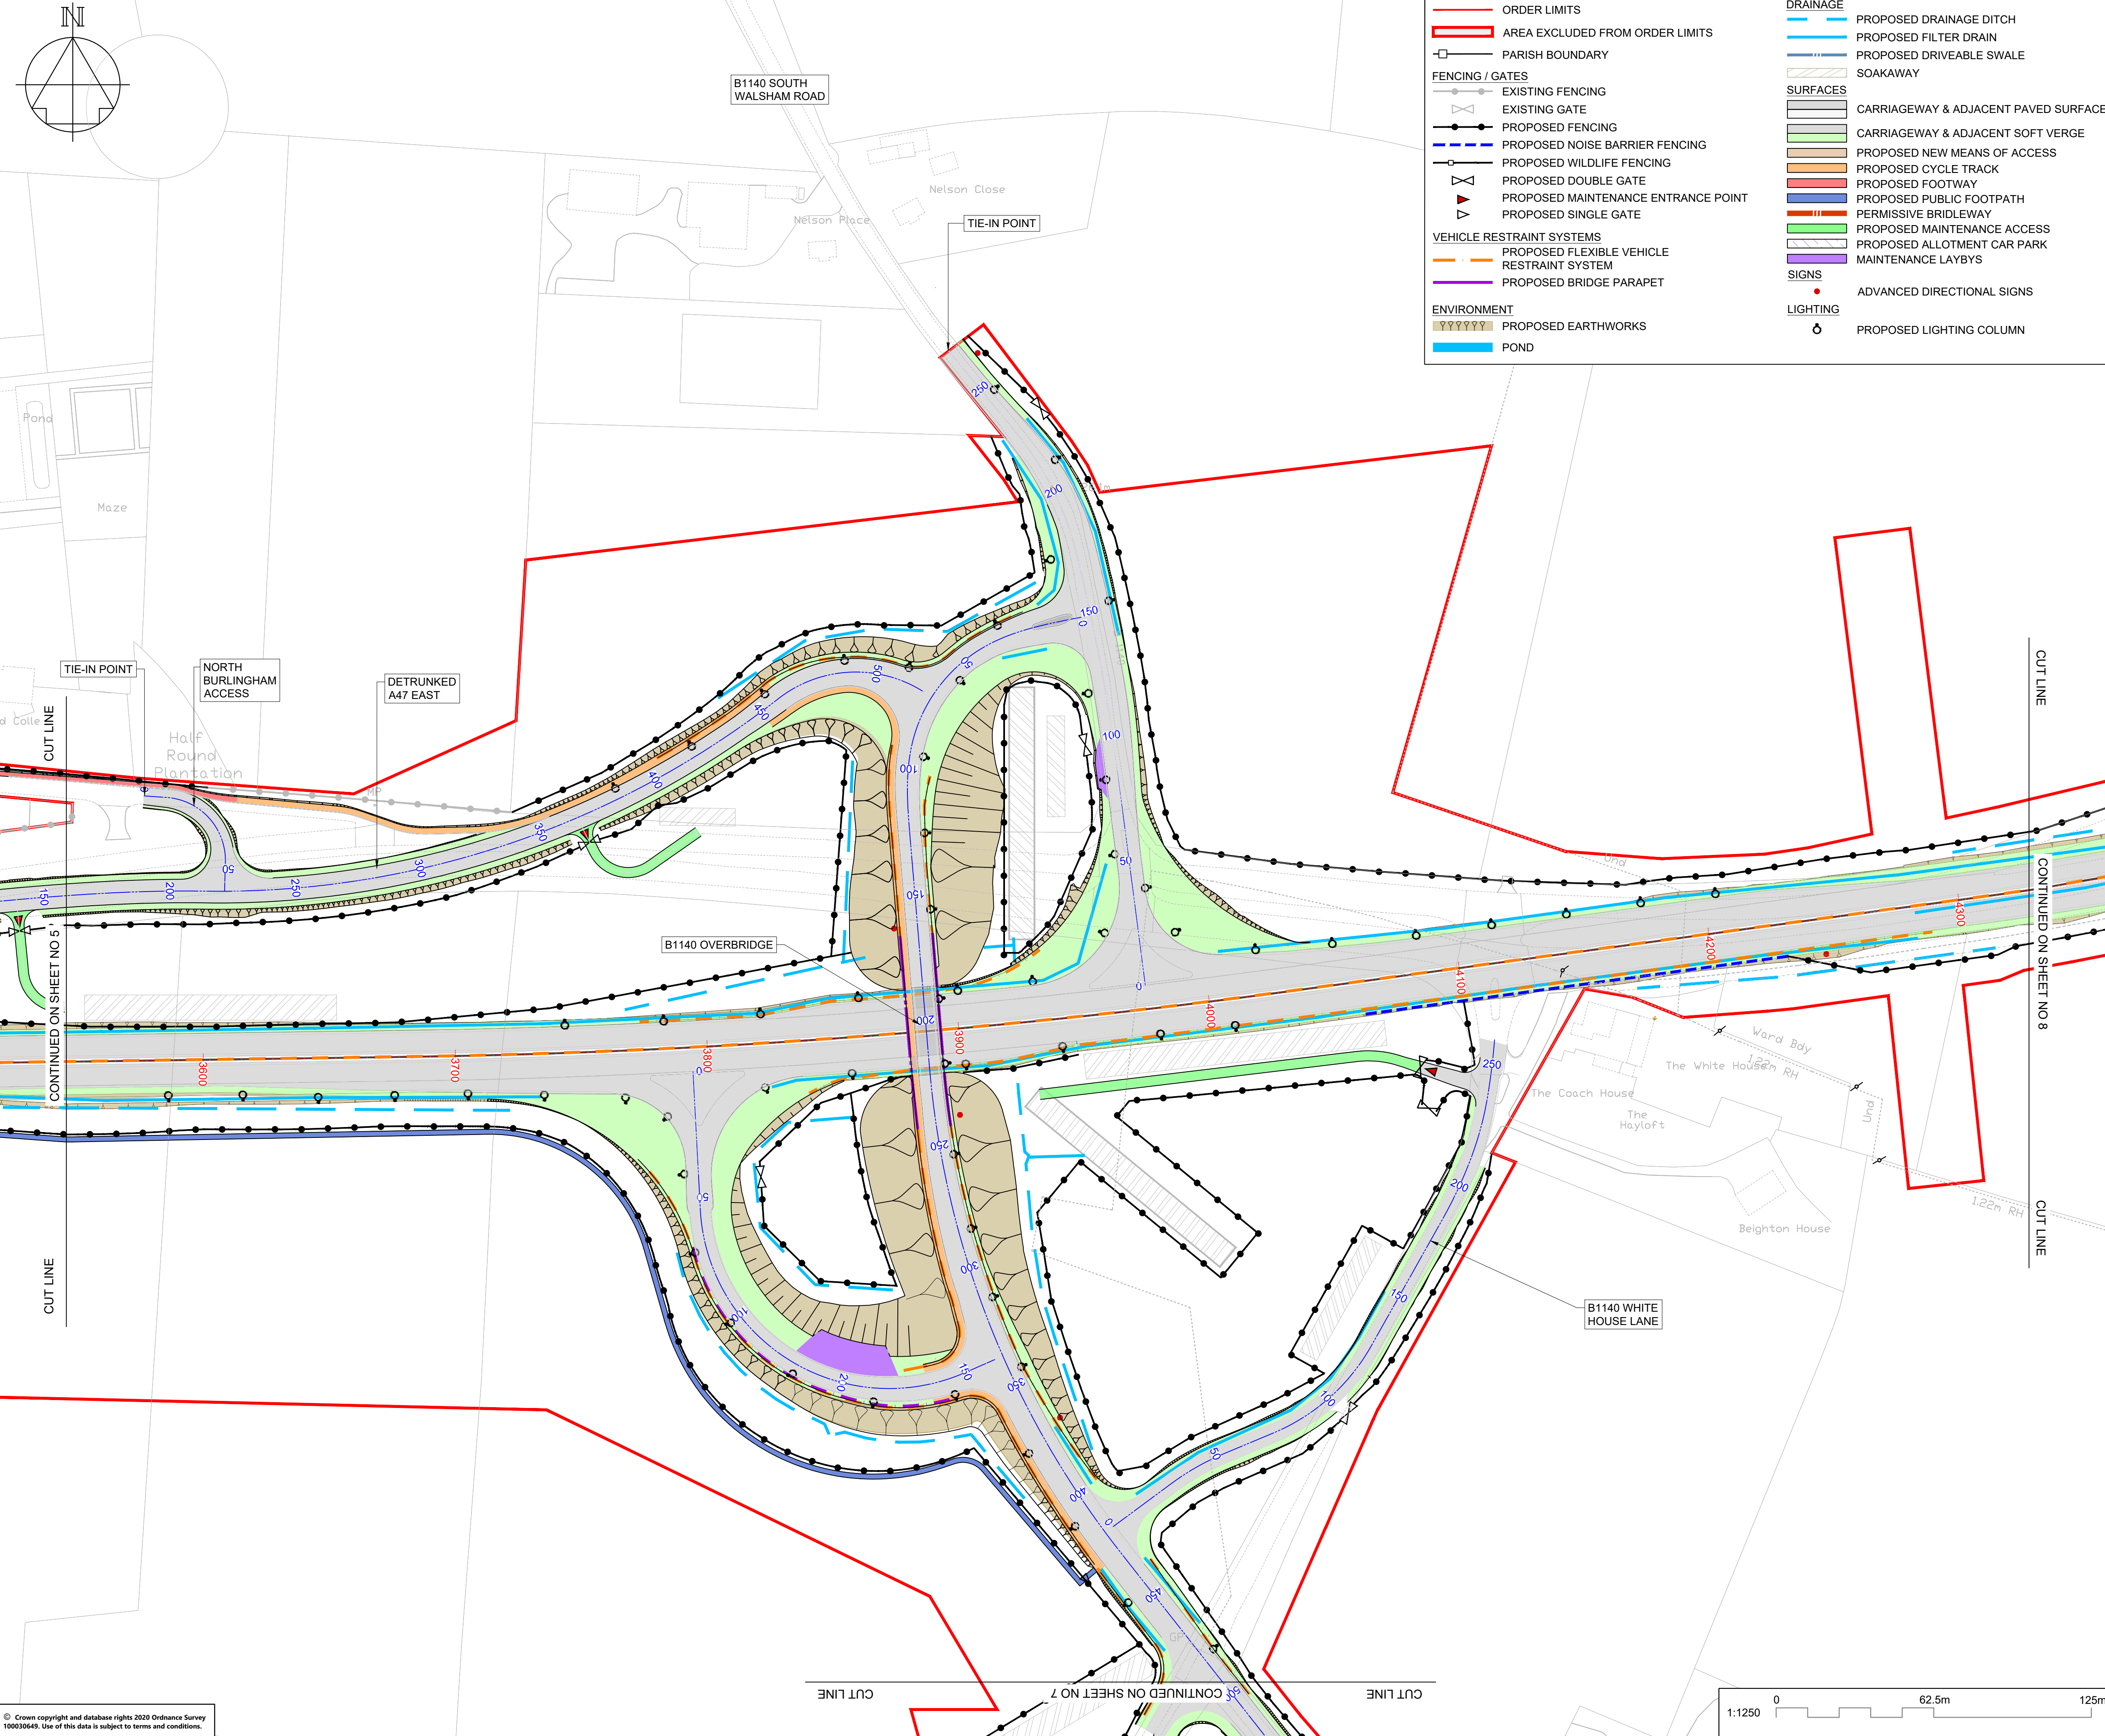

**NOTES**

Purpose of use

**FOR DCO SUBMISSION**

Development Consent Order Number / Document

**TR010040/APP/2.6**

1. THESE PLANS SHOULD BE READ IN CONJUNCTION WITH OTHER PLANS AND DOCUMENTS IN THE DEVELOPMENT CONSENT ORDER.

2. ALL DIMENSIONS ARE IN METRES UNLESS STATED OTHERWISE.

**KEY TO SYMBOLS**

PLEASE REFER TO PLAN FOR KEY

| REV | DATE     | REVISION NOTE      | ORG  | CHKD | APPD |
|-----|----------|--------------------|------|------|------|
| P01 | 09/12/20 | FOR DCO SUBMISSION | BSim | PE   | SMay |
| P02 | 01/07/21 | PMA PROVIDED       | JBam | TRud | SMay |

DESIGNER

**SWECO**

CONTRACTOR

**GallifordTry**

CLIENT

**highways england**

PROJECT TITLE

**A47 BLOFIELD TO NORTH BURLINGHAM DUALLING**

PROJECT STAGE

**PCF STAGE 3**

DRAWING TITLE

**GENERAL ARRANGEMENT PLANS  
REGULATION 5(2)(o)  
SHEET 6 OF 8**

SUITABILITY

**SUITABLE FOR INFORMATION**

| SHEET SIZE | SCALE  | STATUS | REVISION |
|------------|--------|--------|----------|
| A1         | 1:1250 | S2     | P02      |

DRAWING NUMBER

**HE551490-GTY-HGN-000-DR-CH-30013**



This drawing should not be relied on or used in circumstances other than those for which it was originally prepared and for which Sweco UK Ltd was commissioned. Sweco UK Ltd accepts no responsibility for this drawing to any party other than the person by whom it was commissioned. This drawing has been prepared on behalf of Galliford Try by Sweco UK Ltd for the titled project or named part thereof and should not be relied upon or used for any other project without an independent check being carried out as to its suitability and prior written authority of Galliford Try being obtained. Sweco UK Ltd accepts no responsibility or liability for the consequences of this drawing being used for a purpose other than for which it was commissioned. Any person using or relying on this drawing for such other purpose agrees, to indemnify Sweco UK Ltd for all loss or damage resulting therefrom.


|       |
|-------|
| NOTES |
|-------|

|                |  |
|----------------|--|
| Purpose of use |  |
|----------------|--|

FOR DCO SUBMISSION

Development Consent Order Number / Document

TR010040/APP/2.6

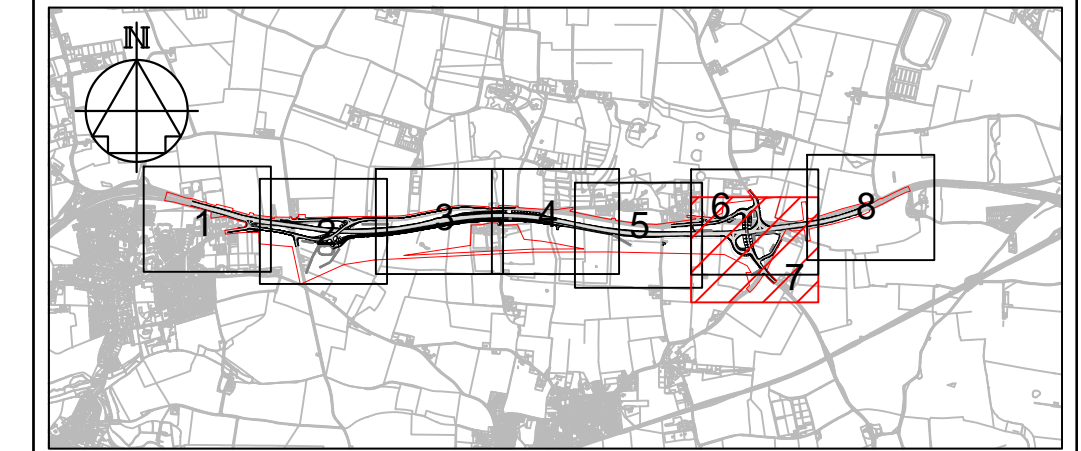

1. THESE PLANS SHOULD BE READ IN CONJUNCTION WITH OTHER PLANS AND DOCUMENTS IN THE DEVELOPMENT CONSENT ORDER.
2. ALL DIMENSIONS ARE IN METRES UNLESS STATED OTHERWISE.

## KEY TO SYMBOLS

PLEASE REFER TO PLAN FOR KEY

|     |          |                    |       |       |      |
|-----|----------|--------------------|-------|-------|------|
|     |          |                    |       |       |      |
|     |          |                    |       |       |      |
| P01 | 09/12/20 | FOR DCO SUBMISSION | BSim  | PE    | SMay |
| P02 | 01/07/21 | PMA PROVIDED       | JBarn | TRud  | SMay |
| REV | DATE     | REVISION NOTE      | ORG   | CHK'D | APPD |

|          |  |
|----------|--|
| DESIGNER |  |
|----------|--|

**SWECO** 

|            |
|------------|
| CONTRACTOR |
|------------|



GallifordTry

|        |  |
|--------|--|
| CLIENT |  |
|--------|--|



|               |
|---------------|
| PROJECT TITLE |
|---------------|

A47 BLOFIELD TO  
NORTH BURLINGHAM DUALLING

|  |               |
|--|---------------|
|  | PROJECT STAGE |
|--|---------------|

PCF STAGE 3

DRAWING TITLE

GENERAL ARRANGEMENT PLANS  
REGULATION 5(2)(o)  
SHEET 7 OF 8


|  |             |
|--|-------------|
|  | SUITABILITY |
|--|-------------|

SUITABLE FOR INFORMATION

|            |        |        |          |
|------------|--------|--------|----------|
| SHEET SIZE | SCALE  | STATUS | REVISION |
| A1         | 1:1250 | S2     | P02      |


|  |                |
|--|----------------|
|  | DRAWING NUMBER |
|--|----------------|

DRAWING NUMBER  
HE551490-GTY-HGN-000-DR-CH-30014

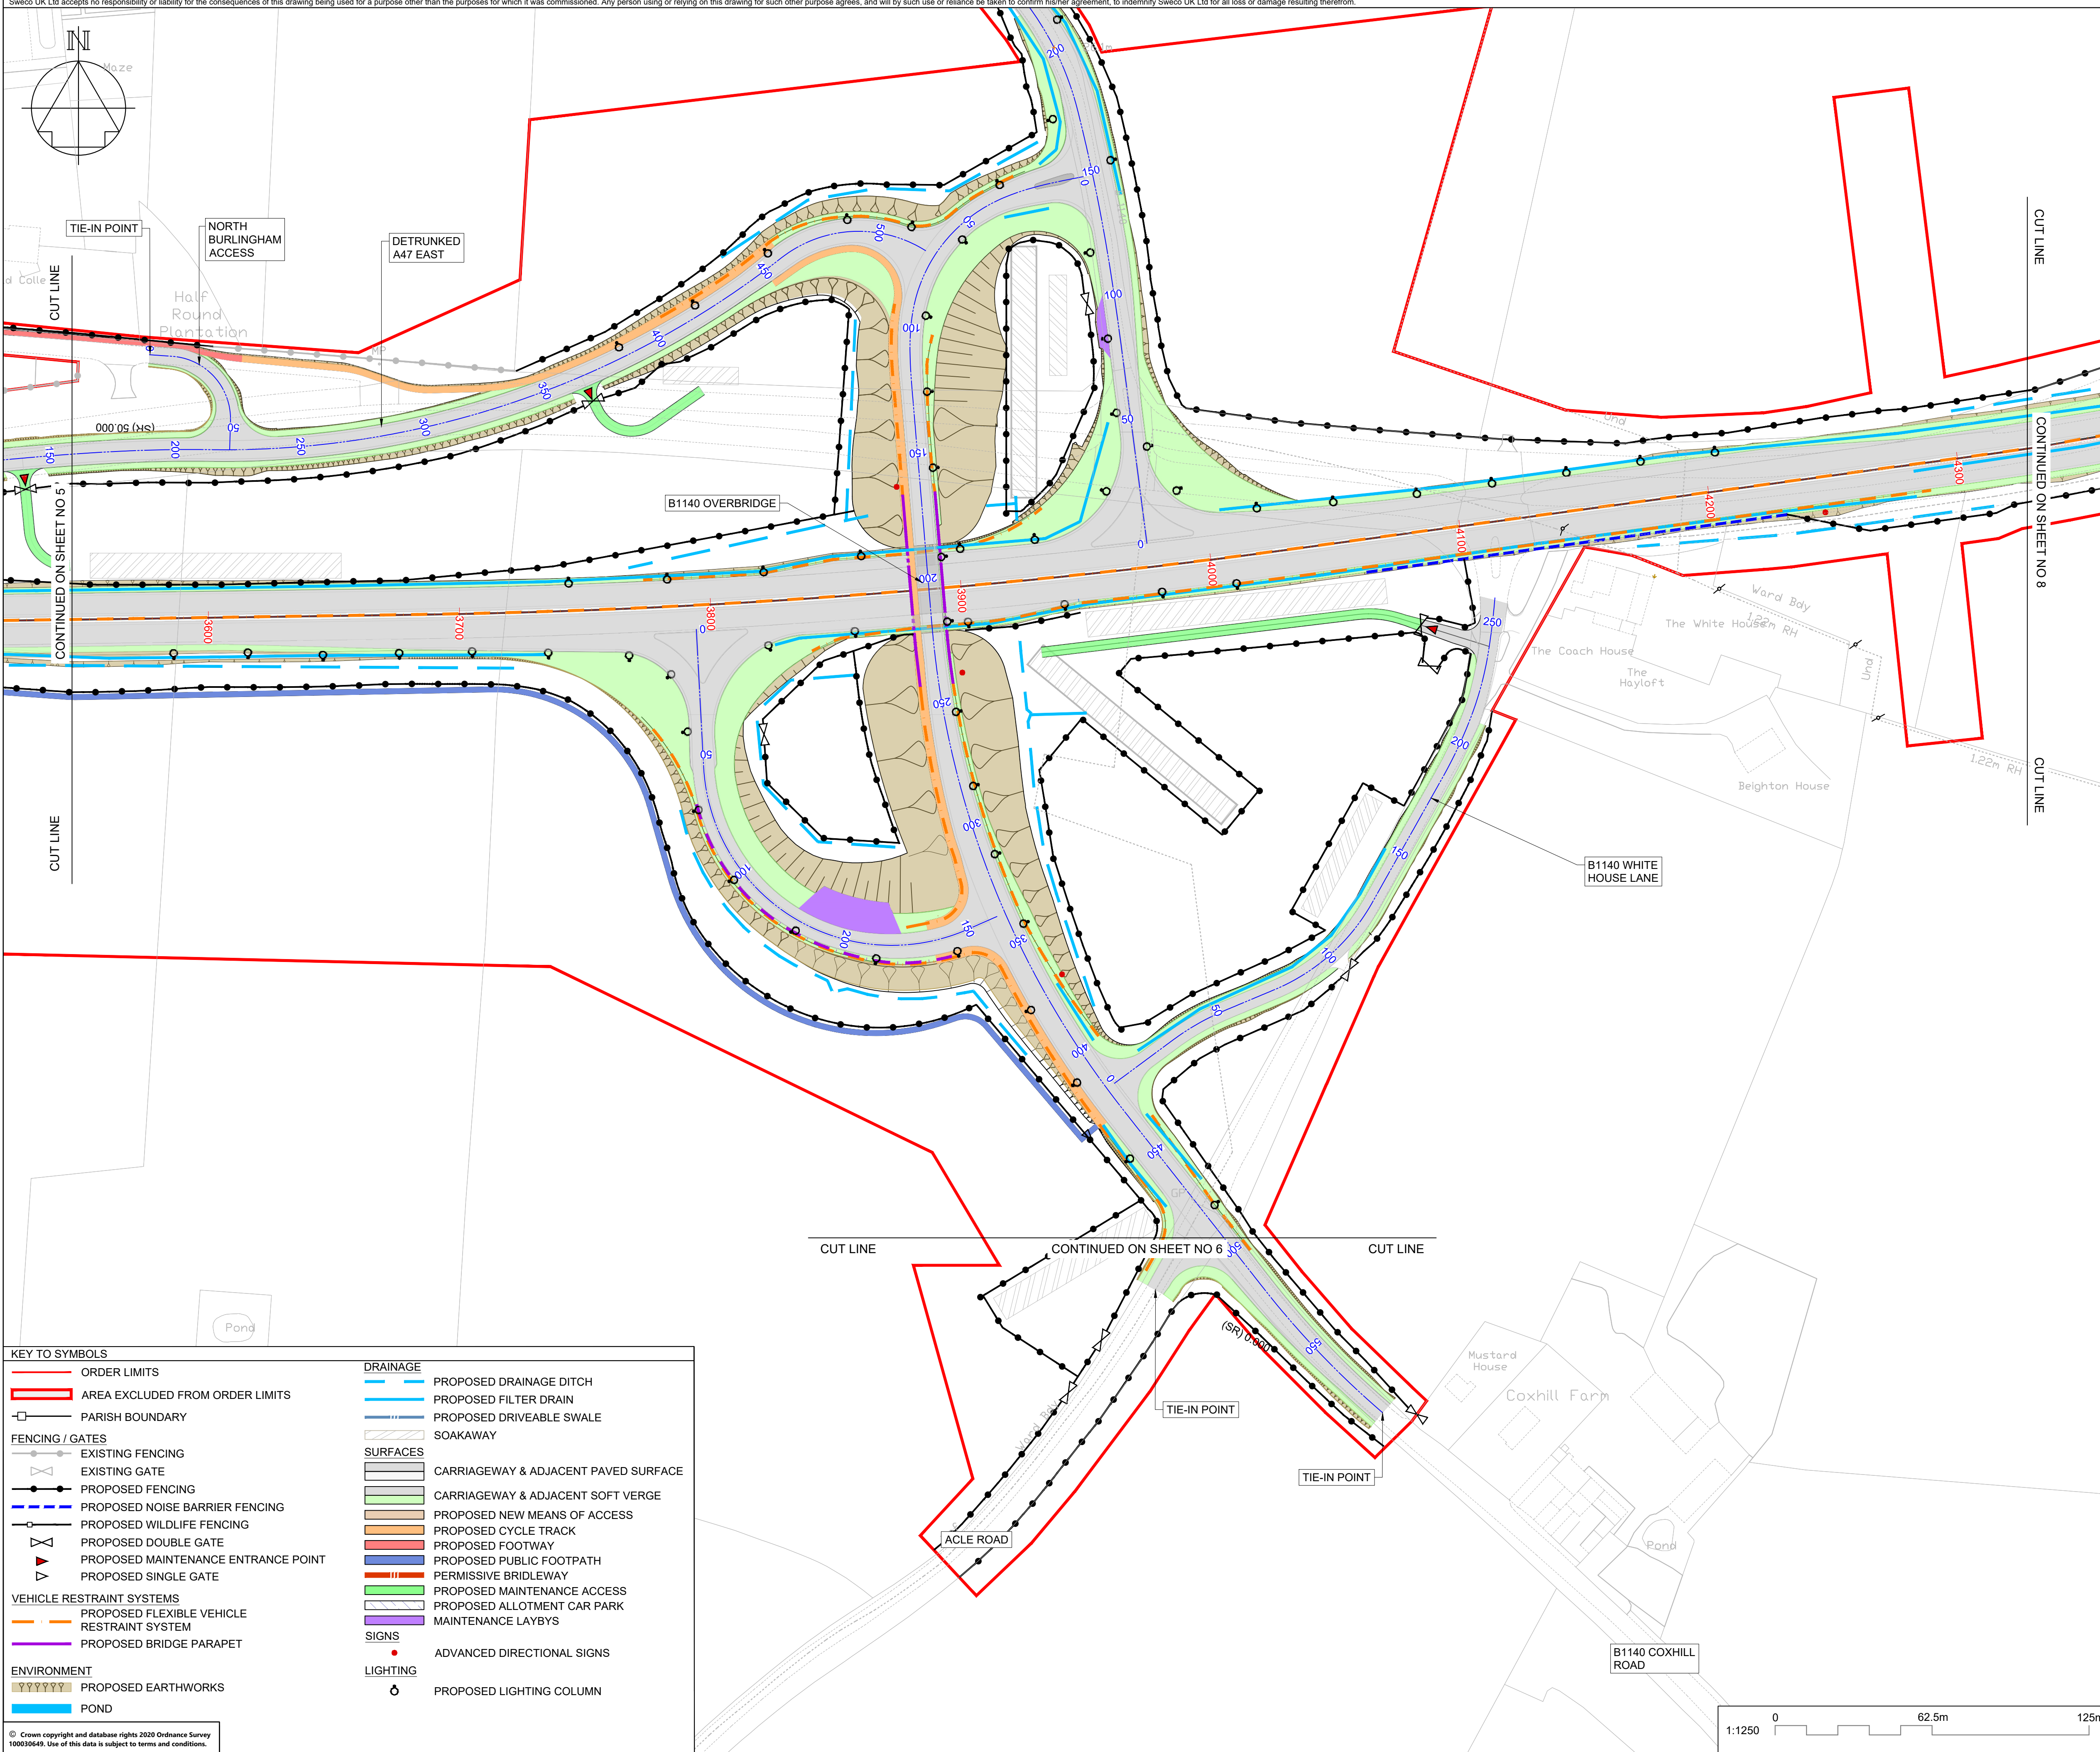



© Crown copyright and database rights 2020 Ordnance Survey 100030649. Use of this data is subject to terms and conditions.



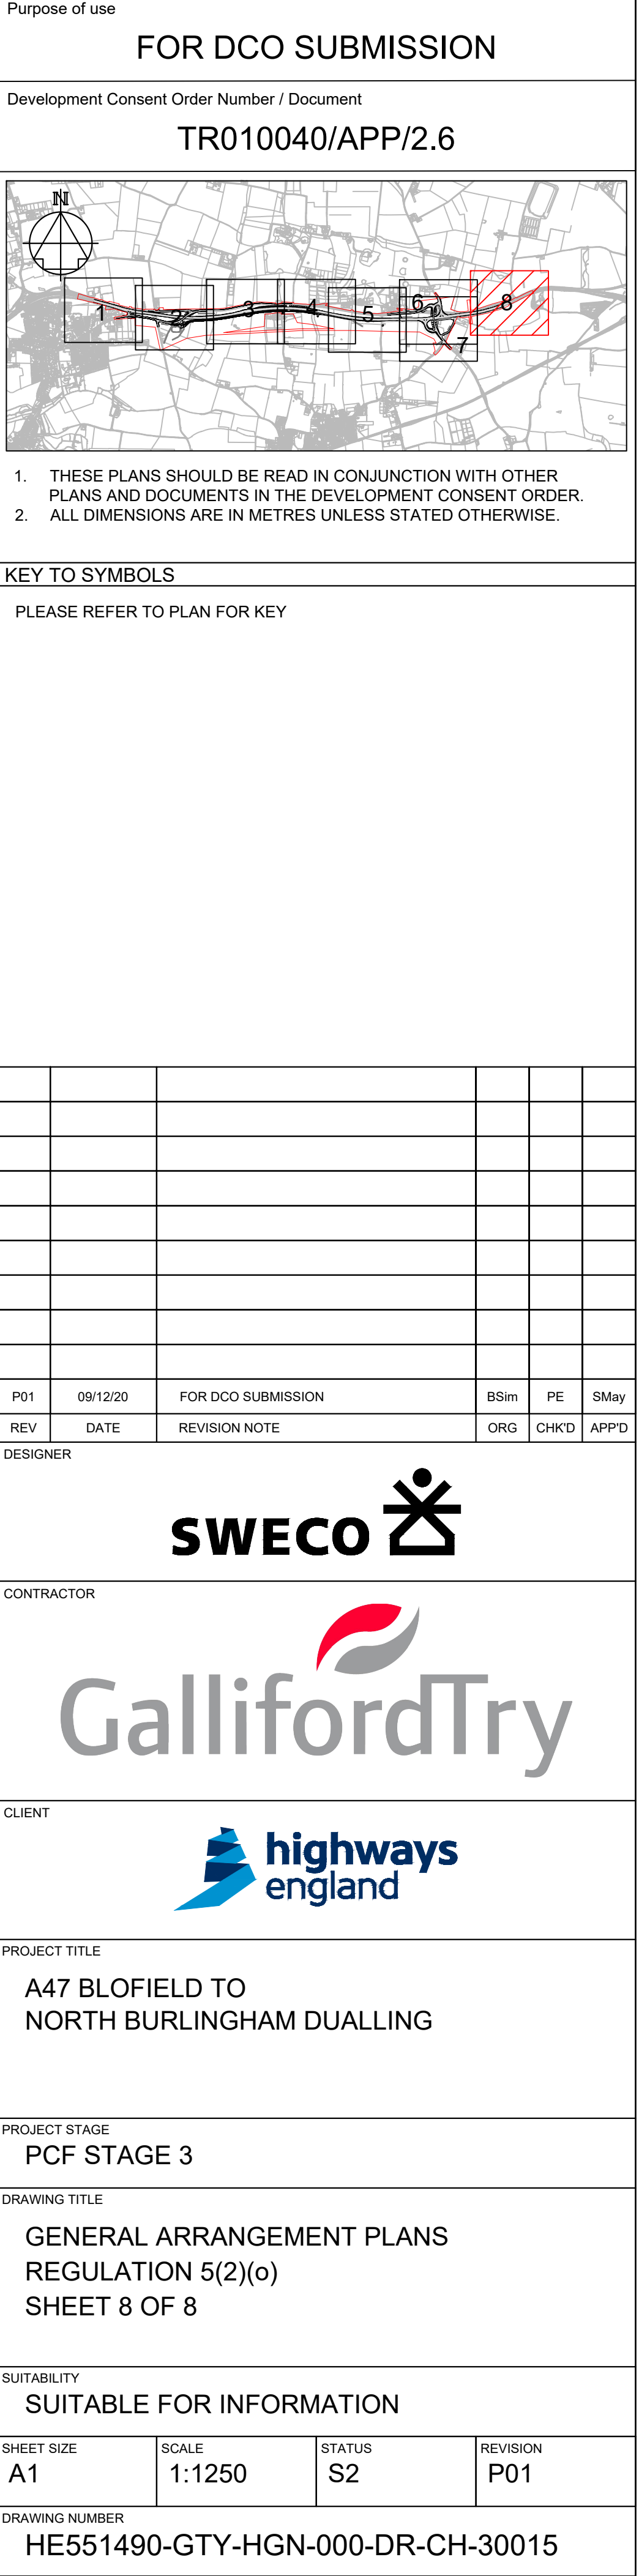





© Crown copyright and database rights 2020 Ordnance Survey 100030649. Use of this data is subject to terms and conditions.

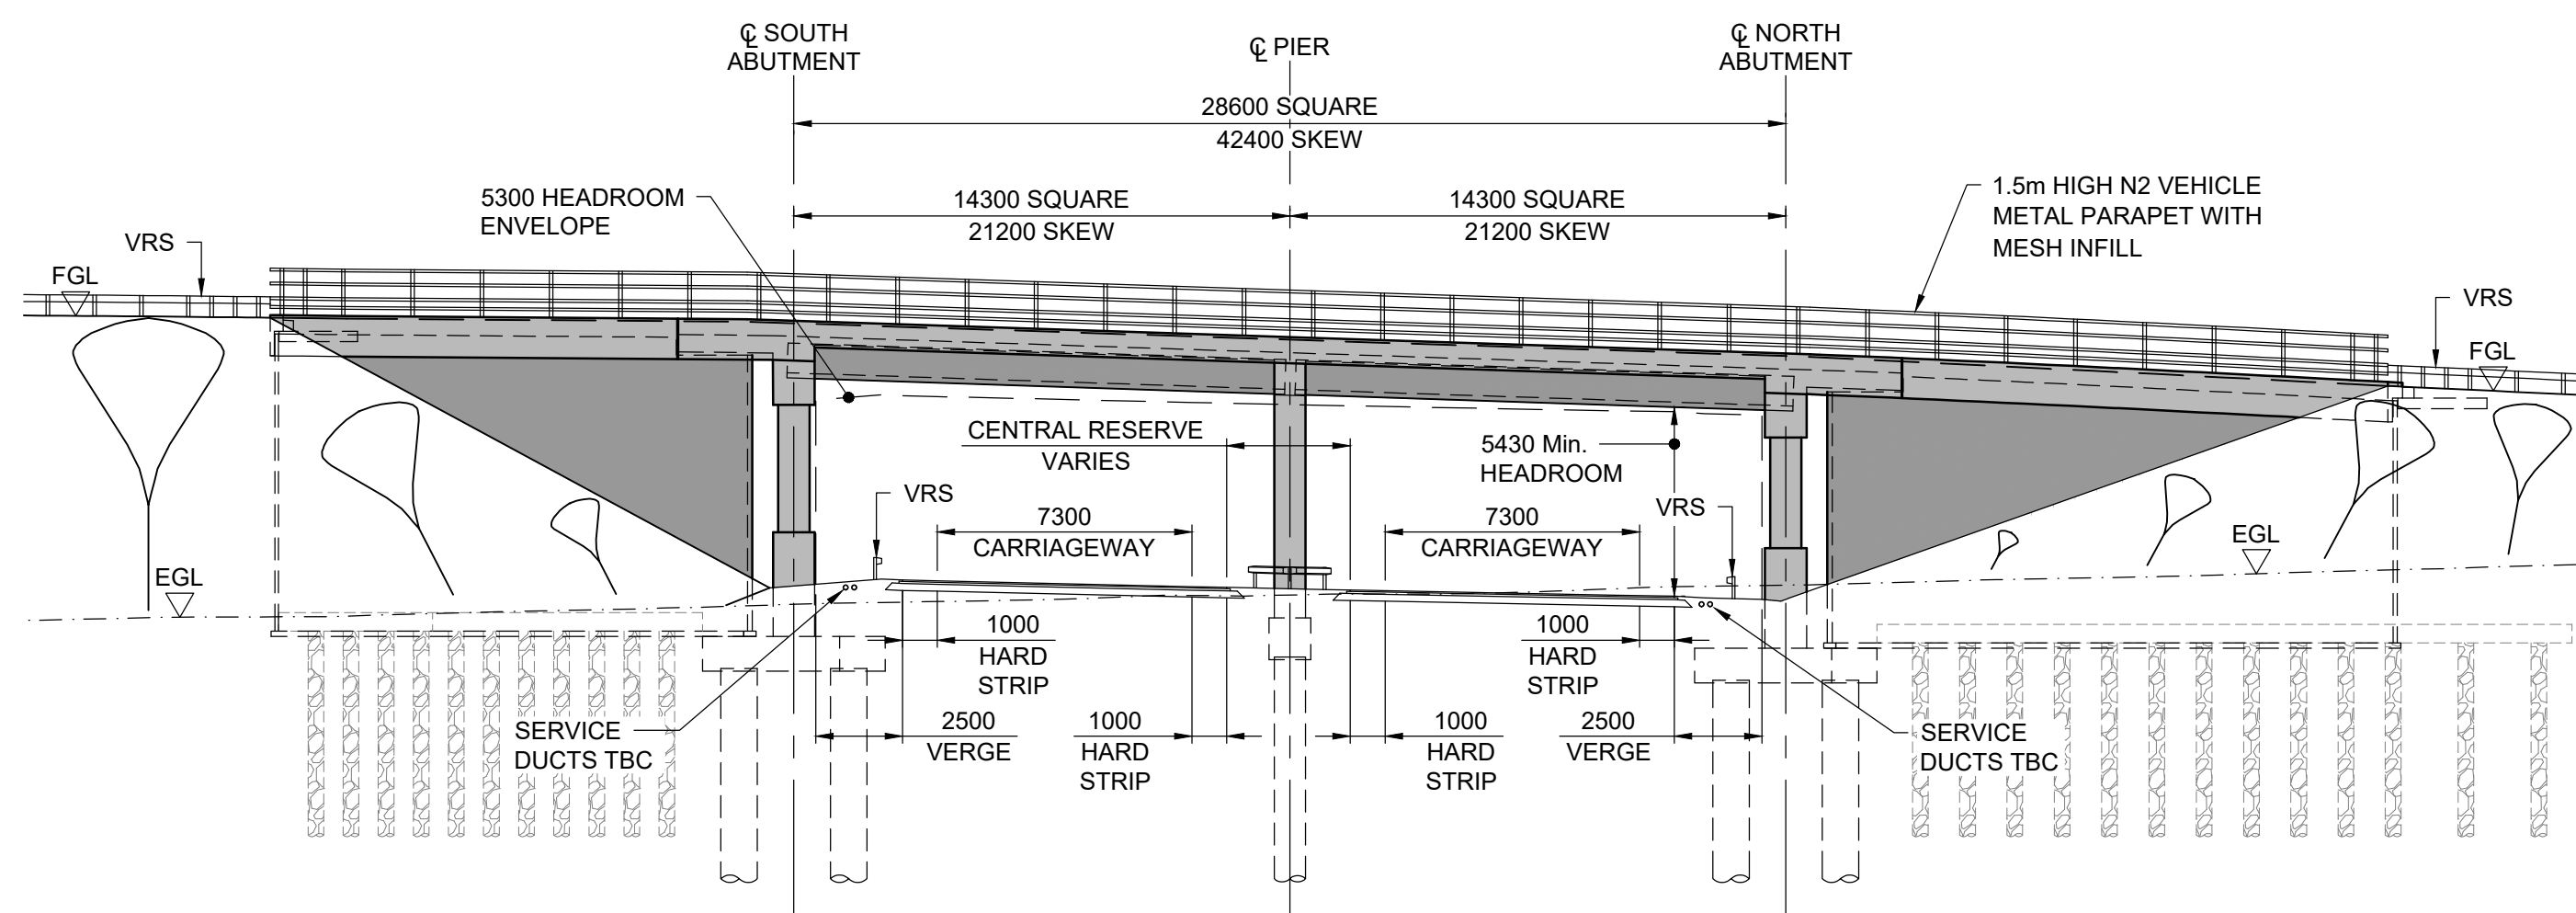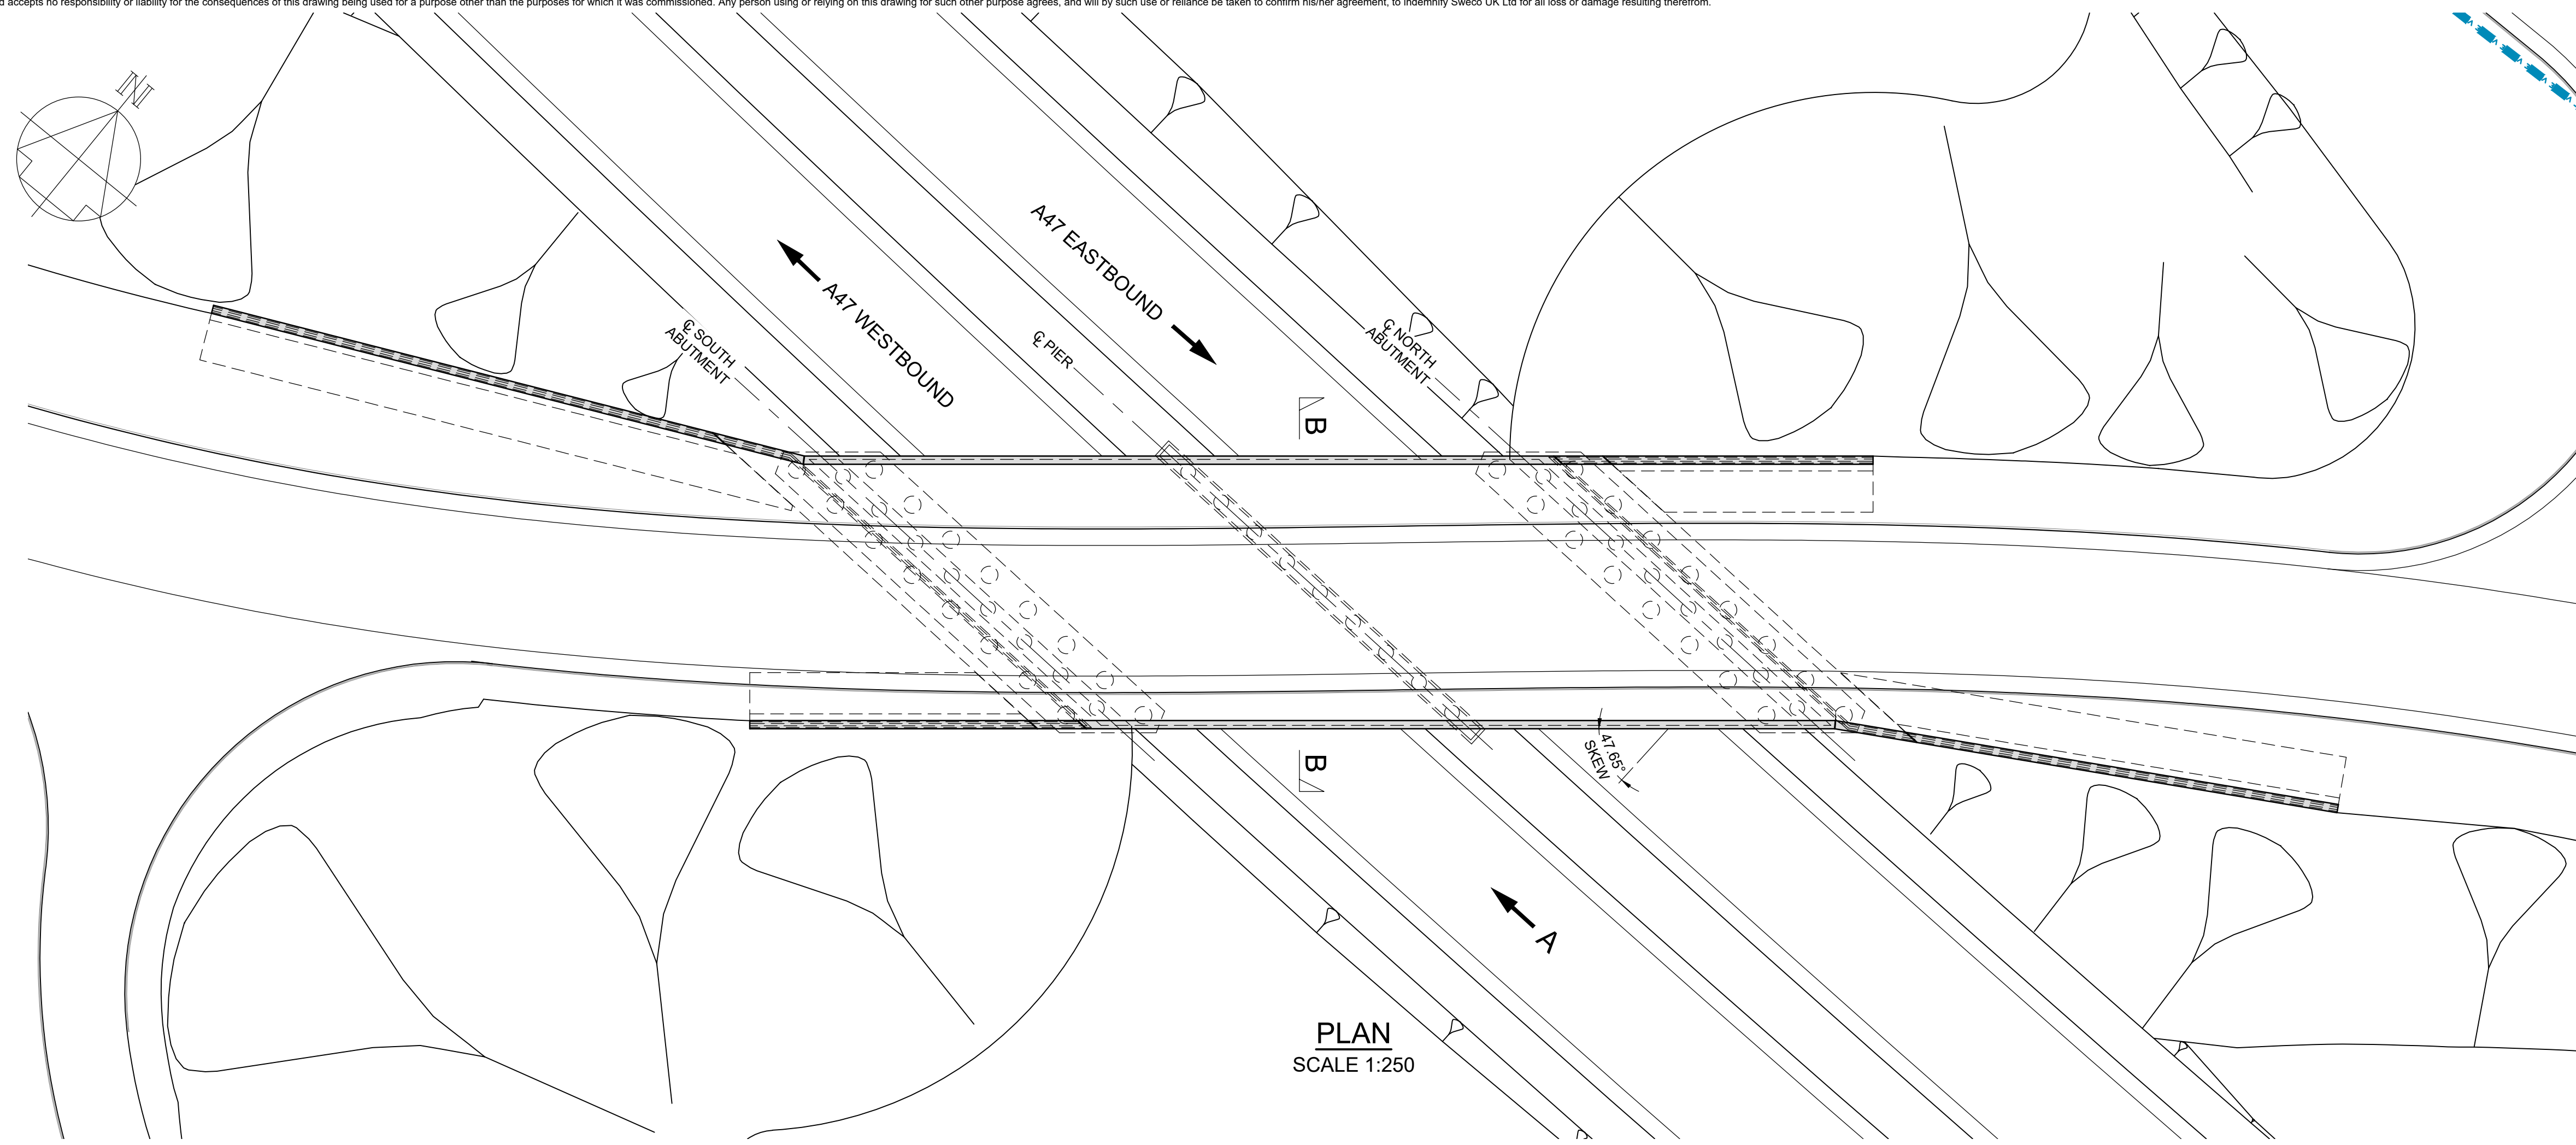

ELEVATION ON A  
SCALE 1:200

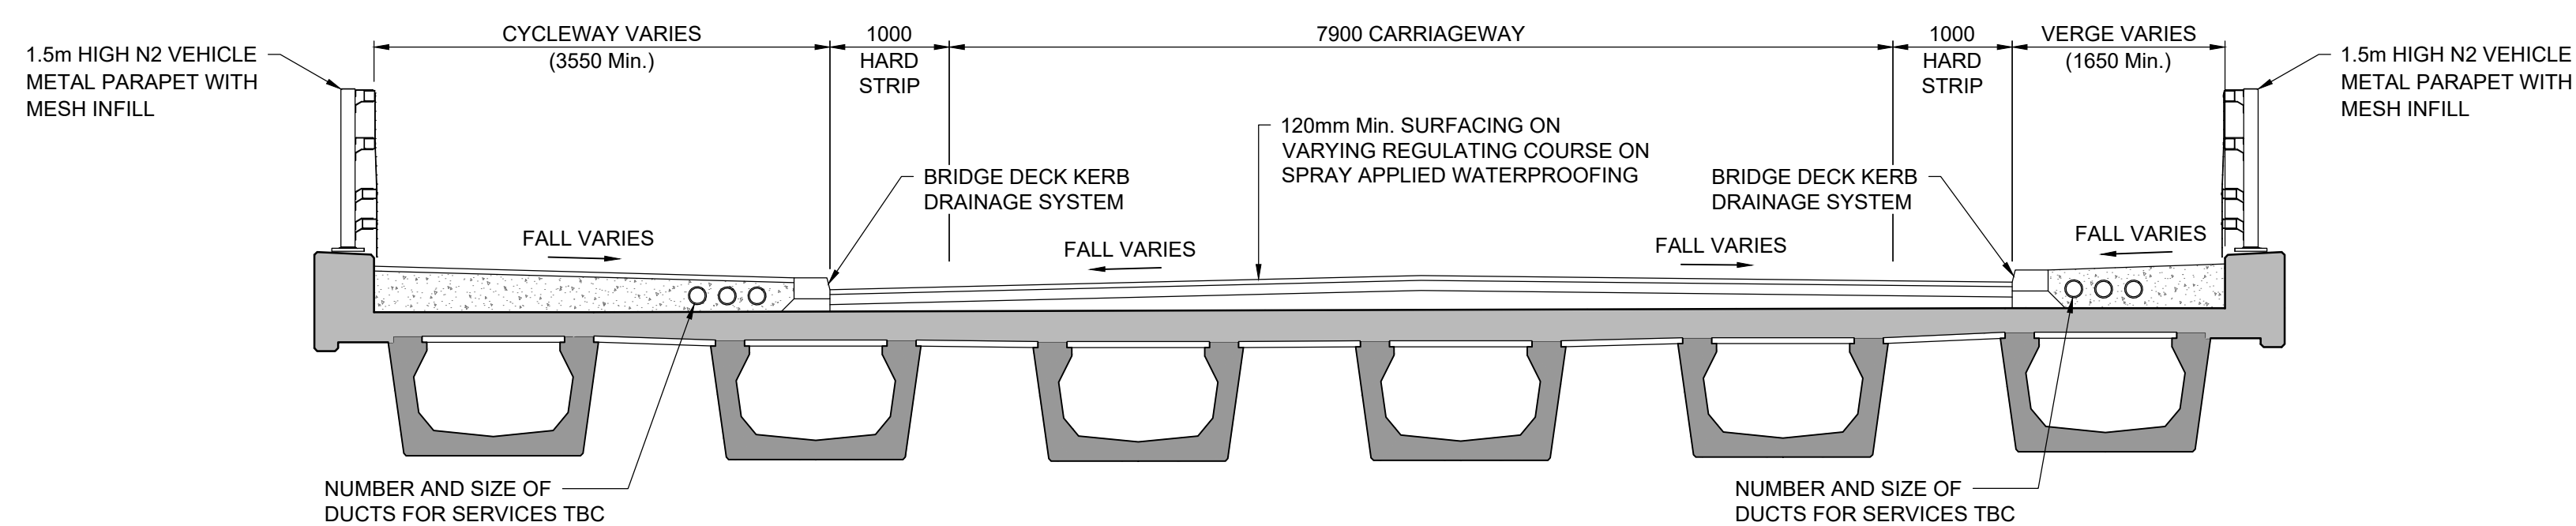

**SECTION B-B**  
**SCALE 1:50**

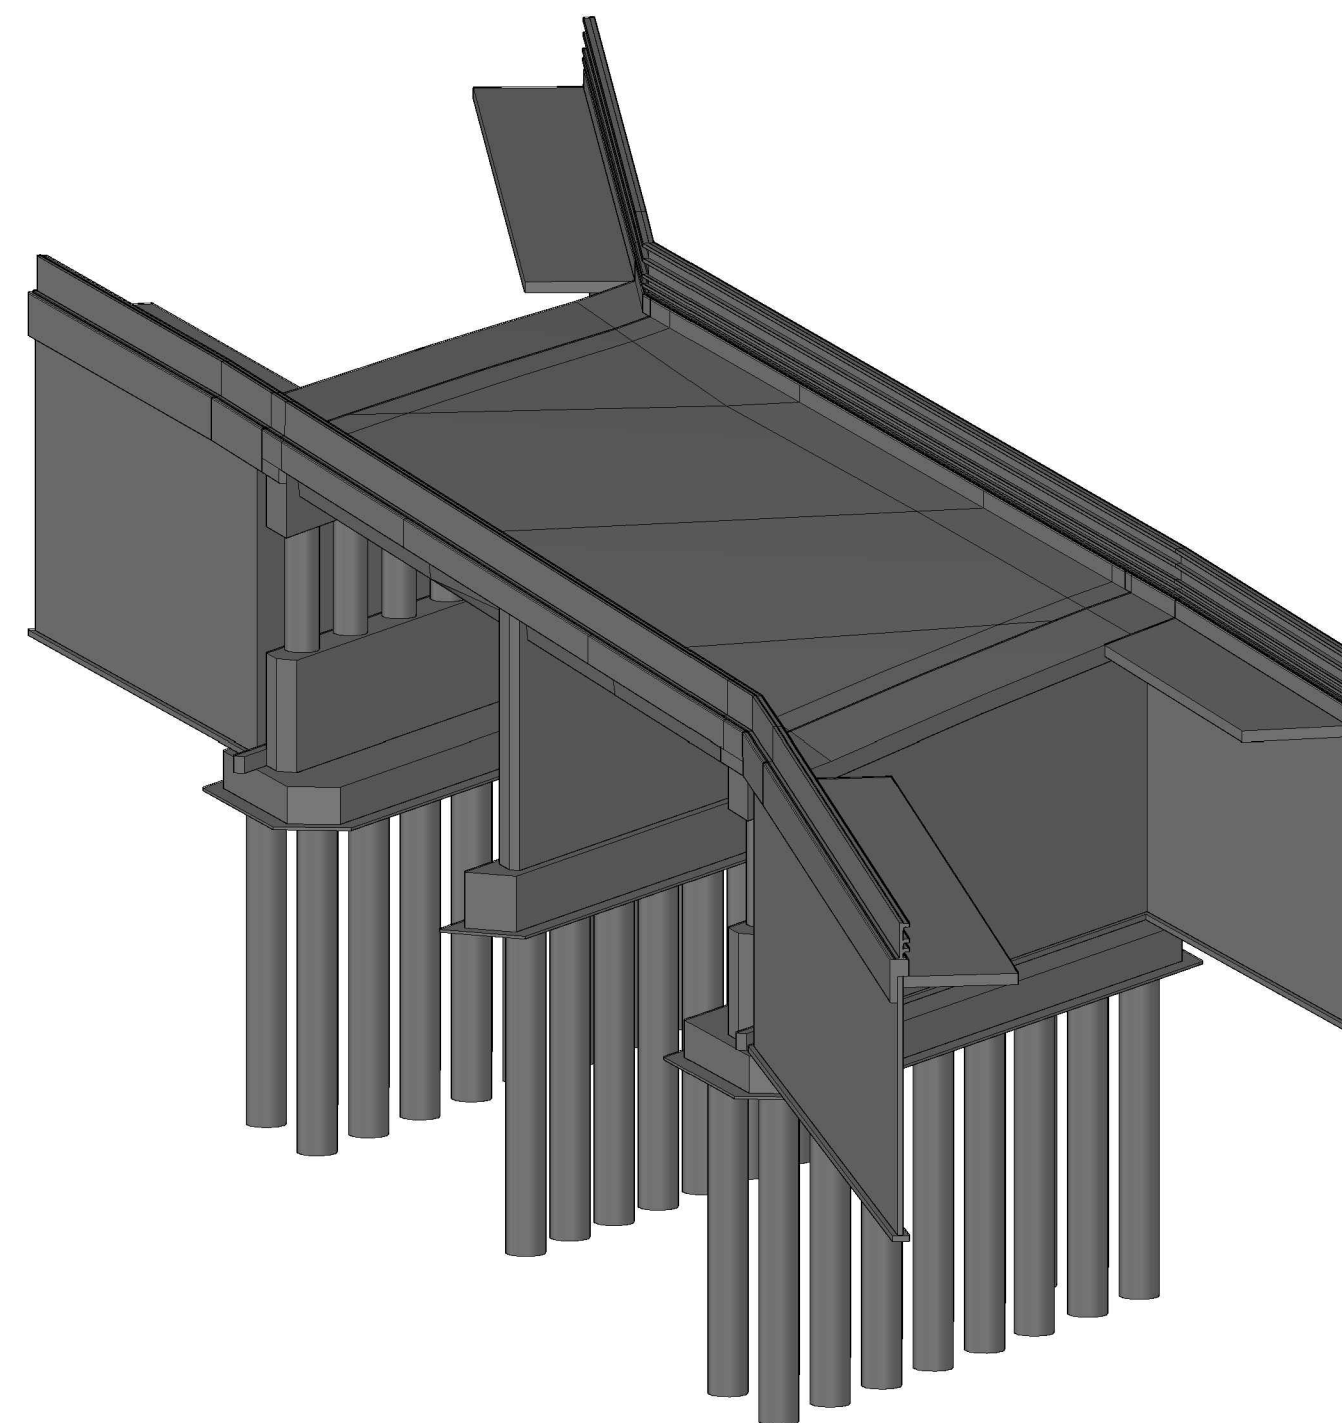

3D VIEW  
SCALE 1:200

|       |
|-------|
| NOTES |
|-------|


|                |  |
|----------------|--|
| Purpose of use |  |
|----------------|--|

FOR DCO SUBMISSION

Development Consent Order Number / Document

TR010040/APP/2.6

1. ALL DIMENSIONS IN MILLIMETRES UNLESS NOTED OTHERWISE.
2. ALL LEVELS AND CHAINAGES ARE IN METRES ABOVE ORDNANCE DATUM UNLESS NOTED OTHERWISE.
3. ALL STRUCTURE POSITIONS ARE INDICATIVE.
4. STRUCTURES ENGINEERING DRAWINGS & SECTIONS, REGULATIONS 5(2)(a) AND 6(2) SHOULD BE READ IN CONJUNCTION WITH HIGHWAYS GENERAL ARRANGEMENT PLANS (DOCUMENT REFERENCE TR101040/APP/2.5), ENGINEERING DRAWINGS AND SECTIONS (DOCUMENT REFERENCE TR101040/APP/2.5) AND ALSO WITH ALL OTHER PLANS AND DOCUMENTS INCLUDED IN THE DEVELOPMENT CONSENT ORDER APPLICATION (DOCUMENT REFERENCE TR101040/APP/3.1).
5. THIS DRAWING SHOWS THE PREFERRED OPTION AT THIS STAGE. THE PROPOSED WORKS WILL BE SUBJECT TO DETAILED DESIGN DEVELOPMENT. ANY CHANGES WILL BE LIMITED TO BEING WITHIN THE LIMITS OF LAND TO BE ACQUIRED OR USED PERMANENTLY AND ANY OTHER CONSTRAINT INCLUDED IN THE DEVELOPMENT CONSENT ORDER (DOCUMENT REFERENCE TR101040/APP/3.1).

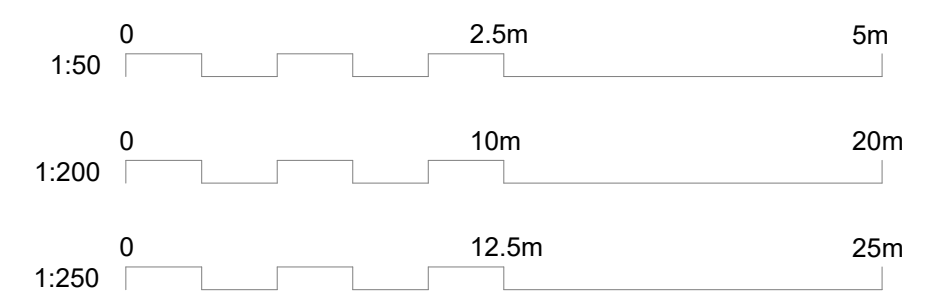

|     |          |                    |      |      |      |
|-----|----------|--------------------|------|------|------|
|     |          |                    |      |      |      |
|     |          |                    |      |      |      |
| P01 | 15/12/20 | FOR DCO SUBMISSION | BDun | JCui | DE   |
| REV | DATE     | REVISION NOTE      | ORG  | CHKD | APPD |

DESIGNER

**SWECO** 

|            |
|------------|
| CONTRACTOR |
|------------|



GallifordTry

|        |
|--------|
| CLIENT |
|--------|



|               |
|---------------|
| PROJECT TITLE |
|---------------|

## A47 BLOFIELD TO NORTH BURLINGHAM DUALLING

| PROJECT STAGE |
|---------------|
|---------------|

PCF STAGE 3

|  |               |
|--|---------------|
|  | DRAWING TITLE |
|--|---------------|

GENERAL ARRANGEMENT PLANS  
STRUCTURES DRAWINGS AND SECTIONS  
S01 BLOFIELD OVERBRIDGE  
REGULATION 5(2)(o) & 6(2)

|  |             |
|--|-------------|
|  | SUITABILITY |
|--|-------------|

SUITABLE FOR REVIEW & COMMENT

|  |            |
|--|------------|
|  | SHEET SIZE |
|--|------------|

SHEET SIZE

SHEET SIZE

SHEET SIZE

|  |                |
|--|----------------|
|  | DRAWING NUMBER |
|--|----------------|

HE551490-GTY-SBR-S01-DR-CB-39003



|                |                                  |
|----------------|----------------------------------|
| DRAWING NUMBER | HE551490-GTY-SBR-S03-DR-CB-39002 |
|----------------|----------------------------------|