

A47 Blofield to North Burlingham Dualling

Scheme Number: TR010040

Volume 2

2.6 General Arrangement Plans

APFP Regulation 5(2)(o) and 6(2)

Planning Act 2008

Infrastructure Planning (Applications: Prescribed
Forms and Procedure) Regulations 2009

September 2021

Deadline 4

Infrastructure Planning

Planning Act 2008

The Infrastructure Planning (Applications: Prescribed Forms and Procedure) Regulations 2009

A47 Blofield to North Burlingham Development Consent Order 202[x]

GENERAL ARRANGEMENT PLANS

Regulation Number:	Regulation 5(2)(o) and 6(2)
Planning Inspectorate Scheme Reference	TR010040
Application Document Reference	2.6
BIM Document Reference	HE551490-GTY-LSI-000-RP-TX-30027
Author:	A47 Blofield to North Burlingham Dualling Project Team, Highways England

Version	Date	Status of Version
Rev 0	December 2020	Application Issue
Rev 1	July 2021	Deadline 1
Rev 2	August 2021	Deadline 3
Rev 3	September 2021	Deadline 4

CONTENTS

1	INTRODUCTION.....	1
1.1	Purpose of this Document	1
2	SCHEDULE OF PLANS INCLUDED IN THIS APPLICATION DOCUMENT	3
3	SCHEDULE OF CHANGES.....	3
3.1	Deadline 1, Rev 1.....	3
3.2	Deadline 3, Rev 2.....	3
3.3	Deadline 4, Rev 3.....	3

1 INTRODUCTION

1.1 Purpose of this Document

- 1.1.1 These General Arrangement Plans (these “Plans”) relate to an application made by Highways England (the “Applicant”) to the Secretary of State for Transport, via the Planning Inspectorate (the “Inspectorate”) under the Planning Act 2008 (the “2008 Act”) for a Development Consent Order (DCO). If made, the DCO would grant consent for the A47 Blofield to North Burlingham Scheme (the “Scheme”).
- 1.1.2 The Scheme comprises dualling of the A47 between Blofield and North Burlingham and junction improvements. A detailed description of the Scheme can be found in Chapter 2: The Scheme of the Environmental Statement (ES) (**REP1-018**). These Plans cover the Scheme in its entirety.
- 1.1.3 These Plans comprise part of a suite of application documentation and are included in the application in compliance with Regulations 5(2)(o) and 6(2) of the Infrastructure Planning (Applications: Prescribed Forms and Procedure) Regulations 2009 (the “2009 Regulations”) which require:
- 5(2)(o) “any other plans, drawings and sections necessary to describe the proposals for which development consent is sought, showing details of design, external appearance and the preferred layout of buildings or structures, drainage, surface water management, means of vehicular and pedestrian access, any car parking to be provided and means of landscaping”.*
- 6(2) “if the application is for highway related development or for the construction or alteration of a railway, it must be accompanied by section drawings to suitable horizontal and vertical scales which show, by reference to Ordnance Survey or Chart datum:*
- a) The levels of the proposed works, including in particular and where relevant*
 - i. ground levels;*
 - ii. the height of every proposed bridge, viaduct, aqueduct, embankment and elevated guideway;*
 - iii. the depth of every proposed cutting and tunnel;*
 - iv. the levels of the bed of any tidal waters or inland waterway in which it is proposed that any works should be situated;*
 - v. the height of every structure or device (including a cable, but not catenary and related equipment) intended to be erected above, on or below the surface of, or on or beneath the bed of tidal water or an inland waterway; and*
 - vi. drainage outfall details for highways;*
- 1.1.4 These Plans are also being submitted under Regulation 5(4) of the 2009 Regulations which states:
- “Where a plan comprises three or more separate sheets a key plan must be provided showing the relationship between the different sheets.”*
- 1.1.5 As these Plans are part of the application documentation, they should be read alongside and are informed by the other application documents. In particular, these

Plans should be read alongside Schedule 1 of the Draft DCO (**TR010040/APP/3.1**), the Engineering Drawings and Sections (**TR010040/APP/2.5**) and the Works Plans (**TR010040/APP/2.3**).

2 SCHEDULE OF PLANS INCLUDED IN THIS APPLICATION DOCUMENT

Drawing Title	Drawing Number	Revision
General Arrangement Plans – Regulation 5(2)(o) Key Plan	HE551490-GTY-HGN-000-DR-CH-30019	P01
General Arrangement Plans – Regulation 5(2)(o) Sheet 1 of 8	HE551490-GTY-HGN-000-DR-CH-30008	P03
General Arrangement Plans – Regulation 5(2)(o) Sheet 2 of 8	HE551490-GTY-HGN-000-DR-CH-30009	P03
General Arrangement Plans – Regulation 5(2)(o) Sheet 3 of 8	HE551490-GTY-HGN-000-DR-CH-30010	P03
General Arrangement Plans – Regulation 5(2)(o) Sheet 4 of 8	HE551490-GTY-HGN-000-DR-CH-30011	P03
General Arrangement Plans – Regulation 5(2)(o) Sheet 5 of 8	HE551490-GTY-HGN-000-DR-CH-30012	P02
General Arrangement Plans – Regulation 5(2)(o) Sheet 6 of 8	HE551490-GTY-HGN-000-DR-CH-30013	P04
General Arrangement Plans – Regulation 5(2)(o) Sheet 7 of 8	HE551490-GTY-HGN-000-DR-CH-30014	P04
General Arrangement Plans – Regulation 5(2)(o) Sheet 8 of 8	HE551490-GTY-HGN-000-DR-CH-30015	P01

3 SCHEDULE OF CHANGES

3.1 Deadline 1, Rev 1

- 3.1.1 Sheet 1 was updated for amendments to fenceline and car park at the Blofield Allotments
- 3.1.2 Sheets 2, 3 and 4 were updated to change the fenceline position adjacent to the Agricultural Access Track.
- 3.1.3 Sheets 6 and 7 were updated to include a new Private Means of Access, off existing B1140.

3.2 Deadline 3, Rev 2

- 3.2.1 Sheets 6 and 7 were updated to correct an error at points to extend the cycle track to Main Road, on the North Burlingham Access.


3.3 Deadline 4, Rev 3

- 3.3.1 Sheet 1 was updated to include a gate across the Private Road, north of the A47.
- 3.3.2 Sheets 2, 3, 4, 5, 6 and 7 were updated for changes to the footway / cycleway provision.

- Additional 250m of cycle track from Dell Corner Lane to Main Road.
- Additional 70m of cycle track adjacent to B1140 to Acle Road.
- Upgrade of the footpath to a cycle track to the south of the proposed A47

3.3.3 Sheet 5 was updated to include the Access track required for the Cadent Block Valve.

3.3.4 The structures drawings contained in the last revisions of this package (the last two sheets) have been moved to the Engineering Drawings and Sections (**TR010040/APP/2.5**).

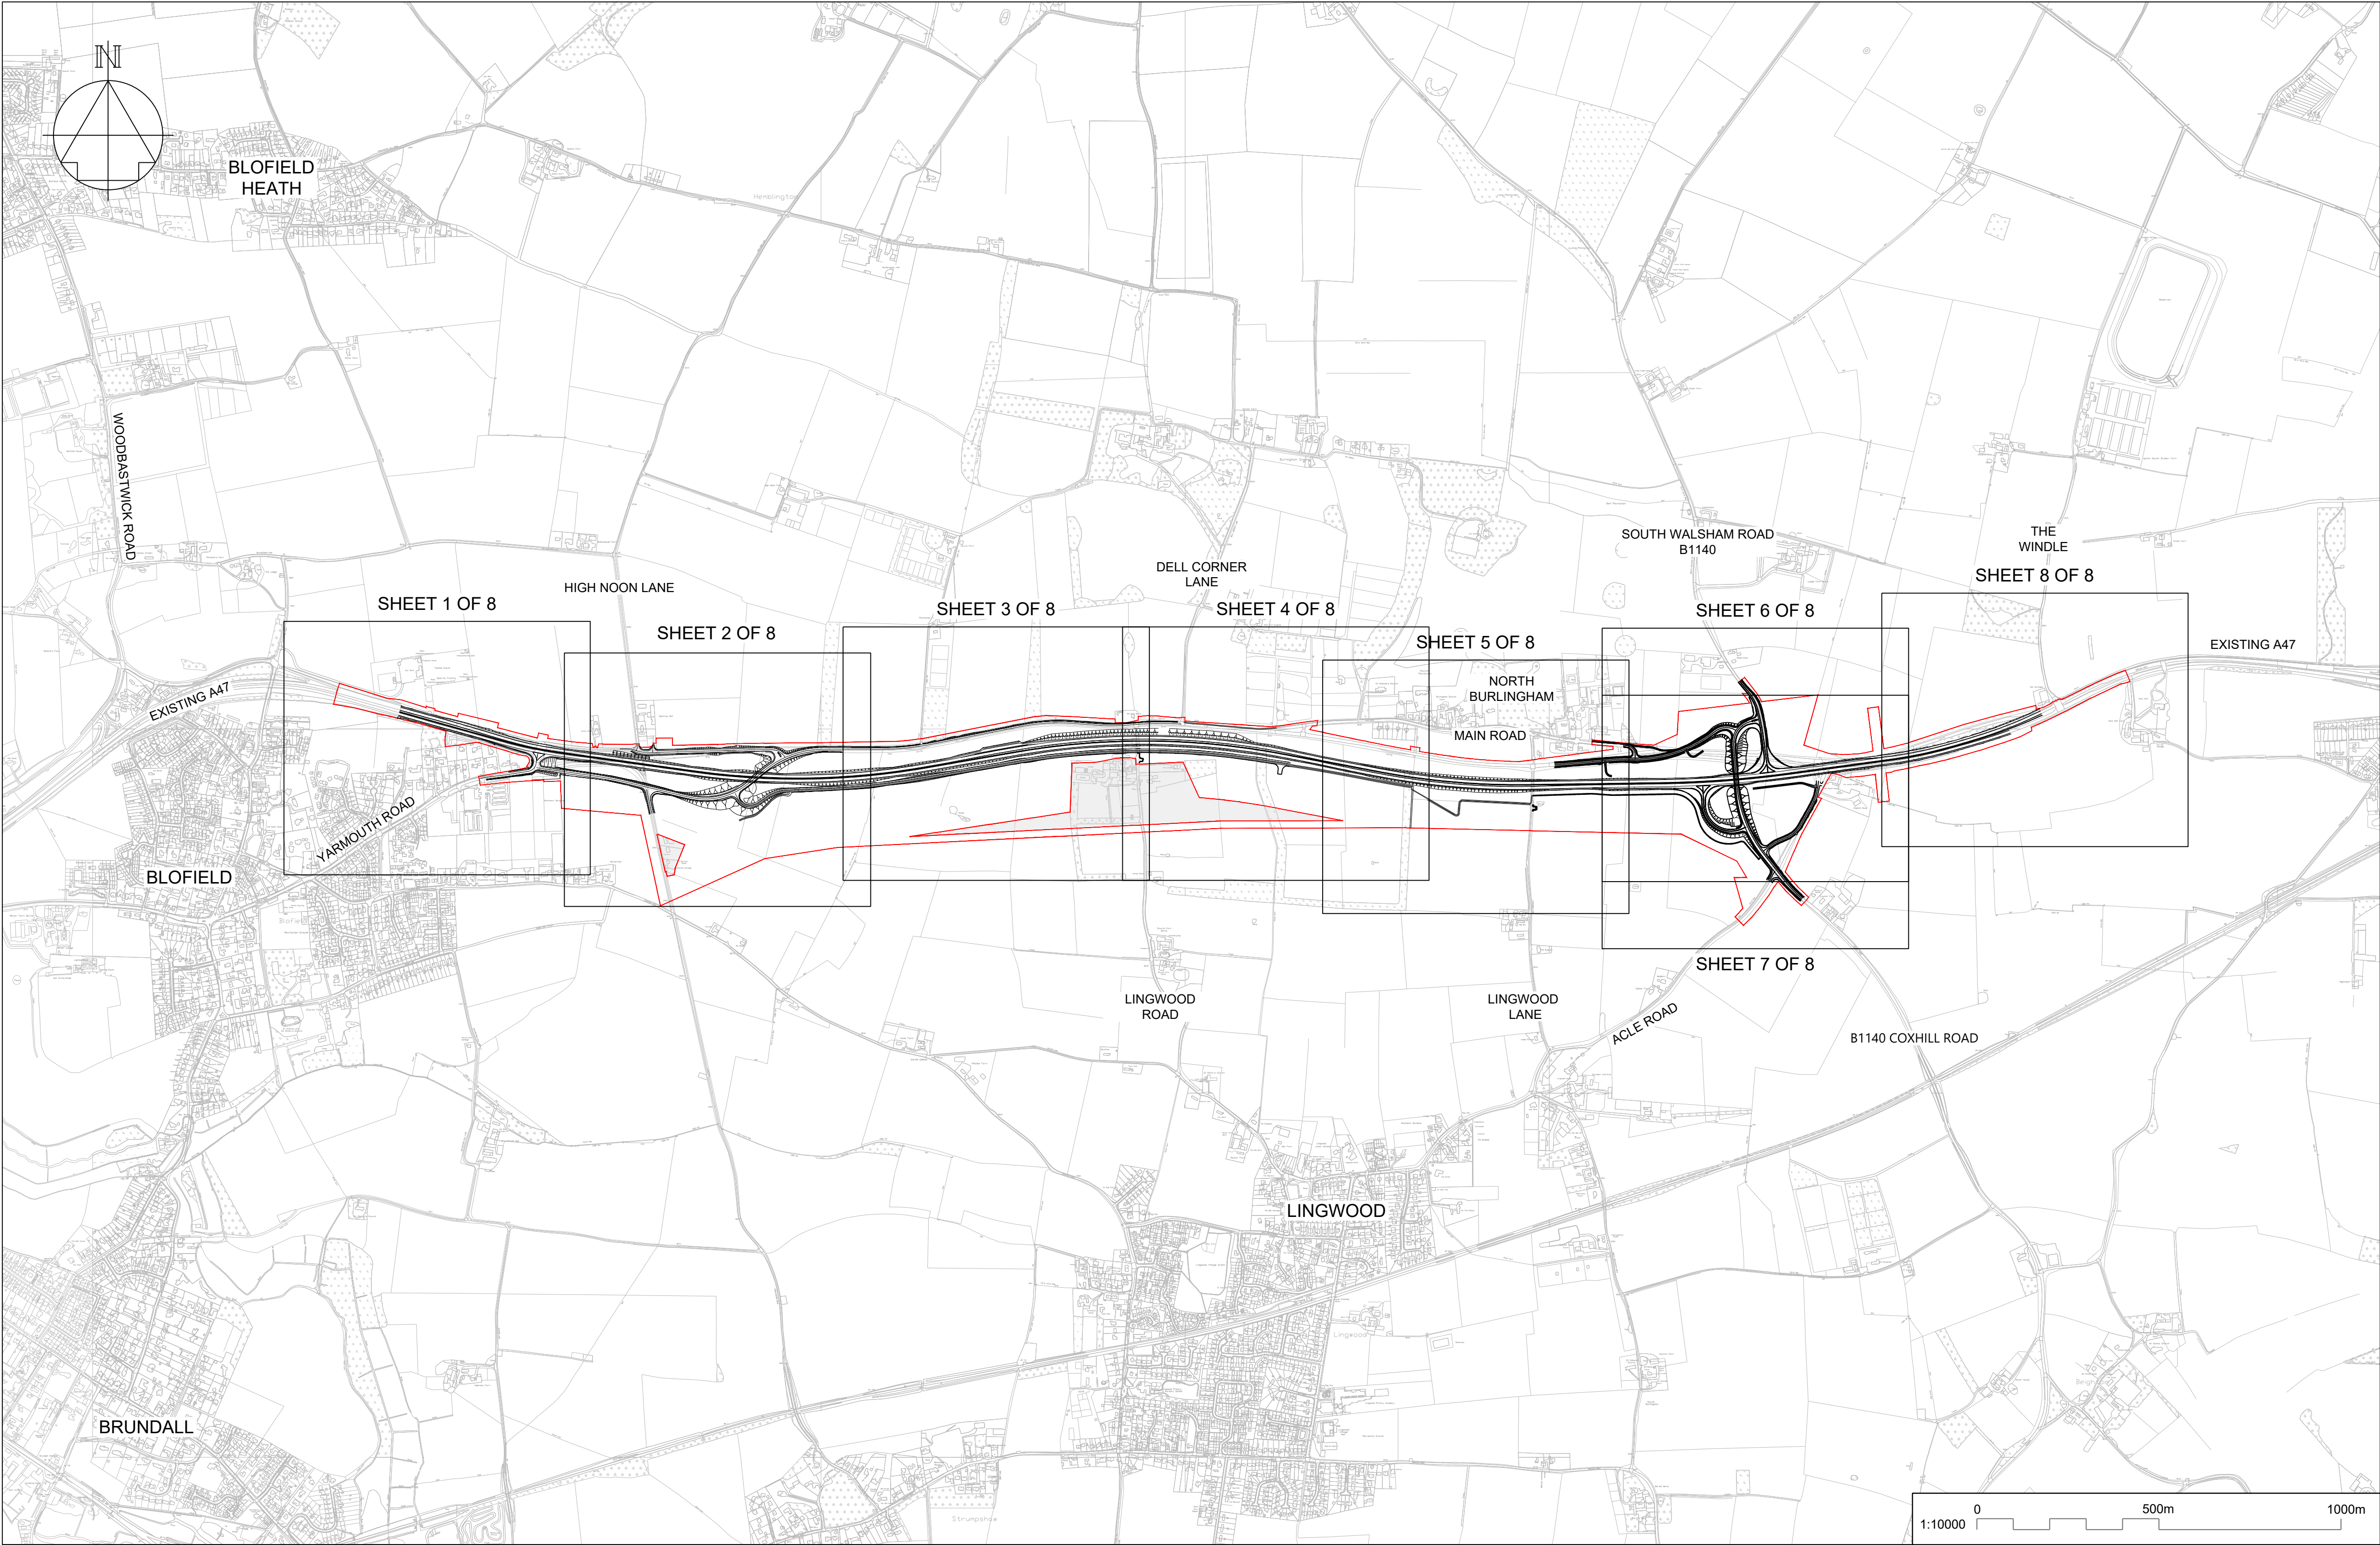

NOTES

Purpose of use

FOR DCO SUBMISSION

Development Consent Order Number / Document

TR010040/APP/2.6


1. ALL DIMENSIONS ARE IN METRES UNLESS STATED OTHERWISE.
2. THESE PLANS SHOULD BE READ IN CONJUNCTION WITH OTHER PLANS AND DOCUMENTS IN THE DEVELOPMENT CONSENT ORDER, IN PARTICULAR THE BOOK OF REFERENCE.

KEY TO SYMBOLS

ORDER LIMITS

AREA EXCLUDED FROM ORDER LIMITS


P01	09/12/20	FOR DCO SUBMISSION	BSim	PE	SMay
REV	DATE	REVISION NOTE	ORG	CHKD	APPD
DESIGNER					
SWECO					
CONTRACTOR					
GallifordTry					
CLIENT					
highways england					
PROJECT TITLE					
A47 BLOFIELD TO NORTH BURLINGHAM DUALLING					
PROJECT STAGE					
PCF STAGE 3					
DRAWING TITLE					
GENERAL ARRANGEMENT PLANS REGULATION 5(2)(o) KEY PLAN					
SUITABILITY					
SUITABLE FOR INFORMATION					
SHEET SIZE	SCALE	STATUS	REVISION		
A1	1:10000	S2	P01		
DRAWING NUMBER					
HE551490-GTY-HGN-000-DR-CH-30019					

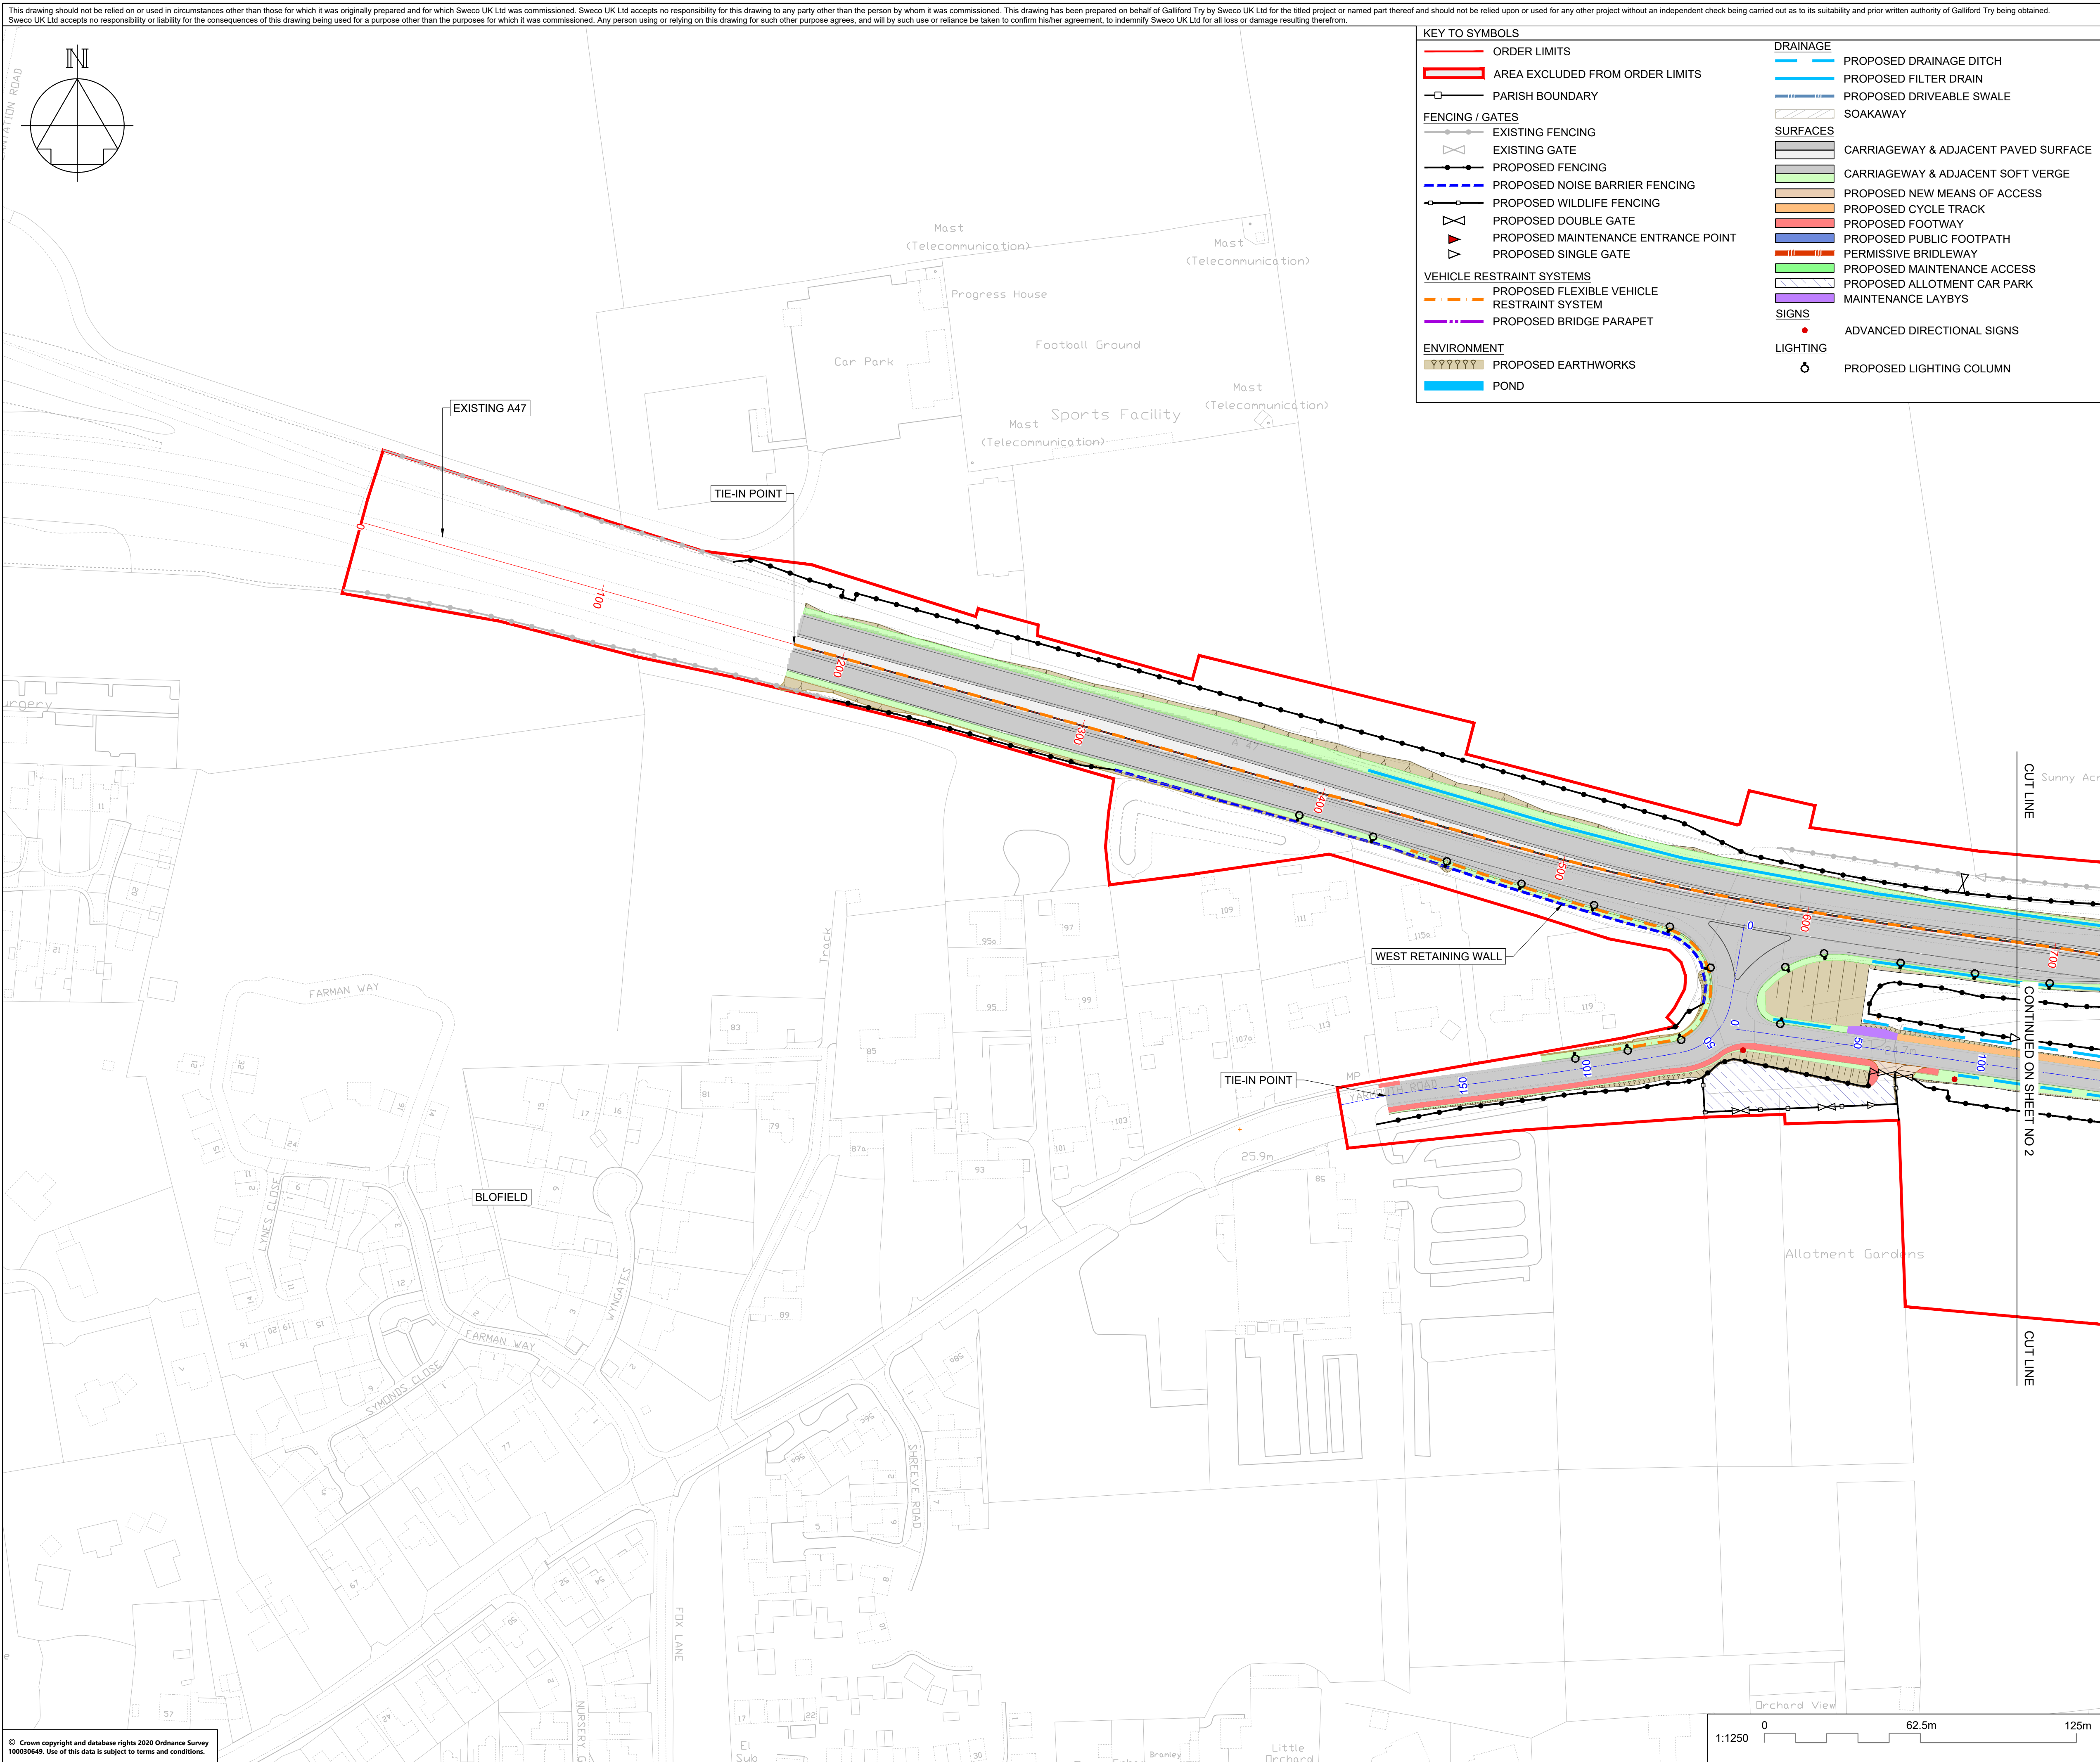

Purpose of use

FOR DCO SUBMISSION

TR010040/APP/2.6

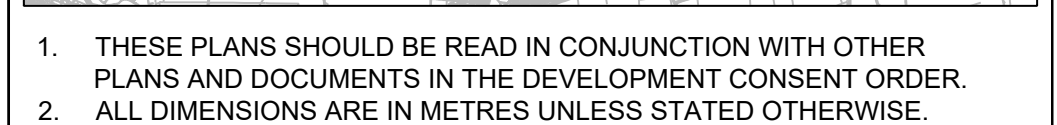

PLEASE REFER TO PLAN FOR KEY

DESIGNER

SWECO 

GallifordTry



highways
england



A47 BLOFIELD TO
NORTH BURLINGHAM DUALLING

© 2006 The Authors

GENERAL ARRANGEMENT PLANS
REGULATION 5(2)(o)
SHEET 1 OF 8

SUITABLE FOR REVIEW & COMMENT

DRAWING NUMBER		HE551490-GTY-HGN-000-DR-CH-30008	
----------------	--	----------------------------------	--

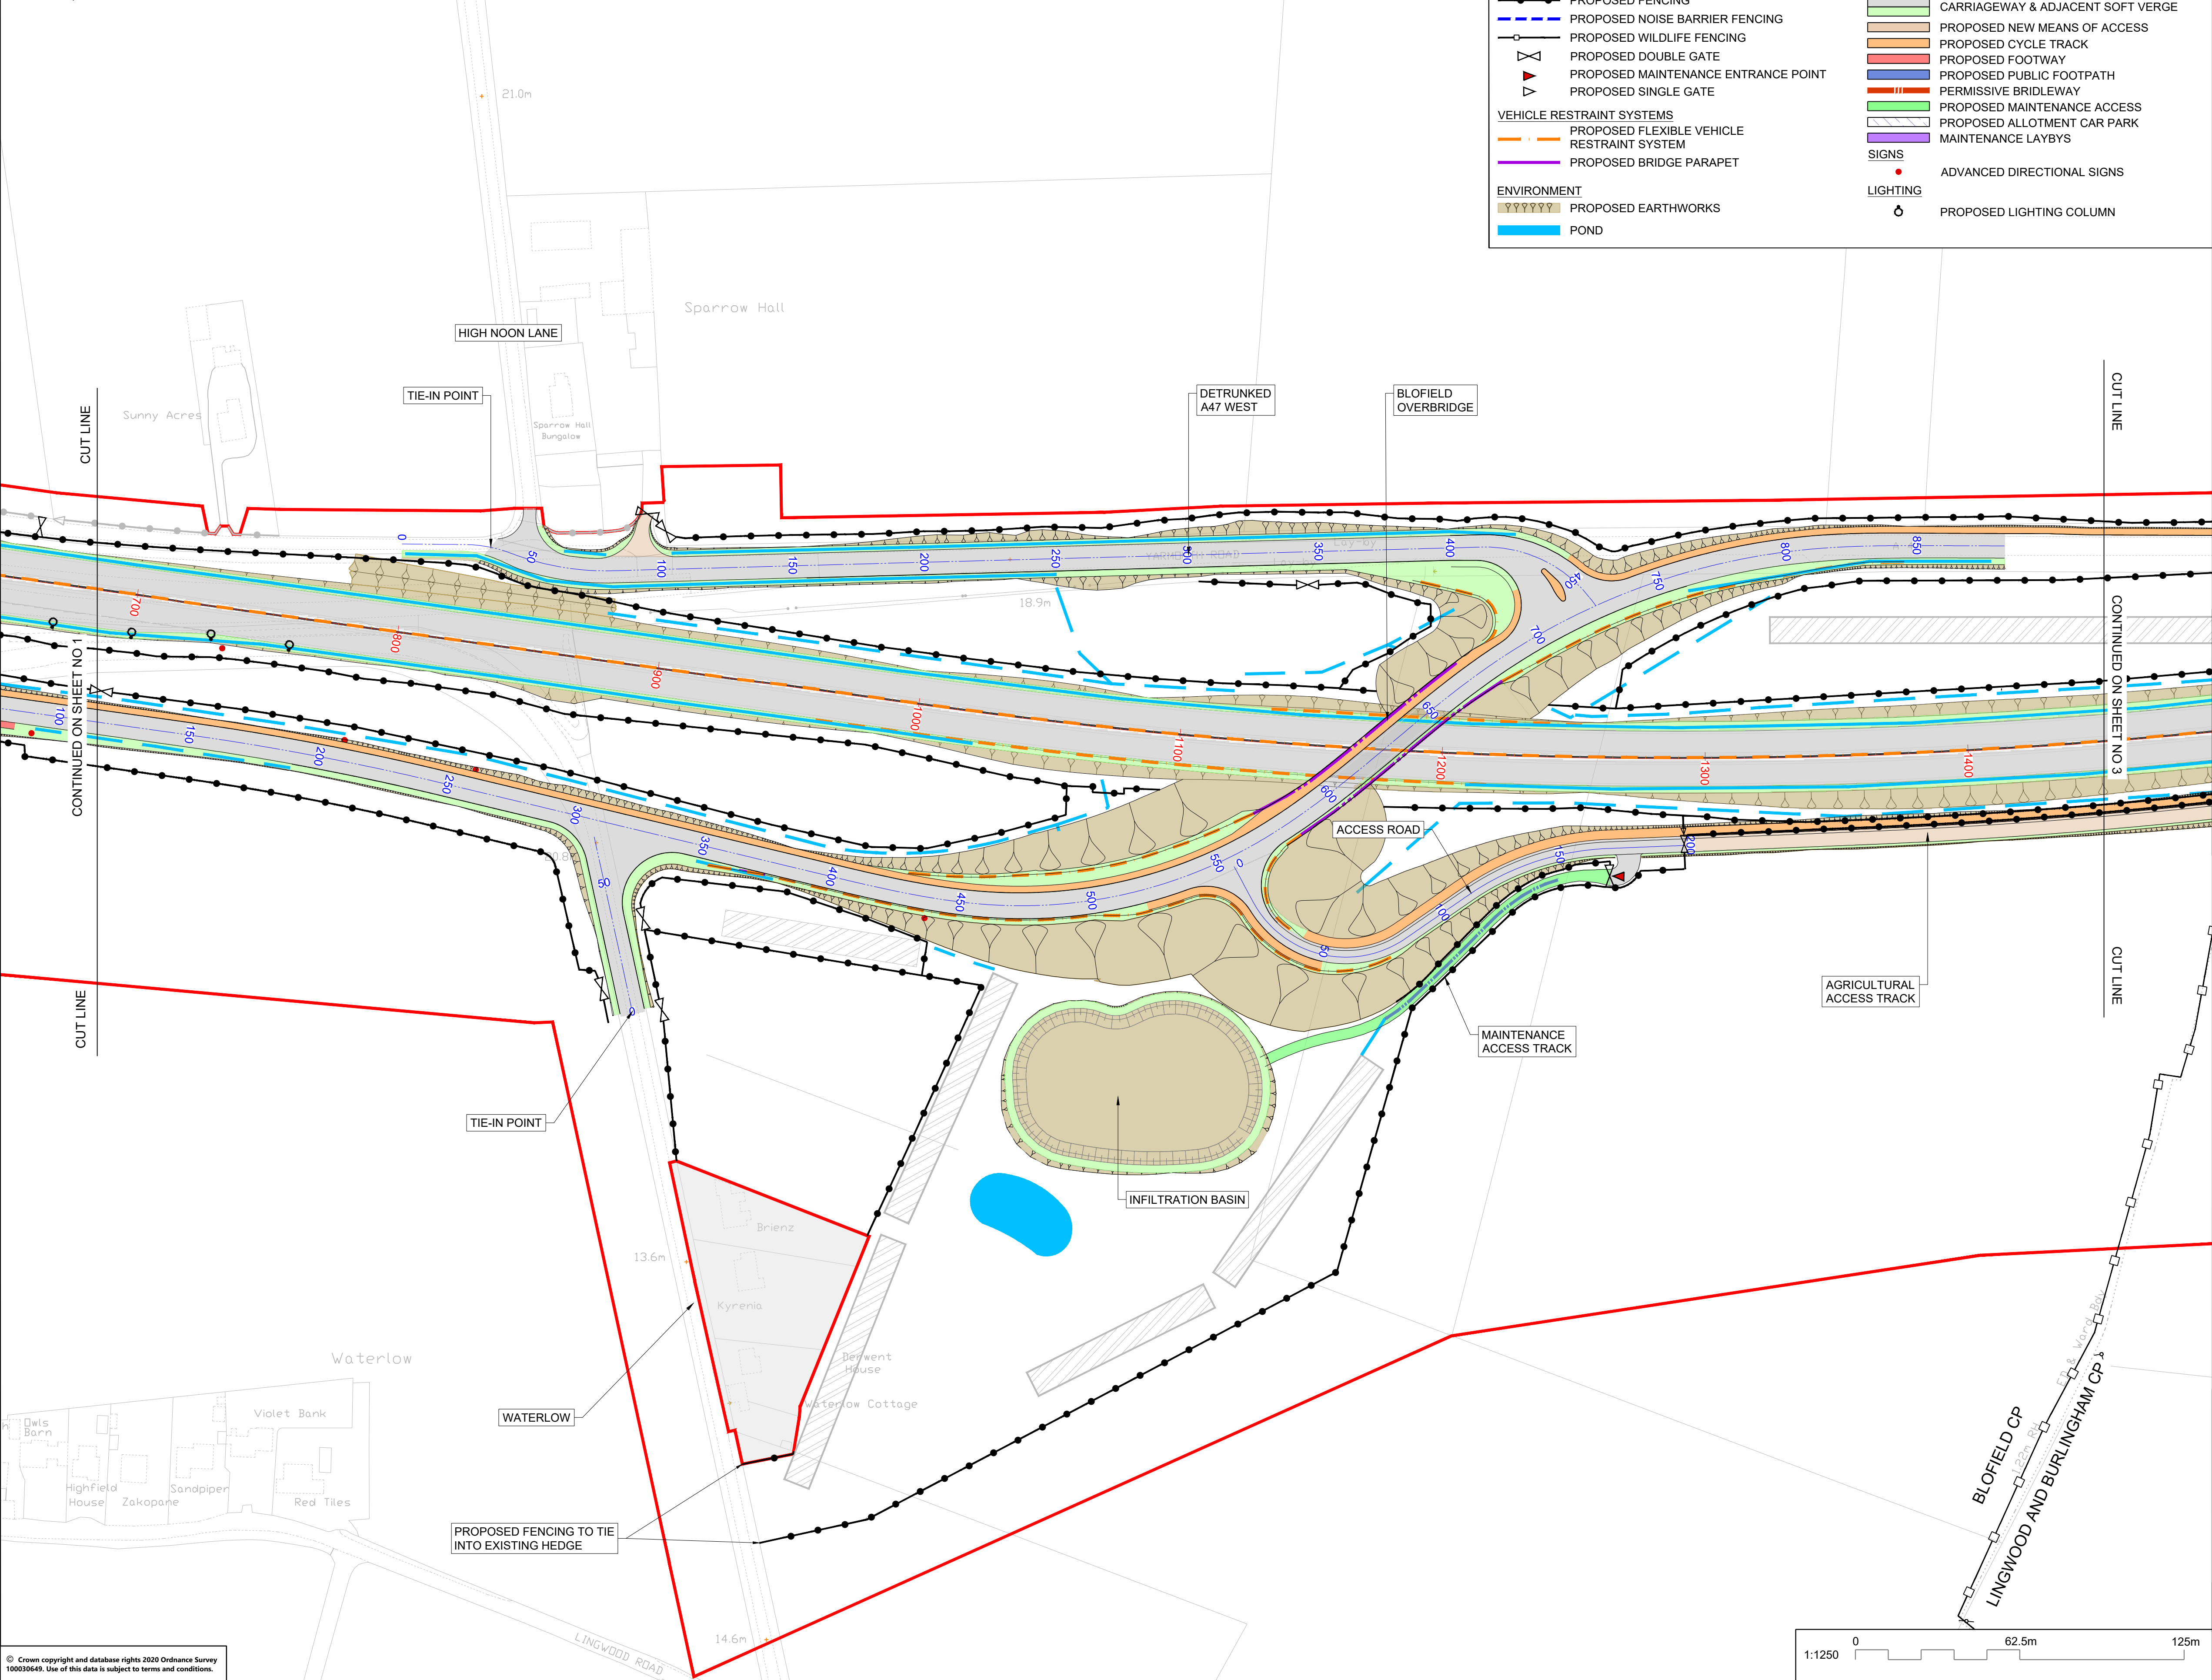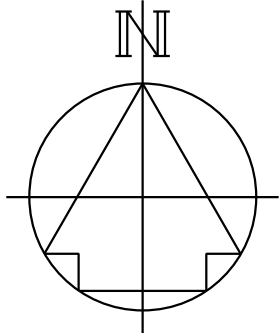

KEY TO SYMBOLS	
	ORDER LIMITS
	AREA EXCLUDED FROM ORDER LIMITS
	PARISH BOUNDARY
FENCING / GATES	
	EXISTING FENCING
	EXISTING GATE
	PROPOSED FENCING
	PROPOSED NOISE BARRIER FENCING
	PROPOSED WILDLIFE FENCING
	PROPOSED DOUBLE GATE
	PROPOSED MAINTENANCE ENTRANCE POINT
	PROPOSED SINGLE GATE
VEHICLE RESTRAINT SYSTEMS	
	PROPOSED FLEXIBLE VEHICLE RESTRAINT SYSTEM
	PROPOSED BRIDGE PARAPET
ENVIRONMENT	
	PROPOSED EARTHWORKS
	POND
DRAINAGE	
	PROPOSED DRAINAGE DITCH
	PROPOSED FILTER DRAIN
	PROPOSED DRIVEABLE SWALE
	SOAKAWAY
SURFACES	
	CARRIAGEWAY & ADJACENT PAVED SURFACE
	CARRIAGEWAY & ADJACENT SOFT VERGE
	PROPOSED NEW MEANS OF ACCESS
	PROPOSED CYCLE TRACK
	PROPOSED FOOTWAY
	PROPOSED PUBLIC FOOTPATH
	PERMISSIVE BRIDLEWAY
	PROPOSED MAINTENANCE ACCESS
	PROPOSED ALLOTMENT CAR PARK
	MAINTENANCE LAYBYS
SIGNS	
	ADVANCED DIRECTIONAL SIGNS
LIGHTING	
	PROPOSED LIGHTING COLUMN

NOTES

Purpose of use

FOR DCO SUBMISSION

Development Consent Order Number / Document


TR010040/APP/2.6

1. THESE PLANS SHOULD BE READ IN CONJUNCTION WITH OTHER PLANS AND DOCUMENTS IN THE DEVELOPMENT CONSENT ORDER.

2. ALL DIMENSIONS ARE IN METRES UNLESS STATED OTHERWISE.

KEY TO SYMBOLS					
PLEASE REFER TO PLAN FOR KEY					
P01	09/12/20	FOR DCO SUBMISSION	BSim	PE	SMay
P02	01/07/21	FENCE RELOCATED	JBam	TRud	SMay
P03	09/09/21	DEADLINE 4 UPDATE	AWoo	JLas	SMay
REV	DATE	REVISION NOTE	ORG	CHKD	APPD
DESIGNER					
SWECO					
CONTRACTOR					
 GallifordTry					
CLIENT					
 highways england					
PROJECT TITLE					
A47 BLOFIELD TO NORTH BURLINGHAM DUALLING					
PROJECT STAGE					
PCF STAGE 3					
DRAWING TITLE					
GENERAL ARRANGEMENT PLANS REGULATION 5(2)(o) SHEET 2 OF 8					
SUITABILITY					
SUITABLE FOR REVIEW & COMMENT					
SHEET SIZE	SCALE	STATUS	REVISION		
A1	1:1250	S3	P03		
DRAWING NUMBER					
HE551490-GTY-HGN-000-DR-CH-30009					

This drawing should not be relied on or used in circumstances other than those for which it was originally prepared and for which Sweco UK Ltd was commissioned. Sweco UK Ltd accepts no responsibility for this drawing to any party other than the person by whom it was commissioned. This drawing has been prepared on behalf of Galliford Try by Sweco UK Ltd for the titled project or named part thereof and should not be relied upon or used for any other project without an independent check being carried out as to its suitability and prior written authority of Galliford Try being obtained. Sweco UK Ltd accepts no responsibility or liability for the consequences of this drawing being used for a purpose other than the purposes for which it was commissioned. Any person using or relying on this drawing for such other purpose agrees, and will by such use or reliance be taken to confirm his/her agreement, to indemnify Sweco UK Ltd for all loss or damage resulting therefrom.

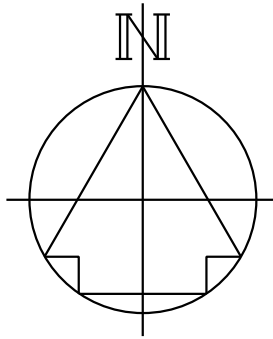

KEY TO SYMBOLS

- ORDER LIMITS
- AREA EXCLUDED FROM ORDER LIMITS
 - PARISH BOUNDARY
- FENCING / GATES
- EXISTING FENCING
 - EXISTING GATE
 - PROPOSED FENCING
 - PROPOSED NOISE BARRIER FENCING
 - PROPOSED WILDLIFE FENCING
 - PROPOSED DOUBLE GATE
 - PROPOSED MAINTENANCE ENTRANCE POINT
 - PROPOSED SINGLE GATE
- VEHICLE RESTRAINT SYSTEMS
- PROPOSED FLEXIBLE VEHICLE RESTRAINT SYSTEM
 - PROPOSED BRIDGE PARAPET
- ENVIRONMENT
- PROPOSED EARTHWORKS
 - POND

DRAINAGE

- PROPOSED DRAINAGE DITCH
- PROPOSED FILTER DRAIN
- PROPOSED DRIVEABLE SWALE
- SOAKAWAY

SURFACES

- CARRIAGEWAY & ADJACENT PAVED SURFACE
- CARRIAGEWAY & ADJACENT SOFT VERGE
- PROPOSED NEW MEANS OF ACCESS
- PROPOSED CYCLE TRACK
- PROPOSED FOOTWAY
- PROPOSED PUBLIC FOOTPATH
- PERMISSIVE BRIDLEWAY
- PROPOSED MAINTENANCE ACCESS
- PROPOSED ALLOTMENT CAR PARK
- MAINTENANCE LAYBYS

SIGNS

- ADVANCED DIRECTIONAL SIGNS

LIGHTING

- PROPOSED LIGHTING COLUMN


NOTES

Purpose of use

FOR DCO SUBMISSION

Development Consent Order Number / Document

TR010040/APP/2.6

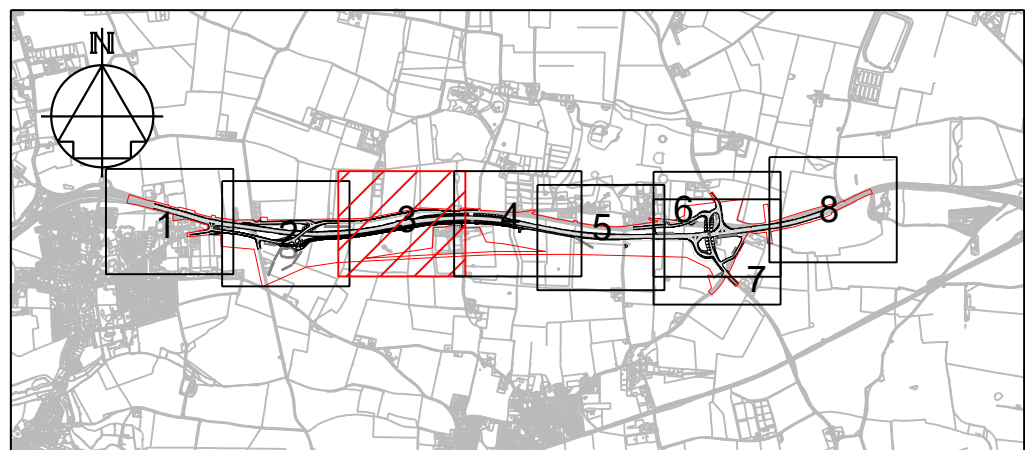

- THESE PLANS SHOULD BE READ IN CONJUNCTION WITH OTHER PLANS AND DOCUMENTS IN THE DEVELOPMENT CONSENT ORDER.
- ALL DIMENSIONS ARE IN METRES UNLESS STATED OTHERWISE.

KEY TO SYMBOLS

PLEASE REFER TO PLAN FOR KEY

P01	09/12/20	FOR DCO SUBMISSION	BSim	PE	SMay
P02	01/07/21	FENCE RELOCATED	JBam	TRud	SMay
P03	09/09/21	DEADLINE 4 UPDATE	AWoo	JLas	SMay
REV	DATE	REVISION NOTE	ORG	CHKD	APPD

DESIGNER

SWECO

CONTRACTOR

GallifordTry

CLIENT

highways
england

PROJECT TITLE

A47 BLOFIELD TO
NORTH BURLINGHAM DUALLING

PROJECT STAGE

PCF STAGE 3

DRAWING TITLE

GENERAL ARRANGEMENT PLANS
REGULATION 5(2)(o)
SHEET 3 OF 8

SUITABILITY

SUITABLE FOR REVIEW & COMMENT

SHEET SIZE

A1

SCALE

1:1250

STATUS


S3

REVISION


P03

DRAWING NUMBER

HE551490-GTY-HGN-000-DR-CH-30010

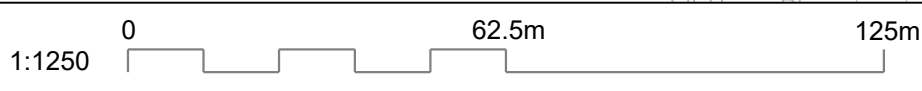

This drawing should not be relied on or used in circumstances other than those for which it was originally prepared and for which Sweco UK Ltd was commissioned. Sweco UK Ltd accepts no responsibility for this drawing to any party other than the person by whom it was commissioned. This drawing has been prepared on behalf of Galliford Try by Sweco UK Ltd for the titled project or named part thereof and should not be relied upon or used for any other project without an independent check being carried out as to its suitability and prior written authority of Galliford Try being obtained. Sweco UK Ltd accepts no responsibility or liability for the consequences of this drawing being used for a purpose other than the purposes for which it was commissioned. Any person using or relying on this drawing for such other purpose agrees, and will by such use or reliance be taken to confirm his/her agreement, to indemnify Sweco UK Ltd for all loss or damage resulting therefrom.

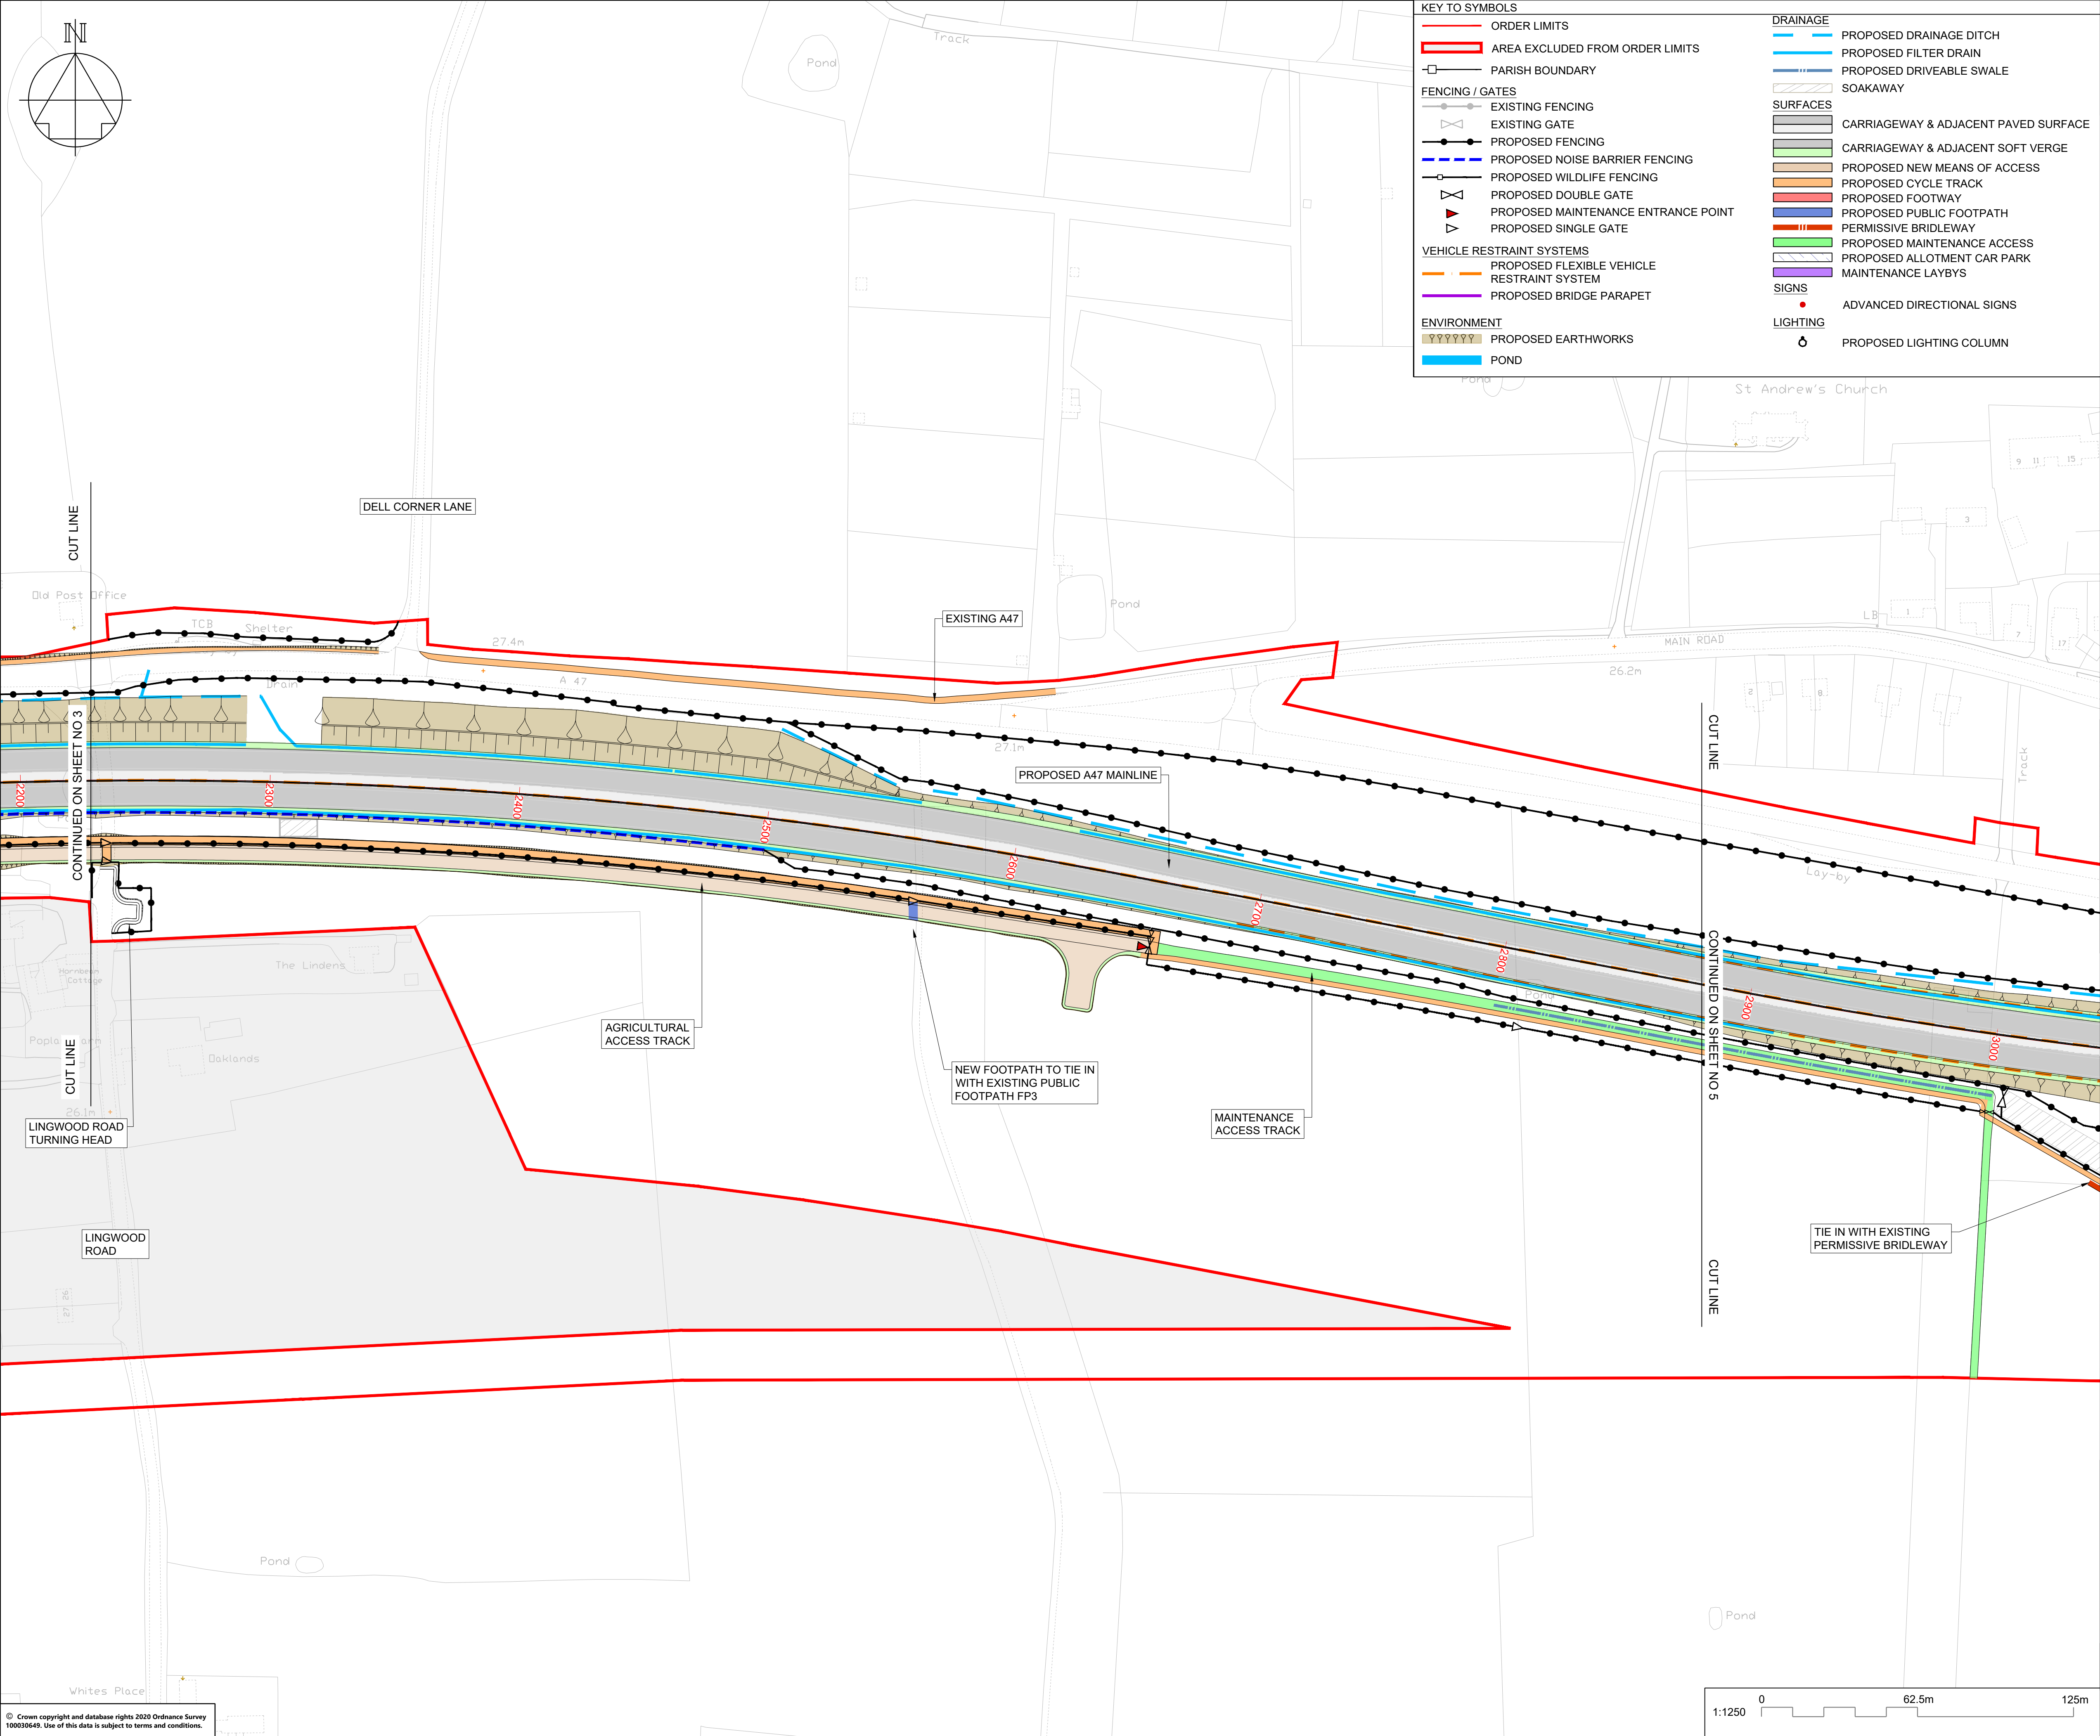

KEY TO SYMBOLS	
ORDER LIMITS	DRAINAGE
AREA EXCLUDED FROM ORDER LIMITS	PROPOSED DRAINAGE DITCH
PARISH BOUNDARY	PROPOSED FILTER DRAIN
EXISTING FENCING	PROPOSED DRIVEABLE SWALE
EXISTING GATE	SOAKAWAY
PROPOSED FENCING	SURFACES
PROPOSED NOISE BARRIER FENCING	CARRIAGEWAY & ADJACENT PAVED SURFACE
PROPOSED WILDLIFE FENCING	CARRIAGEWAY & ADJACENT SOFT VERGE
PROPOSED DOUBLE GATE	PROPOSED NEW MEANS OF ACCESS
PROPOSED MAINTENANCE ENTRANCE POINT	PROPOSED CYCLE TRACK
PROPOSED SINGLE GATE	PROPOSED FOOTWAY
PROPOSED FLEXIBLE VEHICLE RESTRAINT SYSTEM	PROPOSED PUBLIC FOOTPATH
PROPOSED BRIDGE PARAPET	PERMISSIVE BRIDLEWAY
PROPOSED EARTHWORKS	PROPOSED MAINTENANCE ACCESS
POND	PROPOSED ALLOTMENT CAR PARK
	MAINTENANCE LAYBYS
	SIGNS
	ADVANCED DIRECTIONAL SIGNS
	LIGHTING
	PROPOSED LIGHTING COLUMN

NOTES

Purpose of use

FOR DCO SUBMISSION

Development Consent Order Number / Document

TR010040/APP/2.6

1. THESE PLANS SHOULD BE READ IN CONJUNCTION WITH OTHER PLANS AND DOCUMENTS IN THE DEVELOPMENT CONSENT ORDER.

2. ALL DIMENSIONS ARE IN METRES UNLESS STATED OTHERWISE.

KEY TO SYMBOLS

PLEASE REFER TO PLAN FOR KEY

P01	09/12/20	FOR DCO SUBMISSION	BSim	PE	SMay
P02	01/07/21	FENCE RELOCATED	JBam	TRud	SMay
P03	09/09/21	DEADLINE 4 UPDATE	AWoo	JLas	SMay
REV	DATE	REVISION NOTE	ORG	CHKD	APPD

DESIGNER

CONTRACTOR

CLIENT

PROJECT TITLE

A47 BLOFIELD TO NORTH BURLINGHAM DUALLING

PROJECT STAGE

PCF STAGE 3

DRAWING TITLE

GENERAL ARRANGEMENT PLANS
REGULATION 5(2)(o)
SHEET 4 OF 8

SUITABILITY

SUITABLE FOR REVIEW & COMMENT

SHEET SIZE

A1

SCALE

1:1250

STATUS


S3

REVISION

P03

DRAWING NUMBER

HE551490-GTY-HGN-000-DR-CH-30011

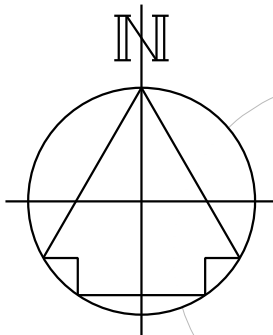

B1140 SOUTH
WALSHAM ROAD

Nelson Close

Nelson Place

TIE-IN POINT

TIE-IN POINT

NORTH
BURLINGHAM
ACCESS

DETRUNKED
A47 EAST

B1140 OVERBRIDGE

ACLE CP

BEIGHTON CP

B1140 WHITE
HOUSE LANE

KEY TO SYMBOLS

- ORDER LIMITS
- AREA EXCLUDED FROM ORDER LIMITS
- PARISH BOUNDARY
- FENCING / GATES
 - EXISTING FENCING
 - EXISTING GATE
 - PROPOSED FENCING
 - PROPOSED NOISE BARRIER FENCING
 - PROPOSED WILDLIFE FENCING
 - PROPOSED DOUBLE GATE
 - PROPOSED MAINTENANCE ENTRANCE POINT
 - PROPOSED SINGLE GATE
- VEHICLE RESTRAINT SYSTEMS
 - PROPOSED FLEXIBLE VEHICLE RESTRAINT SYSTEM
 - PROPOSED BRIDGE PARAPET
- ENVIRONMENT
 - PROPOSED EARTHWORKS
 - POND

DRAINAGE

- PROPOSED DRAINAGE DITCH
- PROPOSED FILTER DRAIN
- PROPOSED DRIVEABLE SWALE
- SOAKAWAY

SURFACES

- CARRIAGEWAY & ADJACENT PAVED SURFACE
- CARRIAGEWAY & ADJACENT SOFT VERGE
- PROPOSED NEW MEANS OF ACCESS
- PROPOSED CYCLE TRACK
- PROPOSED FOOTWAY
- PROPOSED PUBLIC FOOTPATH
- PERMISSIVE BRIDLEWAY
- PROPOSED MAINTENANCE ACCESS
- PROPOSED ALLOTMENT CAR PARK
- MAINTENANCE LAYBYS

SIGNS

- ADVANCED DIRECTIONAL SIGNS

LIGHTING

- PROPOSED LIGHTING COLUMN


NOTES

Purpose of use

FOR DCO SUBMISSION

Development Consent Order Number / Document

TR010040/APP/2.6

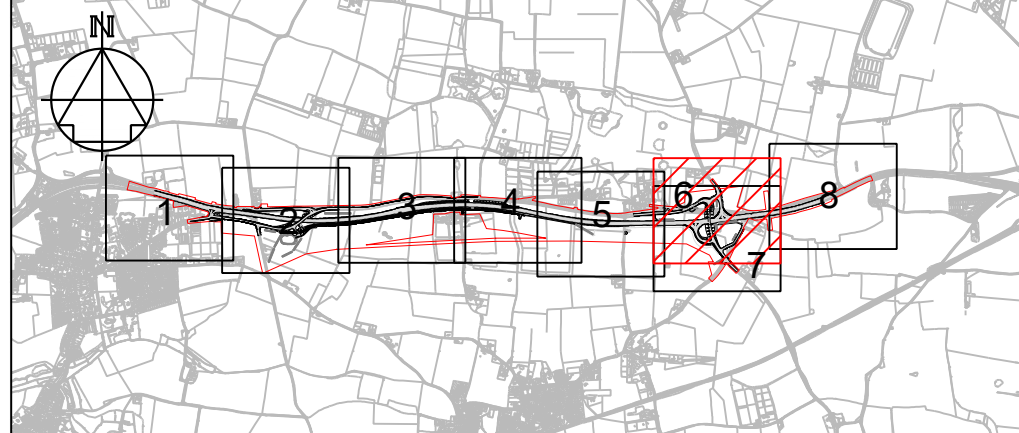

- THESE PLANS SHOULD BE READ IN CONJUNCTION WITH OTHER PLANS AND DOCUMENTS IN THE DEVELOPMENT CONSENT ORDER.
- ALL DIMENSIONS ARE IN METRES UNLESS STATED OTHERWISE.

KEY TO SYMBOLS

PLEASE REFER TO PLAN FOR KEY

REV	DATE	REVISION NOTE	ORG	CHKD	APPD
P01	09/12/20	FOR DCO SUBMISSION	BSim	PE	SMay
P02	01/07/21	PMA PROVIDED	JBam	TRud	SMay
P03	02/08/21	MINOR AMENDMENTS	AWoo	SCM	SMay
P04	09/09/21	DEADLINE 4 UPDATE	AWoo	JLas	SMay

DESIGNER

SWECO

CONTRACTOR

GallifordTry

CLIENT

highways
england

PROJECT TITLE

A47 BLOFIELD TO
NORTH BURLINGHAM DUALLING

PROJECT STAGE

PCF STAGE 3

DRAWING TITLE

GENERAL ARRANGEMENT PLANS
REGULATION 5(2)(o)
SHEET 6 OF 8

SUITABILITY

SUITABLE FOR REVIEW & COMMENT

SHEET SIZE

A1

SCALE

1:1250

STATUS


S3

REVISION

P04

DRAWING NUMBER

HE551490-GTY-HGN-000-DR-CH-30013

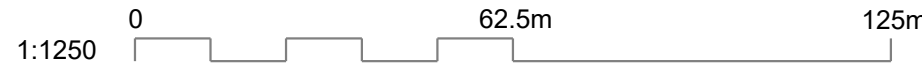

This drawing should not be relied on or used in circumstances other than those for which it was originally prepared and for which Sweco UK Ltd was commissioned. Sweco UK Ltd accepts no responsibility for this drawing to any party other than the person by whom it was commissioned. This drawing has been prepared on behalf of Galliford Try by Sweco UK Ltd for the titled project or named part thereof and should not be relied upon or used for any other project without an independent check being carried out as to its suitability and prior written authority of Galliford Try being obtained. Sweco UK Ltd accepts no responsibility or liability for the consequences of this drawing being used for a purpose other than for which it was commissioned. Any person using or relying on this drawing for such other purpose agrees, and will by such use or reliance be taken to confirm his/her agreement, to indemnify Sweco UK Ltd for all loss or damage resulting therefrom.


NOTES

	Purpose of use
--	----------------

FOR DCO SUBMISSION

Development Consent Order Number / Document

TR010040/APP/2.6

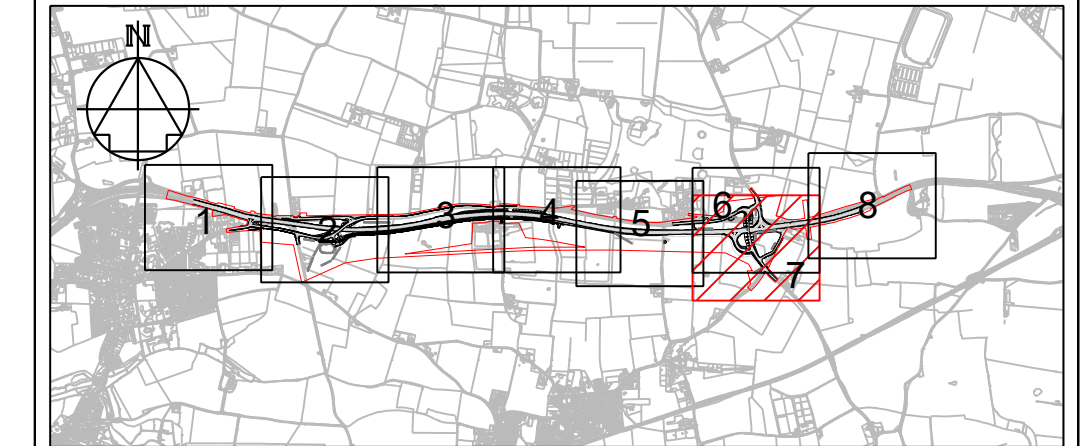

1. THESE PLANS SHOULD BE READ IN CONJUNCTION WITH OTHER PLANS AND DOCUMENTS IN THE DEVELOPMENT CONSENT ORDER.
2. ALL DIMENSIONS ARE IN METRES UNLESS STATED OTHERWISE.

KEY TO SYMBOLS

PLEASE REFER TO PLAN FOR KEY

P01	09/12/20	FOR DCO SUBMISSION	BSim	PE	SMay
P02	01/07/21	PMA PROVIDED	JBarn	TRud	SMay
P03	02/08/21	MINOR AMENDMENTS	AWoo	SCM	SMay
P04	09/09/21	DEADLINE 4 UPDATE	AWoo	JLas	SMay
REV	DATE	REVISION NOTE	ORG	CHKD	APPD

DESIGNER	
----------	--

SWECO 

CONTRACTOR

CONTRACTOR

 GallifordTry

CLIENT	
--------	--



PROJECT TITLE

A47 BLOFIELD TO
NORTH BURLINGHAM DUALLING

PROJECT STAGE	
---------------	--

PCF STAGE 3

	DRAWING TITLE
--	---------------

GENERAL ARRANGEMENT PLANS
REGULATION 5(2)(o)
SHEET 7 OF 8

SUITABILITY

SUITABLE FOR REVIEW & COMMENT

	SHEET SIZE
--	------------

SHEET SIZE
A1

STATUS


STATUS
S3

REVISION

P04

	DRAWING NUMBER
--	----------------

DRAWING NUMBER
HE551490-GTY-HGN-000-DR-CH-30014

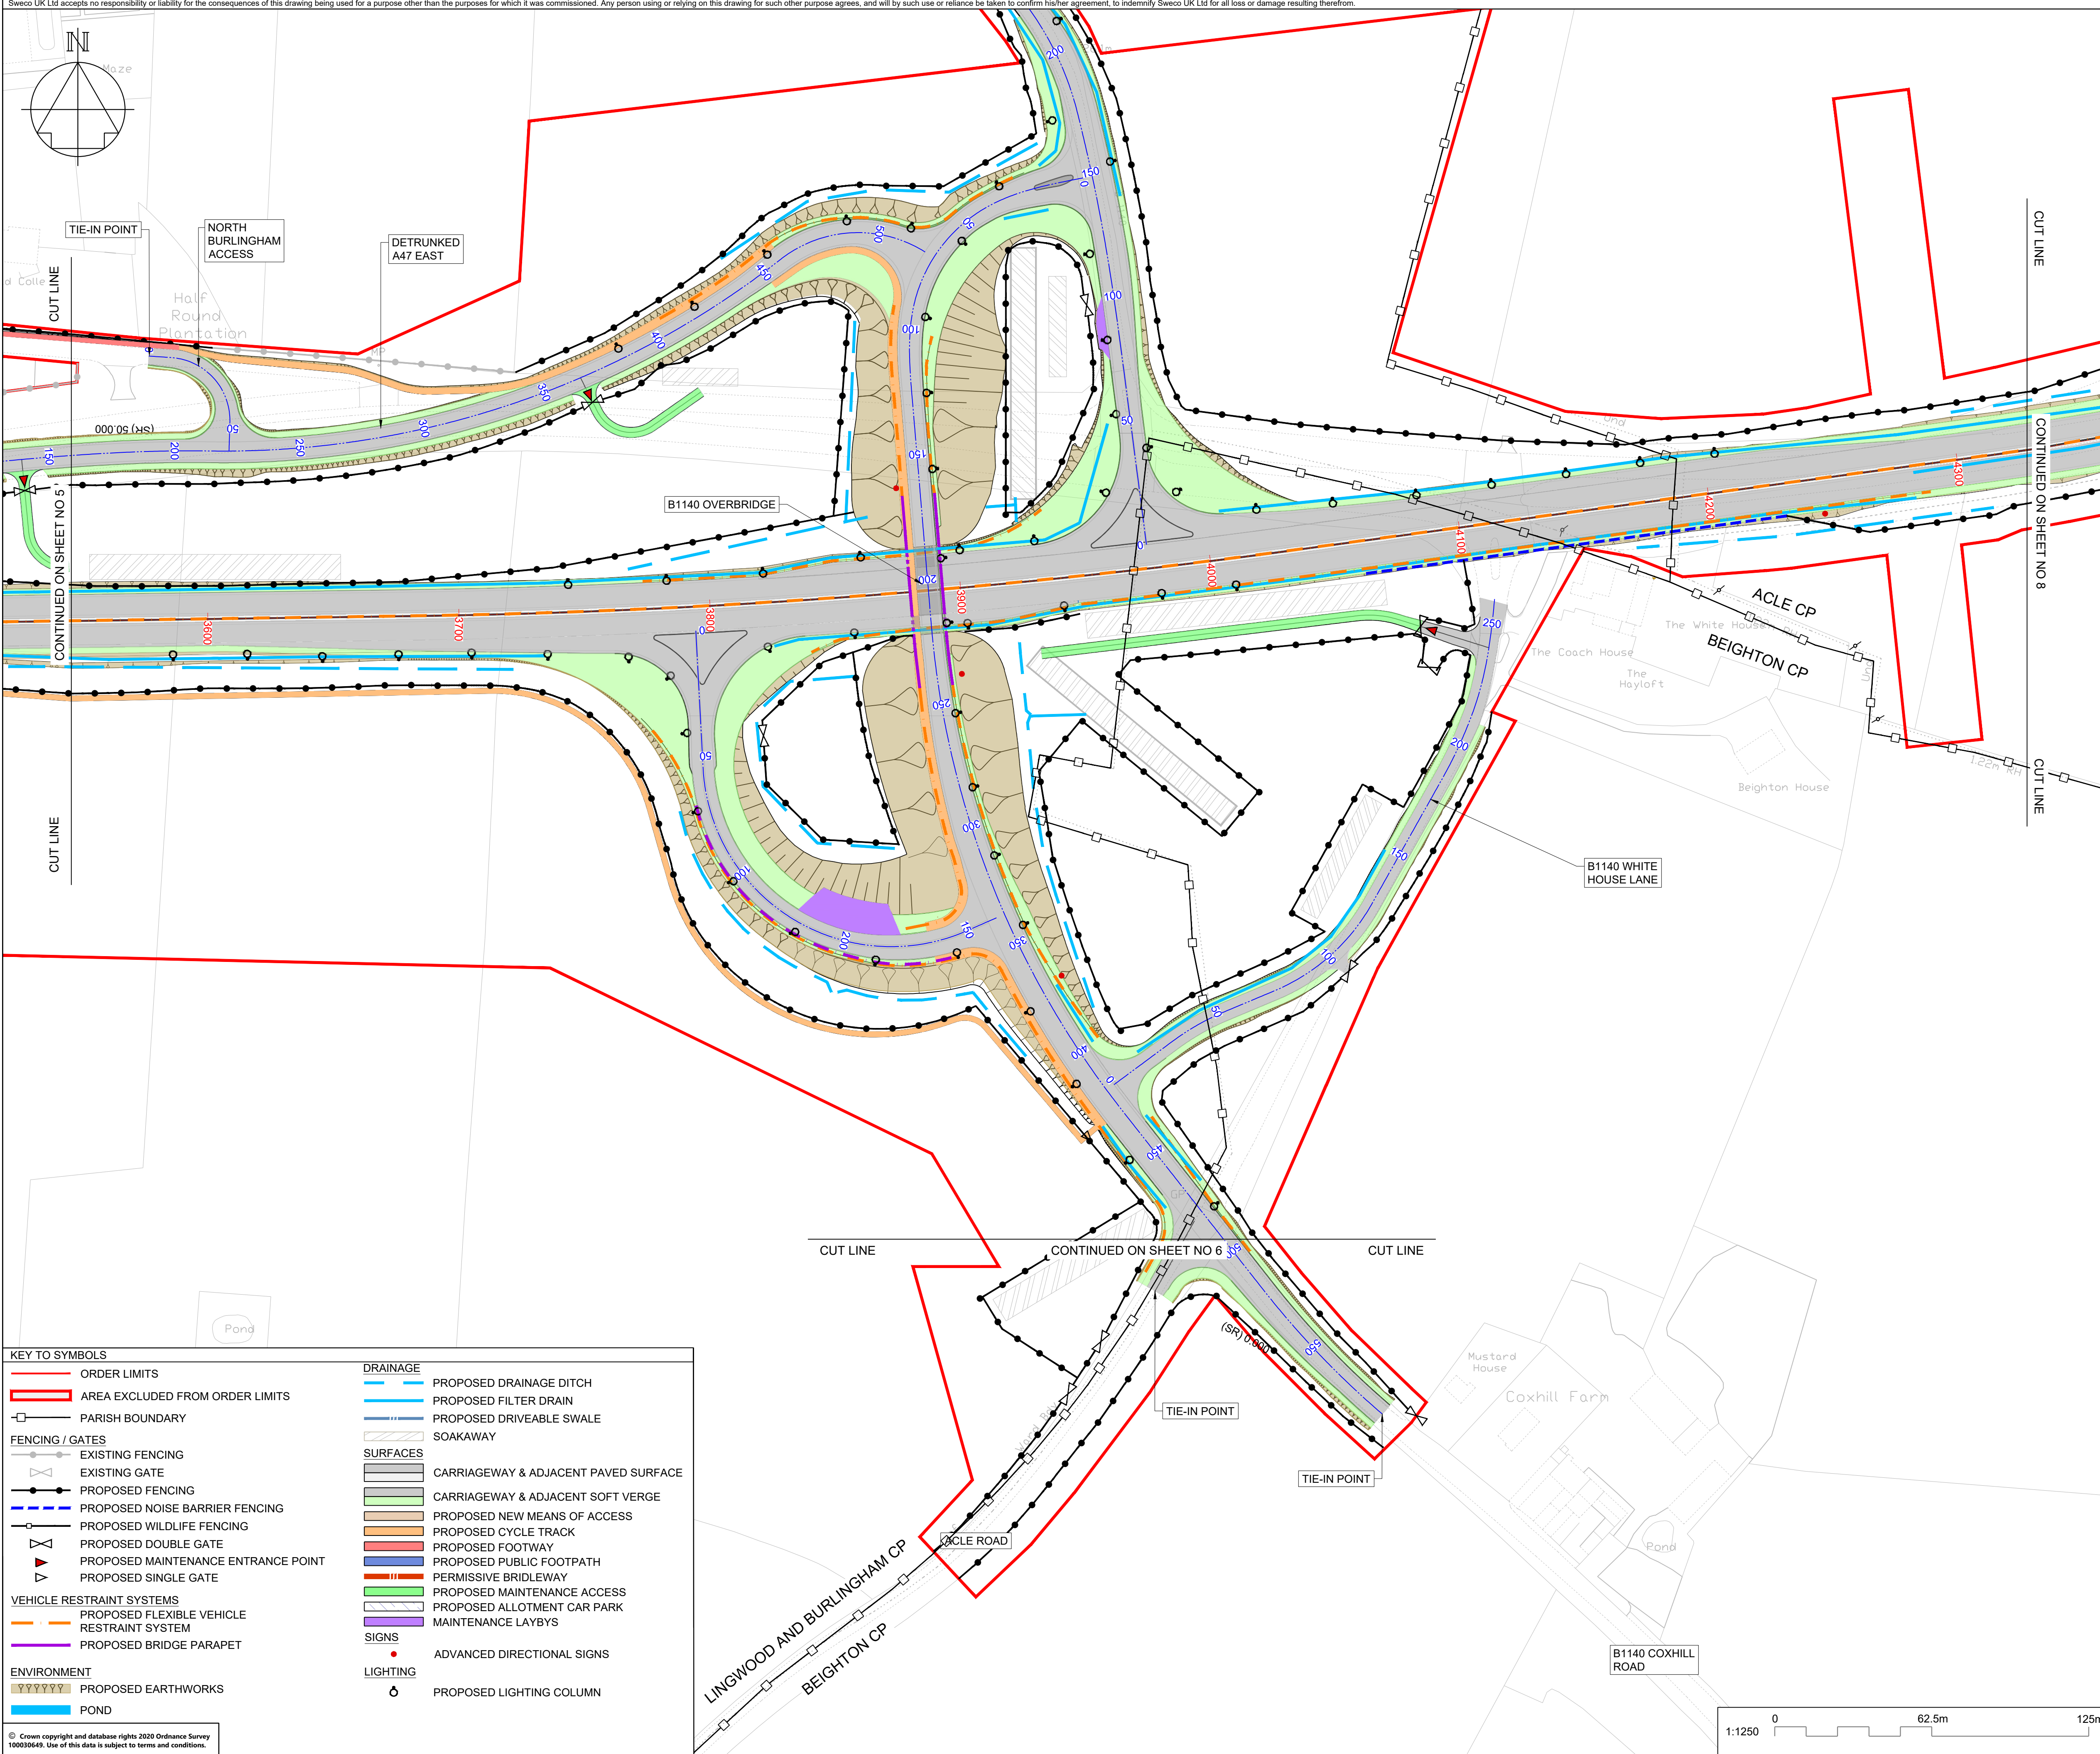

© Crown copyright and database rights 2020 Ordnance Survey 100030649. Use of this data is subject to terms and conditions.

