

A47 Blofield to North Burlingham Dualling

Scheme Number: TR010040

Volume 2

2.6 General Arrangement Plans

APFP Regulation 5(2)(o) and 6(2)

Planning Act 2008

Infrastructure Planning (Applications: Prescribed
Forms and Procedure) Regulations 2009

November 2021

Deadline 7

Infrastructure Planning

Planning Act 2008

**The Infrastructure Planning
(Applications: Prescribed Forms and
Procedure) Regulations 2009**

**A47 Blofield to North Burlingham
Development Consent Order 202[x]**

GENERAL ARRANGEMENT PLANS

Regulation Number:	Regulation 5(2)(o) and 6(2)
Planning Inspectorate Scheme Reference	TR010040
Application Document Reference	2.6
BIM Document Reference	HE551490-GTY-LSI-000-RP-TX-30027
Author:	A47 Blofield to North Burlingham Dualling Project Team, Highways England

Version	Date	Status of Version
Rev 0	December 2020	Application Issue
Rev 1	July 2021	Deadline 1
Rev 2	August 2021	Deadline 3
Rev 3	September 2021	Deadline 4
Rev 4	November 2021	Deadline 7

CONTENTS

1	INTRODUCTION.....	1
1.1	Purpose of this Document	1
2	SCHEDULE OF PLANS INCLUDED IN THIS APPLICATION DOCUMENT	3
3	SCHEDULE OF CHANGES.....	3
3.1	Deadline 1, Rev 1.....	3
3.2	Deadline 3, Rev 2.....	3
3.3	Deadline 4, Rev 3.....	3
3.4	Deadline 7, Rev 4.....	4

1 INTRODUCTION

1.1 Purpose of this Document

- 1.1.1 These General Arrangement Plans (these “Plans”) relate to an application made by Highways England (the “Applicant”) to the Secretary of State for Transport, via the Planning Inspectorate (the “Inspectorate”) under the Planning Act 2008 (the “2008 Act”) for a Development Consent Order (DCO). If made, the DCO would grant consent for the A47 Blofield to North Burlingham Scheme (the “Scheme”).
- 1.1.2 The Scheme comprises dualling of the A47 between Blofield and North Burlingham and junction improvements. A detailed description of the Scheme can be found in Chapter 2: The Scheme of the Environmental Statement (ES) (**REP1-018**). These Plans cover the Scheme in its entirety.
- 1.1.3 These Plans comprise part of a suite of application documentation and are included in the application in compliance with Regulations 5(2)(o) and 6(2) of the Infrastructure Planning (Applications: Prescribed Forms and Procedure) Regulations 2009 (the “2009 Regulations”) which require:
- 5(2)(o) “any other plans, drawings and sections necessary to describe the proposals for which development consent is sought, showing details of design, external appearance and the preferred layout of buildings or structures, drainage, surface water management, means of vehicular and pedestrian access, any car parking to be provided and means of landscaping”.*
- 6(2) “if the application is for highway related development or for the construction or alteration of a railway, it must be accompanied by section drawings to suitable horizontal and vertical scales which show, by reference to Ordnance Survey or Chart datum:*
- a) The levels of the proposed works, including in particular and where relevant*
 - i. ground levels;*
 - ii. the height of every proposed bridge, viaduct, aqueduct, embankment and elevated guideway;*
 - iii. the depth of every proposed cutting and tunnel;*
 - iv. the levels of the bed of any tidal waters or inland waterway in which it is proposed that any works should be situated;*
 - v. the height of every structure or device (including a cable, but not catenary and related equipment) intended to be erected above, on or below the surface of, or on or beneath the bed of tidal water or an inland waterway; and*
 - vi. drainage outfall details for highways;*
- 1.1.4 These Plans are also being submitted under Regulation 5(4) of the 2009 Regulations which states:
- “Where a plan comprises three or more separate sheets a key plan must be provided showing the relationship between the different sheets.”*
- 1.1.5 As these Plans are part of the application documentation, they should be read alongside and are informed by the other application documents. In particular, these

Plans should be read alongside Schedule 1 of the Draft DCO (**TR010040/APP/3.1**), the Engineering Drawings and Sections (**TR010040/APP/2.5**) and the Works Plans (**TR010040/APP/2.3**).

2 SCHEDULE OF PLANS INCLUDED IN THIS APPLICATION DOCUMENT

Drawing Title	Drawing Number	Revision
General Arrangement Plans – Regulation 5(2)(o) Key Plan	HE551490-GTY-HGN-000-DR-CH-30019	P01
General Arrangement Plans – Regulation 5(2)(o) Sheet 1 of 8	HE551490-GTY-HGN-000-DR-CH-30008	P03
General Arrangement Plans – Regulation 5(2)(o) Sheet 2 of 8	HE551490-GTY-HGN-000-DR-CH-30009	P03
General Arrangement Plans – Regulation 5(2)(o) Sheet 3 of 8	HE551490-GTY-HGN-000-DR-CH-30010	P03
General Arrangement Plans – Regulation 5(2)(o) Sheet 4 of 8	HE551490-GTY-HGN-000-DR-CH-30011	P03
General Arrangement Plans – Regulation 5(2)(o) Sheet 5 of 8	HE551490-GTY-HGN-000-DR-CH-30012	P02
General Arrangement Plans – Regulation 5(2)(o) Sheet 6 of 8	HE551490-GTY-HGN-000-DR-CH-30013	P05
General Arrangement Plans – Regulation 5(2)(o) Sheet 7 of 8	HE551490-GTY-HGN-000-DR-CH-30014	P05
General Arrangement Plans – Regulation 5(2)(o) Sheet 8 of 8	HE551490-GTY-HGN-000-DR-CH-30015	P01

3 SCHEDULE OF CHANGES

3.1 Deadline 1, Rev 1

- 3.1.1 Sheet 1 was updated for amendments to fenceline and car park at the Blofield Allotments
- 3.1.2 Sheets 2, 3 and 4 were updated to change the fenceline position adjacent to the Agricultural Access Track.
- 3.1.3 Sheets 6 and 7 were updated to include a new Private Means of Access, off existing B1140.

3.2 Deadline 3, Rev 2

- 3.2.1 Sheets 6 and 7 were updated to correct an error at points to extend the cycle track to Main Road, on the North Burlingham Access.

3.3 Deadline 4, Rev 3

- 3.3.1 Sheet 1 was updated to include a gate across the Private Road, north of the A47.
- 3.3.2 Sheets 2, 3, 4, 5, 6 and 7 were updated for changes to the footway / cycleway provision.


- Additional 250m of cycle track from Dell Corner Lane to Main Road.
- Additional 70m of cycle track adjacent to B1140 to Acle Road.
- Upgrade of the footpath to a cycle track to the south of the proposed A47

3.3.3 Sheet 5 was updated to include the Access track required for the Cadent Block Valve.

3.3.4 The structures drawings contained in the last revisions of this package (the last two sheets) have been moved to the Engineering Drawings and Sections (**TR010040/APP/2.5**).

3.4 Deadline 7, Rev 4

3.4.1 Sheets 5 & 6 updated to include extended cycle track to the north of B1140 Overbridge, on to B1140 South Walsham Road.

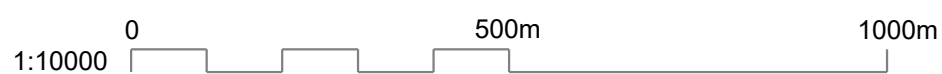

FOR DCO SUBMISSION

TR010040/APP/2.6

1. ALL DIMENSIONS ARE IN METRES UNLESS STATED OTHERWISE.
2. THESE PLANS SHOULD BE READ IN CONJUNCTION WITH OTHER PLANS AND DOCUMENTS IN THE DEVELOPMENT CONSENT ORDER, IN PARTICULAR THE BOOK OF REFERENCE.

ORDER LIMITS

AREA EXCLUDED FROM ORDER LIMITS

P01	09/12/20	FOR DCO SUBMISSION	B\$im	PE \$MAY
REV	DATE	REVISION NOTE	ORG	CHKD APPD

DESIGNER

SWECO 

CONTRACTOR

 GallifordTry

CLIENT



PROJECT TITLE

A47 BLOFIELD TO NORTH BURLINGHAM DUALLING

PROJECT STAGE

PCF STAGE 3

DRAWING TITLE

GENERAL ARRANGEMENT PLANS
REGULATION 5(2)(o)
KEY PLAN

SUITABILITY



SUITABLE FOR INFORMATION

SHEET SIZE A1	SCALE 1:10000	STATUS S2	REVISION P01
------------------	------------------	--------------	-----------------

DRAWING NUMBER

HE551490-GTY-HGN-000-DR-CH-30019

This drawing should not be relied on or used in circumstances other than those for which it was originally prepared and for which Sweco UK Ltd was commissioned. Sweco UK Ltd accepts no responsibility for this drawing to any party other than the person by whom it was commissioned. This drawing has been prepared on behalf of Galliford Try by Sweco UK Ltd for the titled project or named part thereof and should not be relied upon or used for any other project without an independent check being carried out as to its suitability and prior written authority of Galliford Try being obtained. Sweco UK Ltd accepts no responsibility or liability for the consequences of this drawing being used for a purpose other than the purposes for which it was commissioned. Any person using or relying on this drawing for such other purpose agrees, and will by such use or reliance be taken to confirm his/her agreement, to indemnify Sweco UK Ltd for all loss or damage resulting therefrom.

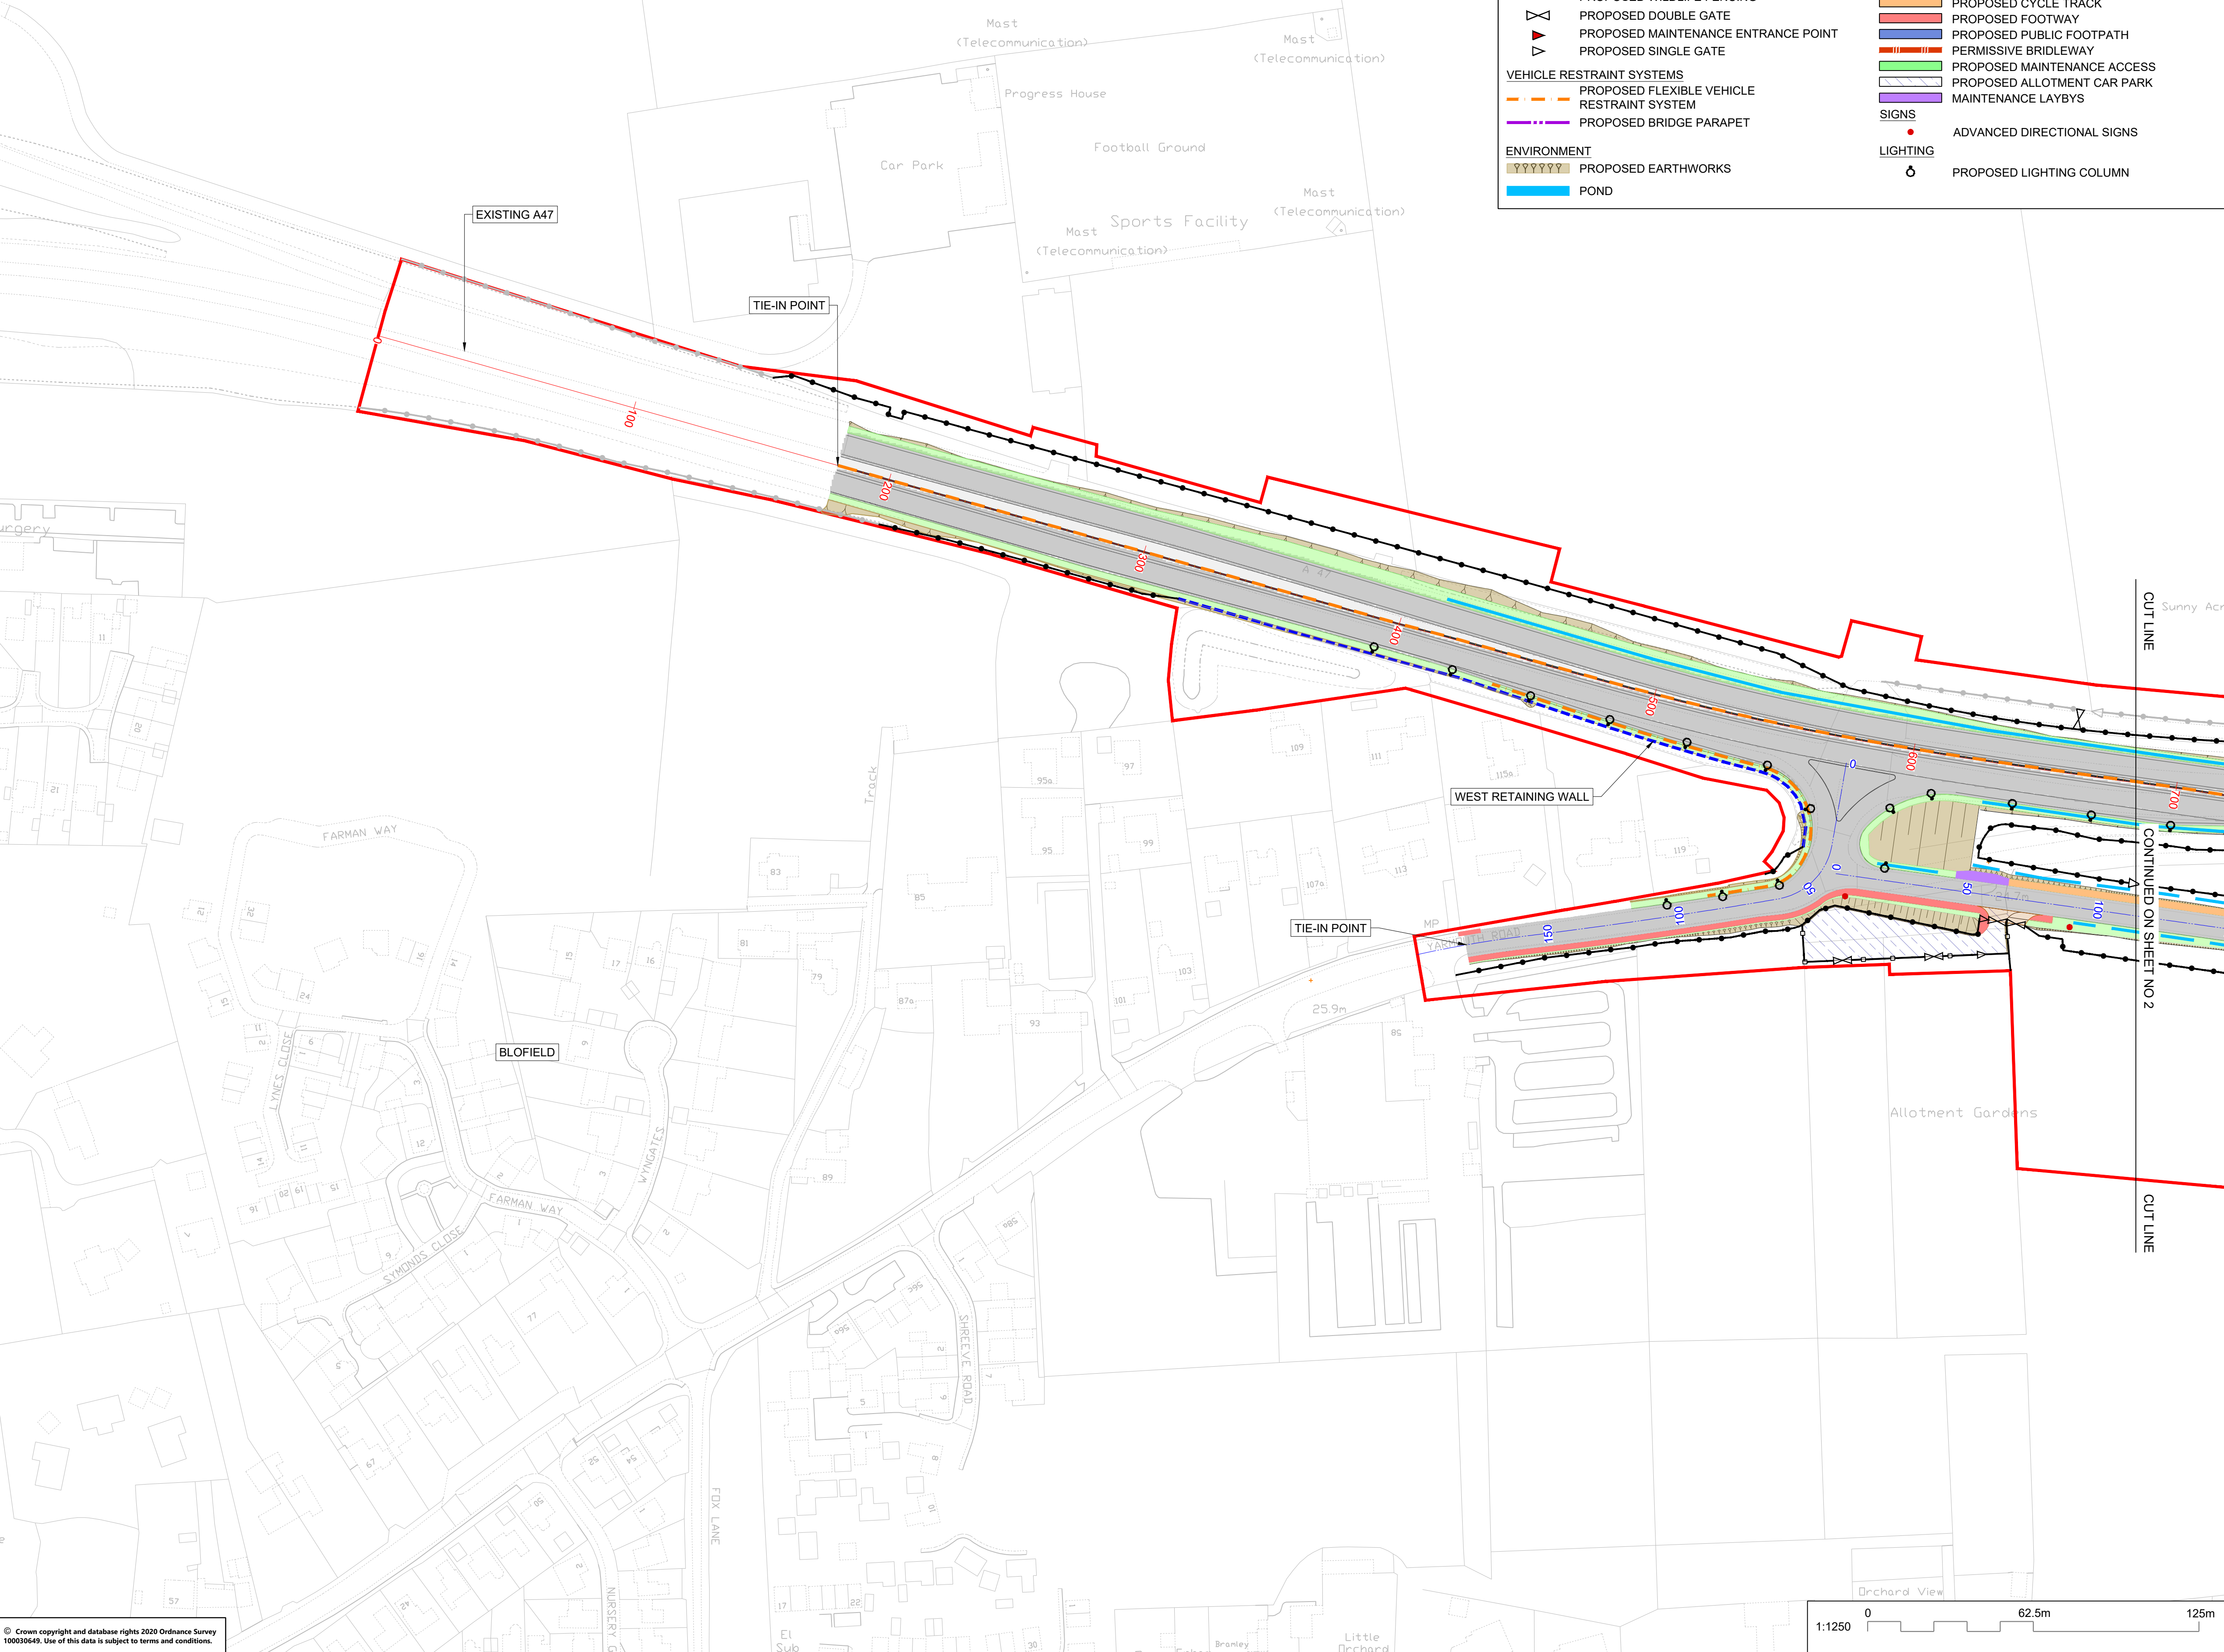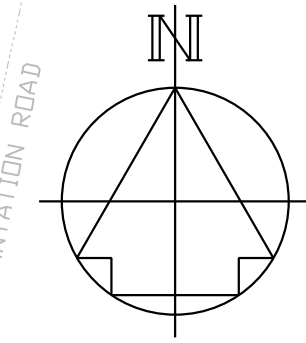

© Crown copyright and database rights 2020 Ordnance Survey 100030640. Use of this data is subject to terms and conditions.


NOTES

Purpose of use

FOR DCO SUBMISSION

Development Consent Order Number / Document

TR010040/APP/2.6

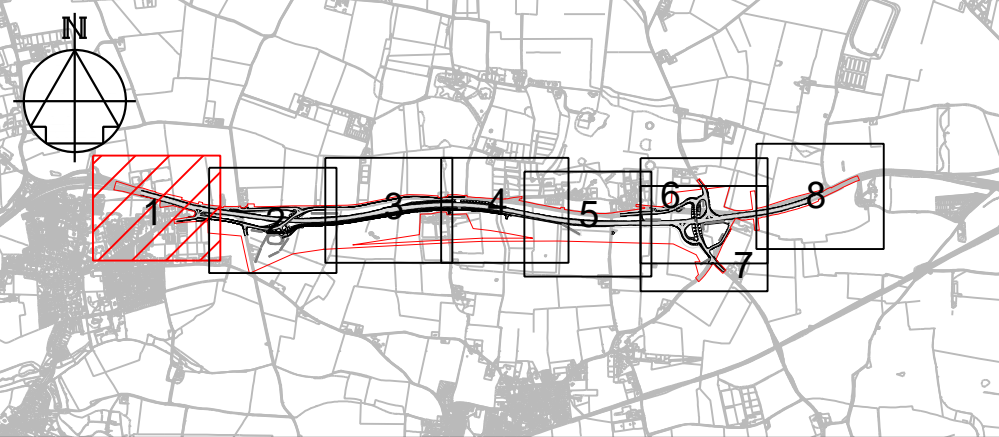

1. THESE PLANS SHOULD BE READ IN CONJUNCTION WITH OTHER PLANS AND DOCUMENTS IN THE DEVELOPMENT CONSENT ORDER.
2. ALL DIMENSIONS ARE IN METRES UNLESS STATED OTHERWISE.

KEY TO SYMBOLS

PLEASE REFER TO PLAN FOR KEY

P01	09/12/20	FOR DCO SUBMISSION	BSim	PE	SMay
P02	01/07/21	ALLOTMENT AND GATE UPDATED	JBam	TRud	SMay
P03	09/09/21	DEADLINE 4 UPDATE	AWoo	JLas	SMay
REV	DATE	REVISION NOTE	ORG	CHKD	APPD

DESIGNER

SWECO

CONTRACTOR

GallifordTry

CLIENT

**highways
england**

PROJECT TITLE

**A7 BLOFIELD TO
NORTH BURLINGHAM DUALLING**

PROJECT STAGE

PCF STAGE 3

DRAWING TITLE

**GENERAL ARRANGEMENT PLANS
REGULATION 5(2)(o)
SHEET 1 OF 8**


SUITABILITY

SUITABLE FOR REVIEW & COMMENT

SHEET SIZE	SCALE	STATUS	REVISION
A1	1:1250	S3	P03

DRAWING NUMBER

HE551490-GTY-HGN-000-DR-CH-30008

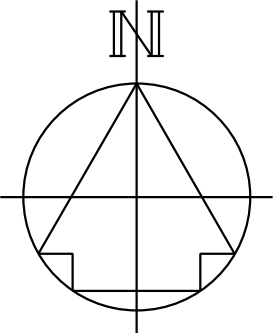

KEY TO SYMBOLS

- ORDER LIMITS

AREA EXCLUDED FROM ORDER LIMITS

PARISH BOUNDARY

FENCING / GATES

EXISTING FENCING

EXISTING GATE

PROPOSED FENCING

PROPOSED NOISE BARRIER FENCING

PROPOSED WILDLIFE FENCING

PROPOSED DOUBLE GATE

PROPOSED MAINTENANCE ENTRANCE POINT

PROPOSED SINGLE GATE

VEHICLE RESTRAINT SYSTEMS

PROPOSED FLEXIBLE VEHICLE RESTRAINT SYSTEM

PROPOSED BRIDGE PARAPET

ENVIRONMENT

PROPOSED EARTHWORKS

POND
- DRAINAGE

PROPOSED DRAINAGE DITCH

PROPOSED FILTER DRAIN

PROPOSED DRIVEABLE SWALE

SOAKAWAY

SURFACES

CARRIAGEWAY & ADJACENT PAVED SURFACE

CARRIAGEWAY & ADJACENT SOFT VERGE

PROPOSED NEW MEANS OF ACCESS

PROPOSED CYCLE TRACK

PROPOSED FOOTWAY

PROPOSED PUBLIC FOOTPATH

PERMISSIVE BRIDLEWAY

PROPOSED MAINTENANCE ACCESS

PROPOSED ALLOTMENT CAR PARK

MAINTENANCE LAYBYS

SIGNS

ADVANCED DIRECTIONAL SIGNS

LIGHTING

PROPOSED LIGHTING COLUMN


NOTES

Purpose of use

FOR DCO SUBMISSION

Development Consent Order Number / Document

TR010040/APP/2.6

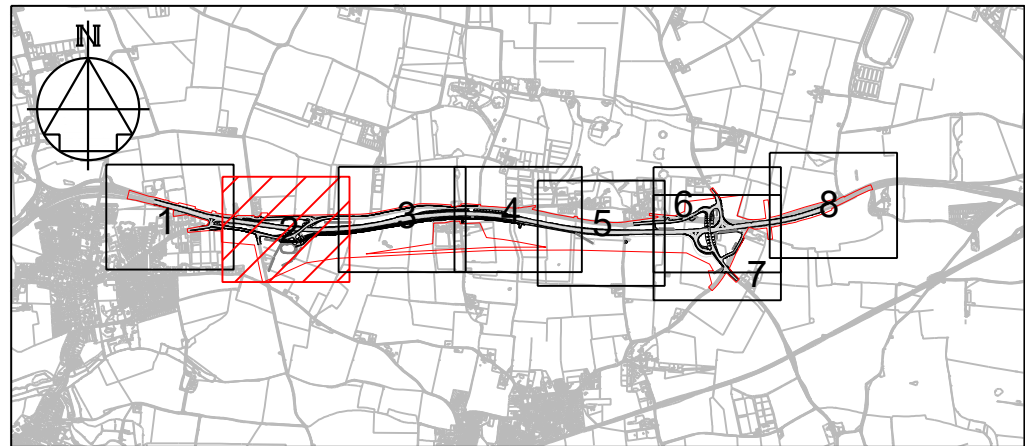

- THESE PLANS SHOULD BE READ IN CONJUNCTION WITH OTHER PLANS AND DOCUMENTS IN THE DEVELOPMENT CONSENT ORDER.
- ALL DIMENSIONS ARE IN METRES UNLESS STATED OTHERWISE.

KEY TO SYMBOLS

PLEASE REFER TO PLAN FOR KEY

P01	09/12/20	FOR DCO SUBMISSION	BSim	PE	SMay
P02	01/07/21	FENCE RELOCATED	JBam	TRud	SMay
P03	09/09/21	DEADLINE 4 UPDATE	AWoo	JLas	SMay
REV	DATE	REVISION NOTE	ORG	CHKD	APPD

DESIGNER

SWECO

CONTRACTOR

GallifordTry

CLIENT

highways
england

PROJECT TITLE

A47 BLOFIELD TO
NORTH BURLINGHAM DUALLING

PROJECT STAGE

PCF STAGE 3

DRAWING TITLE

GENERAL ARRANGEMENT PLANS
REGULATION 5(2)(o)
SHEET 2 OF 8

SUITABILITY

SUITABLE FOR REVIEW & COMMENT

SHEET SIZE

A1

SCALE

1:1250

STATUS

S3


REVISION

P03

DRAWING NUMBER

HE551490-GTY-HGN-000-DR-CH-30009

This drawing should not be relied on or used in circumstances other than those for which it was originally prepared and for which Sweco UK Ltd was commissioned. Sweco UK Ltd accepts no responsibility for this drawing to any party other than the person by whom it was commissioned. This drawing has been prepared on behalf of Galliford Try by Sweco UK Ltd for the titled project or named part thereof and should not be relied upon or used for any other project without an independent check being carried out as to its suitability and prior written authority of Galliford Try being obtained. Sweco UK Ltd accepts no responsibility or liability for the consequences of this drawing being used for a purpose other than the purposes for which it was commissioned. Any person using or relying on this drawing for such other purpose agrees, and will by such use or reliance be taken to confirm his/her agreement, to indemnify Sweco UK Ltd for all loss or damage resulting therefrom.

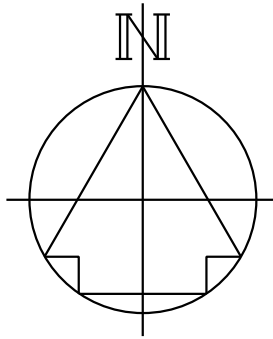

KEY TO SYMBOLS

- ORDER LIMITS

AREA EXCLUDED FROM ORDER LIMITS

PARISH BOUNDARY

FENCING / GATES

EXISTING FENCING

EXISTING GATE

PROPOSED FENCING

PROPOSED NOISE BARRIER FENCING

PROPOSED WILDLIFE FENCING

PROPOSED DOUBLE GATE

PROPOSED MAINTENANCE ENTRANCE POINT

PROPOSED SINGLE GATE

VEHICLE RESTRAINT SYSTEMS

PROPOSED FLEXIBLE VEHICLE RESTRAINT SYSTEM

PROPOSED BRIDGE PARAPET

ENVIRONMENT

PROPOSED EARTHWORKS

POND
- DRAINAGE

PROPOSED DRAINAGE DITCH

PROPOSED FILTER DRAIN

PROPOSED DRIVEABLE SWALE

SOAKAWAY

SURFACES

CARRIAGEWAY & ADJACENT PAVED SURFACE

CARRIAGEWAY & ADJACENT SOFT VERGE

PROPOSED NEW MEANS OF ACCESS

PROPOSED CYCLE TRACK

PROPOSED FOOTWAY

PROPOSED PUBLIC FOOTPATH

PERMISSIVE BRIDLEWAY

PROPOSED MAINTENANCE ACCESS

PROPOSED ALLOTMENT CAR PARK

MAINTENANCE LAYBYS

SIGNS

ADVANCED DIRECTIONAL SIGNS

LIGHTING

PROPOSED LIGHTING COLUMN


NOTES

Purpose of use

FOR DCO SUBMISSION

Development Consent Order Number / Document

TR010040/APP/2.6

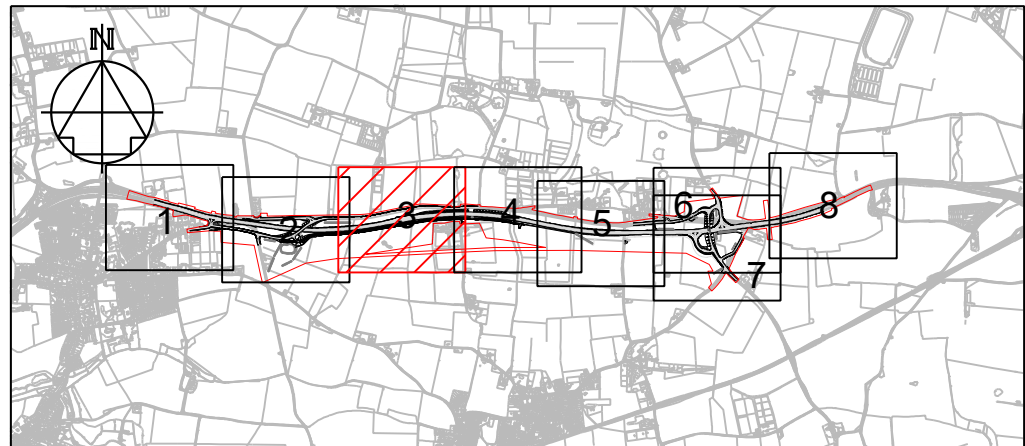

- THESE PLANS SHOULD BE READ IN CONJUNCTION WITH OTHER PLANS AND DOCUMENTS IN THE DEVELOPMENT CONSENT ORDER.
- ALL DIMENSIONS ARE IN METRES UNLESS STATED OTHERWISE.

KEY TO SYMBOLS

PLEASE REFER TO PLAN FOR KEY

P01	09/12/20	FOR DCO SUBMISSION	BSim	PE	SMay
P02	01/07/21	FENCE RELOCATED	JBam	TRud	SMay
P03	09/09/21	DEADLINE 4 UPDATE	AWoo	JLas	SMay
REV	DATE	REVISION NOTE	ORG	CHKD	APPD

DESIGNER

SWECO

CONTRACTOR

GallifordTry

CLIENT

highways
england

PROJECT TITLE

A47 BLOFIELD TO
NORTH BURLINGHAM DUALLING

PROJECT STAGE

PCF STAGE 3

DRAWING TITLE

GENERAL ARRANGEMENT PLANS
REGULATION 5(2)(o)
SHEET 3 OF 8

SUITABILITY

SUITABLE FOR REVIEW & COMMENT

SHEET SIZE

A1

SCALE

1:1250

STATUS


S3

REVISION


P03

DRAWING NUMBER

HE551490-GTY-HGN-000-DR-CH-30010

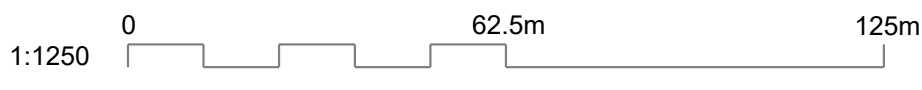

This drawing should not be relied on or used in circumstances other than those for which it was originally prepared and for which Sweco UK Ltd was commissioned. Sweco UK Ltd accepts no responsibility for this drawing to any party other than the person by whom it was commissioned. This drawing has been prepared on behalf of Galliford Try by Sweco UK Ltd for the titled project or named part thereof and should not be relied upon or used for any other project without an independent check being carried out as to its suitability and prior written authority of Galliford Try being obtained. Sweco UK Ltd accepts no responsibility or liability for the consequences of this drawing being used for a purpose other than the purposes for which it was commissioned. Any person using or relying on this drawing for such other purpose agrees, and will by such use or reliance be taken to confirm his/her agreement, to indemnify Sweco UK Ltd for all loss or damage resulting therefrom.

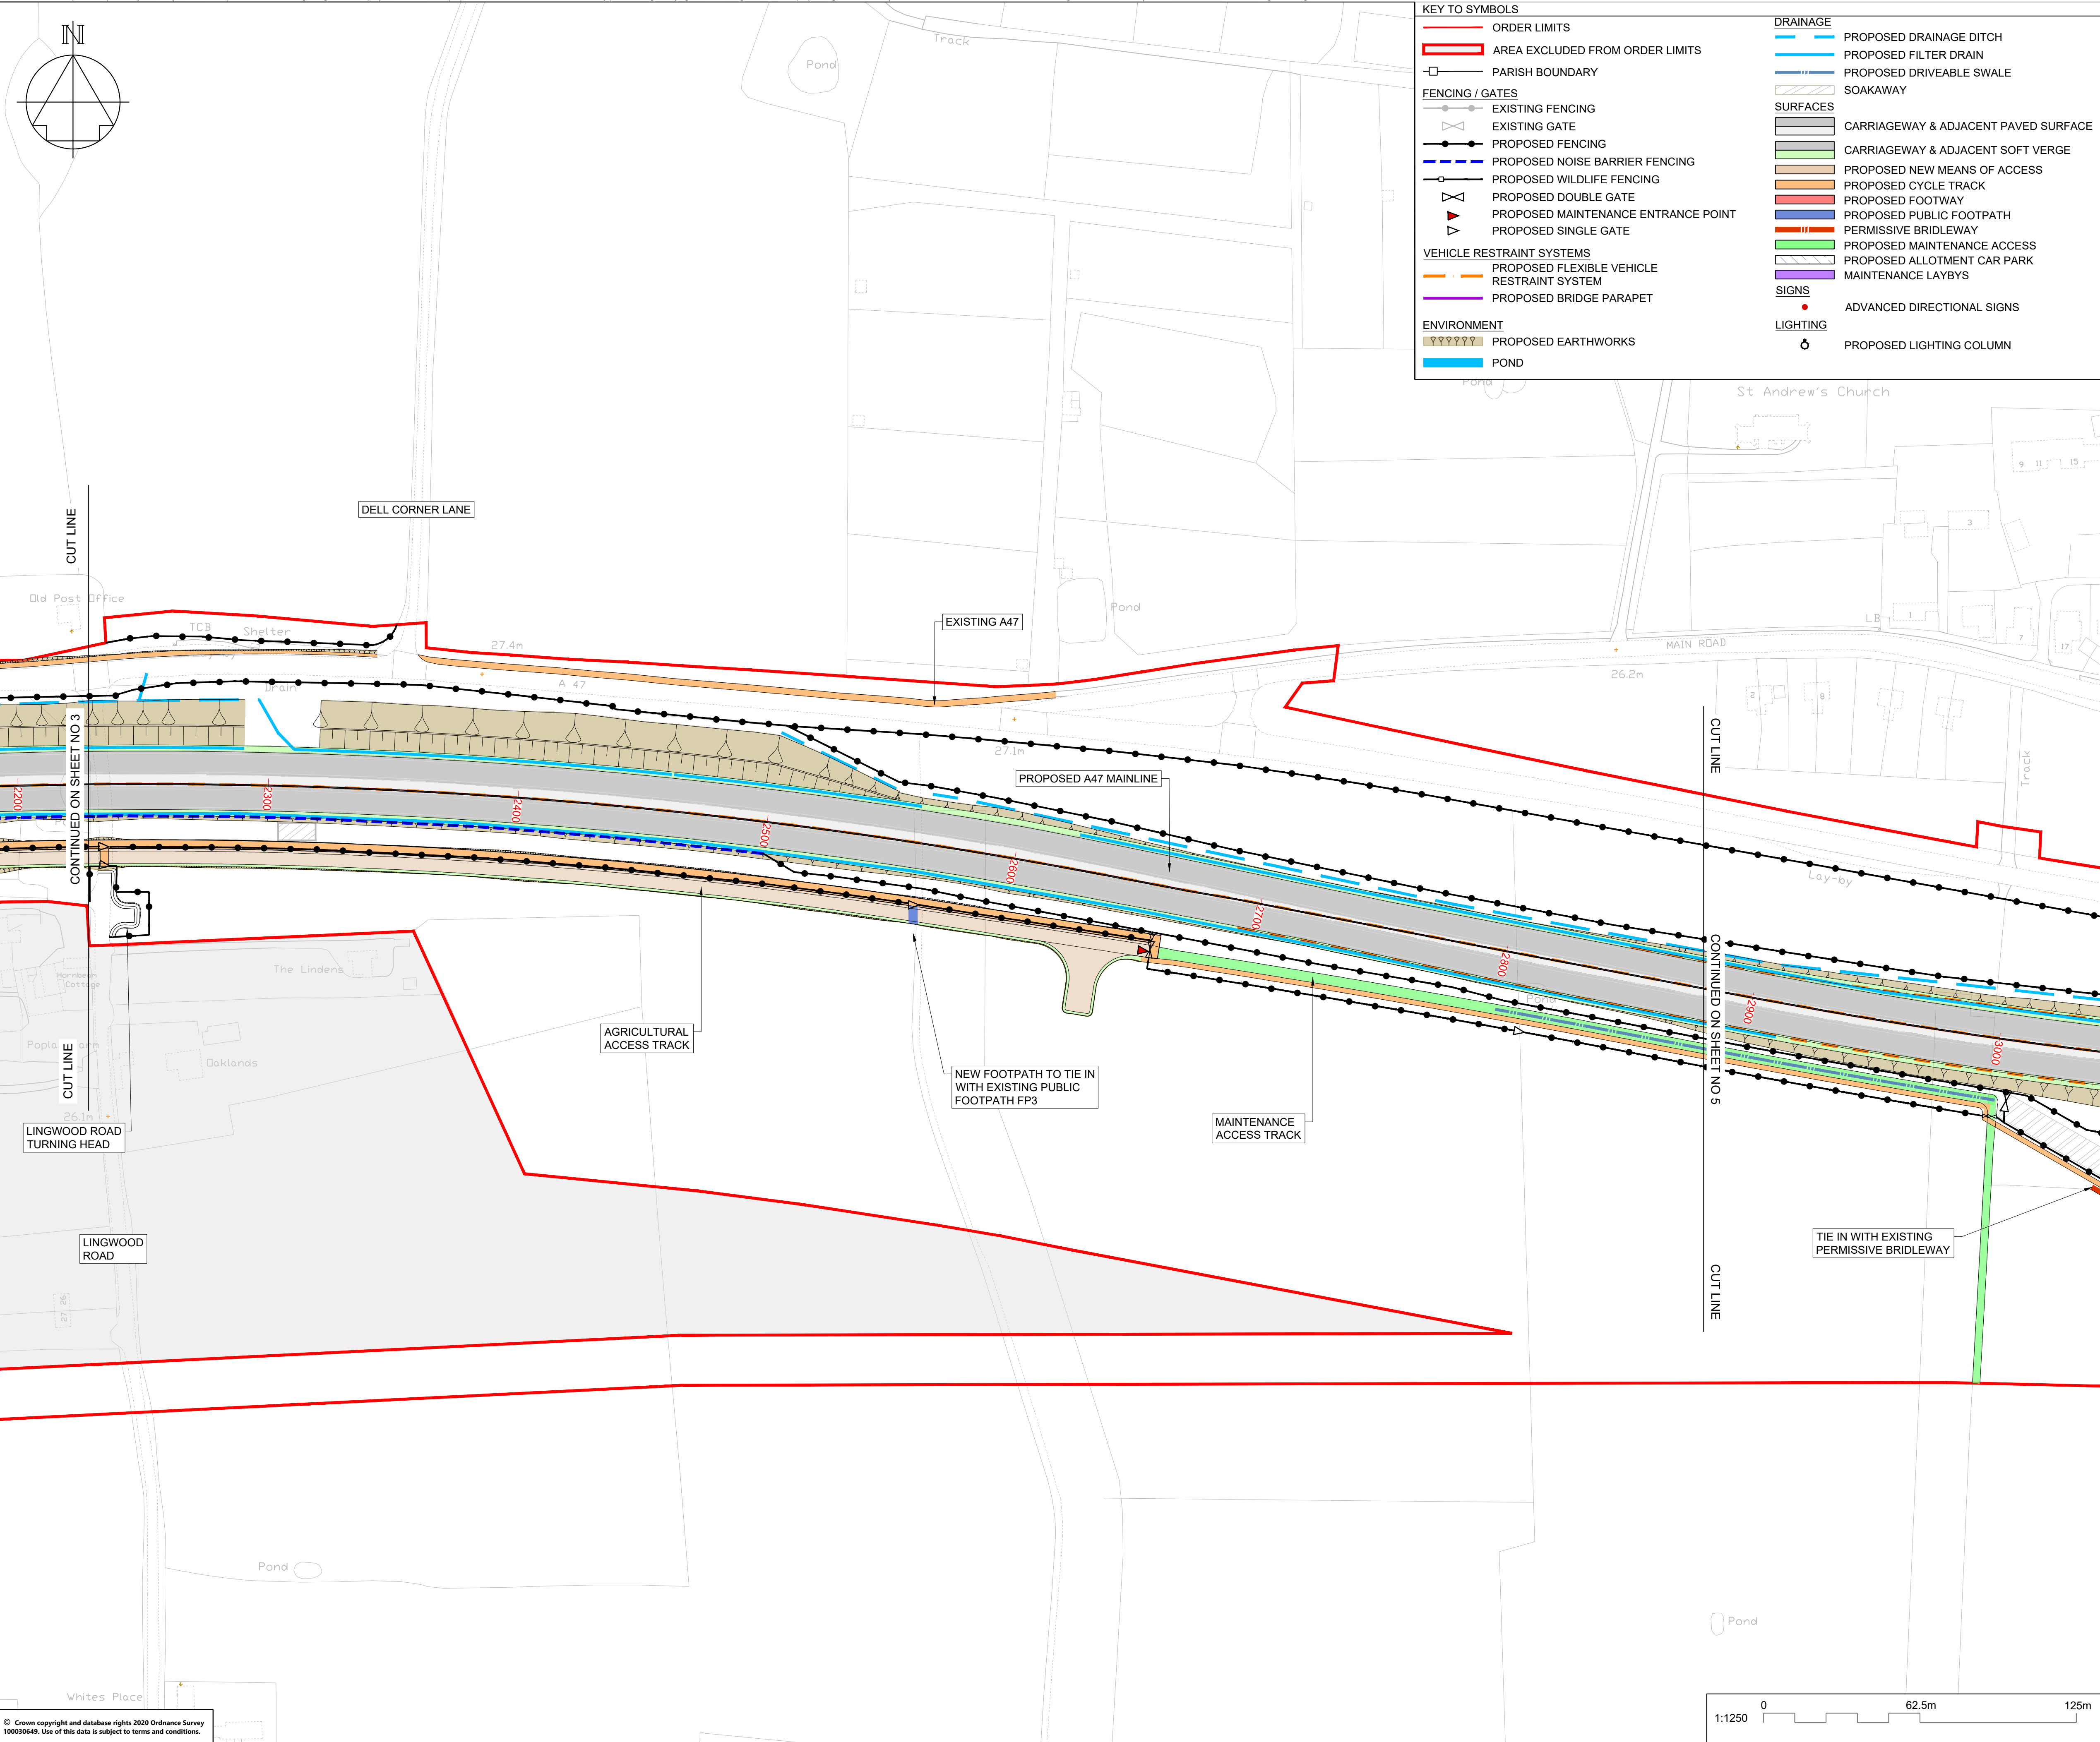

NOTES

Purpose of use

FOR DCO SUBMISSION

Development Consent Order Number / Document

TR010040/APP/2.6

1. THESE PLANS SHOULD BE READ IN CONJUNCTION WITH OTHER PLANS AND DOCUMENTS IN THE DEVELOPMENT CONSENT ORDER.

2. ALL DIMENSIONS ARE IN METRES UNLESS STATED OTHERWISE.

KEY TO SYMBOLS

PLEASE REFER TO PLAN FOR KEY

P01	09/12/20	FOR DCO SUBMISSION	BSim	PE	SMay
P02	01/07/21	FENCE RELOCATED	JBam	TRud	SMay
P03	09/09/21	DEADLINE 4 UPDATE	AWoo	JLas	SMay
REV	DATE	REVISION NOTE	ORG	CHKD	APPD

DESIGNER

CONTRACTOR

CLIENT

PROJECT TITLE

A47 BLOFIELD TO NORTH BURLINGHAM DUALLING

PROJECT STAGE

PCF STAGE 3

DRAWING TITLE

GENERAL ARRANGEMENT PLANS
REGULATION 5(2)(o)
SHEET 4 OF 8

SUITABILITY

SUITABLE FOR REVIEW & COMMENT

SHEET SIZE

A1

SCALE

1:1250

STATUS

S3


REVISION

P03

DRAWING NUMBER

HE551490-GTY-HGN-000-DR-CH-30011

This drawing should not be relied on or used in circumstances other than those for which it was originally prepared and for which Sweco UK Ltd was commissioned. Sweco UK Ltd accepts no responsibility for this drawing to any party other than the person by whom it was commissioned. This drawing has been prepared on behalf of Galliford Try by Sweco UK Ltd for the titled project or named part thereof and should not be relied upon or used for any other project without an independent check being carried out as to its suitability and prior written authority of Galliford Try being obtained. Sweco UK Ltd accepts no responsibility or liability for the consequences of this drawing being used for a purpose other than the purposes for which it was commissioned. Any person using or relying on this drawing for such other purpose agrees, and will by such use or reliance be taken to confirm his/her agreement, to indemnify Sweco UK Ltd for all loss or damage resulting therefrom.

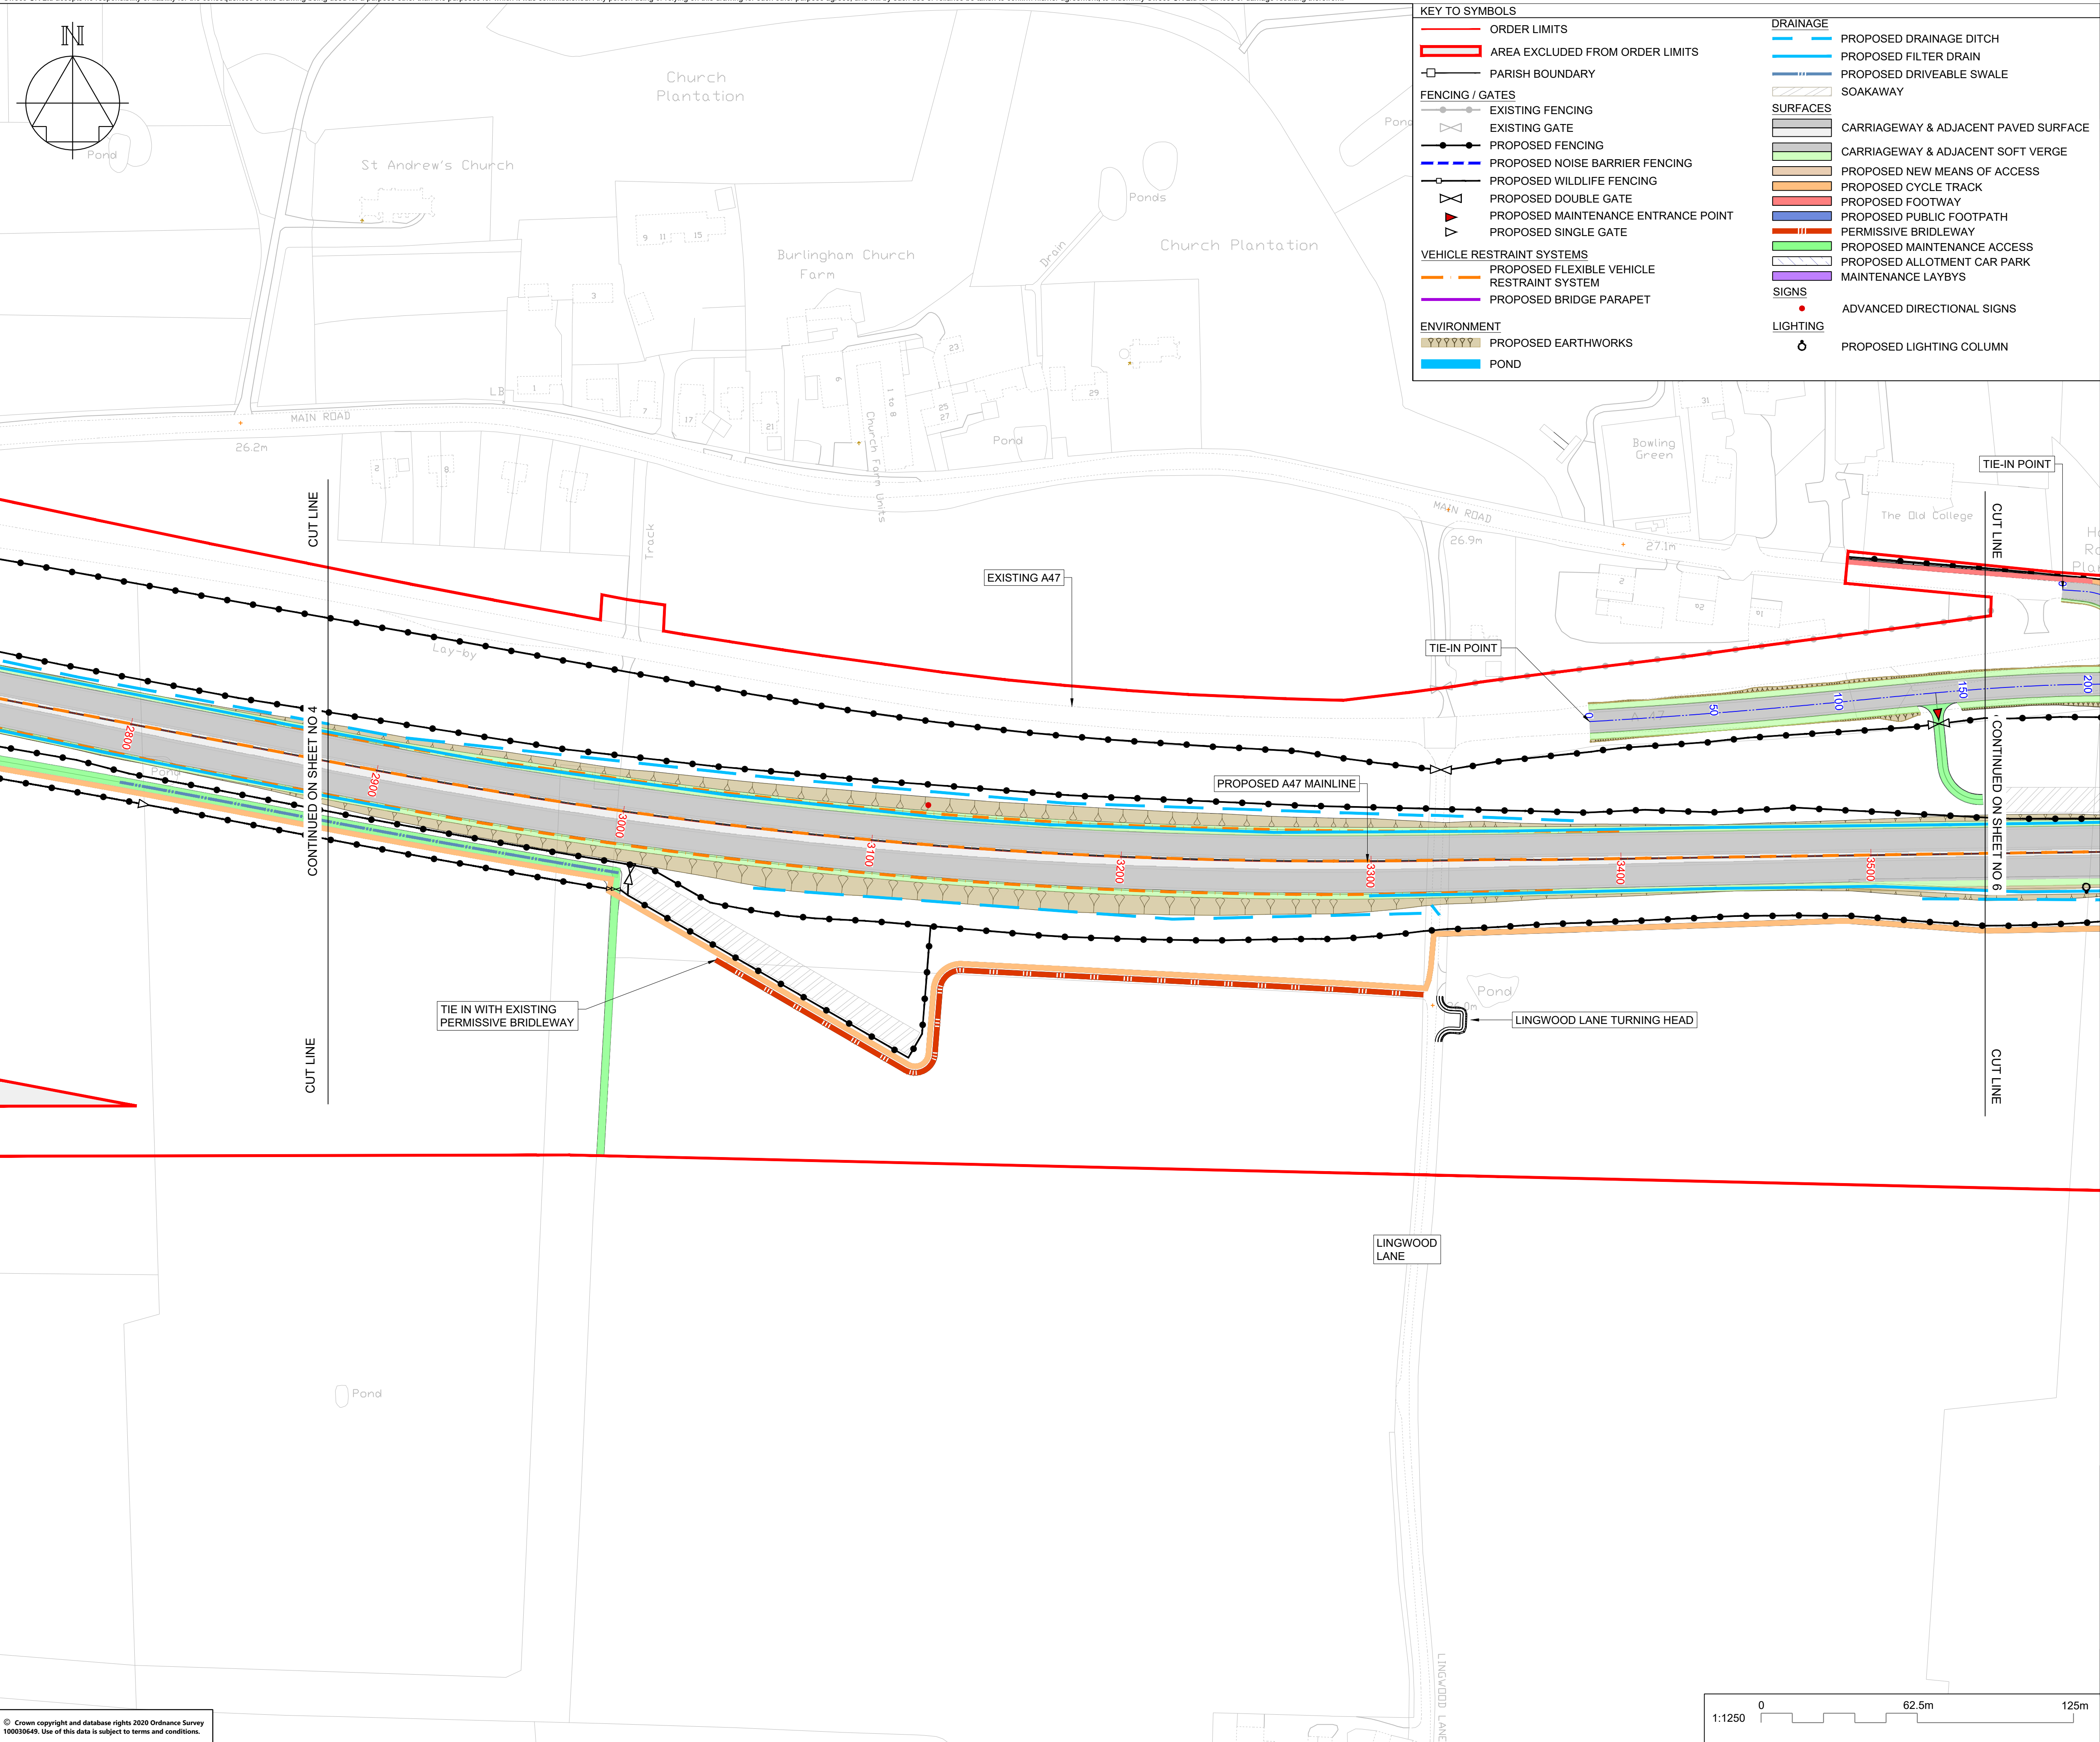

KEY TO SYMBOLS	
ORDER LIMITS	DRAINAGE
AREA EXCLUDED FROM ORDER LIMITS	PROPOSED DRAINAGE DITCH
PARISH BOUNDARY	PROPOSED FILTER DRAIN
FENCING / GATES	PROPOSED DRIVEABLE SWALE
EXISTING FENCING	SOAKAWAY
EXISTING GATE	SURFACES
PROPOSED FENCING	CARRIAGEWAY & ADJACENT PAVED SURFACE
PROPOSED NOISE BARRIER FENCING	CARRIAGEWAY & ADJACENT SOFT VERGE
PROPOSED WILDLIFE FENCING	PROPOSED NEW MEANS OF ACCESS
PROPOSED DOUBLE GATE	PROPOSED CYCLE TRACK
PROPOSED MAINTENANCE ENTRANCE POINT	PROPOSED FOOTWAY
PROPOSED SINGLE GATE	PROPOSED PUBLIC FOOTPATH
VEHICLE RESTRAINT SYSTEMS	PERMISSIVE BRIDLEWAY
PROPOSED FLEXIBLE VEHICLE RESTRAINT SYSTEM	PROPOSED MAINTENANCE ACCESS
PROPOSED BRIDGE PARAPET	PROPOSED ALLOTMENT CAR PARK
ENVIRONMENT	MAINTENANCE LAYBYS
PROPOSED EARTHWORKS	SIGNS
POND	ADVANCED DIRECTIONAL SIGNS
	LIGHTING
	PROPOSED LIGHTING COLUMN

NOTES

Purpose of use

FOR DCO SUBMISSION

Development Consent Order Number / Document

TR010040/APP/2.6

1. THESE PLANS SHOULD BE READ IN CONJUNCTION WITH OTHER PLANS AND DOCUMENTS IN THE DEVELOPMENT CONSENT ORDER.

2. ALL DIMENSIONS ARE IN METRES UNLESS STATED OTHERWISE.

KEY TO SYMBOLS

PLEASE REFER TO PLAN FOR KEY

P01	09/12/20	FOR DCO SUBMISSION	BSim	PE	SMay
P02	09/09/21	DEADLINE 4 UPDATE	AWoo	JLas	SMay
REV	DATE	REVISION NOTE	ORG	CHKD	APPD

DESIGNER

CONTRACTOR

CLIENT

PROJECT TITLE

A47 BLOFIELD TO NORTH BURLINGHAM DUALLING

PROJECT STAGE

PCF STAGE 3

DRAWING TITLE

GENERAL ARRANGEMENT PLANS
REGULATION 5(2)(o)
SHEET 5 OF 8

SUITABILITY

SUITABLE FOR REVIEW & COMMENT

SHEET SIZE

A1

SCALE

1:1250

STATUS


S3

REVISION

P02

DRAWING NUMBER

HE551490-GTY-HGN-000-DR-CH-30012

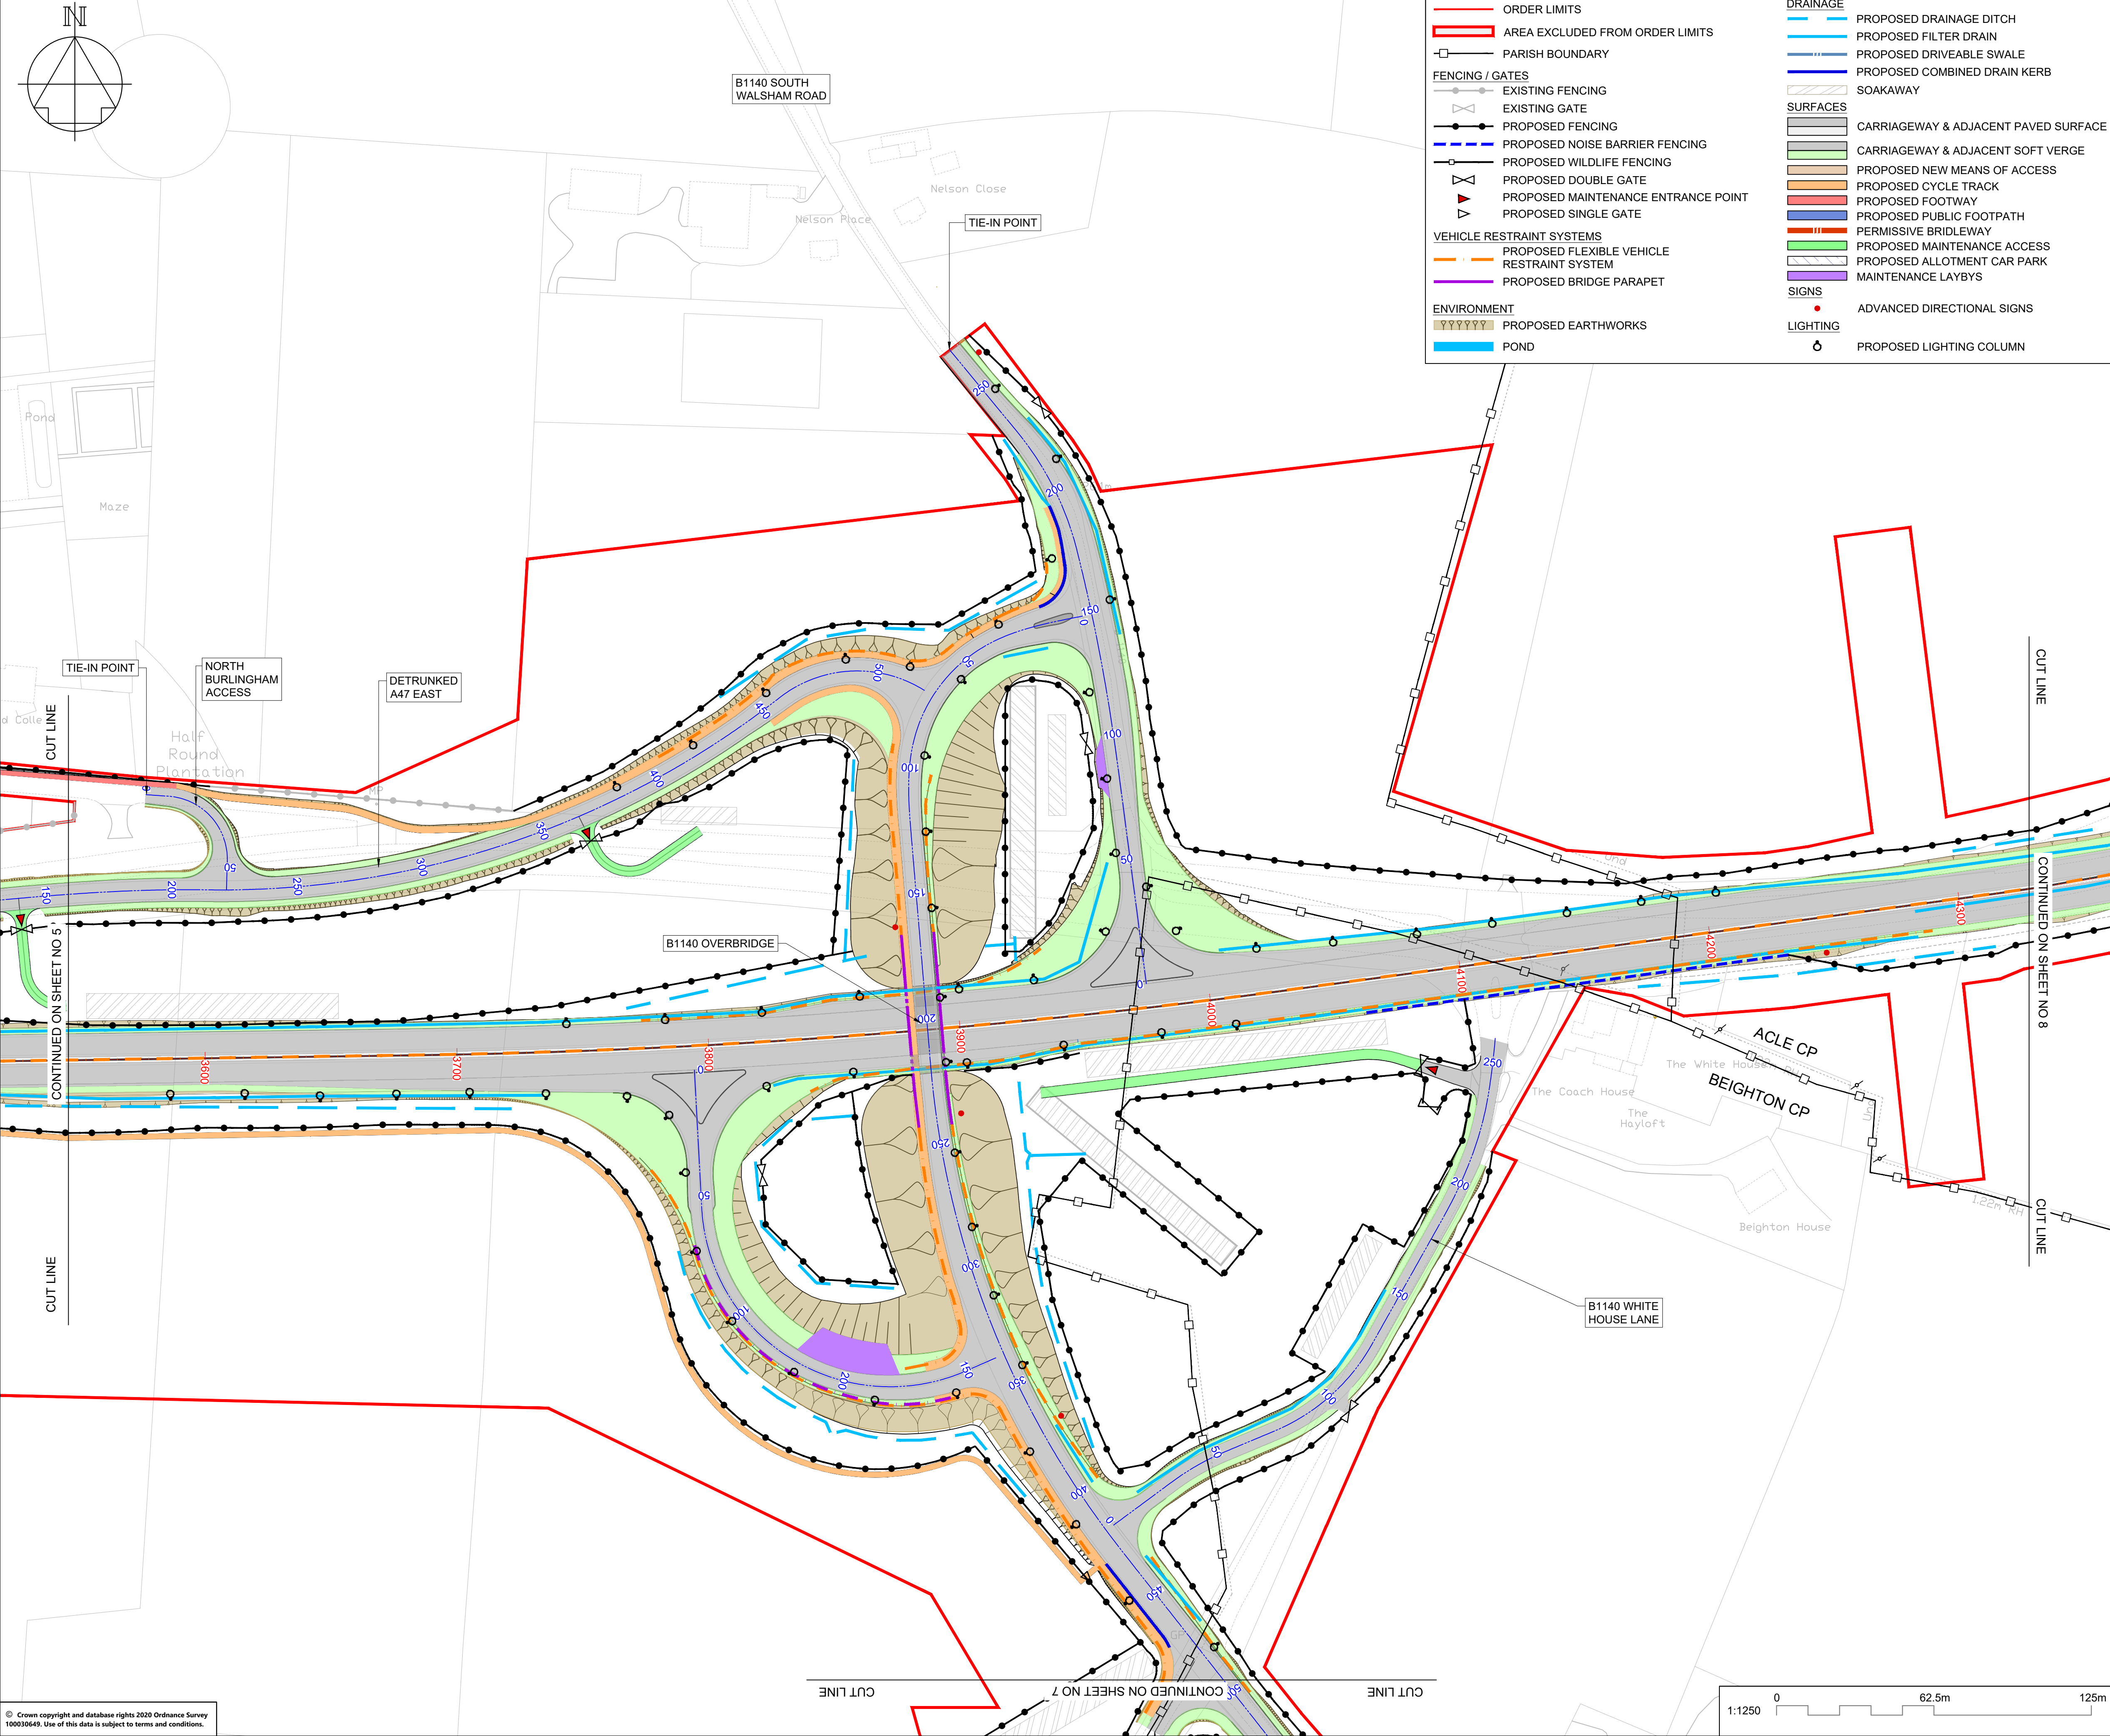

NOTES

Purpose of use

FOR DCO SUBMISSION

Development Consent Order Number / Document

TR010040/APP/2.6

1. THESE PLANS SHOULD BE READ IN CONJUNCTION WITH OTHER PLANS AND DOCUMENTS IN THE DEVELOPMENT CONSENT ORDER.

2. ALL DIMENSIONS ARE IN METRES UNLESS STATED OTHERWISE.

KEY TO SYMBOLS

PLEASE REFER TO PLAN FOR KEY

REV	DATE	REVISION NOTE	ORG	CHKD	APPD
P01	09/12/20	FOR DCO SUBMISSION	BSim	PE	SMay
P02	01/07/21	PMA PROVIDED	JBam	TRud	SMay
P03	02/08/21	MINOR AMENDMENTS	AWoo	SCM	SMay
P04	09/09/21	DEADLINE 4 UPDATE	AWoo	JLas	SMay
P05	16/11/21	DEADLINE 7 UPDATE	CDye	TRud	SMay

DESIGNER

CONTRACTOR

CLIENT

PROJECT TITLE

A7 BLOFIELD TO NORTH BURLINGHAM DUALLING

PROJECT STAGE

PCF STAGE 4

DRAWING TITLE

GENERAL ARRANGEMENT PLANS

REGULATION 5(2)(o)

SHEET 6 OF 8

SUITABILITY

SUITABLE FOR REVIEW & COMMENT

SHEET SIZE

A1

SCALE

1:1250

STATUS

S3

REVISION

P05


DRAWING NUMBER

HE551490-GTY-HGN-000-DR-CH-30013

NOTES

Development Consent Order Number / Document

TR010040/APP/2.6

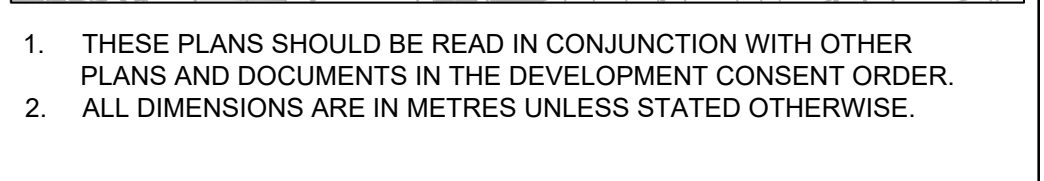

Date	Time	Location	Description
10/10/2018	10:00	100m	100m
10/10/2018	10:00	100m	100m
DESIGNER

SWECO 



highways
england

PROJECT STAGE
PCF STAGE 4

SUITABILITY			
SUITABLE FOR REVIEW & COMMENT			

DRAWING NUMBER

HE551490-GTY-HGN-000-DR-CH-30014

