

A428 Black Cat to Caxton Gibbet improvements

TR010044

Volume 2

2.4 General Arrangement Plans

Planning Act 2008

Regulation 5(2)(o)

Infrastructure Planning (Applications: Prescribed Forms and
Procedure) Regulations 2009

26 February 2021

Infrastructure Planning

Planning Act 2008

The Infrastructure Planning (Applications: Prescribed Forms and Procedure) Regulations 2009

A428 Black Cat to Caxton Gibbet improvements

Development Consent Order 202[]

General Arrangement Plans

Regulation Reference:	Regulation 5(2)(o)
Planning Inspectorate Scheme Reference	TR010044
Application Document Reference	TR010044/APP/2.4
Author	A428 Black Cat to Caxton Gibbet improvements Project Team, Highways England

Version	Date	Status of Version
Rev 1	26 February 2021	DCO Application

Table of contents

Chapter	Pages
1	1
1.1	1
2	2
Appendix A	4

1 Introduction

1.1 General


- 1.1.1 Highways England (the Applicant) has submitted an application under Section 37 of the Planning Act 2008 (PA 2008) for an order to grant development consent for the A428 Black Cat to Caxton Gibbet improvements (the Scheme).
- 1.1.2 These General Arrangement Plans (these Plans) have been prepared to accompany the application for a Development Consent Order (DCO), made by the Applicant to the Secretary of State for Transport (SoS) via the Planning Inspectorate (the Inspectorate).
- 1.1.3 The Application is seeking powers to construct a new 10 mile (16km) dual 2-lane carriageway from Black Cat roundabout to Caxton Gibbet roundabout, to be known as the A421, and in addition approximately 1.8 miles (3km) of tie-in works. A detailed description of the Scheme can be found in **Chapter 2** of the Environmental Statement [TR010044/APP/6.1].
- 1.1.4 These Plans comprise part of the suite of Application documentation and are included in the Application in compliance with Regulation 5(2)(o) of the Infrastructure Planning (Applications: Prescribed Forms and Procedure) Regulations 2009 (the 2009 Regulations), which requires:
- '5(2)(o) any other plans, drawings and sections necessary to describe the proposals for which development consent is sought, showing details of design, external appearance, and the preferred layout of buildings or structures, drainage, surface water management, means of vehicular and pedestrian access, any car parking to be provided, and means of landscaping.'*
- 1.1.5 These Plans have been supplemented with a key plan in accordance with Regulation 5(4) of the 2009 Regulations which states:
- "Where a plan comprises three or more separate sheets a key plan must be provided showing the relationship between the different sheets."*
- 1.1.6 As these Plans are part of the Application documentation, they should be read alongside and are informed by the other Application documents. In particular, these Plans should be read alongside the draft DCO [TR010044/APP/3.1] and the Engineering Section Drawings [TR010044/APP/2.10].

2 Schedule of plans included in this application document



Drawing Number	Drawing Title	Revision
HE551495-ACM-LSI-GEN_SW_Z_ZZ-DR-DC-2650	General Arrangement Regulation 5(2)(o) Location Key Plan and Legend	P08
HE551495-ACM-LSI-ZN1_SW_Z_ZZ-DR-DC-2651	General Arrangement Regulation 5(2)(o) Sheet 1	P07
HE551495-ACM-LSI-ZN1_SW_Z_ZZ-DR-DC-2652	General Arrangement Regulation 5(2)(o) Sheet 2	P07
HE551495-ACM-LSI-ZN1_SW_Z_ZZ-DR-DC-2653	General Arrangement Regulation 5(2)(o) Sheet 3	P07
HE551495-ACM-LSI-ZN2_SW_Z_ZZ-DR-DC-2654	General Arrangement Regulation 5(2)(o) Sheet 4	P07
HE551495-ACM-LSI-ZN2_SW_Z_ZZ-DR-DC-2655	General Arrangement Regulation 5(2)(o) Sheet 5	P07
HE551495-ACM-LSI-ZN2_SW_Z_ZZ-DR-DC-2656	General Arrangement Regulation 5(2)(o) Sheet 6	P07
HE551495-ACM-LSI-ZN2_SW_Z_ZZ-DR-DC-2657	General Arrangement Regulation 5(2)(o) Sheet 7	P07
HE551495-ACM-LSI-ZN3_SW_Z_ZZ-DR-DC-2658	General Arrangement Regulation 5(2)(o) Sheet 08	P07
HE551495-ACM-LSI-ZN3_SW_Z_ZZ-DR-DC-2659	General Arrangement Regulation 5(2)(o) Sheet 09	P07
HE551495-ACM-LSI-ZN3_SW_Z_ZZ-DR-DC-2660	General Arrangement Regulation 5(2)(o) Sheet 10	P07
HE551495-ACM-LSI-ZN4_SW_Z_ZZ-DR-DC-2661	General Arrangement Regulation 5(2)(o) Sheet 11	P07
HE551495-ACM-LSI-ZN4_SW_Z_ZZ-DR-DC-2662	General Arrangement Regulation 5(2)(o) Sheet 12	P07
HE551495-ACM-LSI-ZN4_SW_Z_ZZ-DR-DC-2663	General Arrangement Regulation 5(2)(o) Sheet 13	P07
HE551495-ACM-LSI-ZN5_SW_Z_ZZ-DR-DC-2664	General Arrangement Regulation 5(2)(o) Sheet 14	P07
HE551495-ACM-LSI-ZN5_SW_Z_ZZ-DR-DC-2665	General Arrangement Regulation 5(2)(o) Sheet 15	P07

Drawing Number	Drawing Title	Revision
HE551495-ACM-LSI-ZN5_SW_Z_ZZ-DR-DC-2666	General Arrangement Regulation 5(2)(o) Sheet 16	P07

Appendix A General arrangement plans

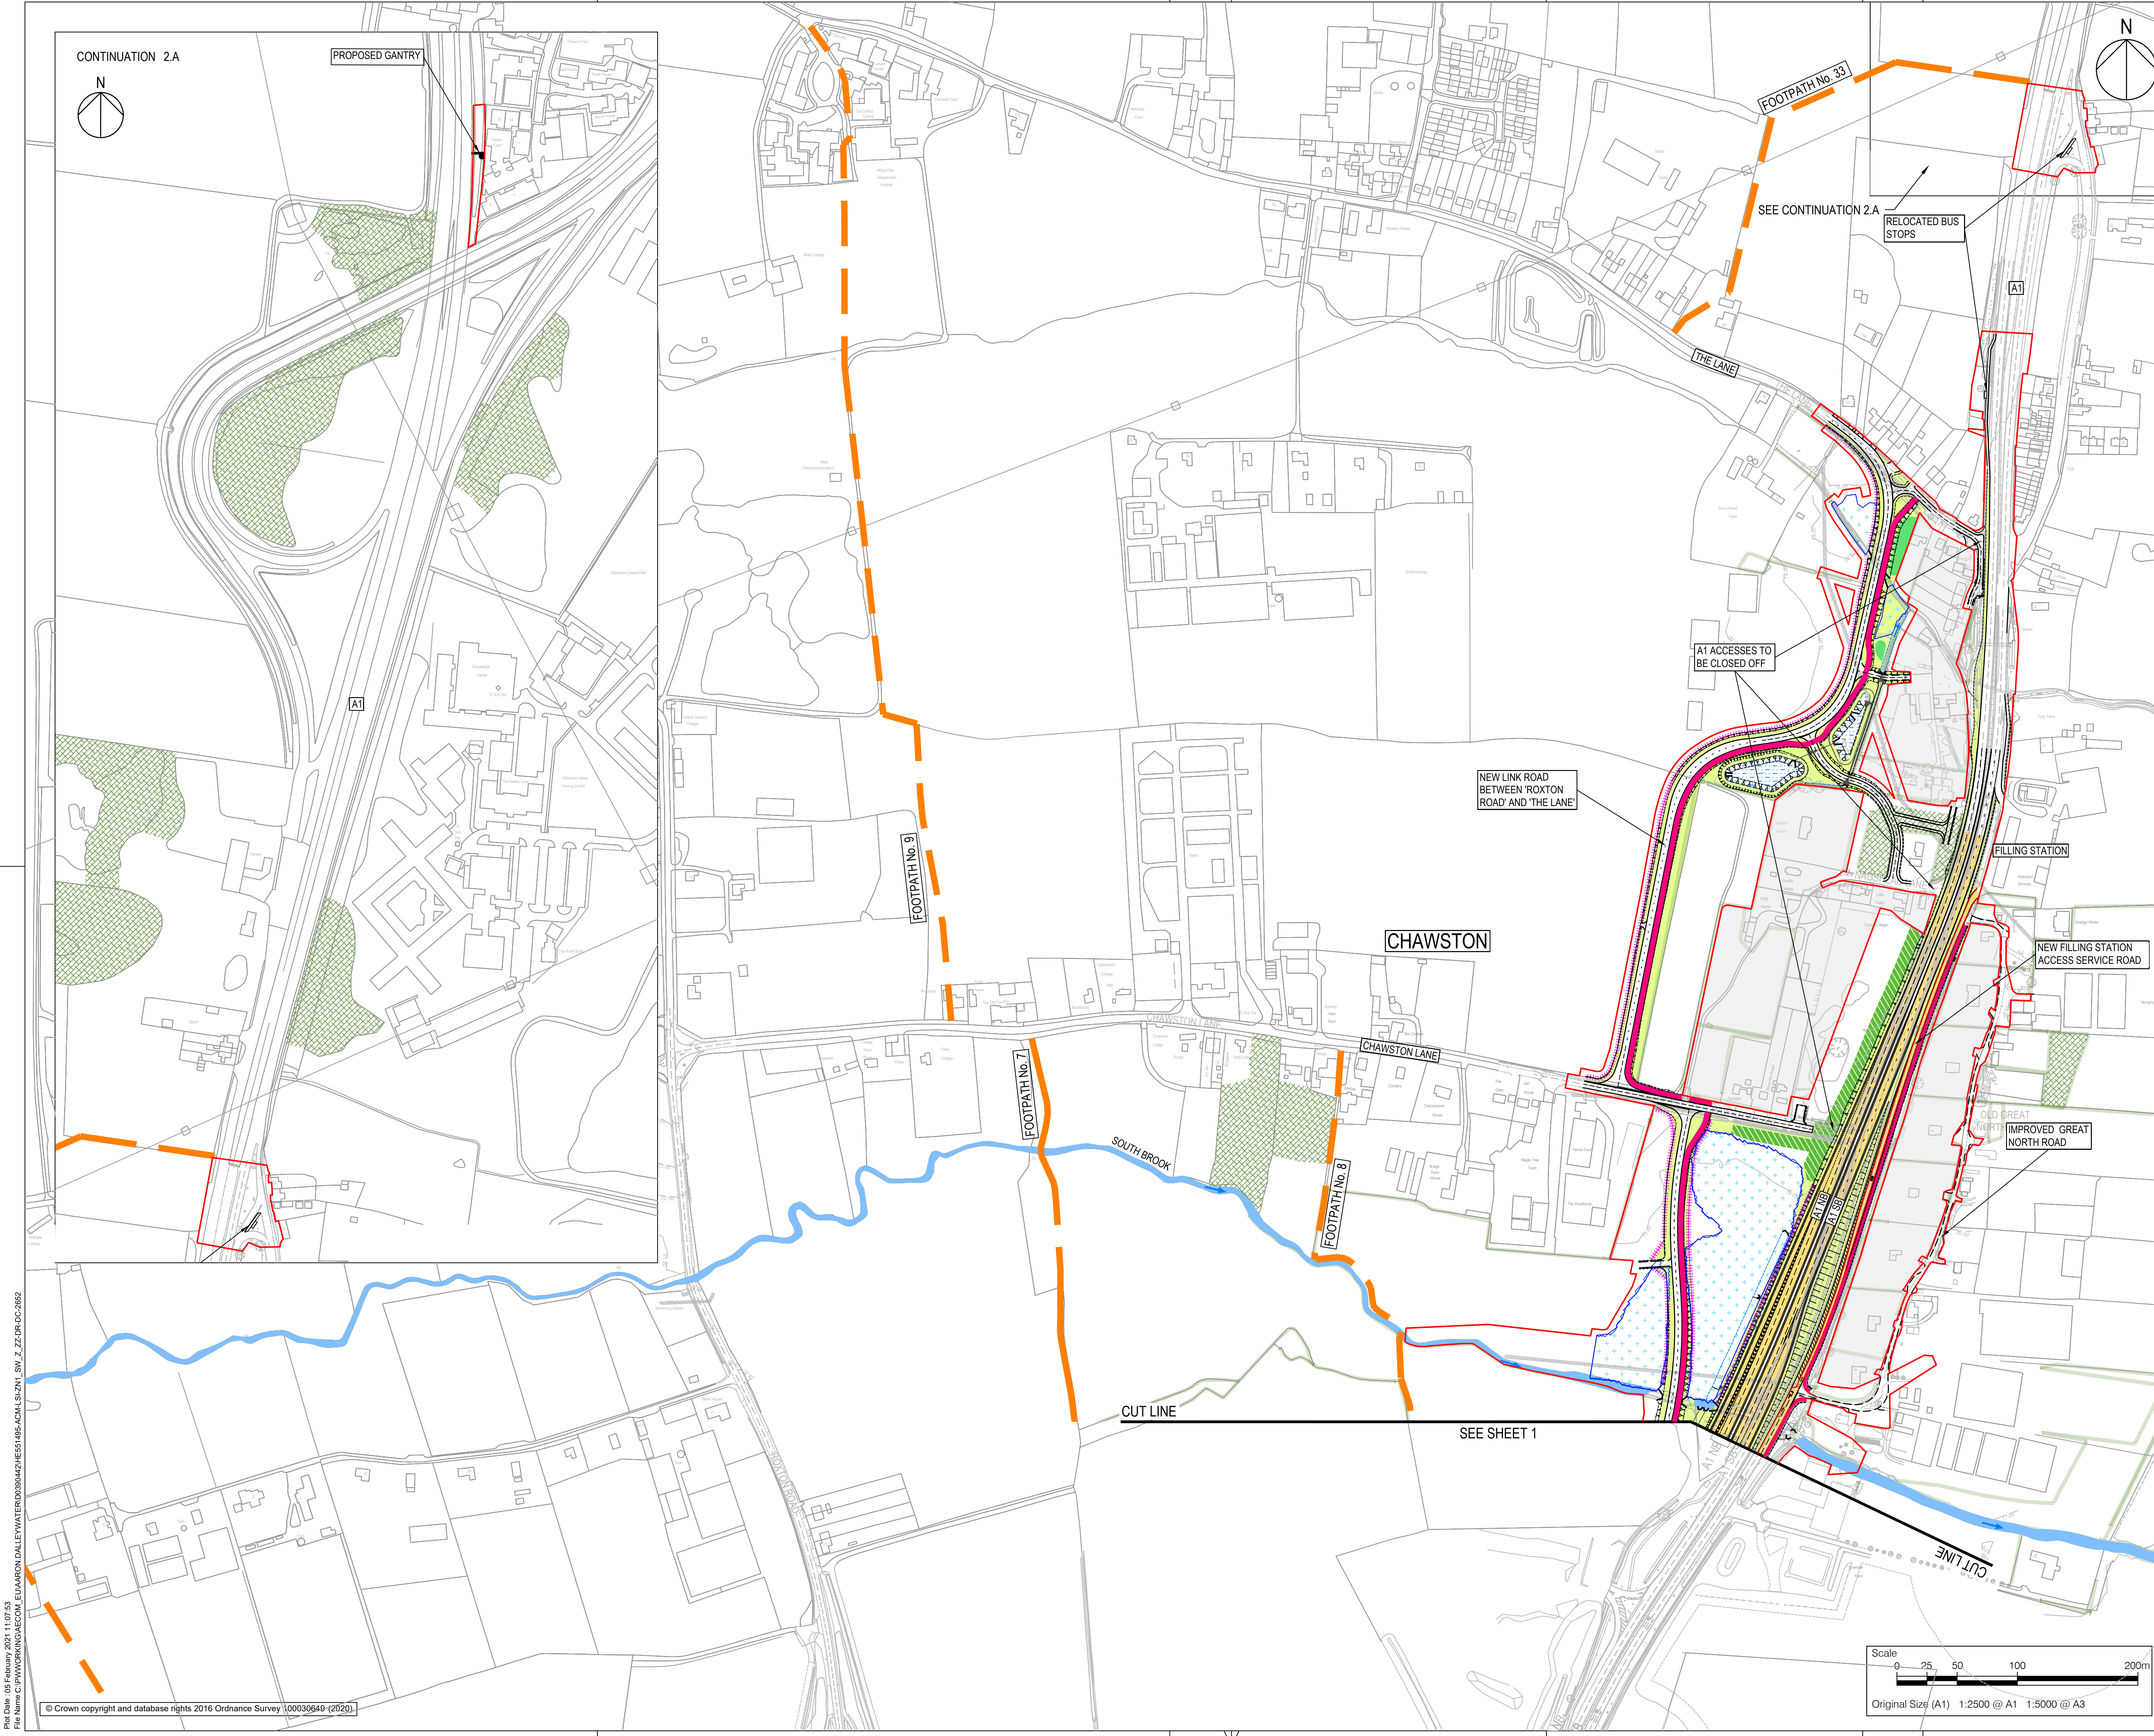


CONTINUATION 2.A

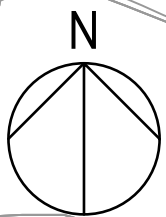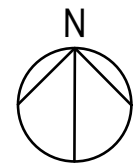

NOTES

1. THIS DRAWING IS TO BE READ IN CONJUNCTION WITH:
 - THE GENERAL ARRANGEMENT LEGEND, AND
 - THE DRAFT DEVELOPMENT CONSENT ORDER AND ACCOMPANYING APPLICATION DOCUMENTATION.
2. DO NOT SCALE FROM THIS DRAWING, USE ONLY PRINTED DIMENSIONS.
3. ALL DIMENSIONS, CHAINAGES, LEVELS AND COORDINATES ARE IN METRES UNLESS DEFINED OTHERWISE.

KEY PLAN

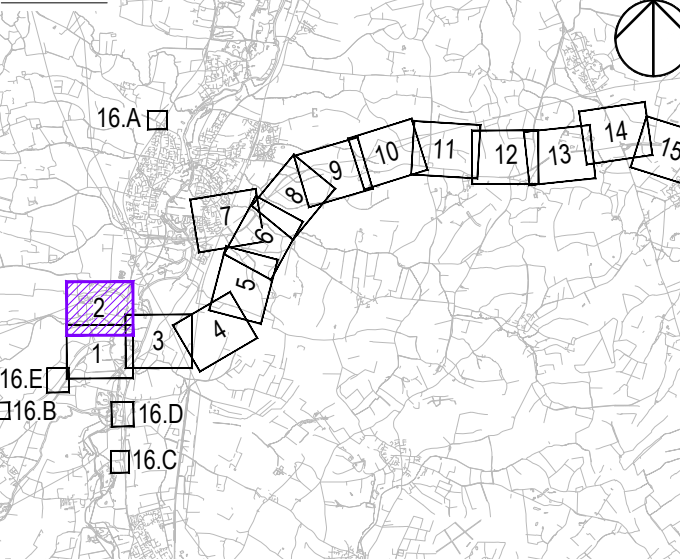

Final for DCO Application	AD	05/02/21	P07
Revision Details	By	Check	Date
	TD		Suffix

DCO APPLICATION

Client
Highways England
Woodlands
Manton Lane
Manton Industrial Estate
Bedford
MK41 7LW



Development Consent Order Number
TR010044

Project Title
A428 BLACK CAT TO
CAXTON GIBBET
IMPROVEMENTS


Drawing Title
GENERAL ARRANGEMENT
PLANS
REGULATION 5(2)(O)
SHEET 2


Designed AD	Drawn AD	Checked JMW	Approved TD	Date 05/02/21
Internal Project No. 60541541	Suitability D7	Scale @ A1 1:2500	Zone ZN1	

THIS DOCUMENT HAS BEEN PREPARED PURSUANT TO AND SUBJECT TO THE TERMS OF AECOM'S APPOINTMENT BY ITS CLIENT. AECOM ACCEPTS NO LIABILITY FOR ANY USE OF THIS DOCUMENT OTHER THAN BY ITS ORIGINAL CLIENT OR FOLLOWING AECOM'S EXPRESS AGREEMENT TO SUCH USE, AND ONLY FOR THE PURPOSES FOR WHICH IT WAS PREPARED AND PROVIDED.


Drawing Number Highways England PIN HE551495 -ACM	1 Originator -LSI	1 Volume -ZN1	Rev P07
Location ZN1_SW_Z_ZZ	1 Type -DR	1 Role -DC	1 Number 2652

Plot Date: 05 February 2021 11:07:53
File Name: C:\P\WORKING\GECOM_EU\A428ON-DALLEY\WATER\DCO\030914\2\HE551495-ACM-SW_Z_ZZ-DR-DC-2652

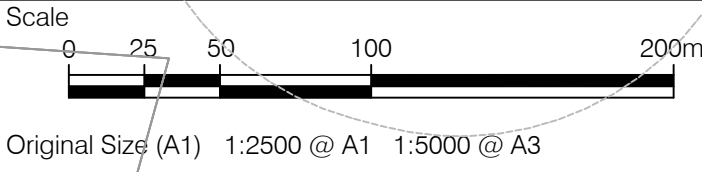

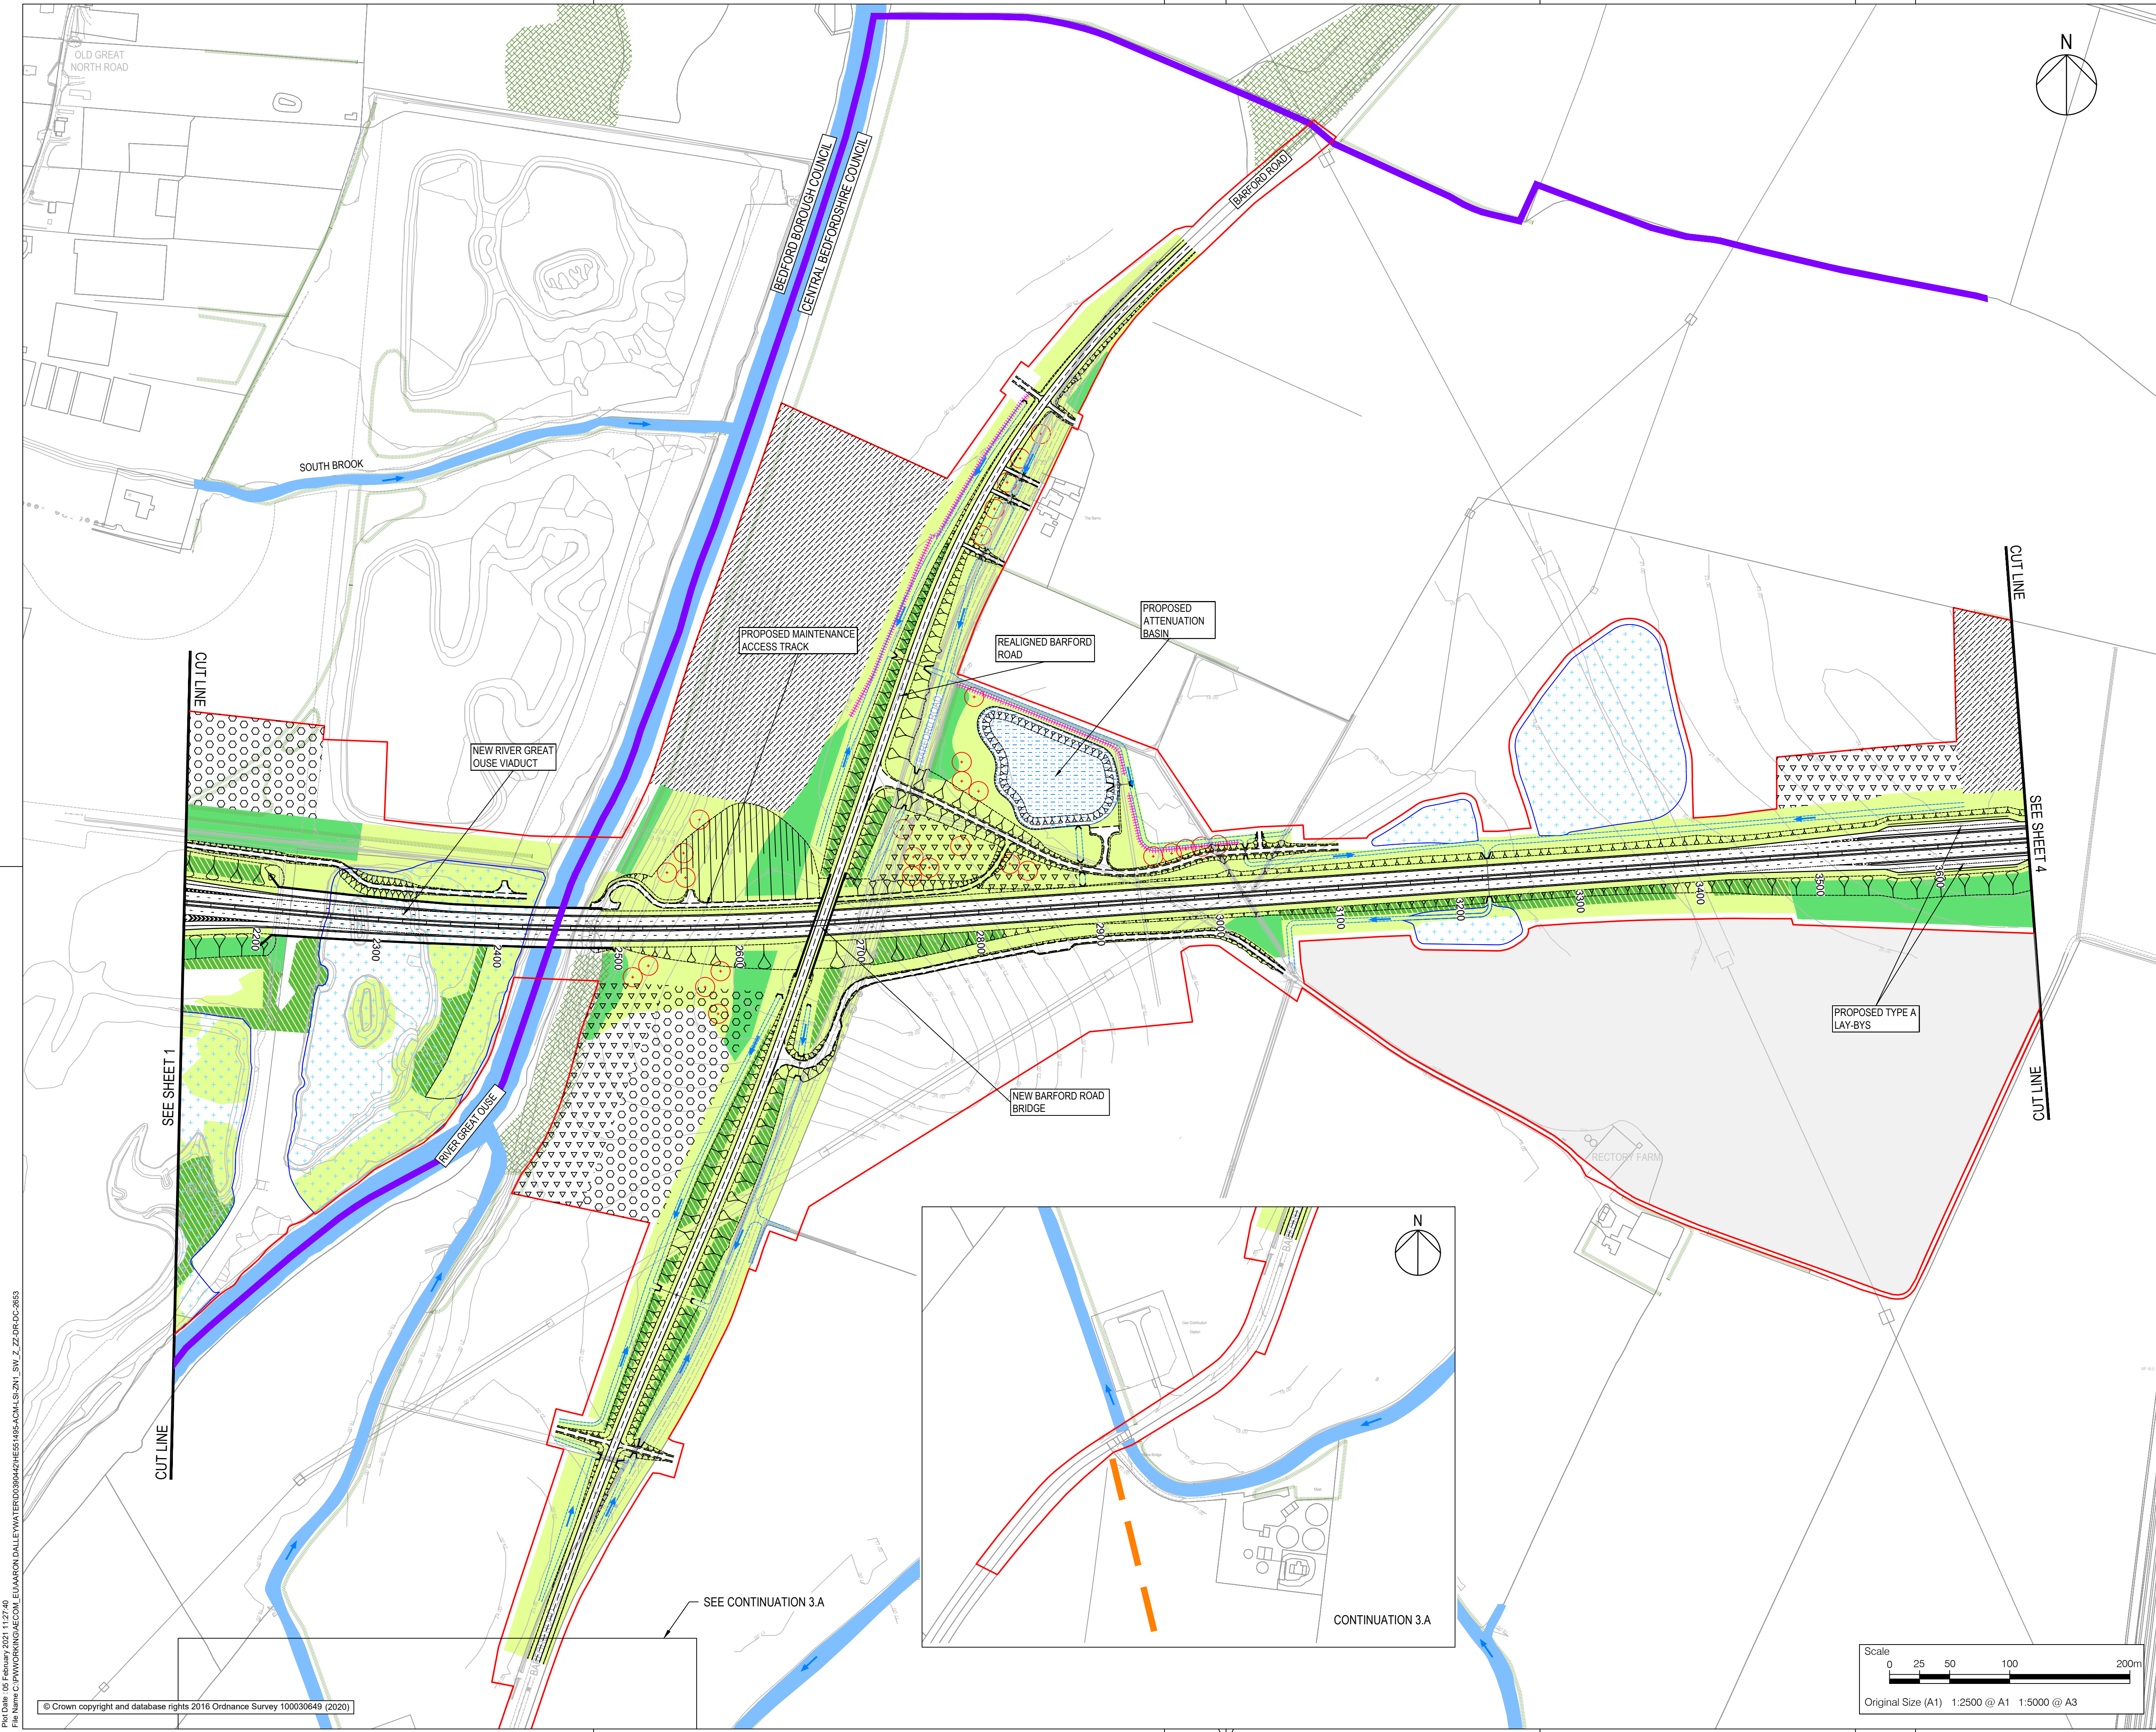

- NOTES
1. THIS DRAWING IS TO BE READ IN CONJUNCTION WITH:
 - THE GENERAL ARRANGEMENT LEGEND, AND;
 - THE DRAFT DEVELOPMENT CONSENT ORDER AND ACCOMPANYING APPLICATION DOCUMENTATION.
 2. DO NOT SCALE FROM THIS DRAWING. USE ONLY PRINTED DIMENSIONS.
 3. ALL DIMENSIONS, CHAINAGES, LEVELS AND COORDINATES ARE IN METRES UNLESS DEFINED OTHERWISE.

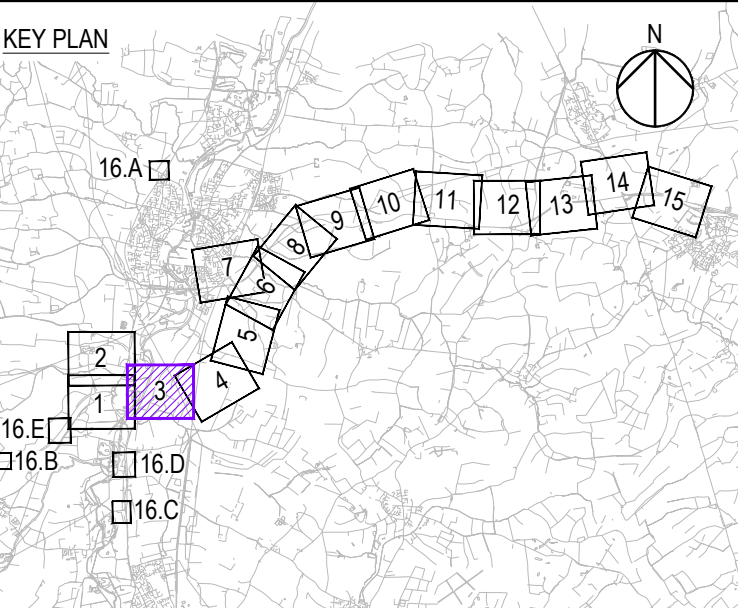

Final for DCO Application	AD	TD	05/02/21	P07
Revision Details	By	Check	Date	Suffix

DCO APPLICATION

Client
Highways England
Woodlands
Manton Lane
Manton Industrial Estate
Bedford
MK41 7LW

Working on behalf of
highways england

Development Consent Order Number
TR010044

Project Title
A428 BLACK CAT TO CAXTON GIBBET IMPROVEMENTS

GENERAL ARRANGEMENT PLANS REGULATION 5(2)(O) SHEET 3


Designed AD	Drawn AD	Checked JMW	Approved TD	Date 05/02/21
Internal Project No. 60541541		Suitability D7		
Scale @ A1 1:2500		Zone ZN1		


THIS DOCUMENT HAS BEEN PREPARED PURSUANT TO AND SUBJECT TO THE TERMS OF AECOM'S APPOINTMENT BY ITS CLIENT. AECOM ACCEPTS NO LIABILITY FOR ANY USE OF THIS DOCUMENT OTHER THAN BY ITS ORIGINAL CLIENT OR FOLLOWING AECOM'S EXPRESS AGREEMENT TO SUCH USE, AND ONLY FOR THE PURPOSES FOR WHICH IT WAS PREPARED AND PROVIDED.

Drawing Number HE551495 -ACM -LSI -	1 Originator ZN1_SW_Z_ZZ -DR-DC-2653	1 Volume P07	Rev
Location		I Type I Role I Number	


Proj Date: 05 February 2021 11:07:40
File Name: C:\P\WORKING\DCO\LEU\AARON\DALEY\WATER\09042\HE551495-ACM-LSI-ZN1_SW_Z_ZZ-DR-DC-2653

© Crown copyright and database rights 2016 Ordnance Survey 100030649 (2020)

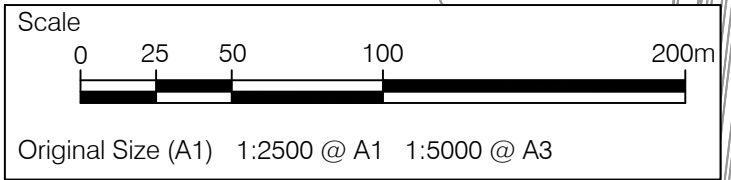

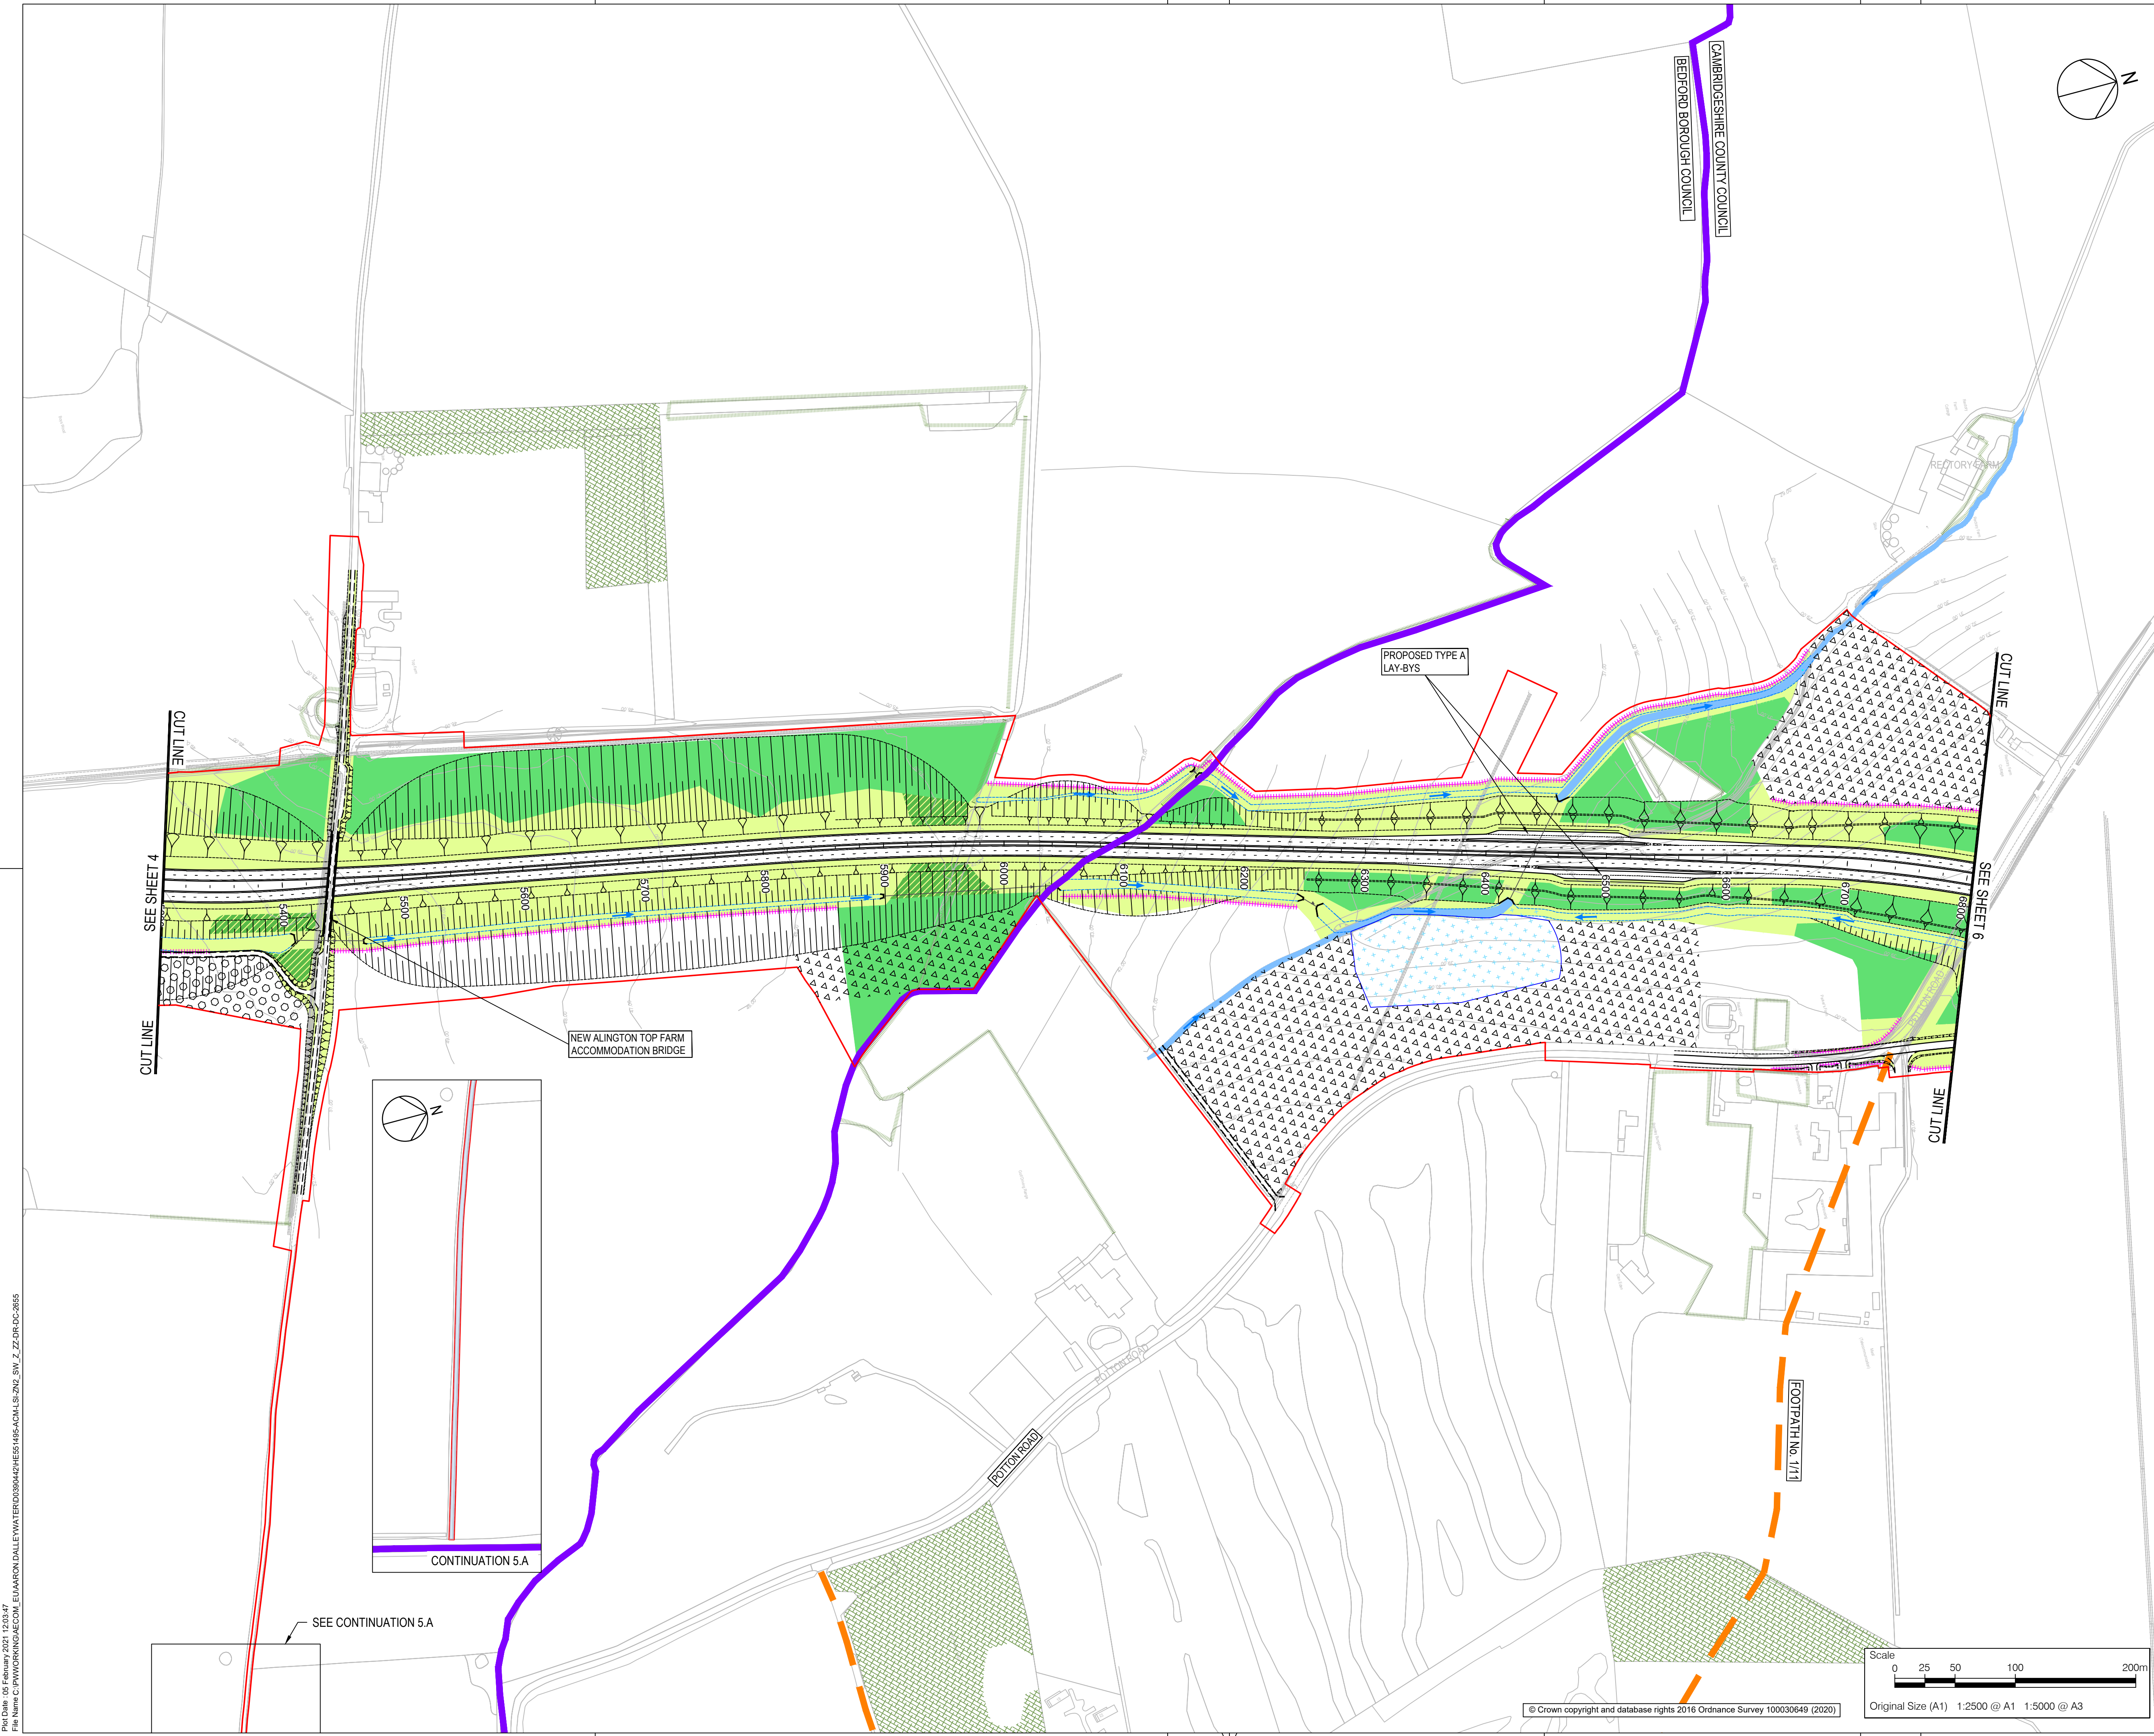

- NOTES
1. THIS DRAWING IS TO BE READ IN CONJUNCTION WITH:
 - THE GENERAL ARRANGEMENT LEGEND, AND;
 - THE DRAFT DEVELOPMENT CONSENT ORDER AND ACCOMPANYING APPLICATION DOCUMENTATION.
 2. DO NOT SCALE FROM THIS DRAWING, USE ONLY PRINTED DIMENSIONS.
 3. ALL DIMENSIONS, CHAINAGES, LEVELS AND COORDINATES ARE IN METRES UNLESS DEFINED OTHERWISE.

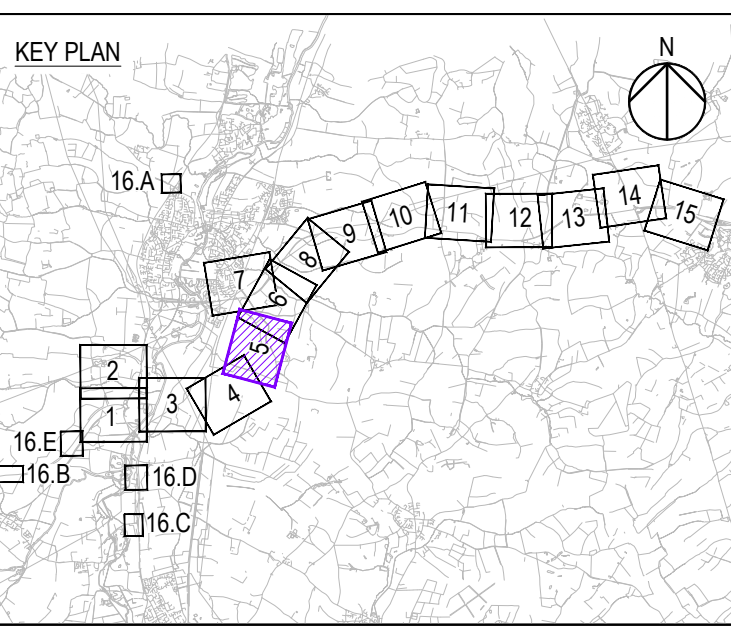

Final for DCO Application	AD	TD	05/02/21	P07
Revision Details	By	Check	Date	Suffix

Purpose of issue

DCO APPLICATION

Client
Highways England
Woodlands
Manton Lane
Manton Industrial Estate
Bedford
MK41 7LW

Working on behalf of
highways england

Development Consent Order Number

TR010044

Project Title

A428 BLACK CAT TO CAXTON GIBBET IMPROVEMENTS



Drawing Title

**GENERAL ARRANGEMENT PLANS
REGULATION 5(2)(O)
SHEET 5**


Designed AD	Drawn AD	Checked JMW	Approved TD	Date 05/02/21
Internal Project No. 60541541		Suitability D7		
Scale @ A1 1:2500		Zone ZN2		

THIS DOCUMENT HAS BEEN PREPARED PURSUANT TO AND SUBJECT TO THE TERMS OF AECOM'S APPOINTMENT BY ITS CLIENT. AECOM ACCEPTS NO LIABILITY FOR ANY USE OF THIS DOCUMENT OTHER THAN BY ITS ORIGINAL CLIENT OR FOLLOWING AECOM'S EXPRESS AGREEMENT TO SUCH USE, AND ONLY FOR THE PURPOSES FOR WHICH IT WAS PREPARED AND PROVIDED.

Drawing Number HE551495	Highways England PIN -ACM	I Originator -LSI	I Volume -	Rev P07
Location ZN2_SW_Z_ZZ -DR-DC-2655				I Type I Role I Number

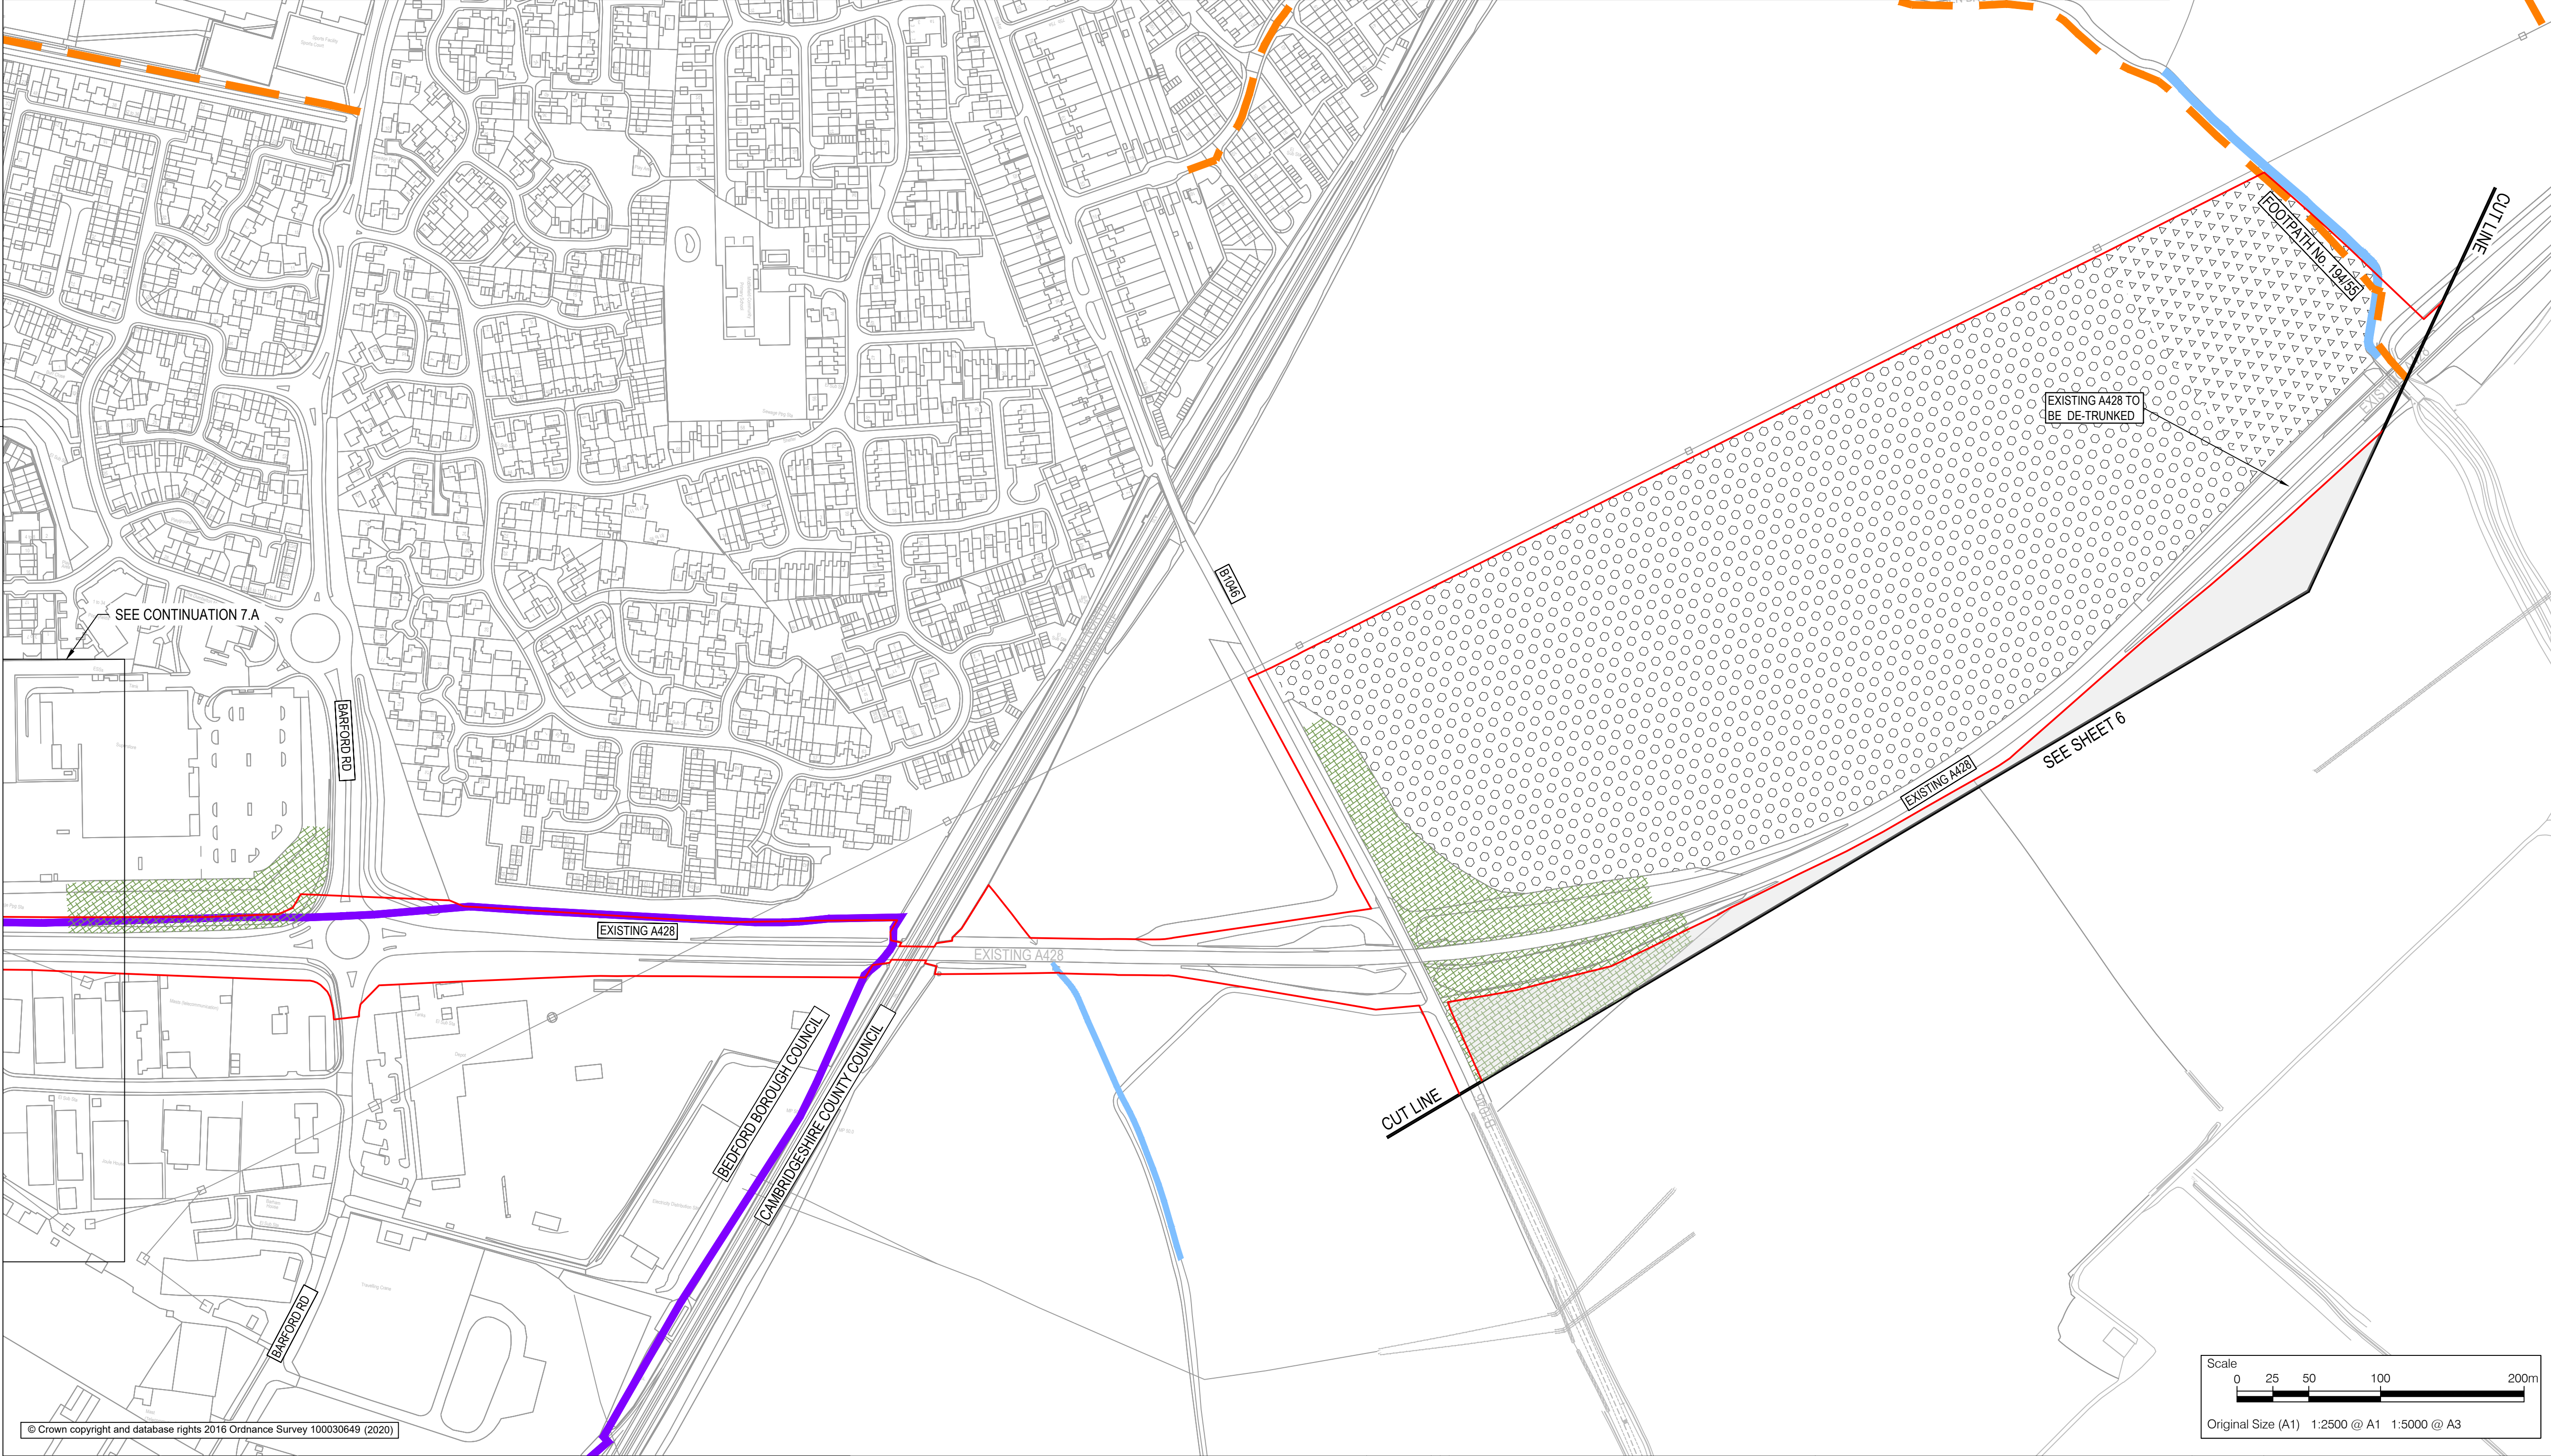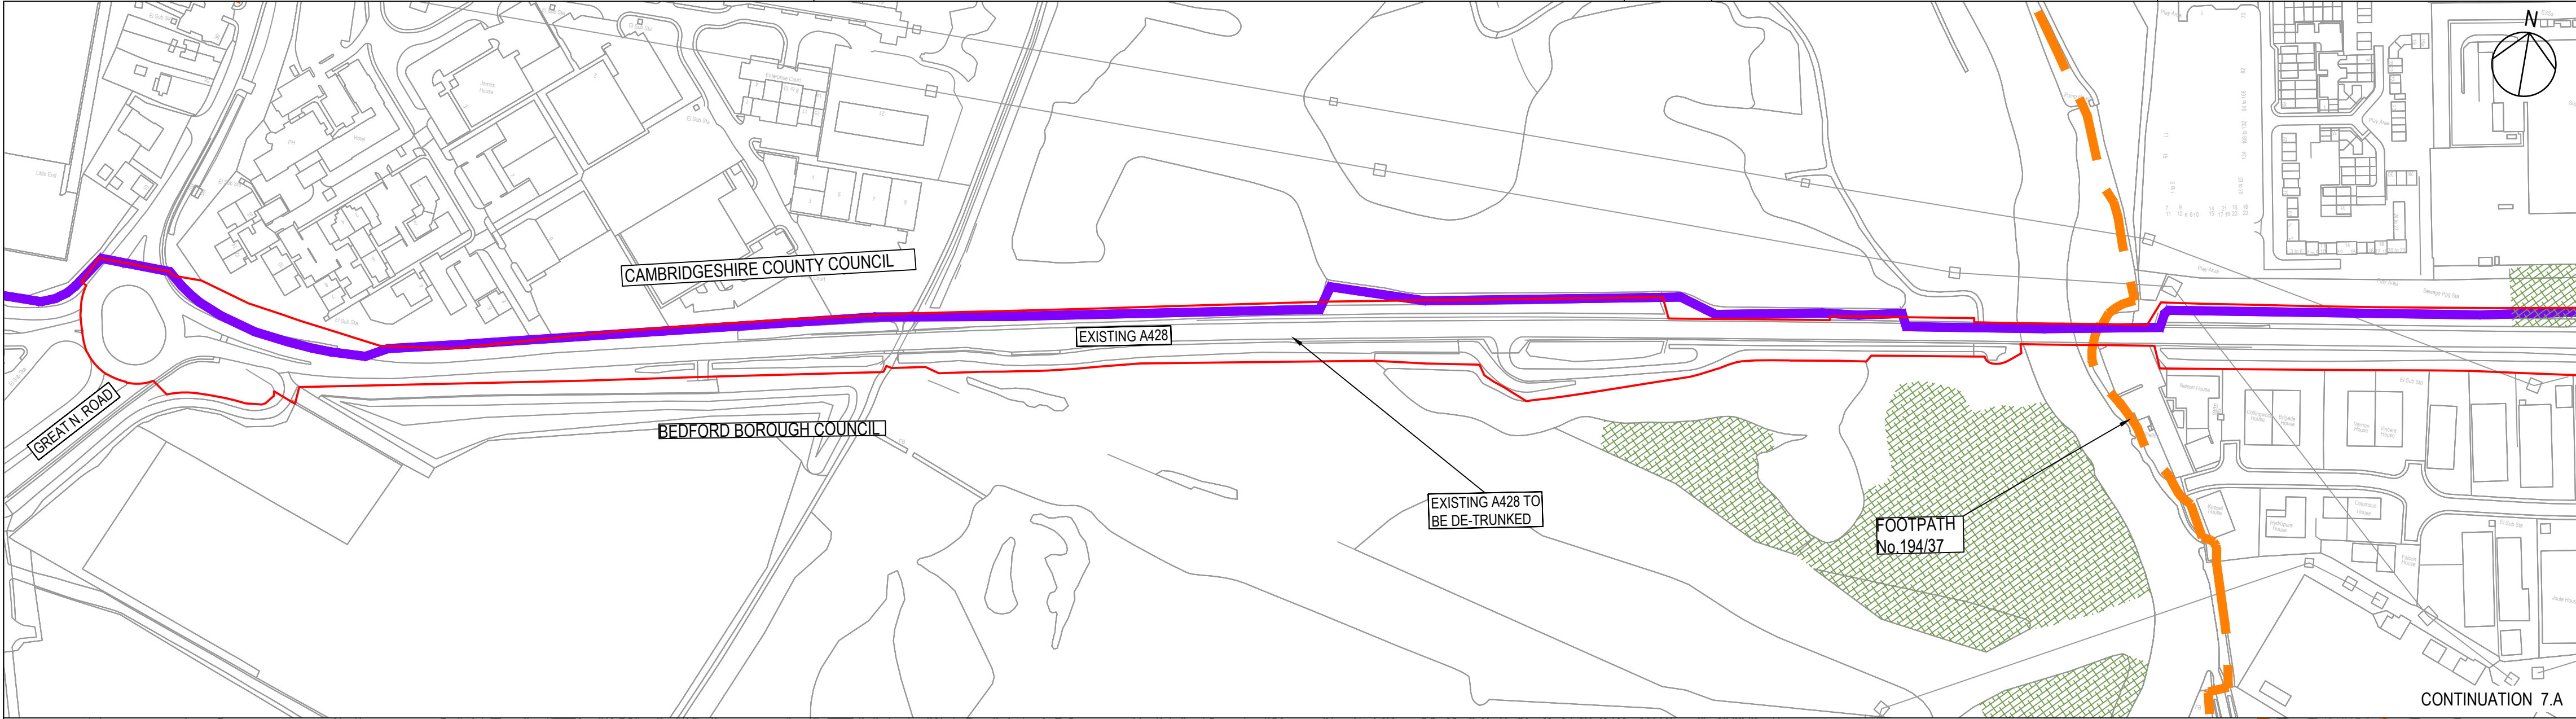

- NOTES
1. THIS DRAWING IS TO BE READ IN CONJUNCTION WITH:
 - THE GENERAL ARRANGEMENT LEGEND; AND
 - THE DRAFT DEVELOPMENT CONSENT ORDER AND ACCOMPANYING APPLICATION DOCUMENTATION.
 2. DO NOT SCALE FROM THIS DRAWING. USE ONLY PRINTED DIMENSIONS.
 3. ALL DIMENSIONS, CHAINAGES, LEVELS AND COORDINATES ARE IN METRES UNLESS DEFINED OTHERWISE.

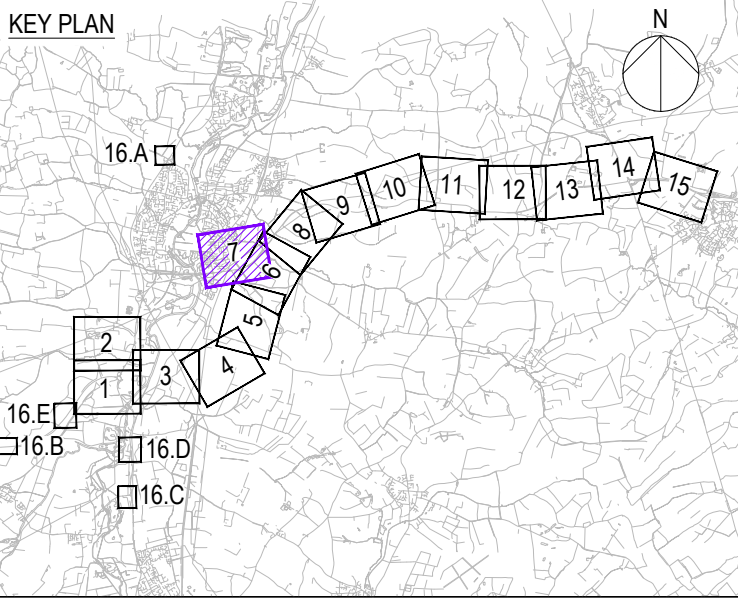

Final for DCO Application	AD	TD	05/02/21	P07
Revision Details	By	Check	Date	Suffix

DCO APPLICATION

Client
Highways England
Woodlands
Manton Lane
Manton Industrial Estate
Bedford
MK41 7LW



Development Consent Order Number
TR010044

Project Title
A428 BLACK CAT TO CAXTON GIBBET IMPROVEMENTS

Drawing Title
**GENERAL ARRANGEMENT PLANS
REGULATION 5(2)(O)
SHEET 7**


Designed AD	Drawn AD	Checked JMW	Approved TD	Date 05/02/21
Internal Project No. 60541541			Suitability D7	
Scale @ A1 1:2500			Zone ZN2	

THIS DOCUMENT HAS BEEN PREPARED PURSUANT TO AND SUBJECT TO THE TERMS OF AECOM'S APPOINTMENT BY ITS CLIENT. AECOM ACCEPTS NO LIABILITY FOR ANY USE OF THIS DOCUMENT OTHER THAN BY ITS ORIGINAL CLIENT OR FOLLOWING AECOM'S EXPRESS AGREEMENT TO SUCH USE, AND ONLY FOR THE PURPOSES FOR WHICH IT WAS PREPARED AND PROVIDED.

Drawing Number HE551495 -ACM	I Originator -LSI	I Volume -	Rev P07
Location ZN2_SW_Z_ZZ -DR-DC-2657			I Type I Role I Number



- NOTES
1. THIS DRAWING IS TO BE READ IN CONJUNCTION WITH:
 - THE GENERAL ARRANGEMENT LEGEND, AND;
 - THE DRAFT DEVELOPMENT CONSENT ORDER AND ACCOMPANYING APPLICATION DOCUMENTATION.
 2. DO NOT SCALE FROM THIS DRAWING, USE ONLY PRINTED DIMENSIONS.
 3. ALL DIMENSIONS, CHAINAGES, LEVELS AND COORDINATES ARE IN METRES UNLESS DEFINED OTHERWISE.

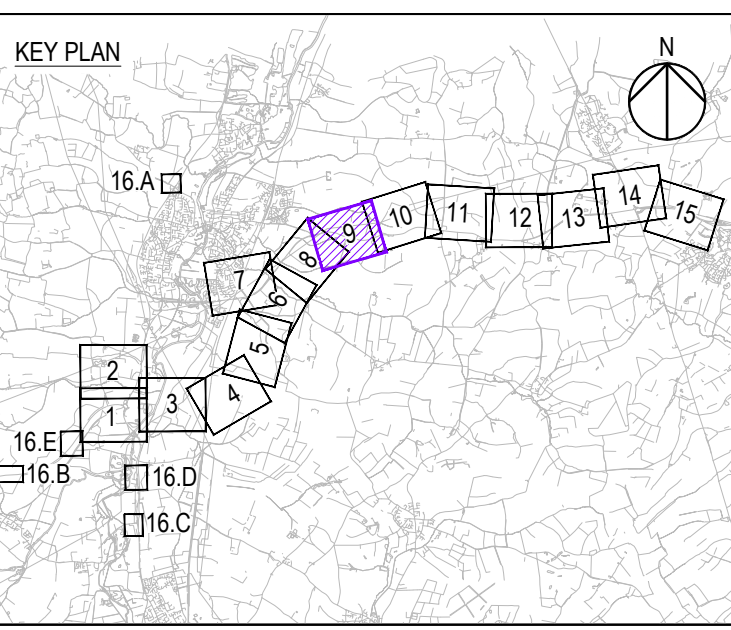

Final for DCO Application	AD	TD	05/02/21	P07
Revision Details	By	Check	Date	Suffix

DCO APPLICATION

Client
Highways England
Woodlands
Manton Lane
Manton Industrial Estate
Bedford
MK41 7LW



Development Consent Order Number
TR010044


Project Title
A428 BLACK CAT TO
CAXTON GIBBET
IMPROVEMENTS

Drawing Title
GENERAL ARRANGEMENT
PLANS
REGULATION 5(2)(O)
SHEET 9


Designed AD	Drawn AD	Checked JMW	Approved TD	Date 05/02/21
Internal Project No. 60541541		Suitability D7		
Scale @ A1 1:2500		Zone ZN3		

THIS DOCUMENT HAS BEEN PREPARED PURSUANT TO AND SUBJECT TO THE TERMS OF AECOM'S APPOINTMENT BY ITS CLIENT. AECOM ACCEPTS NO LIABILITY FOR ANY USE OF THIS DOCUMENT OTHER THAN BY ITS ORIGINAL CLIENT OR FOLLOWING AECOM'S EXPRESS AGREEMENT TO SUCH USE, AND ONLY FOR THE PURPOSES FOR WHICH IT WAS PREPARED AND PROVIDED.


Drawing Number HE551495	Highways England PIN -ACM	I Originator -LSI	I Volume -	Rev P07
Location ZN3_SW_Z_ZZ				I Type -DR
I Role -DC				I Number 2659

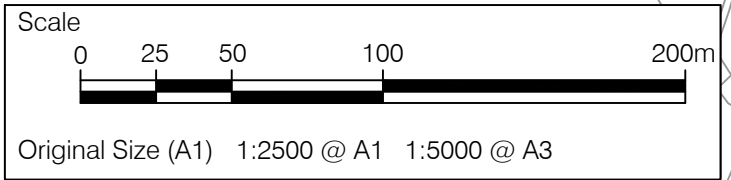

Rev 05/02/21
File Name C:\PROJ\DRAWING\DCO\LEU\AARON\DALEY\WATER\09042\HE551495-ACM\LSI\ZN3_SW_Z_ZZ-DR-DC-2659

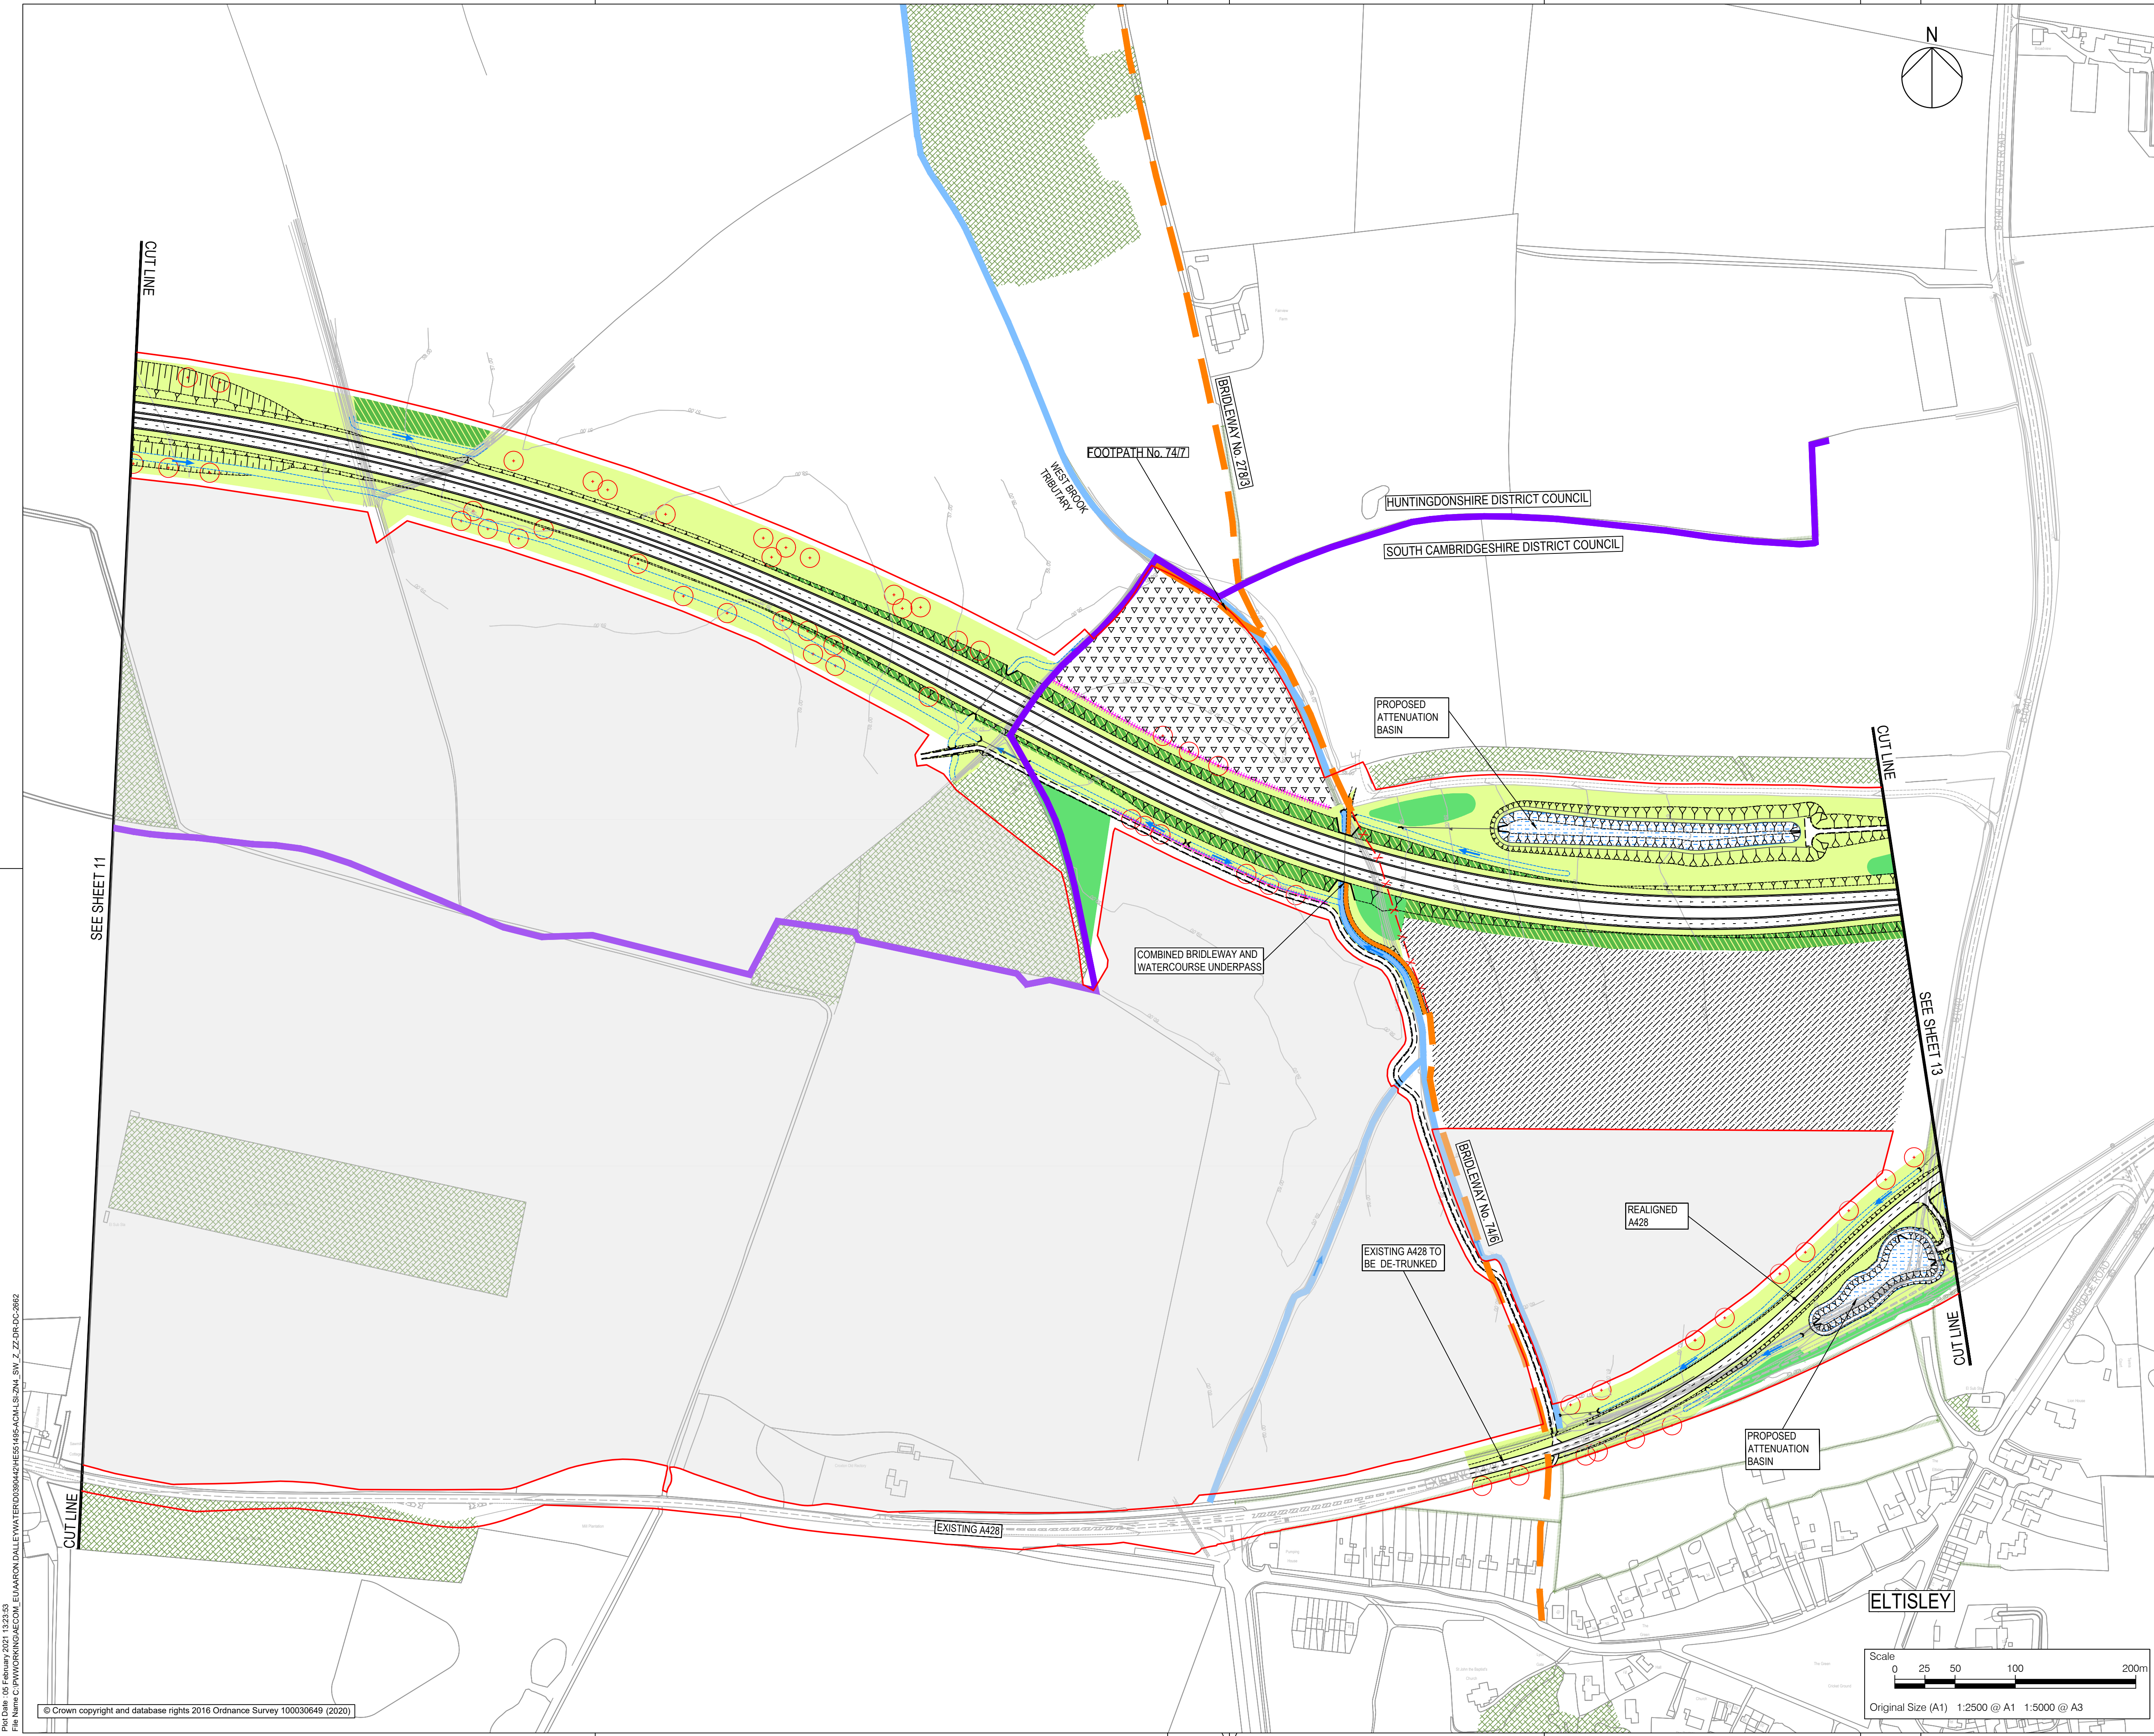

- NOTES
1. THIS DRAWING IS TO BE READ IN CONJUNCTION WITH:
 - THE GENERAL ARRANGEMENT LEGEND, AND;
 - THE DRAFT DEVELOPMENT CONSENT ORDER AND ACCOMPANYING APPLICATION DOCUMENTATION.
 2. DO NOT SCALE FROM THIS DRAWING, USE ONLY PRINTED DIMENSIONS.
 3. ALL DIMENSIONS, CHAINAGES, LEVELS AND COORDINATES ARE IN METRES UNLESS DEFINED OTHERWISE.

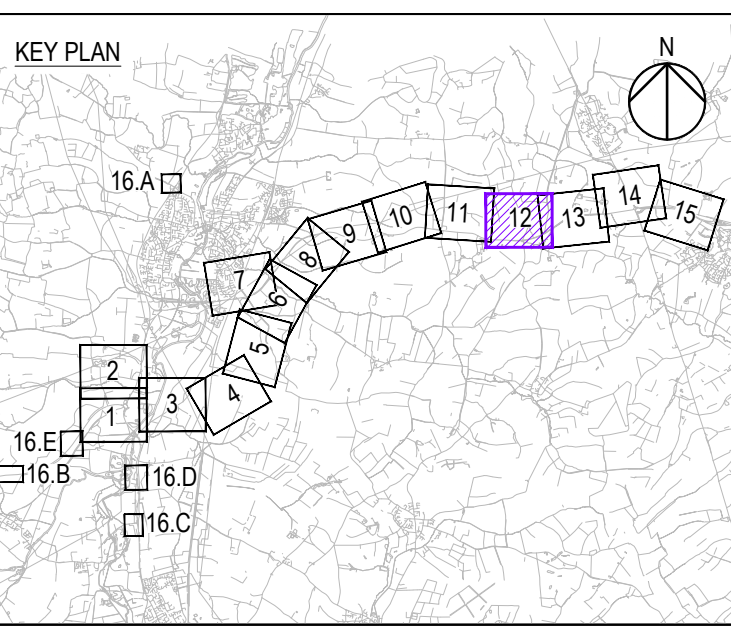

Final for DCO Application	AD	TD	05/02/21	P07
Revision Details	By	Check	Date	Suffix

DCO APPLICATION

Client
Highways England
Woodlands
Manton Lane
Manton Industrial Estate
Bedford
MK41 7LW

Working on behalf of
highways england

Development Consent Order Number
TR010044

Project Title
A428 BLACK CAT TO CAXTON GIBBET IMPROVEMENTS


GENERAL ARRANGEMENT PLANS REGULATION 5(2)(O) SHEET 12



Designed AD	Drawn AD	Checked JMW	Approved TD	Date 05/02/21
Internal Project No. 60541541			Suitability D7	
Scale @ A1 1:2500			Zone ZN4	

THIS DOCUMENT HAS BEEN PREPARED PURSUANT TO AND SUBJECT TO THE TERMS OF AECOM'S APPOINTMENT BY ITS CLIENT. AECOM ACCEPTS NO LIABILITY FOR ANY USE OF THIS DOCUMENT OTHER THAN BY ITS ORIGINAL CLIENT OR FOLLOWING AECOM'S EXPRESS AGREEMENT TO SUCH USE, AND ONLY FOR THE PURPOSES FOR WHICH IT WAS PREPARED AND PROVIDED.


Drawing Number HE551495	Highways England PIN -ACM	1 Originator -LSI	1 Volume -	Rev P07
Location ZN4_SW_Z_ZZ				1 Type 1 Role 1 Number

Rev 01 Date 05 February 2021 12:01:33
File Name C:\P\01000\DRAWING\A428\A428HE551495-ACM-LSI-ZN4_SW_Z_ZZ-DR-DC-2662

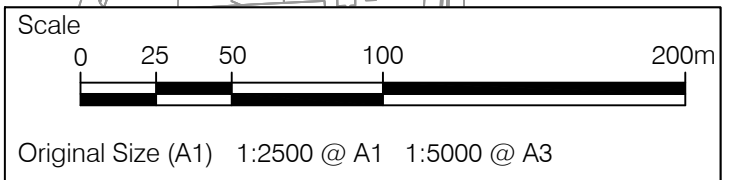

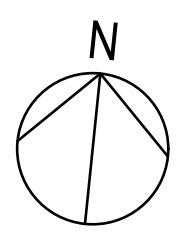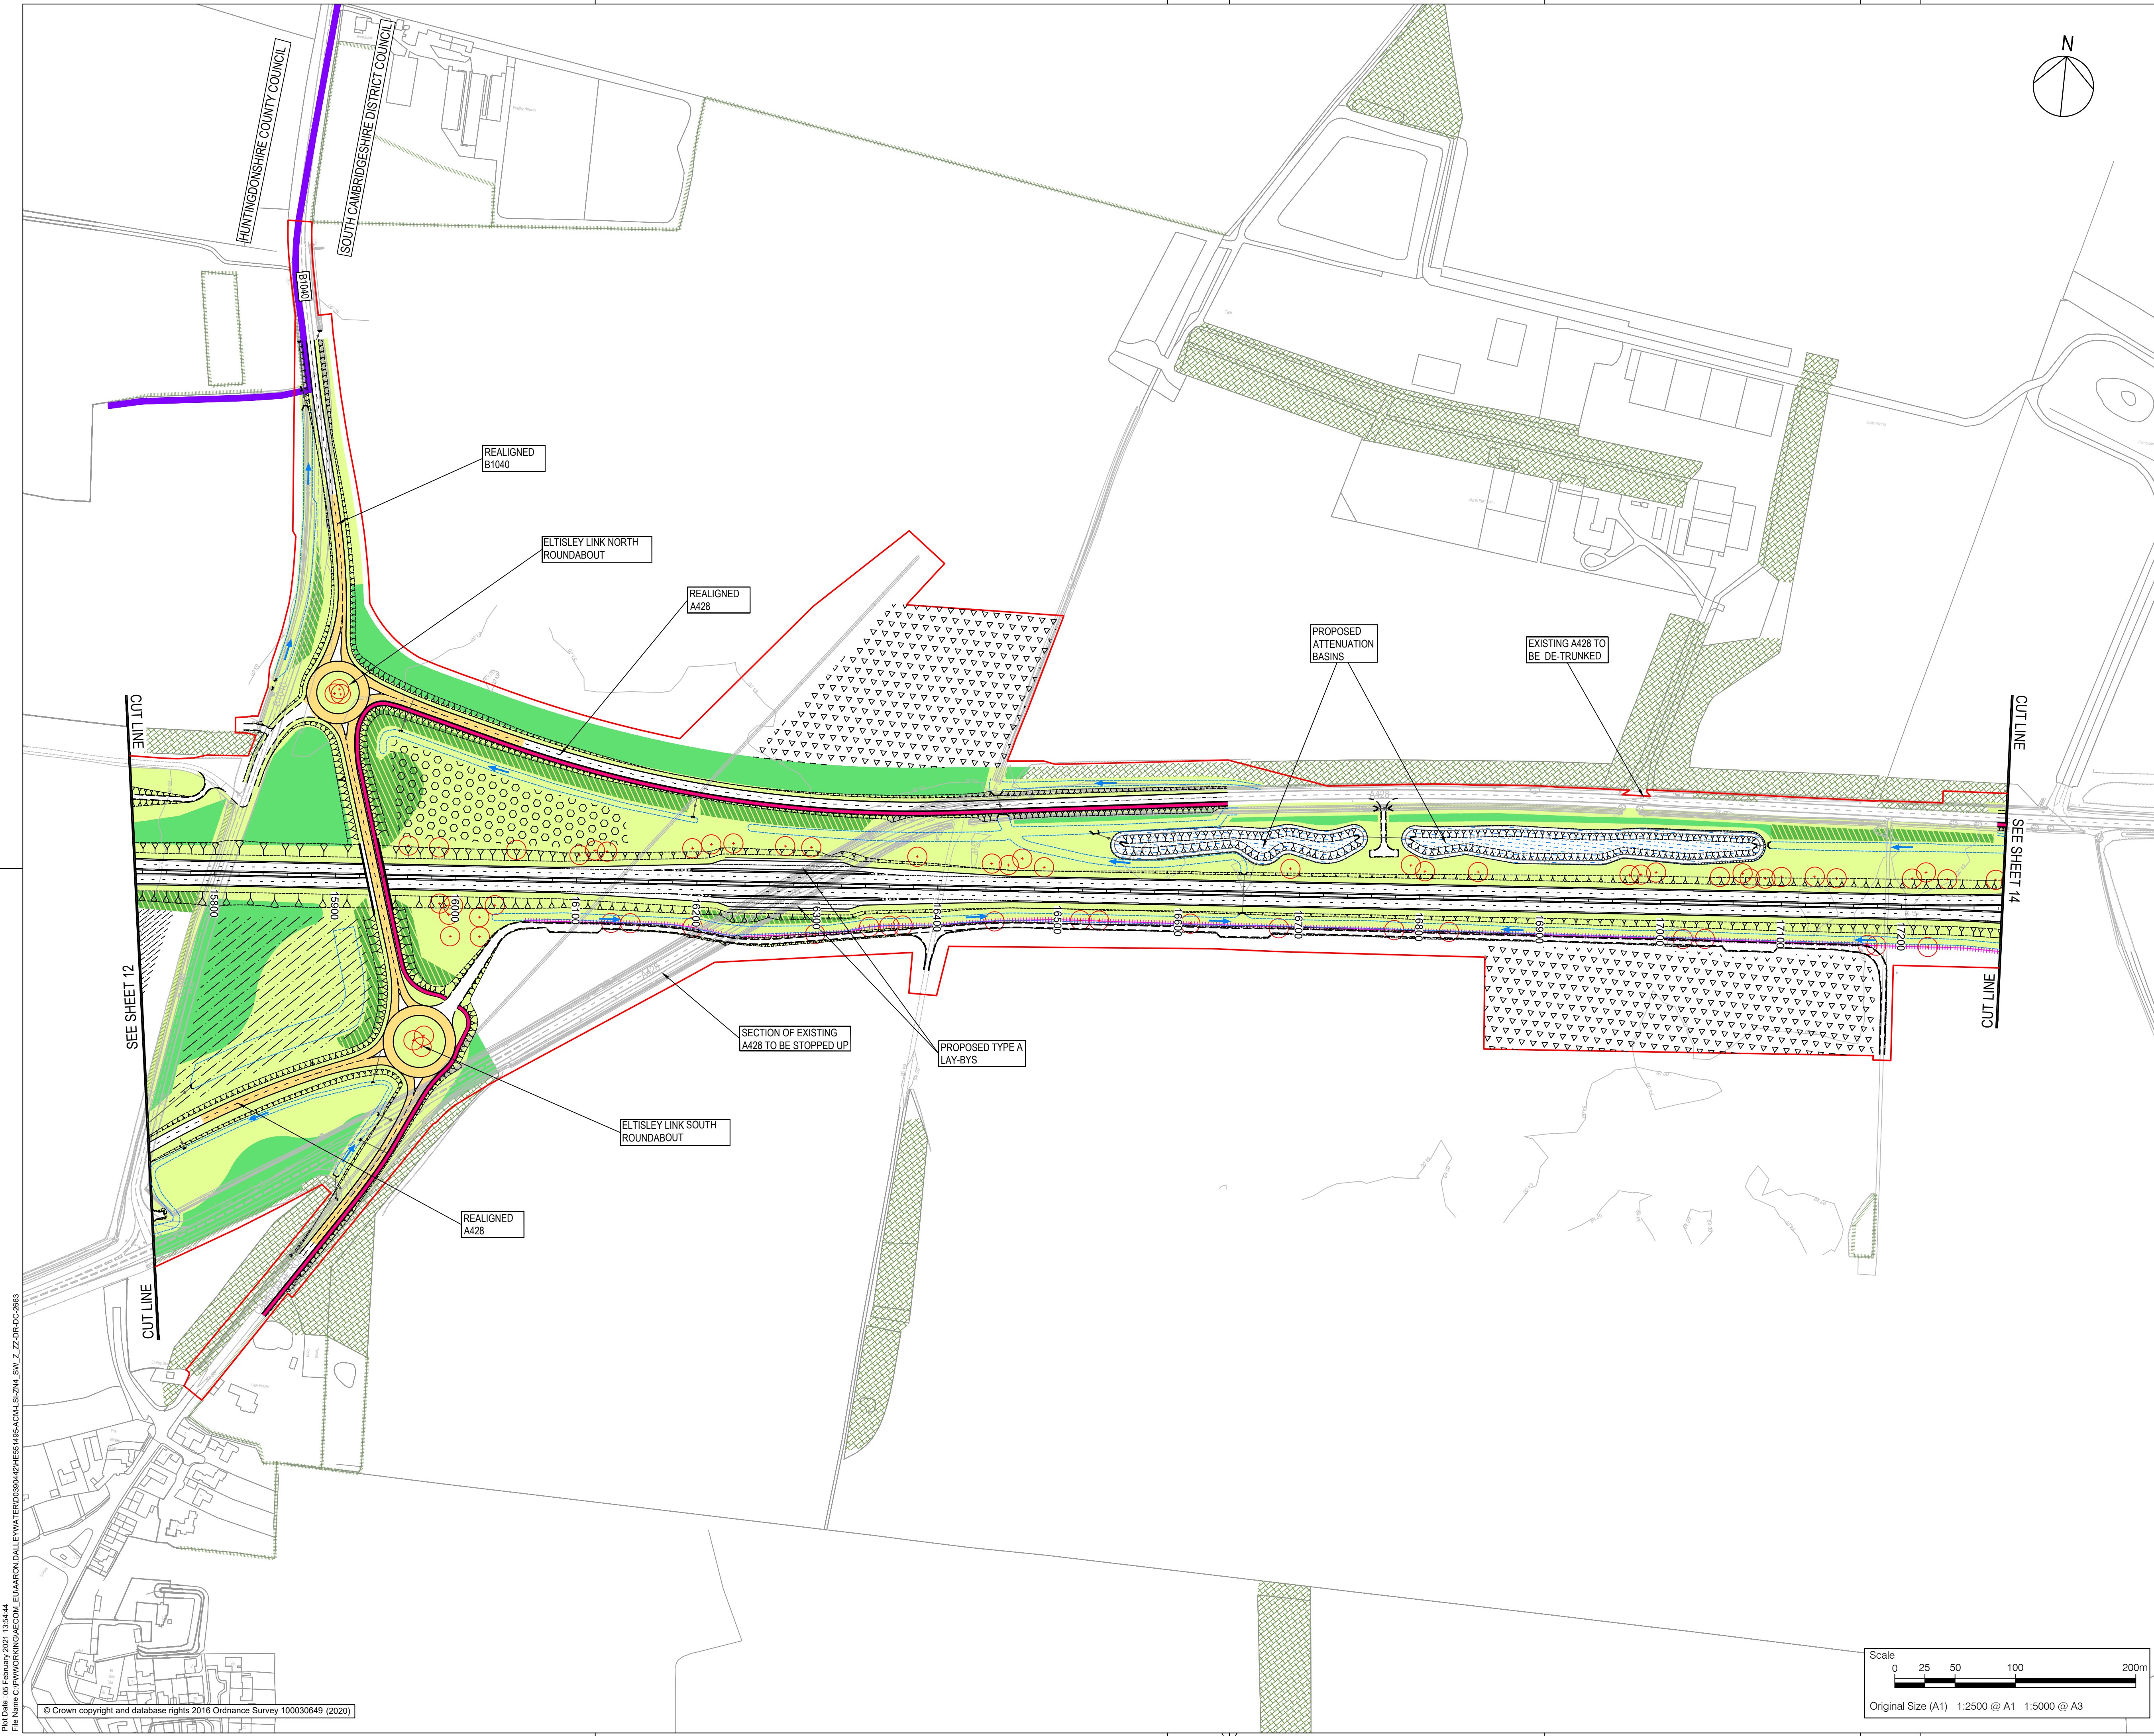

- NOTES
1. THIS DRAWING IS TO BE READ IN CONJUNCTION WITH:
 - THE GENERAL ARRANGEMENT LEGEND, AND;
 - THE DRAFT DEVELOPMENT CONSENT ORDER AND ACCOMPANYING APPLICATION DOCUMENTATION.
 2. DO NOT SCALE FROM THIS DRAWING. USE ONLY PRINTED DIMENSIONS.
 3. ALL DIMENSIONS, CHAINAGES, LEVELS AND COORDINATES ARE IN METRES UNLESS DEFINED OTHERWISE.

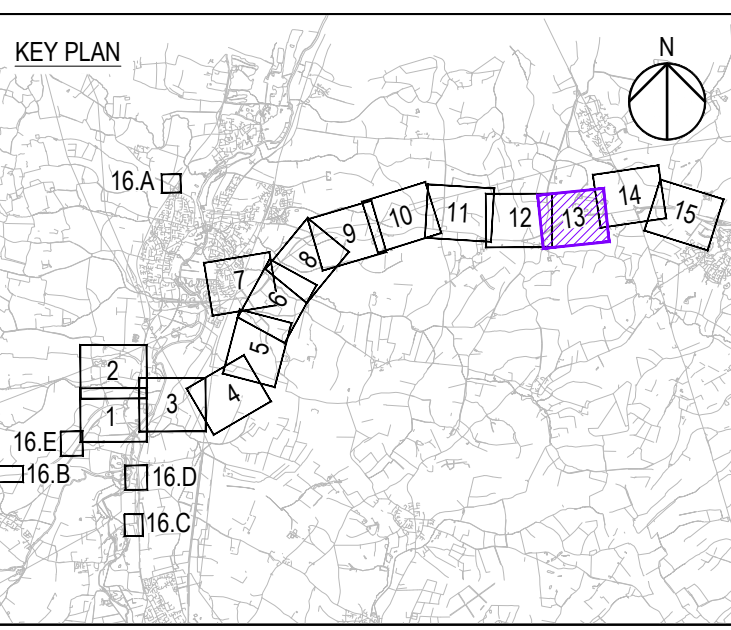

Final for DCO Application	AD	TD	05/02/21	P07
Revision Details	By	Check	Date	Suffix

DCO APPLICATION

Client
Highways England
Woodlands
Manton Lane
Manton Industrial Estate
Bedford
MK41 7LW

Working on behalf of
highways england

Development Consent Order Number
TR010044

Project Title
A428 BLACK CAT TO CAXTON GIBBET IMPROVEMENTS

Drawing Title
**GENERAL ARRANGEMENT PLANS
REGULATION 5(2)(O)
SHEET 13**


Designed AD	Drawn AD	Checked JMW	Approved TD	Date 05/02/21
Internal Project No. 60541541		Suitability D7		
Scale @ A1 1:2500		Zone ZN4		


THIS DOCUMENT HAS BEEN PREPARED PURSUANT TO AND SUBJECT TO THE TERMS OF AECOM'S APPOINTMENT BY ITS CLIENT. AECOM ACCEPTS NO LIABILITY FOR ANY USE OF THIS DOCUMENT OTHER THAN BY ITS ORIGINAL CLIENT OR FOLLOWING AECOM'S EXPRESS AGREEMENT TO SUCH USE, AND ONLY FOR THE PURPOSES FOR WHICH IT WAS PREPARED AND PROVIDED.






Drawing Number HE551495 -ACM -LSI -	I Originator ZN4_SW_Z_ZZ -DR-DC-2663	I Volume P07	Rev
Location		I Type	I Role

Proj Date: 05 February 2021 15:04
File Name: C:\PROJECTS\DCO\DCOM_EU\AARON DALLEY\WATER\03042\HE551495-ACM-LSI-ZN4_SW_Z_ZZ-DR-DC-2663

© Crown copyright and database rights 2016 Ordnance Survey 100030649 (2020)

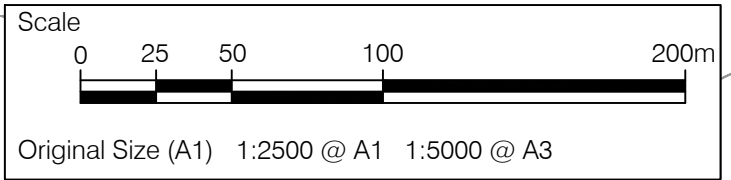


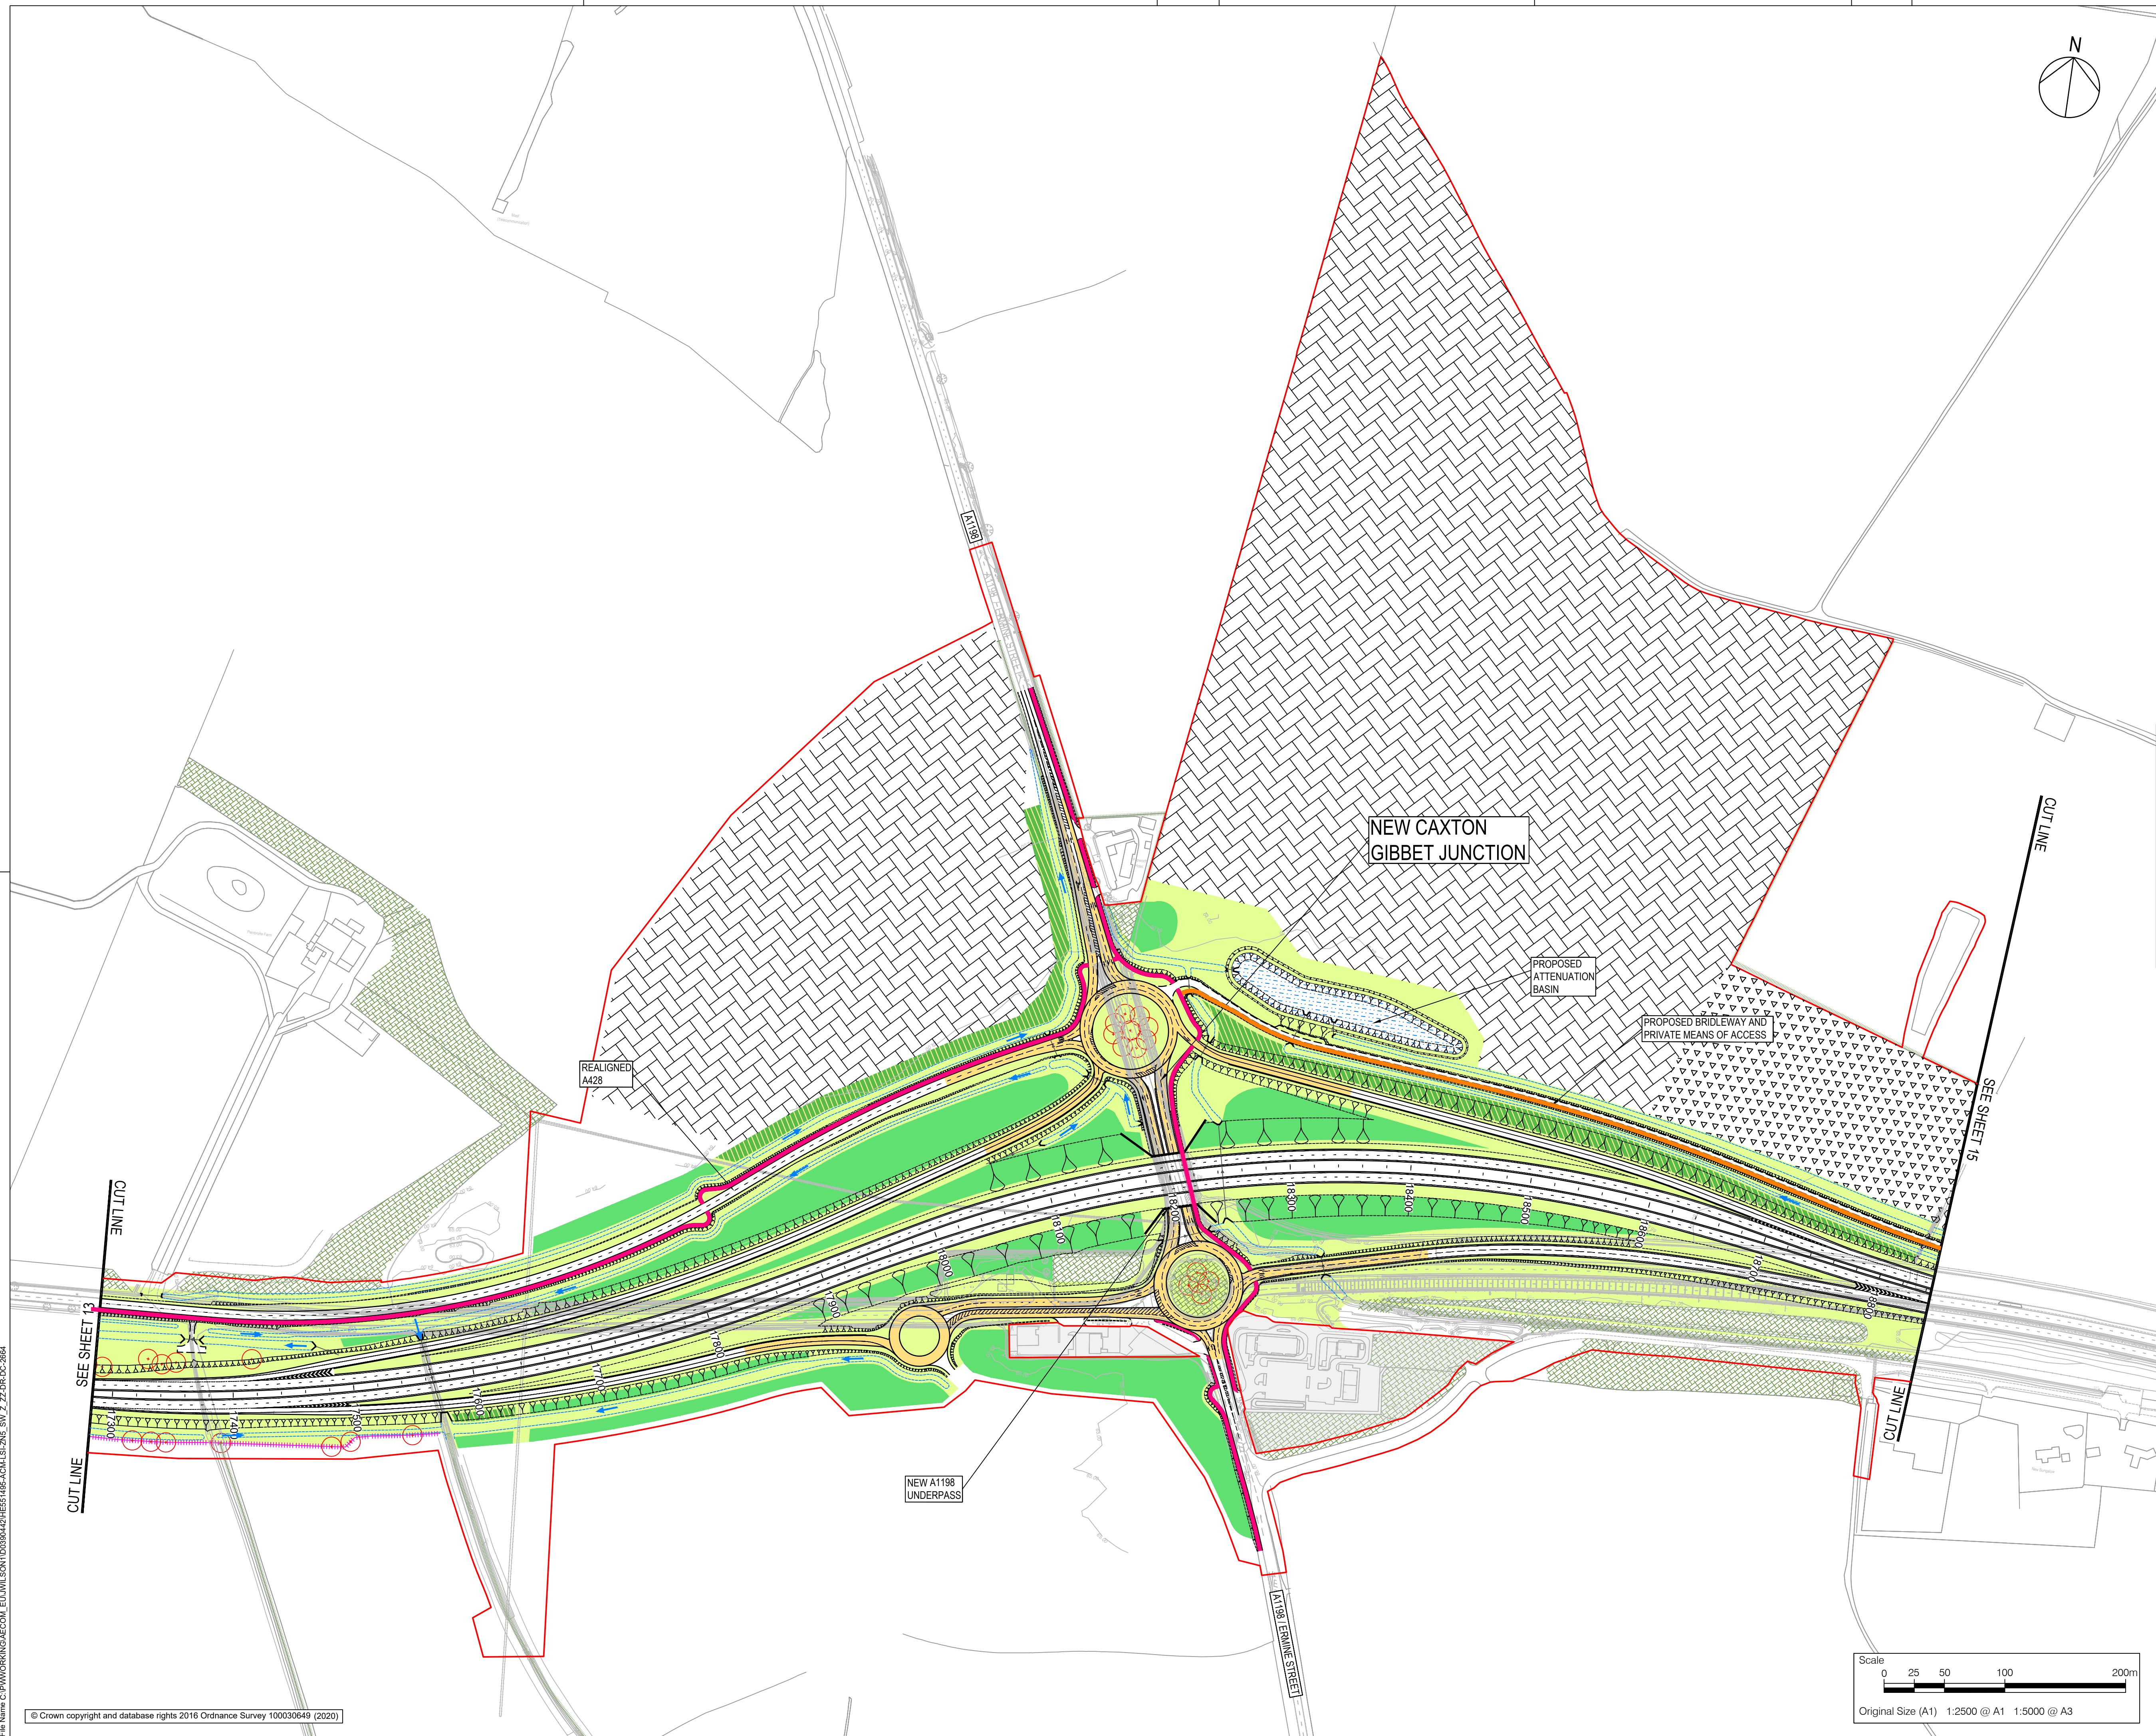

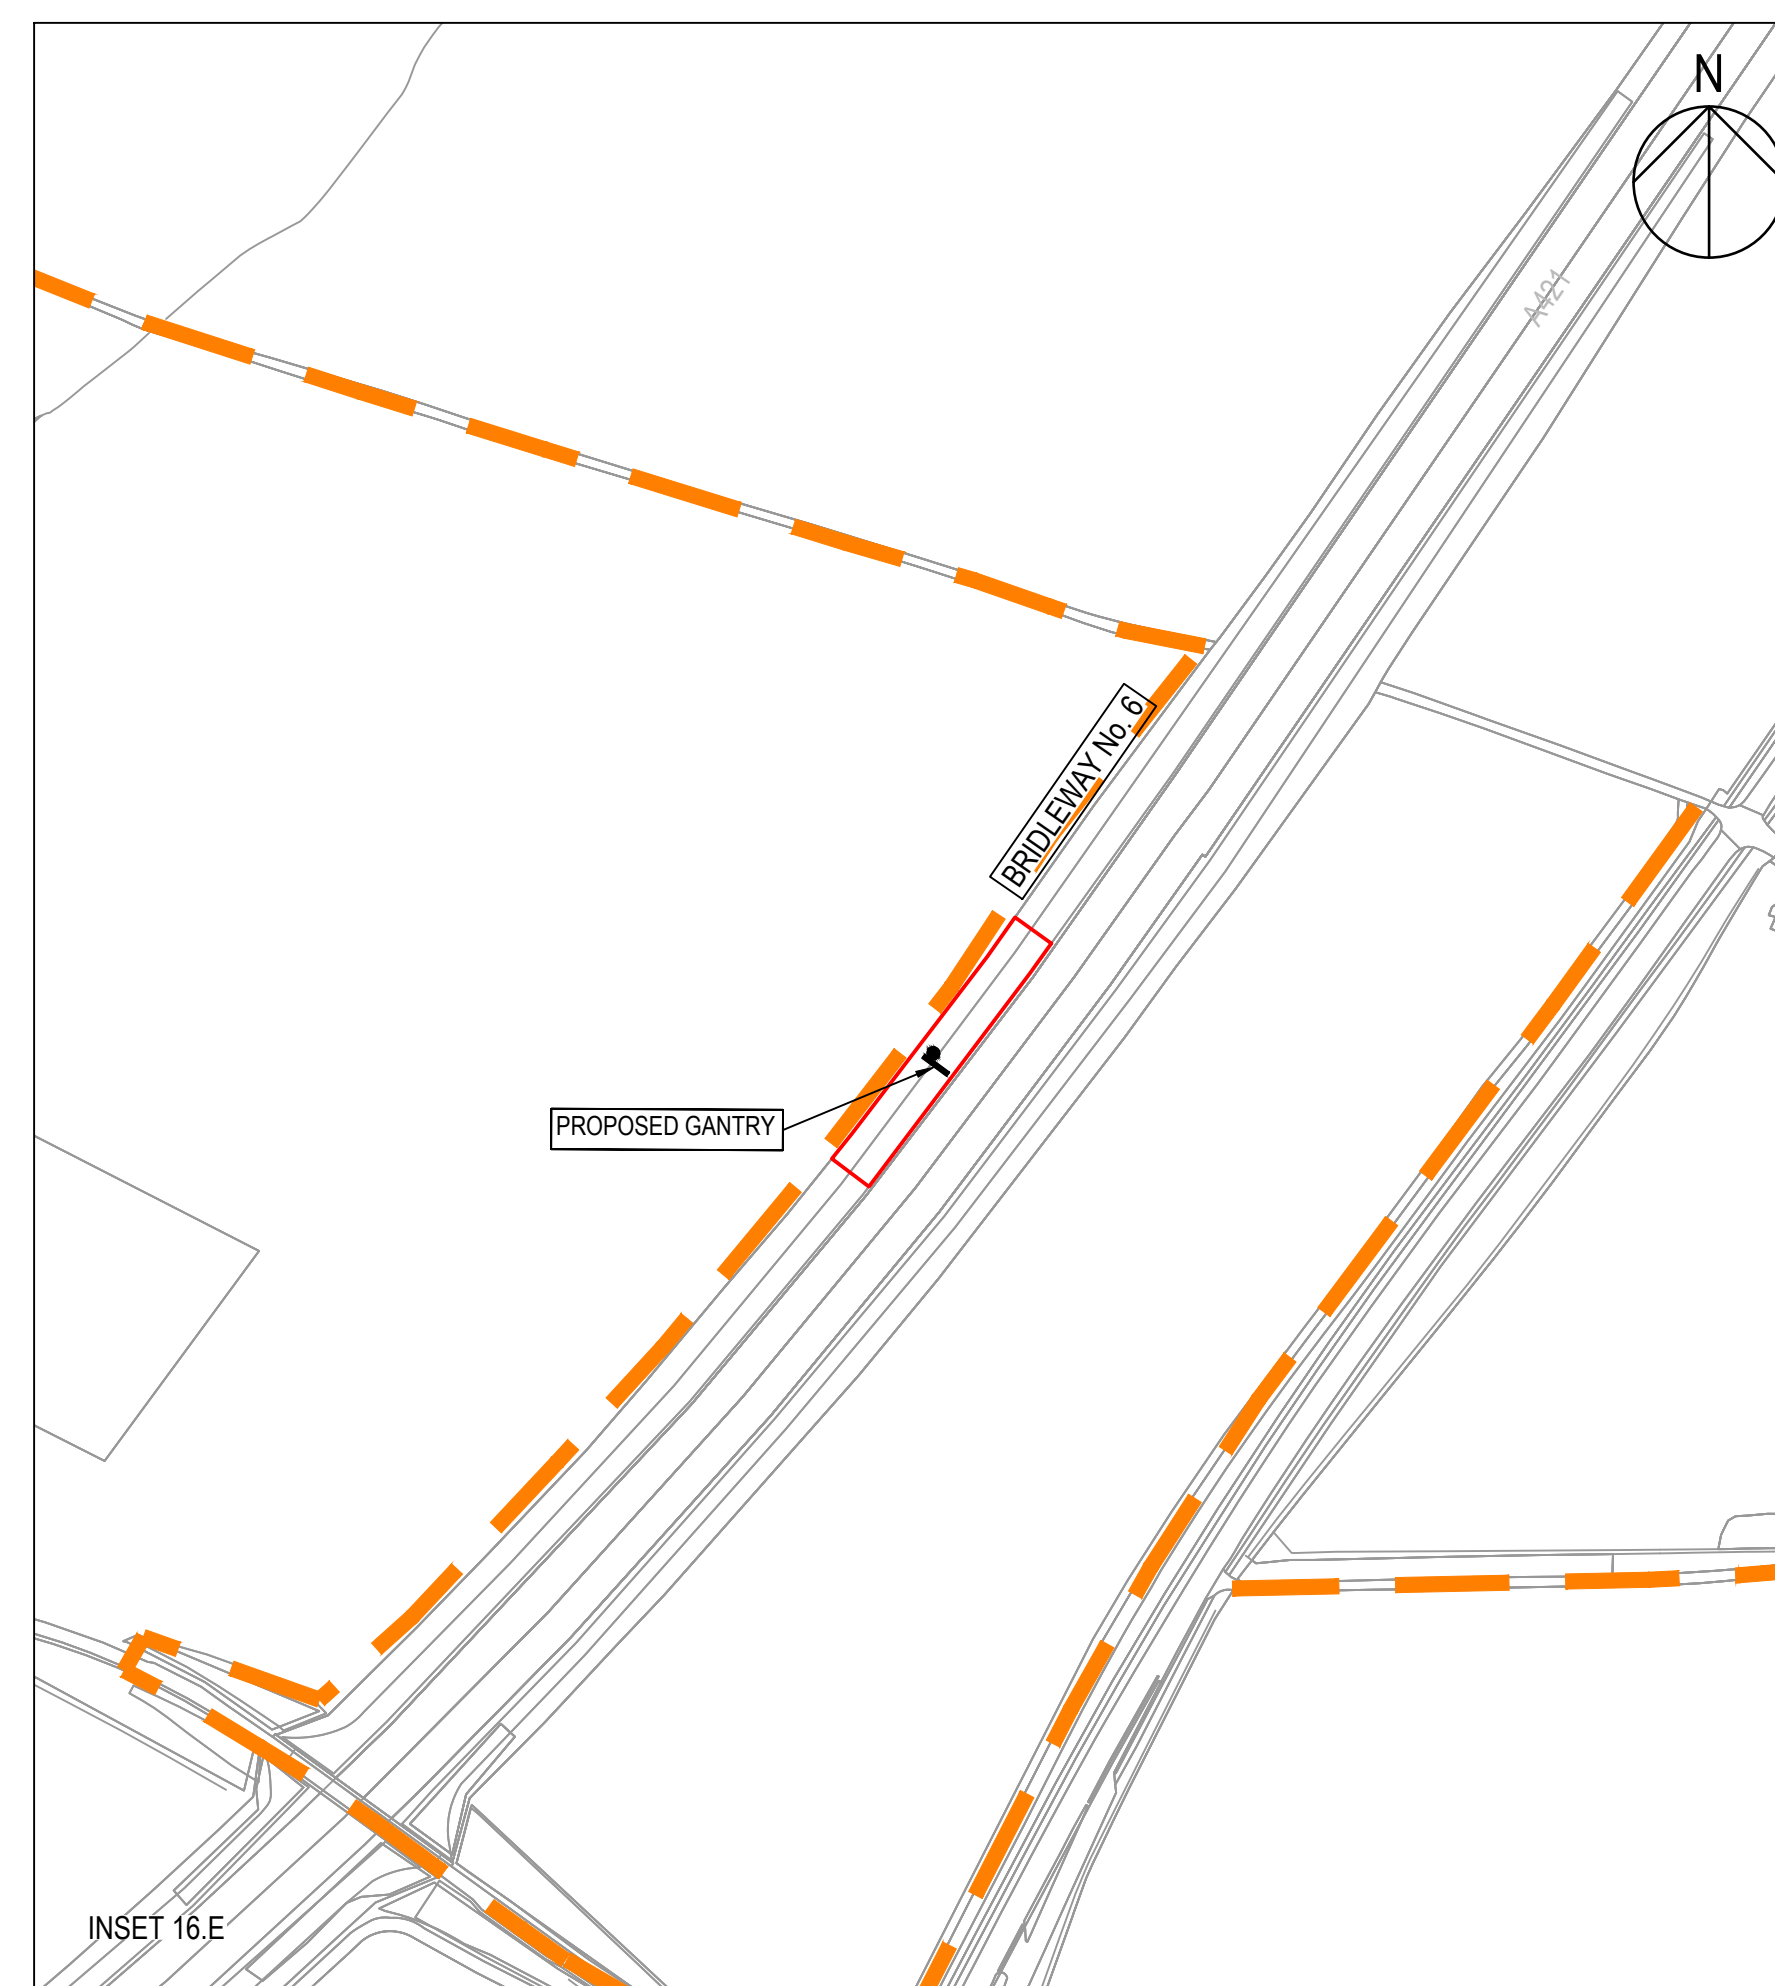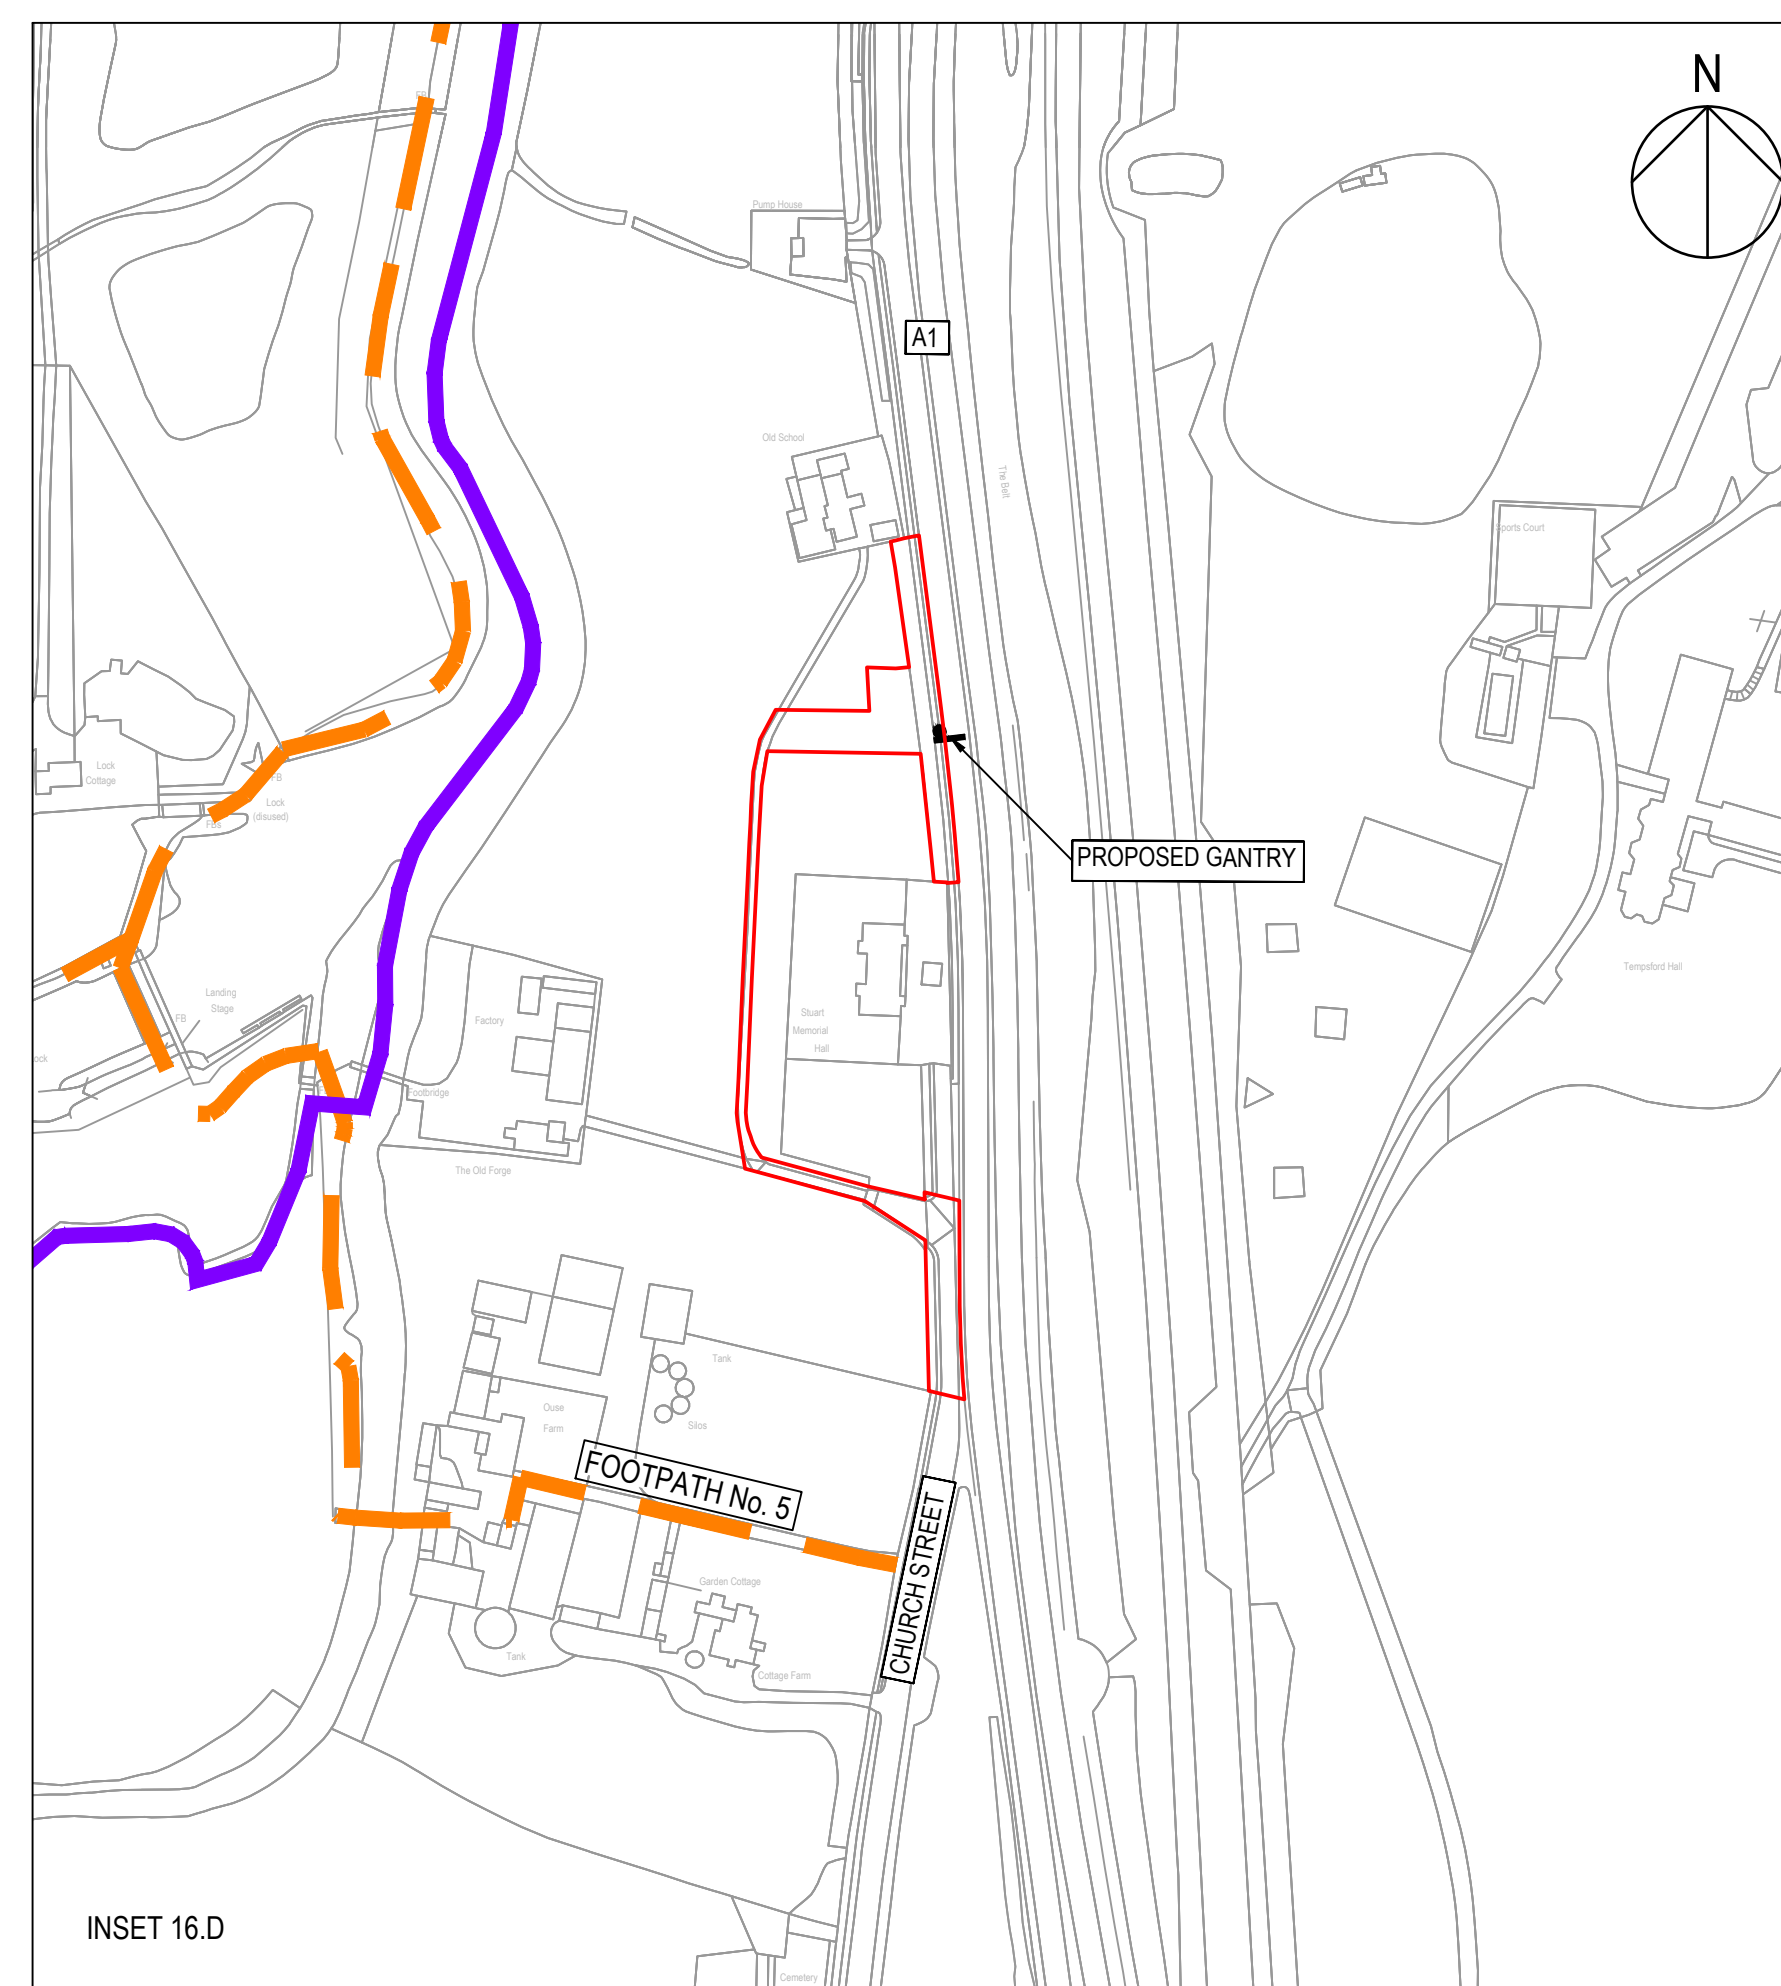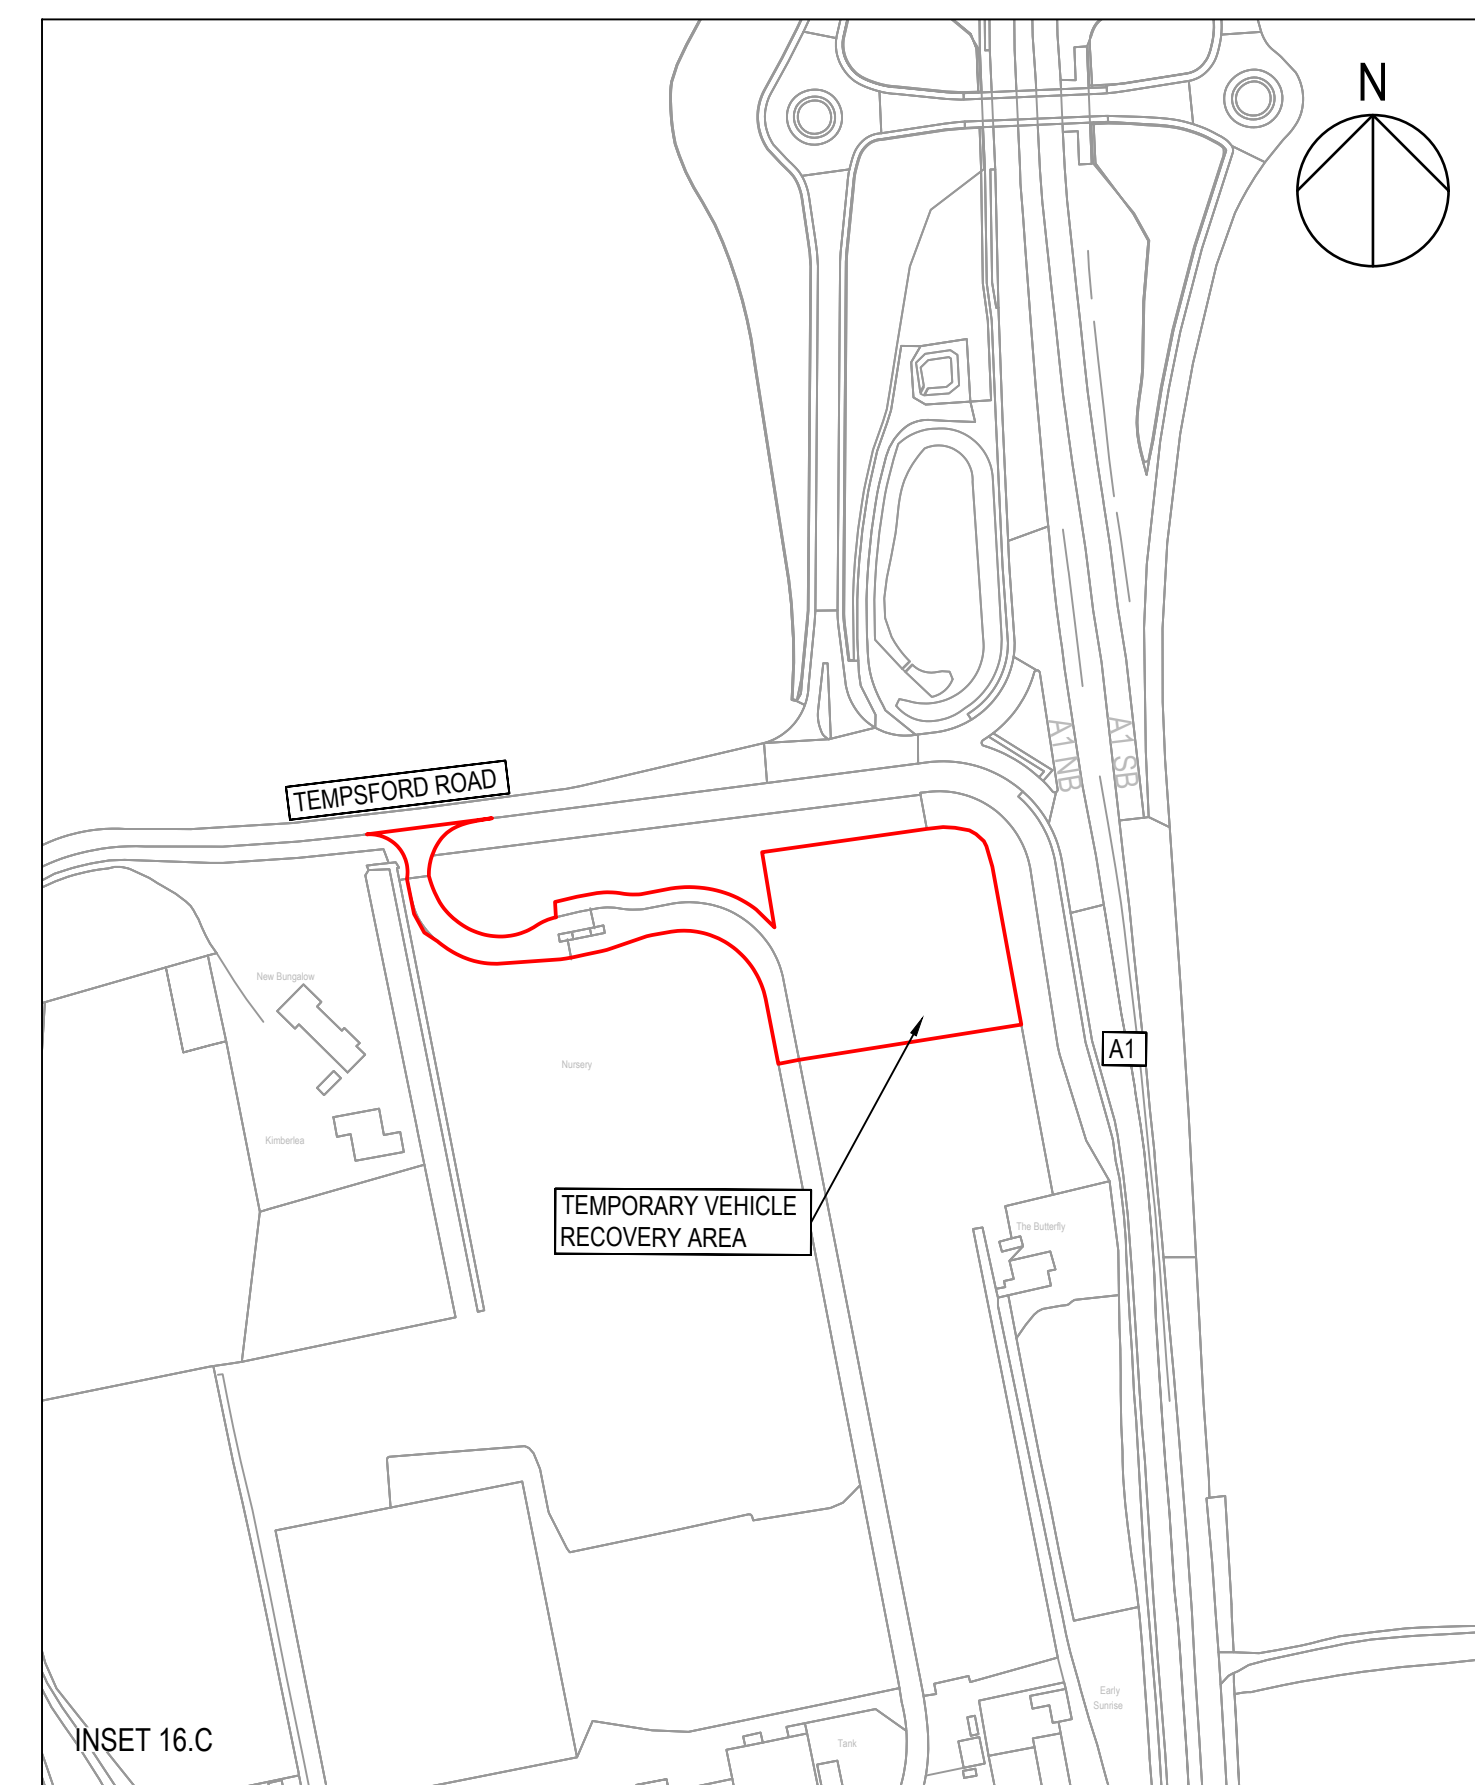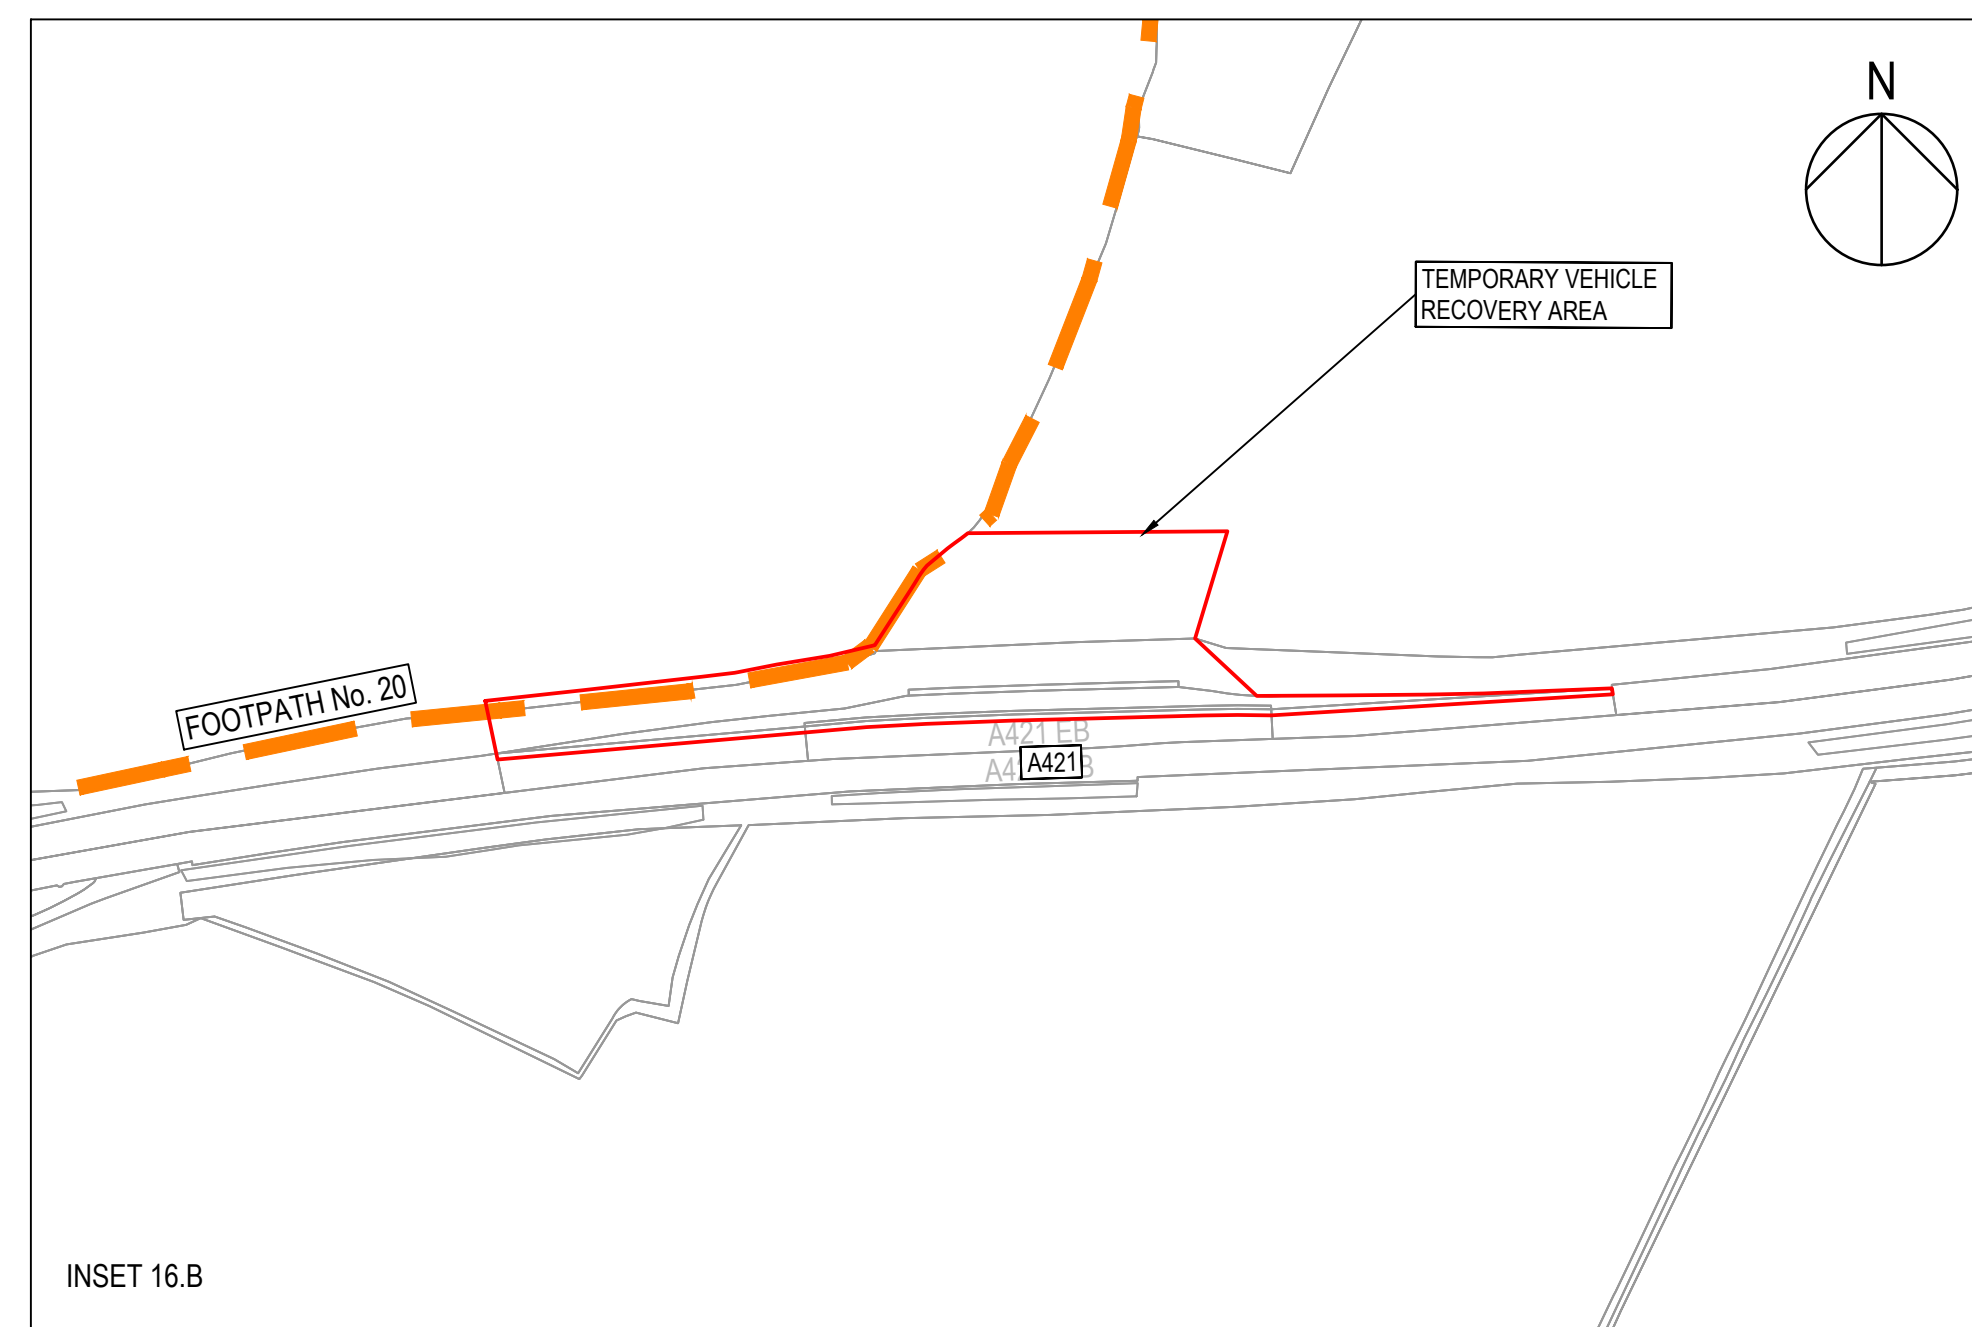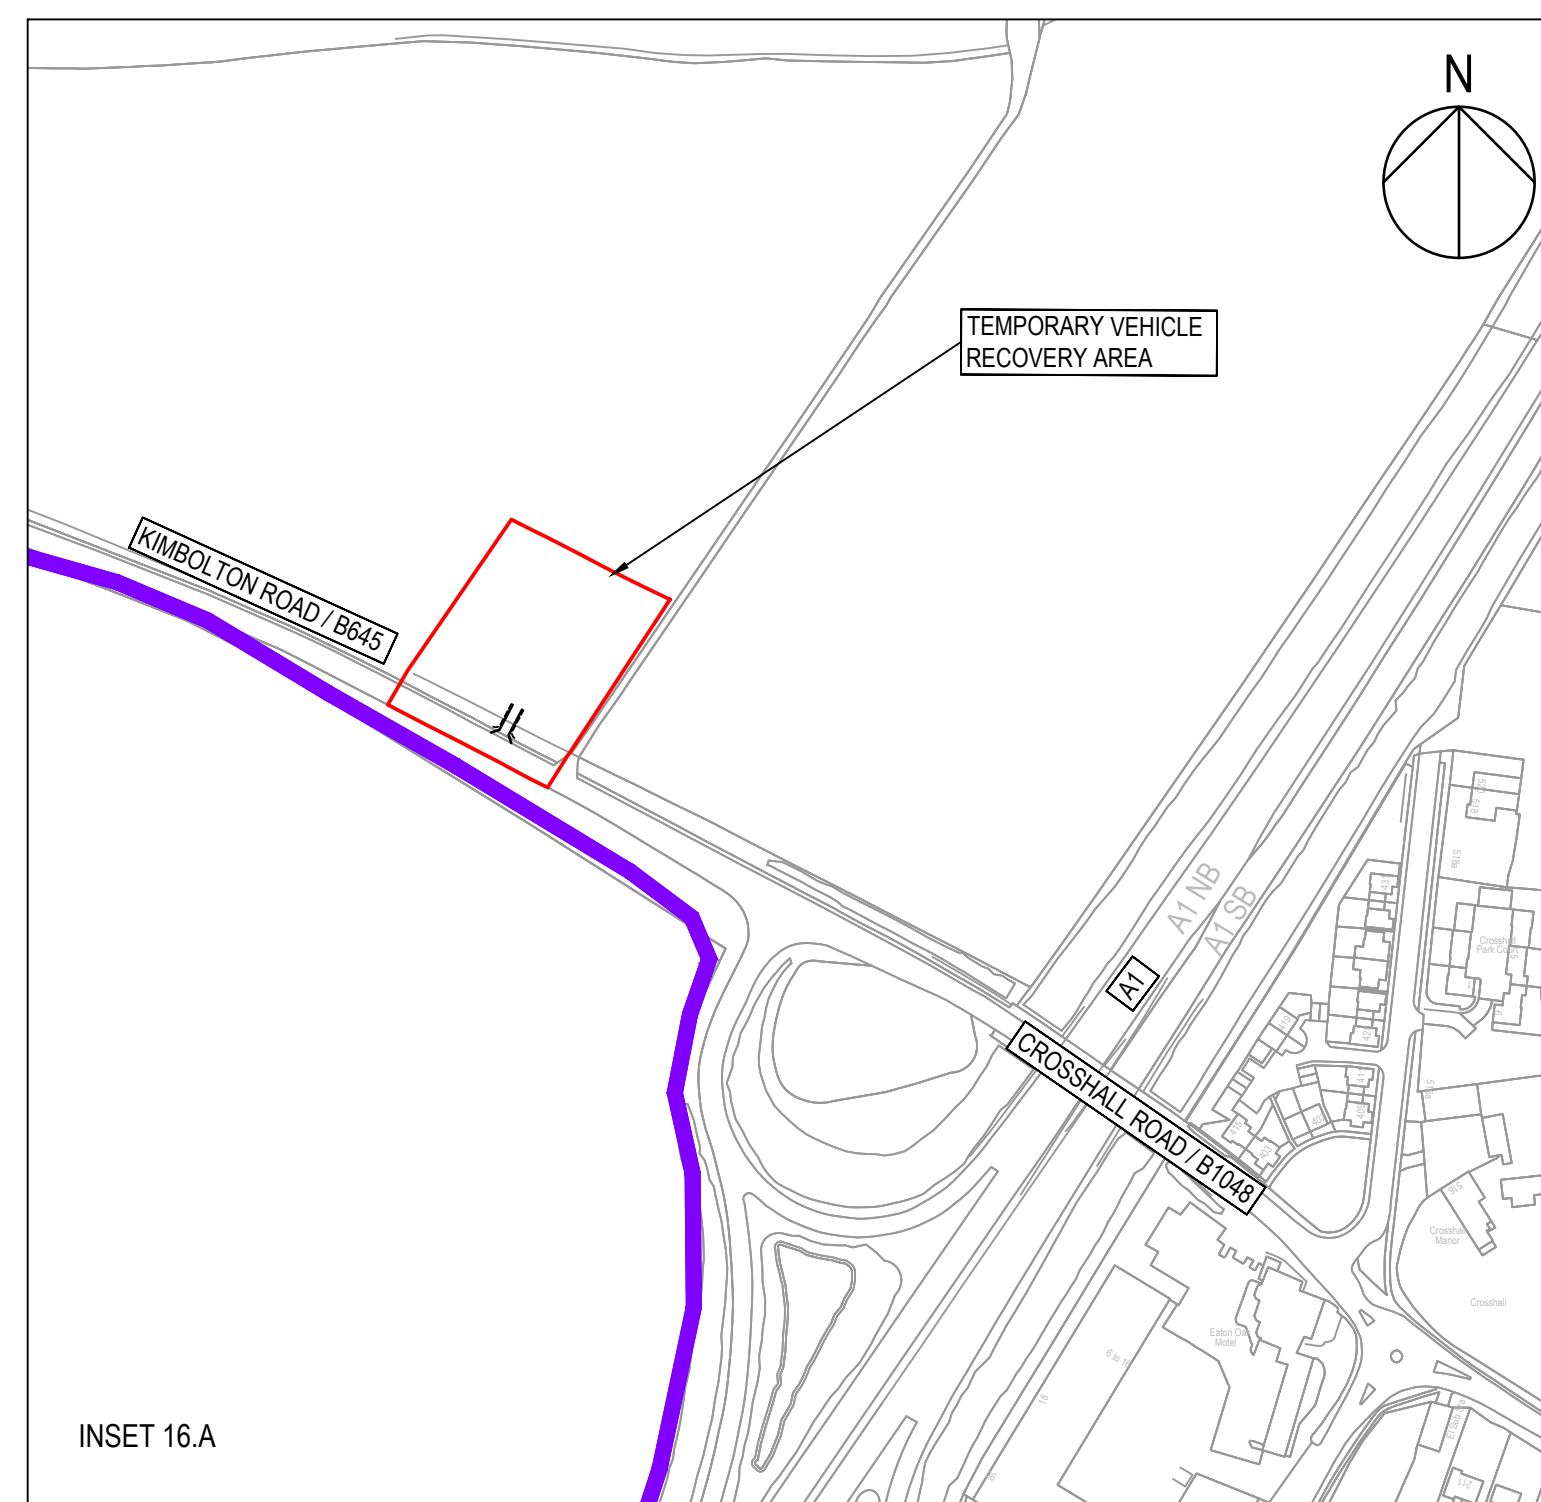

NOTES

1. THIS DRAWING IS TO BE READ IN CONJUNCTION WITH:
 - THE GENERAL ARRANGEMENT LEGEND; AND
 - THE DRAFT DEVELOPMENT CONSENT ORDER AND ACCOMPANYING APPLICATION DOCUMENTATION.
2. DO NOT SCALE FROM THIS DRAWING, USE ONLY PRINTED DIMENSIONS.
3. ALL DIMENSIONS, CHAINAGES, LEVELS AND COORDINATES ARE IN METRES UNLESS DEFINED OTHERWISE.

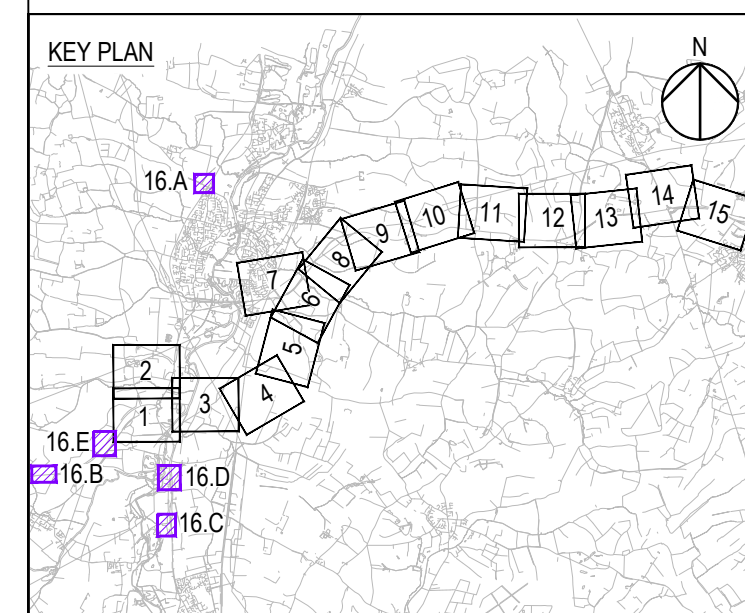

Final for DCO Application	AD TD	05/02/21	P
Revision Details	By <i>Shank</i>	Date	S

DCO APPLICATION

Client
Highways England
Woodlands
Manton Lane
Manton Industrial Estate
Bedford
MK41 7LW

Working on behalf of



highway
england

Development Consent Order Number

TR010044

Project Title

A428 BLACK CAT TO CAXTON GIBBET IMPROVEMENTS

Drawing Title

GENERAL ARRANGEMENT
PLANS
REGULATION 5(2)(O)
SHEET 16

Designed AD	Drawn AD	Checked JMW	Approved TD	Date 05/02/21
Internal Project No. 60541541			Suitability D7	
Scale @ A1 1:2500			Zone ZN5	

THIS DOCUMENT HAS BEEN PREPARED PURSUANT TO AND SUBJECT TO THE TERMS OF AECOM'S APPOINTMENT BY ITS CLIENT. AECOM ACCEPTS NO LIABILITY FOR ANY USE OF THIS DOCUMENT OTHER THAN BY ITS ORIGINAL CLIENT OR FOLLOWING AECOM'S EXPRESS AGREEMENT TO SUCH USE, AND ONLY FOR THE PURPOSES FOR WHICH IT WAS PREPARED AND PROVIDED.

Drawing Number			Highways England PIN		Originator	Volume	Rev
HE551495			-ACM		-LSI	-	P07
ZN5_SW_Z_ZZ			-DR		-DC	-2666	
Location			Type	Role	Number		

