

A1 in Northumberland: Morpeth to Ellingham

Scheme Number: TR010041

2.5 Rights of Way and Access Plans

Planning Act 2008

Infrastructure Planning (Applications: Prescribed
Forms and Procedure) Regulations 2009

Regulations 5(2)(k), 5(2)(o) & 5(4)

Volume 2

January 2021

Infrastructure Planning

Planning Act 2008

**The Infrastructure Planning
(Applications: Prescribed Forms and
Procedure) Regulations 2009**

**The A1 in Northumberland: Morpeth to Ellingham
Development Consent Order 20[xx]**

RIGHTS OF WAY AND ACCESS PLANS

Regulation Reference:	Regulations 5(2)(k), 5(2)(o) & 5(4)
Planning Inspectorate Scheme Reference	TR010041
Application Document Reference	TR010041/APP/2.5
Author:	A1 in Northumberland Project Team, Highways England

Version	Date	Status of Version
Rev 2	January 2021	Examination Deadline 02 Update

Page Left Intentionally Blank

1 INTRODUCTION

- 1.1** These Rights of Way and Access Plans (these “Plans”) relate to an application made by Highways England (the “Applicant”) to the Secretary of State for Transport, via the Planning Inspectorate (the “Inspectorate”) under the Planning Act 2008 (the “2008 Act”) for a Development Consent Order (DCO). If made, the DCO would grant consent for the A1 in Northumberland: Morpeth to Ellingham (the “Scheme”).
- 1.2** The Scheme comprises two sections known as Part A: Morpeth to Felton (Part A) and Part B: Alnwick to Ellingham (Part B). A detailed description of the Scheme can be found in **Chapter 2: The Scheme** of the Environmental Statement (ES) (**Application Document Reference: TR010041/APP/6.1**). Part A and Part B were originally proposed to be the subject of separate applications for DCOs but have now been combined into a single application for a DCO in respect of the Scheme as a whole and these Plans covers the Scheme in its entirety.
- 1.3** These Plans comprise part of a suite of application documentation and are included in the application in compliance with Regulations 5(2)(k), 5(2)(o) and 5(4) of the Infrastructure Planning (Prescribed Forms and Procedure) Regulations 2009 which requires:
- 5(2)(k) “where applicable, a plan identifying any new or altered means of access, stopping up of streets or roads or any diversions, extinguishments or creation of rights of way or public rights of navigation”*
- 5(2)(o) “any other plans, drawings and sections necessary to describe the proposals for which development consent is sought, showing details of design, external appearance, and the preferred layout of buildings and structures, drainage, surface water management, means of vehicular and pedestrian access, any car parking to be provided and means of landscaping”.*
- 5(4) “where a plan comprises three or more separate sheets a key plan must be provided showing the relationship between the different sheets”*
- 1.4** As these Plans are part of the application documentation, they should be read alongside and informed by the other application documents. In particular, the Plans should be read alongside Schedule 3, 4 and 5 of the draft DCO (**Application Document Reference: TR010041/APP/3.1**).

2 SCHEDULE OF PLANS INCLUDED IN THIS APPLICATION DOCUMENT

Drawing Title	Drawing Number	Revision
Rights of Way and Access Plan – Regulation 5(4) – Key Plan Sheet 1 of 3	HE551459-WSP-HGN-M2E-DR-CH-2436	2
Rights of Way and Access Plan – Regulation 5(4) – Key Plan Sheet 2 of 3	HE551459-WSP-GEN-M2F-DR-CH-1566	2
Rights of Way and Access Plan – Regulation 5(4) – Key Plan Sheet 3 of 3	HE551459-WSP-GEN-A2E-DR-CH-02500	2
Rights of Way and Access Plan – Regulations 5(2)(k) & 5(2)(o) – Sheet 1 of 19	HE551459-WSP-HGN-M2F-DR-CH-1567	2
Rights of Way and Access Plan – Regulations 5(2)(k) & 5(2)(o) – Sheet 2 of 19	HE551459-WSP-HGN-M2F-DR-CH-1568	2
Rights of Way and Access Plan – Regulations 5(2)(k) & 5(2)(o) – Sheet 3 of 19	HE551459-WSP-HGN-M2F-DR-CH-1569	2
Rights of Way and Access Plan – Regulations 5(2)(k) & 5(2)(o) – Sheet 4 of 19	HE551459-WSP-HGN-M2F-DR-CH-1570	2
Rights of Way and Access Plan – Regulations 5(2)(k) & 5(2)(o) – Sheet 5 of 19	HE551459-WSP-HGN-M2F-DR-CH-1571	2
Rights of Way and Access Plan – Regulations 5(2)(k) & 5(2)(o) – Sheet 6 of 19	HE551459-WSP-HGN-M2F-DR-CH-1572	2
Rights of Way and Access Plan – Regulations 5(2)(k) & 5(2)(o) – Sheet 7 of 19	HE551459-WSP-HGN-M2F-DR-CH-1573	2
Rights of Way and Access Plan – Regulations 5(2)(k) & 5(2)(o) – Sheet 8 of 19	HE551459-WSP-HGN-M2F-DR-CH-1574	2
Rights of Way and Access Plan – Regulations 5(2)(k) & 5(2)(o) – Sheet 9 of 19	HE551459-WSP-HGN-M2F-DR-CH-1575	2
Rights of Way and Access Plan – Regulations 5(2)(k) & 5(2)(o) – Sheet 10 of 19	HE551459-WSP-HGN-M2F-DR-CH-1576	2
Rights of Way and Access Plan – Regulations 5(2)(k) & 5(2)(o) – Sheet 11 of 19	HE551459-WSP-GEN-A2E-DR-CH-02501	2
Rights of Way and Access Plan – Regulations 5(2)(k) & 5(2)(o) – Sheet 12 of 19	HE551459-WSP-GEN-A2E-DR-CH-02502	2

Drawing Title	Drawing Number	Revision
Rights of Way and Access Plan – Regulations 5(2)(k) & 5(2)(o) – Sheet 13 of 19	HE551459-WSP-GEN-A2E-DR-CH-02503	2
Rights of Way and Access Plan – Regulations 5(2)(k) & 5(2)(o) – Sheet 14 of 19	HE551459-WSP-GEN-A2E-DR-CH-02504	2
Rights of Way and Access Plan – Regulations 5(2)(k) & 5(2)(o) – Sheet 15 of 19	HE551459-WSP-GEN-A2E-DR-CH-02505	2
Rights of Way and Access Plan – Regulations 5(2)(k) & 5(2)(o) – Sheet 16 of 19	HE551459-WSP-GEN-A2E-DR-CH-02506	2
Rights of Way and Access Plan – Regulations 5(2)(k) & 5(2)(o) – Sheet 17 of 19	HE551459-WSP-GEN-A2E-DR-CH-02507	2
Rights of Way and Access Plan – Regulations 5(2)(k) & 5(2)(o) – Sheet 18 of 19	HE551459-WSP-GEN-A2E-DR-CH-02508	2
Rights of Way and Access Plan – Regulations 5(2)(k) & 5(2)(o) – Sheet 19 of 19	HE551459-WSP-GEN-A2E-DR-CH-02509	2

NOTES:

1. All dimensions are in metres unless stated otherwise.
2. Do not scale off this drawing.
3. Plans to be read in conjunction with Schedule 3 (Classification of Roads, etc.), Schedule 4 (Permanent stopping up of streets, public rights of way and private means of access) and Schedule 5 (Public rights of way to be temporarily stopped up and for which a substitute is to be provided) of the Development Consent Order (Application Document Reference: TR010041/APP/3.1).

KEY:

- PROPOSED DESIGN (SHOWN FOR ILLUSTRATIVE PURPOSES)
- ORDER LIMITS
- AREAS NOT INCLUDED WITHIN ORDER LIMITS



2	29/01/21	EXAMINATION DEADLINE 02 UPDATE	RP	DD	TK	DM
1	12/01/21	AMENDMENTS TO RoW REFS AND DETAILS	RP	DD	TK	DM
0	07/05/20	DCO SUBMISSION	RP	MM	TK	DM
Rev.	Date	Description	By	Eng' Chk	Disc' Chk	App'd

Suitability	DCO SUBMISSION	Status	A3
-------------	----------------	--------	----

PINS Reference Number	TR010041/APP/2.5
-----------------------	------------------

Client	
--------	--

Project Title	A1 in Northumberland: Morpeth to Ellingham
---------------	--

Drawing Title	RIGHTS OF WAY AND ACCESS PLANS REGULATION 5(4) KEY PLAN SHEET 1 OF 3
---------------	---

Scale	1:50000	Drawn	RP	Eng. Check	DD	Approved	TK	Authorised	DM
Original Size	A1	Date	29/01/21	Date	29/01/21	Date	29/01/21	Date	29/01/21

Drawing Number	HE551459-WSP-HGN-M2E-DR-CH-2436	Revision	2
		P/W Stage Code	0

PART B
(SEE SHEET 3 OF 3)

PART A
(SEE SHEET 2 OF 3)

NOTES:

1. All dimensions are in metres unless stated otherwise.
2. Do not scale off this drawing.
3. Plans to be read in conjunction with Schedule 3 (Classification of Roads, etc.), Schedule 4 (Permanent stopping up of streets, public rights of way and private means of access) and Schedule 5 (Public rights of way to be temporarily stopped up and for which a substitute is to be provided) of the Development Consent Order (Application Document Reference: TR010041/APP/3.1).

KEY:

- PROPOSED DESIGN
(SHOWN FOR ILLUSTRATIVE PURPOSES)
- ORDER LIMITS
- AREAS NOT INCLUDED WITHIN ORDER LIMITS



2	29/01/21	EXAMINATION DEADLINE 02 UPDATE	RP	DD	TK	DM
1	12/01/21	AMENDMENTS TO RoW REFS AND DETAILS	RP	DD	TK	DM
0	07/05/20	DCO SUBMISSION	RP	MM	TK	DM
Rev.	Date	Description	By	Eng' Chk	Disc' Chk	App'd

Suitability	DCO SUBMISSION	Status	A3
-------------	----------------	--------	----

PINS Reference Number	TR010041/APP/2.5
-----------------------	------------------


Client

Project Title	A1 in Northumberland: Morpeth to Ellingham Part A
---------------	--

Drawing Title	RIGHTS OF WAY AND ACCESS PLANS REGULATION 5(4) KEY PLAN SHEET 2 OF 3
---------------	---

Scale	1:20000	Drawn	RP	Eng. Check	DD	Approved	TK	Authorised	DM
Original Size	A1	Date	29/01/21	Date	29/01/21	Date	29/01/21	Date	29/01/21

Drawing Number	HE551459-WSP-HGN-M2F-DR-CH-1566	Revision	2
		PW Stage Code	0

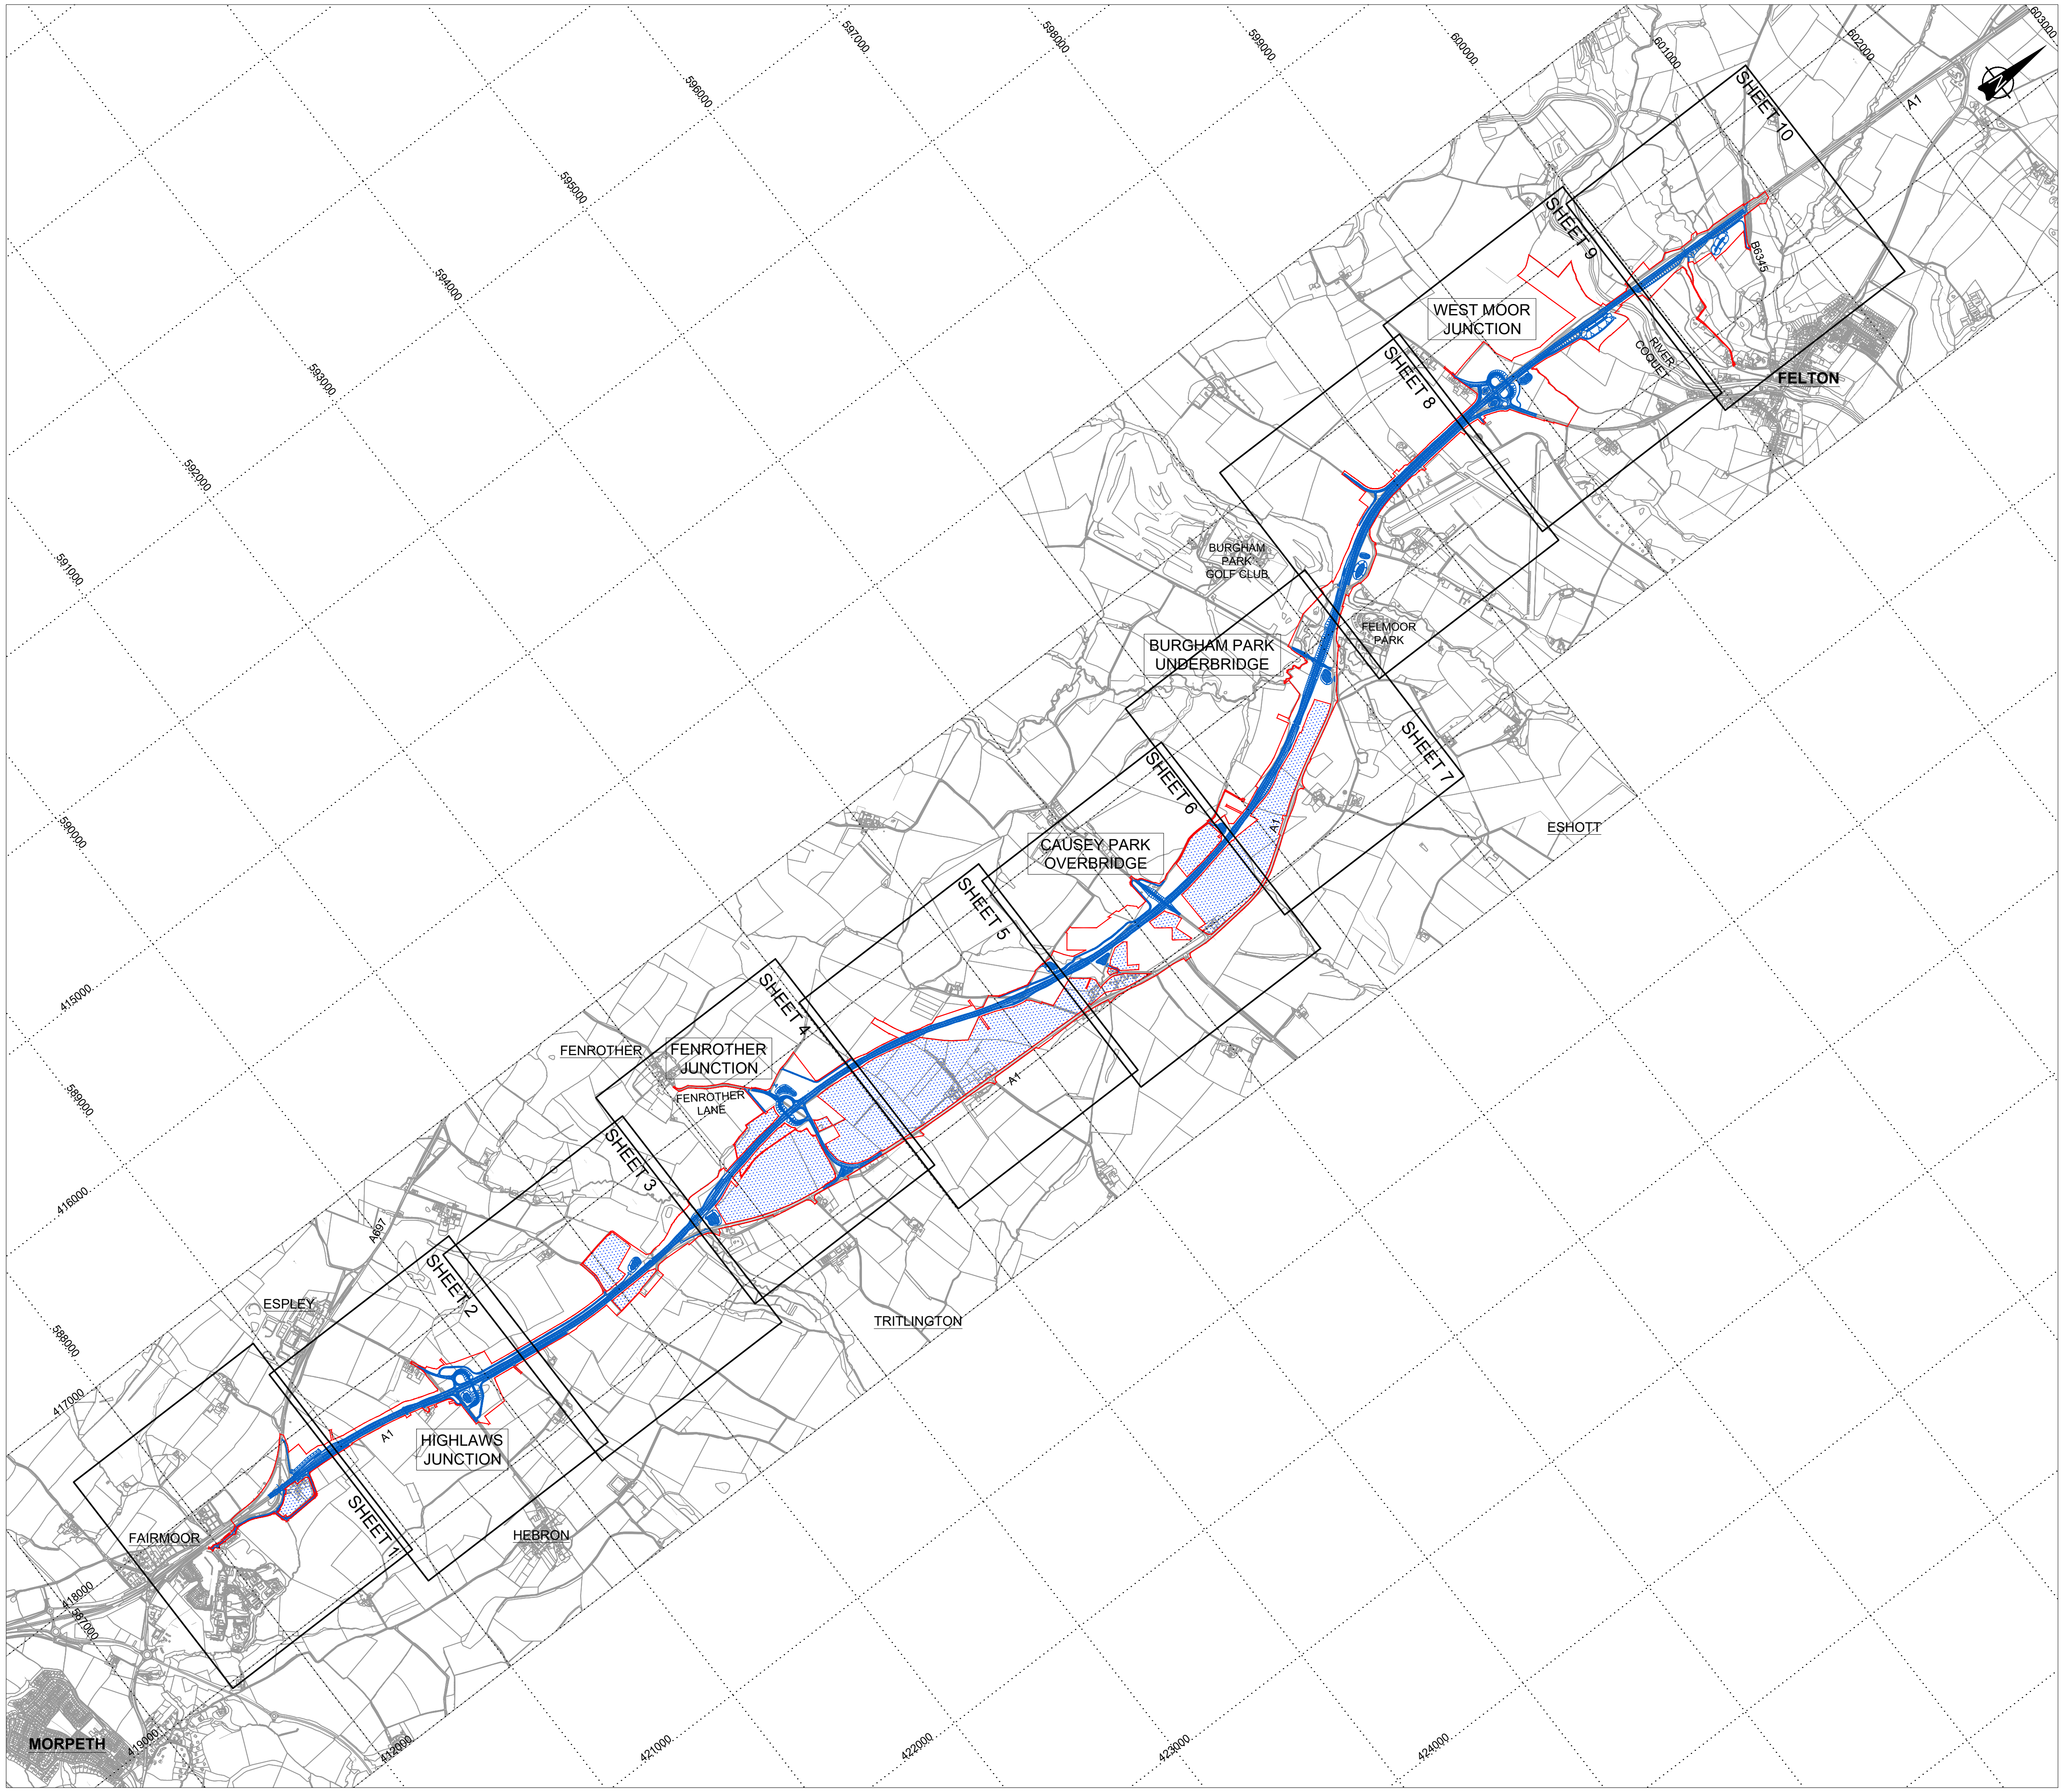


NOTES:

1. All dimensions are in metres unless stated otherwise.
2. Do not scale off this drawing.
3. Plans to be read in conjunction with Schedule 3 (Classification of Roads, etc.), Schedule 4 (Permanent stopping up of streets, public rights of way and private means of access) and Schedule 5 (Public rights of way to be temporarily stopped up and for which a substitute is to be provided) of the Development Consent Order (Application Document Reference: TR010041/APP/3.1).

KEY:

- PROPOSED DESIGN
(SHOWN FOR ILLUSTRATIVE PURPOSES)
- ORDER LIMITS
- AREAS NOT INCLUDED WITHIN ORDER LIMITS

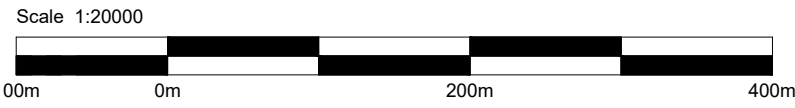

2	29/01/21	EXAMINATION DEADLINE 02 UPDATE	RP	DD	TK	DM
1	12/01/21	AMENDMENTS TO RoW REFS AND DETAILS	RP	DD	TK	DM
0	07/05/20	DCO SUBMISSION	RP	TO	TK	DM
Rev.	Date	Description	By	Eng' Chk	Disc' Chk	App'd

Suitability	Status
DCO SUBMISSION	A3

PINS Reference Number	TR010041/APP/2.5
-----------------------	------------------



Client	
--------	--


Project Title	A1 in Northumberland: Morpeth to Ellingham Part B
---------------	--

Drawing Title	RIGHTS OF WAY AND ACCESS PLANS REGULATION 5(4) KEY PLAN SHEET 3 OF 3
---------------	---

Scale	1:20000	Drawn	RP	Eng. Check	DD	Approved	TK	Authorised	DM
Original Size	A1	Date	29/01/21	Date	29/01/21	Date	29/01/21	Date	29/01/21

Drawing Number	HE551459-WSP-GEN-A2E-DR-CH-02500	Revision	2
		PW Stage Code	0

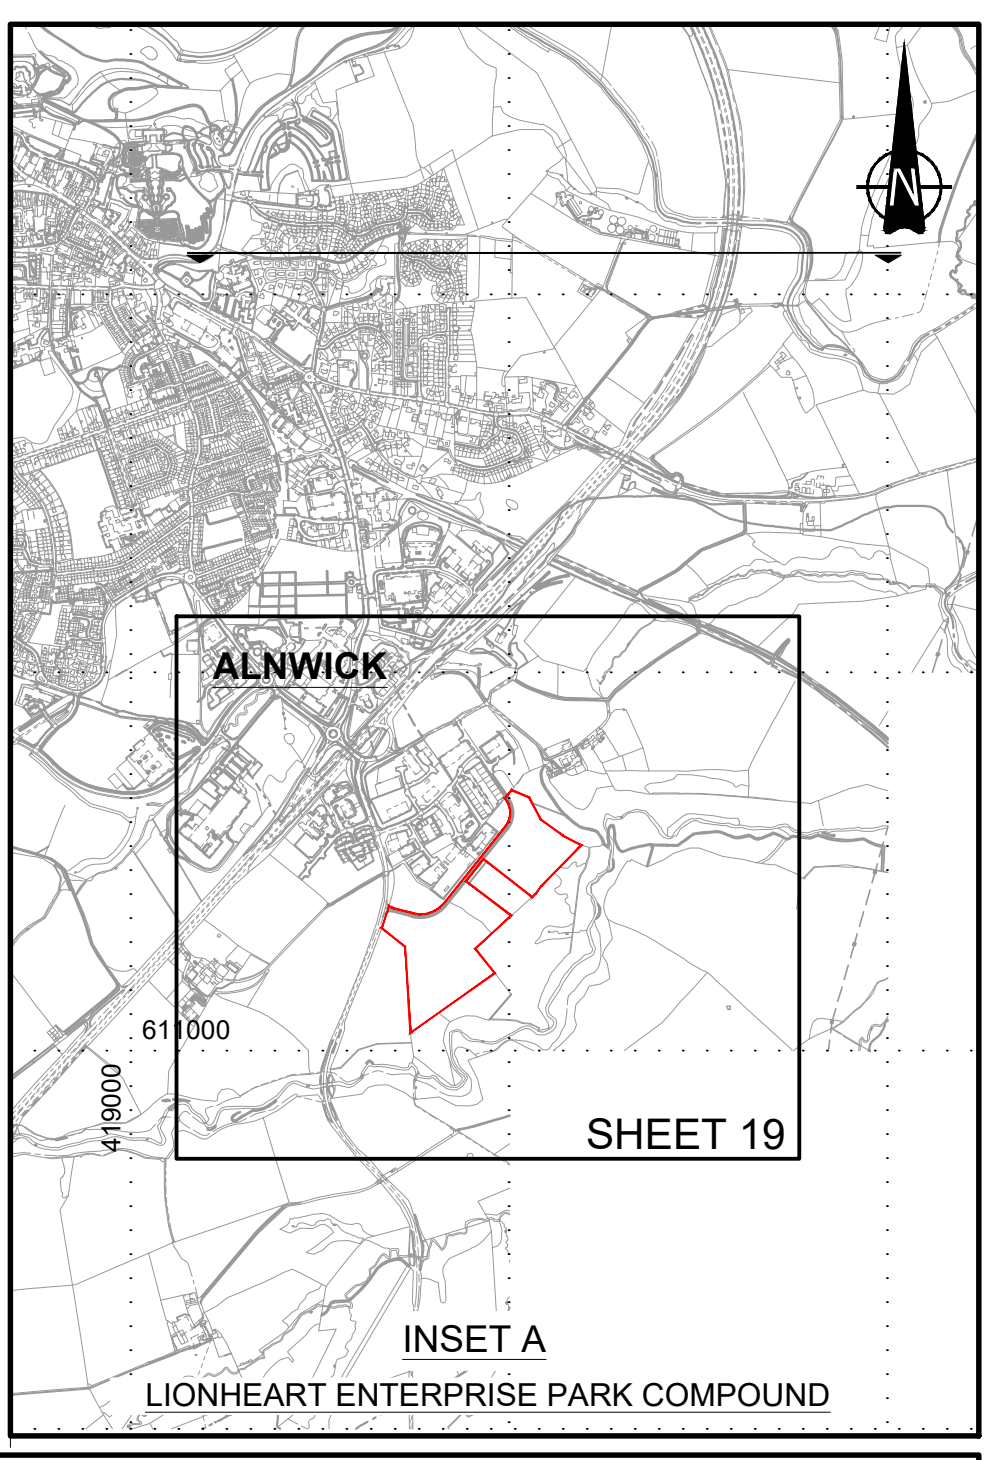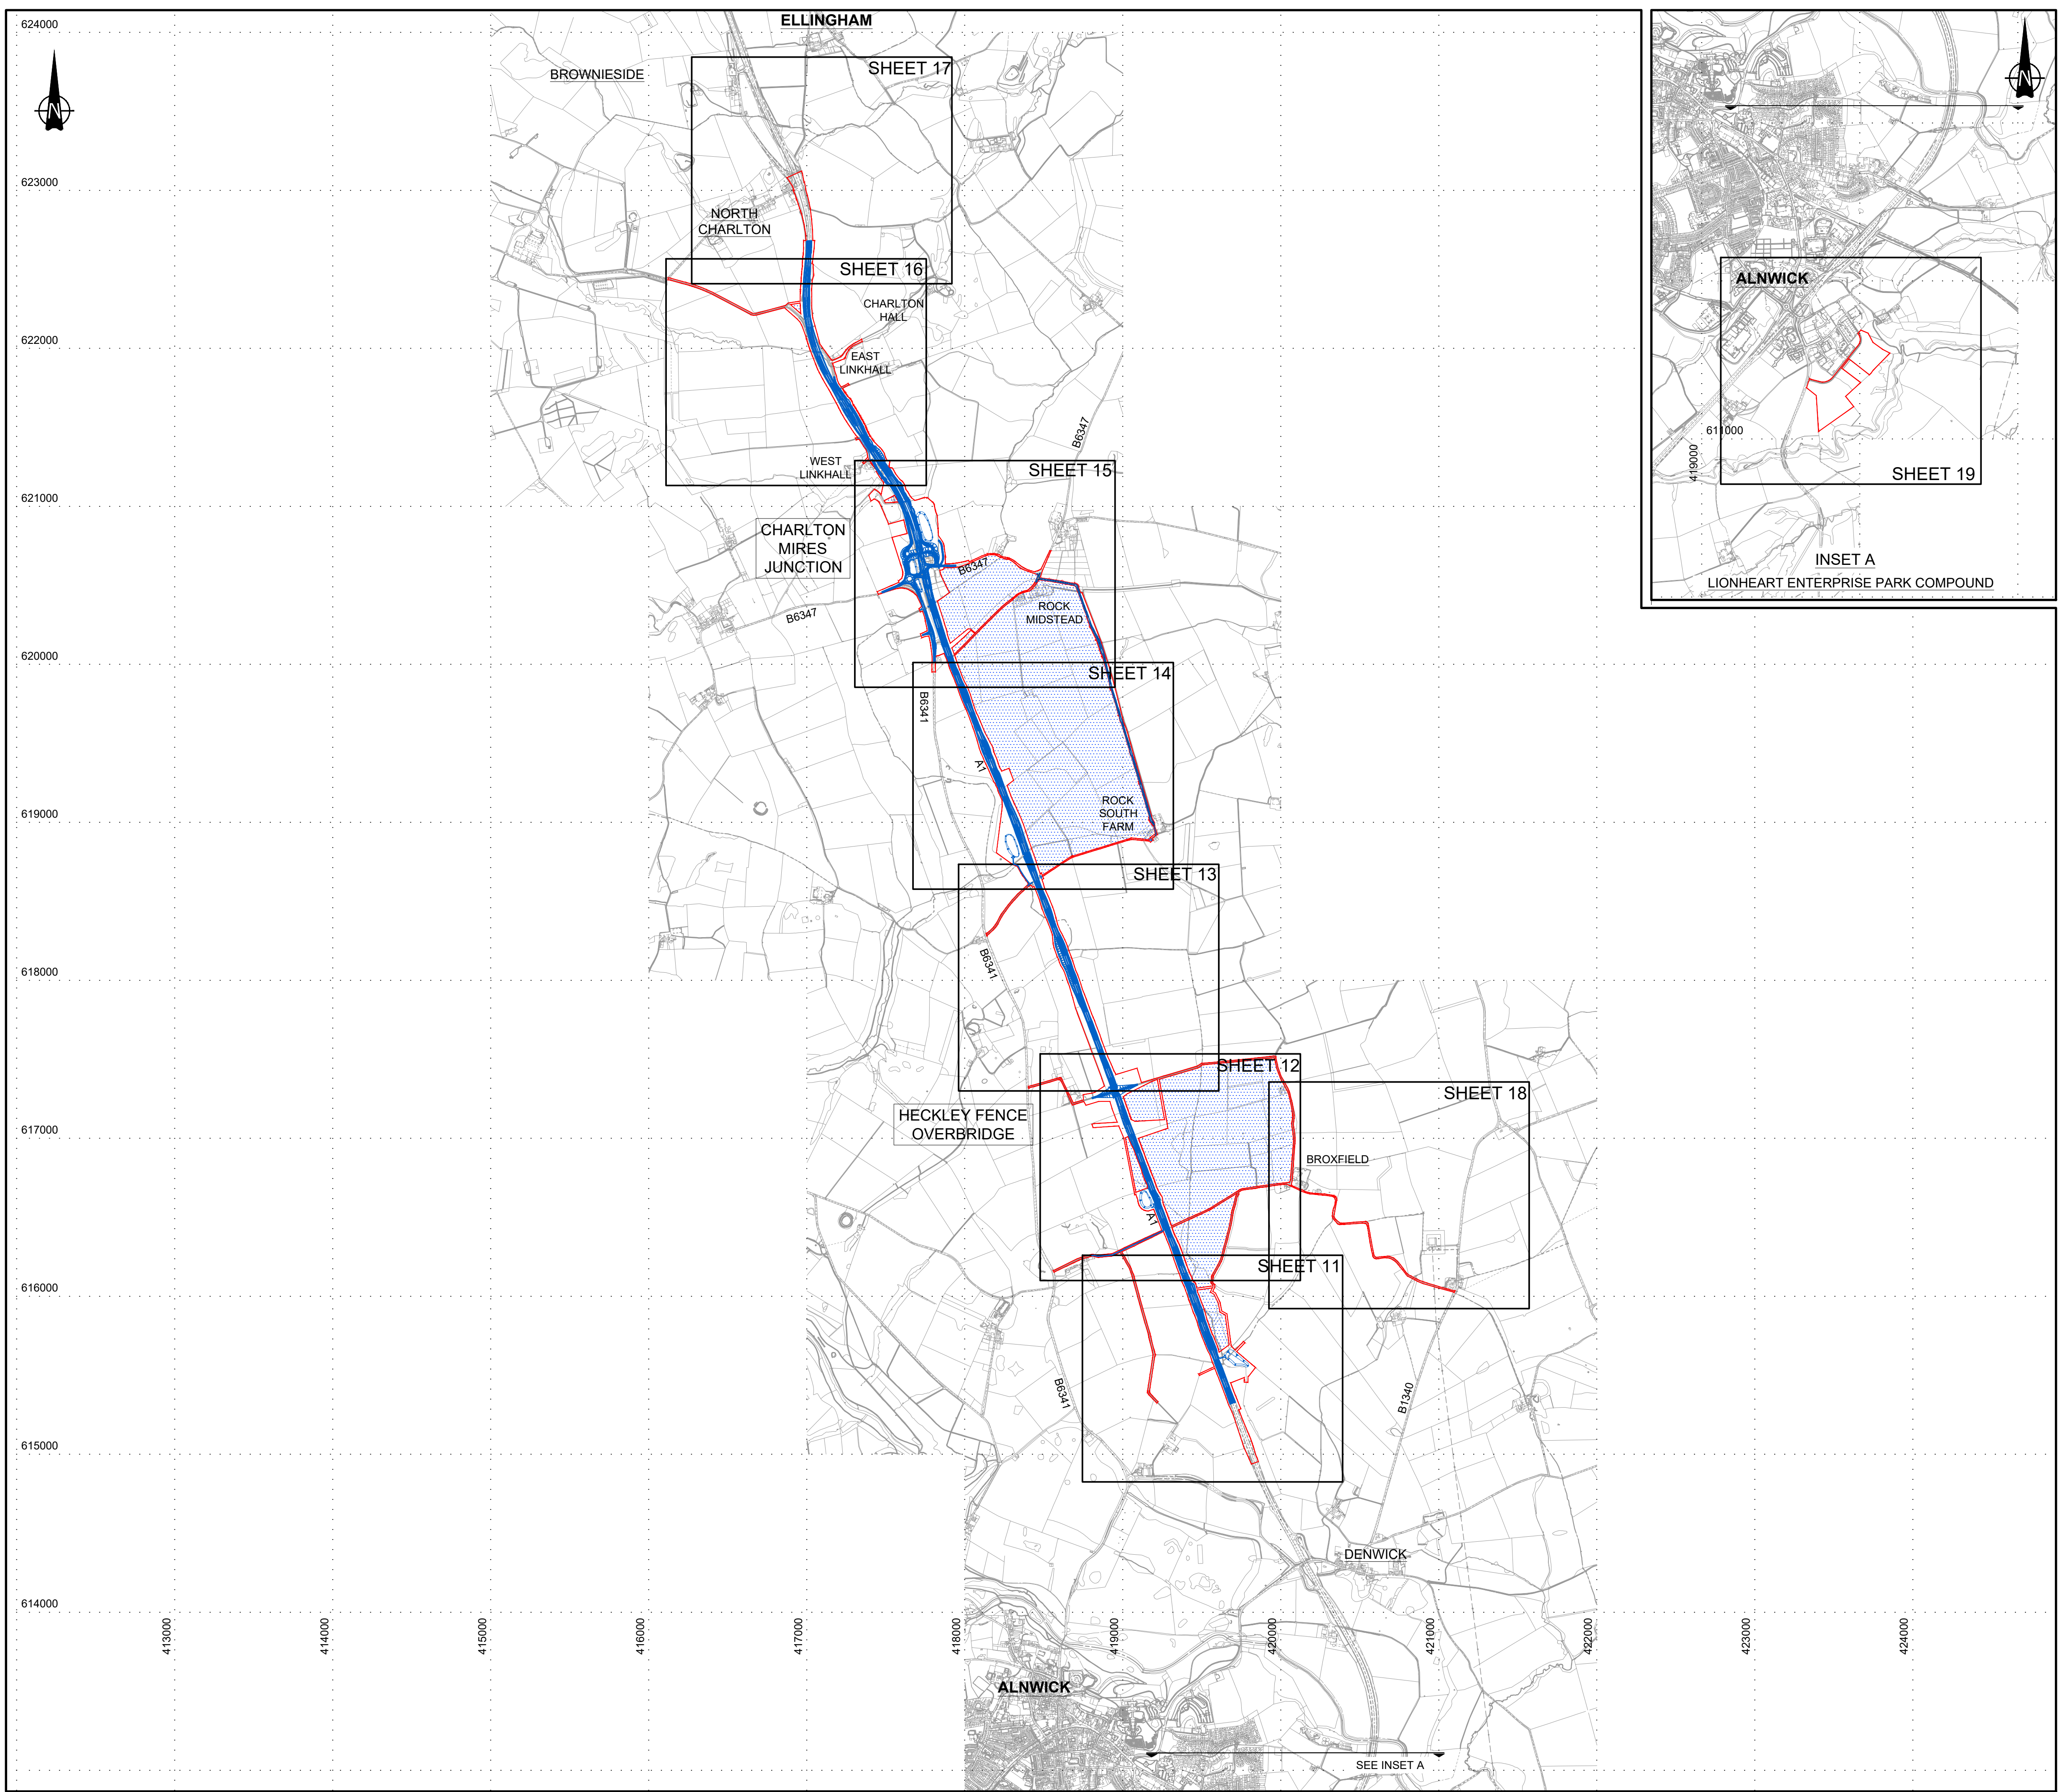

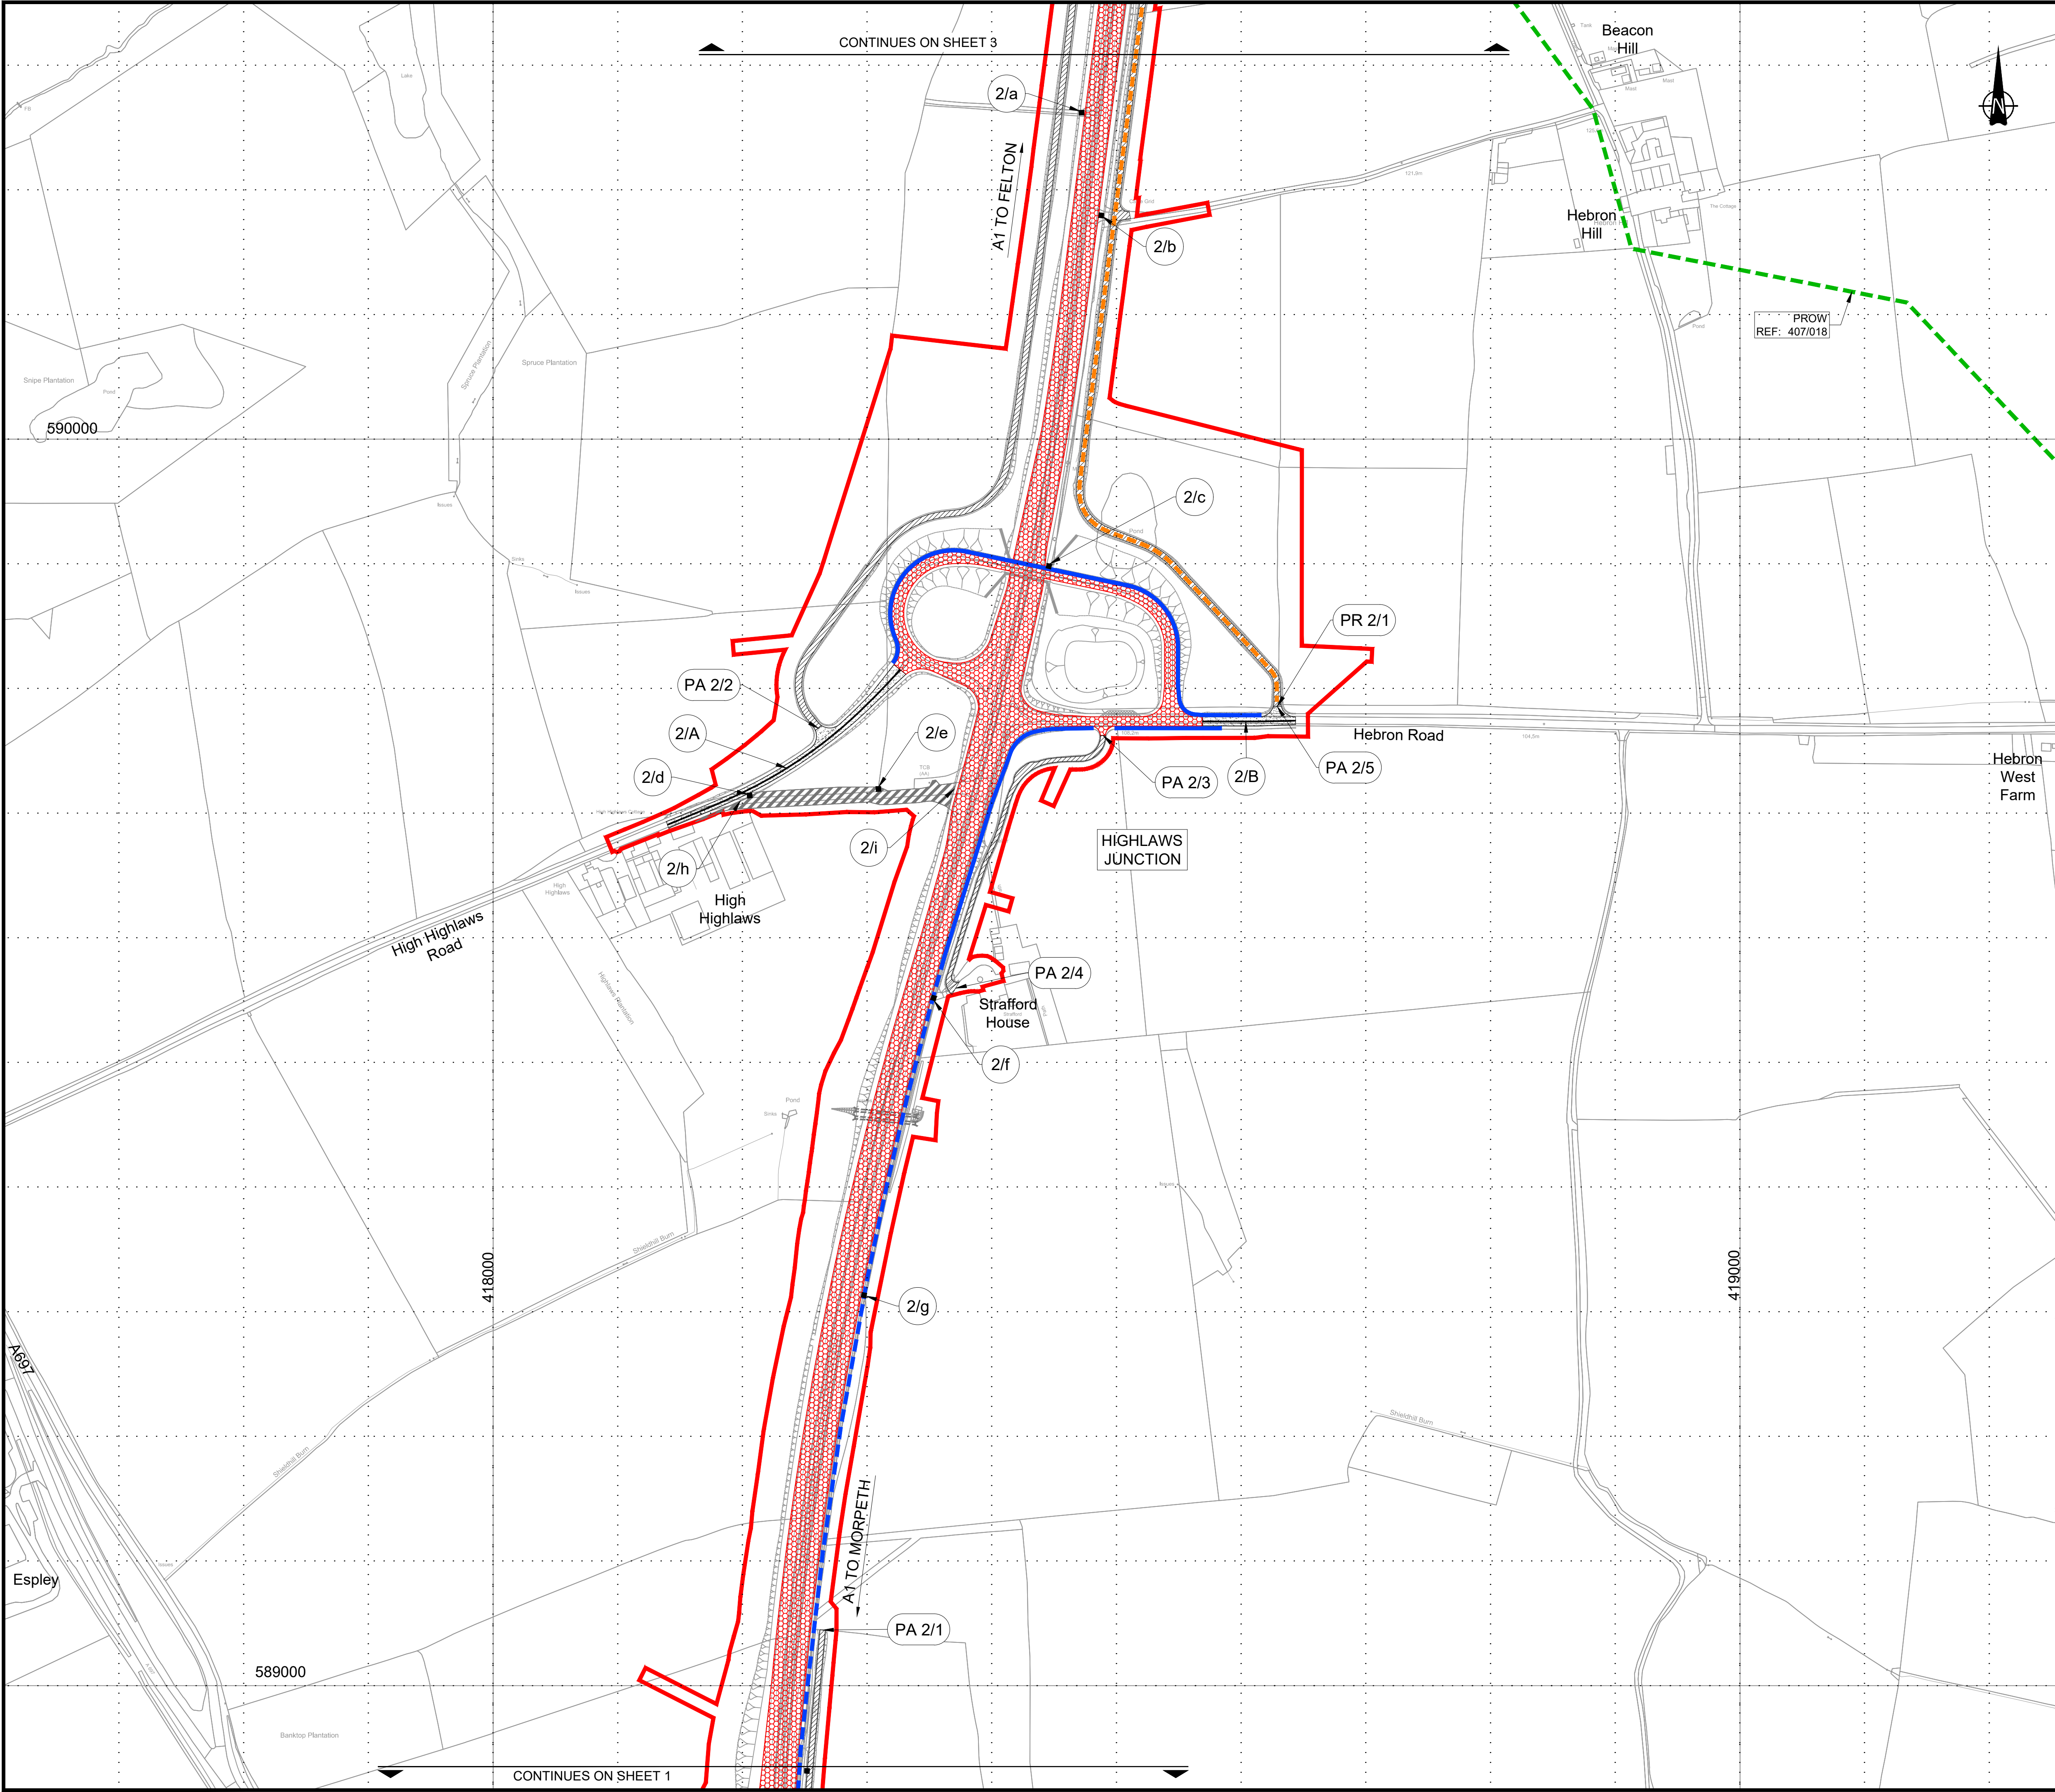

© Crown Copyright and Database Rights 2021 Ordnance Survey 100030649

NOTES:

- All dimensions are in meters unless stated otherwise.
- Plans to be read in conjunction with Schedule 3 (Classification of Roads, etc.), Schedule 4 (Permanent stopping up of streets, public rights of way and private means of access) and Schedule 5 (Public rights of way to be temporarily stopped up and for which a substitute is to be provided) of the Development Consent Order (Application Document Reference: TR010041/APP/3.1).

KEY:

PROPOSED DESIGN
(SHOWN FOR ILLUSTRATIVE PURPOSES ONLY)

NEW / IMPROVED HIGHWAY - TRUNK ROADS

NEW / IMPROVED HIGHWAY - SIDE ROADS

NEW PRIVATE MEANS OF ACCESS

EXISTING HIGHWAYS TO BE STOPPED UP

DE-TRUNKED A1

AREAS NOT INCLUDED WITHIN ORDER LIMITS

EXISTING ACCESS TO BE STOPPED UP

NEW ACCESS

NEW PRIVATE MEANS OF ACCESS REFERENCE LABEL

NEW PUBLIC RIGHT OF WAY REFERENCE LABEL

ACCESS TO BE STOPPED UP REFERENCE LABEL

NEW SIDE ROADS REFERENCE LABEL

ORDER LIMITS

EXISTING PUBLIC RIGHT OF WAY (PUBLIC FOOTPATH) TO BE RETAINED

NEW PUBLIC RIGHT OF WAY (PUBLIC FOOTPATH)

PUBLIC RIGHT OF WAY (PUBLIC FOOTPATH) TO BE STOPPED UP

EXISTING FOOTWAY TO BE RETAINED

NEW FOOTWAY (AND CYCLEWAY WHERE SPECIFIED)

EXISTING BRIDLEWAY TO BE RETAINED

NEW BRIDLEWAY

BRIDLEWAY TO BE STOPPED UP

EXISTING BYWAY OPEN TO ALL TRAFFIC TO BE RETAINED

NEW BYWAY OPEN TO ALL TRAFFIC

EXISTING BYWAY OPEN TO ALL TRAFFIC REVISED TO BRIDLEWAY

NEW PRIVATE MEANS OF ACCESS.
EXISTING BYWAY OPEN TO ALL TRAFFIC REVISED TO BRIDLEWAY

Scale 1:2500

2	29/01/21	EXAMINATION DEADLINE 02 UPDATE	RP	DD	TK	DM
1	12/01/21	AMENDMENTS TO RoW REFS AND DETAILS	RP	DD	TK	DM
0	07/05/20	DCO SUBMISSION	RP	MM	TK	DM
Rev.	Date	Description	By	Eng' Chk	Disc' Chk	App'd

Subsability

DCO SUBMISSION

Status

A3

PINS Reference Number

TR010041/APP/2.5

Client

Project Title

A1 in Northumberland: Morpeth to Ellingham
Part A

Drawing Title

RIGHTS OF WAY AND ACCESS PLANS
REGULATIONS 5(2)(k) & 5(2)(o)
SHEET 02 OF 19

Scale	1:2500	Drawn	RP	Eng. Check	DD	Approved	TK	Authorised	DM
Original Size	A1	Date	29/01/21	Date	29/01/21	Date	29/01/21	Date	29/01/21

Drawing Number


HE551459-WSP-HGN-M2F-DR-CH-1568

Revision

2

PW Stage Code

0





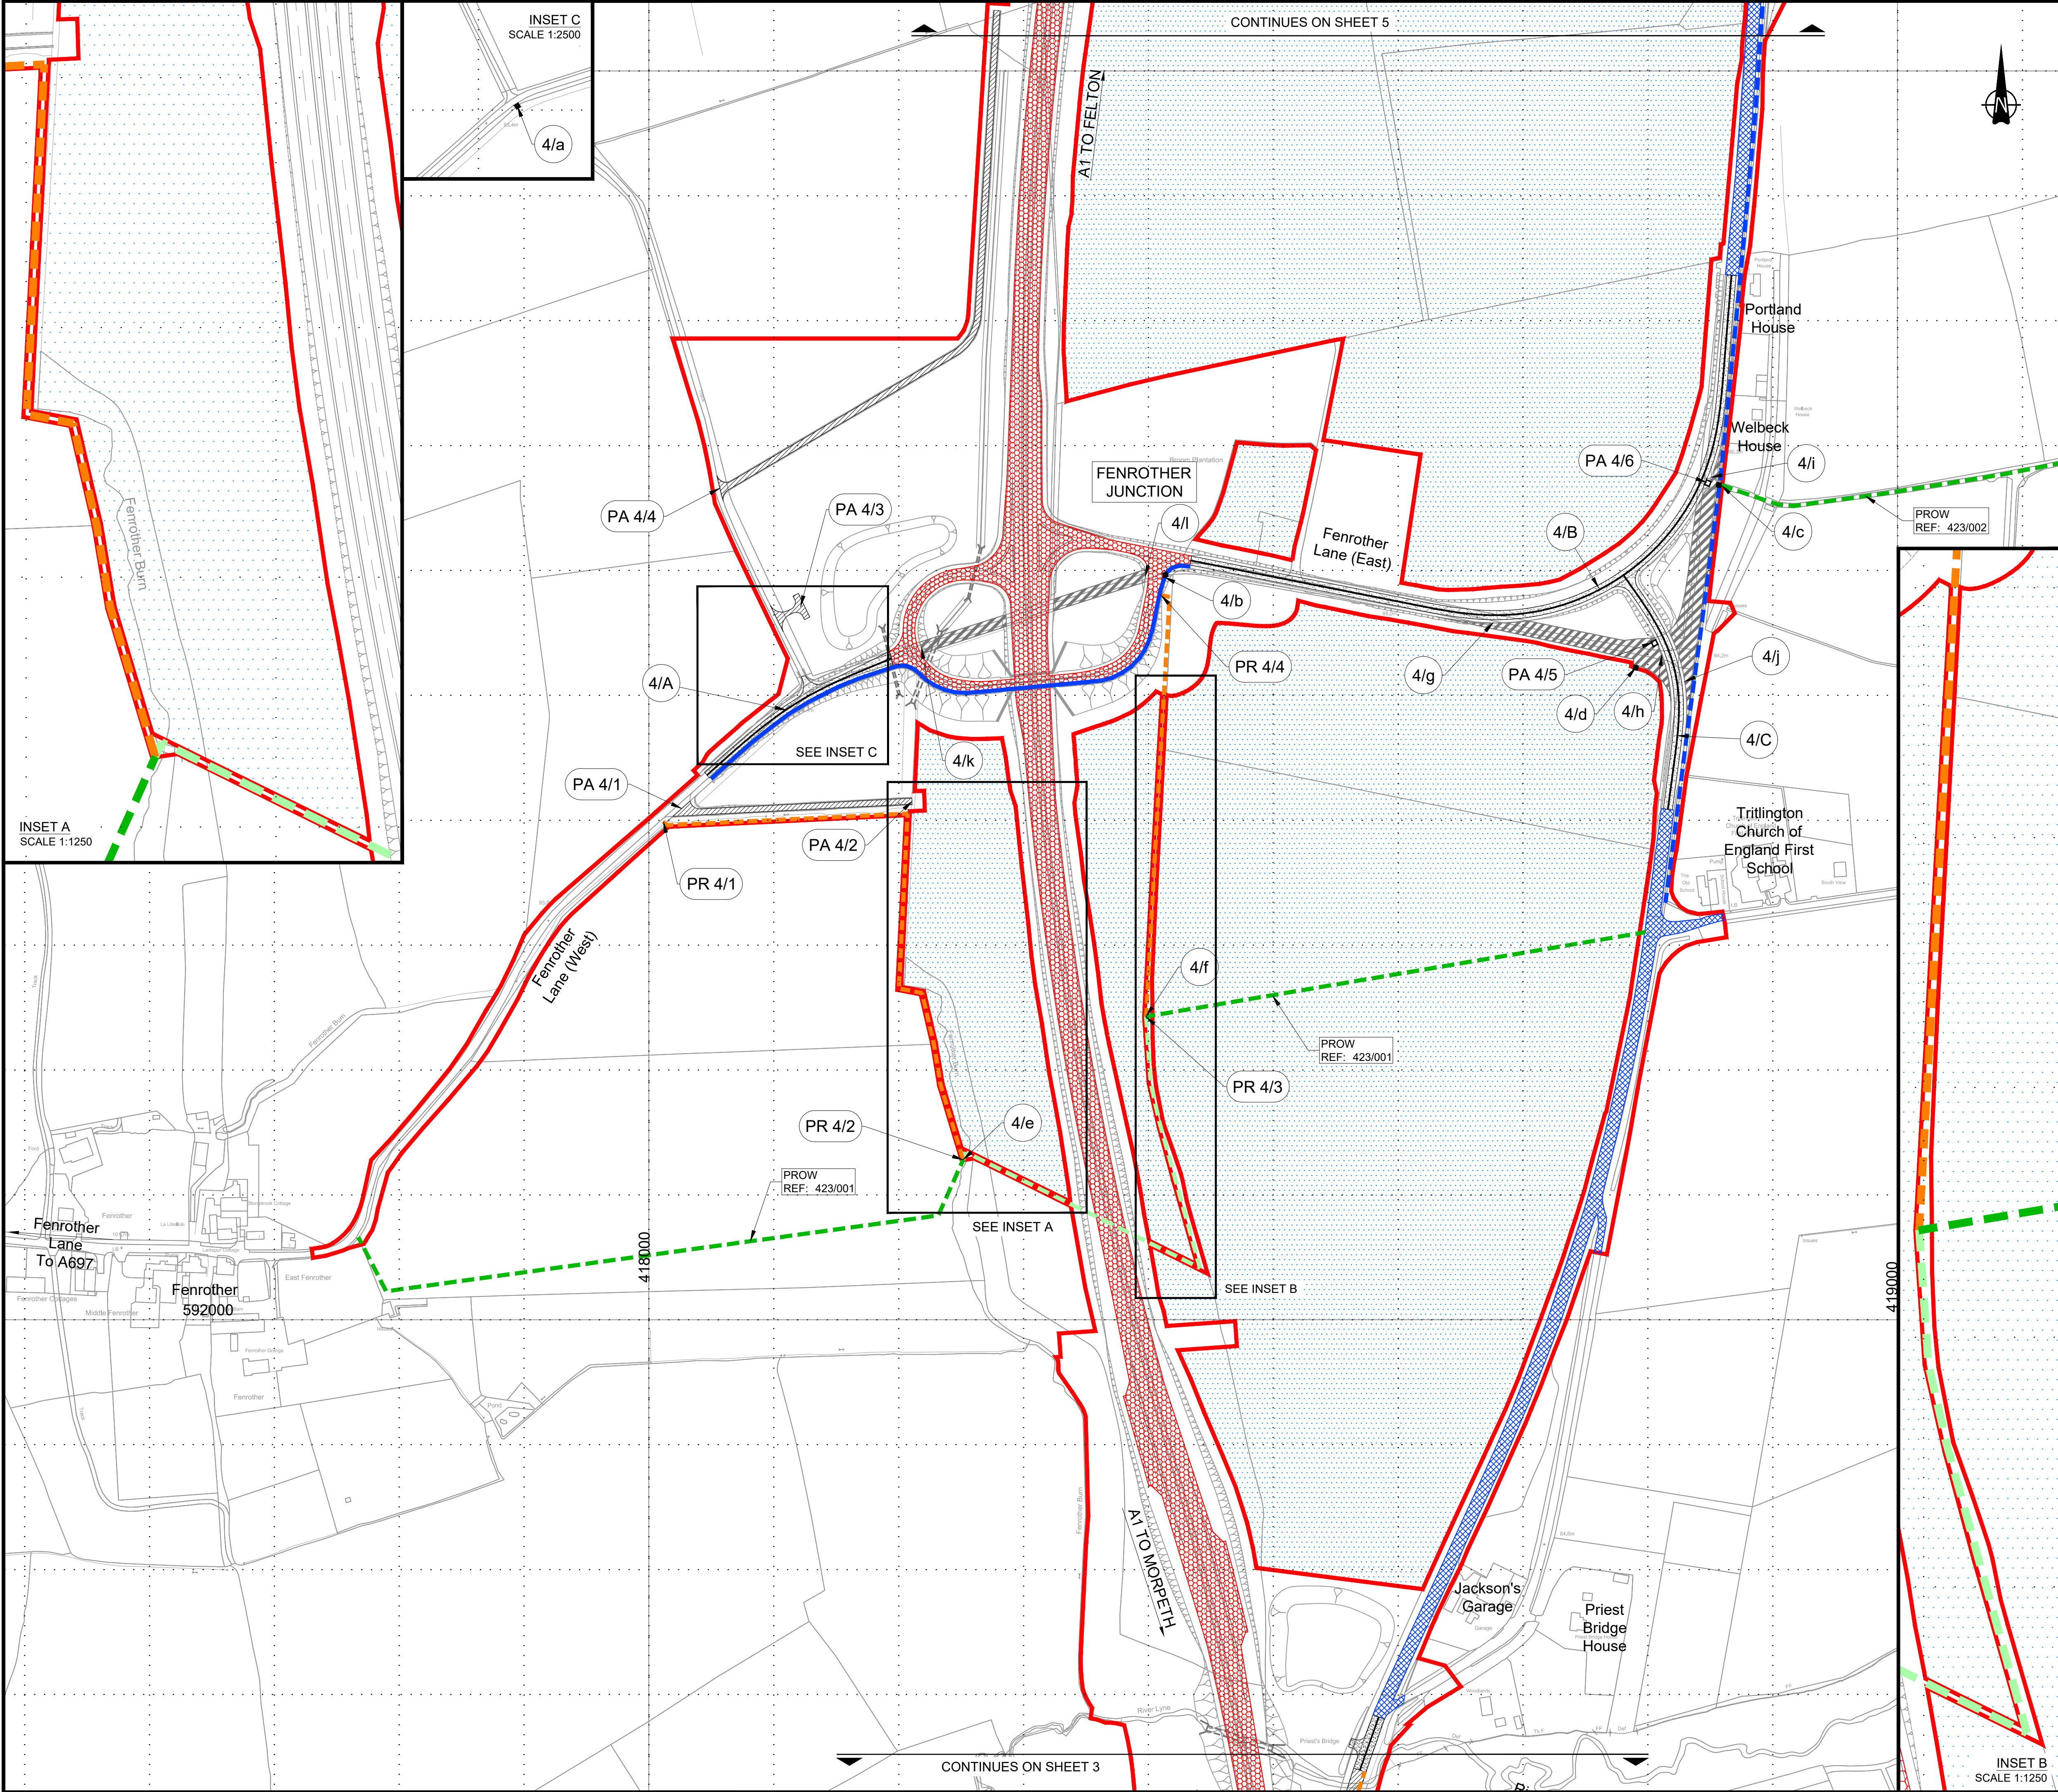


© Crown Copyright and Database Rights 2021 Ordnance Survey 100030649

NOTES:

- All dimensions are in meters unless stated otherwise.
- Plans to be read in conjunction with Schedule 3 (Classification of Roads, etc.), Schedule 4 (Permanent stopping up of streets, public rights of way and private means of access) and Schedule 5 (Public rights of way to be temporarily stopped up and for which a substitute is to be provided) of the Development Consent Order (Application Document Reference: TR010041/APP/3.1).

KEY:

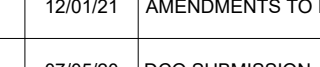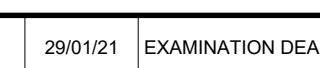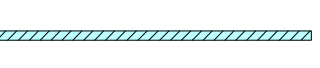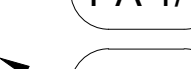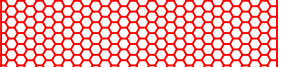

PROPOSED DESIGN
(SHOWN FOR ILLUSTRATIVE PURPOSES ONLY)

NEW / IMPROVED HIGHWAY - TRUNK ROADS

NEW / IMPROVED HIGHWAY - SIDE ROADS

NEW PRIVATE MEANS OF ACCESS

EXISTING HIGHWAYS TO BE STOPPED UP

DE-TRUNKED A1

AREAS NOT INCLUDED WITHIN ORDER LIMITS

EXISTING ACCESS TO BE STOPPED UP

NEW ACCESS

NEW PRIVATE MEANS OF ACCESS REFERENCE LABEL

NEW PUBLIC RIGHT OF WAY REFERENCE LABEL

ACCESS TO BE STOPPED UP REFERENCE LABEL

NEW SIDE ROADS REFERENCE LABEL

ORDER LIMITS

EXISTING PUBLIC RIGHT OF WAY (PUBLIC FOOTPATH) TO BE RETAINED

NEW PUBLIC RIGHT OF WAY (PUBLIC FOOTPATH)

PUBLIC RIGHT OF WAY (PUBLIC FOOTPATH) TO BE STOPPED UP

EXISTING FOOTWAY TO BE RETAINED

NEW FOOTWAY (AND CYCLEWAY WHERE SPECIFIED)

EXISTING BRIDLEWAY TO BE RETAINED

NEW BRIDLEWAY

BRIDLEWAY TO BE STOPPED UP


EXISTING BYWAY OPEN TO ALL TRAFFIC TO BE RETAINED

NEW BYWAY OPEN TO ALL TRAFFIC

EXISTING BYWAY OPEN TO ALL TRAFFIC REVISED TO BRIDLEWAY

NEW PRIVATE MEANS OF ACCESS, EXISTING BYWAY OPEN TO ALL TRAFFIC REVISED TO BRIDLEWAY

Scale 1:2500

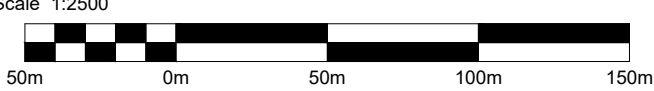

2	29/01/21	EXAMINATION DEADLINE 02 UPDATE	RP	DD	TK	DM
1	12/01/21	AMENDMENTS TO RoW REFS AND DETAILS	RP	DD	TK	DM
0	07/05/20	DCO SUBMISSION	RP	MM	TK	DM
Rev.	Date	Description	By	Eng' Chk	Disc' Chk	App'd

Subsidiary

DCO SUBMISSION

Status

A3

PINS Reference Number

TR010041/APP/2.5

Client



Project Title

A1 in Northumberland: Morpeth to Ellingham Part A

Drawing Title

RIGHTS OF WAY AND ACCESS PLANS
REGULATIONS 5(2)(k) & 5(2)(o)
SHEET 04 OF 19

Scale	1:2500	Drawn	RP	Eng. Check	DD	Approved	TK	Authorised	DM
Original Size	A1	Date	29/01/21	Date	29/01/21	Date	29/01/21	Date	29/01/21

Drawing Number



HE551459-WSP-HGN-M2F-DR-CH-1570

Revision

2

PW Stage Code

0

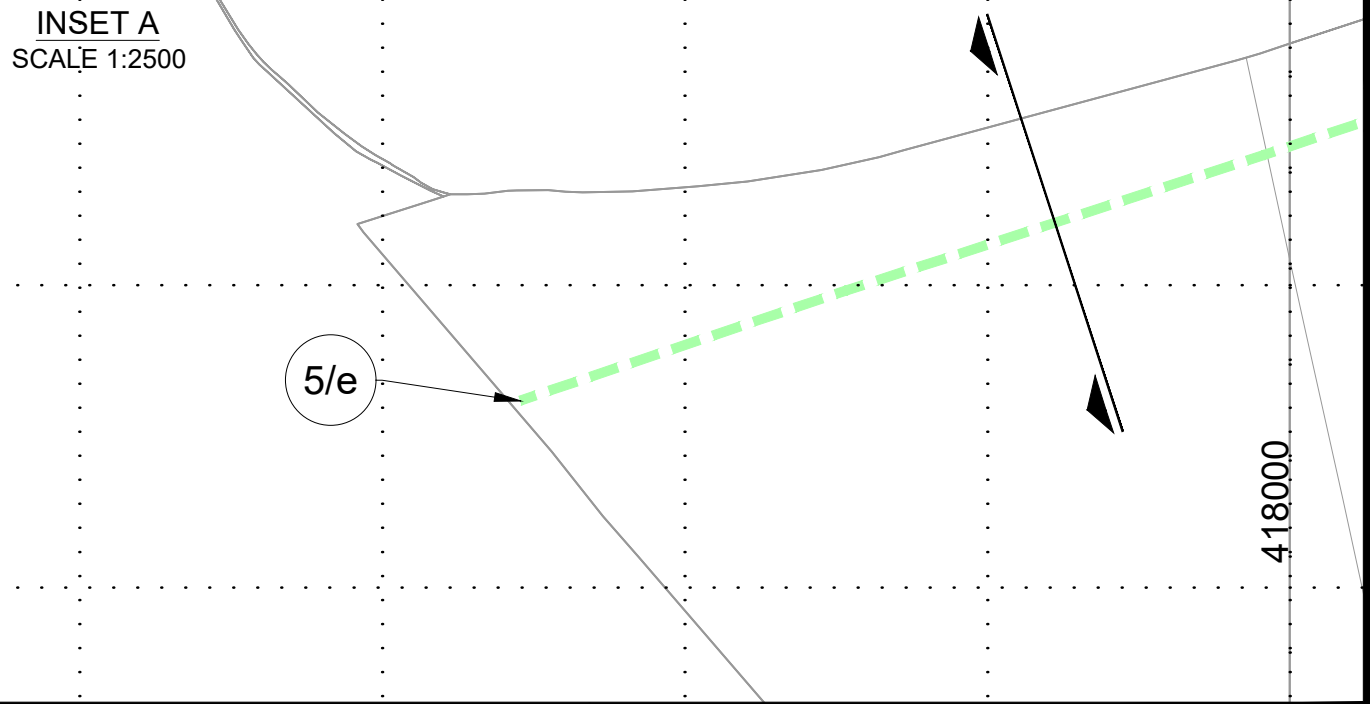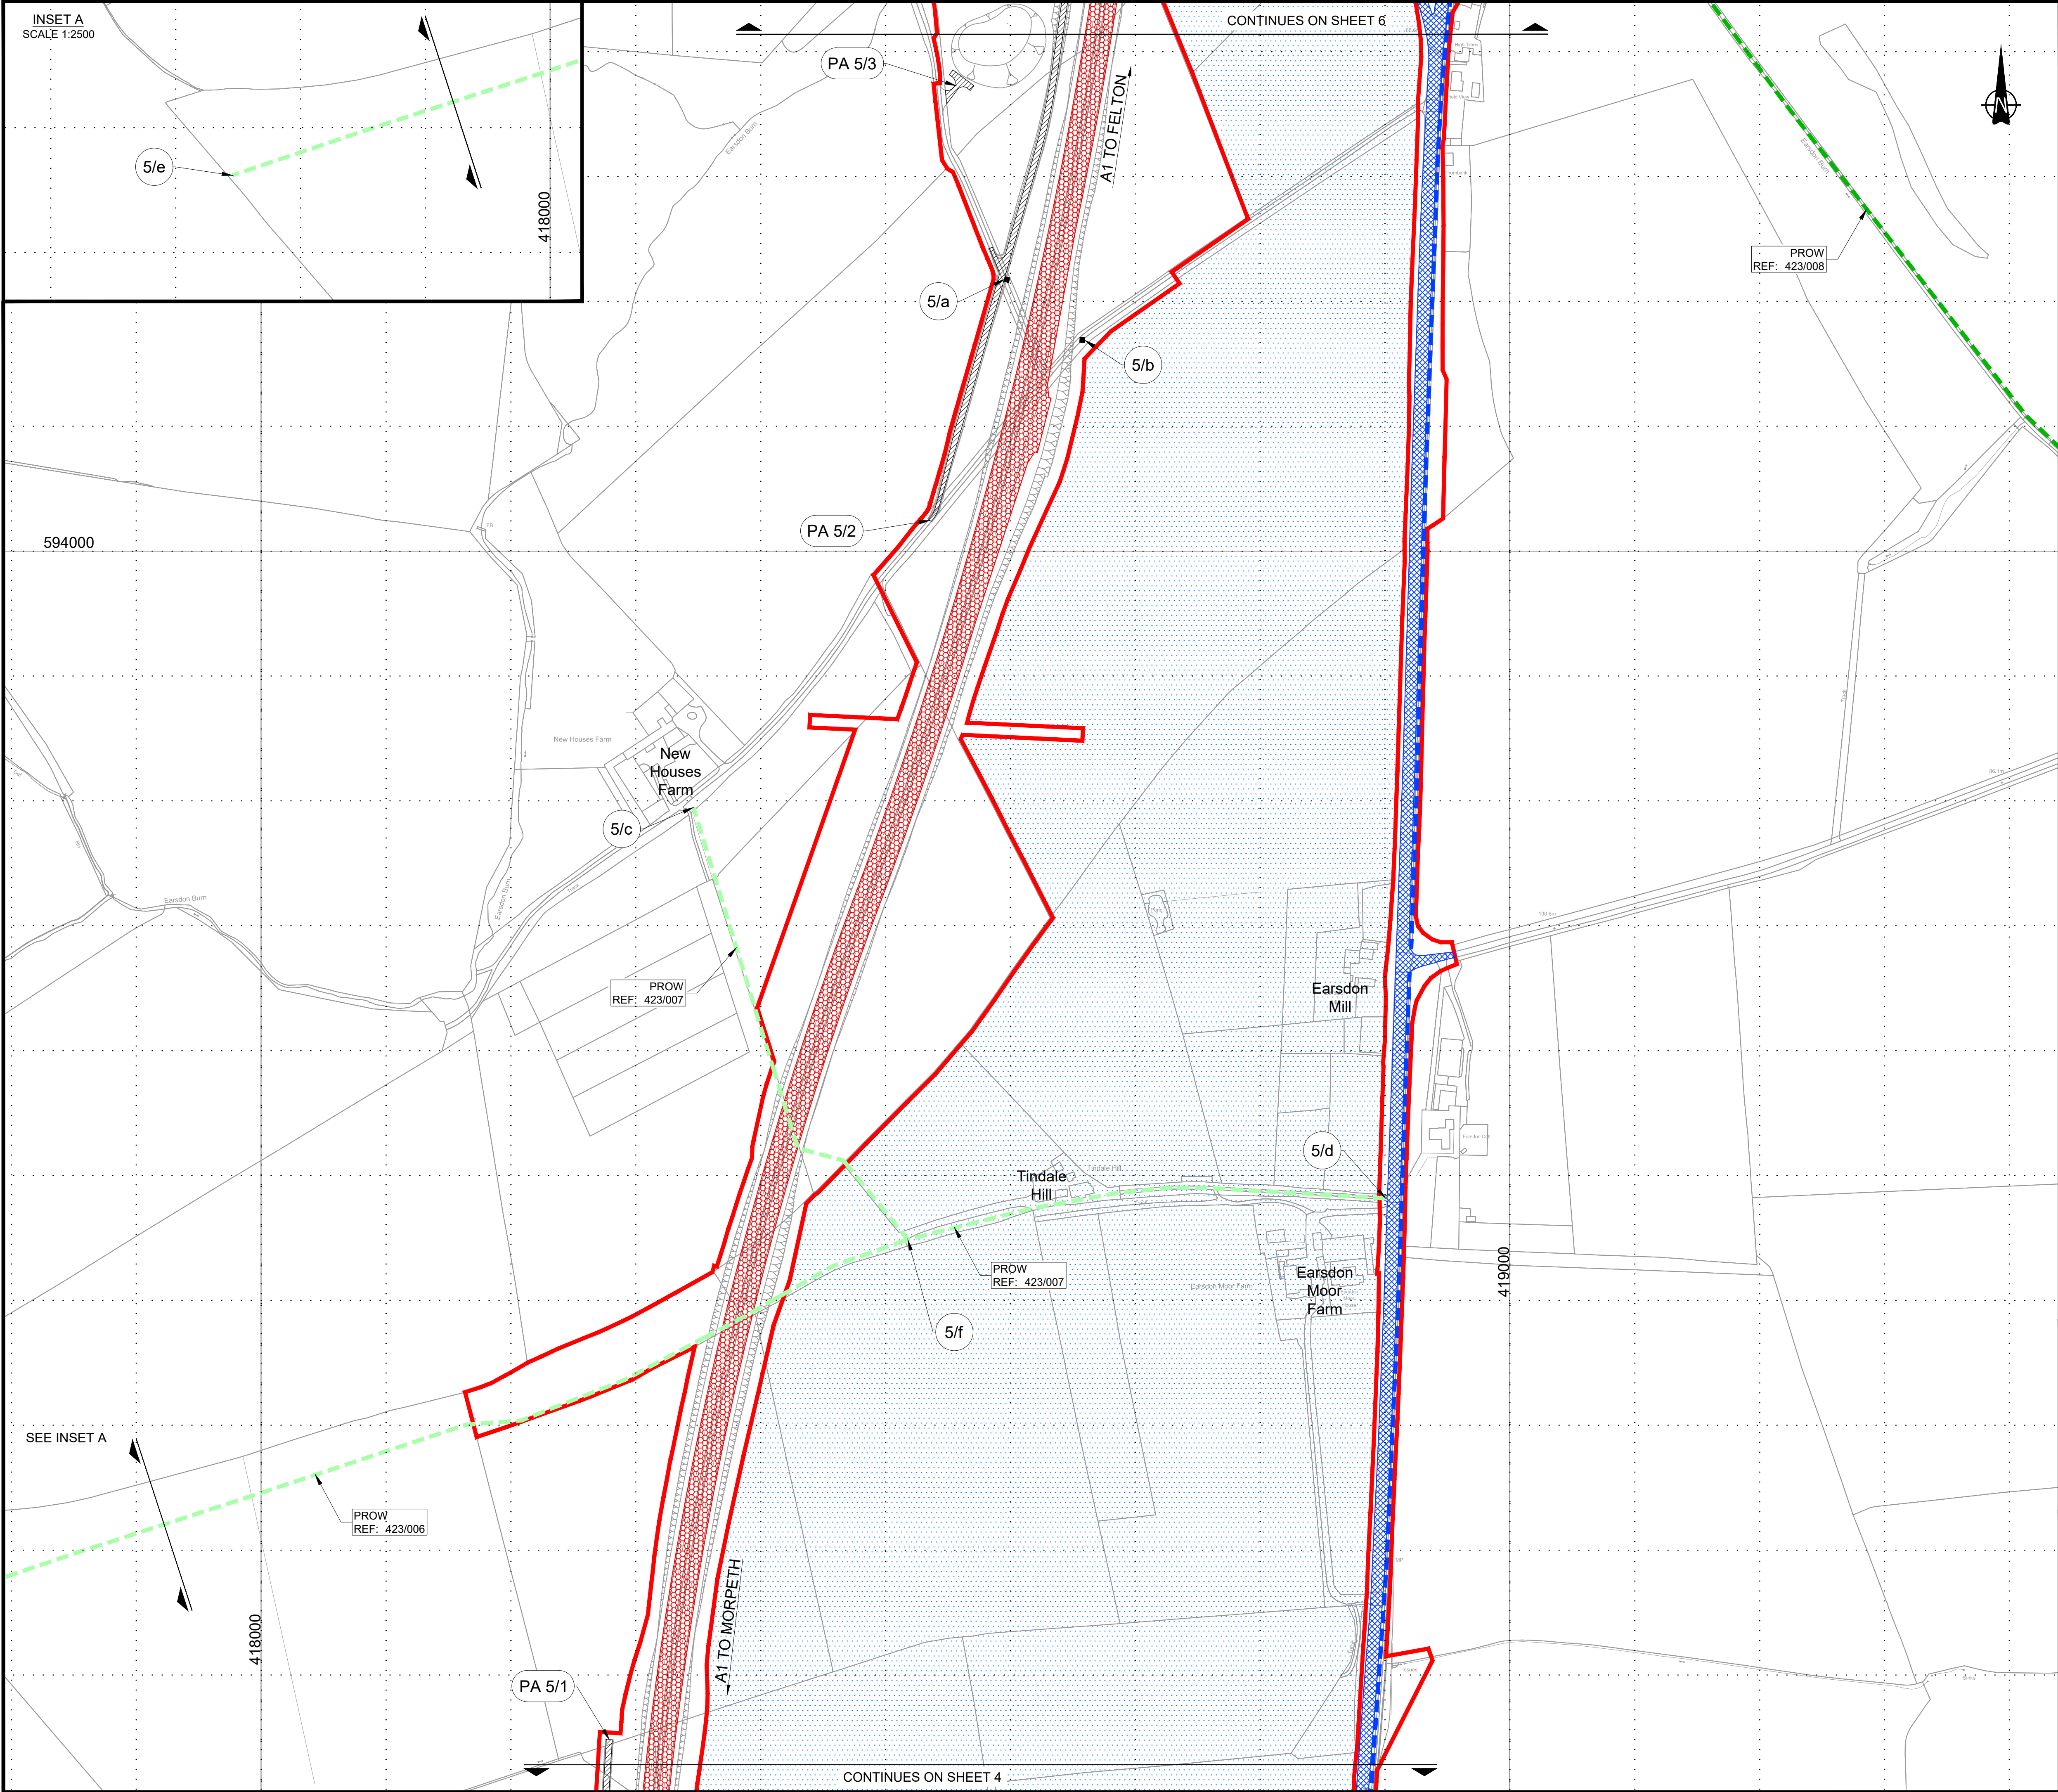

© Crown Copyright and Database Rights 2021 Ordnance Survey 100030649

NOTES:

- All dimensions are in meters unless stated otherwise.
- Plans to be read in conjunction with Schedule 3 (Classification of Roads, etc.), Schedule 4 (Permanent stopping up of streets, public rights of way and private means of access) and Schedule 5 (Public rights of way to be temporarily stopped up and for which a substitute is to be provided) of the Development Consent Order (Application Document Reference: TR010041/APP/3.1).

KEY:

	PROPOSED DESIGN (SHOWN FOR ILLUSTRATIVE PURPOSES ONLY)
	NEW / IMPROVED HIGHWAY - TRUNK ROADS
	NEW / IMPROVED HIGHWAY - SIDE ROADS
	NEW PRIVATE MEANS OF ACCESS
	EXISTING HIGHWAYS TO BE STOPPED UP
	DE-TRUNKED A1
	AREAS NOT INCLUDED WITHIN ORDER LIMITS
	EXISTING ACCESS TO BE STOPPED UP
	NEW ACCESS
	NEW PRIVATE MEANS OF ACCESS REFERENCE LABEL
	NEW PUBLIC RIGHT OF WAY REFERENCE LABEL
	ACCESS TO BE STOPPED UP REFERENCE LABEL
	NEW SIDE ROADS REFERENCE LABEL
	ORDER LIMITS
	EXISTING PUBLIC RIGHT OF WAY (PUBLIC FOOTPATH) TO BE RETAINED
	NEW PUBLIC RIGHT OF WAY (PUBLIC FOOTPATH) TO BE STOPPED UP
	PUBLIC RIGHT OF WAY (PUBLIC FOOTPATH) TO BE STOPPED UP
	EXISTING FOOTWAY TO BE RETAINED
	NEW FOOTWAY (AND CYCLEWAY WHERE SPECIFIED)
	EXISTING BRIDLEWAY TO BE RETAINED
	NEW BRIDLEWAY
	BRIDLEWAY TO BE STOPPED UP
	EXISTING BYWAY OPEN TO ALL TRAFFIC TO BE RETAINED
	NEW BYWAY OPEN TO ALL TRAFFIC
	EXISTING BYWAY OPEN TO ALL TRAFFIC REVISED TO BRIDLEWAY
	NEW PRIVATE MEANS OF ACCESS, EXISTING BYWAY OPEN TO ALL TRAFFIC REVISED TO BRIDLEWAY

Scale 1:2500

50m 0m 50m 100m 150m

2	29/01/21	EXAMINATION DEADLINE 02 UPDATE	RP	DD	TK	DM
1	12/01/21	AMENDMENTS TO RoW REFS AND DETAILS	RP	DD	TK	DM
0	07/05/20	DCO SUBMISSION	RP	MM	TK	DM
Rev.	Date	Description	By	Eng' Chk	Disc' Chk	App'd

Suitability: DCO SUBMISSION Status: A3


PINS Reference Number: TR010041/APP/2.5

Client:

Project Title: A1 in Northumberland: Morpeth to Ellingham Part A

Drawing Title: RIGHTS OF WAY AND ACCESS PLANS REGULATIONS 5(2)(k) & 5(2)(o) SHEET 05 OF 19

Scale	1:2500	Drawn	RP	Eng. Check	DD	Approved	TK	Authorised	DM	
Original Size	A1	Date	29/01/21	Date	29/01/21	Date	29/01/21	Date	29/01/21	
Drawing Number	HE551459-WSP-HGN-M2F-DR-CH-1571								Revision	2
PW Stage Code										0

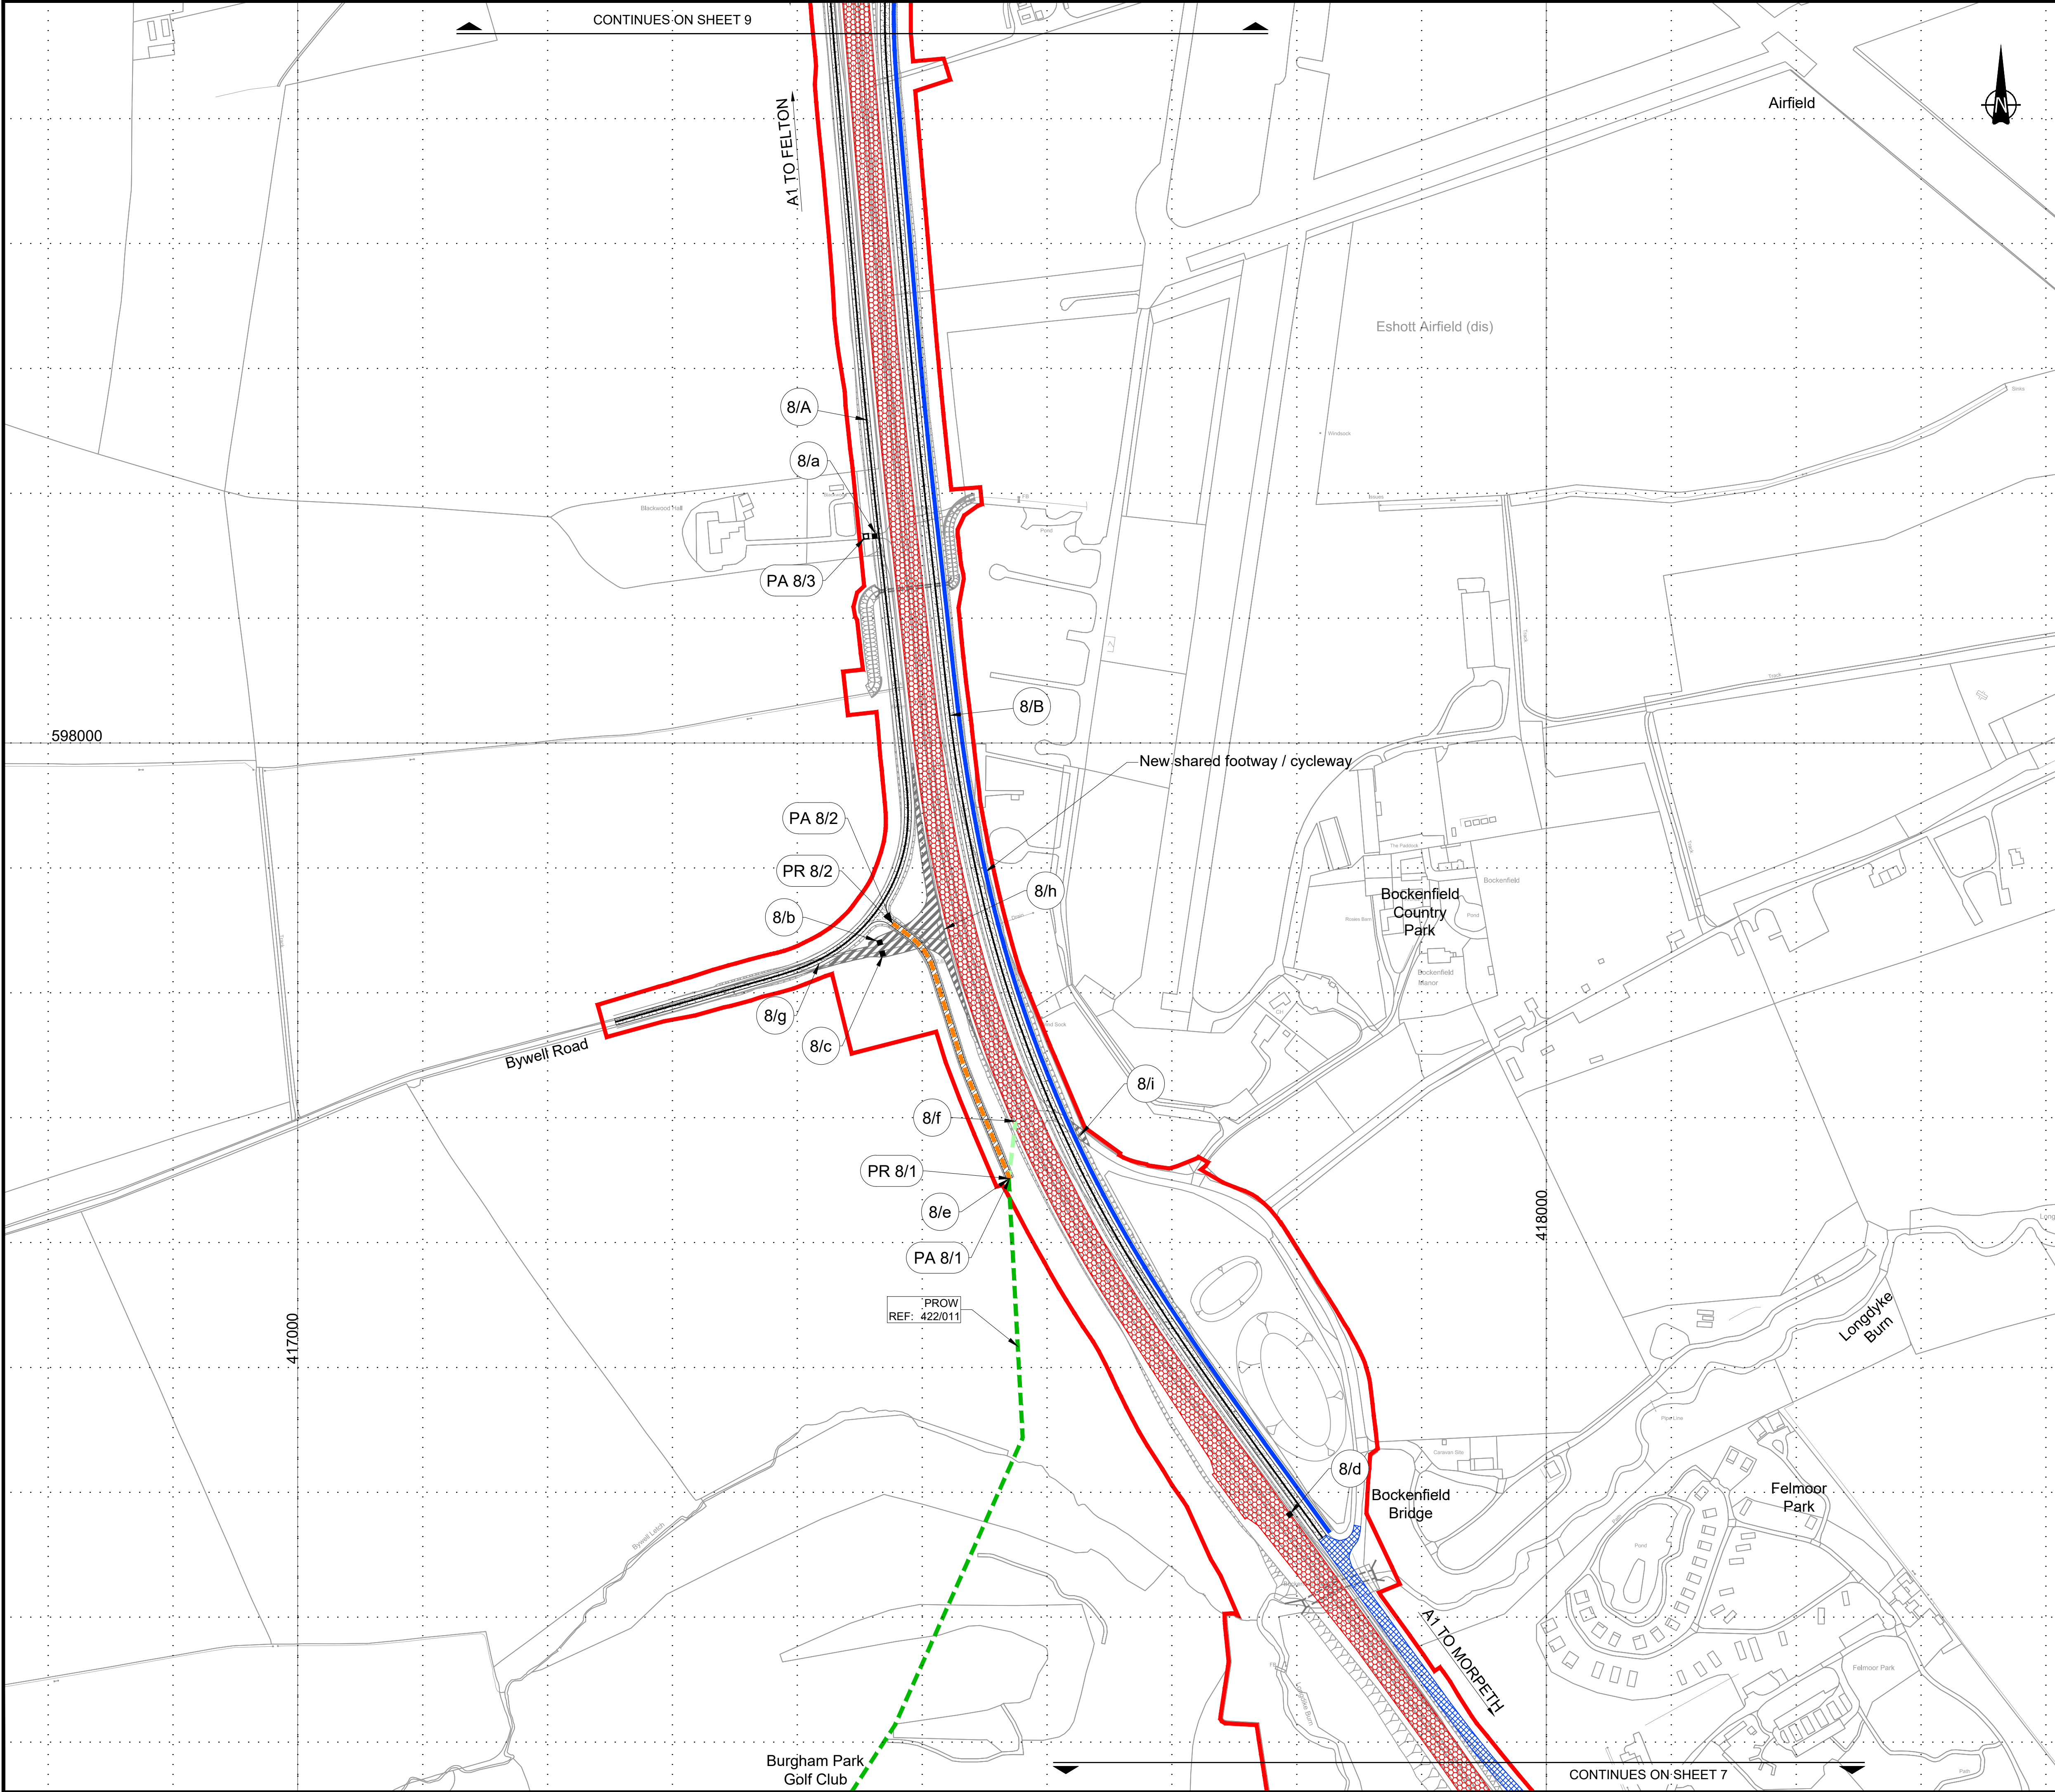

© Crown Copyright and Database Rights 2021 Ordnance Survey 100030649

NOTES:

- All dimensions are in meters unless stated otherwise.
- Plans to be read in conjunction with Schedule 3 (Classification of Roads, etc.), Schedule 4 (Permanent stopping up of streets, public rights of way and private means of access) and Schedule 5 (Public rights of way to be temporarily stopped up and for which a substitute is to be provided) of the Development Consent Order (Application Document Reference: TR010041/APP/3.1).

KEY:

PROPOSED DESIGN
(SHOWN FOR ILLUSTRATIVE PURPOSES ONLY)

NEW / IMPROVED HIGHWAY - TRUNK ROADS

NEW / IMPROVED HIGHWAY - SIDE ROADS

NEW PRIVATE MEANS OF ACCESS

EXISTING HIGHWAYS TO BE STOPPED UP

DE-TRUNKED A1

AREAS NOT INCLUDED WITHIN ORDER LIMITS

EXISTING ACCESS TO BE STOPPED UP

NEW ACCESS

NEW PRIVATE MEANS OF ACCESS REFERENCE LABEL

NEW PUBLIC RIGHT OF WAY REFERENCE LABEL

ACCESS TO BE STOPPED UP REFERENCE LABEL

NEW SIDE ROADS REFERENCE LABEL

ORDER LIMITS

EXISTING PUBLIC RIGHT OF WAY (PUBLIC FOOTPATH) TO BE RETAINED

NEW PUBLIC RIGHT OF WAY (PUBLIC FOOTPATH) TO BE STOPPED UP

PUBLIC RIGHT OF WAY (PUBLIC FOOTPATH) TO BE STOPPED UP

EXISTING FOOTWAY TO BE RETAINED

NEW FOOTWAY (AND CYCLEWAY WHERE SPECIFIED)

EXISTING BRIDLEWAY TO BE RETAINED

NEW BRIDLEWAY

BRIDLEWAY TO BE STOPPED UP

EXISTING BYWAY OPEN TO ALL TRAFFIC TO BE RETAINED

NEW BYWAY OPEN TO ALL TRAFFIC

EXISTING BYWAY OPEN TO ALL TRAFFIC REVISED TO BRIDLEWAY

NEW PRIVATE MEANS OF ACCESS, EXISTING BYWAY OPEN TO ALL TRAFFIC REVISED TO BRIDLEWAY

Scale 1:2500

2	29/01/21	EXAMINATION DEADLINE 02 UPDATE	RP	DD	TK	DM
1	12/01/21	AMENDMENTS TO ROW REFS AND DETAILS	RP	DD	TK	DM
0	07/05/20	DCO SUBMISSION	RP	MM	TK	DM
Rev.	Date	Description	By	Eng' Chk	Disc' Chk	App'd

Subsability

DCO SUBMISSION

Status

A3

PINS Reference Number

TR010041/APP/2.5

Client

Project Title

A1 in Northumberland: Morpeth to Ellingham Part A

Drawing Title

RIGHTS OF WAY AND ACCESS PLANS
REGULATIONS 5(2)(k) & 5(2)(o)
SHEET 08 OF 19

Scale	1:2500	Drawn	RP	Eng. Check	DD	Approved	TK	Authorised	DM	
Original Size	A1	Date	29/01/21	Date	29/01/21	Date	29/01/21	Date	29/01/21	
Drawing Number	HE551459-WSP-HGN-M2F-DR-CH-1574								Revision	2
PW Stage Code										0

CONTINUES ON SHEET 9

A1 TO FELTON

Airfield

Eshott Airfield (dis)

New shared footway / cycleway

Bockenfield
Country
Park

Bywell Road


Longdyke
Burn

Bockenfield
Bridge

Felmoor
Park

Burgham Park
Golf Club

CONTINUES ON SHEET 7

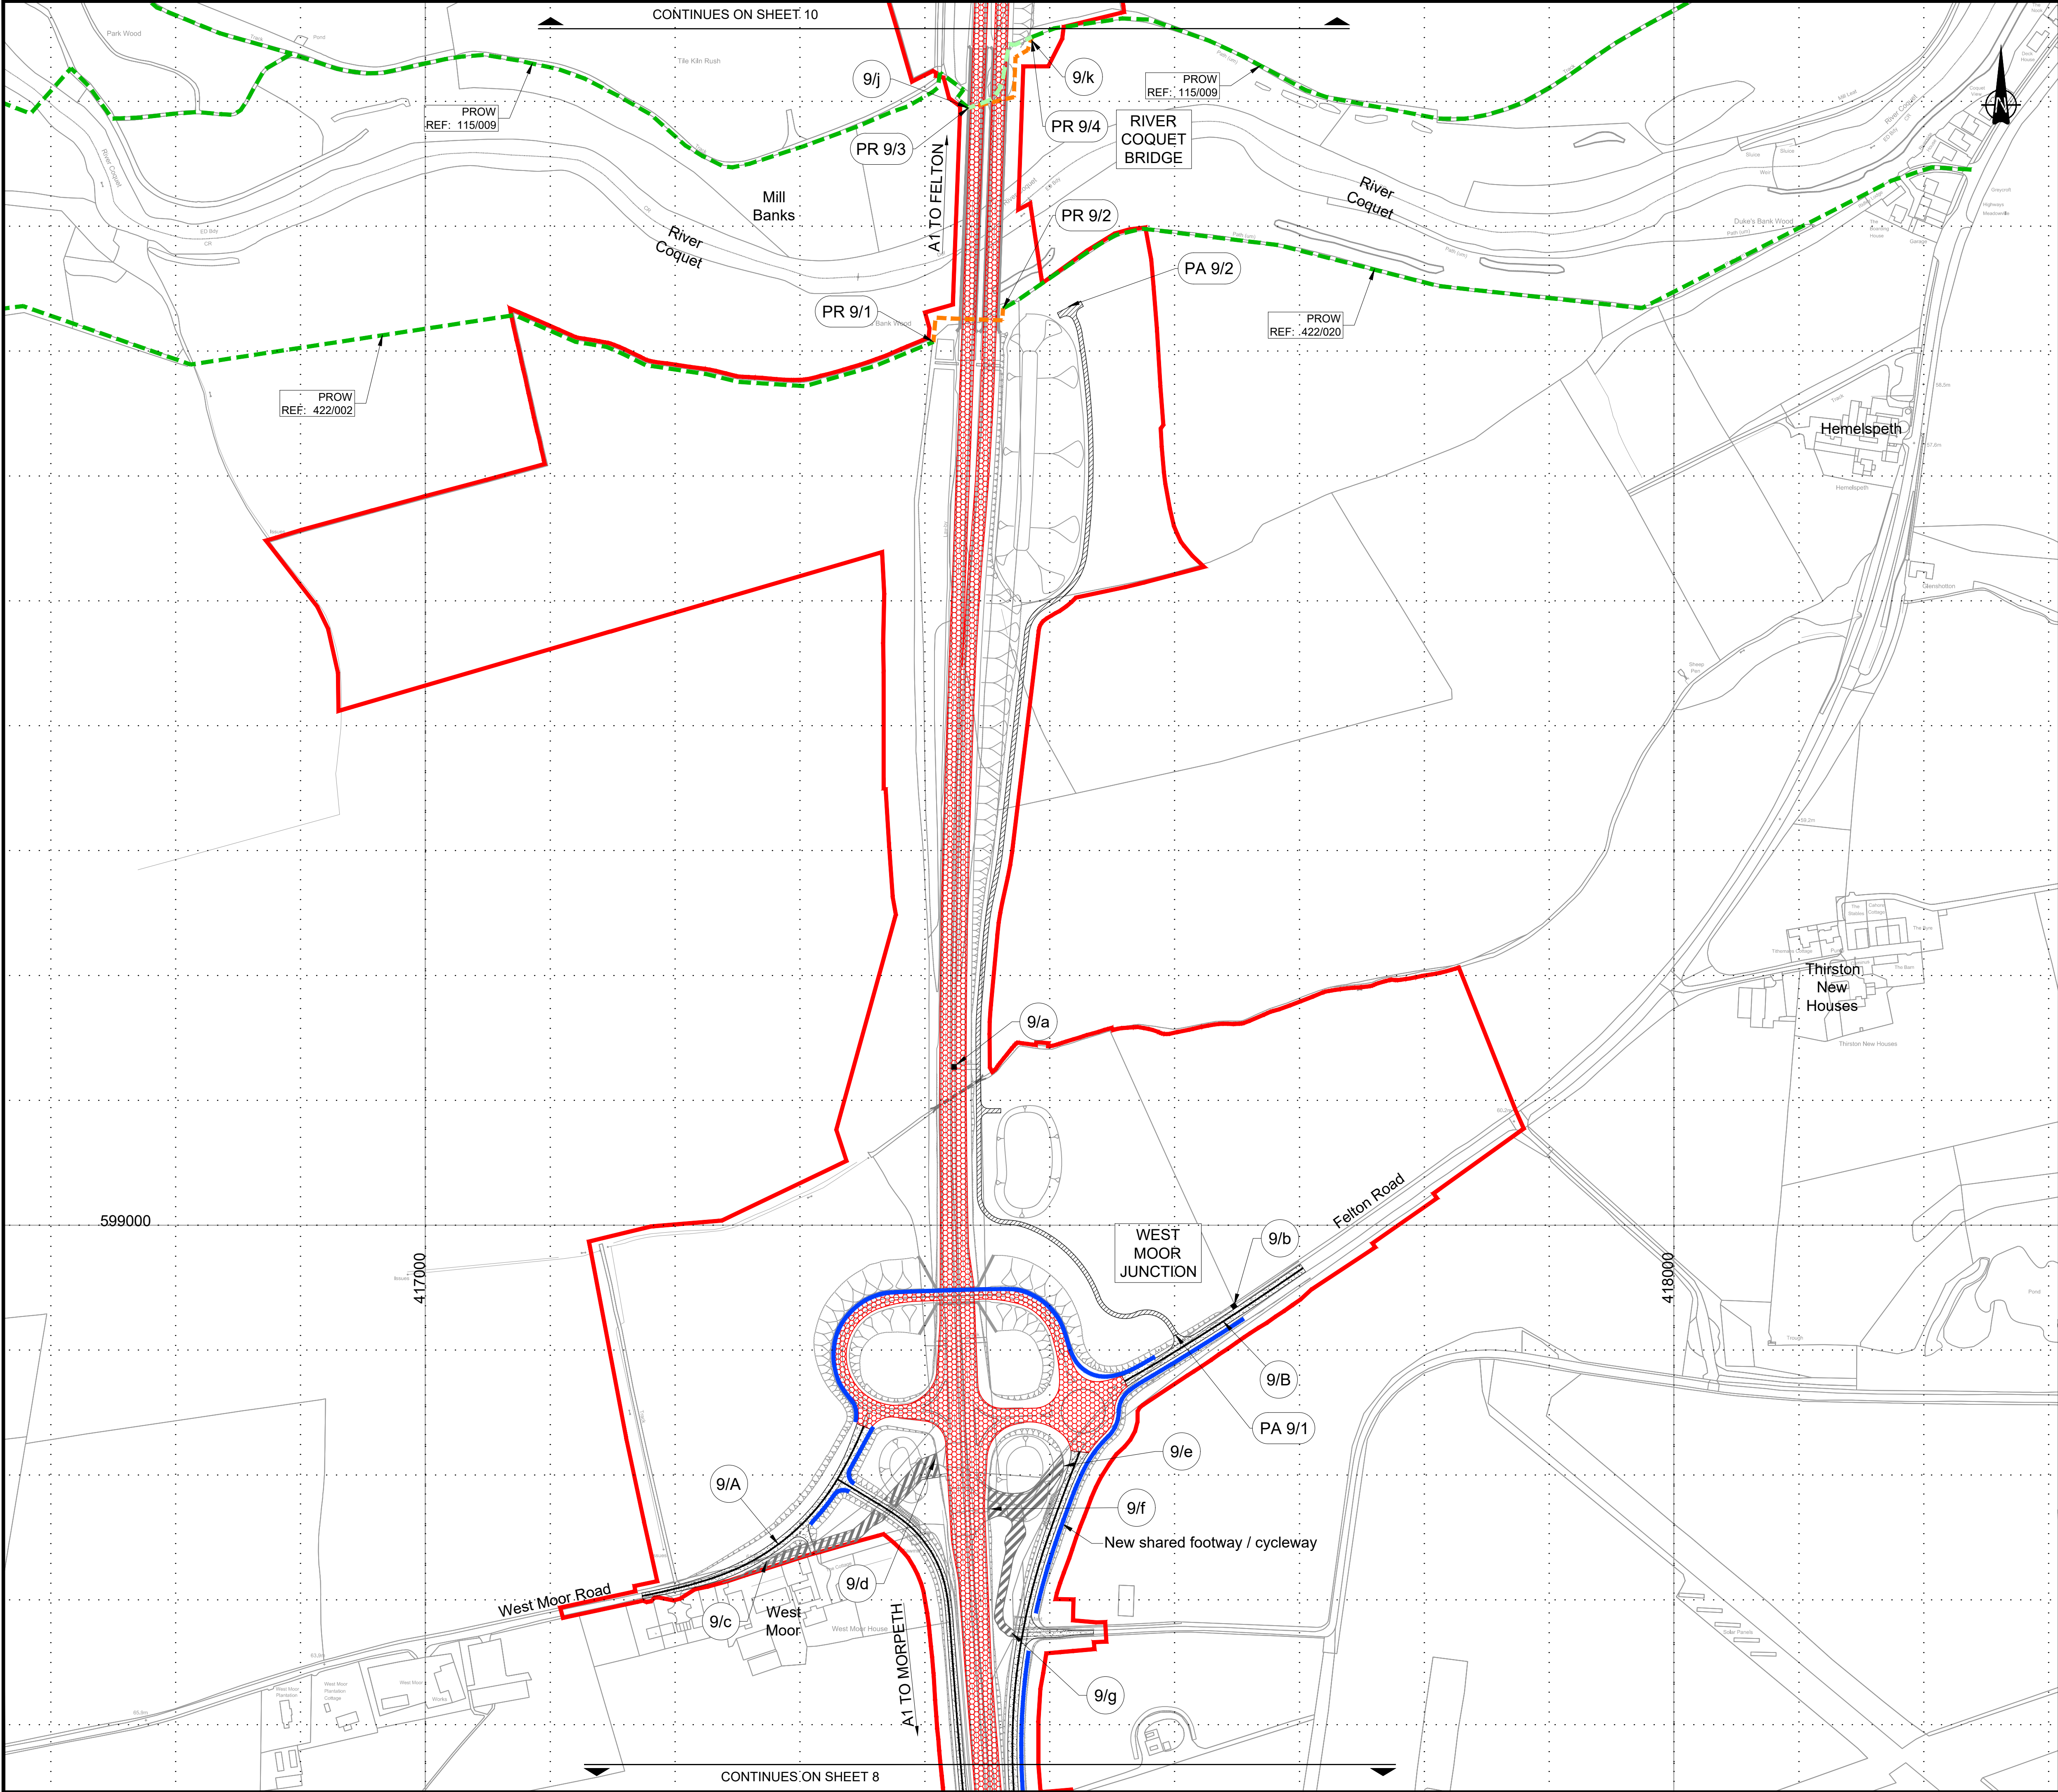

© Crown Copyright and Database Rights 2021 Ordnance Survey 100030649

NOTES:

- All dimensions are in meters unless stated otherwise.
- Plans to be read in conjunction with Schedule 3 (Classification of Roads, etc.), Schedule 4 (Permanent stopping up of streets, public rights of way and private means of access) and Schedule 5 (Public rights of way to be temporarily stopped up and for which a substitute is to be provided) of the Development Consent Order (Application Document Reference: TR010041/APP/3.1).

KEY:

PROPOSED DESIGN
(SHOWN FOR ILLUSTRATIVE PURPOSES ONLY)

NEW / IMPROVED HIGHWAY - TRUNK ROADS

NEW / IMPROVED HIGHWAY - SIDE ROADS

NEW PRIVATE MEANS OF ACCESS

EXISTING HIGHWAYS TO BE STOPPED UP

DE-TRUNKED A1

AREAS NOT INCLUDED WITHIN ORDER LIMITS

EXISTING ACCESS TO BE STOPPED UP

NEW ACCESS

NEW PRIVATE MEANS OF ACCESS REFERENCE LABEL

NEW PUBLIC RIGHT OF WAY REFERENCE LABEL

ACCESS TO BE STOPPED UP REFERENCE LABEL

NEW SIDE ROADS REFERENCE LABEL

ORDER LIMITS

EXISTING PUBLIC RIGHT OF WAY (PUBLIC FOOTPATH) TO BE RETAINED

NEW PUBLIC RIGHT OF WAY (PUBLIC FOOTPATH) TO BE STOPPED UP

PUBLIC RIGHT OF WAY (PUBLIC FOOTPATH) TO BE STOPPED UP

EXISTING FOOTWAY TO BE RETAINED

NEW FOOTWAY (AND CYCLEWAY WHERE SPECIFIED)

EXISTING BRIDLEWAY TO BE RETAINED

NEW BRIDLEWAY

BRIDLEWAY TO BE STOPPED UP

EXISTING BYWAY OPEN TO ALL TRAFFIC TO BE RETAINED

NEW BYWAY OPEN TO ALL TRAFFIC

EXISTING BYWAY OPEN TO ALL TRAFFIC REVISED TO BRIDLEWAY

NEW PRIVATE MEANS OF ACCESS

EXISTING BYWAY OPEN TO ALL TRAFFIC REVISED TO BRIDLEWAY

Scale 1:2500

2	29/01/21	EXAMINATION DEADLINE 02 UPDATE	RP	DD	TK	DM
1	12/01/21	AMENDMENTS TO RoW REFS AND DETAILS	RP	DD	TK	DM
0	07/05/20	DCO SUBMISSION	RP	MM	TK	DM
Rev.	Date	Description	By	Eng' Chk	Disc' Chk	App'd

Suitability

DCO SUBMISSION

Status

A3

PINS Reference Number

TR010041/APP/2.5

Client

Project Title

A1 in Northumberland: Morpeth to Ellingham
Part A

Drawing Title

RIGHTS OF WAY AND ACCESS PLANS
REGULATIONS 5(2)(k) & 5(2)(o)
SHEET 09 OF 19


Scale	1:2500	Drawn	RP	Eng. Check	DD	Approved	TK	Authorised	DM
Original Size	A1	Date	29/01/21	Date	29/01/21	Date	29/01/21	Date	29/01/21
Drawing Number	HE551459-WSP-HGN-M2F-DR-CH-1575								Revision
								2	
								PW Stage Code	
								0	

NOTES:

- All dimensions are in meters unless stated otherwise.
- Plans to be read in conjunction with Schedule 3 (Classification of Roads, etc.), Schedule 4 (Permanent stopping up of streets, public rights of way and private means of access) and Schedule 5 (Public rights of way to be temporarily stopped up and for which a substitute is to be provided) of the Development Consent Order (Application Document Reference: TR010041/APP/3.1).

KEY:

- PROPOSED DESIGN (SHOWN FOR ILLUSTRATIVE PURPOSES ONLY)
- NEW / IMPROVED HIGHWAY - TRUNK ROADS
- NEW / IMPROVED HIGHWAY - SIDE ROADS
- NEW PRIVATE MEANS OF ACCESS
- EXISTING HIGHWAYS TO BE STOPPED UP
- DE-TRUNKED A1
- AREAS NOT INCLUDED WITHIN ORDER LIMITS
- EXISTING ACCESS TO BE STOPPED UP
- NEW ACCESS
- NEW PRIVATE MEANS OF ACCESS REFERENCE LABEL
- NEW PUBLIC RIGHT OF WAY REFERENCE LABEL
- ACCESS TO BE STOPPED UP REFERENCE LABEL
- NEW SIDE ROADS REFERENCE LABEL
- ORDER LIMITS
- EXISTING PUBLIC RIGHT OF WAY (PUBLIC FOOTPATH) TO BE RETAINED
- NEW PUBLIC RIGHT OF WAY (PUBLIC FOOTPATH)
- PUBLIC RIGHT OF WAY (PUBLIC FOOTPATH) TO BE STOPPED UP
- EXISTING FOOTWAY TO BE RETAINED
- NEW FOOTWAY (AND CYCLEWAY WHERE SPECIFIED)
- EXISTING BRIDLEWAY TO BE RETAINED
- NEW BRIDLEWAY
- BRIDLEWAY TO BE STOPPED UP
- EXISTING BYWAY OPEN TO ALL TRAFFIC TO BE RETAINED
- NEW BYWAY OPEN TO ALL TRAFFIC
- EXISTING BYWAY OPEN TO ALL TRAFFIC REVISED TO BRIDLEWAY
- NEW PRIVATE MEANS OF ACCESS, EXISTING BYWAY OPEN TO ALL TRAFFIC REVISED TO BRIDLEWAY

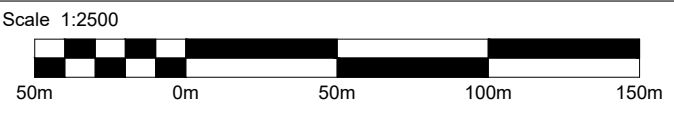

2	29/01/21	EXAMINATION DEADLINE 02 UPDATE	RP	DD	TK	DM
1	12/01/21	AMENDMENTS TO RoW REFS AND DETAILS	RP	DD	TK	DM
0	07/05/20	DCO SUBMISSION	RP	MM	TK	DM
Rev.	Date	Description	By	Eng' Chk	Disc' Chk	App'd

Suitability	DCO SUBMISSION	Status	A3
-------------	----------------	--------	----

PINS Reference Number	TR010041/APP/2.5
-----------------------	------------------



Client	
--------	--


Project Title	A1 in Northumberland: Morpeth to Ellingham Part A
---------------	---

Drawing Title	RIGHTS OF WAY AND ACCESS PLANS REGULATIONS 5(2)(k) & 5(2)(o) SHEET 10 OF 19
---------------	---

Scale	1:2500	Drawn	RP	Eng. Check	DD	Approved	TK	Authorised	DM
Original Size	A1	Date	29/01/21	Date	29/01/21	Date	29/01/21	Date	29/01/21

Drawing Number	HE551459-WSP-HGN-M2F-DR-CH-1576	Revision	2
		PW Stage Code	0

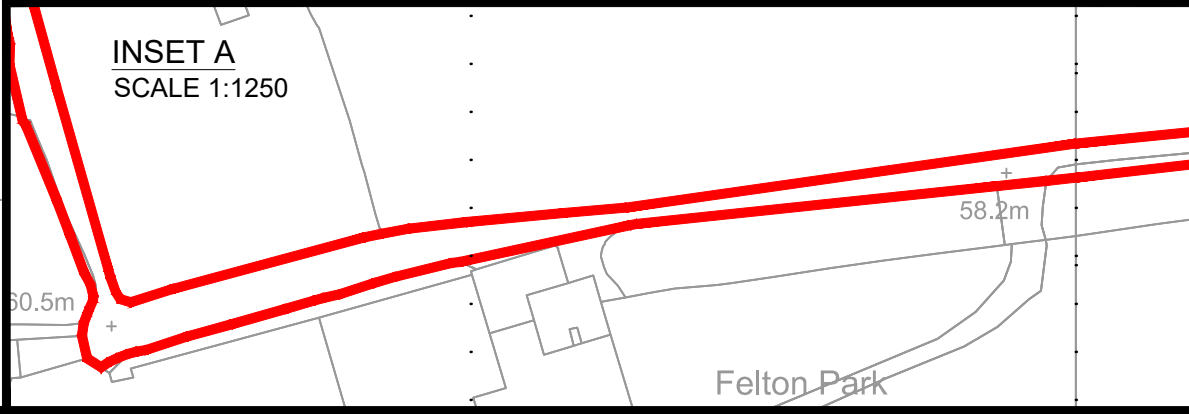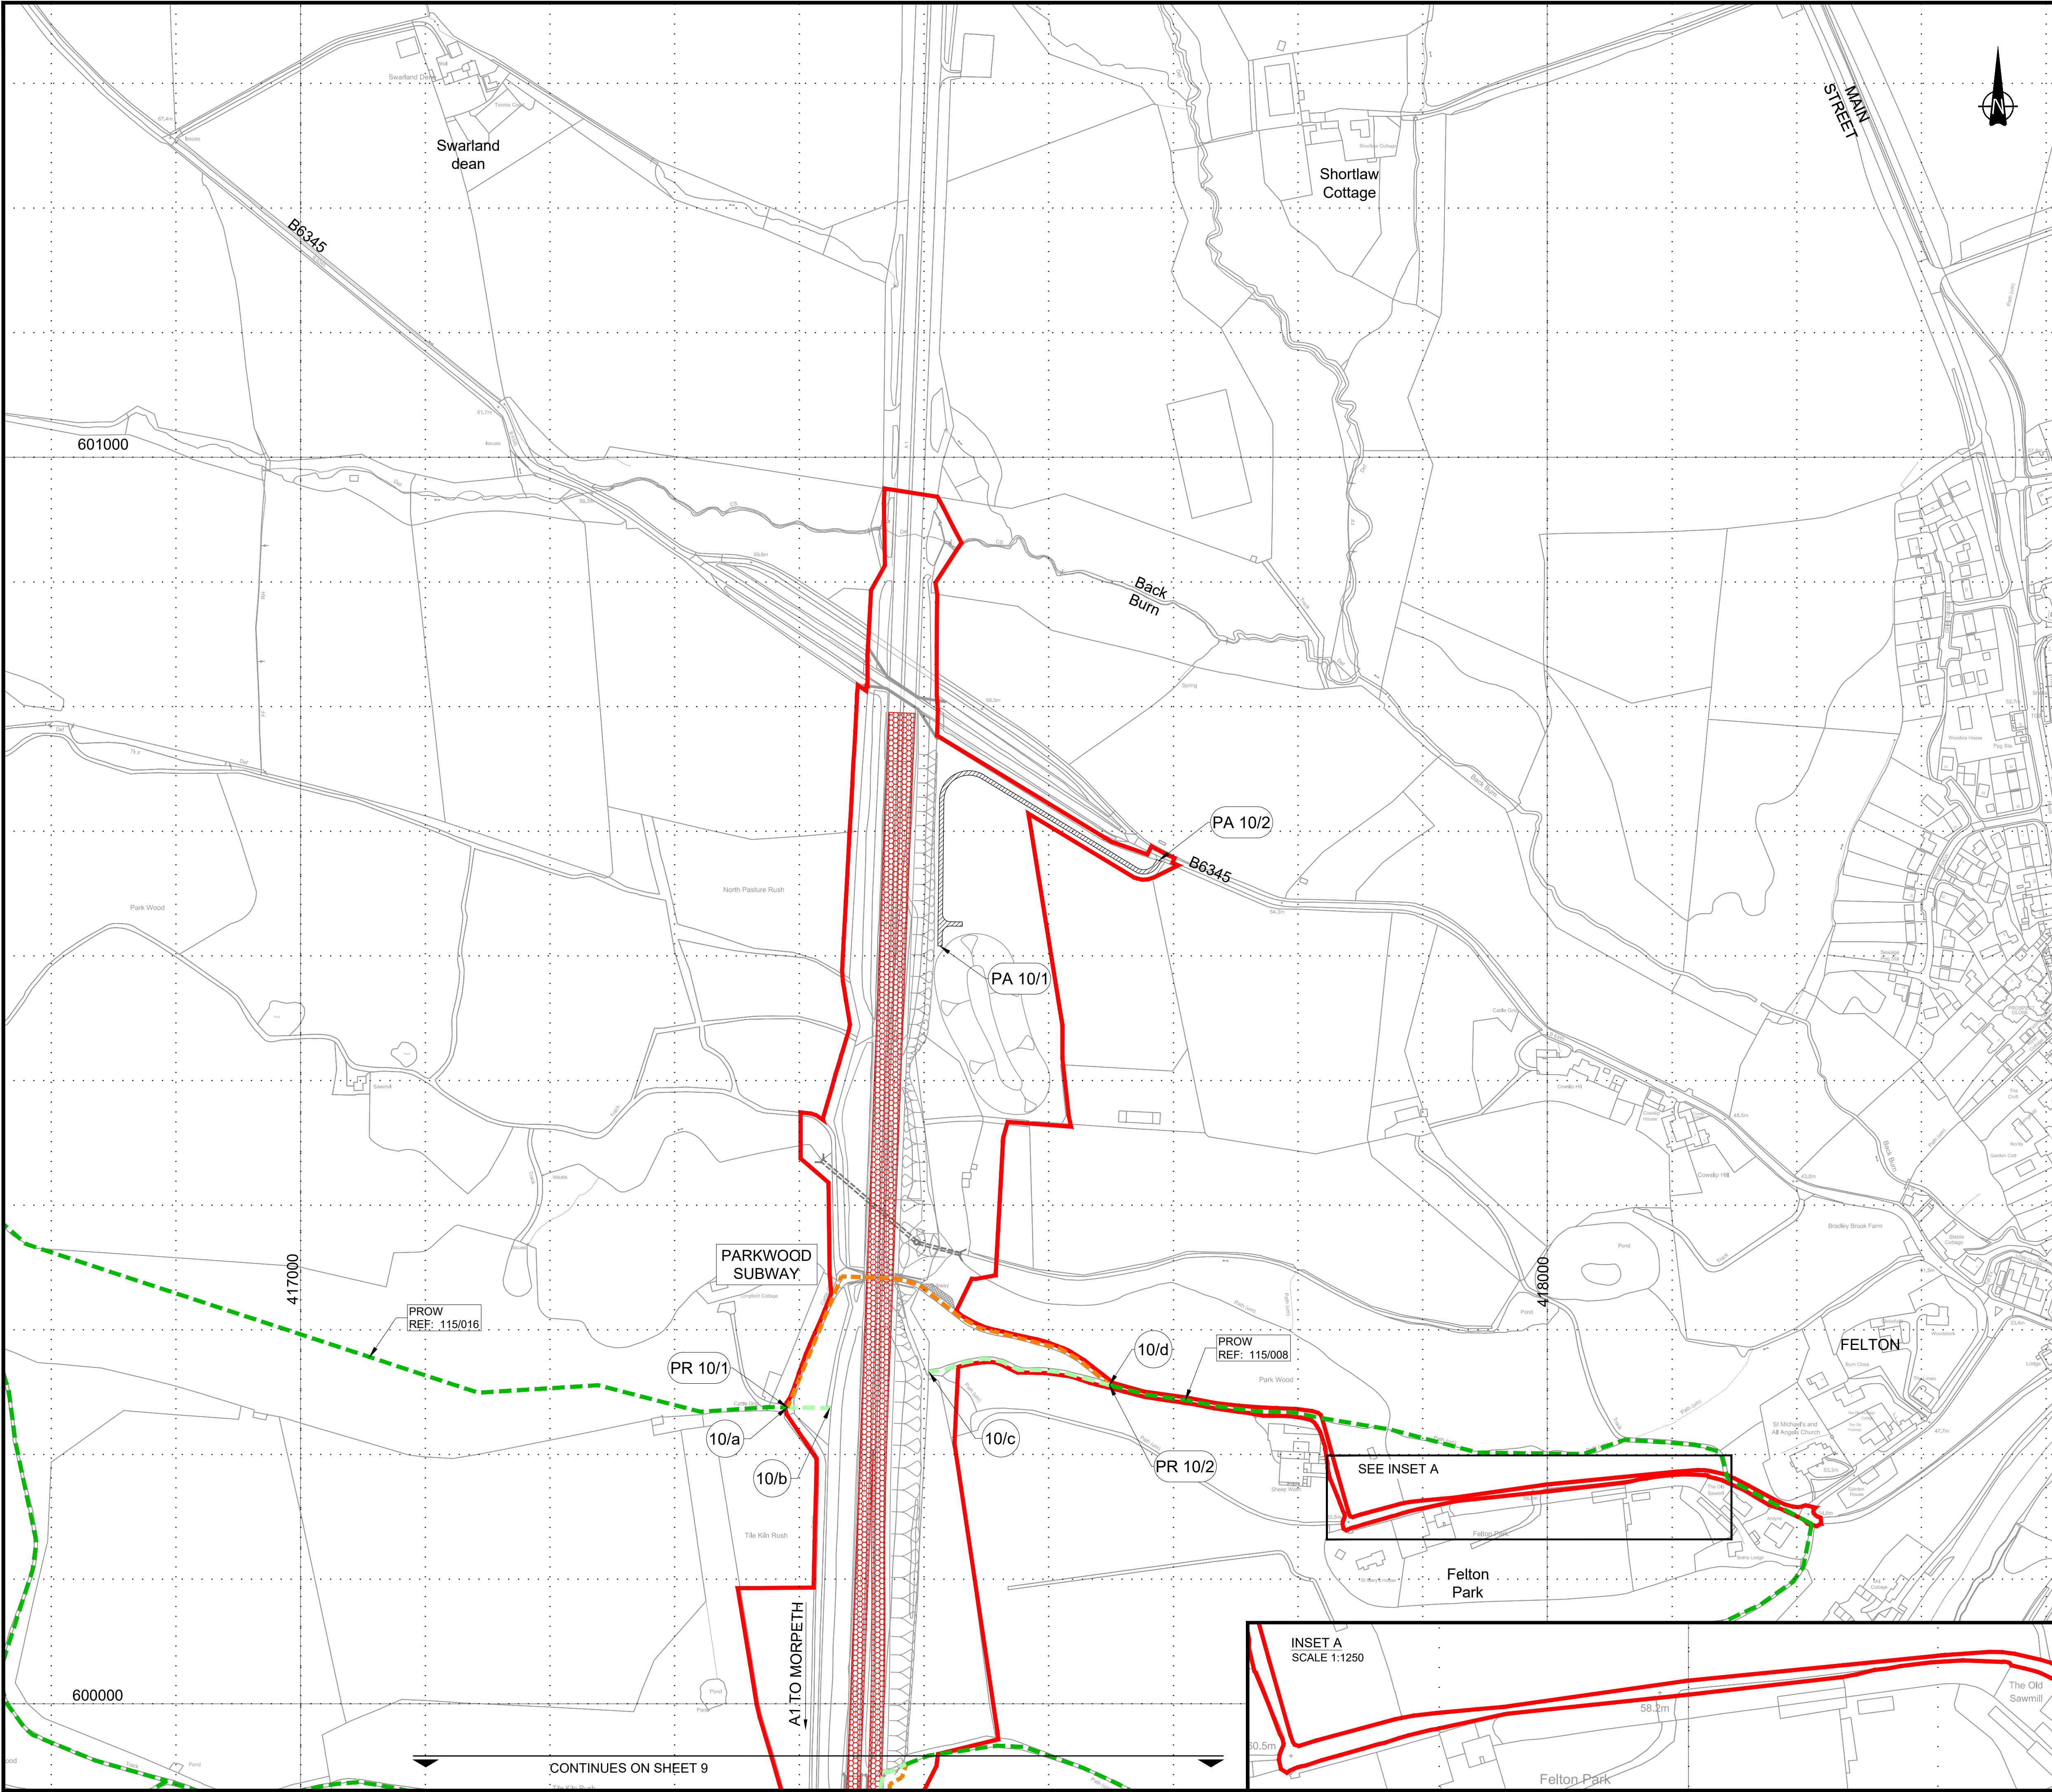

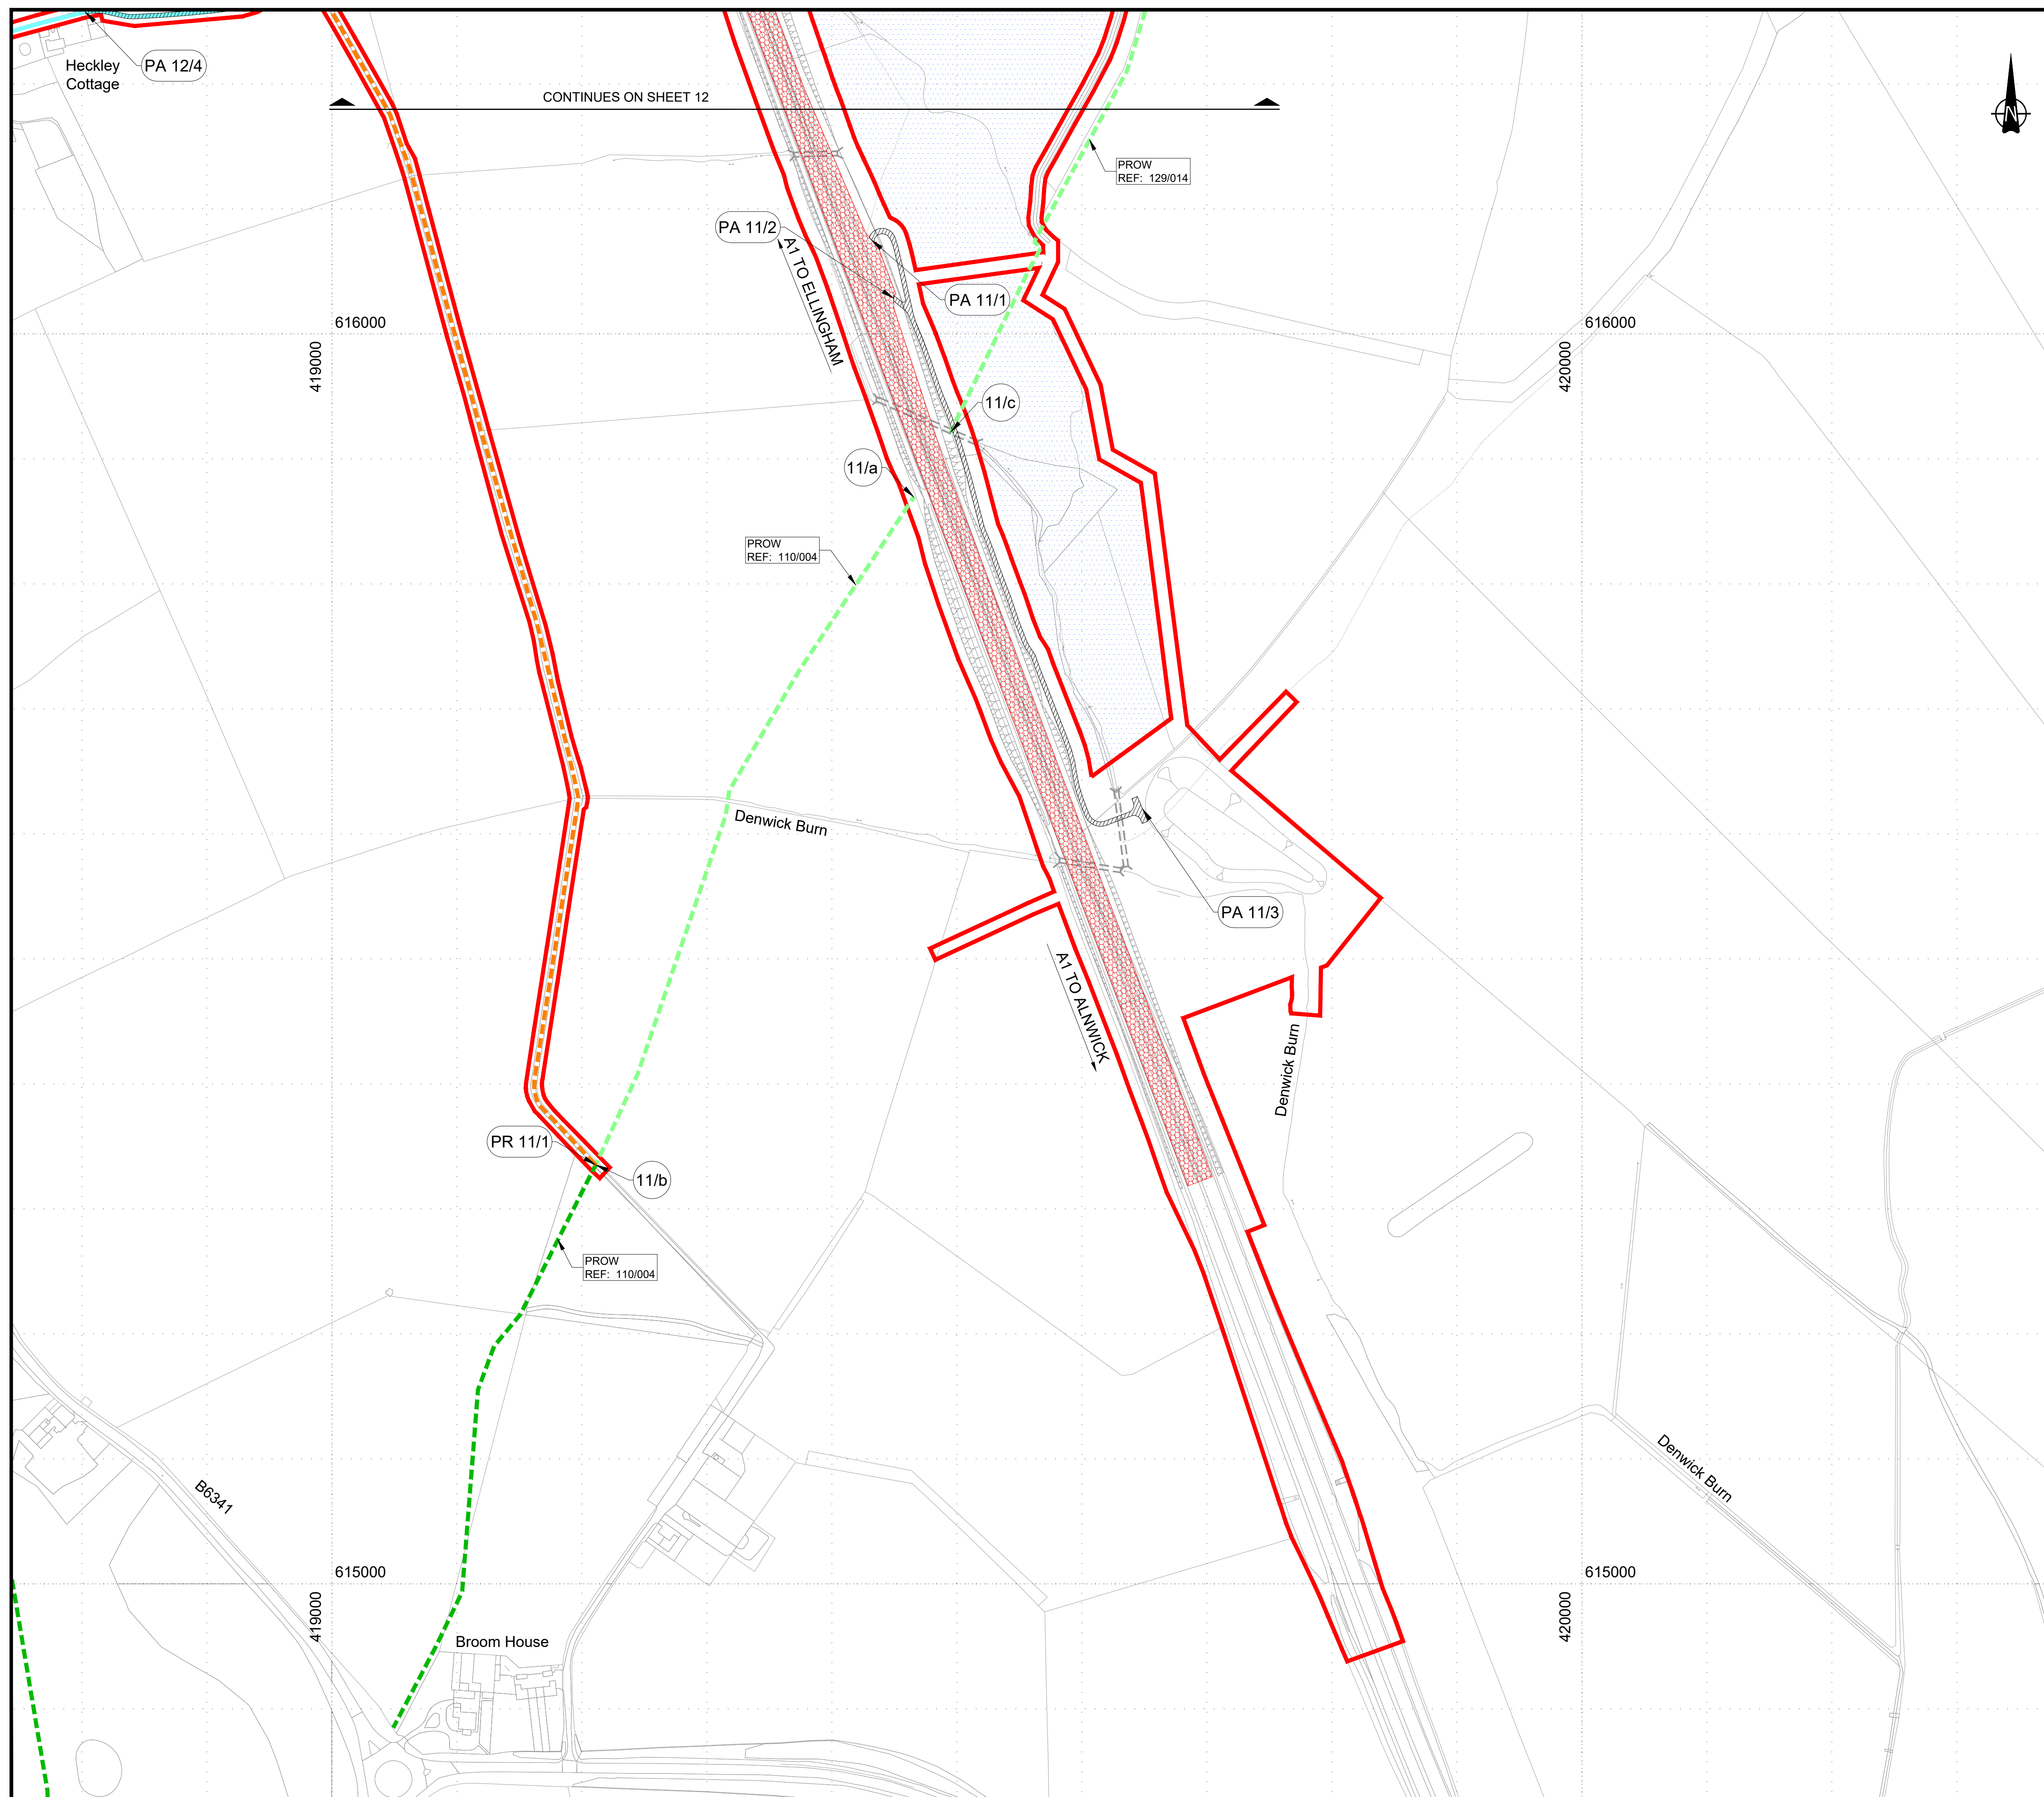


NOTES:

1. All dimensions are in metres unless stated otherwise.
2. Plans to be read in conjunction with Schedule 3 (Classification of Roads, etc.), Schedule 4 (Permanent stopping up of streets, public rights of way and private means of access) and Schedule 5 (Public rights of way to be temporarily stopped up and for which a substitute is to be provided) of the Development Consent Order (Application Document Reference: TR010041/APP/3.1).

KEY:

	PROPOSED HIGHWAY (SHOWN FOR ILLUSTRATIVE PURPOSES ONLY)
	NEW / IMPROVED HIGHWAY - TRUNK ROADS
	NEW / IMPROVED HIGHWAY - SIDE ROADS
	NEW PRIVATE MEANS OF ACCESS
	EXISTING HIGHWAYS TO BE STOPPED UP
	DE-TRUNKED A1
	AREAS NOT INCLUDED WITHIN ORDER LIMITS
	EXISTING ACCESS TO BE STOPPED UP
	NEW ACCESS
	NEW PRIVATE MEANS OF ACCESS REFERENCE LABEL
	NEW PUBLIC RIGHT OF WAY REFERENCE LABEL
	ACCESS TO BE STOPPED UP REFERENCE LABEL
	NEW SIDE ROADS REFERENCE LABEL
	ORDER LIMITS
	EXISTING PUBLIC RIGHT OF WAY (PUBLIC FOOTPATH) TO BE RETAINED
	NEW PUBLIC RIGHT OF WAY (PUBLIC FOOTPATH)
	PUBLIC RIGHT OF WAY (PUBLIC FOOTPATH) TO BE STOPPED UP
	EXISTING FOOTWAY TO BE RETAINED
	NEW FOOTWAY (AND CYCLEWAY WHERE SPECIFIED)
	EXISTING BRIDLEWAY TO BE RETAINED
	NEW BRIDLEWAY
	BRIDLEWAY TO BE STOPPED UP
	EXISTING BYWAY OPEN TO ALL TRAFFIC TO BE RETAINED
	NEW BYWAY OPEN TO ALL TRAFFIC
	EXISTING BYWAY OPEN TO ALL TRAFFIC REVISED TO BRIDLEWAY
	NEW PRIVATE MEANS OF ACCESS. EXISTING BYWAY OPEN TO ALL TRAFFIC REVISED TO BRIDLEWAY

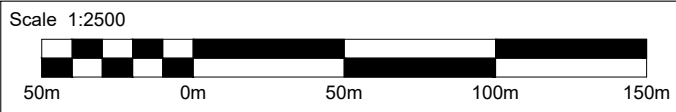

2	29/01/21	EXAMINATION DEADLINE 02 UPDATE	RP	DD	TK	DM
1	12/01/21	AMENDMENTS TO RoW REFS AND DETAILS	RP	DD	TK	DM
0	07/05/20	DCO SUBMISSION	RP	TO	TK	DM
Rev.	Date	Description	By	Eng' Ch'k	Disc' Ch'k	App'd

Suitability	Status
DCO SUBMISSION	A3

PINS Reference Number _____

Client _____



Project Title	A1 in Northumberland: Morpeth to Ellingham Part B
---------------	--

Drawing Title

RIGHTS OF WAY AND ACCESS PLANS
REGULATIONS 5(2)(k) & 5(2)(o)
SHEET 11 OF 19



Scale 1:2500	Drawn RP	Eng. Check DD	Approved TK	Authorised DM
Original Size A1	Date 29/01/21	Date 29/01/21	Date 29/01/21	Date 29/01/21


Drawing Number	Revision
	2
	PW Stage Code
HE551459-WSP-GEN-A2E-DR-CH-02501	0

NOTES:

1. All dimensions are in metres unless stated otherwise.
2. Plans to be read in conjunction with Schedule 3 (Classification of Roads, etc.), Schedule 4 (Permanent stopping up of streets, public rights of way and private means of access) and Schedule 5 (Public rights of way to be temporarily stopped up and for which a substitute is to be provided) of the Development Consent Order (Application Document Reference: TR010041/APP/3.1).

KEY:

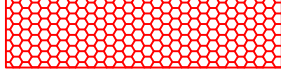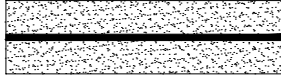-  PROPOSED DESIGN (SHOWN FOR ILLUSTRATIVE PURPOSES ONLY)
-  NEW / IMPROVED HIGHWAY - TRUNK ROADS
-  NEW / IMPROVED HIGHWAY - SIDE ROADS
-  NEW PRIVATE MEANS OF ACCESS
-  EXISTING HIGHWAYS TO BE STOPPED UP
-  DE-TRUNKED A1
-  AREAS NOT INCLUDED WITHIN ORDER LIMITS
-  EXISTING ACCESS TO BE STOPPED UP
-  NEW ACCESS
-  PA 1/1 NEW PRIVATE MEANS OF ACCESS REFERENCE LABEL
-  PR 1/1 NEW PUBLIC RIGHT OF WAY REFERENCE LABEL
-  1/a ACCESS TO BE STOPPED UP REFERENCE LABEL
-  1/A NEW SIDE ROADS REFERENCE LABEL
-  ORDER LIMITS
-  EXISTING PUBLIC RIGHT OF WAY (PUBLIC FOOTPATH) TO BE RETAINED
-  NEW PUBLIC RIGHT OF WAY (PUBLIC FOOTPATH) TO BE STOPPED UP
-  PUBLIC RIGHT OF WAY (PUBLIC FOOTPATH) TO BE RETAINED
-  EXISTING FOOTWAY TO BE RETAINED
-  NEW FOOTWAY (AND CYCLEWAY WHERE SPECIFIED)
-  EXISTING BRIDLEWAY TO BE RETAINED
-  NEW BRIDLEWAY
-  BRIDLEWAY TO BE STOPPED UP
-  EXISTING BYWAY OPEN TO ALL TRAFFIC TO BE RETAINED
-  NEW BYWAY OPEN TO ALL TRAFFIC
-  EXISTING BYWAY OPEN TO ALL TRAFFIC REVISED TO BRIDLEWAY
-  NEW PRIVATE MEANS OF ACCESS, EXISTING BYWAY OPEN TO ALL TRAFFIC REVISED TO BRIDLEWAY

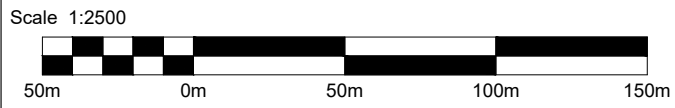

2	29/01/21	EXAMINATION DEADLINE 02 UPDATE	RP	DD	TK	DM
1	12/01/21	AMENDMENTS TO RoW REFS AND DETAILS	RP	DD	TK	DM
0	07/05/20	DCO SUBMISSION	RP	TO	TK	DM
Rev.	Date	Description	By	Eng' Chk	Disc' Chk	App'd

Subsability	DCO SUBMISSION	Status	A3
-------------	----------------	--------	----

PINS Reference Number	TR010041/APP/2.5
-----------------------	------------------

Client	
--------	---

Project Title	A1 in Northumberland: Morpeth to Ellingham Part B
---------------	---

Drawing Title	RIGHTS OF WAY AND ACCESS PLANS REGULATIONS 5(2)(k) & 5(2)(o) SHEET 12 OF 19
---------------	---






Scale	1:2500	Drawn	RP	Eng. Check	DD	Approved	TK	Authorised	DM
Original Size	A1	Date	29/01/21	Date	29/01/21	Date	29/01/21	Date	29/01/21


Drawing Number	HE551459-WSP-GEN-A2E-DR-CH-02502	Revision	2	PW Stage Code	0
----------------	----------------------------------	----------	---	---------------	---

NOTES:

- All dimensions are in metres unless stated otherwise.
- Plans to be read in conjunction with Schedule 3 (Classification of Roads, etc.), Schedule 4 (Permanent stopping up of streets, public rights of way and private means of access) and Schedule 5 (Public rights of way to be temporarily stopped up and for which a substitute is to be provided) of the Development Consent Order (Application Document Reference: TR010041/APP/3.1).

KEY:

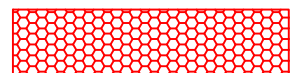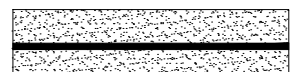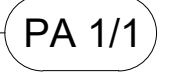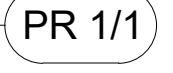 - 
- PROPOSED DESIGN
(SHOWN FOR ILLUSTRATIVE PURPOSES ONLY)
- 
- NEW / IMPROVED HIGHWAY - TRUNK ROADS
- 
- NEW / IMPROVED HIGHWAY - SIDE ROADS
- 
- NEW PRIVATE MEANS OF ACCESS
- 
- EXISTING HIGHWAYS TO BE STOPPED UP
- 
- DE-TRUNKED A1
- 
- AREAS NOT INCLUDED WITHIN ORDER LIMITS
- 
- EXISTING ACCESS TO BE STOPPED UP
- 
- NEW ACCESS
- 
- PA 1/1
NEW PRIVATE MEANS OF ACCESS REFERENCE LABEL
- 
- PR 1/1
NEW PUBLIC RIGHT OF WAY REFERENCE LABEL
- 
- 1/a
ACCESS TO BE STOPPED UP REFERENCE LABEL
- 
- 1/A
NEW SIDE ROADS REFERENCE LABEL
- 
- ORDER LIMITS
- 
- EXISTING PUBLIC RIGHT OF WAY (PUBLIC FOOTPATH) TO BE RETAINED
- 
- NEW PUBLIC RIGHT OF WAY (PUBLIC FOOTPATH) TO BE STOPPED UP
- 
- PUBLIC RIGHT OF WAY (PUBLIC FOOTPATH) TO BE STOPPED UP
- 
- EXISTING FOOTWAY TO BE RETAINED
- 
- NEW FOOTWAY (AND CYCLEWAY WHERE SPECIFIED)
- 
- EXISTING BRIDLEWAY TO BE RETAINED
- 
- NEW BRIDLEWAY
- 
- BRIDLEWAY TO BE STOPPED UP
- 
- EXISTING BYWAY OPEN TO ALL TRAFFIC TO BE RETAINED
- 
- NEW BYWAY OPEN TO ALL TRAFFIC
- 
- EXISTING BYWAY OPEN TO ALL TRAFFIC REVISED TO BRIDLEWAY
- 
- NEW PRIVATE MEANS OF ACCESS.
EXISTING BYWAY OPEN TO ALL TRAFFIC REVISED TO BRIDLEWAY

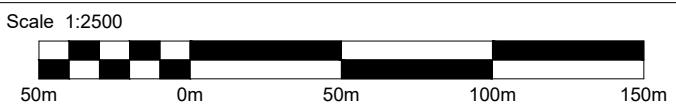

2	29/01/21	EXAMINATION DEADLINE 02 UPDATE	RP	DD	TK	DM
1	12/01/21	AMENDMENTS TO RoW REFS AND DETAILS	RP	DD	TK	DM
0	07/05/20	DCO SUBMISSION	RP	TO	TK	DM
Rev.	Date	Description	By	Eng' Chk	Disc' Chk	App'd

Suitability	Status
DCO SUBMISSION	A3

PINS Reference Number
TR010041/APP/2.5


Client


Project Title
A1 in Northumberland: Morpeth to Ellingham Part B

Drawing Title
RIGHTS OF WAY AND ACCESS PLANS REGULATIONS 5(2)(k) & 5(2)(o) SHEET 13 OF 19

Scale	1:2500	Drawn	RP	Eng. Check	DD	Approved	TK	Authorised	DM
Original Size	A1	Date	29/01/21	Date	29/01/21	Date	29/01/21	Date	29/01/21

Drawing Number	Revision
HE551459-WSP-GEN-A2E-DR-CH-02503	2
PW Stage Code	0

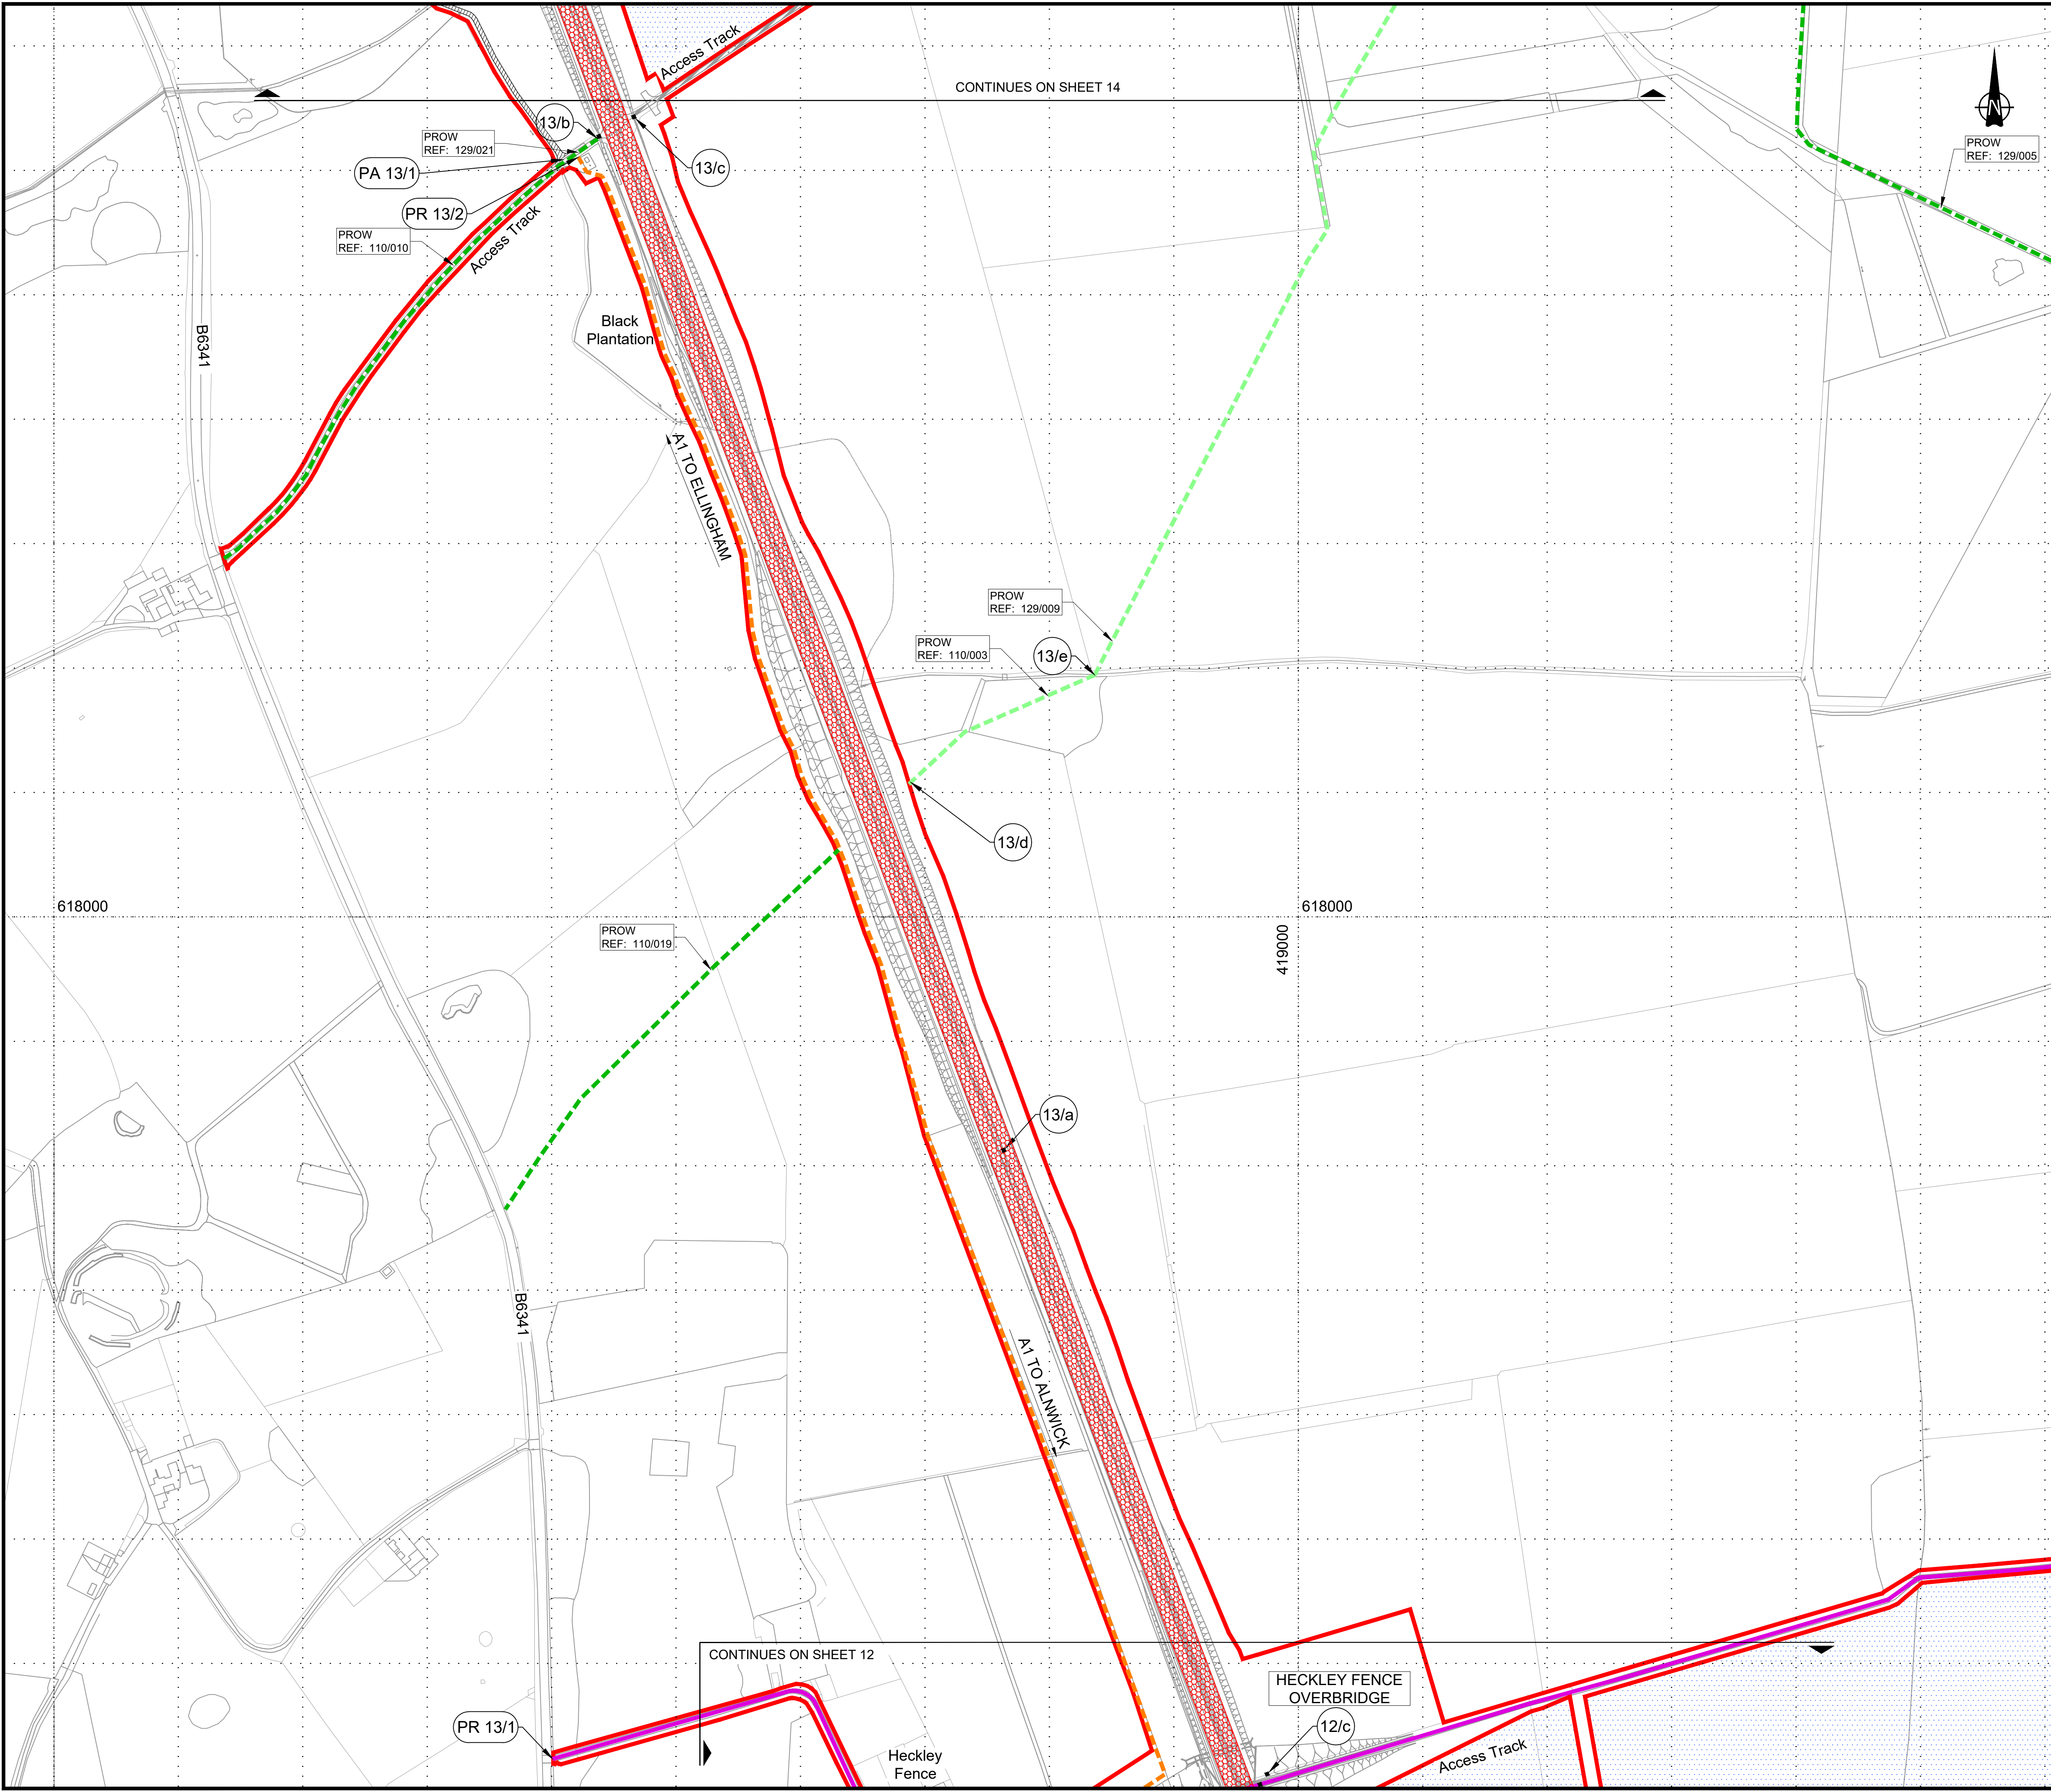



NOTES:

- All dimensions are in metres unless stated otherwise.
- Plans to be read in conjunction with Schedule 3 (Classification of Roads, etc.), Schedule 4 (Permanent stopping up of streets, public rights of way and private means of access) and Schedule 5 (Public rights of way to be temporarily stopped up and for which a substitute is to be provided) of the Development Consent Order (Application Document Reference: TR010041/APP/3.1).

KEY:

- 

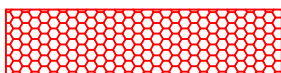PROPOSED DESIGN
(SHOWN FOR ILLUSTRATIVE PURPOSES ONLY)
- 

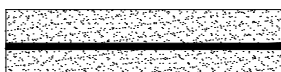NEW / IMPROVED HIGHWAY - TRUNK ROADS
- 

NEW / IMPROVED HIGHWAY - SIDE ROADS
- 

NEW PRIVATE MEANS OF ACCESS
- 

EXISTING HIGHWAYS TO BE STOPPED UP
- 


DE-TRUNKED A1
- 


AREAS NOT INCLUDED WITHIN ORDER LIMITS
- 

EXISTING ACCESS TO BE STOPPED UP
- 

NEW ACCESS
- 

PA 1/1
NEW PRIVATE MEANS OF ACCESS REFERENCE LABEL
- 

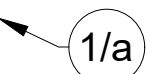PR 1/1
NEW PUBLIC RIGHT OF WAY REFERENCE LABEL
- 

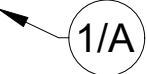1/a
ACCESS TO BE STOPPED UP REFERENCE LABEL
- 

1/A
NEW SIDE ROADS REFERENCE LABEL
- 

ORDER LIMITS
- 

EXISTING PUBLIC RIGHT OF WAY (PUBLIC FOOTPATH) TO BE RETAINED
- 

NEW PUBLIC RIGHT OF WAY (PUBLIC FOOTPATH) TO BE STOPPED UP
- 

PUBLIC RIGHT OF WAY (PUBLIC FOOTPATH) TO BE RETAINED
- 

EXISTING FOOTWAY TO BE RETAINED
- 

NEW FOOTWAY (AND CYCLEWAY WHERE SPECIFIED)
- 

EXISTING BRIDLEWAY TO BE RETAINED
- 

NEW BRIDLEWAY
- 


BRIDLEWAY TO BE STOPPED UP
- 

EXISTING BYWAY OPEN TO ALL TRAFFIC TO BE RETAINED
- 

NEW BYWAY OPEN TO ALL TRAFFIC
- 

EXISTING BYWAY OPEN TO ALL TRAFFIC REVISED TO BRIDLEWAY
- 

NEW PRIVATE MEANS OF ACCESS, EXISTING BYWAY OPEN TO ALL TRAFFIC REVISED TO BRIDLEWAY

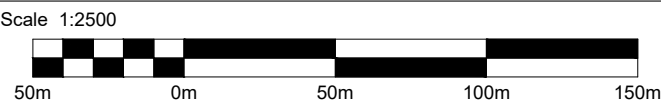

2	29/01/21	EXAMINATION DEADLINE 02 UPDATE	RP	DD	TK	DM
1	12/01/21	AMENDMENTS TO RoW REFS AND DETAILS	RP	DD	TK	DM
0	07/05/20	DCO SUBMISSION	RP	TO	TK	DM
Rev.	Date	Description	By	Eng' Chk	Disc' Chk	App'd

Subsidiarity	DCO SUBMISSION	Status	A3
--------------	----------------	--------	----

PINS Reference Number	TR010041/APP/2.5
-----------------------	------------------



Client

Project Title	A1 in Northumberland: Morpeth to Ellingham Part B
---------------	---

Drawing Title	RIGHTS OF WAY AND ACCESS PLANS REGULATIONS 5(2)(k) & 5(2)(o) SHEET 14 OF 19
---------------	---

Scale	1:2500	Drawn	RP	Eng. Check	DD	Approved	TK	Authorised	DM
Original Size	A1	Date	29/01/21	Date	29/01/21	Date	29/01/21	Date	29/01/21

Drawing Number	HE551459-WSP-GEN-A2E-DR-CH-02504	Revision	2	PW Stage Code	0
----------------	----------------------------------	----------	---	---------------	---

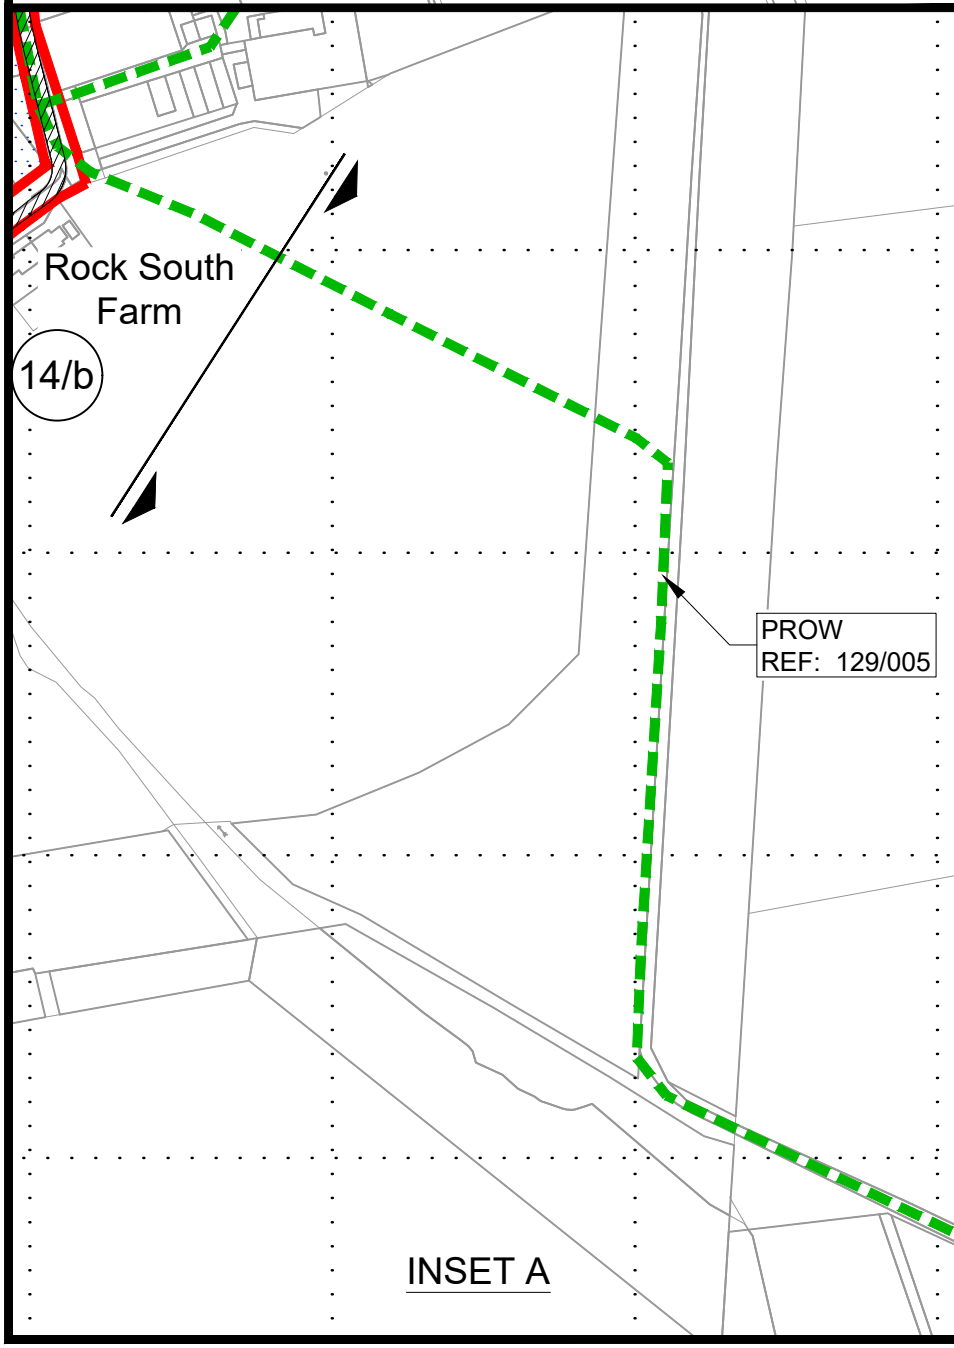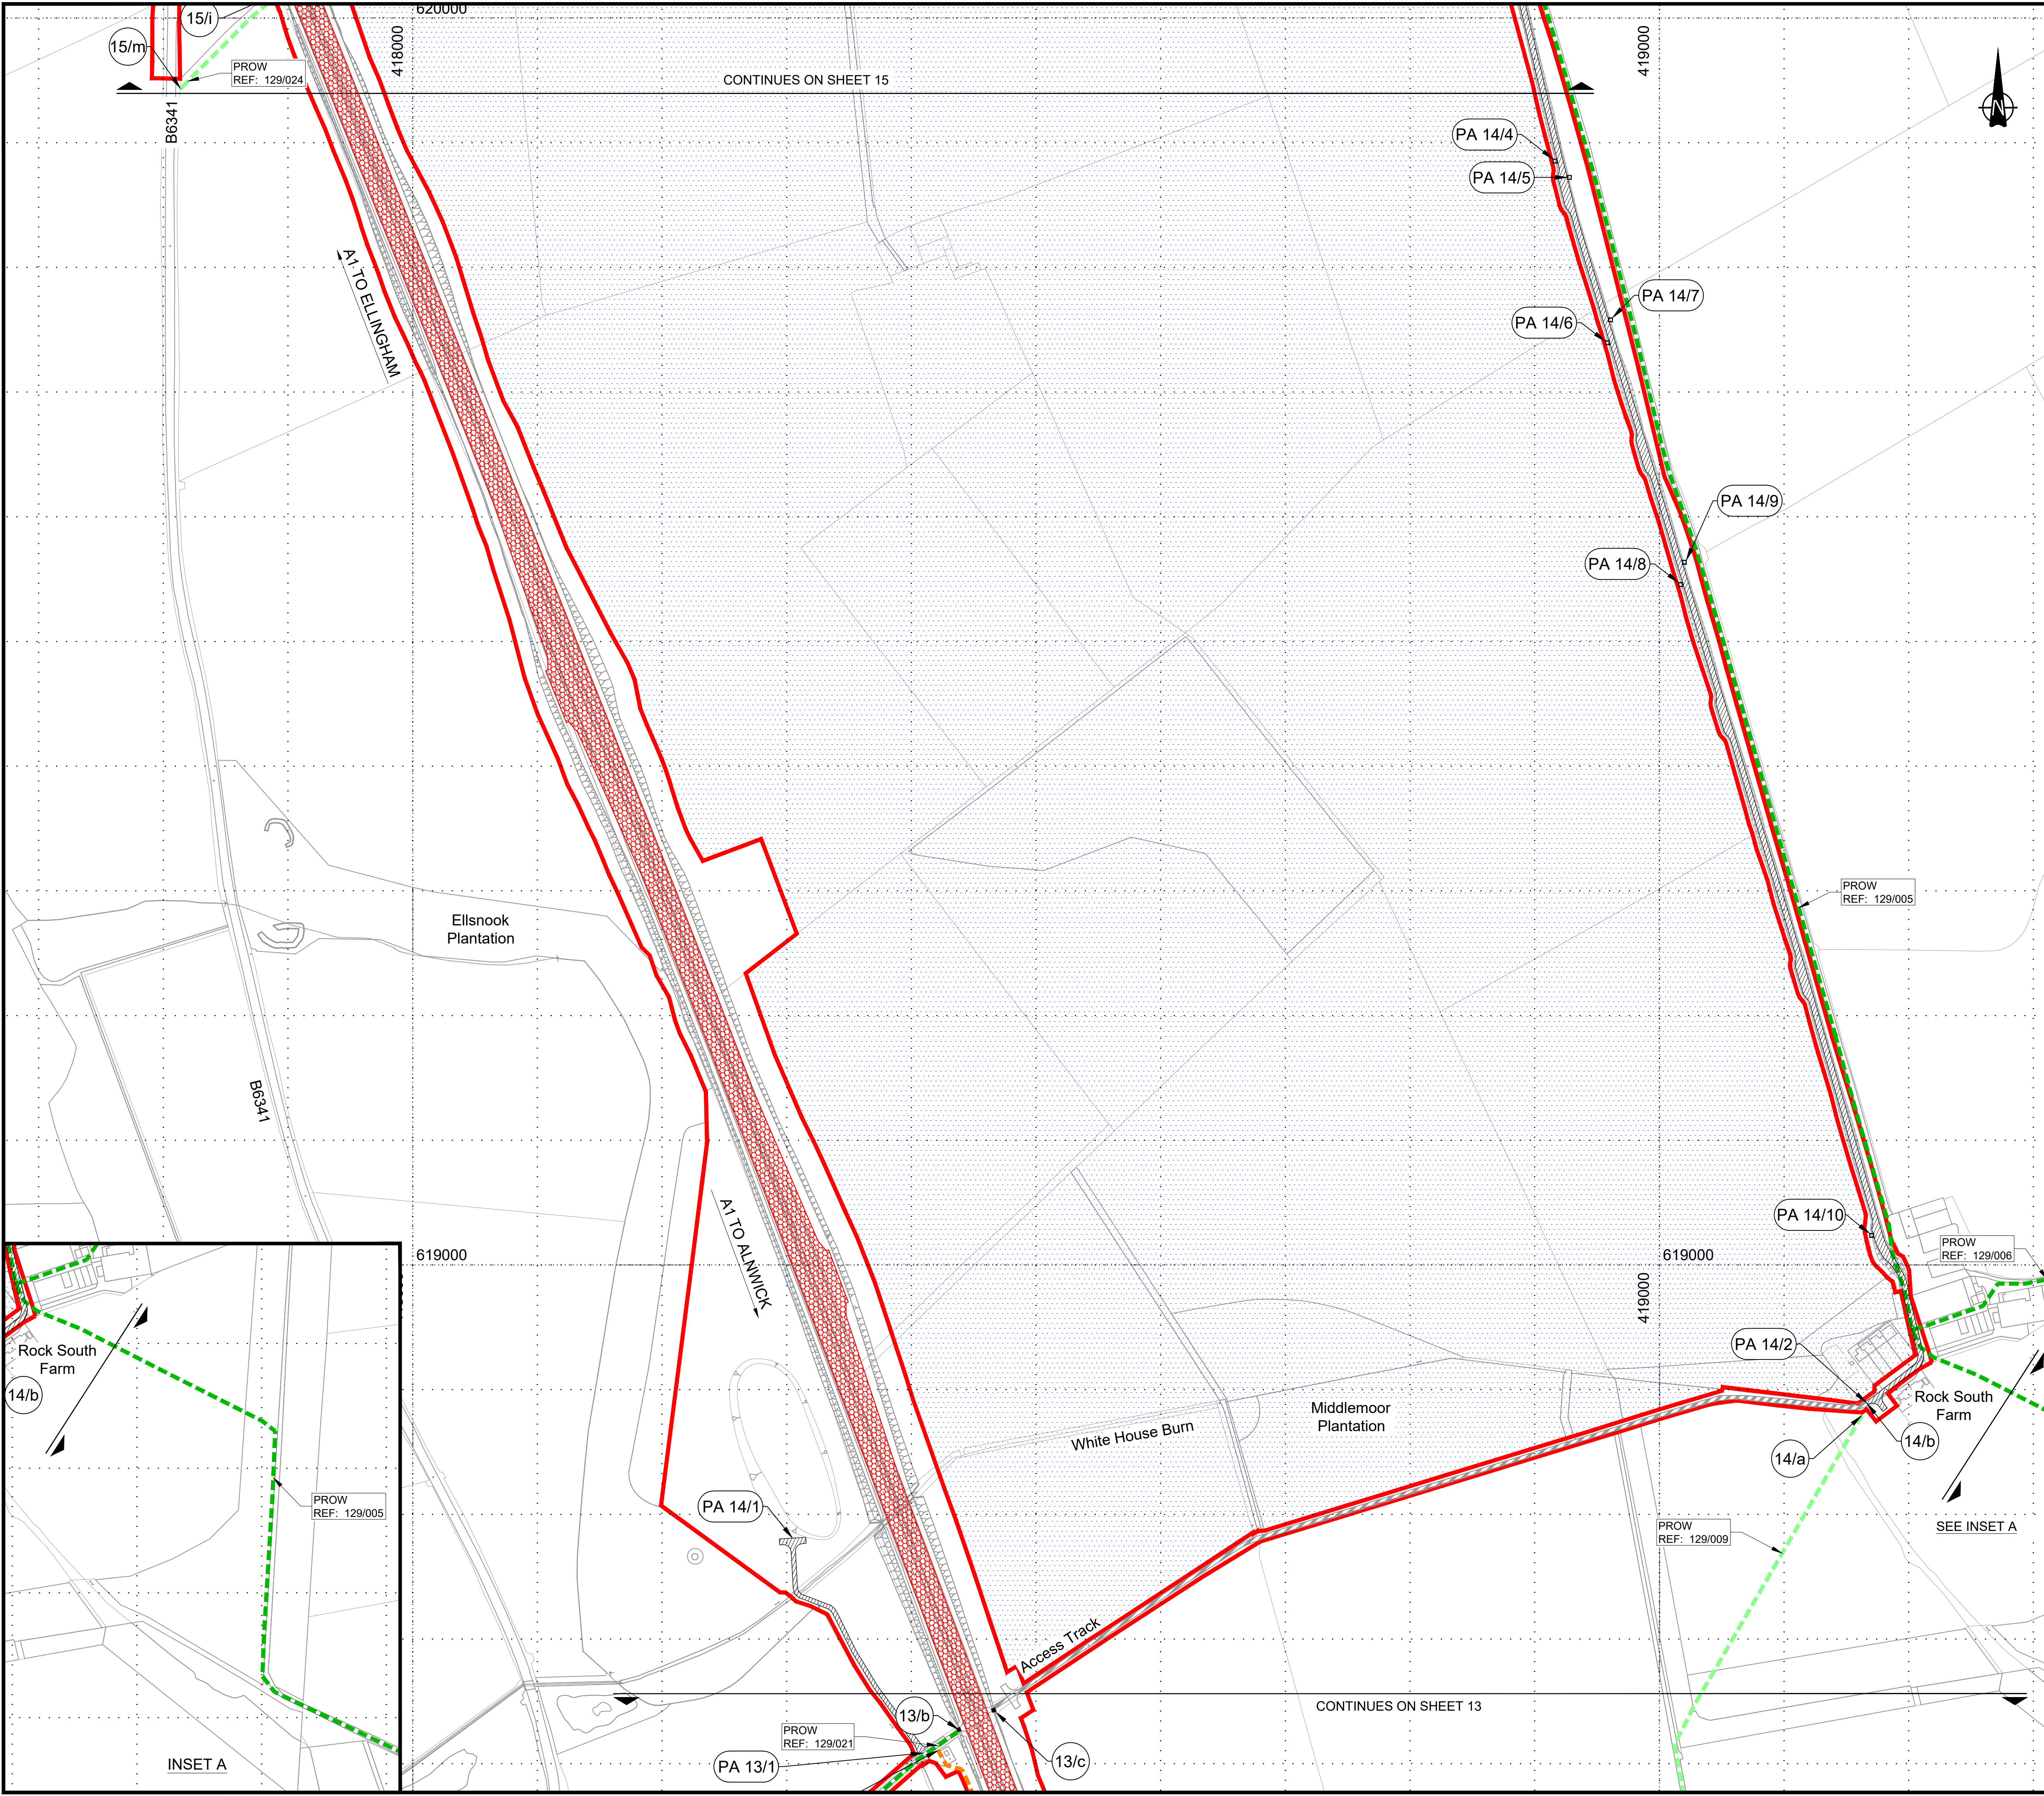



NOTES:

- All dimensions are in metres unless stated otherwise.
- Plans to be read in conjunction with Schedule 3 (Classification of Roads etc.), Schedule 4 (Permanent stopping up of streets, public rights of way and private means of access) and Schedule 5 (Public rights of way to be temporarily stopped up and for which a substitute is to be provided) of the Development Consent Order (Application Document Reference: TR010041/APP/3.1).

KEY:

- 

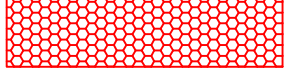PROPOSED DESIGN
(SHOWN FOR ILLUSTRATIVE PURPOSES ONLY)
- 

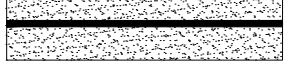NEW / IMPROVED HIGHWAY - TRUNK ROADS
- 

NEW / IMPROVED HIGHWAY - SIDE ROADS
- 

NEW PRIVATE MEANS OF ACCESS
- 

EXISTING HIGHWAYS TO BE STOPPED UP
- 


DE-TRUNKED A1
- 

AREAS NOT INCLUDED WITHIN ORDER LIMITS
- 

EXISTING ACCESS TO BE STOPPED UP
- 

NEW ACCESS
- 

PA 1/1

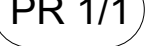NEW PRIVATE MEANS OF ACCESS REFERENCE LABEL
- 

PR 1/1

NEW PUBLIC RIGHT OF WAY REFERENCE LABEL
- 

1/a

ACCESS TO BE STOPPED UP REFERENCE LABEL
- 

1/A

NEW SIDE ROADS REFERENCE LABEL
- 

ORDER LIMITS
- 

EXISTING PUBLIC RIGHT OF WAY (PUBLIC FOOTPATH) TO BE RETAINED
- 

NEW PUBLIC RIGHT OF WAY (PUBLIC FOOTPATH) TO BE STOPPED UP
- 

PUBLIC RIGHT OF WAY (PUBLIC FOOTPATH) TO BE RETAINED
- 


EXISTING FOOTWAY TO BE RETAINED
- 

NEW FOOTWAY (AND CYCLEWAY WHERE SPECIFIED)
- 


EXISTING BRIDLEWAY TO BE RETAINED
- 

NEW BRIDLEWAY
- 


BRIDLEWAY TO BE STOPPED UP
- 

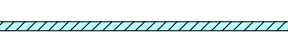EXISTING BYWAY OPEN TO ALL TRAFFIC TO BE RETAINED
- 

NEW BYWAY OPEN TO ALL TRAFFIC
- 

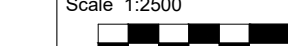EXISTING BYWAY OPEN TO ALL TRAFFIC REVISED TO BRIDLEWAY
- 

NEW PRIVATE MEANS OF ACCESS, EXISTING BYWAY OPEN TO ALL TRAFFIC REVISED TO BRIDLEWAY

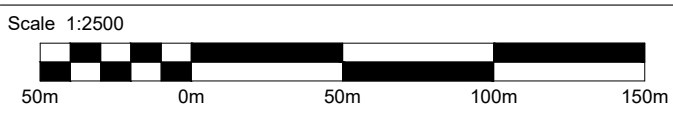

2	29/01/21	EXAMINATION DEADLINE 02 UPDATE	RP	DD	TK	DM
1	12/01/21	AMENDMENTS TO RoW REFS AND DETAILS	RP	DD	TK	DM
0	07/05/20	DCO SUBMISSION	RP	TO	TK	DM
Rev.	Date	Description	By	Eng' Chk	Disc' Chk	App'd

Suitability	DCO SUBMISSION	Status	A3
-------------	----------------	--------	----

PINS Reference Number	TR010041/APP/2.5
-----------------------	------------------


Client

Project Title	A1 in Northumberland: Morpeth to Ellingham Part B
---------------	---

Drawing Title	RIGHTS OF WAY AND ACCESS PLANS REGULATIONS 5(2)(k) & 5(2)(o) SHEET 15 OF 19
---------------	---

Scale	1:2500	Drawn	RP	Eng. Check	DD	Approved	TK	Authorised	DM
Original Size	A1	Date	29/01/21	Date	29/01/21	Date	29/01/21	Date	29/01/21

Drawing Number	HE551459-WSP-GEN-A2E-DR-CH-02505	Revision	2
		PW Stage Code	0

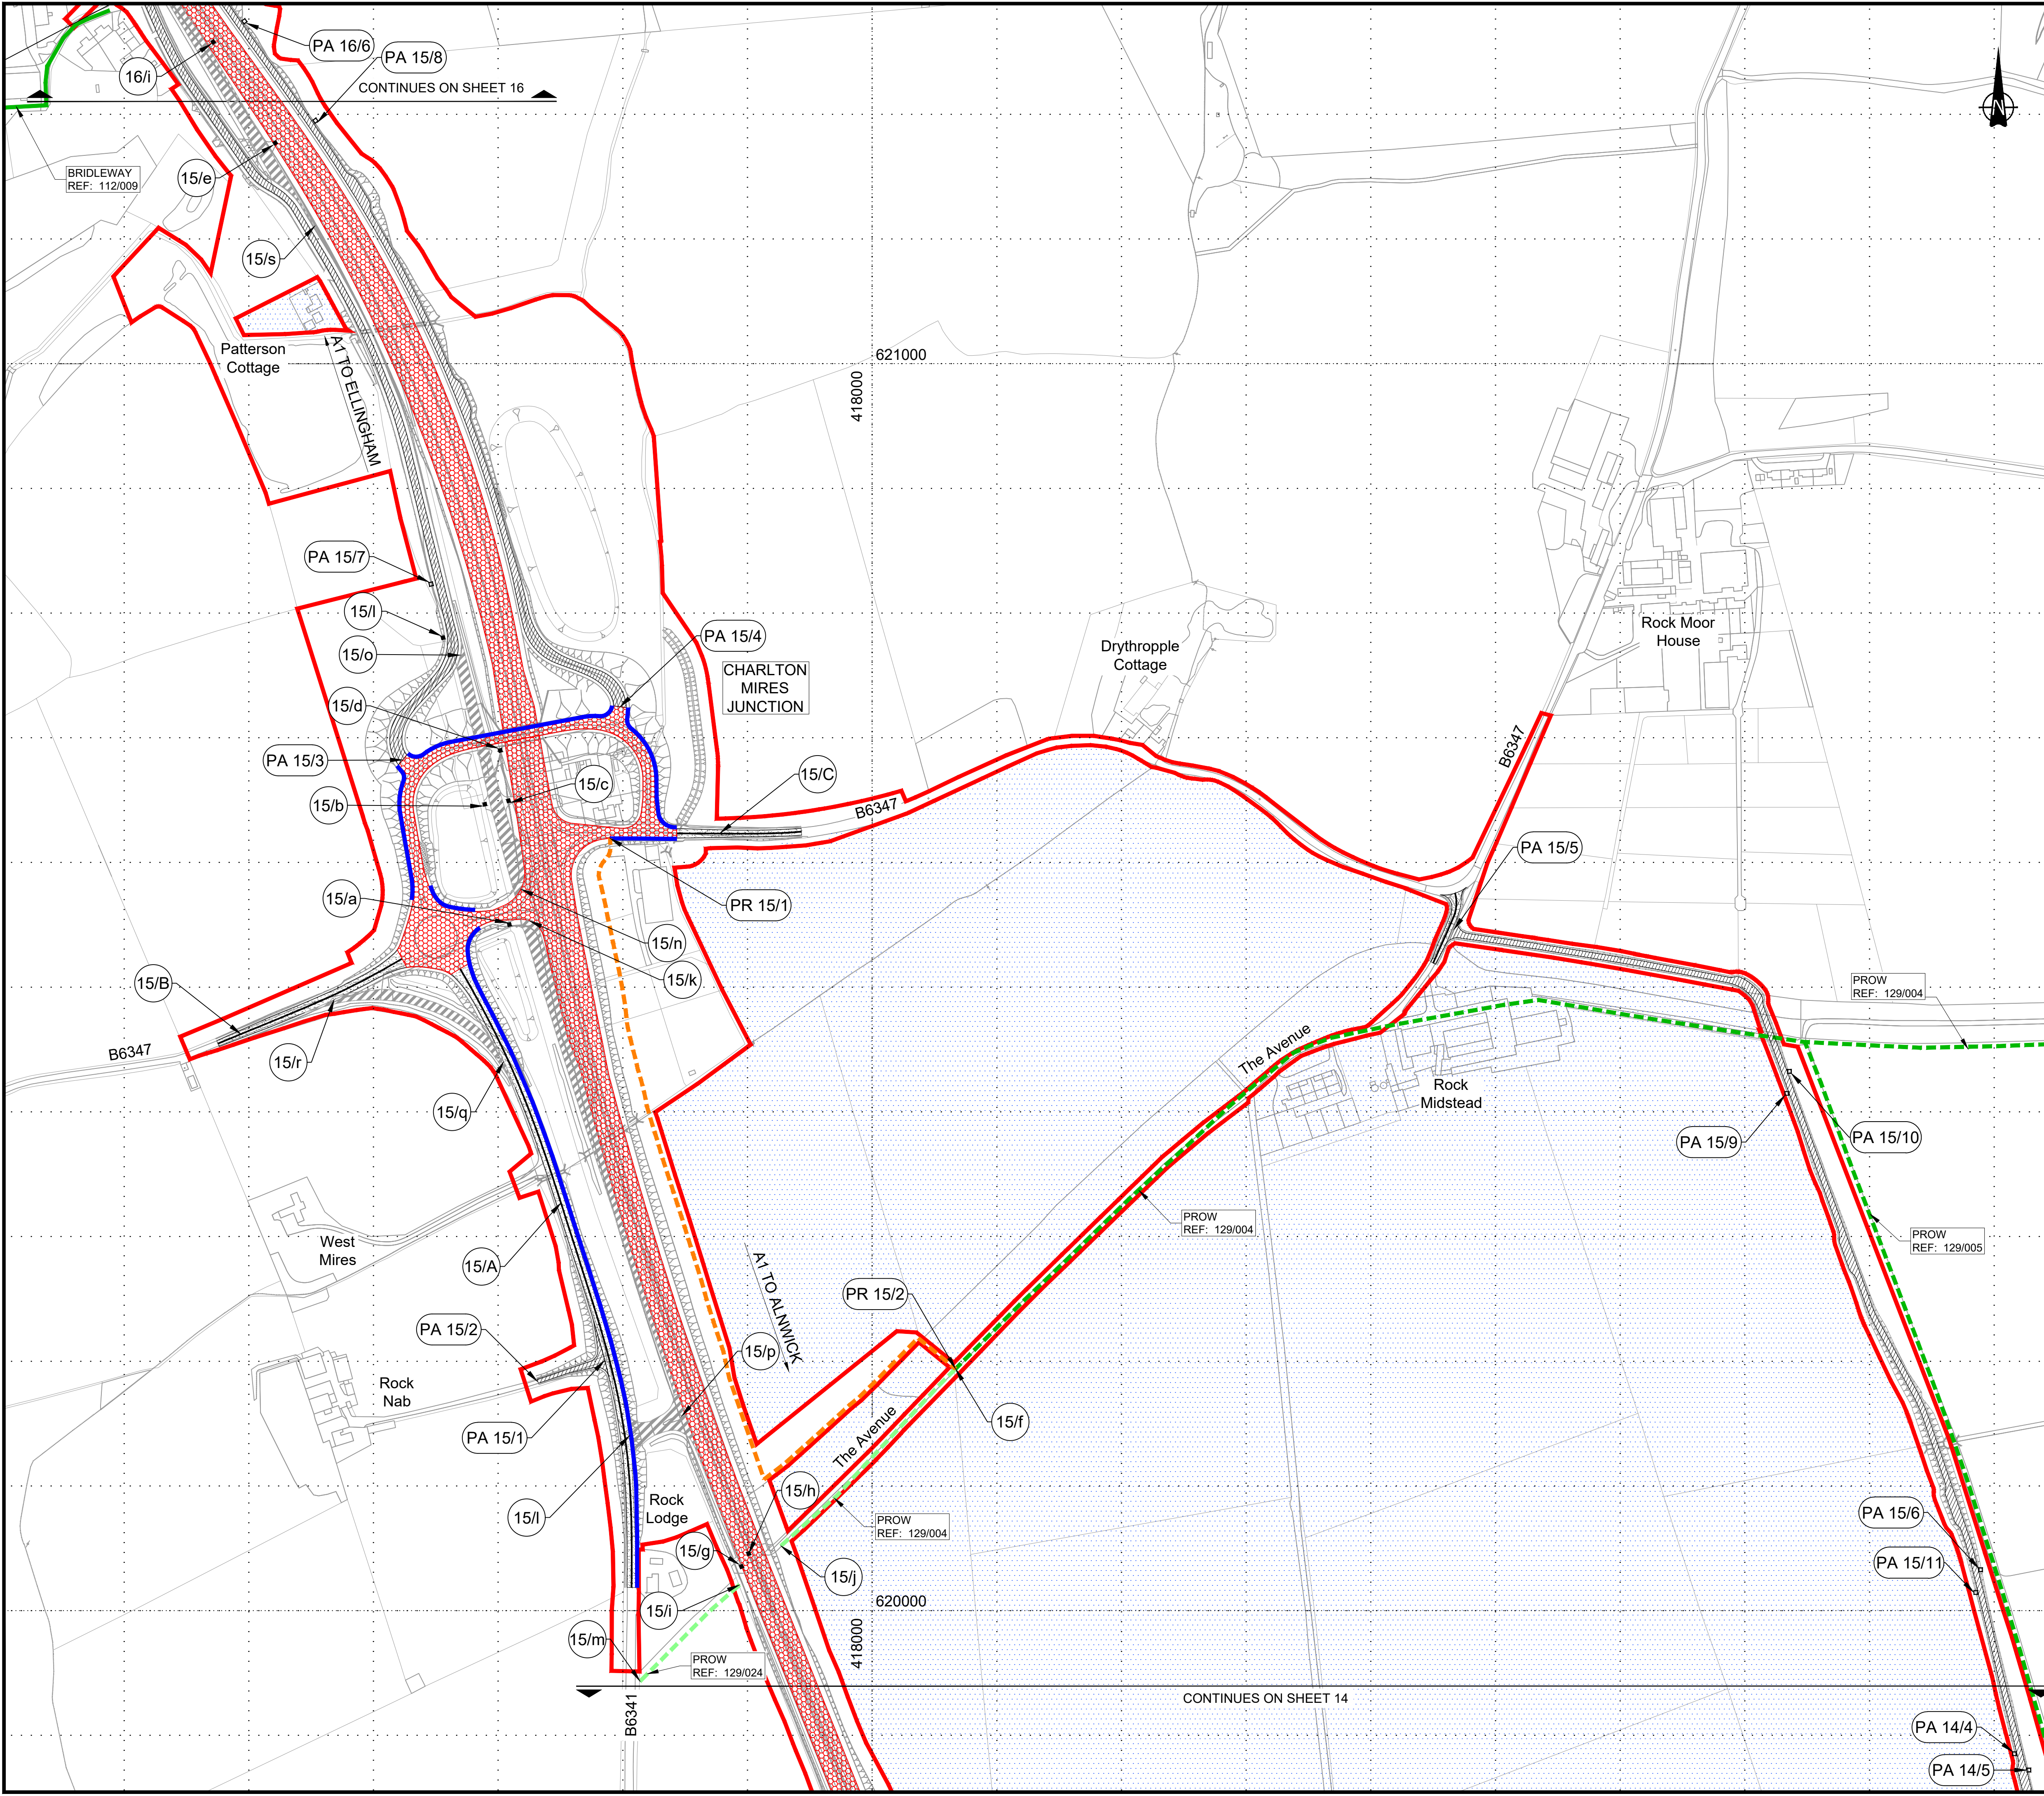


NOTES:

1. All dimensions are in metres unless stated otherwise.
2. Plans to be read in conjunction with Schedule 3 (Classification of Roads, etc.), Schedule 4 (Permanent stopping up of streets, public rights of way and private means of access) and Schedule 5 (Public rights of way to be temporarily stopped up and for which a substitute is to be provided) of the Development Consent Order (Application Document Reference: TR010041/APP/3.1).

KEY:



PROPOSED DESIGN
(SHOWN FOR ILLUSTRATIVE PURPOSES ONLY)

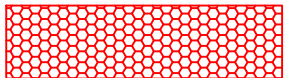

NEW / IMPROVED HIGHWAY - TRUNK ROADS



NEW / IMPROVED HIGHWAY - SIDE ROADS



NEW PRIVATE MEANS OF ACCESS



EXISTING HIGHWAYS TO BE STOPPED UP



DE-TRUNKED A1



AREAS NOT INCLUDED WITHIN ORDER LIMITS



EXISTING ACCESS TO BE STOPPED UP




NEW ACCESS



NEW PRIVATE MEANS OF ACCESS REFERENCE LABEL



NEW PUBLIC RIGHT OF WAY REFERENCE LABEL

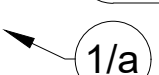

ACCESS TO BE STOPPED UP REFERENCE LABEL



NEW SIDE ROADS REFERENCE LABEL



ORDER LIMITS



EXISTING PUBLIC RIGHT OF WAY (PUBLIC FOOTPATH) TO BE RETAINED



NEW PUBLIC RIGHT OF WAY (PUBLIC FOOTPATH)



PUBLIC RIGHT OF WAY (PUBLIC FOOTPATH) TO BE STOPPED UP




EXISTING FOOTWAY TO BE RETAINED



NEW FOOTWAY (AND CYCLEWAY WHERE SPECIFIED)



EXISTING BRIDLEWAY TO BE RETAINED

 

NEW BRIDLEWAY



BRIDLEWAY TO BE STOPPED UP




EXISTING BYWAY OPEN TO ALL TRAFFIC TO BE RETAINED



NEW BYWAY OPEN TO ALL TRAFFIC



EXISTING BYWAY OPEN TO ALL TRAFFIC REVISED TO BRIDLEWAY

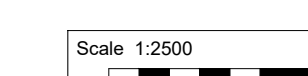

NEW PRIVATE MEANS OF ACCESS, EXISTING BYWAY OPEN TO ALL TRAFFIC REVISED TO BRIDLEWAY



2	29/01/21	EXAMINATION DEADLINE 02 UPDATE	RP	DD	TK	DM
1	12/01/21	AMENDMENTS TO RoW REFS AND DETAILS	RP	DD	TK	DM
0	07/05/20	DCO SUBMISSION	RP	TO	TK	DM
Rev.	Date	Description	By	Eng' Chk	Disc' Chk	App'd

Suitability	DCO SUBMISSION	Status	A3
-------------	----------------	--------	----

PINS Reference Number	TR010041/APP/2.5
-----------------------	------------------


Client	
--------	--


Project Title	A1 in Northumberland: Morpeth to Ellingham Part B
---------------	---

Drawing Title	RIGHTS OF WAY AND ACCESS PLANS REGULATIONS 5(2)(k) & 5(2)(o) SHEET 16 OF 19
---------------	---

Scale	1:2500	Drawn	RP	Eng. Check	DD	Approved	TK	Authorised	DM
Original Size	A1	Date	29/01/21	Date	29/01/21	Date	29/01/21	Date	29/01/21

Drawing Number	HE551459-WSP-GEN-A2E-DR-CH-02506	Revision	2
		PW Stage Code	0

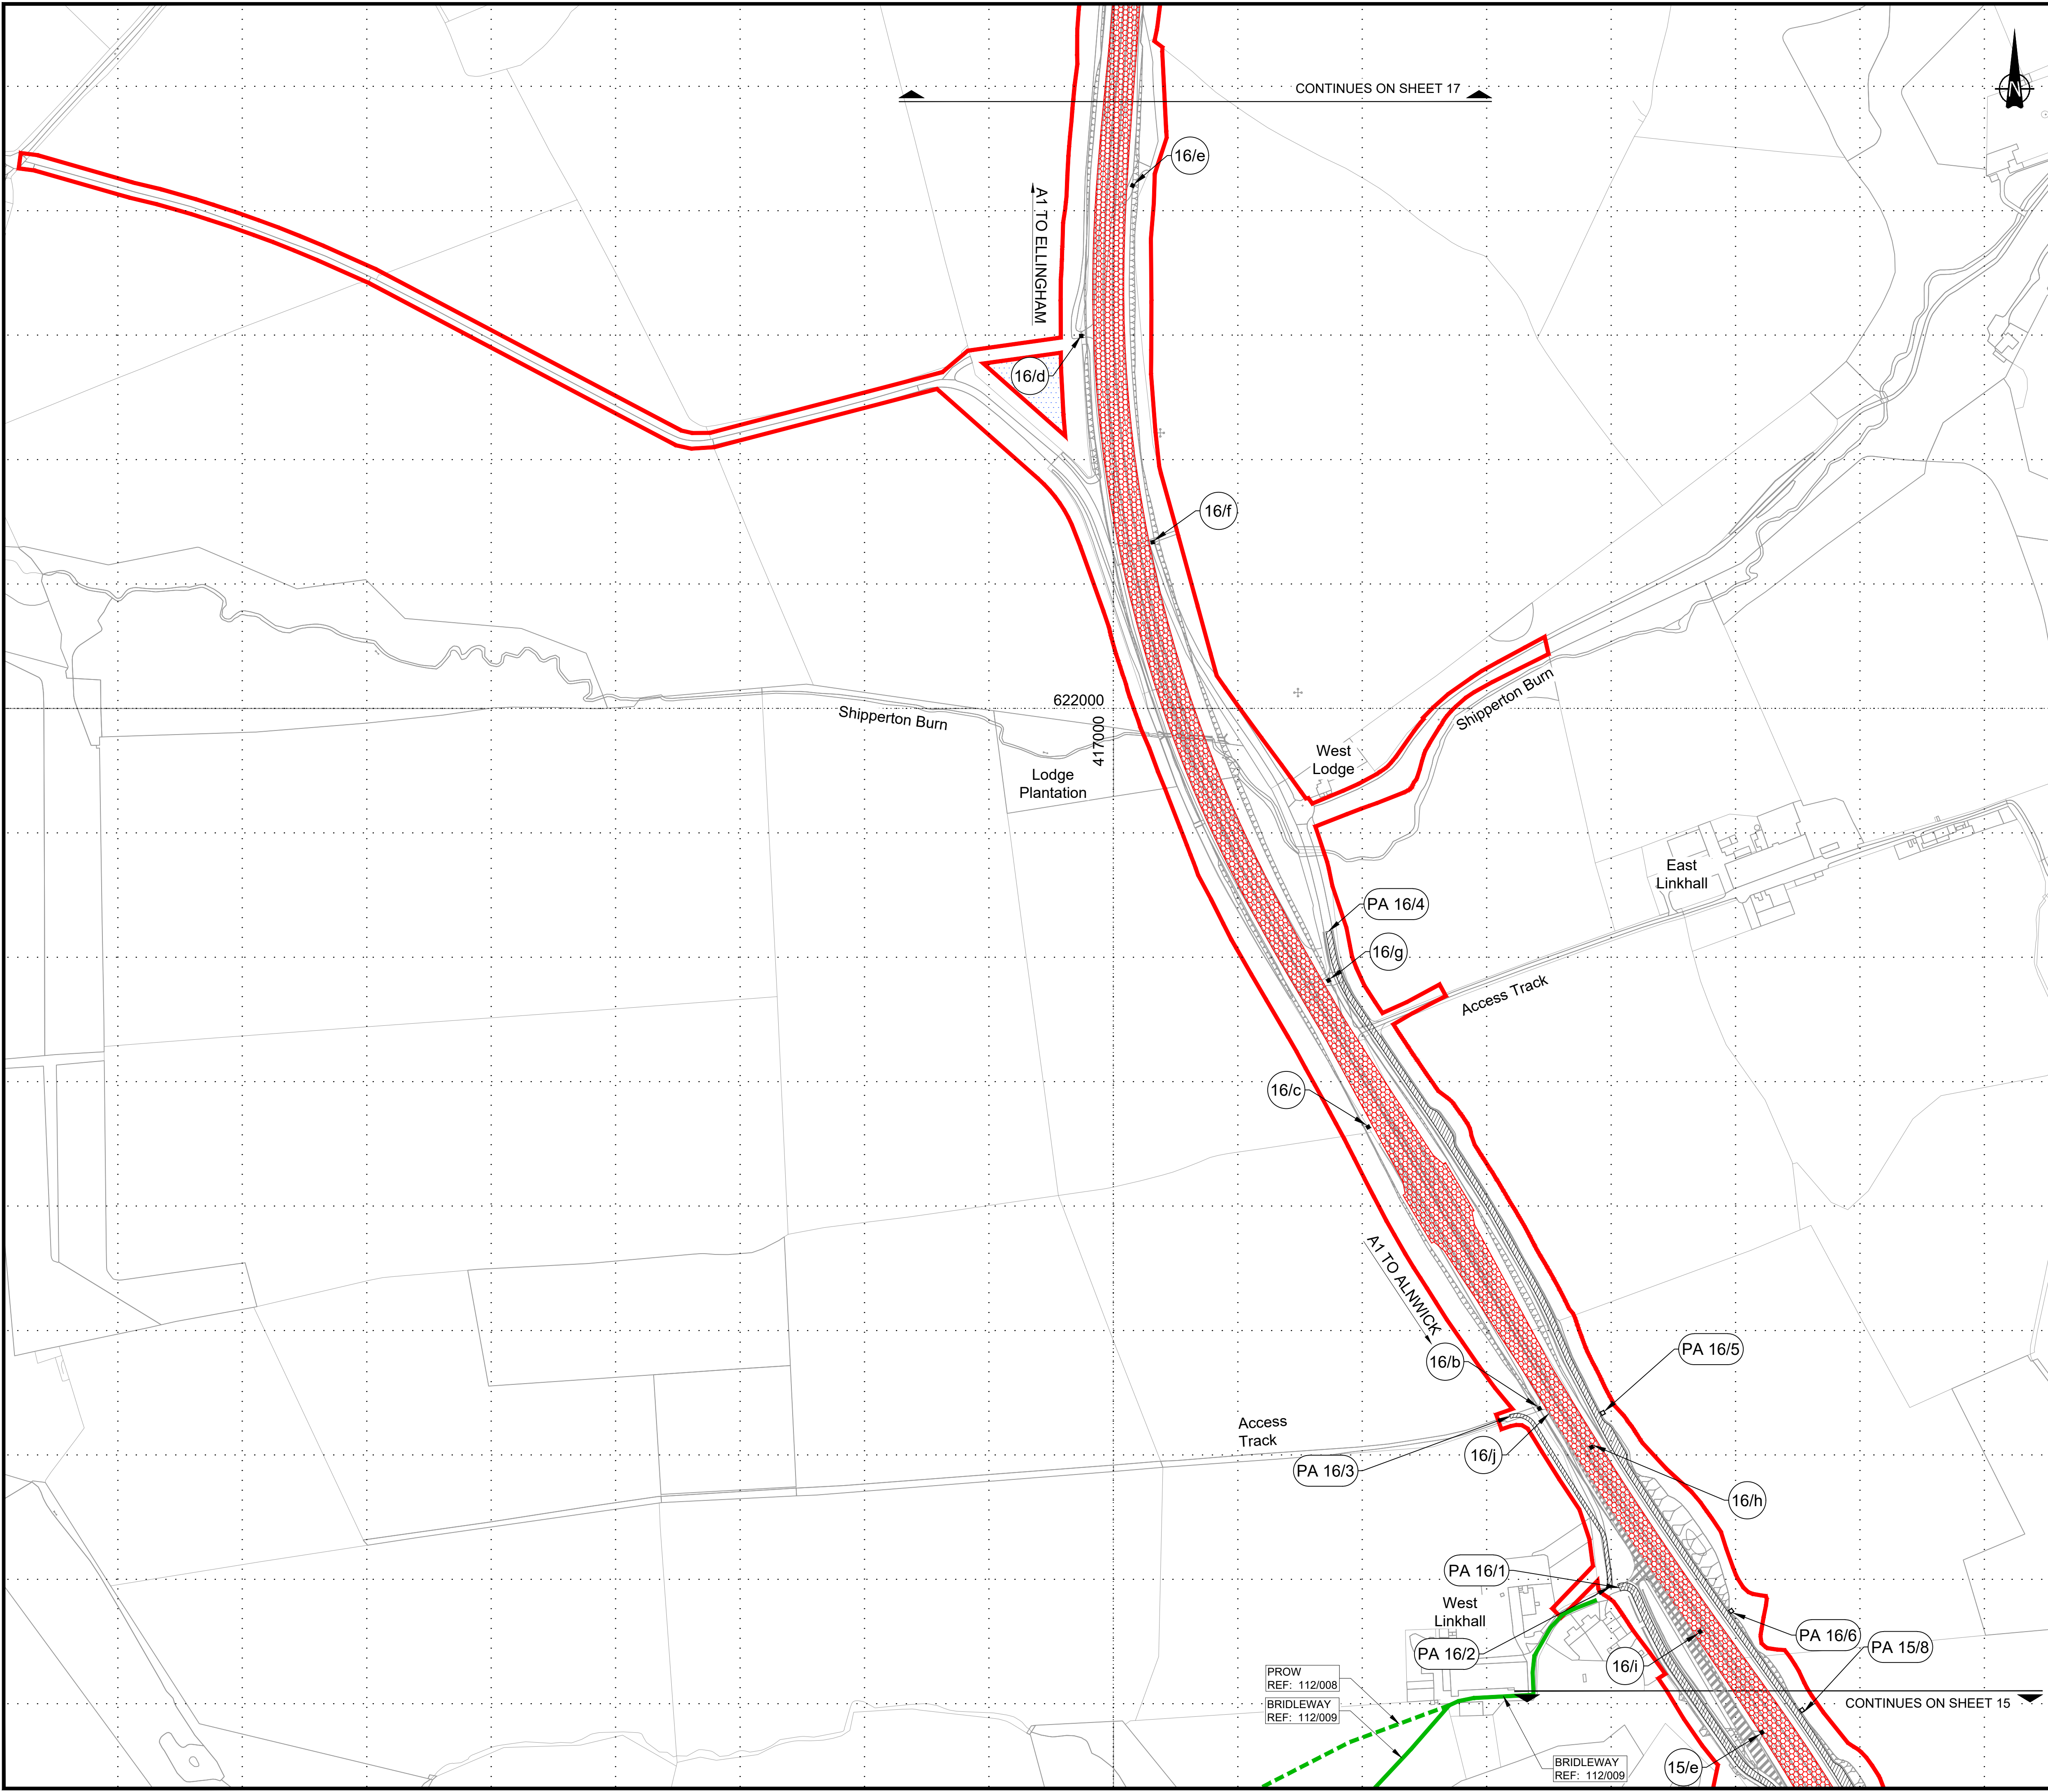

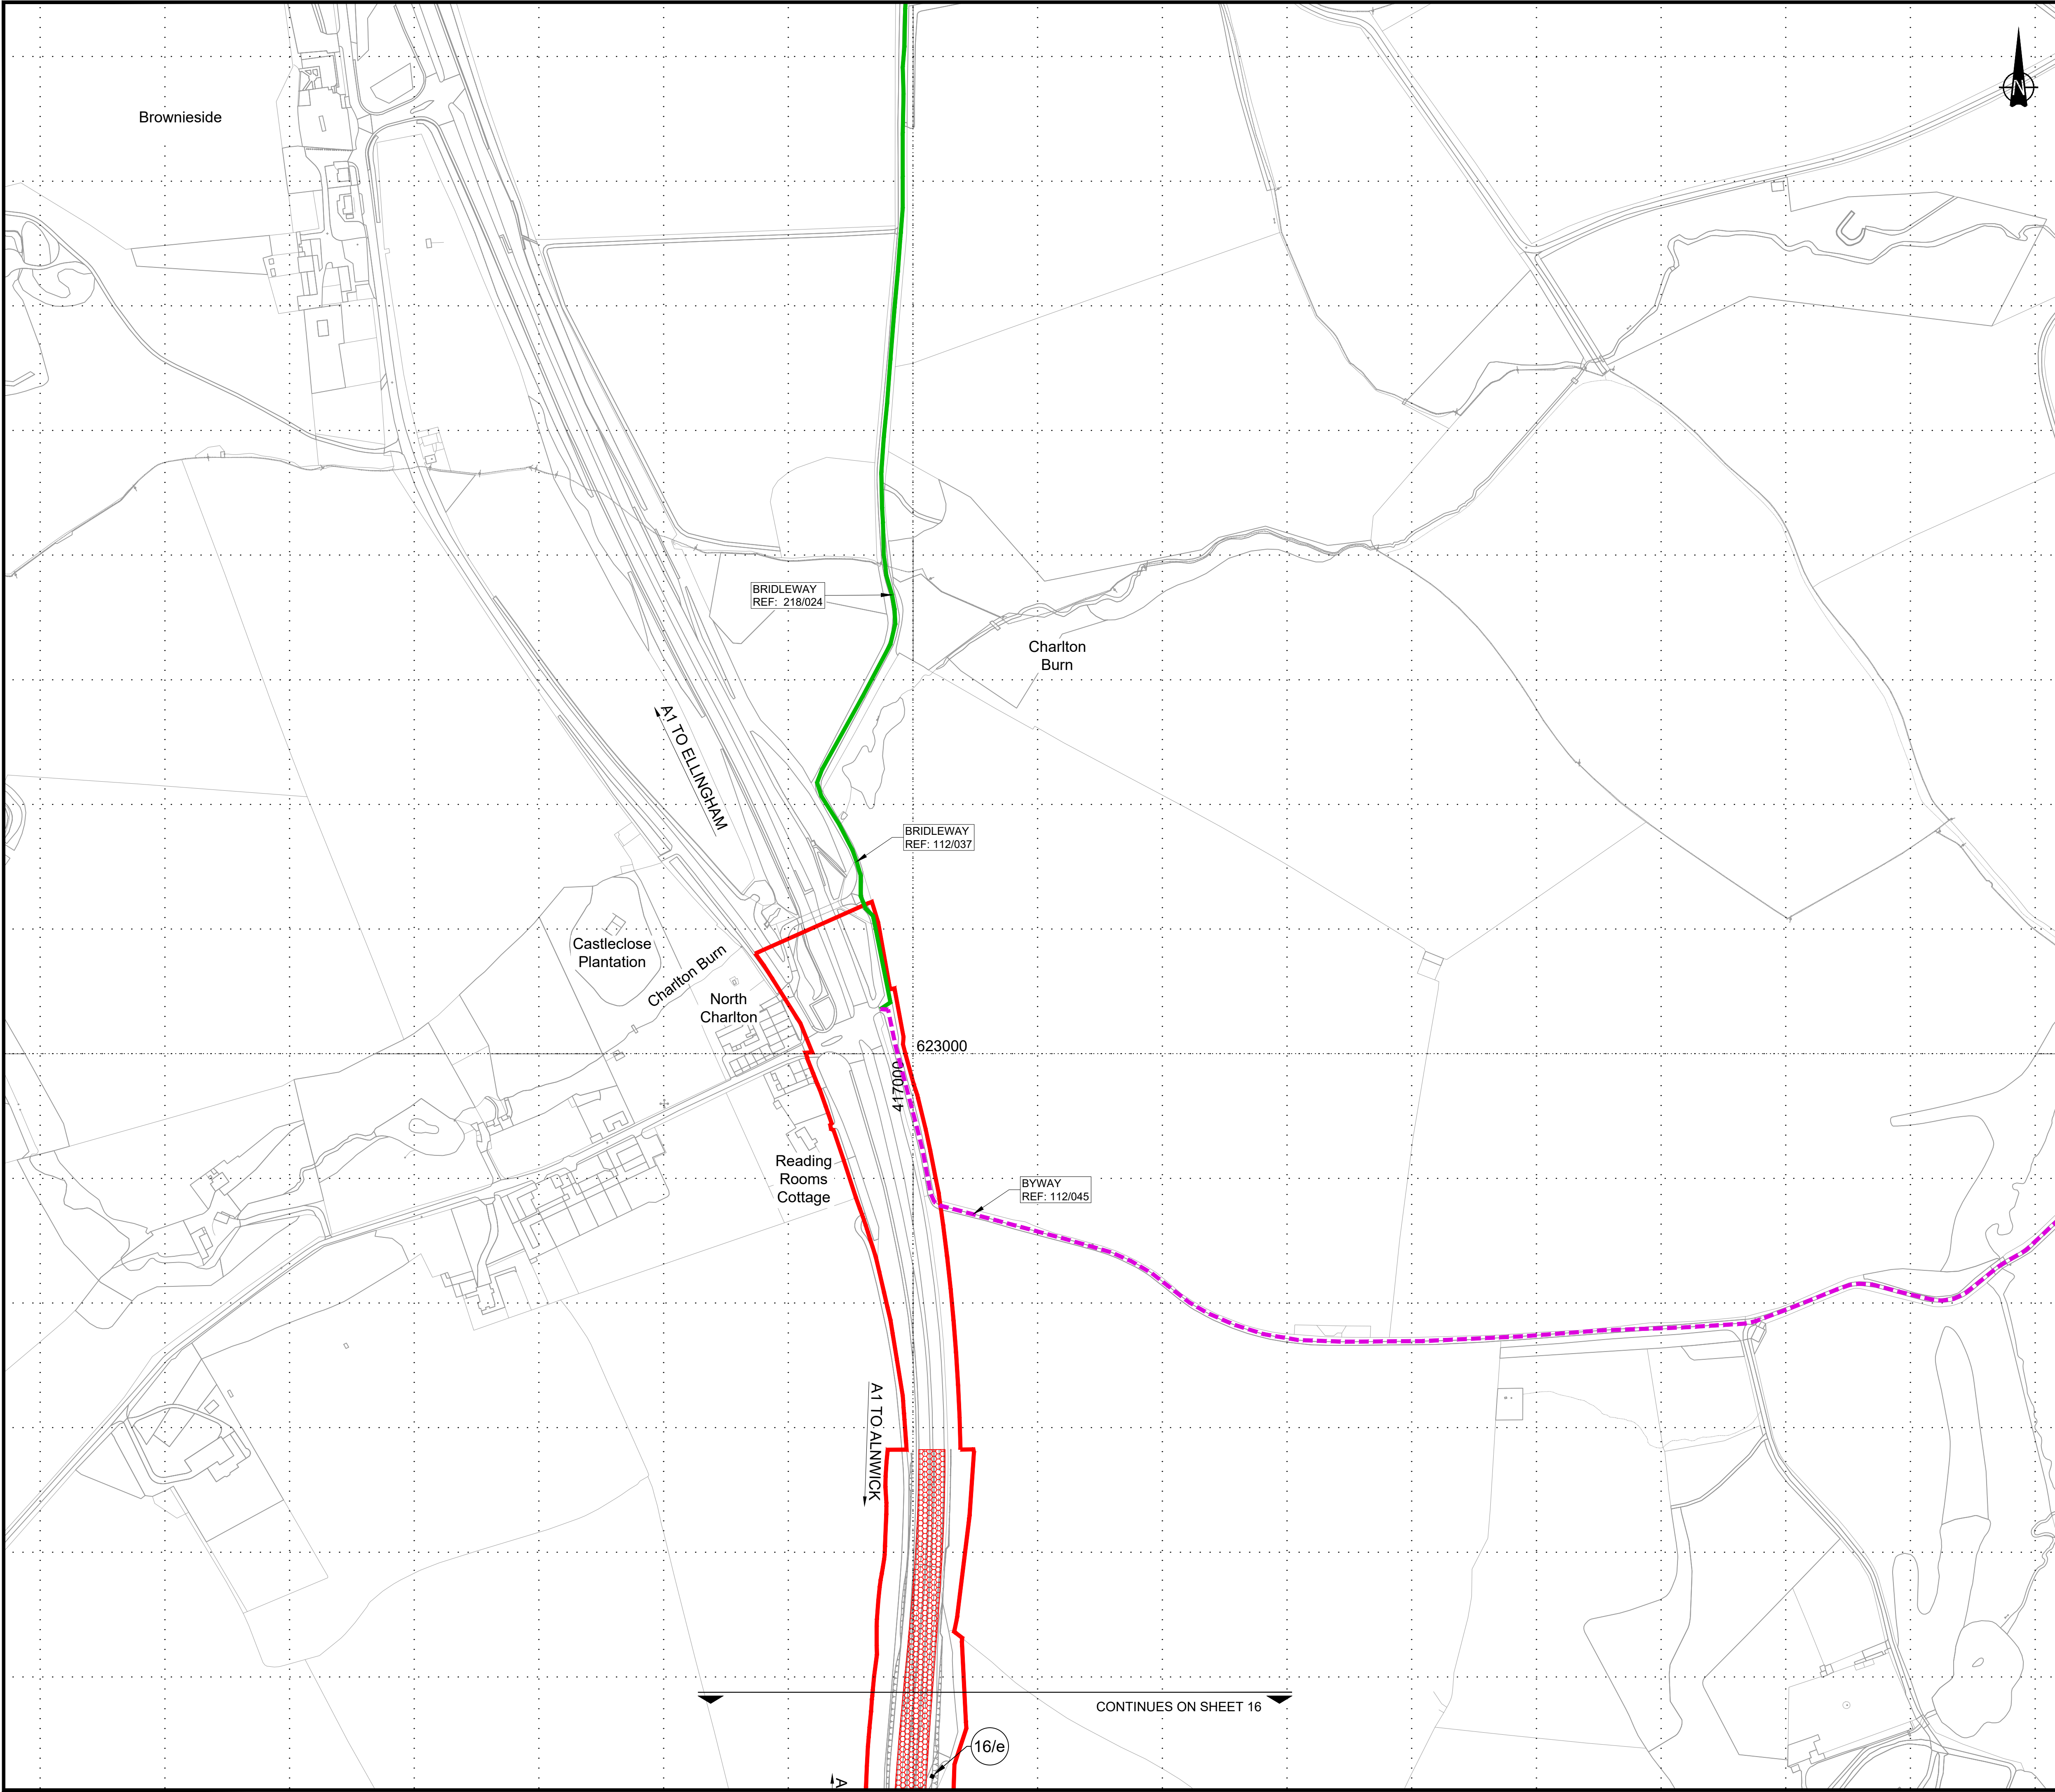

© Crown Copyright and Database Rights 2021 Ordnance Survey 100030649

NOTES:

- All dimensions are in metres unless stated otherwise.
- Plans to be read in conjunction with Schedule 3 (Classification of Roads, etc.), Schedule 4 (Permanent stopping up of streets, public rights of way and private means of access) and Schedule 5 (Public rights of way to be temporarily stopped up and for which a substitute is to be provided) of the Development Consent Order (Application Document Reference: TR010041/APP/3.1).

KEY:

PROPOSED DESIGN
(SHOWN FOR ILLUSTRATIVE PURPOSES ONLY)

NEW / IMPROVED HIGHWAY - TRUNK ROADS

NEW / IMPROVED HIGHWAY - SIDE ROADS

NEW PRIVATE MEANS OF ACCESS

EXISTING HIGHWAYS TO BE STOPPED UP

DE-TRUNKED A1

AREAS NOT INCLUDED WITHIN ORDER LIMITS

EXISTING ACCESS TO BE STOPPED UP

NEW ACCESS

PA 1/1

NEW PRIVATE MEANS OF ACCESS REFERENCE LABEL

PR 1/1

NEW PUBLIC RIGHT OF WAY REFERENCE LABEL

1/a

ACCESS TO BE STOPPED UP REFERENCE LABEL

1/A

NEW SIDE ROADS REFERENCE LABEL

ORDER LIMITS

EXISTING PUBLIC RIGHT OF WAY (PUBLIC FOOTPATH) TO BE RETAINED

NEW PUBLIC RIGHT OF WAY (PUBLIC FOOTPATH) TO BE STOPPED UP

PUBLIC RIGHT OF WAY (PUBLIC FOOTPATH) TO BE RETAINED

EXISTING FOOTWAY TO BE RETAINED

NEW FOOTWAY (AND CYCLEWAY WHERE SPECIFIED)

EXISTING BRIDLEWAY TO BE RETAINED

NEW BRIDLEWAY

BRIDLEWAY TO BE STOPPED UP

EXISTING BYWAY OPEN TO ALL TRAFFIC TO BE RETAINED

NEW BYWAY OPEN TO ALL TRAFFIC

EXISTING BYWAY OPEN TO ALL TRAFFIC REVISED TO BRIDLEWAY

NEW PRIVATE MEANS OF ACCESS, EXISTING BYWAY OPEN TO ALL TRAFFIC REVISED TO BRIDLEWAY

Scale 1:2500

2	29/01/21	EXAMINATION DEADLINE 02 UPDATE	RP	DD	TK	DM
1	12/01/21	AMENDMENTS TO RoW REFS AND DETAILS	RP	DD	TK	DM
0	07/05/20	DCO SUBMISSION	RP	TO	TK	DM
Rev.	Date	Description	By	Eng' Chk	Disc' Chk	App'd

Subsidiarity

DCO SUBMISSION

Status

A3

PINS Reference Number

TR010041/APP/2.5

Client

Project Title

A1 in Northumberland: Morpeth to Ellingham Part B

Drawing Title

RIGHTS OF WAY AND ACCESS PLANS
REGULATIONS 5(2)(k) & 5(2)(o)
SHEET 17 OF 19

Scale	1:2500	Drawn	RP	Eng. Check	DD	Approved	TK	Authorised	DM
Original Size	A1	Date	29/01/21	Date	29/01/21	Date	29/01/21	Date	29/01/21

Drawing Number

HE551459-WSP-GEN-A2E-DR-CH-02507

Revision


2

PW Stage Code

0

CONTINUES ON SHEET 16

16/e


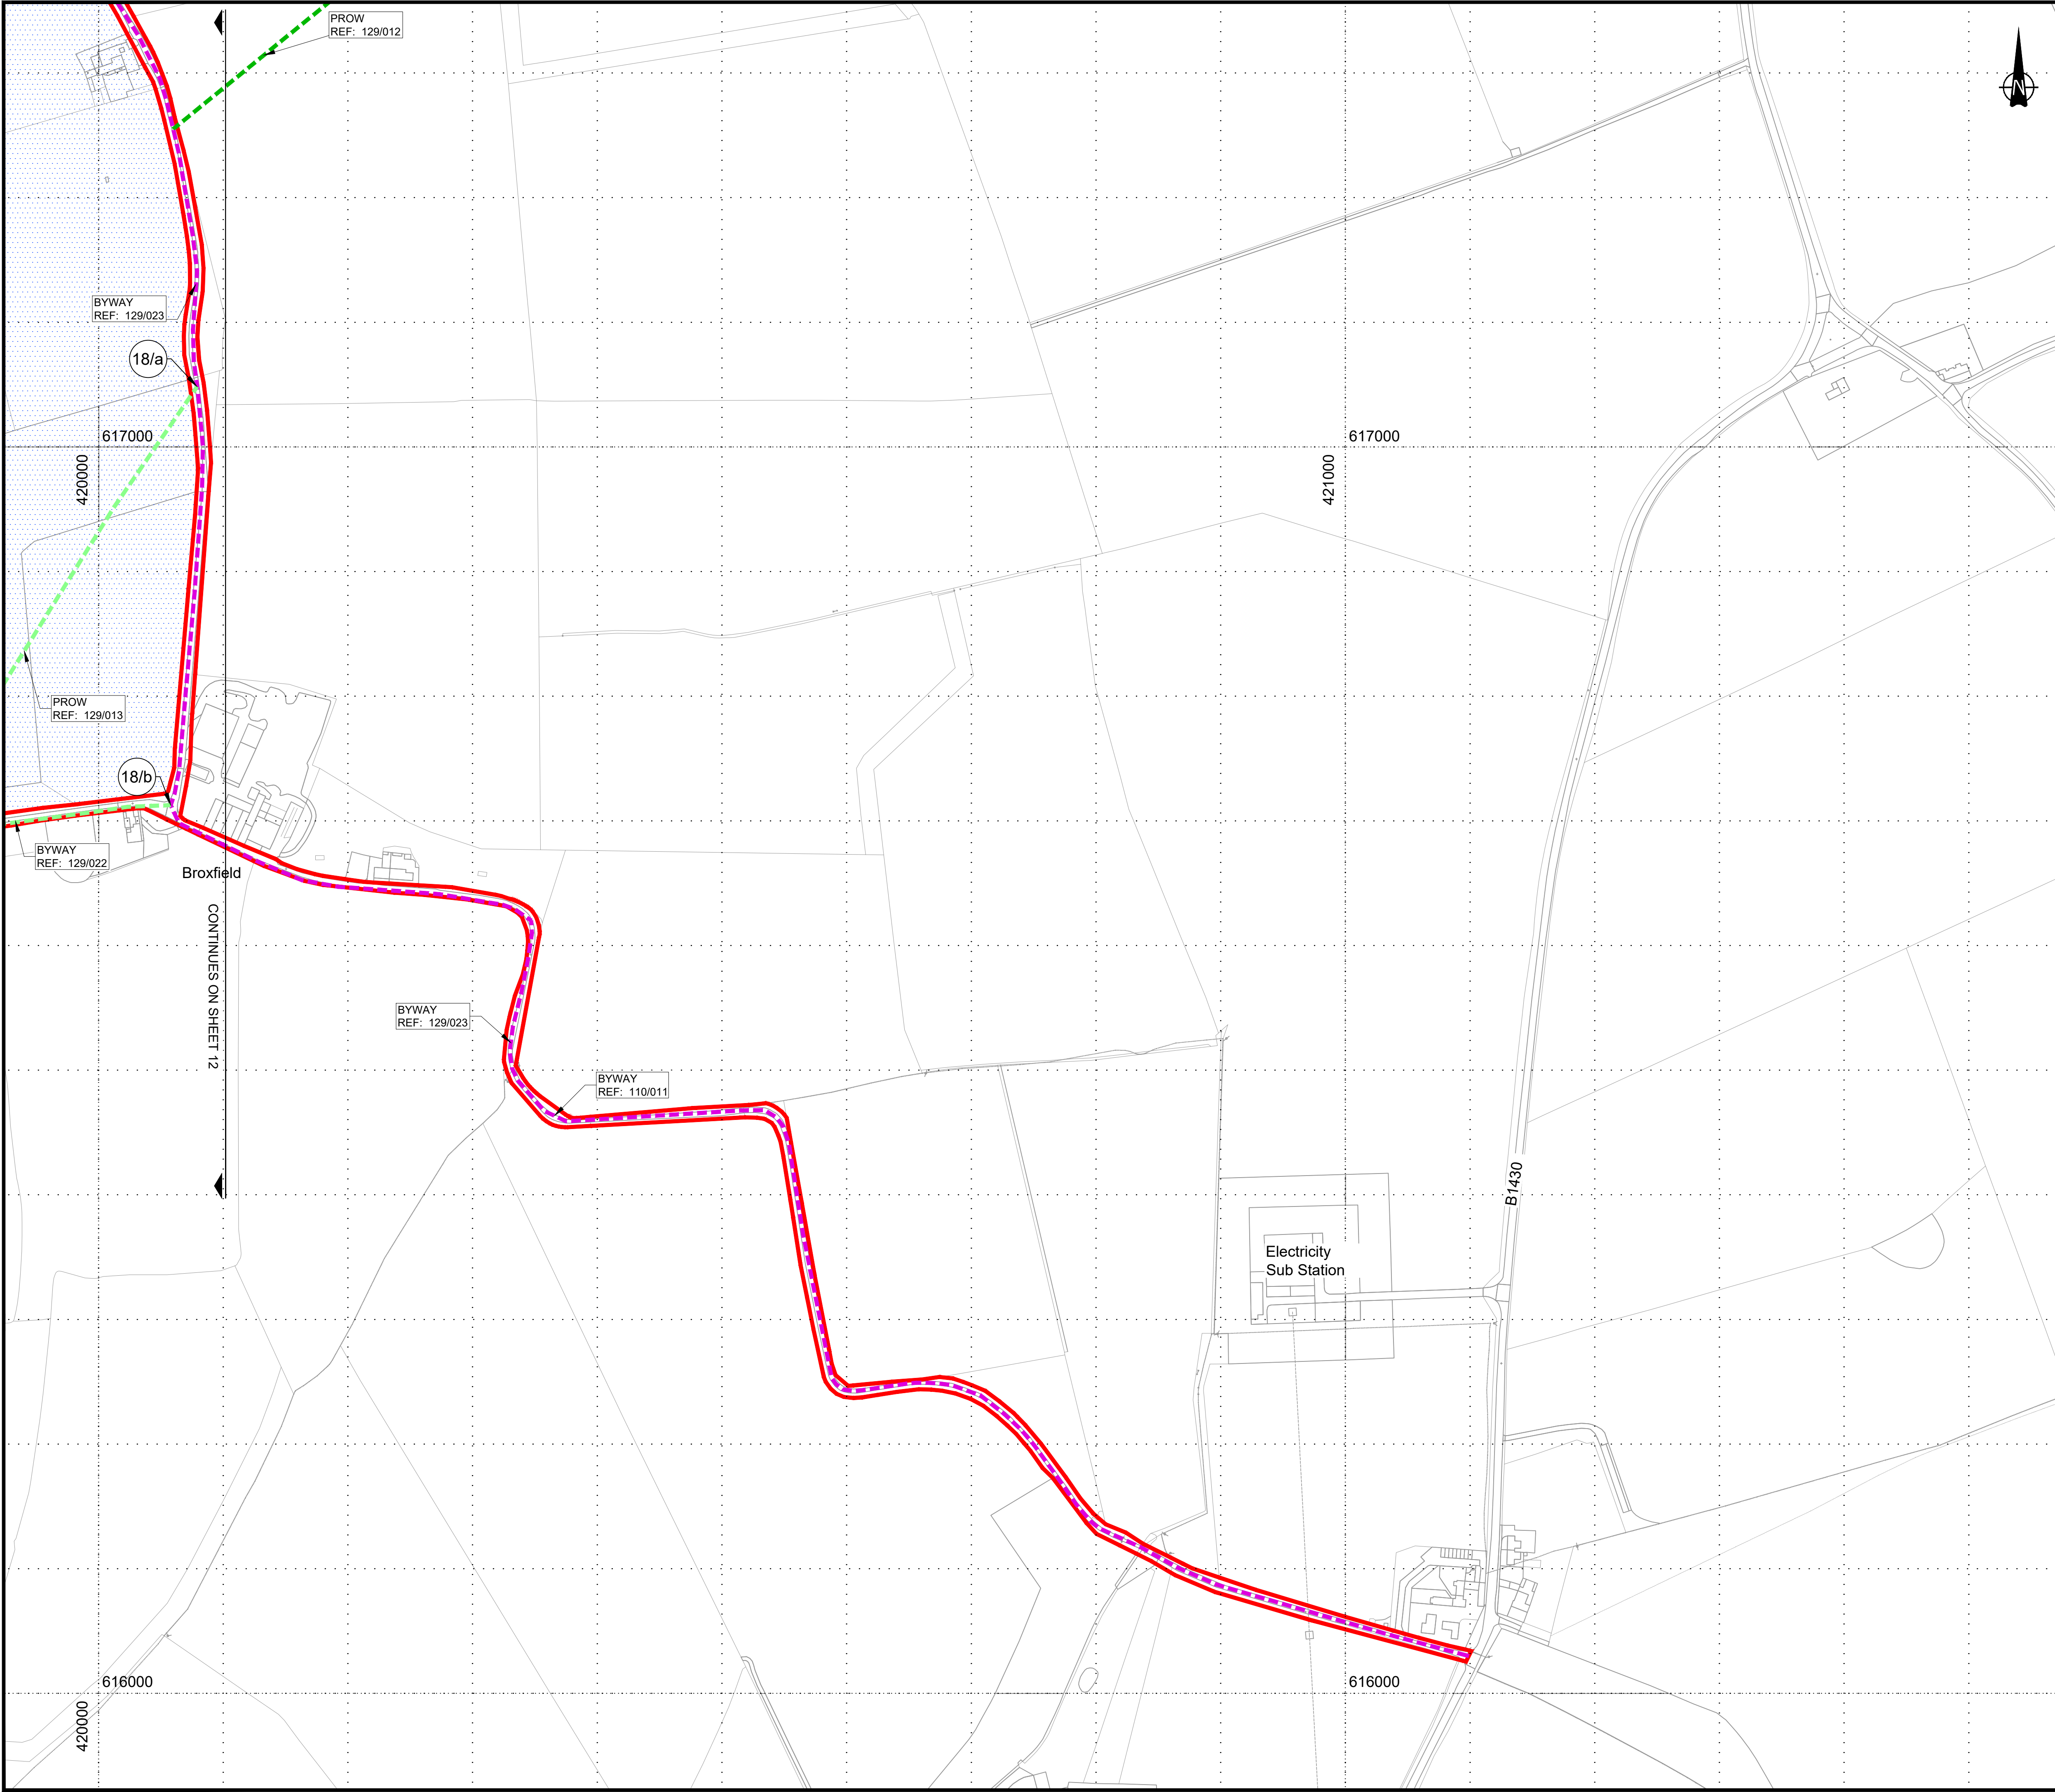


© Crown Copyright and Database Rights 2021 Ordnance Survey 100030649

NOTES:

- All dimensions are in metres unless stated otherwise.
- Plans to be read in conjunction with Schedule 3 (Classification of Roads, etc.), Schedule 4 (Permanent stopping up of streets, public rights of way and private means of access) and Schedule 5 (Public rights of way to be temporarily stopped up and for which a substitute is to be provided) of the Development Consent Order (Application Document Reference: TR010041/APP/3.1).

KEY:

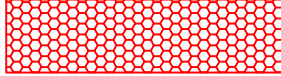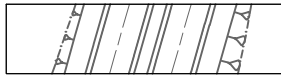

PROPOSED DESIGN
(SHOWN FOR ILLUSTRATIVE PURPOSES ONLY)

NEW / IMPROVED HIGHWAY - TRUNK ROADS

NEW / IMPROVED HIGHWAY - SIDE ROADS

NEW PRIVATE MEANS OF ACCESS

EXISTING HIGHWAYS TO BE STOPPED UP

DE-TRUNKED A1

AREAS NOT INCLUDED WITHIN ORDER LIMITS



EXISTING ACCESS TO BE STOPPED UP


NEW ACCESS

PA 1/1
NEW PRIVATE MEANS OF ACCESS REFERENCE LABEL

PR 1/1
NEW PUBLIC RIGHT OF WAY REFERENCE LABEL

1/a
ACCESS TO BE STOPPED UP REFERENCE LABEL

1/A
NEW SIDE ROADS REFERENCE LABEL

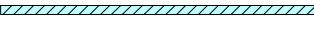

ORDER LIMITS

EXISTING PUBLIC RIGHT OF WAY (PUBLIC FOOTPATH) TO BE RETAINED

NEW PUBLIC RIGHT OF WAY (PUBLIC FOOTPATH) TO BE STOPPED UP

PUBLIC RIGHT OF WAY (PUBLIC FOOTPATH) TO BE STOPPED UP

EXISTING FOOTWAY TO BE RETAINED

NEW FOOTWAY (AND CYCLEWAY WHERE SPECIFIED)

EXISTING BRIDLEWAY TO BE RETAINED

NEW BRIDLEWAY

BRIDLEWAY TO BE STOPPED UP


EXISTING BYWAY OPEN TO ALL TRAFFIC TO BE RETAINED

NEW BYWAY OPEN TO ALL TRAFFIC

EXISTING BYWAY OPEN TO ALL TRAFFIC REVISED TO BRIDLEWAY

NEW PRIVATE MEANS OF ACCESS, EXISTING BYWAY OPEN TO ALL TRAFFIC REVISED TO BRIDLEWAY

Scale 1:2500

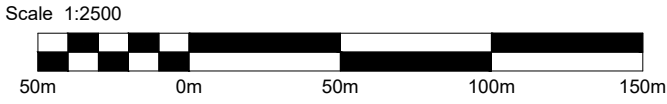

2	29/01/21	EXAMINATION DEADLINE 02 UPDATE	RP	DD	TK	DM
1	12/01/21	AMENDMENTS TO RoW REFS AND DETAILS	RP	DD	TK	DM
0	07/05/20	DCO SUBMISSION	RP	TO	TK	DM
Rev.	Date	Description	By	Eng' Chk	Disc' Chk	App'd

Subsability

DCO SUBMISSION

Status

A3

PINS Reference Number

TR010041/APP/2.5

Client



Project Title

A1 in Northumberland: Morpeth to Ellingham
Part B

Drawing Title

RIGHTS OF WAY AND ACCESS PLANS
REGULATIONS 5(2)(k) & 5(2)(o)
SHEET 18 OF 19

Scale	1:2500	Drawn	RP	Eng. Check	DD	Approved	TK	Authorised	DM
Original Size	A1	Date	29/01/21	Date	29/01/21	Date	29/01/21	Date	29/01/21

Drawing Number


HE551459-WSP-GEN-A2E-DR-CH-02508

Revision

2

PW Stage Code

0

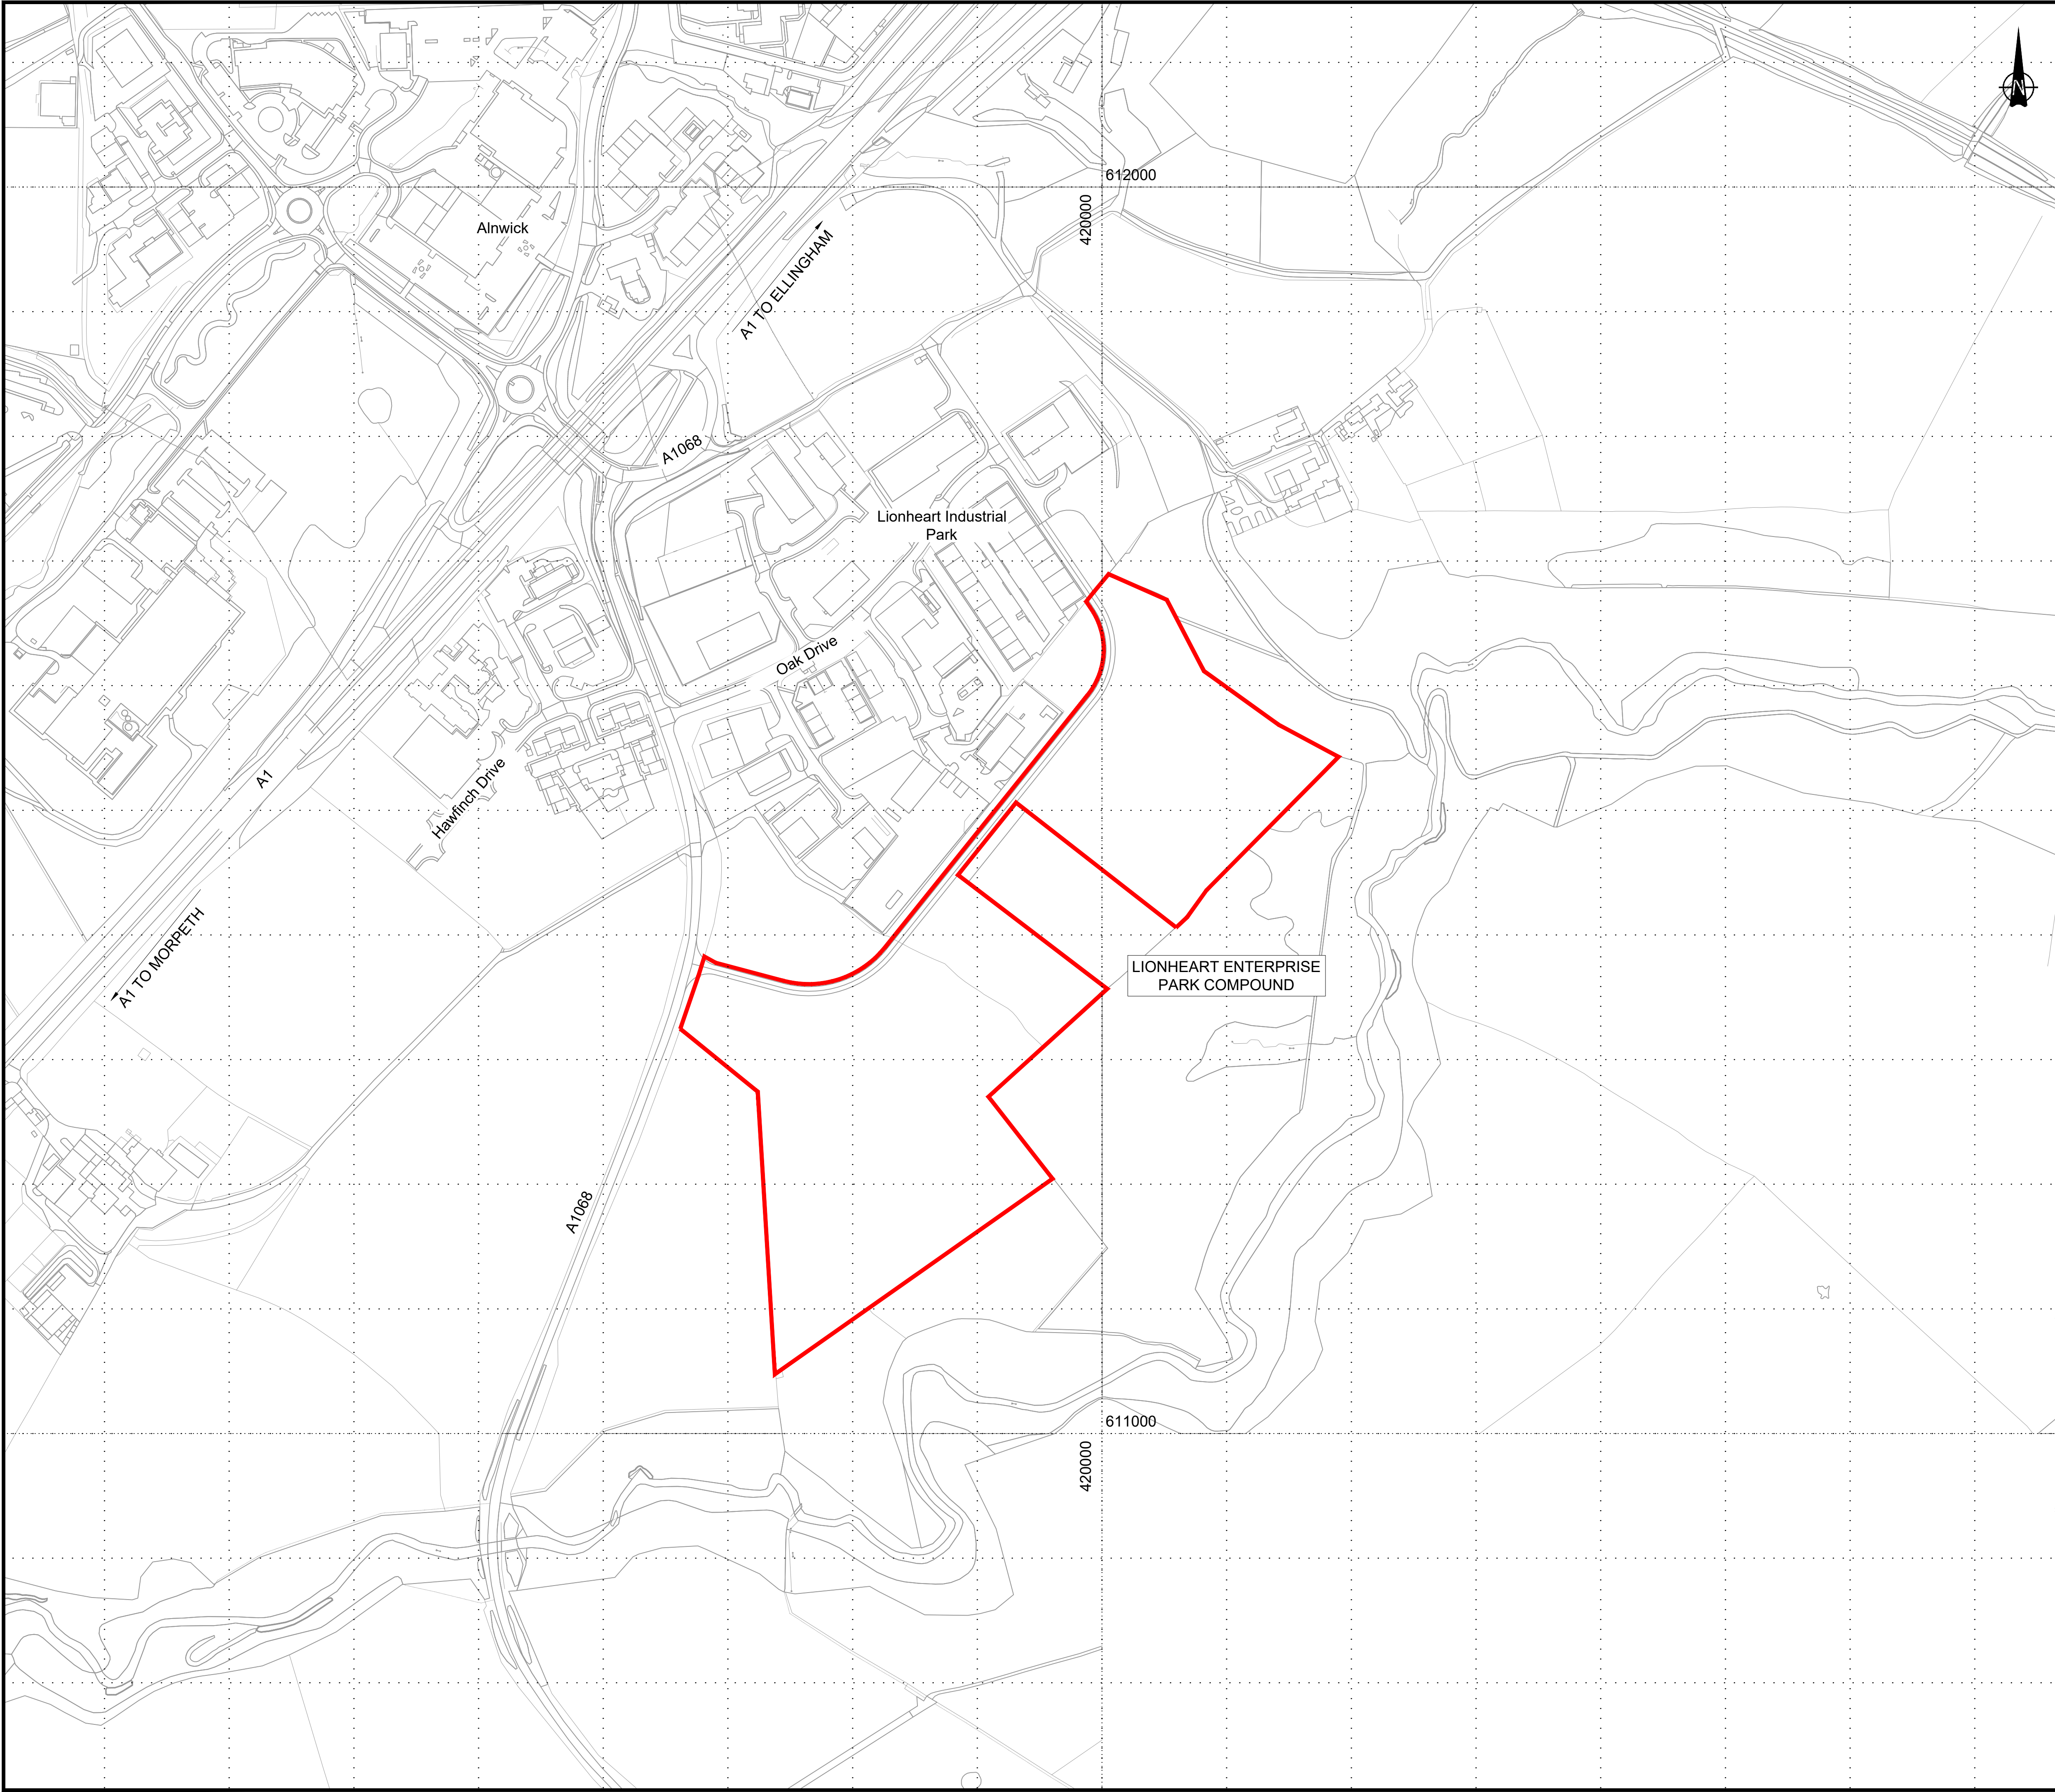

© Crown Copyright and Database Rights 2021 Ordnance Survey 100030649

NOTES:

- All dimensions are in metres unless stated otherwise.
- Plans to be read in conjunction with Schedule 3 (Classification of Roads, etc.), Schedule 4 (Permanent stopping up of streets, public rights of way and private means of access) and Schedule 5 (Public rights of way to be temporarily stopped up and for which a substitute is to be provided) of the Development Consent Order (Application Document Reference: TR010041/APP/3.1).

KEY:

PROPOSED DESIGN
(SHOWN FOR ILLUSTRATIVE PURPOSES ONLY)

NEW / IMPROVED HIGHWAY - TRUNK ROADS

NEW / IMPROVED HIGHWAY - SIDE ROADS

NEW PRIVATE MEANS OF ACCESS

EXISTING HIGHWAYS TO BE STOPPED UP

DE-TRUNKED A1

AREAS NOT INCLUDED WITHIN ORDER LIMITS

EXISTING ACCESS TO BE STOPPED UP

NEW ACCESS

NEW PRIVATE MEANS OF ACCESS REFERENCE LABEL

NEW PUBLIC RIGHT OF WAY REFERENCE LABEL

ACCESS TO BE STOPPED UP REFERENCE LABEL

NEW SIDE ROADS REFERENCE LABEL

ORDER LIMITS

EXISTING PUBLIC RIGHT OF WAY (PUBLIC FOOTPATH) TO BE RETAINED

NEW PUBLIC RIGHT OF WAY (PUBLIC FOOTPATH)

PUBLIC RIGHT OF WAY (PUBLIC FOOTPATH) TO BE STOPPED UP

EXISTING FOOTWAY TO BE RETAINED

NEW FOOTWAY (AND CYCLEWAY WHERE SPECIFIED)

EXISTING BRIDLEWAY TO BE RETAINED

NEW BRIDLEWAY

BRIDLEWAY TO BE STOPPED UP

EXISTING BYWAY OPEN TO ALL TRAFFIC TO BE RETAINED

NEW BYWAY OPEN TO ALL TRAFFIC

EXISTING BYWAY OPEN TO ALL TRAFFIC REVISED TO BRIDLEWAY

NEW PRIVATE MEANS OF ACCESS.
EXISTING BYWAY OPEN TO ALL TRAFFIC REVISED TO BRIDLEWAY

Scale 1:2500

50m

0m

50m

100m

150m

2	29/01/21	EXAMINATION DEADLINE 02 UPDATE	RP	DD	TK	DM
1	12/01/21	AMENDMENTS TO RoW REFS AND DETAILS	RP	DD	TK	DM
0	07/05/20	DCO SUBMISSION	RP	TO	TK	DM
Rev.	Date	Description	By	Eng' Chk	Disc' Chk	App'd

Subsability

DCO SUBMISSION

Status

A3

PINS Reference Number

TR010041/APP/2.5

Client

Project Title

A1 in Northumberland: Morpeth to Ellingham
Part B

Drawing Title

RIGHTS OF WAY AND ACCESS PLANS
REGULATIONS 5(2)(k) & 5(2)(o)
SHEET 19 OF 19

Scale	1:2500	Drawn	RP	Eng. Check	DD	Approved	TK	Authorised	DM
Original Size	A1	Date	29/01/21	Date	29/01/21	Date	29/01/21	Date	29/01/21

Drawing Number

HE551459-WSP-GEN-A2E-DR-CH-02509

Revision

2

PW Stage Code

0

© Crown copyright 2021.

You may re-use this information (not including logos) free of charge in any format or medium, under the terms of the Open Government Licence. To view this licence:

visit www.nationalarchives.gov.uk/doc/open-government-licence/

write to the **Information Policy Team, The National Archives,**

Kew, London TW9 4DU, or email

psi@nationalarchives.gsi.gov.uk.

This document is also available on our website at www.gov.uk/highways

If you have any enquiries about this document A1inNorthumberland@highwaysengland.co.uk or call **0300 470 4580***.

*Calls to 03 numbers cost no more than a national rate call to an 01 or 02 number and must count towards any inclusive minutes in the same way as 01 and 02 calls.

These rules apply to calls from any type of line including mobile, BT, other fixed line or payphone. Calls may be recorded or monitored.

Registered office Bridge House, 1 Walnut Tree Close, Guildford GU1 4LZ
Highways England Company Limited registered in England and Wales number 09346363