

A1 in Northumberland: Morpeth to Ellingham

Scheme Number: TR010059

2.4 General Arrangement Plans

Rule 8(1)(c)

Infrastructure Planning (Examination Procedure) Rules 2010

Planning Act 2008

Volume 2

June 2021

Infrastructure Planning

Planning Act 2008

**The Infrastructure Planning
(Examination Procedure) Rules
2010**

**The A1 in Northumberland: Morpeth to
Ellingham**

Development Consent Order 20[xx]

General Arrangement Plans

Rule Reference:	Rule 8(1)(c)
Planning Inspectorate Scheme Reference	TR010059
Document Reference	2.4
Author:	A1 in Northumberland Project Team, Highways England

Version	Date	Status of Version
Rev 5	June 2021	Deadline 8a

Page Left Intentionally Blank

1 INTRODUCTION

- 1.1** These General Arrangement Plans (these “Plans”) relate to an application made by Highways England (the “Applicant”) to the Secretary of State for Transport, via the Planning Inspectorate (the “Inspectorate”) under the Planning Act 2008 (the “2008 Act”) for a Development Consent Order (DCO). If made, the DCO would grant consent for the A1 in Northumberland: Morpeth to Ellingham (the “Scheme”).
- 1.2** The Scheme comprises two sections known as Part A: Morpeth to Felton (Part A) and Part B: Alnwick to Ellingham (Part B). A detailed description of the Scheme can be found in **Chapter 2: The Scheme** of the Environmental Statement (ES) [APP-037]. Part A and Part B were originally proposed to be the subject of separate applications for DCOs but have now been combined into a single application for a DCO in respect of the Scheme as a whole and these Plans covers the Scheme in its entirety.
- 1.3** These Plans comprise part of a suite of application documentation and are included in the application in compliance with Regulations 5(2)(o) and 5(4) of the Infrastructure Planning (Applications: Prescribed Forms and Procedure) Regulations 2009 (the “2009 Regulations”) which requires:
- 5(2)(o) “any other plans, drawings and sections necessary to describe the proposals for which development consent is sought, showing details of design, external appearance and the preferred layout of buildings or structures, drainage, surface water management, means of vehicular and pedestrian access, any car parking to be provided and means of landscaping”.*
- 5(4) “where a plan comprises three or more separate sheets a key plan must be provided showing the relationship between the different sheets”*
- 1.4** As these Plans are part of the application documentation, they should be read alongside and are informed by the other application documents. In particular, these Plans should be read alongside Schedule 1 of the DCO [REP8-004 and REP8-005], the Engineering Section Drawings [APP-011], the Works Plans [REP6-004] and the Structures Engineering Drawings & Sections [REP5-004].
- 1.5** The revision of these Plans at Deadline 4 [REP4-037] formed part of the formal request for a material change to be made to the DCO Application. The description of the proposed changes was submitted to the Inspectorate in December 2020 (Proposed Changes to Application [AS-018]) and affect the land in Part A. The formal request was accepted on the 9th April 2021 by the Examining Authority.
- 1.6** The Applicant proposes to carry out stabilisation works on the north bank of the River Coquet following a review of the ground investigation works undertaken in 2020, which has identified that the north slope of the River Coquet Valley is suffering from instability. The Applicant also proposes to provide a temporary access to the southern bank of the River Coquet by crossing the river from the temporary works on the northern bank using a temporary bridge. The Works would include scour protection along the river's edge.
- 1.7** These Plans should be read in conjunction with the ES Addendum: Stabilisation Works for the Change Request [REP4-063].

2 SCHEDULE OF PLANS INCLUDED IN THIS APPLICATION DOCUMENT

Drawing Title	Drawing Number	Revision
General Arrangement Plans – Regulation 5(4) – Key Plan Sheet 1 of 3	HE551459-WSP-HGN-M2E-DR-CH-2434	5
General Arrangement Plans – Regulation 5(4) – Key Plan Sheet 2 of 3	HE551459-WSP-GEN-M2F-DR-CH-1330	1
General Arrangement Plans – Regulation 5(4) – Key Plan Sheet 3 of 3	HE551459-WSP-GEN-A2E-DR-CH-02400	3
General Arrangement Plans – Regulation 5(2)(o) – Sheet 1 of 19	HE551459-WSP-HGN-M2F-DR-CH-1331	0
General Arrangement Plans – Regulation 5(2)(o) – Sheet 2 of 19	HE551459-WSP-HGN-M2F-DR-CH-1332	0
General Arrangement Plans – Regulation 5(2)(o) – Sheet 3 of 19	HE551459-WSP-HGN-M2F-DR-CH-1333	0
General Arrangement Plans – Regulation 5(2)(o) – Sheet 4 of 19	HE551459-WSP-HGN-M2F-DR-CH-1334	0
General Arrangement Plans – Regulation 5(2)(o) – Sheet 5 of 19	HE551459-WSP-HGN-M2F-DR-CH-1335	0
General Arrangement Plans – Regulation 5(2)(o) – Sheet 6 of 19	HE551459-WSP-HGN-M2F-DR-CH-1336	0
General Arrangement Plans – Regulation 5(2)(o) – Sheet 7 of 19	HE551459-WSP-HGN-M2F-DR-CH-1337	0
General Arrangement Plans – Regulation 5(2)(o) – Sheet 8 of 19	HE551459-WSP-HGN-M2F-DR-CH-1338	0
General Arrangement Plans – Regulation 5(2)(o) – Sheet 9 of 19	HE551459-WSP-HGN-M2F-DR-CH-1339	1
General Arrangement Plans – Regulation 5(2)(o) – Sheet 10 of 19	HE551459-WSP-HGN-M2F-DR-CH-1340	0
General Arrangement Plans – Regulation 5(2)(o) – Sheet 11 of 19	HE551459-WSP-GEN-A2E-DR-CH-02401	0
General Arrangement Plans – Regulation 5(2)(o) – Sheet 12 of 19	HE551459-WSP-GEN-A2E-DR-CH-02402	0
General Arrangement Plans – Regulation 5(2)(o) – Sheet 13 of 19	HE551459-WSP-GEN-A2E-DR-CH-02403	0
General Arrangement Plans – Regulation 5(2)(o) – Sheet 14 of 19	HE551459-WSP-GEN-A2E-DR-CH-02404	1


Drawing Title	Drawing Number	Revision
General Arrangement Plans – Regulation 5(2)(o) – Sheet 15 of 19	HE551459-WSP-GEN-A2E-DR-CH-02405	2
General Arrangement Plans – Regulation 5(2)(o) – Sheet 16 of 19	HE551459-WSP-GEN-A2E-DR-CH-02406	3
General Arrangement Plans – Regulation 5(2)(o) – Sheet 17 of 19	HE551459-WSP-GEN-A2E-DR-CH-02407	0
General Arrangement Plans – Regulation 5(2)(o) – Sheet 18 of 19	HE551459-WSP-GEN-A2E-DR-CH-02408	0
General Arrangement Plans – Regulation 5(2)(o) – Sheet 19 of 19	HE551459-WSP-GEN-A2E-DR-CH-02409	0

NOTES:

1. All dimensions and chainages are in metres unless stated otherwise.
2. Do not scale off this drawing.
3. These plans are to be used as a location reference for each highway centreline which is then shown in section on the Engineering Section Drawings (Application Document Reference: TR010041/APP/2.7).
4. All structure positions are indicative.
5. Plans to be read in conjunction with Schedule 1 (Authorised Development) of the Development Consent Order (Application Document Reference: TR010041/APP/3.1).
6. Details of external appearance, means of vehicular and pedestrian access and car parking are subject to detailed design work, but will be within the extents of the Order Limits.

KEY:

- PROPOSED DESIGN (SHOWN FOR ILLUSTRATIVE PURPOSES)
- ORDER LIMITS
- AREAS NOT INCLUDED WITHIN ORDER LIMITS

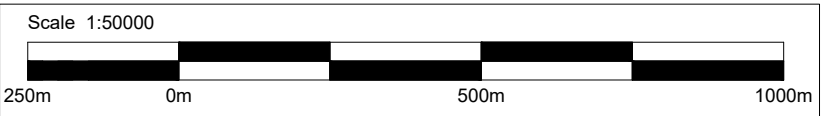

5	04/06/21	TURNING HEAD ADDED TO NORTHERN EXTENT OF ADOPTED EAST LINKHALL ACCESS ROAD FOR DEADLINE 08A	TO	MM	TK	IS
4	04/05/21	CHANGES TO WEST LINKHALL ROAD, DB27, DB27A AND ORDER LIMITS FOR DEADLINE 06	TO	MM	TK	DM
3	01/04/21	EAST LINKHALL ACCESS ROAD WIDENED TO TWO LANES AND SHIPPERTON BURN DIVERSION ADDED FOR DEADLINE 05	TO	MM	TK	DM
1	12/03/21	EXAMINATION DEADLINE 04 UPDATE	DD	MM	TK	DM
0	07/05/20	DCO SUBMISSION	RP	MM	TK	DM
Rev.	Date	Description	By	Eng' Chk	Disc' Chk	App'd

Suitability	DCO SUBMISSION	Status	A3
-------------	----------------	--------	----

PINS Reference Number	TR010041/APP/2.4
-----------------------	------------------


Client	
--------	--

Project Title	A1 in Northumberland: Morpeth to Ellingham
---------------	--

Drawing Title	GENERAL ARRANGEMENT PLANS REGULATION 5(4) KEY PLAN SHEET 1 OF 3
---------------	--

Scale	1:50000	Drawn	TO	Eng. Check	MM	Approved	TK	Authorised	IS
Original Size	A1	Date	04/06/21	Date	04/06/21	Date	04/06/21	Date	04/06/21

Drawing Number	HE551459-WSP-HGN-M2E-DR-CH-2434	Revision	5
		PW Stage Code	0

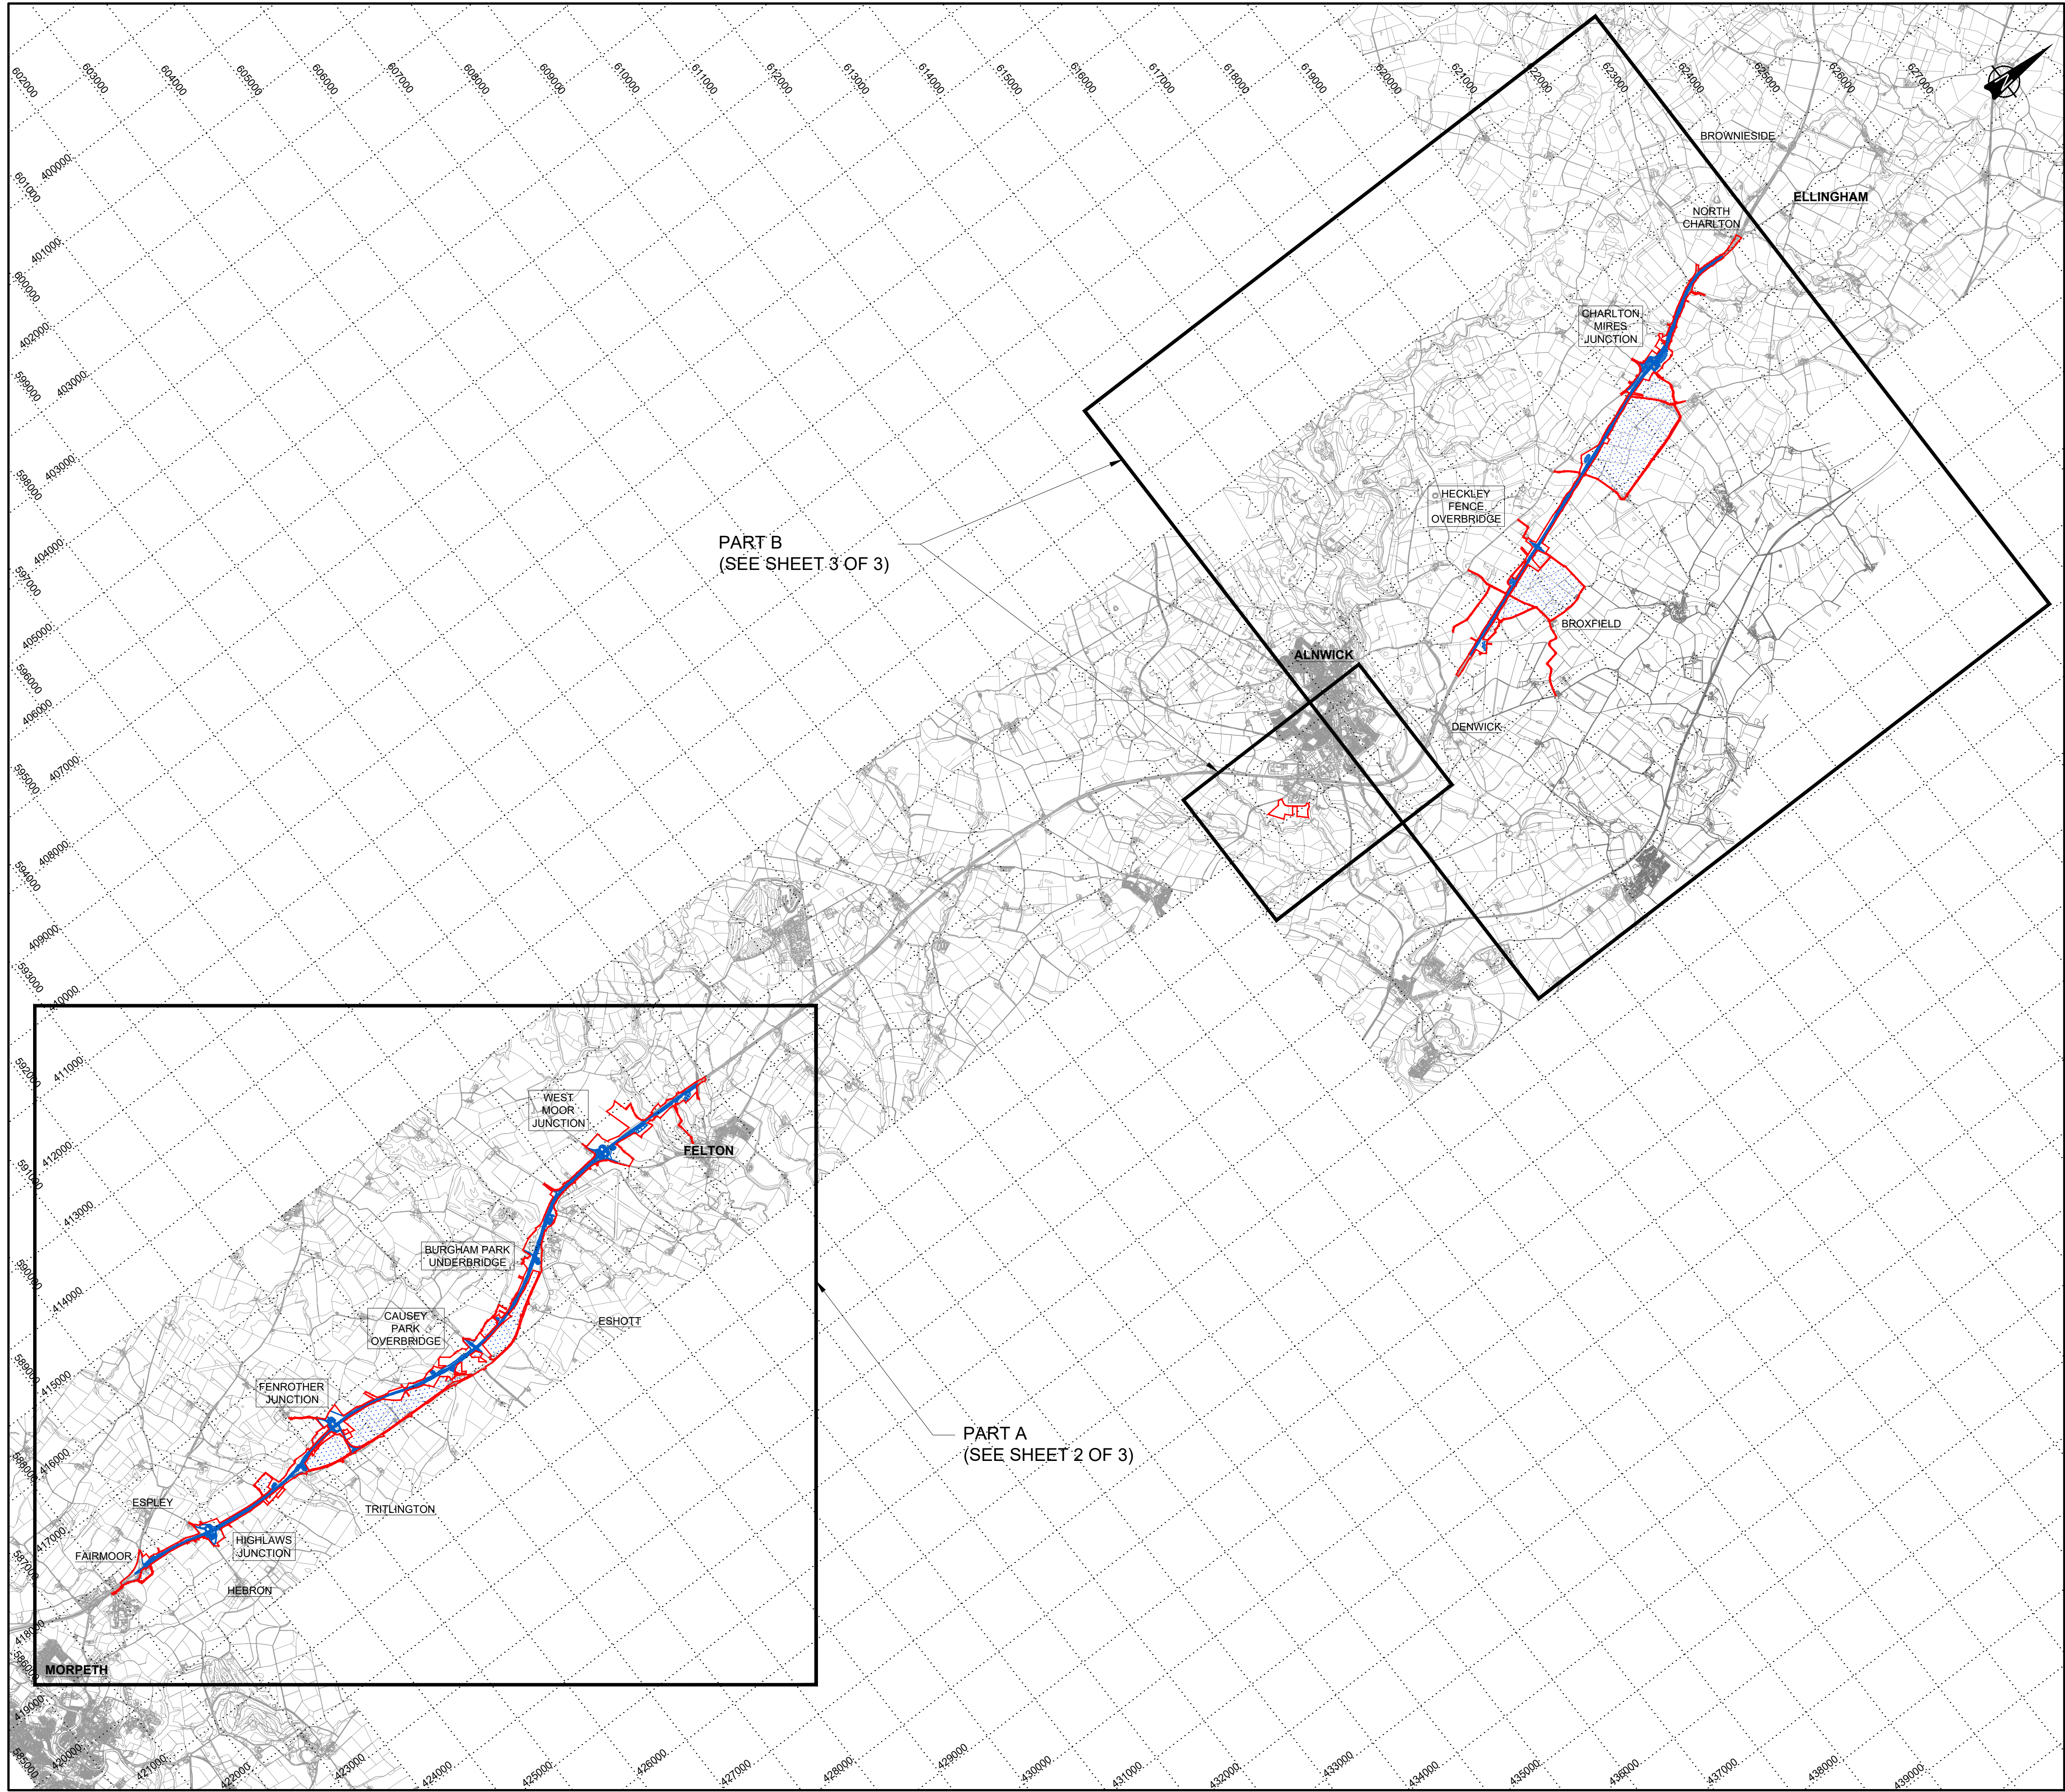

NOTES:

1. All dimensions and chainages are in metres unless stated otherwise.
2. Do not scale off this drawing.
3. These plans are to be used as a location reference for each highway centreline which is then shown in section on the Engineering Section Drawings (Application Document Reference: TR010041/APP/2.7).
4. All structure positions are indicative.
5. Plans to be read in conjunction with Schedule 1 (Authorised Development) of the Development Consent Order (Application Document Reference: TR010041/APP/3.1).
6. Details of external appearance, means of vehicular and pedestrian access and car parking are subject to detailed design work, but will be within the extents of the Order Limits.

KEY:

- PROPOSED DESIGN (SHOWN FOR ILLUSTRATIVE PURPOSES)
- ORDER LIMITS
- AREAS NOT INCLUDED WITHIN ORDER LIMITS



1	12/03/21	EXAMINATION DEADLINE 04 UPDATE		DD	MM	TK	DM
0	07/05/20	DCO SUBMISSION		RP	MM	TK	DM
Rev.	Date	Description	By	Eng' Chk	Disc' Chk	App'd	Status

Sustainability	DCO SUBMISSION	Status	A3
----------------	----------------	--------	----

PINS Reference Number	TR010041/APP/2.4
-----------------------	------------------


Client

Project Title	A1 in Northumberland: Morpeth to Ellingham Part A
---------------	--

Drawing Title	GENERAL ARRANGEMENT PLANS REGULATION 5(4) KEY PLAN SHEET 2 OF 3
---------------	--

Scale	1:20000	Drawn	DD	Eng. Check	MM	Approved	TK	Authorised	DM
Original Size	A1	Date	12/03/21	Date	12/03/21	Date	12/03/21	Date	12/03/21

Drawing Number	HE551459-WSP-HGN-M2F-DR-CH-1330	Revision	1
		PW Stage Code	0

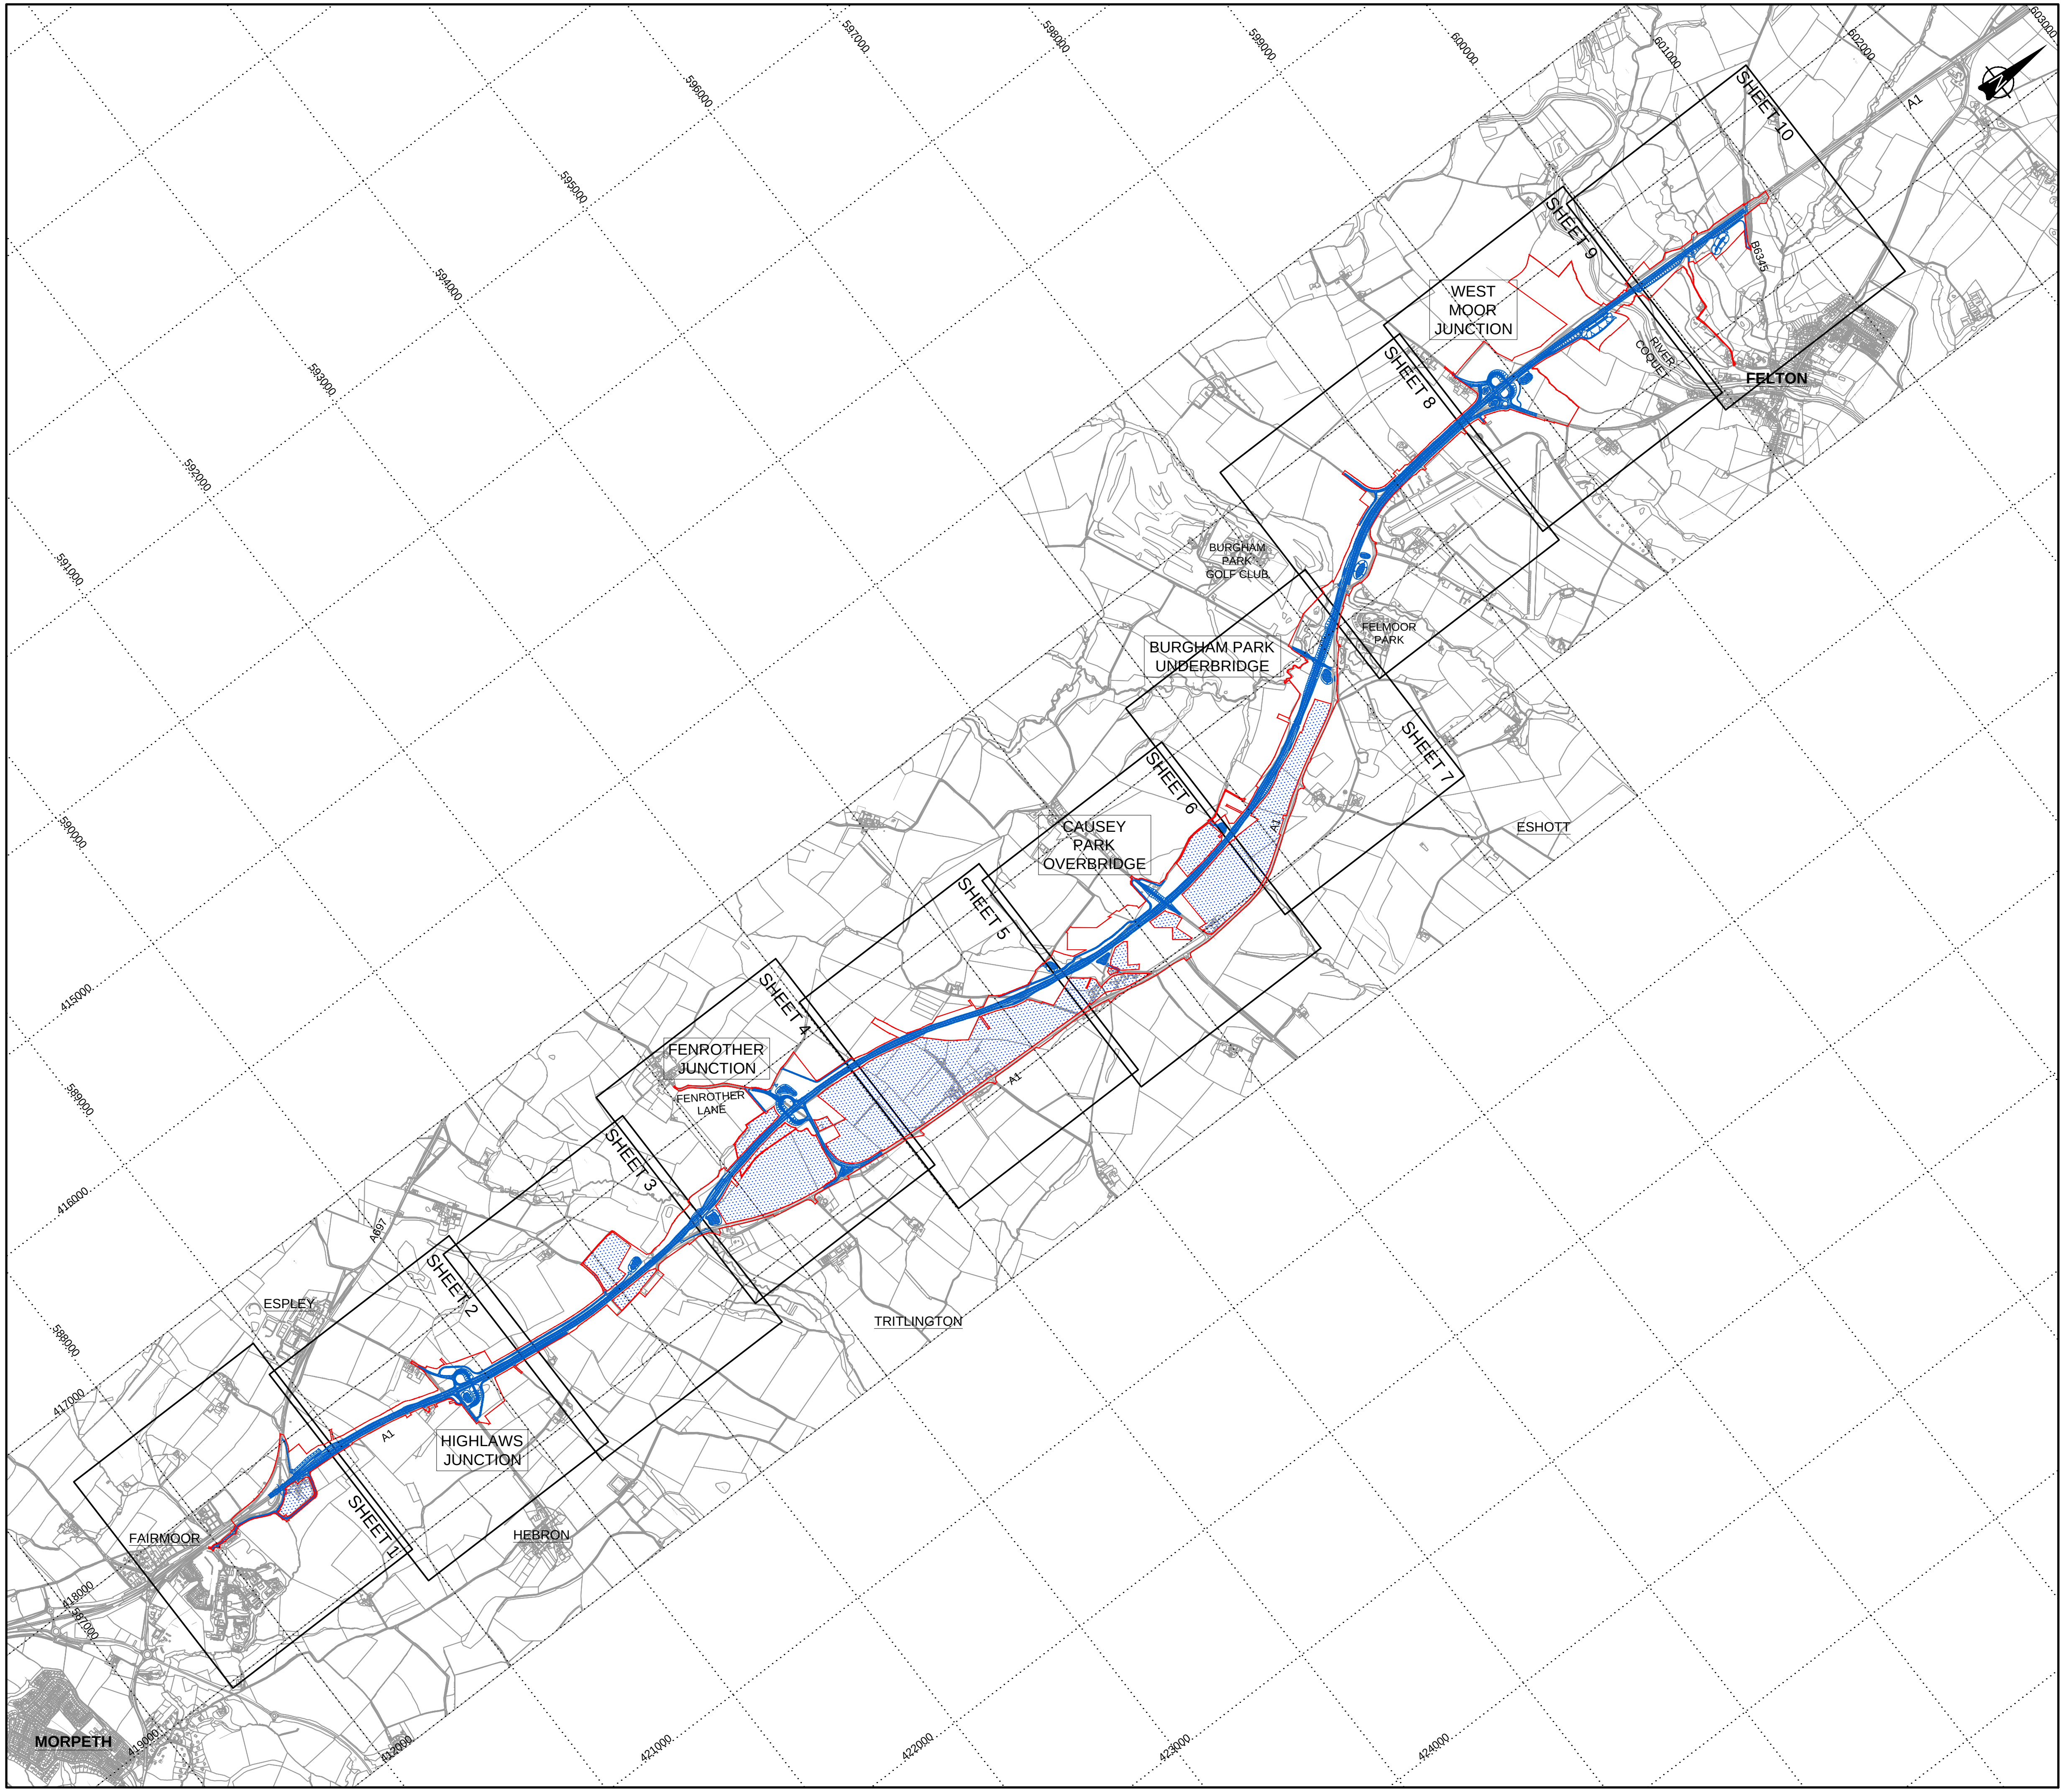


NOTES:

1. All dimensions and chainages are in metres unless stated otherwise.
2. Do not scale off this drawing.
3. These plans are to be used as a location reference for each highway centreline which is then shown in section on the Engineering Section Drawings (Application Document Reference: TR010041/APP/2.7).
4. All structure positions are indicative.
5. Plans to be read in conjunction with Schedule 1 (Authorised Development) of the Development Consent Order (Application Document Reference: TR010041/APP/3.1).
6. Details of external appearance, means of vehicular and pedestrian access and car parking are subject to detailed design work, but will be within the extents of the Order Limits.

KEY:

- PROPOSED DESIGN
(SHOWN FOR ILLUSTRATIVE PURPOSES)
- ORDER LIMITS
- AREAS NOT INCLUDED WITHIN ORDER LIMITS

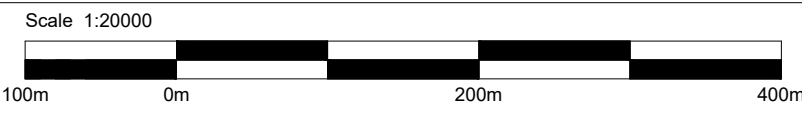

3	04/06/21	TURNING HEAD ADDED TO NORTHERN EXTENT OF ADOPTED EAST LINKHALL ACCESS ROAD FOR DEADLINE 08A	TO	MM	TK	IS
2	04/05/21	CHANGES TO WEST LINKHALL ROAD, DB27, DB27A AND ORDER LIMITS FOR DEADLINE 06	TO	MM	TK	DM
1	01/04/21	EAST LINKHALL ACCESS ROAD WIDENED TO TWO LANES AND SHIPPERTON BURN DIVERSION ADDED FOR DEADLINE 05	TO	MM	TK	DM
0	07/05/20	DCO SUBMISSION	RP	TO	TK	DM
Rev.	Date	Description	By	Eng' Chk	Disc' Chk	App'd

Suitability	DCO SUBMISSION	Status	A3
-------------	----------------	--------	----

PINS Reference Number	TR010041/APP/2.4
-----------------------	------------------


Client

Project Title	A1 in Northumberland: Morpeth to Ellingham Part B
---------------	--


Drawing Title	GENERAL ARRANGEMENT PLANS REGULATION 5(4) KEY PLAN SHEET 3 OF 3
---------------	--

Scale	1:20000	Drawn	TO	Eng. Check	MM	Approved	TK	Authorised	IS
Original Size	A1	Date	04/06/21	Date	04/06/21	Date	04/06/21	Date	04/06/21

Drawing Number	HE551459-WSP-GEN-A2E-DR-CH-02400	Revision	3	PW Stage Code	0
----------------	----------------------------------	----------	---	---------------	---

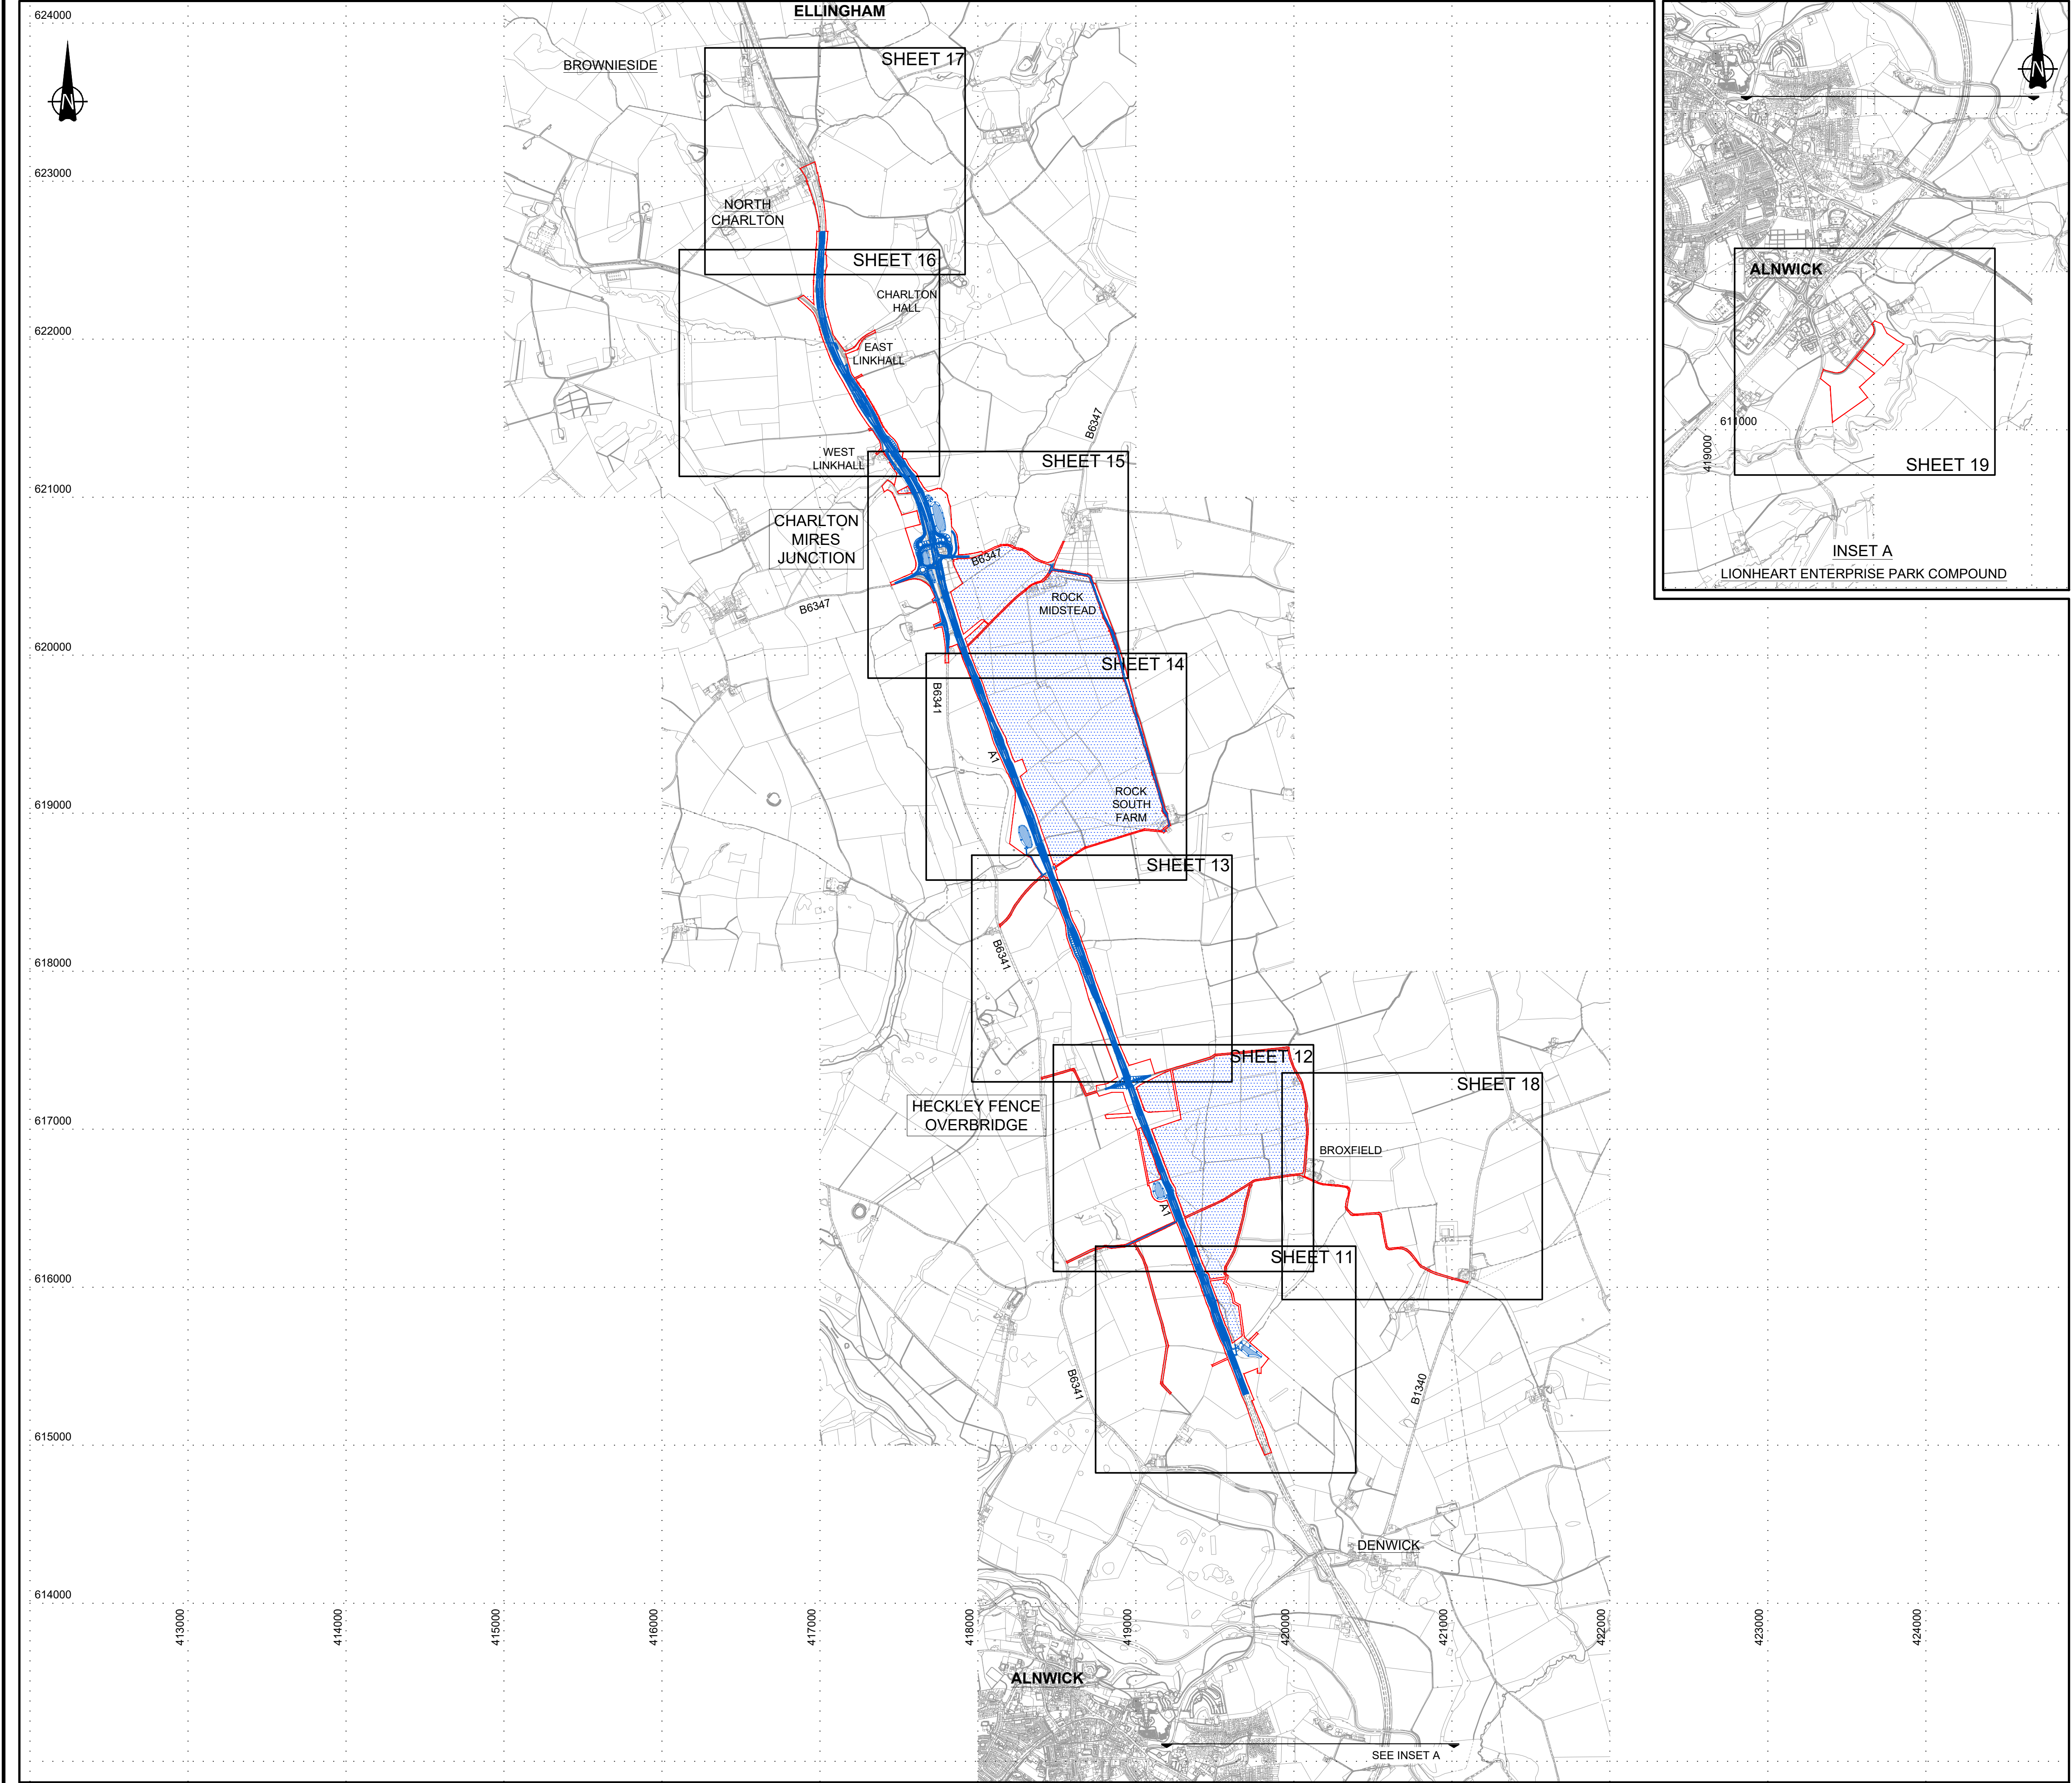

SEE INSET A

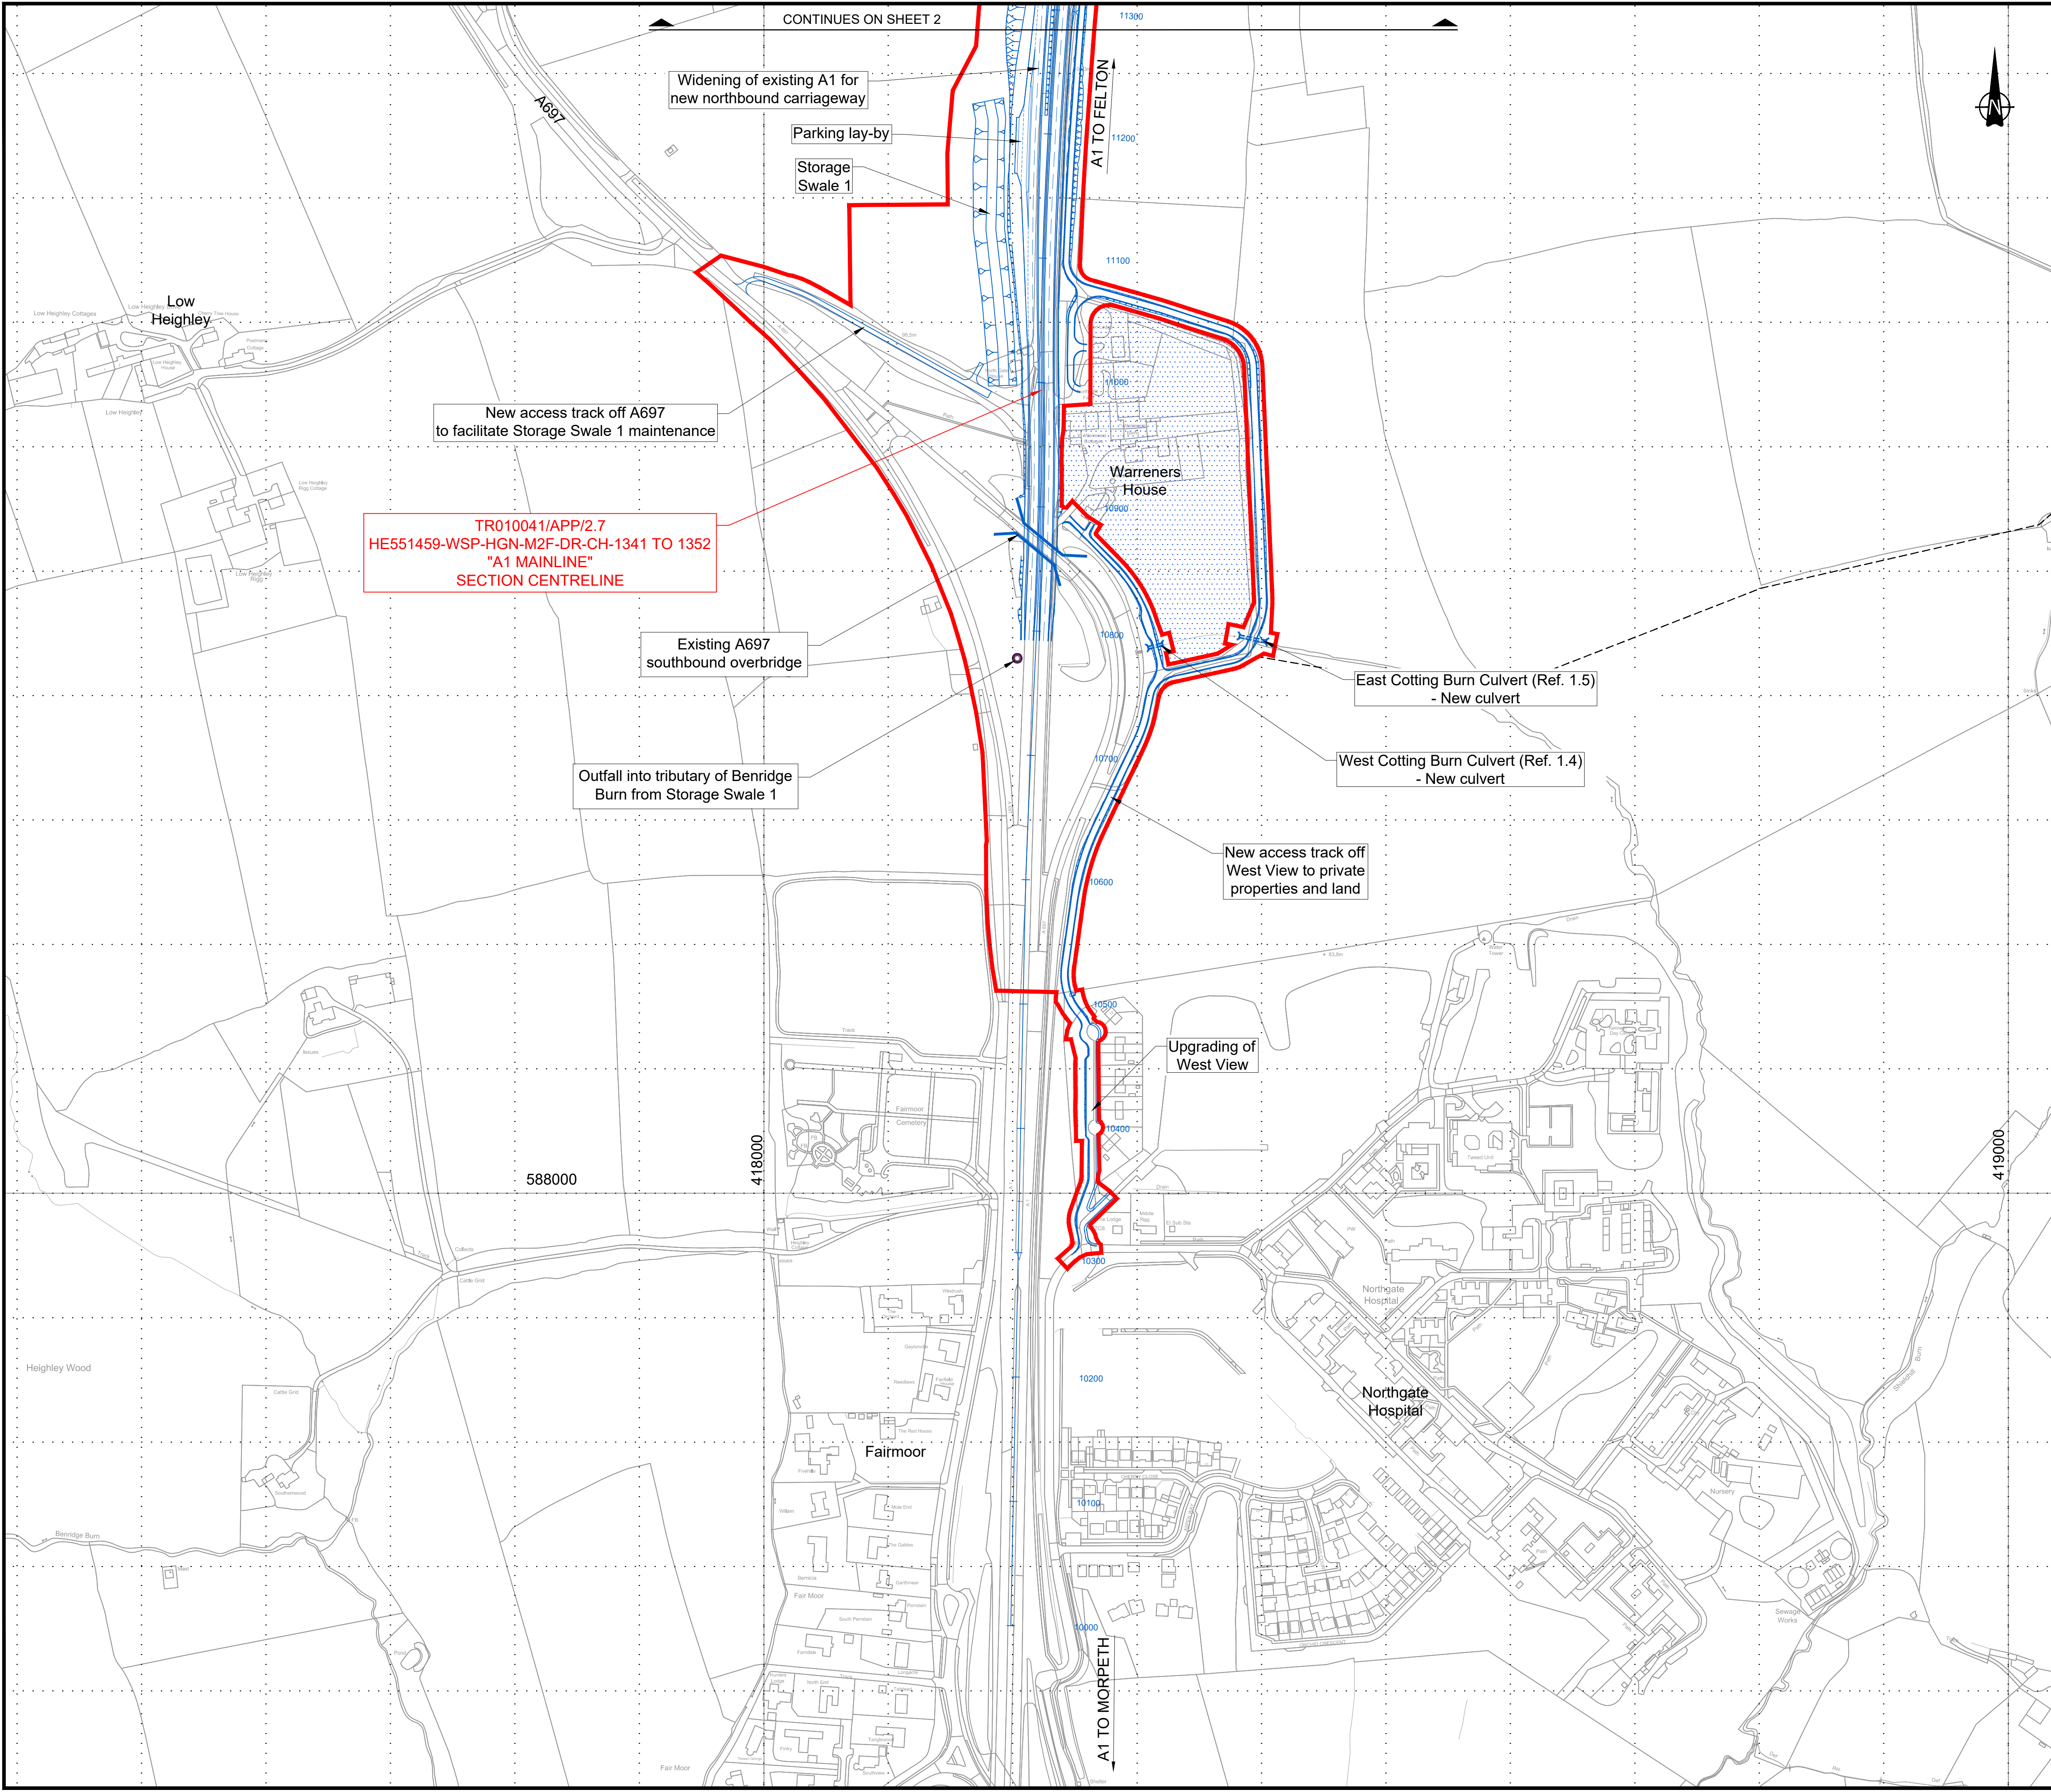

© Crown Copyright and Database Rights 2020 Ordnance Survey 100030649

NOTES:

- All dimensions and chainages are in metres unless stated otherwise.
- These plans are to be used as a location reference for each highway centreline which is then shown in section on the Engineering Section Drawings (Application Document Reference: TR010041/APP/2.7).
- All structure positions are indicative.
- Plans to be read in conjunction with Schedule 1 (Authorised Development) of the Development Consent Order (Application Document Reference: TR010041/APP/3.1).
- Details of external appearance, means of vehicular and pedestrian access and car parking are subject to detailed design work, but will be within the extents of the Order Limits.

KEY:

PROPOSED DESIGN
(SHOWN FOR ILLUSTRATIVE PURPOSES ONLY)

ORDER LIMITS


AREA NOT INCLUDED WITHIN ORDER LIMITS

EXISTING PUBLIC RIGHT OF WAY

PROPOSED DRAINAGE OUTFALL

Scale 1:2500

0	07/05/20	DCO SUBMISSION	RP	MM	TK	DM			
Rev.	Date	Description	By	Eng' Ch'k	Disc' Ch'k	App'd			
Subsability						Status			
DCO SUBMISSION						A3			
PINS Reference Number									
TR010041/APP/2.4									
Client									
Project Title									
A1 in Northumberland: Morpeth to Ellingham Part A									
Drawing Title									
GENERAL ARRANGEMENT PLANS REGULATION 5(2)(o) SHEET 01 OF 19									
Scale	1:2500	Drawn	RP	Eng. Check	MM	Approved	TK	Authorised	DM
Original Size	A1	Date	07/05/20	Date	07/05/20	Date	07/05/20	Date	07/05/20
Drawing Number									Revision
HE551459-WSP-HGN-M2F-DR-CH-1331									0
									PW Stage Code
									0

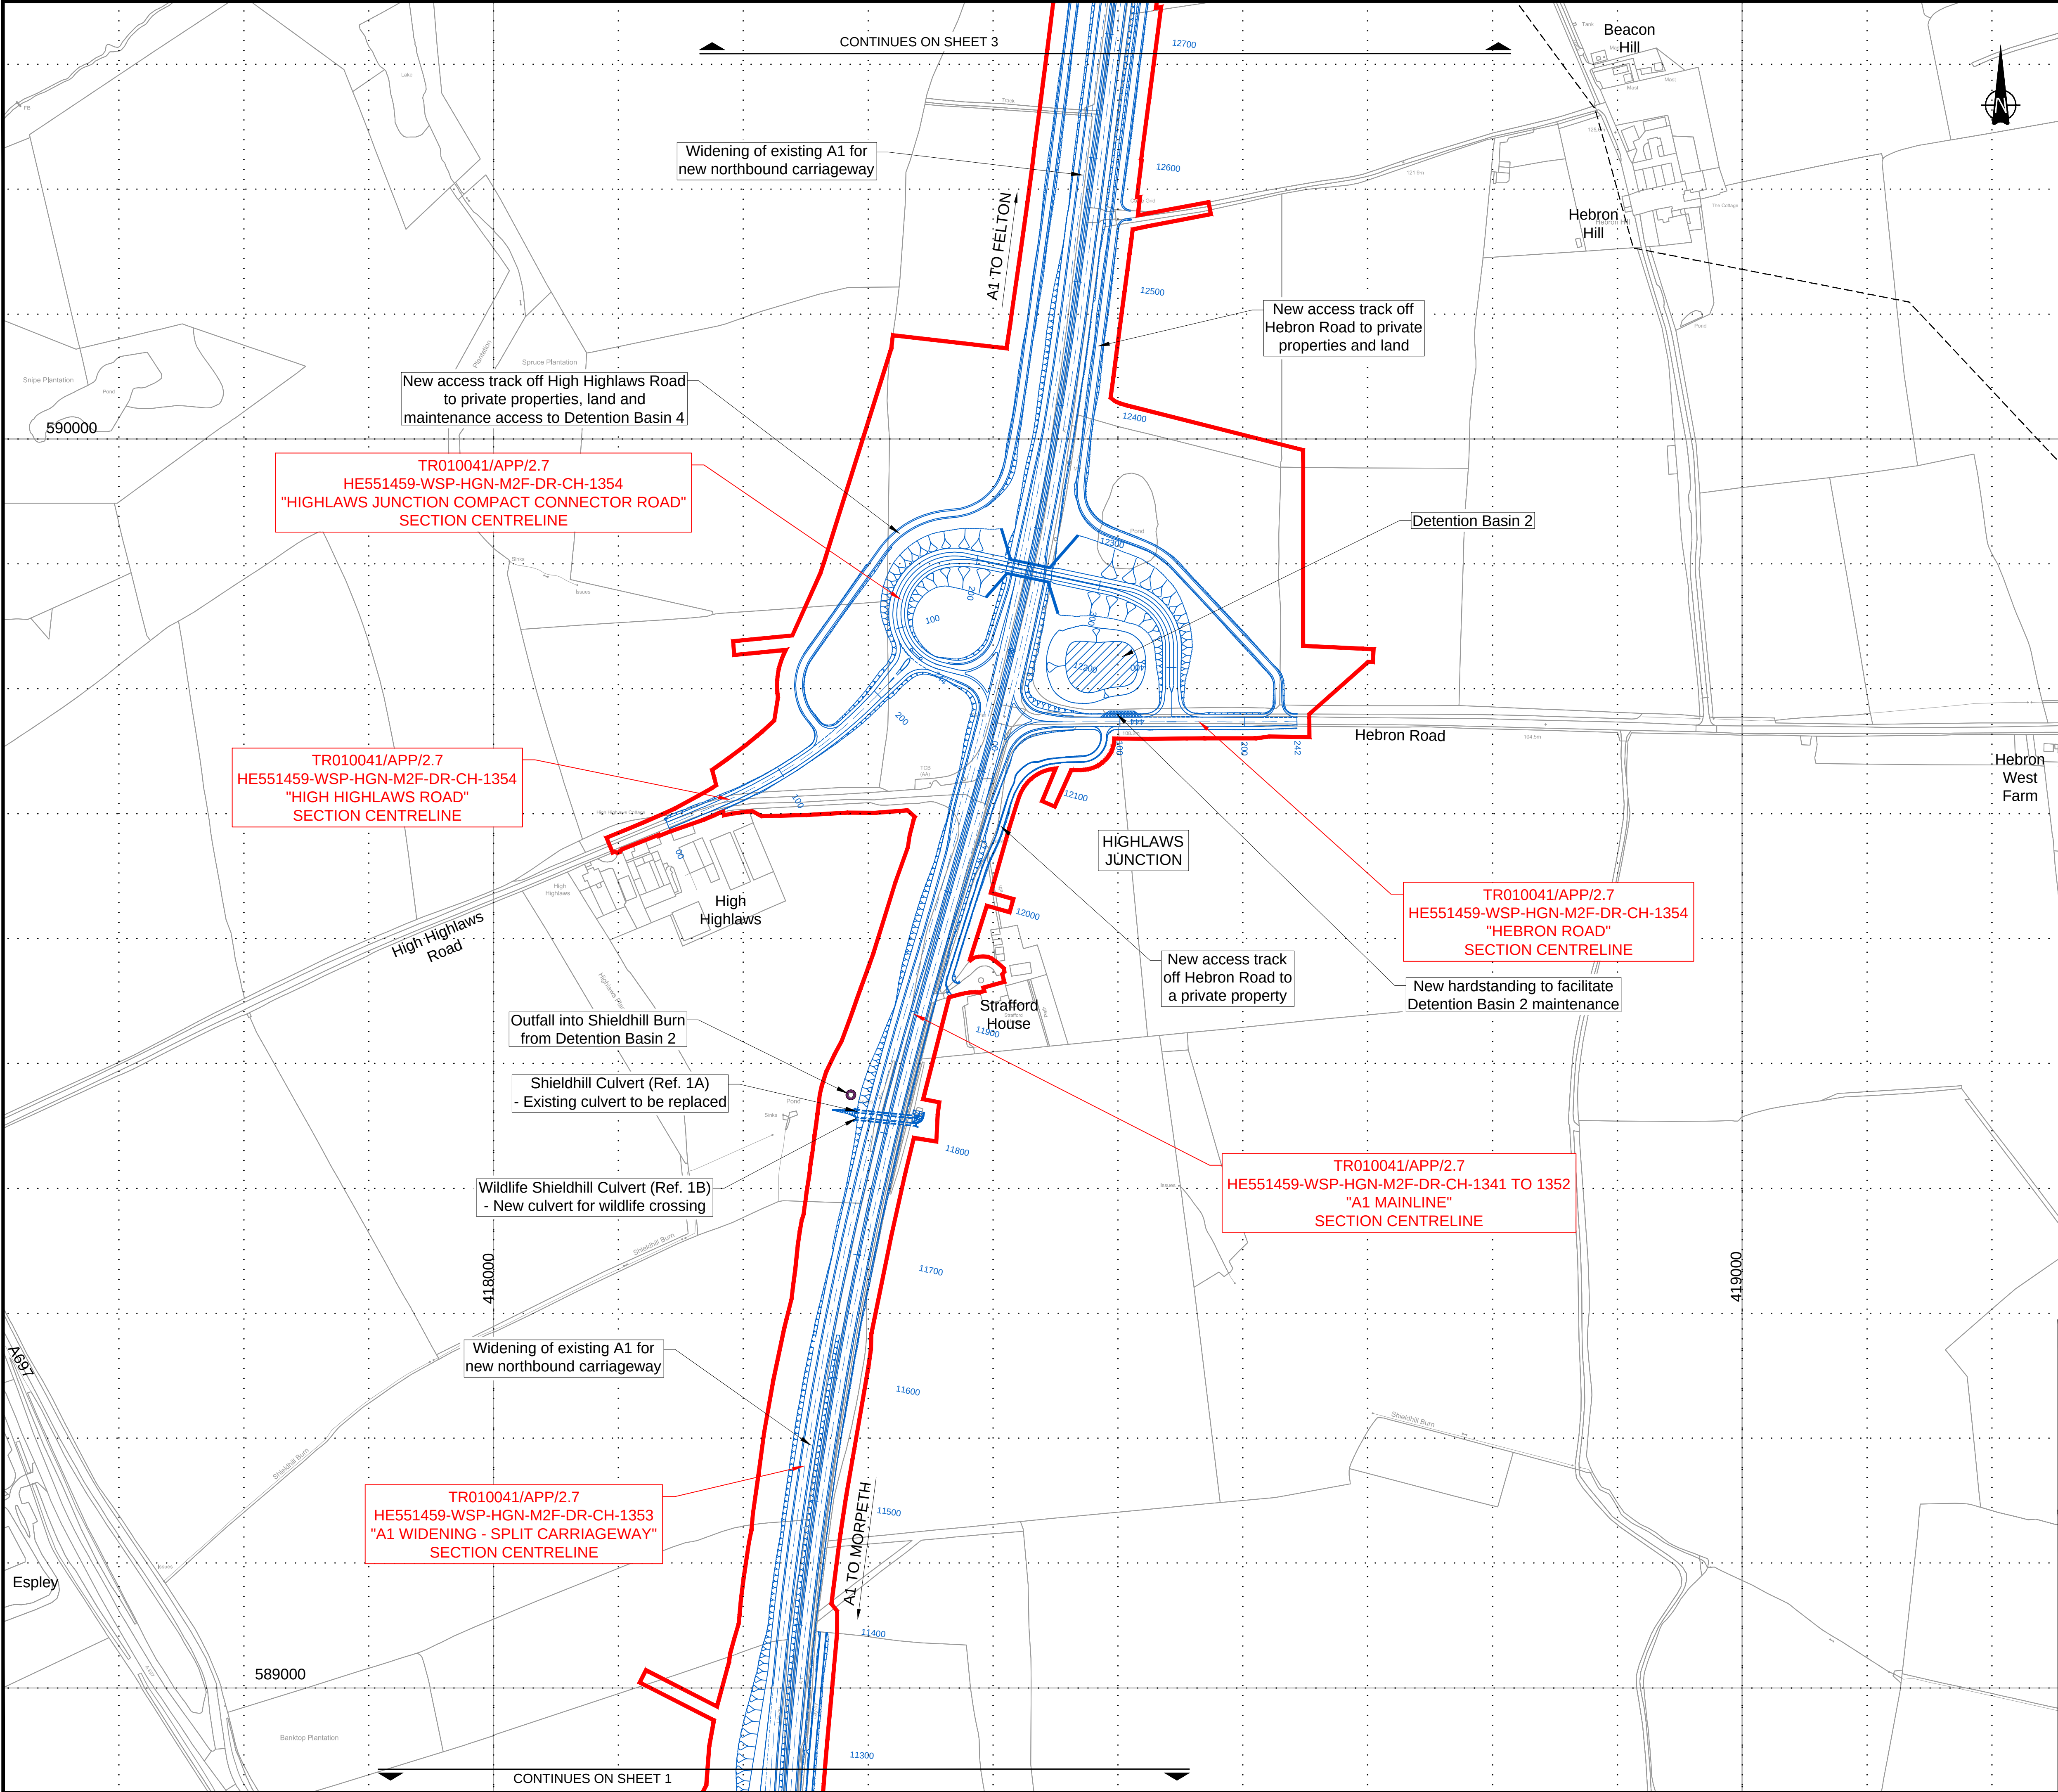

© Crown Copyright and Database Rights 2020 Ordnance Survey 100030649

NOTES:

- All dimensions and chainages are in metres unless stated otherwise.
- These plans are to be used as a location reference for each highway centreline which is then shown in section on the Engineering Section Drawings (Application Document Reference: TR010041/APP/2.7).
- All structure positions are indicative.
- Plans to be read in conjunction with Schedule 1 (Authorised Development) of the Development Consent Order (Application Document Reference: TR010041/APP/3.1).
- Details of external appearance, means of vehicular and pedestrian access and car parking are subject to detailed design work, but will be within the extents of the Order Limits.


KEY:




PROPOSED DESIGN
(SHOWN FOR ILLUSTRATIVE PURPOSES ONLY)



ORDER LIMITS

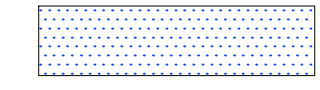

AREA NOT INCLUDED WITHIN ORDER LIMITS

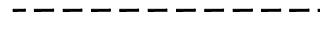

EXISTING PUBLIC RIGHT OF WAY




PROPOSED DRAINAGE OUTFALL

Scale 1:2500



0	07/05/20	DCO SUBMISSION	RP	MM	TK	DM			
Rev.	Date	Description	By	Eng' Chk	Disc' Chk	App'd			
Suitability						Status			
DCO SUBMISSION						A3			
PINS Reference Number									
TR010041/APP/2.4									
Client									
									
Project Title									
A1 in Northumberland: Morpeth to Ellingham Part A									
Drawing Title									
GENERAL ARRANGEMENT PLANS REGULATION 5(2)(o) SHEET 02 OF 19									
Scale	1:2500	Drawn	RP	Eng. Check	MM	Approved	TK	Authorised	DM
Original Size	A1	Date	07/05/20	Date	07/05/20	Date	07/05/20	Date	07/05/20
Drawing Number									Revision
HE551459-WSP-HGN-M2F-DR-CH-1332									0
PW Stage Code									0

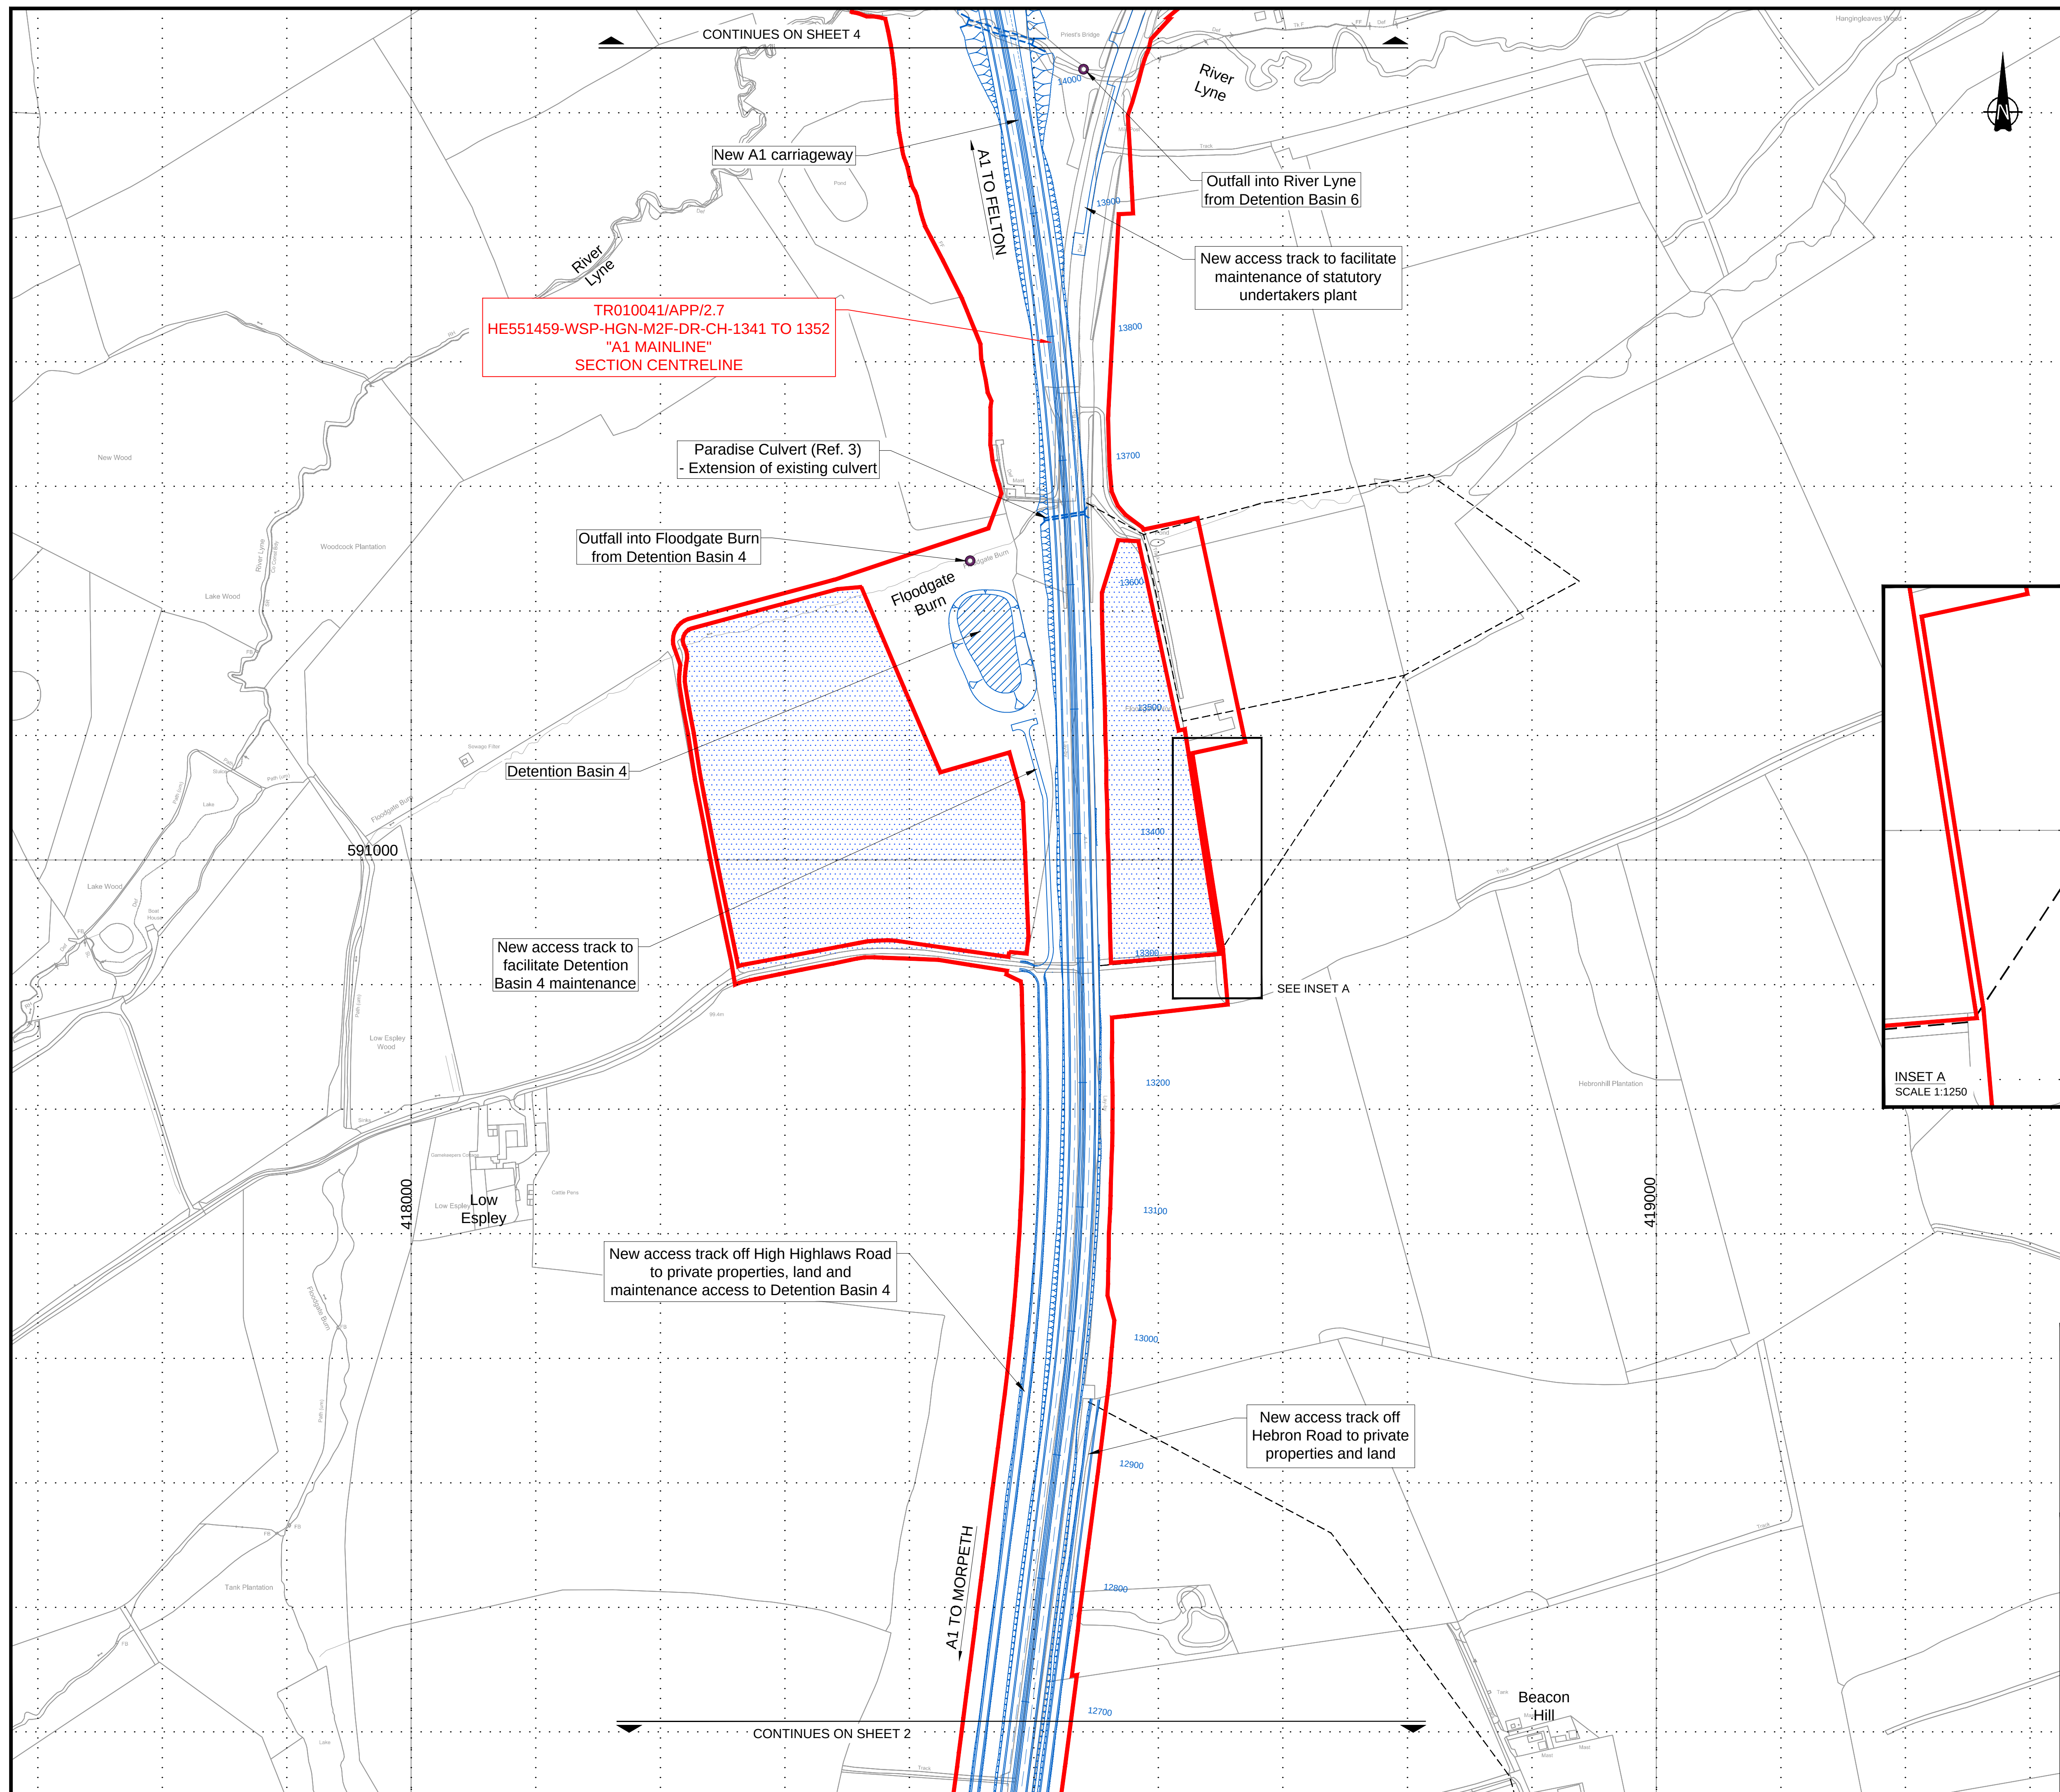

© Crown Copyright and Database Rights 2020 Ordnance Survey 100030649

NOTES:

1. All dimensions and chainages are in metres unless stated otherwise.
2. These plans are to be used as a location reference for each highway centreline which is then shown in section on the Engineering Section Drawings (Application Document Reference: TR010041/APP/2.7).
3. All structure positions are indicative.
4. Plans be read in conjunction with Schedule 1 (Authorised Development) of the Development Consent Order (Application Document Reference: TR010041/APP/3.1).
5. Details of external appearance, means of vehicular and pedestrian access and car parking are subject to detailed design work, but will be within the extents of the Order Limits.


KEY:




PROPOSED DESIGN
(SHOWN FOR ILLUSTRATIVE PURPOSES ONLY)



ORDER LIMITS

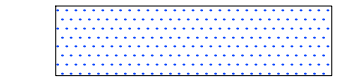


AREA NOT INCLUDED WITHIN ORDER LIMITS

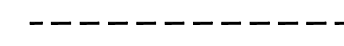


EXISTING PUBLIC RIGHT OF WAY



PROPOSED DRAINAGE OUTFALL

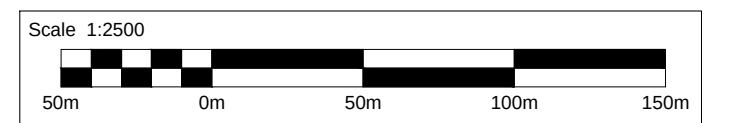

O	07/05/20	DCO SUBMISSION				RP	MM	TK	DM
Rev.	Date	Description				By	Eng CHK	Disc' CHK	App'd
Submittal								Status	A3
PINS Reference Number		TR010041/APP/2.4							
Client									
									
Project Title		A1 in Northumberland: Morpeth to Ellingham Part A							
Drawing Title		GENERAL ARRANGEMENT PLANS REGULATION 5(2)(o) SHEET 03 OF 19							
Scale	Drawn	Eng. Check	Approved	Authorised					
1:2500	RP	MM	TK	DM					
Original Size	Date	Date	Date	Date					
A1	07/05/20	07/05/20	07/05/20	07/05/20					
Drawing Number								Revision	0
HE551459-WSP-HGN-M2F-DR-CH-1333								PW Stage Code	0

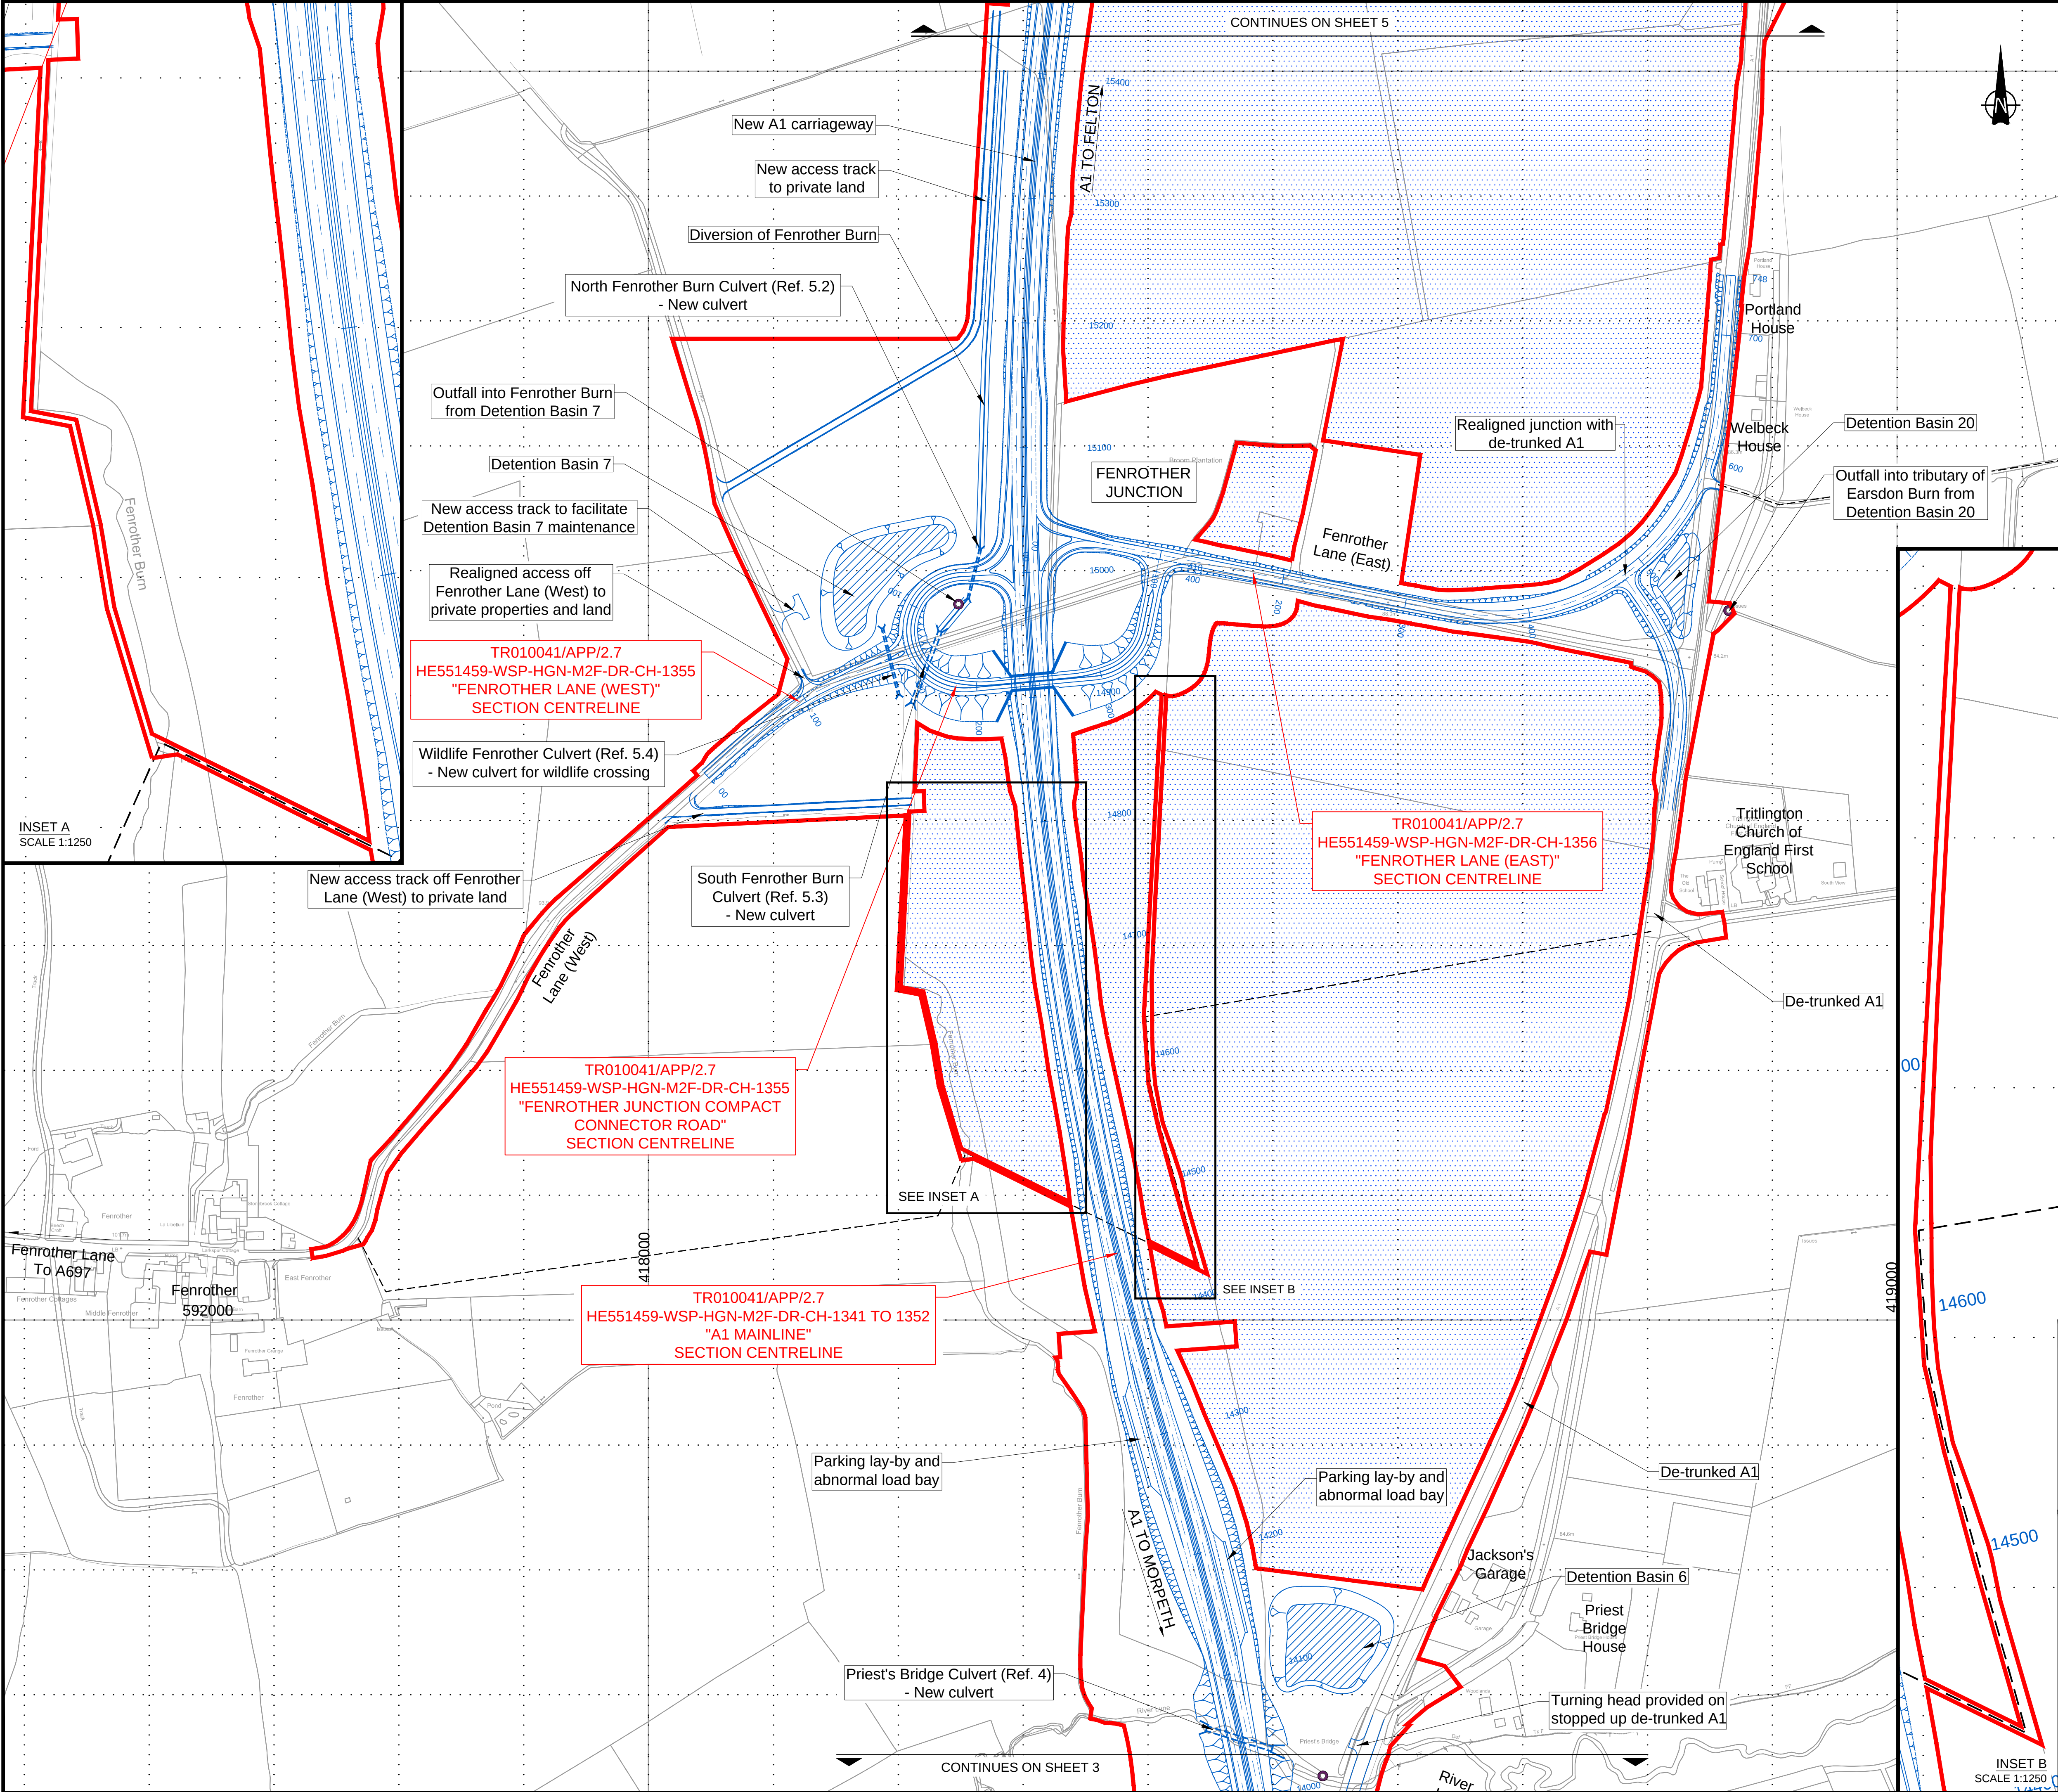

© Crown Copyright and Database Rights 2020 Ordnance Survey 100030649

NOTES:

- All dimensions and chainages are in metres unless stated otherwise.
- These plans are to be used as a location reference for each highway centreline which is then shown in section on the Engineering Section Drawings (Application Document Reference: TR010041/APP/2.7).
- All structure positions are indicative.
- Plans to be read in conjunction with Schedule 1 (Authorised Development) of the Development Consent Order (Application Document Reference: TR010041/APP/3.1).
- Details of external appearance, means of vehicular and pedestrian access and car parking are subject to detailed design work, but will be within the extents of the Order Limits.

KEY:

PROPOSED DESIGN
(SHOWN FOR ILLUSTRATIVE PURPOSES ONLY)

ORDER LIMITS


AREA NOT INCLUDED WITHIN ORDER LIMITS

EXISTING PUBLIC RIGHT OF WAY

PROPOSED DRAINAGE OUTFALL

Scale 1:2500

0	07/05/20	DCO SUBMISSION	RP	MM	TK	DM			
Rev.	Date	Description	By	Eng' Chk	Disc' Chk	App'd			
Suitability						Status			
DCO SUBMISSION						A3			
PINS Reference Number									
TR010041/APP/2.4									
Client									
									
Project Title									
A1 in Northumberland: Morpeth to Ellingham Part A									
Drawing Title									
GENERAL ARRANGEMENT PLANS REGULATION 5(2)(o) SHEET 04 OF 19									
Scale	1:2500	Drawn	RP	Eng. Check	MM	Approved	TK	Authorised	DM
Original Size	A1	Date	07/05/20	Date	07/05/20	Date	07/05/20	Date	07/05/20
Drawing Number									Revision
HE551459-WSP-HGN-M2F-DR-CH-1334									0
PW Stage Code									0

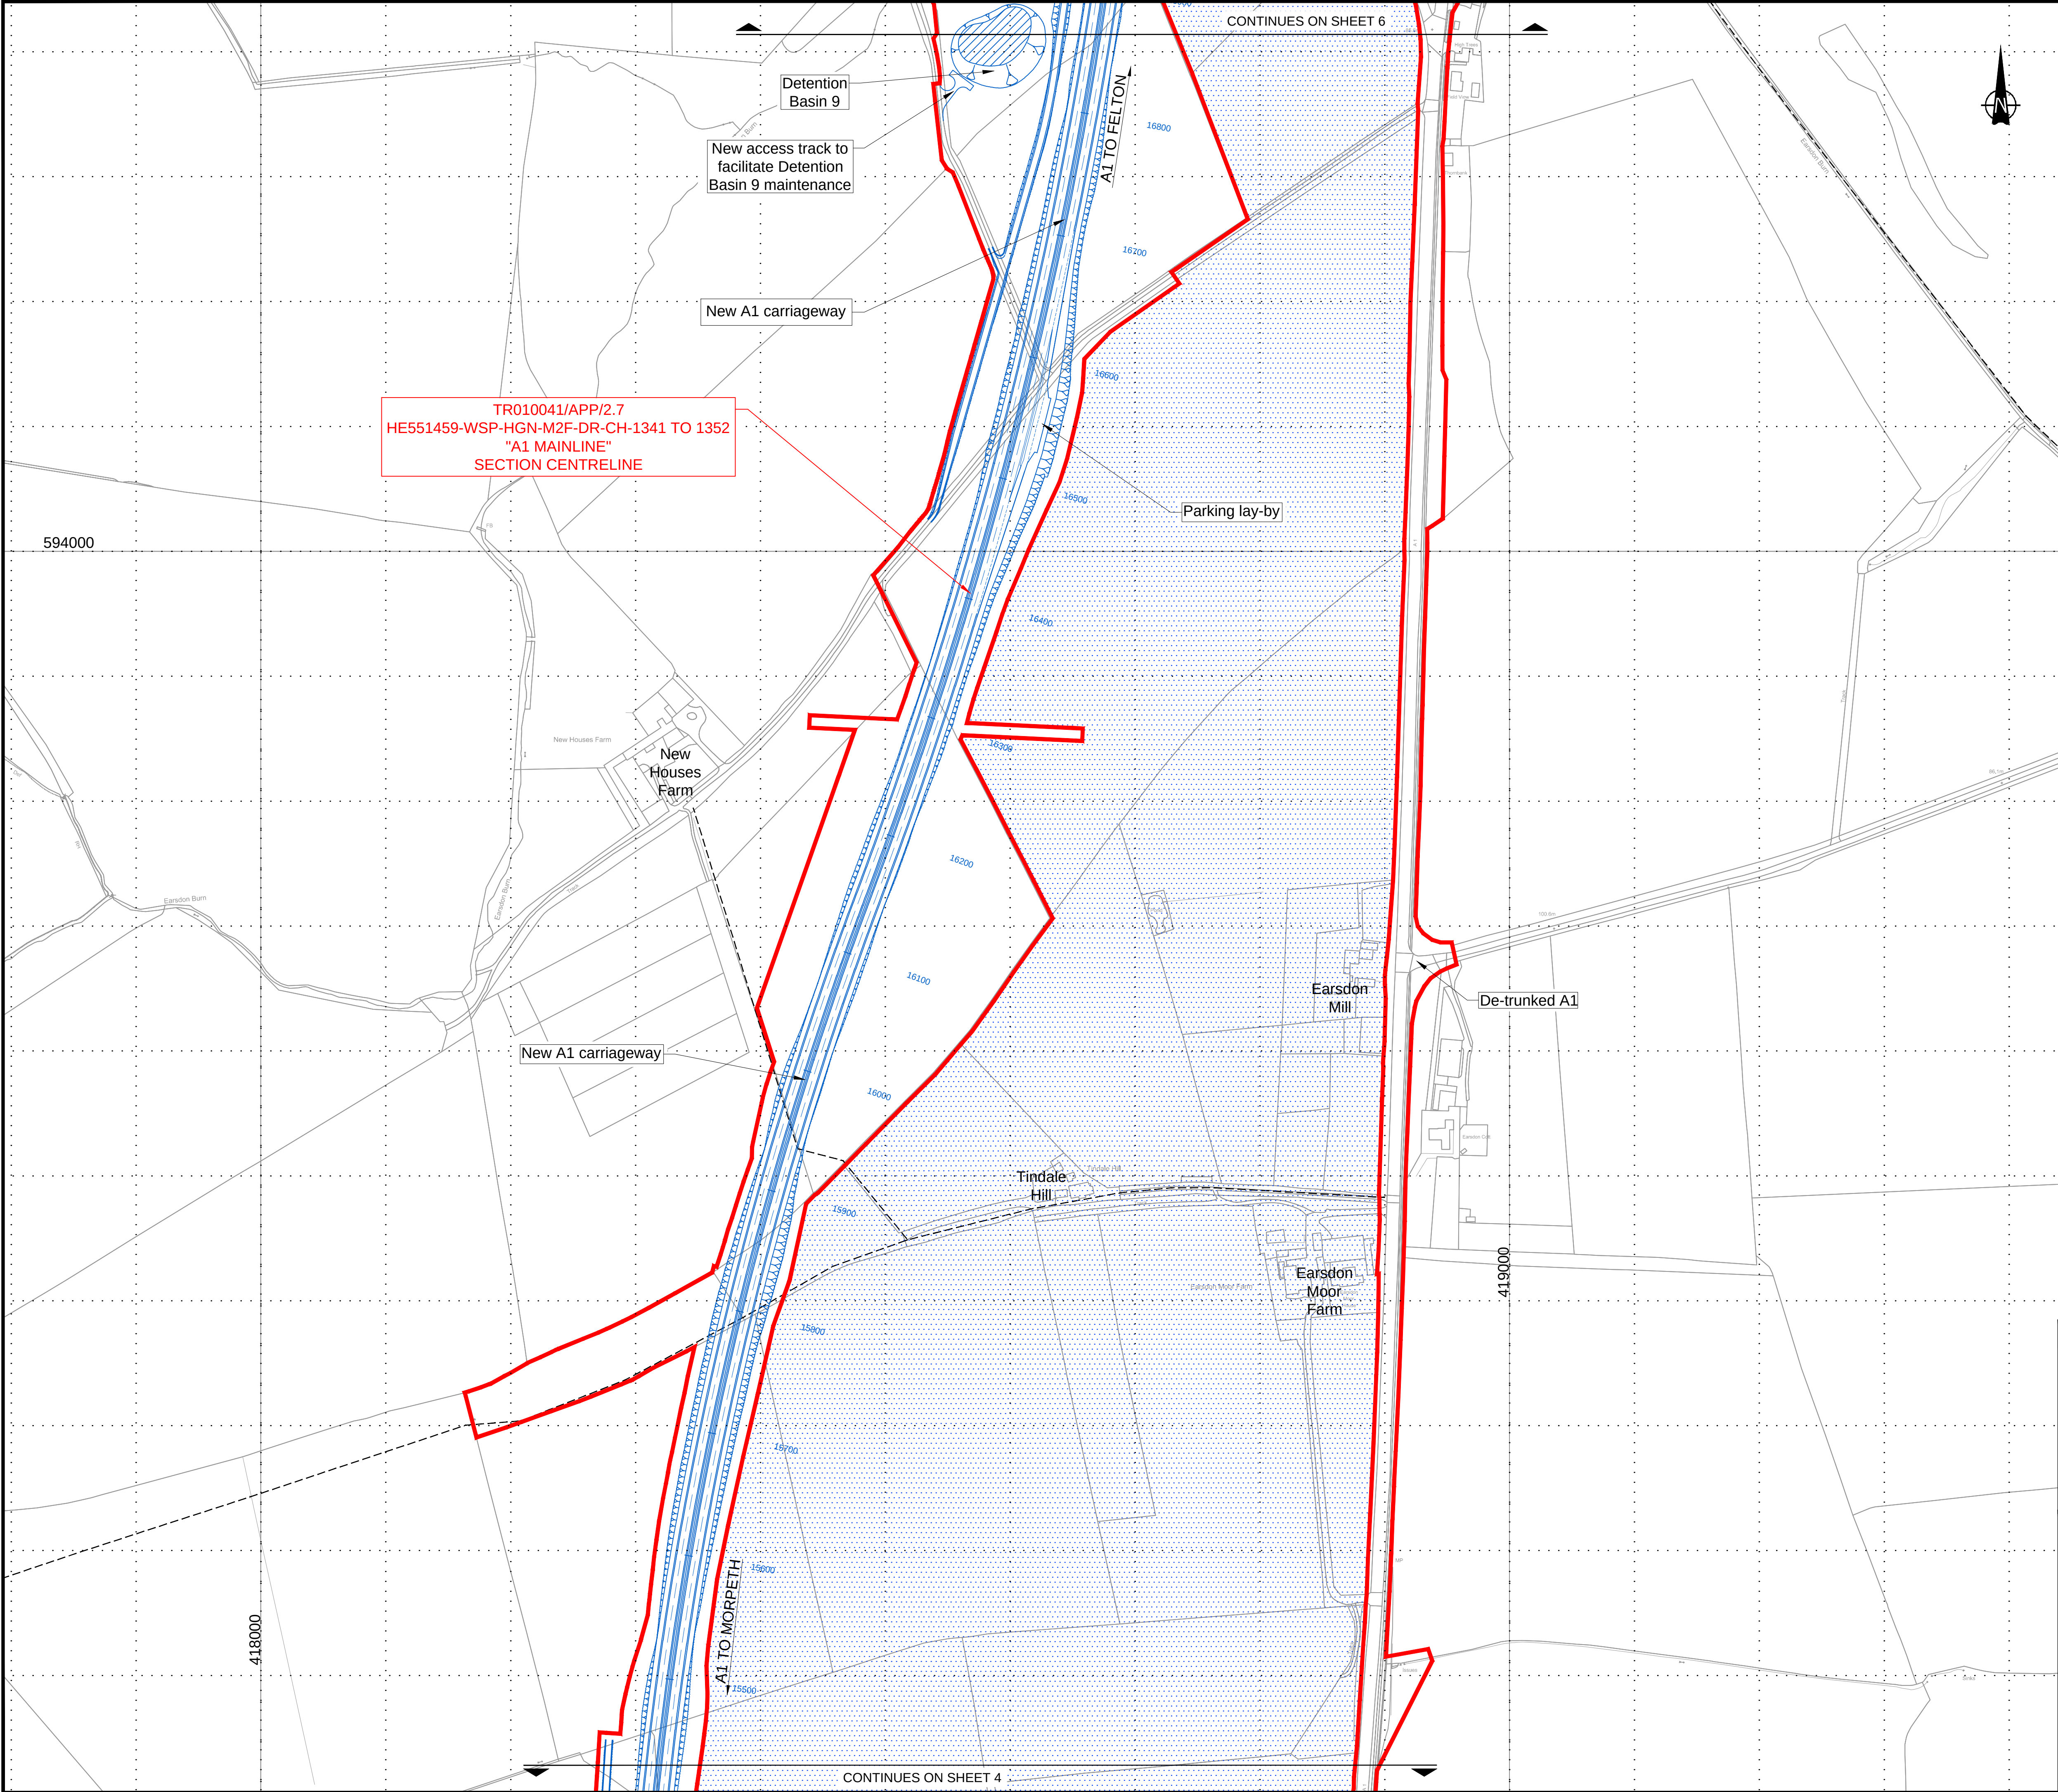

© Crown Copyright and Database Rights 2020 Ordnance Survey 100030649

NOTES:

- All dimensions and chainages are in metres unless stated otherwise.
- These plans are to be used as a location reference for each highway centreline which is then shown in section on the Engineering Section Drawings (Application Document Reference: TR010041/APP/2.7).
- All structure positions are indicative.
- Plans to be read in conjunction with Schedule 1 (Authorised Development) of the Development Consent Order (Application Document Reference: TR010041/APP/3.1).
- Details of external appearance, means of vehicular and pedestrian access and car parking are subject to detailed design work, but will be within the extents of the Order Limits.

KEY:

PROPOSED DESIGN
(SHOWN FOR ILLUSTRATIVE PURPOSES ONLY)

ORDER LIMITS


AREA NOT INCLUDED WITHIN ORDER LIMITS

EXISTING PUBLIC RIGHT OF WAY

PROPOSED DRAINAGE OUTFALL

Scale 1:2500

0	07/05/20	DCO SUBMISSION		RP	MM	TK	DM
Rev.	Date	Description		By	Eng' Chk	Disc' Chk	App'd
Suitability			DCO SUBMISSION				Status
							A3
PINS Reference Number			TR010041/APP/2.4				
Client							
Project Title							
A1 in Northumberland: Morpeth to Ellingham Part A							
Drawing Title							
GENERAL ARRANGEMENT PLANS REGULATION 5(2)(o) SHEET 05 OF 19							
Scale	1:2500	Drawn	RP	Eng. Check	MM	Approved	TK
Original Size	A1	Date	07/05/20	Date	07/05/20	Date	07/05/20
Drawing Number							Revision
HE551459-WSP-HGN-M2F-DR-CH-1335							0
							PW Stage Code
							0

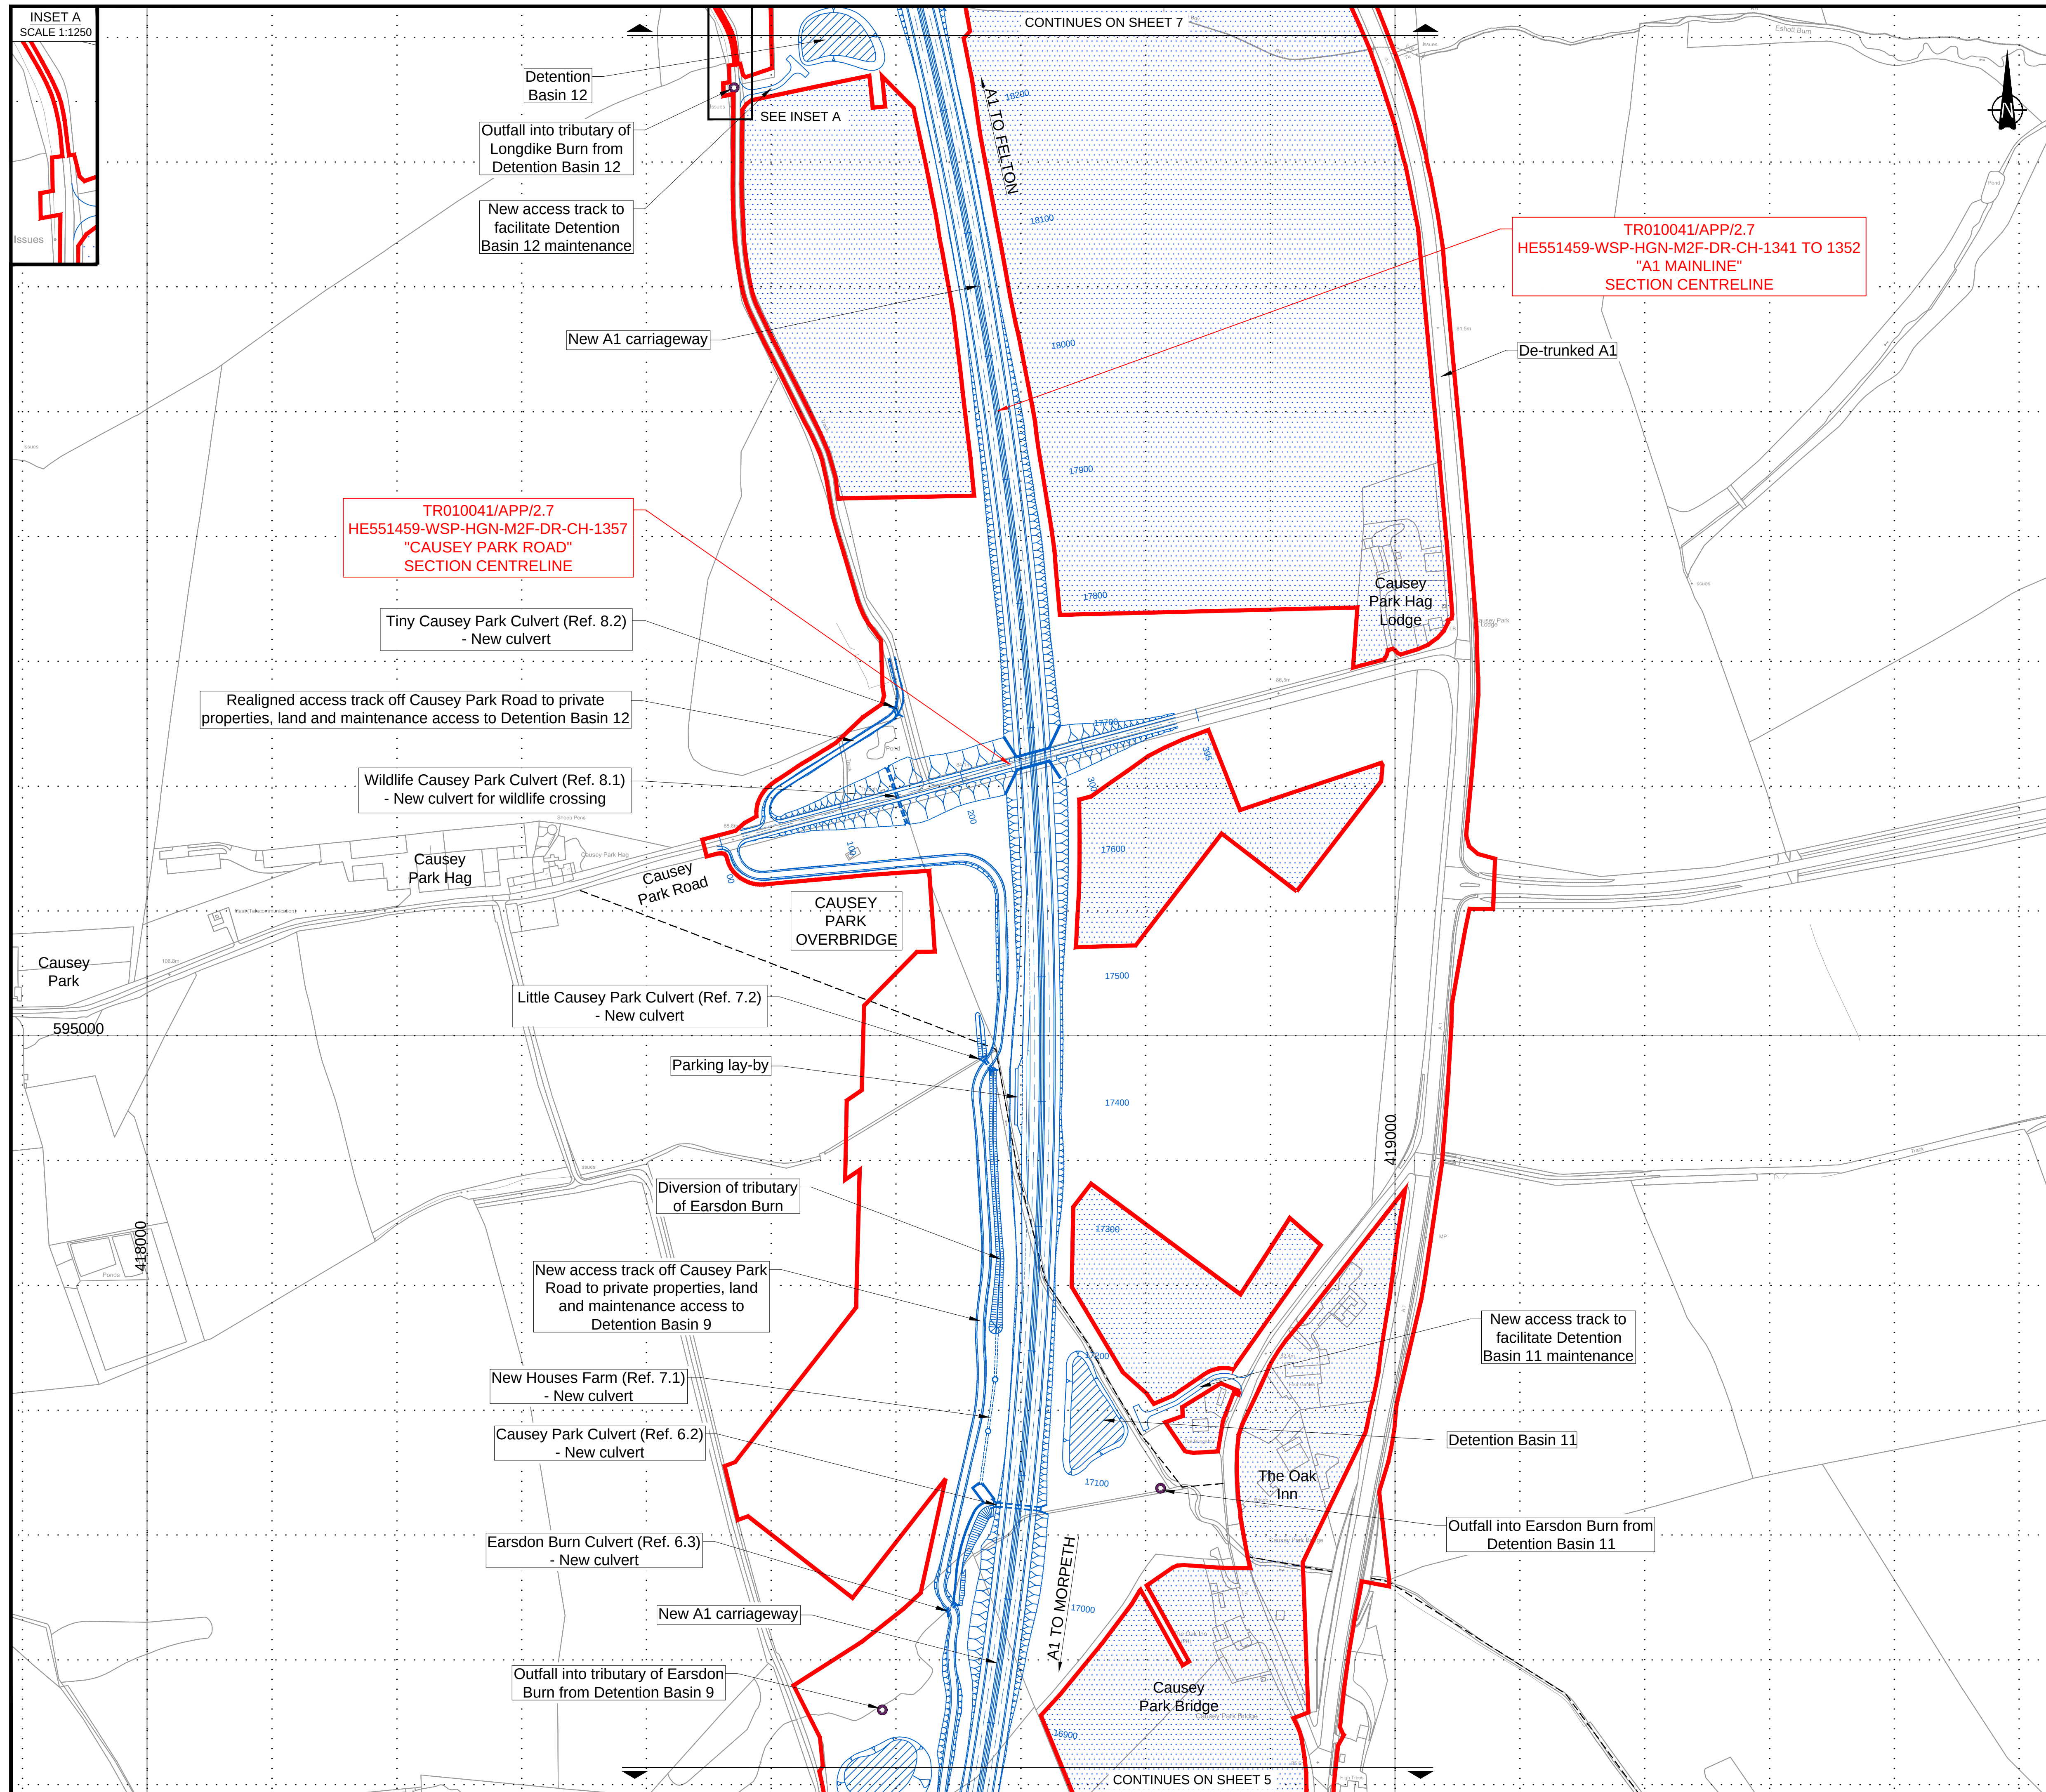

© Crown Copyright and Database Rights 2020 Ordnance Survey 100030649

NOTES:

1. All dimensions and chainages are in metres unless stated otherwise.
2. These plans are to be used as a location reference for each highway centreline which is then shown in section on the Engineering Section Drawings (Application Document Reference: TR010041/APP/2.7).
3. All structure positions are indicative.
4. Plans to be read in conjunction with Schedule 1 (Authorised Development) of the Development Consent Order (Application Document Reference: TR010041/APP/3.1).
5. Details of external appearance, means of vehicular and pedestrian access and car parking are subject to detailed design work, but will be within the extents of the Order Limits.


KEY:




PROPOSED DESIGN
(SHOWN FOR ILLUSTRATIVE PURPOSES ONLY)



ORDER LIMITS

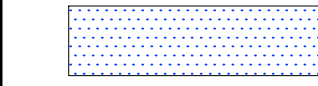


AREA NOT INCLUDED WITHIN ORDER LIMITS

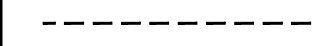


EXISTING PUBLIC RIGHT OF WAY



PROPOSED DRAINAGE OUTFALL

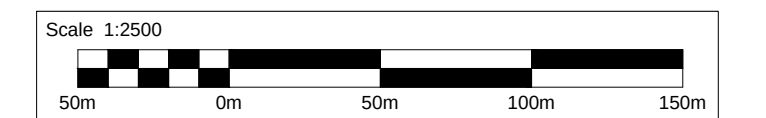[illegible]


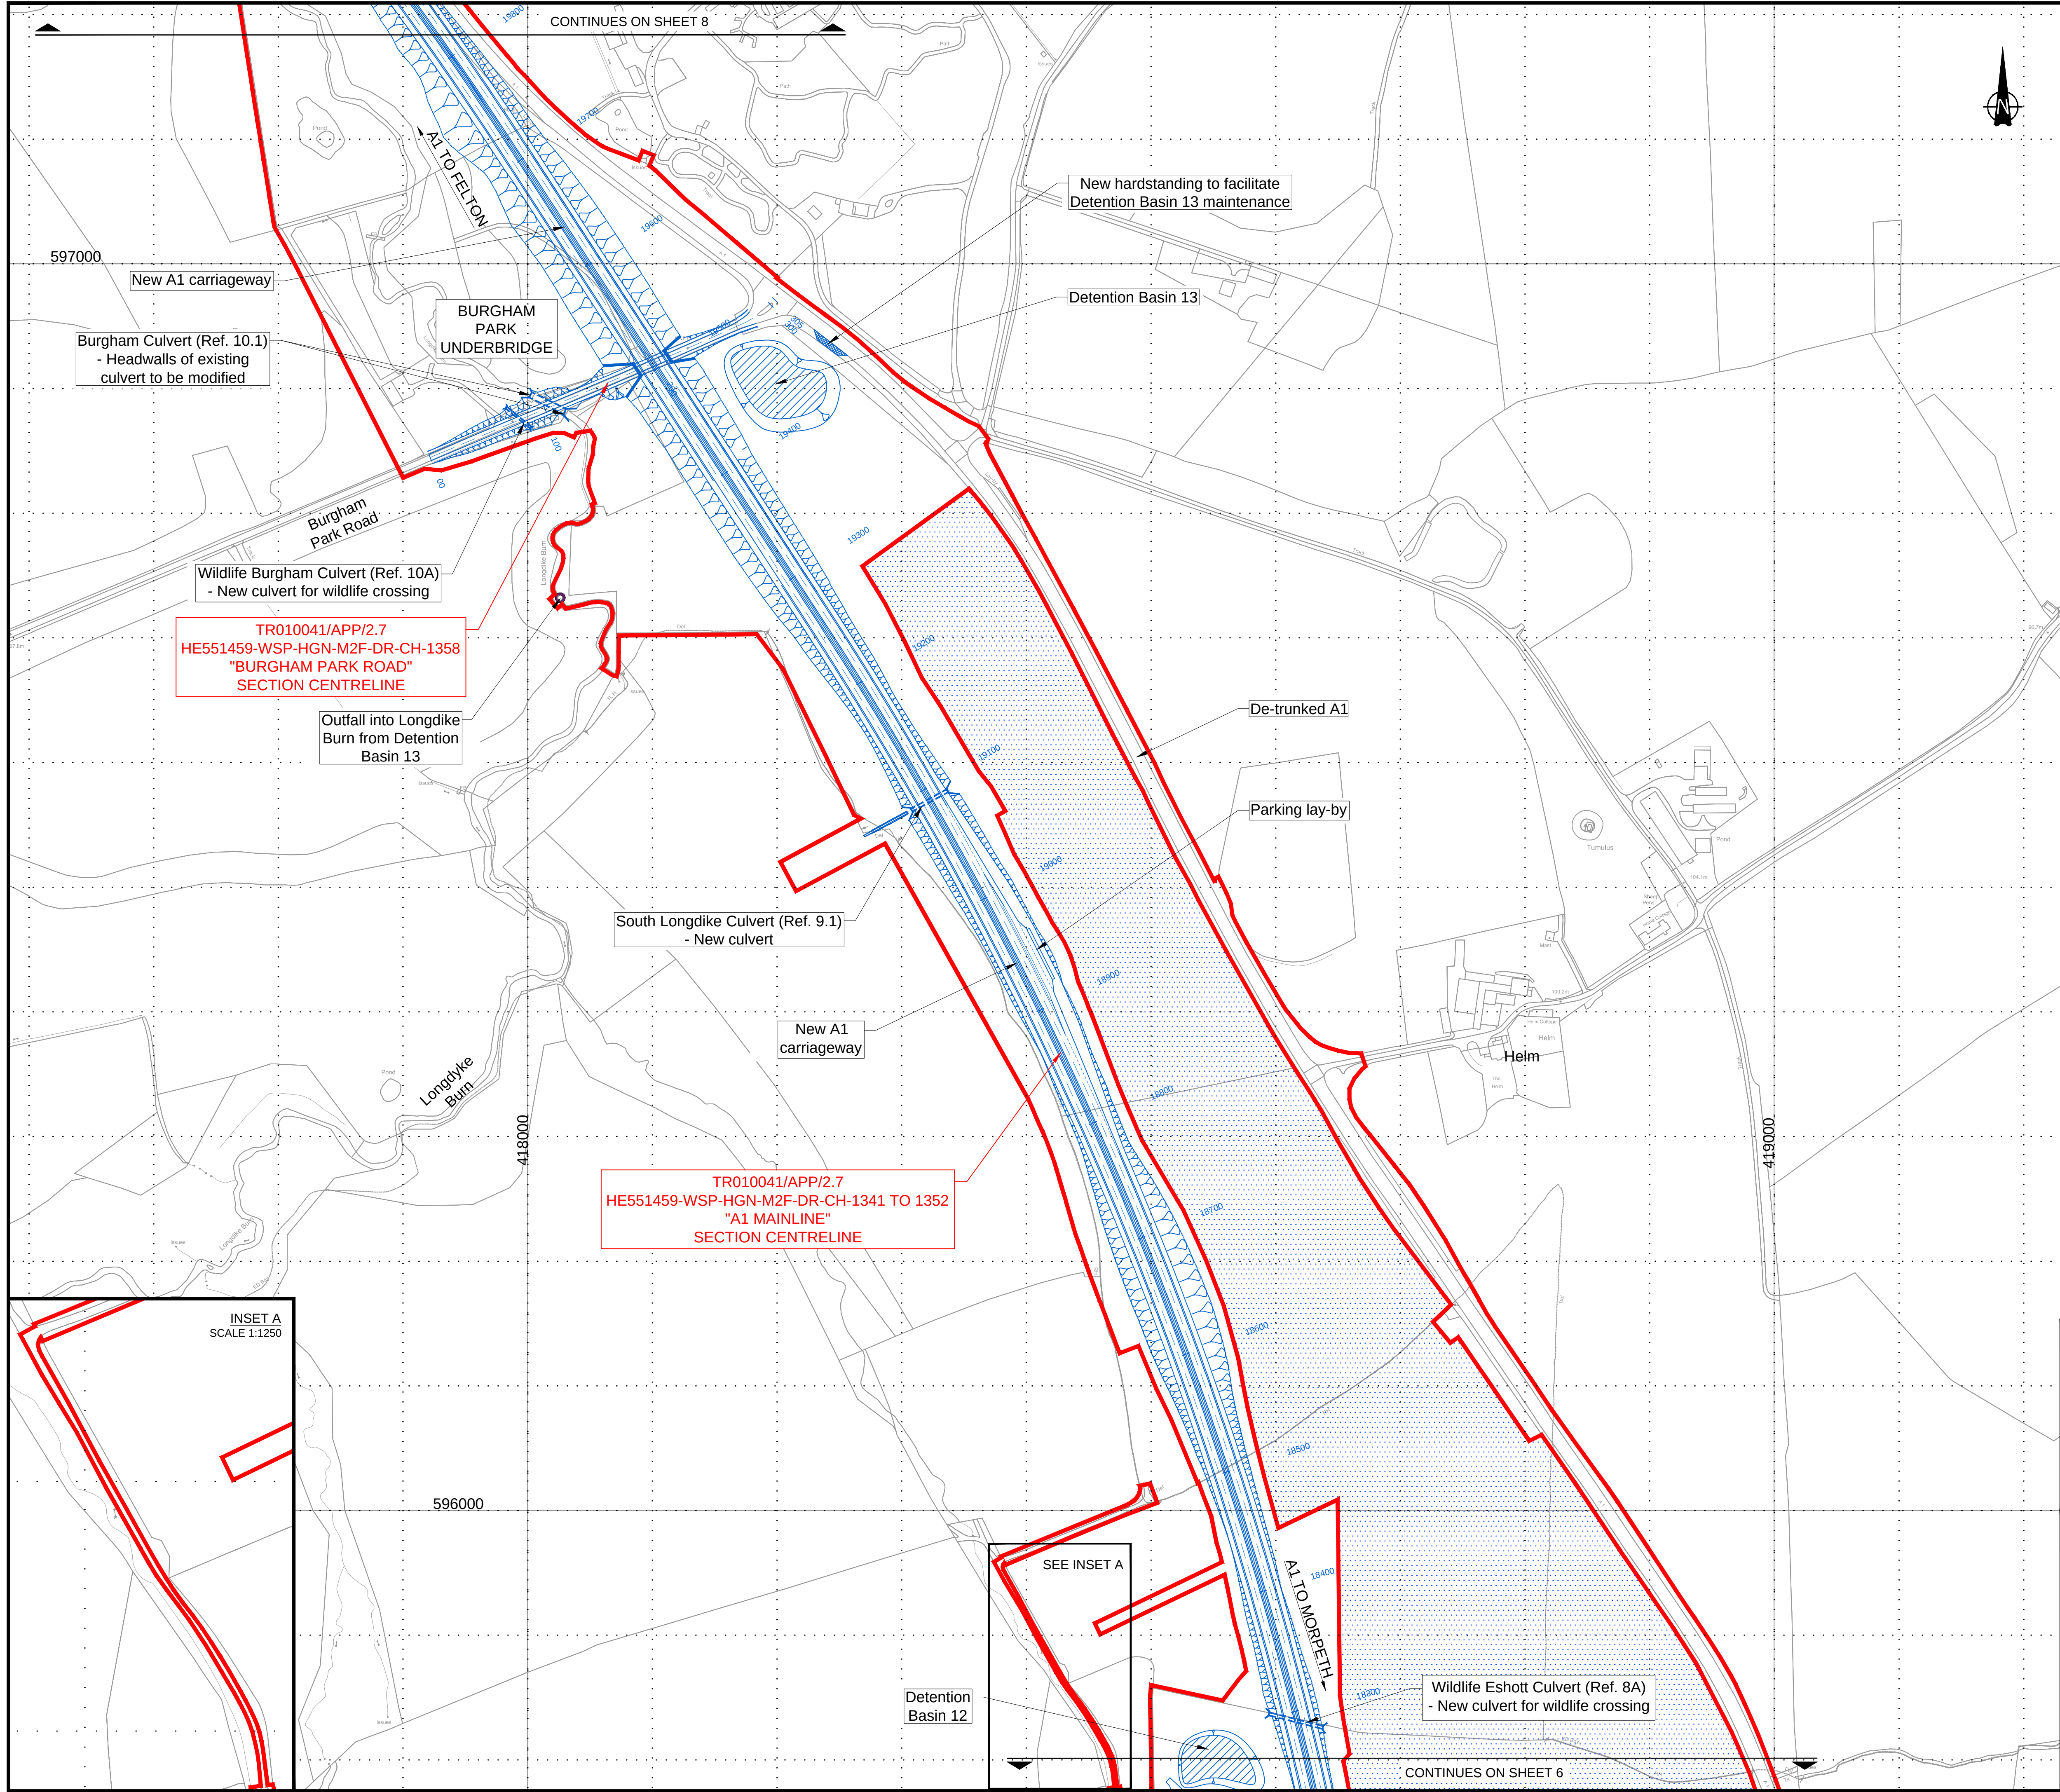


© Crown Copyright and Database Rights 2020 Ordnance Survey 100030649

NOTES:

- All dimensions and chainages are in metres unless stated otherwise.
- These plans are to be used as a location reference for each highway centreline which is then shown in section on the Engineering Section Drawings (Application Document Reference: TR010041/APP/2.7).
- All structure positions are indicative.
- Plans to be read in conjunction with Schedule 1 (Authorised Development) of the Development Consent Order (Application Document Reference: TR010041/APP/3.1).
- Details of external appearance, means of vehicular and pedestrian access and car parking are subject to detailed design work, but will be within the extents of the Order Limits.

KEY:

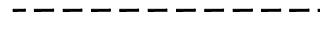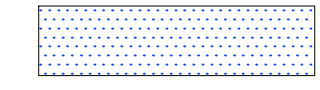

PROPOSED DESIGN
(SHOWN FOR ILLUSTRATIVE PURPOSES ONLY)


ORDER LIMITS

AREA NOT INCLUDED WITHIN ORDER LIMITS


EXISTING PUBLIC RIGHT OF WAY

PROPOSED DRAINAGE OUTFALL

Scale 1:2500

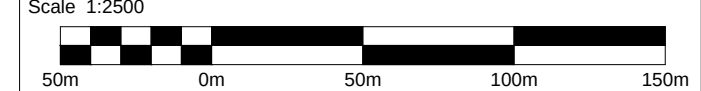

0	07/05/20	DCO SUBMISSION	RP	MM	TK	DM			
Rev.	Date	Description	By	Eng' Chk	Disc' Chk	App'd			
Suitability						Status			
DCO SUBMISSION						A3			
PINS Reference Number									
TR010041/APP/2.4									
Client									
									
Project Title									
A1 in Northumberland: Morpeth to Ellingham Part A									
Drawing Title									
GENERAL ARRANGEMENT PLANS REGULATION 5(2)(o) SHEET 07 OF 19									
Scale	1:2500	Drawn	RP	Eng. Check	MM	Approved	TK	Authorised	DM
Original Size	A1	Date	07/05/20	Date	07/05/20	Date	07/05/20	Date	07/05/20
Drawing Number									Revision
HE551459-WSP-HGN-M2F-DR-CH-1337									0
									PW Stage Code
									0

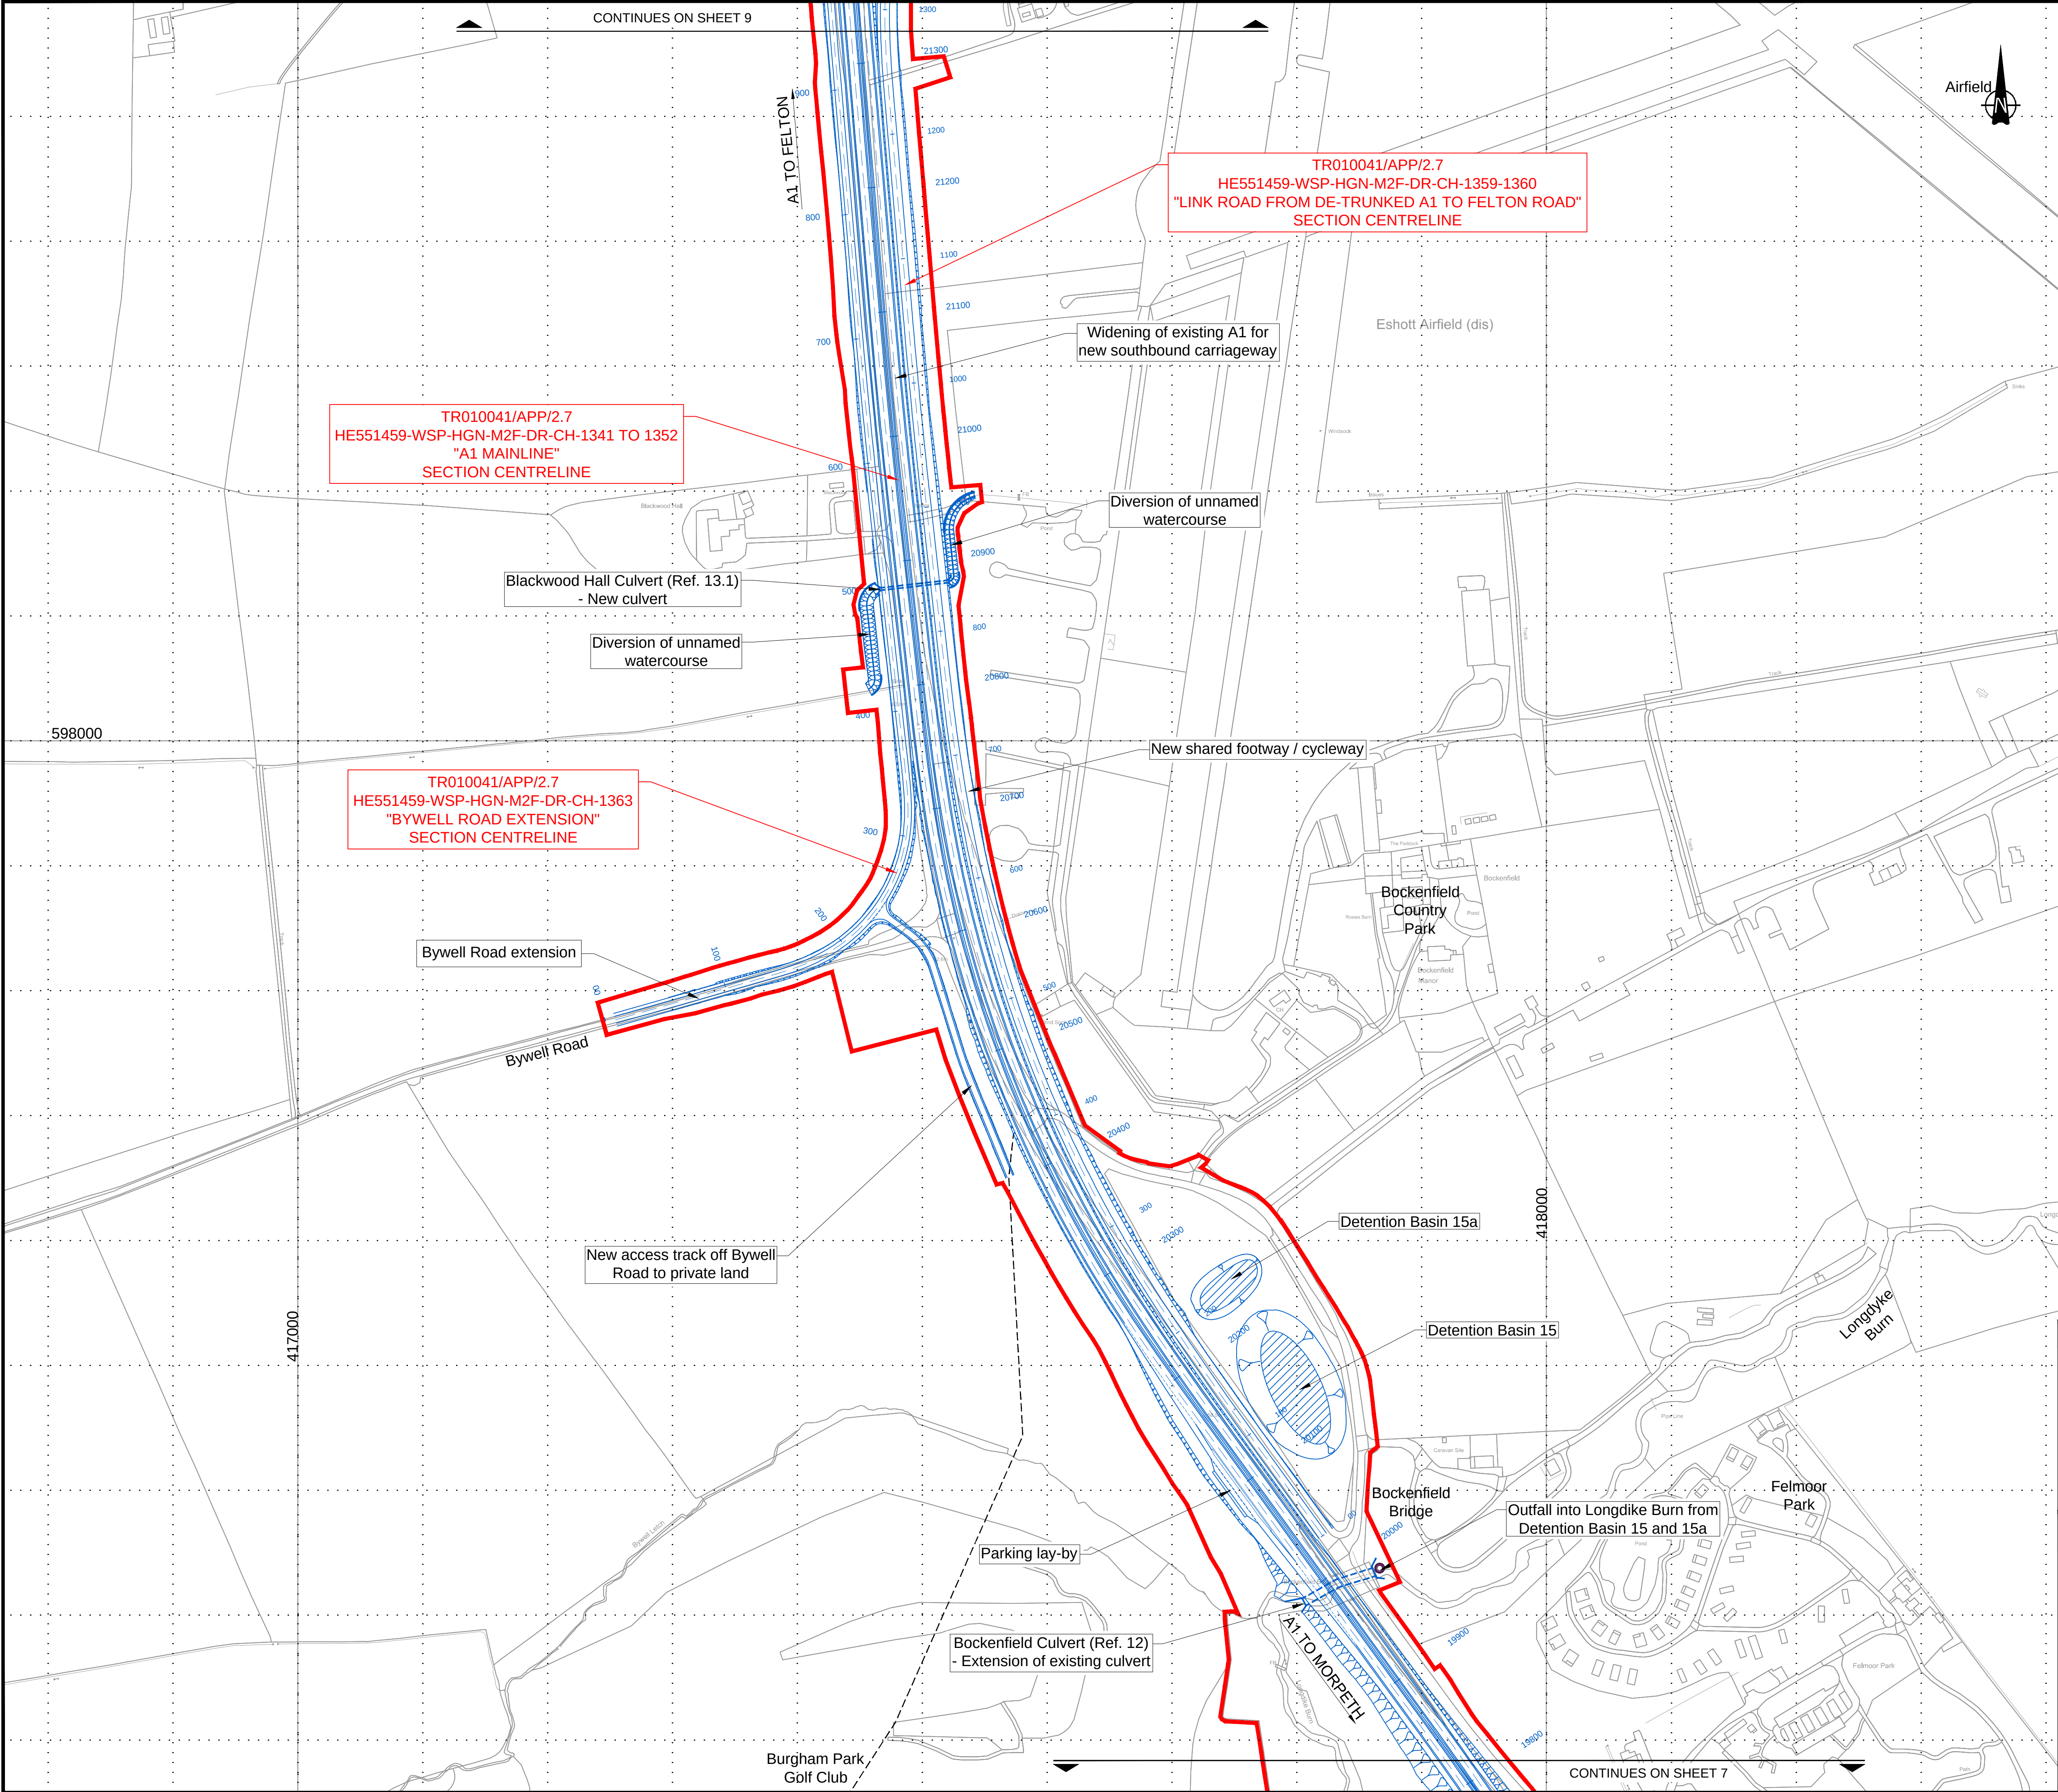

© Crown Copyright and Database Rights 2020 Ordnance Survey 100030649

NOTES:

- All dimensions and chainages are in metres unless stated otherwise.
- These plans are to be used as a location reference for each highway centreline which is then shown in section on the Engineering Section Drawings (Application Document Reference: TR010041/APP/2.7).
- All structure positions are indicative.
- Plans to be read in conjunction with Schedule 1 (Authorised Development) of the Development Consent Order (Application Document Reference: TR010041/APP/3.1).
- Details of external appearance, means of vehicular and pedestrian access and car parking are subject to detailed design work, but will be within the extents of the Order Limits.

KEY:

PROPOSED DESIGN (SHOWN FOR ILLUSTRATIVE PURPOSES ONLY)

ORDER LIMITS

AREA NOT INCLUDED WITHIN ORDER LIMITS

EXISTING PUBLIC RIGHT OF WAY


PROPOSED DRAINAGE OUTFALL


0	07/05/20	DCO SUBMISSION	RP	MM	TK	DM			
Rev.	Date	Description	By	Eng' Chk	Disc' Chk	App'd			
Suitability						Status			
DCO SUBMISSION						A3			
PINS Reference Number									
TR010041/APP/2.4									
Client									
Project Title									
A1 in Northumberland: Morpeth to Ellingham Part A									
Drawing Title									
GENERAL ARRANGEMENT PLANS REGULATION 5(2)(o) SHEET 08 OF 19									
Scale	1:2500	Drawn	RP	Eng. Check	MM	Approved	TK	Authorised	DM
Original Size	A1	Date	07/05/20	Date	07/05/20	Date	07/05/20	Date	07/05/20
Drawing Number	HE551459-WSP-HGN-M2F-DR-CH-1338								
Revision	0								
PW Stage Code	0								

NOTES:

1. All dimensions and chainages are in metres unless stated otherwise.
2. These plans are to be used as a location reference for each highway centreline which is then shown in section on the Engineering Section Drawings (Application Document Reference: TR010041/APP/2.7).
3. All structure positions are indicative.
4. Plans to be read in conjunction with Schedule 1 (Authorised Development) of the Development Consent Order (Application Document Reference: TR010041/APP/3.1).
5. Details of external appearance, means of vehicular and pedestrian access and car parking are subject to detailed design work, but will be within the extents of the Order Limits.

KEY:

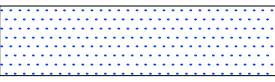-  PROPOSED DESIGN
(SHOWN FOR ILLUSTRATIVE PURPOSES ONLY)
-  ORDER LIMITS
-  AREA NOT INCLUDED WITHIN ORDER LIMITS
-  EXISTING PUBLIC RIGHT OF WAY
-  PROPOSED DRAINAGE OUTFALL

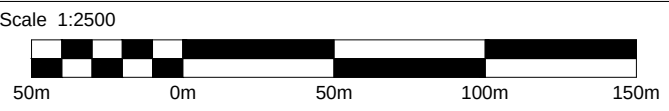

0	07/05/20	DCO SUBMISSION		RP	MM	TK	DM
Rev.	Date	Description		By	Eng' Chk	Disc' Chk	Apprd
Sustainability							Status
DCO SUBMISSION							A3



PINS Reference Number	TR010041/APP/2.4
-----------------------	------------------

Client	
--------	---


Project Title	A1 in Northumberland: Morpeth to Ellingham Part A
---------------	--

Drawing Title	GENERAL ARRANGEMENT PLANS REGULATION 5(2)(o) SHEET 10 OF 19
---------------	---

Scale	Drawn	Eng. Check	Approved	Authorised
1:2500	RP	MM	TK	DM
Original Size	Date	Date	Date	Date
A1	07/05/20	07/05/20	07/05/20	07/05/20
Drawing Number	HE551459-WSP-HGN-M2F-DR-CH-1340			Revision
				0
				PW Stage Code
				0

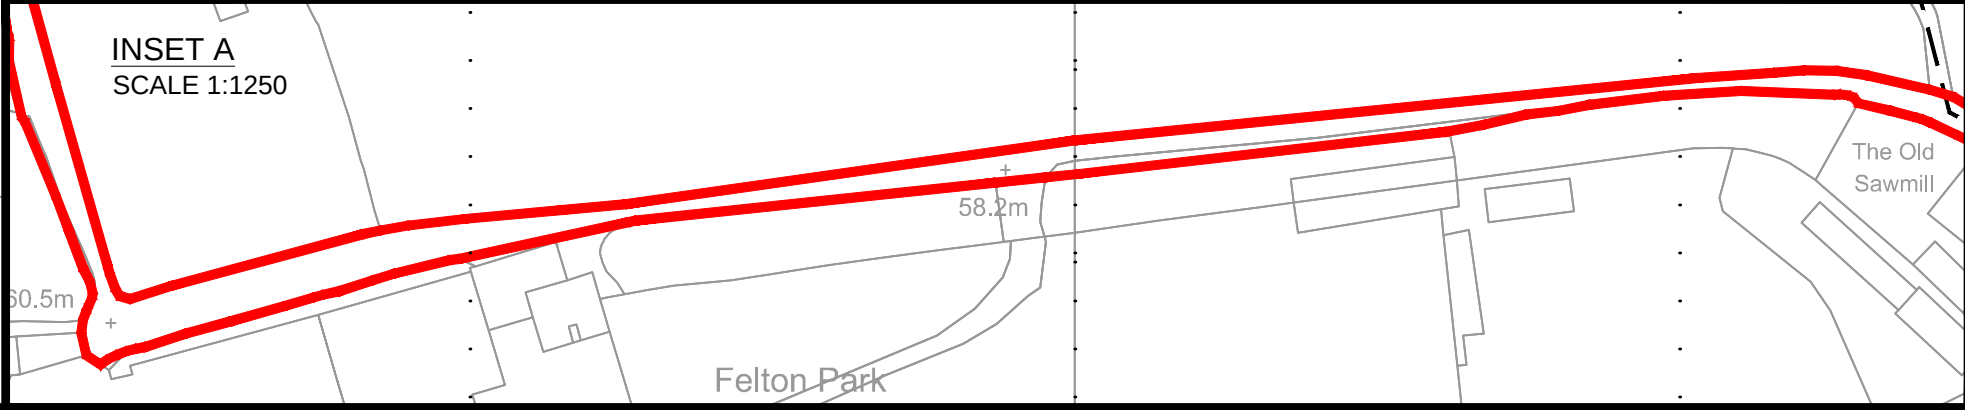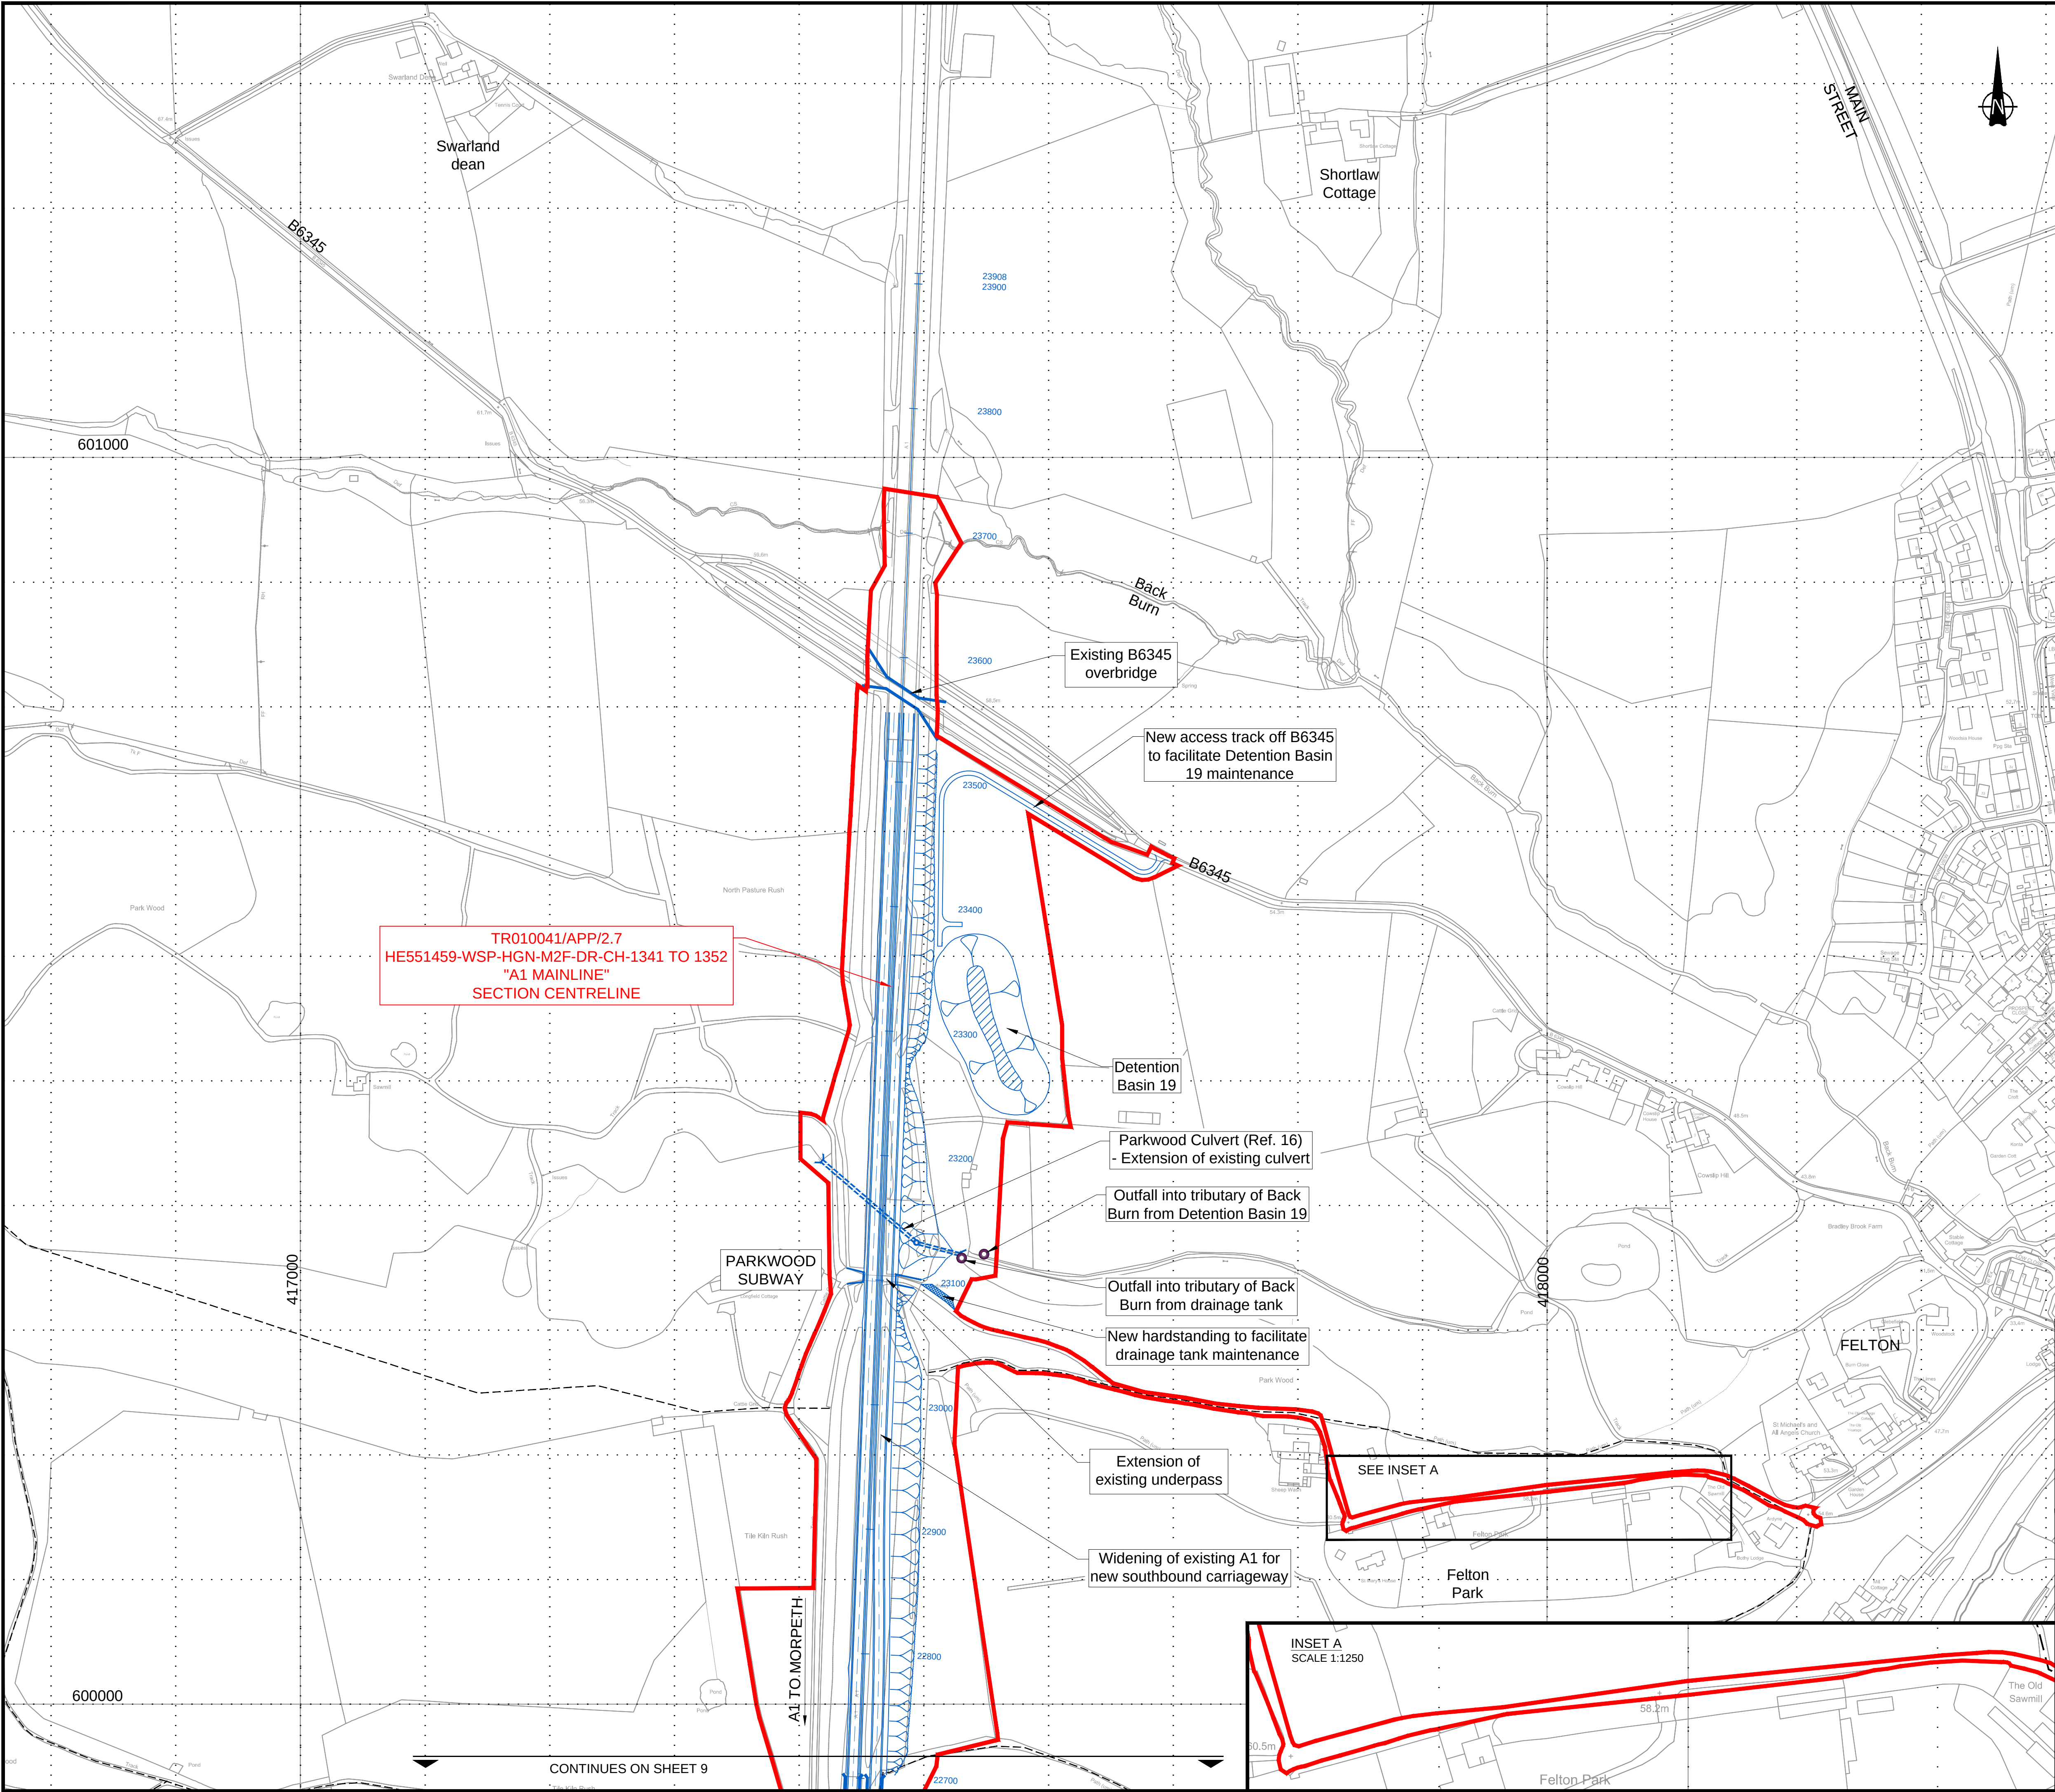

CONTINUES ON SHEET 9

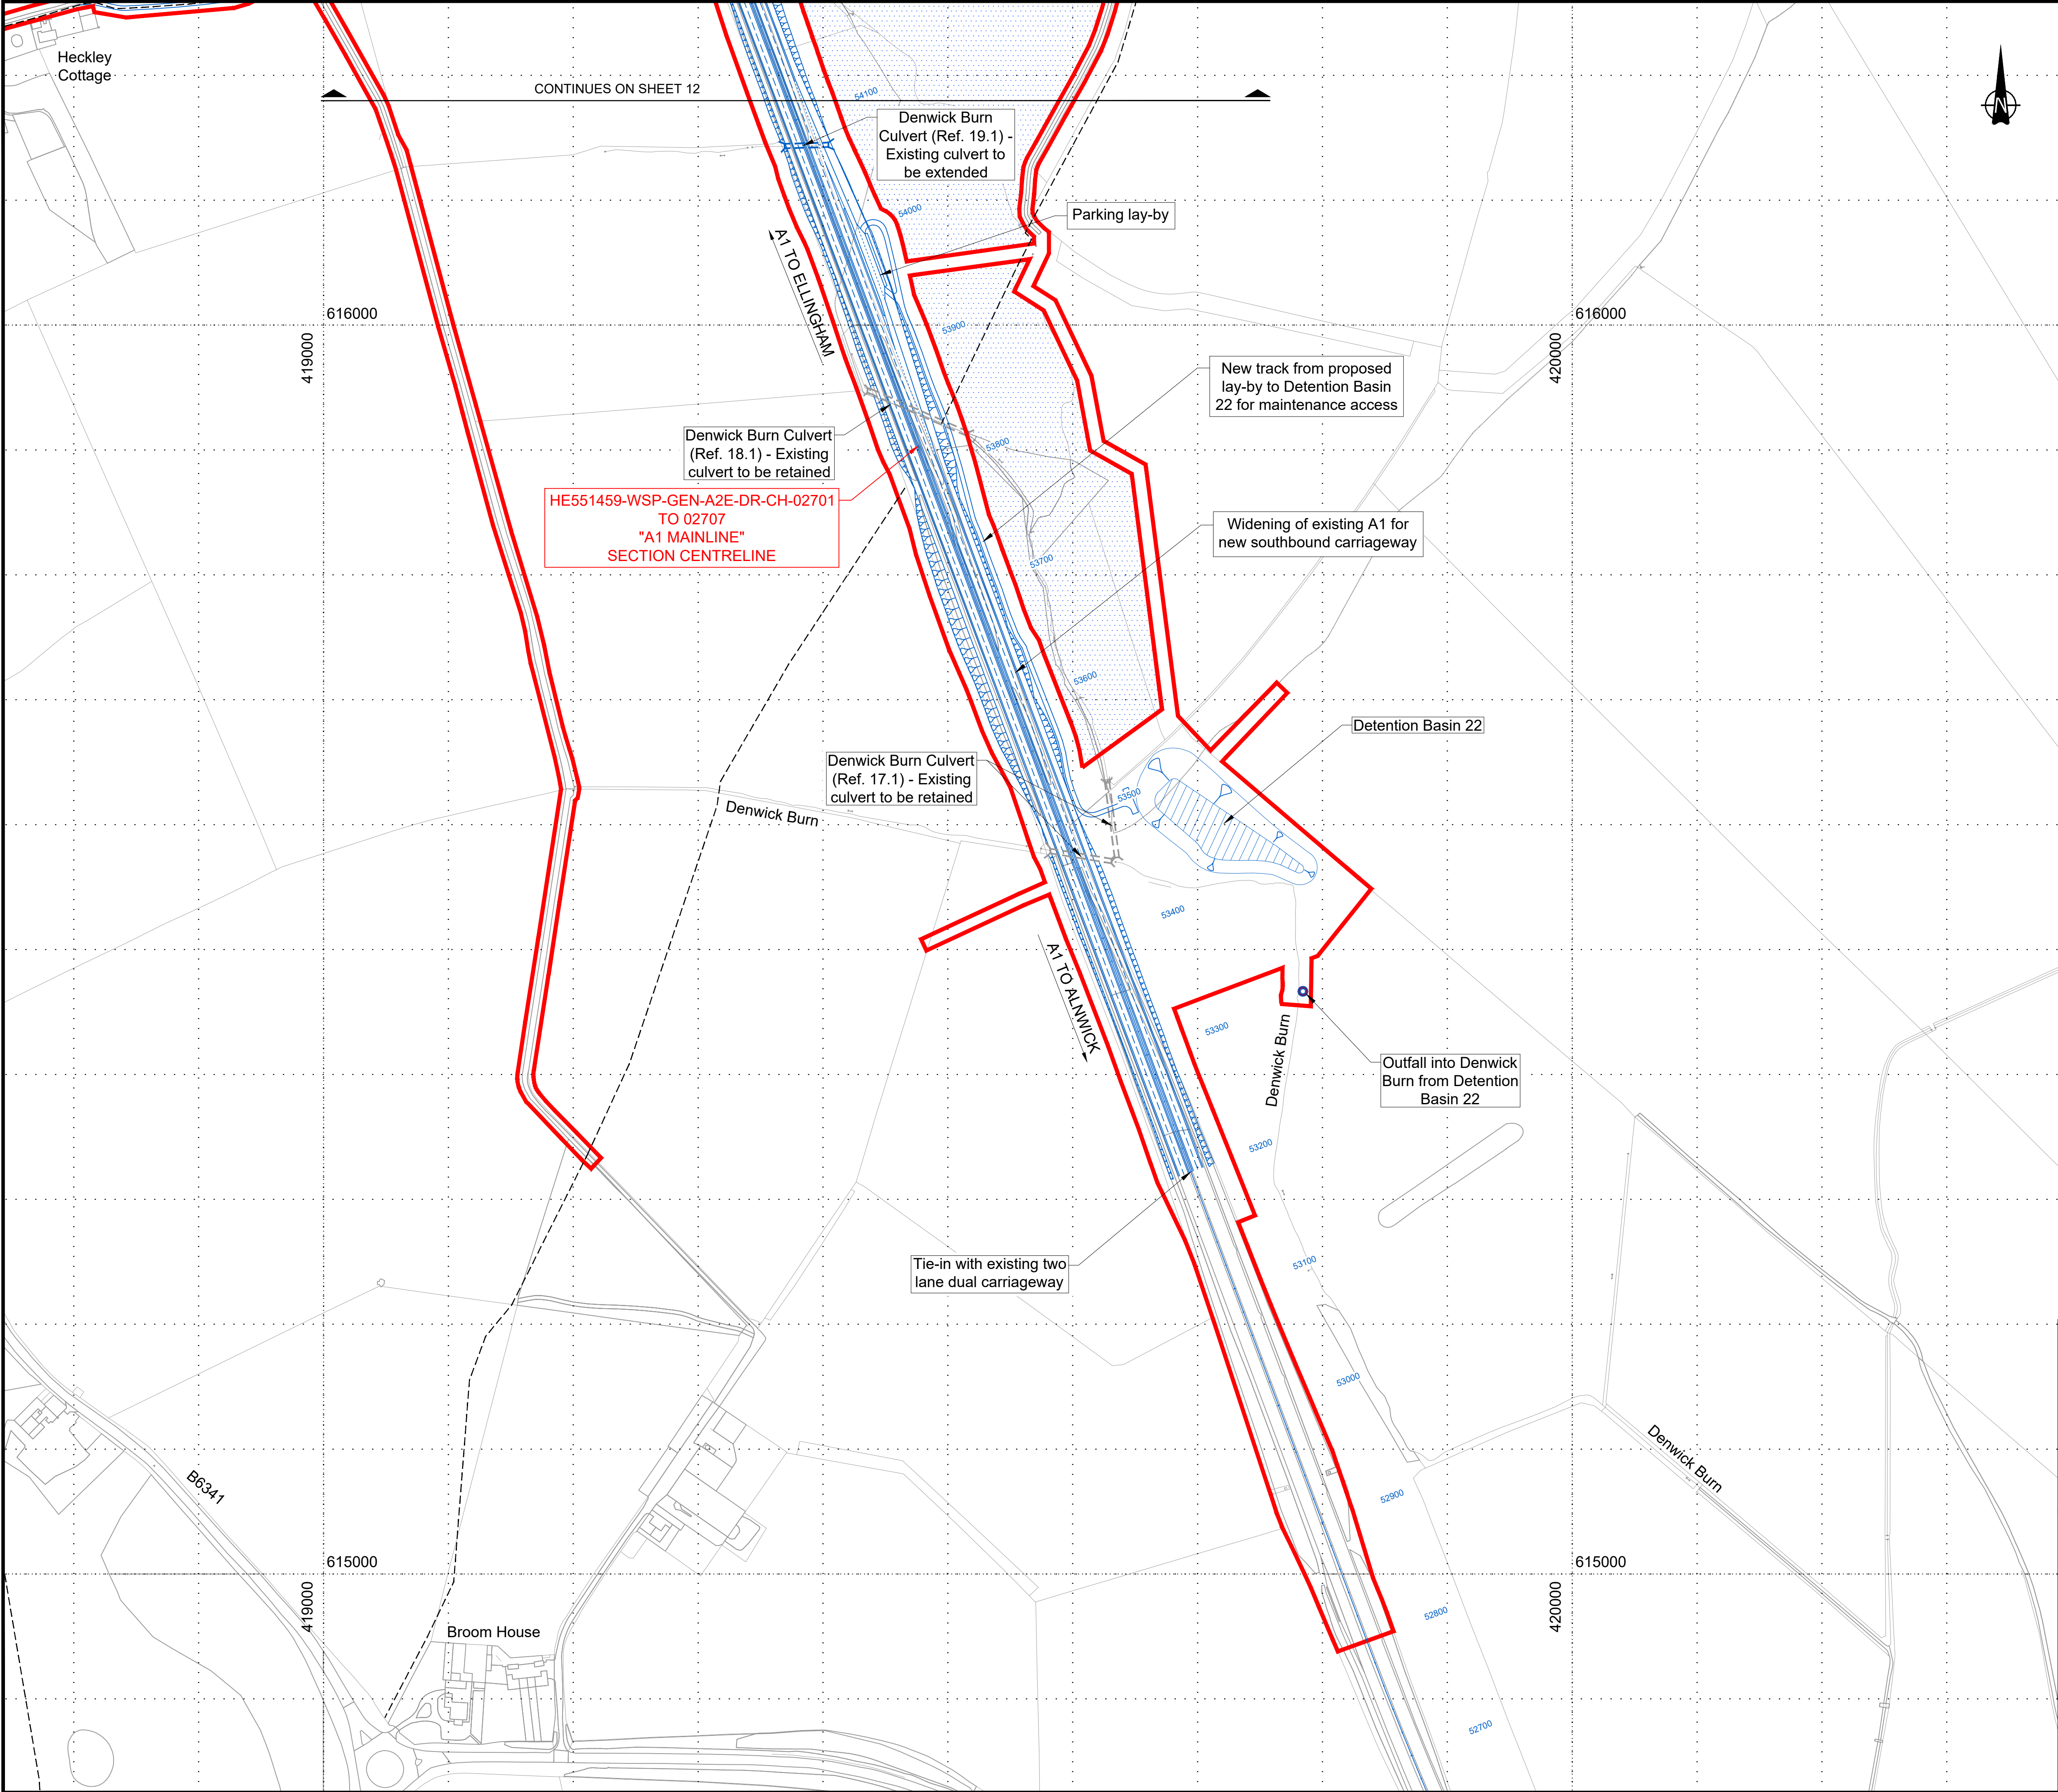

© Crown Copyright and Database Rights 2020 Ordnance Survey 100030649

NOTES:

- All dimensions and chainages are in metres unless stated otherwise.
- These plans are to be used as a location reference for each highway centreline which is then shown in section on the Engineering Section Drawings (Application Document Reference: TR010041/APP/2.7).
- All structure positions are indicative.
- Plans to be read in conjunction with Schedule 1 (Authorised Development) of the Development Consent Order (Application Document Reference: TR010041/APP/3.1).
- Details of external appearance, means of vehicular and pedestrian access and car parking are subject to detailed design work, but will be within the extents of the Order Limits.

KEY:

PROPOSED DESIGN
(SHOWN FOR ILLUSTRATIVE PURPOSES ONLY)

ORDER LIMITS


AREA NOT INCLUDED WITHIN ORDER LIMITS

EXISTING PUBLIC RIGHT OF WAY

PROPOSED DRAINAGE OUTFALL

Scale 1:2500

0	07/05/20	DCO SUBMISSION		RP	TO	TK	DM
Rev.	Date	Description		By	Eng' Chk	Disc' Chk	App'd
Suitability							Status
DCO SUBMISSION							A3
PINS Reference Number			TR010041/APP/2.4				
Client							
Project Title			A1 in Northumberland: Morpeth to Ellingham Part B				
Drawing Title			GENERAL ARRANGEMENT PLANS REGULATION 5(2)(o) SHEET 11 OF 19				
Scale	1:2500	Drawn	RP	Eng. Check	TO	Approved	TK
Original Size	A1	Date	07/05/20	Date	07/05/20	Date	07/05/20
Drawing Number			HE551459-WSP-GEN-A2E-DR-CH-02401				Revision
							0
							PW Stage Code
							0

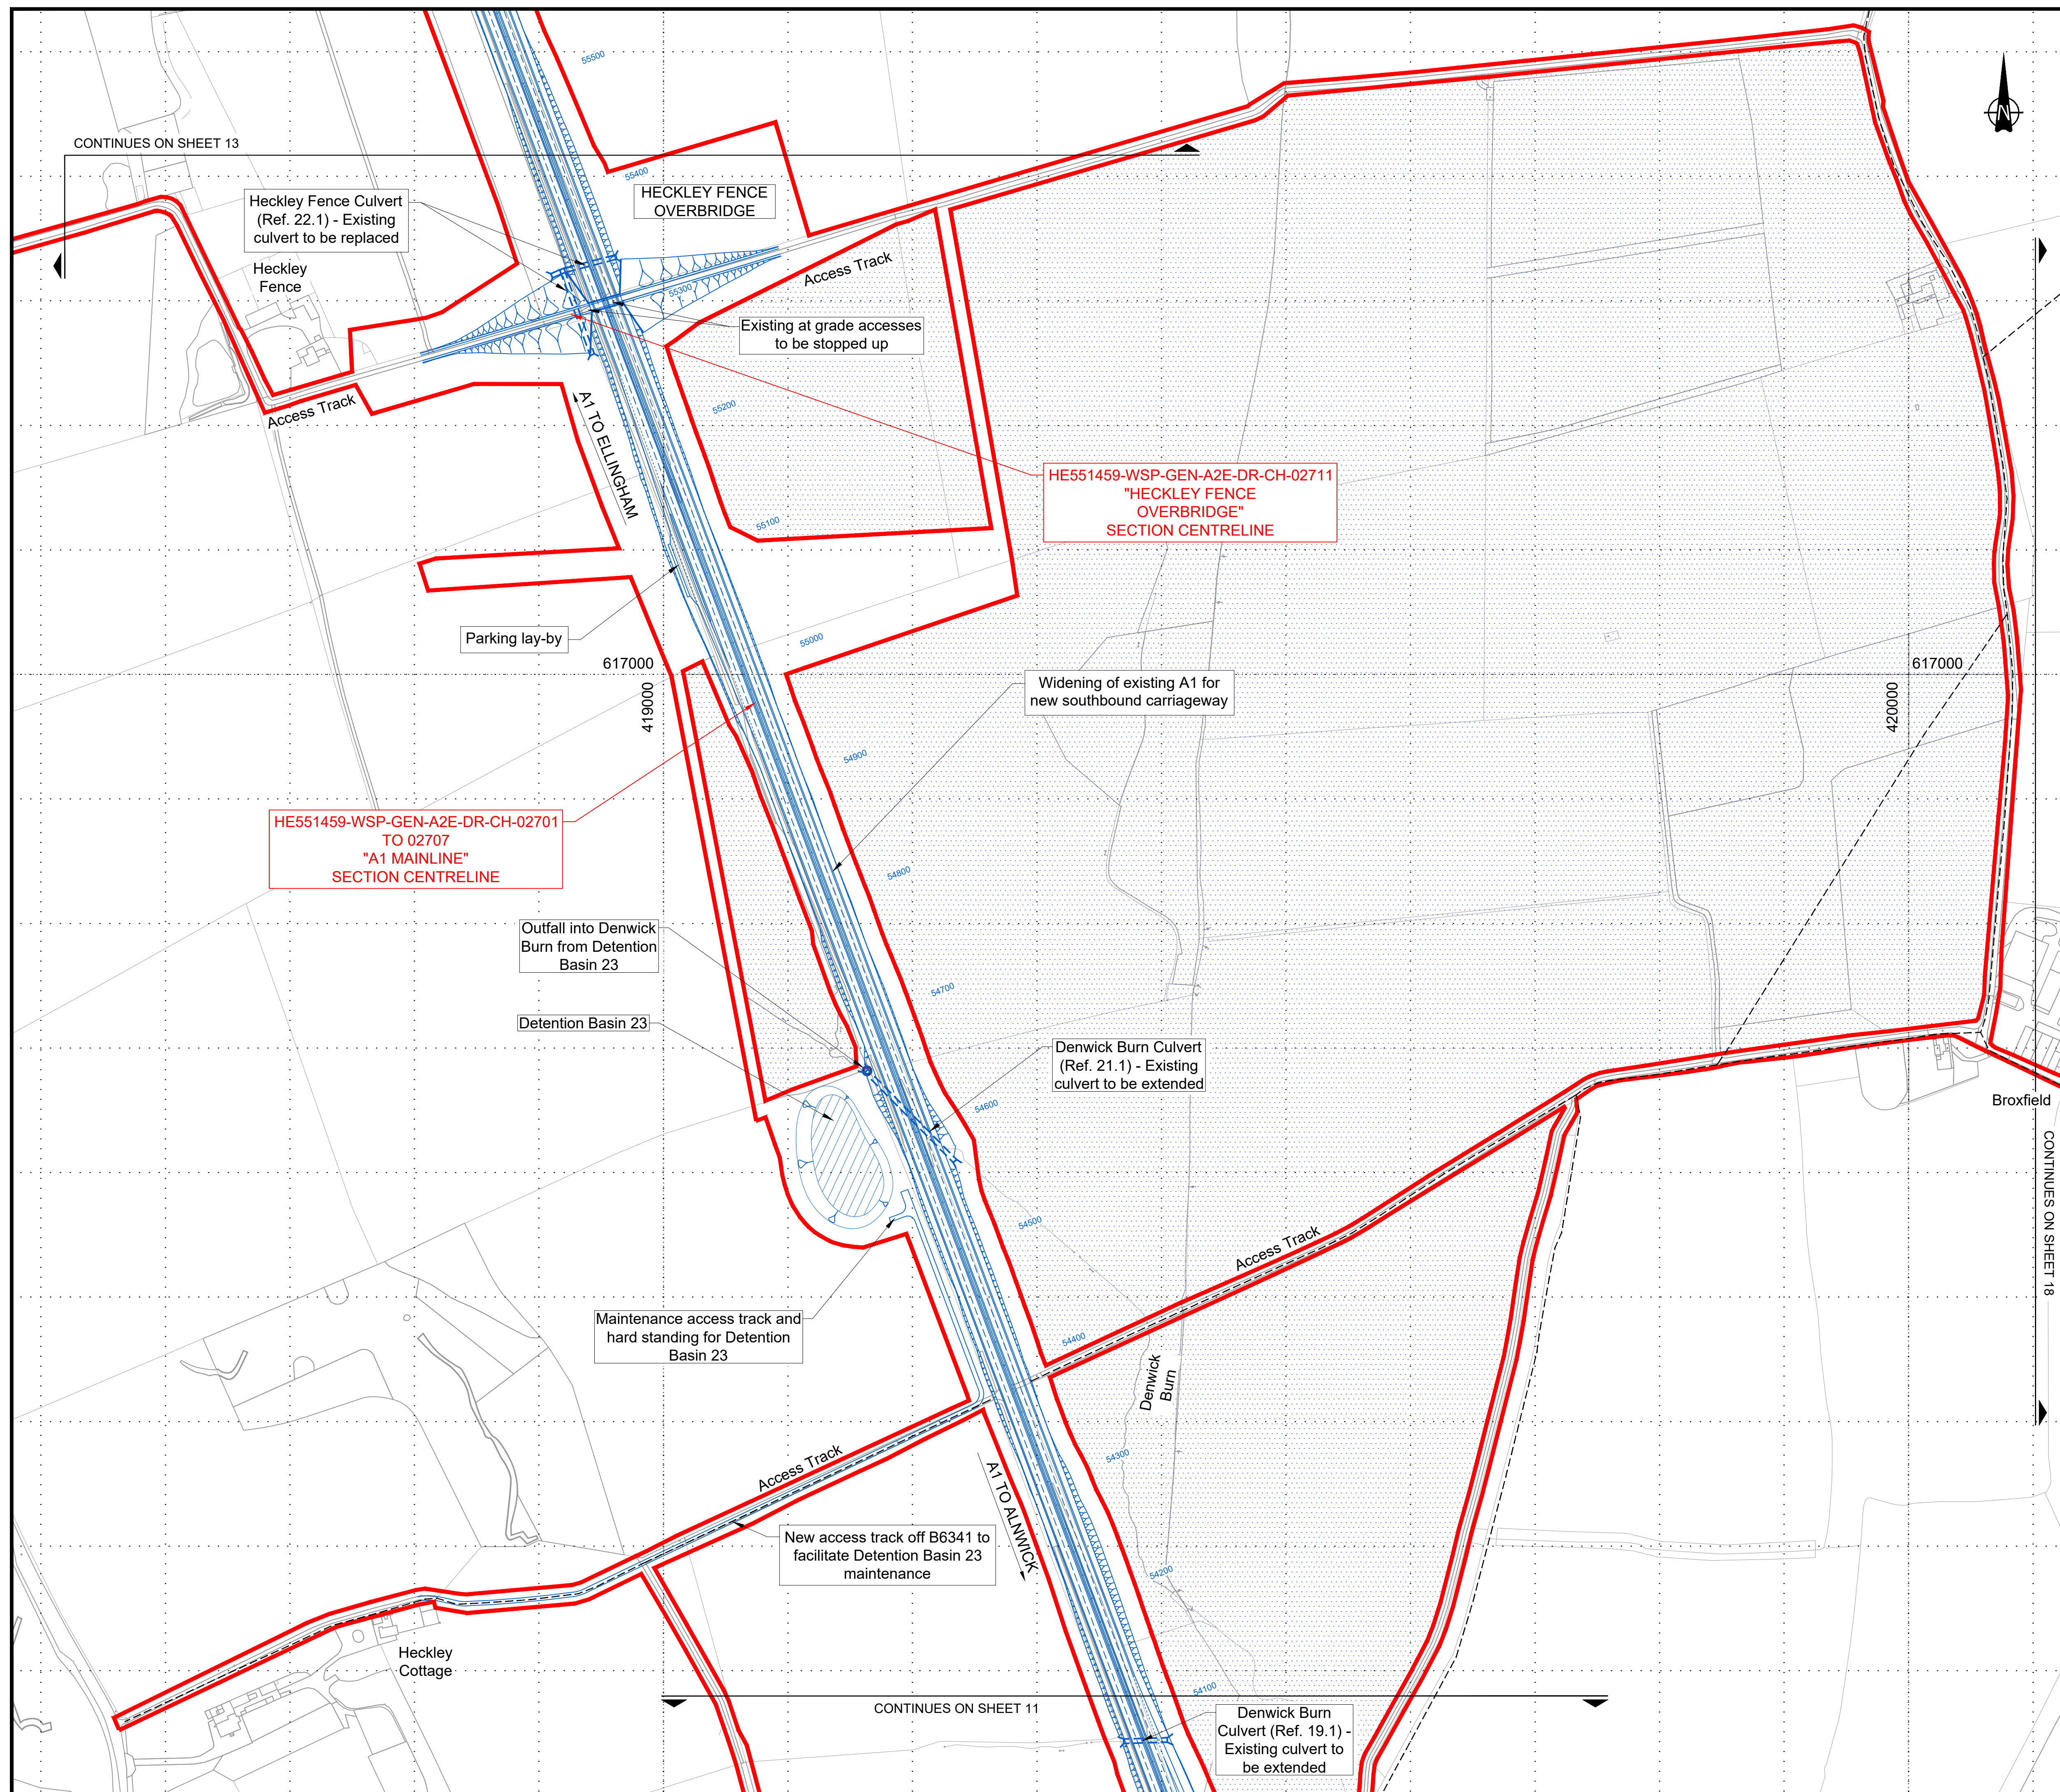

© Crown Copyright and Database Rights 2020 Ordnance Survey 100030649

NOTES:

1. All dimensions and chainages are in metres unless stated otherwise.
2. These plans are to be used as a location reference for each highway centreline which is then shown in section on the Engineering Section Drawings (Application Document Reference: TR010041/APP/2.7).
3. All structure positions are indicative.
4. Plans are to be read in conjunction with Schedule 1 (Authorised Development) of the Development Consent Order (Application Document Reference: TR010041/APP/3.1).
5. Details of external appearance, means of vehicular and pedestrian access and car parking are subject to detailed design work, but will be within the extents of the Order Limits.


KEY:




PROPOSED DESIGN
(SHOWN FOR ILLUSTRATIVE PURPOSES ONLY)



ORDER LIMITS

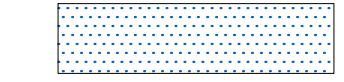


AREA NOT INCLUDED WITHIN ORDER LIMITS

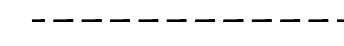


EXISTING PUBLIC RIGHT OF WAY



PROPOSED DRAINAGE OUTFALL

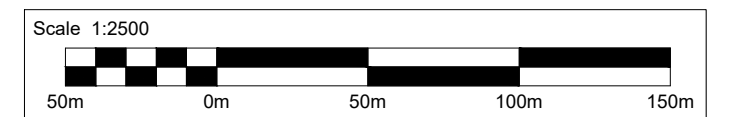

0	07/05/20	DCO SUBMISSION										RP	TO	TK	DM
Rev.	Date	Description										By	Eng' Chk	Disc' Chk	App'd
Suitability													Status		
DCO SUBMISSION													A3		
PINS Reference Number															
TR010041/APP/2.4															
Client															
															
Project Title															
A1 in Northumberland: Morpeth to Ellingham Part B															
Drawing Title															
GENERAL ARRANGEMENT PLANS REGULATION 5(2)(o) SHEET 12 OF 19															
Scale	Drawn				Eng. Check				Approved				Authorised		
1:2500	RP				TO				TK				DM		
Original Size	Date				Date				Date				Date		
A1	07/05/20				07/05/20				07/05/20				07/05/20		
Drawing Number													Revision		
HE551459-WSP-GEN-A2E-DR-CH-02402													0		
													PW Stage Code		
													0		

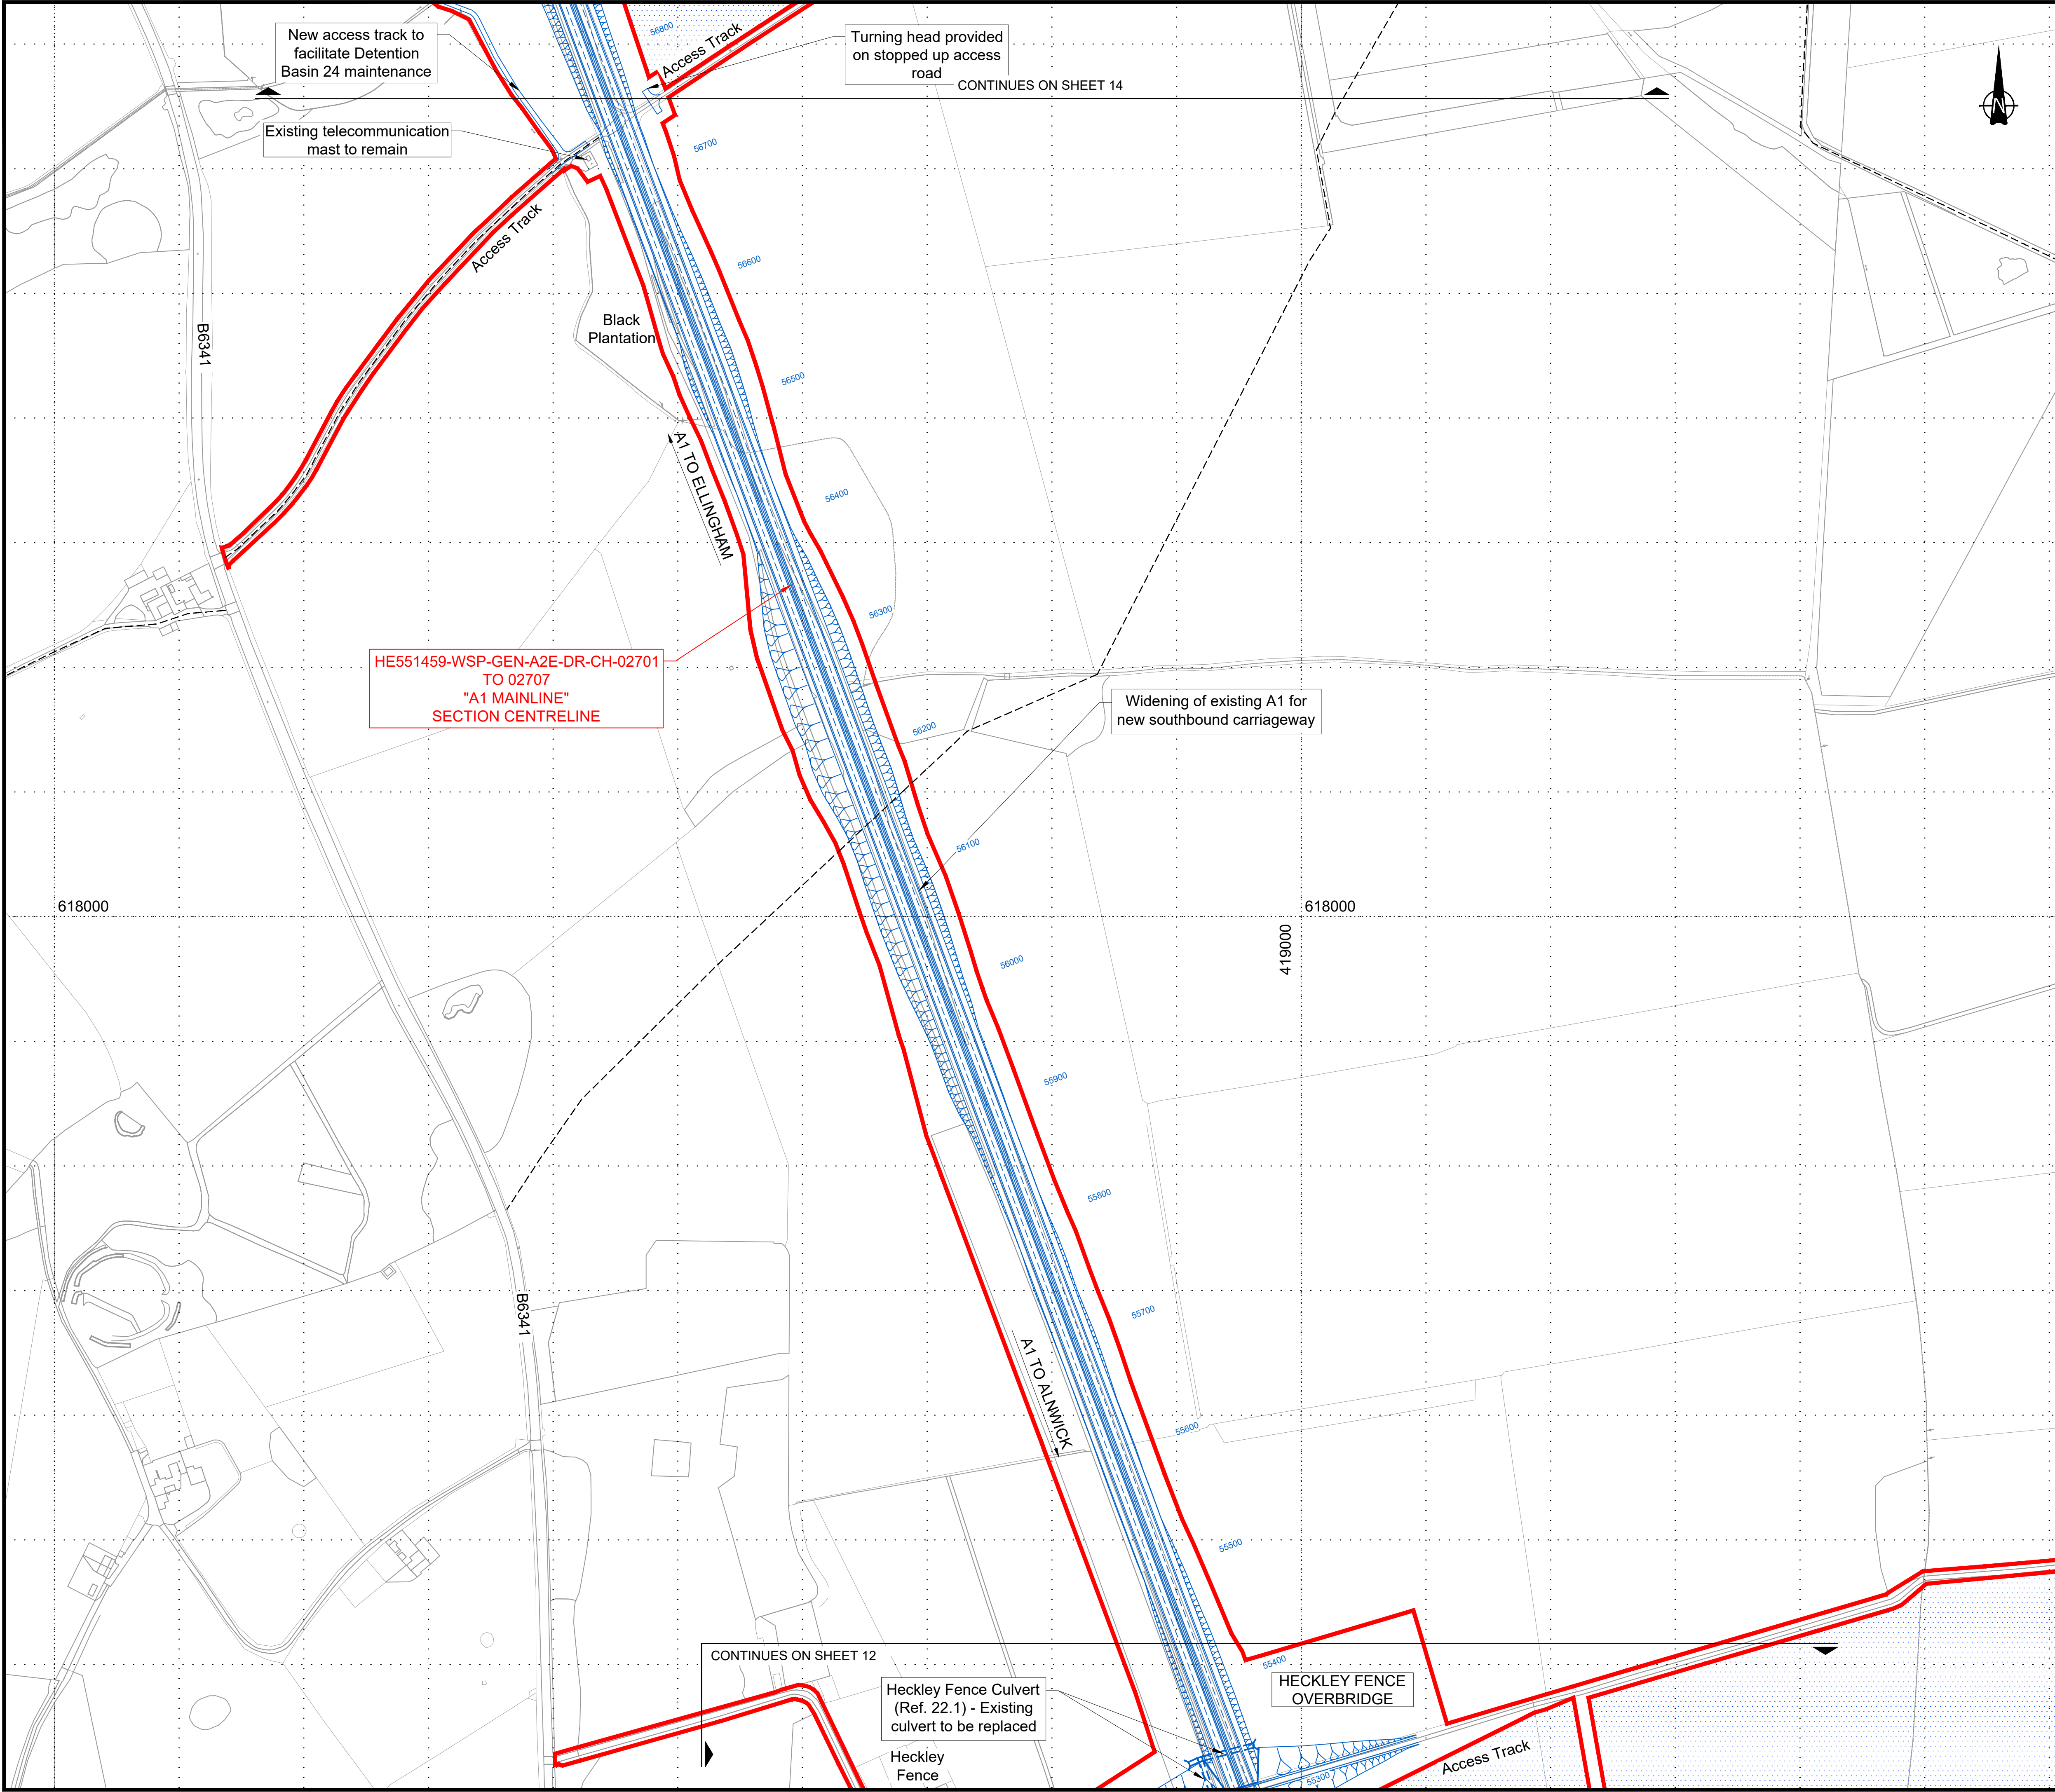

© Crown Copyright and Database Rights 2020 Ordnance Survey 100030649

NOTES:

- All dimensions and chainages are in metres unless stated otherwise.
- These plans are to be used as a location reference for each highway centreline which is then shown in section on the Engineering Section Drawings (Application Document Reference: TR010041/APP/2.7).
- All structure positions are indicative.
- Plans to be read in conjunction with Schedule 1 (Authorised Development) of the Development Consent Order (Application Document Reference: TR010041/APP/3.1).
- Details of external appearance, means of vehicular and pedestrian access and car parking are subject to detailed design work, but will be within the extents of the Order Limits.

KEY:

PROPOSED DESIGN
(SHOWN FOR ILLUSTRATIVE PURPOSES ONLY)

ORDER LIMITS

AREA NOT INCLUDED WITHIN ORDER LIMITS

EXISTING PUBLIC RIGHT OF WAY

PROPOSED DRAINAGE OUTFALL



Scale 1:2500


0	07/05/20	DCO SUBMISSION		RP	TO	TK	DM
Rev.	Date	Description		By	Eng' Ch'k	Disc' Ch'k	App'd
Suitability							Status
DCO SUBMISSION							A3
PINS Reference Number							
TR010041/APP/2.4							
Client							
Project Title							
A1 in Northumberland: Morpeth to Ellingham Part B							
Drawing Title							
GENERAL ARRANGEMENT PLANS REGULATION 5(2)(o) SHEET 13 OF 19							
Scale	1:2500	Drawn	RP	Eng. Check	TO	Approved	TK
Original Size	A1	Date	07/05/20	Date	07/05/20	Date	07/05/20
Drawing Number							Revision
HE551459-WSP-GEN-A2E-DR-CH-02403							0
							PW Stage Code
							0

NOTES:

- All dimensions and chainages are in metres unless stated otherwise.
- These plans are to be used as a location reference for each highway centreline which is then shown in section on the Engineering Section Drawings (Application Document Reference: TR010041/APP/2.7).
- All structure positions are indicative.
- Plans to be read in conjunction with Schedule 1 (Authorised Development) of the Development Consent Order (Application Document Reference: TR010041/APP/3.1).
- Details of external appearance, means of vehicular and pedestrian access and car parking are subject to detailed design work, but will be within the extents of the Order Limits.

KEY:

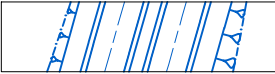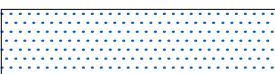-  PROPOSED DESIGN
(SHOWN FOR ILLUSTRATIVE PURPOSES ONLY)
-  ORDER LIMITS
-  AREA NOT INCLUDED WITHIN ORDER LIMITS
-  EXISTING PUBLIC RIGHT OF WAY
-  PROPOSED DRAINAGE OUTFALL

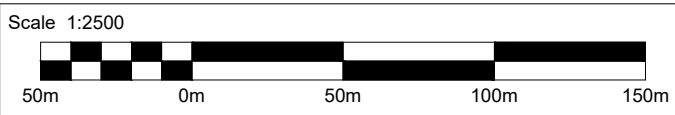

1	01/04/21	EAST LINKHALL ACCESS ROAD WIDENED TO TWO LANES AND SHIPPERTON BURN DIVERSION ADDED FOR DEADLINE 05	TO	MM	TK	DM			
0	07/05/20	DCO SUBMISSION	RP	TO	TK	DM			
Rev.	Date	Description	By	Eng' Chk	Disc' Chk	App'd			
Suitability							Status		
DCO SUBMISSION							A3		

PINS Reference Number	TR010041/APP/2.4
-----------------------	------------------


Client	
--------	---

Project Title	A1 in Northumberland: Morpeth to Ellingham Part B
---------------	--

Drawing Title	GENERAL ARRANGEMENT PLANS REGULATION 5(2)(o) SHEET 14 OF 19
---------------	---

Scale	1:2500	Drawn	TO	Eng. Check	MM	Approved	TK	Authorised	DM
Original Size	A1	Date	01/04/21	Date	01/04/21	Date	01/04/21	Date	01/04/21




Drawing Number	HE551459-WSP-GEN-A2E-DR-CH-02404	Revision	1
		PW Stage Code	0

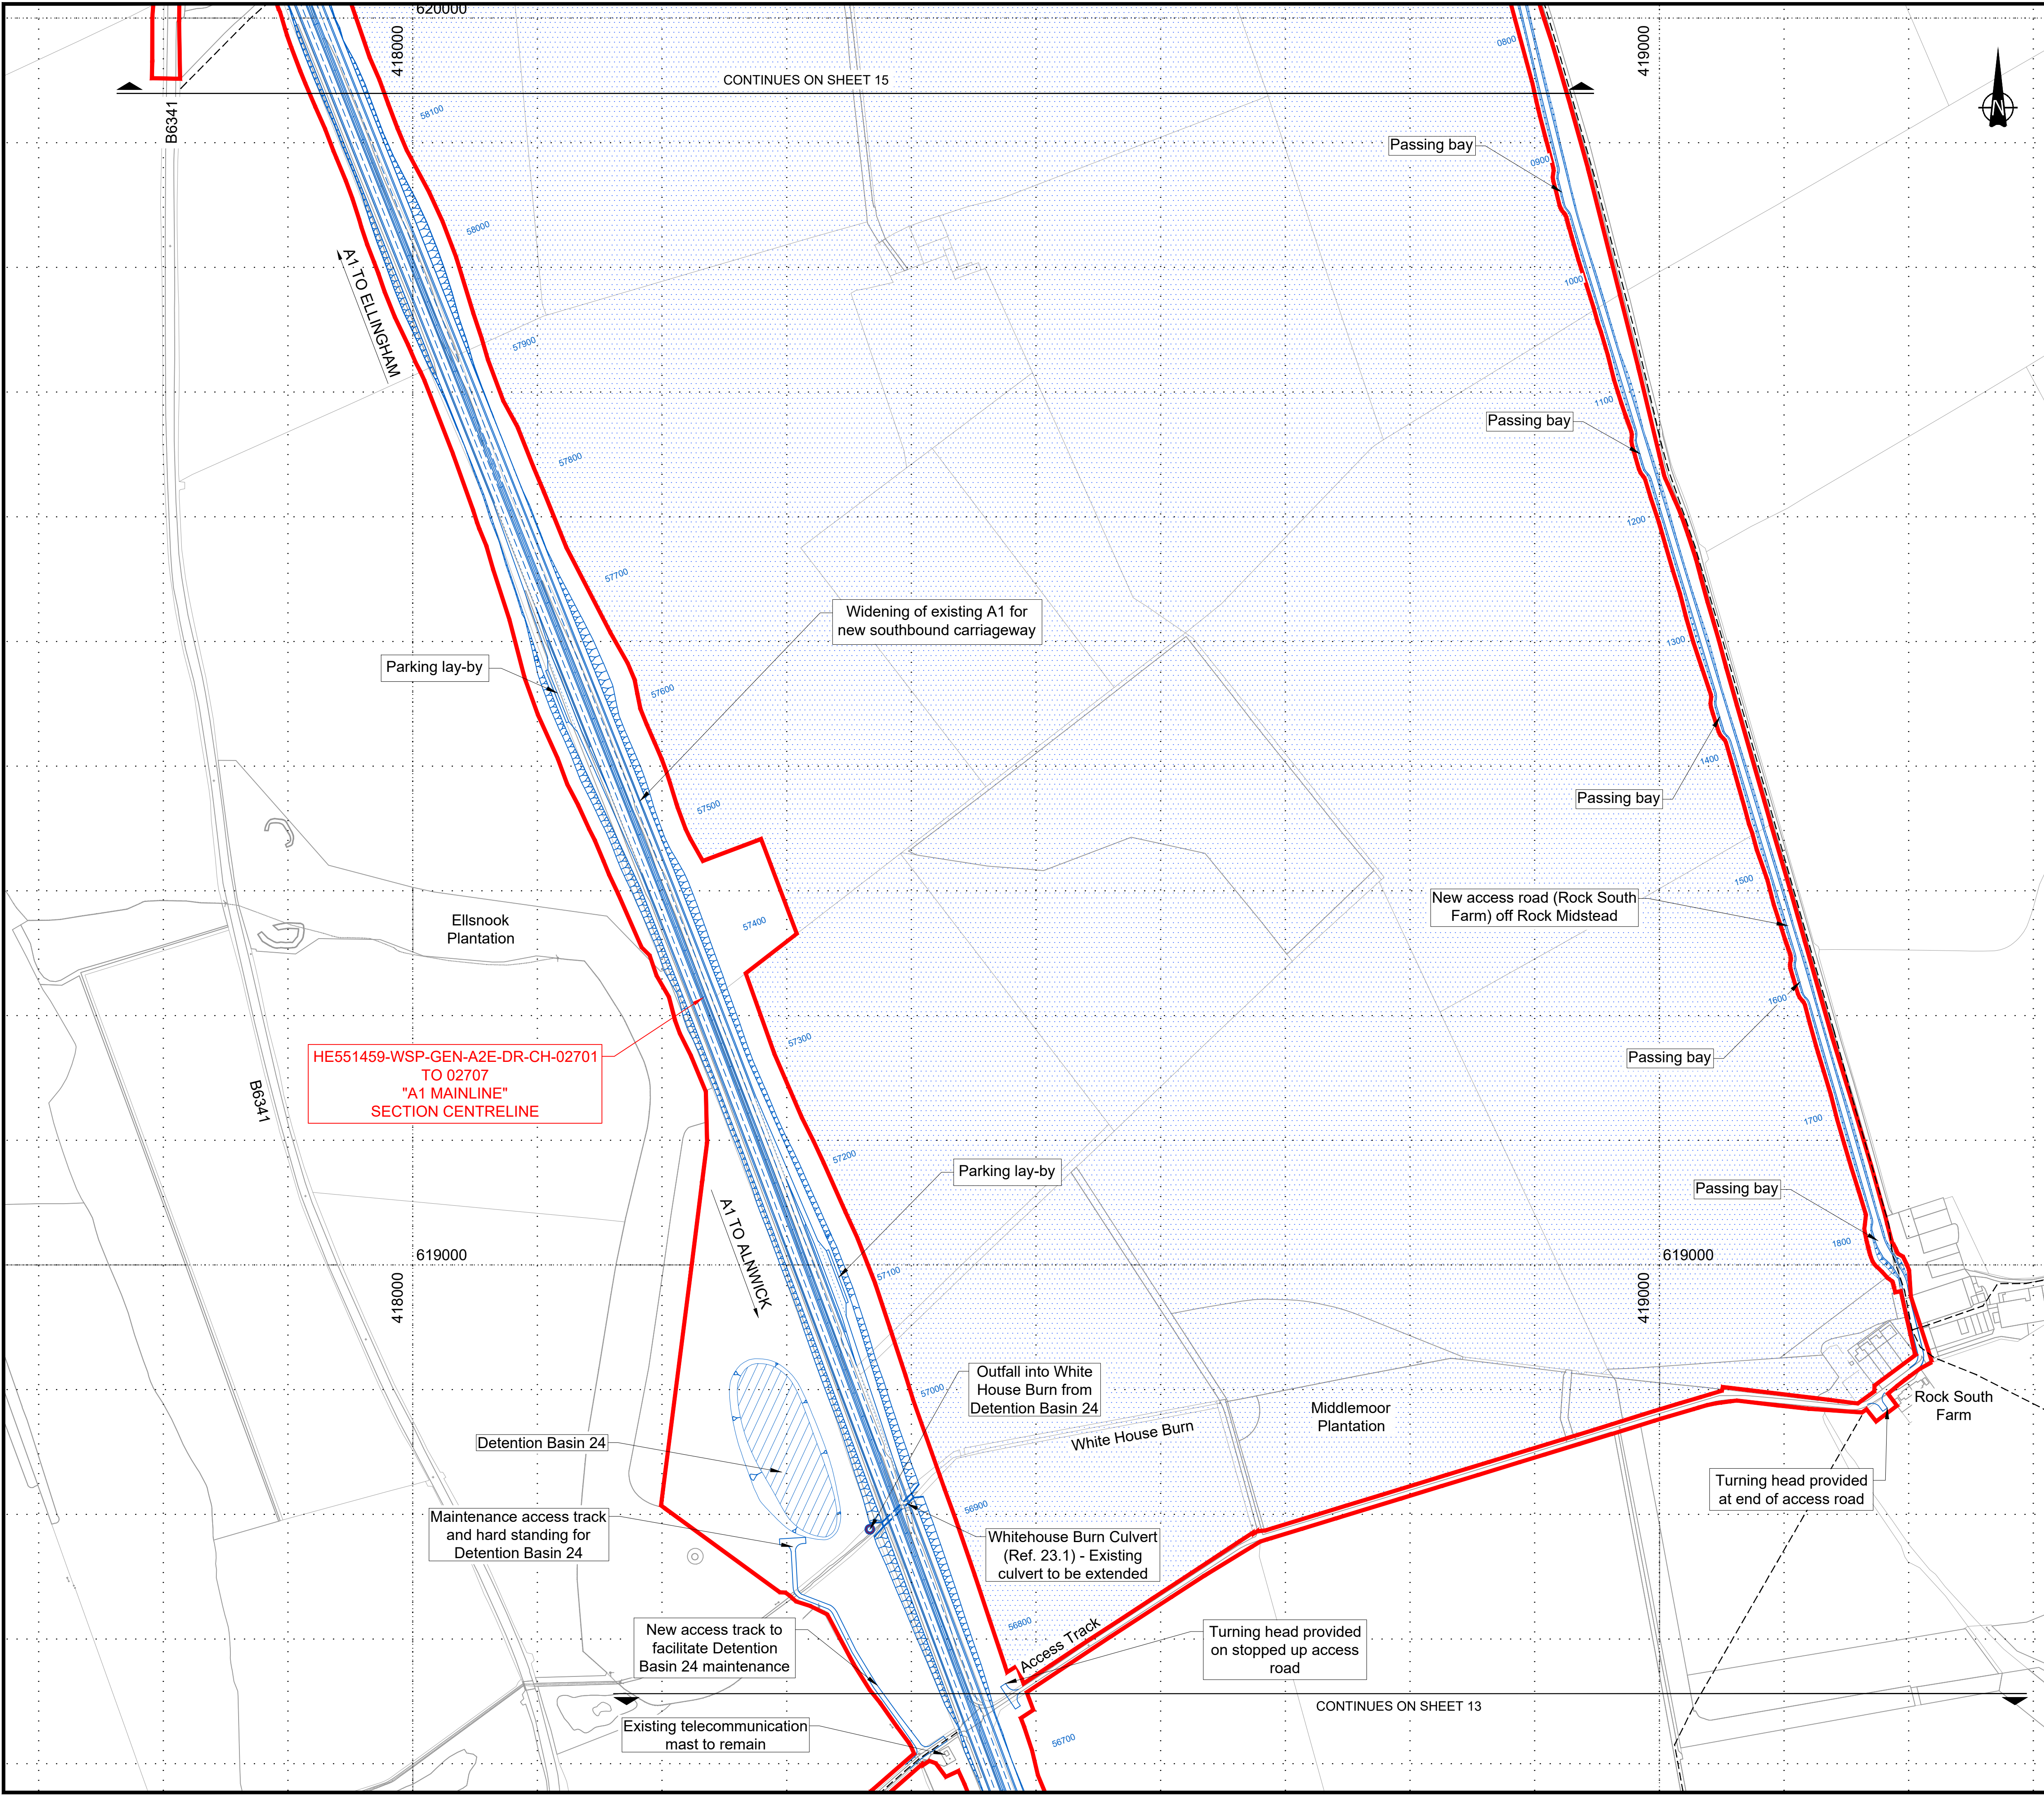


NOTES:

1. All dimensions and chainages are in metres unless stated otherwise.
2. These plans are to be used as a location reference for each highway centreline which is then shown in section on the Engineering Section Drawings (Application Document Reference: TR010041/APP/2.7).
3. All structure positions are indicative.
4. Plans to be read in conjunction with Schedule 1 (Authorised Development) of the Development Consent Order (Application Document Reference: TR010041/APP/3.1).
5. Details of external appearance, means of vehicular and pedestrian access and car parking are subject to detailed design work, but will be within the extents of the Order Limits.

KEY:

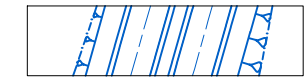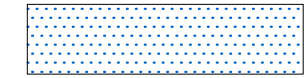 -  PROPOSED DESIGN
(SHOWN FOR ILLUSTRATIVE PURPOSES ONLY)
-  ORDER LIMITS
-  AREA NOT INCLUDED WITHIN ORDER LIMITS
-  EXISTING PUBLIC RIGHT OF WAY
-  PROPOSED DRAINAGE OUTFALL

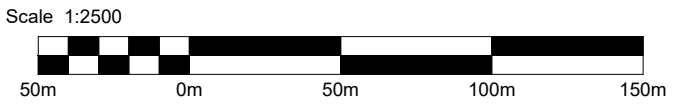

2	04/05/21	CHANGES TO WEST LINKHALL ROAD, DB27, DB27A AND ORDER LIMITS FOR DEADLINE 06	TO	MM	TK	DM
1	01/04/21	EAST LINKHALL ACCESS ROAD WIDENED TO TWO LANES AND SHIPPERTON BURN DIVERSION ADDED FOR DEADLINE 05	TO	MM	TK	DM
0	07/05/20	DCO SUBMISSION	RP	TO	TK	DM
Rev.	Date	Description	By	Eng' Chk	Disc' Chk	App'd

Subsidiary	Status
DCO SUBMISSION	A3

PINS Reference Number
TR010041/APP/2.4

Client




Project Title
A1 in Northumberland: Morpeth to Ellingham Part B

Drawing Title
GENERAL ARRANGEMENT PLANS REGULATION 5(2)(o) SHEET 15 OF 19

Scale	1:2500	Drawn	TO	Eng. Check	MM	Approved	TK	Authorised	DM
Original Size	A1	Date	04/05/21	Date	04/05/21	Date	04/05/21	Date	04/05/21


Drawing Number	HE551459-WSP-GEN-A2E-DR-CH-02405	Revision	2
PW Stage Code	0		

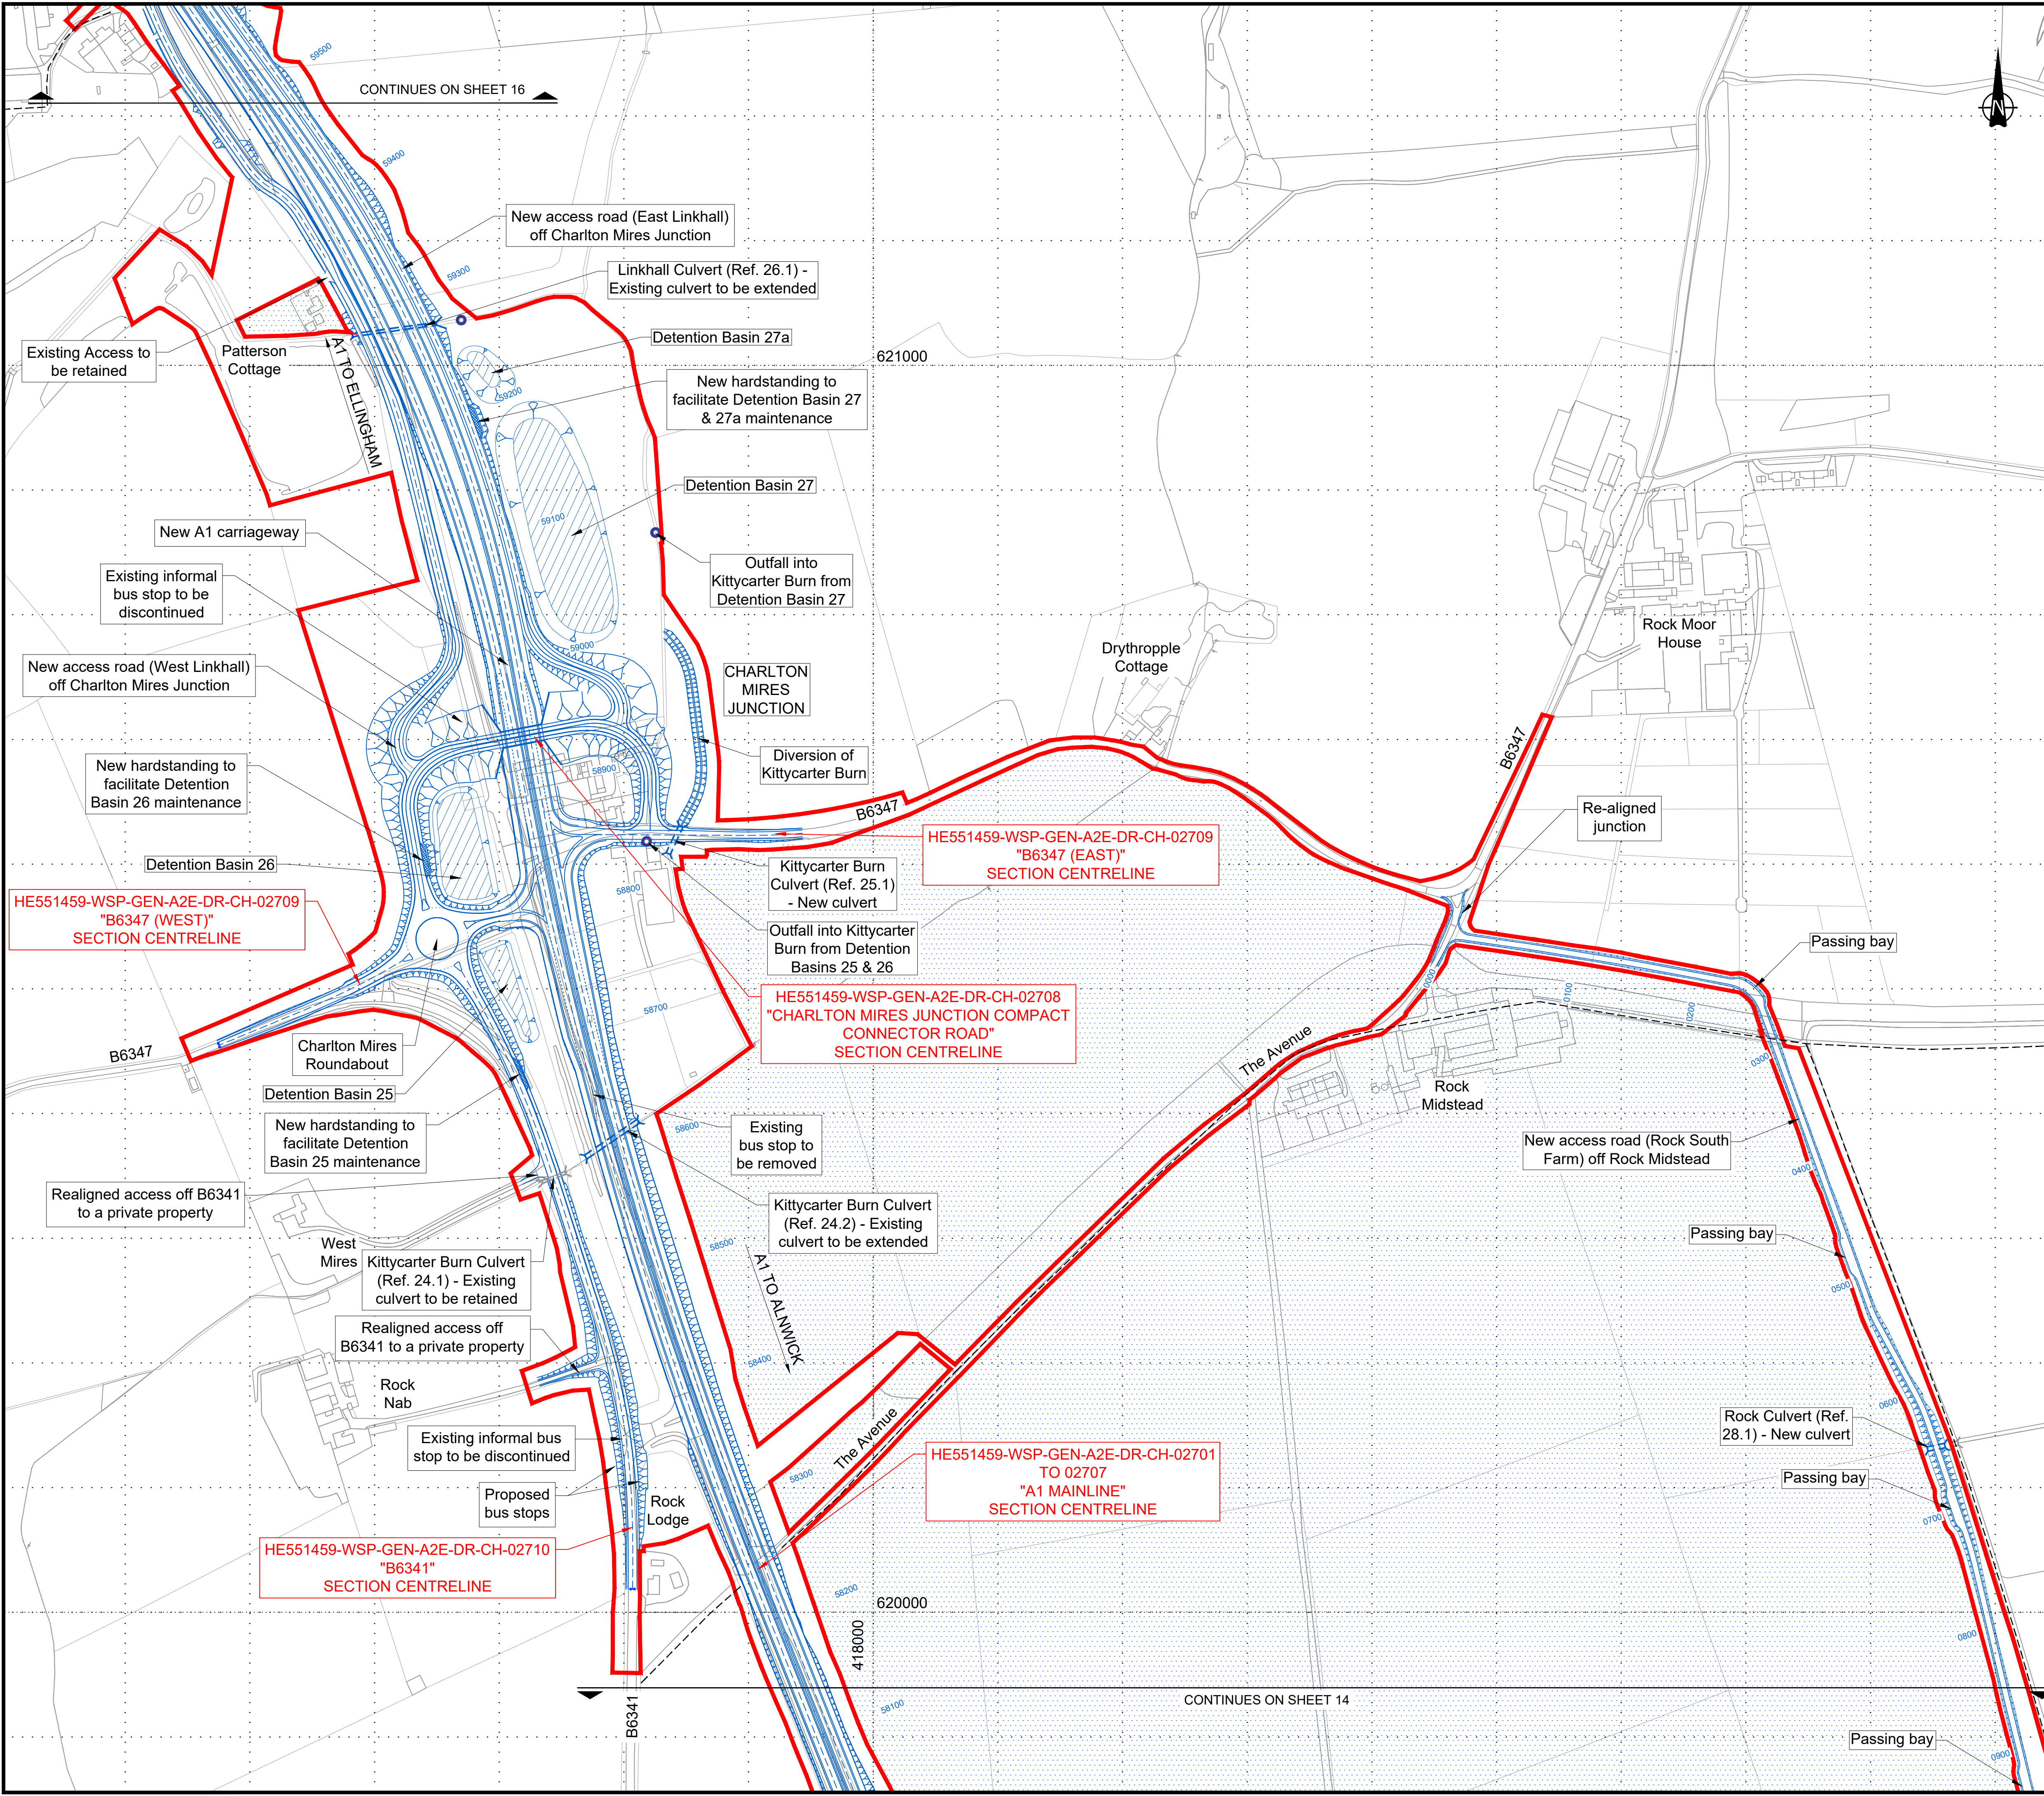


NOTES:

1. All dimensions and chainages are in metres unless stated otherwise.
2. These plans are to be used as a location reference for each highway centreline which is then shown in section on the Engineering Section Drawings (Application Document Reference: TR010041/APP/2.7).
3. All structure positions are indicative.
4. Plans to be read in conjunction with Schedule 1 (Authorised Development) of the Development Consent Order (Application Document Reference: TR010041/APP/3.1).
5. Details of external appearance, means of vehicular and pedestrian access and car parking are subject to detailed design work, but will be within the extents of the Order Limits.

KEY:

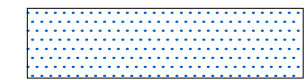-  PROPOSED DESIGN
(SHOWN FOR ILLUSTRATIVE PURPOSES ONLY)
-  ORDER LIMITS
-  AREA NOT INCLUDED WITHIN ORDER LIMITS
-  EXISTING PUBLIC RIGHT OF WAY
-  PROPOSED DRAINAGE OUTFALL

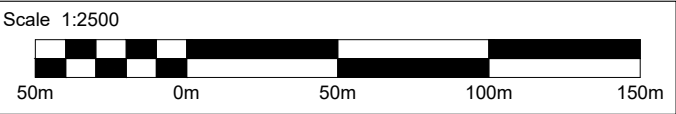

3	04/06/21	TURNING HEAD ADDED TO NORTHERN EXTENT OF ADOPTED EAST LINKHALL ACCESS ROAD FOR DEADLINE 08A	TO	MM	TK	IS
2	04/05/21	CHANGES TO WEST LINKHALL ROAD, DB27, DB27A AND ORDER LIMITS FOR DEADLINE 06	DD	TO	TK	DM
1	01/04/21	EAST LINKHALL ACCESS ROAD WIDENED TO TWO LANES AND SHIPPERTON BURN DIVERSION ADDED FOR DEADLINE 05	TO	MM	TK	DM
0	07/05/20	DCO SUBMISSION	RP	TO	TK	DM
Rev.	Date	Description	By	Eng' Chk	Disc' Chk	App'd

Suitability	DCO SUBMISSION	Status	A3
-------------	----------------	--------	----

PINS Reference Number	TR010041/APP/2.4
-----------------------	------------------


Client

Project Title	A1 in Northumberland: Morpeth to Ellingham Part B
---------------	--

Drawing Title	GENERAL ARRANGEMENT PLANS REGULATION 5(2)(o) SHEET 16 OF 19
---------------	---

Scale	1:2500	Drawn	TO	Eng. Check	MM	Approved	TK	Authorised	IS
Original Size	A1	Date	04/06/21	Date	04/06/21	Date	04/06/21	Date	04/06/21

Drawing Number	HE551459-WSP-GEN-A2E-DR-CH-02406	Revision	3
		PW Stage Code	0

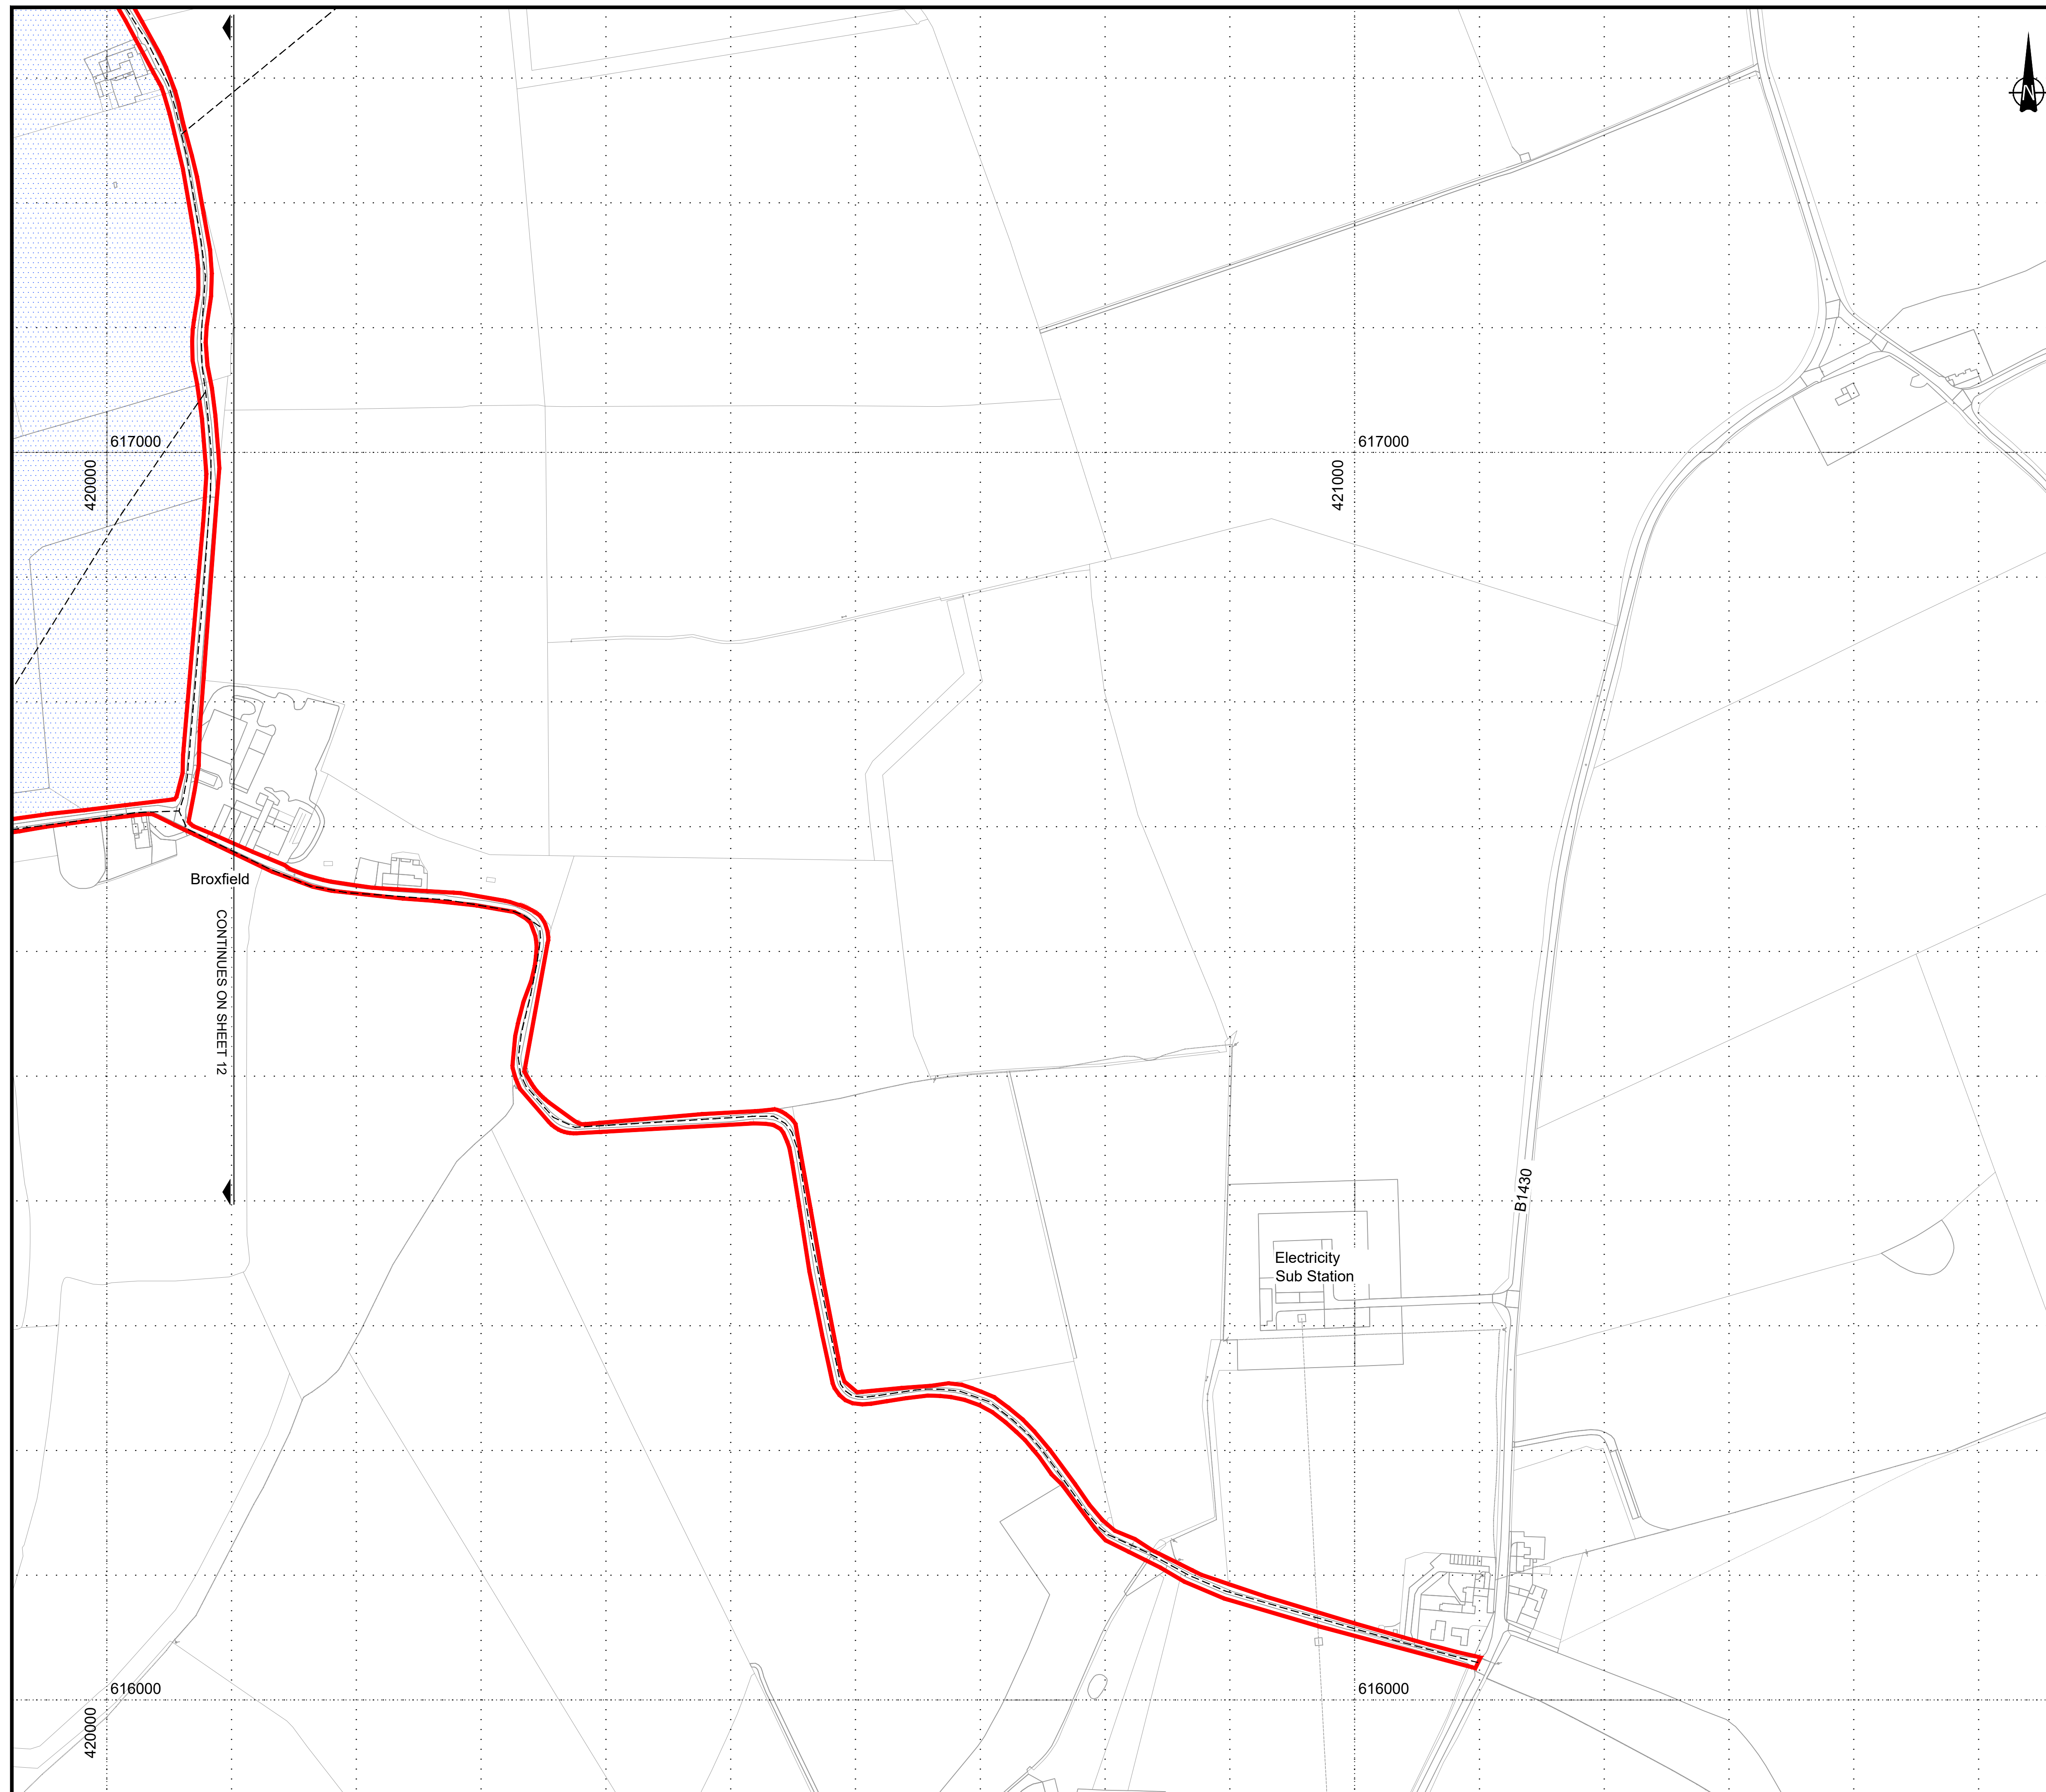


© Crown Copyright and Database Rights 2020 Ordnance Survey 100030649

NOTES:

1. All dimensions and chainages are in metres unless stated otherwise.
2. These plans are to be used as a location reference for each highway centreline which is then shown in section on the Engineering Section Drawings (Application Document Reference: TR010041/APP/2.7).
3. All structure positions are indicative.
4. Plans to be read in conjunction with Schedule 1 (Authorised Development) of the Development Consent Order (Application Document Reference: TR010041/APP/3.1).
5. Details of external appearance, means of vehicular and pedestrian access and car parking are subject to detailed design work, but will be within the extents of the Order Limits.


KEY:

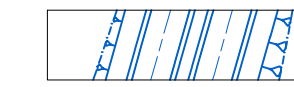


PROPOSED DESIGN
(SHOWN FOR ILLUSTRATIVE PURPOSES ONLY)



ORDER LIMITS

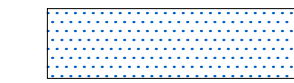


AREA NOT INCLUDED WITHIN ORDER LIMITS

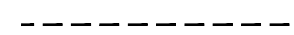

EXISTING PUBLIC RIGHT OF WAY



PROPOSED DRAINAGE OUTFALL

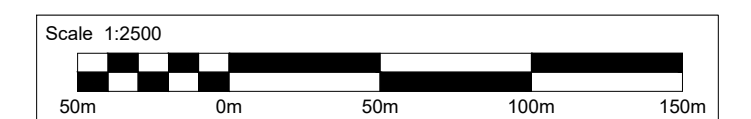


0	07/05/20	DCO SUBMISSION				RP	TO	TK	DM
Rev.	Date	Description				By	Eng'g Chk	Disc' Chk	App'd
Suitability								Status	
DCO SUBMISSION								A3	
PINS Reference Number									
TR010041/APP/2.4									
Client									
									
Project Title									
A1 in Northumberland: Morpeth to Ellingham Part B									
Drawing Title									
GENERAL ARRANGEMENT PLANS REGULATION 5(2)(o) SHEET 18 OF 19									
Scale	Drawn	Eng. Check		Approved		Authorised			
1:2500	RP	TO		TK		DM			
Original Size	Date	Date		Date		Date			
A1	07/05/20	07/05/20		07/05/20		07/05/20			
Drawing Number								Revision	
HE551459-WSP-GEN-A2E-DR-CH-02408								0	
								PW Stage Code	
								0	

1. All dimensions and chainages are in metres unless stated otherwise.
2. These plans are to be used as a location reference for each highway centreline which is then shown in section on the Engineering Section Drawings (Application Document Reference: TR010041/APP/2.7).
3. All structure positions are indicative.
4. Plans to be read in conjunction with Schedule 1 (Authorised Development) of the Development Consent Order (Application Document Reference: TR010041/APP/3.1).
5. Details of external appearance, means of vehicular and pedestrian access and car parking are subject to detailed design work, but will be within the extents of the Order Limits.

PROPOSED DESIGN
(SHOWN FOR ILLUSTRATIVE PURPOSES ONLY)

Q

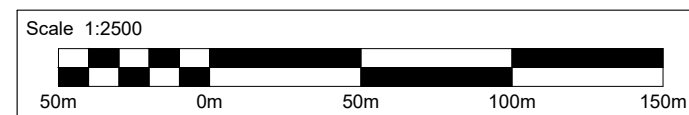

0	07/05/20	DCO SUBMISSION				RP	TO	TK	DM	
Rev.	Date	Description				By	Eng' Cn's	Disc' Chk	App'd	
Suitability								Status		A3
PINS Reference Number		TR010041/APP/2.4								
Client										
										
Project Title		A1 in Northumberland: Morpeth to Ellingham Part B								
Drawing Title		GENERAL ARRANGEMENT PLANS REGULATION 5(2)(o) SHEET 19 OF 19								
Scale	Drawn	Eng. Check	Approved	Authorised						
1:2500	RP	TO	TK	DM						
Original Size	Date	Date	Date	Date						
A1	07/05/20	07/05/20	07/05/20	07/05/20						
Drawing Number								Revision		0
HE551459-WSP-GEN-A2E-DR-CH-02409								PW Stage Code		0

© Crown copyright 2021.

You may re-use this information (not including logos) free of charge in any format or medium, under the terms of the Open Government Licence. To view this licence:

visit www.nationalarchives.gov.uk/doc/open-government-licence/

write to the **Information Policy Team, The National Archives,**

Kew, London TW9 4DU, or email

psi@nationalarchives.gsi.gov.uk.

This document is also available on our website at www.gov.uk/highways

If you have any enquiries about this document A1inNorthumberland@highwaysengland.co.uk or call **0300 470 4580***.

*Calls to 03 numbers cost no more than a national rate call to an 01 or 02 number and must count towards any inclusive minutes in the same way as 01 and 02 calls.

These rules apply to calls from any type of line including mobile, BT, other fixed line or payphone. Calls may be recorded or monitored.

Registered office Bridge House, 1 Walnut Tree Close, Guildford GU1 4LZ

Highways England Company Limited registered in England and Wales number 09346363

© Crown copyright 2020.

You may re-use this information (not including logos) free of charge in any format or medium, under the terms of the Open Government Licence. To view this licence:

visit www.nationalarchives.gov.uk/doc/open-government-licence/

write to the **Information Policy Team, The National Archives,**

Kew, London TW9 4DU, or email

psi@nationalarchives.gsi.gov.uk.

This document is also available on our website at www.gov.uk/highways

If you have any enquiries about this document A1inNorthumberland@highwaysengland.co.uk or call **0300 470 4580***.

*Calls to 03 numbers cost no more than a national rate call to an 01 or 02 number and must count towards any inclusive minutes in the same way as 01 and 02 calls.

These rules apply to calls from any type of line including mobile, BT, other fixed line or payphone. Calls may be recorded or monitored.

Registered office Bridge House, 1 Walnut Tree Close, Guildford GU1 4LZ
Highways England Company Limited registered in England and Wales number 09346363