

A46 Newark Bypass

TR010065/APP/2.10

2.10 Utilities Works Plans

APFP Regulation 5(2)(i)

Planning Act 2008

Infrastructure Planning (Applications: Prescribed Forms and
Procedure) Regulations 2009

Volume 2

May 2024

Infrastructure Planning

Planning Act 2008

**The Infrastructure Planning
(Applications: Prescribed Forms
and Procedure) Regulations 2009**

A46 Newark Bypass

Development Consent Order 202[x]

Utilities Works Plans

Regulation Number:	Regulation 5(2)(i)
Planning Inspectorate Scheme Reference	TR010065
Application Document Reference	TR010065/APP/2.3
Author:	A46 Newark Bypass Project Team, National Highways

Version	Date	Status of Version
Rev 1	May 2024	DCO Application

Contents

- 1 Introduction2**
- 1.1 General.....2**
- 2 Schedule of Plans Included in this Application Document2**


1 Introduction

1.1 General

- 1.1.1 These Utilities Works Plans (these “Plans”) relate to an application made by National Highways (the “Applicant”) to the Secretary of State for Transport via the Planning Inspectorate (the “Inspectorate”) under the Planning Act 2008 (the “2008 Act”) for a Development Consent Order (DCO). If made, the DCO would grant consent for the A46 Newark Bypass (the “Scheme”). A detailed description of the Scheme can be found in Chapter 2 (The Scheme) of the Environmental Statement (ES) (TR010065/APP/6.1).
- 1.1.2 These Plans forms part of a suite of application documents and is included in the application in compliance with Regulation 5(2)(j) of the Infrastructure Planning (Prescribed Forms and Procedure) Regulations 2009 (the “2009 Regulations”) which requires:
a works plan showing, in relation to existing features:
- (i) *the proposed location or (for a linear scheme) the proposed route and alignment of the development and works; and*
 - (ii) *the limits within which the development and works may be carried out and any limits of deviation provided for in the draft order’.*
- 1.1.3 As these Plans are part of the application documentation they should be read alongside and are informed by the other application documents, in particular Schedule 1 of the draft DCO (TR010065/APP/3.1).

2 Schedule of Plans Included in this Application Document

Drawing Number	Drawing Title	Version
HE551478-SKAG-VUT-CONWI_CONW-DR-CU-21000	Utilities Works Plans – Key Plan	C01
HE551478-SKAG-VUT-CONWI_CONW-DR-CU-21001	Utilities Works Plans – Sheet 1 of 7	C01
HE551478-SKAG-VUT-CONWI_CONW-DR-CU-21002	Utilities Works Plans – Sheet 2 of 7	C01
HE551478-SKAG-VUT-CONWI_CONW-DR-CU-21003	Utilities Works Plans – Sheet 3 of 7	C01
HE551478-SKAG-VUT-CONWI_CONW-DR-CU-21004	Utilities Works Plans – Sheet 4 of 7	C01
HE551478-SKAG-VUT-CONWI_CONW-DR-CU-21005	Utilities Works Plans – Sheet 5 of 7	C01
HE551478-SKAG-VUT-CONWI_CONW-DR-CU-21006	Utilities Works Plans – Sheet 6 of 7	C01
HE551478-SKAG-VUT-CONWI_CONW-DR-CU-21007	Utilities Works Plans – Sheet 7 of 7	C01

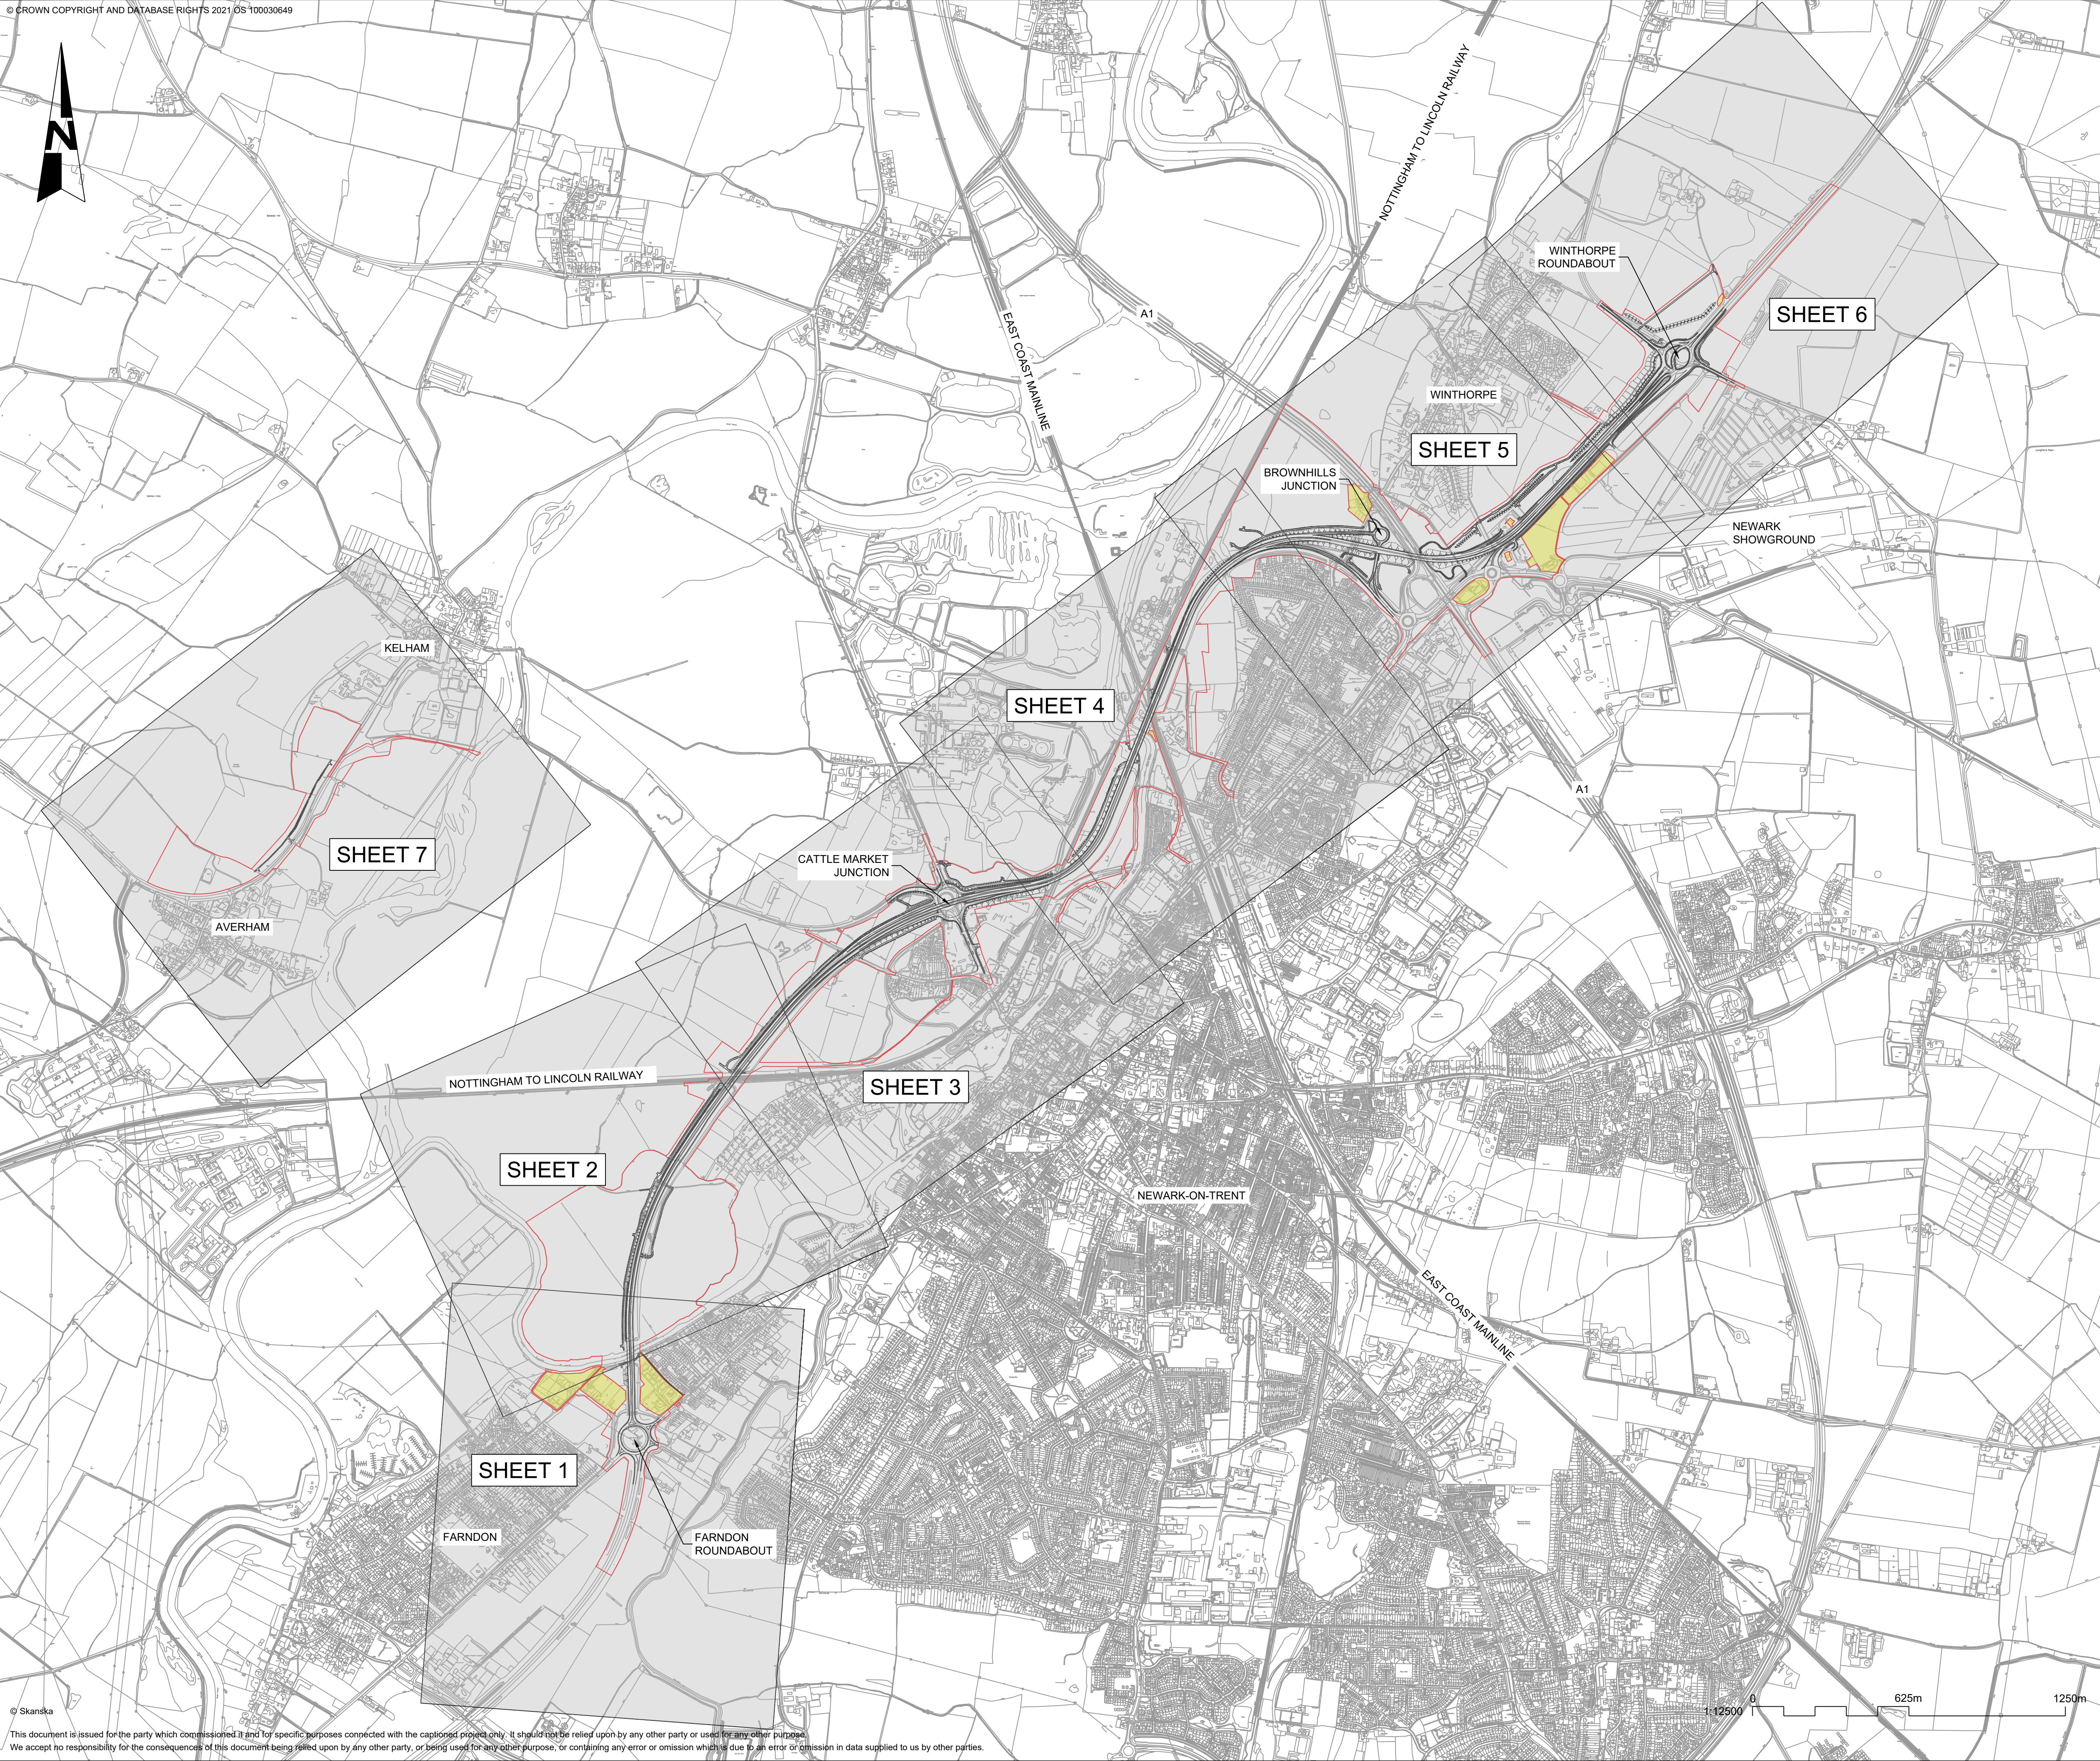


NOTES
1. THE PURPOSE OF THIS DRAWING IS TO SUPPORT THE A46 NEWARK BYPASS DEVELOPMENT CONSENT ORDER (DCO) APPLICATION.

KEY:

- ORDER LIMITS
- LAND NOT INCLUDED IN ORDER LIMITS
- DESIGN LAYOUT

CD1	05/12/23	DCO APPLICATION	SG	JS	HF
REV.	DATE	AMENDMENT DETAILS	ORIG	CHK'D	APP'D
CLIENT					
national highways					
PURPOSE OF ISSUE					
DCO APPLICATION					
DEVELOPMENT CONSENT ORDER NUMBER					
TR010065					
PROJECT TITLE					
A46 NEWARK BYPASS					
DRAWING TITLE					
UTILITY WORKS PLANS REGULATION 5(2)(j) KEY PLAN					
ORIGINAL SIZE			SCALE		
A1			1:12500		
DRAWING NUMBER		ORIGINATOR	VOLUME	PROJECT REF NO.	
HE PIN		SKAG	VUT	HE551478	
CONWI_CONW		DR	CU	21000	
LOCATION		TYPE	ROLE	NUMBER	
				C01	

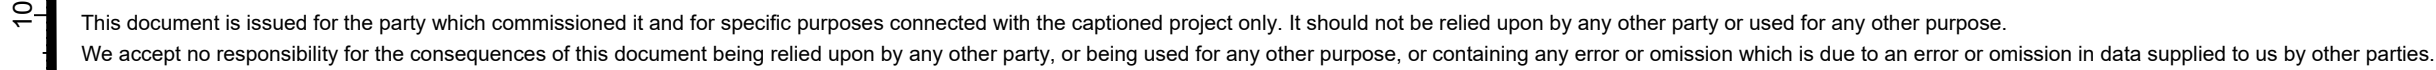


-

CLIENT  national highways

DEVELOPMENT CONSENT ORDER NUMBER TR010065

DRAWING TITLE
UTILITY WORKS PLANS
REGULATION 5(2)(j)
SHEET 1 OF 7


ORIGINAL SIZE		SCALE	
A1		1:2500	
DRAWING NUMBER		PROJECT REF NO.	
HE PIN	ORIGINATOR	VOLUME	
HE551478	SKAG	VUT	HE551478
CONWI CONW		DR CU	21001
LOCATION	TYPE	ROLE	NUMBER
			C01

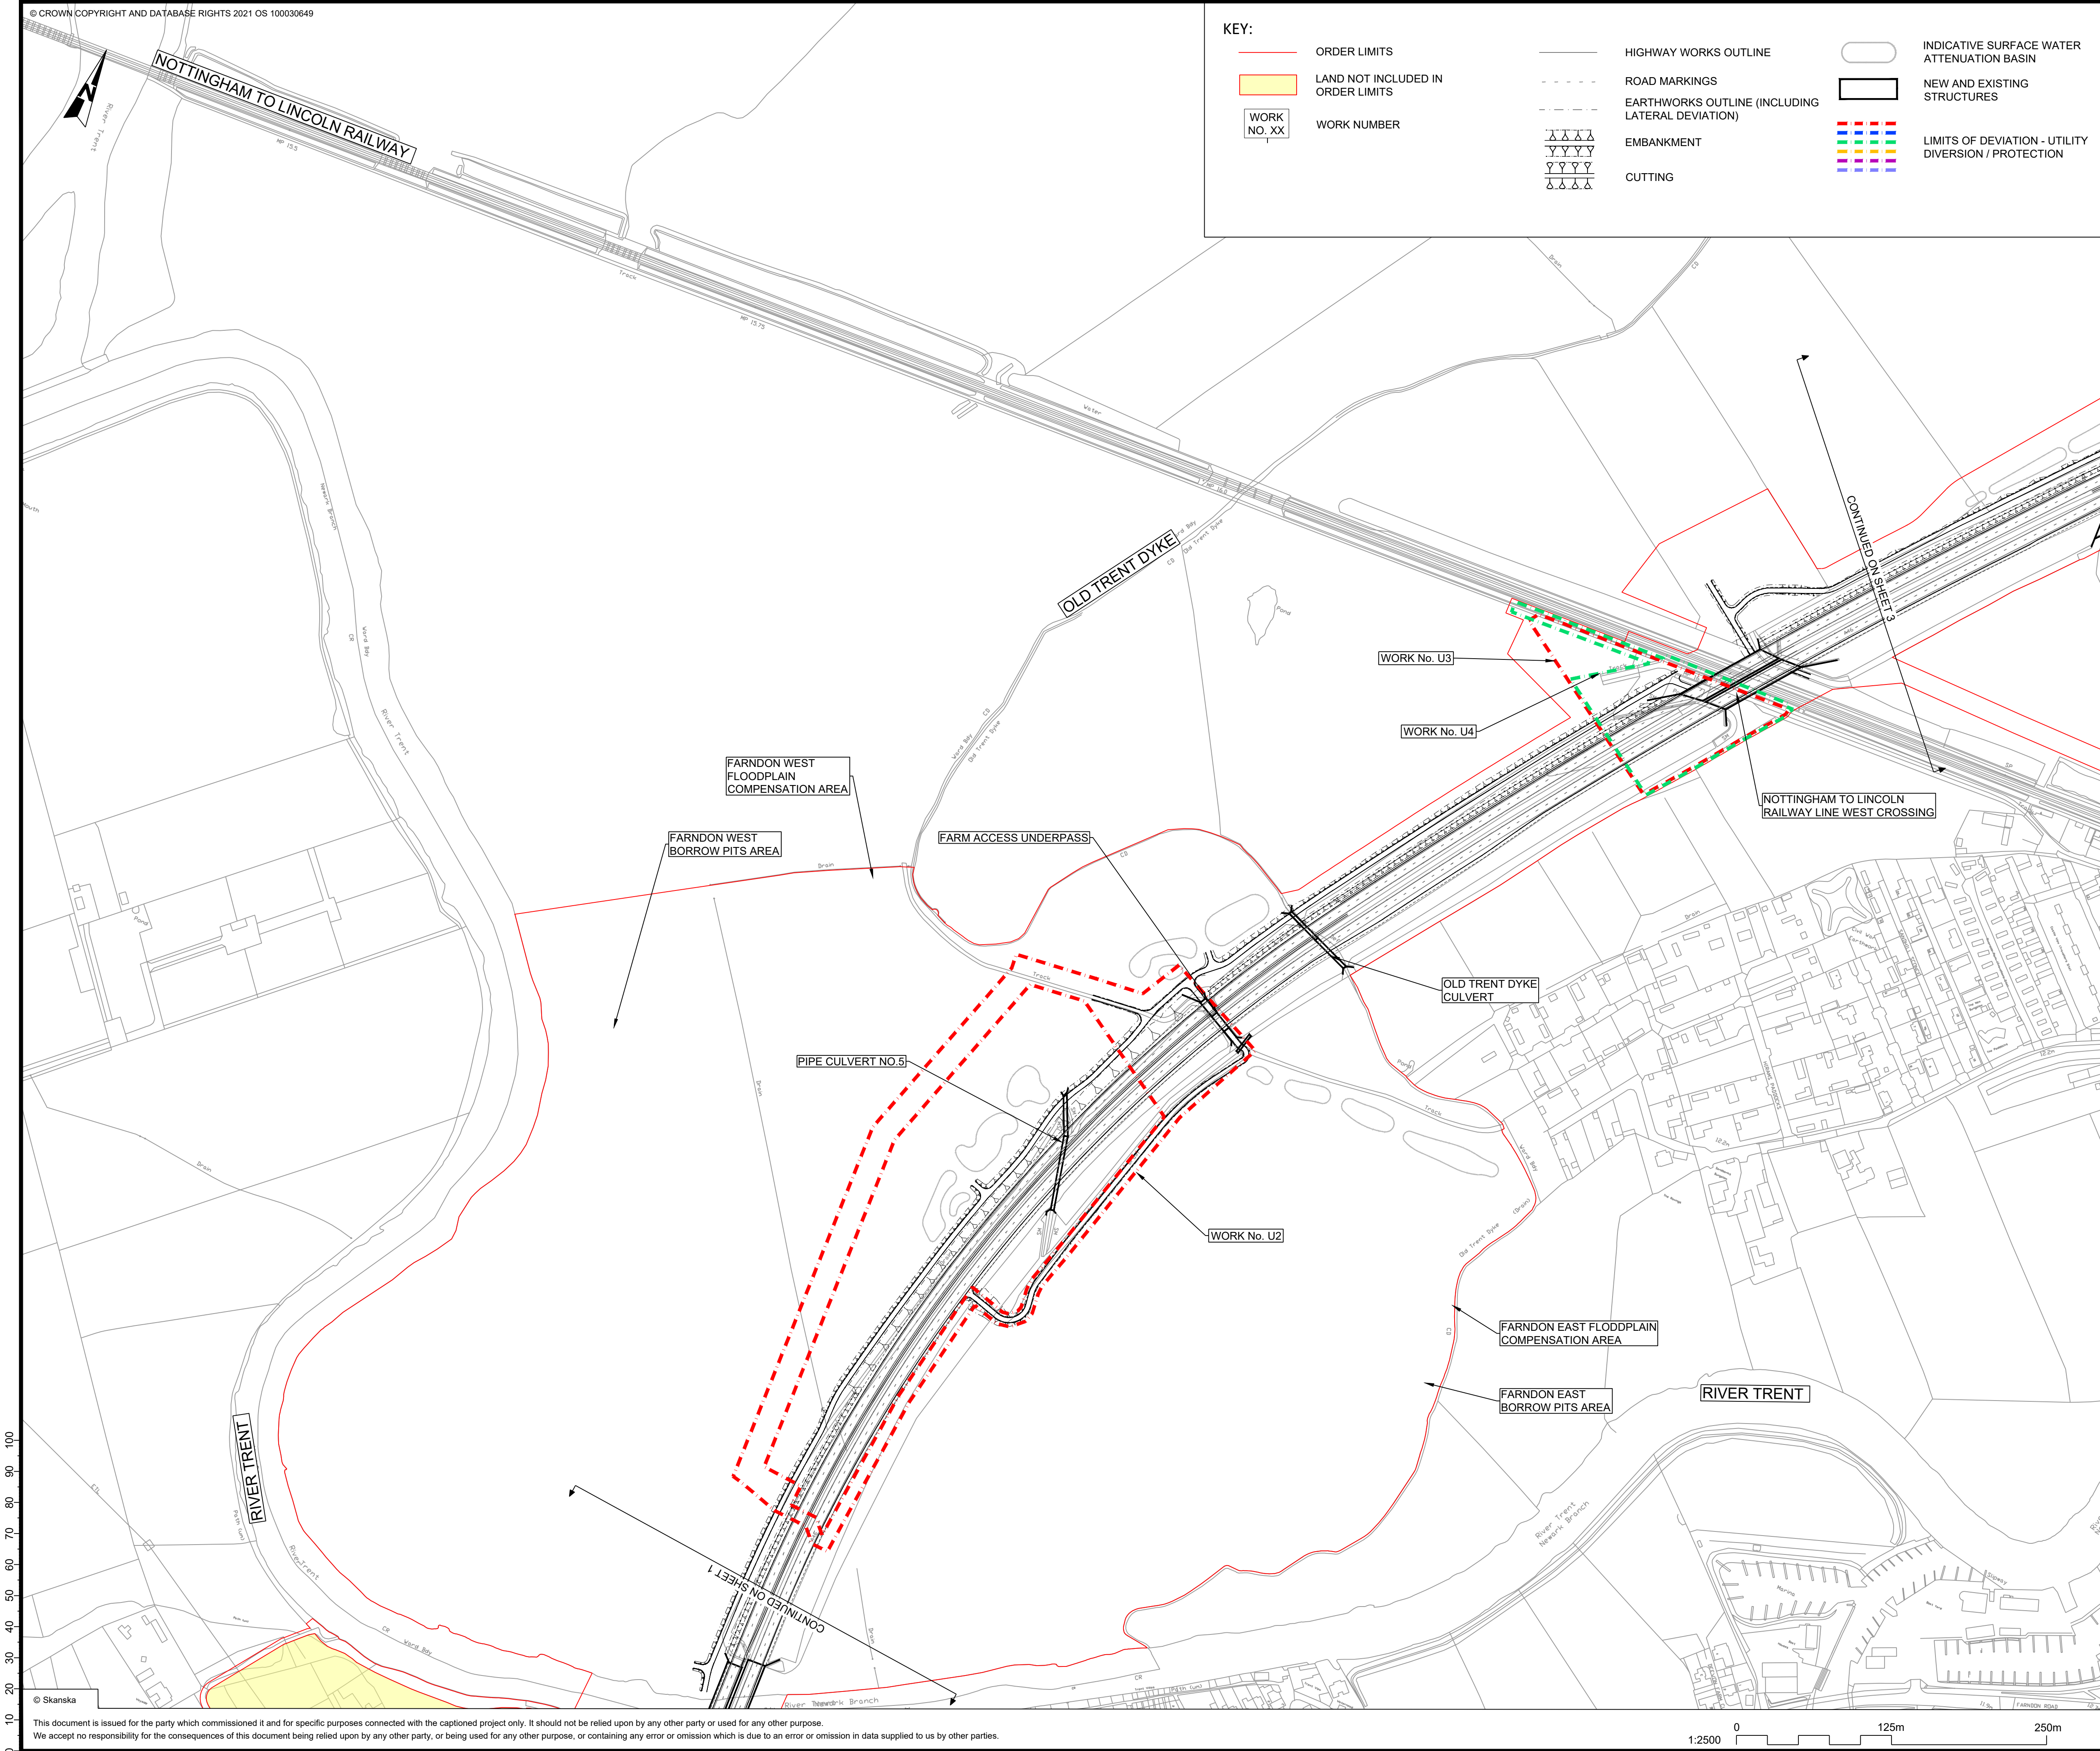


KEY:


	ORDER LIMITS		HIGHWAY WORKS OUTLINE		INDICATIVE SURFACE WATER ATTENUATION BASIN
	LAND NOT INCLUDED IN ORDER LIMITS		ROAD MARKINGS		NEW AND EXISTING STRUCTURES
	WORK NUMBER		EARTHWORKS OUTLINE (INCLUDING LATERAL DEVIATION)		LIMITS OF DEVIATION - UTILITY DIVERSION / PROTECTION
			EMBANKMENT		
			CUTTING		

- NOTES**
- ALL DIMENSIONS ARE IN METRES UNLESS OTHERWISE STATED.
 - DO NOT SCALE FROM THIS DRAWING. USE ONLY PRINTED DIMENSIONS.
 - THE WORKS SHOWN WILL BE SUBJECT TO DETAILED DESIGN DEVELOPMENT. ANY CHANGES WILL BE LIMITED TO BEING WITHIN THE ORDER LIMITS OR THE RELEVANT LIMITS OF DEVIATION WHERE NOT COINCIDENT WITH THE ORDER LIMITS AND SUBJECT TO THE REQUIREMENTS OF SCHEDULE 2 OF THE DEVELOPMENT CONSENT ORDER (TR010065/APP/3.1).
 - WORKS ARE DESCRIBED IN SCHEDULE 1 (AUTHORISED DEVELOPMENT) OF THE DEVELOPMENT CONSENT ORDER (TR010065/APP/3.1).
 - THESE WORKS PLANS SHOULD BE READ IN CONJUNCTION WITH ALL OTHER PLANS AND DOCUMENTATION IN PARTICULAR THE LAND PLANS (VOLUME 2.2) AND THE ENGINEERING PLANS AND SECTIONS (VOLUME 2.6).

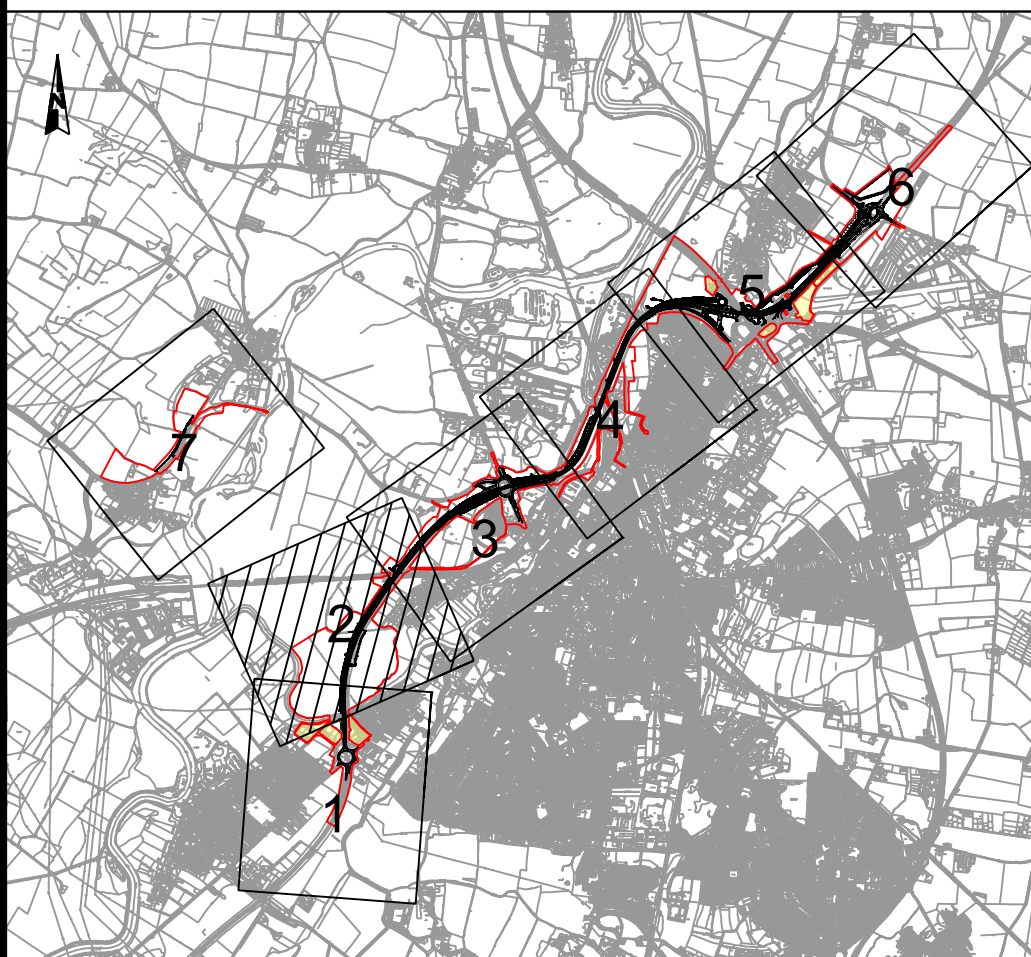


C01	05/12/23	DCO APPLICATION	MH	JS	HF
REV.	DATE	AMENDMENT DETAILS	ORIG	CHK'D	APP'D
CLIENT					
PURPOSE OF ISSUE					
DCO APPLICATION					
DEVELOPMENT CONSENT ORDER NUMBER					
TR010065					
PROJECT TITLE					
A46 NEWARK BYPASS					
DRAWING TITLE					
UTILITY WORKS PLANS REGULATION 5(2)(j) SHEET 2 OF 7					
ORIGINAL SIZE			SCALE		
A1			1:2500		
DRAWING NUMBER		ORIGINATOR	VOLUME	PROJECT REF NO.	
HE551478		SKAG	VUT	HE551478	
CONWI_CONW		DR	CU	REVISION	
LOCATION		TYPE	ROLE	C01	
		NUMBER			
		21002			

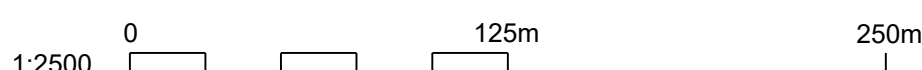


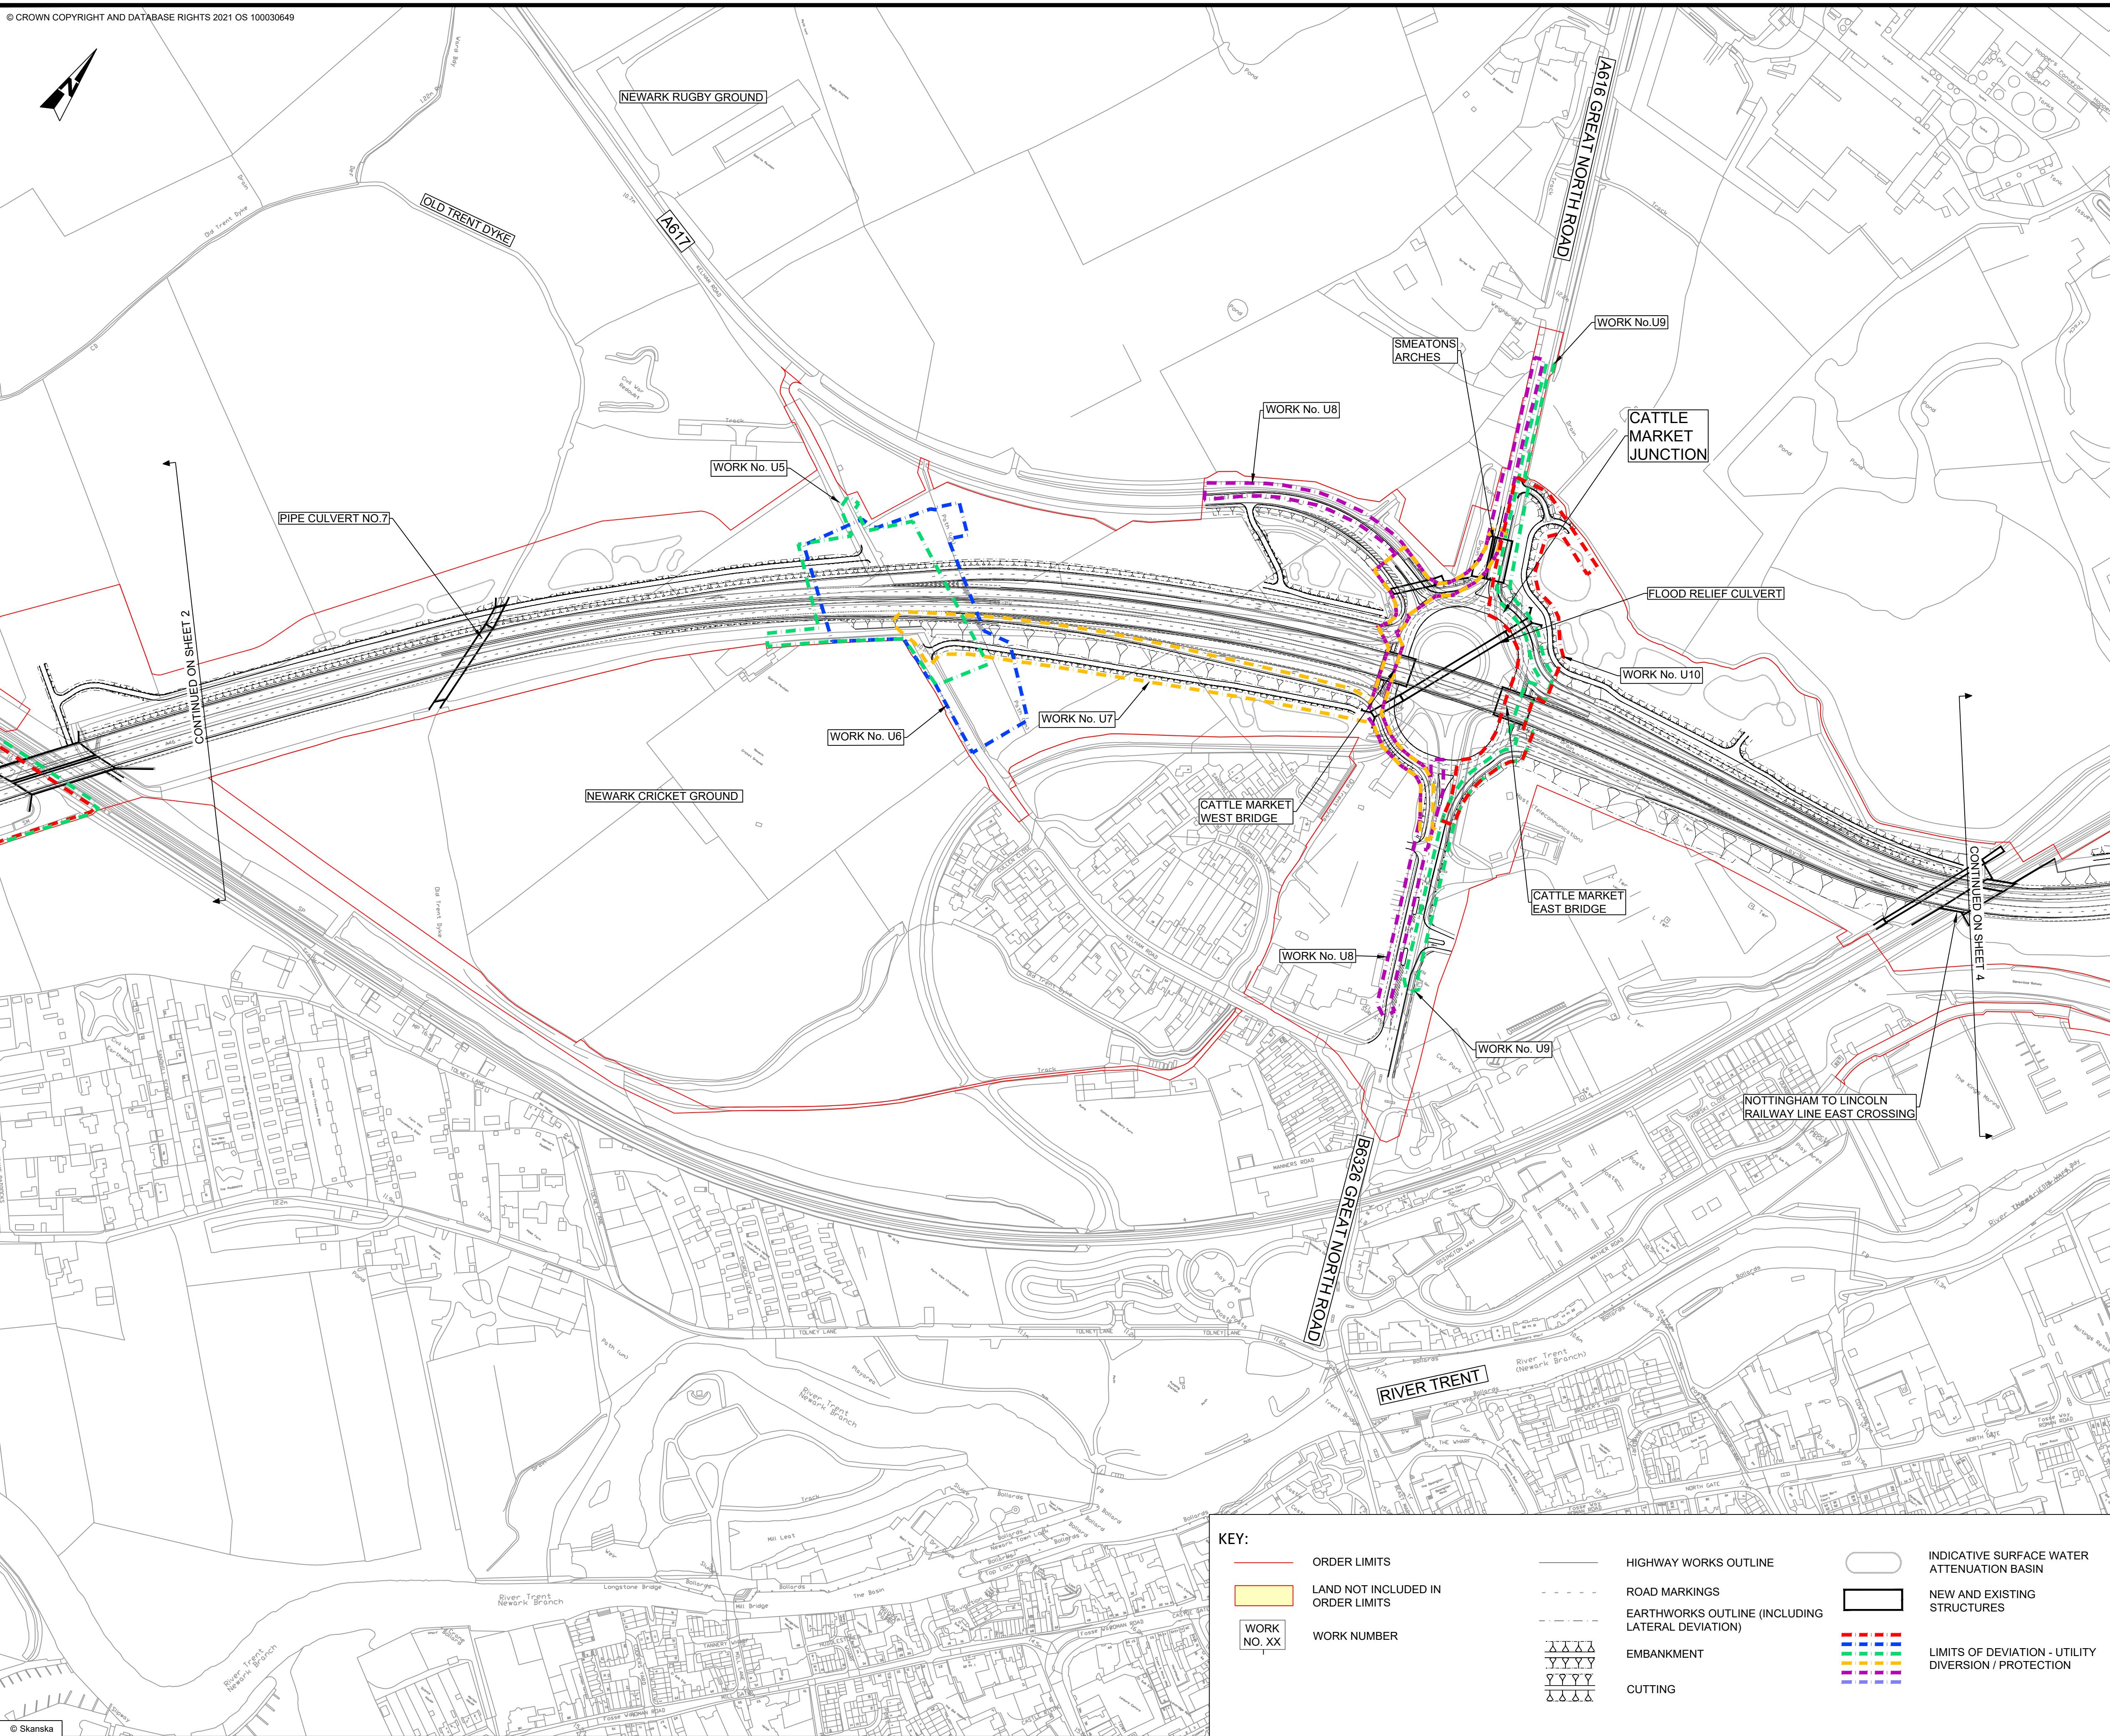


- NOTES
1. ALL DIMENSIONS ARE IN METRES UNLESS OTHERWISE STATED.
 2. DO NOT SCALE FROM THIS DRAWING. USE ONLY PRINTED DIMENSIONS.
 3. THE WORKS SHOWN WILL BE SUBJECT TO DETAILED DESIGN DEVELOPMENT. ANY CHANGES WILL BE LIMITED TO BEING WITHIN THE ORDER LIMITS OR THE RELEVANT LIMITS OF DEVIATION WHERE NOT COINCIDENT WITH THE ORDER LIMITS AND SUBJECT TO THE REQUIREMENTS OF SCHEDULE 2 OF THE DEVELOPMENT CONSENT ORDER (TR010065/APP/3.1).
 4. WORKS ARE DESCRIBED IN SCHEDULE 1 (AUTHORISED DEVELOPMENT) OF THE DEVELOPMENT CONSENT ORDER (TR010065/APP/3.1).
 5. THESE WORKS PLANS SHOULD BE READ IN CONJUNCTION WITH ALL OTHER PLANS AND DOCUMENTATION IN PARTICULAR THE LAND PLANS (VOLUME 2.2) AND THE ENGINEERING PLANS AND SECTIONS (VOLUME 2.6).

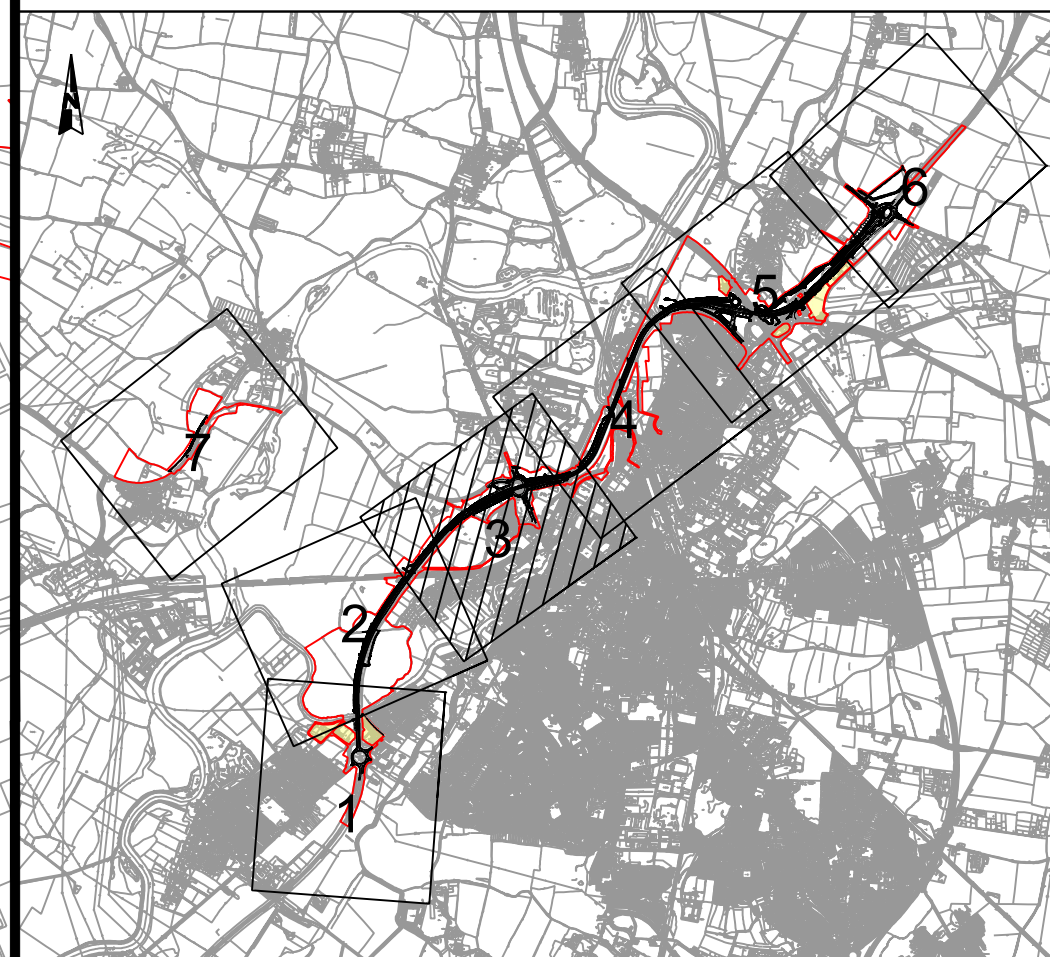


C01	05/12/23	DCO APPLICATION	SG	JS	HF
REV.	DATE	AMENDMENT DETAILS	ORIG	CHK'D	APP'D
CLIENT					
national highways					
PURPOSE OF ISSUE					
DCO APPLICATION					
DEVELOPMENT CONSENT ORDER NUMBER					
TR010065					
PROJECT TITLE					
A46 NEWARK BYPASS					
DRAWING TITLE					
UTILITY WORKS PLANS					
REGULATION 5(2)(j)					
SHEET 3 OF 7					
ORIGINAL SIZE			SCALE		
A1			1:2500		
DRAWING NUMBER		ORIGINATOR	VOLUME	PROJECT REF NO.	
HE PIN		SKAG	VUT	HE551478	
CONWI_CONW		DR	CU	21003	
LOCATION		TYPE	ROLE	NUMBER	
				C01	

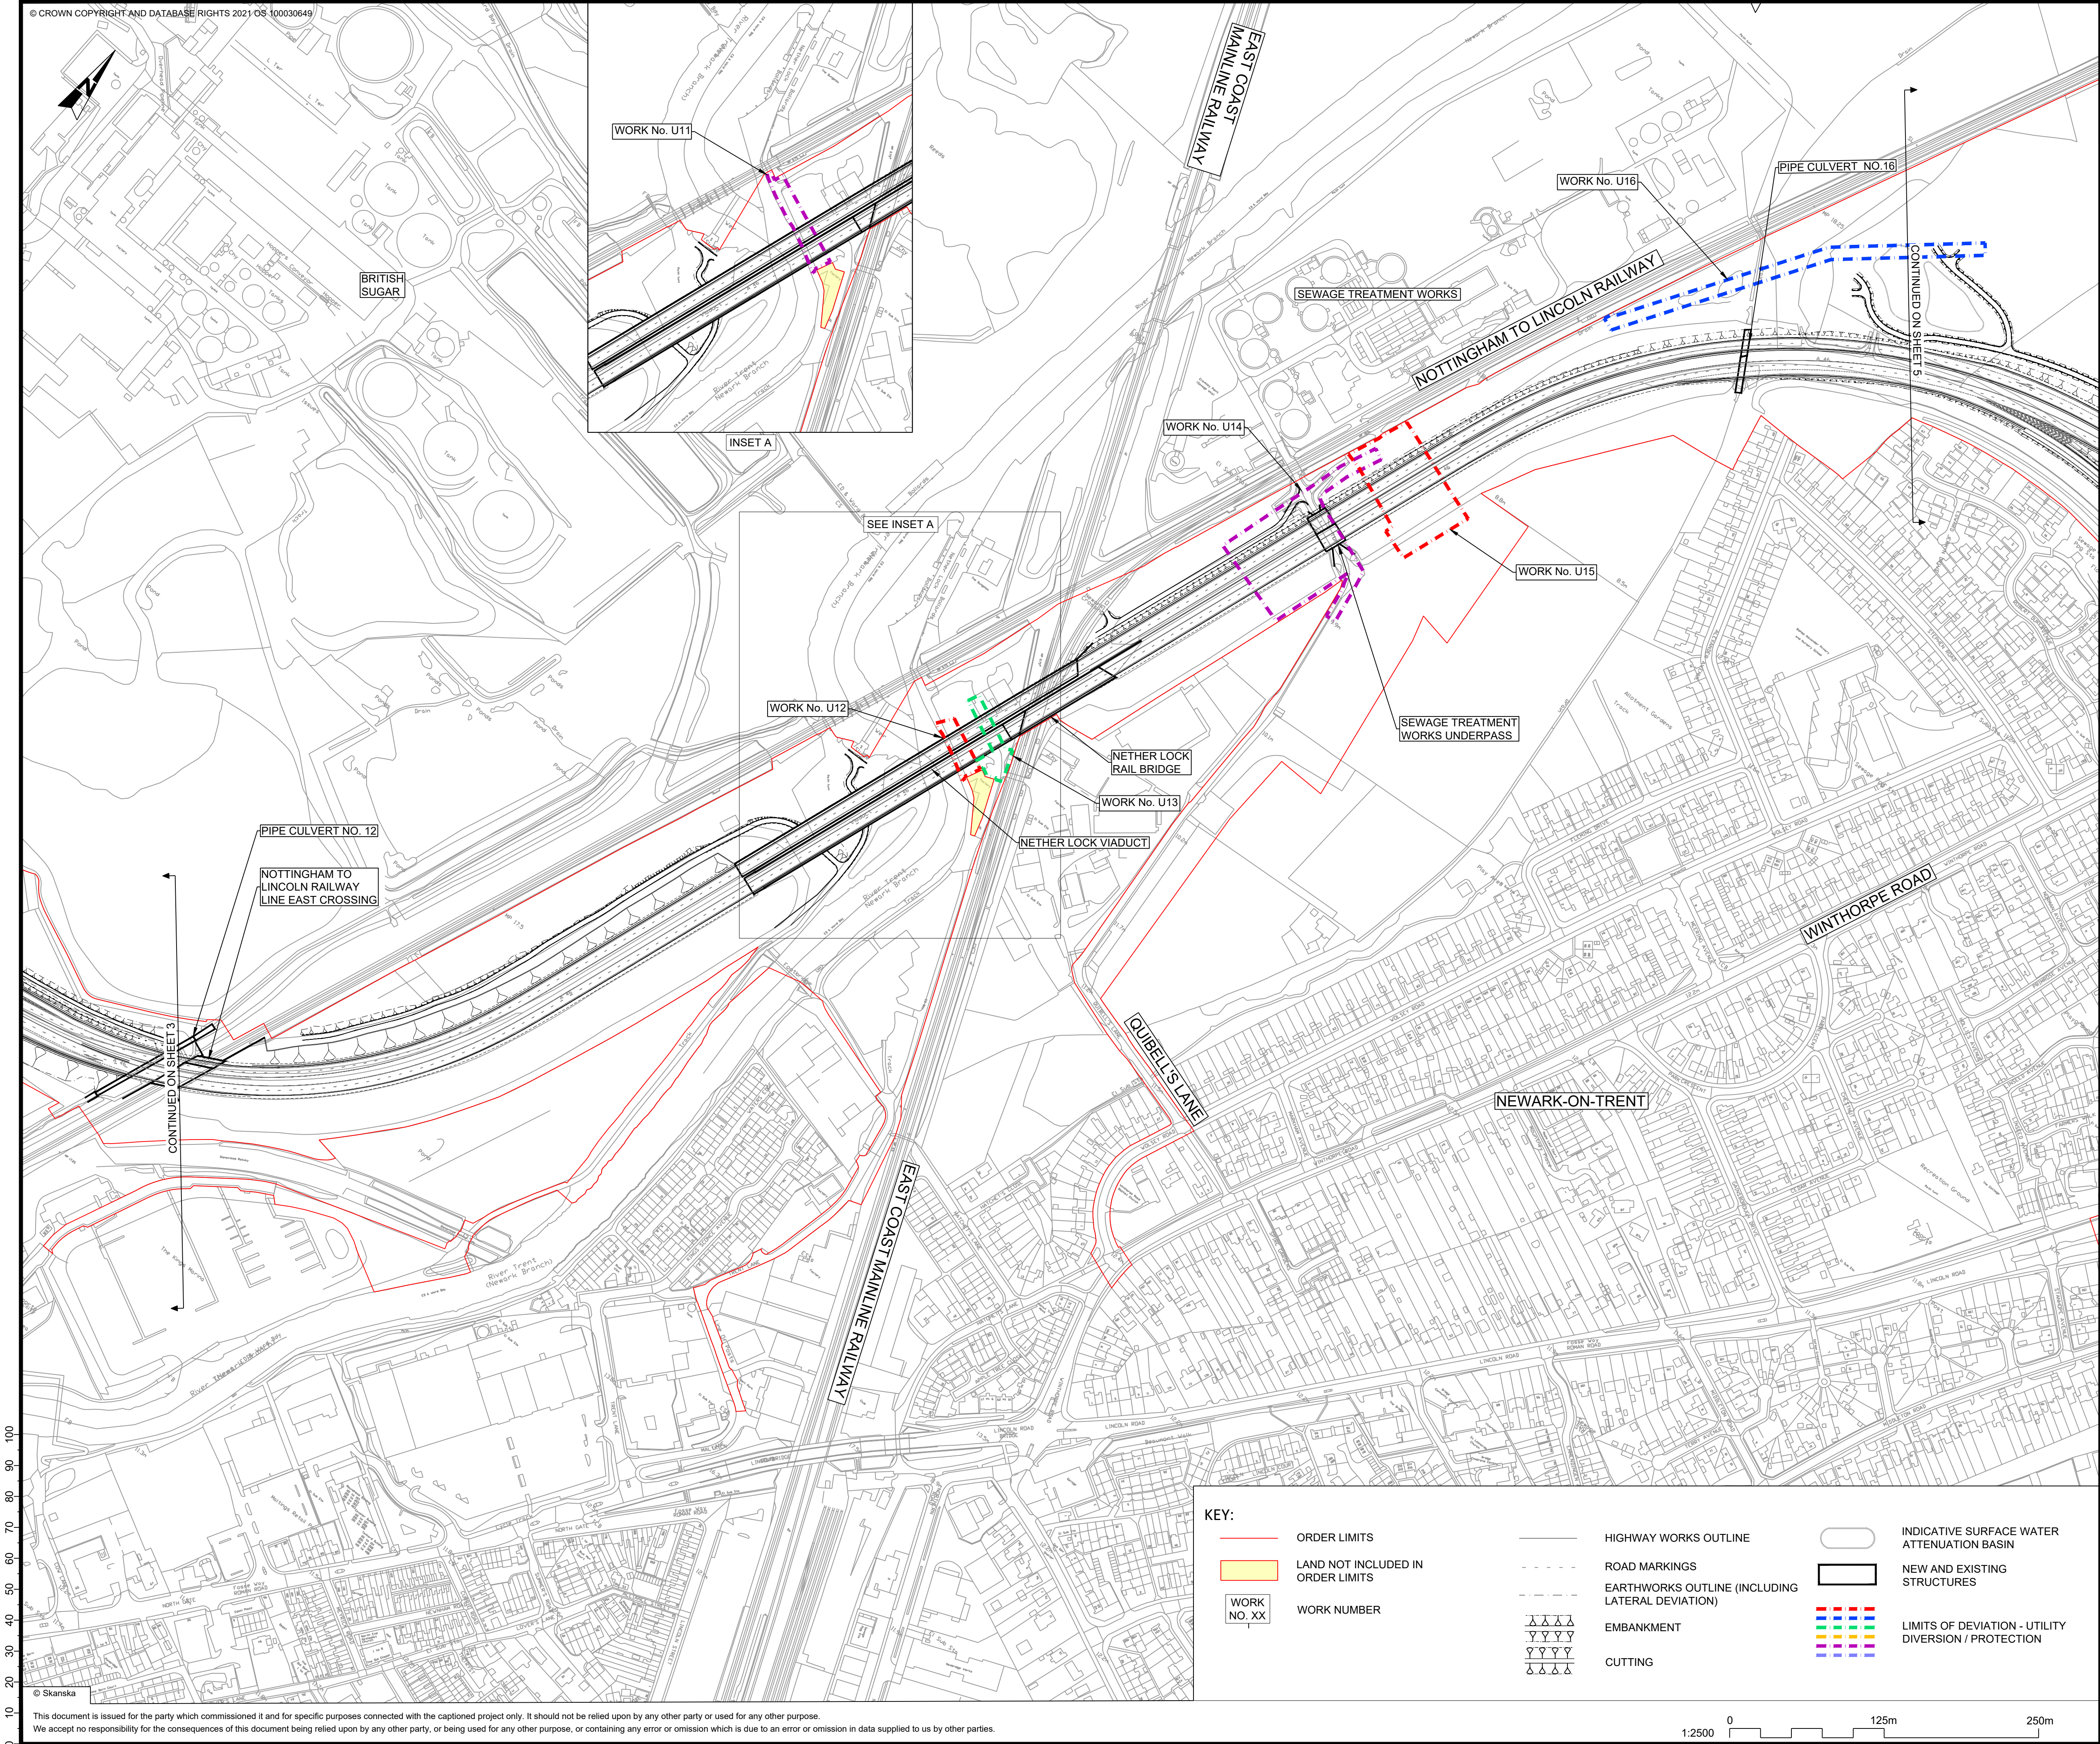

- NOTES
1. ALL DIMENSIONS ARE IN METRES UNLESS OTHERWISE STATED.
 2. DO NOT SCALE FROM THIS DRAWING. USE ONLY PRINTED DIMENSIONS.
 3. THE WORKS SHOWN WILL BE SUBJECT TO DETAILED DESIGN DEVELOPMENT. ANY CHANGES WILL BE LIMITED TO BEING WITHIN THE ORDER LIMITS OR THE RELEVANT LIMITS OF DEVIATION WHERE NOT COINCIDENT WITH THE ORDER LIMITS AND SUBJECT TO THE REQUIREMENTS OF SCHEDULE 2 OF THE DEVELOPMENT CONSENT ORDER (TR010065/APP/3.1).
 4. WORKS ARE DESCRIBED IN SCHEDULE 1 (AUTHORISED DEVELOPMENT) OF THE DEVELOPMENT CONSENT ORDER (TR010065/APP/3.1).
 5. THESE WORKS PLANS SHOULD BE READ IN CONJUNCTION WITH ALL OTHER PLANS AND DOCUMENTATION IN PARTICULAR THE LAND PLANS (VOLUME 2.2) AND THE ENGINEERING PLANS AND SECTIONS (VOLUME 2.6).

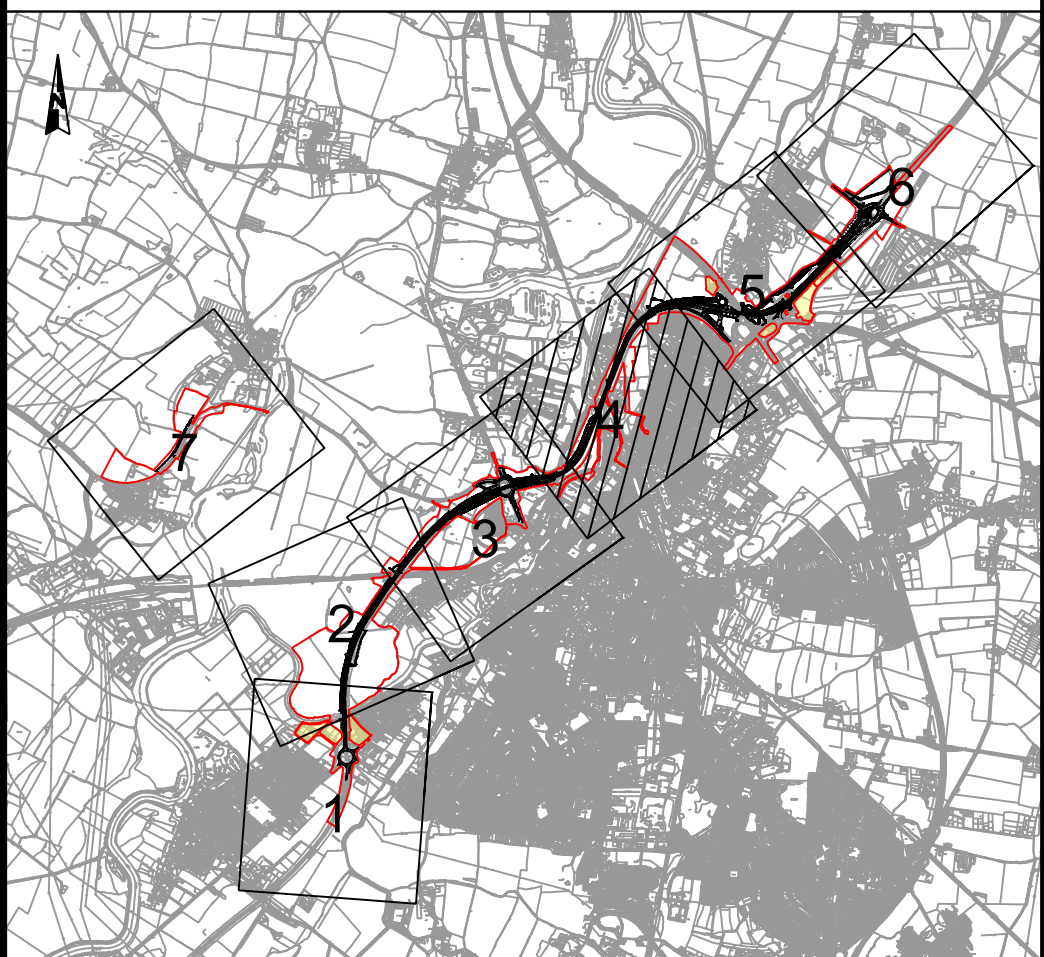

C01	05/12/23	DCO APPLICATION	SG	JS	HF
REV.	DATE	AMENDMENT DETAILS	ORIG	CHK'D	APP'D
CLIENT					
PURPOSE OF ISSUE					
DCO APPLICATION					
DEVELOPMENT CONSENT ORDER NUMBER					
TR010065					
PROJECT TITLE					
A46 NEWARK BYPASS					
DRAWING TITLE					
UTILITY WORKS PLANS REGULATION 5(2)(j) SHEET 4 OF 7					
ORIGINAL SIZE			SCALE		
A1			1:2500		
DRAWING NUMBER		ORIGINATOR	VOLUME		PROJECT REF NO.
HE551478		SKAG	VUT		HE551478
CONWI_CONW		DR	CU	21004	REVISION
LOCATION		TYPE	ROLE	NUMBER	C01

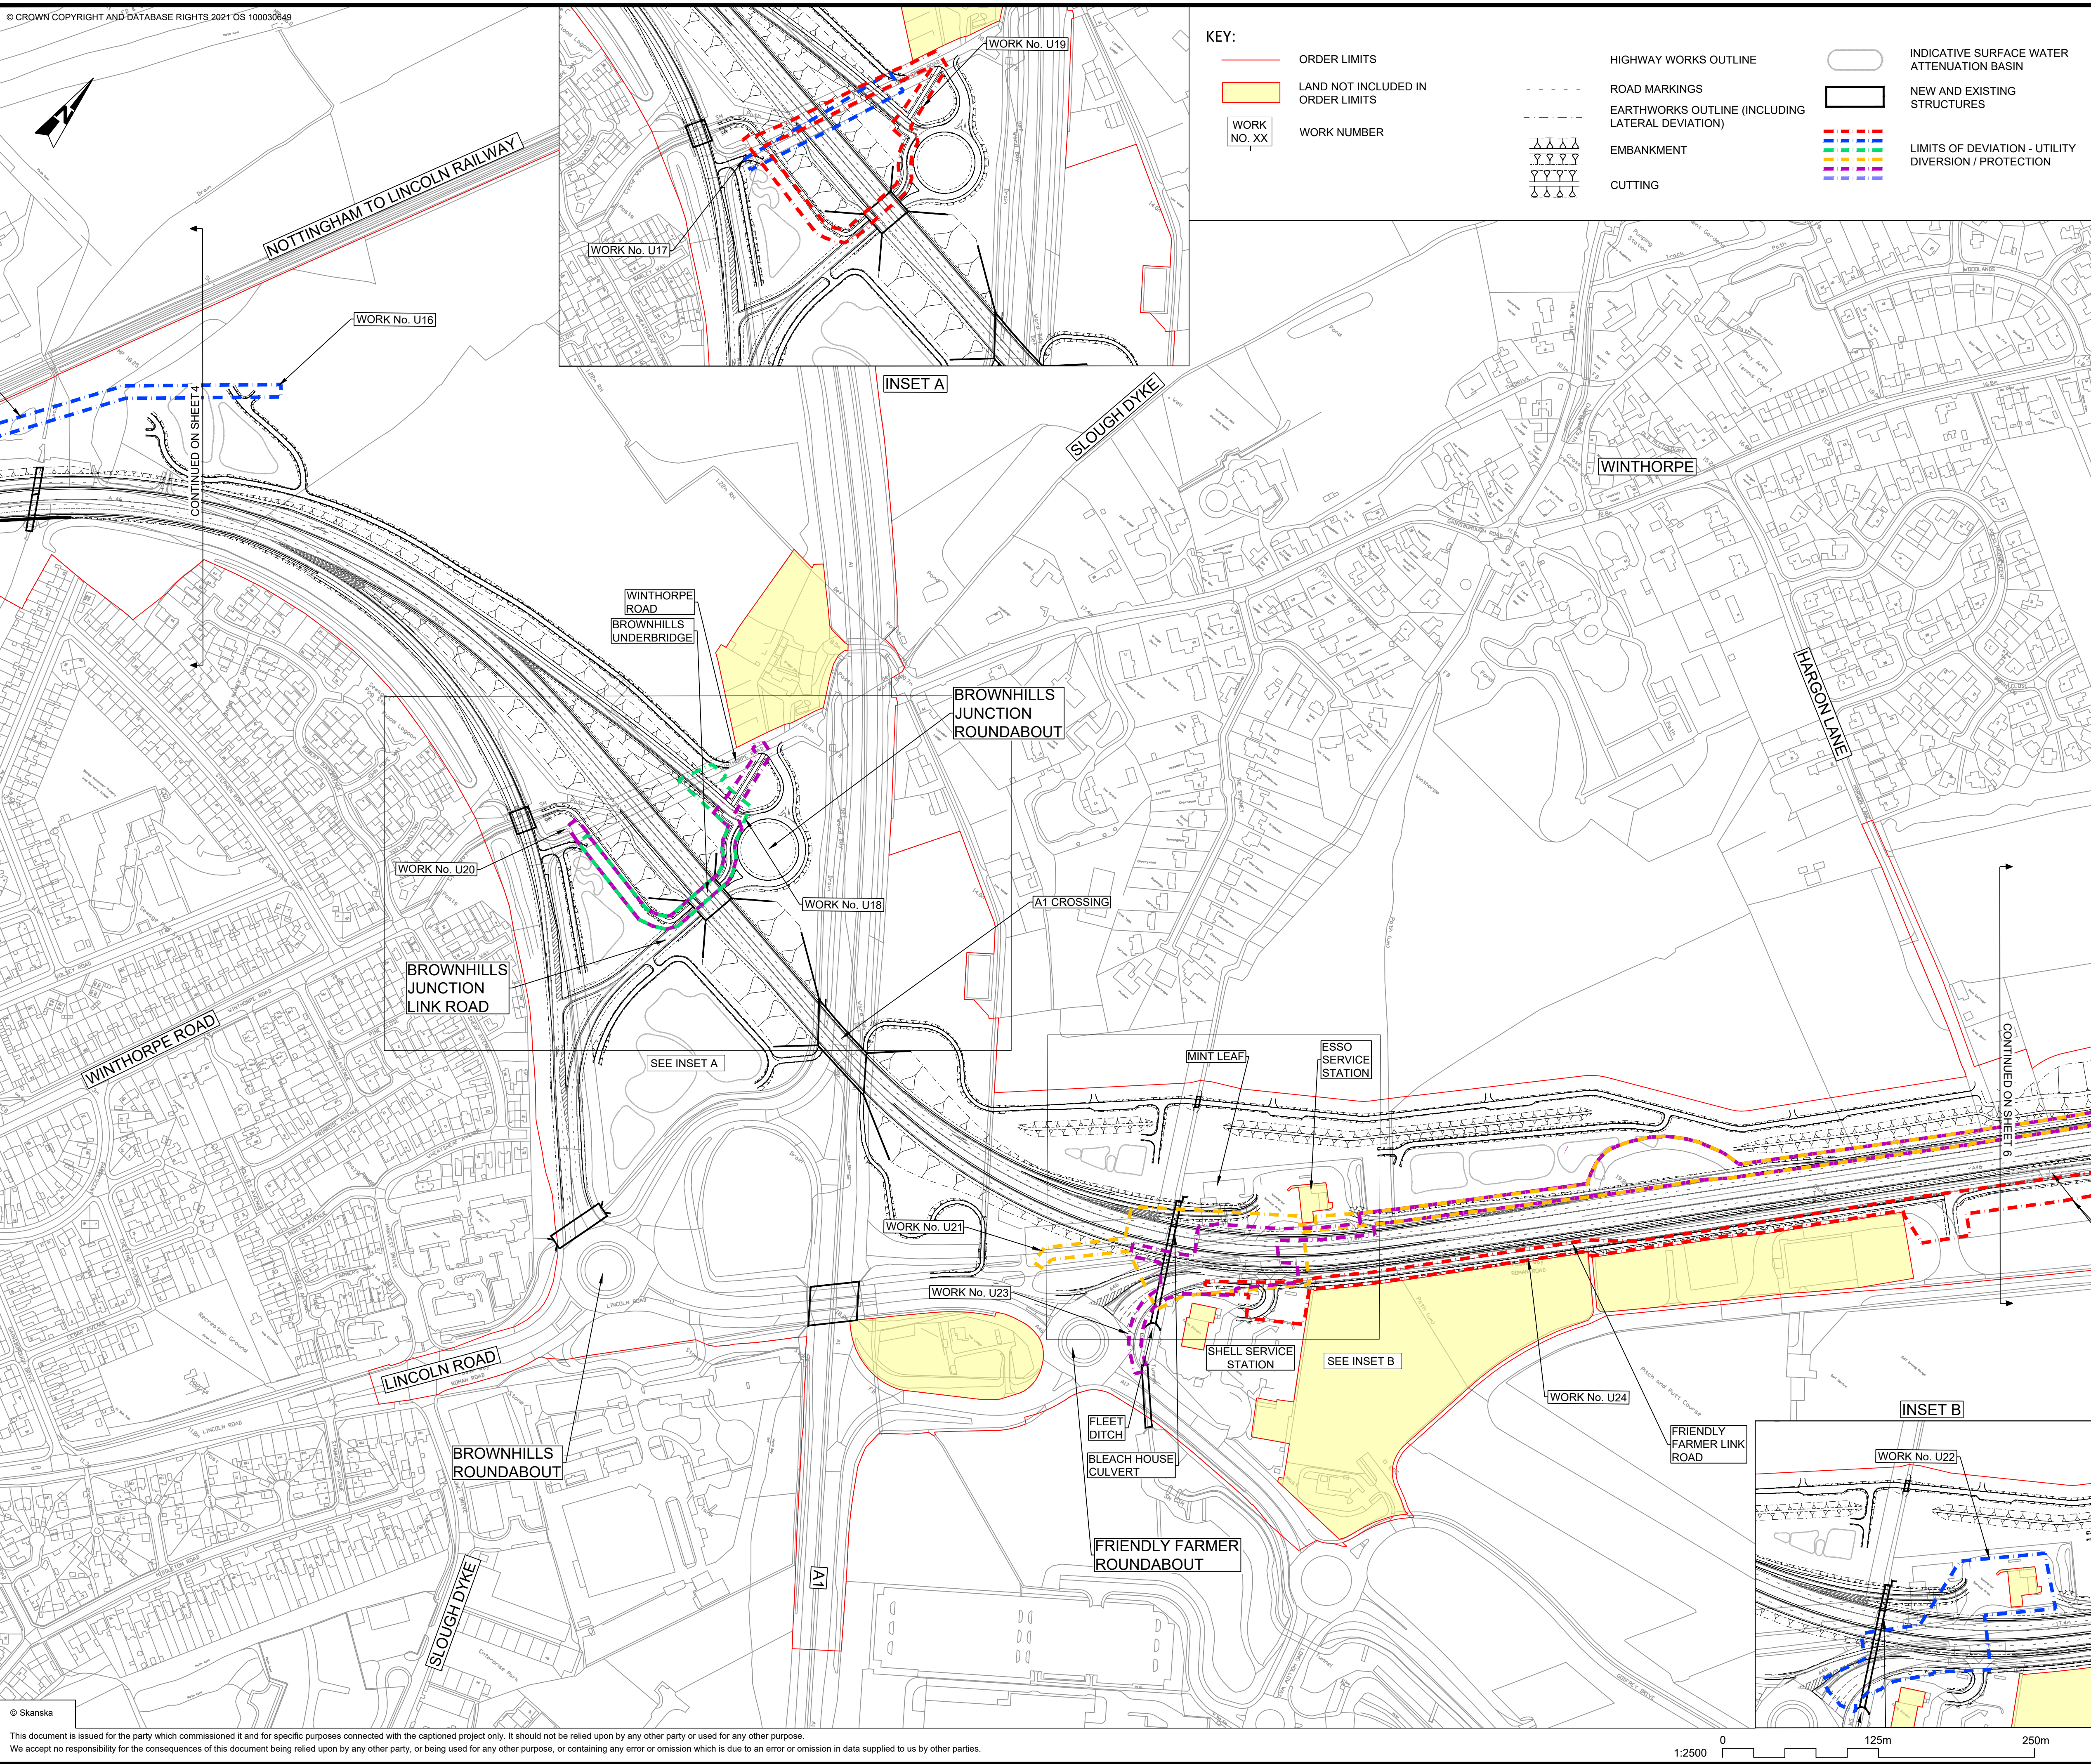

KEY:


- ORDER LIMITS
- LAND NOT INCLUDED IN ORDER LIMITS
- WORK NO. XX
- WORK NUMBER

- HIGHWAY WORKS OUTLINE
- ROAD MARKINGS
- EARTHWORKS OUTLINE (INCLUDING LATERAL DEVIATION)
- EMBANKMENT
- CUTTING


- INDICATIVE SURFACE WATER ATTENUATION BASIN
- NEW AND EXISTING STRUCTURES
- LIMITS OF DEVIATION - UTILITY DIVERSION / PROTECTION

NOTES


- ALL DIMENSIONS ARE IN METRES UNLESS OTHERWISE STATED.
- DO NOT SCALE FROM THIS DRAWING. USE ONLY PRINTED DIMENSIONS.
- THE WORKS SHOWN WILL BE SUBJECT TO DETAILED DESIGN DEVELOPMENT. ANY CHANGES WILL BE LIMITED TO BEING WITHIN THE ORDER LIMITS OR THE RELEVANT LIMITS OF DEVIATION WHERE NOT COINCIDENT WITH THE ORDER LIMITS AND SUBJECT TO THE REQUIREMENTS OF SCHEDULE 2 OF THE DEVELOPMENT CONSENT ORDER (TR010065/APP/3.1).
- WORKS ARE DESCRIBED IN SCHEDULE 1 (AUTHORISED DEVELOPMENT) OF THE DEVELOPMENT CONSENT ORDER (TR010065/APP/3.1).
- THESE WORKS PLANS SHOULD BE READ IN CONJUNCTION WITH ALL OTHER PLANS AND DOCUMENTATION IN PARTICULAR THE LAND PLANS (VOLUME 2.2) AND THE ENGINEERING PLANS AND SECTIONS (VOLUME 2.6).

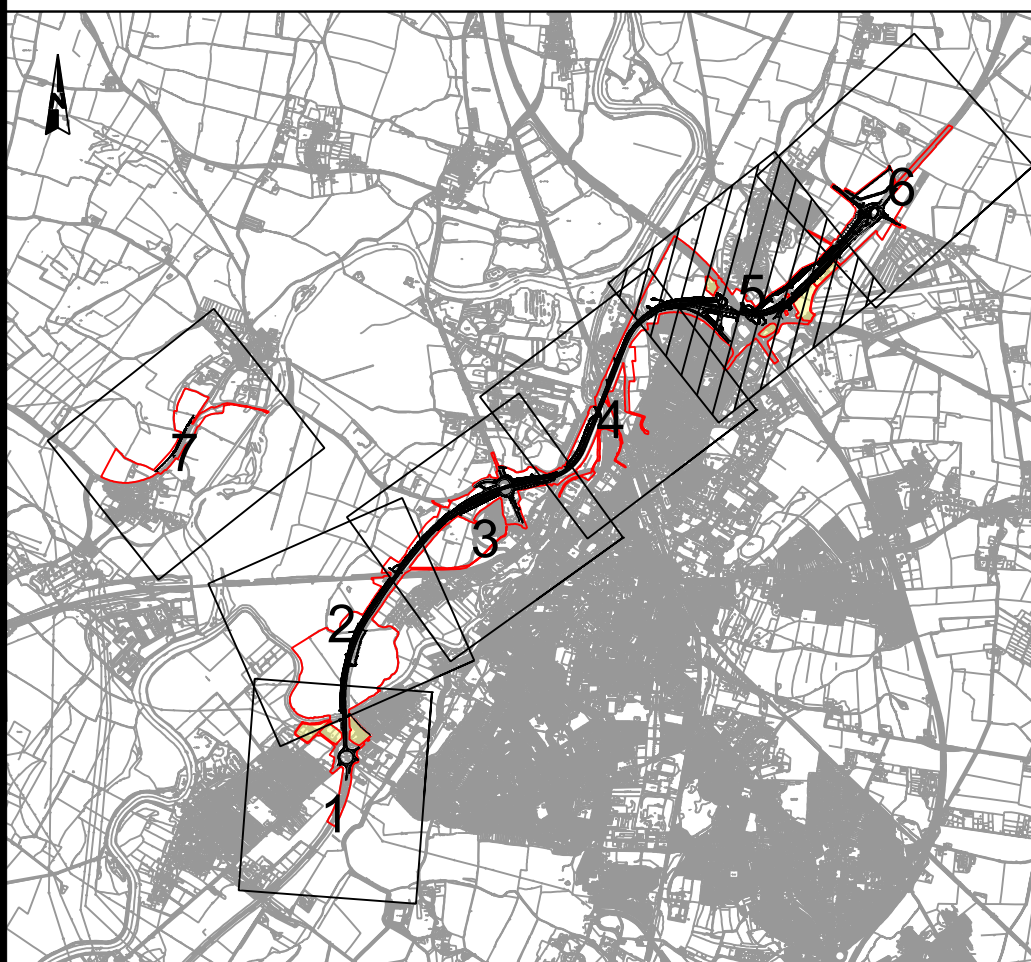


C01	05/12/23	DCO APPLICATION	MH	JS	HF
REV.	DATE	AMENDMENT DETAILS	ORIG	CHK'D	APP'D
CLIENT					
national highways					
PURPOSE OF ISSUE					
DCO APPLICATION					
DEVELOPMENT CONSENT ORDER NUMBER					
TR010065					
PROJECT TITLE					
A46 NEWARK BYPASS					
DRAWING TITLE					
UTILITY WORKS PLANS REGULATION 5(2)(j) SHEET 5 OF 7					
ORIGINAL SIZE			SCALE		
A1			1:2500		
DRAWING NUMBER		ORIGINATOR	VOLUME		PROJECT REF NO.
HE551478		SKAG	VUT		HE551478
CONWI_CONW		DR	CU	21005	REVISION
LOCATION		TYPE	ROLE	NUMBER	C01

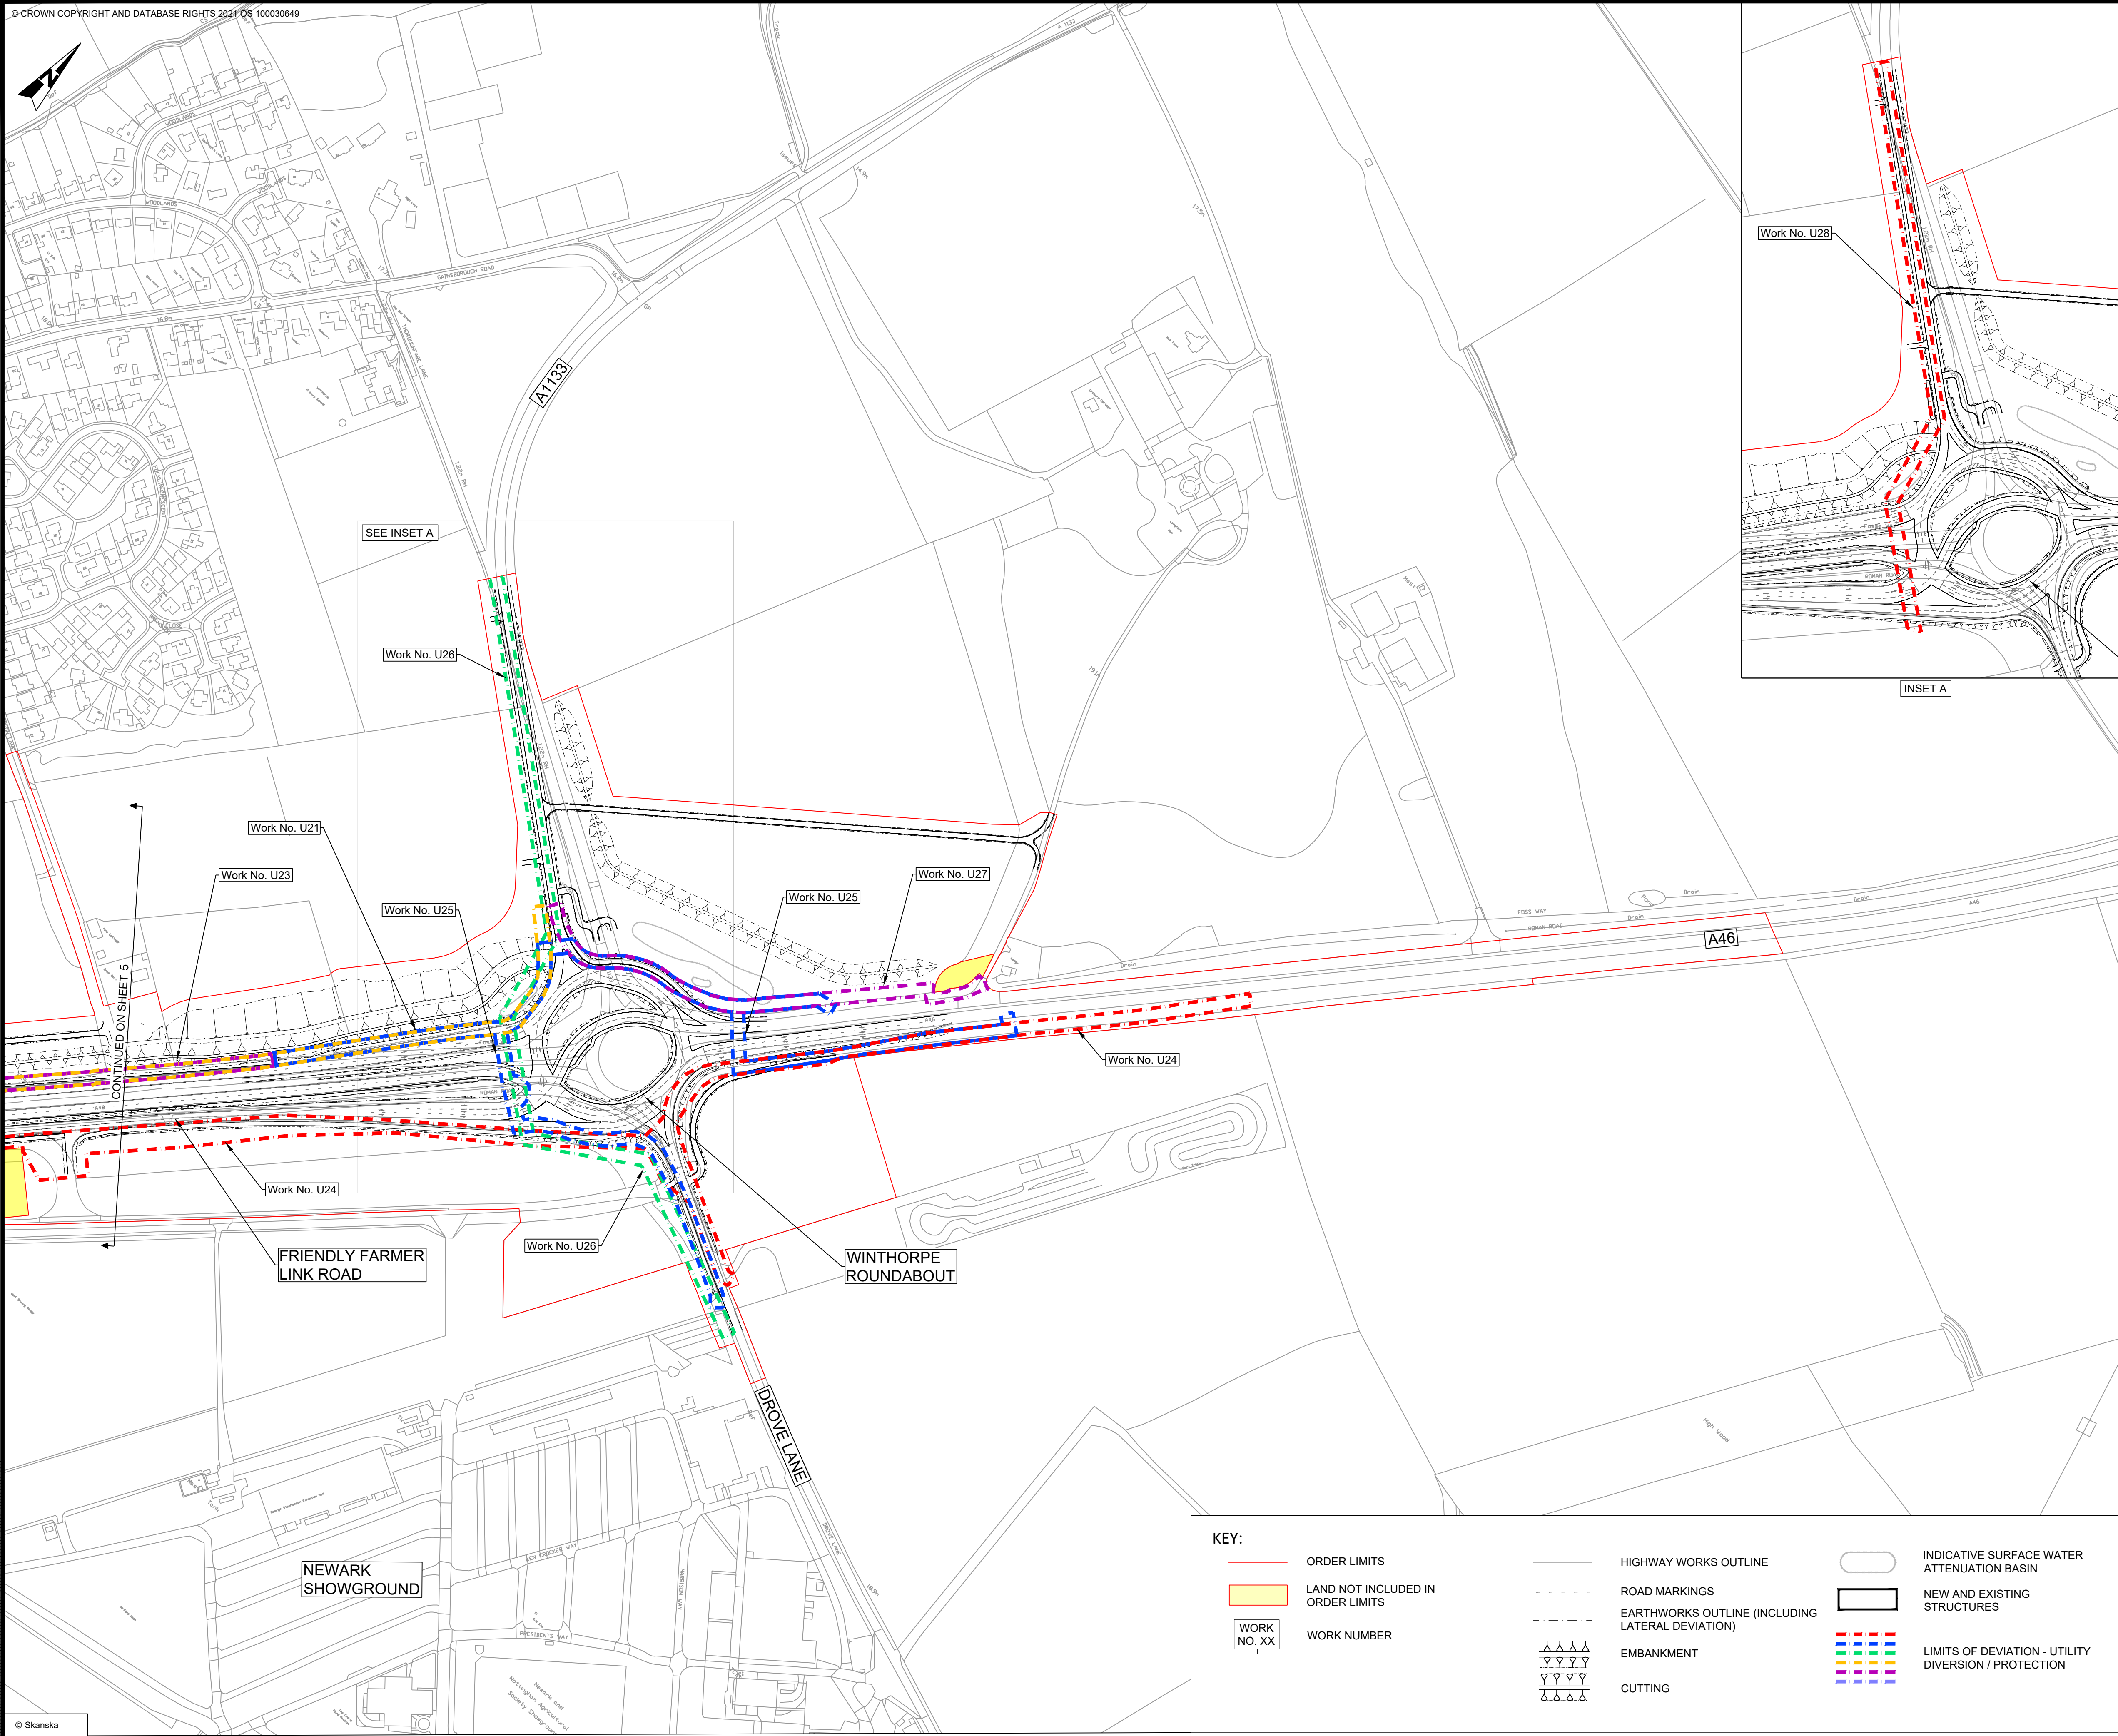

- NOTES
1. ALL DIMENSIONS ARE IN METRES UNLESS OTHERWISE STATED.
 2. DO NOT SCALE FROM THIS DRAWING. USE ONLY PRINTED DIMENSIONS.
 3. THE WORKS SHOWN WILL BE SUBJECT TO DETAILED DESIGN DEVELOPMENT. ANY CHANGES WILL BE LIMITED TO BEING WITHIN THE ORDER LIMITS OR THE RELEVANT LIMITS OF DEVIATION WHERE NOT COINCIDENT WITH THE ORDER LIMITS AND SUBJECT TO THE REQUIREMENTS OF SCHEDULE 2 OF THE DEVELOPMENT CONSENT ORDER (TR010065/APP/3.1).
 4. WORKS ARE DESCRIBED IN SCHEDULE 1 (AUTHORISED DEVELOPMENT) OF THE DEVELOPMENT CONSENT ORDER (TR010065/APP/3.1).
 5. THESE WORKS PLANS SHOULD BE READ IN CONJUNCTION WITH ALL OTHER PLANS AND DOCUMENTATION IN PARTICULAR THE LAND PLANS (VOLUME 2.2) AND THE ENGINEERING PLANS AND SECTIONS (VOLUME 2.6).

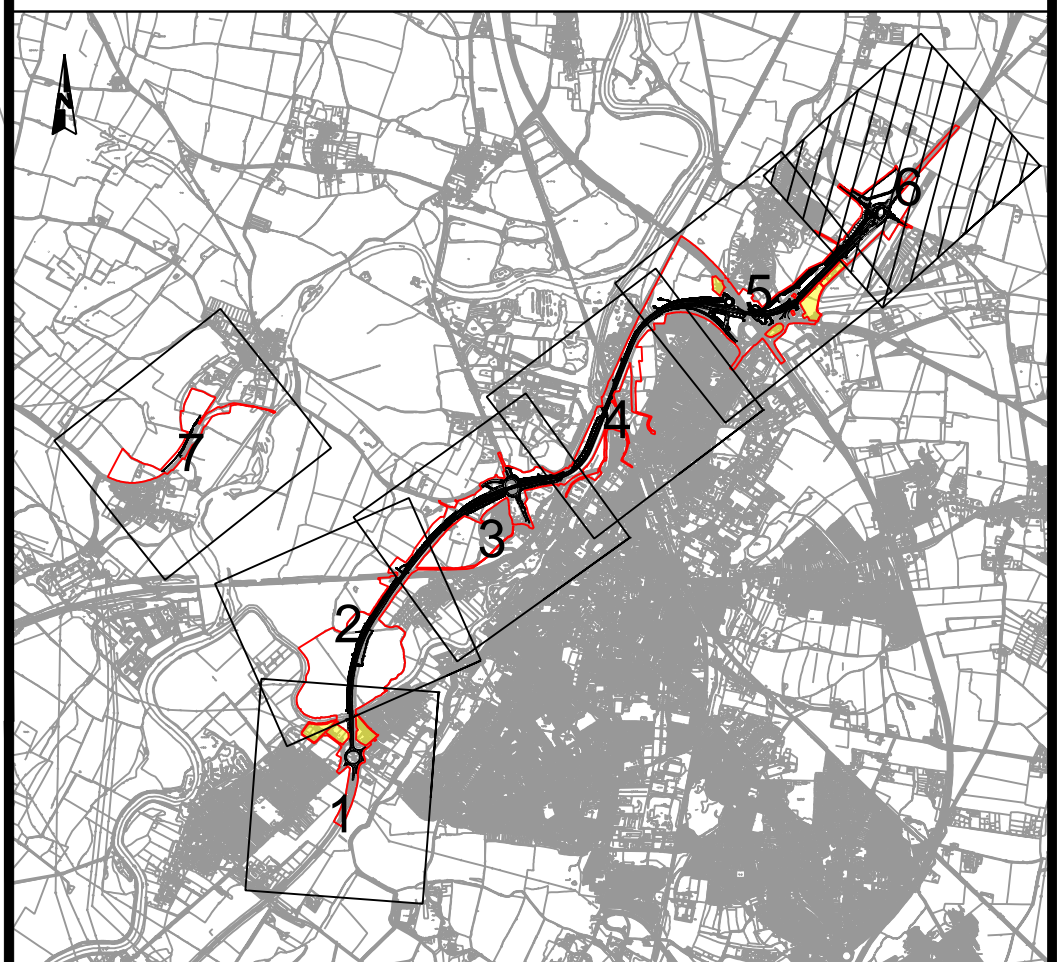


C01	05/12/23	DCO APPLICATION	SG	JS	HF
REV.	DATE	AMENDMENT DETAILS	ORIG	CHK'D	APP'D
CLIENT					
national highways					
PURPOSE OF ISSUE					
DCO APPLICATION					
DEVELOPMENT CONSENT ORDER NUMBER					
TR010065					
PROJECT TITLE					
A46 NEWARK BYPASS					
DRAWING TITLE					
UTILITY WORKS PLANS					
REGULATION 5(2)(j)					
SHEET 6 OF 7					
ORIGINAL SIZE			SCALE		
A1			1:2500		
DRAWING NUMBER		ORIGINATOR	VOLUME	PROJECT REF NO.	
HE PIN		SKAG	VUT	HE551478	
CONWI_CONW		DR	CU	21006	
LOCATION		TYPE	ROLE	NUMBER	
				C01	

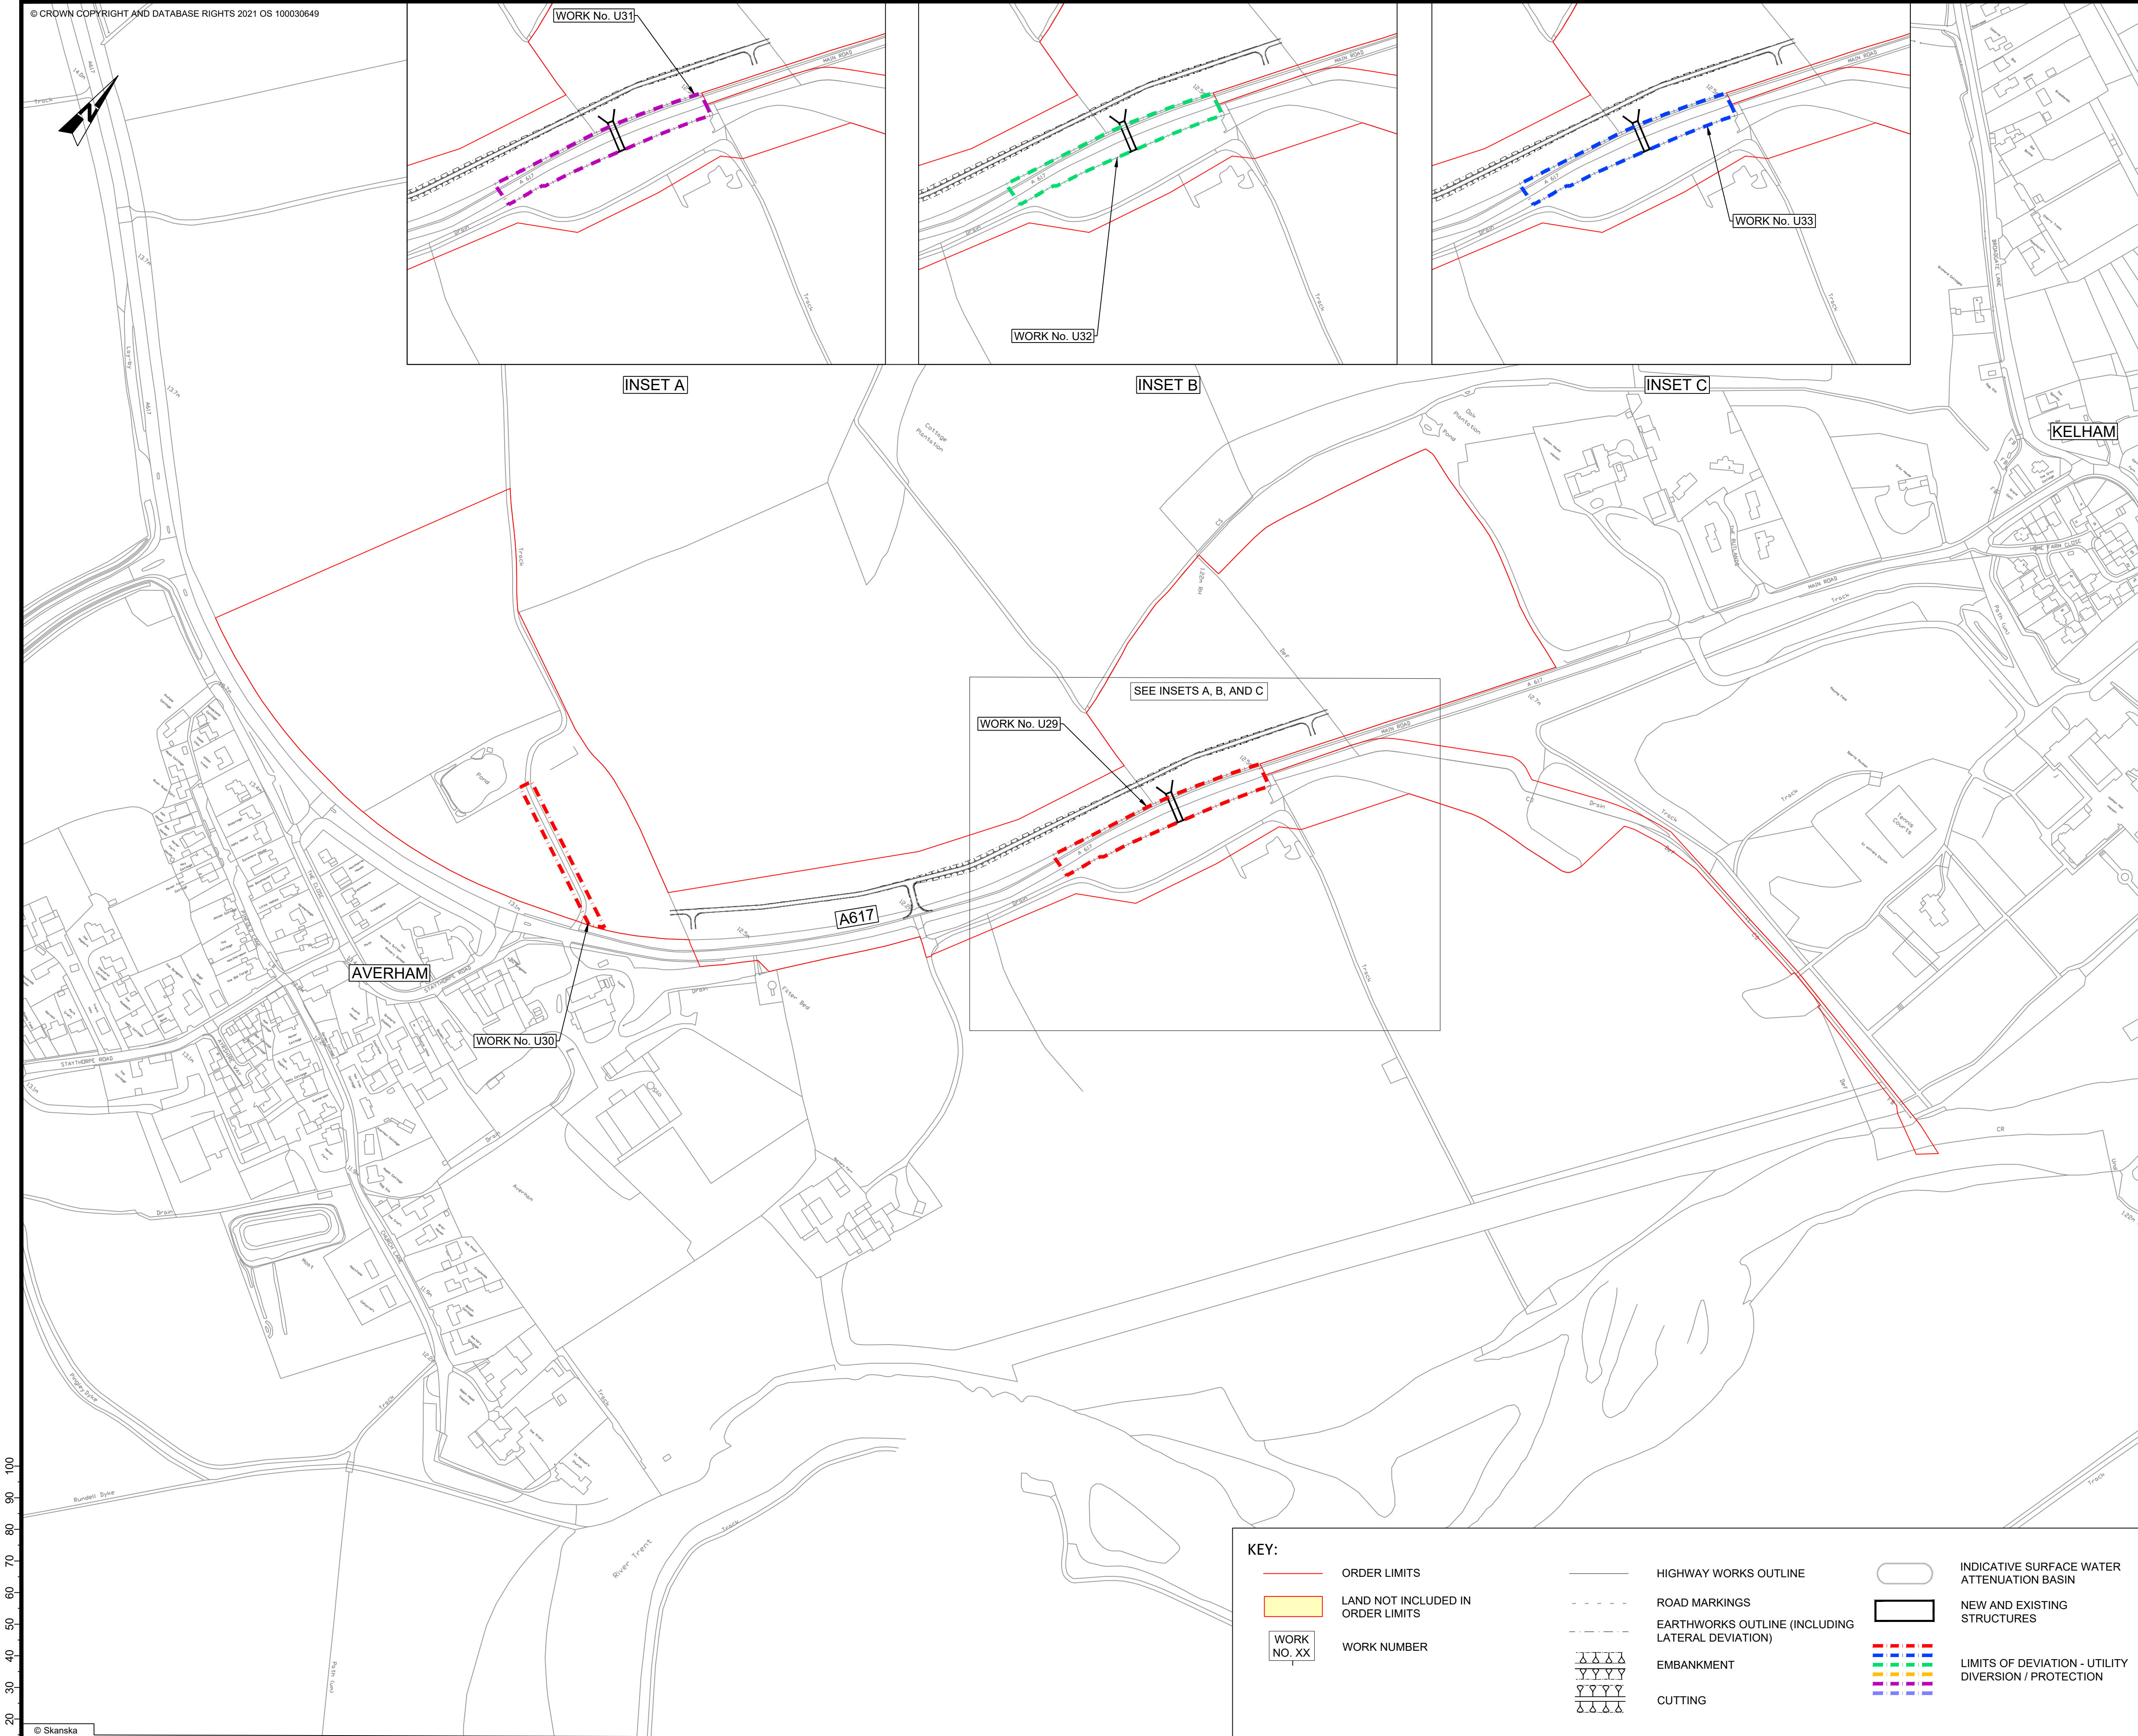


100
90
80
70
60
50
40
30
20
0

KEY:

	ORDER LIMITS		HIGHWAY WORKS OUTLINE		INDICATIVE SURFACE WATER ATTENUATION BASIN
	LAND NOT INCLUDED IN ORDER LIMITS		ROAD MARKINGS		NEW AND EXISTING STRUCTURES
	WORK NUMBER		EARTHWORKS OUTLINE (INCLUDING LATERAL DEVIATION)		LIMITS OF DEVIATION - UTILITY DIVERSION / PROTECTION
			EMBANKMENT		
			CUTTING		

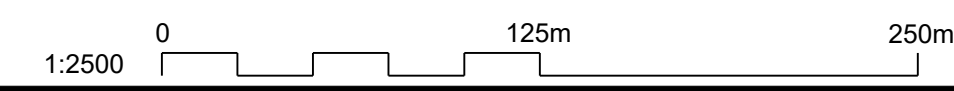

- NOTES**
- ALL DIMENSIONS ARE IN METRES UNLESS OTHERWISE STATED.
 - DO NOT SCALE FROM THIS DRAWING. USE ONLY PRINTED DIMENSIONS.
 - THE WORKS SHOWN WILL BE SUBJECT TO DETAILED DESIGN DEVELOPMENT. ANY CHANGES WILL BE LIMITED TO BEING WITHIN THE ORDER LIMITS OR THE RELEVANT LIMITS OF DEVIATION WHERE NOT COINCIDENT WITH THE ORDER LIMITS AND SUBJECT TO THE REQUIREMENTS OF SCHEDULE 2 OF THE DEVELOPMENT CONSENT ORDER (TR010065/APP/3.1).
 - WORKS ARE DESCRIBED IN SCHEDULE 1 (AUTHORISED DEVELOPMENT) OF THE DEVELOPMENT CONSENT ORDER (TR010065/APP/3.1).
 - THESE WORKS PLANS SHOULD BE READ IN CONJUNCTION WITH ALL OTHER PLANS AND DOCUMENTATION IN PARTICULAR THE LAND PLANS (VOLUME 2.2) AND THE ENGINEERING PLANS AND SECTIONS (VOLUME 2.6).

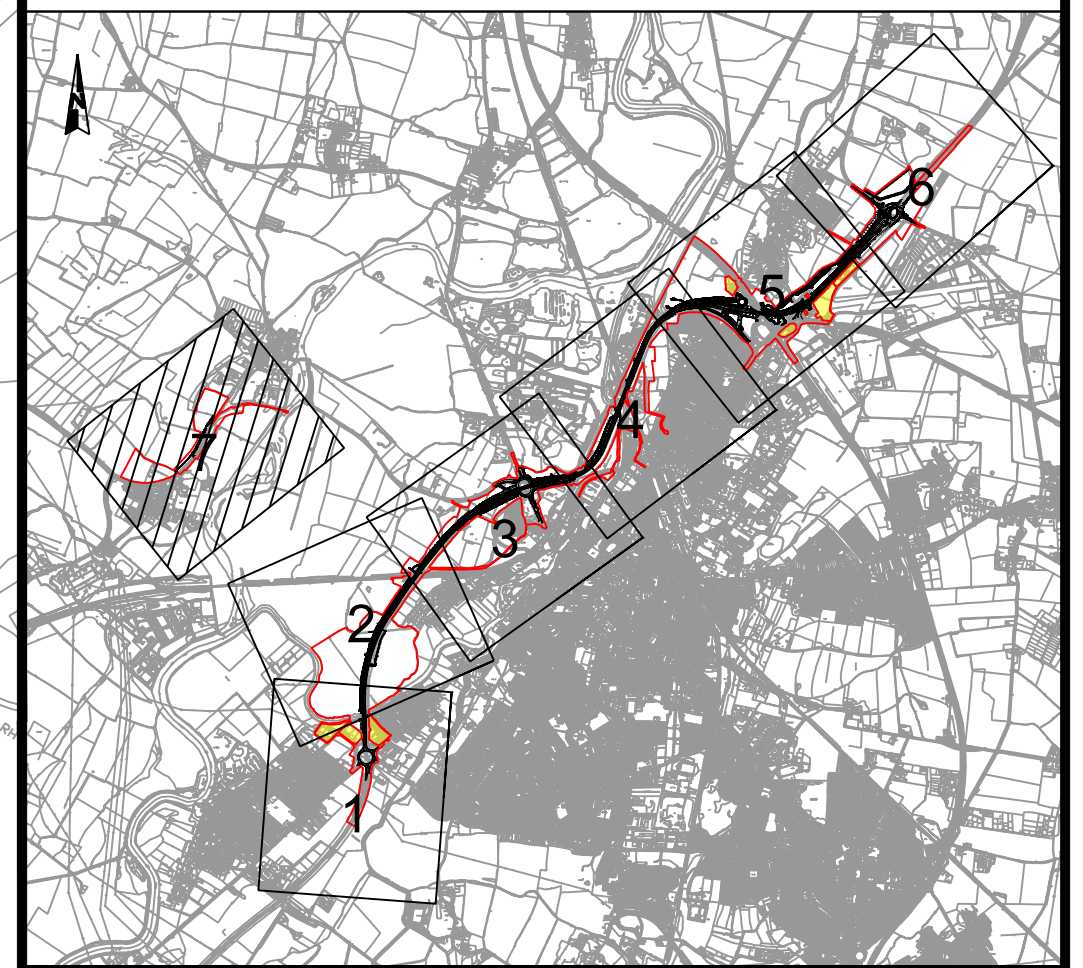

CD1	05/12/23	DCO APPLICATION	SG	JS	HF
REV.	DATE	AMENDMENT DETAILS	ORIG	CHK'D	APP'D
CLIENT					
PURPOSE OF ISSUE					
DCO APPLICATION					
DEVELOPMENT CONSENT ORDER NUMBER					
TR010065					
PROJECT TITLE					
A46 NEWARK BYPASS					
DRAWING TITLE					
UTILITY WORKS PLANS REGULATION 5(2)(j) SHEET 7 OF 7					
ORIGINAL SIZE			SCALE		
A1			1:2500		
DRAWING NUMBER		ORIGINATOR	VOLUME		PROJECT REF NO.
HE PIN		SKAG	VUT		HE551478
CONWI_CONW		DR	CU	21007	REVISION
LOCATION		TYPE	ROLE	NUMBER	C01